

広島県
尾道市

(15,000:50)
全図(1500:50,000)
縮尺:1/500

西瀬戸自動車道インターチェンジ(1500:50)

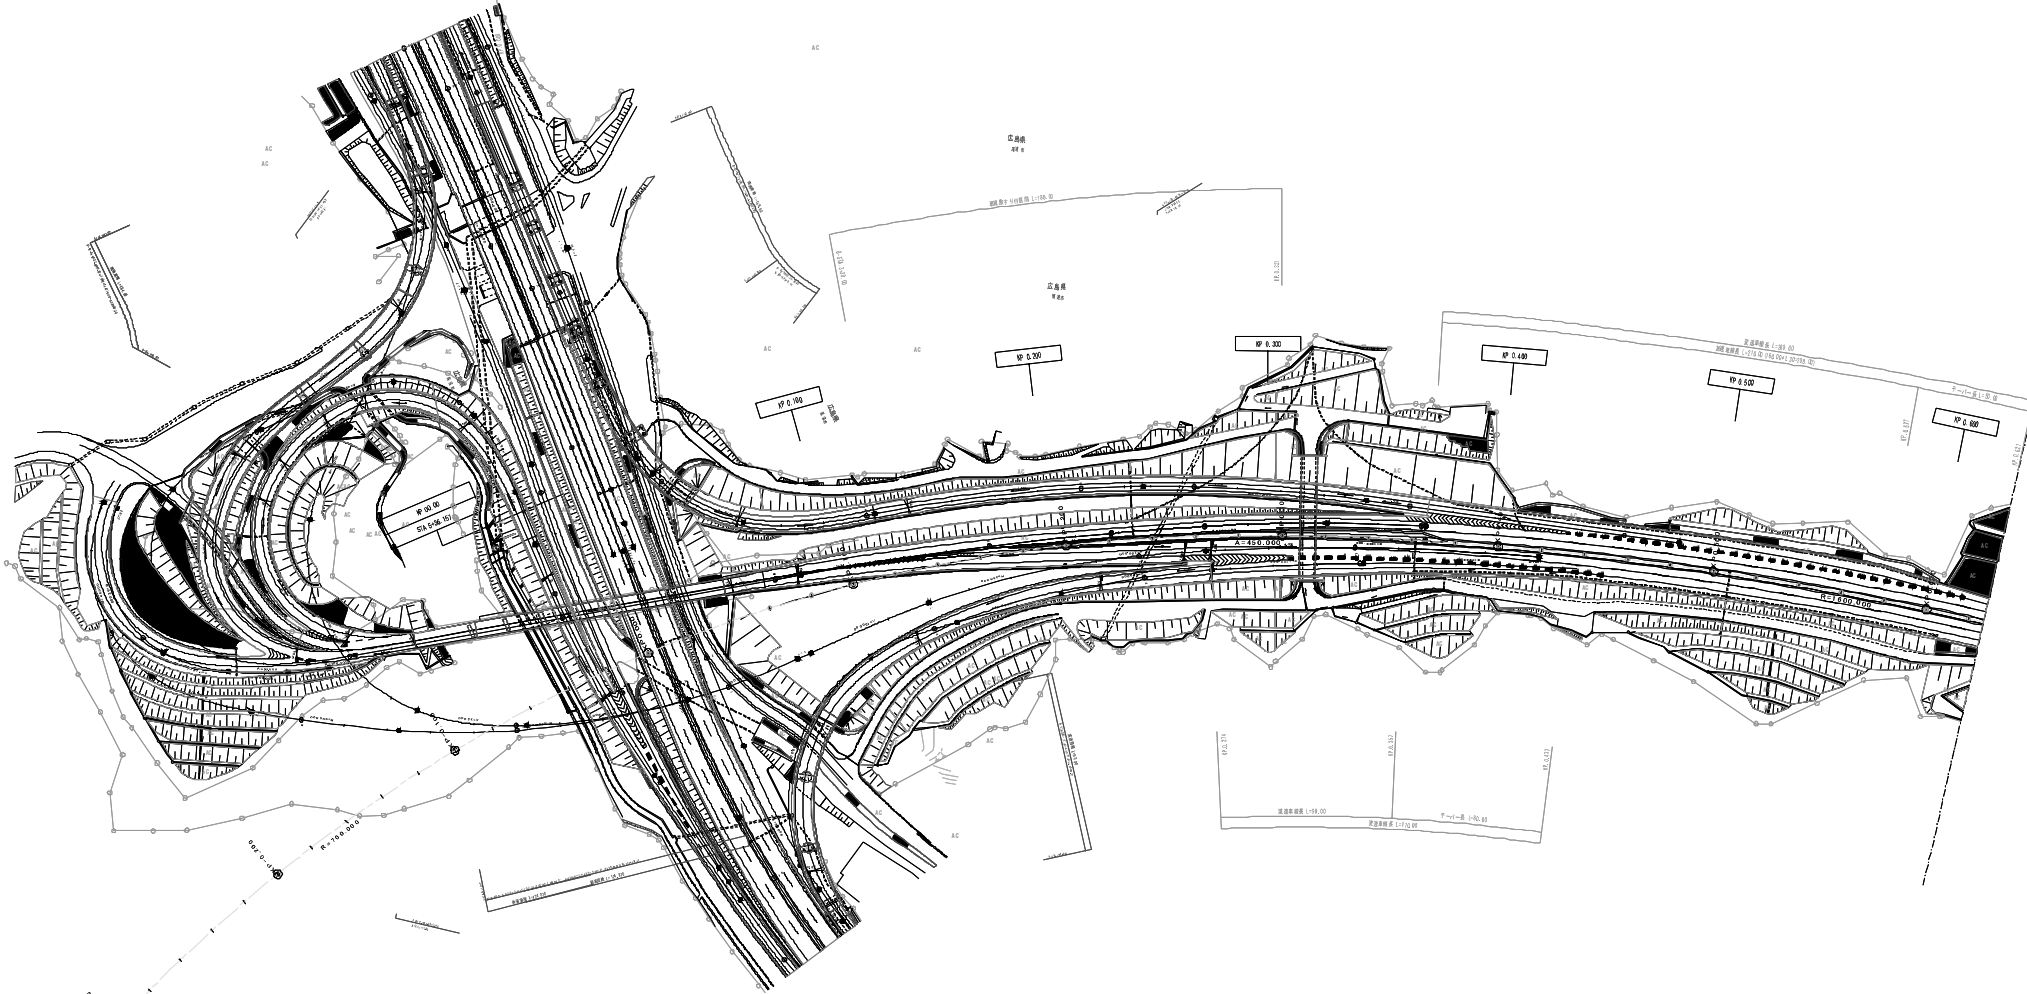


図 号	図 名
第1図	2007年3月
第2図	2008年3月


西瀬戸自動車道 (西瀬戸尾道IC～尾道大橋出入口)		—
工 種	管理用平面図	—
名 称	KP. 0. 000～KP. 0. 627	縮 尺 1/1000 4 6

(本四)西瀬戸自動車道1

M0PL0041.p21 printed by S&P-Printer Ver.3.20 本州四国連絡高速道路株式会社

調 査 年 月	摘 要
第1回 2007年3月	
第2回 2008年3月	


西瀬戸自動車道 (西瀬戸尾道IC～尾道大橋出入口)		—	
工 種	管理用平面図		—
名 称	KP.0.627～KP.1.197	縮尺 1/1000	$\frac{5}{6}$

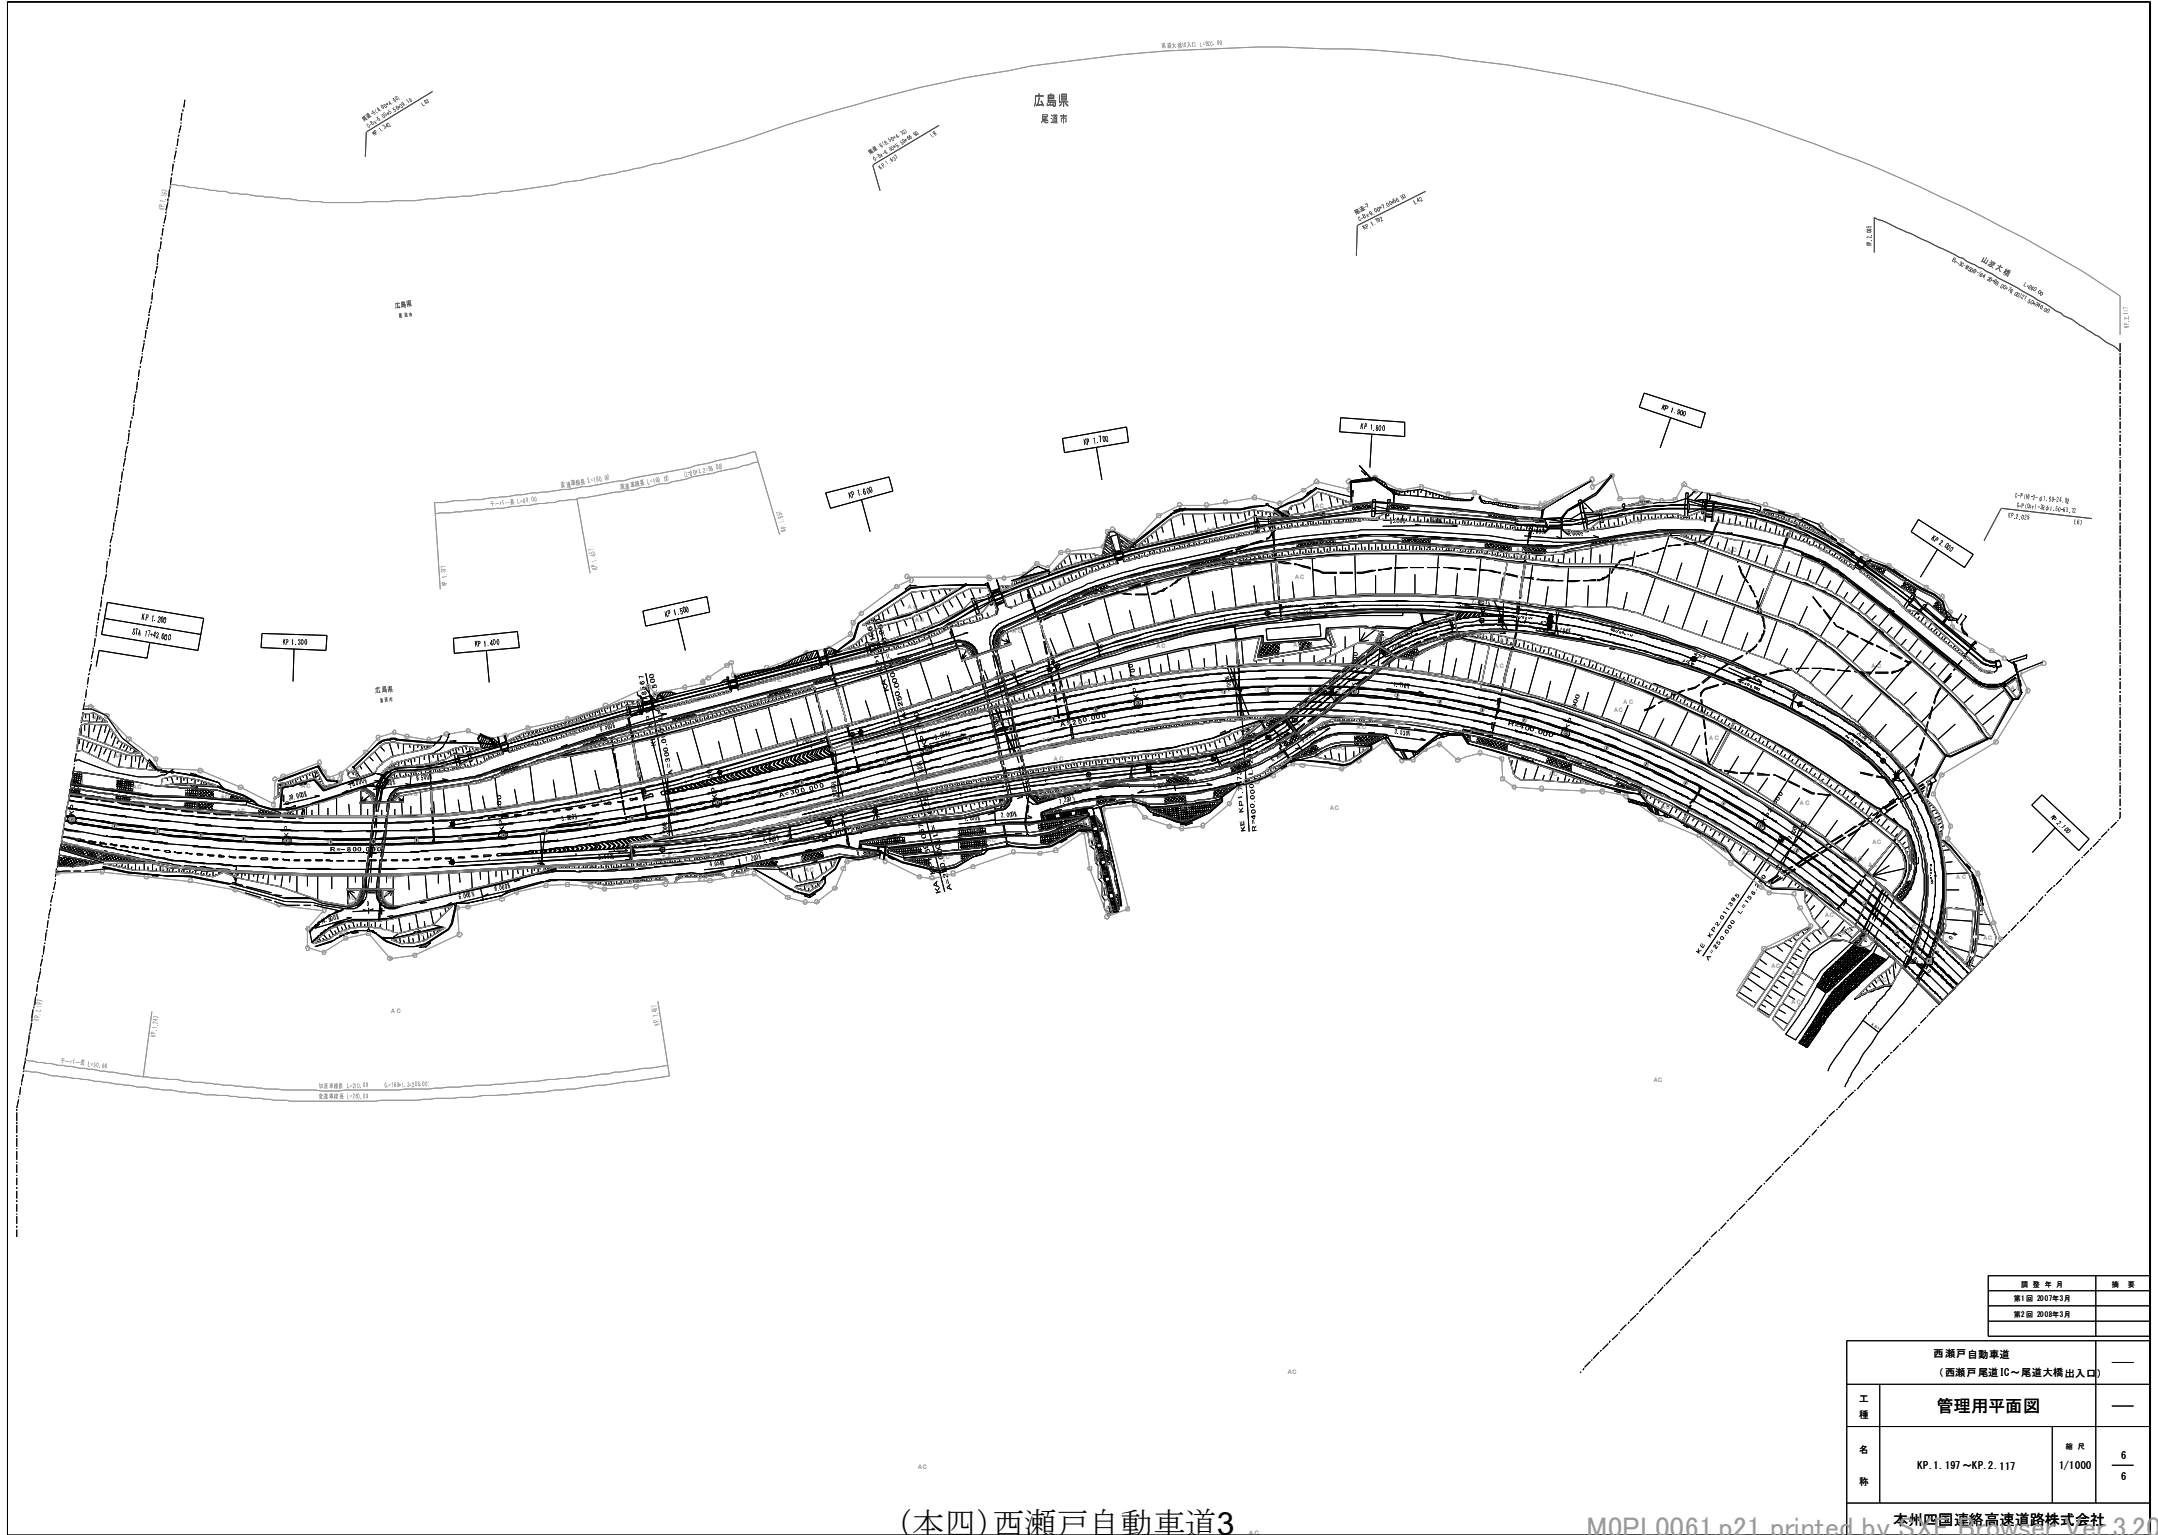

西瀬戸自動車道 (西瀬戸尾道IC～尾道大橋出入口)		—
工種	管理用平面図	—
名称	KP.1.197～KP.2.117	縮尺 1/1000
図号	6	6

図号	第1図
年月	2007年3月
第2図	2008年3月

広島県
尾道市

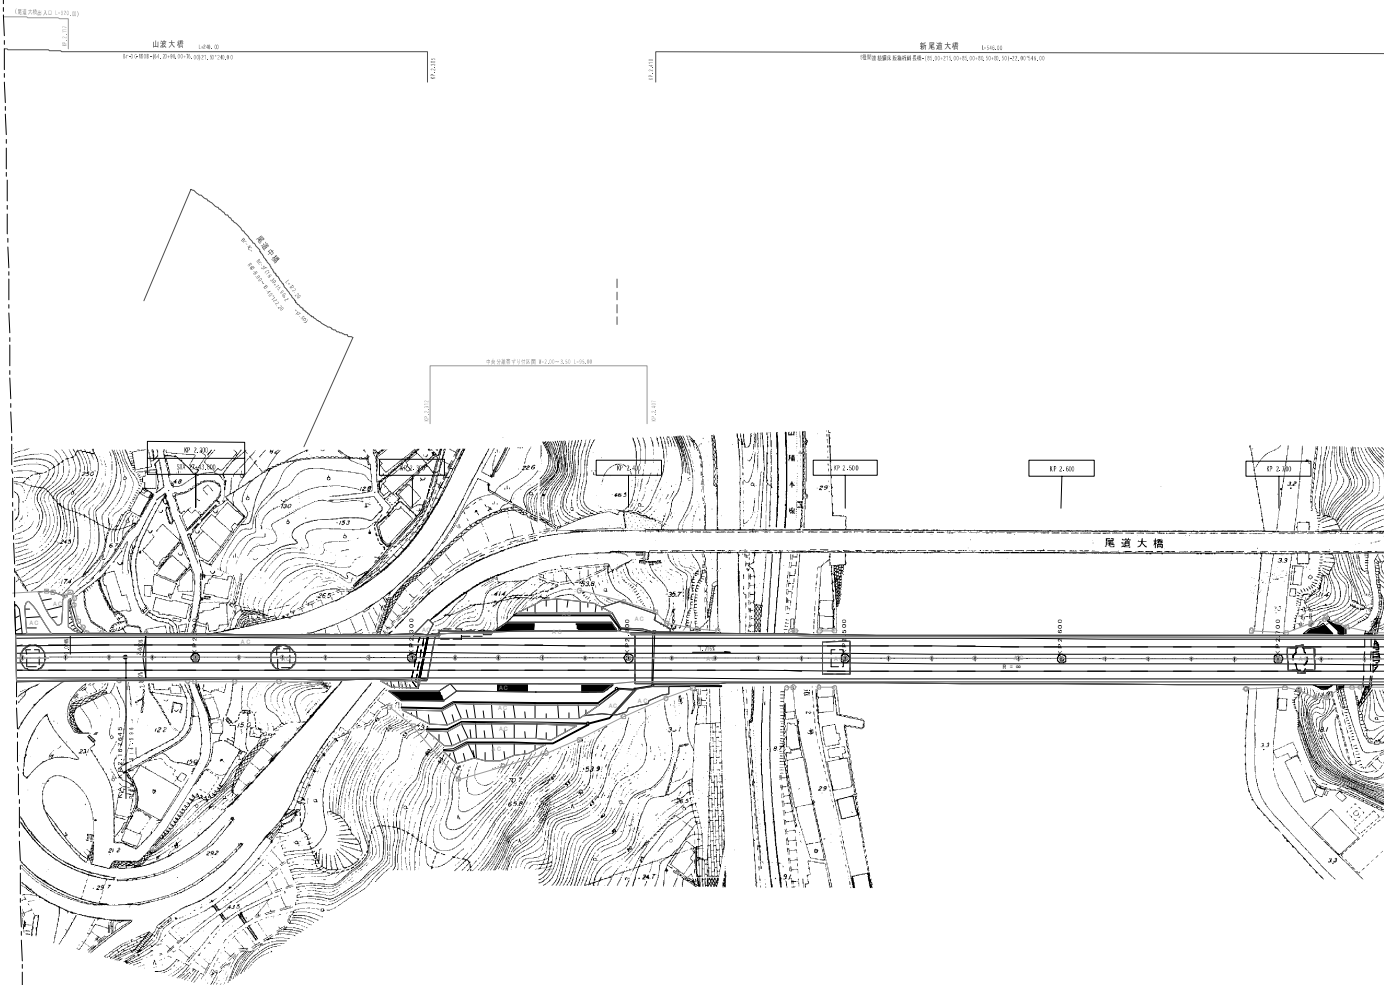


(本四)西瀬戸自動車道4

M0PI 0011.p21 printed by S&P Browser Ver.3.2.0 本州四国連絡高速道路株式会社

図 表 年 月	備 考
第1図 2017年3月	
第2図 2018年3月	

西瀬戸自動車道 (尾道大橋出入口～向島IC)		—
工 種	管理用平面図	—
名 称	KP.2.117～KP.2.757	縮 尺 1/1000 1 7

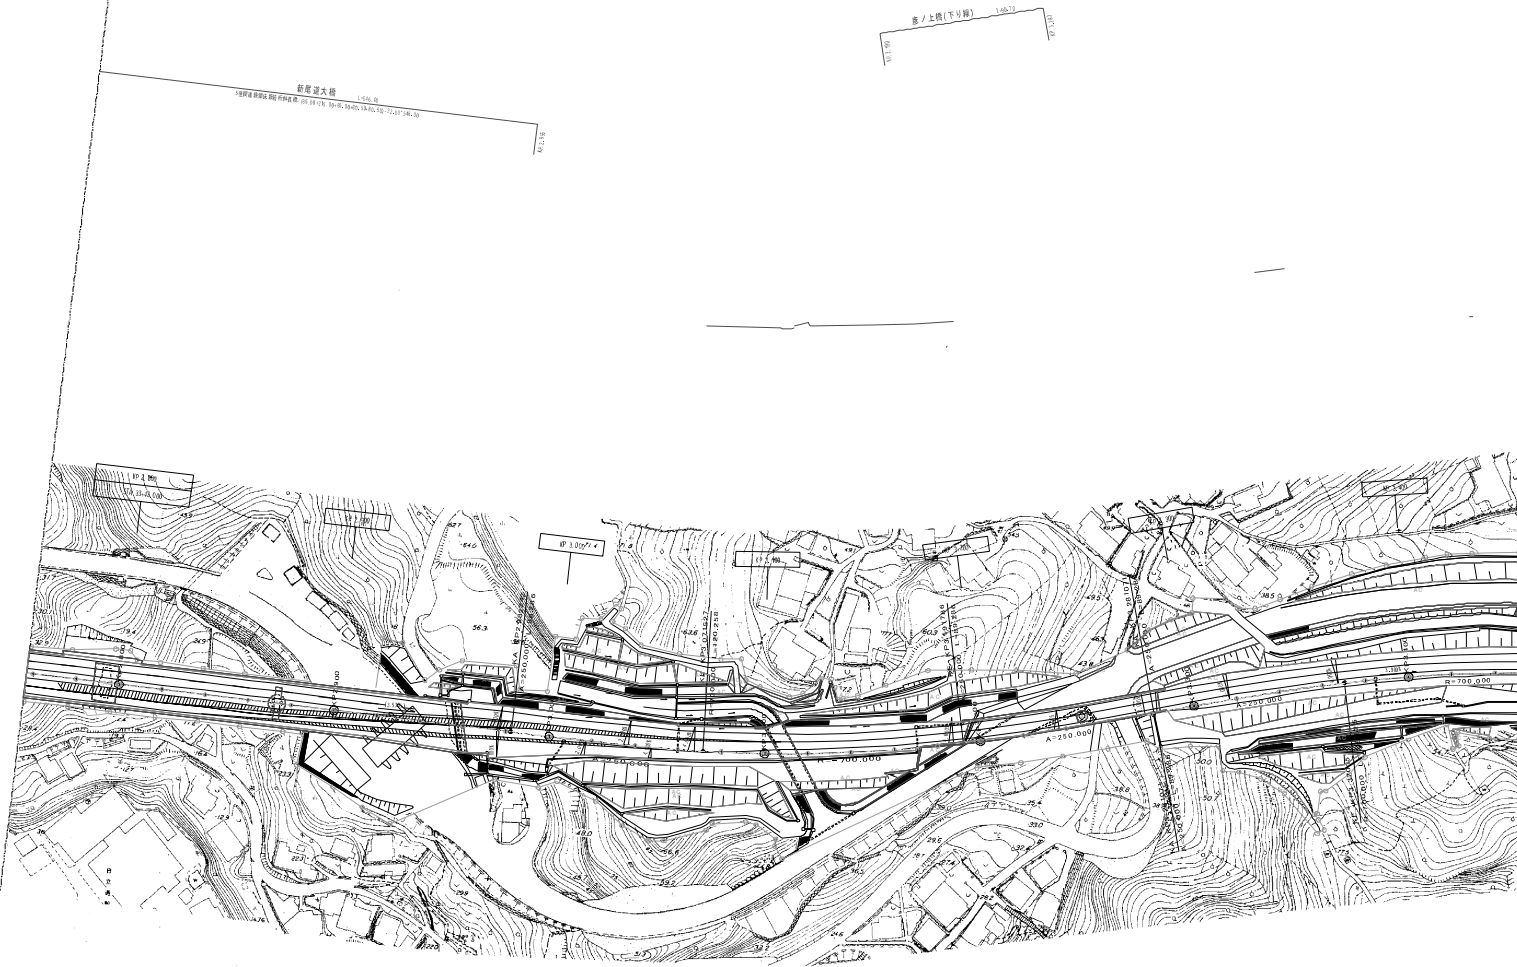

調 査 年 月	摘 要
第1回 2007年3月	
第2回 2008年3月	

西瀬戸自動車道 (尾道大橋出入口～向島IC)		—
工種	管理用平面図	—
名称	KP.2.757～KP.3.497	縮尺 1/1000 $\frac{2}{7}$

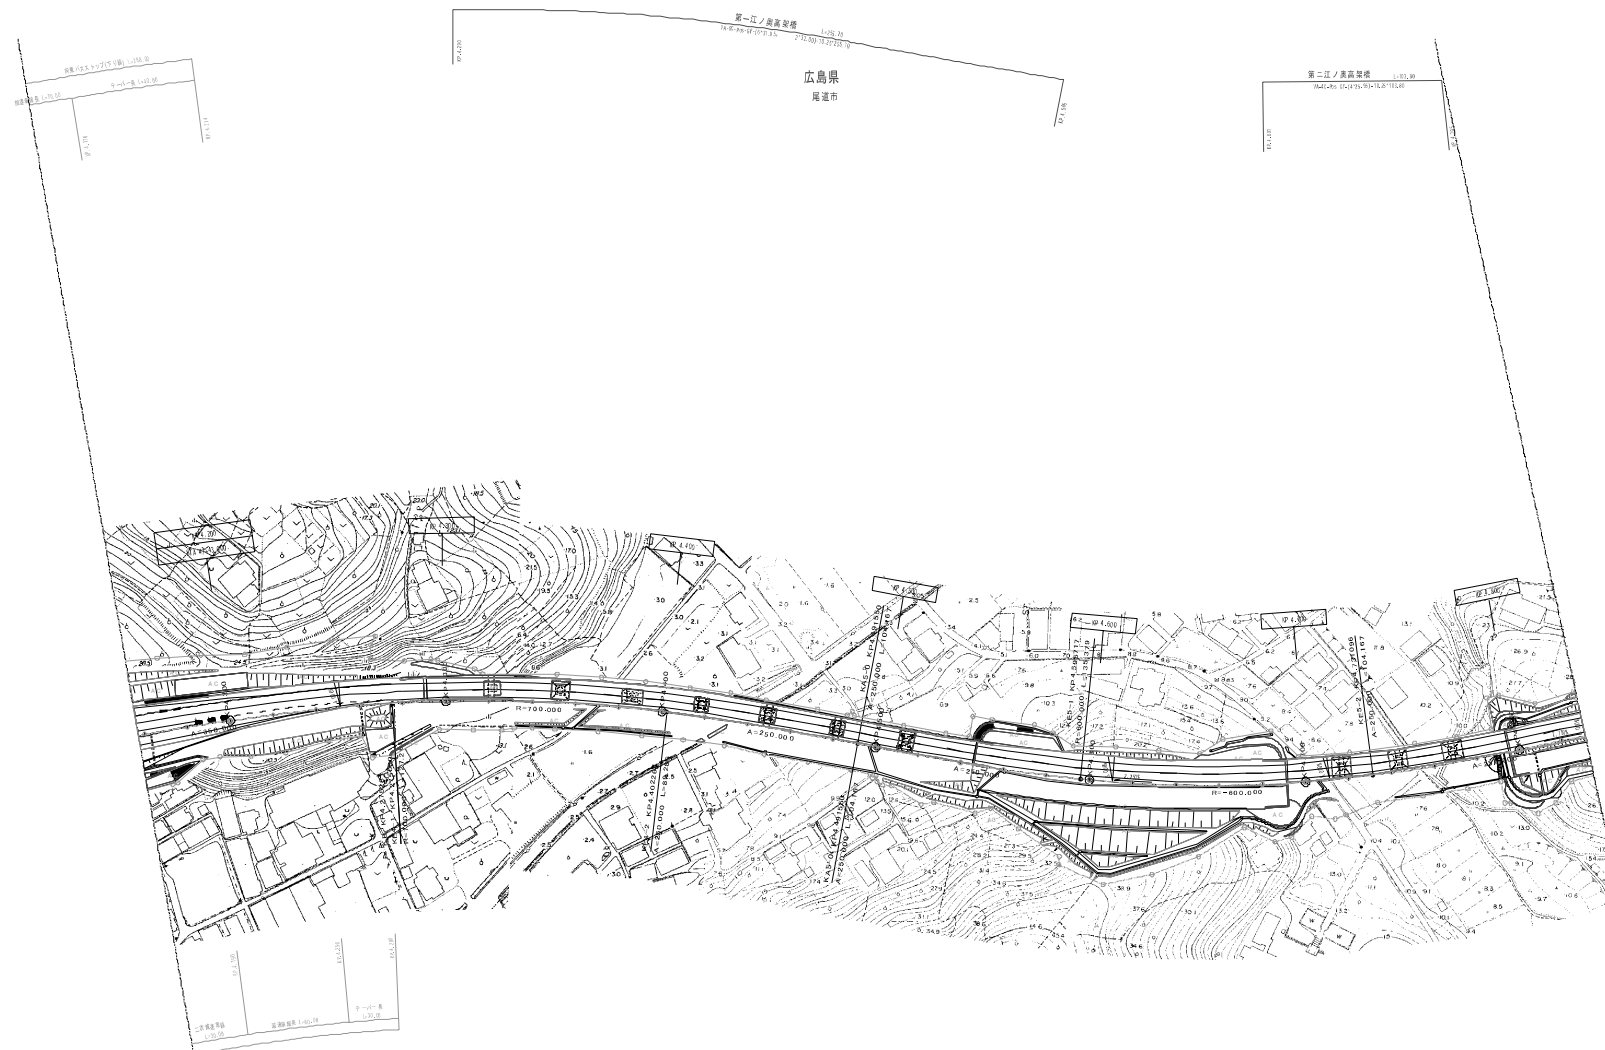


図 号	年 月	備 考
第1図	2017年3月	
第2図	2018年3月	

西瀬戸自動車道 (尾道大橋出入口～向島IC)				—
工 種	管理用平面図			—
名 称	KP. 4.157～KP. 4.831	縮 尺	1/1000	$\frac{4}{7}$

標高17
5.0m(5.000) 5.000
5.0m(5.000) 5.000

広島県
尾道市
標高17
5.0m(5.000) 5.000
5.0m(5.000) 5.000

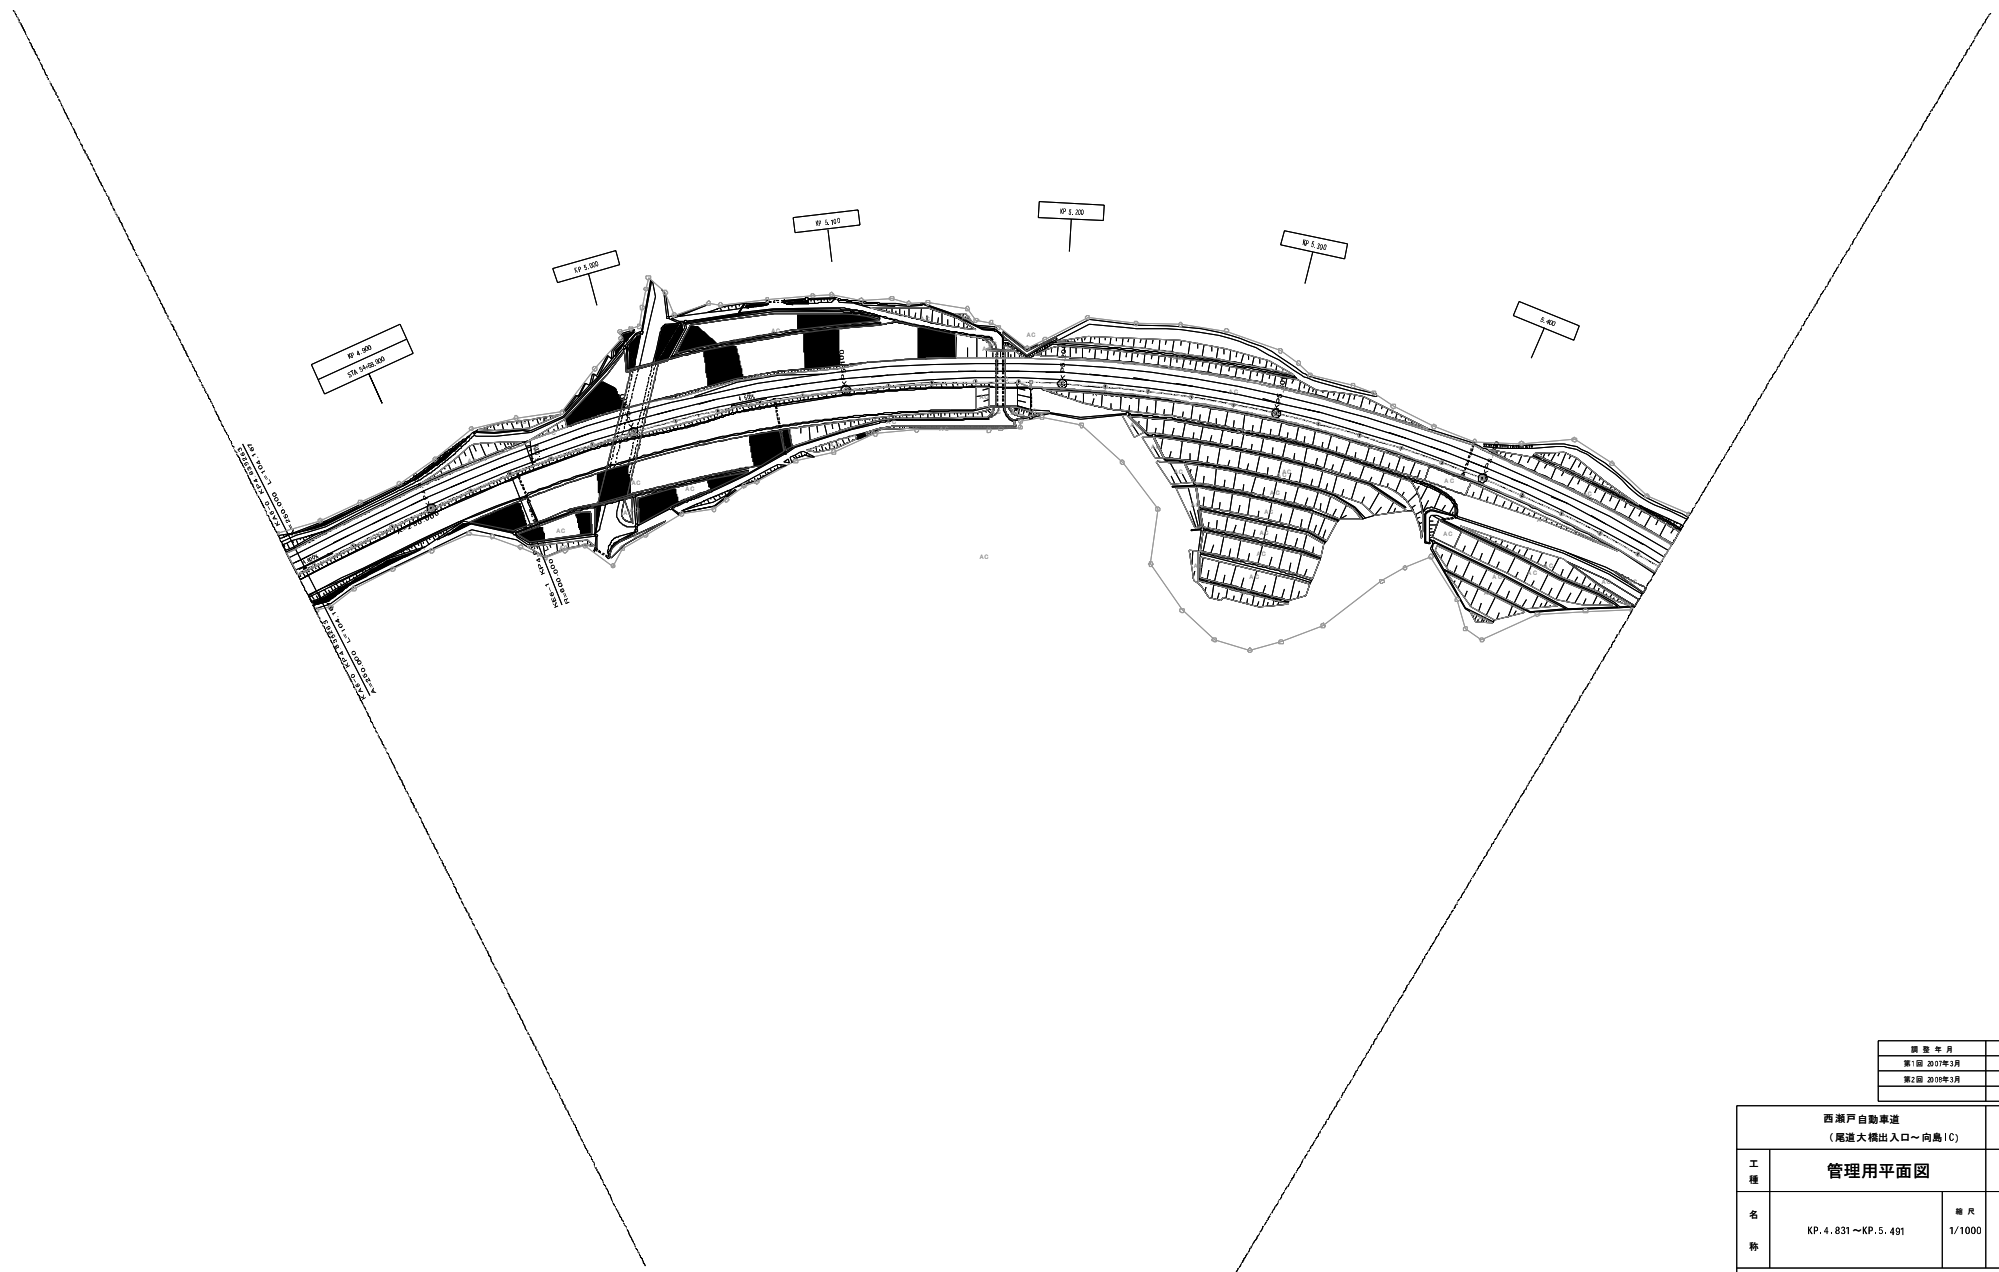


図 号	日 付
第1図	2017年3月
第2図	2018年3月

西瀬戸自動車道 (尾道大橋出入口～向島IC)		—
工 種	管理用平面図	—
名 称	KP. 4.831～KP. 5.491	縮 尺 1/1000 5 7

広島県
尾道市


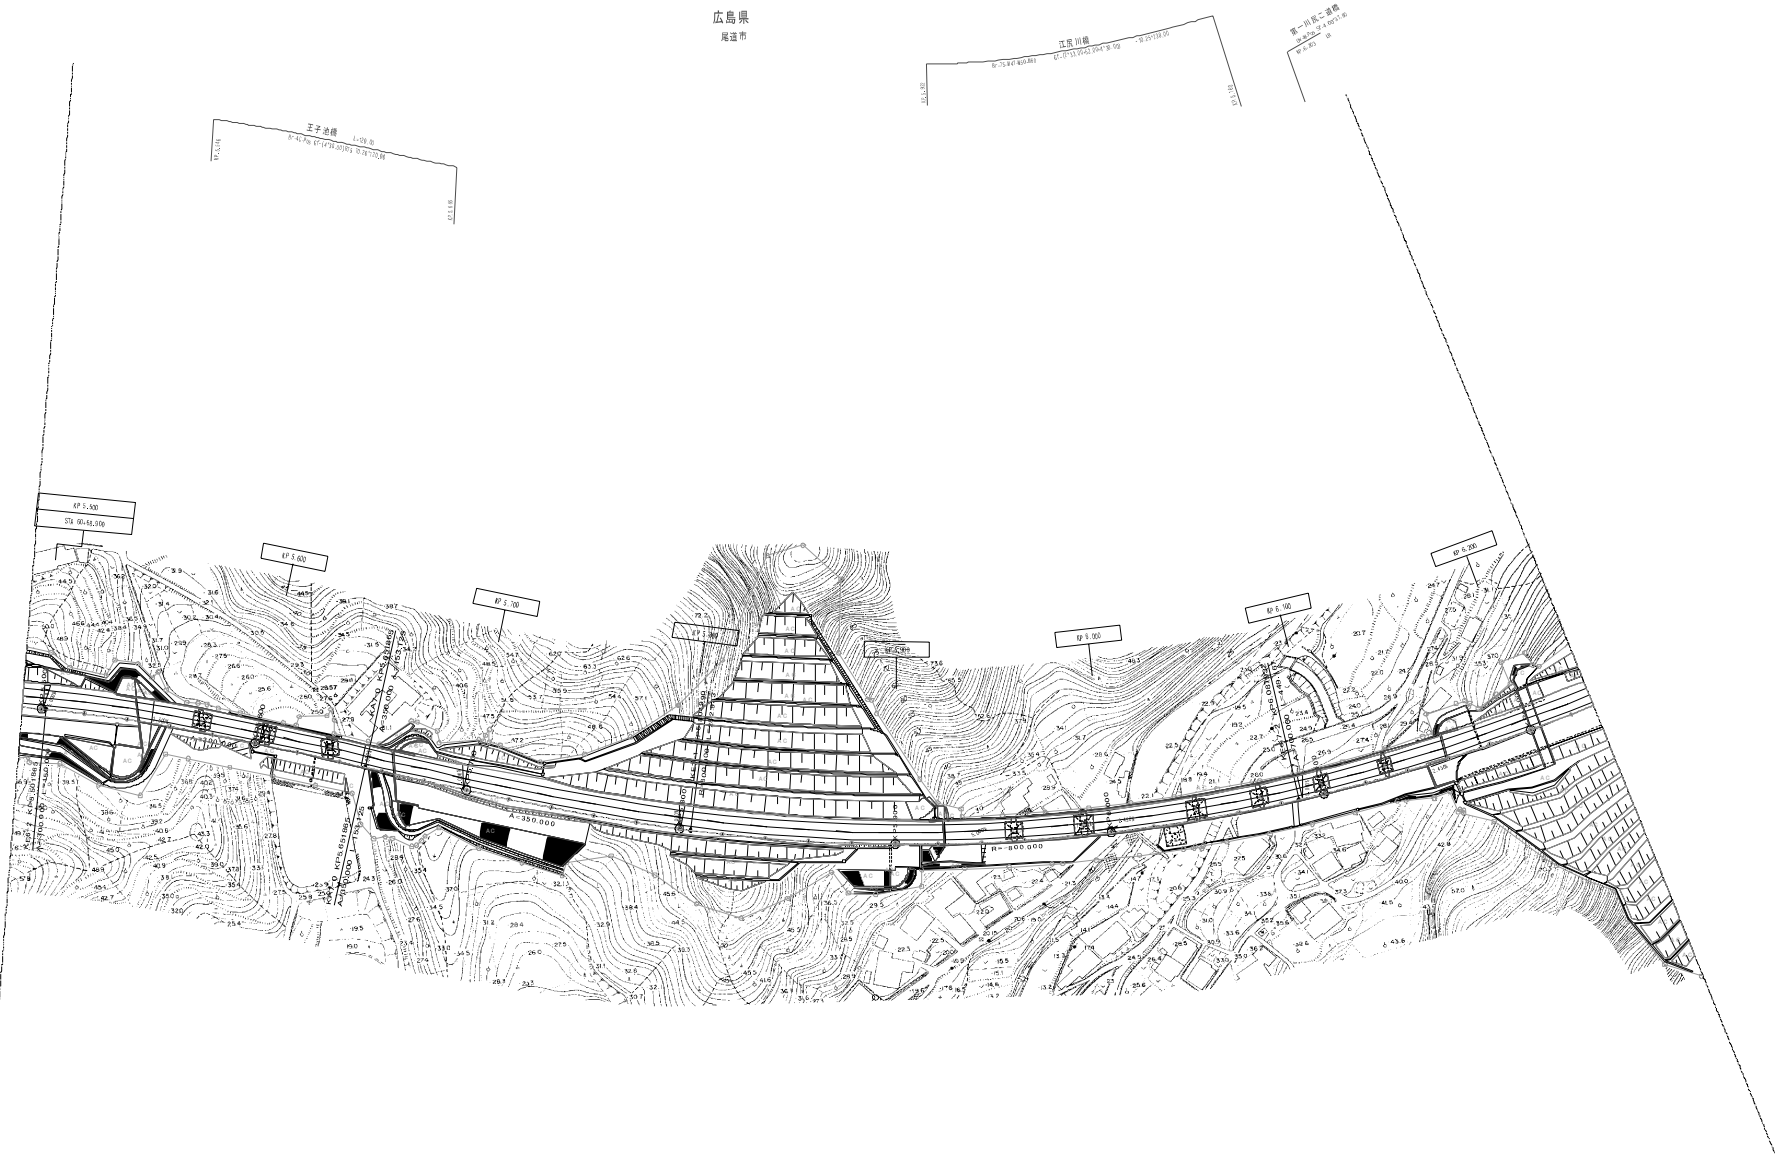



図 説 年 月	備 考
第1図 2017年1月	
第2図 2018年1月	

西瀬戸自動車道 (尾道大橋出入口～向島IC)		—
工 種	管理用平面図	—
名 称	KP.5.491～KP.6.231	縮 尺 1/1000 6 7

肉島インターチェンジ L=339.65

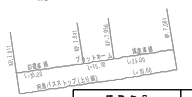

西瀬戸自動車道 (尾道大橋出口～向島IC)		—
工 程	管理用平面図	
名 称	KP.6.231～KP.7.091 	縮尺 1/1000 $\frac{7}{7}$

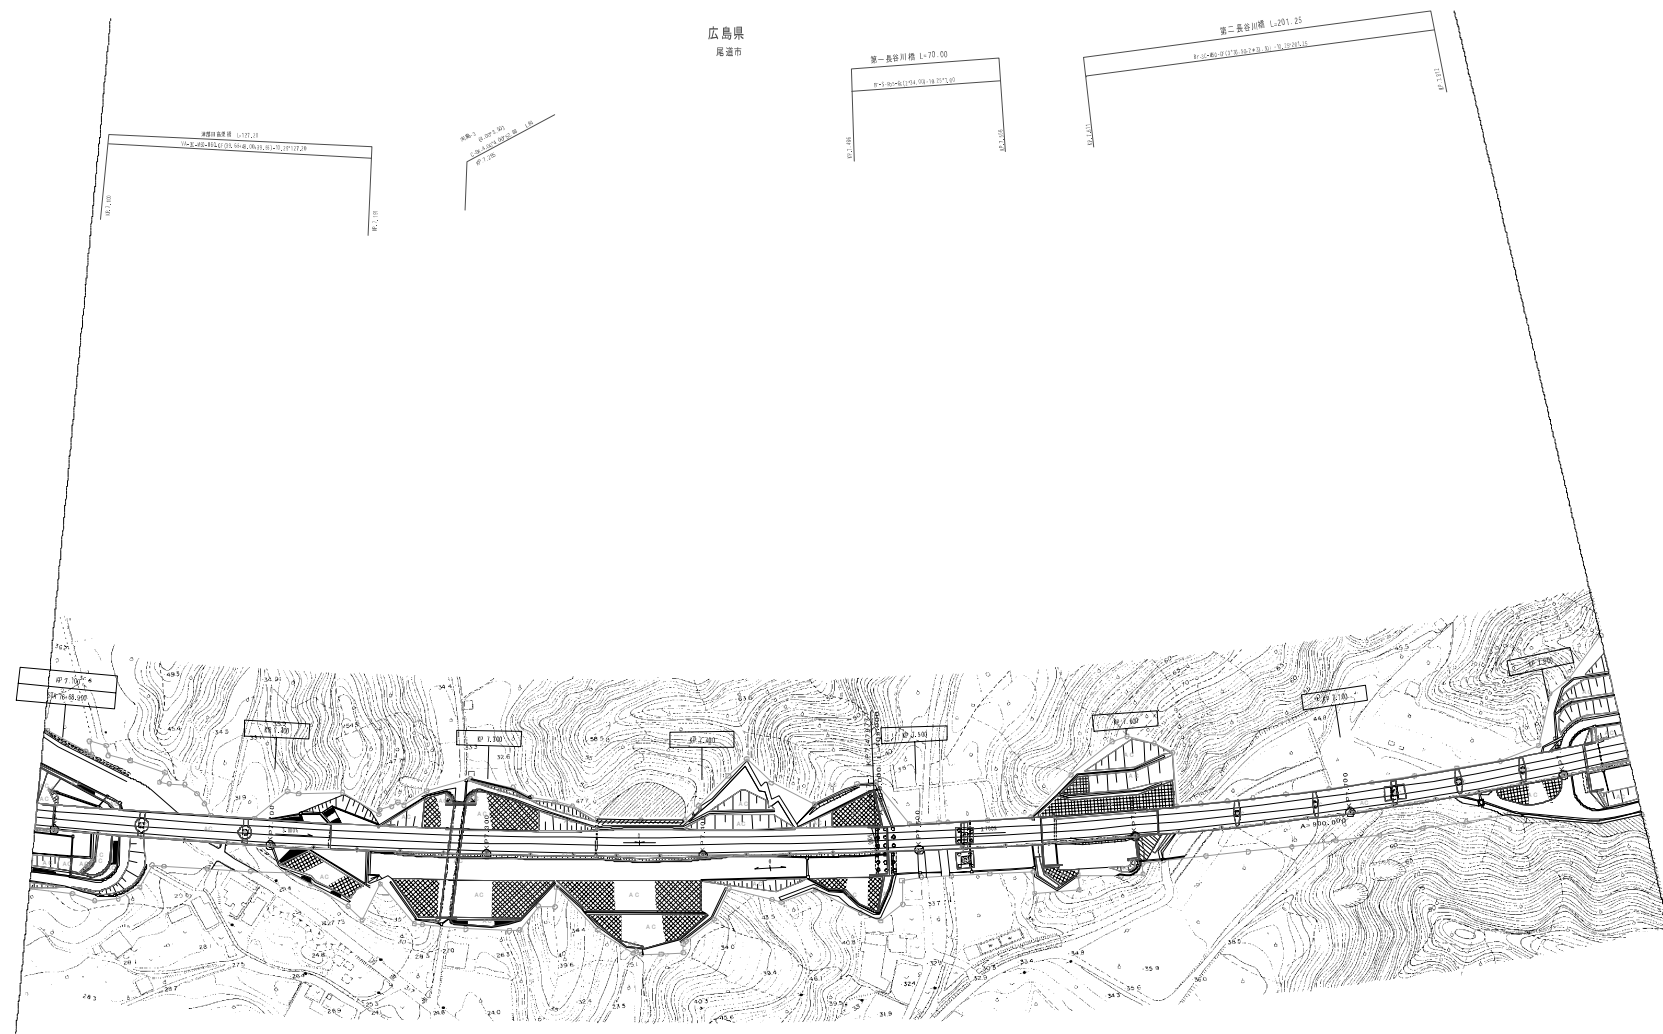


図号	年月	編 号
第1図	2017年3月	
第2図	2018年3月	

西瀬戸自動車道 (向島IC～因島北IC)		—
工 種	管理用平面図	—
名 称	KP. 7.091～KP. 13.371	縮 尺 1/1000
		1/9
本州四国連絡高速道路株式会社		

広島県
尾道市

図面-4
(1/1000)
1:1000
1:1000

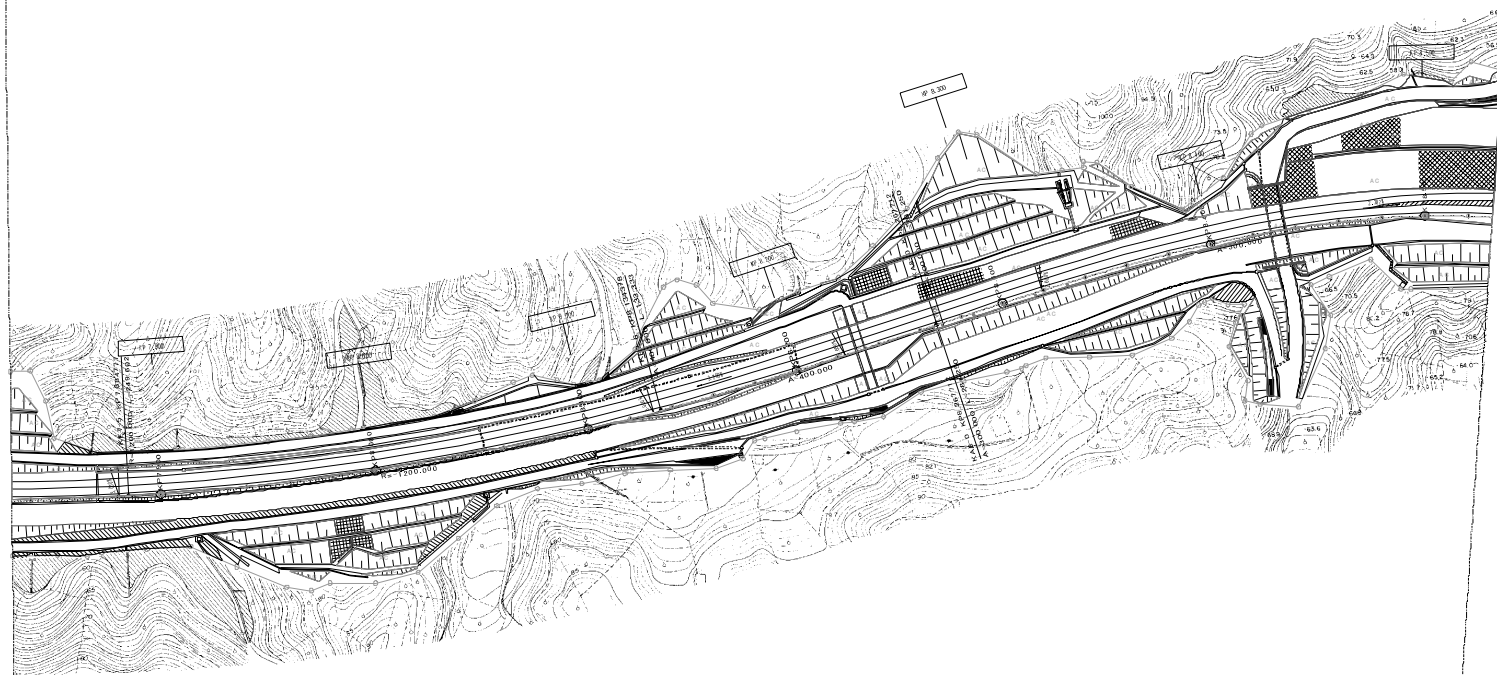

図面番号	備考
第1図: 2017年3月	
第2図: 2018年3月	

西瀬戸自動車道 (向島IC～因島北IC)		—
工種	管理用平面図	—
名称	KP. 7. 091～KP. 13. 371	冊数 1/1000 2 9



(本四)西瀬戸自動車道13

西瀬戸自動車道 (向島1C～因島北1C)		—	
工種	管理用平面図	—	
名称	KP. 7. 001～KP. 13. 371	縮尺	1/1000
図号		ページ	3 / 9

広島県
尾道市


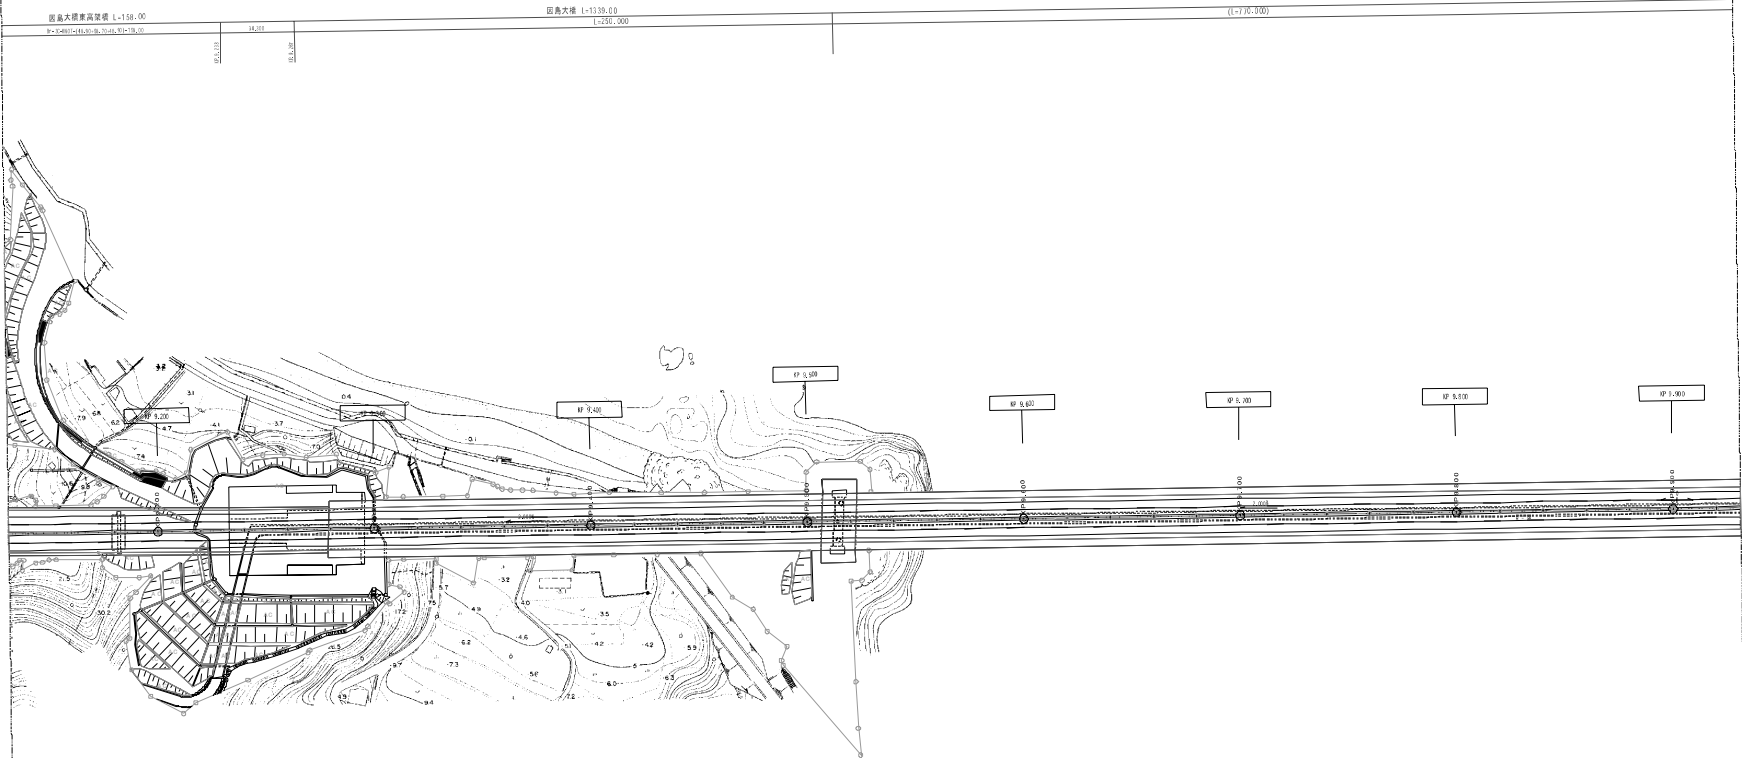



図 表 年 月	備 考
第1図 2017年1月	
第2図 2018年1月	

西瀬戸自動車道 (向島IC～因島北IC)		—
工 種	管理用平面図	—
名 称	KP. 7. 001～KP. 13. 371	縮 尺 1/1000 4 9

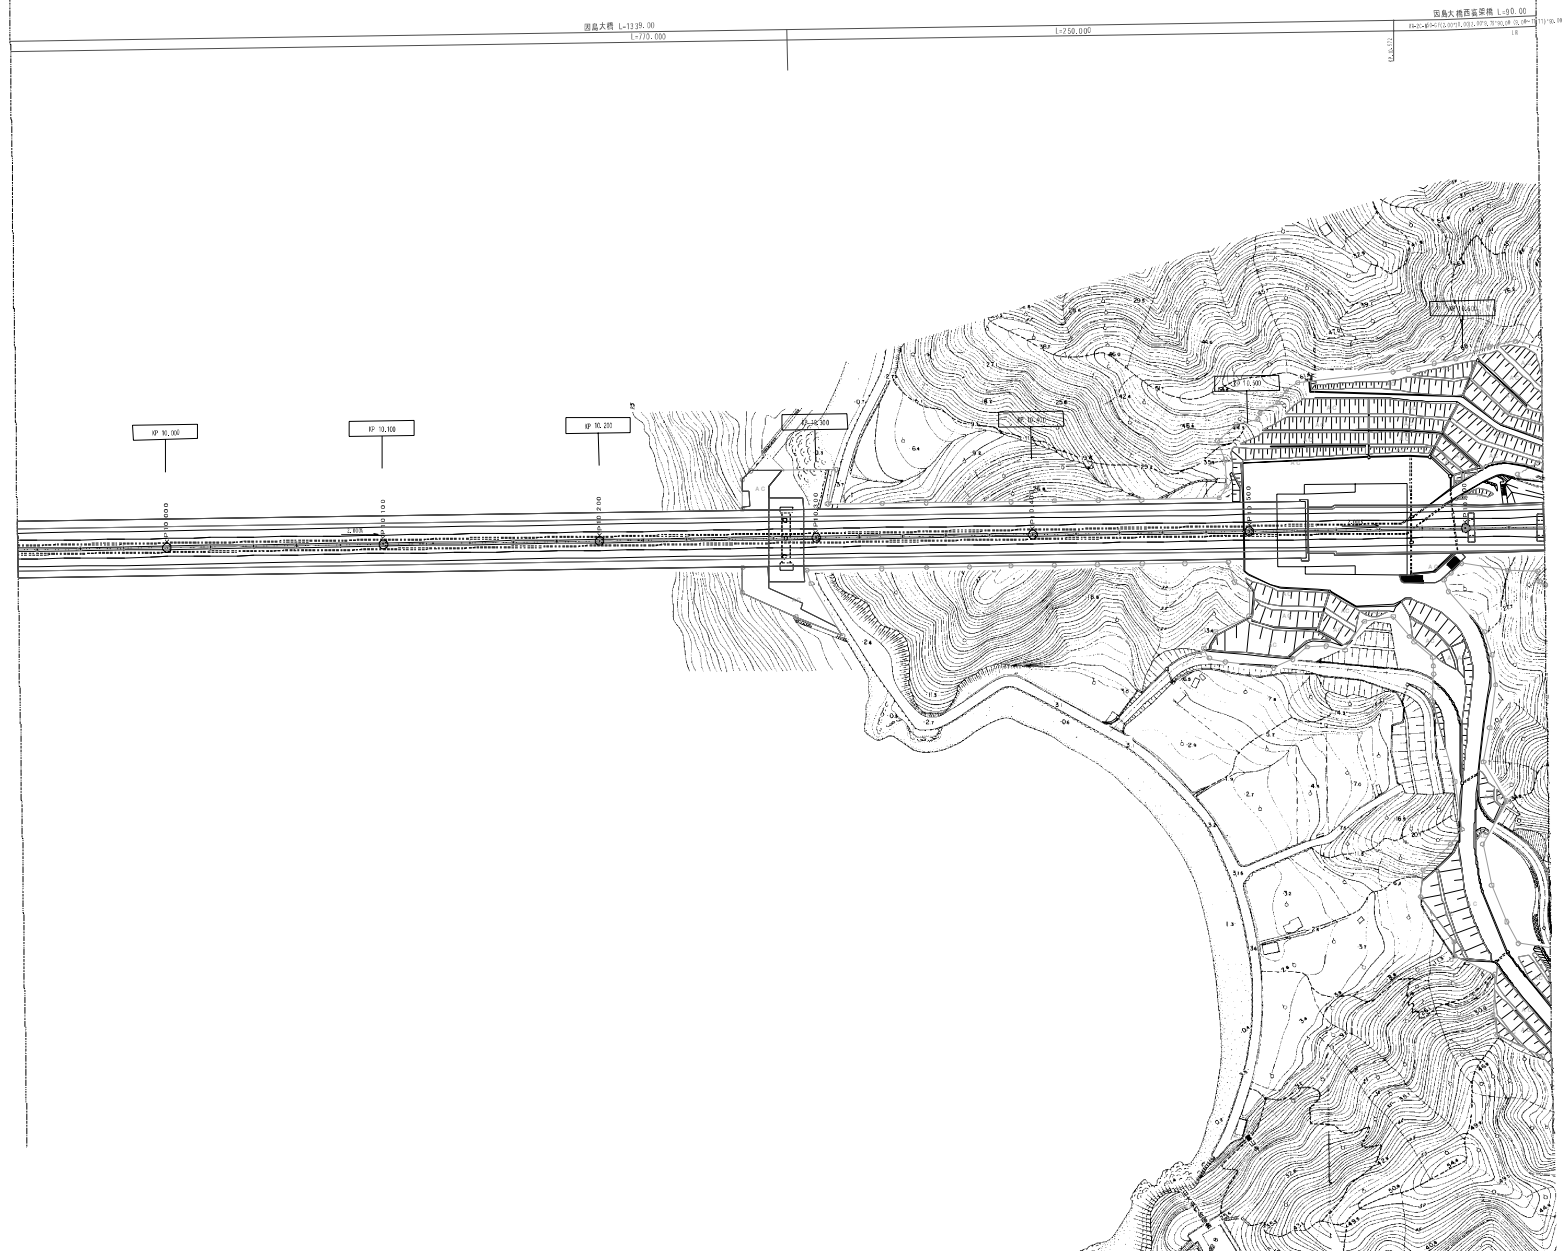

図号	年月	備考
第1図	2017年3月	
第2図	2018年3月	


西瀬戸自動車道 (向島IC～因島北IC)		—
工種	管理用平面図	—
名称	KP. 7. 091～KP. 13. 371	冊数 1/1000 5 9

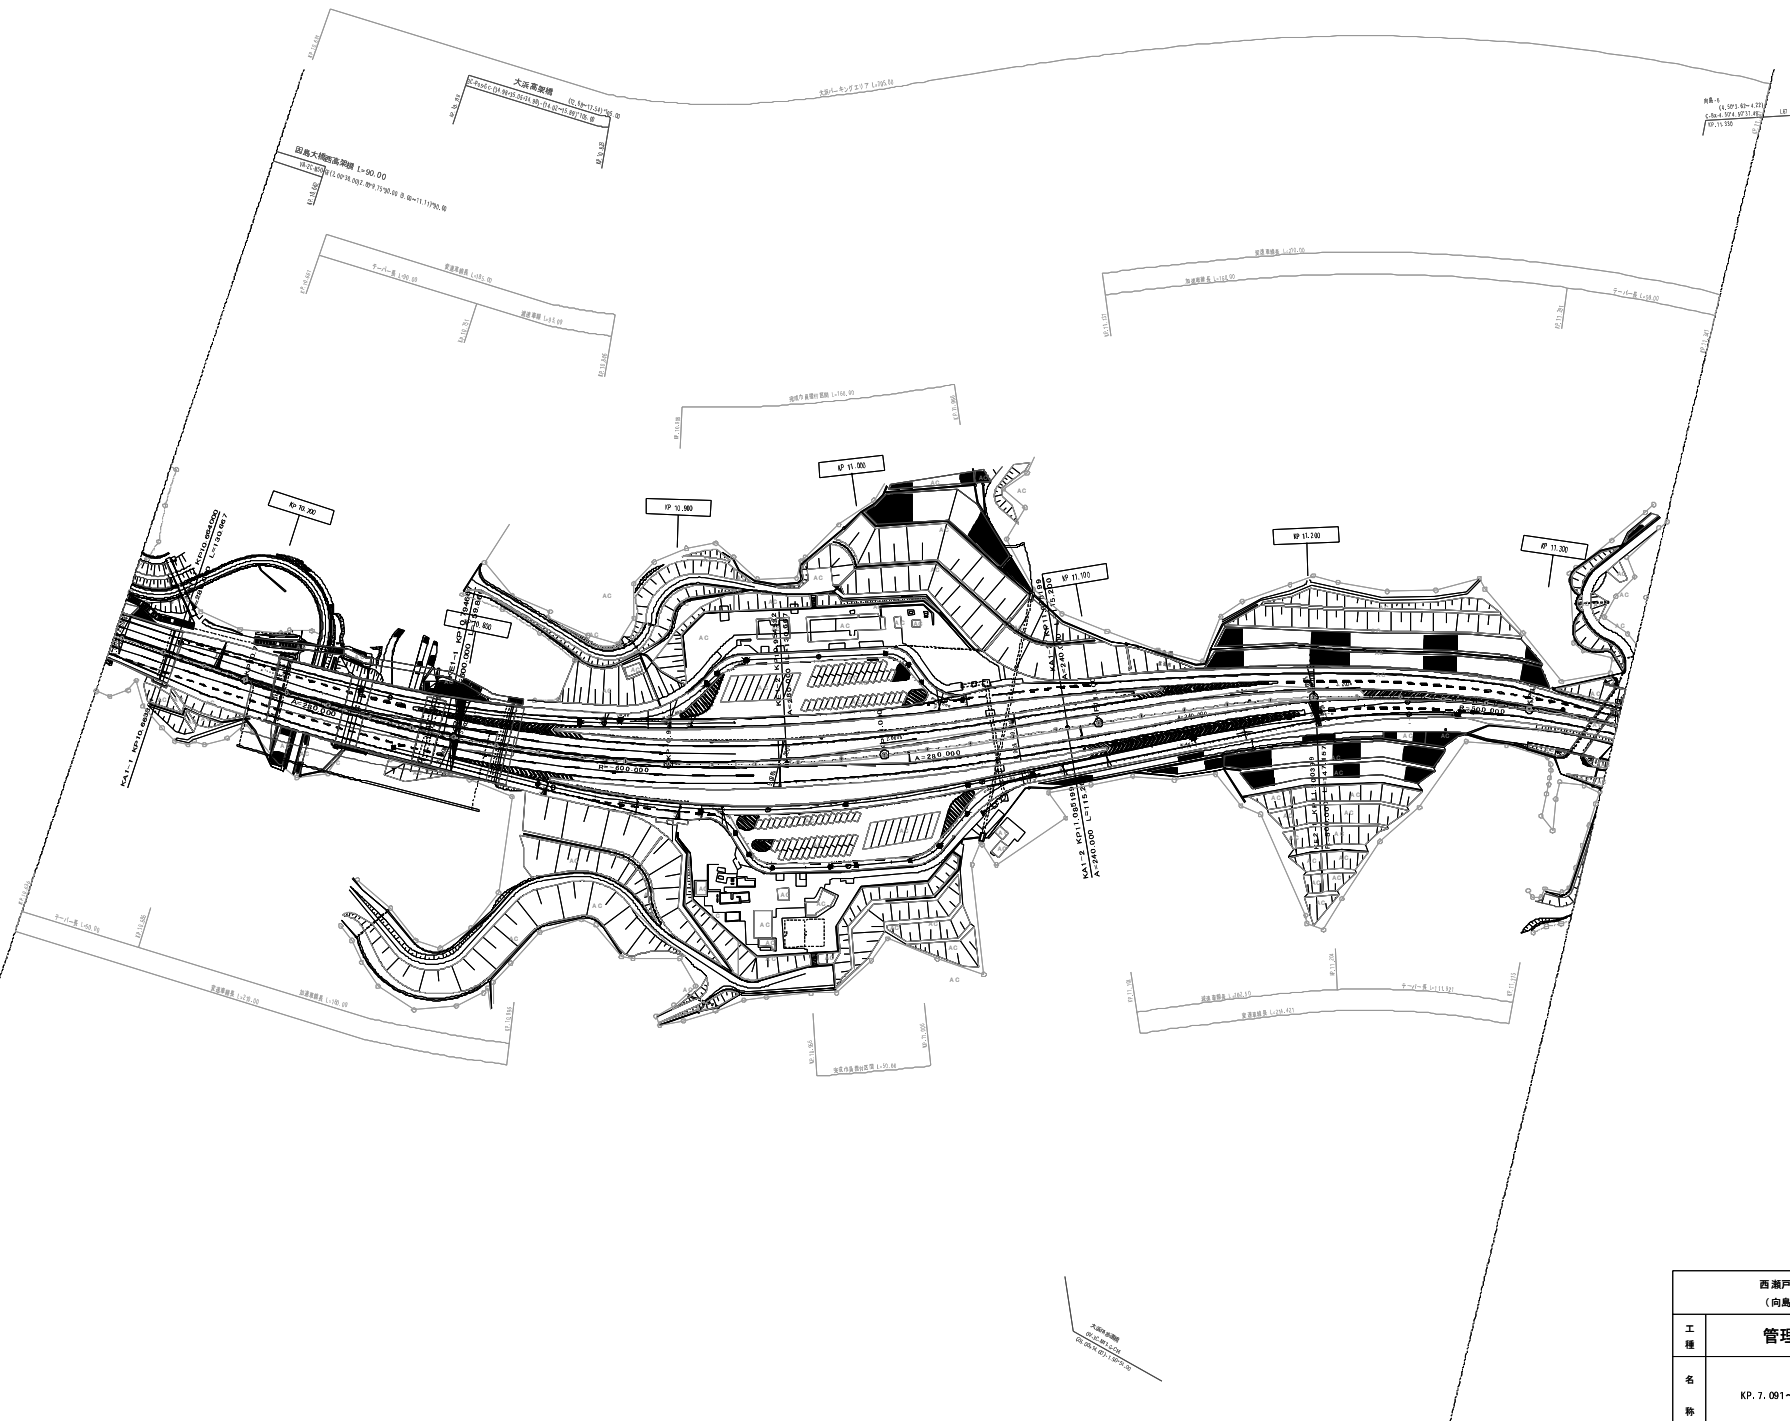

(本四)西瀬戸自動車道16

図 号	図 名
第1図	2017年3月

西瀬戸自動車道 (向島IC～因島北IC)		
工 種	管理用平面図	
名 称	KP. 7. 001～KP. 13. 371	縮 尺 1/1000 6 9

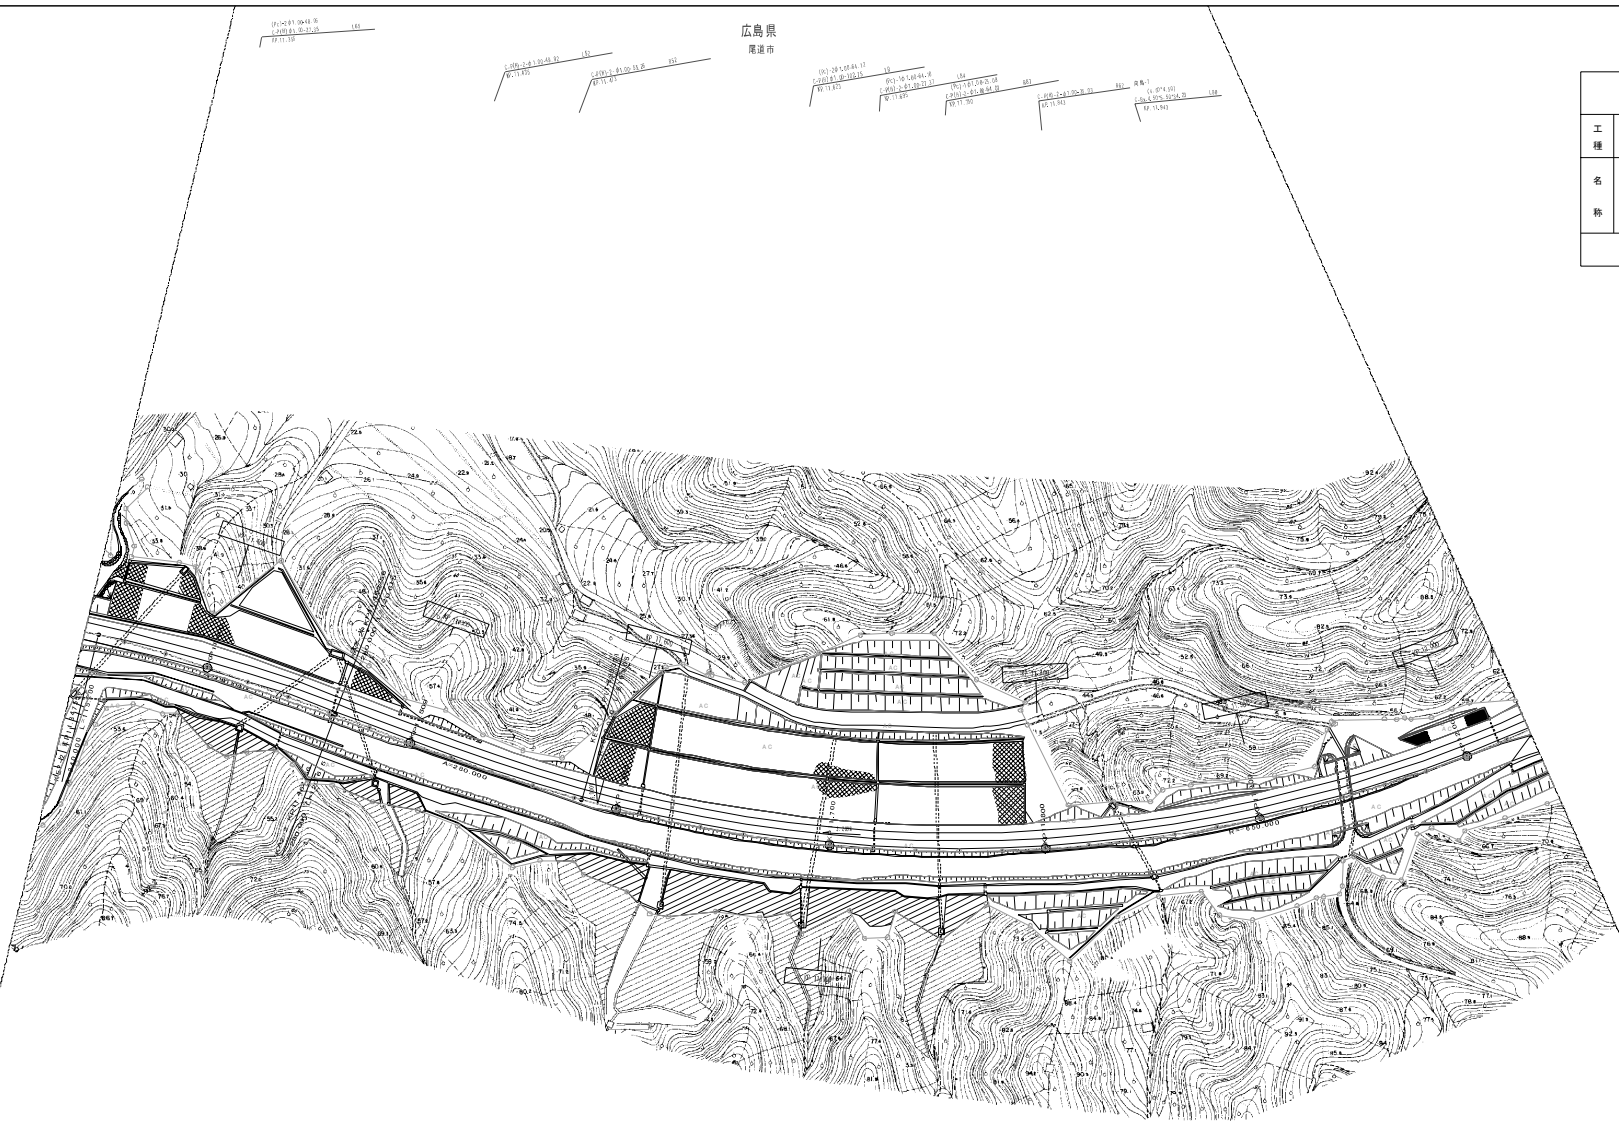

広島県
尾道市

西瀬戸自動車道 (向島IC～因島北IC)		図 表 年 月	—
		第1図 2007年3月	—
		第2図 2008年3月	—
工 種	管理用平面図		—
名 称	KP. 7.091～KP. 13.371	縮 尺 1/1000	$\frac{7}{9}$
本州四国連絡高速道路株式会社			


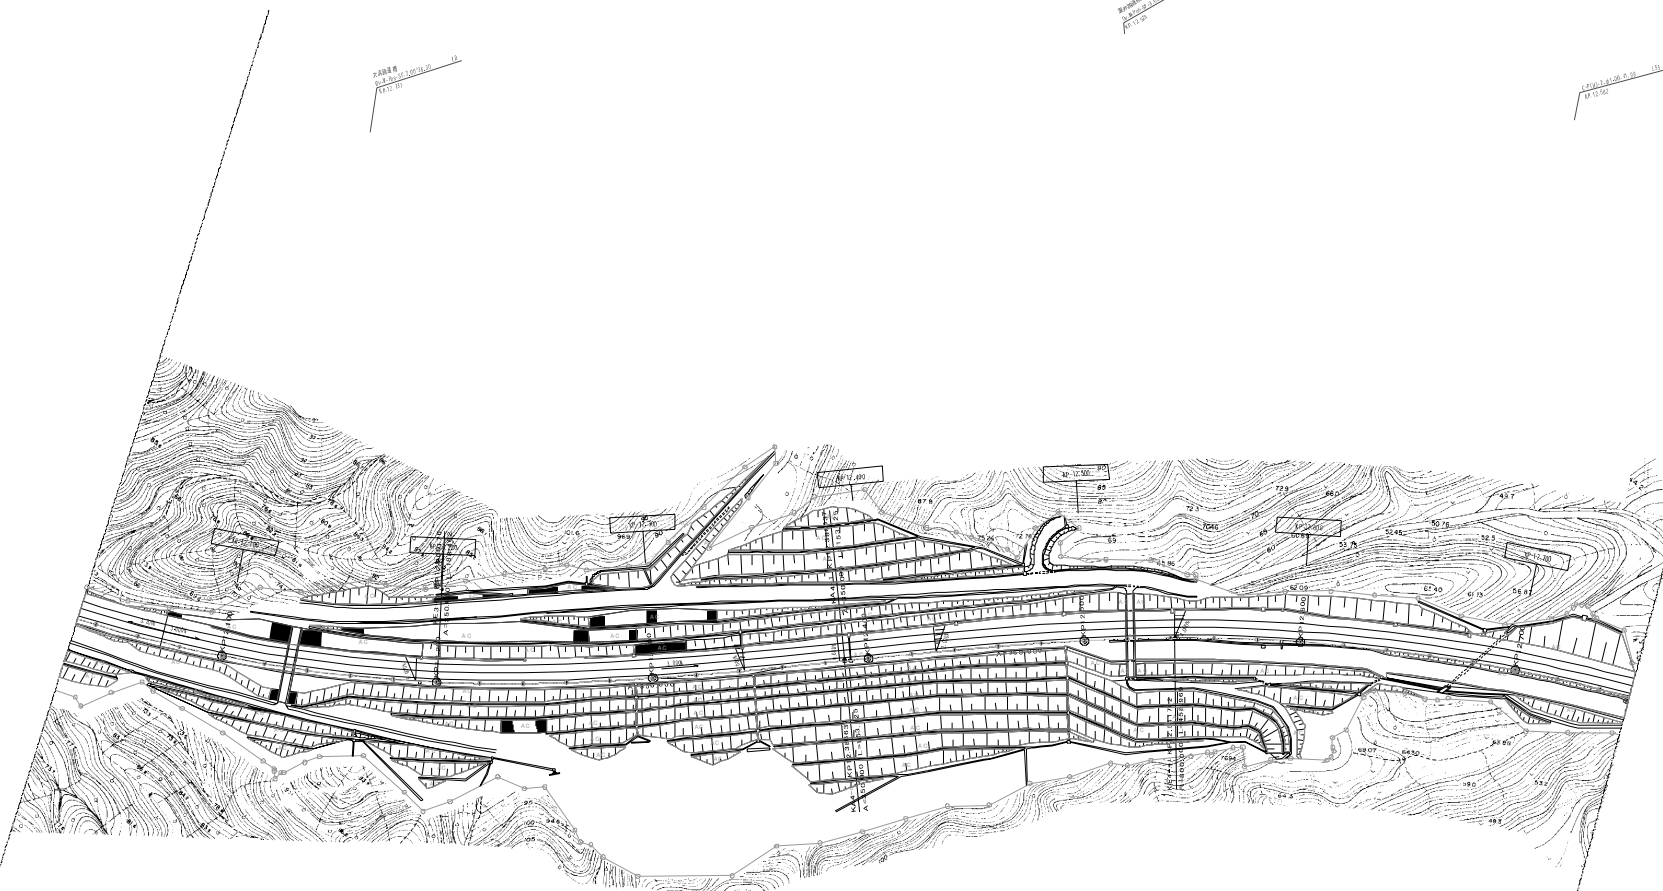


図 号	年 月	備 考
第1図	2017年3月	
第2図	2018年3月	

西瀬戸自動車道 (向島IC～因島北IC)		—
工 種	管理用平面図	—
名 称	KP. 7. 091～KP. 13. 371	縮 尺 1/1000 8 9

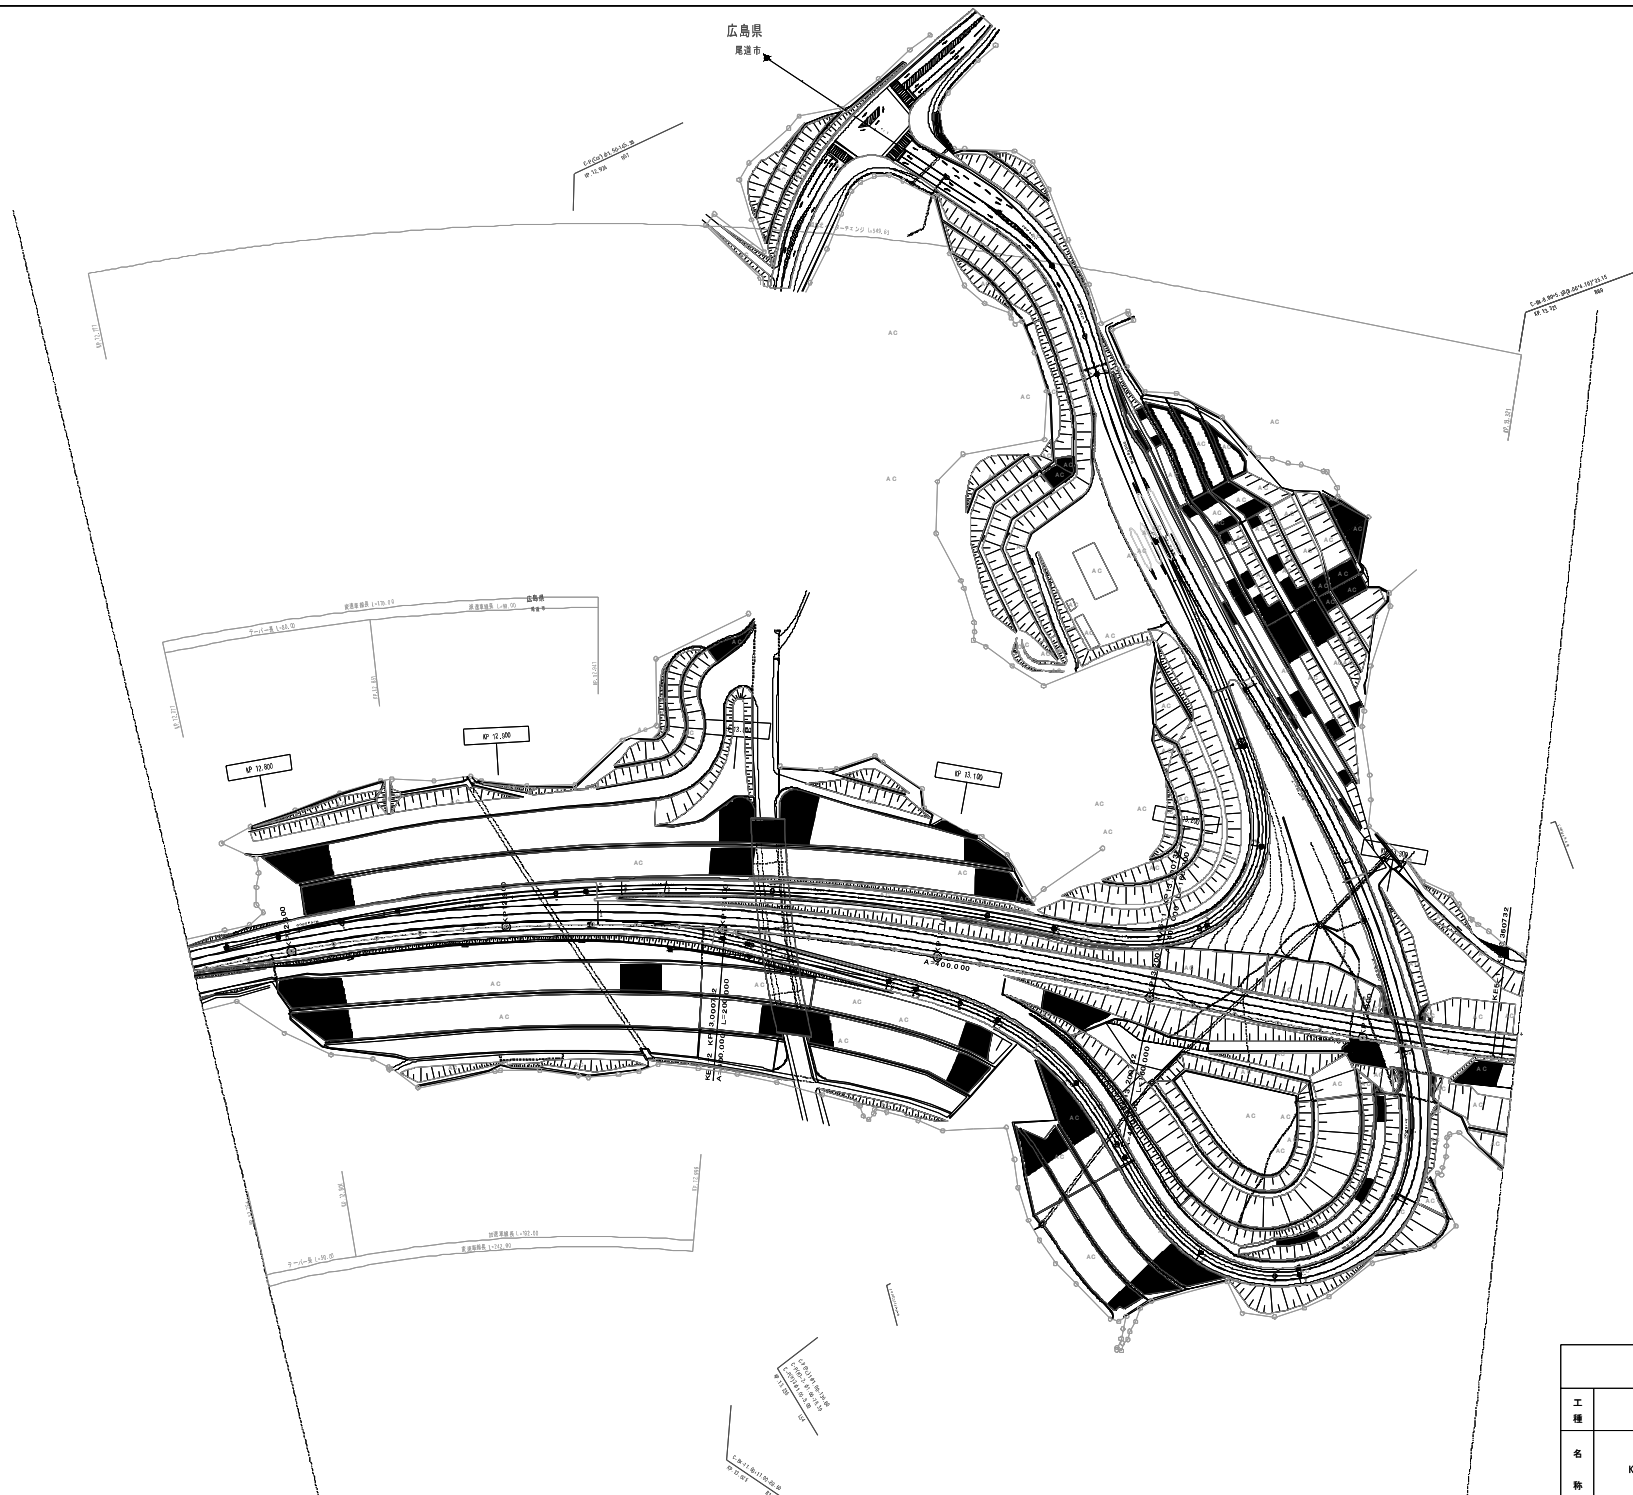

(本四)西瀬戸自動車道19

西瀬戸自動車道 (向島IC～因島北IC)		—	
工種	管理用平面図	—	
名称	KP. 7. 091～KP. 13. 371	縮尺	1/1000
		9	9

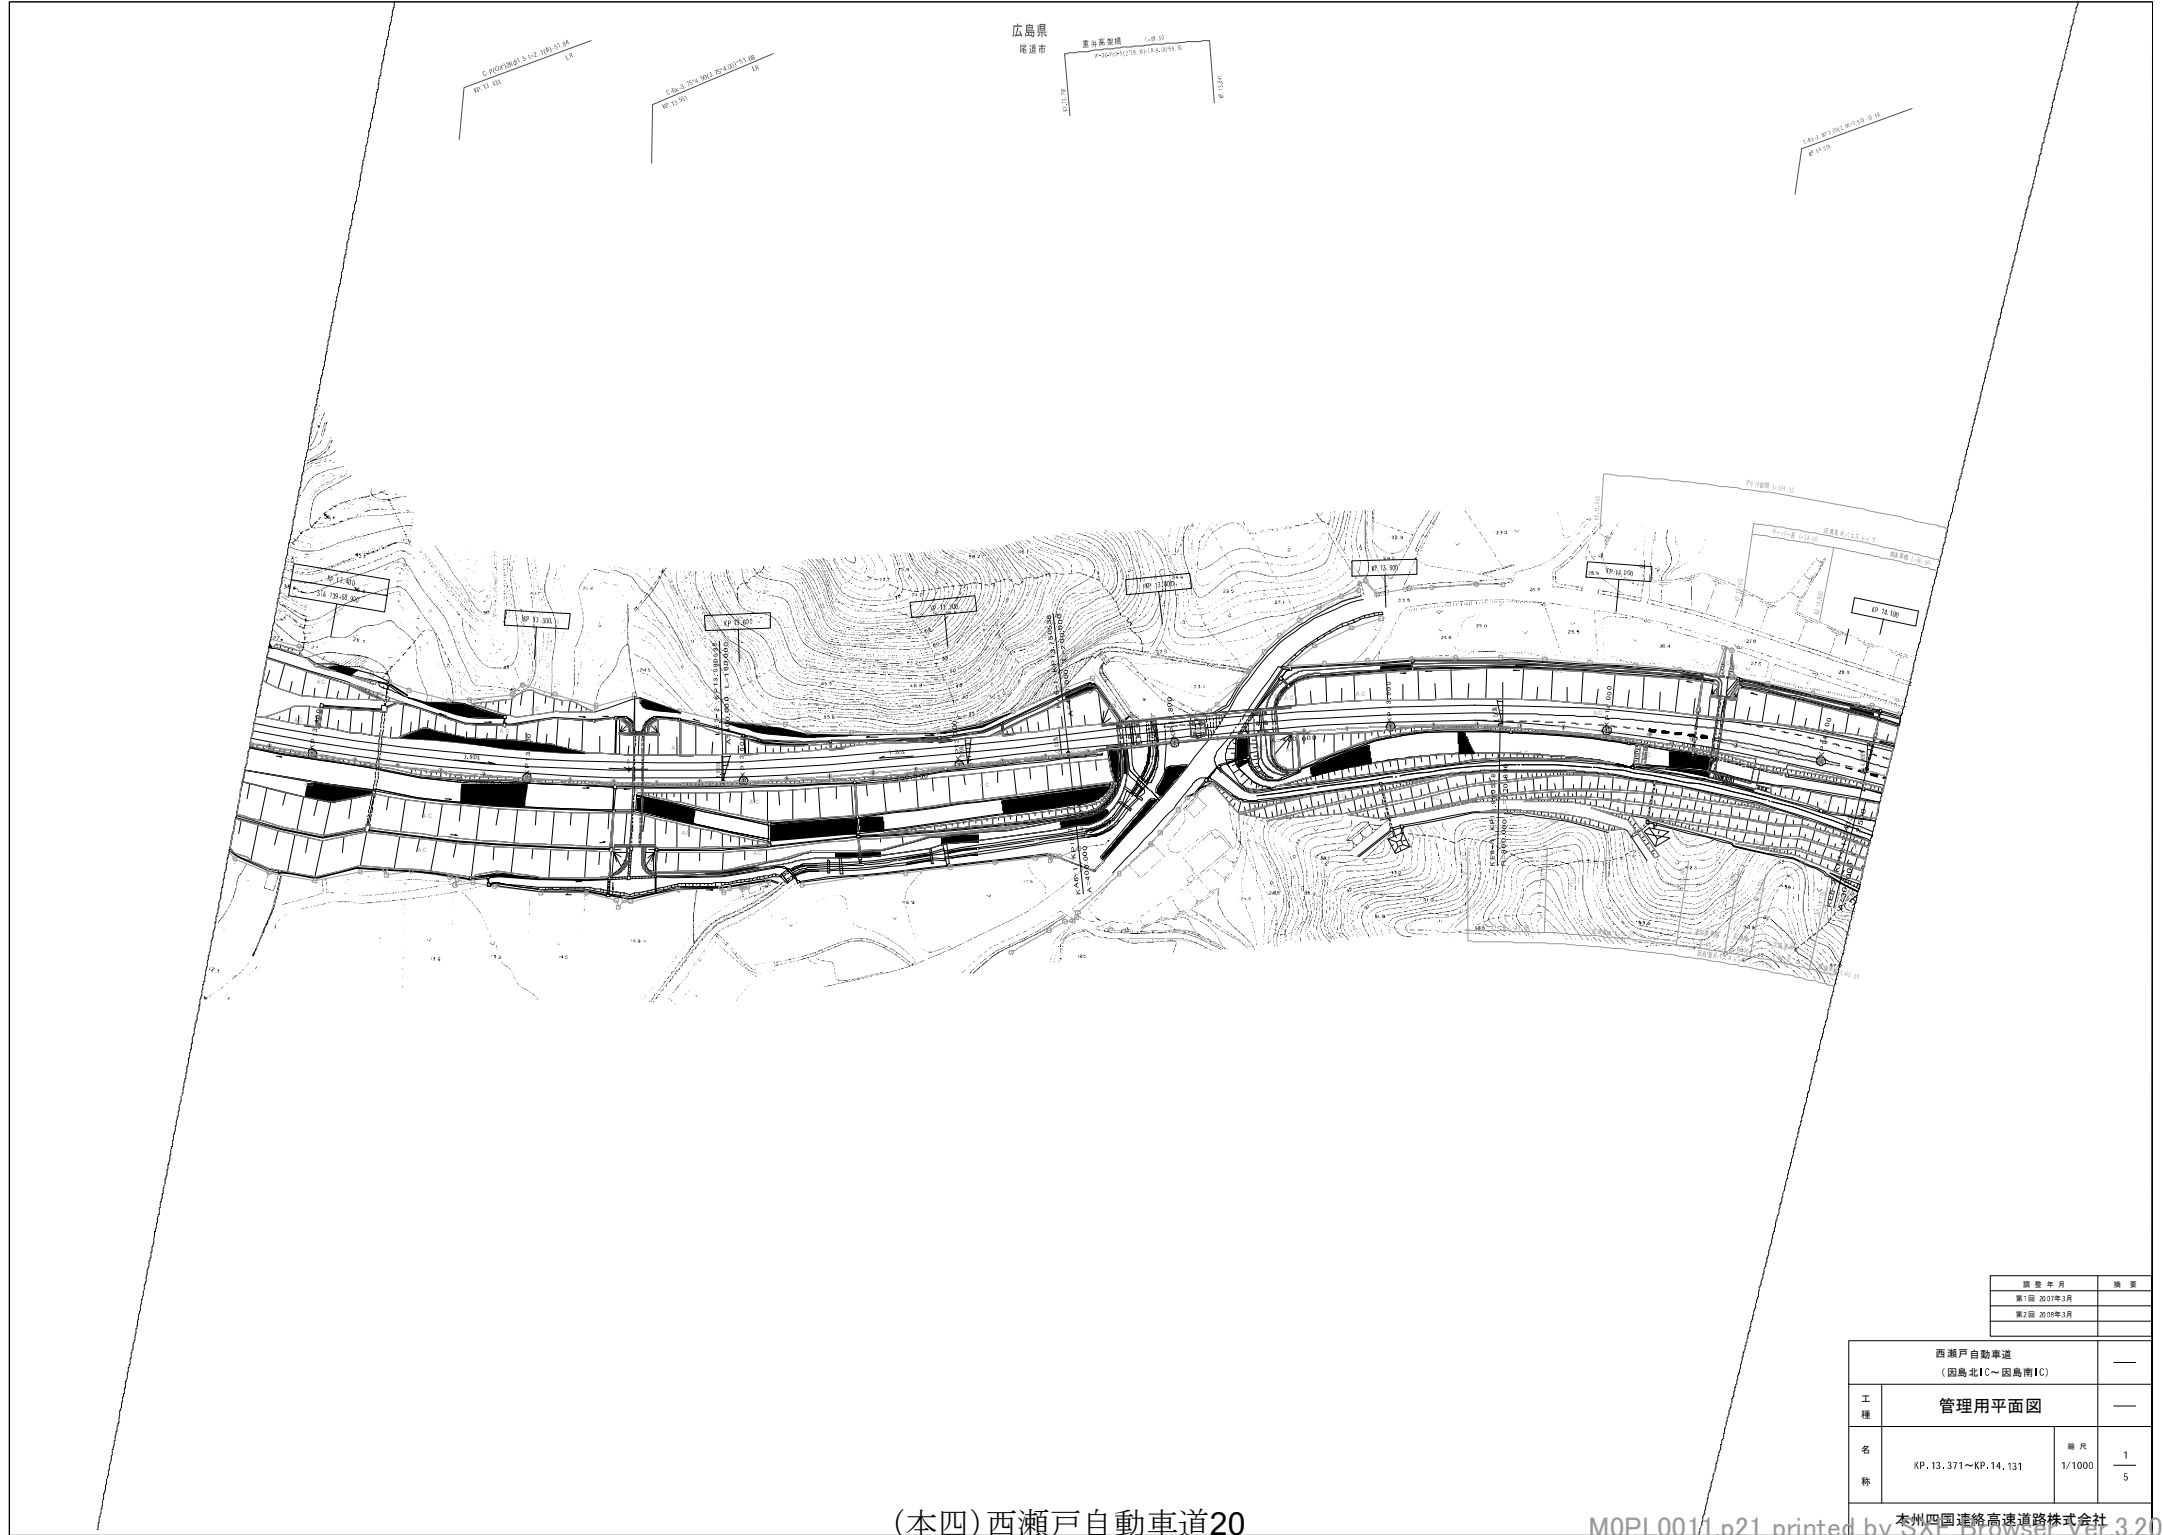


図 表	修 正
第1図: 2017年3月	
第2図: 2018年3月	

西瀬戸自動車道 (因島北IC～因島南IC)			—
工 種	管理用平面図		—
名 称	KP.13.371～KP.14.131	縮 尺 1/1000	$\frac{1}{5}$


広島県
尾道市


図 号	年 月	備 考
第1図	2017年3月	
第2図	2018年3月	

西瀬戸自動車道 (因島北IC～因島南IC)			
工 種	管理用平面図		—
名 称	KP.14.131～KP.14.831	縮 尺 1/1000	$\frac{2}{5}$

図 号	年 月	施 工
第1回	2007年3月	
第2回	2008年3月	

西瀬戸自動車道 (因島北IC～因島南IC)		—
工 程	管理用平面図	—
名 称	KP. 14.831～KP. 15.631 縮 尺 1/1000	$\frac{3}{5}$
本州四国連絡高速道路株式会社		

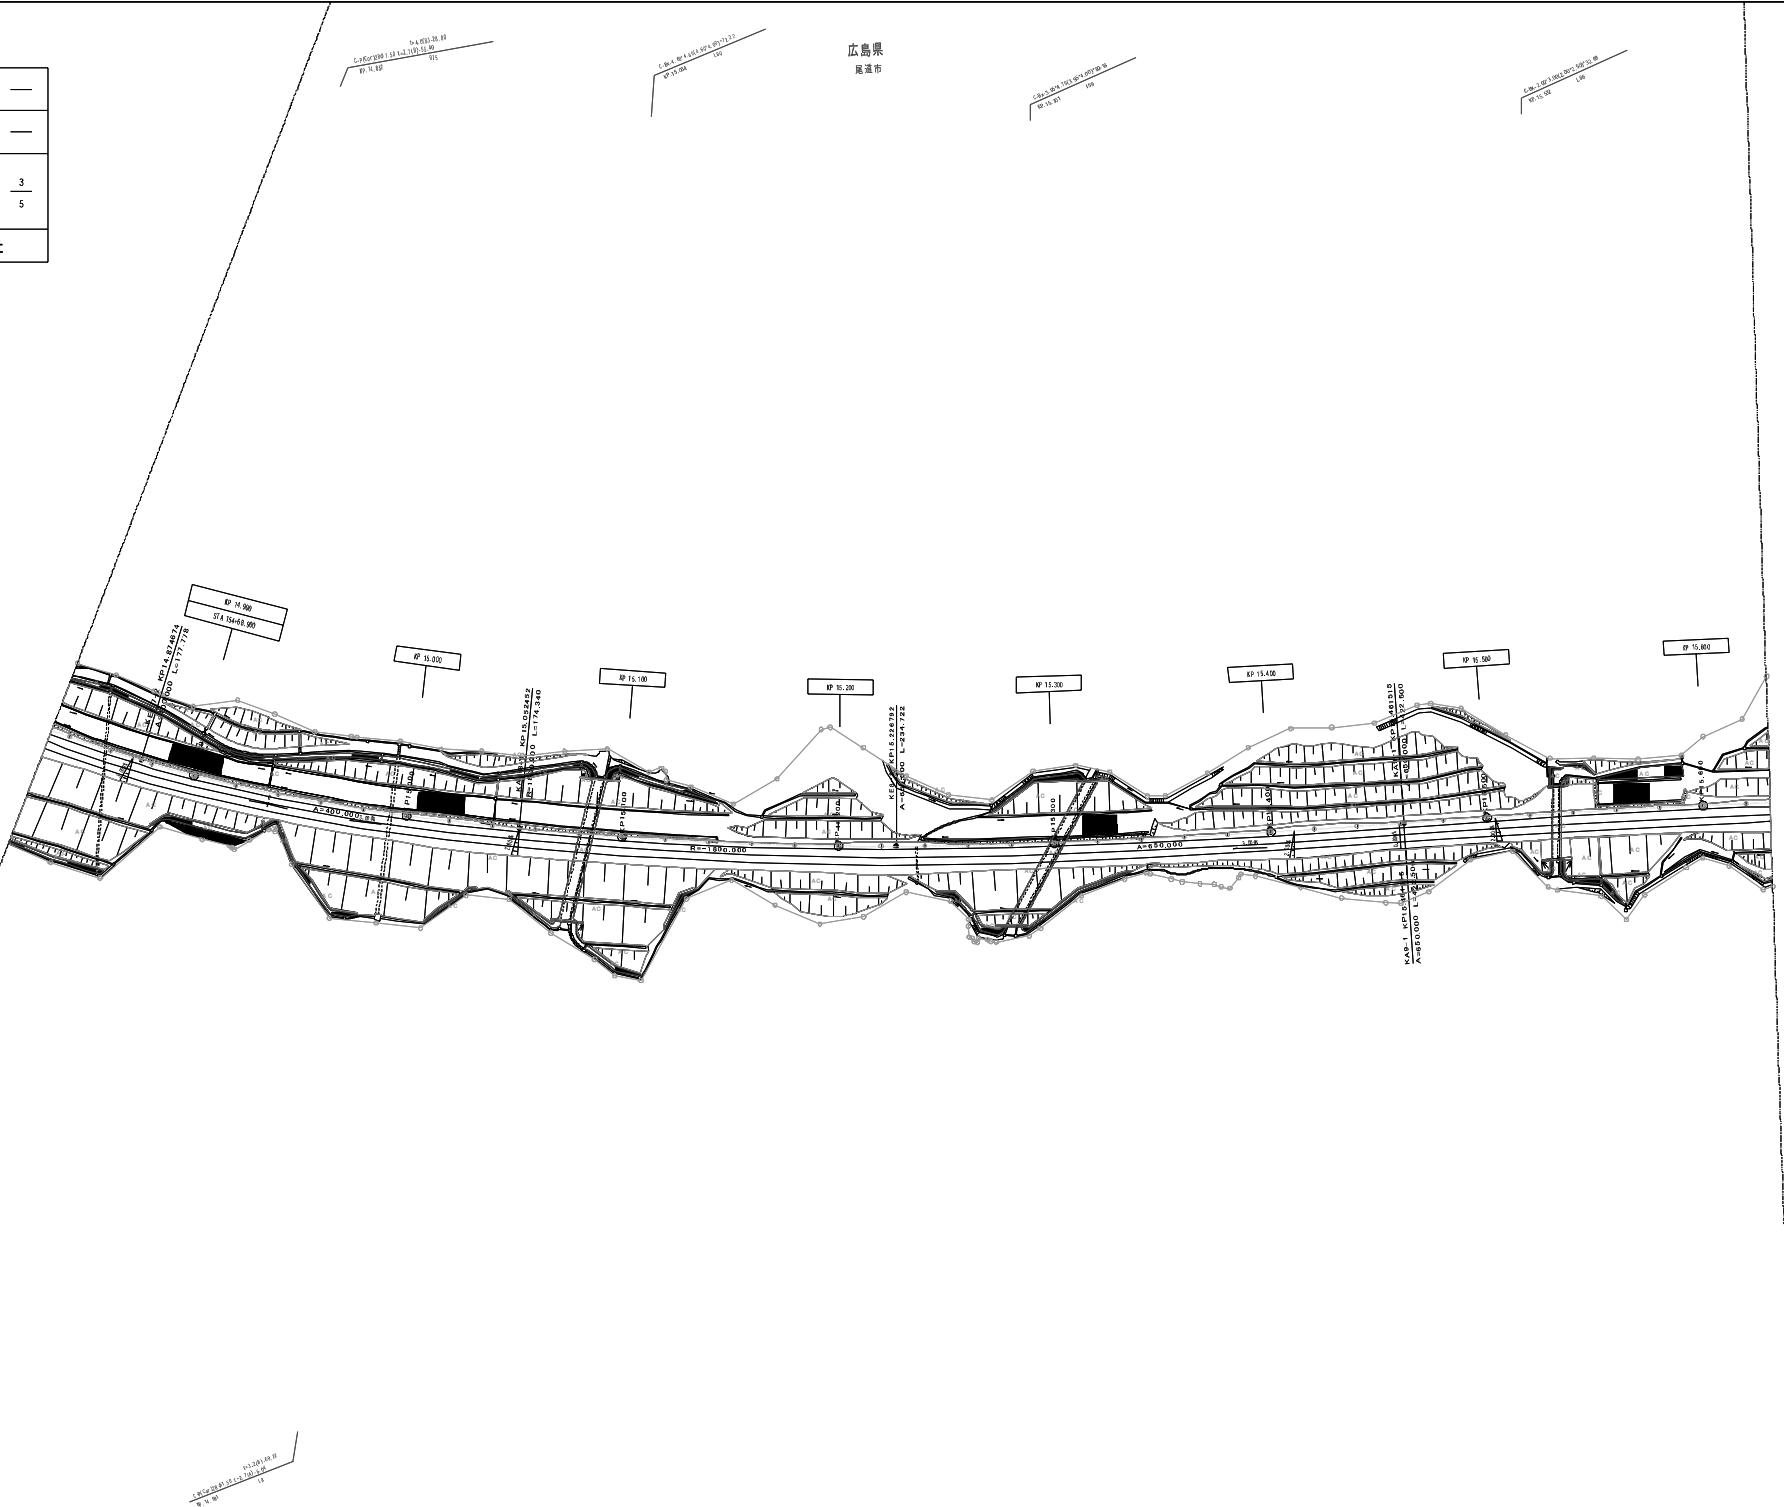

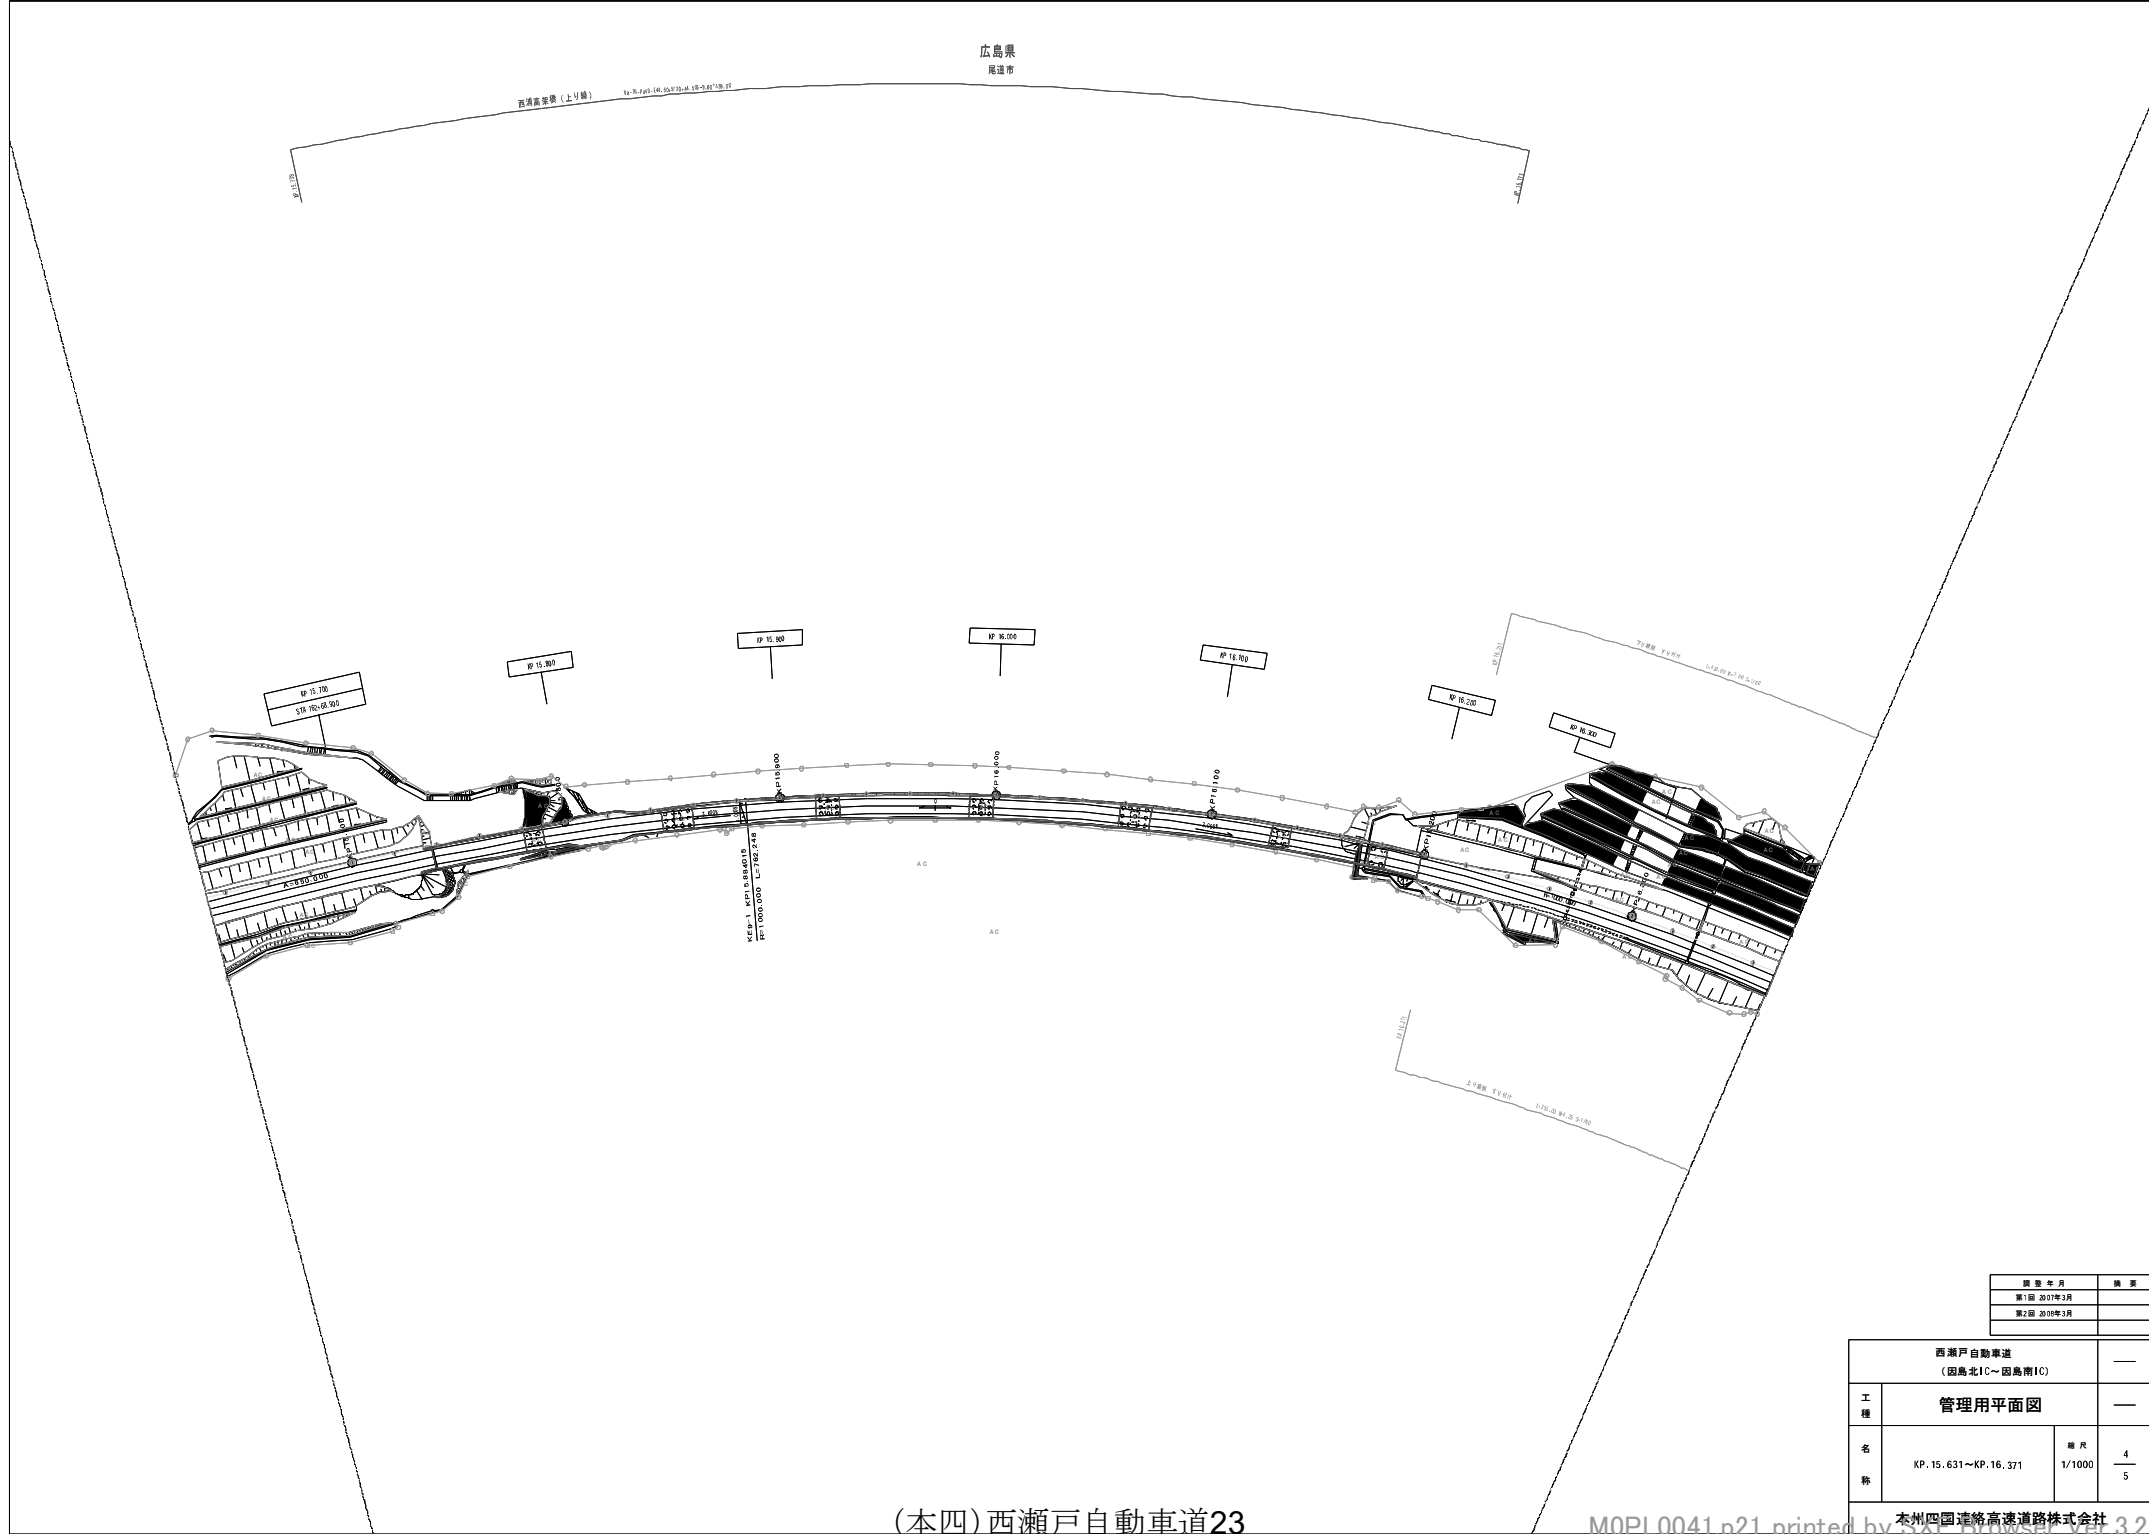

(本四)西瀬戸自動車道23

調査年月		調査
第1回 2007年3月		
第2回 2008年3月		
西瀬戸自動車道 (因島北IC～因島南IC)		
工種	管理用平面図	—
名称	KP.15.631～KP.16.371	縮尺 1/1000 4 5

西瀬戸自動車道 (因島北IC～因島南IC)		—
工 種	管理用平面図	—
名 称	KP. 16. 371～KP. 16. 921	縮尺 1/1000 5 5

広島県
尾道市

生口橋 L=796.00

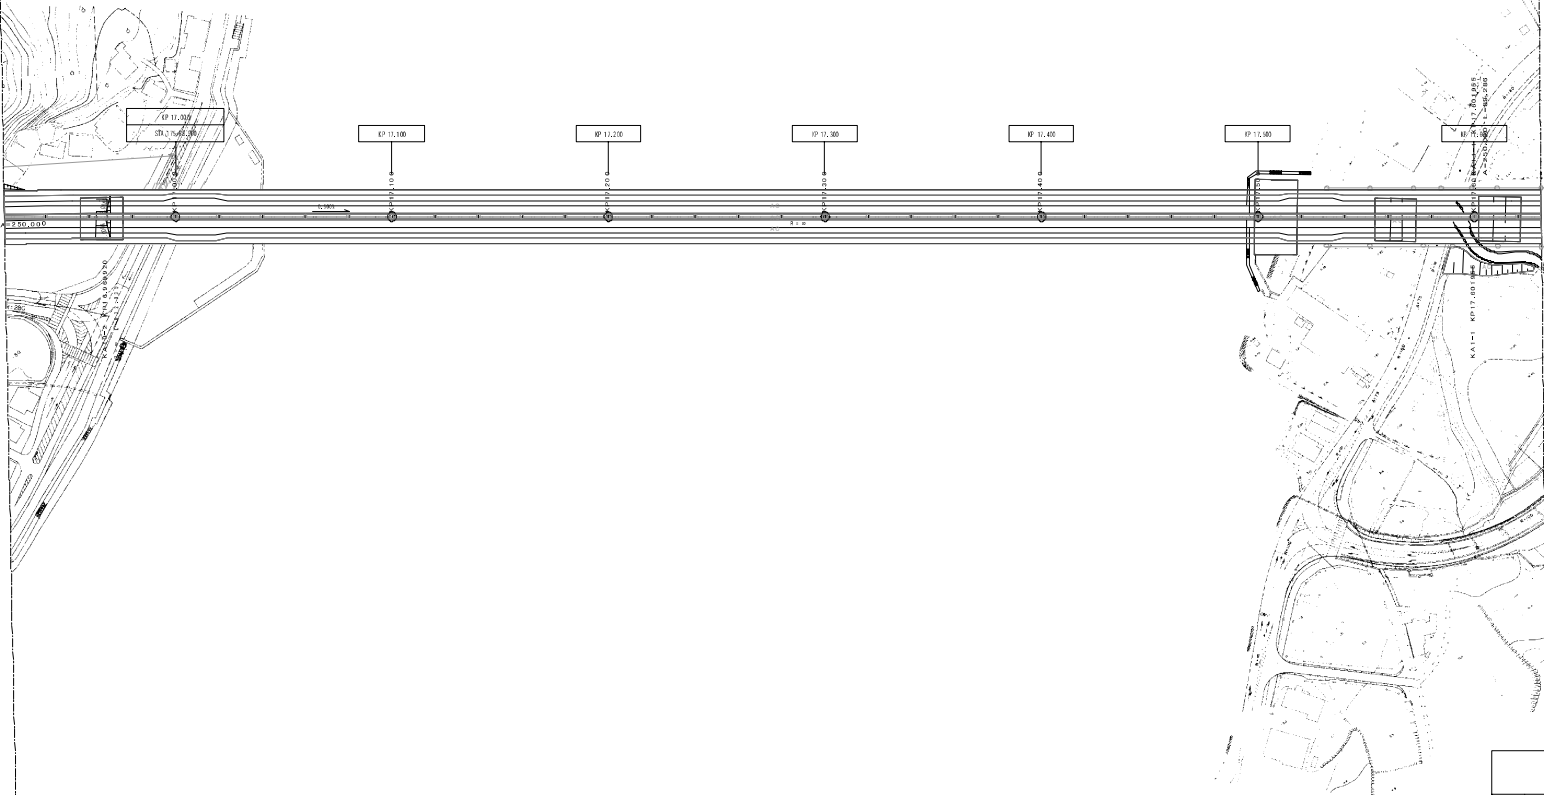


図 号	年 月	描 画
第1図	2017年1月	
第2図	2018年1月	

西瀬戸自動車道 (因島南IC～生口島北IC)			
工 種	管理用平面図	—	
名 称	KP. 16.971～KP17.631	縮 尺	1/1000 1/2

広島県
尾道市


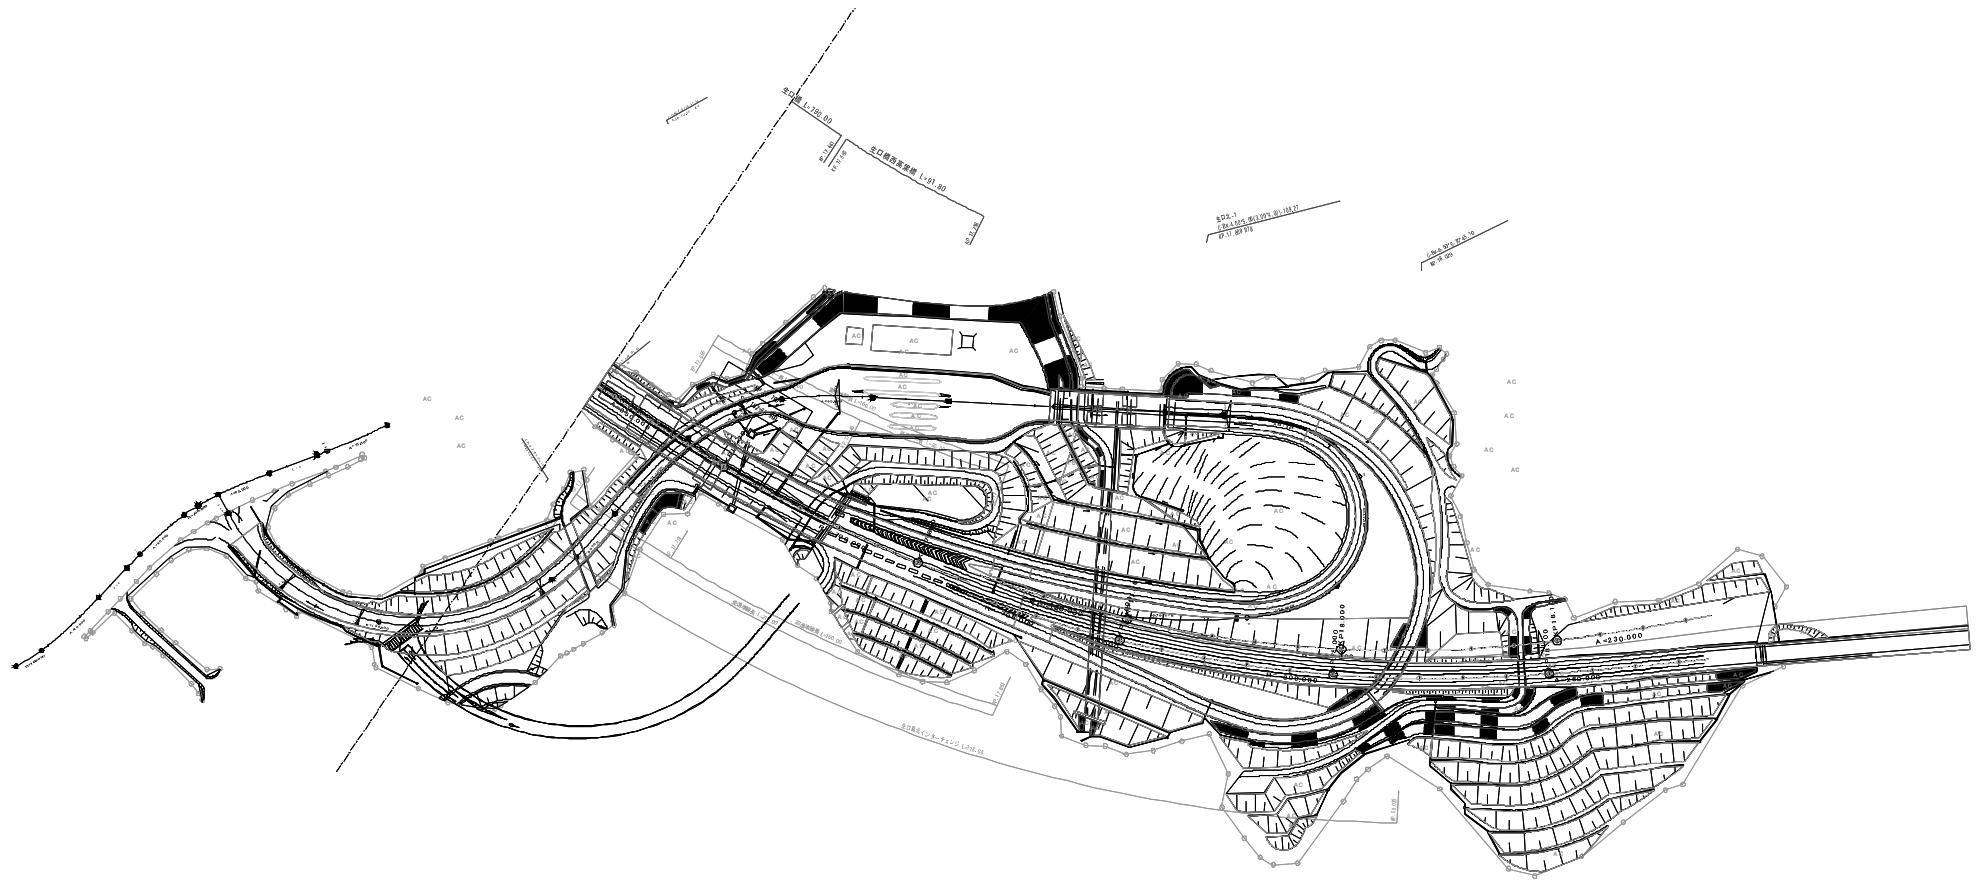



図 表 名	図 表 号
第1図 2007年3月	

西瀬戸自動車道 (因島南IC～生口島北IC)		—	
工 種	管理用平面図	—	
名 称	KP. 17.631～	縮 尺	1/1000
			2/2

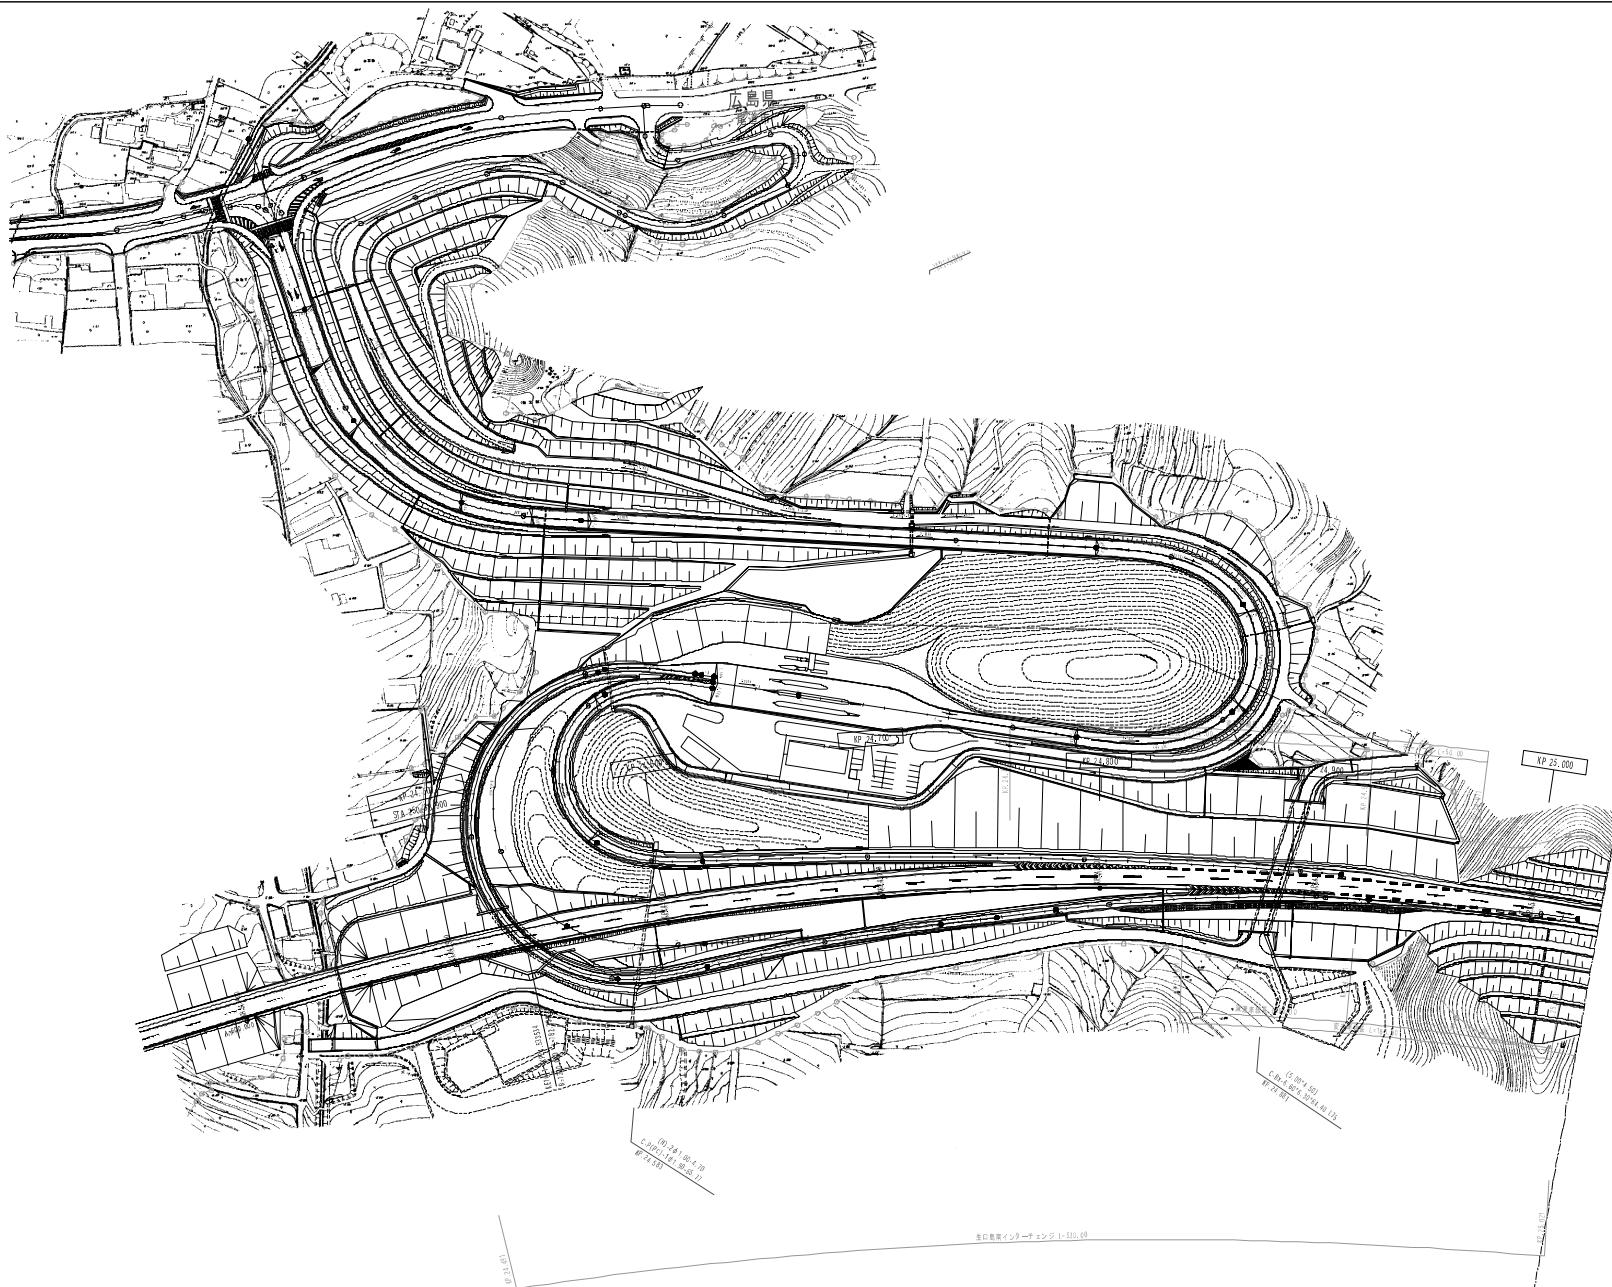

調査年月	摘要
第1回 2007年3月	

西瀬戸自動車道 (生口島南IC～大三島IC)			
工種	管理用平面図		
名称	～KP. 25.031	縮尺 1/1000	1/9

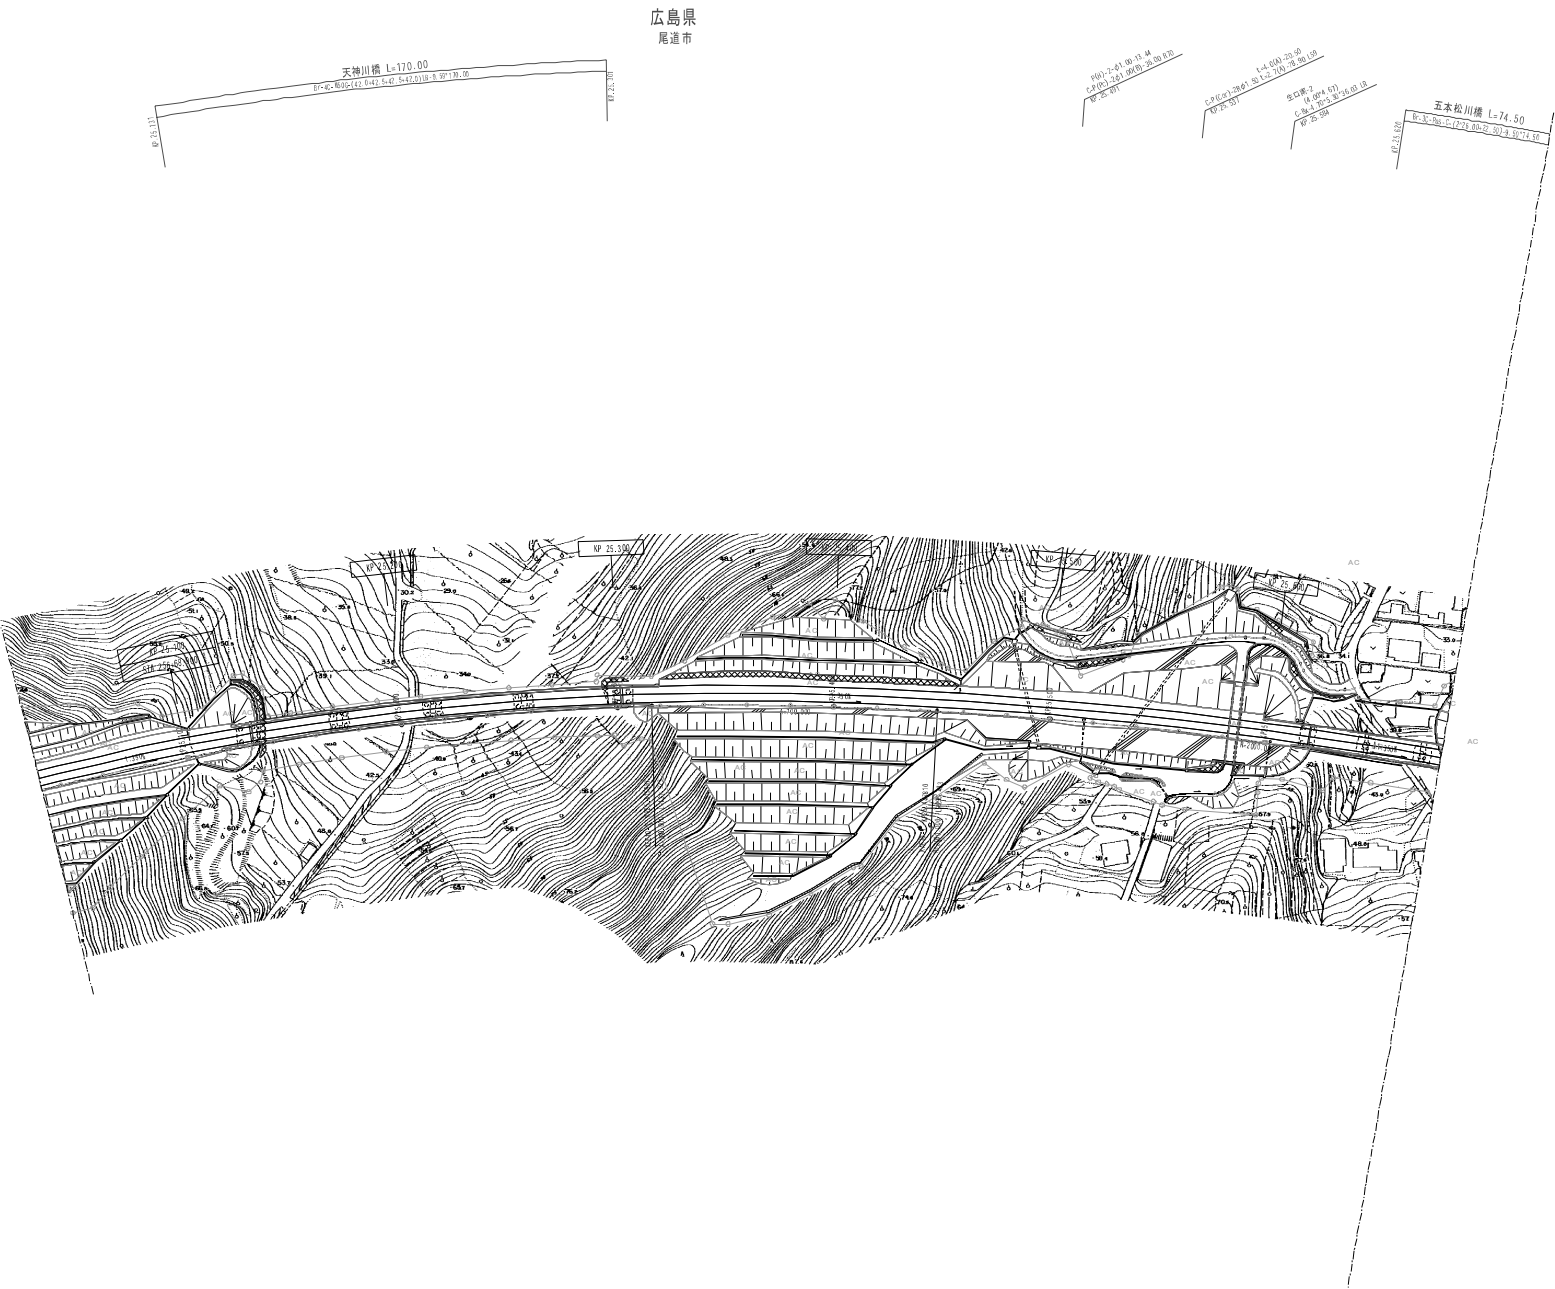


調査年月		摘要
第1回 2007年3月		
第2回 2008年3月		

西瀬戸自動車道 (生口島南IC～大三島IC)			—
工種	管理用平面図		—
名称	KP. 25.031～KP. 25.681	縮尺 1/1000	$\frac{2}{9}$

広島県
尾道市

瀬戸田パーキングエリア 1+025.00

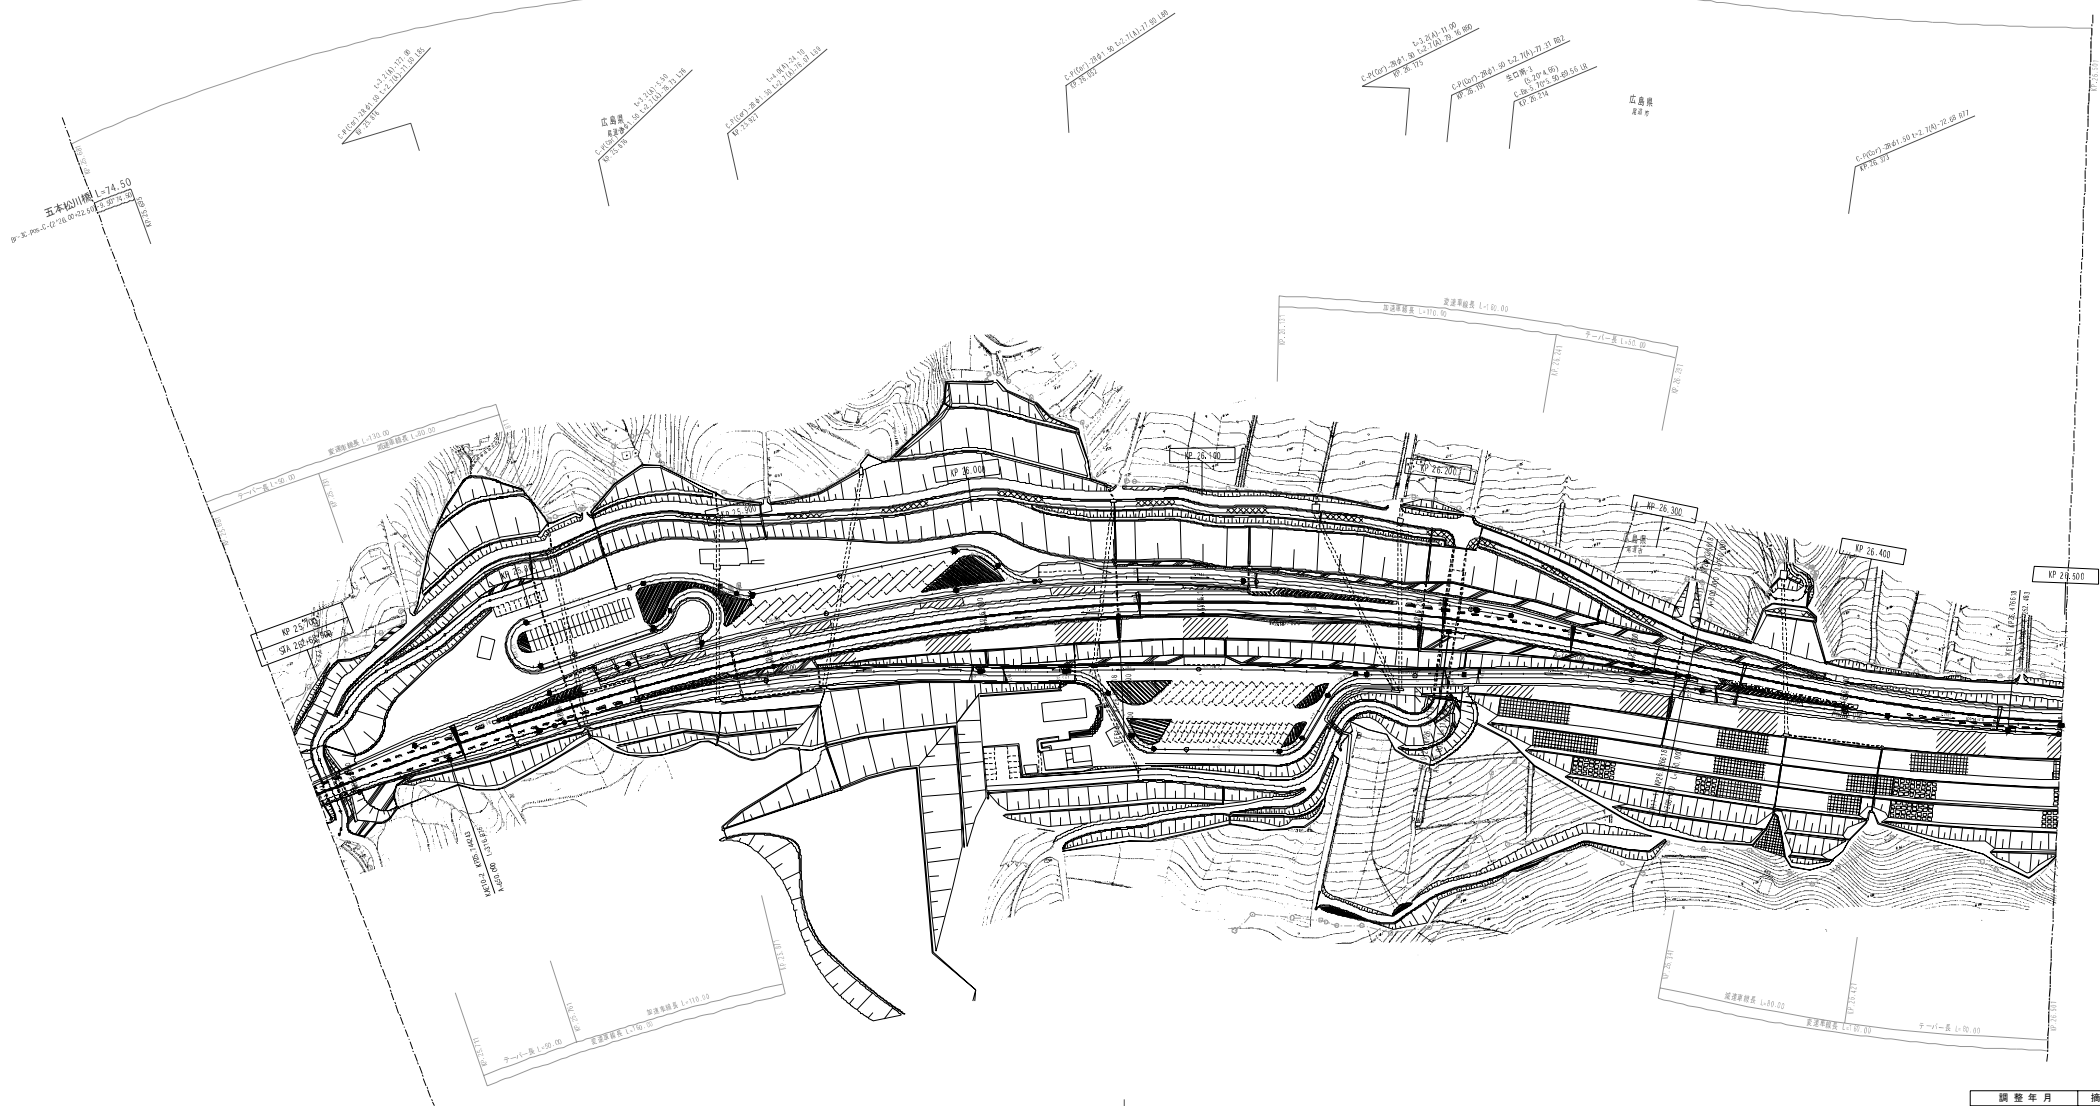

調査年月	摘要
第1回 2007年3月	

西瀬戸自動車道 (生口島南IC～大三島IC)			
工種	管理用平面図		
名称	KP. 25.681～KP. 26.501	縮尺	1/1000
			3/9


This technical drawing illustrates a road plan for a project located in the vicinity of 尾道市 (Mino City). The plan shows a complex arrangement of roads navigating through a terrain characterized by dense contour lines, indicating significant elevation changes. Key features include:

- Road Layout:** A primary road runs horizontally across the upper portion of the plan, transitioning from a straight section to a series of curves that follow the topography.
- Elevation Data:** Numerous spot elevations are marked throughout the site, providing precise vertical information for construction and drainage planning.
- Materials and Structures:** Labels such as "AC" denote areas designated for asphalt concrete paving. Other annotations specify structural details or material types for different sections of the infrastructure.
- Scale and Orientation:** A graphical scale bar at the bottom right indicates a distance of 1:100.00 meters. The drawing is oriented with North generally towards the top-left corner.

西瀬戸自動車道 (生口島南IC～大三島IC)		—
工種	管理用平面図	—
名称	KP.26.501～KP.27.131	縮尺 1/1000 4 9

広島県
尾道市


愛媛県
今治市

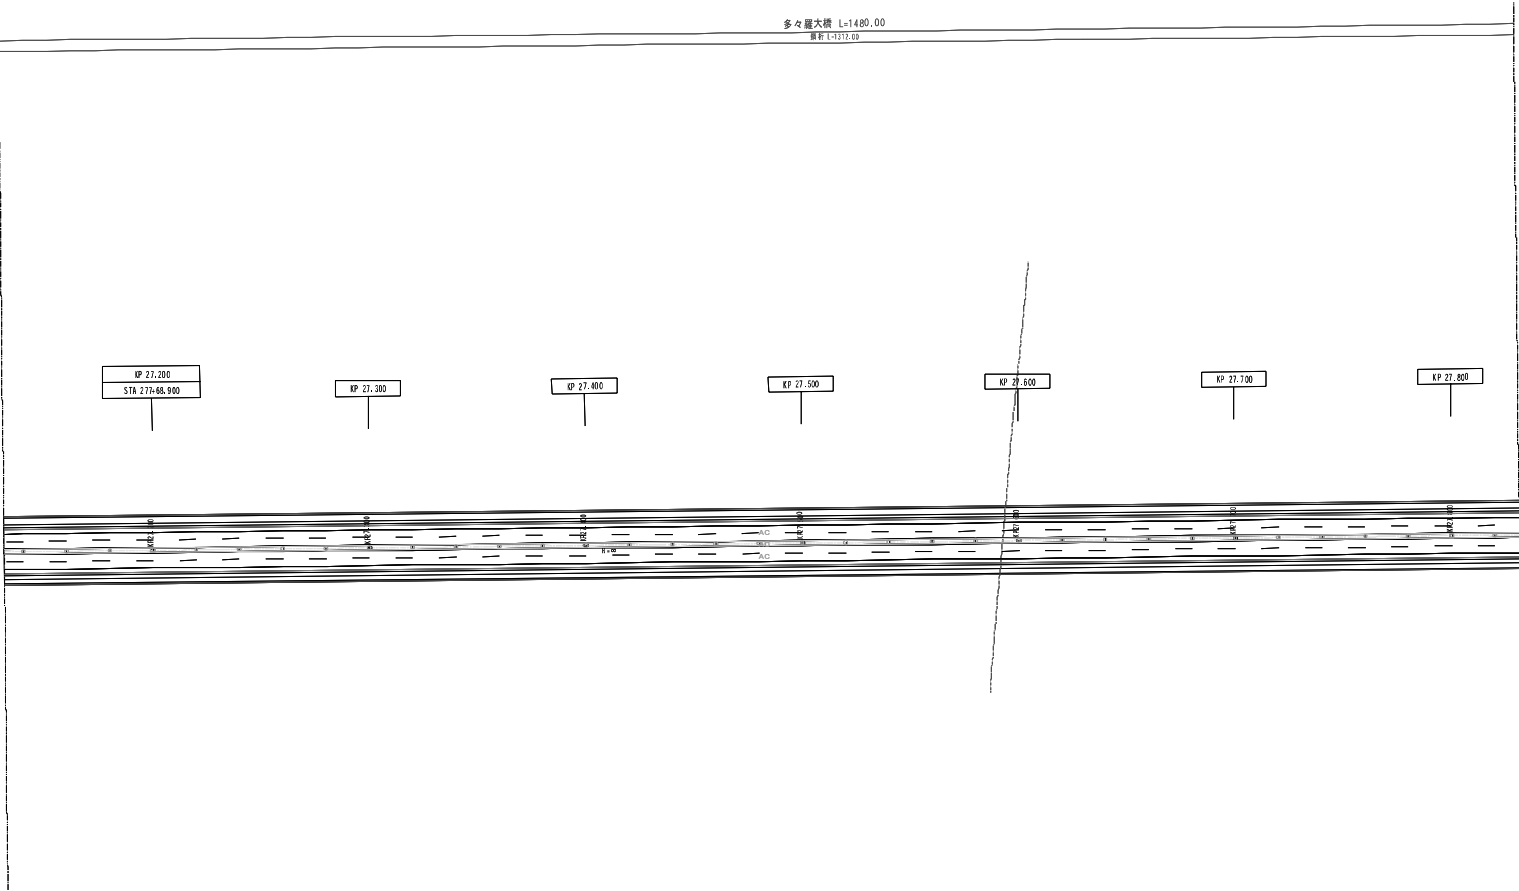

調査年月	摘要
第1回 2007年3月	
第2回 2008年3月	

西瀬戸自動車道 (生口島南IC～大三島IC)		—	
工種	管理用平面図	—	
名称	KP. 27. 131～KP. 27. 831	縮尺 1/1000	$\frac{5}{9}$

愛媛県
今治市

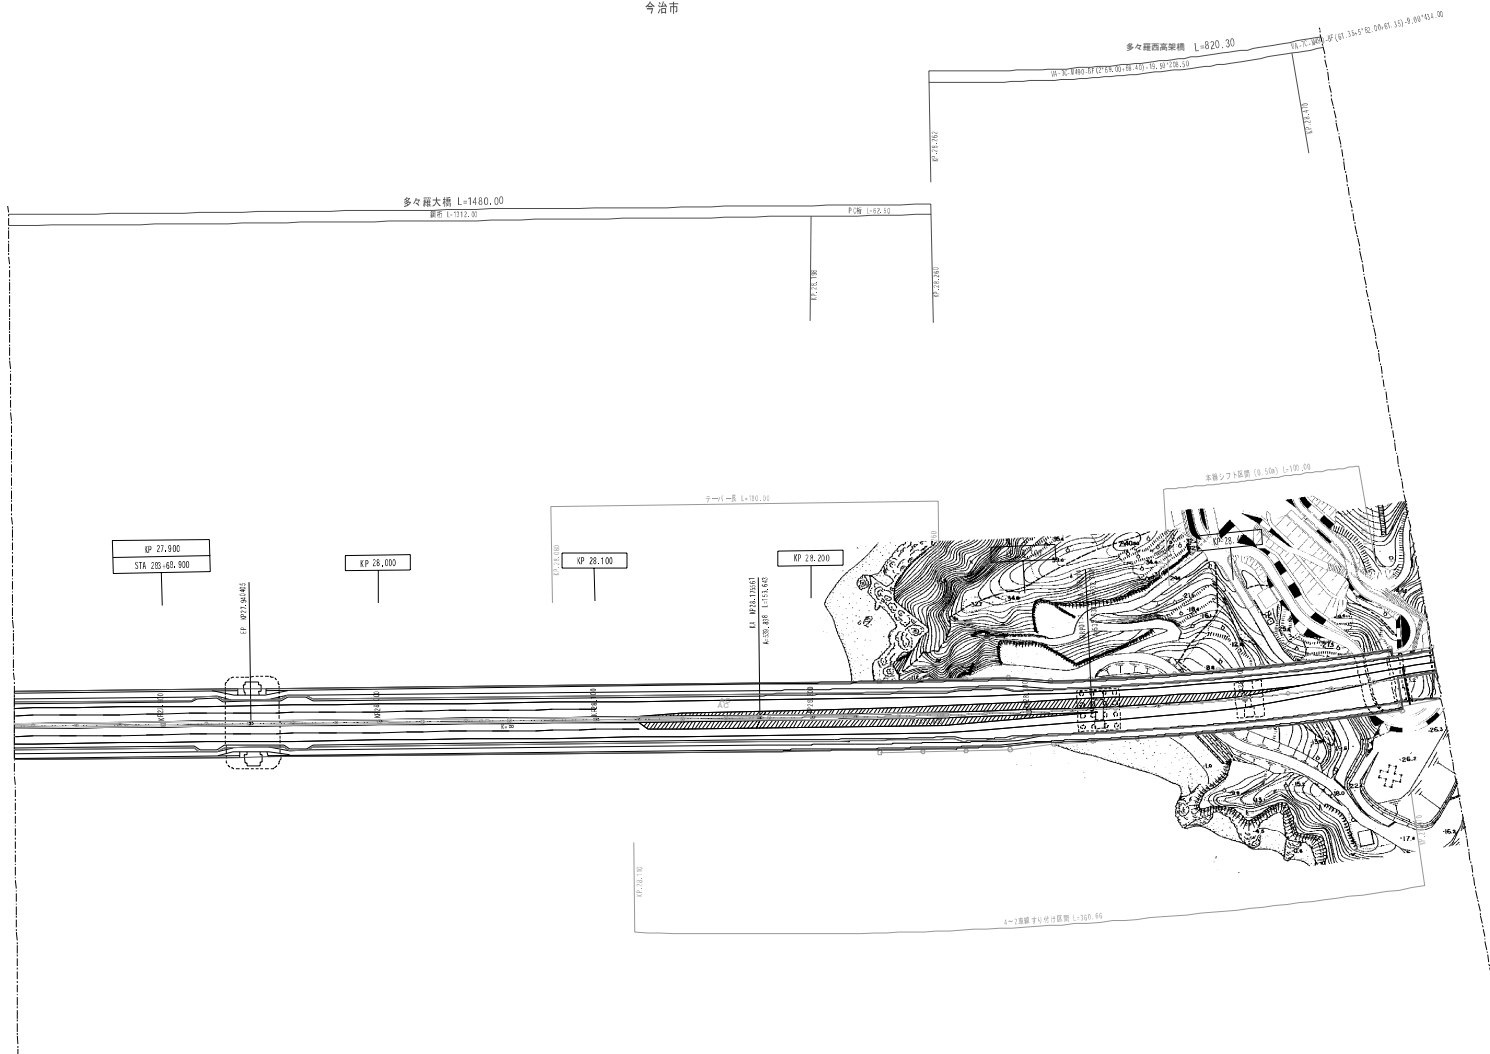

調 整 年 月	摘 要
第1回 2007年3月	
第2回 2008年3月	

西瀬戸自動車道 (生口島南IC～大三島IC)			
工 種	管理用平面図		
名 称	KP. 27. 831～KP. 28. 489	縮 尺	1/1000
			6 9

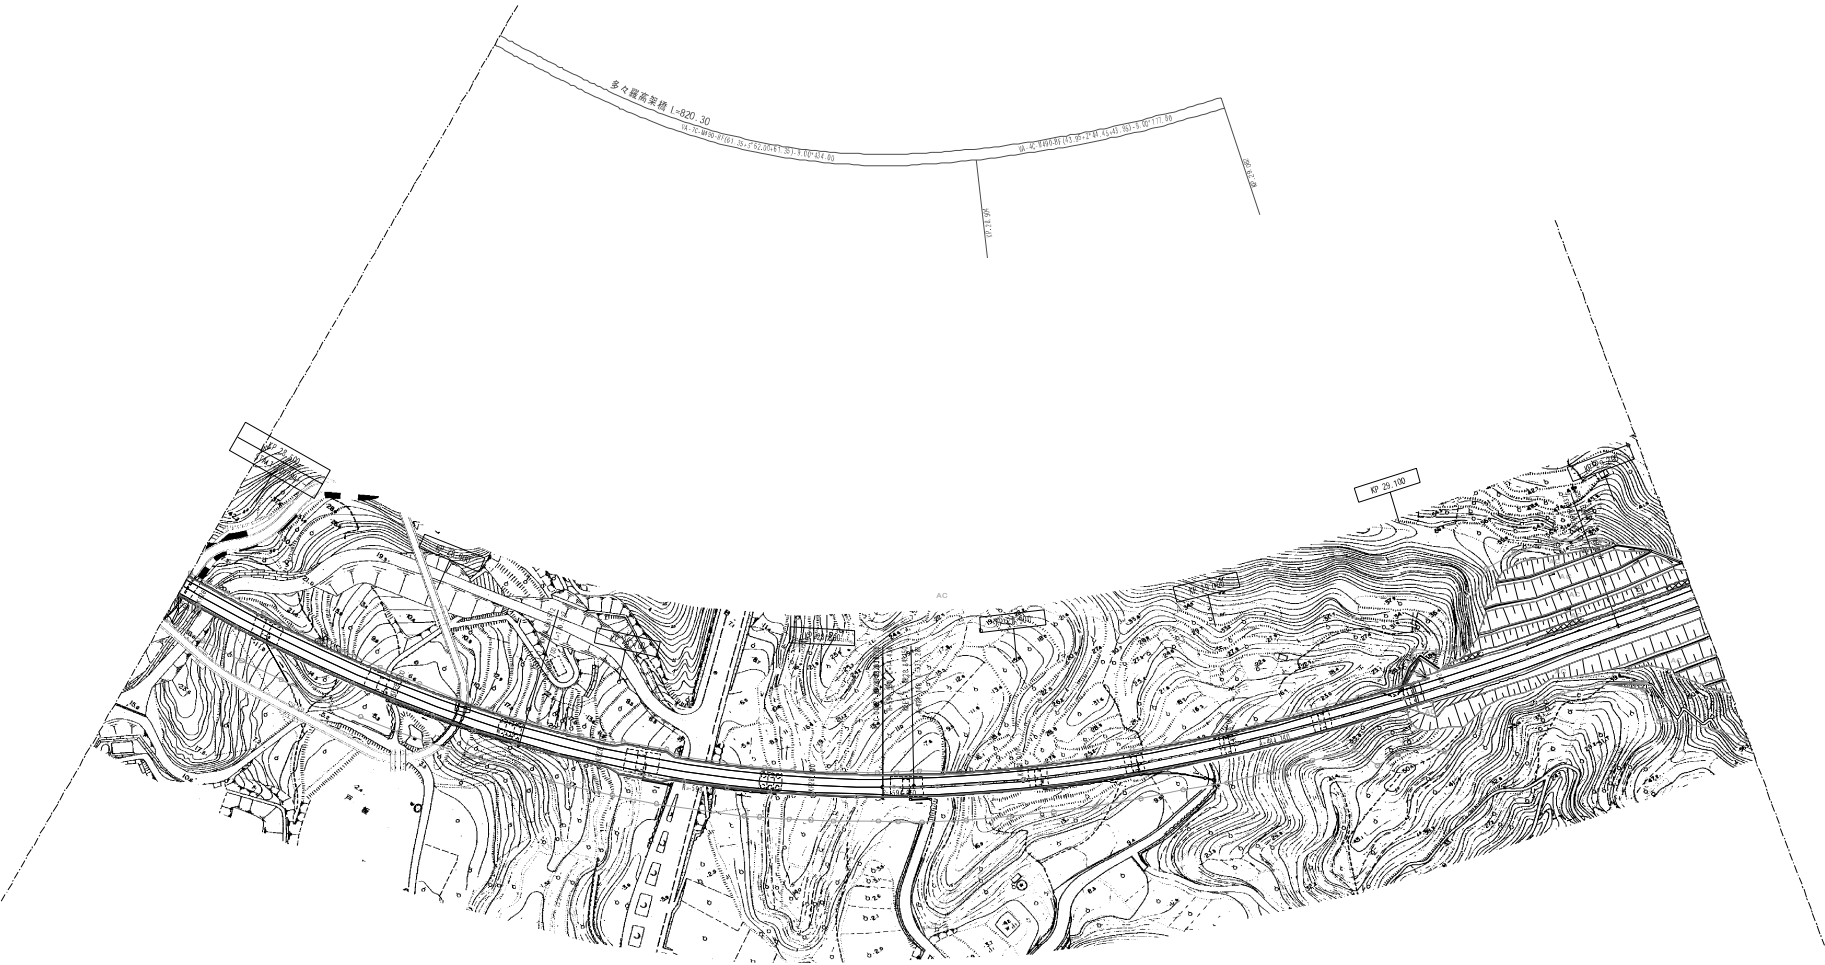


図 番号	図 名
第1図	2007年3月
第2図	2008年3月


西瀬戸自動車道 (生口島南IC～大三島IC)		—
工 種	管理用平面図	—
名 称	KP. 28. 489～KP. 29. 220	縮 尺 1/1000 7 9




調査年月	摘要
第1回 2007年3月	

西瀬戸自動車道 (生口島南IC~大三島IC)			
工種	管理用平面図		
名称	KP. 29. 220~KP. 29. 649	縮尺	1/1000
			8/9

愛媛県
今治市

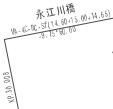


愛媛県
今治市

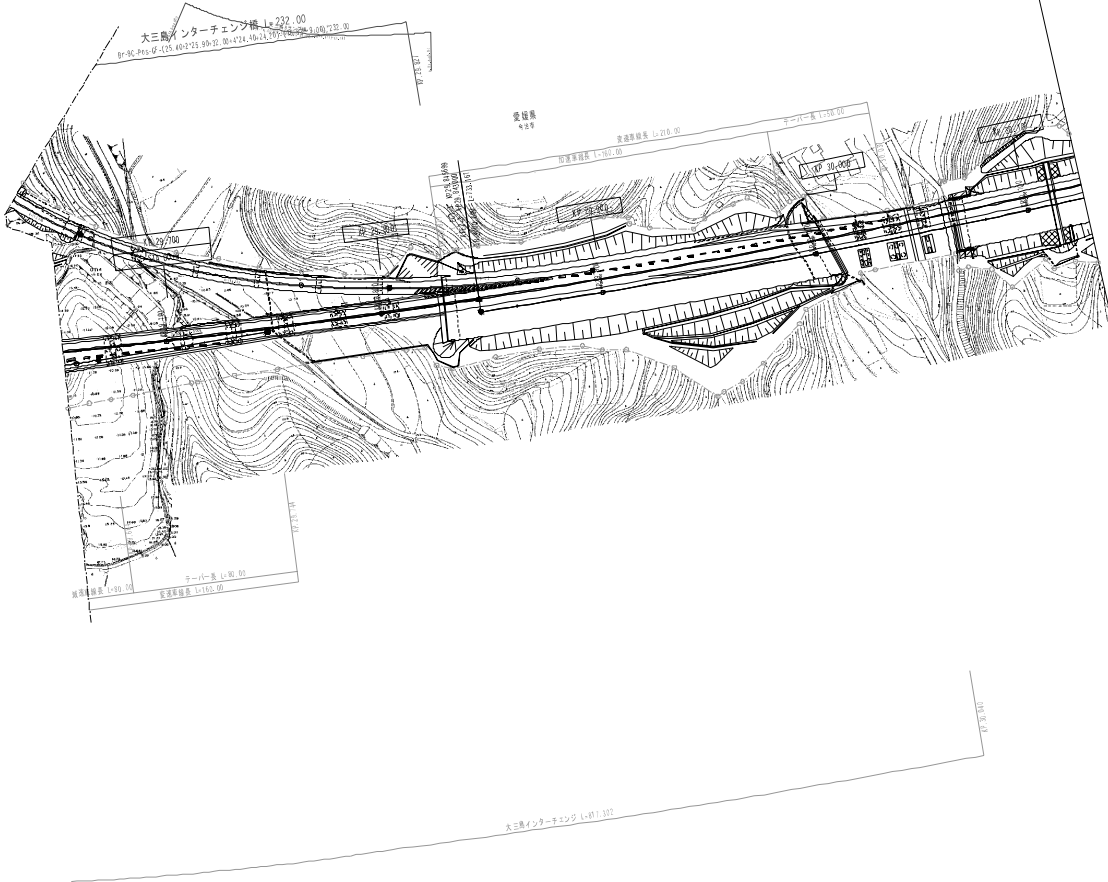

大三角インターチェンジ L=07.307


調査年月		摘要
第1図 2007年3月		
西瀬戸自動車道 (生口島南IC～大三島IC)		—
工種	管理用平面図	
名称	KP. 29. 649～KP. 30. 126	縮尺 1/1000 9 9

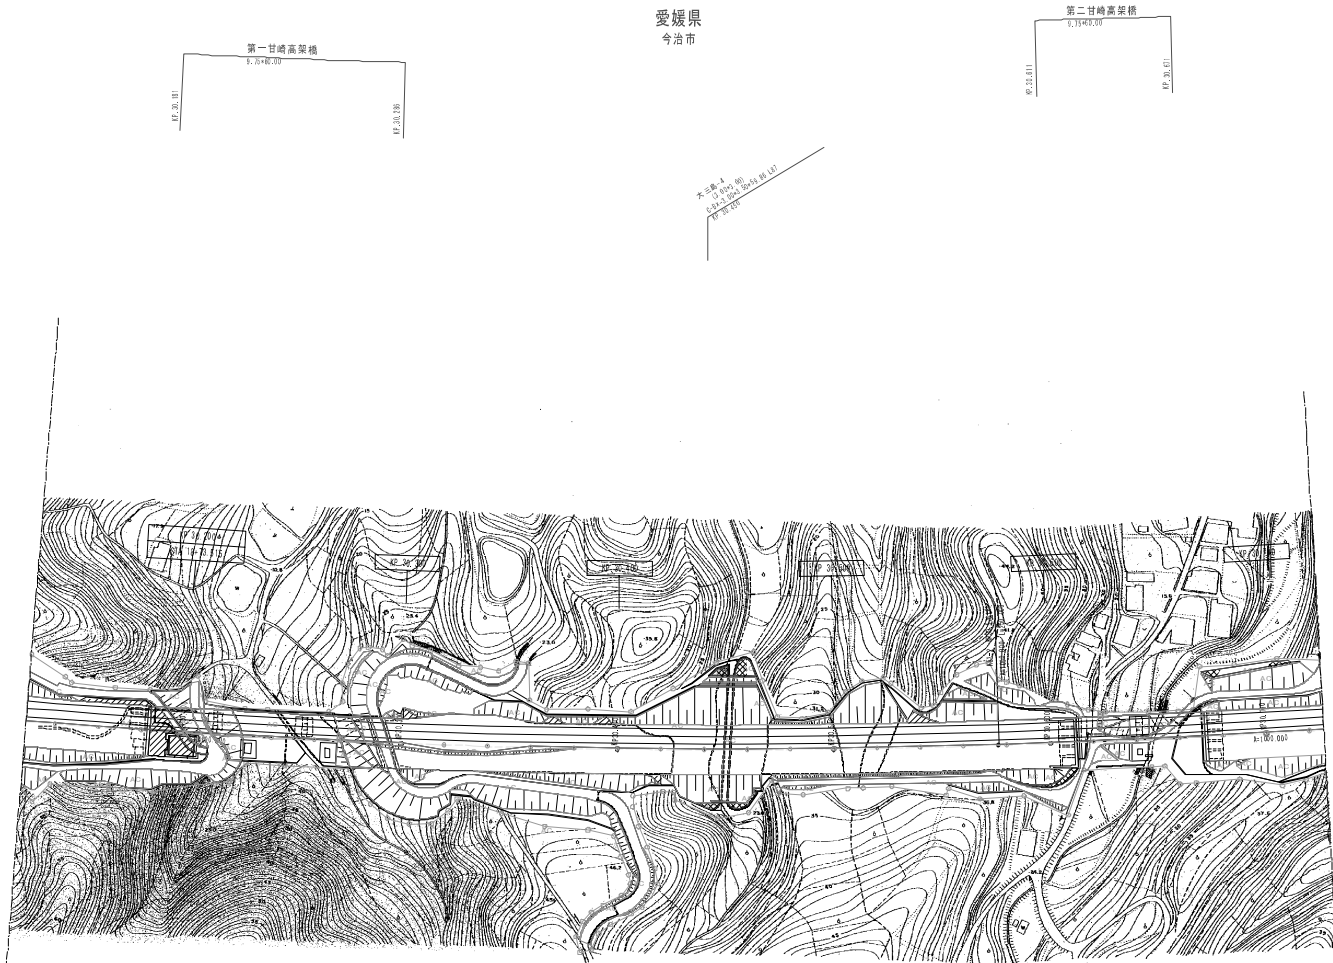

調査年月	摘要
第1回 2007年3月	
第2回 2008年3月	

西瀬戸自動車道 (大三島IC～伯方島IC)		—
工種	管理用平面図	—
名称	KP. 30. 126～KP. 30. 726	縮尺 1/1000 1/10


愛媛県
今治市

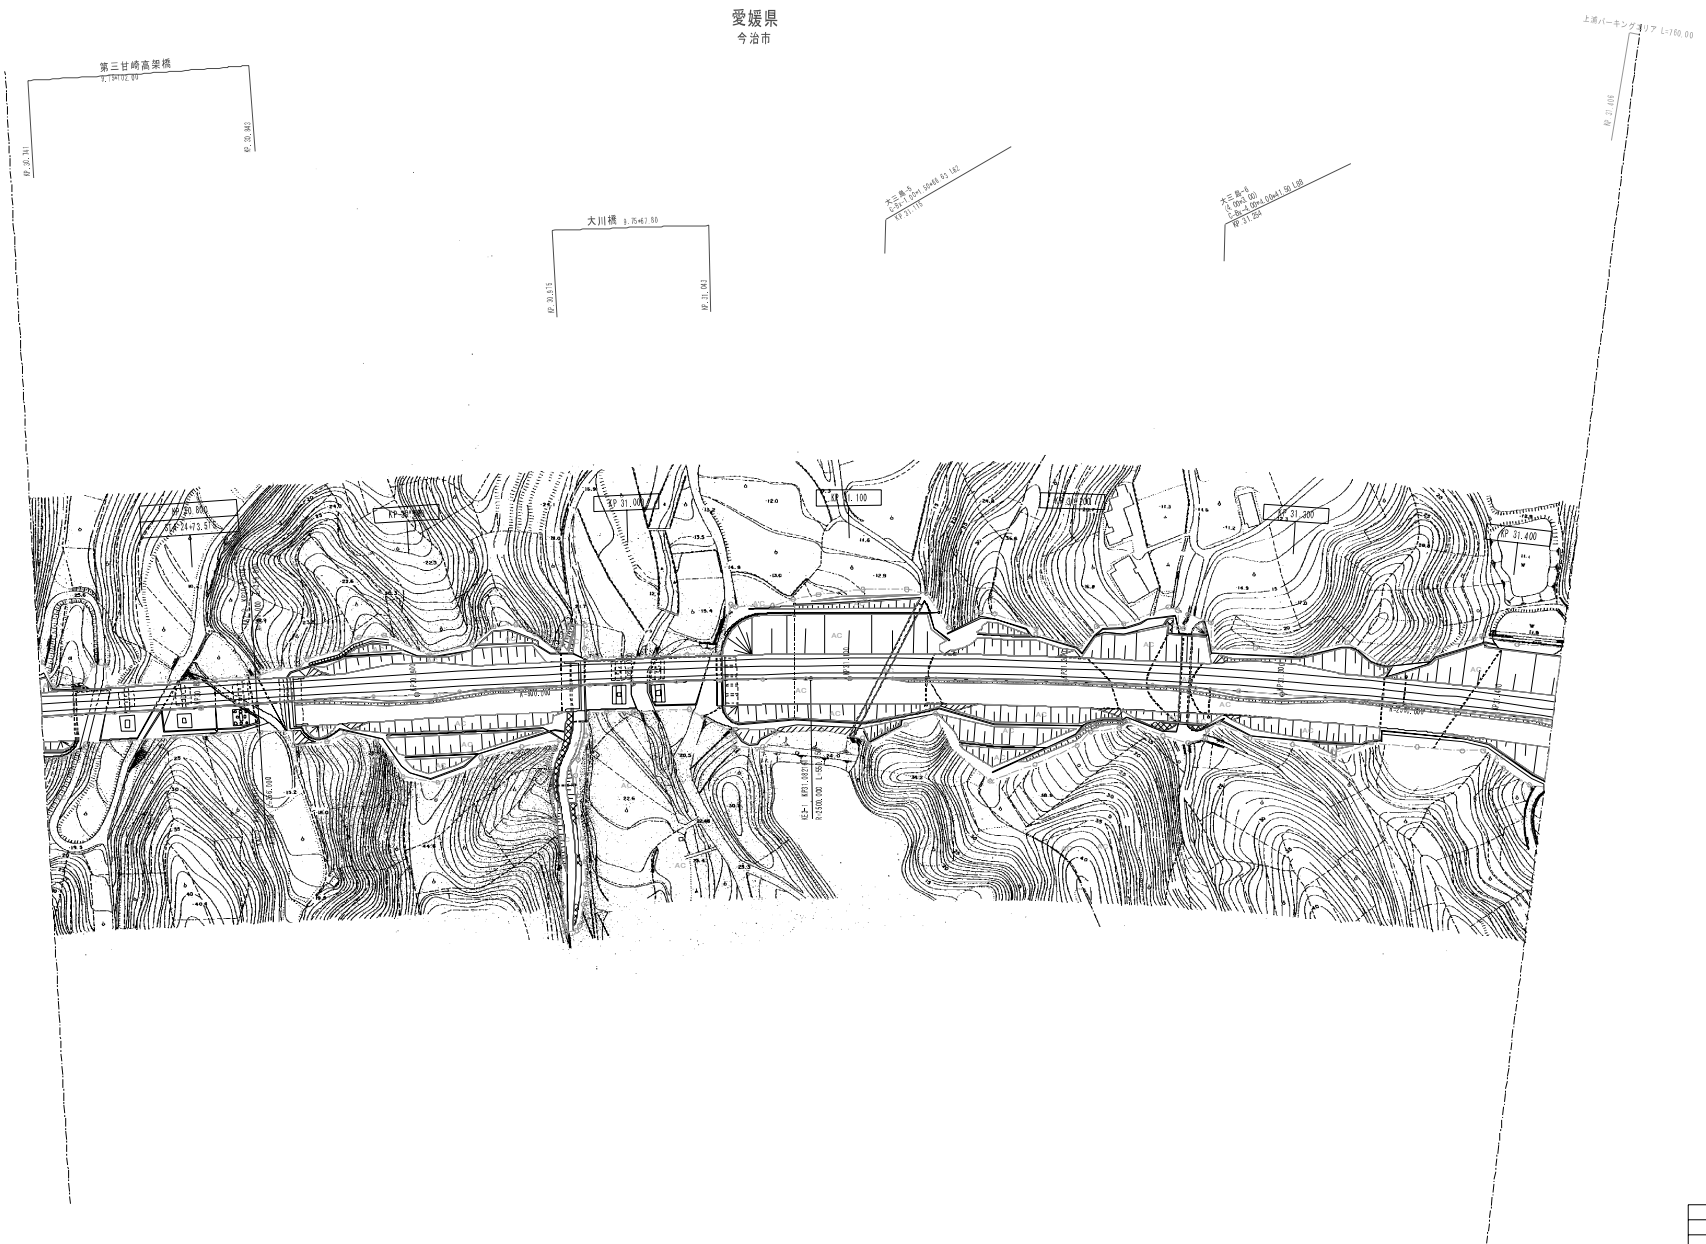

調査年月	摘要
第1回 2007年3月	
第2回 2008年3月	

西瀬戸自動車道 (大三島IC～伯方島IC)			—
工種	管理用平面図		—
名称	KP. 30. 726～KP. 31. 425	縮尺 1/1000	$\frac{2}{10}$

愛媛県
今治市

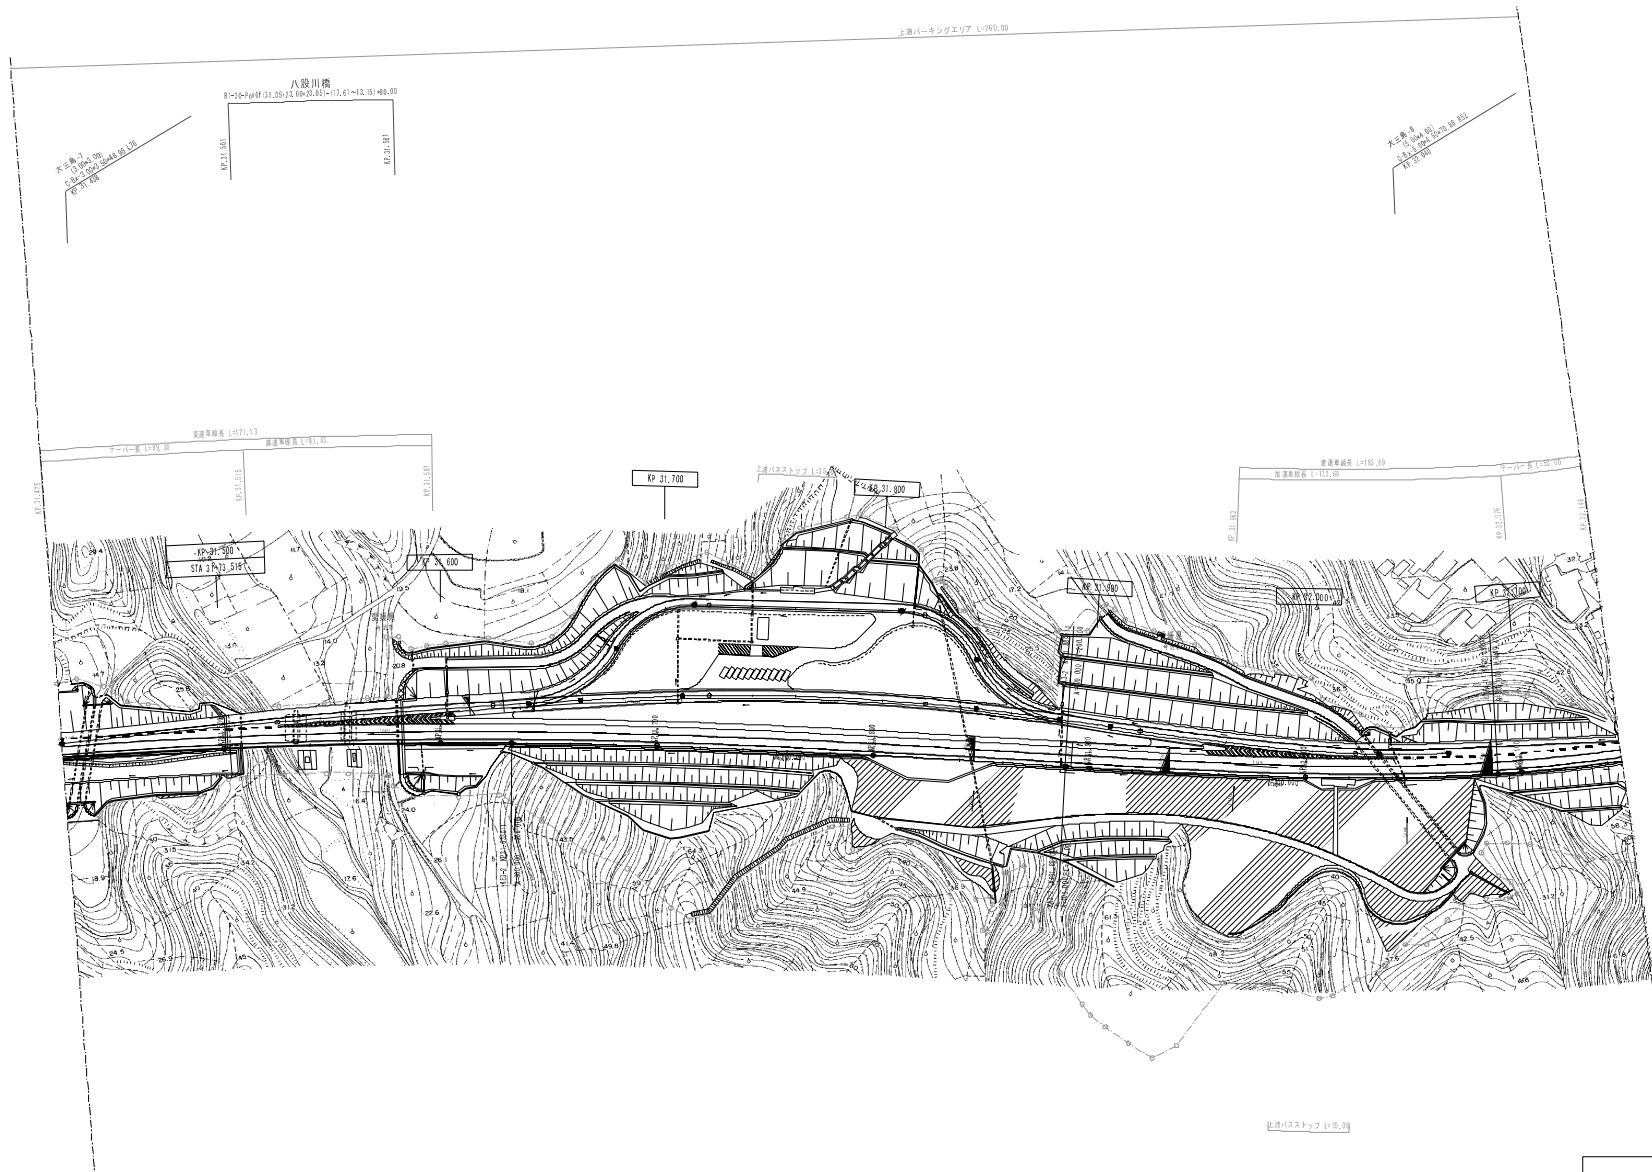

調査年月	摘要
第1回 2007年3月	

西瀬戸自動車道 (大三島IC～伯方島IC)			
工種	管理用平面図		
名称	KP. 31.425～KP. 32.146	縮尺 1/1000	3 10


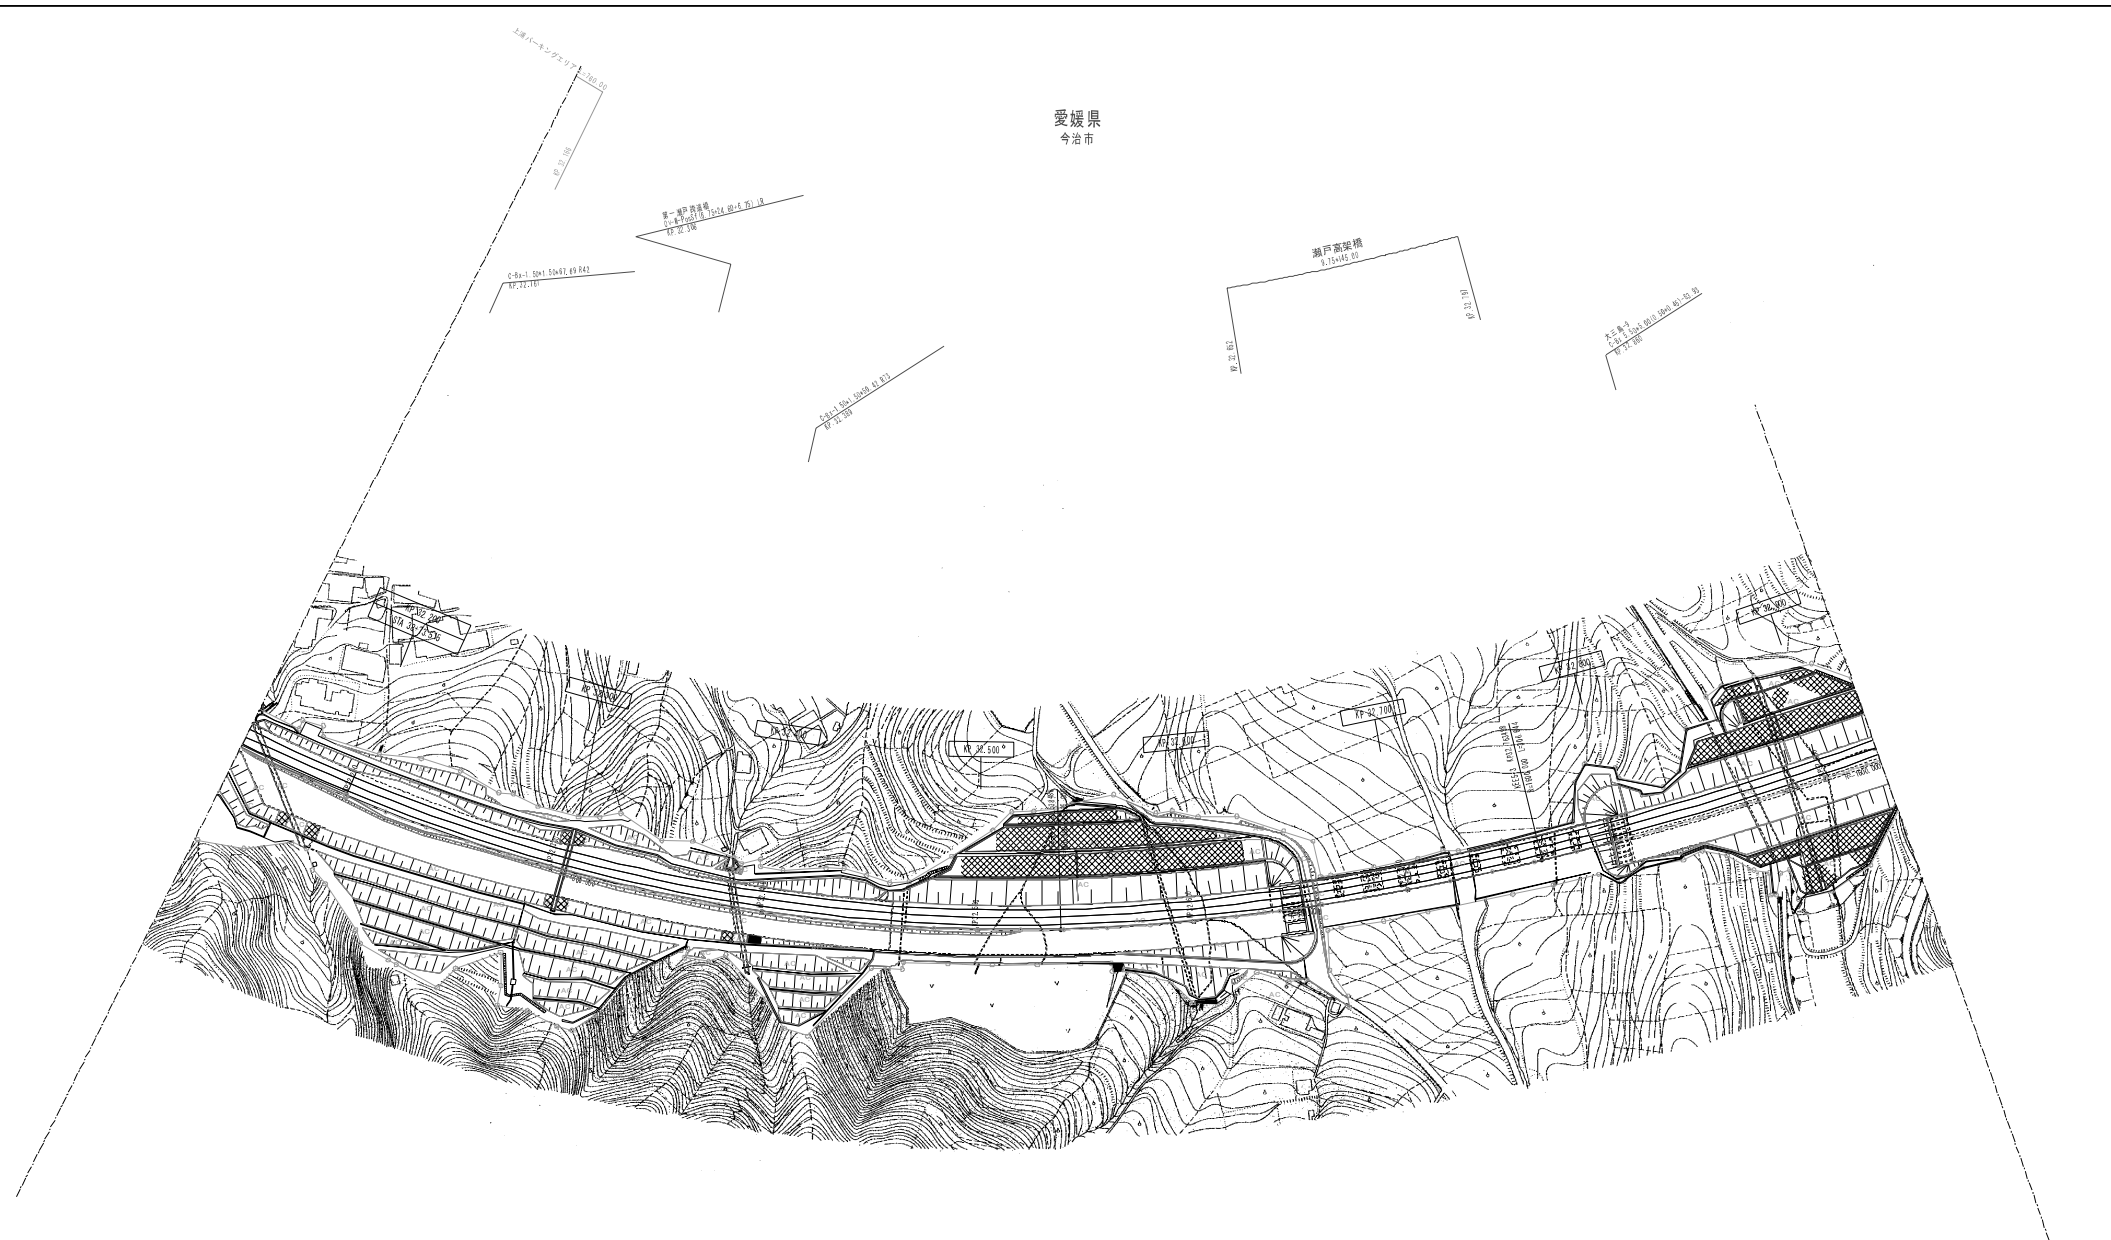


図 号	年 月	描 画
第1図	2007年3月	
第2図	2008年3月	


西瀬戸自動車道 (大三島IC～伯方島IC)			
工 種	管理用平面図		
名 称	KP. 32. 146～KP. 32. 926	縮 尺	1/1000
			4 10

愛媛県
今治市

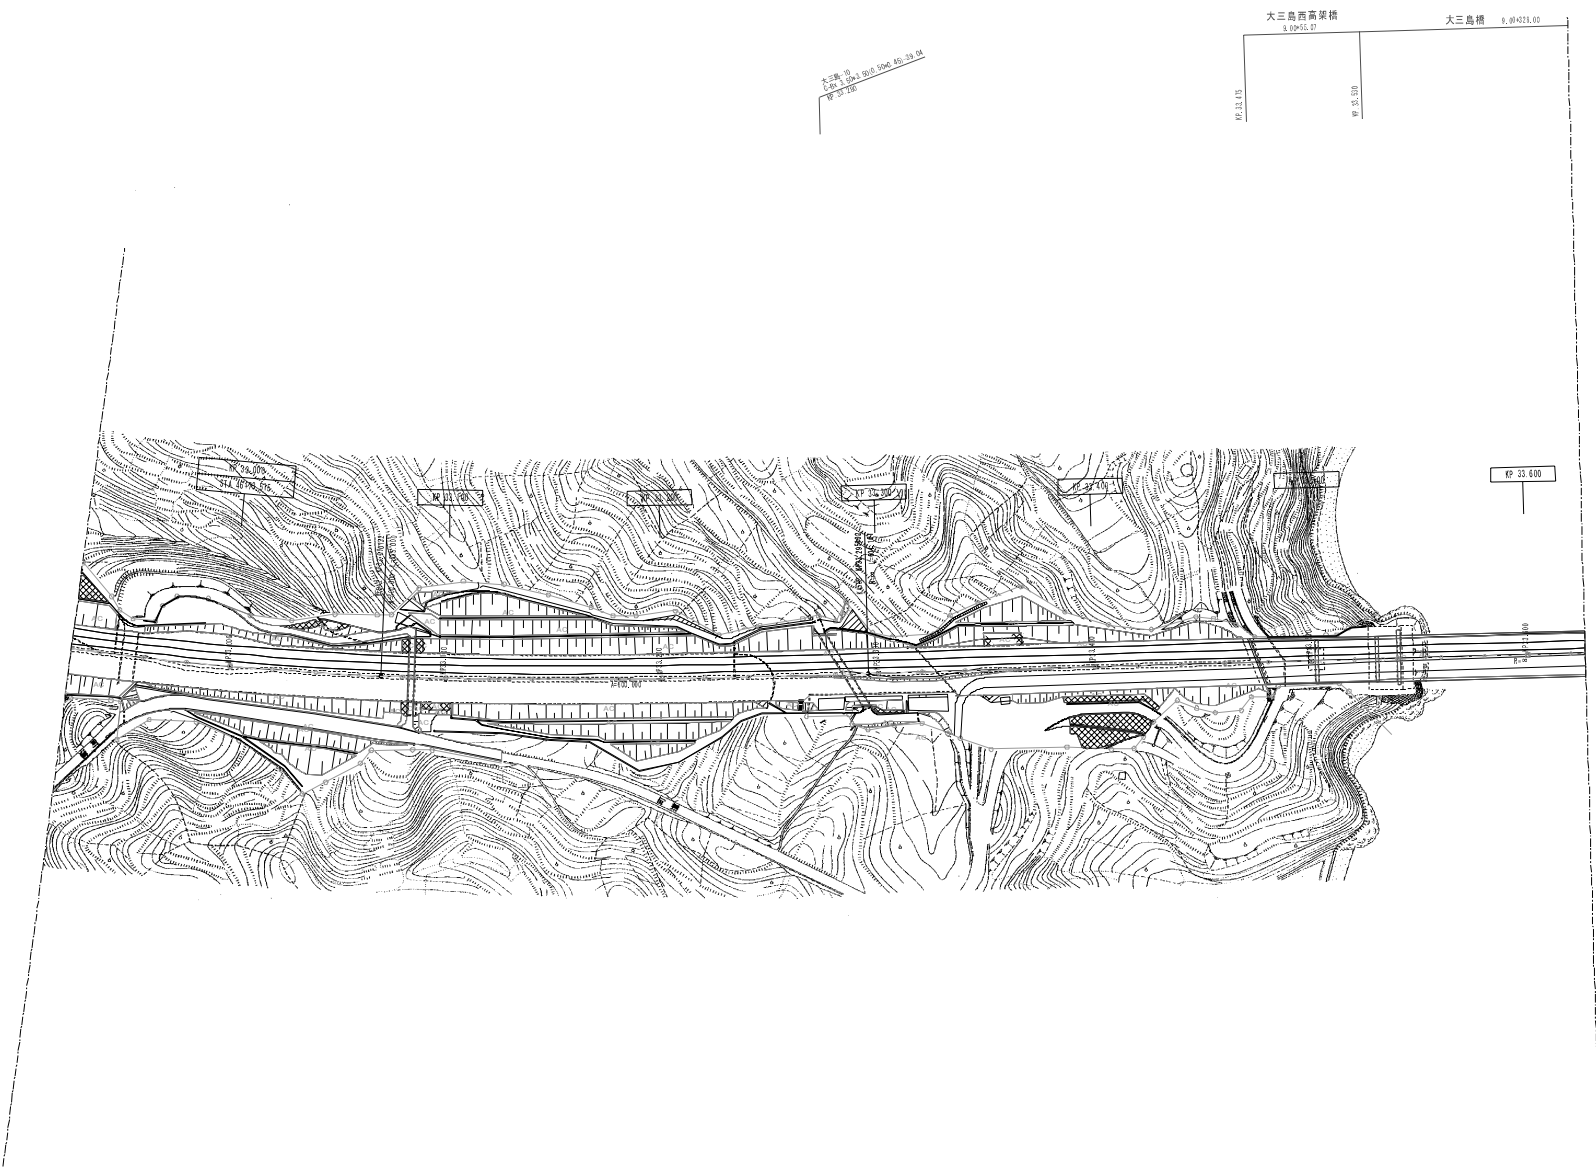

調査年月	摘要
第1回 2007年3月	
第2回 2008年3月	

西瀬戸自動車道 (大三島IC～伯方島IC)		—
工種	管理用平面図	—
名称	KP. 32. 926～KP. 33. 626	縮尺 1/1000 $\frac{5}{10}$

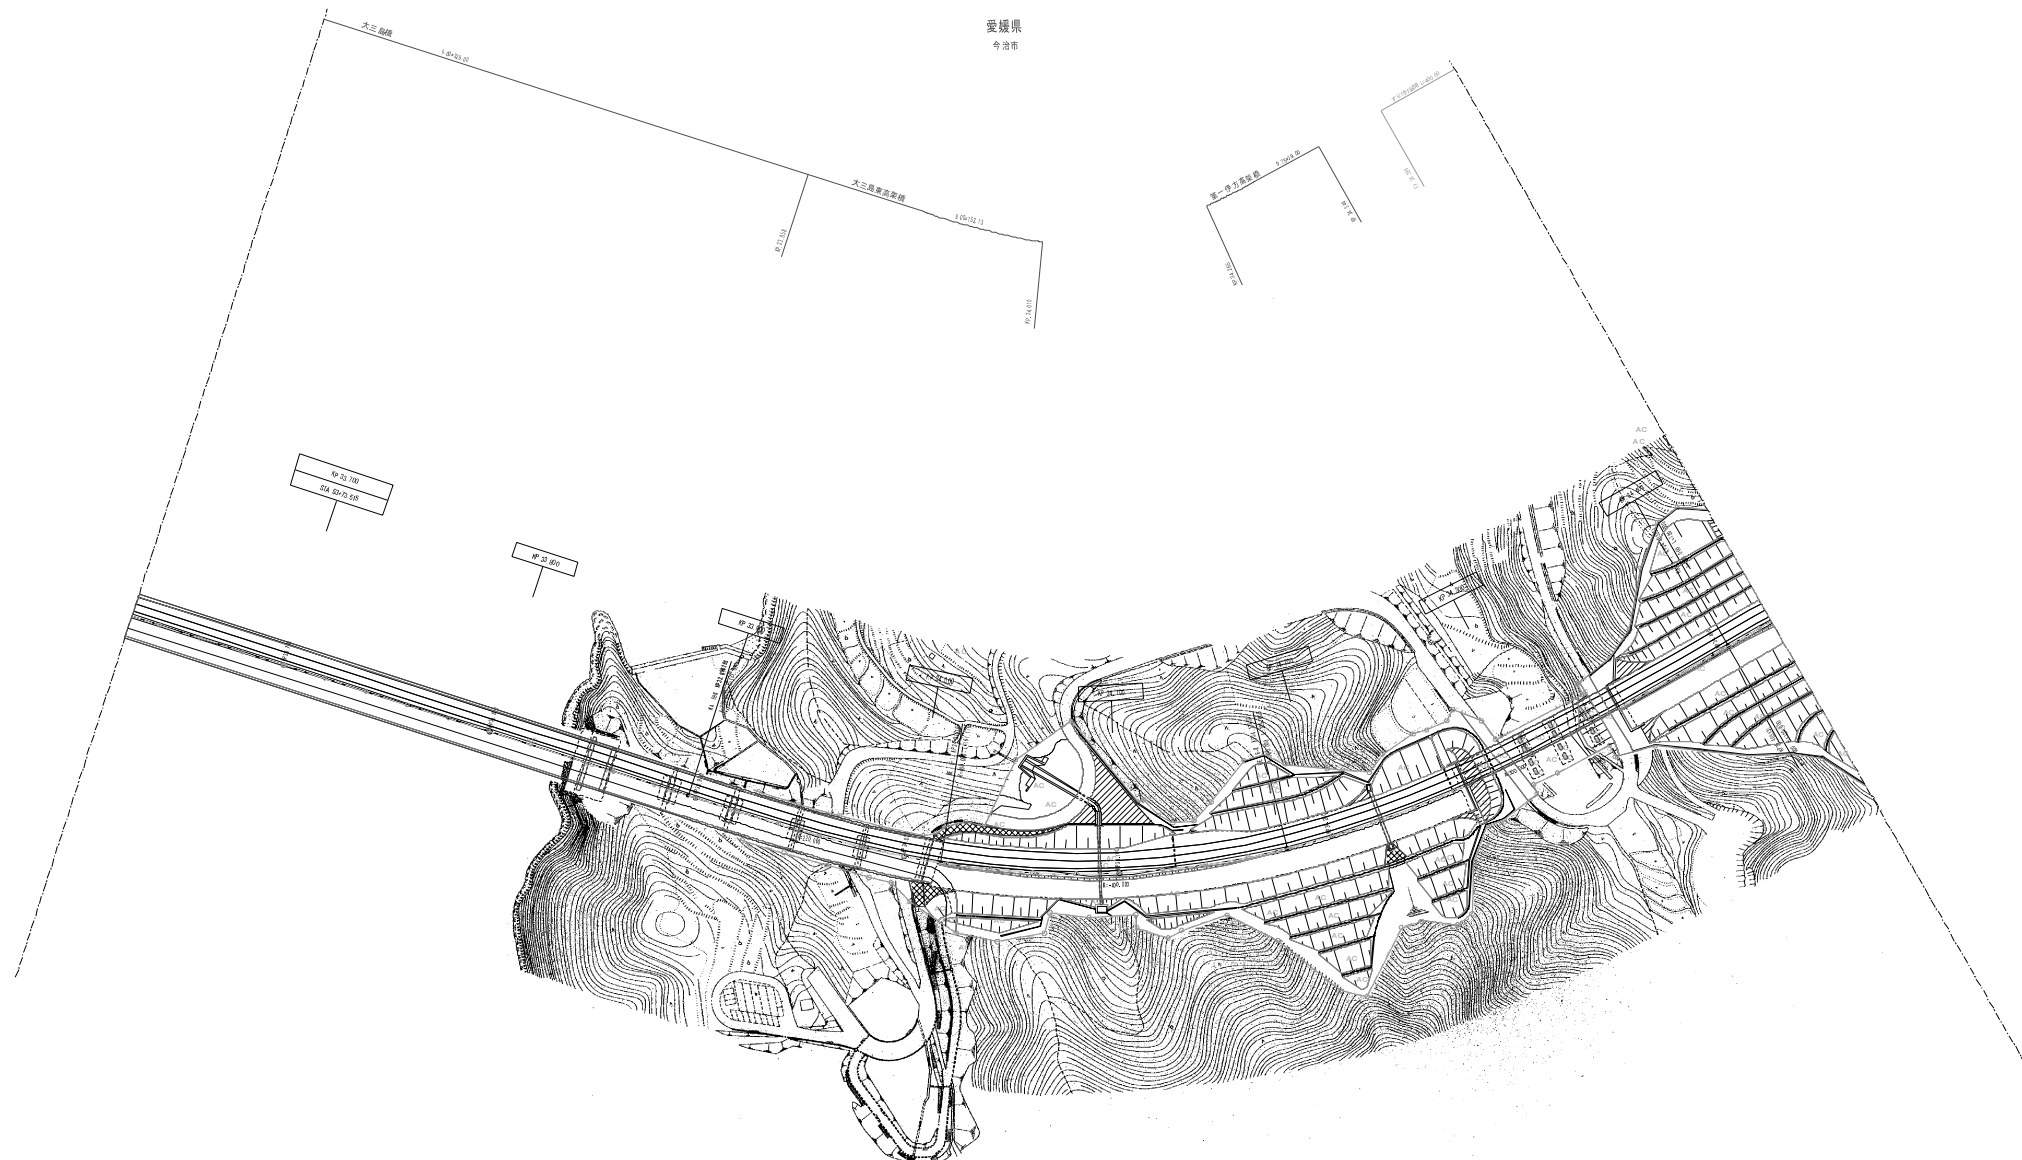

調査年月	備考
第1回 2007年3月	
第2回 2008年3月	

西瀬戸自動車道 (大三島IC～伯方島IC)		—
工種	管理用平面図	—
名称	KP. 33. 626 ～KP. 34. 426	縮尺 1/1000 6/10

愛媛県
今治市

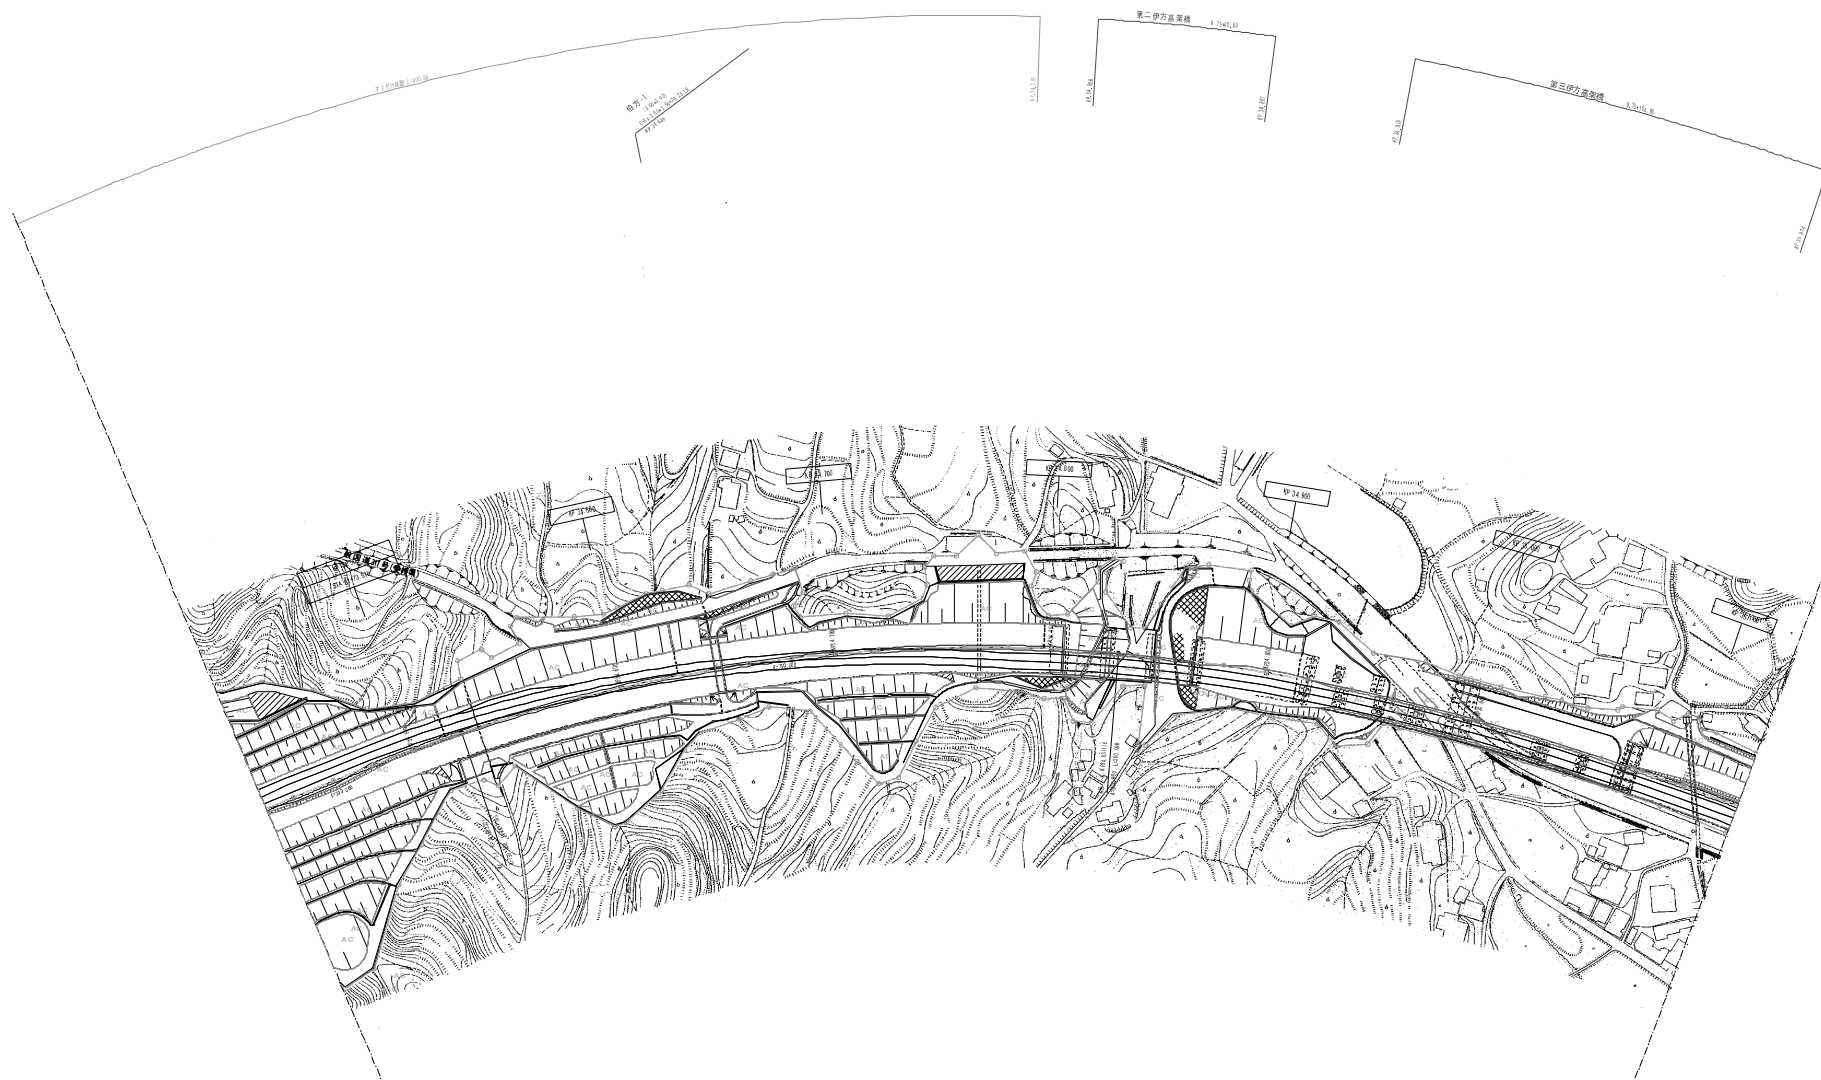


図 表 号	備 考
第1図 2007年3月	
第2図 2008年3月	

西瀬戸自動車道 (大三島IC～伯方島IC)		—
工 種	管理用平面図	—
名 称	KP. 34.426～KP. 35.126	縮 尺 1/1000 7/10


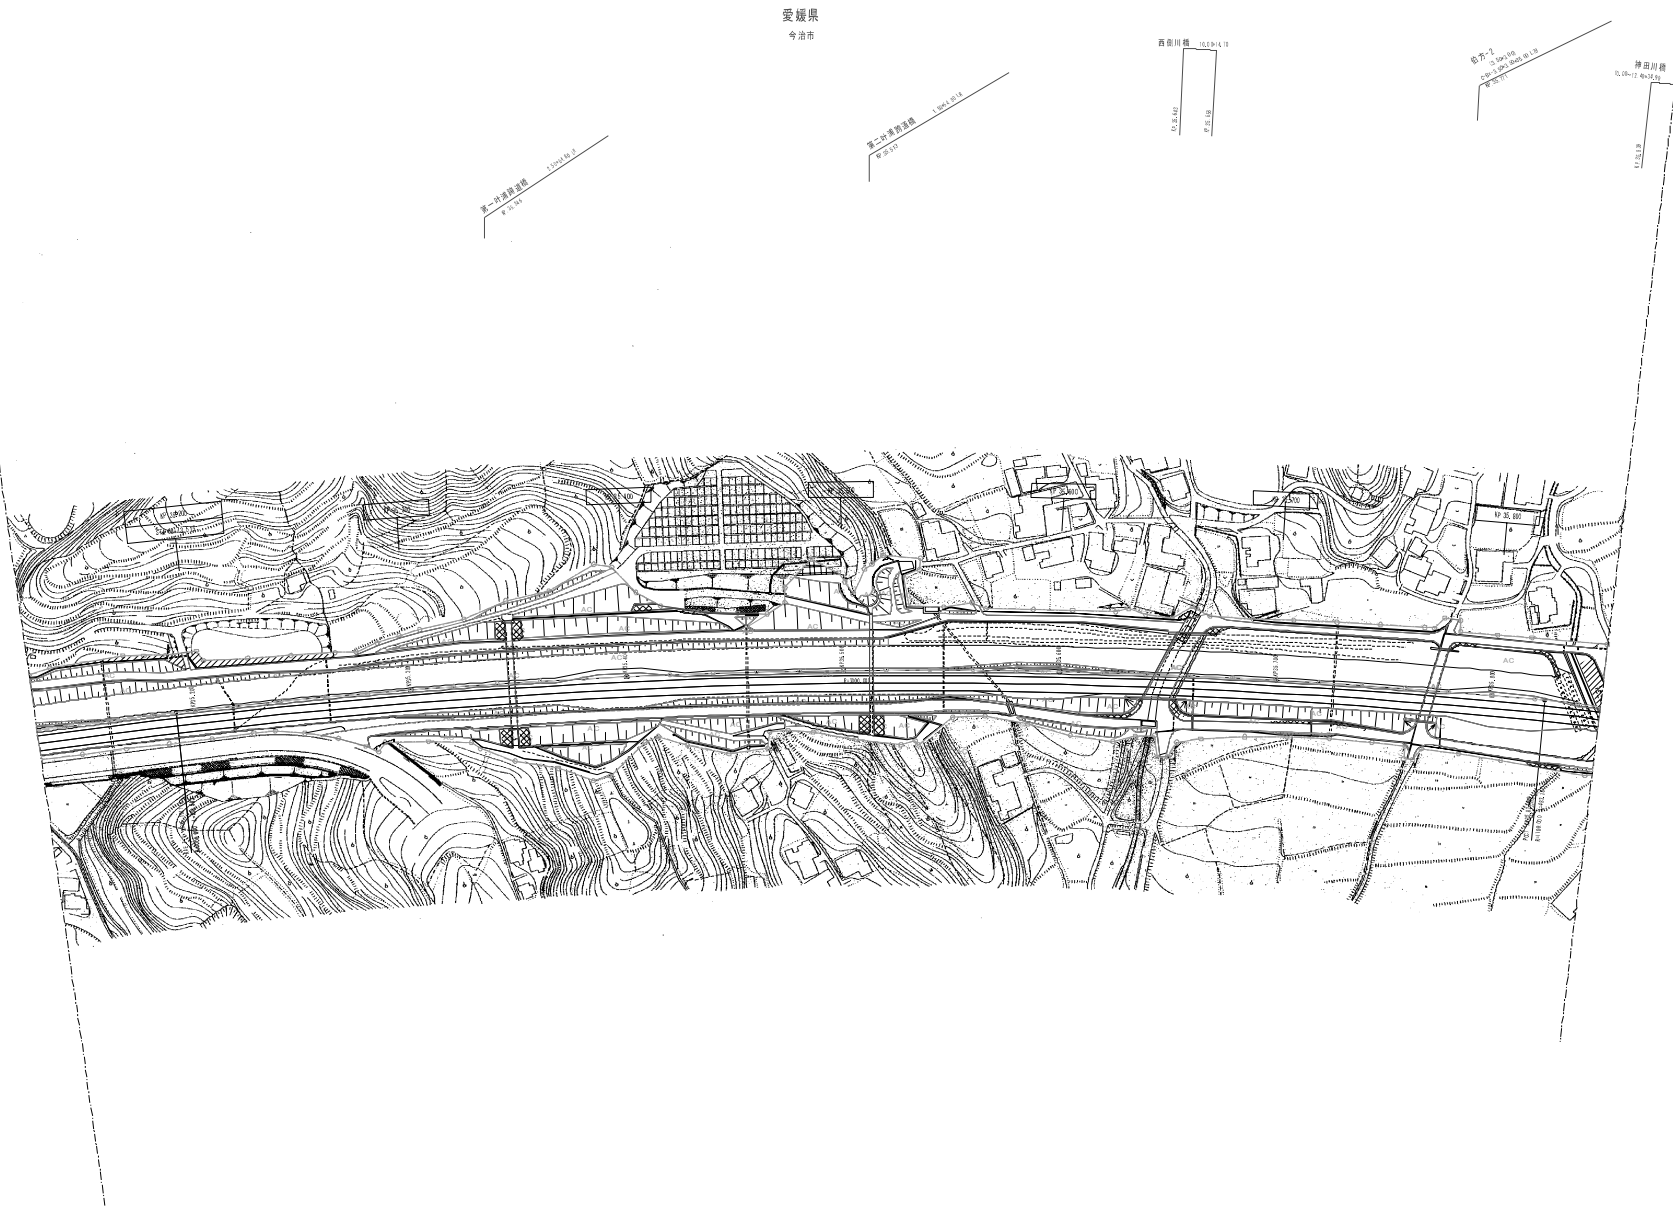


図 表 号	備 考
第1図 2007年3月	
第2図 2008年3月	

西瀬戸自動車道 (大三角IC～伯方島IC)		—
工 種	管理用平面図	—
名 称	KP. 35. 126～KP. 35. 850	縮 尺 1/1000 8 10

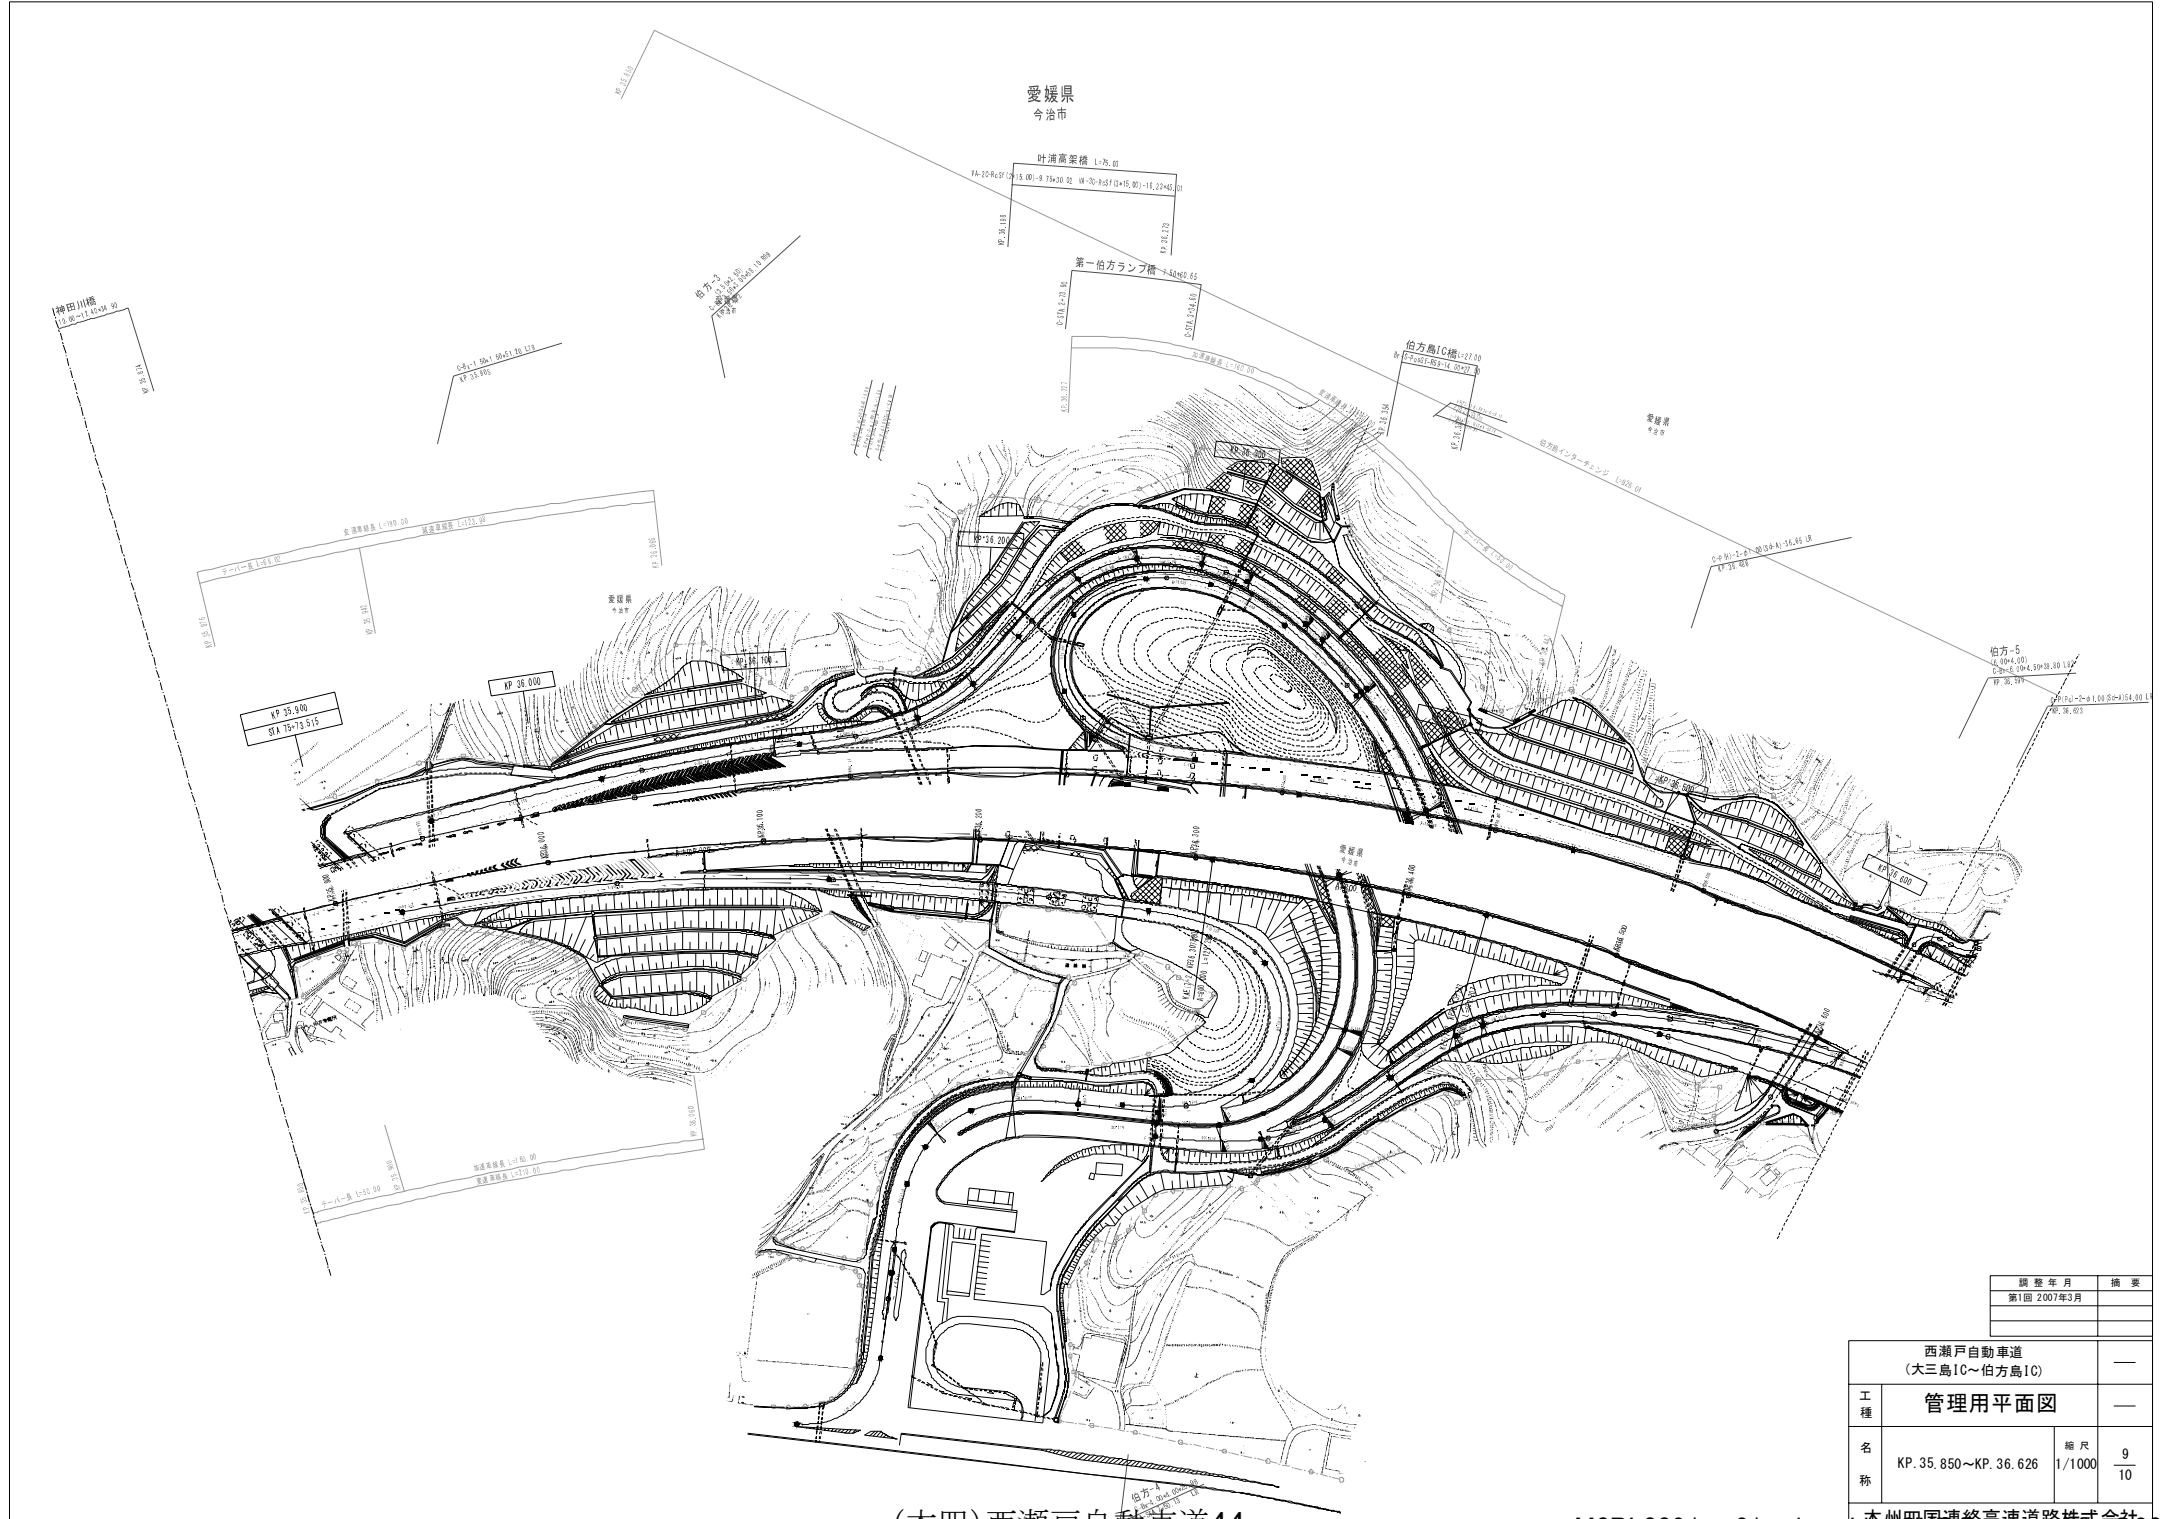


(本四)西瀬戸自動車道44

調査年月	摘要
第1回 2007年3月	

西瀬戸自動車道 (大三島IC～伯方島IC)			—
工種	管理用平面図		—
名称	KP. 35. 850～KP. 36. 626	縮尺 1/1000	$\frac{9}{10}$

西瀬戸自動車道 (大三島IC～伯方島IC)		—
工種	管理用平面図	—
名称	KP. 36.626～KP. 37.026	縮尺 1/1000 10 10


愛媛県
今治市

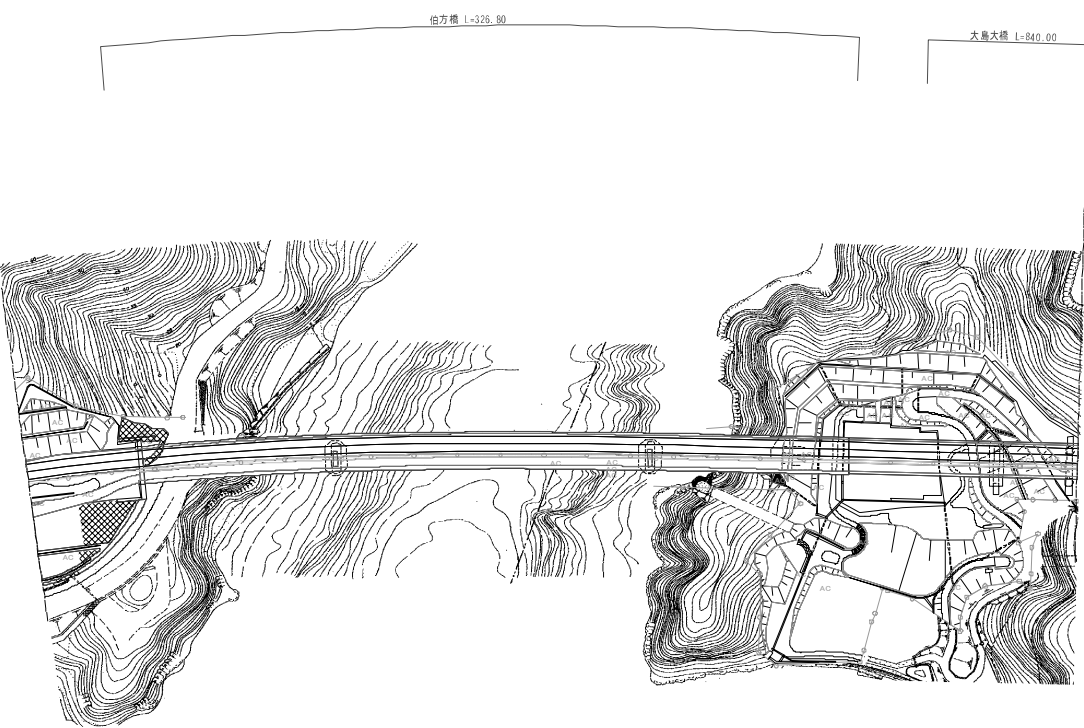

調整年月	摘要
第1回 2007年3月	
第2回 2008年3月	

西瀬戸自動車道 (伯方島IC～大島北IC)				—
工種	管理用平面図			—
名称	KP. 37.041～KP. 37.526	縮尺	1/1000	$\frac{1}{6}$

愛媛県
今治市

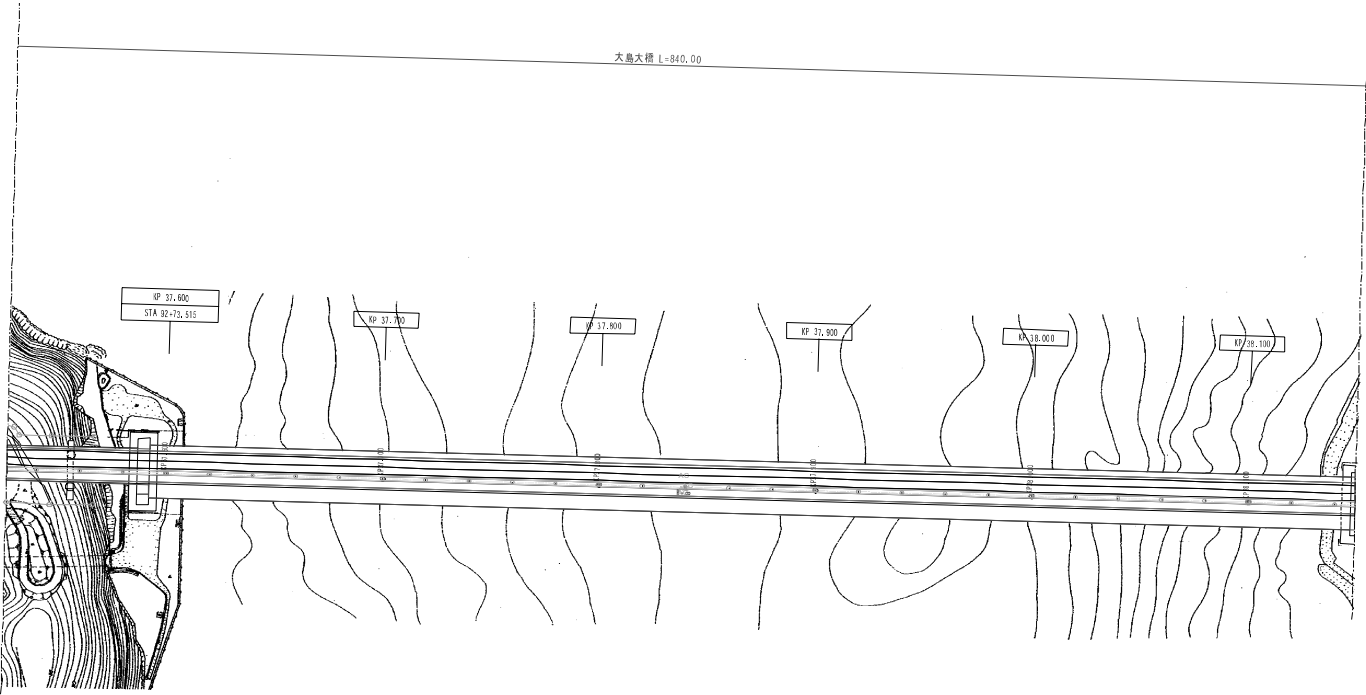

調整年月	摘要
第1回 2007年3月	
第2回 2008年3月	

西瀬戸自動車道 (伯方島IC～大島北IC)		—	
工種	管理用平面図	—	
名称	KP. 37. 526～KP. 38. 149	縮尺	$\frac{2}{6}$ 1/1000


愛媛県
今治市



調査年月	摘要
第1回 2007年3月	
第2回 2008年3月	

西瀬戸自動車道 (伯方島IC～大島北IC)		—	
工種	管理用平面図	—	
名称	KP. 38. 149～KP. 38. 849	縮尺	1/1000
			$\frac{3}{6}$


愛媛県
今治市

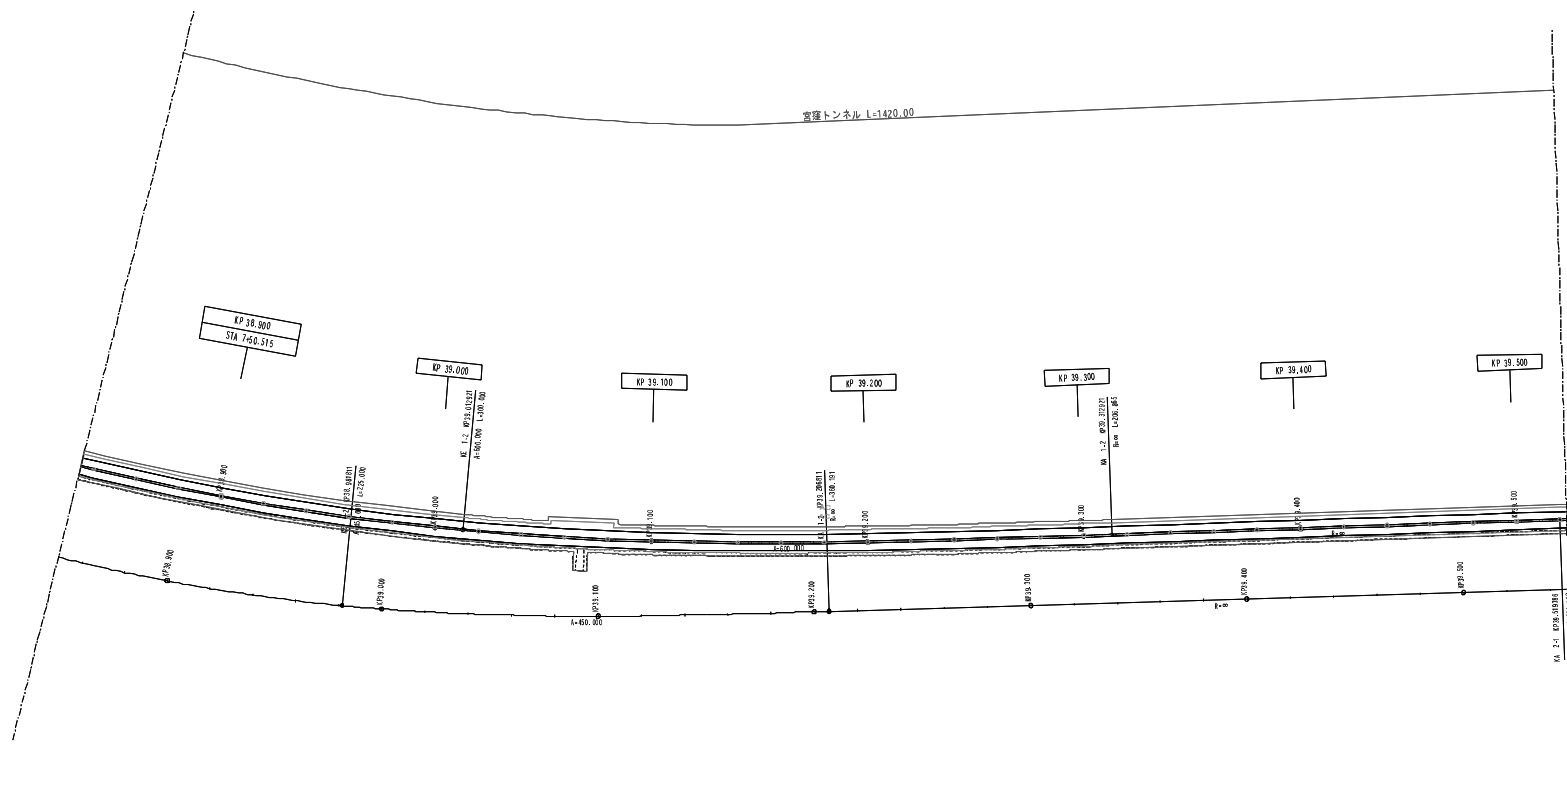

調査年月	摘要
第1回 2007年3月	
第2回 2008年3月	

西瀬戸自動車道 (伯方島IC～大島北IC)			—
工種	管理用平面図		—
名称	KP. 38. 849～KP. 39. 549	縮尺 1/1000	$\frac{4}{6}$


愛媛県
今治市

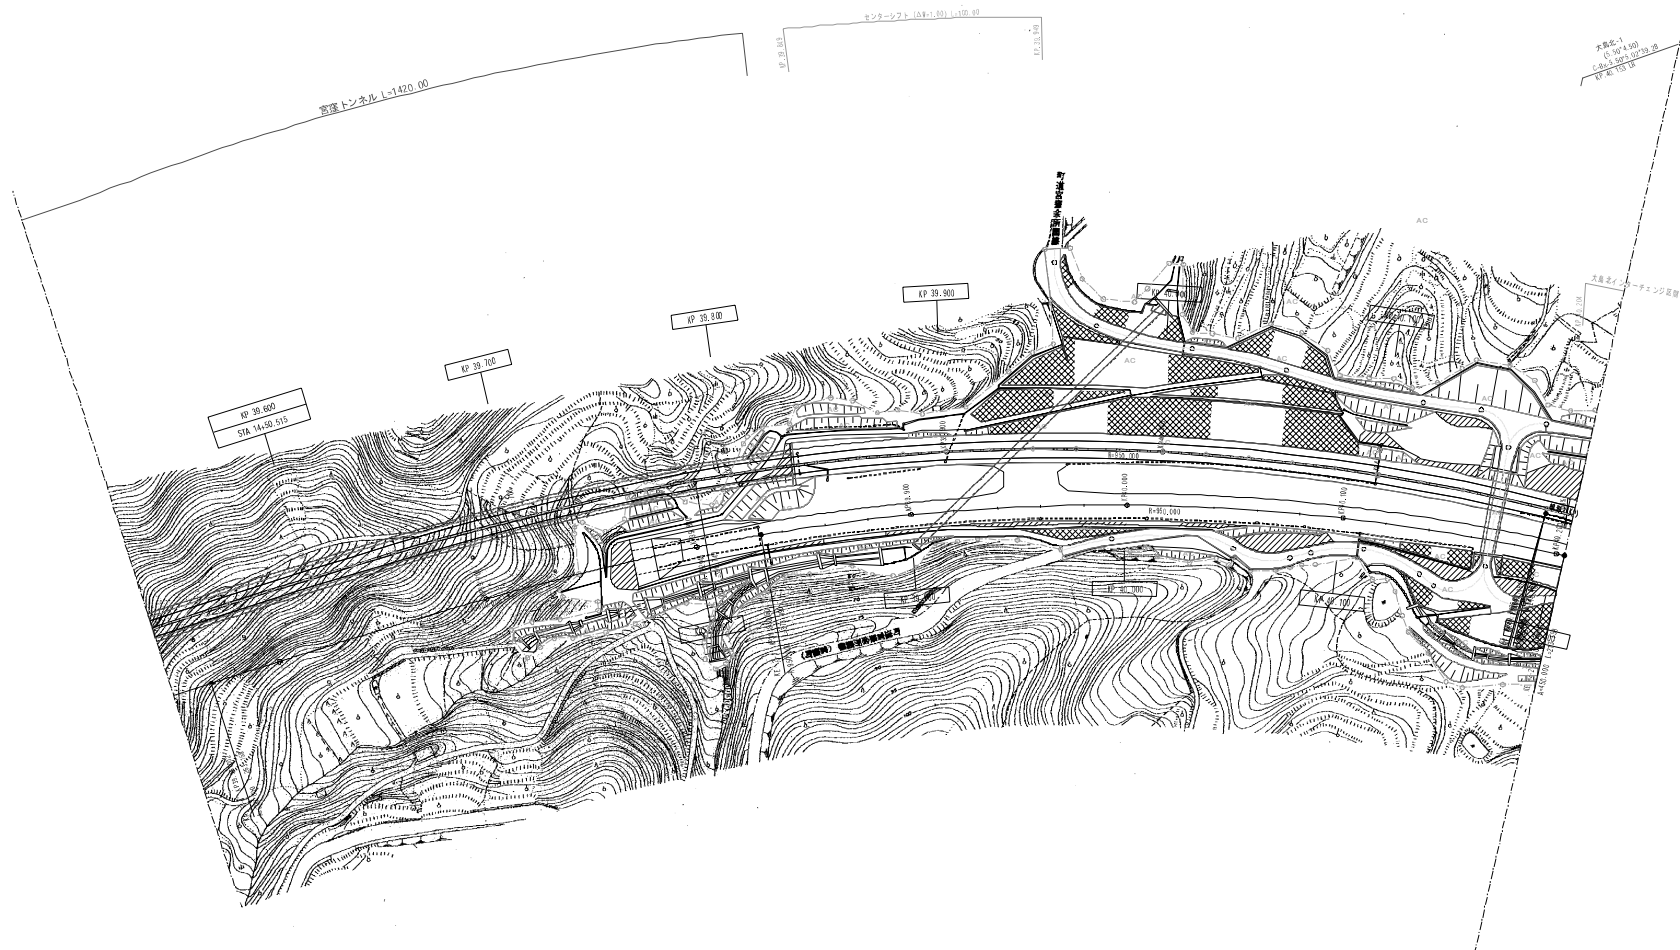

調査年月	摘要
第1回 2007年3月	
第2回 2008年3月	


西瀬戸自動車道 (伯方島IC～大島北IC)			
工種	管理用平面図		
名称	KP. 39. 549～KP. 40. 204	縮尺	1/1000
			5/6

愛媛県
今治市

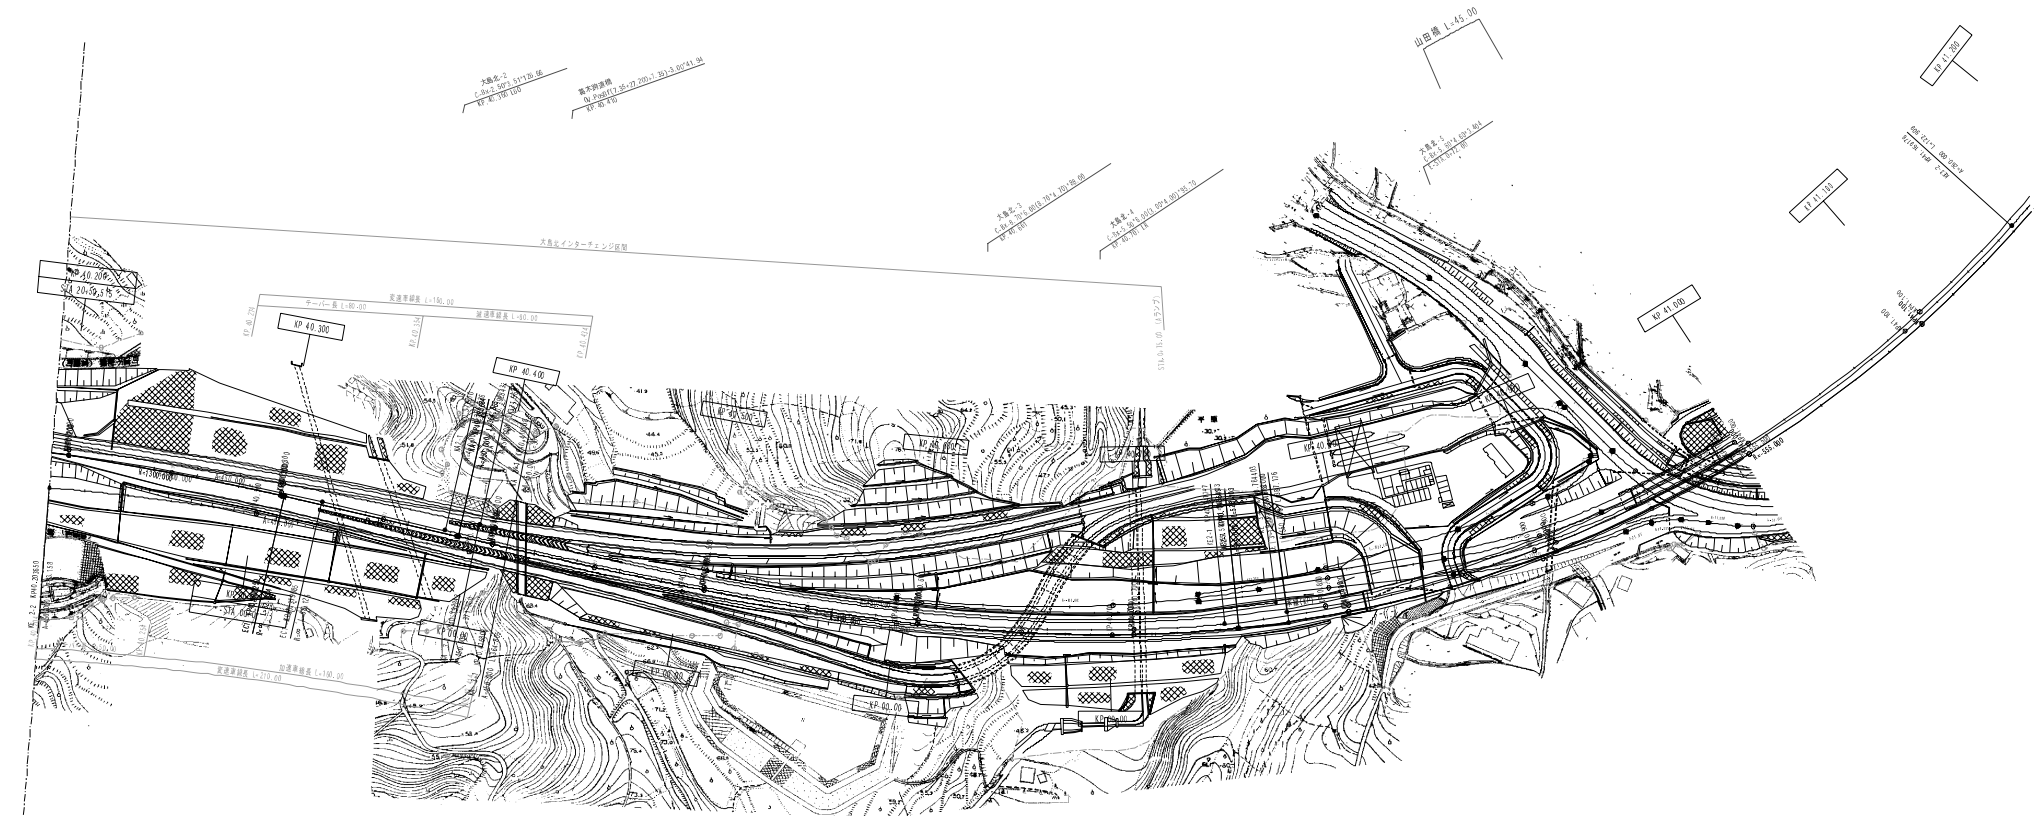

調 整 年 月	摘 要
第1回 2007年3月	

西瀬戸自動車道 (伯方島IC～大島北IC)		—
工種	管理用平面図	—
名称	KP. 40. 204～	縮尺 1/1000 6 6

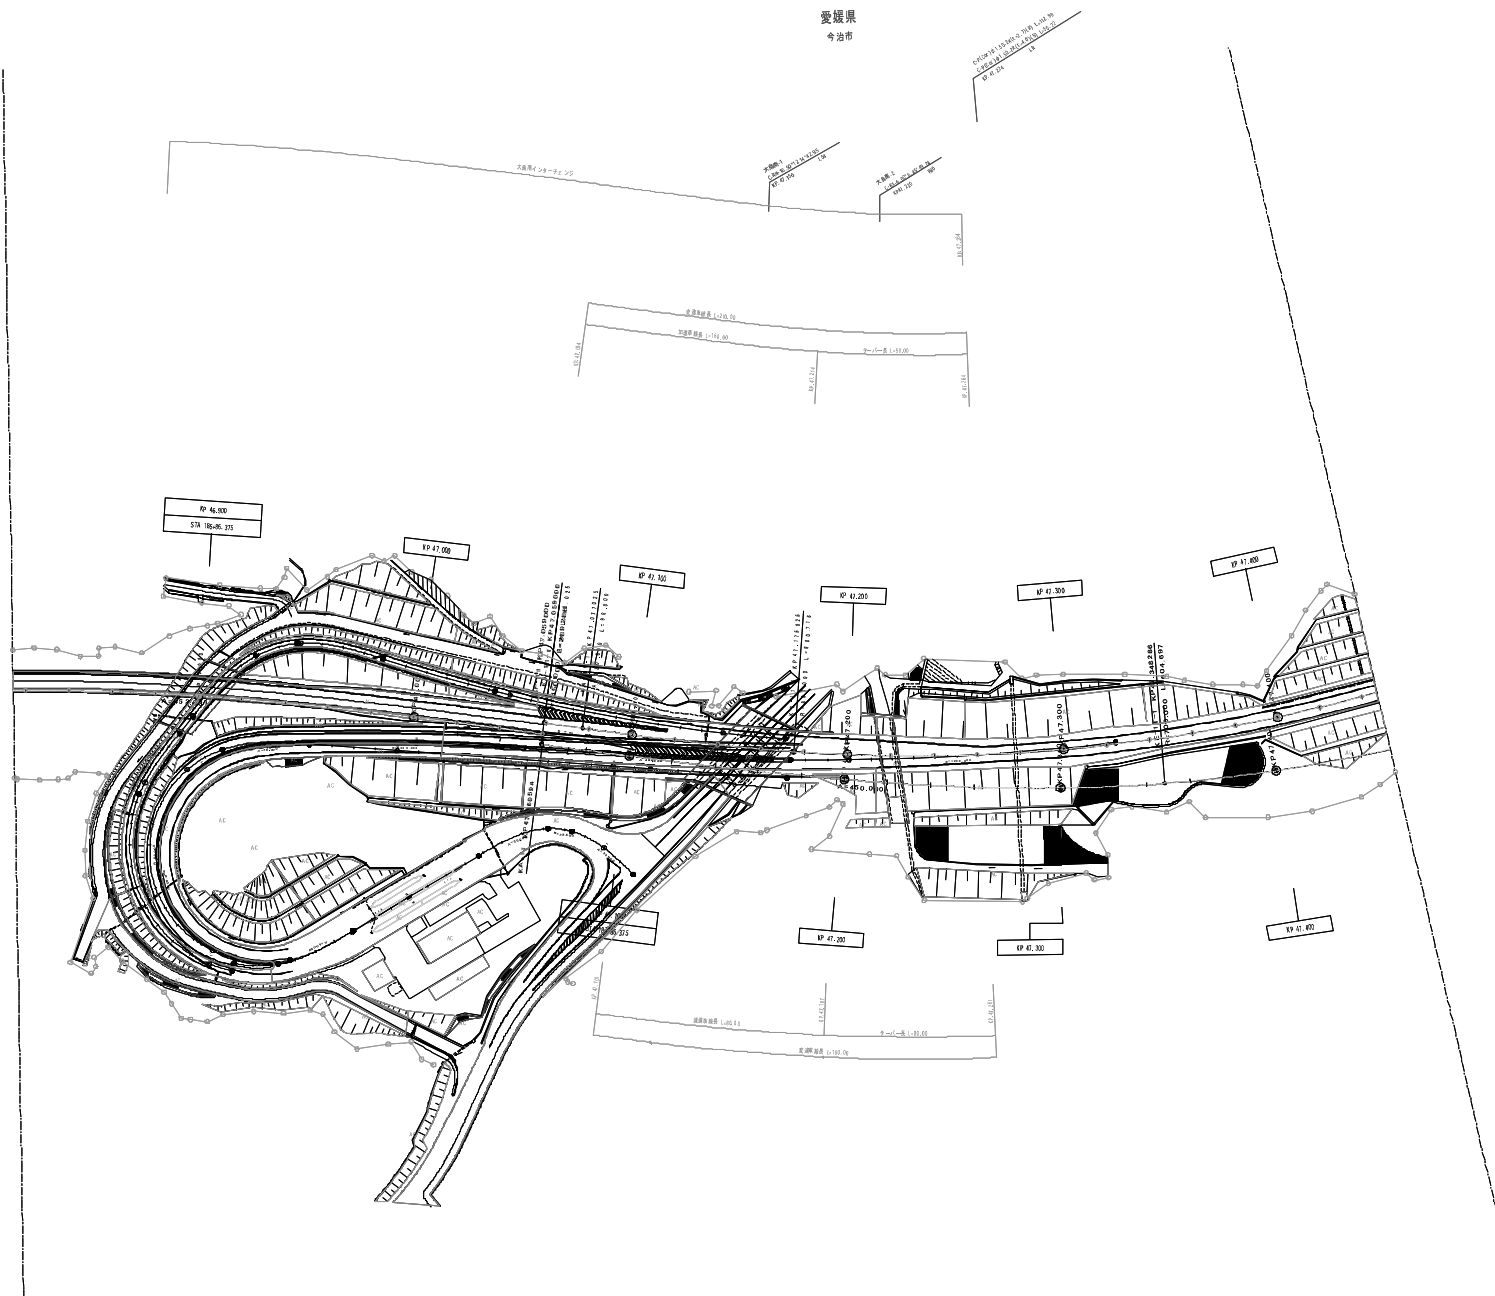

西瀬戸自動車道 (大島南IC～今治北IC)		—	
工種	管理用平面図	—	
名称	KP.46.814～KP.47.453	縮尺	1/1000
		ページ	1/12

愛媛県
今治市



図 号	備 考
第1図 2017年1月	
第2図 2018年1月	

西瀬戸自動車道 (大島南IC～今治北IC)		—	
工 種	管理用平面図	—	
名 称	KP.47.453～KP.47.874	縮 尺	2 1/1000 12

大綱圖-3
(1.50' x 2.00')
E-200-2 01' x 1.00' x 1.00'
1.00'



(本四)西瀬戸自動車道54

愛媛県
今治市

大島第一大橋 L=910.00

大島第一大橋 L=910.00

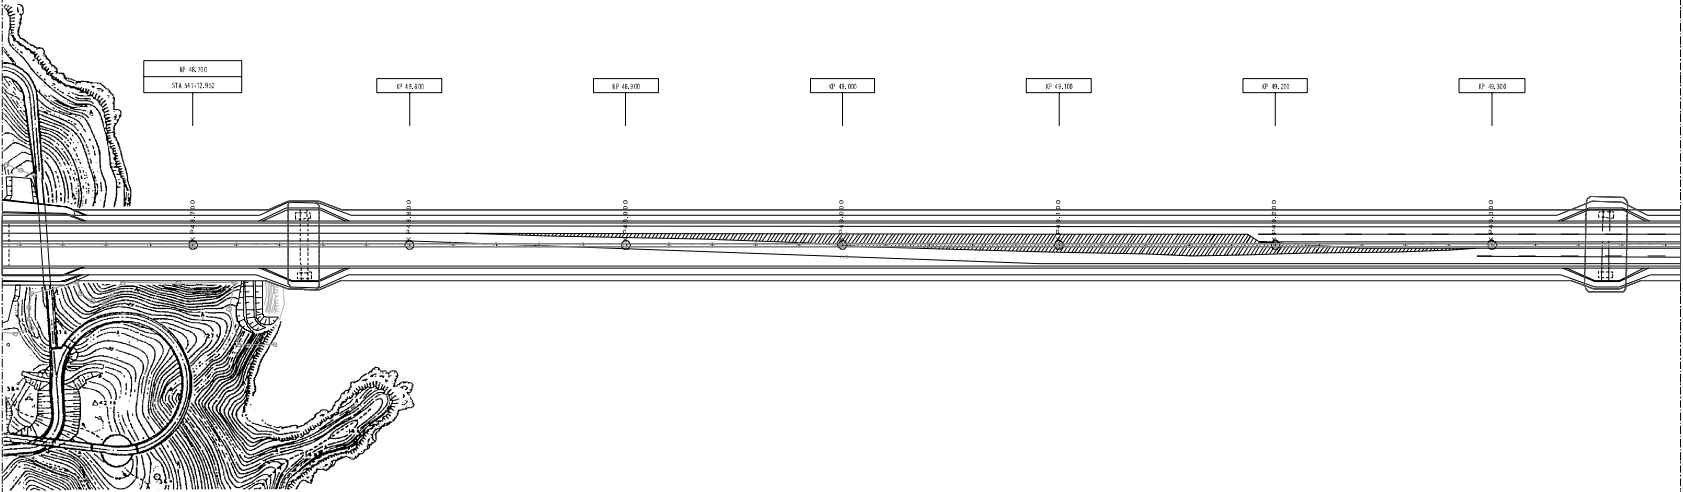


図 号	日 月	備 考
第1図	2017年3月	
第2図	2018年3月	

西瀬戸自動車道 (大島南IC～今治北IC)			
工 種	管理用平面図	—	
名 称	KP.48.612～KP.49.387	縮 尺	1/1000
			4 12


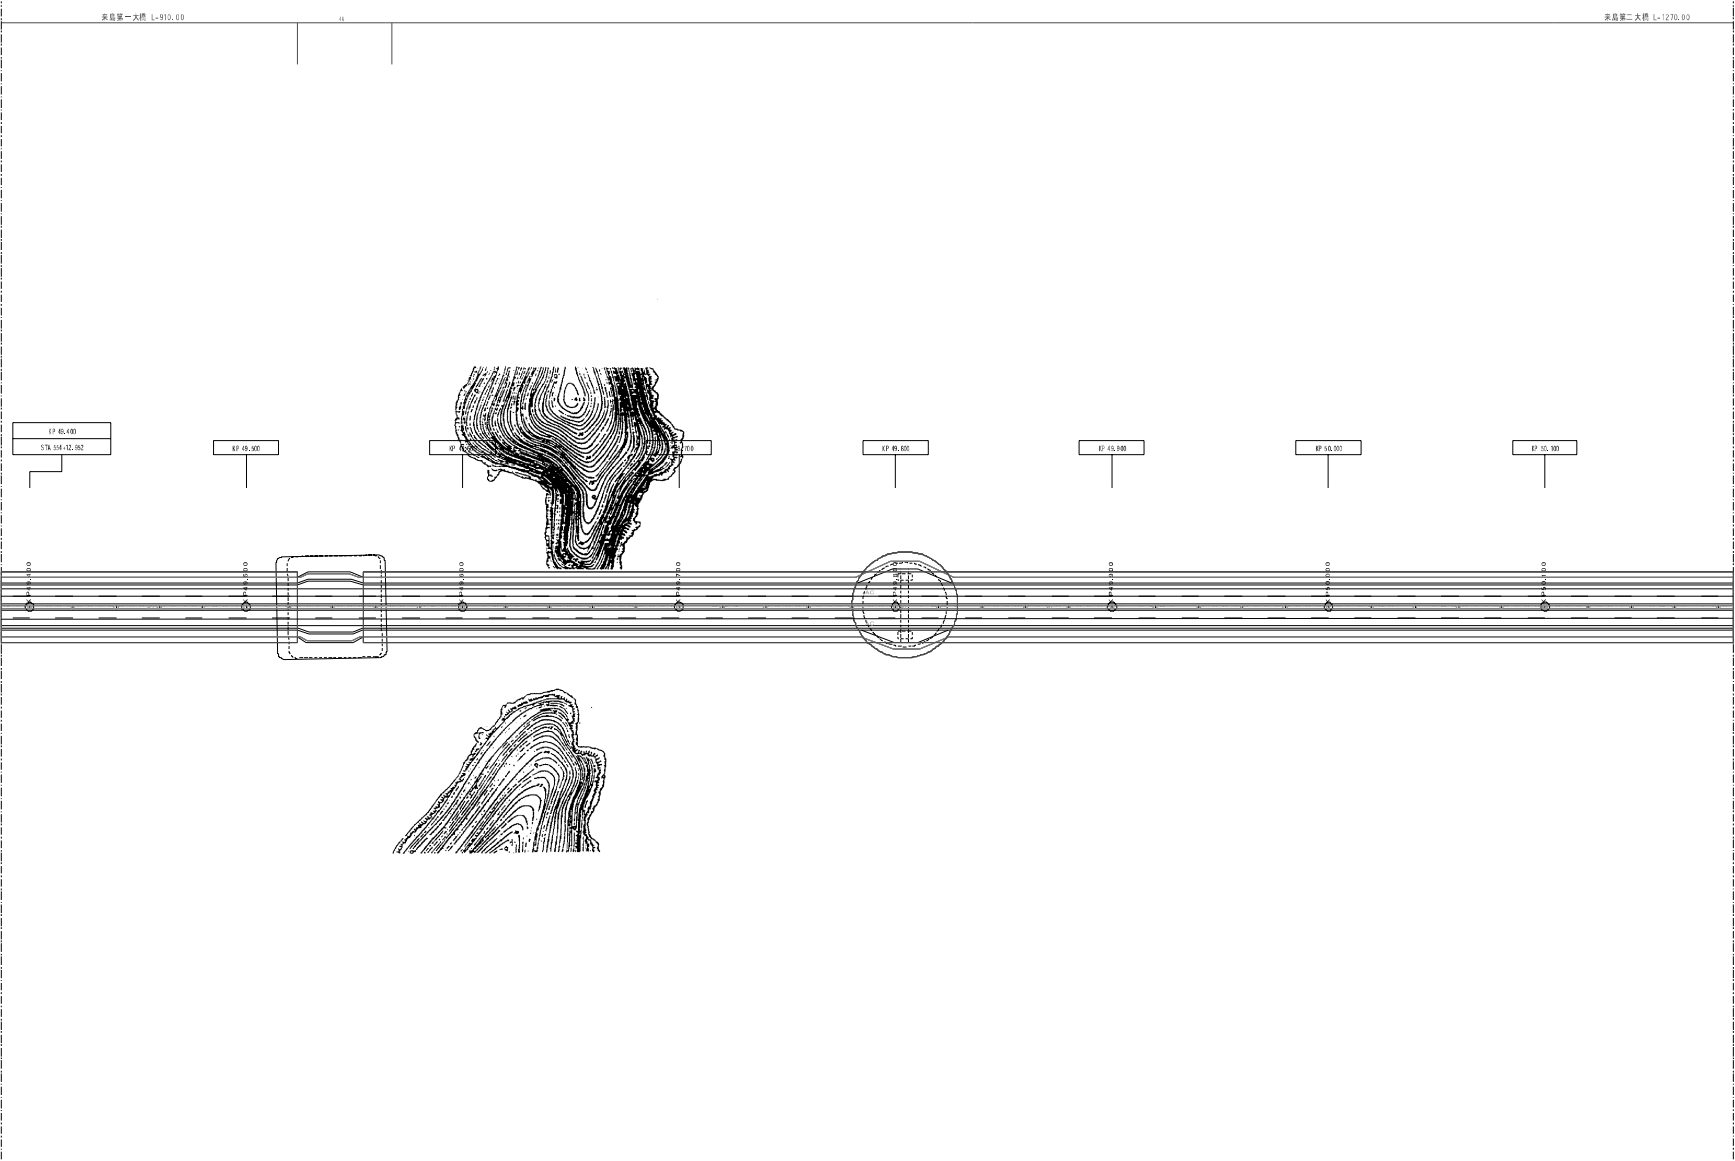


図 号	年 月	備 考
第1図	2017年3月	
第2図	2018年3月	

西瀬戸自動車道 (大島南IC～今治北IC)			
工 種	管理用平面図		—
名 称	KP.49.387～KP.50.187	縮 尺 1/1000	$\frac{5}{12}$

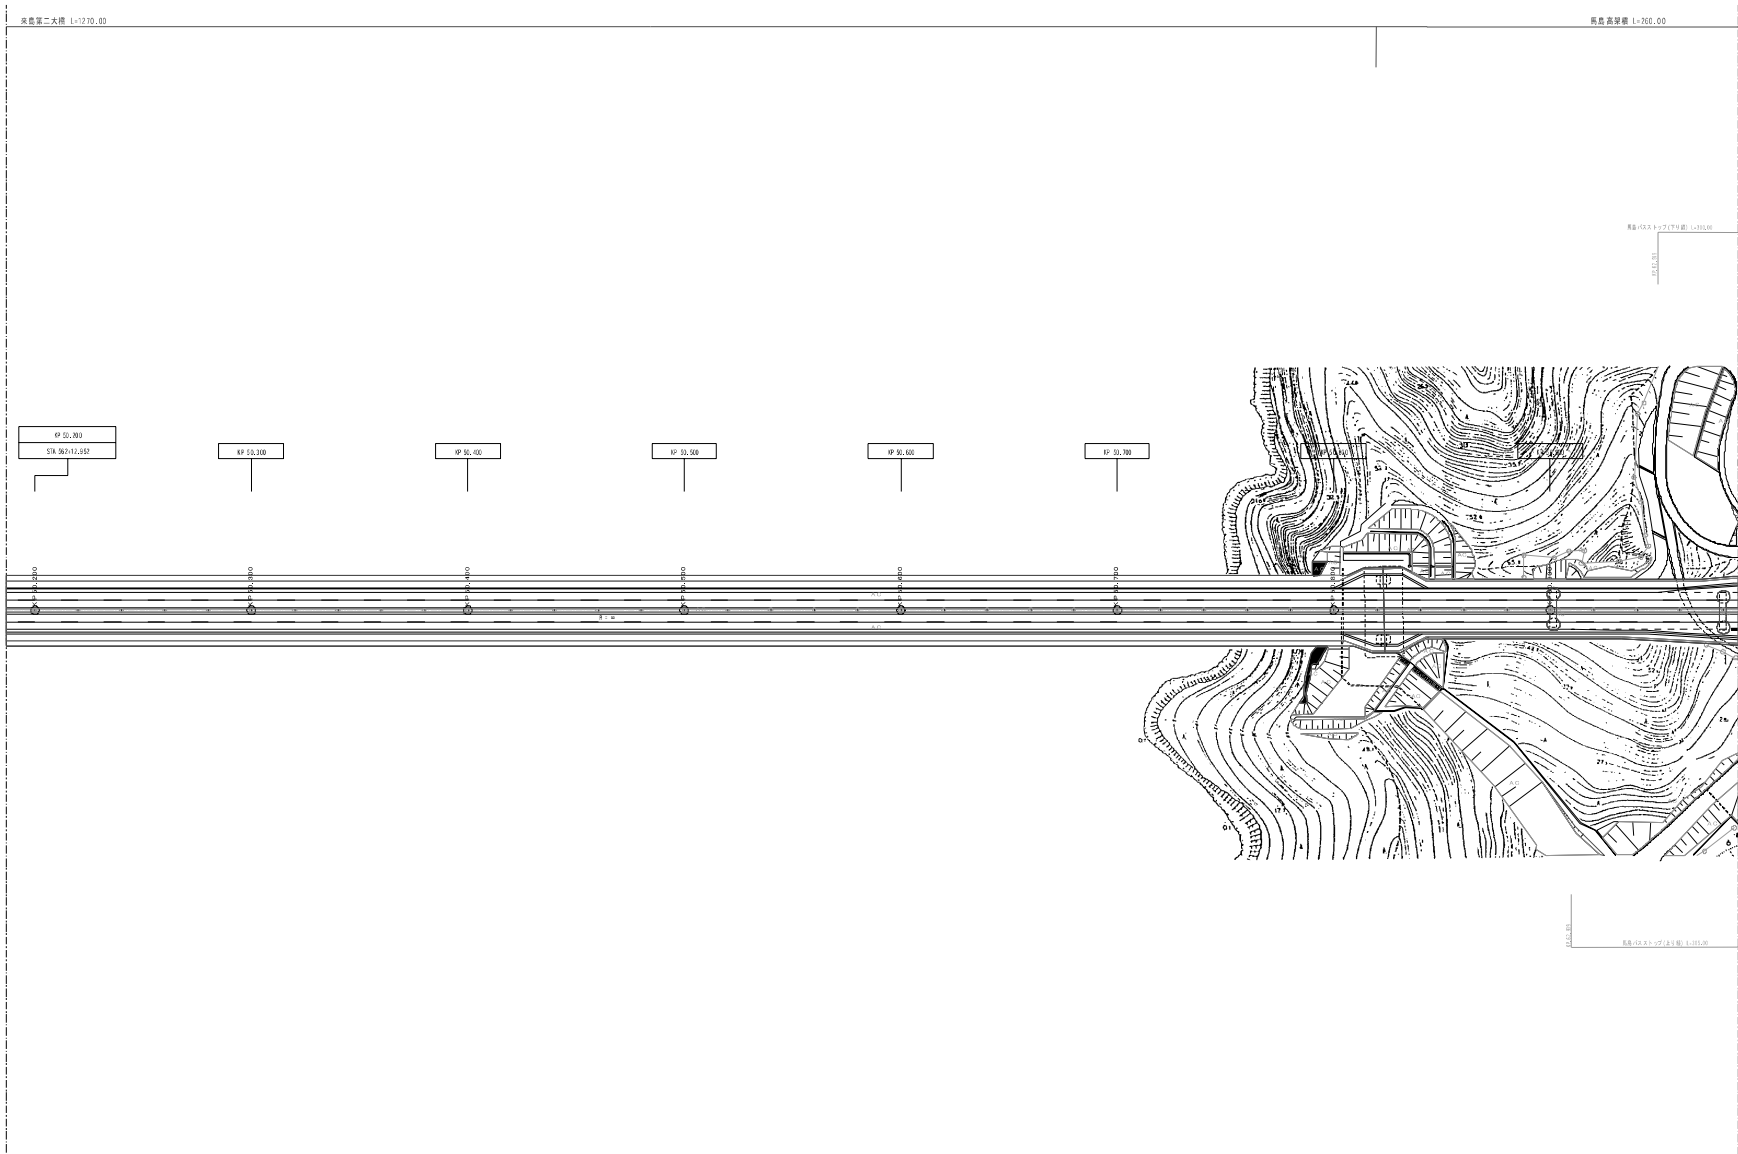

調査年月	備考
第1回：2017年3月	
第2回：2018年3月	

西瀬戸自動車道 (大島南IC～今治北IC)			
工種	管理用平面図		—
名称	KP. 50.187～KP. 50.987	縮尺 1/1000	$\frac{6}{12}$

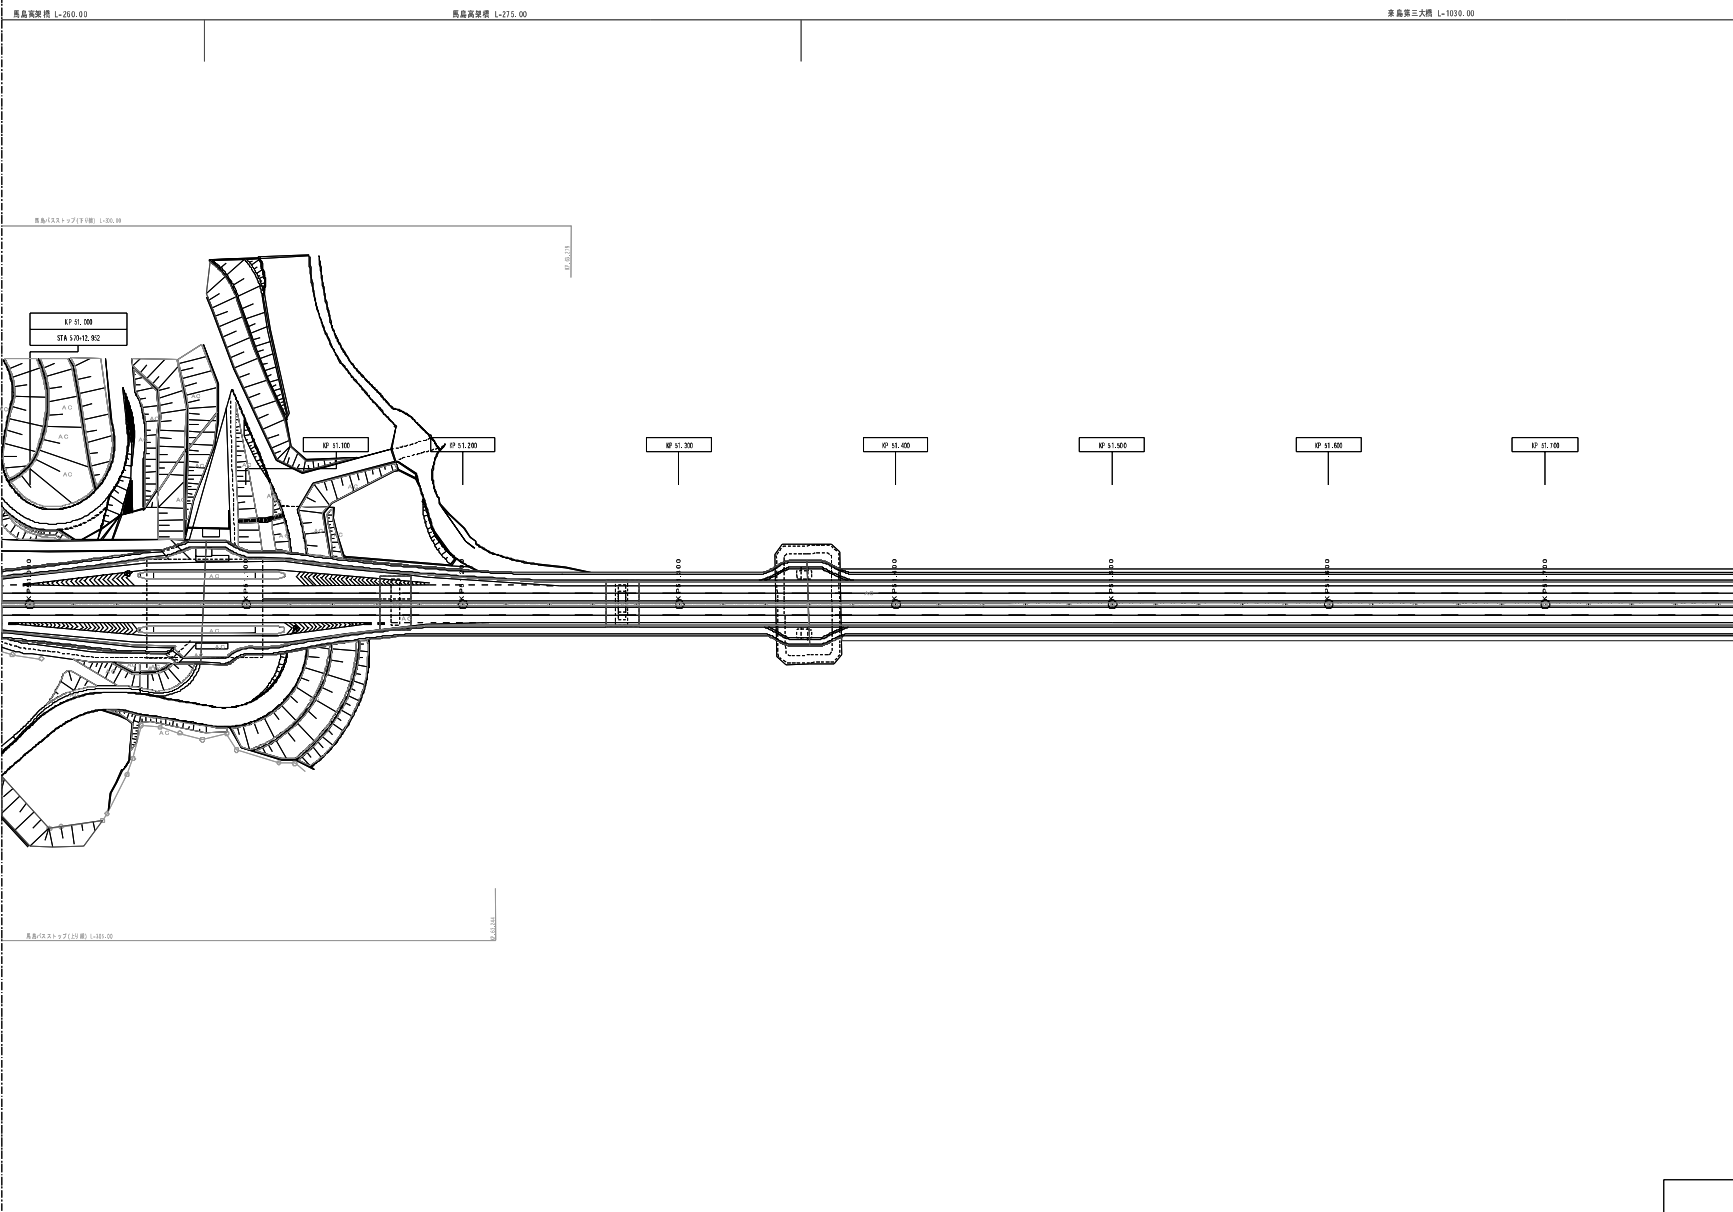


図 号	年 月	備 考
第1図	2017年3月	
第2図	2018年3月	

西瀬戸自動車道 (大島南IC～今治北IC)			
工 種	管理用平面図	—	
名 称	KP. 50.987～KP. 51.787	縮 尺	1/1000
			7 / 12

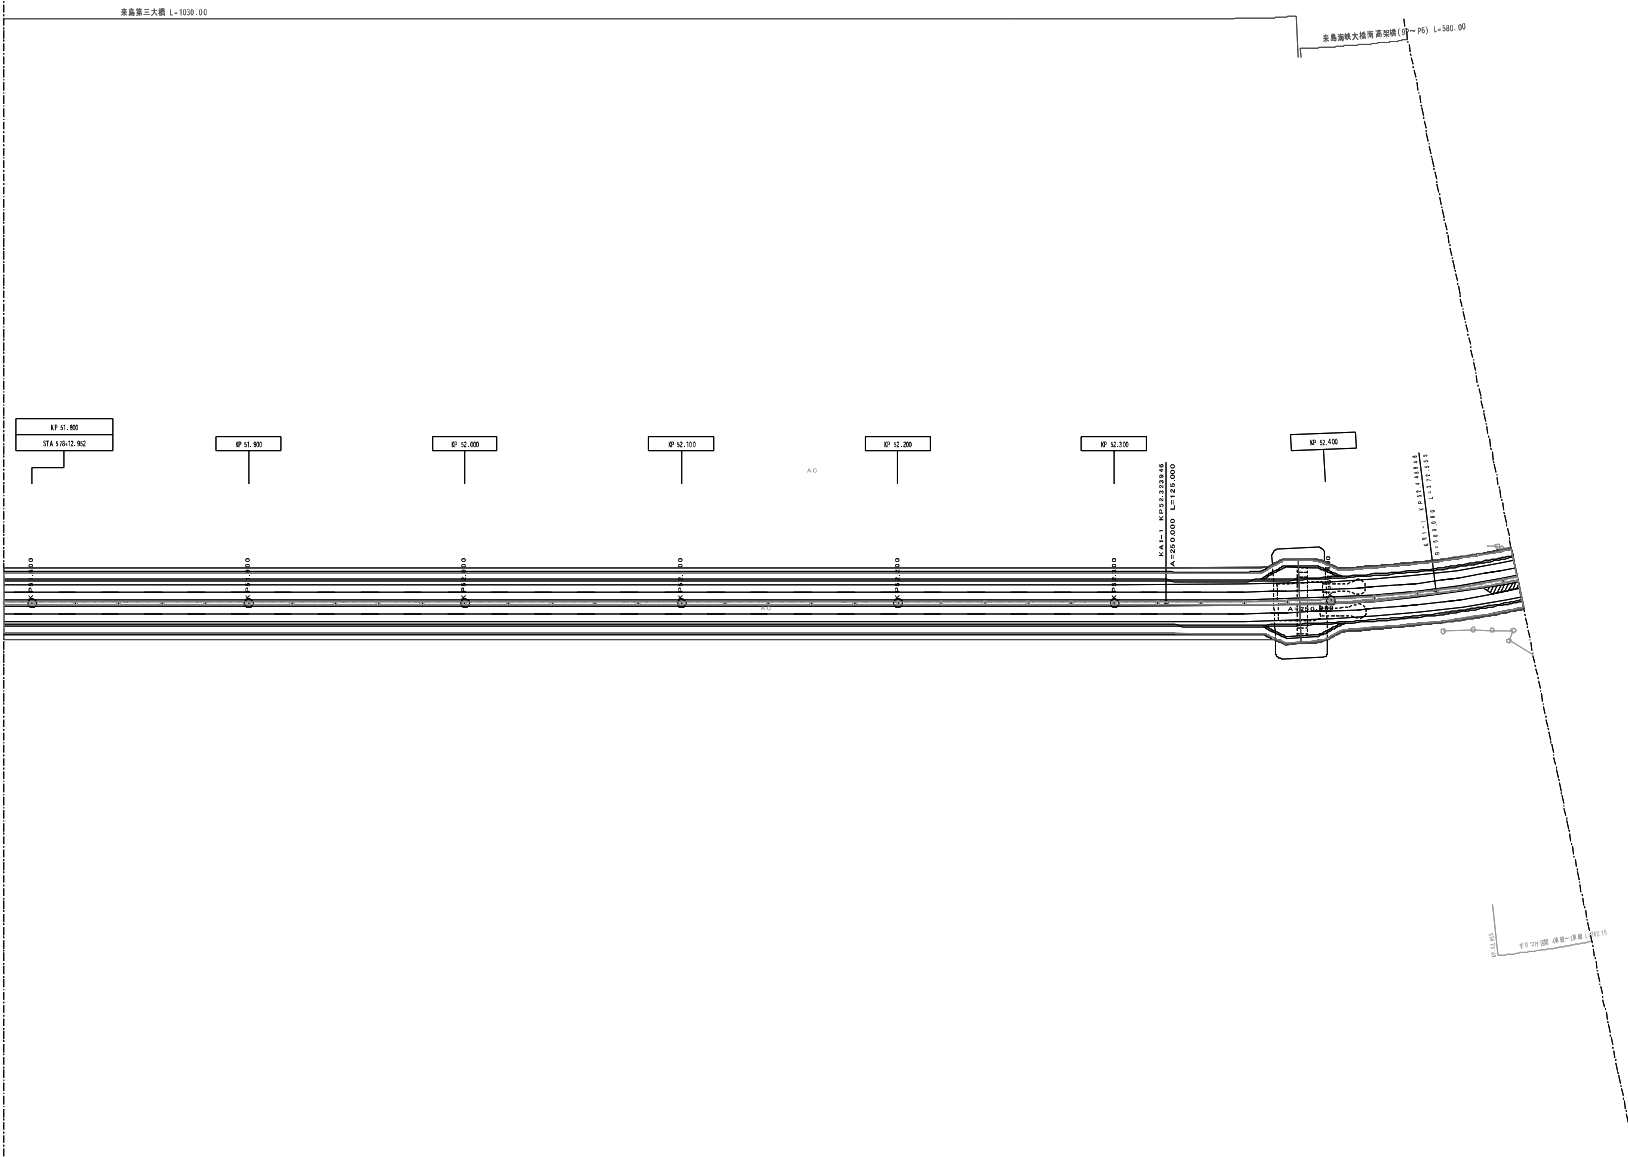


図 号	年 月	備 考
第1図	2017年3月	
第2図	2018年3月	

西瀬戸自動車道 (大島南IC～今治北IC)			
工 種	管理用平面図	—	
名 称	KP. 51.787～KP. 52.487	縮 尺	8 / 12

小浦萬安橋 1-8.00.00

X⁰ 52.500
STA 585+12.852

12 52,600

NP 52-700

LP 52.500

12 900

調 整 年 月	摘 要
第1回 2007年3月	
第2回 2008年3月	

西瀬戸自動車道 (大島南IC～今治北IC)		—
工 種	管理用平面図	
名 称	KP.52.487～KP.52.987	縮尺 1/1000 $\frac{9}{12}$

愛媛県
今治市

小瀬川製橋 L=860.00

大瀬川製橋 L=1000.00

大瀬川製橋 L=1000.00


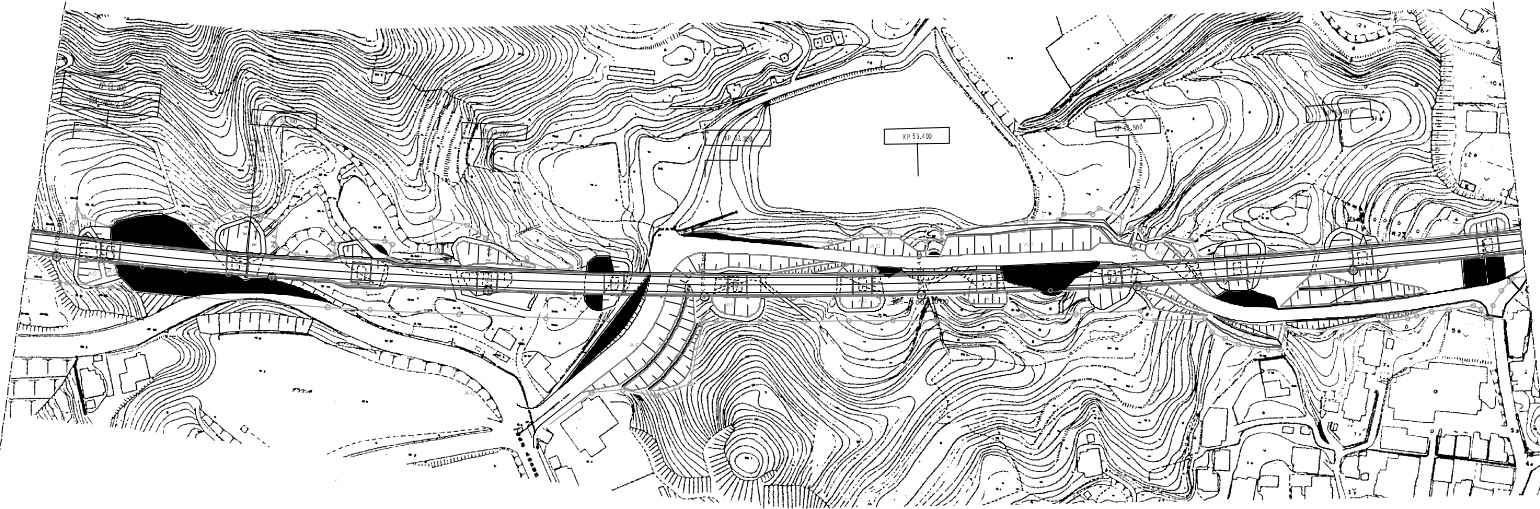


図 号	備 考
第1図 2017年3月	
第2図 2018年3月	


西瀬戸自動車道 (大瀬川IC～今治北IC)		—
工 種	管理用平面図	—
名 称	KP. 52.987～KP. 53.679	縮 尺 1/1000 10 12

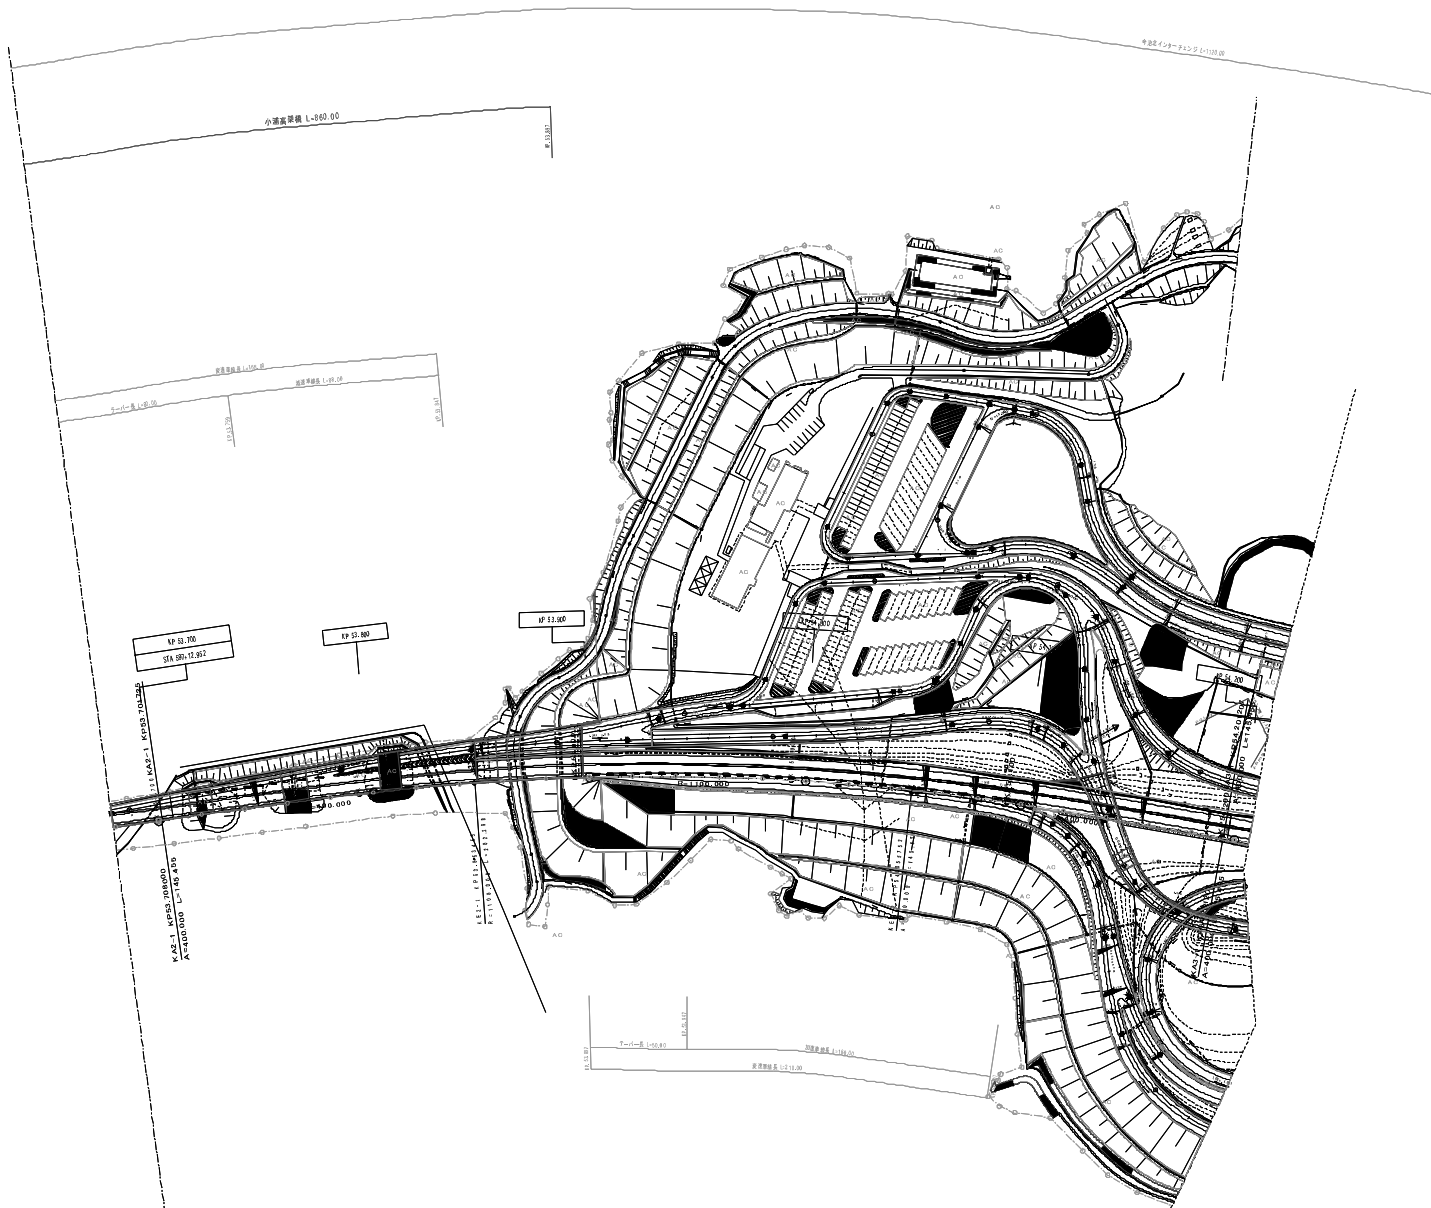

(本四)西瀬戸自動車道62

図 表		図 表	
第1図 2017年3月			
西瀬戸自動車道 (大島南IC～今治北IC)		—	
工 種	管理用平面図	—	
名 称	KP. 53.679～KP. 54.208	縮 尺	1/1000
			11 12

愛媛県
今治市

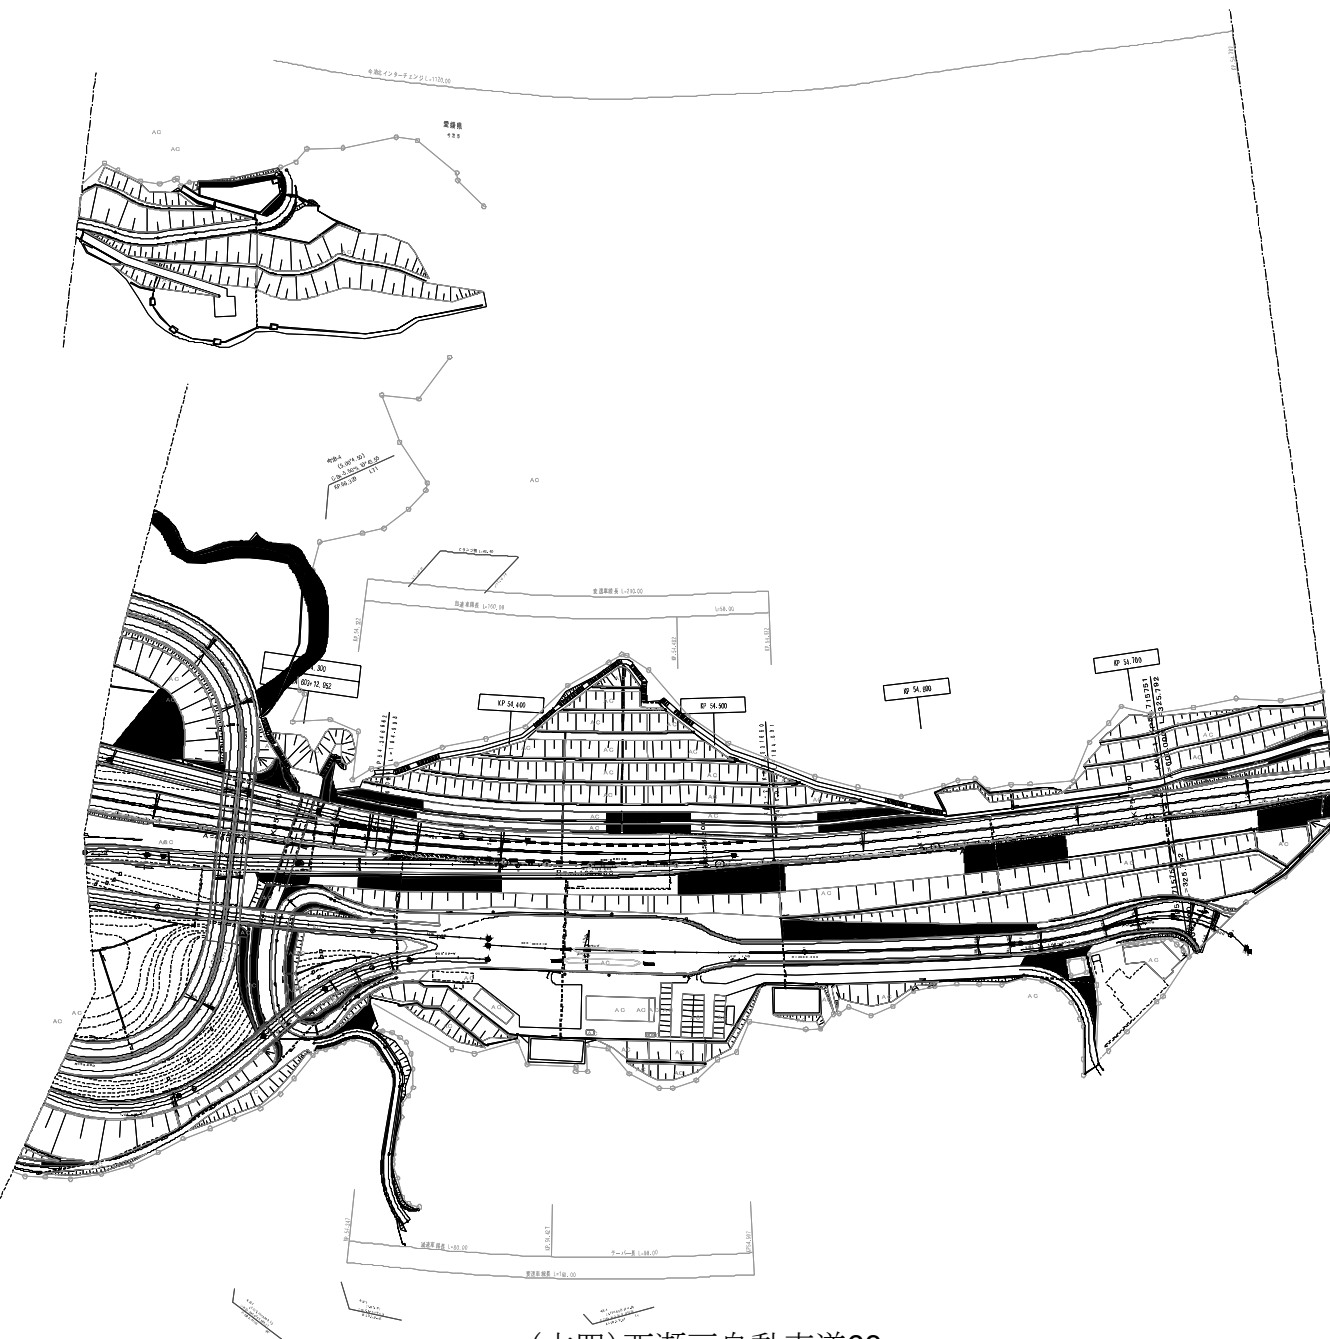

(本四)西瀬戸自動車道63

図 表		図 表	
第1図 2017年3月			
西瀬戸自動車道 (大島南IC～今治北IC)		—	
工 種	管理用平面図	—	
名 称	KP. 54.208～KP. 54.787	縮 尺	1/1000
			12
			12

本州四国連絡高速道路株式会社

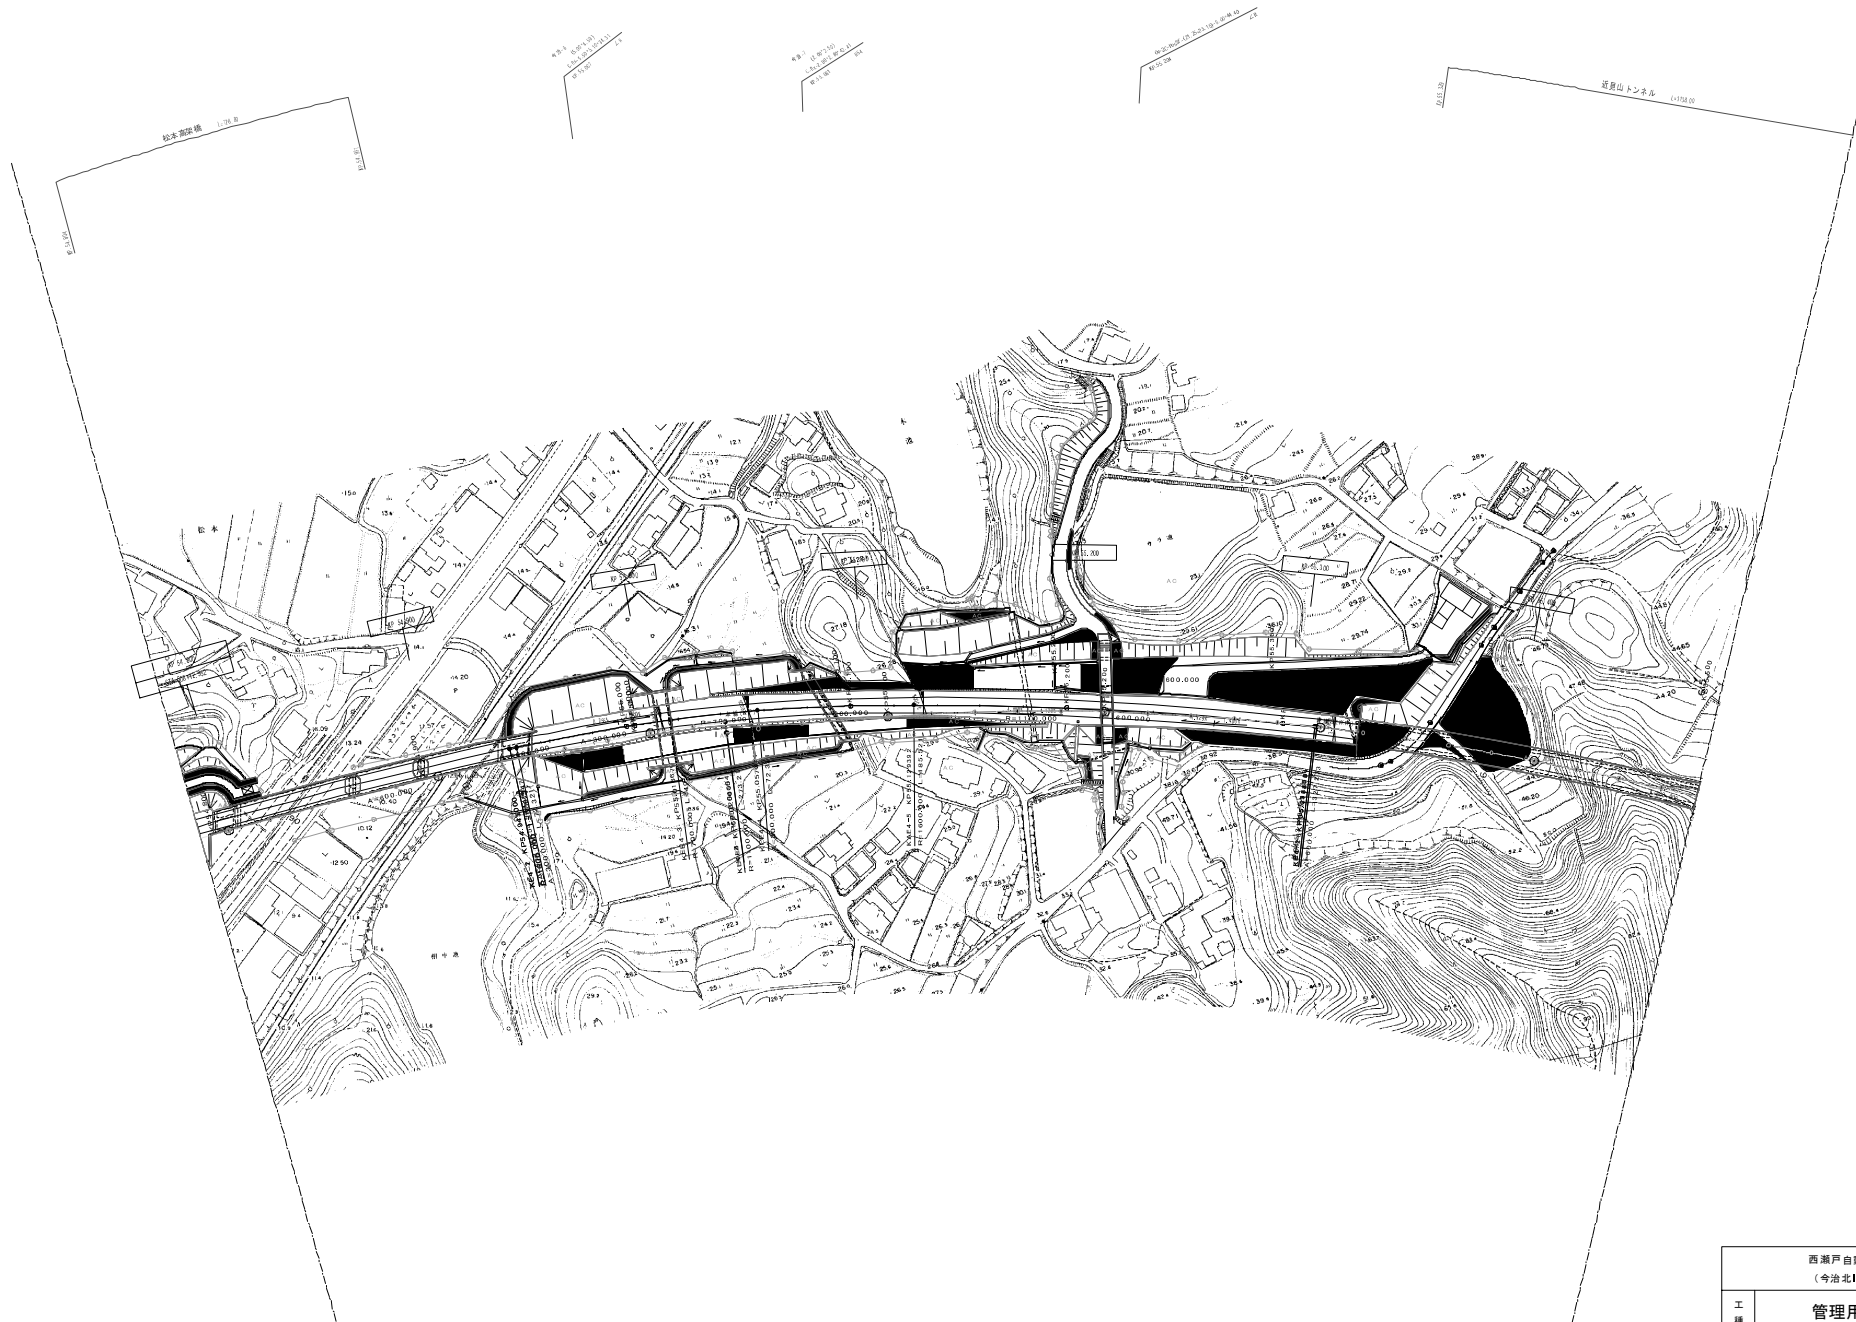


図 説 年 月	備 考
第1図 2017年3月	
第2図 2018年3月	

西瀬戸自動車道 (今治北IC～今治IC)		—
工 種	管理用平面図	—
名 称	KP.54.787～KP.55.487	縮 尺 1/1000 1/7

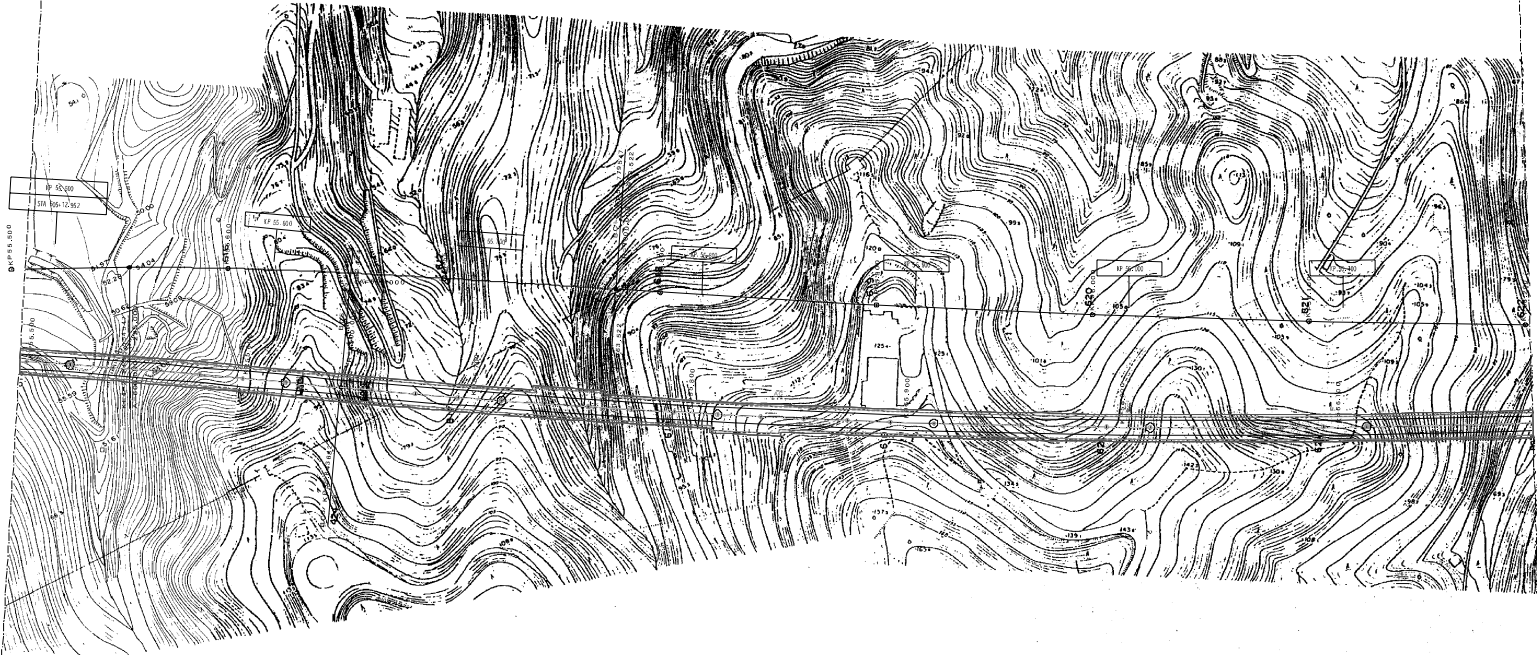


図 表	備考
第1図 2017年3月	
第2図 2018年3月	

西瀬戸自動車道 (今治北IC～今治IC)		—	
工 種	管理用平面図	—	
名 称	KP.55.487～KP.56.187	縮 尺	1/1000 2 7

愛媛県
今治市

遠見山トンネル

高松川橋 1075.0
高松川
高松川


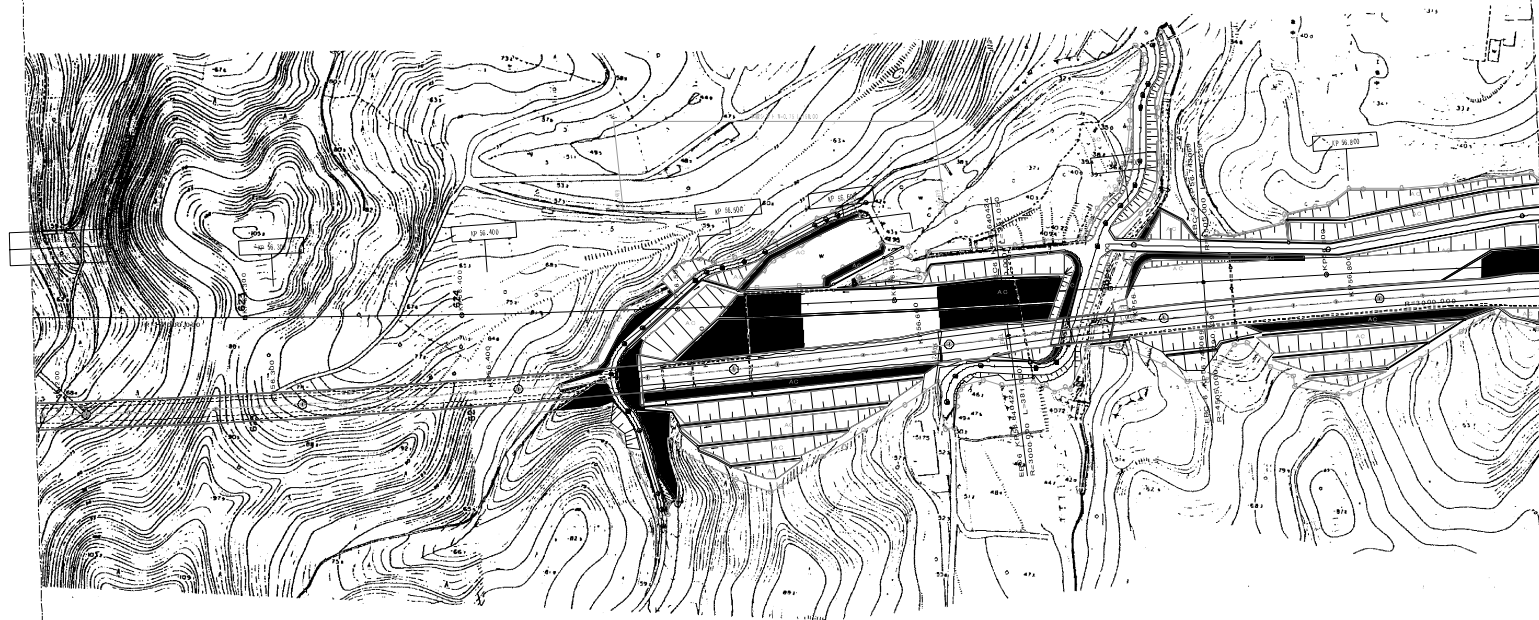


図 表 年 月	補 正
第1図 2017年3月	
第2図 2018年3月	

西瀬戸自動車道 (今治北IC～今治IC)		—
工 種	管理用平面図	—
名 称	KP.56,187～KP.56,887	縮 尺 1/1000 3 7

愛媛県
今治市

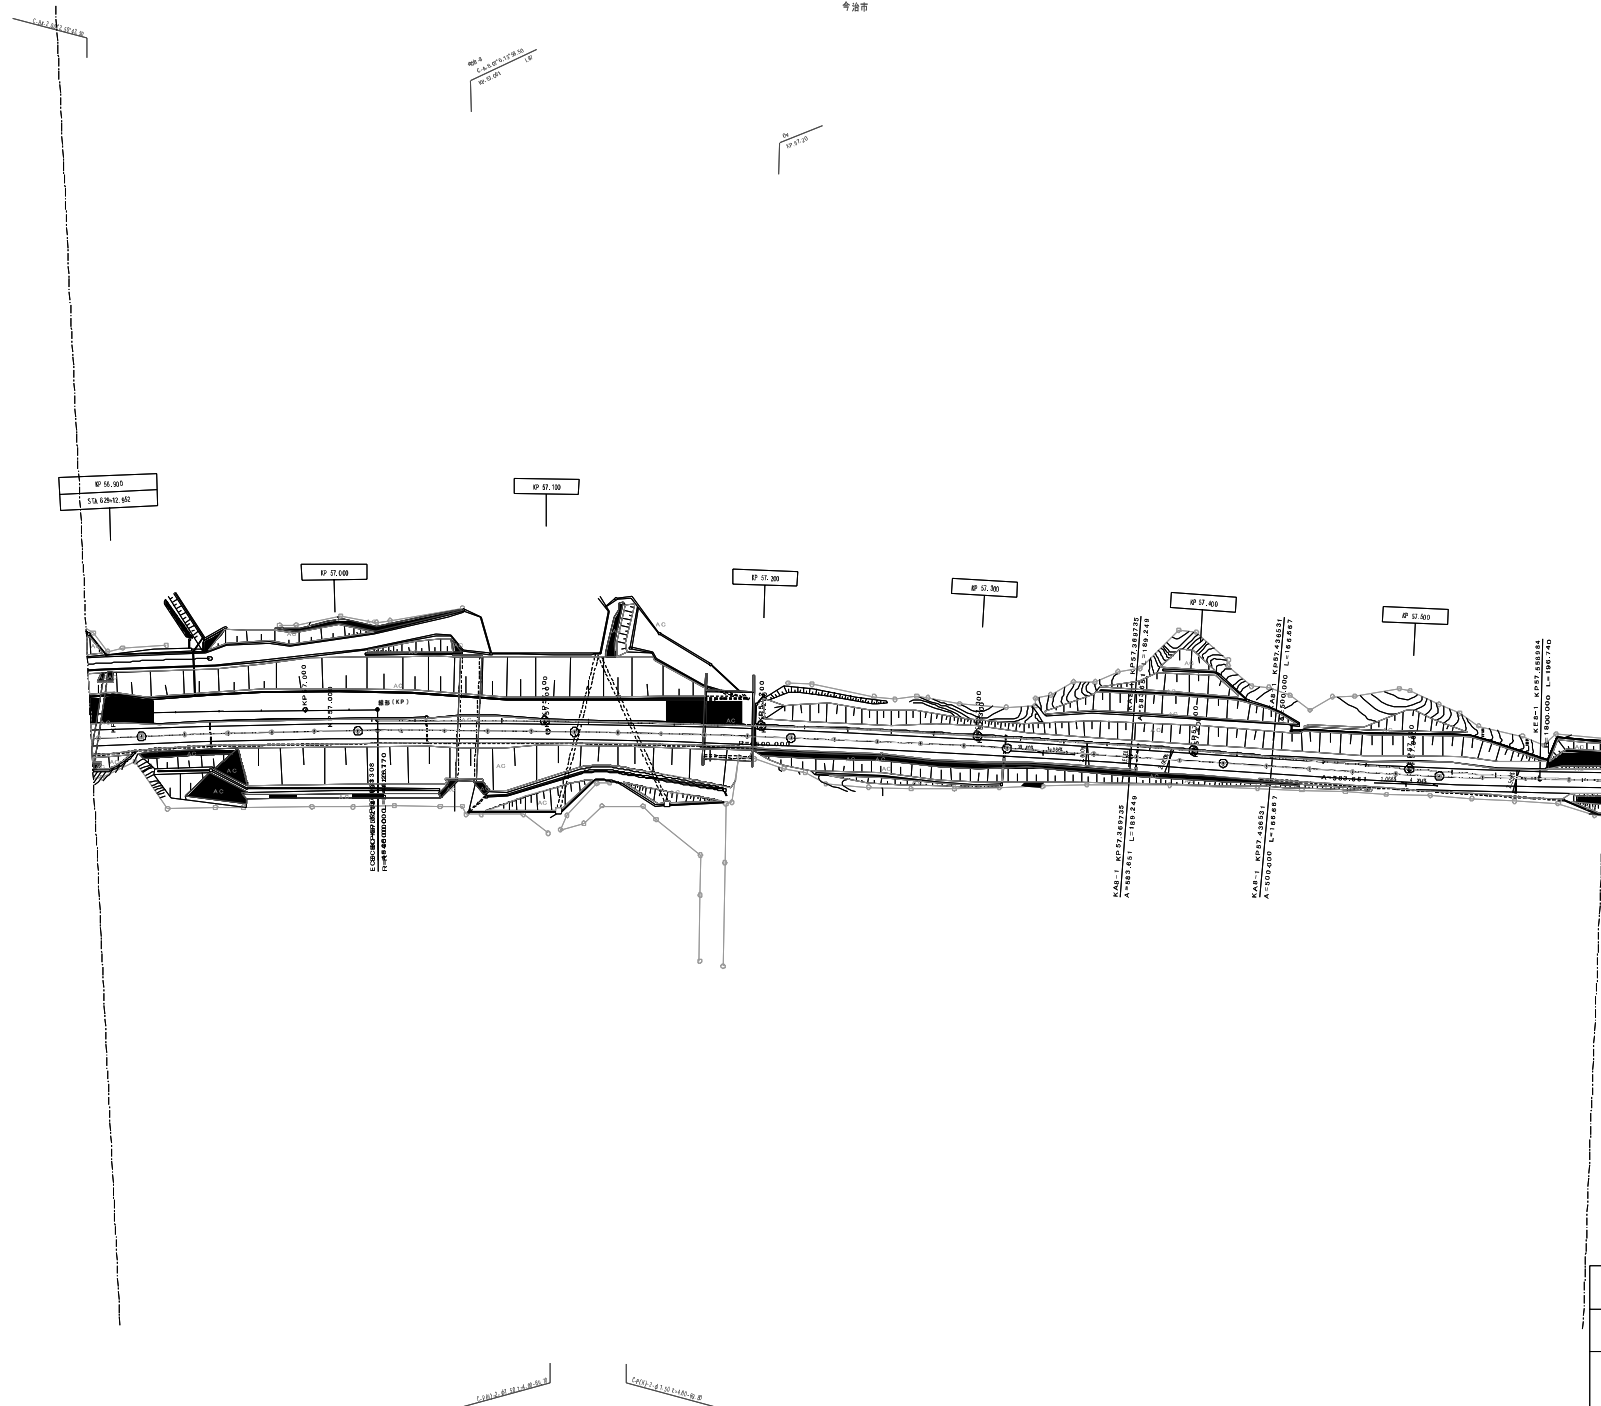

(本四)西瀬戸自動車道67

M0PI.0041.p21 printed by S&P Browser Ver.3.20 本州四国連絡高速道路株式会社

図号	年月	備考
第1図	2017年1月	
第2図	2018年1月	

西瀬戸自動車道 (今治北IC～今治IC)		—
工種	管理用平面図	—
名称	KP.56.887～KP.57.591	縮尺 1/1000 4 7

阿方高樂機 141035.00



MOPL0051.p21 printed by SAI Browser Ver.3.20

愛媛県
今治市

阿方高架橋 L=193.00

KP 58.195

KP 58.300
SA 643+8.894

KP 58.403

KP 58.500

KP 58.600

KP 58.700

KP 58.800

KP 58.900

KP 58.950

KE4-2 KP58.37824
A=410.000 L=170.783

KA10-1 KP58.51008
A=300.000 L=166.687

KE10-1 KP58.60780
A=300.000 L=166.687

KE10-1 KP58.60780
A=300.000 L=166.687


AG

AG

5000

調査年月	摘要
第1回 2007年3月	
第2回 2008年3月	

西瀬戸自動車道 (今治北IC～今治IC)			
工程	管理用平面図		
名称	KP. 58.291～KP. 59.051	縮尺	1/1000
			6/7

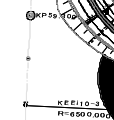

西瀬戸自動車道 (今治北IC～今治IC)		—	
工 種	管理用平面図		—
名 称	KP. 59.051～	縮尺 1/1000	$\frac{7}{7}$