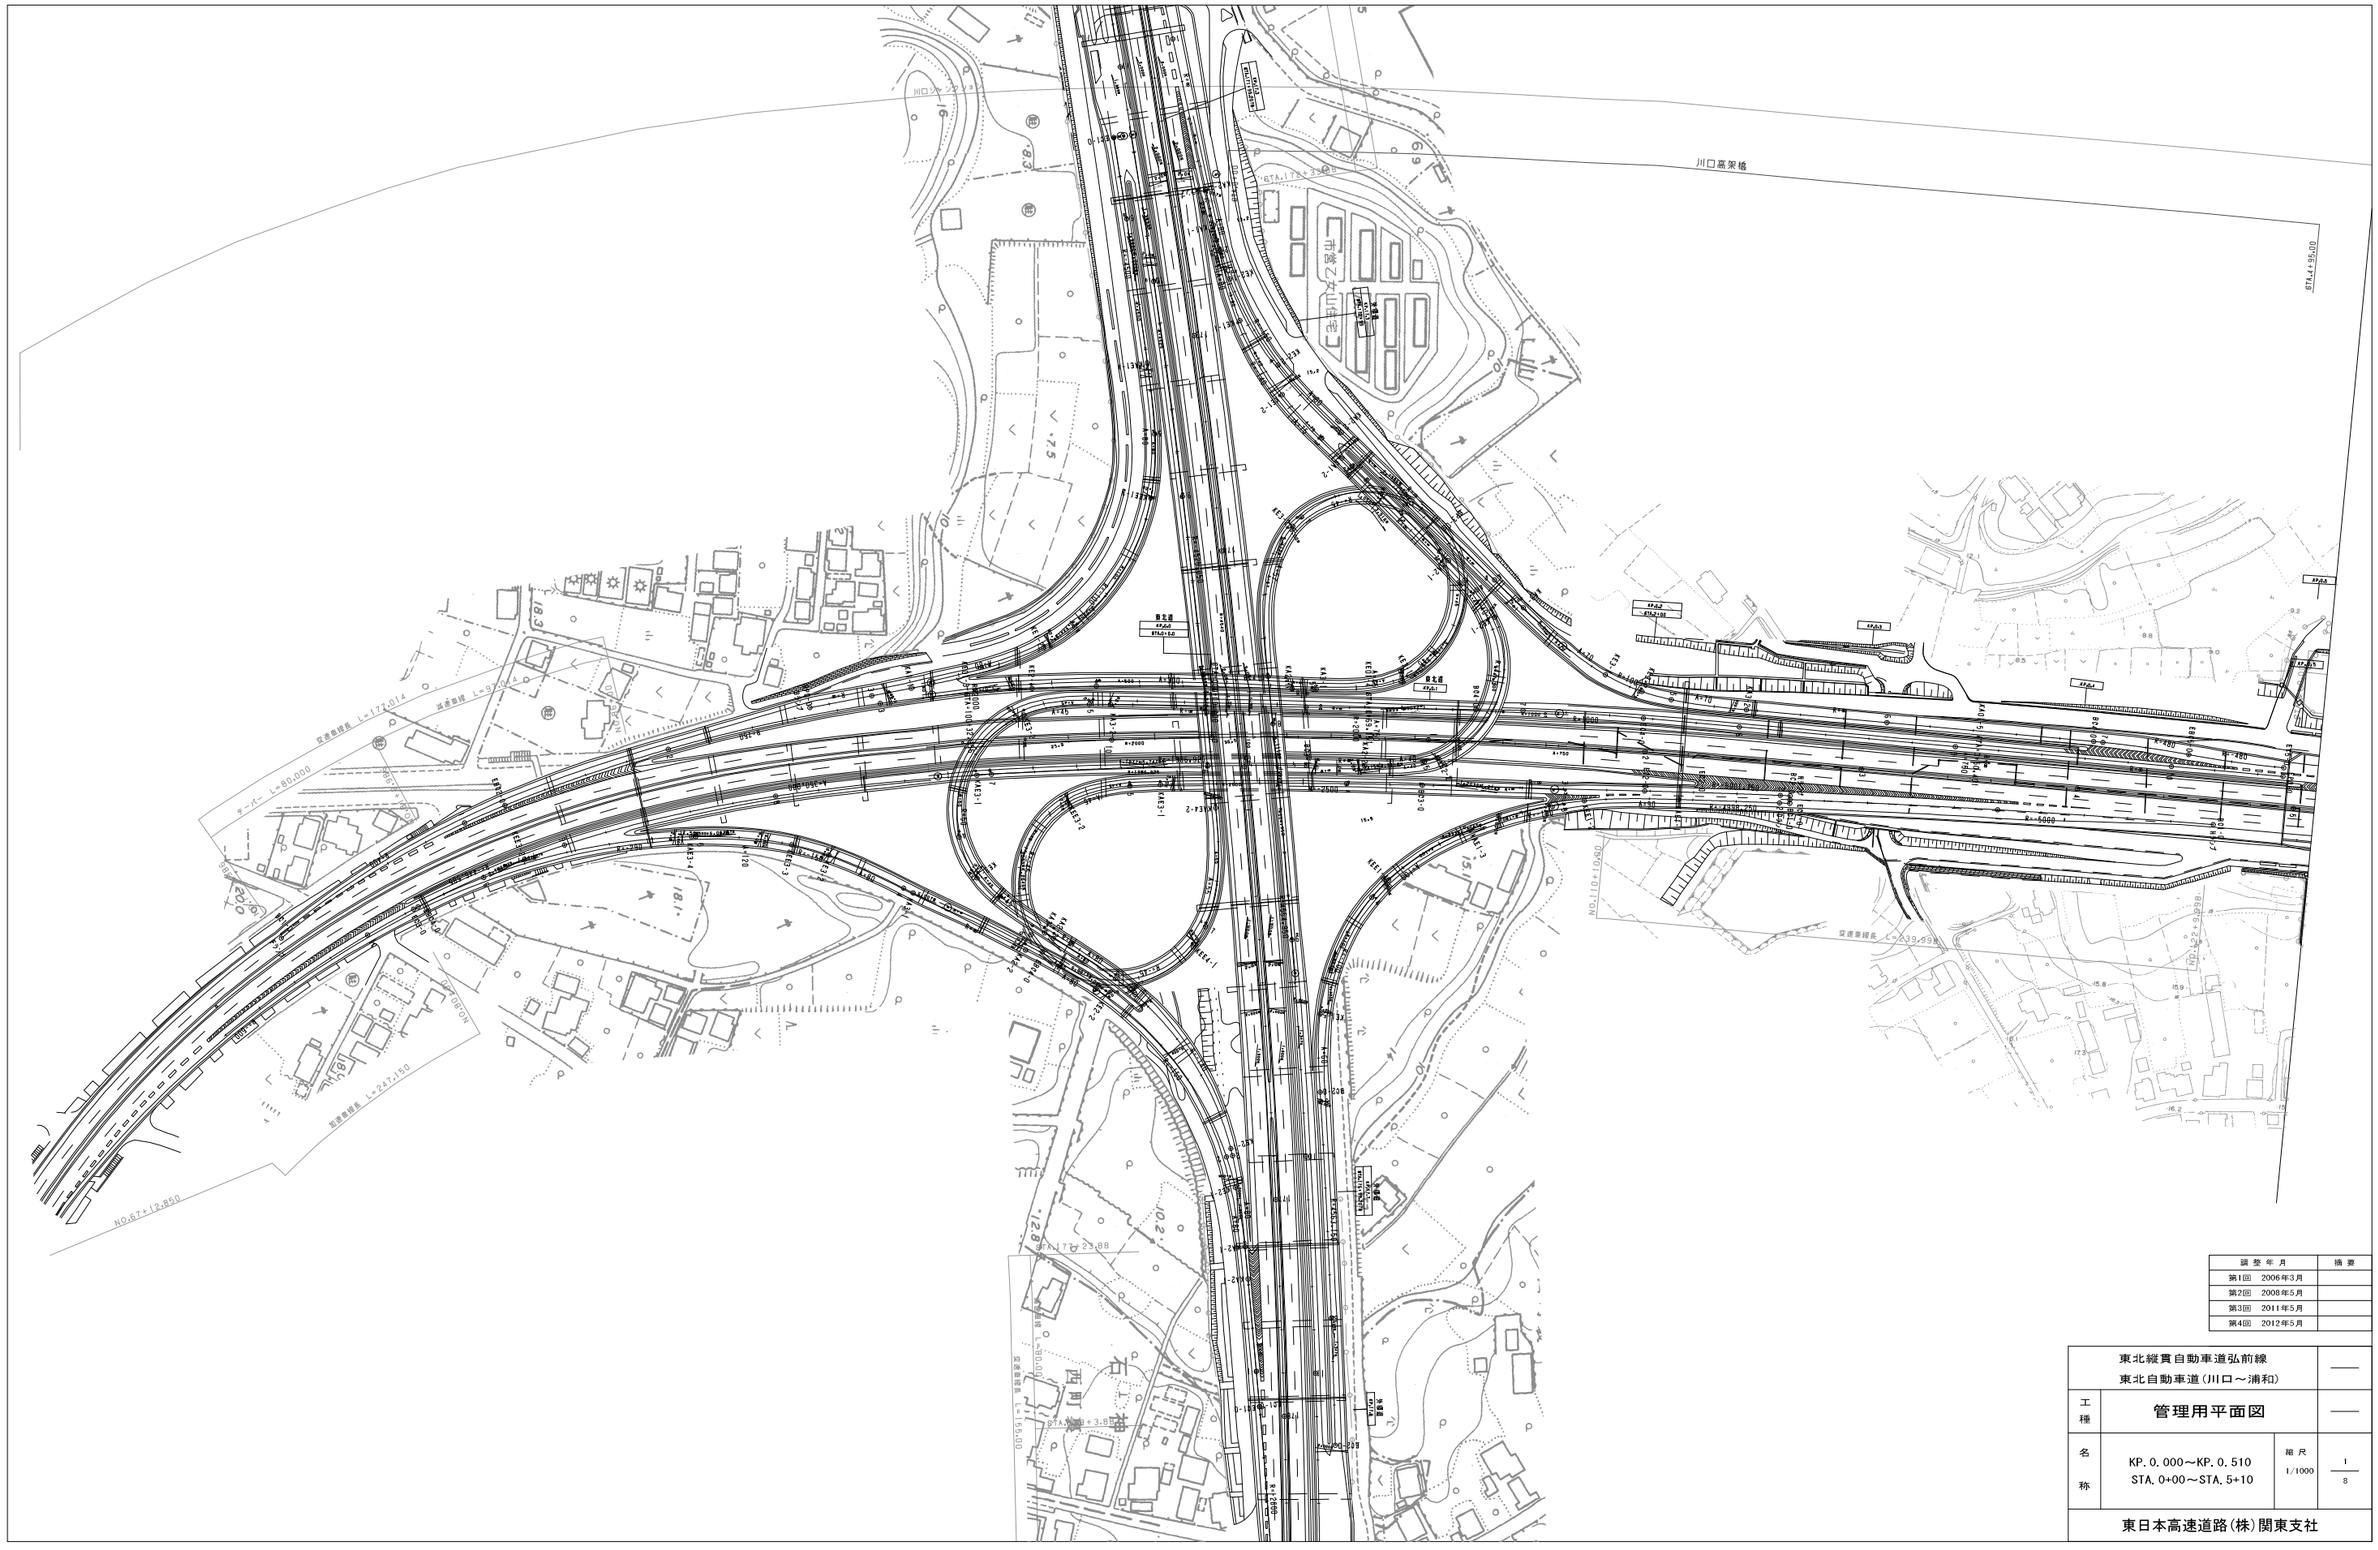

調整年月	摘要
第1回　2006年3月	
第2回　2008年5月	
第3回　2011年5月	
第4回　2012年5月	

東北縦貫自動車道弘前線 東北自動車道（川口～浦和）			——
工種	管理用平面図		——
名称	KP. 0. 000～KP. 0. 510 STA. 0+00～STA. 5+10	縮尺 1/1000	1 8
東日本高速道路（株）関東支社			

川口ジャンクション

石神第1陸橋
Ox-2S-PosG-(34.346+34.379)
210@59.825
STA.1+29.550 L65°
KP.0.721

石神第2陸橋
Ox-2S-PosG-(2)(117.36)
15.00+36.42
STA.3+4.00 L75°
KP.0.904

石神第3陸橋
Ox-2C-PosG-(2)(135.00)
2.25+110.25
STA.10+45.00 LR
KP.1.000

WEST L=2,140+15.70
STA.4+38.40
KP.0.498

川口-1
C-B2-4.00@3.50=14.40
STA.5+64.00
KP.0.554

C-PiPa1-41.00
(120° BAND)-70.394
STA.5+87.00
KP.0.587

FENCE-A-144.00
FENCE-B-43.00
FENCE-A-174.00
FENCE-B-104.00
FENCE-A-90.00
FENCE-A-20.00
FENCE-A-出入口
Rw-Cb(W)-0.900-6.993-208.48
Rw-Cb(W)-0.900-6.989-208.48
Gr-A-E2-6.00
Gr-A-Es1-43.00
Gr-A-E1-154.00
Gr-A-Es1-104.00
Gr-A-E1-90.00
Gr-B-E1-41.00
Gr-B-B2-20.00
Ds-Pu(LYA)0.30-0.30-8.00
Ds-Pu(LYA)0.30-0.30-38.00
Ds-Pu(LYA)-0.30-0.30-41.00
Ds-Pu(LYA)-0.30-0.30-13.00
Ds-Pu(LYA)-0.30-0.30-32.00
Ds-Pu(LYA)-0.30-0.30-48.00
Ds-Pu(LYA)-0.30-0.30-68.00
Ds-Pu'(LYA)0.30-0.30-128.00
Ds-Pu'(LYA)-0.30-0.30-70.00
Dc'-0.60-0.40-0.60
Dc'-0.80-0.40-0.60
Dc'-0.90-0.90-0.90
Dc'-1.00-1.00-1.00
Dw-0.30-6.00
Dw-0.30-7.10
Dw-0.30-3.90
Dw-0.30-4.23
Dw-0.30-10.00
C-B(N)-φ0.70(120°)-17.00
Ds-Pu0.60-0.60-56.00

Ds-Pu(G)-0.24-0.24-74.80
Ds-Pu(G)-0.24-0.24-88.30
Ds-Pu(G)-0.24-0.24-99.80
Ds-Pu(G)-0.24-0.24-99.80
(Ds-Pu'(G)-0.24-0.24-29.80)
(Ds-Pu'(G)-0.24-0.24-50.00)
DEL-W-A1-1(c.u.c50)
サポートIC
サポートIA
Dc-8-0.80-0.80-1.10
Dc-8-φ0.20-0.60-0.60-448.00
P(H)-φ0.40(6)(120°)-14.60
P(H)-φ0.40(6)(120°)-13.00
P(H)-φ0.70(120°)-100.70
P(H)-φ0.80(120°)-262.90
Dc-12.00-1.00-5.26
P(H)-φ0.40(6)(120°)-14.50
橋脚防護ブロック
KP.0.721
KP.0.904
KP.1.050
KP.1.220

Gr-A-2E-21.00
KP.0.732~KP.0.753
Gr-A-2E-13.00
KP.0.780~KP.0.793
KP.0.797~KP.0.813
Gr-A-2E-13.00
KP.0.825~KP.0.838
Gr-A-2E-13.00
KP.0.850~KP.0.863
Gr-A-2E-13.00
KP.0.905~KP.0.918
Gr-A-2E-13.00
KP.0.935~KP.0.946
Gr-A-2E-13.00
KP.0.995~KP.1.008
Gr-A-2E-13.00
KP.1.080~KP.1.093
Gr-A-2E-21.00
KP.1.100~KP.1.121
Gr-GB-2E-312.00
KP.1.149~KP.1.460
Gr-GB-2E-12.00
KP.1.245~KP.1.257
Gr-GBm-2E(B)-88.00
KP.1.257~KP.1.345
Gr-GB-2E(B)-25.00
KP.1.220~KP.1.245
Gr-GB-2E-11.00
KP.1.209~KP.1.220
A.G.B-A1-2~136.00
KP.1.240~KP.1.376
Gr-GBm-2E(D)-136.00
KP.1.073~KP.1.209
A.G.B-A1-2~180.00
KP.1.058~KP.1.238
Gr-GB-2E-48.00
KP.1.209~KP.1.257

盛替管-H=3.0-金属板-86.0
KP.0.711~KP.0.797
盛替管-H=3.0-金属板-16.0
盛替管-H=3.0-金属板-28.0
KP.0.813~KP.0.841
盛替管-H=3.0-金属板-152.0
KP.0.847~KP.1.099
盛替管-H=4.0-金属板-66.0
KP.1.099~KP.1.159
盛替管-H=5.0-金属板-88.0
KP.1.159~KP.1.247
盛替管-H=3.0-金属板-135.0
KP.0.998~KP.1.133
盛替管-H=4.0-金属板-59.0
KP.1.133~KP.1.192
盛替管-H=5.0-金属板-192.0
KP.1.192~KP.1.507
盛替管-H=4.0-金属板-136.0
KP.0.660~KP.0.796
盛替管-H=3.0-金属板-96.0
KP.0.796~KP.0.892

地下強化土壁 F3-176.00
KP.0.710~KP.0.886
地下強化土壁 F3-223.00
KP.0.370~KP.1.193
(Gr-SB-2B-(B))
KP.0.708~KP.0.720
Gr-SB-2E-32.00
KP.0.720~KP.0.752
Gr-GB-2E-24.00
KP.0.863~KP.0.888
Gr-GBm-2E-111.00
KP.0.752~KP.0.863
A.G.B-A1-2-155.00
KP.0.732~KP.0.887
Gr-GB-2B(B)-18.00
KP.0.892~KP.0.910
Gr-GB-2E-25.00
KP.0.910~KP.0.935
Gr-GBm-2E(D)-80.00
KP.0.935~KP.1.016
A.G.B-A1-2-121.00
KP.1.016~KP.1.040
Gr-GB-2E-58.00
KP.1.016~KP.1.073
Gr-GB-2B(B)-24.00
KP.0.888~KP.0.912
Gr-GB-2E-23.00
KP.0.912~KP.0.935
Gr-GB-2B(B)-14.00
KP.1.015~KP.1.029
Gr-GB-2E-12.00
KP.1.029~KP.1.041
Gr-GB-2E-48.00
KP.1.048~KP.1.057
Gr-GB-2B(B)-16.00
KP.1.057~KP.1.073
Gr-GB-2B(B)-8.00
KP.1.041~KP.1.049

Gr-A-2E-13.00
KP.0.730~KP.0.743
KP.0.760~KP.0.773
KP.0.815~KP.0.828
KP.0.860~KP.0.873
KP.0.885~KP.0.898
KP.0.920~KP.0.933
KP.0.950~KP.0.963
KP.0.375~KP.0.388
KP.1.010~KP.1.023
KP.1.025~KP.1.038
KP.1.045~KP.1.058
KP.1.060~KP.1.073
KP.1.070~KP.1.083
KP.1.095~KP.1.108

Ds-Pu-0.30-0.30-100.00
Ds-RG-65.20
Ds-RG-39.20
Ds-RG-43.20
Ds-Pu-0.24-0.24-38.85
Ds-RG-103.60
Ds-Pu-0.18-0.18-30.85
Ds-RG-228.80
Du-M-φ0.50-0.50-35.80
Du-M-φ0.15-0.50-0.50-268.30
Du-S-0.20-0.60-0.60-448.00
Dc-M-0.80-0.80-1.50
Dc-M-0.80-0.80-1.20
Dc-M-1.00-1.00-1.20
Dc-M-1.00-1.00-1.30
Dc-M-1.00-1.00-1.40
Dc-M-1.00-1.00-1.50
Dc-M-1.00-1.00-1.60
Dc-M-1.00-1.00-2.60
Dc'-6
Dc-6-0.80-0.80-1.10

Ds-Pu'(LYA)-0.30-0.30-52.50
Ds-Pu'(LYA)-0.30-0.30-24.00
Ds-Pu'(LYA)-0.30-0.30-28.90
Ds-Pu'(LYA)0.30-0.30-64.50
Ds-Pu'(LYA)0.30-0.30-99.45
Ds-Pu'(LYA)0.30-0.30-9.00
Ds-Pu'(LYA)0.30-0.30-36.00
Ds-Pu'(LYA)0.30-0.30-40.00
Ds-Pu-0.24-0.24-20.00
Ds-Pu(G)-0.30-0.30-65.00
Ds-U-0.45-0.90-70.00
Dc'-0.60-0.40-0.60
Dc'-0.70-0.50-1.30
Dc'-0.60-0.60-0.70
Dsu'-20.60-0.45-0.96-80.00
DEL-W-A1-8(c.u.c50)
DEL-W-A2-1-2(c.u.c50)
DEL-W-A2-1-1
DEL-W-A1-1
Gr-BB-2E-310.00
KP.1.190~KP.1.500
Bw-0.30-4.80
Bw-0.30-5.65
Bw-0.30-4.00

Rw-Cb(W)-0.900-6.742-237.78
FENCE-A-267.00
Gr-A-E1-241.00
Rw-Cb(W)-0.900-6.892-271.72
FENCE-B-44.00
FENCE-A-128.00
FENCE-B-92.00
FENCE-A-90.00
FENCE-A-20.00
FENCE-A-出入口
Gr-A-Es1-44.00
Gr-A-Es2-8.00
Gr-A-E1-100.00
Gr-A-Es1-92.00
Gr-A-E2-20.00
Gr-A-E1-90.00

KP.0.8
KP.0.9
KP.1.0
KP.1.1
KP.1.2
川口市
石神
源左衛門新田
東北10
非常電話
KP.1.11
加速車線 L=160.00
テーパー L=50.00
盛土 H=2.0
R=3000
R=1500
2.600%
0.200%
2.600%
0.500%
2.400%
2.400%

調整年月	摘要
第1回 2006年3月	
第2回 2011年5月	
第3回 2012年5月	

東北縦貫自動車道弘前線
東北自動車道（川口～浦和）

工種：管理用平面図

名称：KP. 0. 510～KP. 1. 300
STA. 5+10～STA. 13+00

縮尺 1/1000

2/8

東日本高速道路(株)関東支社

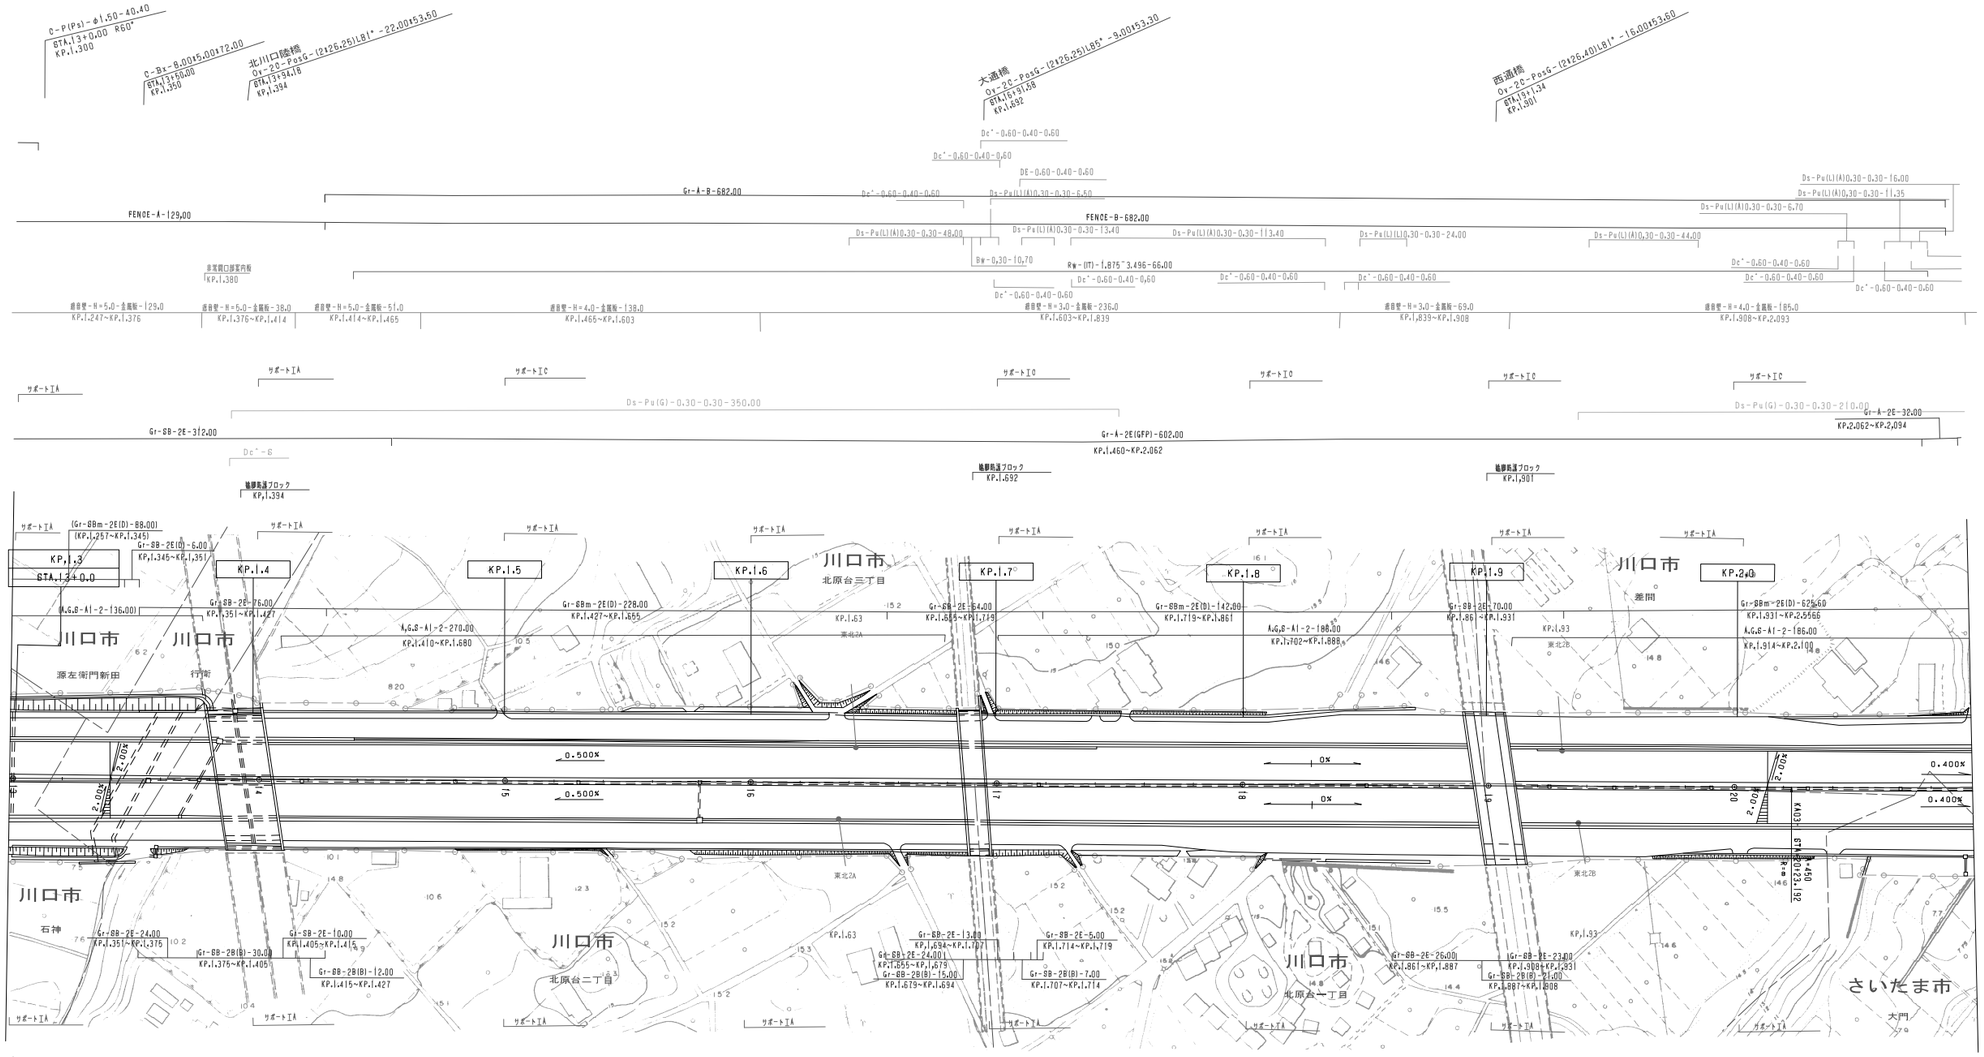

調整年月	摘要
第1回 2006年3月	
第2回 2011年5月	

東北縦貫自動車道弘前線
東北自動車道（川口～浦和）

工種：管理用平面図

名称：KP. 1. 300～KP. 2100
STA. 13+00～STA. 21+00

縮尺：1/1000

3/8

東日本高速道路（株）関東支社

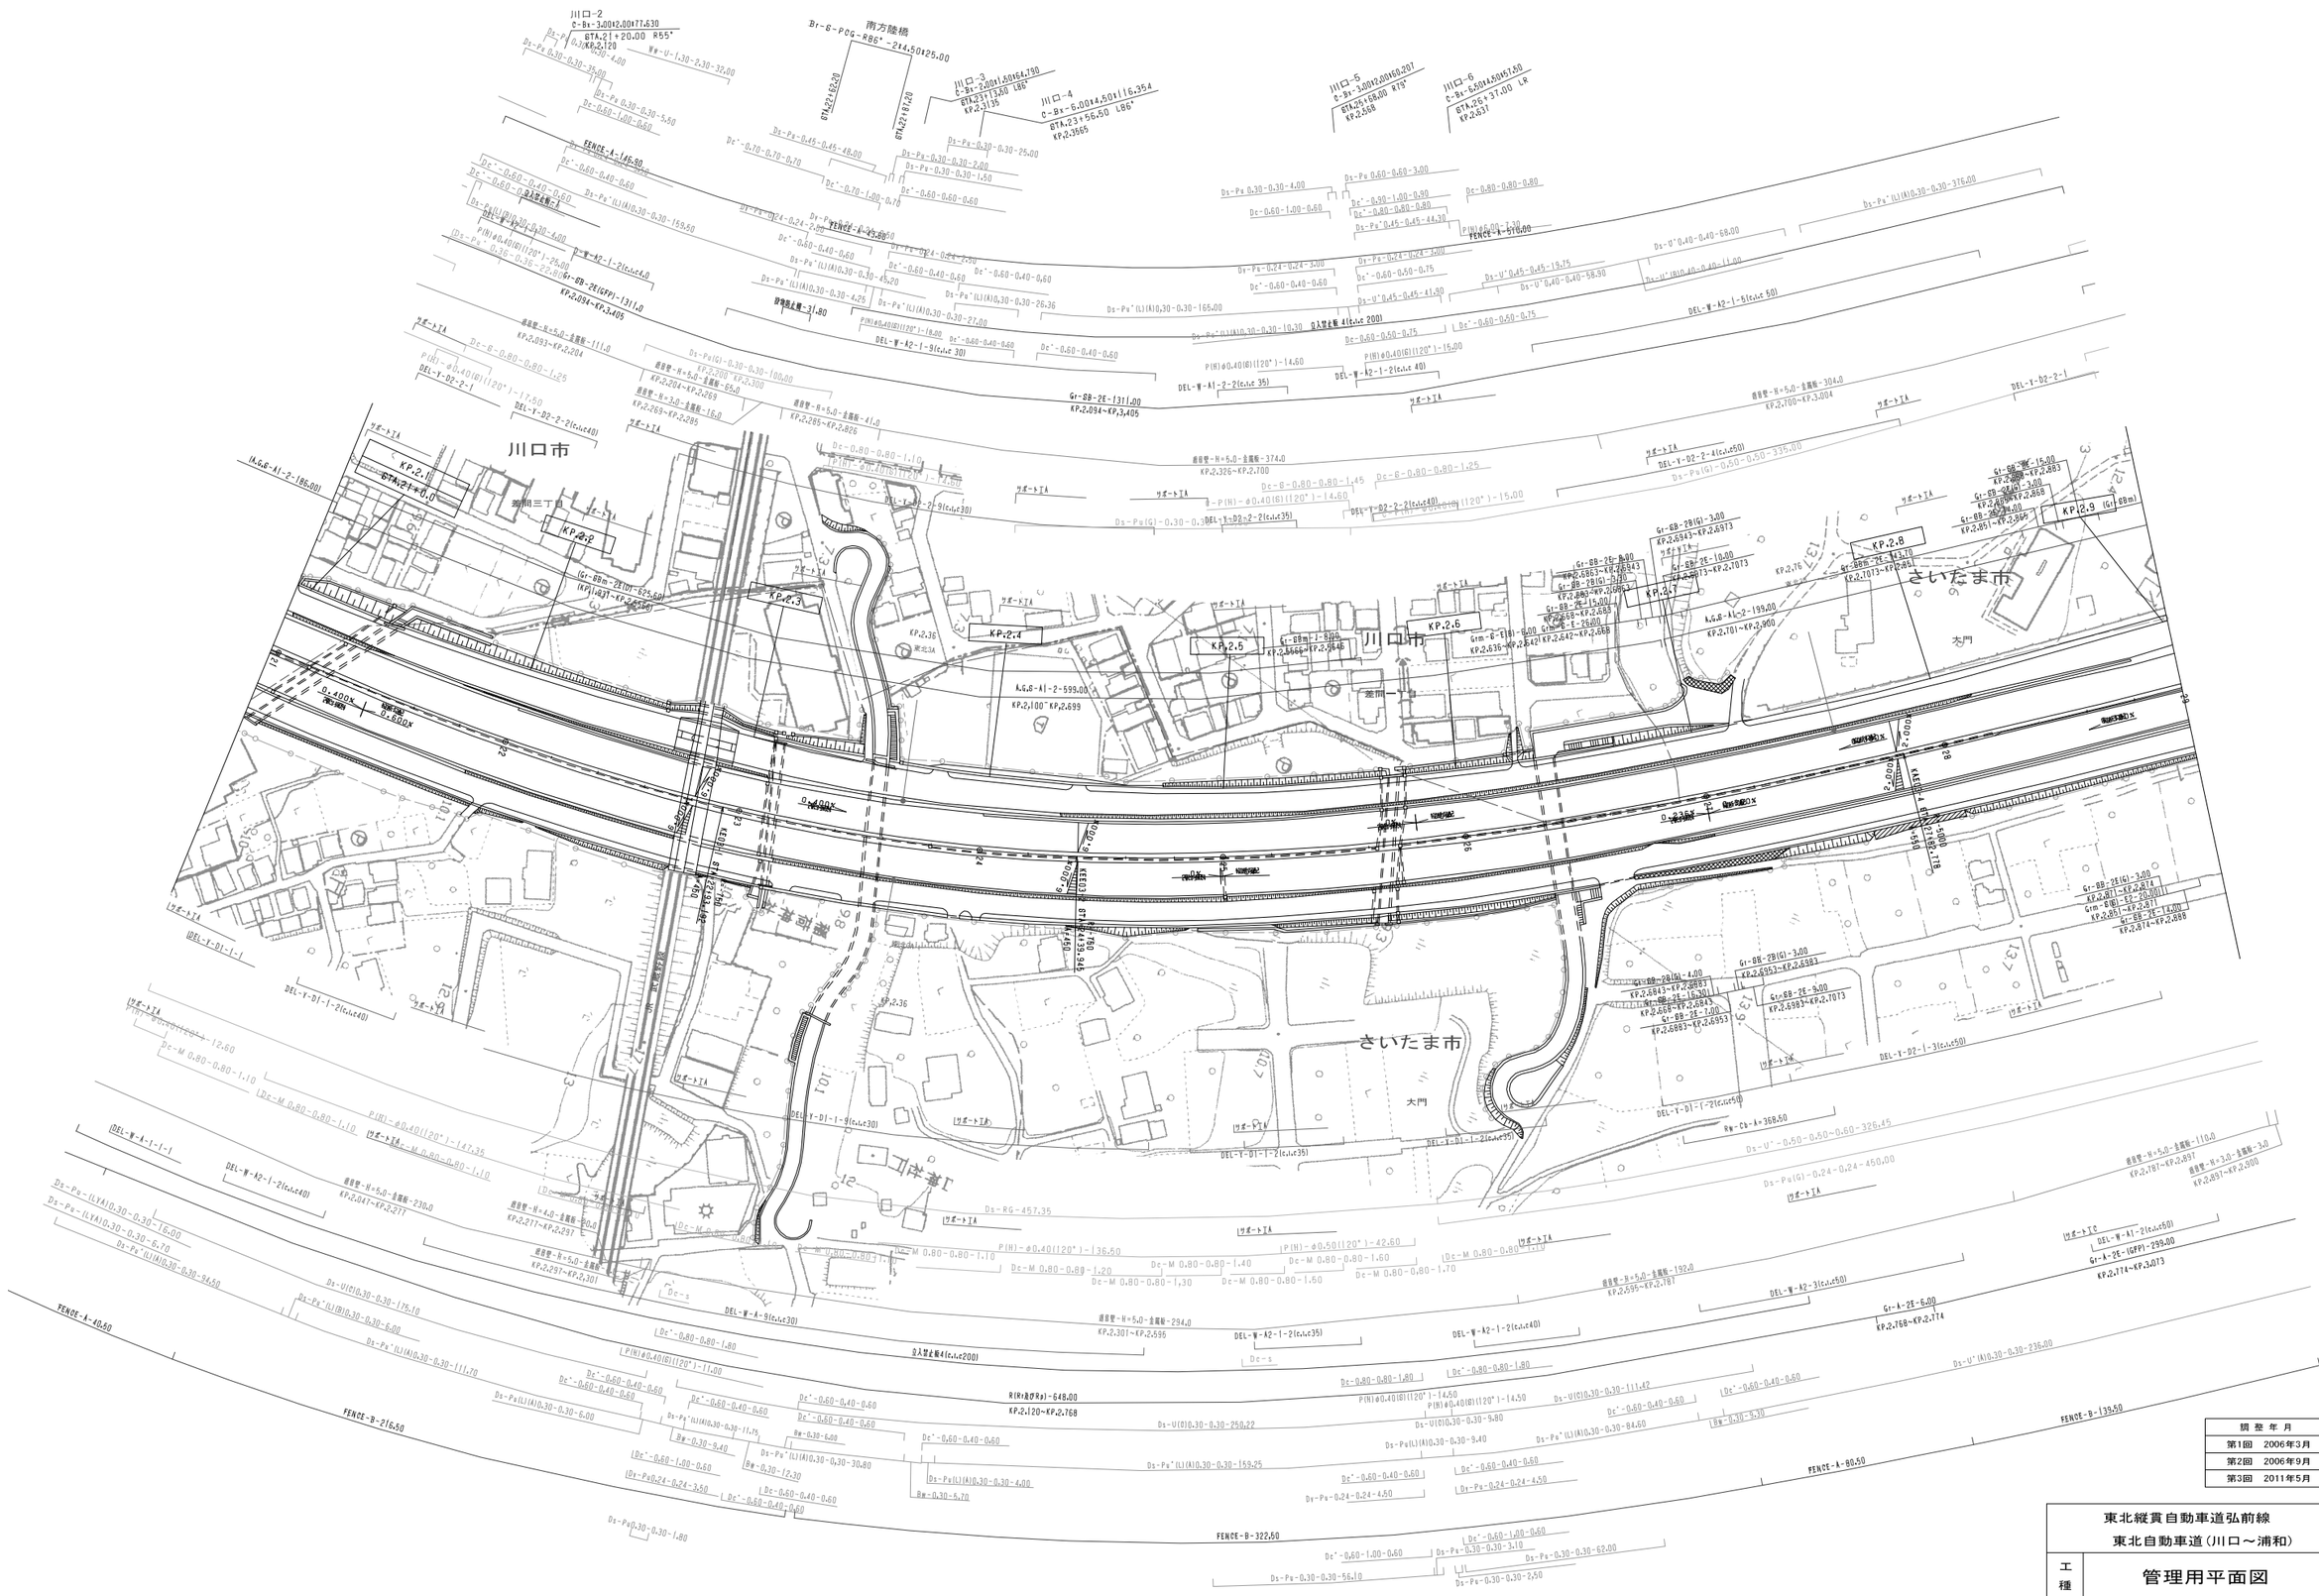

調整年月	摘要
第1回　2006年3月	
第2回　2006年9月	
第3回　2011年5月	

東北縦貫自動車道弘前線 東北自動車道（川口～浦和）			——
工種	管理用平面図		——
名称	KP. 2. 100～KP. 2. 900 STA. 21+00～STA. 29+00	縮尺 1/1000	4 8
東日本高速道路(株)関東支社			

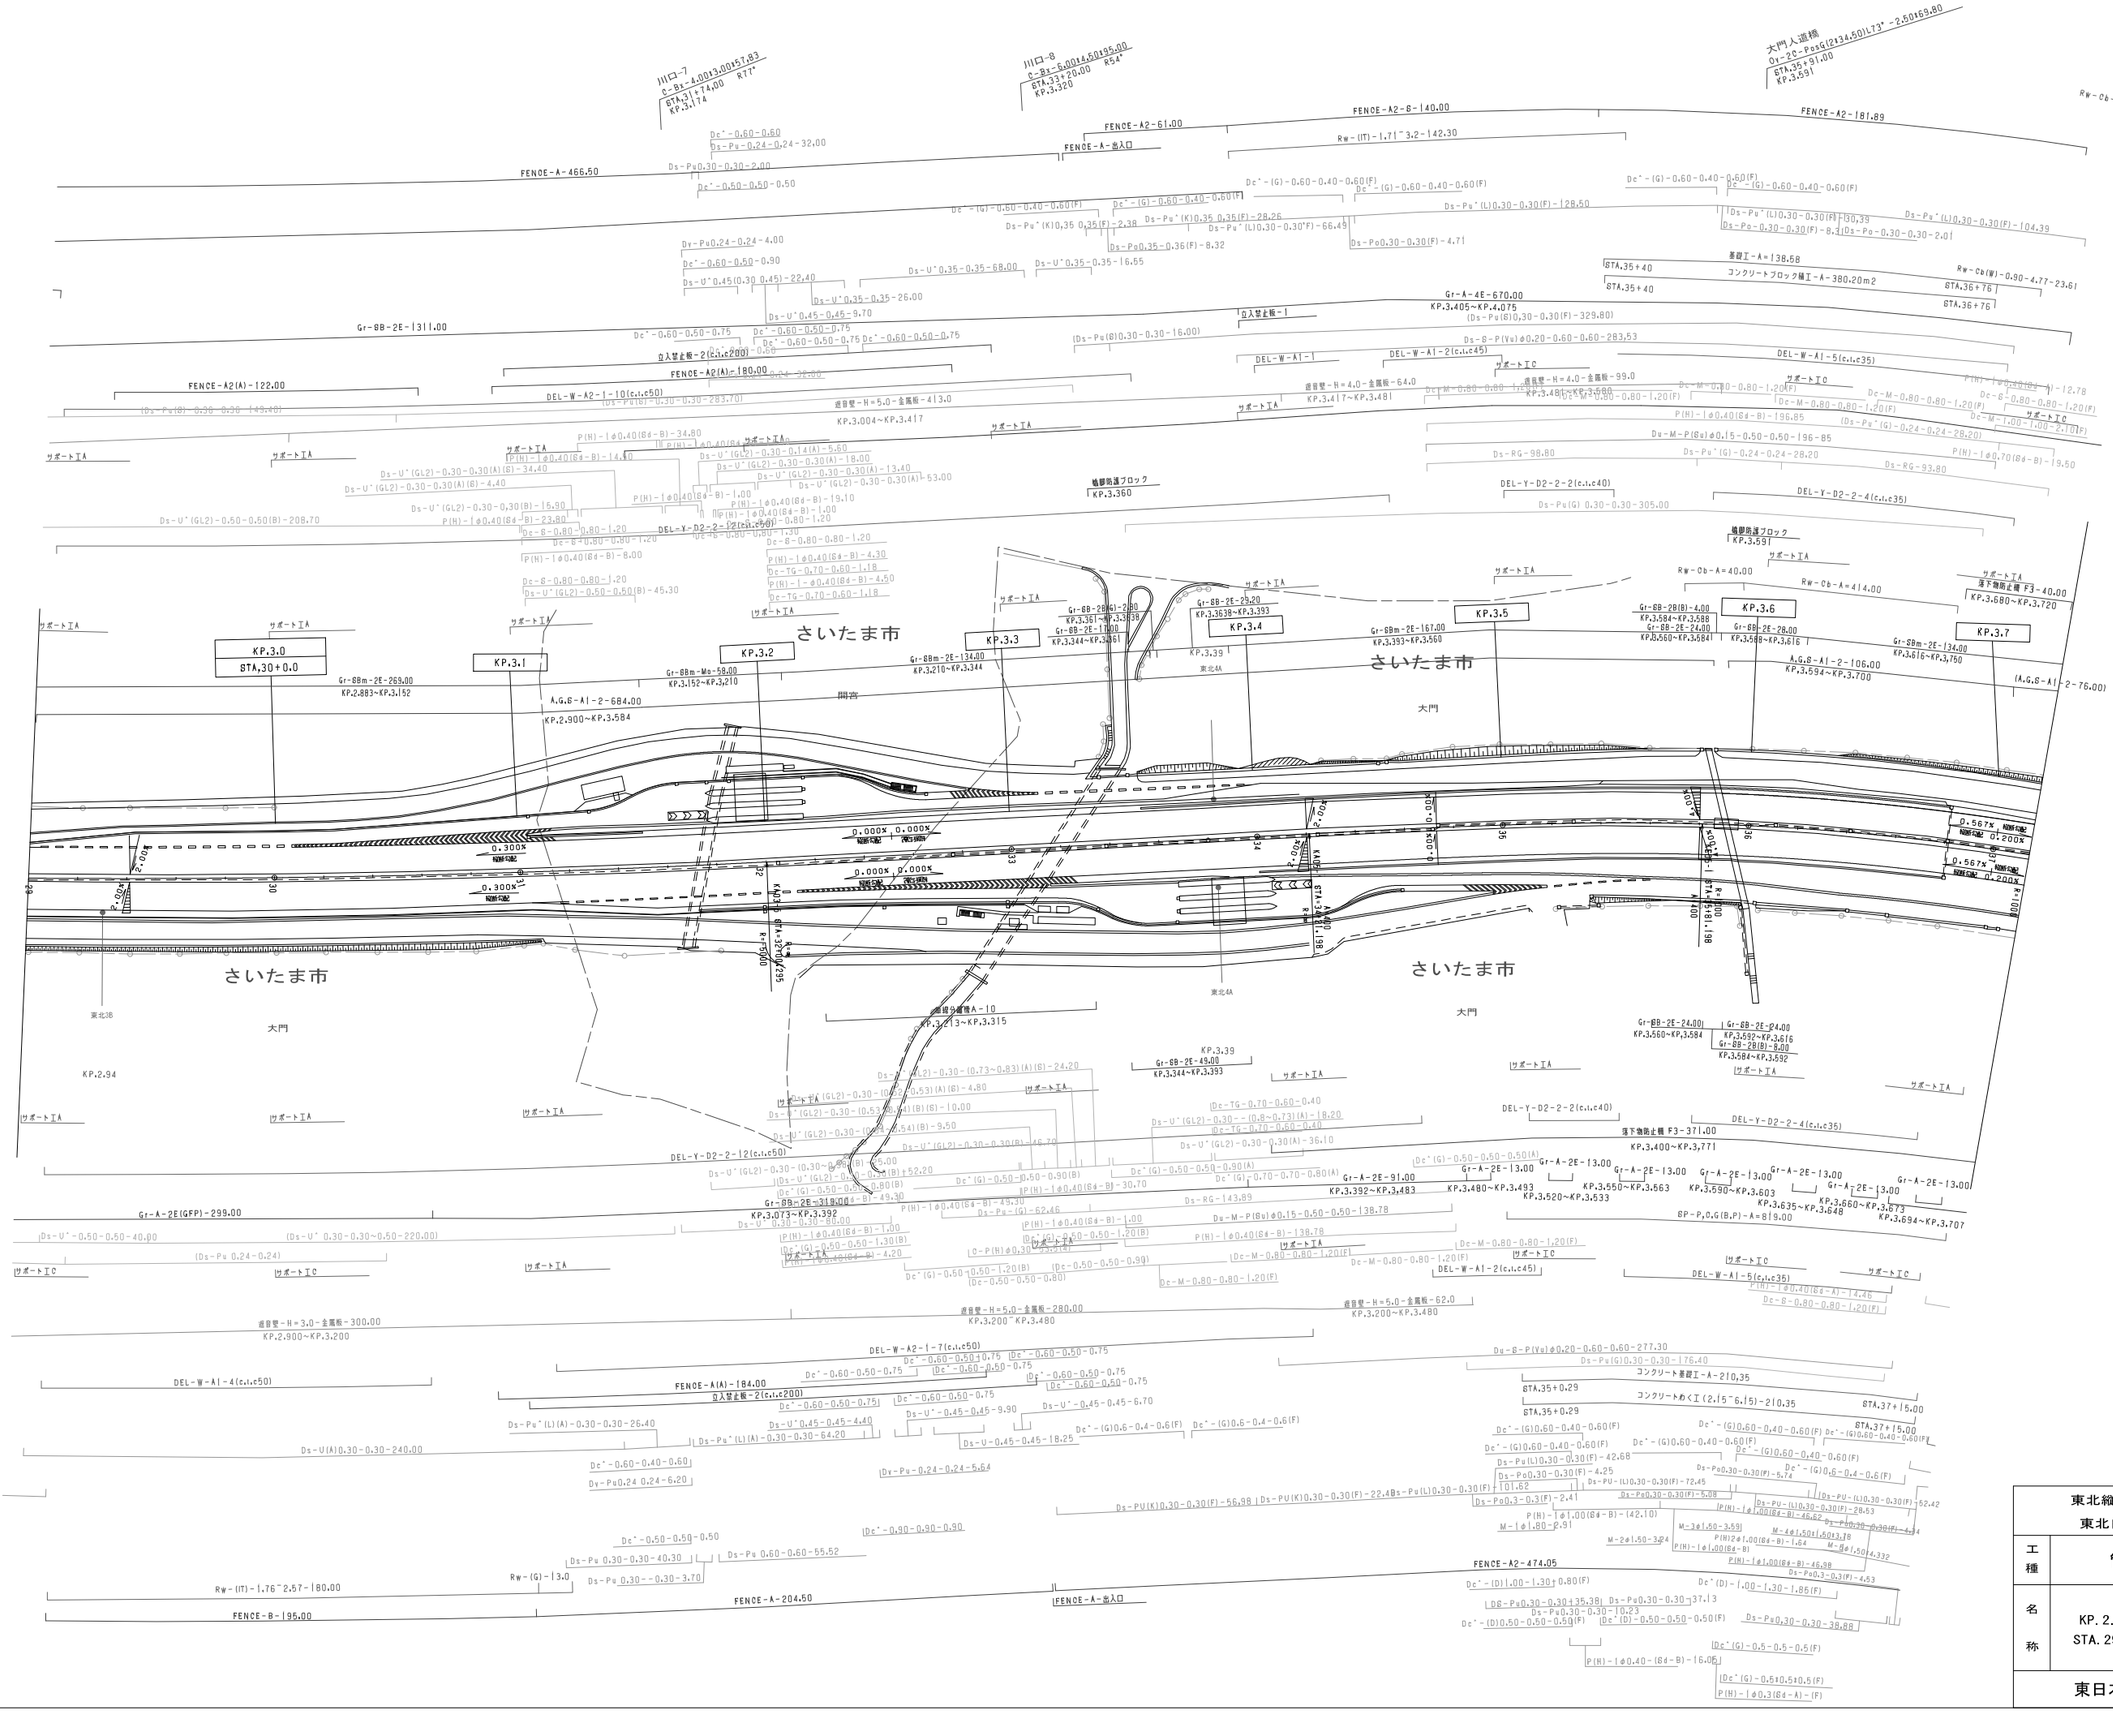

調整年月	摘要
第1回 2006年3月	
第2回 2006年9月	
第3回 2009年5月	
第4回 2010年5月	
第5回 2011年5月	

東北縦貫自動車道弘前線
東北自動車道(川口～浦和)

工種	管理用平面図		
名称	KP. 2. 900～KP. 3. 700 STA. 29+00～STA. 37+00	縮尺 1/1000	5/8

東日本高速道路(株)関東支社

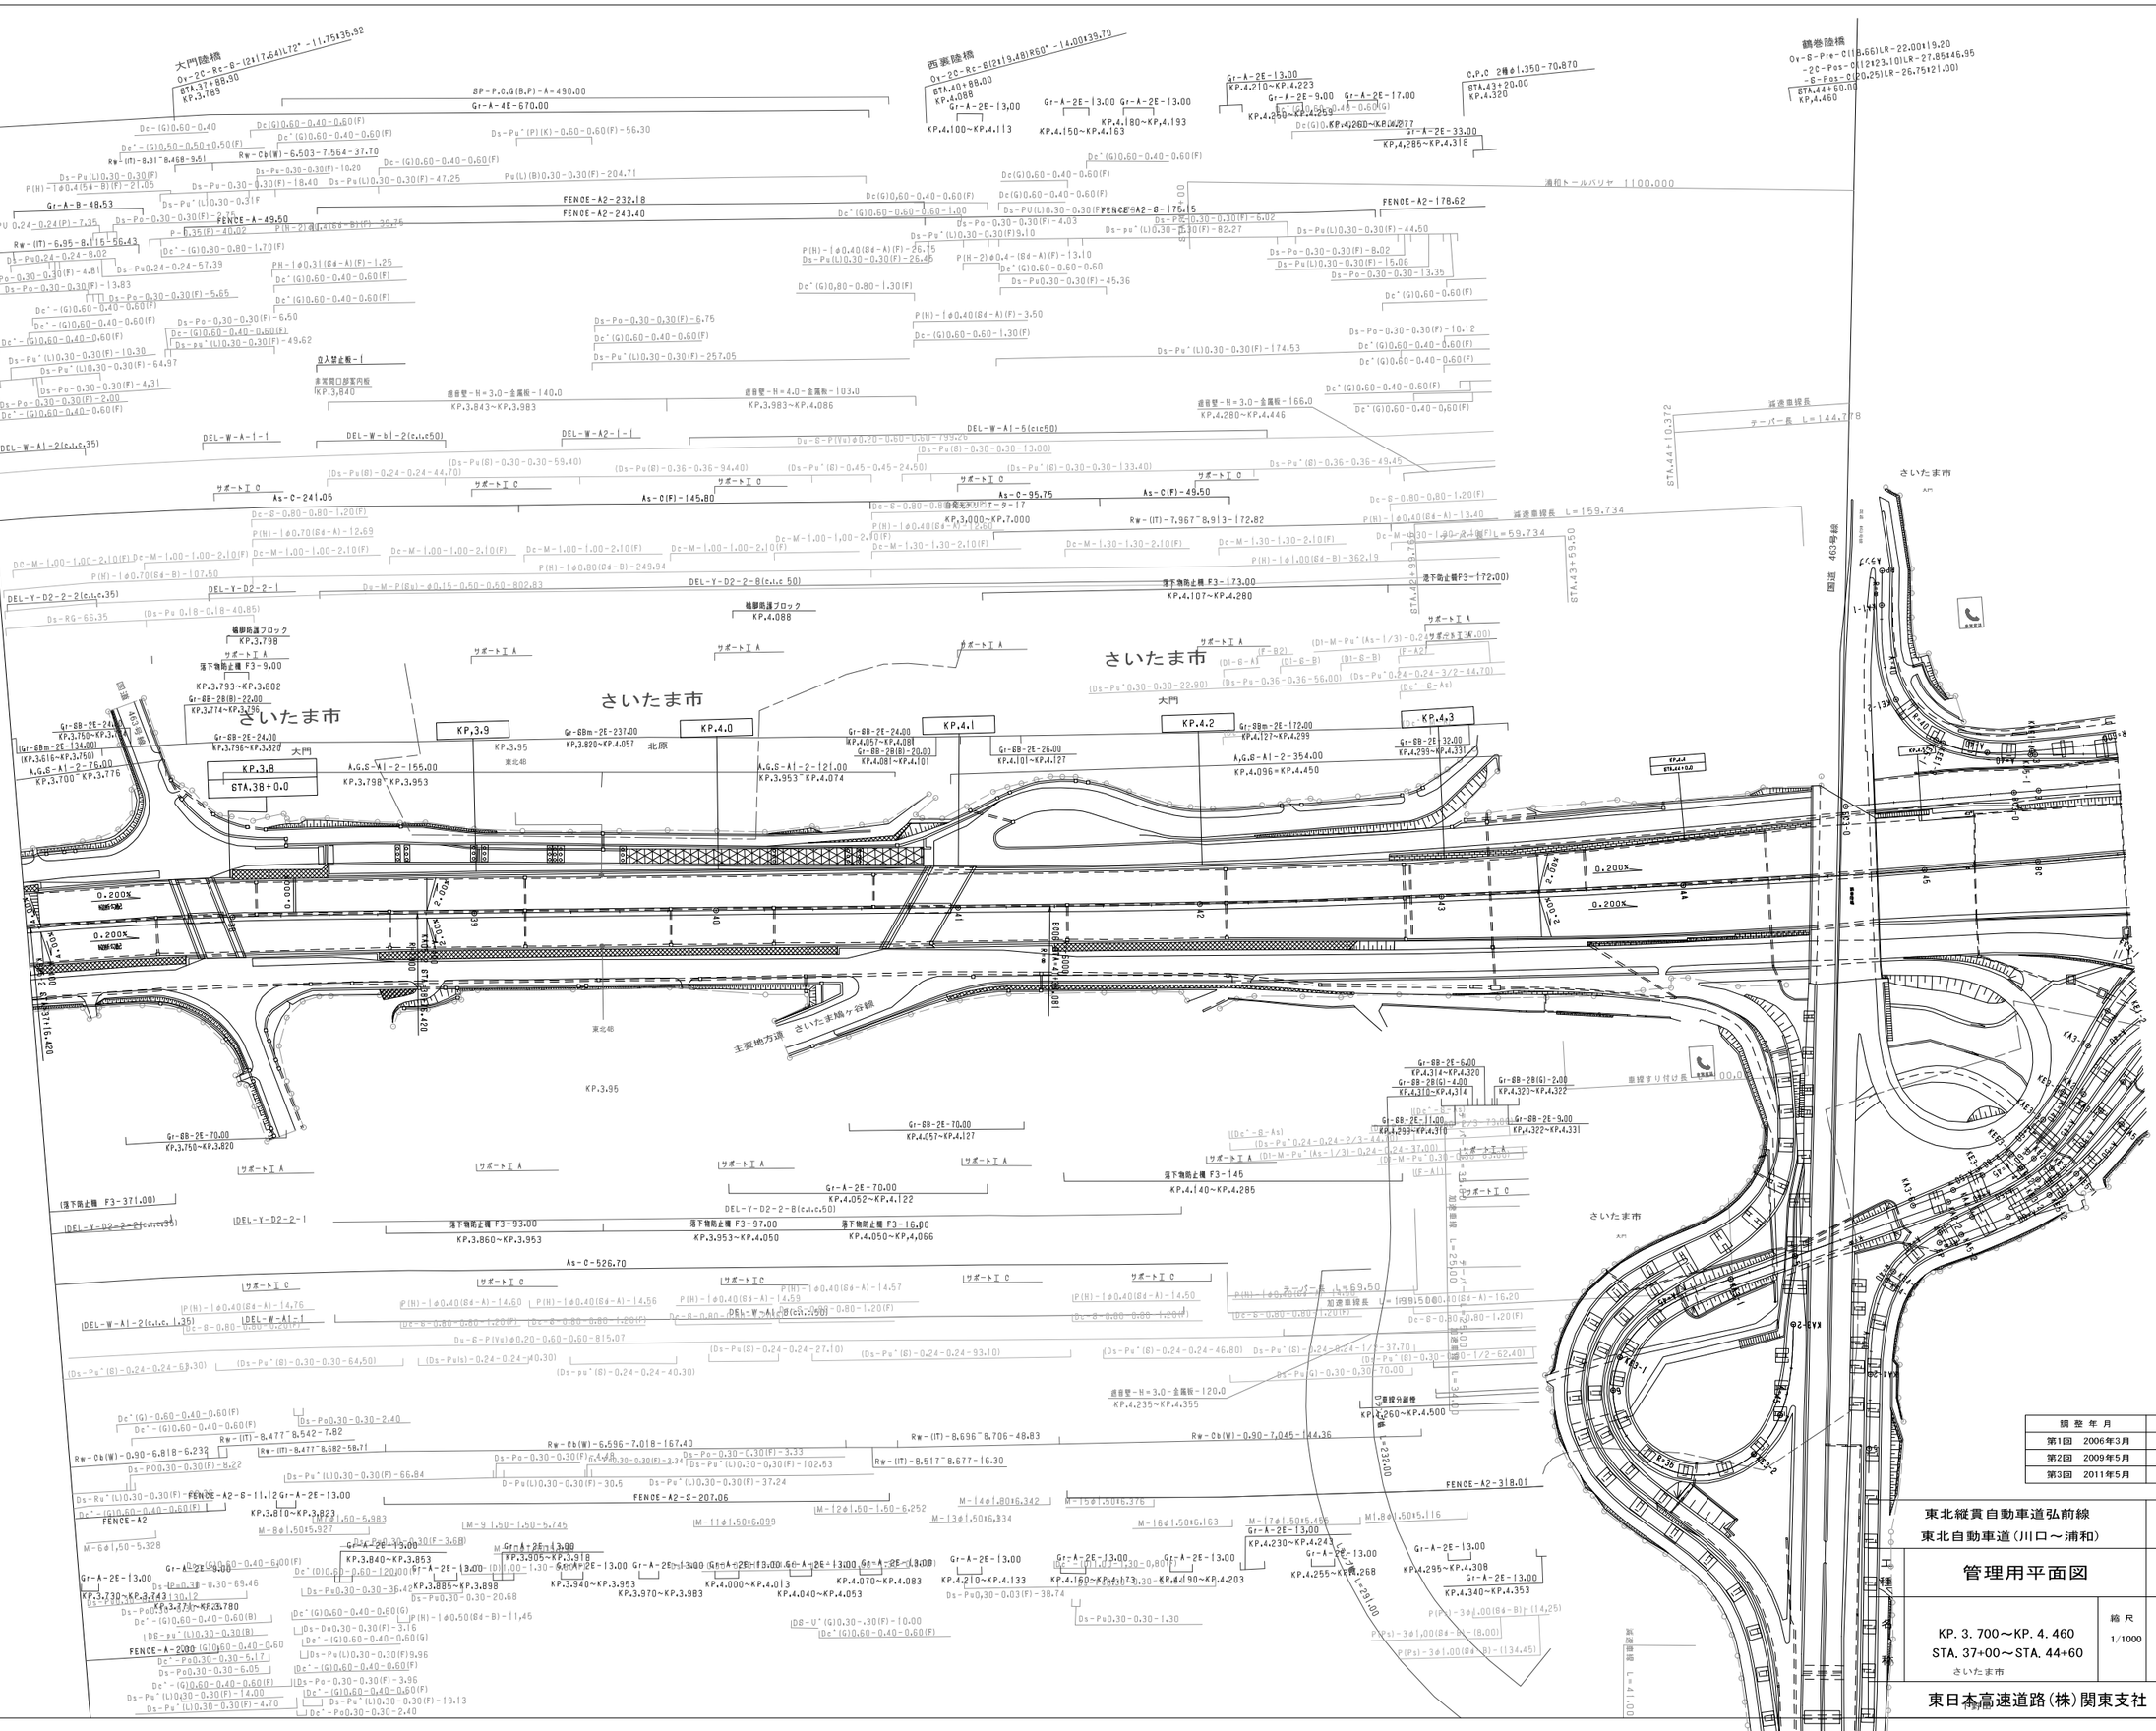

調 整 年 月	摘 要
第1回 2006年3月	
第2回 2009年5月	
第3回 2011年5月	

東北縦貫自動車道弘前線
東北自動車道(川口～浦和)

工種名称

管理用平面図

KP. 3. 700～KP. 4. 460
STA. 37+00～STA. 44+60
さいたま市

縮 尺 1/1000

6/8

東日本高速道路(株)関東支社

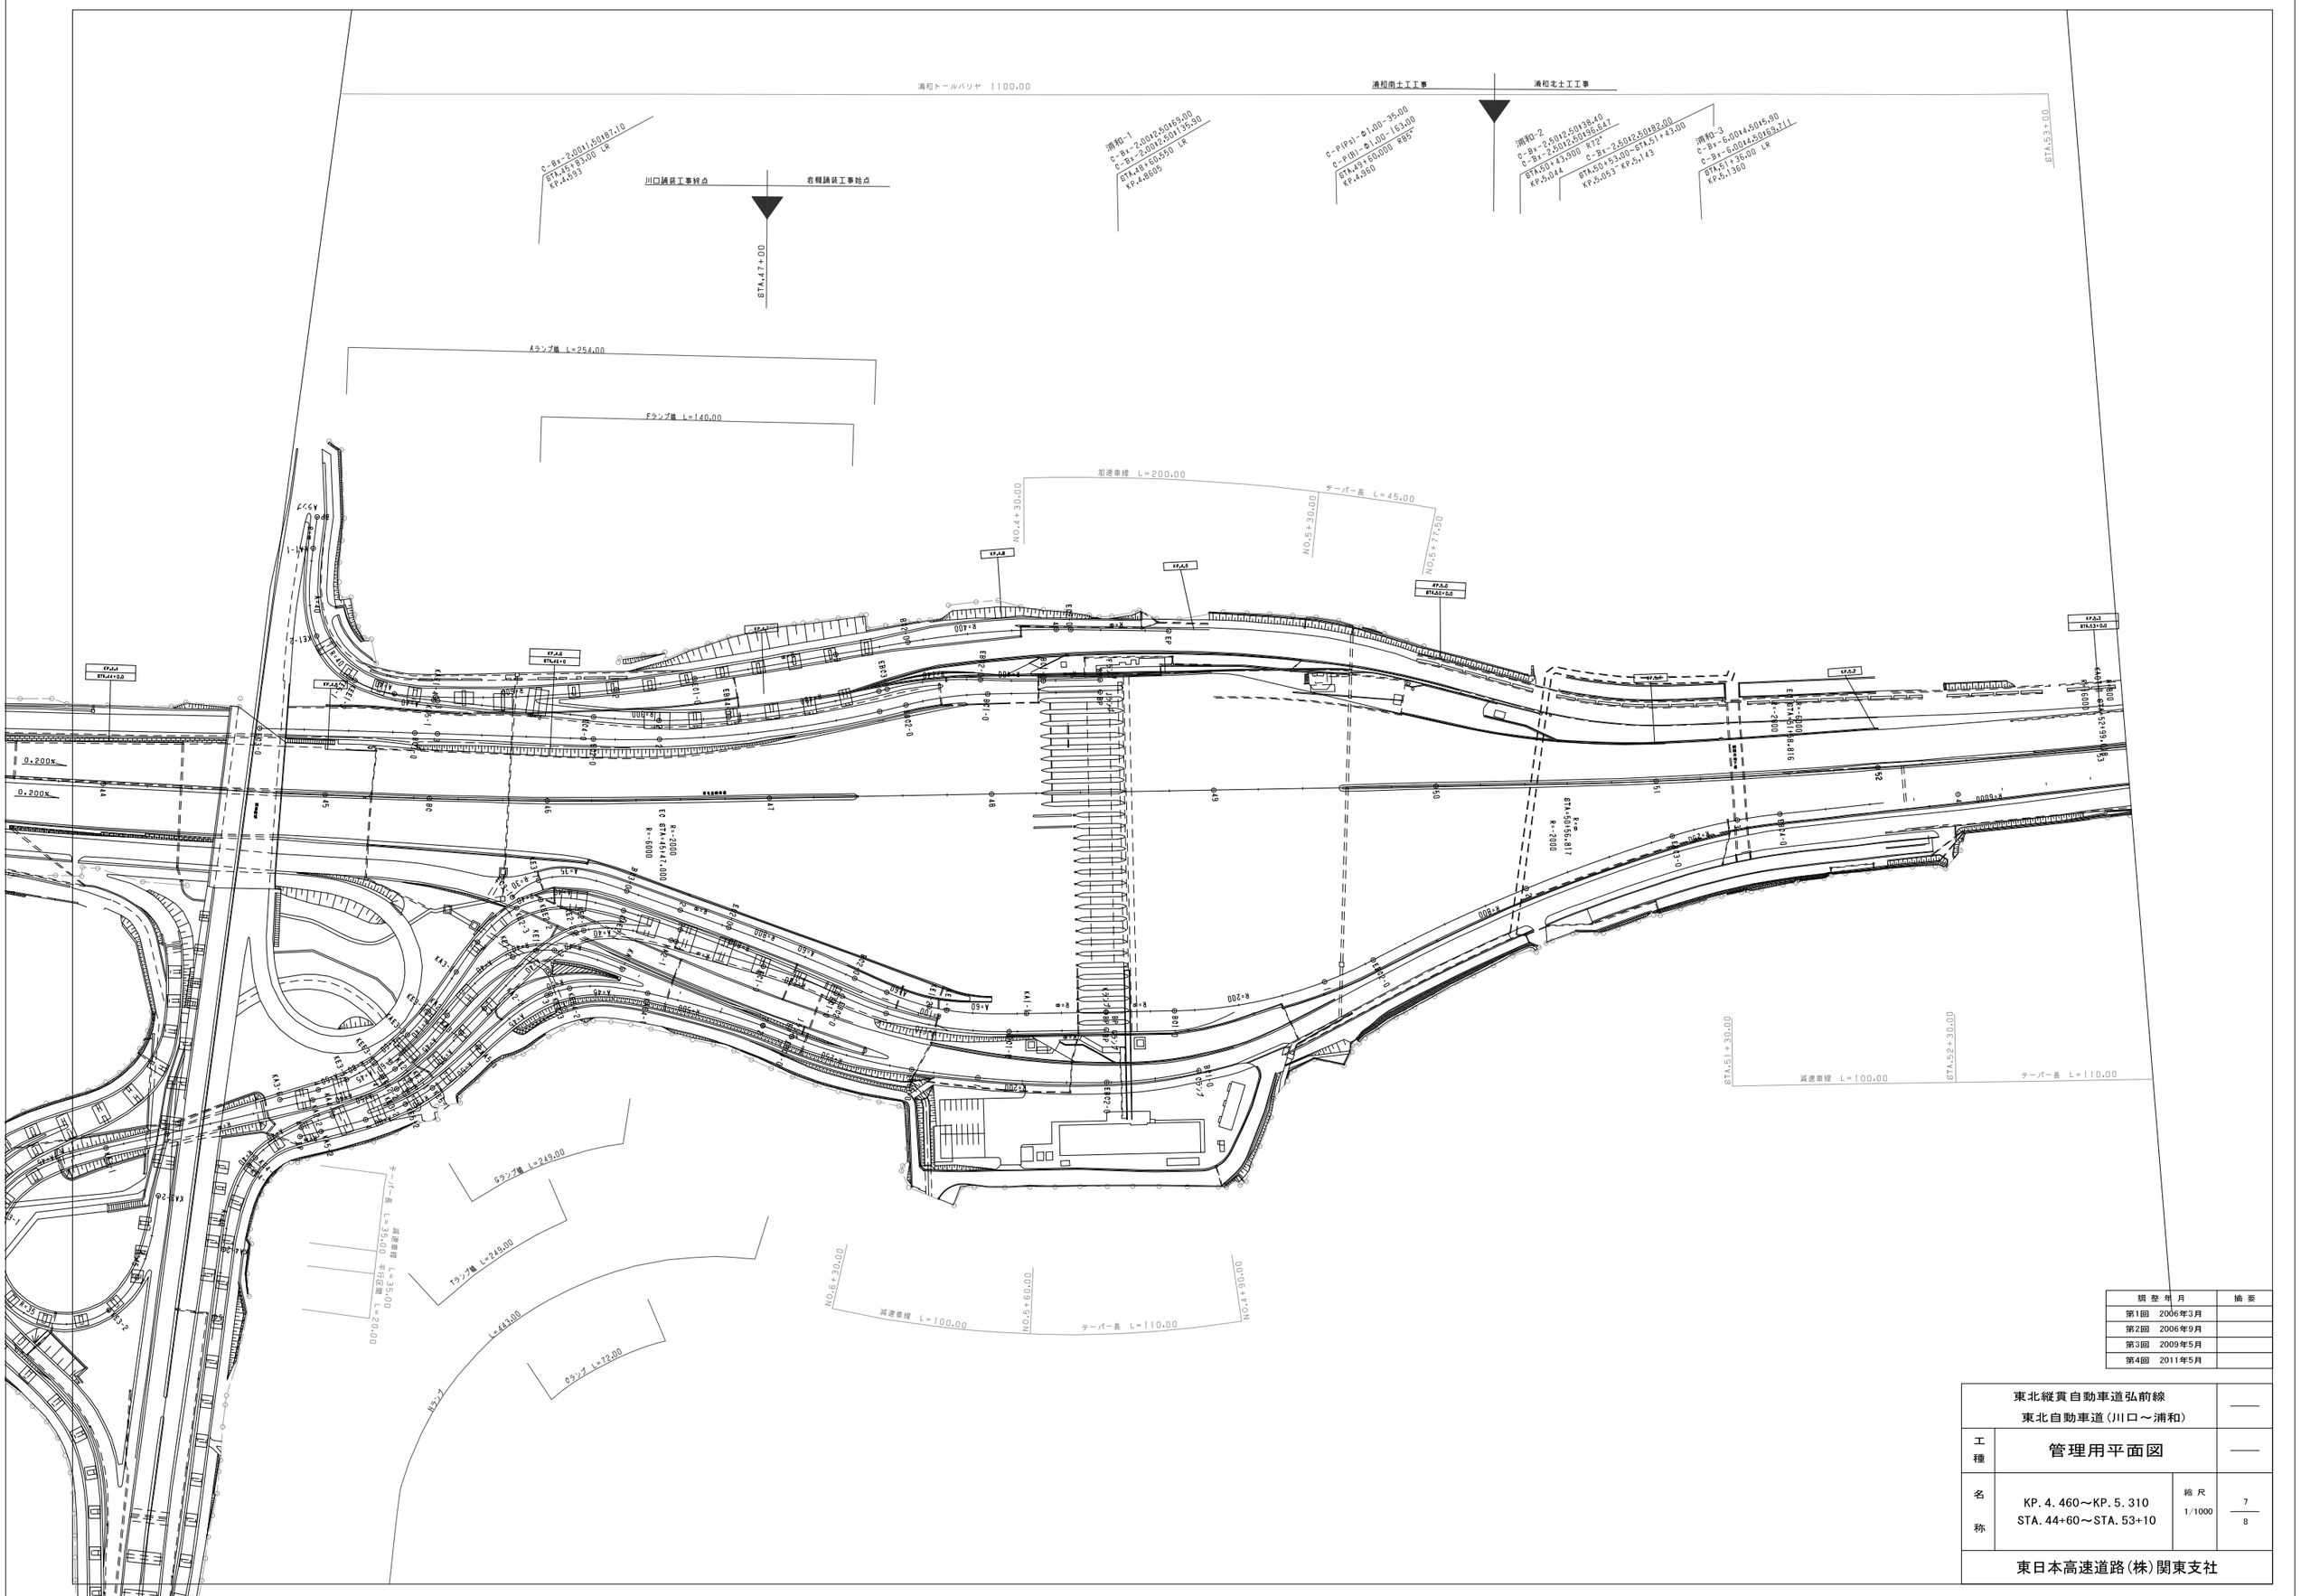

調整年月	摘要
第1回　2006年3月	
第2回　2006年9月	
第3回　2009年5月	
第4回　2011年5月	

東北縦貫自動車道弘前線 東北自動車道（川口～浦和）			——
工種	管理用平面図		——
名称	KP. 4. 460～KP. 5. 310 STA. 44+60～STA. 53+10	縮尺 1/1000	7 8
東日本高速道路（株）関東支社			

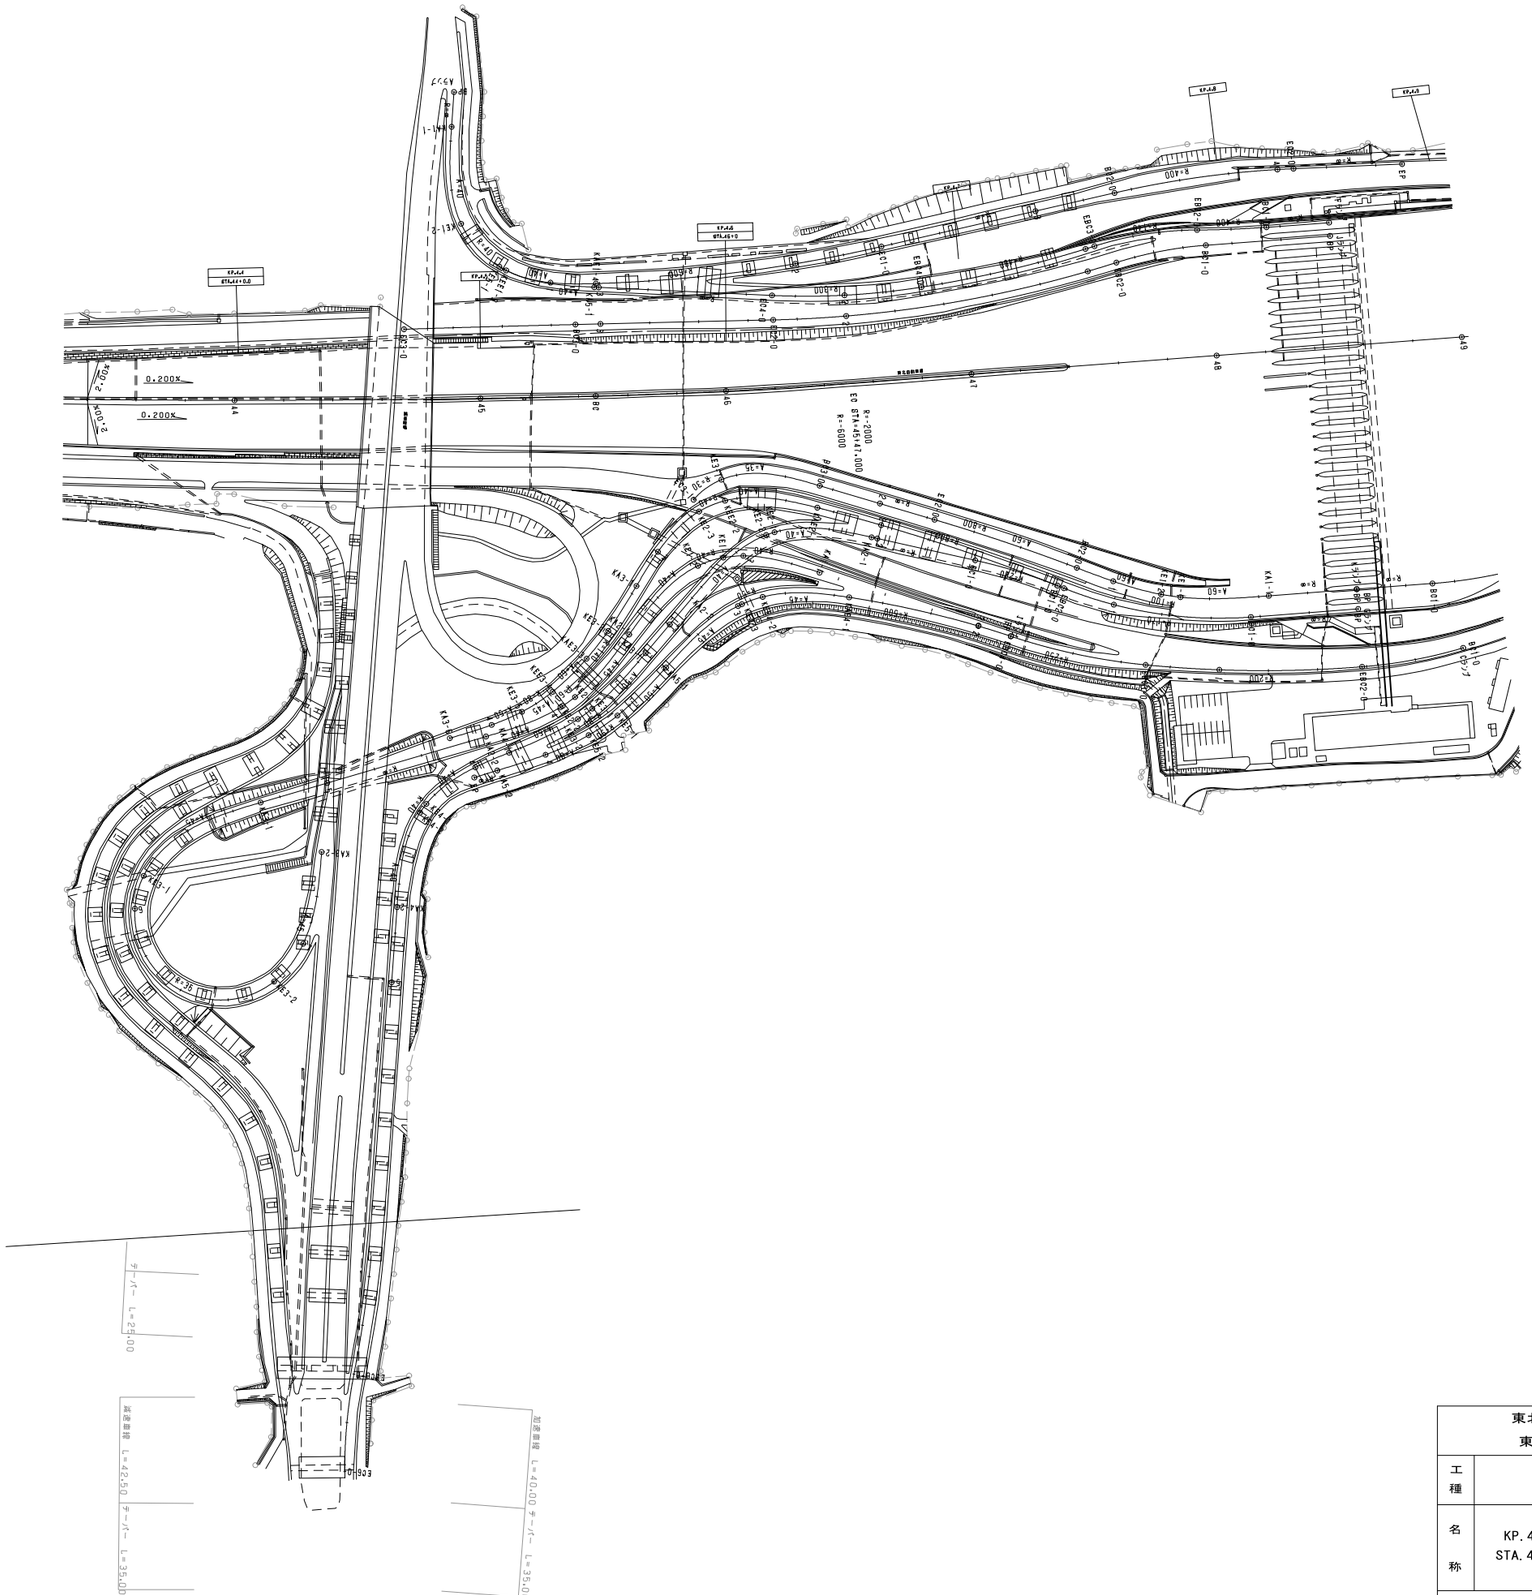
0.200%
2.00%
0.200%
2.00%
R=2000
R=5000
E3
E3
E3

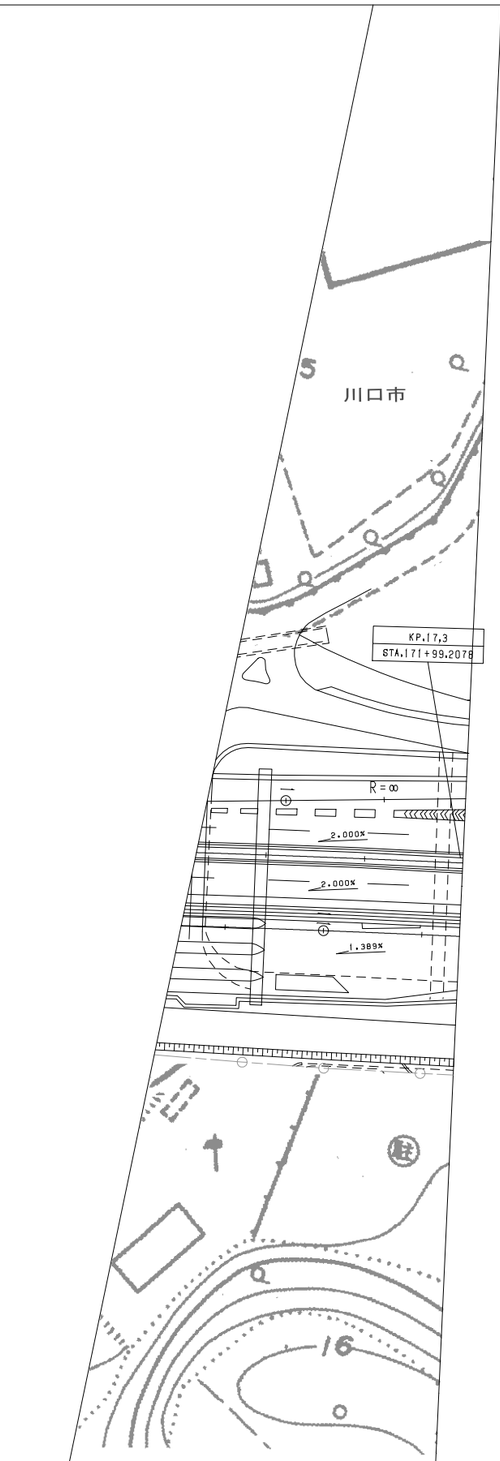

修整年月	摘要
第1回　2006年3月	

東北縦貫自動車道弘前線 東北自動車道（川口JCT～浦和）			――
工種	管理用平面図		――
名称	川口ジャンクション KP. 0. 000～KP. 0. 710 STA. 0+00～STA. 7+00	縮尺 1/500	1 6
東日本高速道路（株）関東支社			

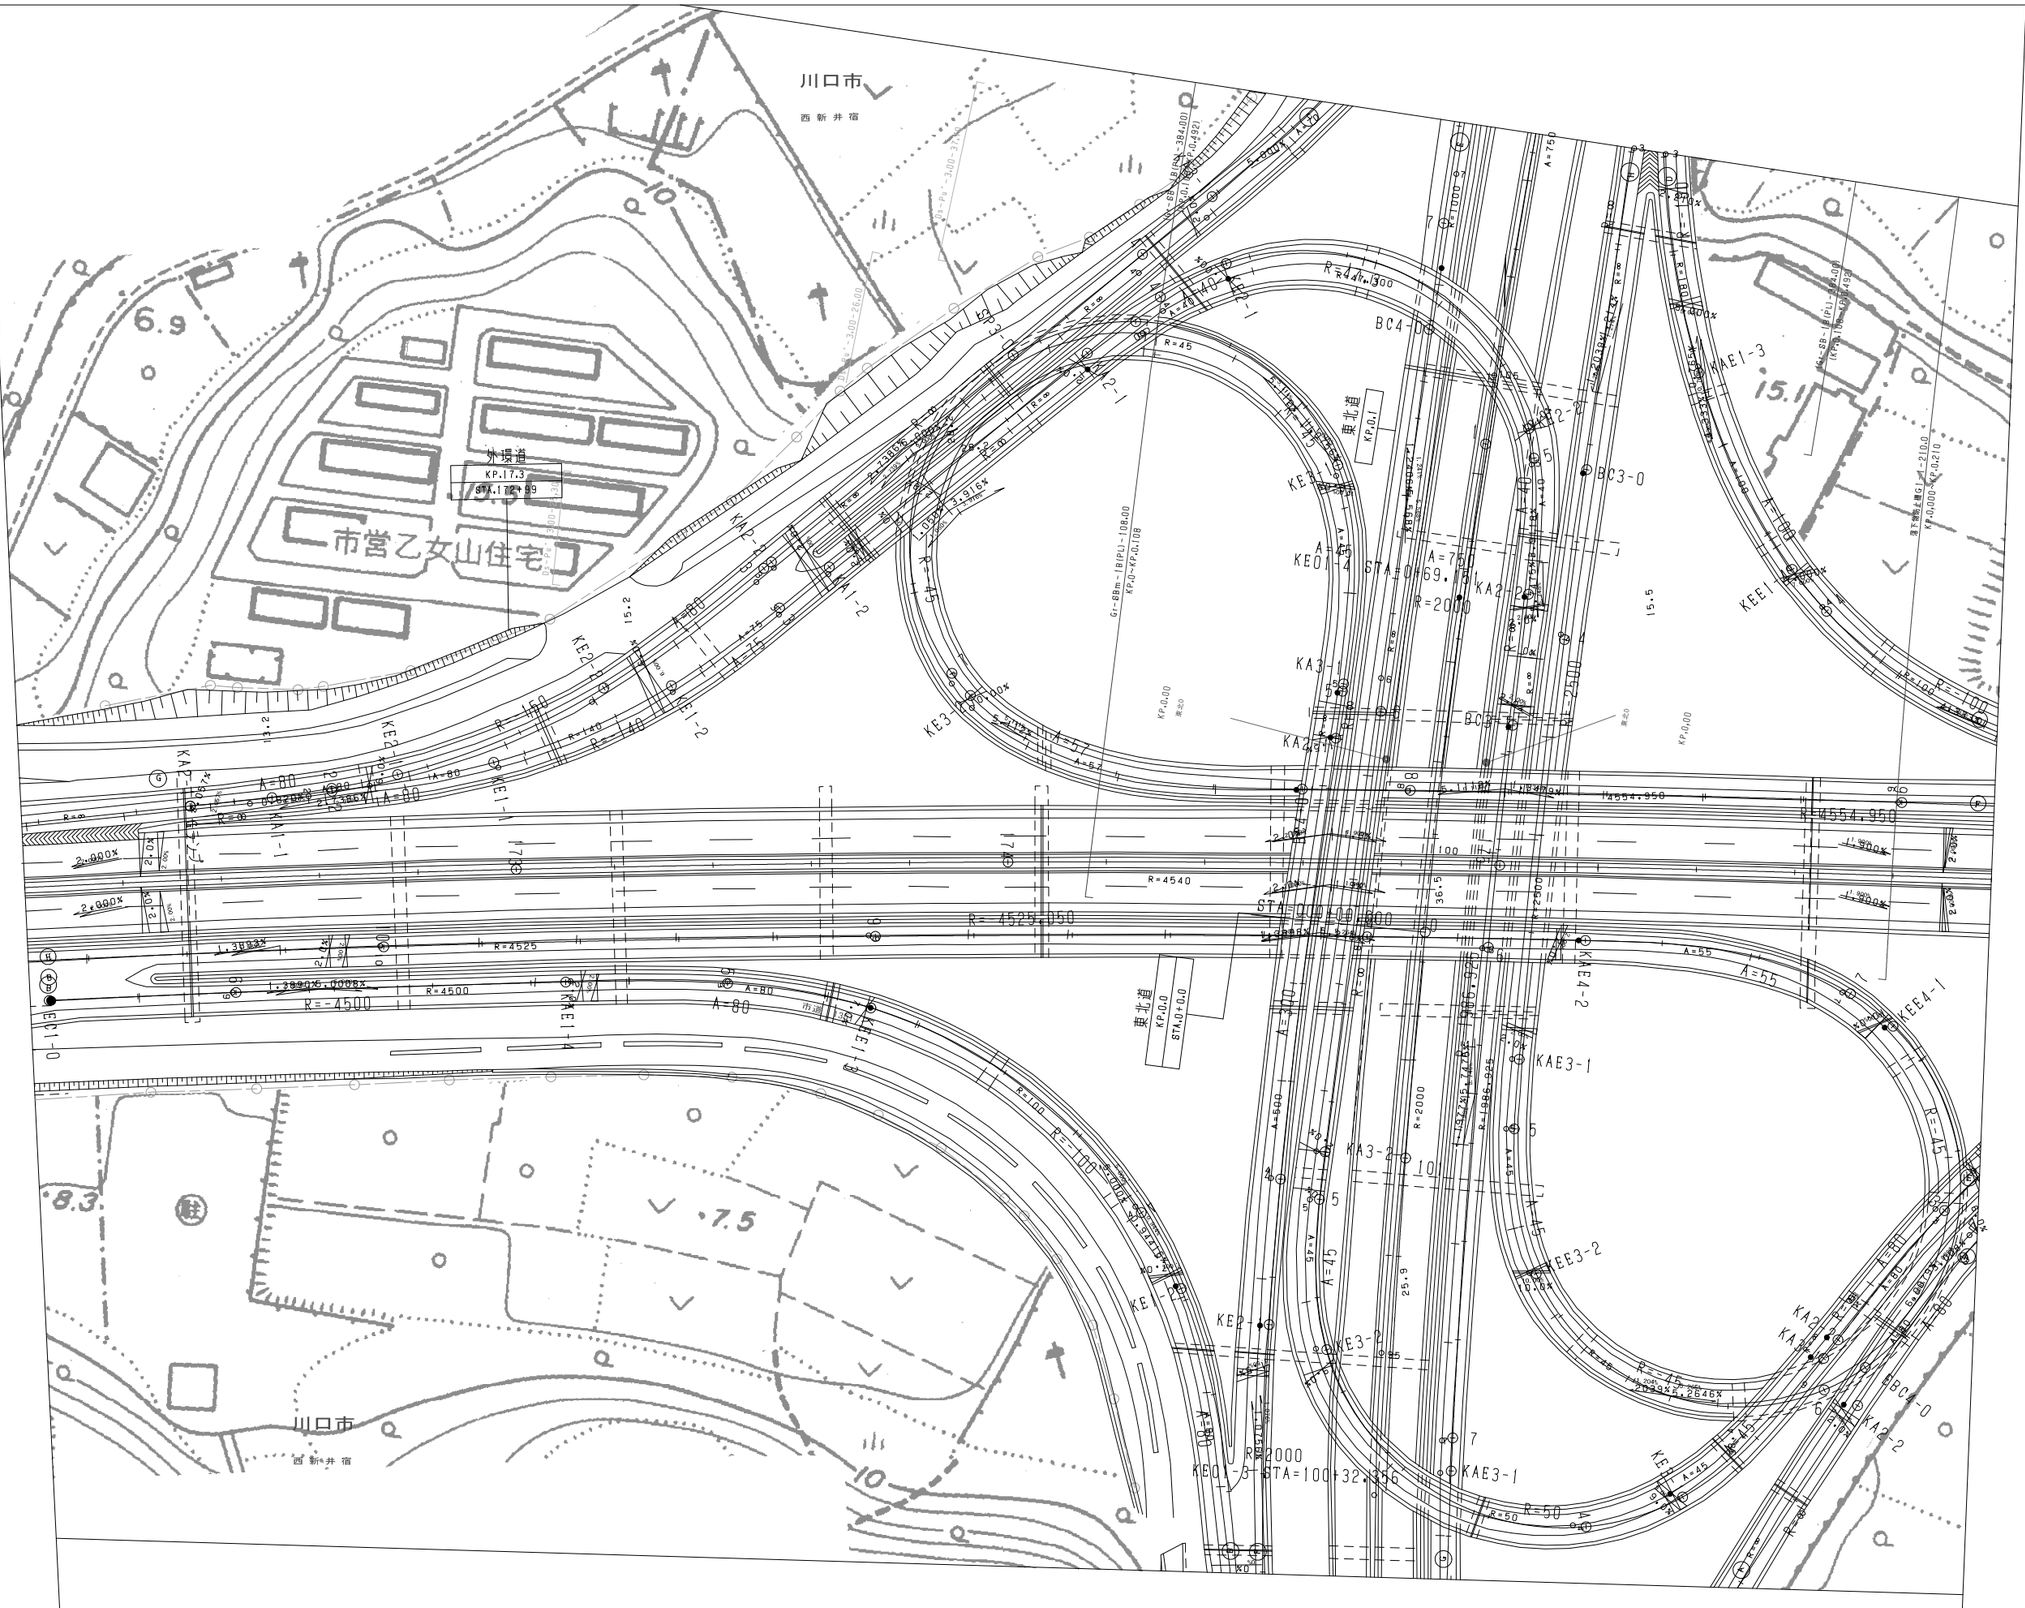

摘整年月	摘要
第1回　2006年3月	
第2回　2008年5月	
第3回　2012年5月	

東北縦貫自動車道弘前線 東北自動車道（川口JCT～浦和）			——
工種	管理用平面図		——
名称	川口ジャンクション KP. 0. 000～KP. 0. 710 STA. 0+00～STA. 7+00	縮尺 1/500	2 6
東日本高速道路（株）関東支社			

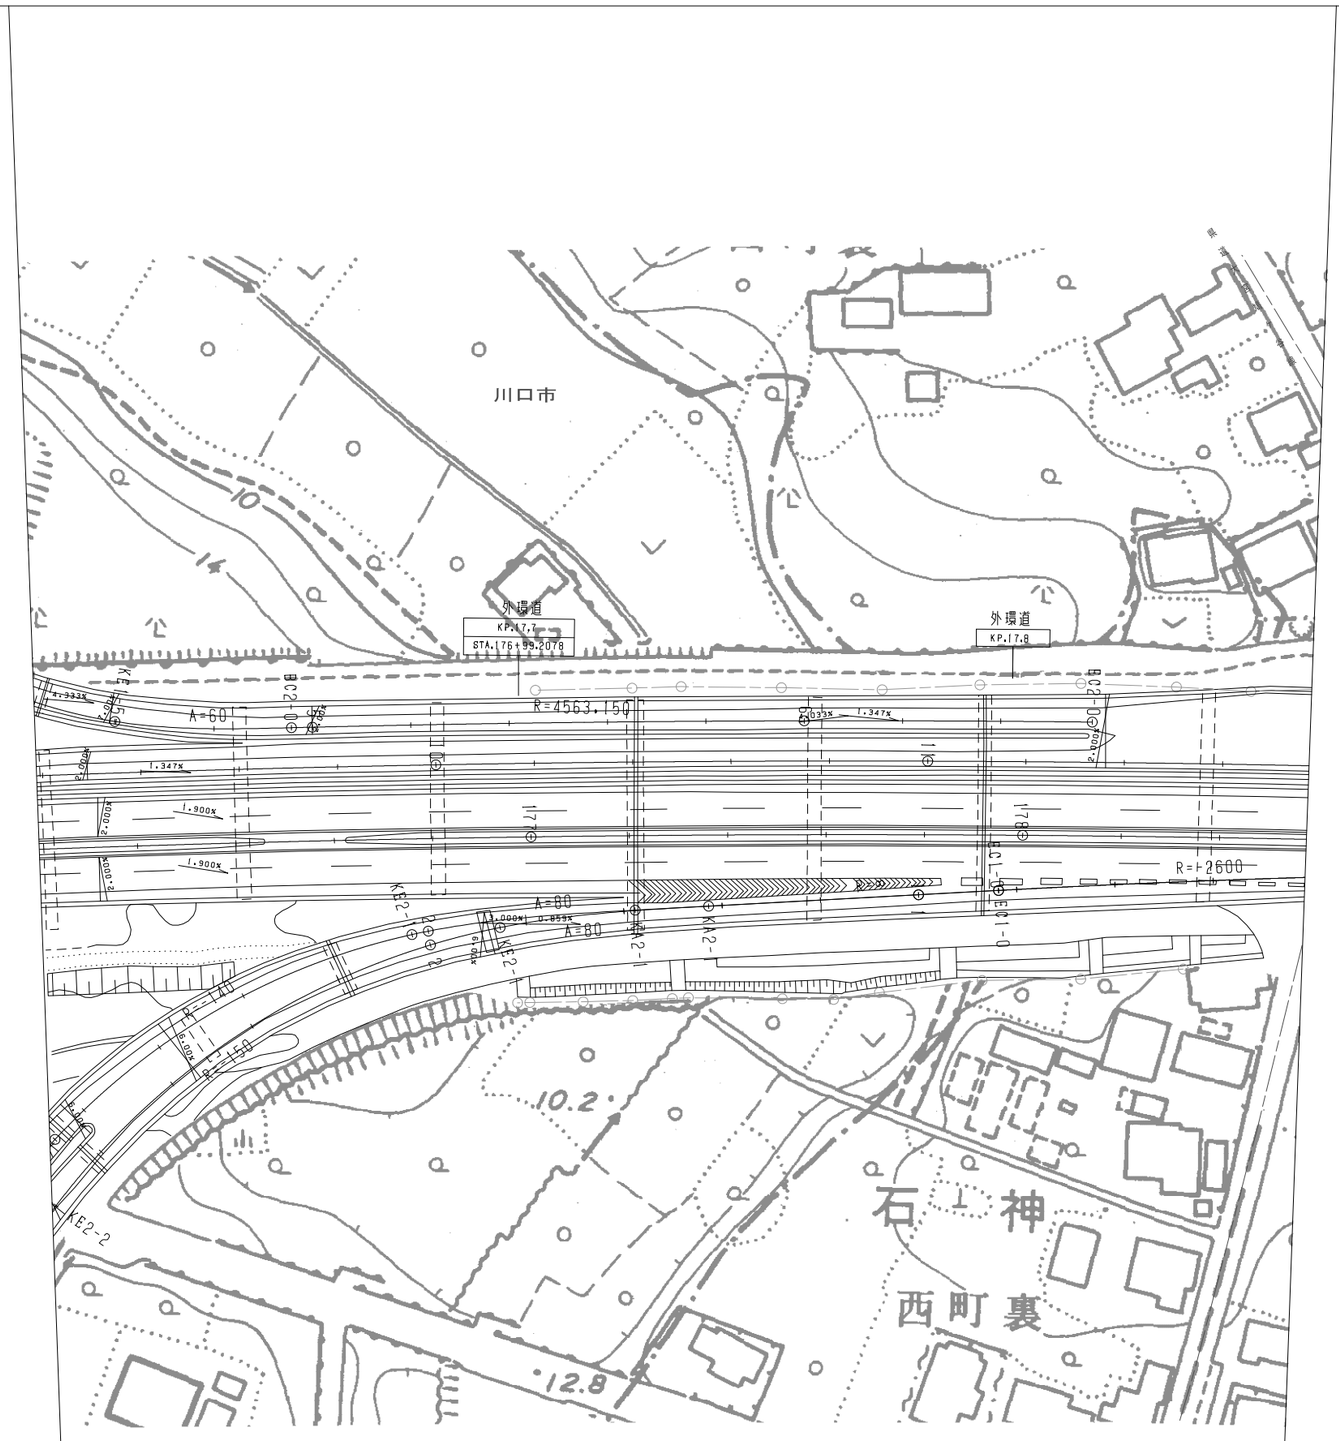

調整年月	摘要
第1回　2006年3月	

東北縦貫自動車道弘前線 東北自動車道（川口JCT～浦和）			——
工種	管理用平面図		——
名称	川口ジャンクション KP. 0. 000～KP. 0. 710 STA. 0+00～STA. 7+10	縮尺 1/500	3 6
東日本高速道路（株）関東支社			

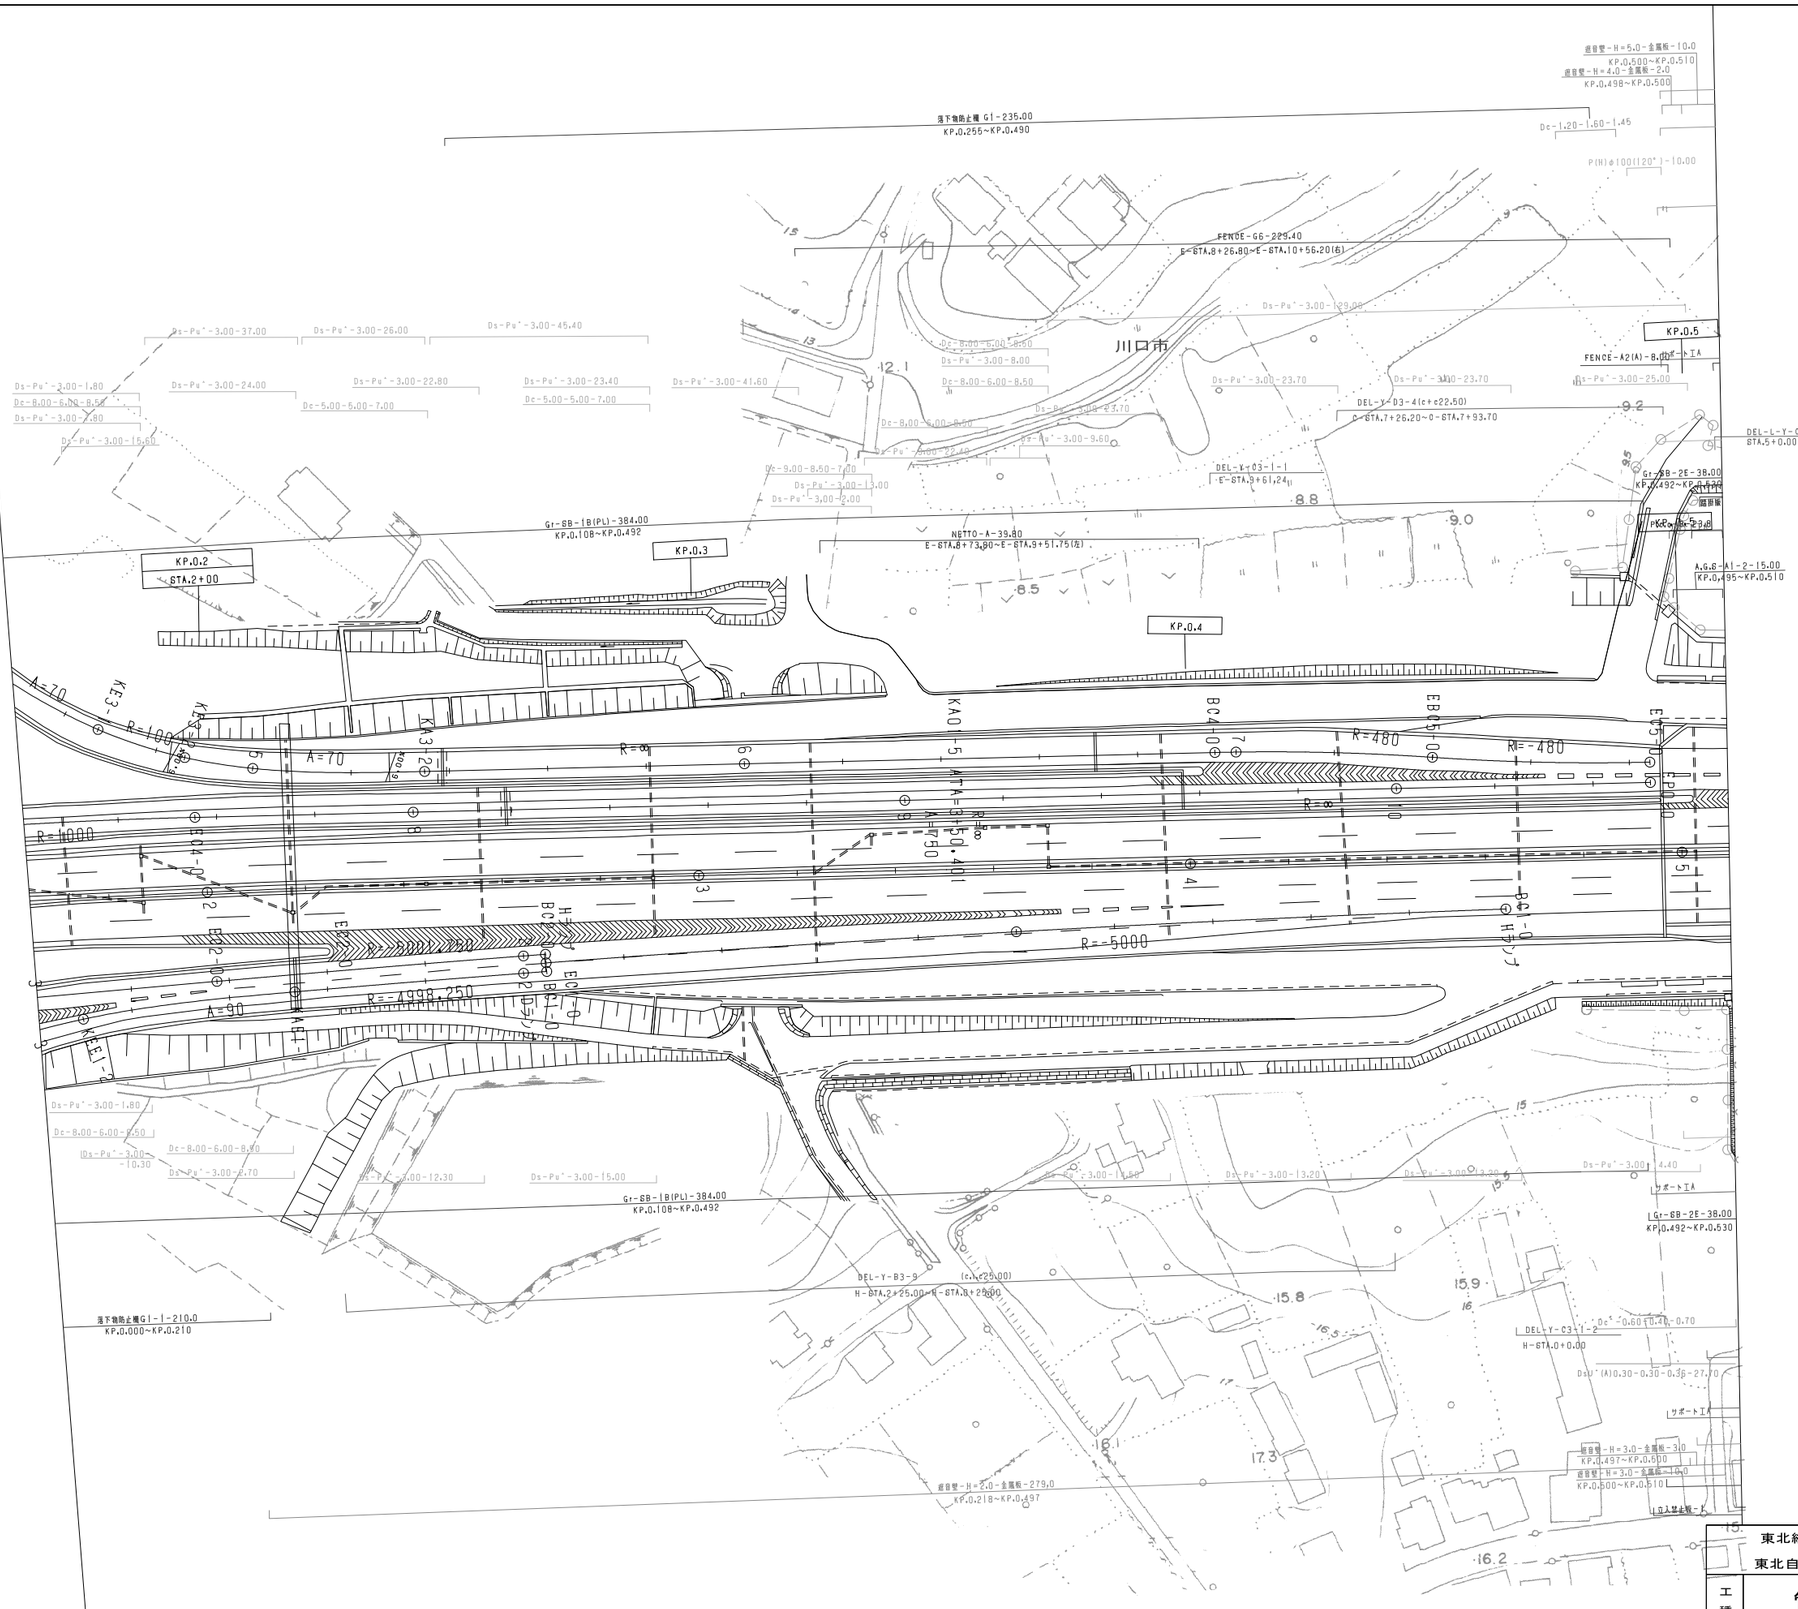

調整年月	摘要
第1回 2006年3月	
第2回 2008年5月	
第3回 2011年5月	
第4回 2012年5月	

東北縦貫自動車道弘前線
東北自動車道（川口JCT～浦和）

工種：管理用平面図

名称：川口ジャンクション
KP. 0. 000～KP. 0. 710
STA. 0+00～STA. 7+10

縮尺：1/500

4/6

東日本高速道路（株） 関東支社

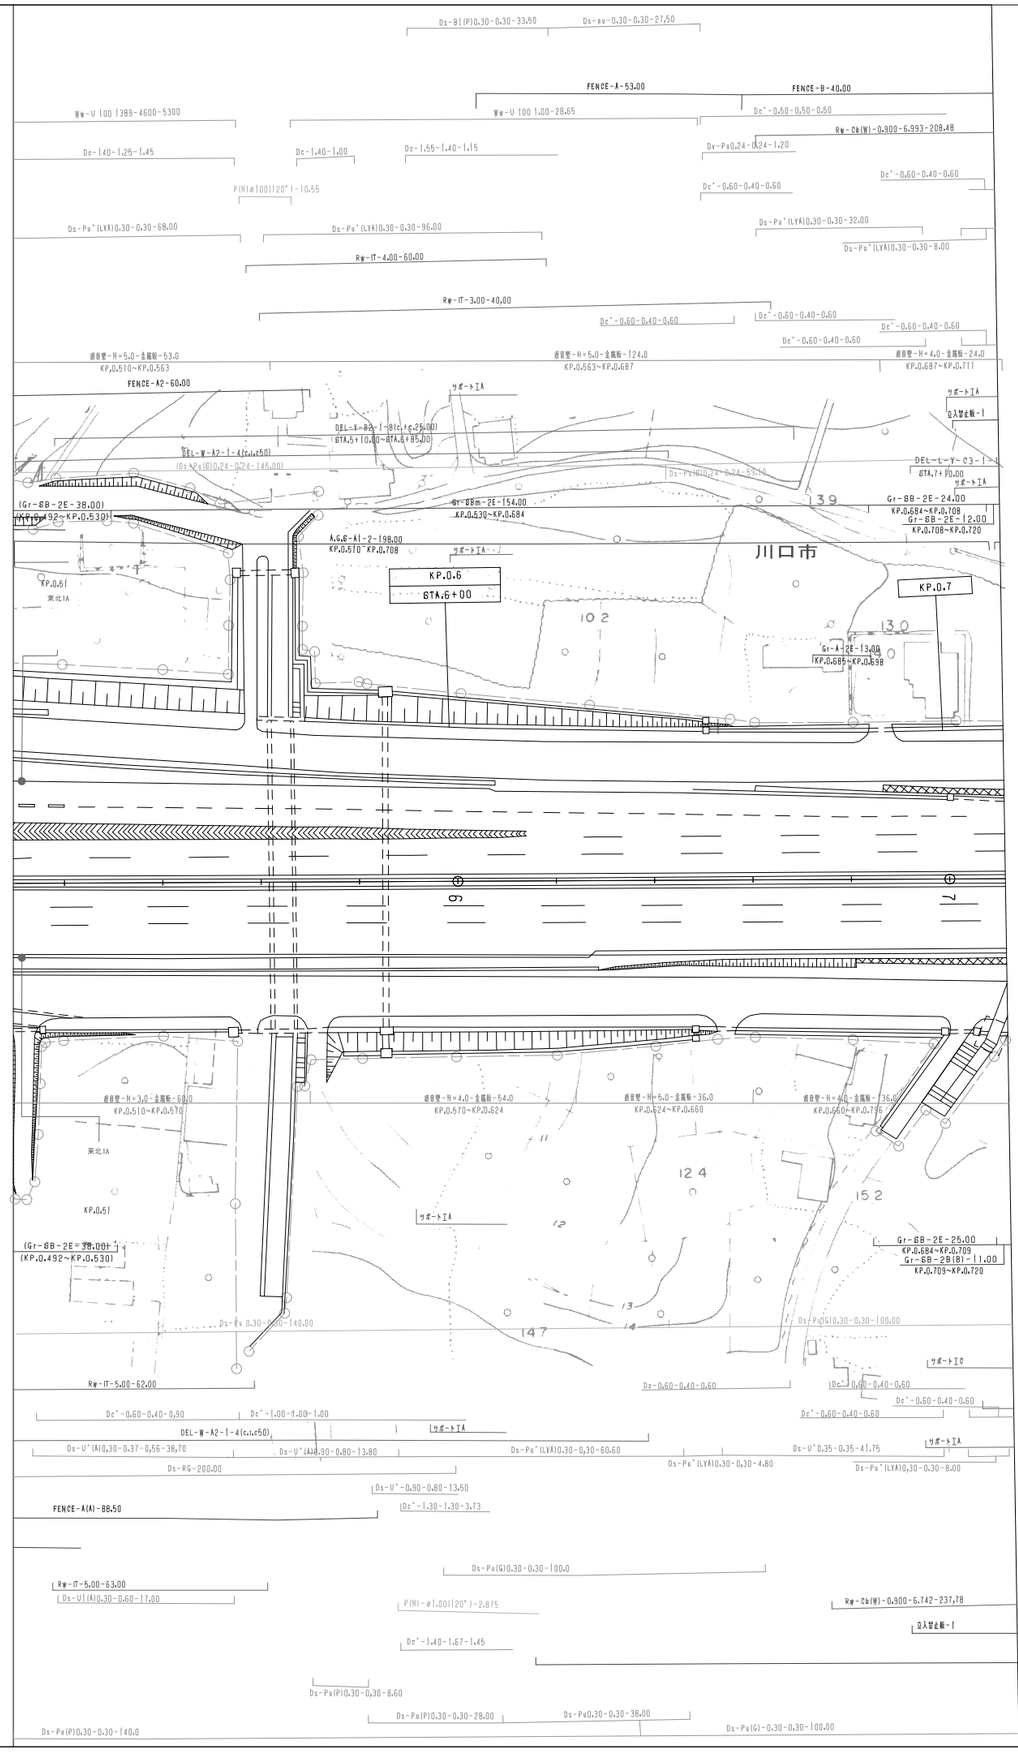

修整年月	摘要
第1回 2006年3月	
第2回 2011年5月	
第3回 2012年5月	

東北縦貫自動車道弘前線
東北自動車道（川口JCT～浦和）

工種：管理用平面図

名称：川口ジャンクション
KP. 0. 000～KP. 0. 710
STA. 0+00～STA. 7+10

縮尺：1/500

5
6

東日本高速道路株式会社 関東支社

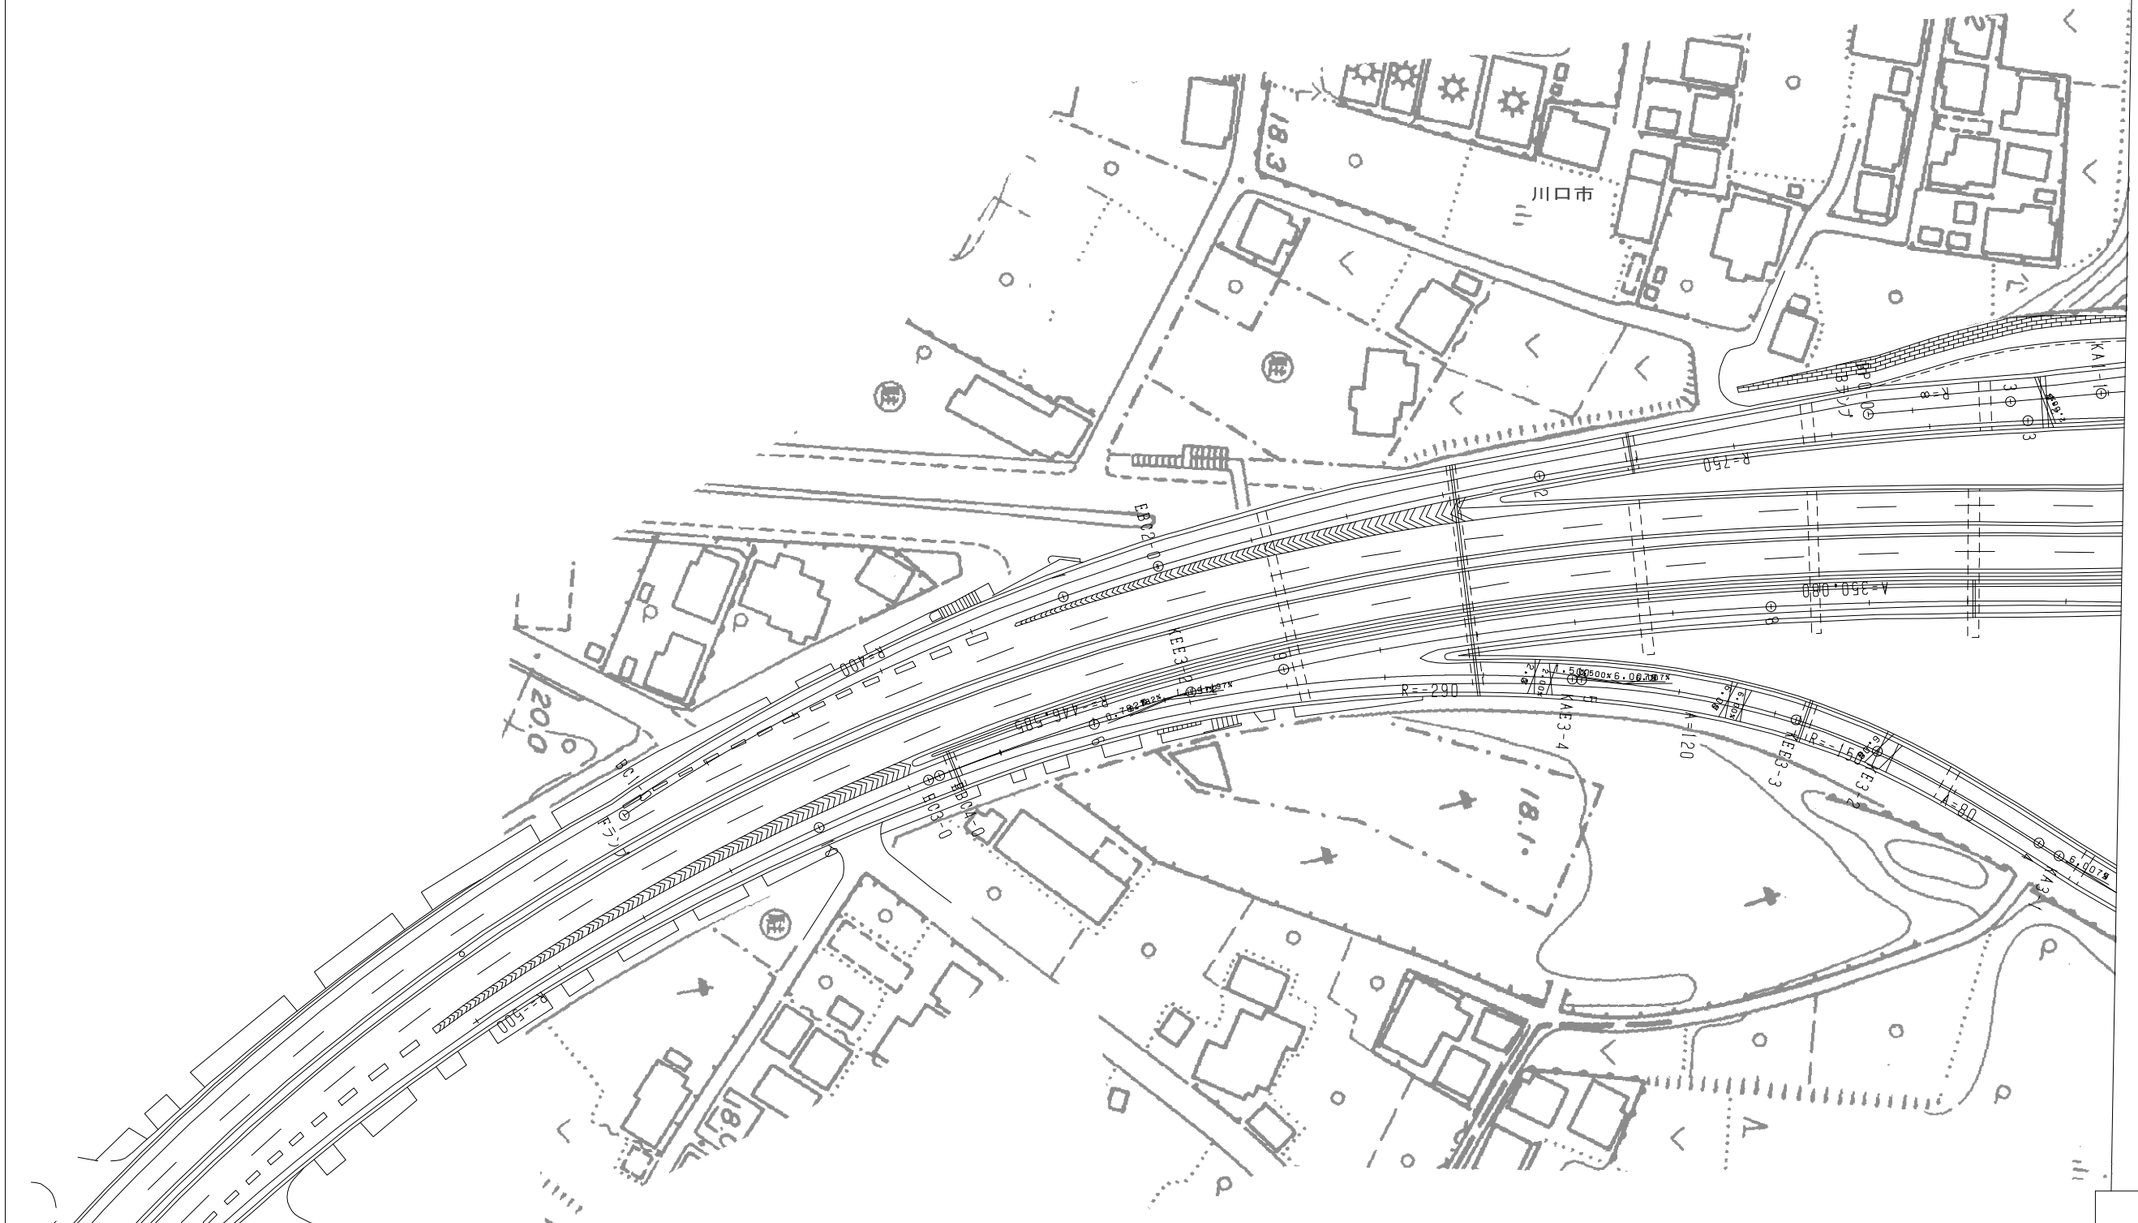
川口市
R=750
R=290
A=350.000
A=120
A=80
R=-150
R=-750
R=-1000
R=-1500
R=-1000
R=-1500
R=-1000
R=-1500

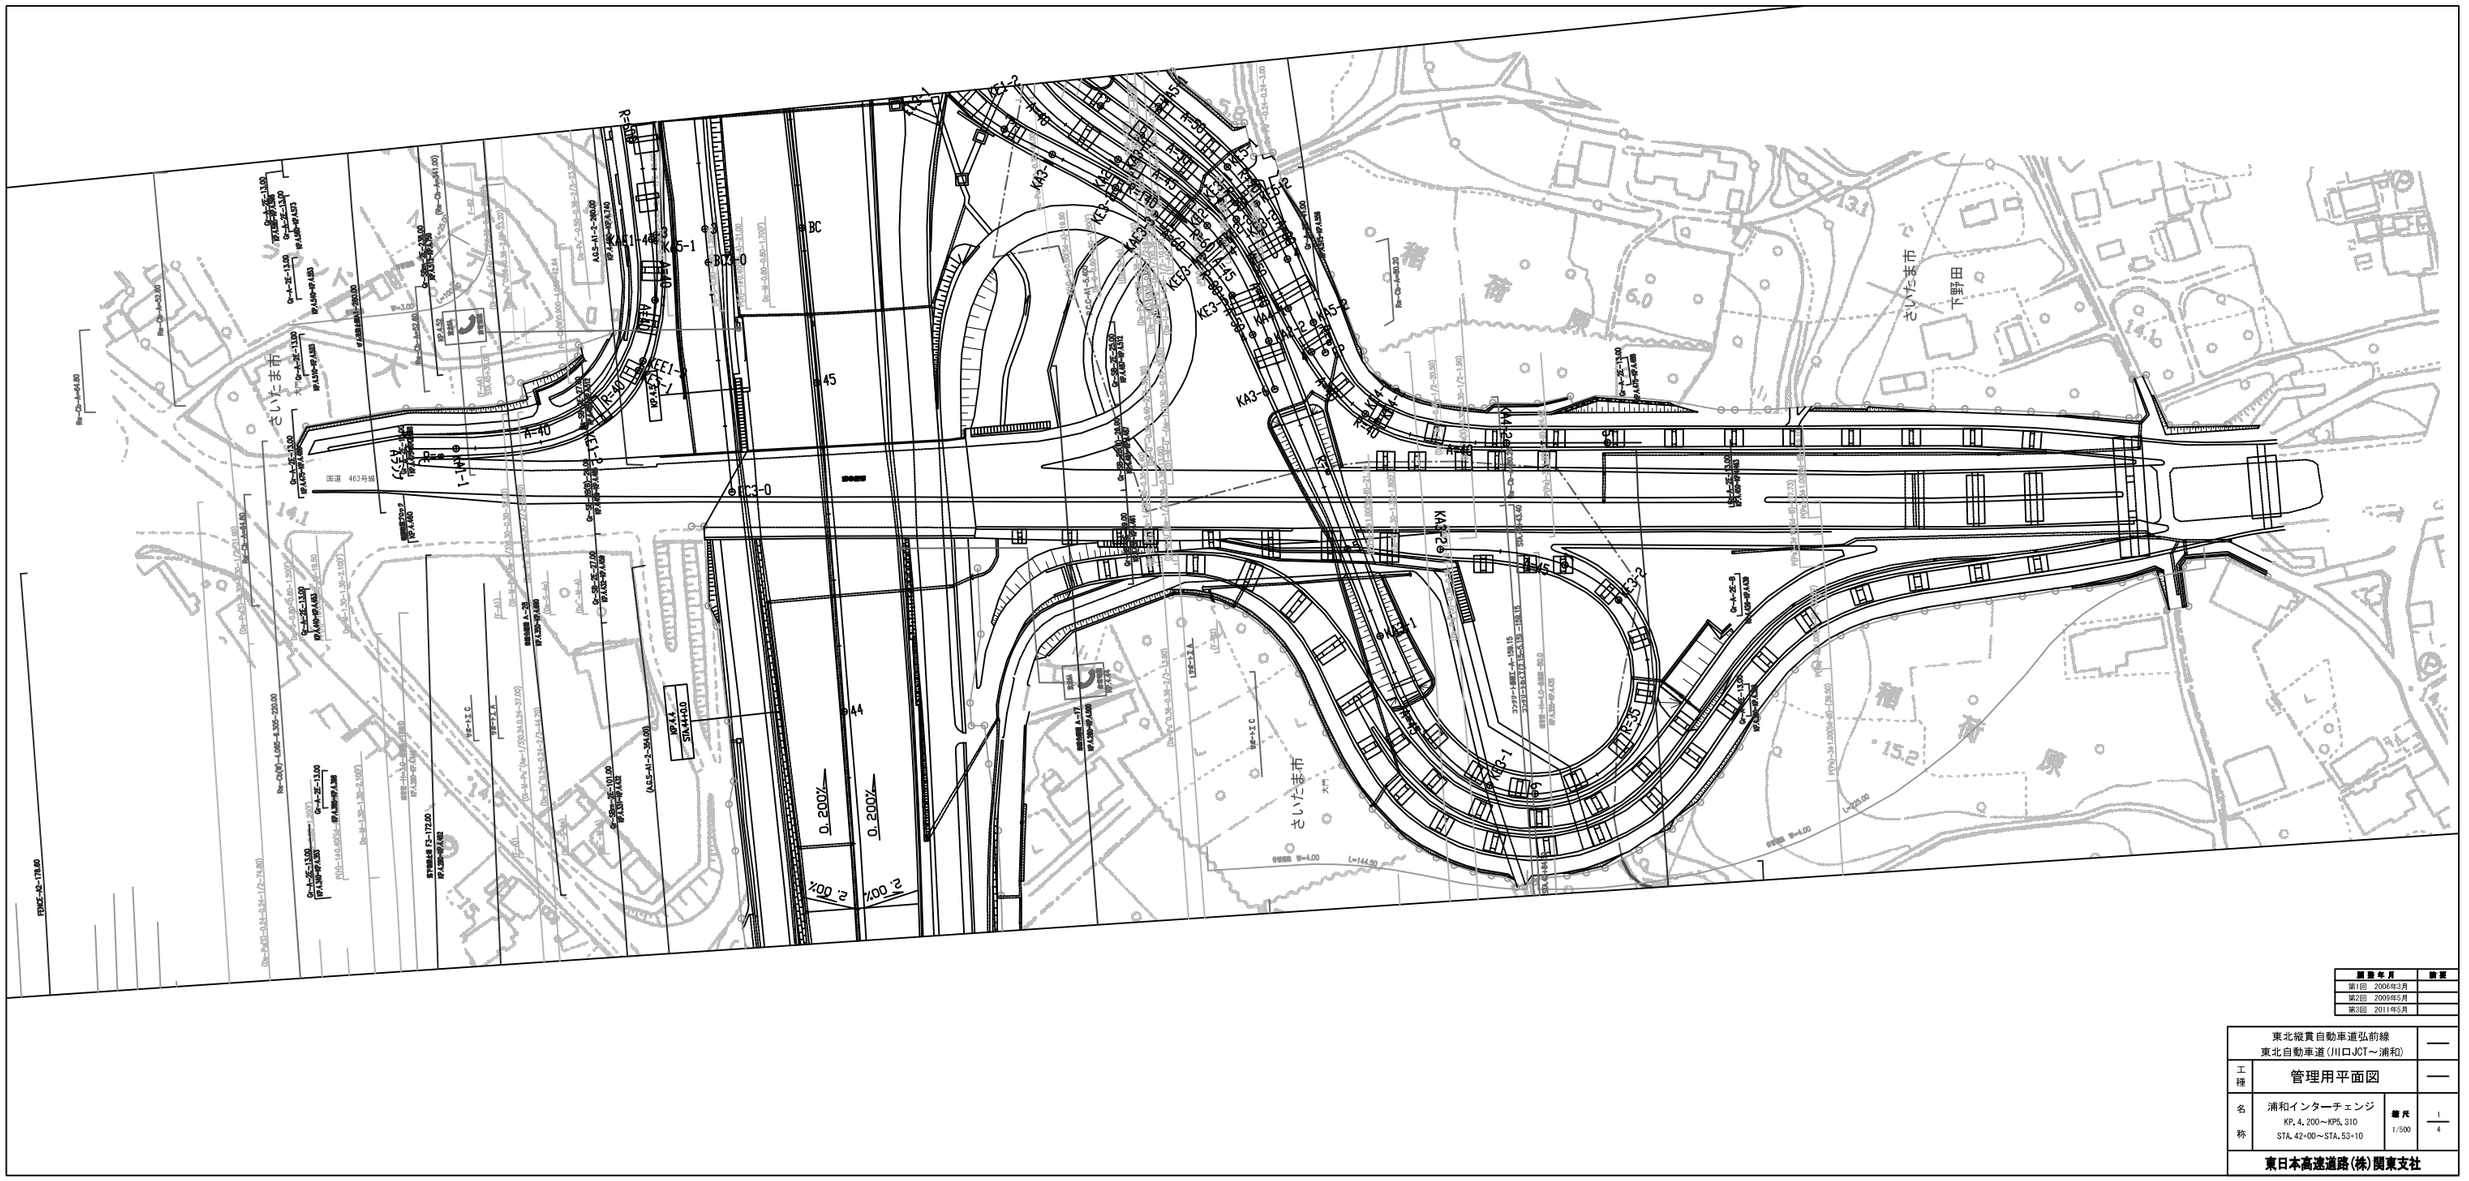
さいたま市
下野田
浦和本駅
KA3-1
KA3-2
KA3-3
KA3-4
KA3-5
KA3-6
KA3-7
KA3-8
KA3-9
KA3-10
KA3-11
KA3-12
KA3-13
KA3-14
KA3-15
KA3-16
KA3-17
KA3-18
KA3-19
KA3-20
KA3-21
KA3-22
KA3-23
KA3-24
KA3-25
KA3-26
KA3-27
KA3-28
KA3-29
KA3-30
KA3-31
KA3-32
KA3-33
KA3-34
KA3-35
KA3-36
KA3-37
KA3-38
KA3-39
KA3-40

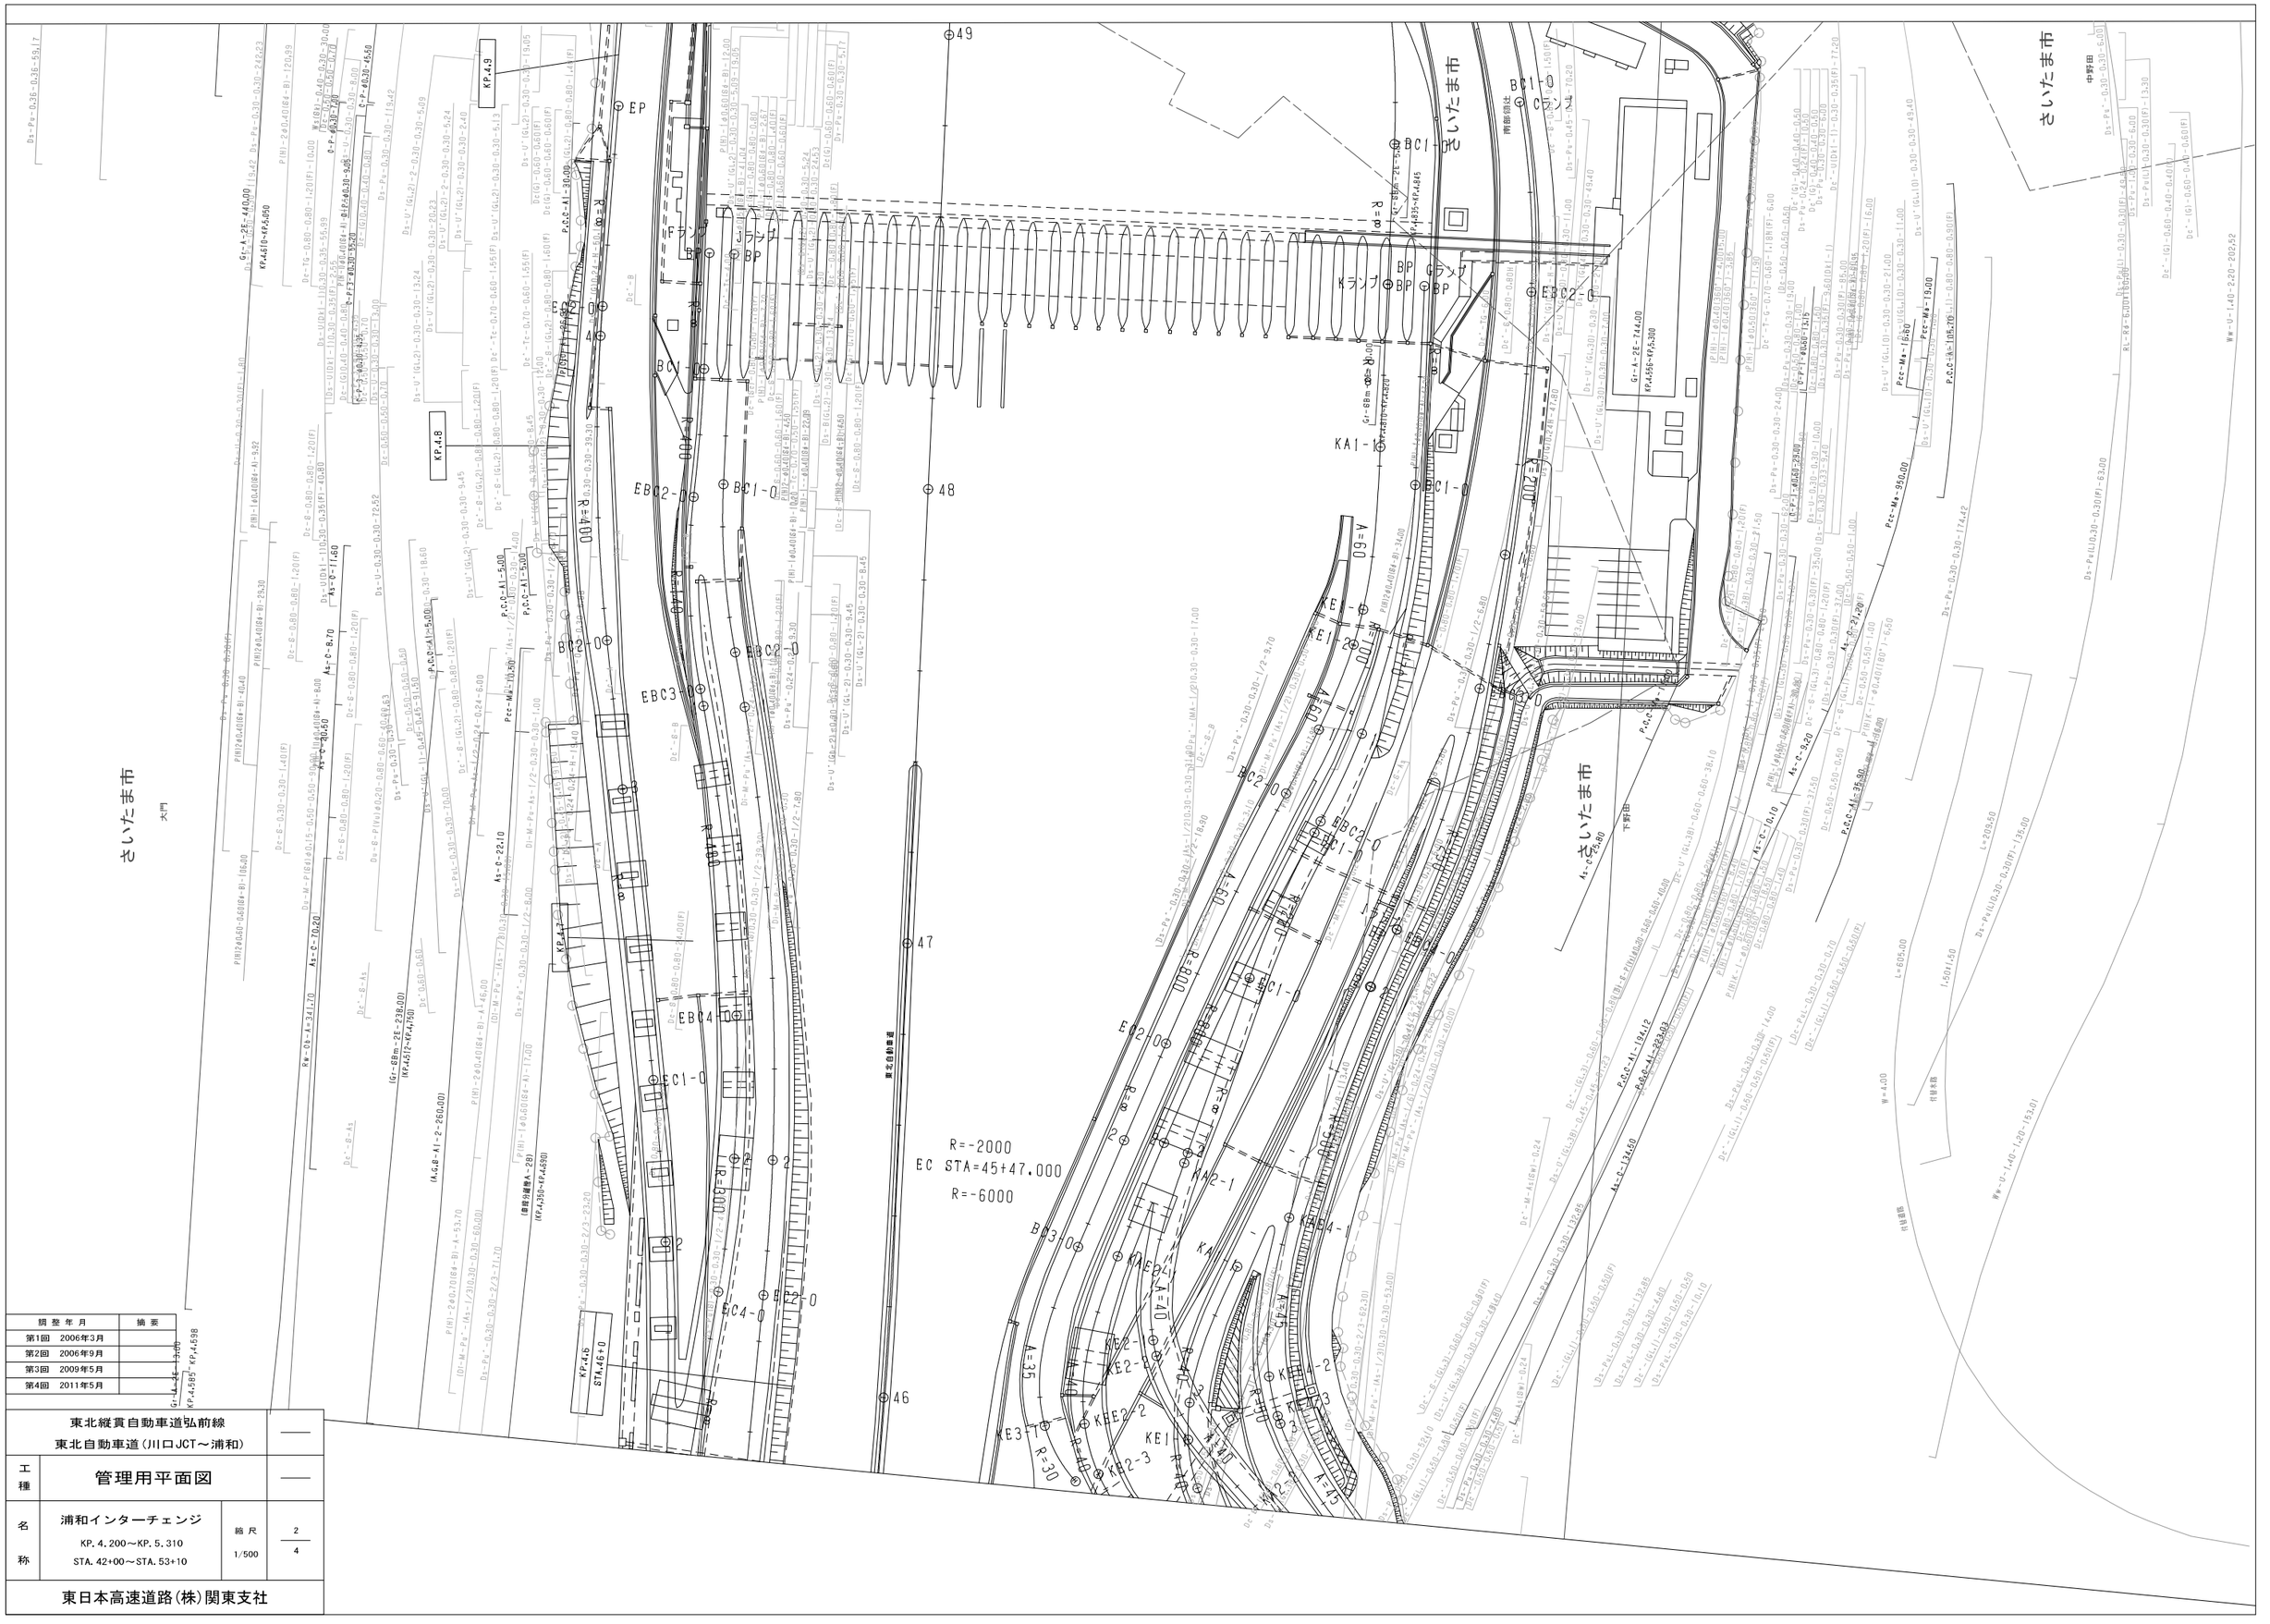
さいたま市
大門
さいたま市
中野田
さいたま市
下野田
EP
BC1-0
EC1-0
BC2-0
EC2-0
EBC2-0
EBC3-0
EBC4-0
EC4-0
EP2-0
BP3-0
KA1-1
KA2-1
KA3-1
KA4-1
KE1-1
KE2-1
KE2-2
KE2-3
KE3-1
KE4-1
KE4-2
KE4-3
KP.4.8
KP.4.9
KP.4.6
STA.46+0
R=-2000
EC STA=45+47.000
R=-6000
49
48
47
46
Ds-Pa-0.36~69.17
Gr-A-2E-440.00
KP.4.610~KP.5.050
Gr-A-2E-744.00
KP.4.556~KP.5.300
Ww-U-I-40-2.20~202.52
Ds-PaU0.30~0.30(F)~63.00
Ds-Pa~0.30~174.42
Ds-PaU0.30~0.30(F)~49.40
Ds-Pa~0.30~0.30(F)~17.20
Ds-Pa~0.30~0.30(F)~13.30
Ds-Pa~0.30~0.30(F)~6.00
Dc'~(G)~0.60~0.40(F)
Dc'~(G)~0.60~0.40~0.60(F)
Ds-Pa~0.30~0.30(F)~6.00
Ds-Pa~0.30~0.30(F)~5.17
Ds-Pa~0.30~0.30(F)~5.24
Ds-Pa~0.30~0.30(F)~24.53
Ds-Pa~0.30~0.30(F)~5.13

東北縦貫自動車道弘前線 東北自動車道（川口JCT～浦和）			——
工種	管理用平面図		——
名称	浦和インターチェンジ KP. 4. 200～KP. 5. 310 STA. 42+00～STA. 53+10	縮尺 1/500	3 4
東日本高速道路（株）関東支社			

調整年月	摘要
第1回　2006年3月	
第2回　2011年5月	

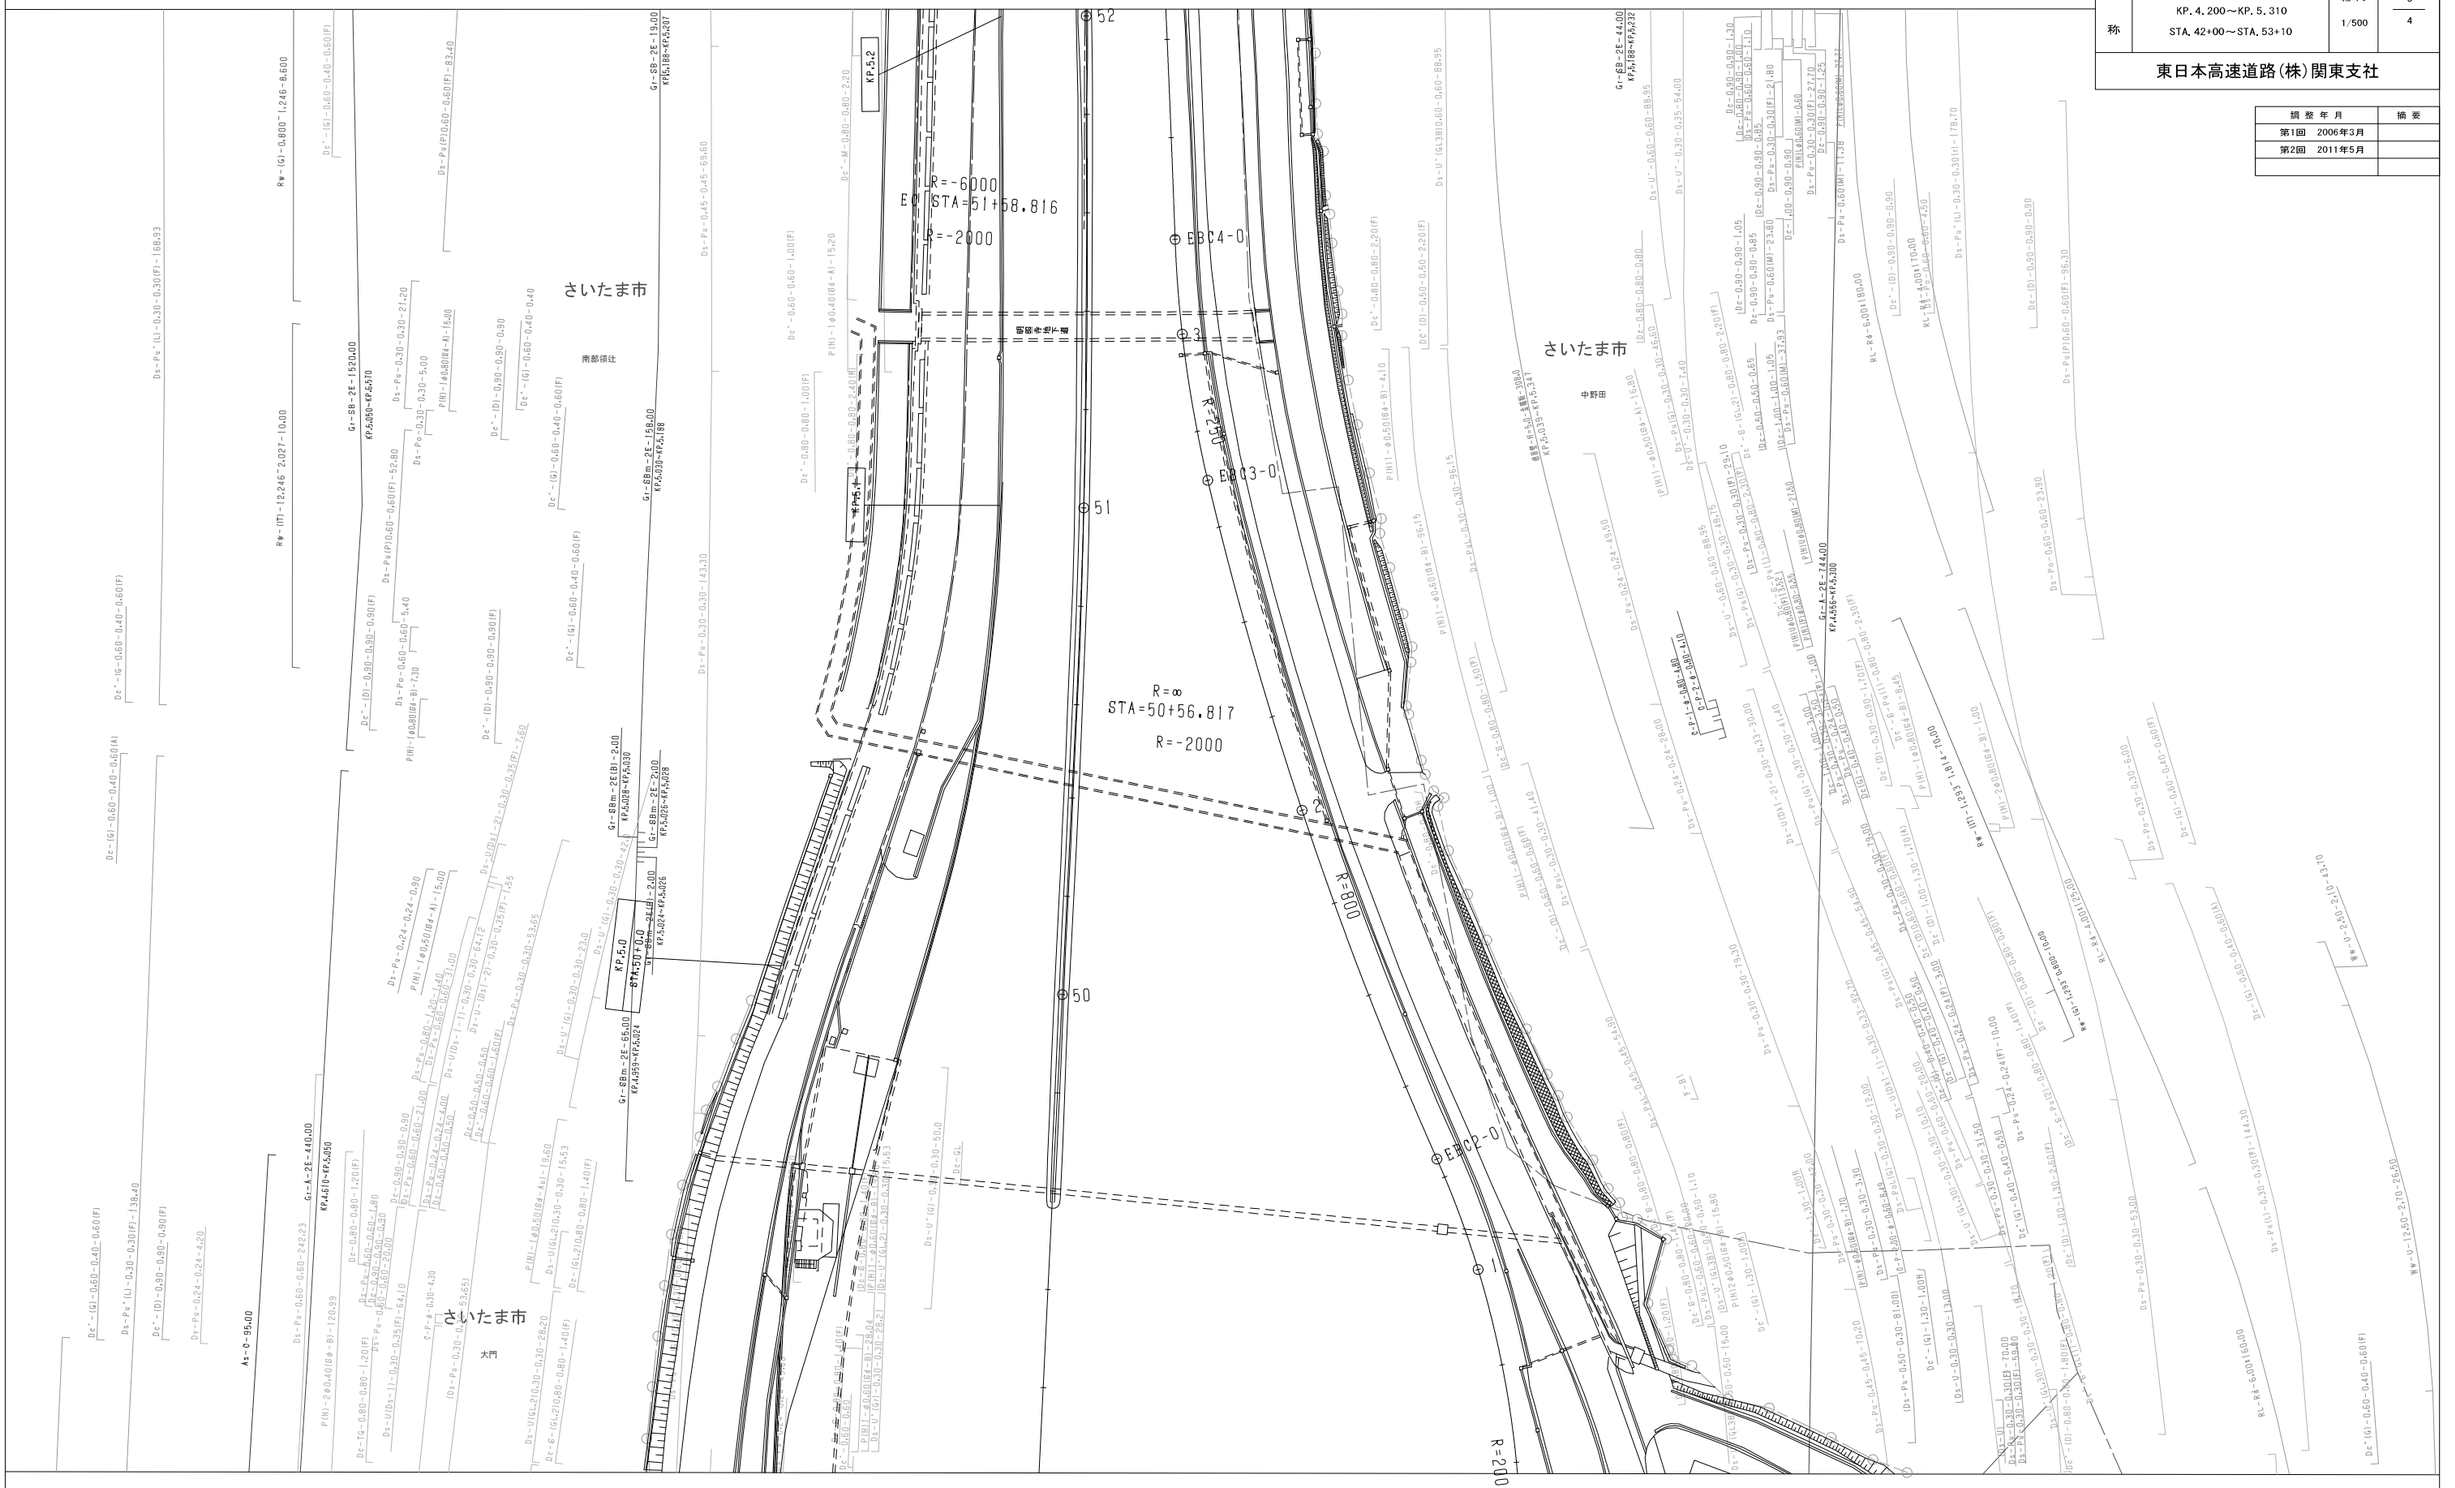

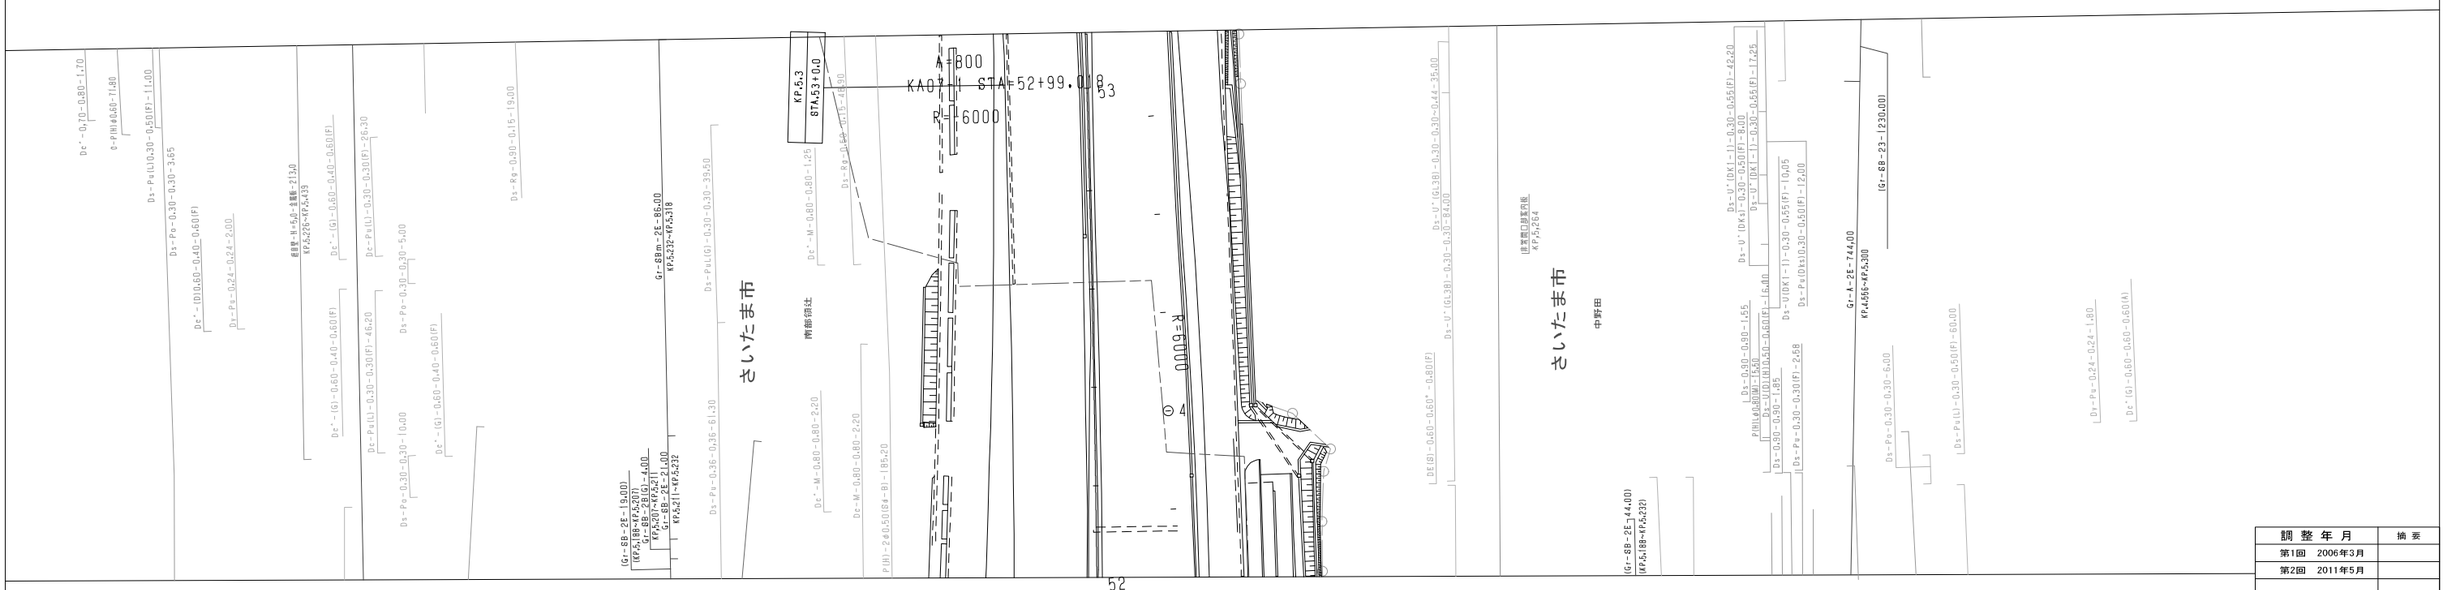

調整年月	摘要
第1回 2006年3月	
第2回 2011年5月	

東北縦貫自動車道弘前線 東北自動車道（川口JCT～浦和）			——
工種	管理用平面図		——
名称	浦和インターチェンジ KP. 4. 200～KP. 5. 310 STA. 42+00～STA. 53+10	縮尺 1/500	4 4
東日本高速道路（株）関東支社			

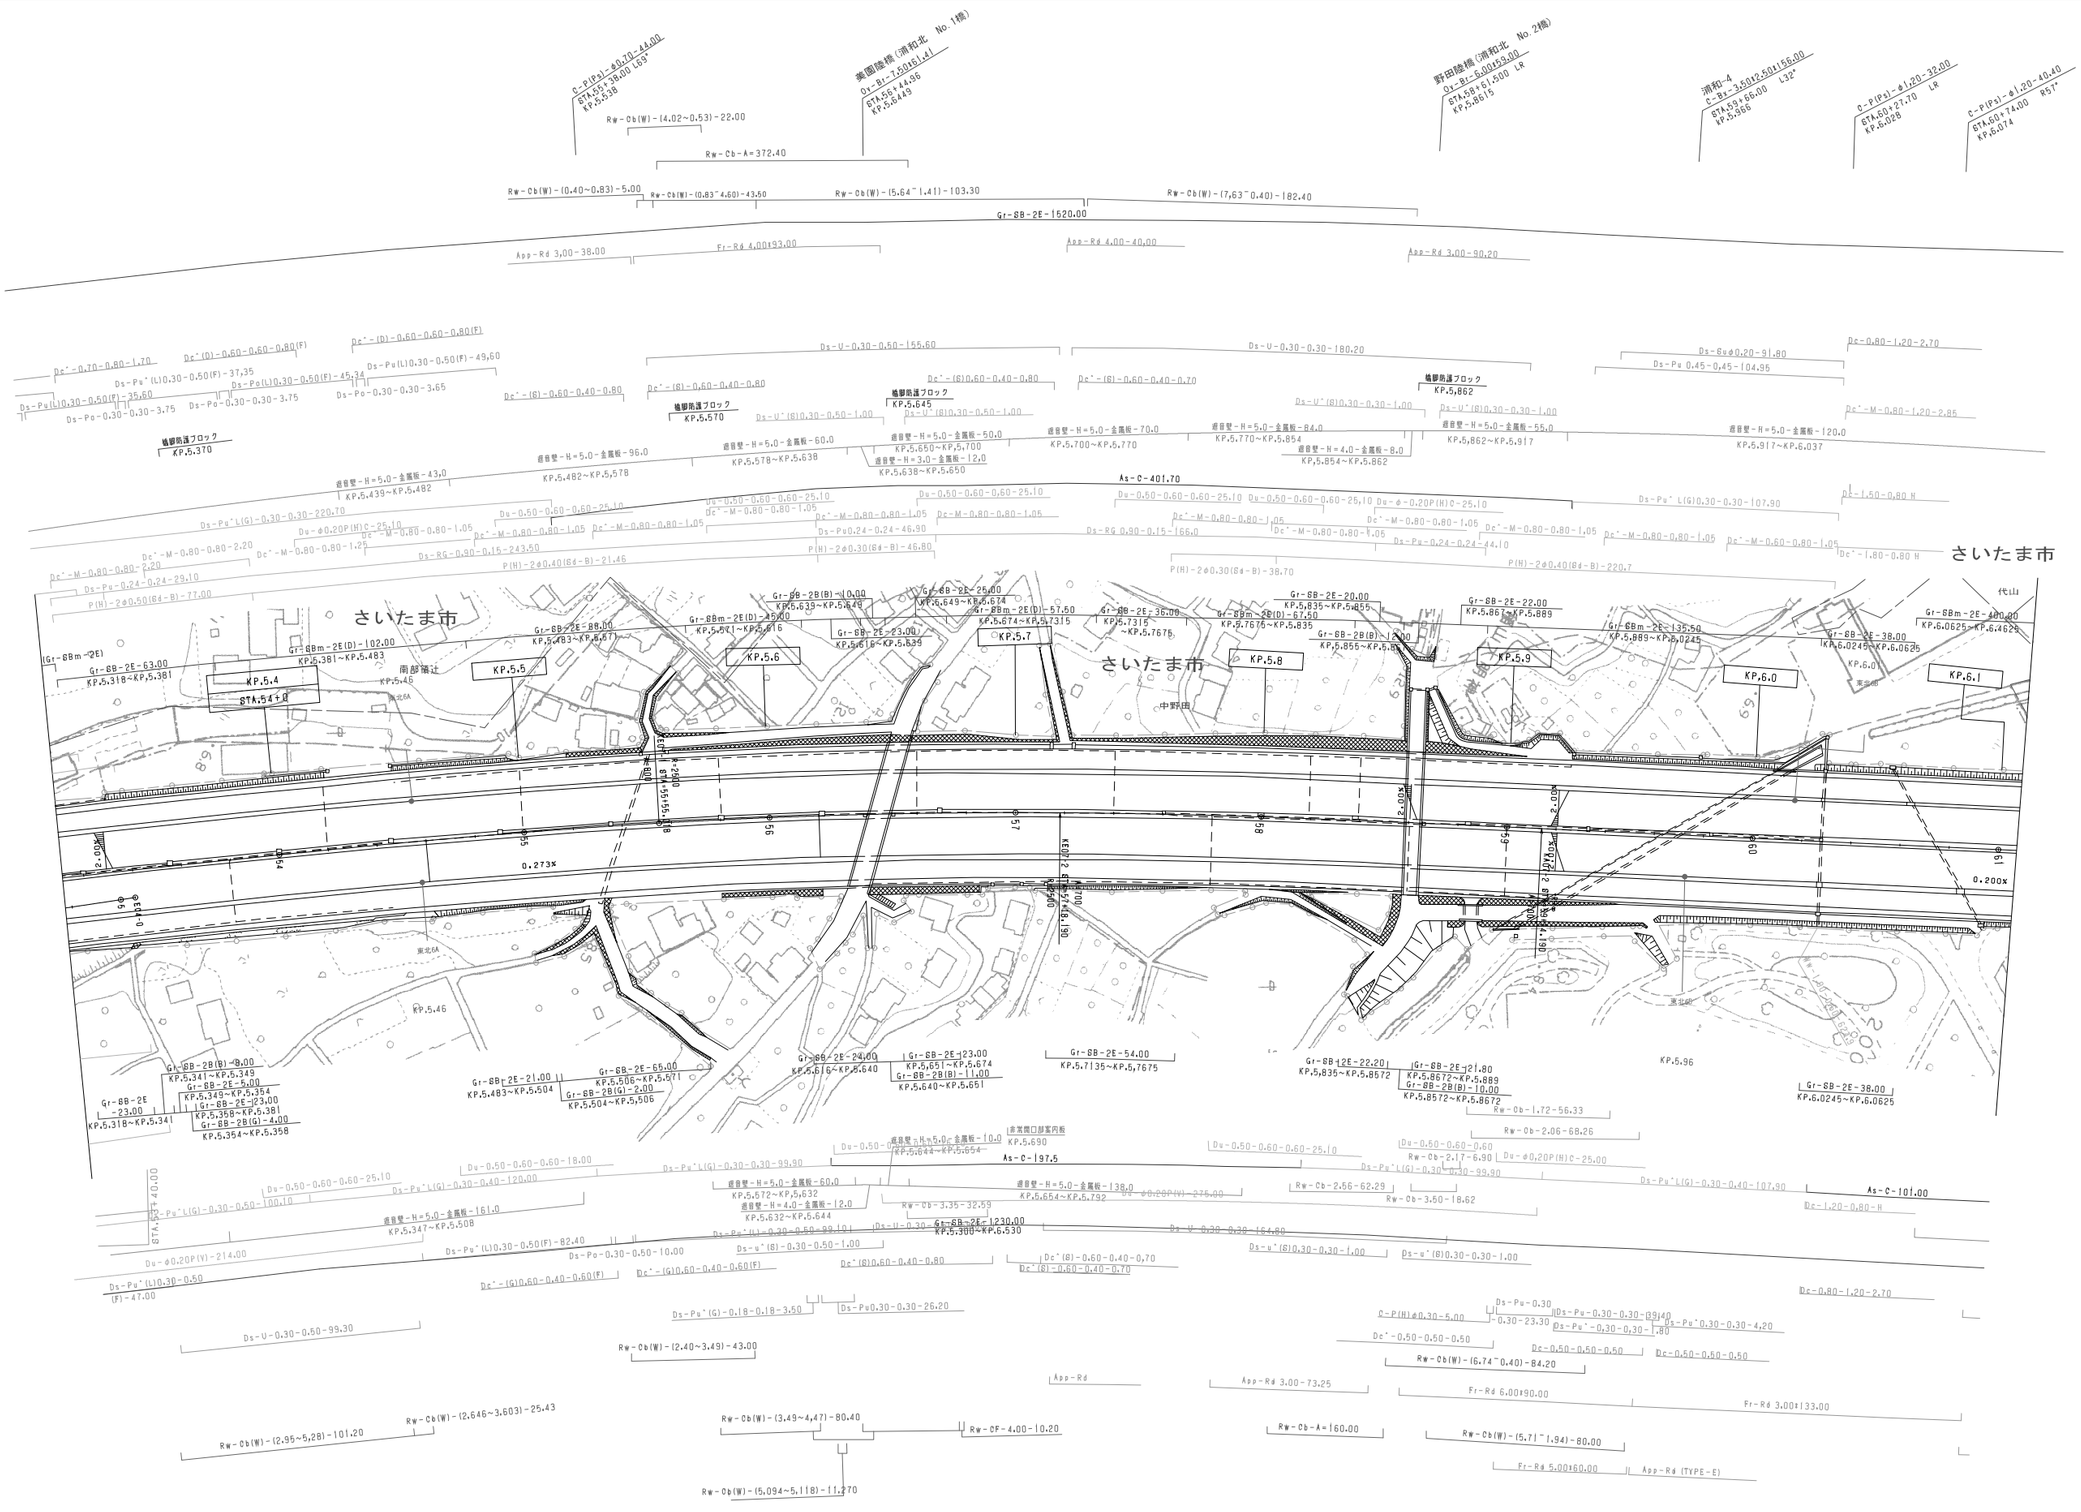
さいたま市
さいたま市
さいたま市
KP.5.4
KP.5.5
KP.5.6
KP.5.7
KP.5.8
KP.5.9
KP.6.0
KP.6.1
KP.5.46
KP.5.96
南部領辻
中野田
東北縦貫自動車道
0.273%
0.200%
As-C-401.70
As-C-197.5
As-C-101.00
Rw-Ob(W)-(4.02~0.53)-22.00
Rw-Cb-A=372.40
Rw-Ob(W)-(0.40~0.83)-5.00
Rw-Cb(W)-(0.83~4.60)-43.50
Rw-Ob(W)-(5.64~1.41)-103.30
Rw-Ob(W)-(7.63~0.40)-182.40
Gr-8B-2E-1520.00
Rw-Ob(W)-(2.95~5.28)-101.20
Rw-Ob(W)-(2.646~3.603)-25.43
Rw-Ob(W)-(3.49~4.47)-80.40
Rw-CF-4.00~10.20
Rw-Ob(W)-(5.094~5.118)-11.270
Rw-Ob-1.72~56.33
Rw-Ob-2.06~68.26
Rw-Ob-2.17~6.90
Rw-Cb-2.56~62.29
Rw-Ob-3.50~18.62
Rw-Ob-3.35~32.59
Rw-Ob-A=160.00
Rw-Ob(W)-(5.71~1.94)-80.00
Rw-Ob(W)-(6.74~0.40)-84.20
Fr-Rd 6.00+90.00
Fr-Rd 3.00+133.00
Fr-Rd 5.00+60.00
App-Rd 3.00-73.25
App-Rd (TYPE-E)
Gr-8B-2E-1230.00
KP.5.300~KP.6.530
Gr-8B-2E-1520.00
KP.5.645~KP.5.674
Gr-8B-2B(B)-11.00
KP.5.640~KP.5.651
Gr-8B-2E-54.00
KP.5.7135~KP.5.7675
Gr-8B-2E-24.00
KP.5.616~KP.5.640
Gr-8B-2E-65.00
KP.5.506~KP.5.571
Gr-8B-2B(G)-2.00
KP.5.504~KP.5.506
Gr-8B-2E-21.00
KP.5.483~KP.5.504
Gr-8B-2B(B)-8.00
KP.5.341~KP.5.349
Gr-8B-2E-5.00
KP.5.349~KP.5.354
Gr-8B-2E-23.00
KP.5.358~KP.5.381
Gr-8B-2B(G)-4.00
KP.5.354~KP.5.358
Gr-8B-2E-23.00
KP.5.318~KP.5.341
Gr-8B-2E-63.00
KP.5.318~KP.5.381
Gr-8Bm-2E(D)-102.00
KP.5.381~KP.5.483
Gr-8B-2E-88.00
KP.5.483~KP.5.667
Gr-8B-2B(B)-10.00
KP.5.639~KP.5.649
Gr-8B-2E-25.00
KP.5.649~KP.5.674
Gr-8Bm-2E(D)-45.00
KP.5.616~KP.5.639
Gr-8B-2E-23.00
KP.5.616~KP.5.639
Gr-8Bm-2E(D)-57.50
KP.5.674~KP.5.7315
Gr-8B-2E-36.00
KP.5.7315~KP.5.7675
Gr-8Bm-2E(D)-67.50
KP.5.7675~KP.5.835
Gr-8B-2E-20.00
KP.5.835~KP.5.855
Gr-8B-2B(B)-10.00
KP.5.855~KP.5.867
Gr-8B-2E-21.80
KP.5.8672~KP.5.889
Gr-8B-2B(B)-10.00
KP.5.8572~KP.5.8672
Gr-8B-2E-22.00
KP.5.867~KP.5.889
Gr-8Bm-2E-135.50
KP.5.889~KP.6.0245
Gr-8B-2E-38.00
KP.6.0245~KP.6.0625
Gr-8Bm-2E-400.00
KP.6.0625~KP.6.4625
Gr-8B-2E
-23.00
KP.5.318~KP.5.341
遮音壁-H=5.0-金属板-43.0
KP.5.439~KP.5.482
遮音壁-H=5.0-金属板-96.0
KP.5.482~KP.5.578
遮音壁-H=5.0-金属板-60.0
KP.5.578~KP.5.638
遮音壁-H=3.0-金属板-12.0
KP.5.638~KP.5.650
遮音壁-H=5.0-金属板-50.0
KP.5.650~KP.5.700
遮音壁-H=5.0-金属板-70.0
KP.5.700~KP.5.770
遮音壁-H=5.0-金属板-84.0
KP.5.770~KP.5.854
遮音壁-H=4.0-金属板-8.0
KP.5.854~KP.5.862
遮音壁-H=5.0-金属板-55.0
KP.5.862~KP.5.917
遮音壁-H=5.0-金属板-120.0
KP.5.917~KP.6.037
遮音壁-H=5.0-金属板-161.0
KP.5.347~KP.5.508
遮音壁-H=5.0-金属板-60.0
KP.5.572~KP.5.632
遮音壁-H=4.0-金属板-12.0
KP.5.632~KP.5.644
遮音壁-H=5.0-金属板-138.0
KP.5.654~KP.5.792
遮音壁-H=5.0-金属板-10.0
KP.5.644~KP.5.654
非常開口部案内板
KP.5.690
嬉野防護ブロック
KP.5.370
嬉野防護ブロック
KP.5.570
嬉野防護ブロック
KP.5.645
嬉野防護ブロック
KP.5.862
STA.53+40.00
STA.54+0
STA.55+38.00
KP.5.538
C-P(PS)-φ0.70-44.00
Dc'-0.70-0.80-1.70
Dc'(D)-0.60-0.60-0.80(F)
Dc'-(D)-0.60-0.60-0.80(F)
Ds-Pu'(L)0.30-0.50(F)-37.35
Ds-Pu'(L)0.30-0.50(F)-25.60
Ds-Pu(L)0.30-0.50(F)-45.34
Ds-Pu(L)0.30-0.50(F)-49.60
Ds-Po-0.30-0.30-3.75
Ds-Po-0.30-0.30-3.75
Ds-Po-0.30-0.30-3.65
Dc'-(G)-0.60-0.40-0.80
Dc'-(G)-0.60-0.40-0.80
Ds-U'(G)0.30-0.50-1.00
Dc'-(G)0.60-0.40-0.80
Dc'-(G)-0.60-0.40-0.70
Ds-U'(G)0.30-0.30-1.00
Ds-U-0.30-0.50-155.60
Ds-U-0.30-0.30-180.20
Ds-Gu φ0.20-91.80
Ds-Pu 0.45-0.45-104.95
Dc-0.80-1.20-2.70
Dc'-M-0.80-1.20-2.85
Ds-Pu'L(G)-0.30-0.30-220.70
Ds-Pu'L(G)-0.30-0.40-120.00
Ds-Pu'L(G)-0.30-0.30-107.90
Ds-Pu'L(G)-0.30-0.40-107.90
Dc-1.50-0.80 N
Dc'-1.80-0.80 N
Dc'-M-0.80-0.80-2.20
Dc'-M-0.80-0.80-1.25
Ds-Pu-0.24-0.24-29.10
P(H)-2φ0.50(G4-B)-77.00
Dc'-M-0.80-0.80-1.05
Ds-Pu0.24-0.24-46.90
Ds-RG 0.30-0.15-243.50
Ds-RG 0.90-0.15-166.0
P(H)-2φ0.40(G4-B)-21.46
P(H)-2φ0.30(G4-B)-46.80
P(H)-2φ0.30(G4-B)-38.70
P(H)-2φ0.40(G4-B)-220.7
Dc'-M-0.60-0.80-1.05
Ds-Pu-0.24-0.24-44.10
Dc'-M-0.60-0.80-1.05
Dc'-1.80-0.80 H
Du-0.50-0.60-0.60-25.10
Du-φ0.20P(H)C-25.10
Du-0.50-0.60-0.60-18.00
Du-φ0.20P(V)-214.00
Ds-Pu'(L)0.30-0.50
(F)-47.00
Ds-Pu'(L)0.30-0.50(F)-82.40
Ds-Pu-0.30-0.50-10.00
Ds-u'(G)-0.30-0.50-1.00
Ds-u'(G)0.30-0.30-1.00
Ds-U-0.30-0.50-99.30
Ds-U-0.30-0.30-164.80
Ds-Pu'(G)-0.18-0.18-3.50
Ds-Pu0.30-0.30-26.20
Dc'-(G)0.60-0.40-0.60(F)
Dc'(G)0.60-0.40-0.80
Dc'(G)-0.60-0.40-0.70
C-P(H)φ0.30-5.00
Ds-Pu-0.30-0.30-23.30
Ds-Pu-0.30-0.30-39.40
Ds-Pu'-0.30-0.30-1.80
Ds-Pu'-0.30-0.30-4.20
Dc'-0.50-0.50-0.50
Dc-0.50-0.50-0.50
Dc-0.80-1.20-2.70
Dc'-0.50-0.50-0.50
Du-0.50-0.60-0.60
Du-φ0.20P(H)C-25.00
Du-φ0.20P(W)-275.00
Ds-Pu'L(G)-0.30-0.30-99.90
Ds-Pu'L(G)-0.30-0.40-107.90
As-C-101.00
Dc-1.20-0.80-H
Ds-U-0.30-0.30-164.80
Ds-u'(G)0.30-0.30-1.00
Ds-u'(G)0.30-0.30-1.00
Ds-Pu-0.30
Ds-Pu'-0.30-0.30-7.80
Ds-Pu'-0.30-0.30-4.20
Dc-0.50-0.50-0.50
Dc-0.50-0.50-0.50
Fr-Rd 5.00+60.00
App-Rd (TYPE-E)
Rw-Ob-2.06-68.26
Rw-Ob-2.17-6.90
Rw-Cb-2.56-62.29
Rw-Ob-3.50-18.62
Rw-Ob-3.35-32.59
Rw-Ob-A=160.00
Rw-Ob(W)-(5.71~1.94)-80.00
Rw-Ob(W)-(6.74~0.40)-84.20
Fr-Rd 6.00+90.00
Fr-Rd 3.00+133.00
Fr-Rd 5.00+60.00
App-Rd (TYPE-E)
C-P(PS)-φ0.70-44.00
STA.55+38.00
KP.5.538
Rw-Ob(W)-(4.02~0.53)-22.00
Rw-Cb-A=372.40
高速6A
高速6A
東北6A
東北6A
東北

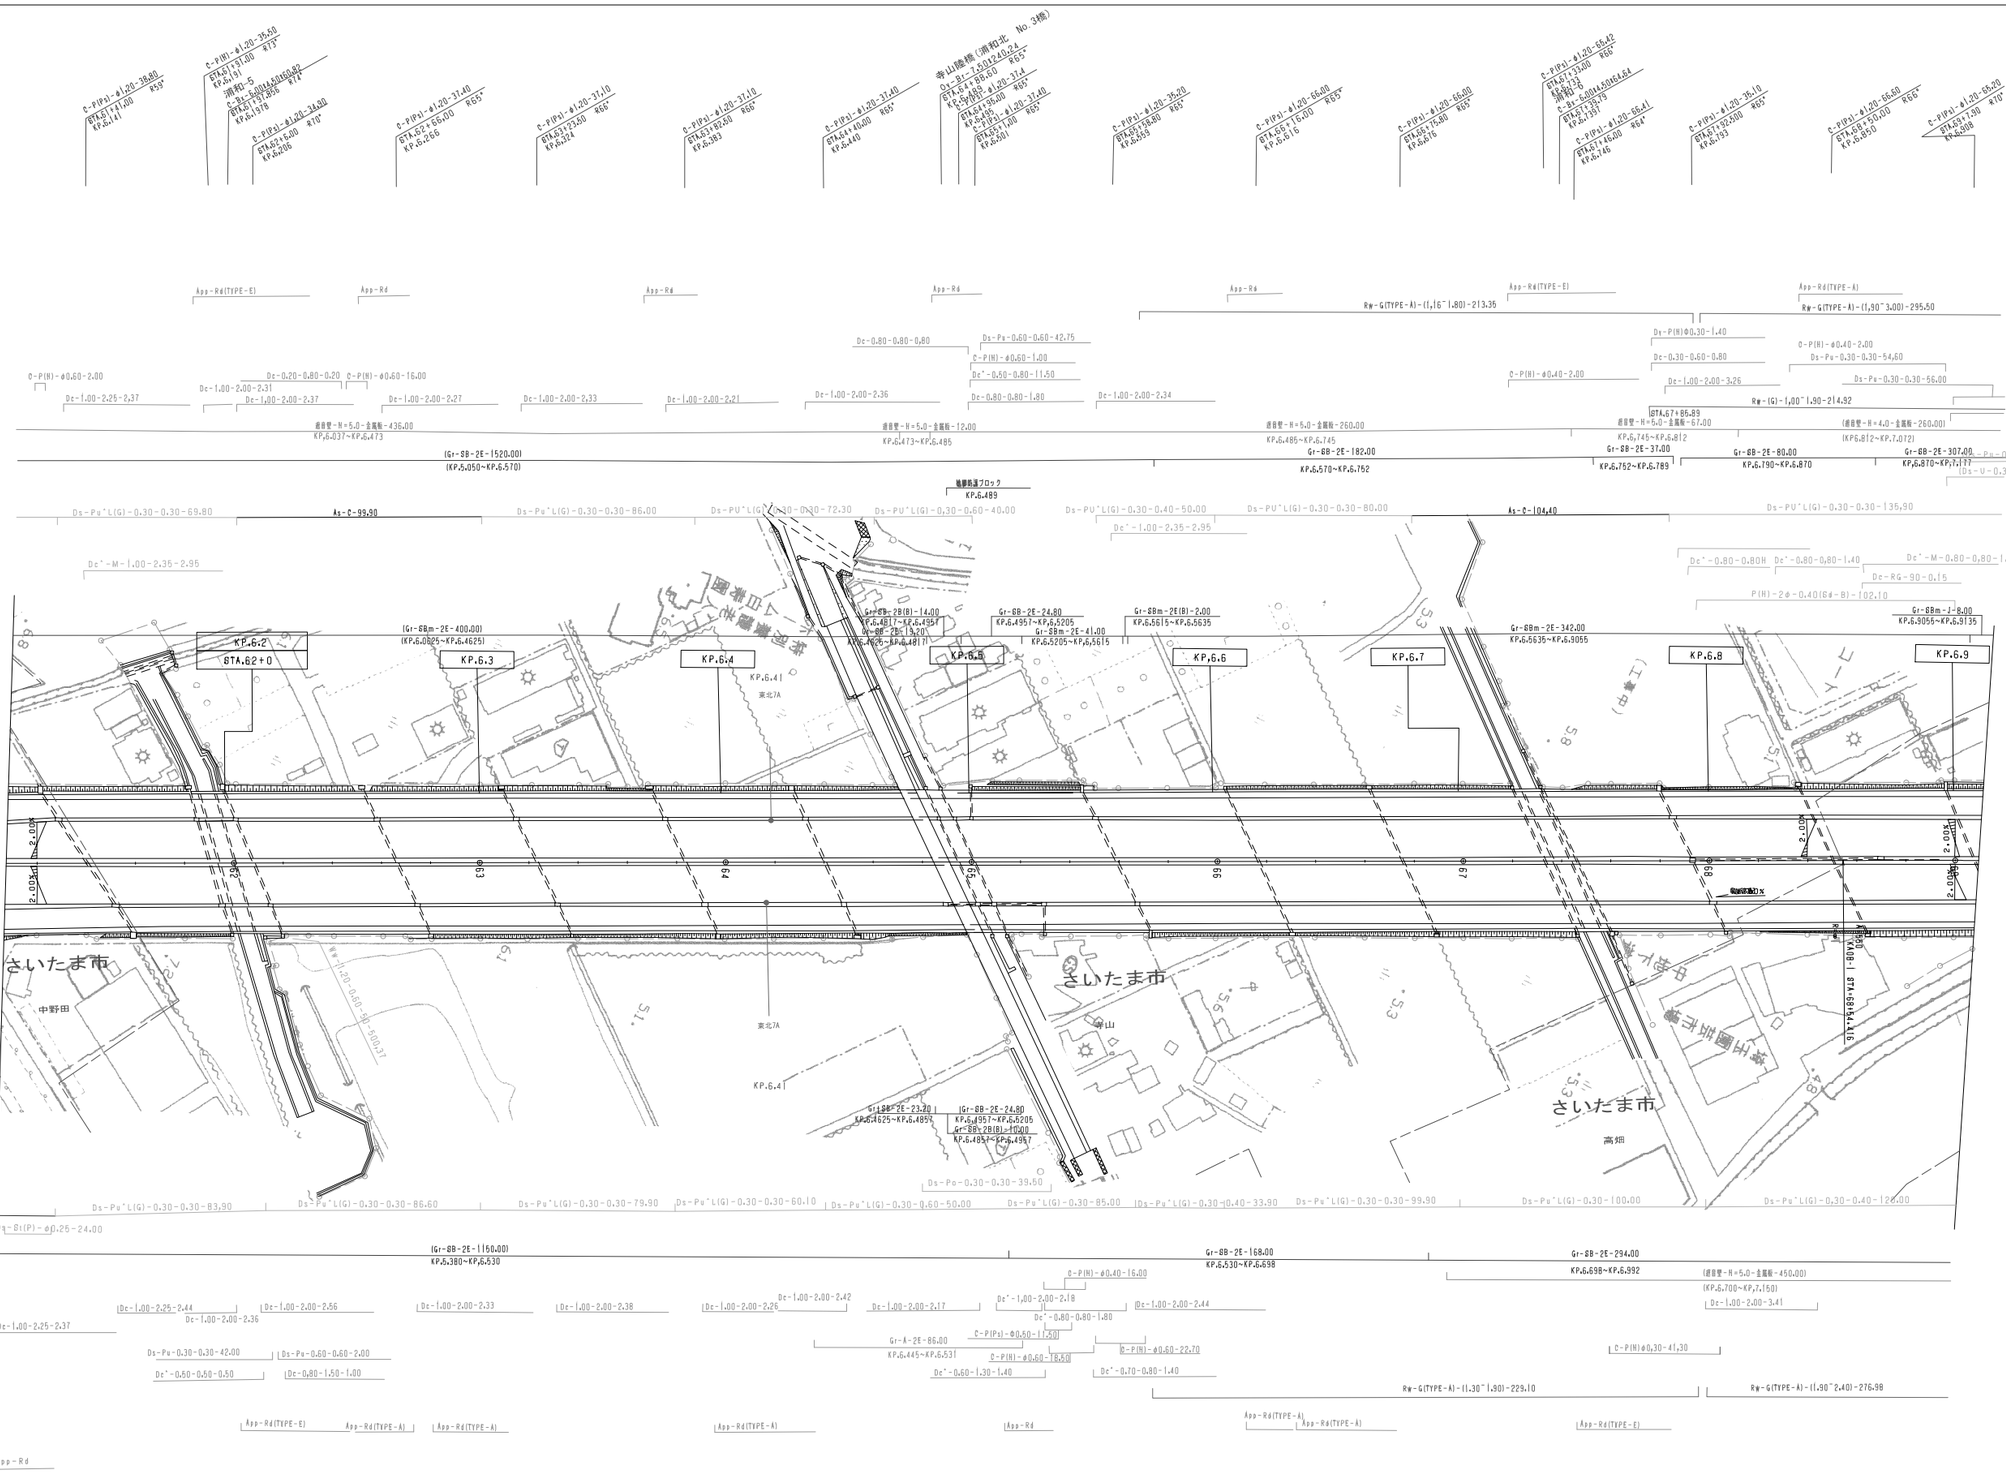
KP.6.2
STA.62+0
KP.6.3
KP.6.4
KP.6.41
東北7A
KP.6.5
KP.6.6
KP.6.7
KP.6.8
KP.6.9
さいたま市
中野田
高畑
(Gr-88m-2E-400.00)
(KP.6.0825~KP.6.4625)
Gr-88-2E-24.80
KP.6.4957~KP.6.5205
Gr-88m-2E(B)-2.00
KP.6.5205~KP.6.5615
Gr-88m-2E-342.00
KP.6.5635~KP.6.9055
Gr-88m-1-J-8.00
KP.6.9055~KP.6.9135
Gr-88-2E-1520.00
(KP.5.050~KP.6.570)
Gr-88-2E-182.00
KP.6.570~KP.6.752
Gr-88-2E-37.00
KP.6.752~KP.6.789
Gr-88-2E-80.00
KP.6.790~KP.6.870
Gr-88-2E-307.00
KP.6.870~KP.7.177
Gr-88-2E-1150.00
KP.5.380~KP.6.530
Gr-88-2E-168.00
KP.6.530~KP.6.698
Gr-88-2E-294.00
KP.6.698~KP.6.992
(KP.6.700~KP.7.150)
Gr-88-2E-23.20
KP.6.4625~KP.6.4857
Gr-88-2E(B)-10.00
KP.6.4857~KP.6.4957
Gr-A-2E-86.00
KP.6.445~KP.6.531
App-R4(TYPE-E)
App-R4(TYPE-A)
App-R4
App-Rd
Rw-G(TYPE-A)-(1,16~1.80)-213.35
Rw-G(TYPE-A)-(1,90~3.00)-295.50
Rw-G(TYPE-A)-(1,00~1.90)-214.92
Rw-G(TYPE-A)-(1.90~1.90)-229.10
Rw-G(TYPE-A)-(1.90~2.40)-276.98
(KP.6.489~KP.6.745)
(KP6.812~KP.7.072)
(KP.6.745~KP.6.812)
(KP.6.485~KP.6.745)
(KP.6.4857~KP.6.4957)
(KP.6.4625~KP.6.4857)
(KP.6.4857~KP.6.4957)
(KP.6.4957~KP.6.5205)
(KP.6.5205~KP.6.5615)
(KP.6.5615~KP.6.5635)
(KP.6.5635~KP.6.9055)
(KP.6.9055~KP.6.9135)
(KP.6.0825~KP.6.4625)
(KP.6.4625~KP.6.4857)
(KP.6.4857~KP.6.4957)
(KP.6.4957~KP.6.5205)
(KP.6.5205~KP.6.5615)
(KP.6.5615~KP.6.5635)
(KP.6.5635~KP.6.9055)
(KP.6.9055~KP.6.9135)
(KP.5.380~KP.6.530)
(KP.6.530~KP.6.698)
(KP.6.698~KP.6.992)
(KP.6.700~KP.7.150)
(KP.6.445~KP.6.531)
(KP.6.531~KP.6.698)
(KP.6.698~KP.6.992)
(KP.6.992~KP.7.150)
(KP.6.489~KP.6.745)
(KP.6.745~KP.6.812)
(KP.6.812~KP.7.072)
(KP.6.752~KP.6.789)
(KP.6.790~KP.6.870)
(KP.6.870~KP.7.177)
(KP.6.485~KP.6.745)
(KP.6.745~KP.6.812)
(KP.6.812~KP.7.072)
(KP.6.752~KP.6.789)
(KP.6.790~KP.6.870)
(KP.6.870~KP.7.177)
(KP.6.700~KP.7.150)
(KP.6.698~KP.6.992)
(KP.6.530~KP.6.698

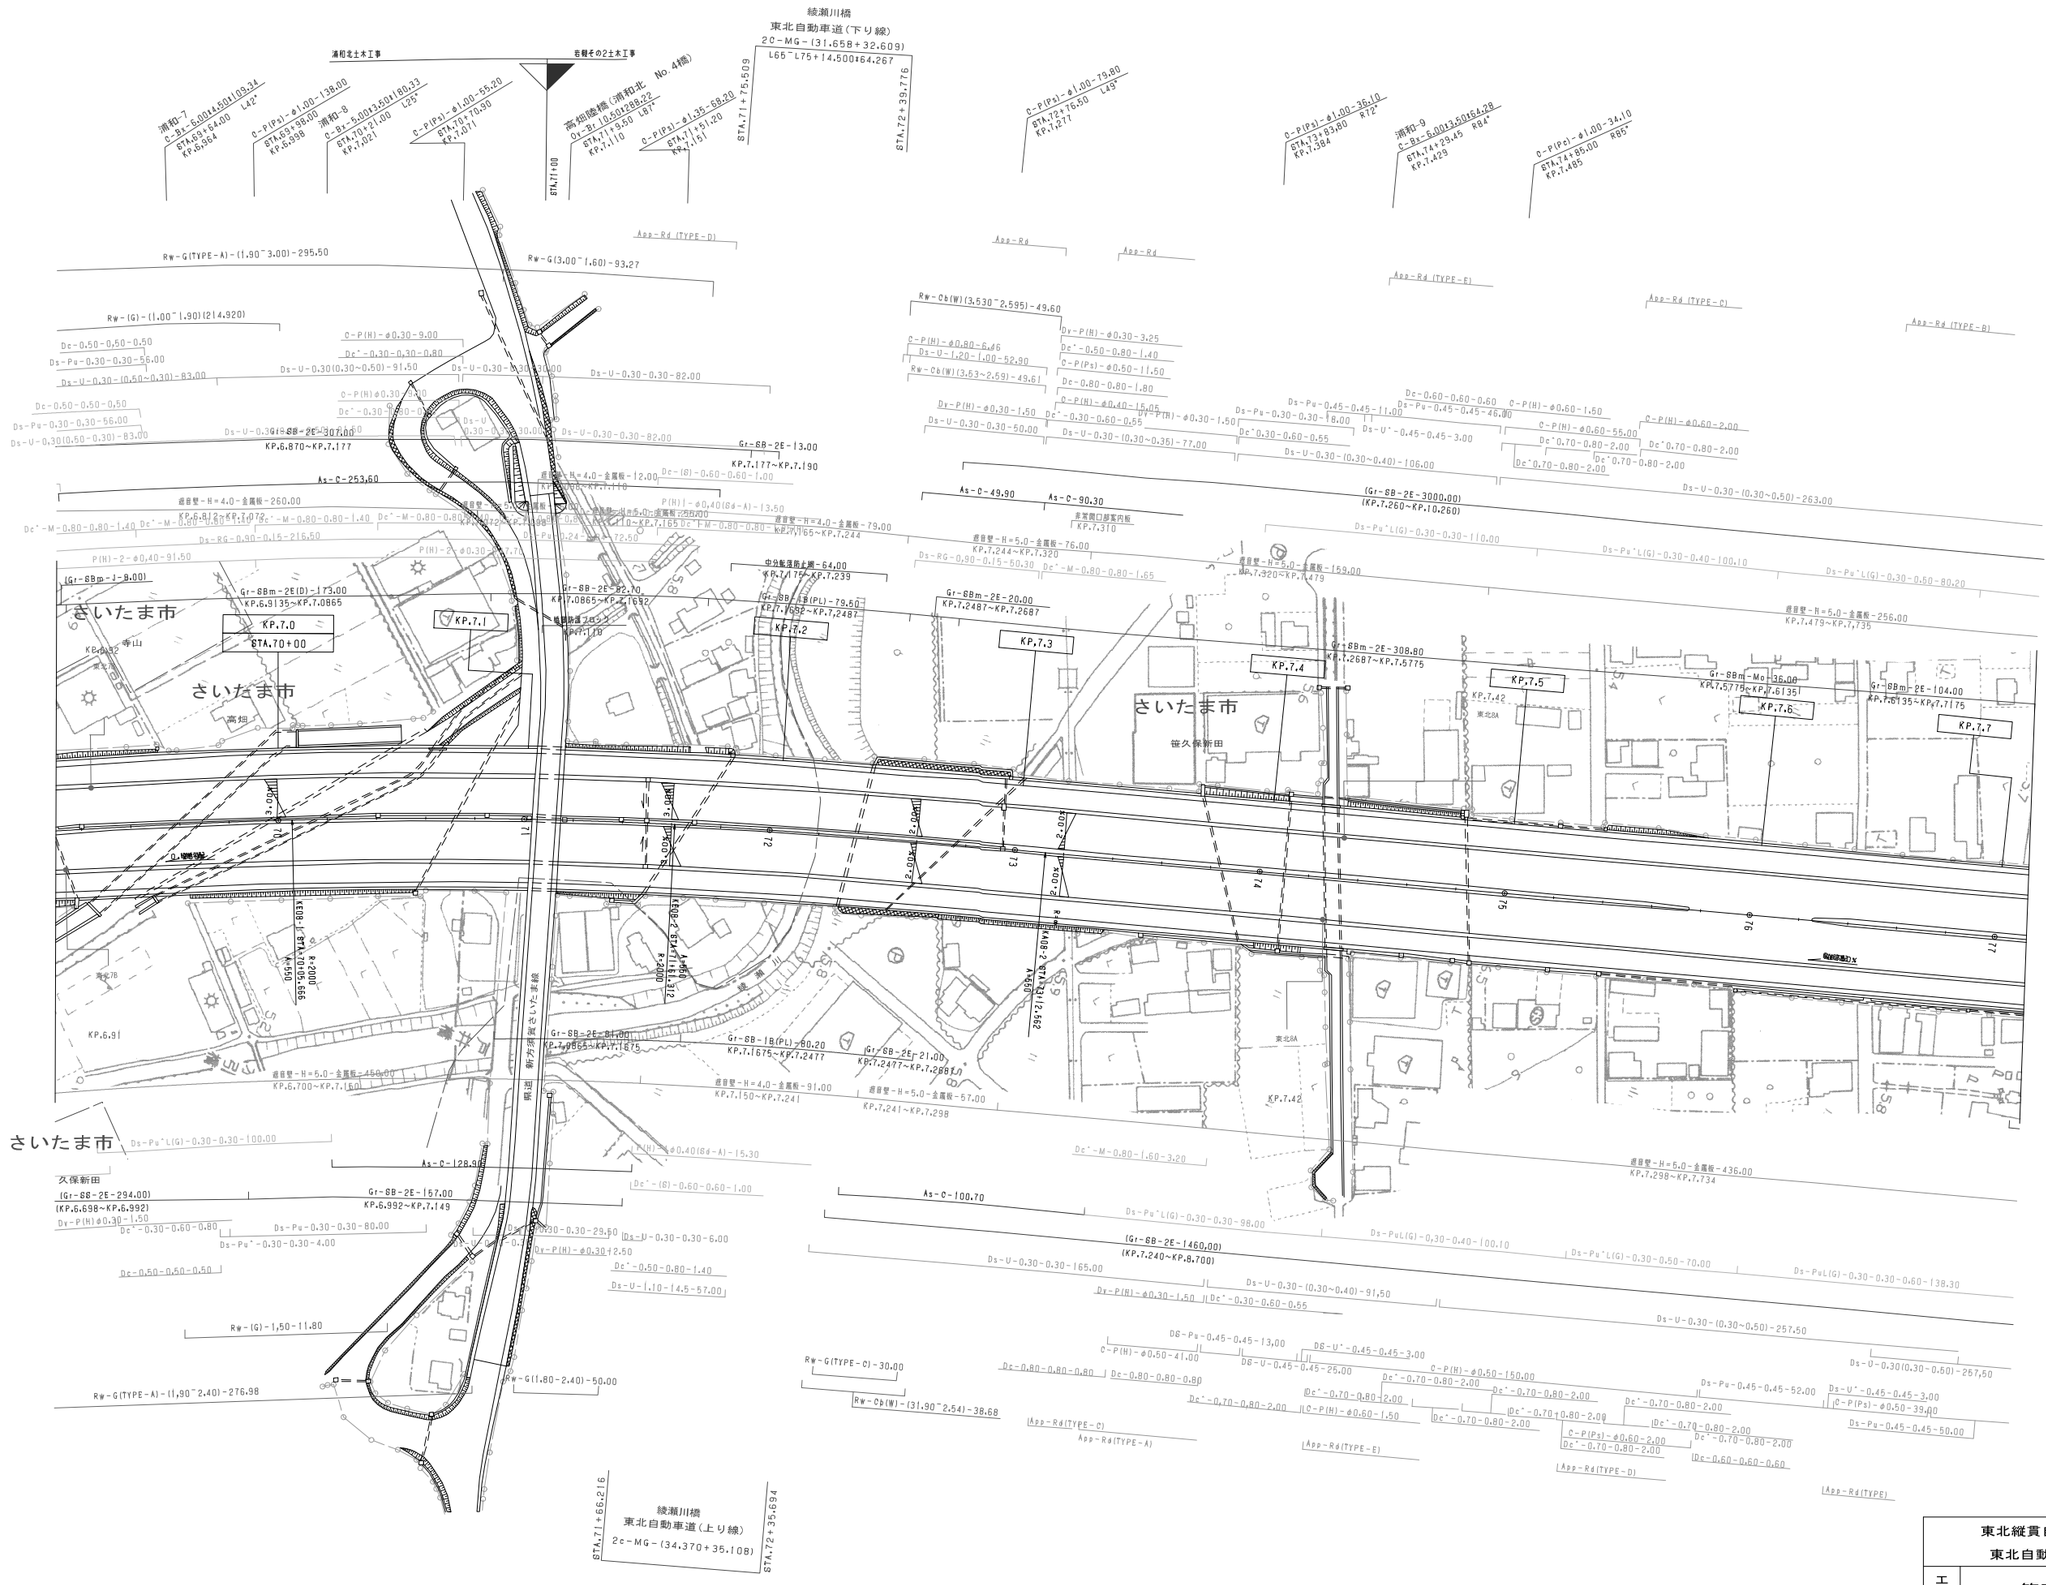

調 整 年 月	摘 要
第1回 2006年3月	
第2回 2011年5月	

東北縦貫自動車道弘前線 東北自動車道(浦和～岩槻)			——
工種	管理用平面図		——
名称	KP. 6. 910～KP. 7. 710 STA. 69+10～STA. 77+10	縮尺 1/1000	3/8
東日本高速道路(株)関東支社			

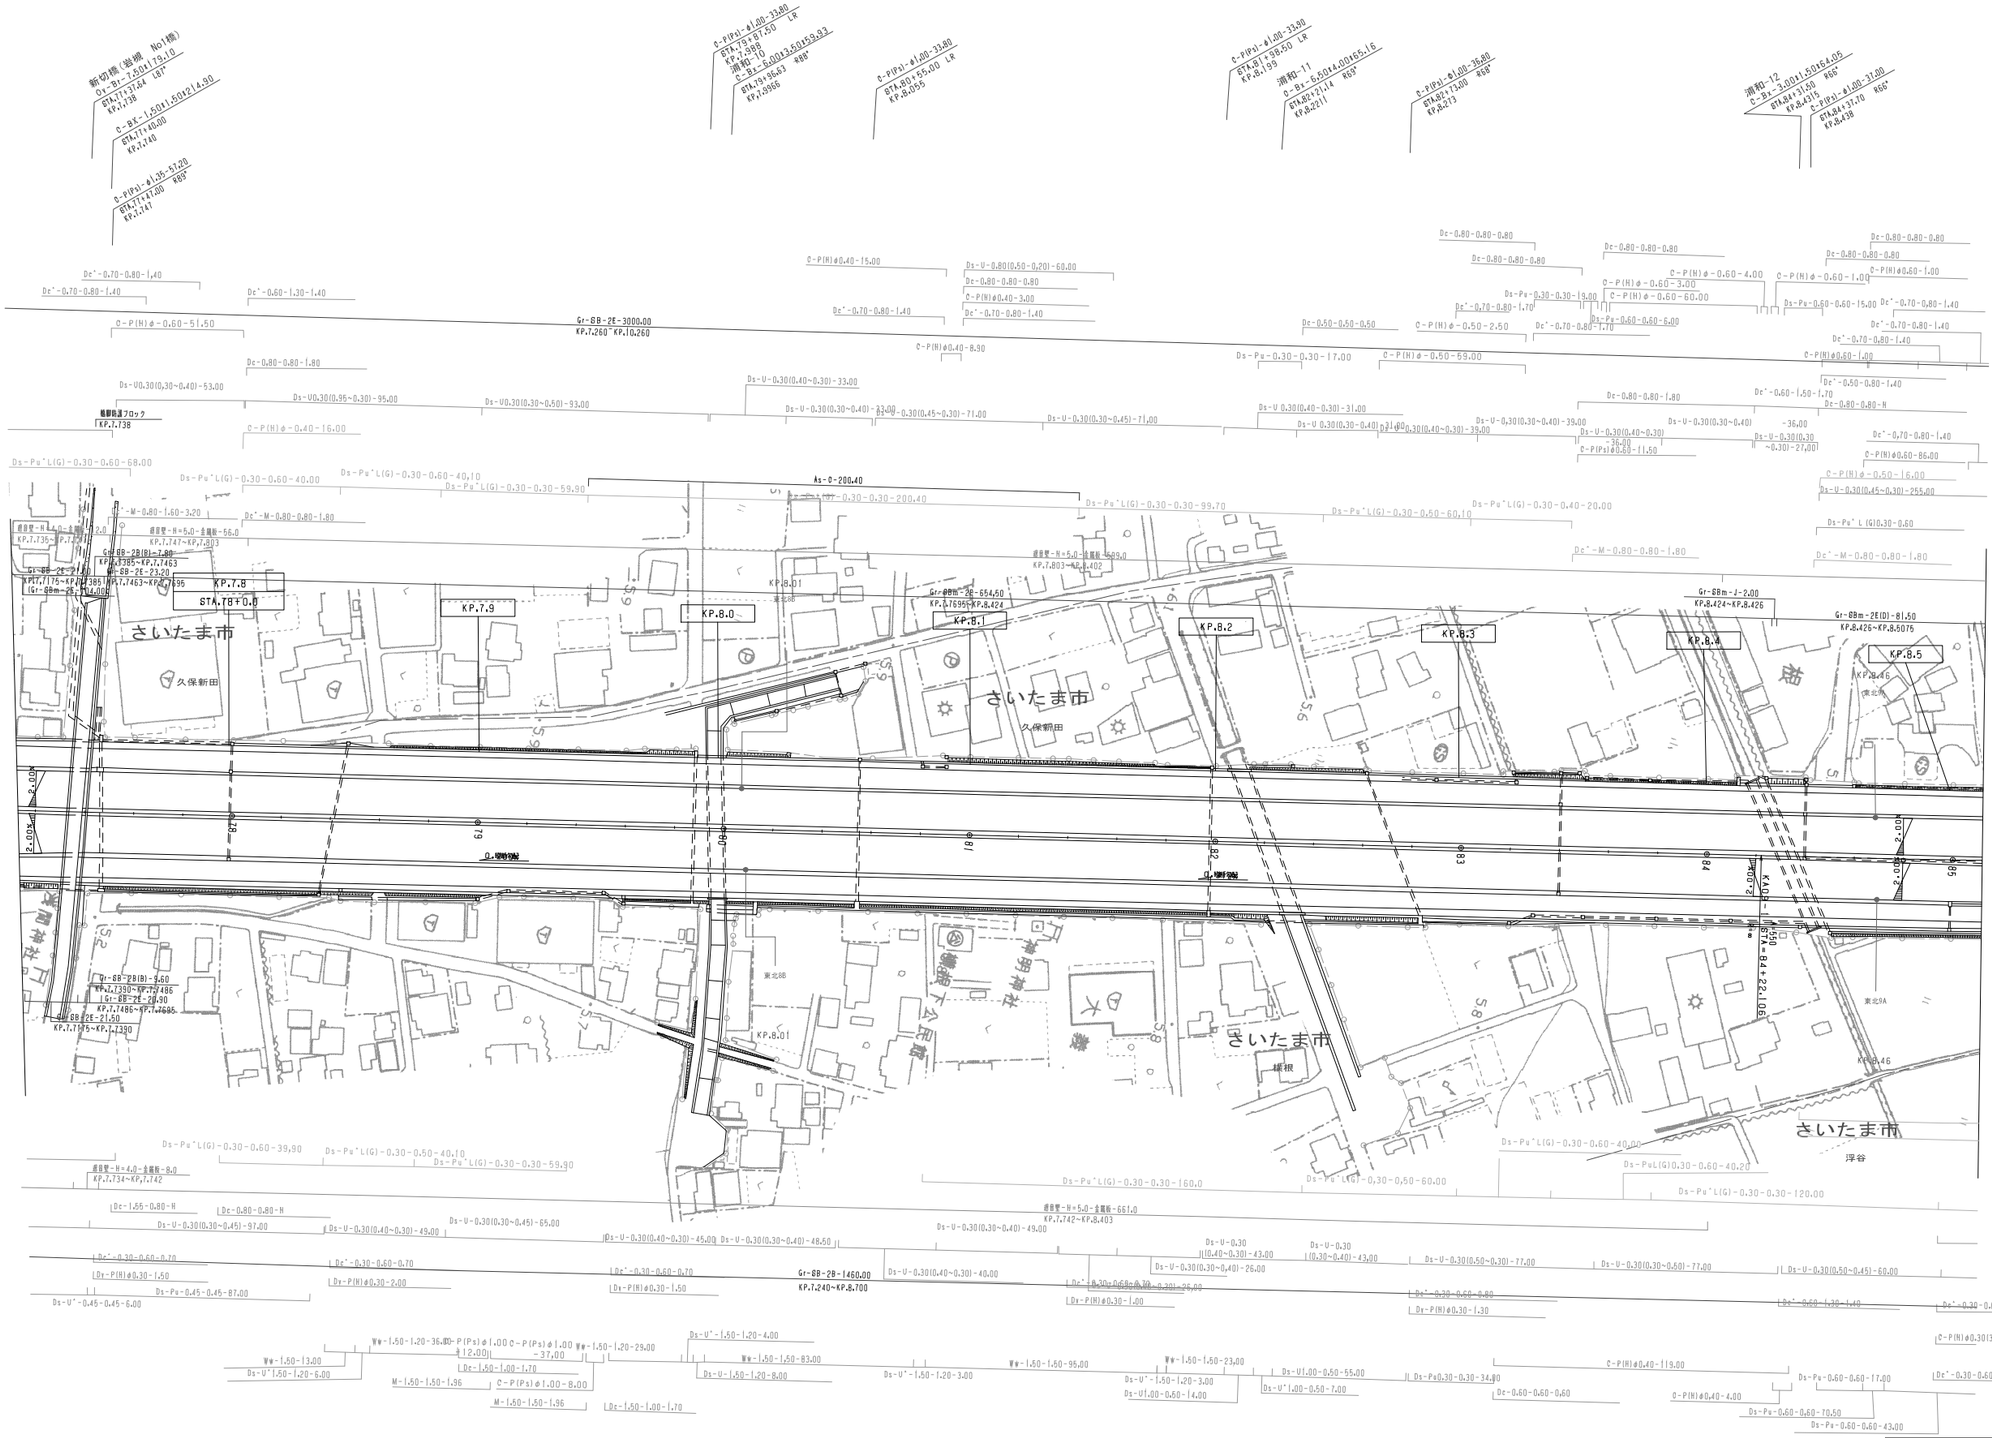
さいたま市
久保新田
さいたま市
久保新田
さいたま市
堀根
さいたま市
浮谷
KP.7.8
KP.7.9
KP.8.0
KP.8.1
KP.8.2
KP.8.3
KP.8.4
KP.8.5
KP.8.01
KP.8.46
Gr-88-2E-3000.00
KP.7.260~KP.10.260
Gr-88-2E-1460.00
KP.7.240~KP.8.700
As-0-200.40
Gr-88m-2E-654.50
KP.8.769~KP.8.424
Gr-88m-2E(D)-81.50
KP.8.426~KP.8.5075
Gr-88m-J-2.00
KP.8.424~KP.8.426
感音壁-H=5.0-金属板-505.0
KP.7.803~KP.8.402
感音壁-H=5.0-金属板-661.0
KP.7.742~KP.8.403
感音壁-H=4.0-金属板-56.0
KP.7.747~KP.7.803
感音壁-H=4.0-金属板-8.0
KP.7.734~KP.7.742
感音壁-H=4.0-金属板-2.0
KP.7.735~KP.7.737
Gr-88-2E-21.50
KP.7.695~KP.7.735
Gr-88-2E(B)-7.80
KP.7.735~KP.7.743
Gr-88-2E-23.20
KP.7.743~KP.7.775
Gr-88m-2E-21.00
KP.7.775~KP.7.796
Gr-88-2E(B)-3.60
KP.7.390~KP.7.485
Gr-88-2E-28.90
KP.7.485~KP.7.695
C-P(Ps)φ1.00-37.00
C-P(Ps)φ1.00-8.00
C-P(Ps)φ1.00-33.80
C-P(Ps)φ1.00-33.80
C-P(Ps)φ1.00-39.80
C-P(Ps)φ1.00-36.80
C-P(Ps)φ1.00-31.00
C-P(Ps)φ1.00-33.80
C-P(Ps)φ1.00-33.80
C-P(Ps)φ1.00-33.80

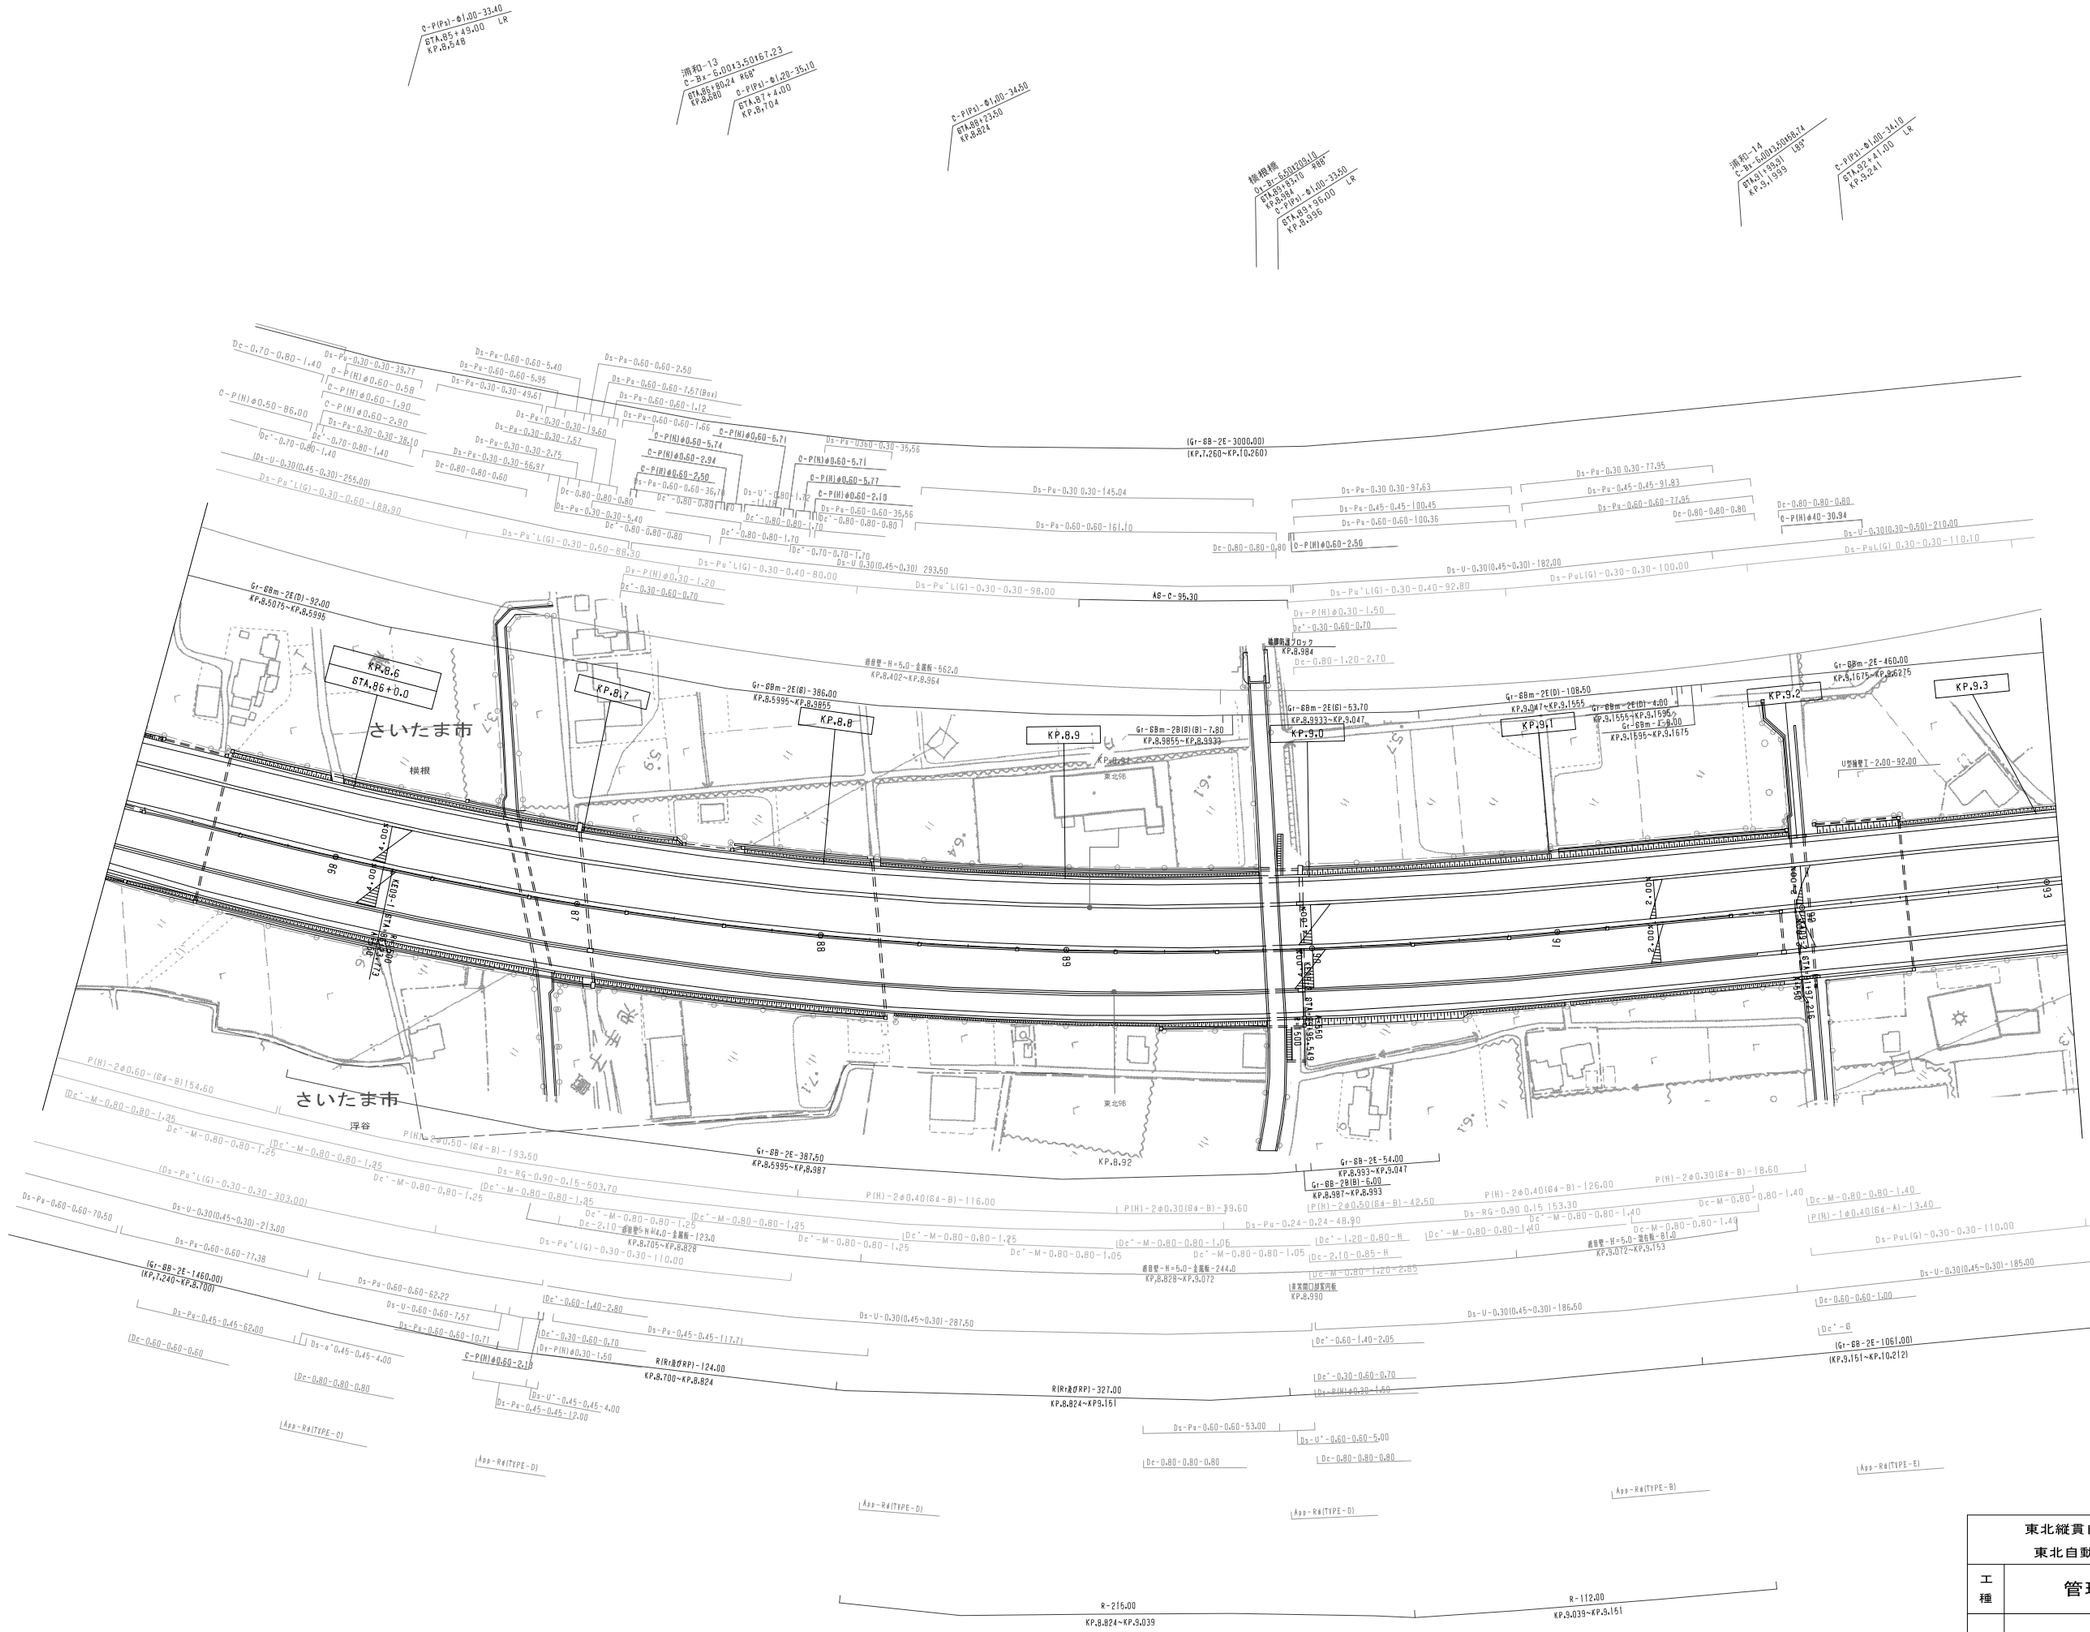

調整年月	摘要
第1回 2006年3月	
第2回 2011年5月	

東北縦貫自動車道弘前線
東北自動車道（浦和～岩槻）

工種：管理用平面図

名称：KP. 8. 510～KP. 9. 310
STA. 85+10～STA. 93+10

縮尺：1/1000

5/8

東日本高速道路（株）関東支社

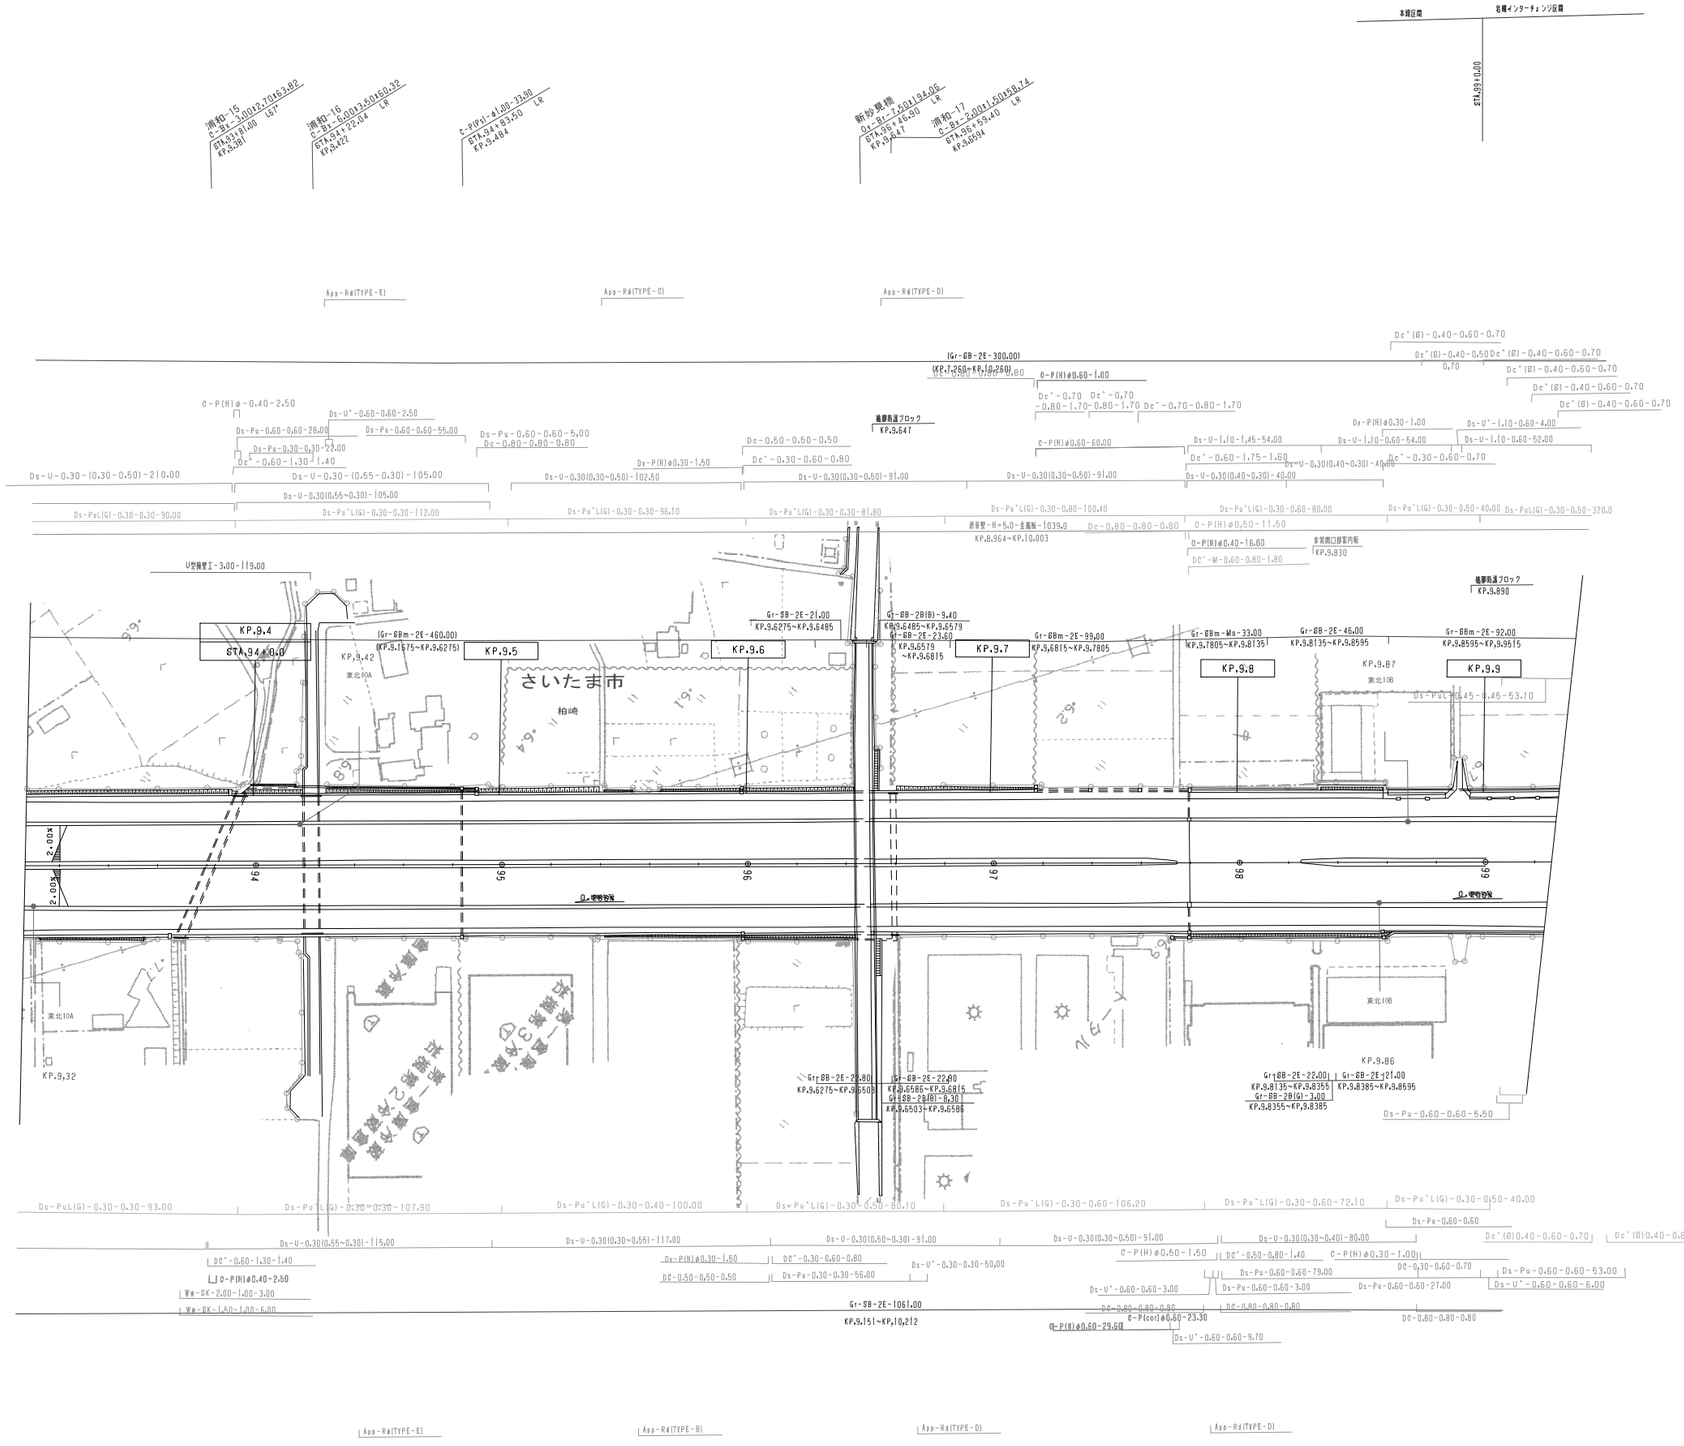

調整年月	摘要
第1回　2006年3月	
第2回　2011年5月	

東北縦貫自動車道弘前線 東北自動車道（浦和～岩槻）			——
工種	管理用平面図		——
名称	KP. 9. 300～KP. 9. 930 STA. 93+00～STA. 99+30	縮尺 1/1000	6 8
東日本高速道路（株）関東支社			

END OF IWTSUKI PROJECT

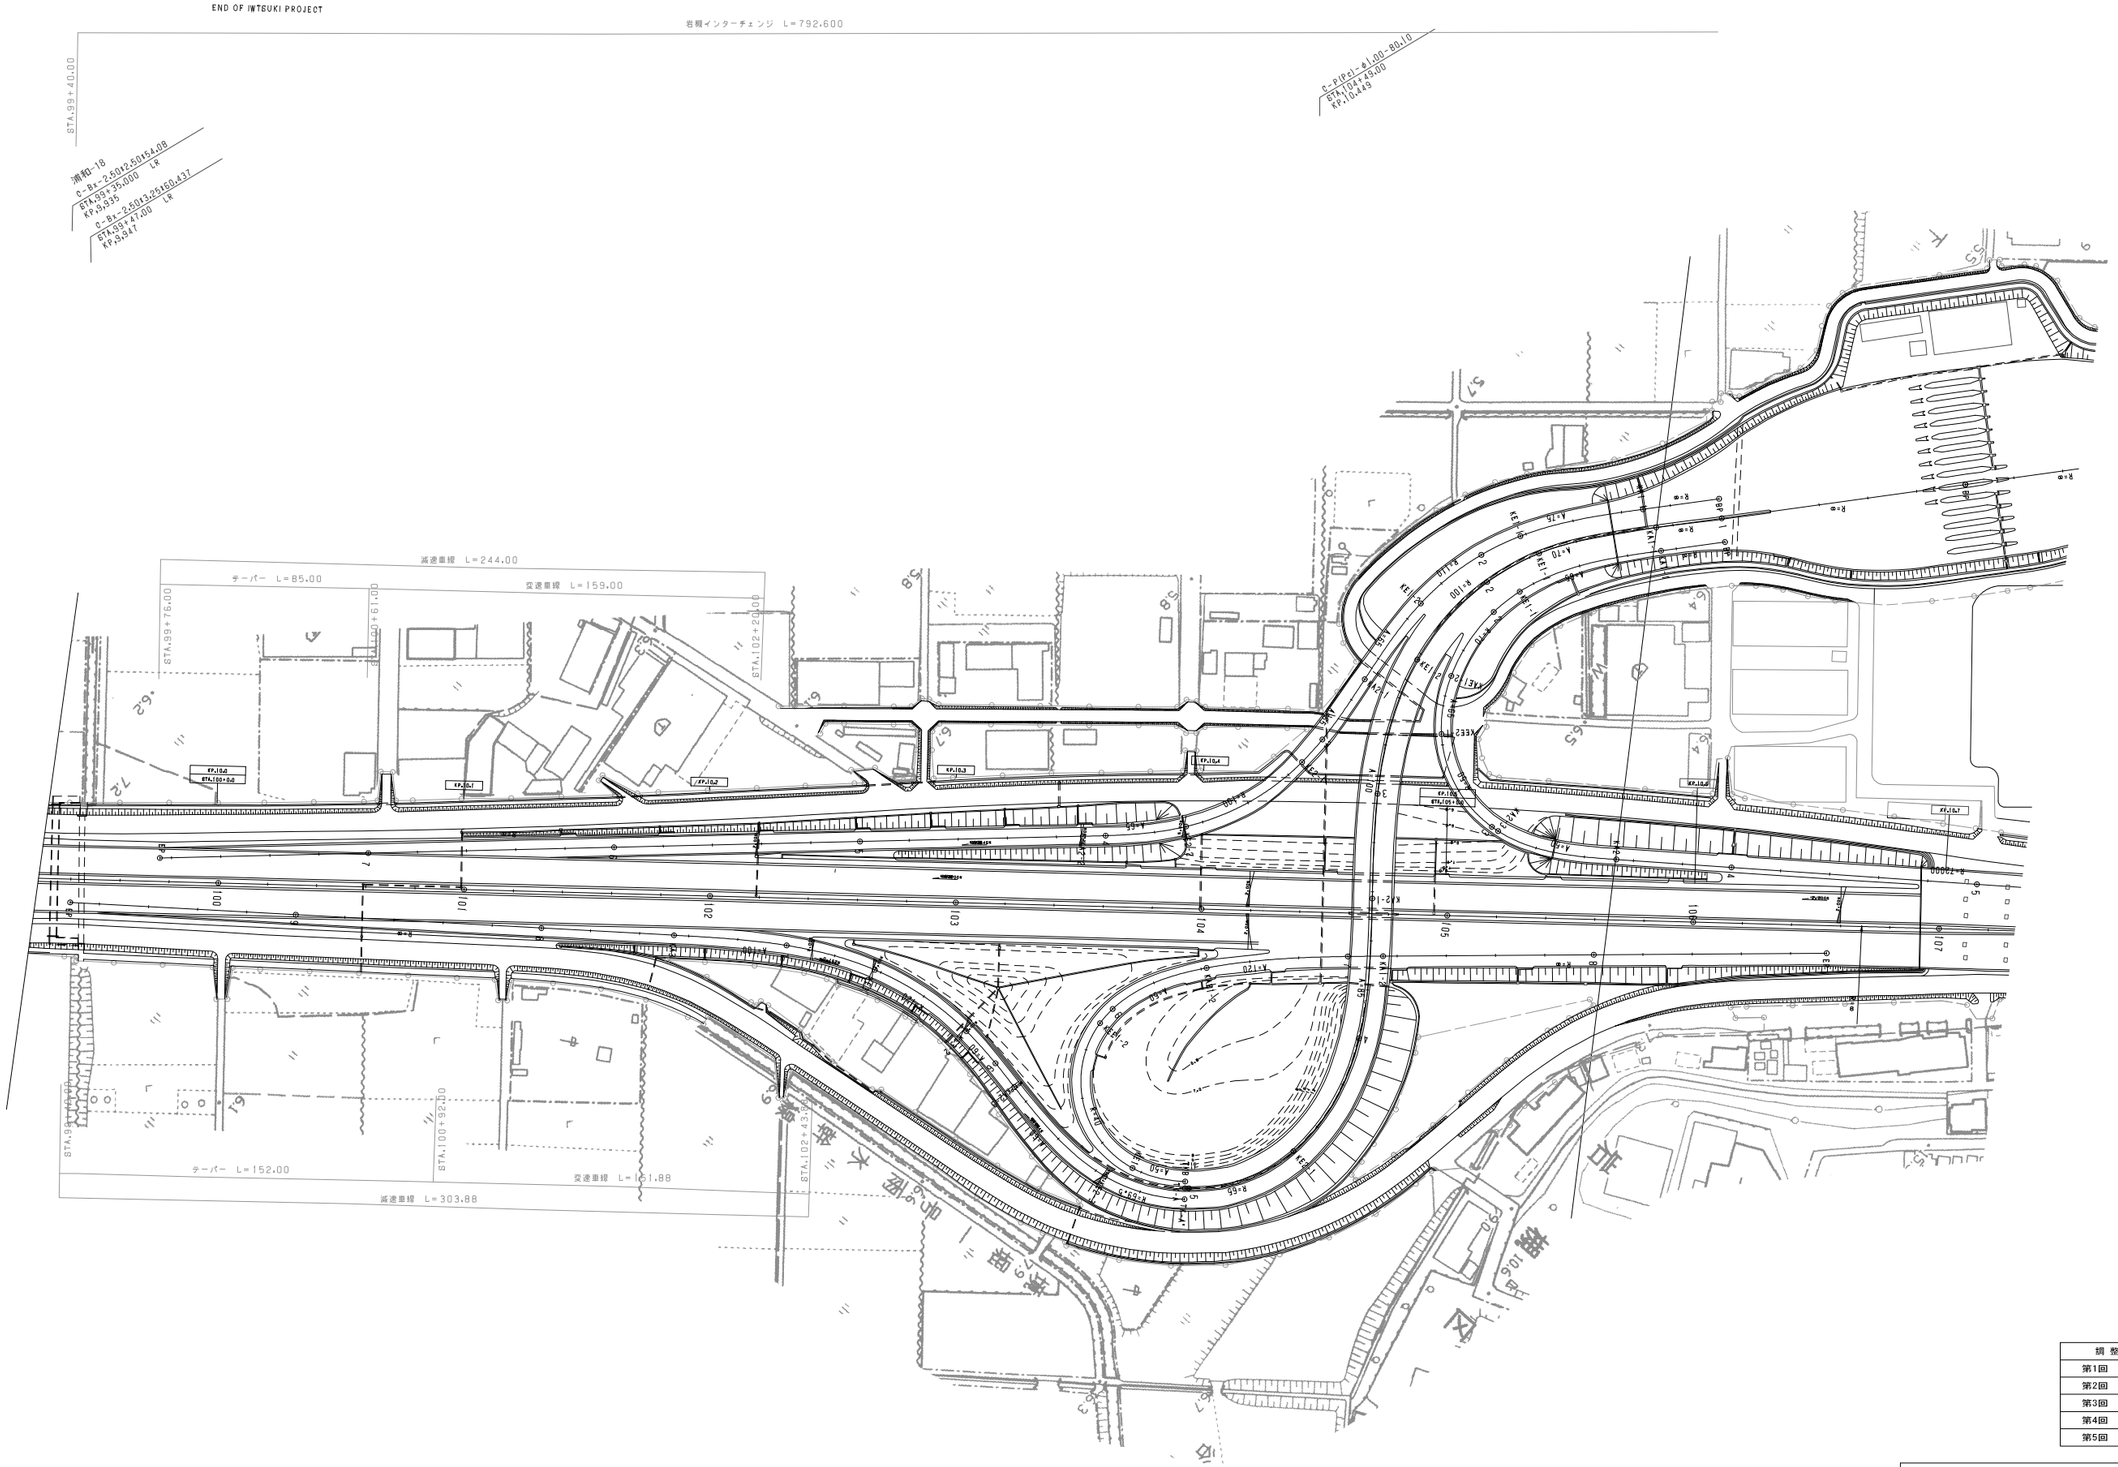

調整年月	
第1回　2006年3月	摘要
第2回　2008年5月	
第3回　2009年5月	
第4回　2011年5月	
第5回　2012年5月	

東北縦貫自動車道弘前線 東北自動車道（浦和～岩槻）			——
工種	管理用平面図		——
名称	KP. 9. 930～KP. 10. 570 STA. 99+30～STA. 105+70	縮尺 1/1000	7 8
東日本高速道路（株）関東支社			

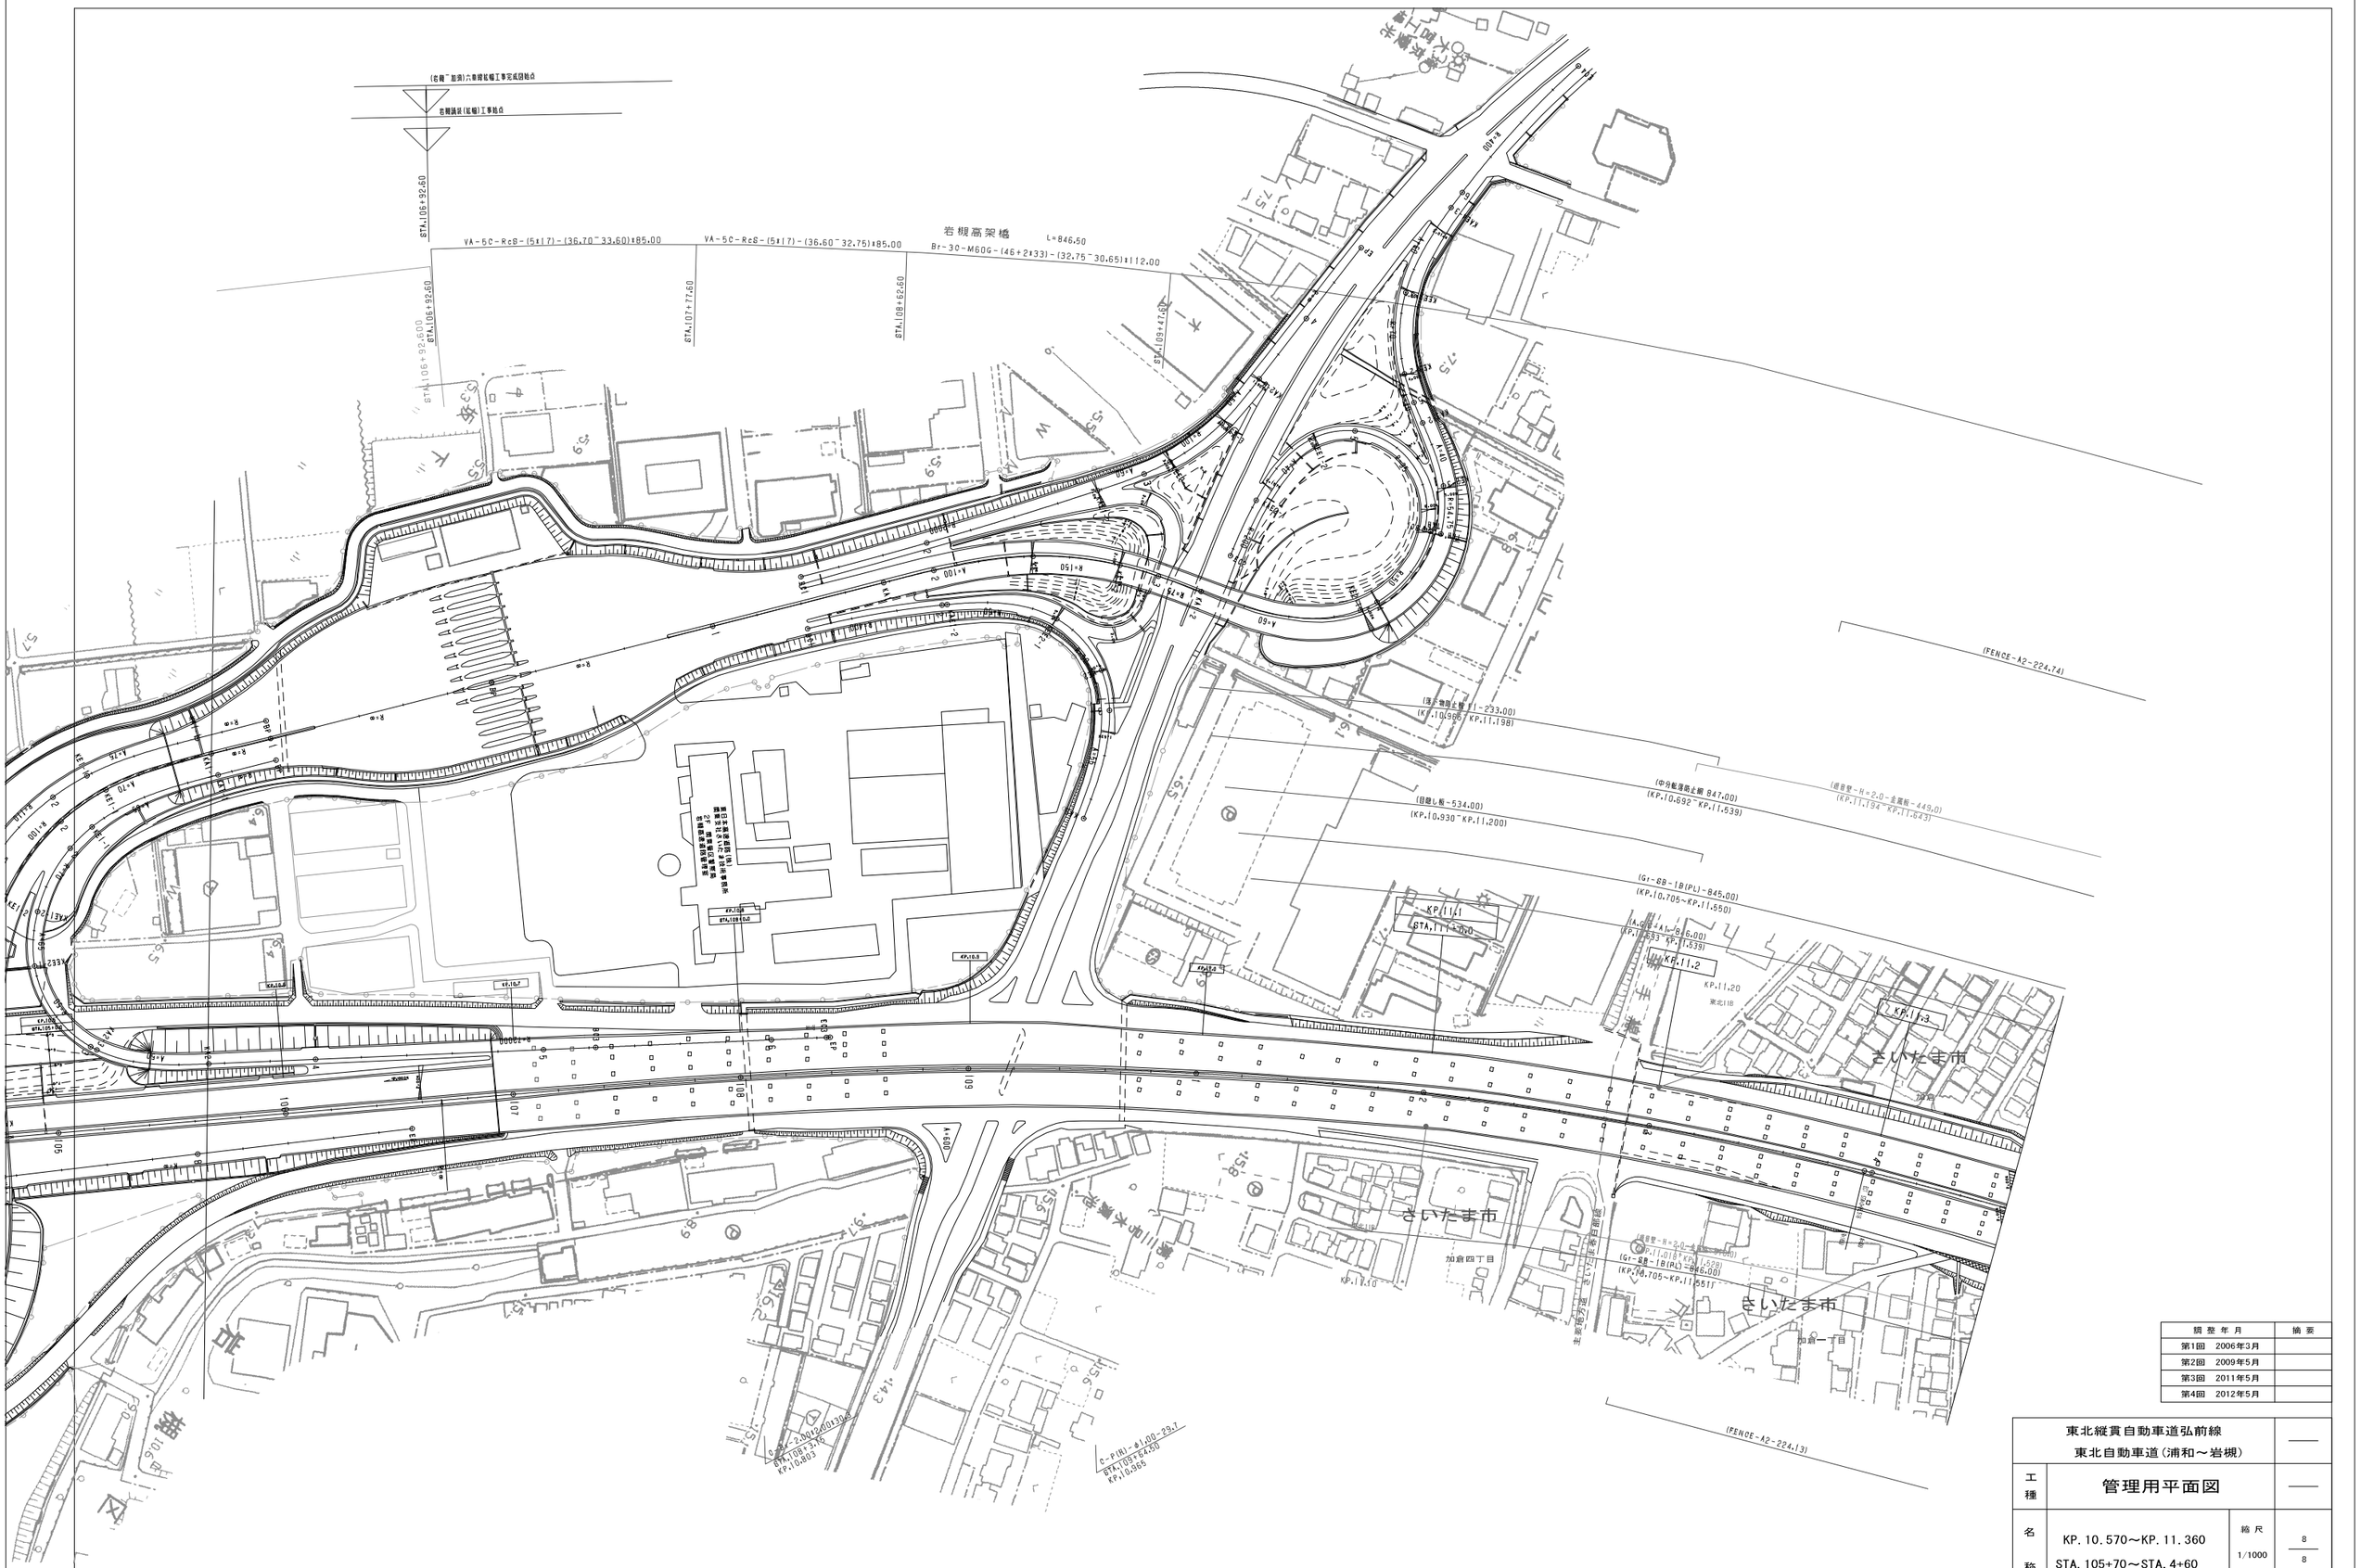

調整年月	摘要
第1回　2006年3月	
第2回　2009年5月	
第3回　2011年5月	
第4回　2012年5月	

東北縦貫自動車道弘前線 東北自動車道(浦和～岩槻)			——
工種	管理用平面図		——
名称	KP. 10. 570～KP. 11. 360 STA. 105+70～STA. 4+60	縮尺 1/1000	8 8
東日本高速道路(株)関東支社			

さいたま市

KP.10.0
STA.100+0.0

KP.10.1

KP.10.2

KP.10.3

KP.10.4

調整年月	摘要
第1回 2006年3月	
第2回 2008年5月	
第3回 2009年5月	
第4回 2011年5月	

東北縦貫自動車道弘前線
東北自動車道（浦和～岩槻）

工種	管理用平面図		
名称	岩槻インターチェンジ KP. 9. 940～KP. 10. 692 STA. 99+40～STA. 106+92	縮尺 1/500	1/4

東日本高速道路（株）関東支社

東北縦貫自動車道弘前線 東北自動車道（浦和～岩槻）			——
工種	管理用平面図		——
名称	岩槻インターチェンジ KP. 9. 940～KP. 10. 692 STA. 99+40～STA. 106+92	縮尺 1/500	2 4
東日本高速道路（株）関東支社			

調整年月	摘要
第1回　2006年3月	
第2回　2008年5月	
第3回　2009年5月	
第4回　2011年5月	
第5回　2012年5月	

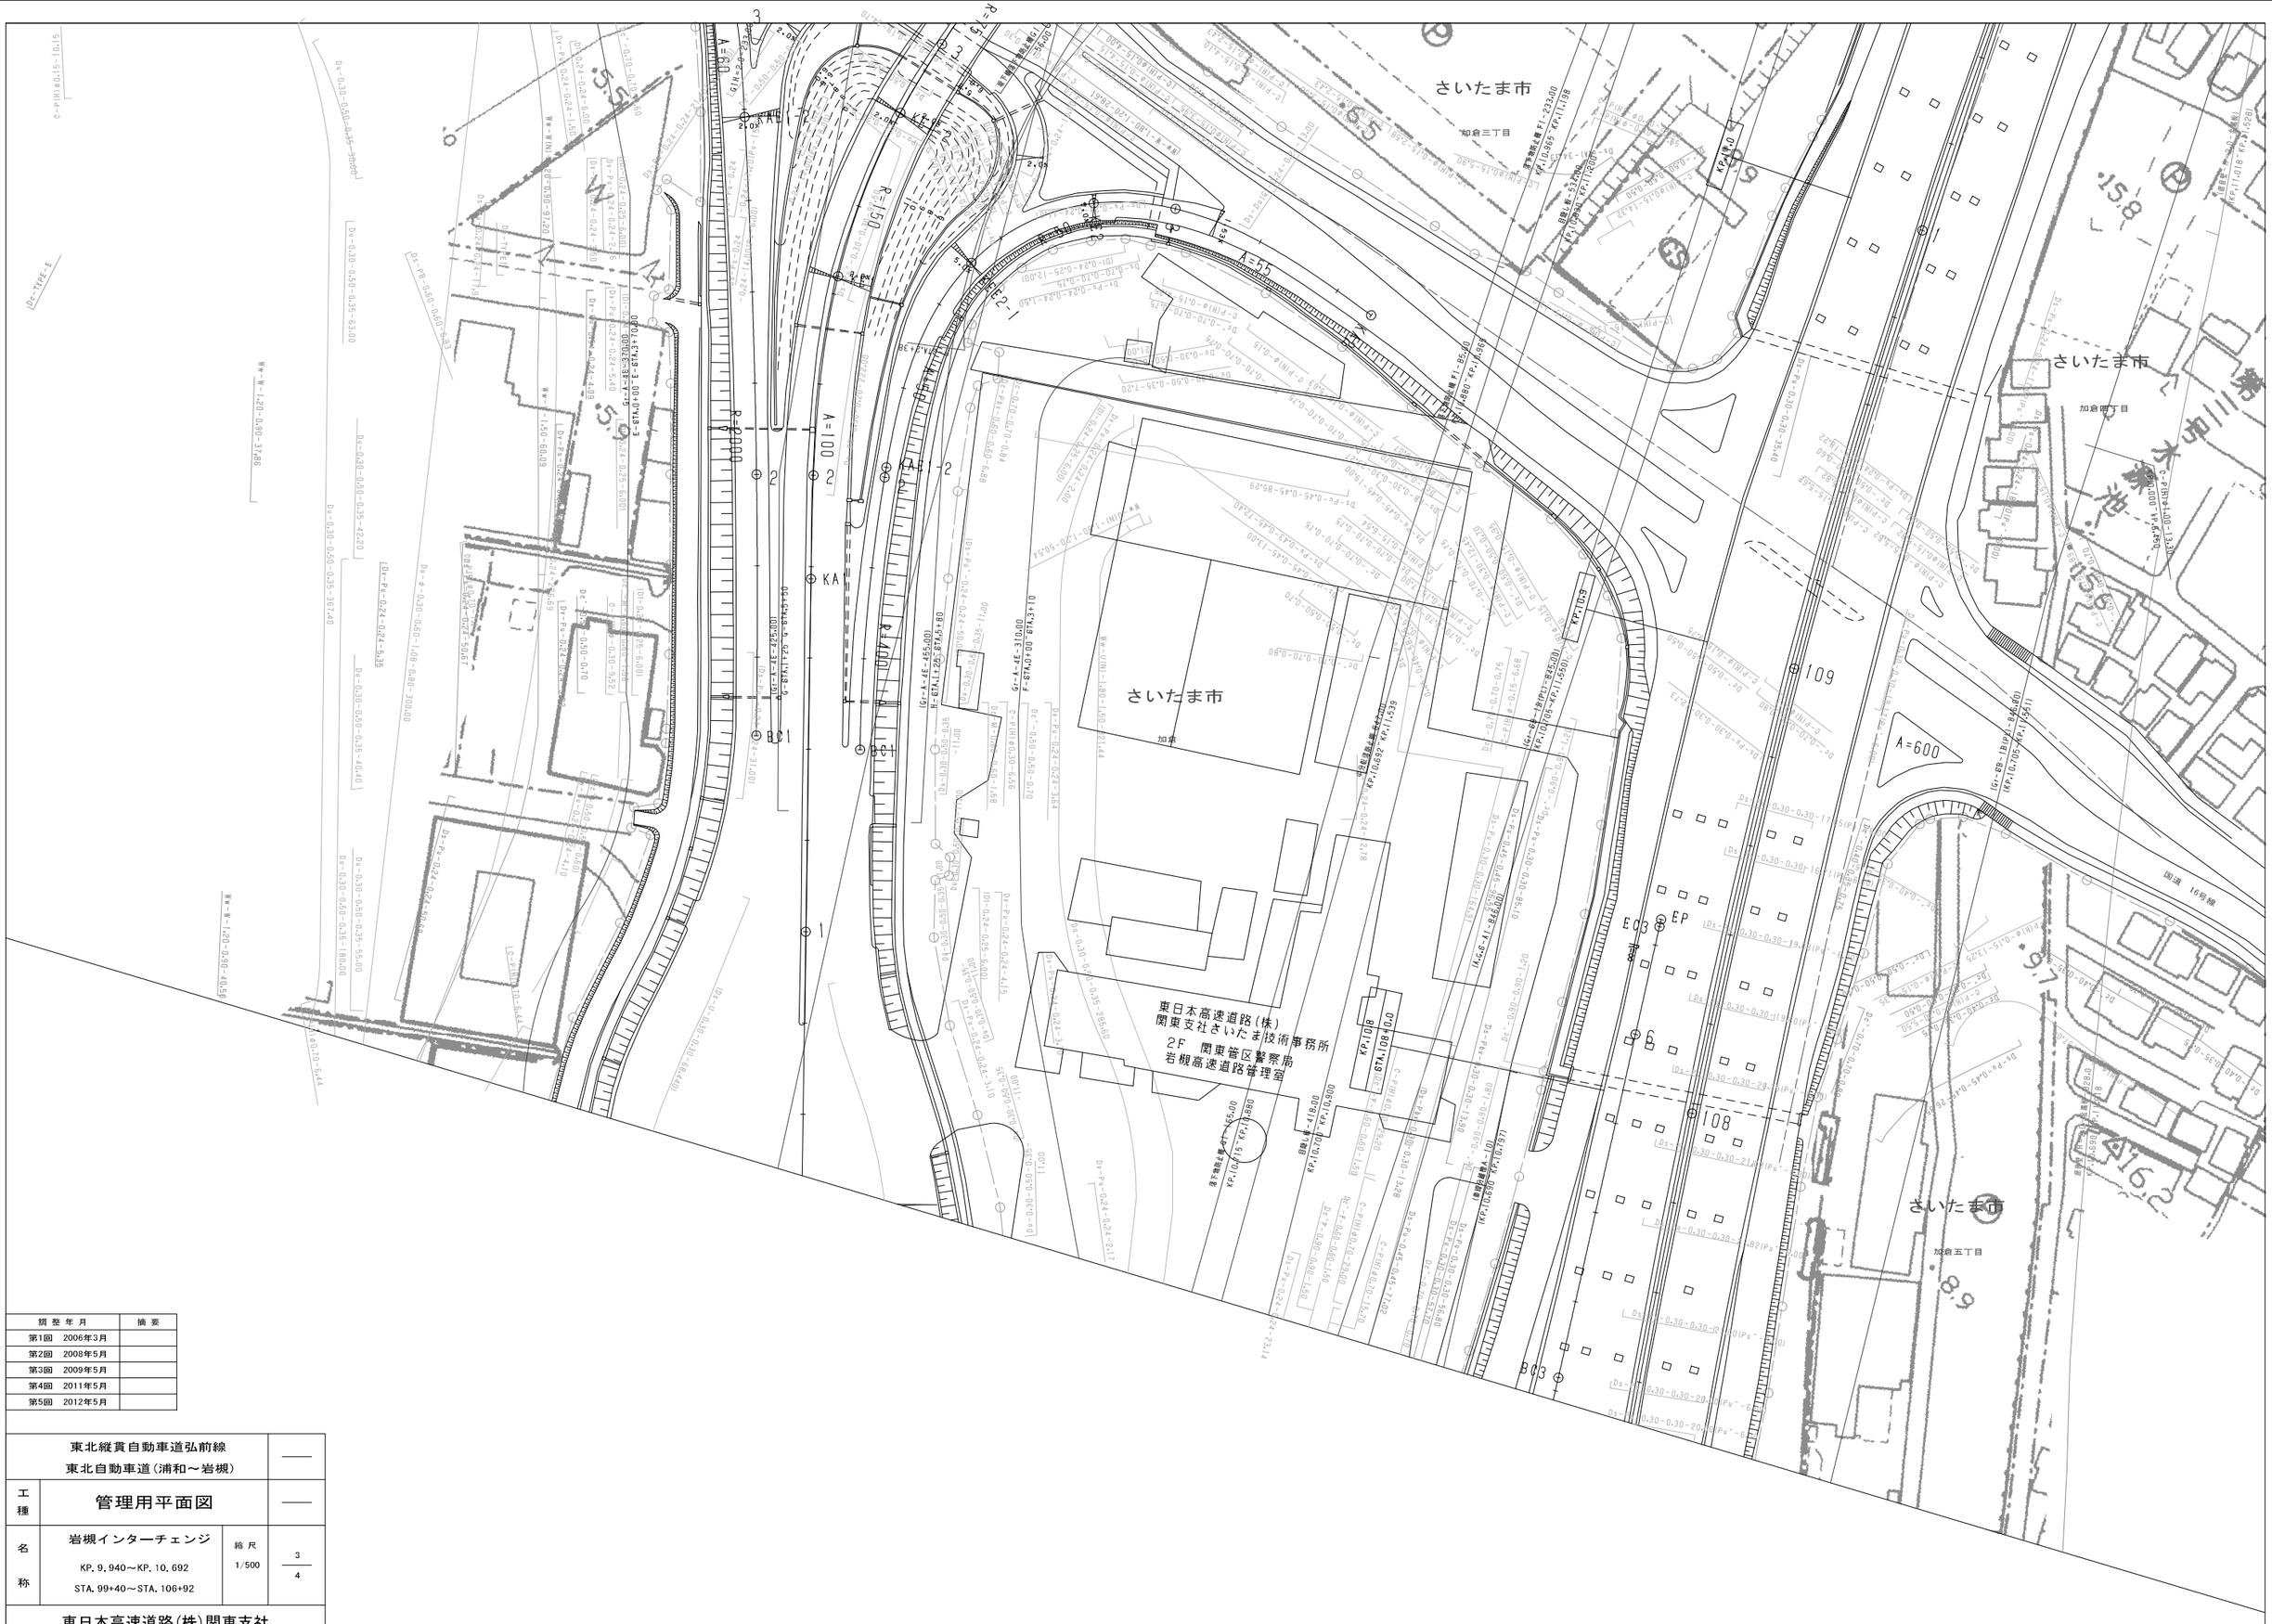

調整年月	摘要
第1回 2006年3月	
第2回 2008年5月	
第3回 2009年5月	
第4回 2011年5月	
第5回 2012年5月	

東北縦貫自動車道弘前線 東北自動車道(浦和～岩槻)			——
工種	管理用平面図		——
名称	岩槻インターチェンジ KP. 9. 940～KP. 10. 692 STA. 99+40～STA. 106+92	縮尺 1/500	3 4
東日本高速道路(株)関東支社			

東北縦貫自動車道弘前線 東北自動車道（浦和～岩槻）		——
工種	管理用平面図	——
名称	岩槻インターチェンジ KP. 9. 940～KP. 10. 692 STA. 99+40～STA. 106+92	縮尺 1/500	4/4
東日本高速道路（株）関東支社		

損整年月	摘要
第1回　2006年3月	
第2回　2008年5月	



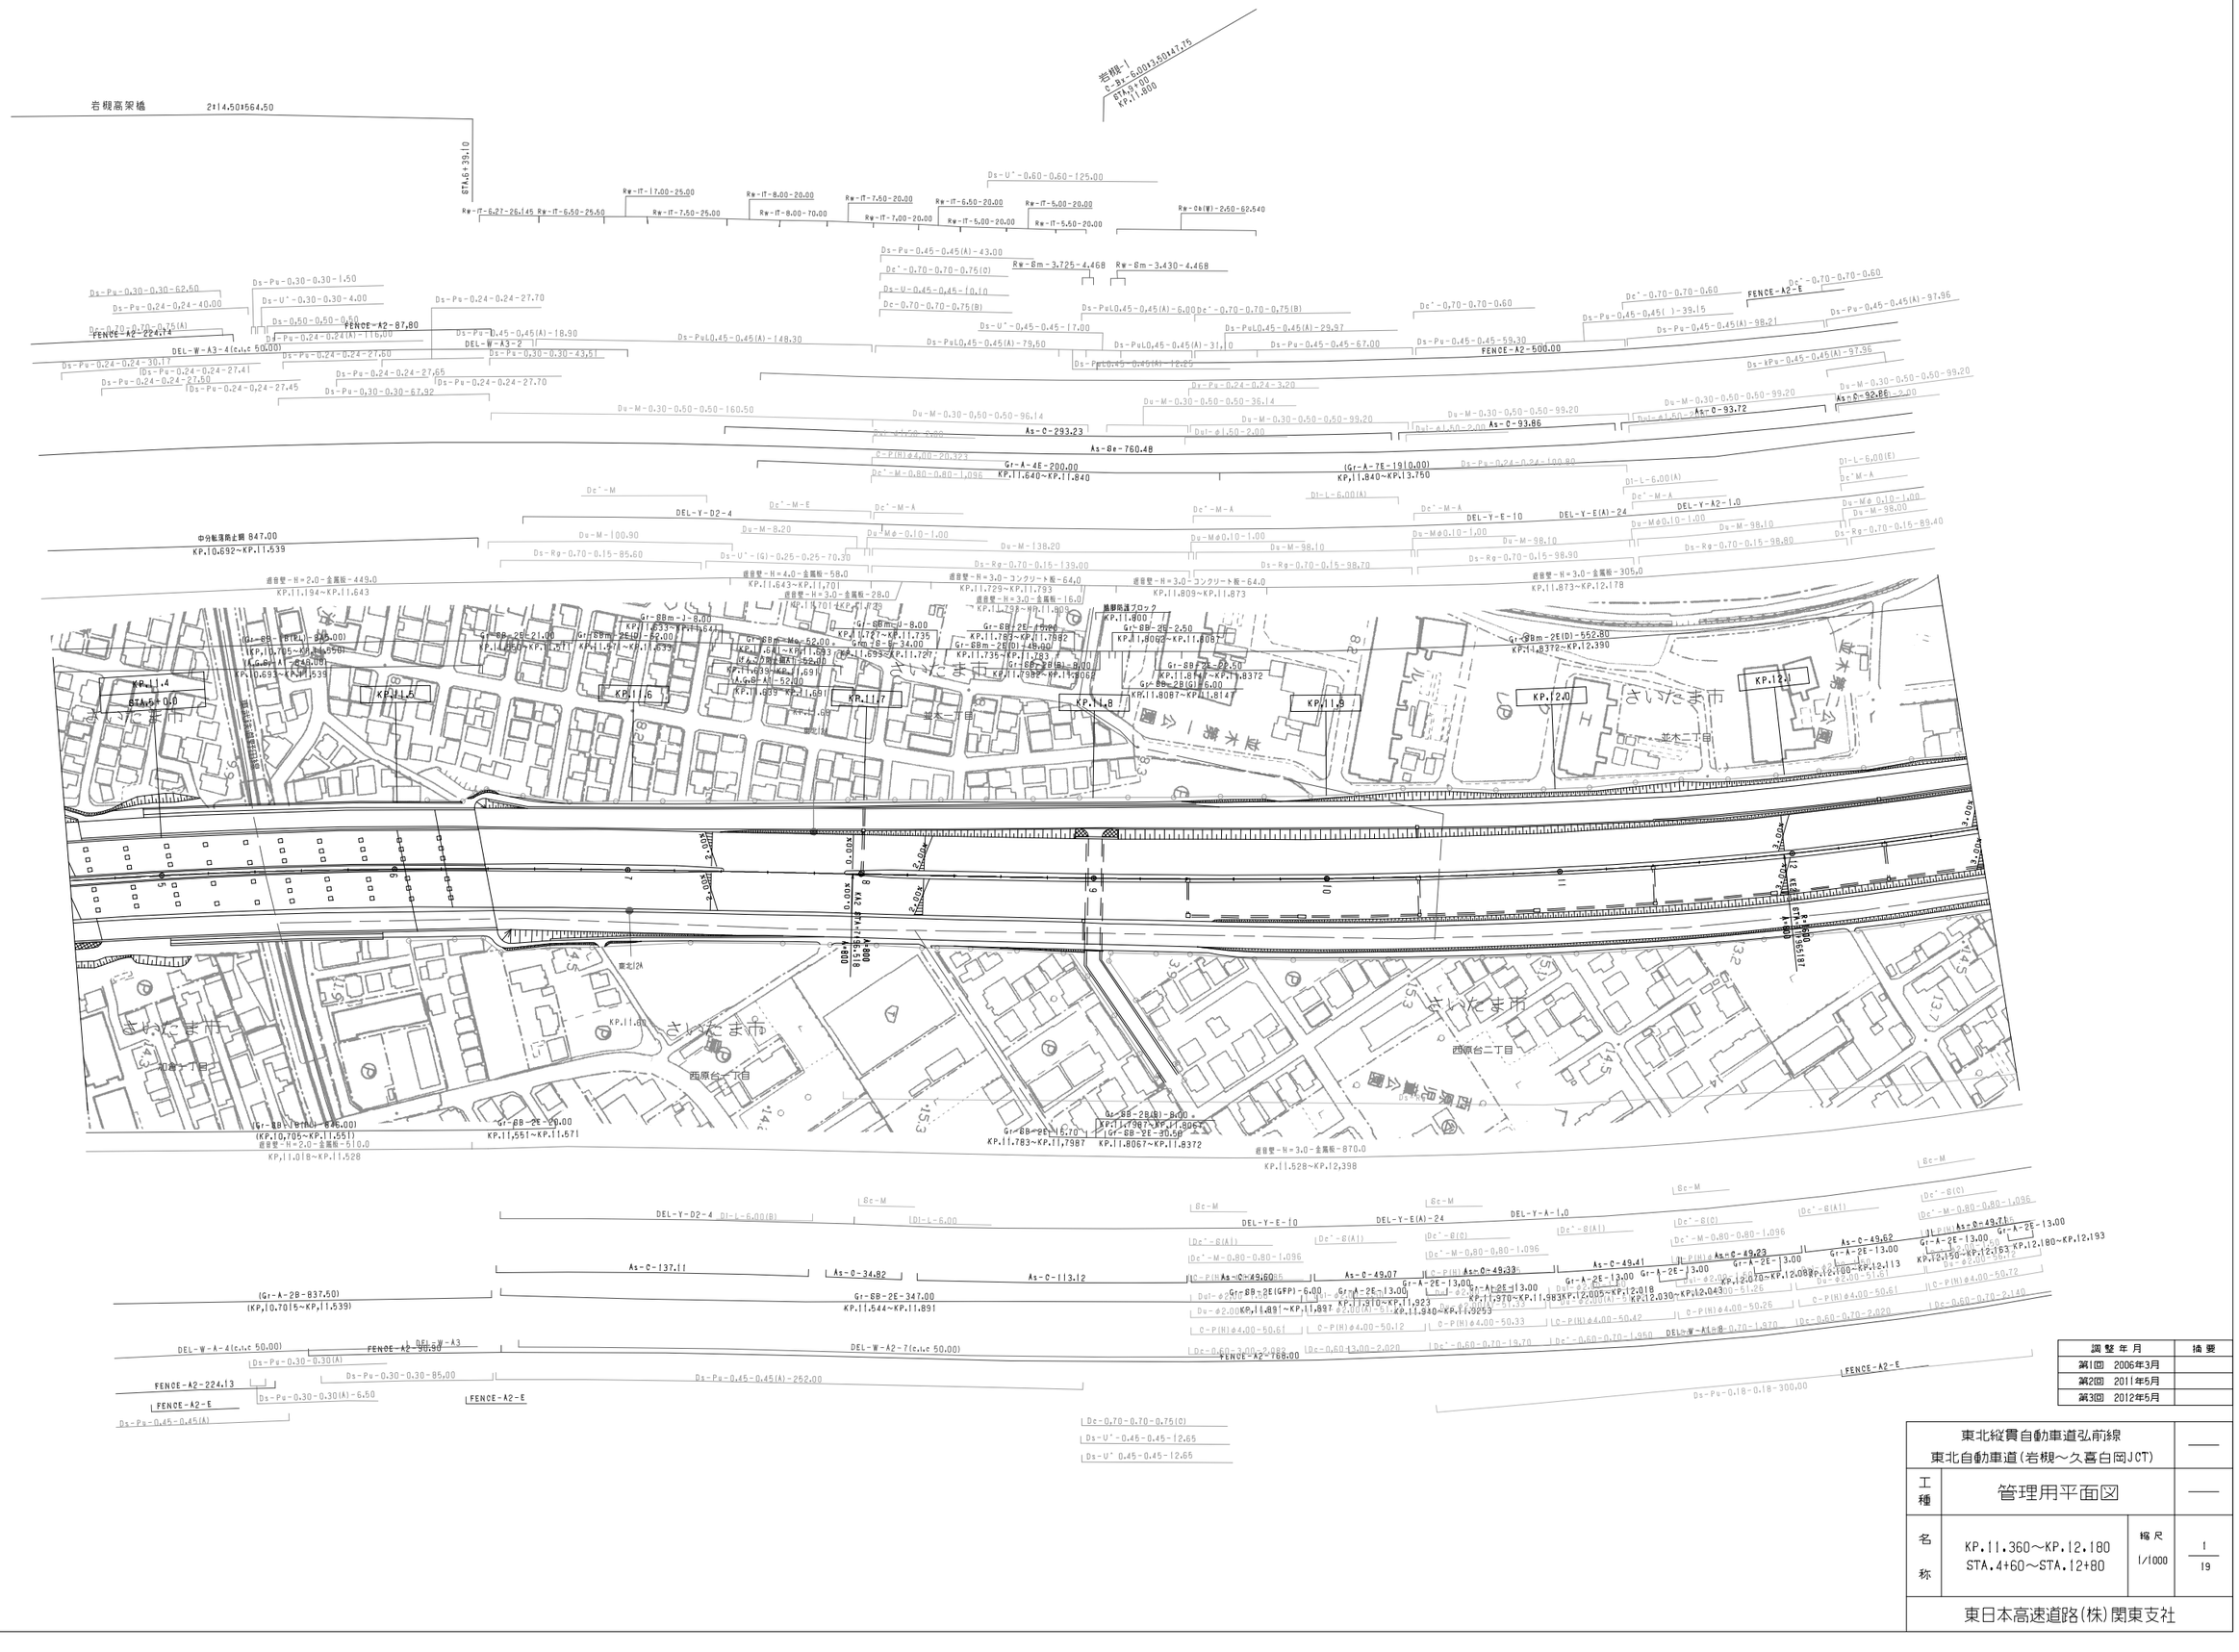

調整年月	摘要
第1回 2006年3月	
第2回 2011年5月	
第3回 2012年5月	

東北縦貫自動車道弘前線
東北自動車道(岩槻～久喜白岡JCT)

工種	管理用平面図		
名称	KP.11.360～KP.12.180 STA.4+60～STA.12+80	縮尺 1/1000	1/19

東日本高速道路(株)関東支社

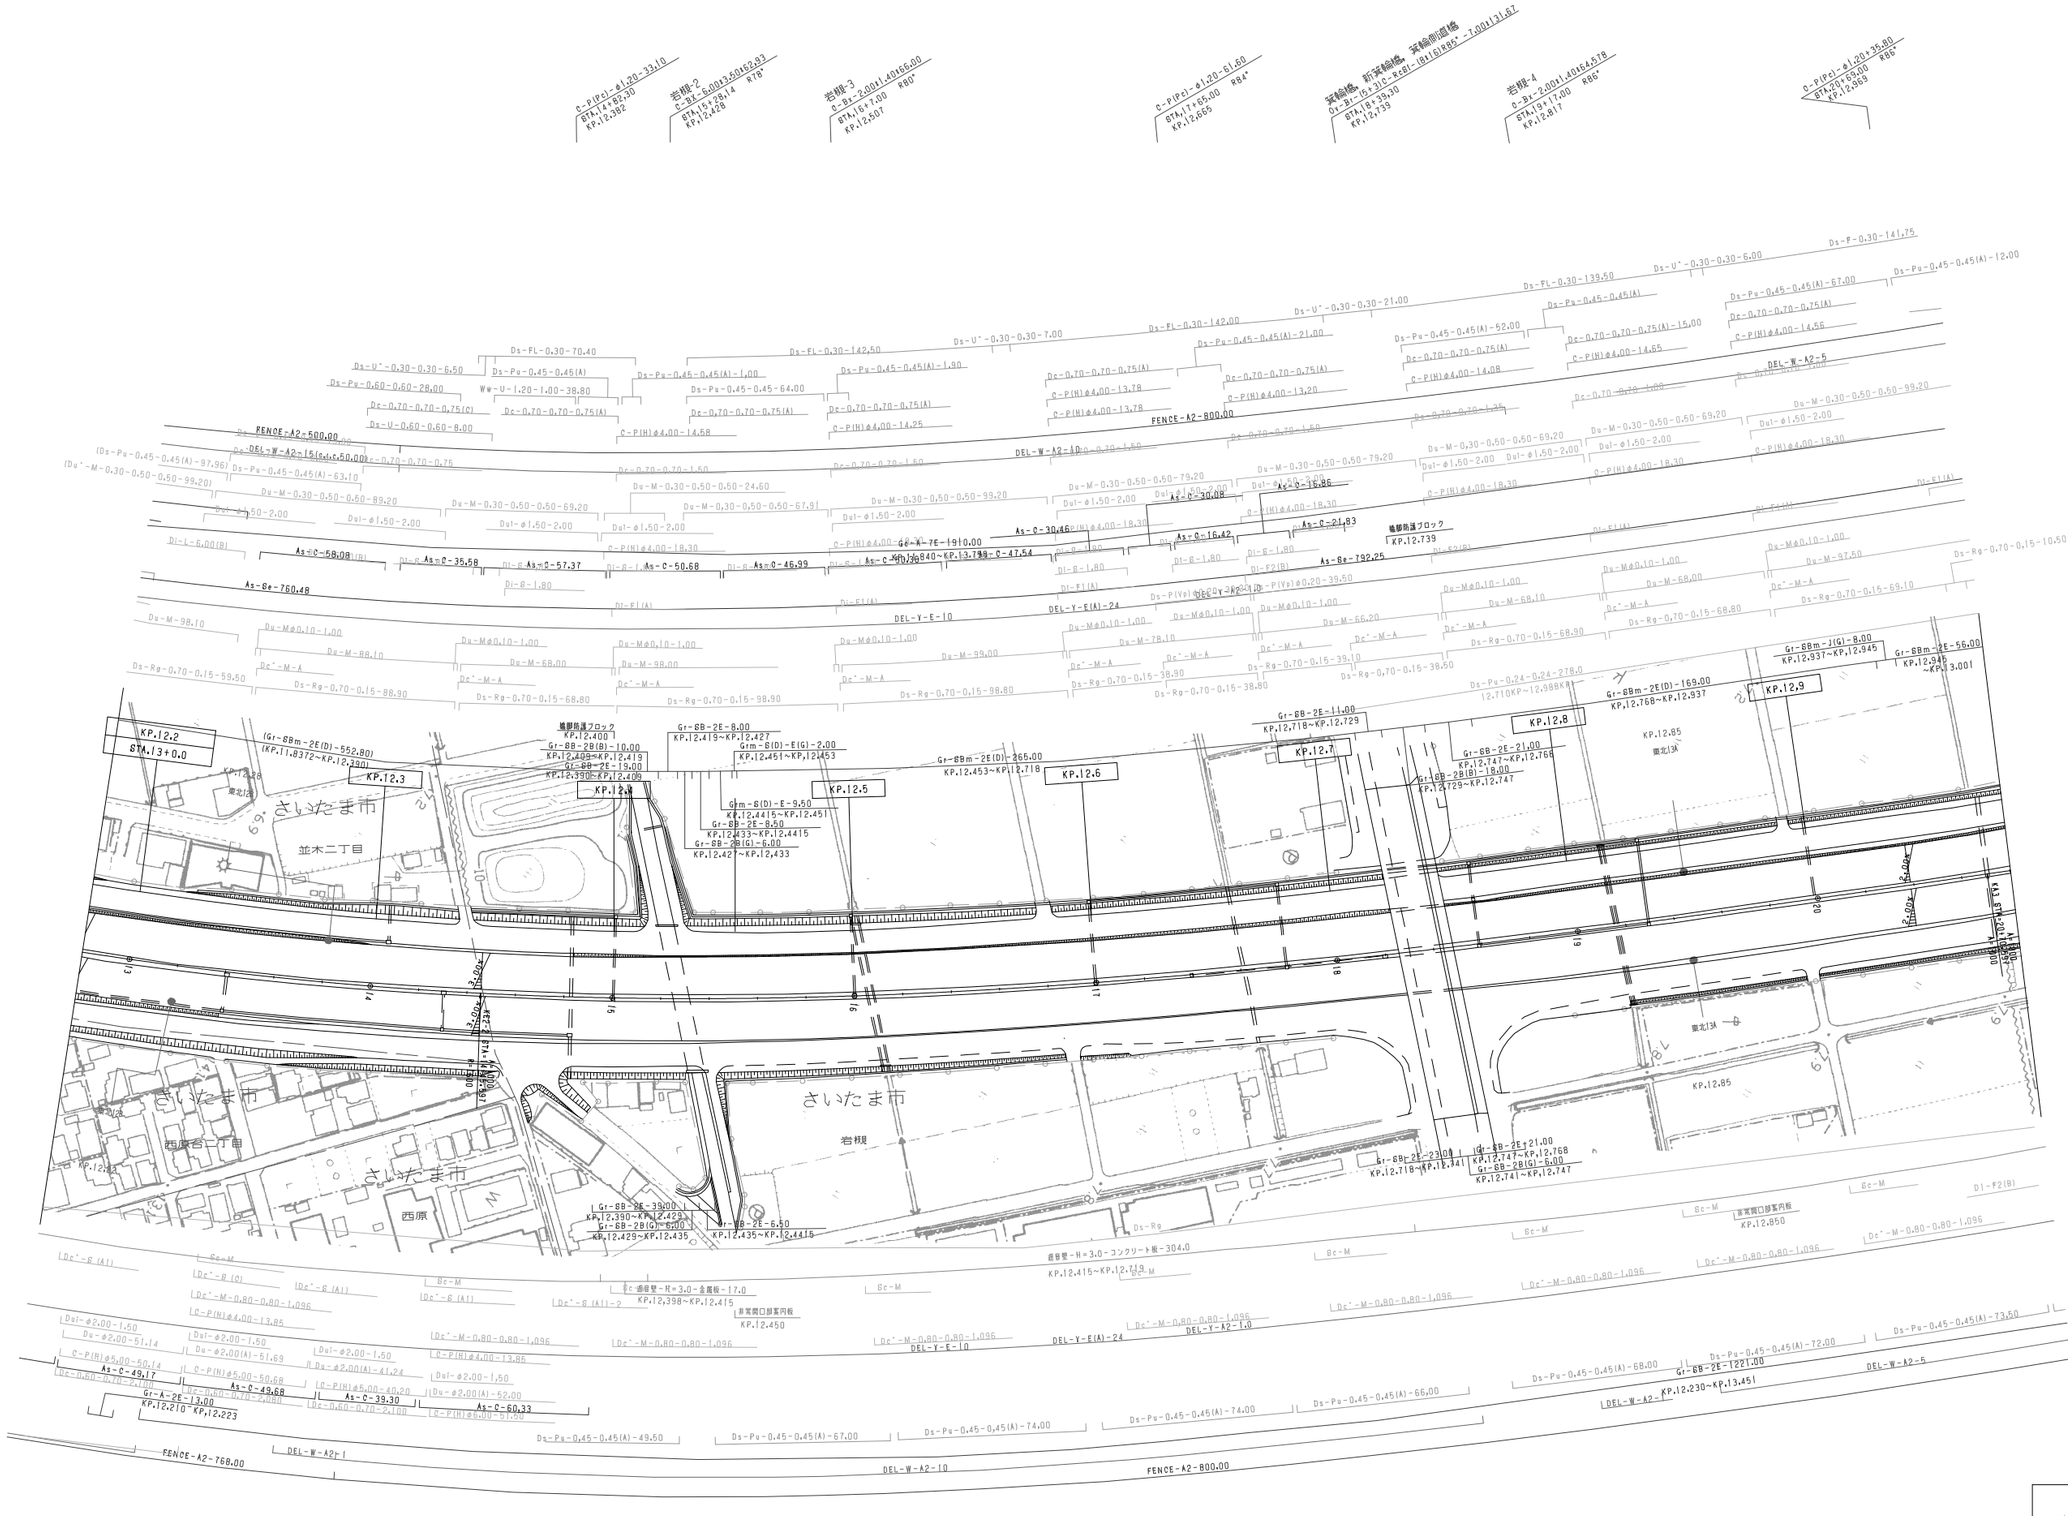
岩槻-2
C-Bx-6.00@1350=8052.93
STA.15+28.14
KP.12.428
R78°
岩槻-3
C-Bx-2.00@1.40=165.00
STA.16+1.00
KP.12.507
R80°
C-P(Pc)-φ1.20-61.60
STA.17+85.00
KP.12.665
R84°
笹舘橋、新笹舘橋、笹舘側道橋
C-Bx-15+3@C-R68(-184.16)@96°-1.00@131.67
STA.18+39.30
KP.12.739
岩槻-4
C-Bx-2.00@1.40=164.578
STA.19+11.00
KP.12.817
R86°
C-P(Pc)-φ1.20+35.80
STA.20+0.00
KP.12.969
R85°
FENCE-A2-500.00
DEL-W-A2-15
FENCE-A2-800.00
DEL-W-A2-10
DEL-W-A2-5
DEL-Y-E(A)-24
DEL-Y-E-10
DEL-Y-A2-1.0
As-8e-760.48
As-C-58.08
As-C-35.58
As-C-57.37
As-C-50.68
As-C-46.99
As-C-30.46
As-C-16.42
As-C-30.08
As-C-16.86
As-C-21.83
As-8e-792.25
As-C-49.17
As-C-49.68
As-C-39.30
As-C-60.33
As-A-2E-13.00
KP.12.210~KP.12.223
KP.12.2
STA.13+0.0
KP.12.3
KP.12.4
KP.12.5
KP.12.6
KP.12.7
KP.12.8
KP.12.9
KP.12.85
KP.12.86
KP.12.88
KP.12.89
KP.12.90
KP.12.91
KP.12.92
KP.12.93
KP.12.94
KP.12.95
KP.12.96
KP.12.97
KP.12.98
KP.13.00
KP.13.01
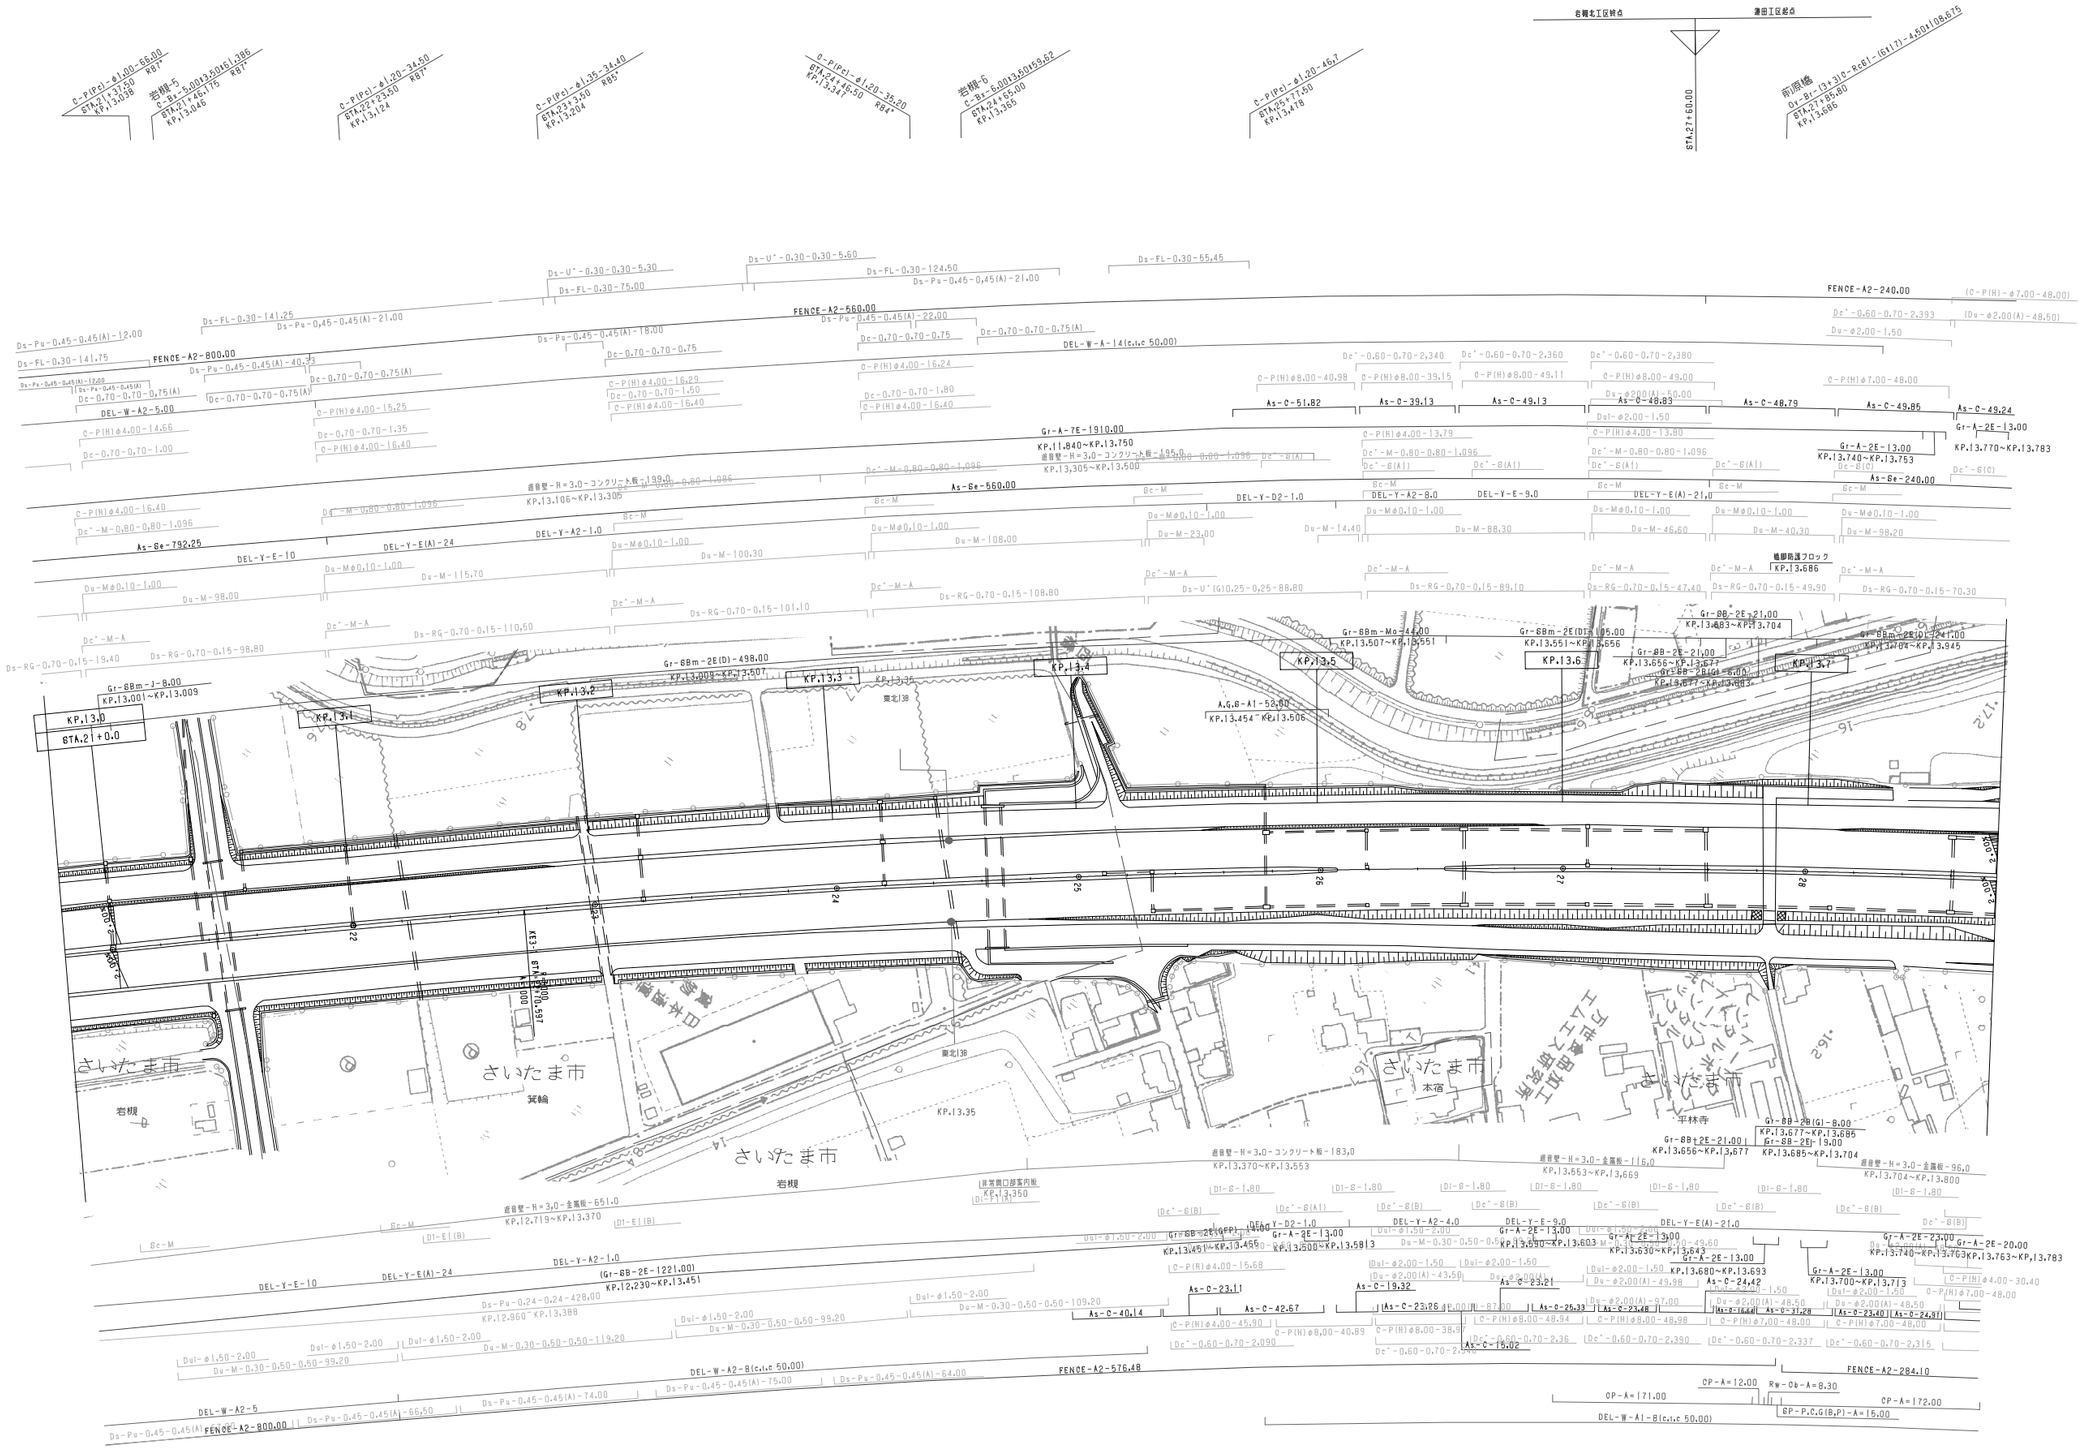
岩槻
さいたま市
笹久保
本宿
平林寺
KP.13.0
KP.13.1
KP.13.2
KP.13.3
KP.13.4
KP.13.5
KP.13.6
KP.13.7
KP.13.35
STA.2+0.0
STA.27+60.00
Gr-88m-J-8.00
KP.13.001~KP.13.009
Gr-88m-2E(D)-498.00
KP.13.009~KP.13.507
Gr-88m-Mo-44.00
KP.13.507~KP.13.551
Gr-88m-2E(D)-105.00
KP.13.551~KP.13.656
Gr-88-2E-21.00
KP.13.656~KP.13.677
Gr-88-2E(G)-8.00
KP.13.677~KP.13.685
Gr-88-2E-19.00
KP.13.685~KP.13.704
Gr-88m-2E(D)-241.00
KP.13.704~KP.13.945
A.G.B-A1-52.60
KP.13.454~KP.13.506
Gr-88-2E-21.00
KP.13.650~KP.13.677
Gr-88m-2E(GP)-146.00
KP.13.451~KP.13.456
Gr-88-2E-122.00
KP.12.230~KP.13.451
FENCE-A2-800.00
FENCE-A2-560.00
FENCE-A2-240.00
FENCE-A2-576.48
FENCE-A2-284.10
Gr-A-7E-191.00
KP.11.840~KP.13.750
Gr-A-2E-13.00
KP.13.740~KP.13.753
Gr-A-2E-13.00
KP.13.770~KP.13.783
As-Se-792.25
As-Se-560.00
As-Se-240.00
As-C-51.82
As-C-39.13
As-C-49.13
As-C-48.83
As-C-48.79
As-C-49.85
As-C-49.24
DEL-W-A2-5.00
DEL-W-A-14(r.u.c 50.00)
DEL-W-A2-8(r.u.c 50.00)
DEL-W-A1-8(r.u.c 50.00)
DEL-Y-E-10
DEL-Y-E(A)-24
DEL-Y-A2-1.0
DEL-Y-D2-1.0
DEL-Y-A2-4.0
DEL-Y-E-9.0
DEL-Y-E(A)-21.0
DEL-Y-A2-8.0
DEL-Y-E-9.0
DEL-Y-E(A)-21.0
岩槻
笹久保
本宿
平林寺
さいたま市
KP.13.35
東北38
東北自動車道
首都圏中央連絡自動車道
エコエコアクアリーナ
本宿公園
笹久保公園
岩槻駅
岩槻駅東口
岩槻駅西口
岩槻駅東口駅前広場
岩槻駅西口駅前広場
岩槻駅東口駅前広場
岩槻駅西口駅前広場
岩槻駅東口駅前広場
岩槻駅西口駅前広場

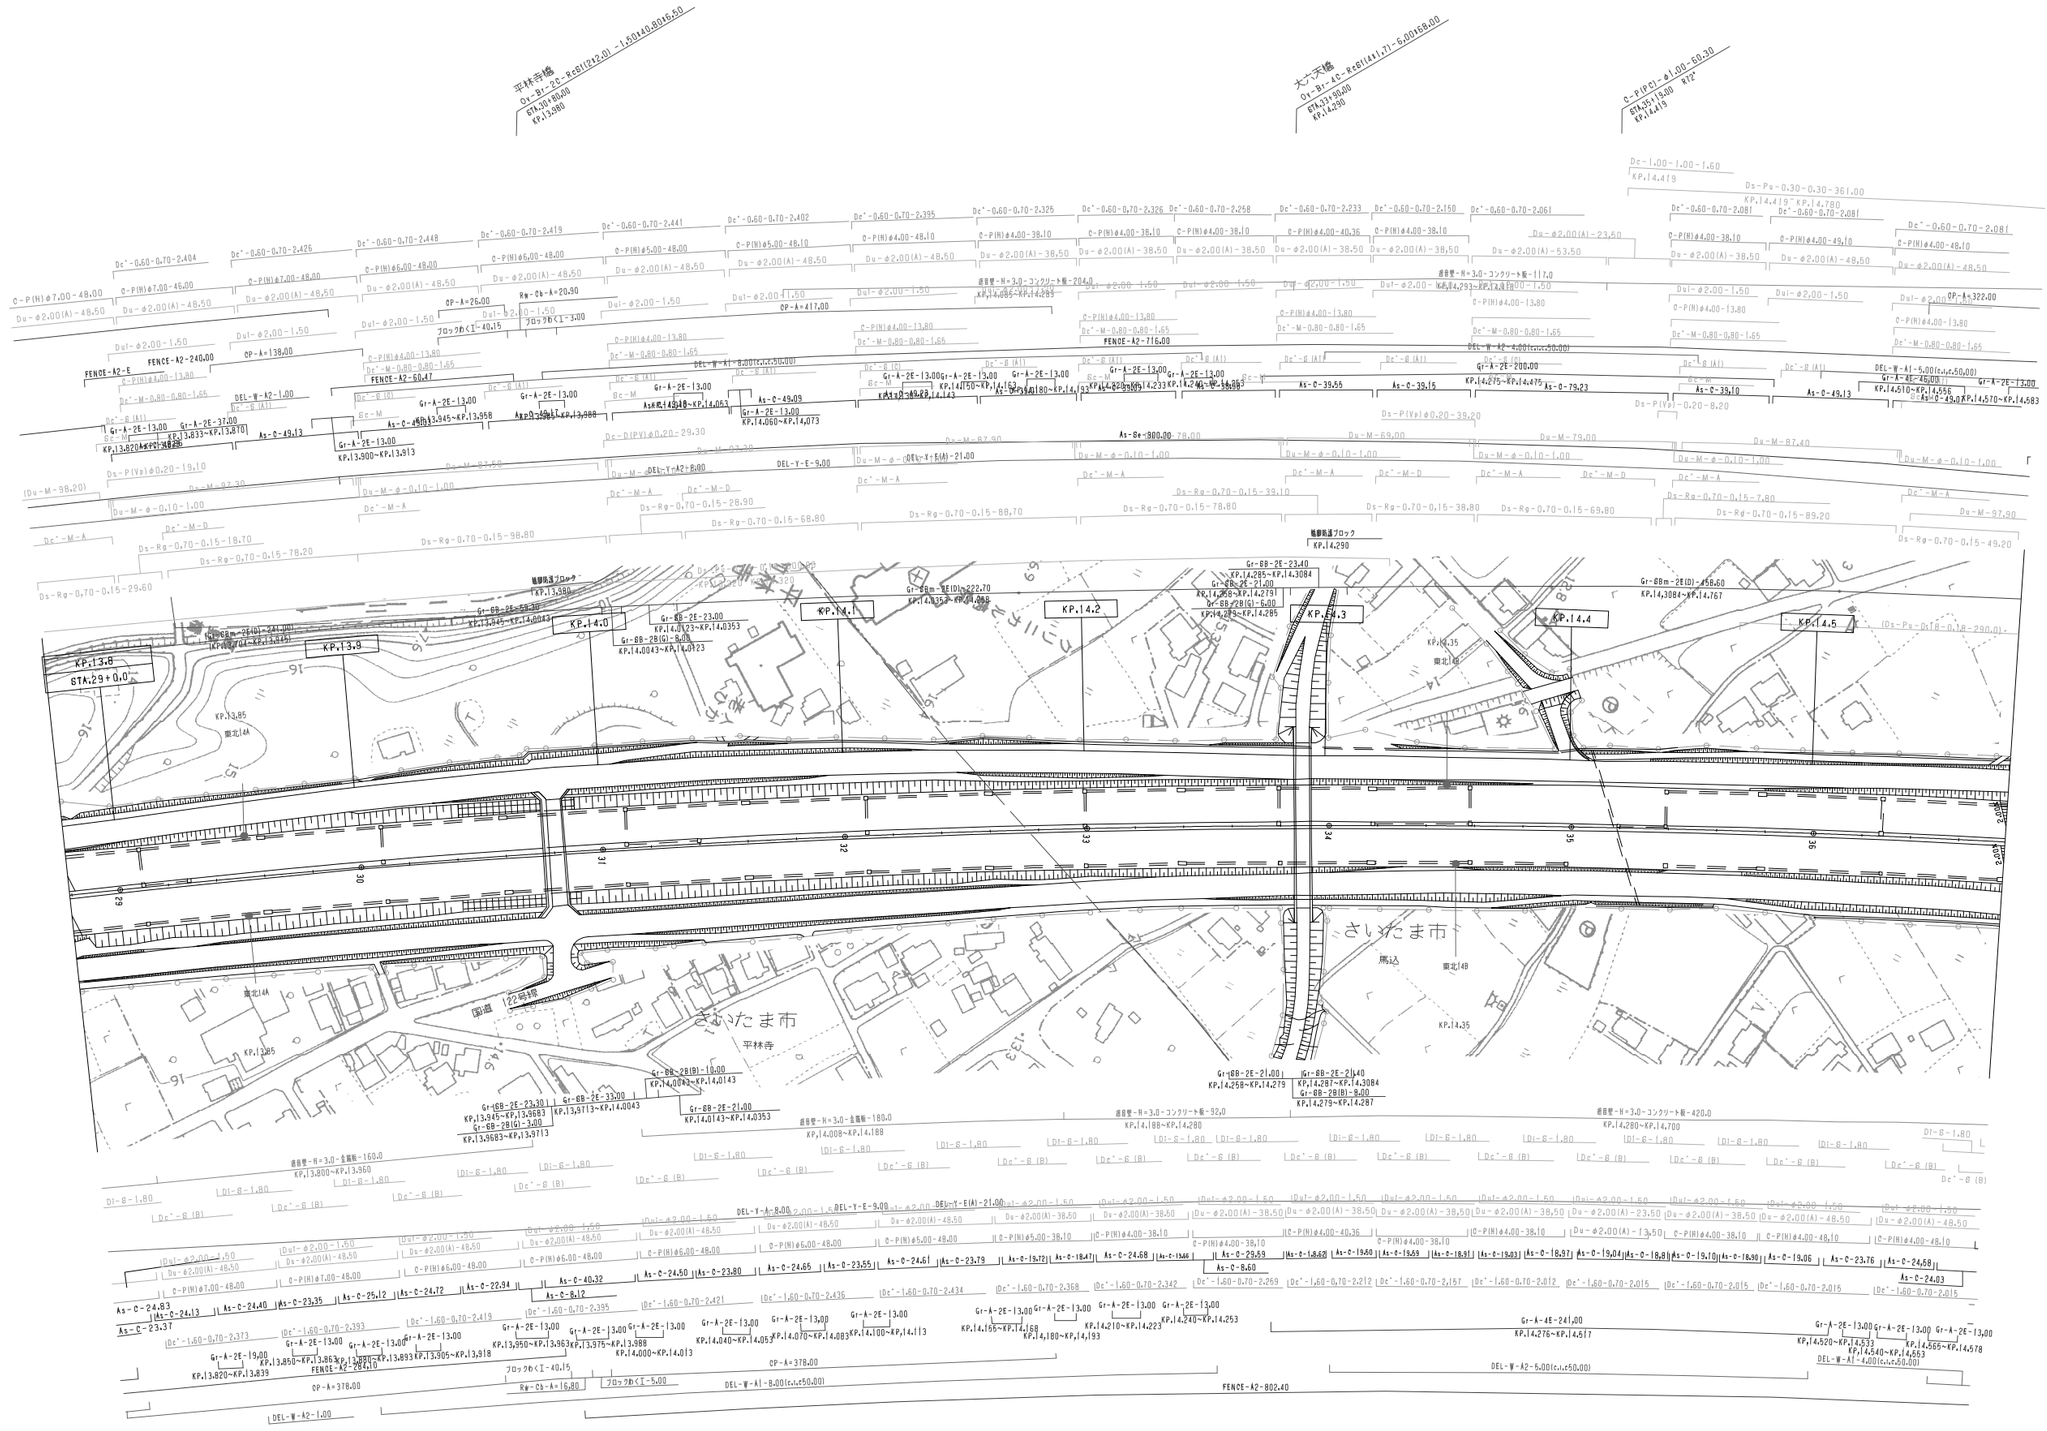

調整年月	摘要
第1回 2006年3月	
第2回 2011年5月	

東北縦貫自動車道弘前線 東北自動車道(岩槻～久喜白岡JCT)			——
工種	管理用平面図		——
名称	KP.13.780～KP.14.580 STA.28+80～STA.36+80	縮尺 1/1000	4 19
東日本高速道路(株)関東支社			

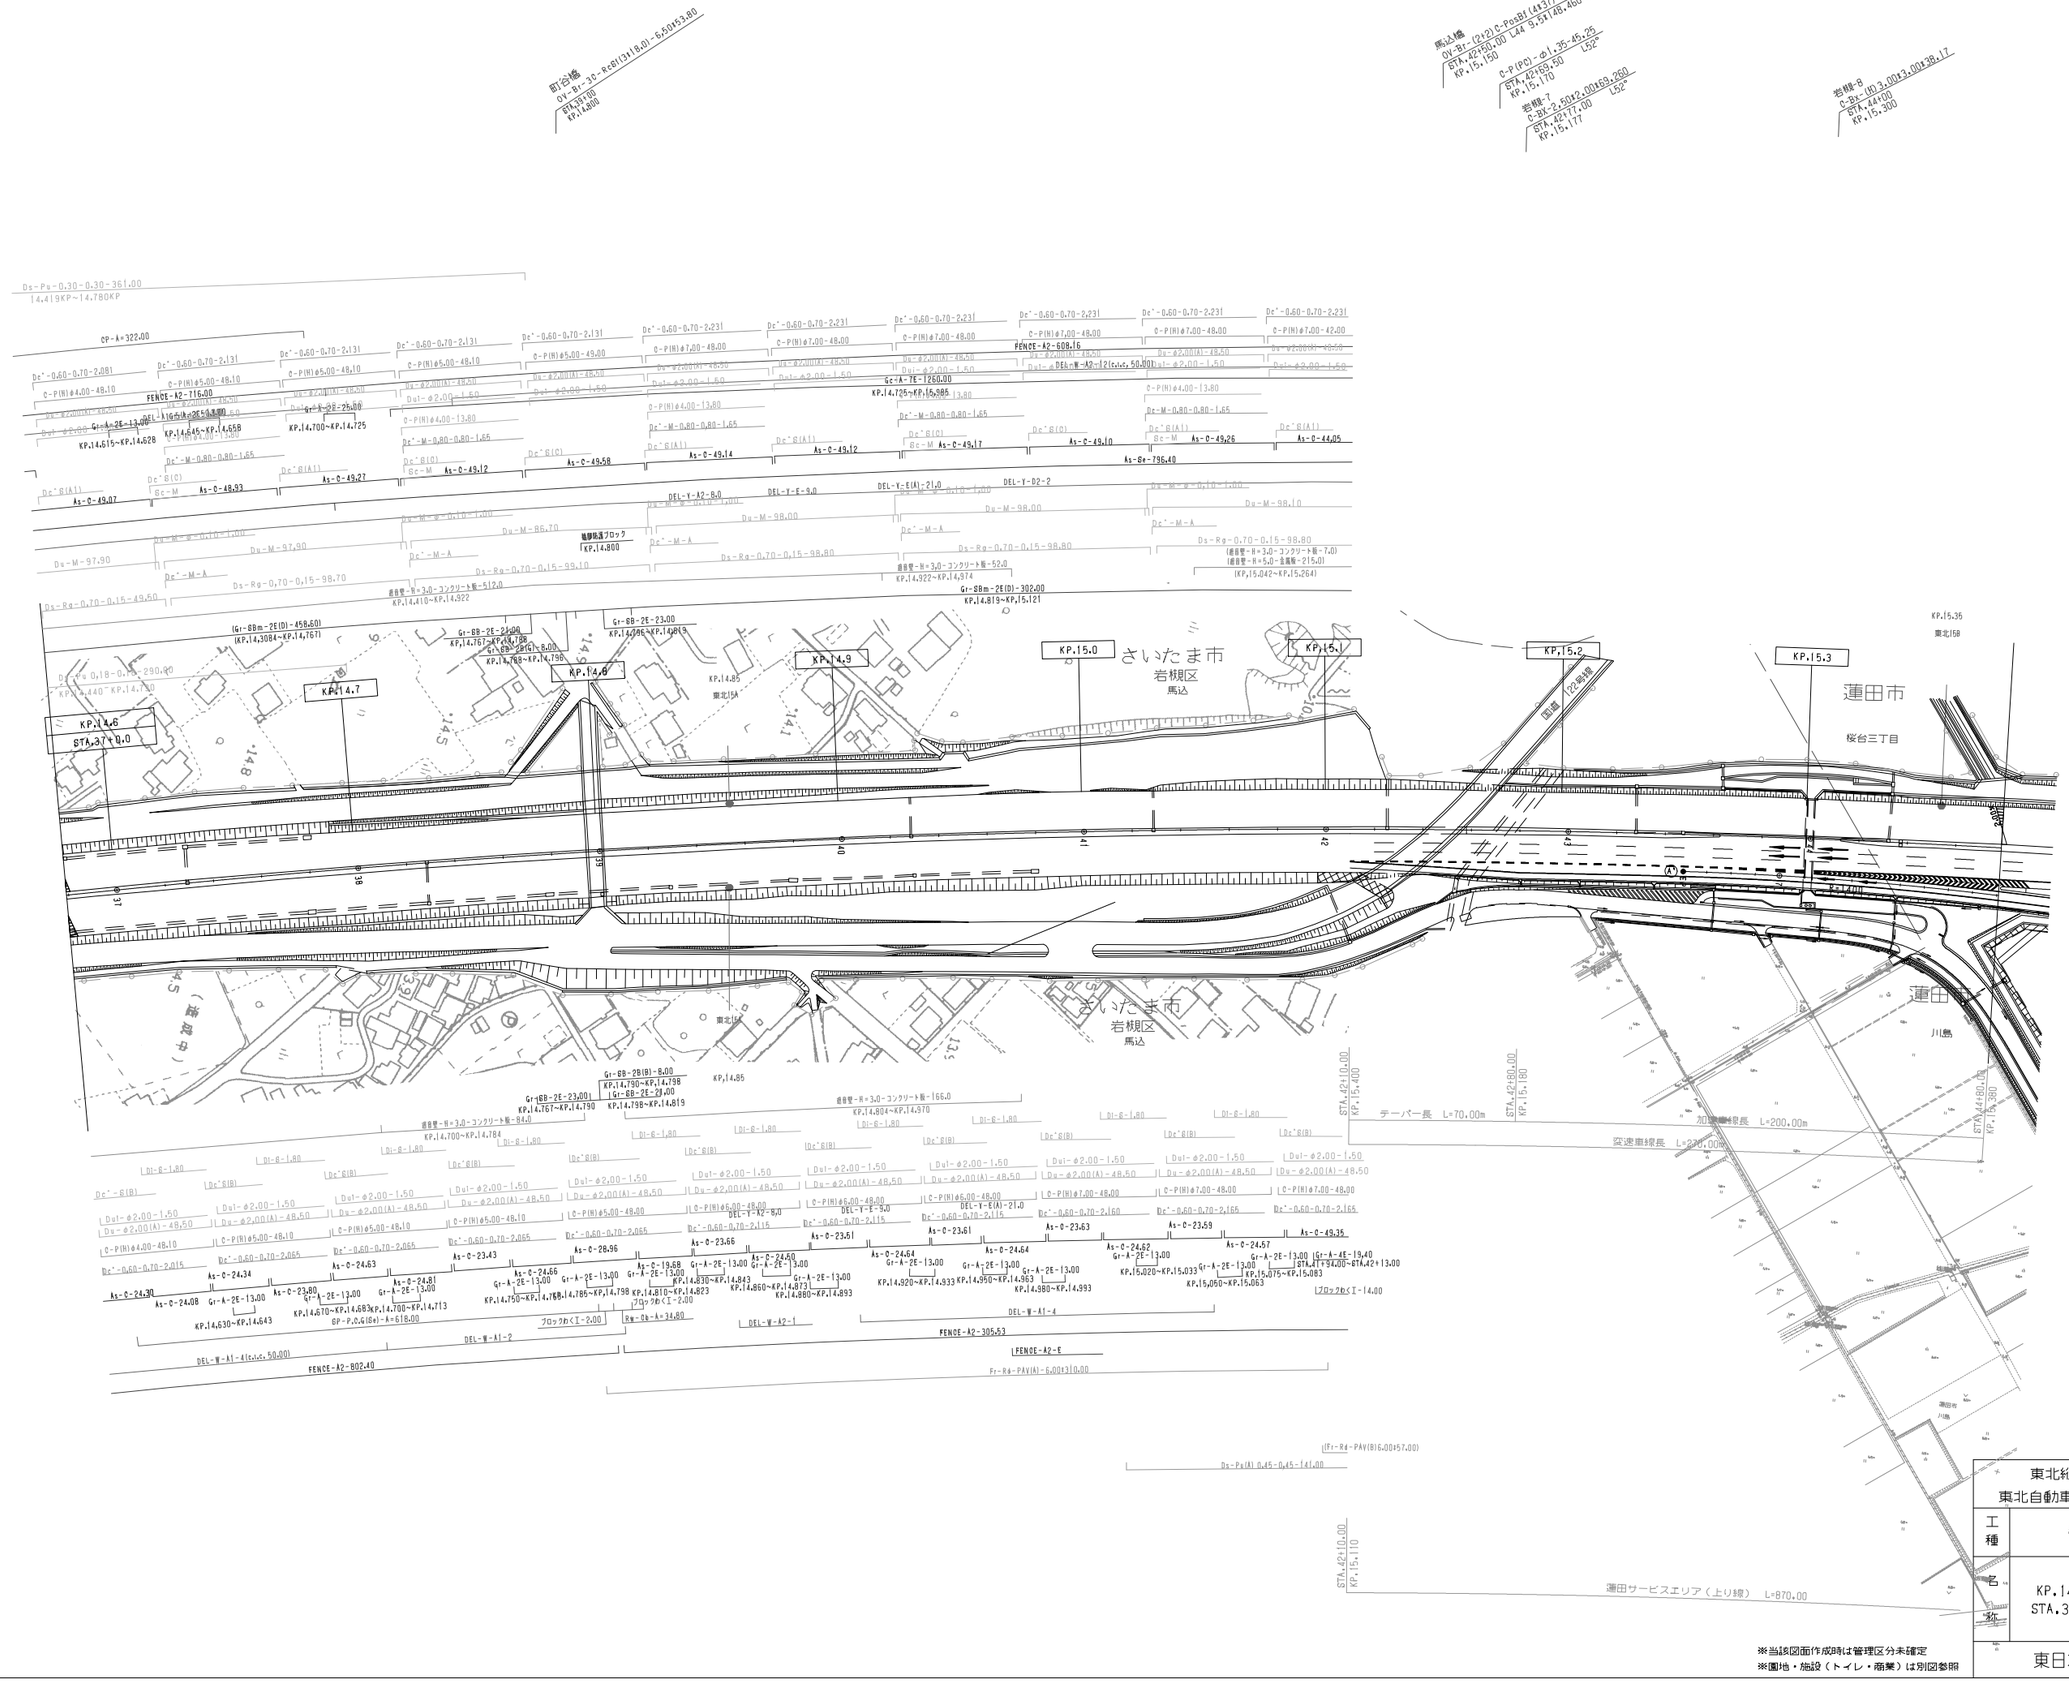

調整年月	摘要
第1回 2006年3月	
第2回 2011年5月	
第3回 2021年7月	

岩槻-9（附替）
C-Bx-1.50+1.50×52.74
STA.45+15.00
KP.15.415

岩槻-10（附替）
C-Bx-3.00+3.00×33.50
STA.47+40.00
KP.15.640

岩槻-11
C-Bx-2.50+1.50×61.70
STA.47+93.30 L65
KP.15.693

岩槻-12
C-Bx-5.00+4.00×36.97
STA.48+80.00
KP.15.880

岩槻-13
C-Bx-1.50+1.50×62.142
P-Bx-1.50+1.50×15.000
STA.50+4.60 1.76°
KP.15.946

岩槻-14
C-Bx-8.00+4.60×30.416
STA.50+96.386
KP.15.895

岩槻-15
C-Bx-4.00×46.50×30.40
STA.51+14.00
KP.16.114

元荒川橋
9.50
Br-3C-MG-(3×36.40)88° 03'41"-9.50+111.20
STA.51+10.003
STA.52+11.203

(Fr-R4 6.50-610.00)
(FENCE-107.00)
(重力式擁壁I-27.30)
(Rw-Ca-A=45.00)
(Ds-Pa)
(FENCE-A2-30.85)
(Gc-A-7E-1260.00)
(KP.14.725~KP.15.985)
(As-Se-481.68)
(DEL-Y-E-9.00)
(DEL-Y-E(A)-20)
(通信管-H=3.0-コンクリート製-9.00)
(KP.15.832~KP.15.984)
(Du-U-0.45-0.45-105.80)
(Ds-Rg-0.70-0.15-105.80)
(Gr-8B-2E-11.00
KP.15.979~KP.15.990)
(Gr-8B-2E(G)-9.00
KP.15.990~KP.16.000)
(Gr-8B-1B(K)-110.00
KP.15.995~KP.16.109)
(Gr-8B-2E-19.00
KP.16.109~KP.16.128)
(Gr-8BW-2E(D)-751.00
KP.16.128~KP.16.879)
(通信管-H=5.0-金属板-34.0)
(KP.15.950~KP.15.984)
(通信管-H=2.0-金属板-55.0
KP.15.984~KP.16.039)
(通信管-H=2.0-金属板-86.0
KP.16.039~KP.16.125)
(通信管-H=3.0-金属板-4.0
KP.16.125~KP.16.125)
(DI-L-6.00(A))
(DEL-Y-E-8)
(DEL-Y-E(A)-21)
(As-C(A)-43.80)
(STA.50+39.80~STA.50+83.70)
(Gr-A-4E-83.80)
(STA.50+0.70~STA.50+84.50)
(Gc-A-7E-870.00
KP.16.100~KP.16.970)
(FENCE-B1-46.17)
(Rw-Ca-A=44.00)
(重力式擁壁I-30.10)
(FENCE-D2-8.30)
(RL-Rd(As)-6.00×1041.68)
(STA.50+80.00
KP.15.980)

Fr-R4 3.00-417.00
FENCE-290.00
重力式擁壁I-32.90
Rw-Ca-A=37.70
Ds-U-0.45-0.45-4.00
Dc-0.70-0.70-6.80
Ds-Pa-0.45-0.45-28.60
FENCE-A2-176.50
Ds-Pu-0.45-0.45-31.70
DEL-W-A2-4.00
(Gc-A-7E-910.00)
(KP.16.120~KP.17.030)
As-Re-188.20
Sc-M
Dc-M-0.80-0.80-1.65
DEL-Y-D2-1.00
Ds-通信管H-3.0×3.0-地震帯-4.0
KP.16.127~KP.16.131
Dc-0.70-0.70-0.30
通信管-H=3.0-コンクリート製-26.0
KP.16.131~KP.16.159
Ds-Rg-0.70-0.15-54.80
中央転落防止柵-111.00
KP.16.00~KP.16.111
通信管-H=2.0-金属板-77.0
KP.16.050~KP.16.128
Ds-Pu-0.45-0.45-21.30
FENCE-B1-46.00
DEL-W-A2-3(Cw.c 50.00)
Ds-Pu-0.45-0.45-19.00
Dc-0.70-0.70-0.60
Dc-0.70-0.70-0.75
Ds-Pu(A)0.45-0.45-27.00
Ds-Pu(A)0.45-0.45-63.00
DEL-W-A3-3(Cw.c 50.00)
FENCE-A2-190.00
Ww-U-0.60-4-78.00
FENCE-B1-E
Ww-Pu-0.60-0.60-12.00
Ww-U'-0.60-0.50-8.00
FENCE-317.00
Fr-R4 3.00-335.00
Rw-Ca-A=48.50
(重力式擁壁I-35.10)
Dc-P(N)φ4.00-19.00
Dy-Pu-0.24-0.24-0.60
DEL-Y-D2-1
F-φ4.00-0.24
As-D-65.00
Dy-Pu-0.24-0.24-6.10
Dy-Fx-0.45-0.45-76.60
Ds-Pa'-0.45-0.45-12.30
Ds-Pa'-0.45-0.45-13.60
Dc-0.70-0.70-0.80
Fr-R-5.70
As-D-53.60
Ds-U-0.45-0.45-5.20
Dc-0.70-0.70-0.75

KP.15.4
STA.45+0.0
KP.15.5
KP.15.6
KP.15.7
KP.15.8
KP.15.85
KP.15.9
KP.16.0
KP.16.1
連田市
桜台三丁目
桜台二丁目
桜台一丁目
川島
城
東北IGA
非常電話
減速車線長 L=100.00m
連田SA上り
連田SA上り2
連田サービスエリア（上り線） L=870.00
弘前方面
至 東京
至 青森
R=2000
R=4000
A=2000
A=4000
2.5%
4.5%
0.44%
0.45%

調整年月	摘要
第1回 2006年3月	
第2回 2006年9月	
第3回 2011年5月	
第4回 2012年5月	
第5回 2021年7月	

東北縦貫自動車道弘前線
東北自動車道（岩槻～久喜白岡JCT）

工種：管理用平面図

名称：KP.15.380～KP.16.180
STA.44+80～STA.52+80

縮尺 1/1000

6/19

東日本高速道路(株)関東支社

※当該図面作成時は管理区分未確定
※園地・施設（トイレ・商業）は別図参照

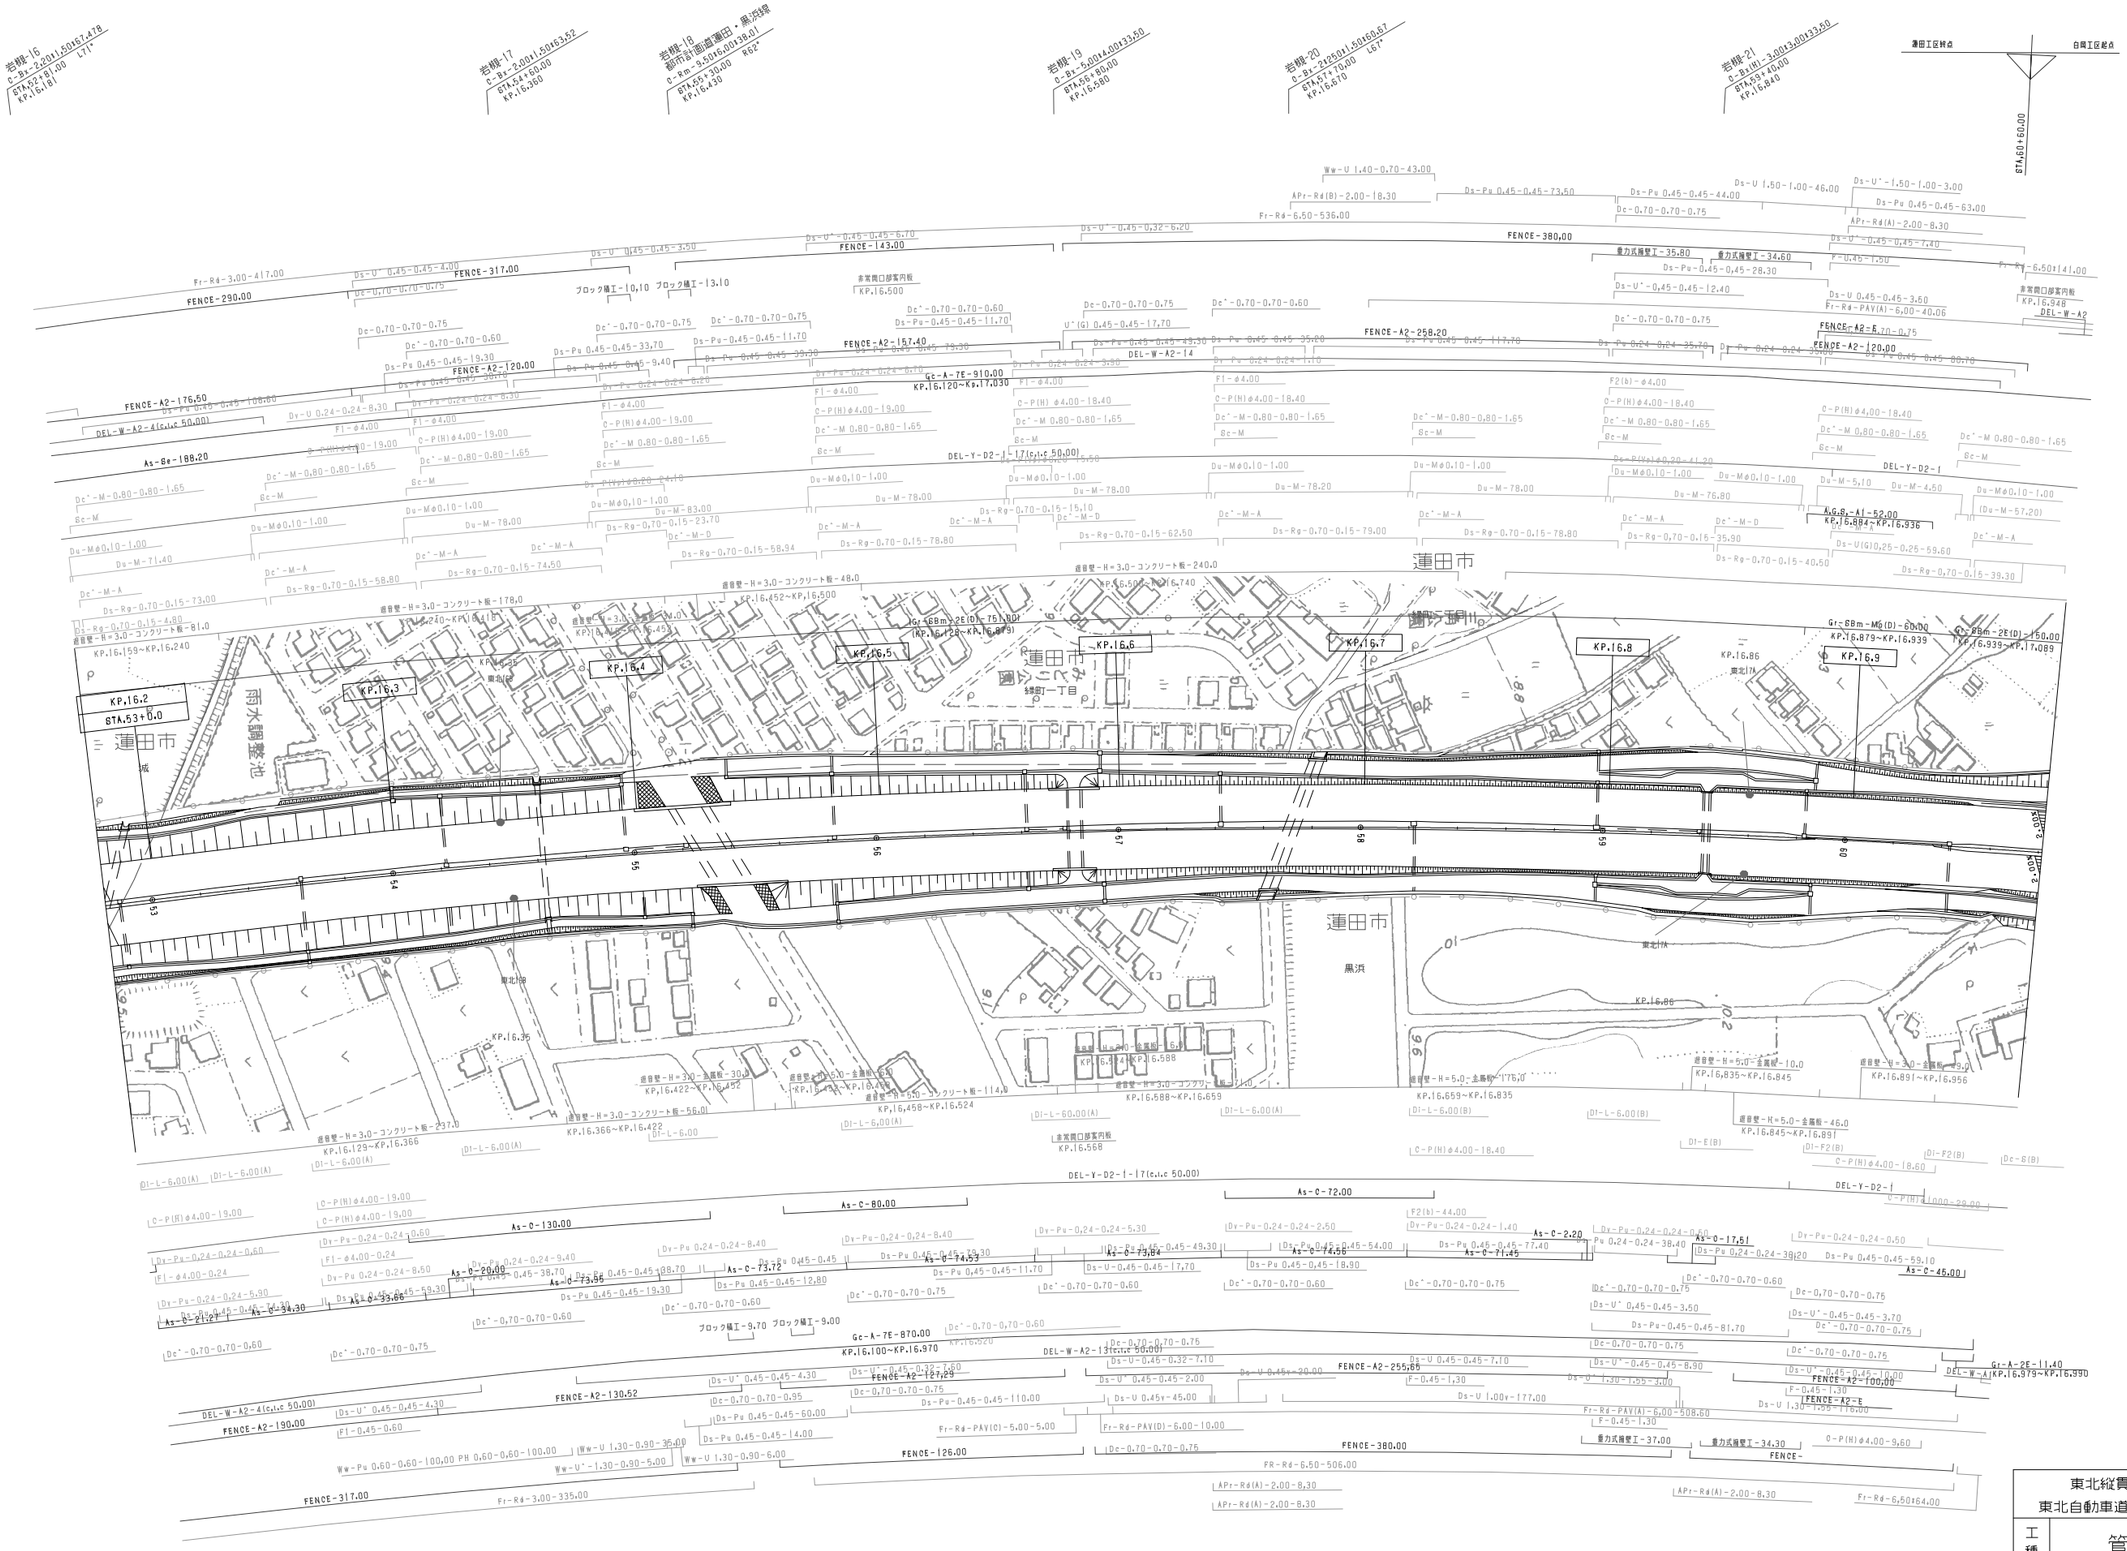
岩槻-16
岩槻-17
岩槻-18
都市計画高遠田・黒浜線
岩槻-19
岩槻-20
岩槻-21
連田工区終点
白岡工区起点
STA.60+60.00
連田市
黒浜
東北IA
雨水調整池
KP.16.2
STA.53+0.0
KP.16.3
KP.16.4
KP.16.5
KP.16.6
KP.16.7
KP.16.8
KP.16.9
KP.16.86
KP.16.35
FENCE-290.00
FENCE-317.00
FENCE-143.00
FENCE-380.00
FENCE-A2-157.40
FENCE-A2-120.00
FENCE-A2-176.50
FENCE-A2-258.20
FENCE-A2-120.00
FENCE-A2-130.52
FENCE-A2-190.00
FENCE-A2-127.29
FENCE-A2-255.65
FENCE-A2-100.00
FENCE-317.00
FENCE-126.00
FENCE-380.00
ブロック積工-10.10
ブロック積工-13.10
ブロック積工-9.70
ブロック積工-9.00
非常開口部案内板
KP.16.500
KP.16.948
KP.16.568
重力式擁壁工-35.80
重力式擁壁工-34.60
重力式擁壁工-37.00
重力式擁壁工-34.30
DEL-W-A2
DEL-W-A2-14
DEL-W-A2-4(c.t.c 50.00)
DEL-W-A2-13(c.t.c 50.00)
DEL-W-A(KP.16.979~KP.16.990
DEL-Y-D2-1
DEL-Y-D2-1-17(c.t.c 50.00)
Gc-A-7E-910.00
KP.16.120~Kp.17.030
Gc-A-7E-870.00
KP.16.100~KP.16.970
Gr-A-2E-11.40
Gr-68m-2E(D)-75.100
(KP.16.128~KP.16.879)
Gr-68m-MG(D)-60.00
KP.16.879~KP.16.939
Gr-68m-2E(D)-150.00
KP.16.939~KP.17.089
A.G.S.-A1-52.00
KP.16.884~KP.16.936
As-8e-188.20
As-C-130.00
As-C-80.00
As-C-72.00
As-C-45.00
擁壁-H=3.0-コンクリート板-178.0
擁壁-H=3.0-コンクリート板-81.0
擁壁-H=3.0-コンクリート板-48.0
擁壁-H=3.0-コンクリート板-240.0
擁壁-H=3.0-コンクリート板-237.0
擁壁-H=3.0-コンクリート板-56.01
擁壁-H=3.0-コンクリート板-114.0
擁壁-H=3.0-金属板-30.0
擁壁-H=3.0-金属板-15.0
擁壁-H=5.0-金属板-175.0
擁壁-H=5.0-金属板-10.0
擁壁-H=5.0-金属板-46.0
擁壁-H=3.0-金属板-9.0
KP.16.240~KP.16.452
KP.16.452~KP.16.500
KP.16.500~KP.16.740
KP.16.159~KP.16.240
KP.16.422~KP.16.452
KP.16.366~KP.16.422
KP.16.129~KP.16.366
KP.16.458~KP.16.524
KP.16.588~KP.16.659
KP.16.659~KP.16.835
KP.16.835~KP.16.845
KP.16.845~KP.16.891
KP.16.891~KP.16.956
Fr-R4-3.00-417.00
Fr-R4-6.50-536.00
Fr-R4-6.50+141.00
APr-R4(B)-2.00-18.30
APr-R4(A)-2.00-8.30
Fr-R4-3.00-335.00
FR-R4-6.50-506.00
Fr-R4-6.50+64.00
Fr-R4-PAV(A)-6.00-40.06
Fr-R4-PAV(C)-5.00-5.00
Fr-R4-PAV(D)-6.00-10.00
Fr-R4-PAV(A)-6.00-508.60
Ww-U 1.40-0.70-43.00
Ww-Pu 0.60-0.60-100.00 PH 0.60-0.60-100.00
Ww-U 1.30-0.90-35.00
Ww-U'-1.30-0.90-5.00
Ww-U 1.30-0.90-6.00
Ds-U'-0.45-0.45-6.70
Ds-U'-0.45-0.32-6.20
Ds-U'-0.45-0.45-4.00
Ds-U'-0.45-0.45-3.50
Ds-U 1.50-1.00-46.00
Ds-U'-1.50-1.00-3.00
Ds-Pu 0.45-0.45-73.50
Ds-Pu 0.45-0.45-44.00
Ds-Pu 0.45-0.45-63.00
Ds-U'-0.45-0.45-7.40
Ds-U'-0.45-0.45-12.40
Ds-U 0.45-0.45-3.50
Ds-Pu 0.45-0.45-28.30
Ds-U'-0.45-0.45-3.70
Ds-Pu 0.45-0.45-81.70
Ds-U 0.45-0.45-7.10
Ds-U'-0.45-0.45-8.90
Ds-U'-0.45-0.45-10.00
Ds-U 1.30-1.55-3.00
Ds-U 1.30-1.55-116.00
Ds-U 0.45x-45.00
Ds-U 1.00x-177.00
Ds-U(G)0.25-0.25-59.60
Ds-Rg-0.70-0.15-39.30
Ds-Rg-0.70-0.15-40.50
Ds-Rg-0.70-0.15-35.90
Ds-Rg-0.70-0.15-78.80
Ds-Rg-0.70-0.15-79.00
Ds-Rg-0.70-0.15-62.50
Ds-Rg-0.70-0.15-78.80
Ds-Rg-0.70-0.15-74.50
Ds-Rg-0.70-0.15-58.94
Ds-Rg-0.70-0.15-58.80
Ds-Rg-0.70-0.15-73.00
Ds-Rg-0.70-0.15-4.80
Ds-Rg-0.70-0.15-23.70
Ds-Rg-0.70-0.15-15.10
Ds-Rg-0.70-0.15-59.30
Ds-Rg-0.70-0.15-38.70
Ds-Rg-0.70-0.15-19.30
Ds-Rg-0.70-0.15-12.80
Ds-Rg-0.70-0.15-11.70
Ds-Rg-0.70-0.15-18.30
Ds-Rg-0.70-0.15-77.45
Ds-Rg-0.70-0.15-81.70
Ds-Rg-0.70-0.15-110.00
Ds-Rg-0.70-0.15-60.00
Ds-Rg-0.70-0.15-14.00
Ds-Rg-0.70-0.15-126.00
Ds-Pu 0.45-0.45-11.70
Ds-Pu 0.45-0.45-49.30
Ds-Pu 0.45-0.45-54.00
Ds-Pu 0.45-0.45-77.40
Ds-Pu 0.24-0.24-38.40
Ds-Pu 0.24-0.24-39.20
Ds-Pu 0.45-0.45-59.10
Ds-Pu 0.24-0.24-8.40
Ds-Pu 0.24-0.24-5.30
Ds-Pu 0.24-0.24-2.50
Ds-Pu 0.24-0.24-1.40
Ds-Pu 0.24-0.24-9.40
Ds-Pu 0.24-0.24-8.50
Ds-Pu 0.24-0.24-8.30
Ds-Pu 0.24-0.24-8.60
Ds-Pu 0.45-0.45-33.70
Ds-Pu 0.45-0.45-19.30
Ds-Pu 0.45-0.45-11.70
Ds-Pu 0.45-0.45-9.40
Ds-Pu 0.45-0.45-39.30
Ds-Pu 0.45-0.45-35.00
Ds-Pu 0.45-0.45-11.70
Ds-Pu 0.24-0.24-25.70
Ds-Pu 0.24-0.24-39.60
Ds-Pu 0.45-0.45-88.70
Dy-Pu-0.24-0.24-0.60
Dy-Pu-0.24-0.24-8.30
Dy-U 0.24-0.24-8.30
Dy-Pu-0.24-0.24-8.40
Dy-Pu-0.24-0.24-8.40
Dy-Pu-0.24-0.24-5.30
Dy-Pu-0.24-0.24-2.50
Dy-Pu-0.24-0.24-1.40
Dy-Pu-0.24-0.24-0.60
Dy-Pu-0.24-0.24-0.50
Dy-Pu-0.24-0.24-5.30
Dy-Pu-0.24-0.24-8.30
Dy-Pu-0.24-0.24-9.40
Dy-Pu-0.24-0.24-8.50
Dy-Pu-0.24-0.24-8.30
Dy-Pu-0.24-0.24-8.60
Dy-Pu-0.24-0.24-7.30
Dy-Pu-0.24-0.24-59.10
Dy-Pu-0.24-0.24-59.30
Dy-Pu-0.24-0.24-38.70
Dy-Pu-0.24-0.24-19.30
Dy-Pu-0.24-0.24-12.80
Dy-Pu-0.24-0.24-11.70
Dy-Pu-0.24-0.24-18.30
Dy-Pu-0.24-0.24-77.45
Dy-Pu-0.24-0.24-81.70
Dy-Pu-0.24-0.24-110.00
Dy-Pu-0.24-0.24-60.00
Dy-Pu-0.24-0.24-14.00
Dy-Pu-0.24-0.24-126.00
Dy-Pu-0.24-0.24-11.70
Dy-Pu-0.24-0.24-49.30
Dy-Pu-0.24-0.24-54.00
Dy-Pu-0.24-0.24-77.40
Dy-Pu-0.24-0.24-38.40
Dy-Pu-0.24-0.24-39.20
Dy-Pu-0.24-0.24-59.10
Dy-U 0.24-0.24-8.30
Dy-U 0.24-0.24-8.40
Dy-U 0.24-0.24-5.30
Dy-U 0.24-0.24-2.50
Dy-U 0.24-0.24-1.40
Dy-U 0.24-0.24-0.60
Dy-U 0.24-0.24-0.50
Dy-U 0.24-0.24-5.30
Dy-U 0.24-0.24-8.30
Dy-U 0.24-0.24-9.40
Dy-U 0.24-0.24-8.50
Dy-U 0.24-0.24-8.30
Dy-U 0.24-0.24-8.60
Dy-U 0.24-0.24-7.30
Dy-U 0.24-0.24-59.10
Dy-U 0.24-0.24-59.30
Dy-U 0.24-0.24-38.70
Dy-U 0.24-0.24-19.30
Dy-U 0.24-0.24-12.80
Dy-U 0.24-0.24-11.70
Dy-U 0.24-0.24-18.30
Dy-U 0.24-0.24-77.45
Dy-U 0.24-0.24-81.70
Dy-U 0.24-0.24-110.00
Dy-U 0.24-0.24-60.00
Dy-U 0.24-0.24-14.00
Dy-U 0.24-0.24-126.00
Dy-U 0.24-0.24-11.70
Dy-U 0.24-0.24-49.30
Dy-U 0.24-0.24-54.00
Dy-U 0.24-0.24-77.40
Dy-U 0.24-0.24-38.40
Dy-U 0.24-0.24-39.20
Dy-U 0.24-0.24-59.10
Dy-U 0.24-0.24-8.40
Dy-U 0.24-0.24-5.30
Dy-U 0.24-0.24-2.50
Dy-U 0.24-0.24-1.40
Dy-U 0.24-0.24-0.60
Dy-U 0.24-0.24-0.50
Dy-U 0.24-0.24-5.30
Dy-U 0.24-0.24-8.30
Dy-U 0.24-0.24-9.40
Dy-U 0.24-0.24-8.50
Dy-U 0.24-0.24-8.30
Dy-U 0.24-0.24-8.60
Dy-U 0.24-0.24-7.30
Dy-U 0.24-0.24-59.10
Dy-U 0.24-0.24-59.30
Dy-U 0.24-0.24-38.70
Dy-U 0.24-0.24-19.30
Dy-U 0.24-0.24-12.80
Dy-U 0.24-0.24-11.70
Dy-U 0.24-0.24-18.30
Dy-U 0.24-0.24-77.45
Dy-U 0.24-0.24-81.70
Dy-U 0.24-0.24-110.00
Dy-U 0.24-0.24-60.00
Dy-U 0.24-0.24-14.00
Dy-U 0.24-0.24-126.00
Dy-U 0.24-0.24-11.70
Dy-U 0.24-0.24-49.30
Dy-U 0.24-0.24-54.00
Dy-U 0.24-0.24-77.40
Dy-U 0.24-0.24-38.40
Dy-U 0.24-0.24-39.20
Dy-U 0.24-0.24-59.10
Dy-U(G)0.24-0.24-17.70
Dy-U(G)0.24-0.24-11.70
Dy-U(G)0.24-0.24-0.70
Dy-U(G)0.24-0.24-0.60
Dy-U(G)0.24-0.24-0.50
Dy-U(G)0.24-0.24-0.60
Dy-U(G)0.24-0.24-0.70

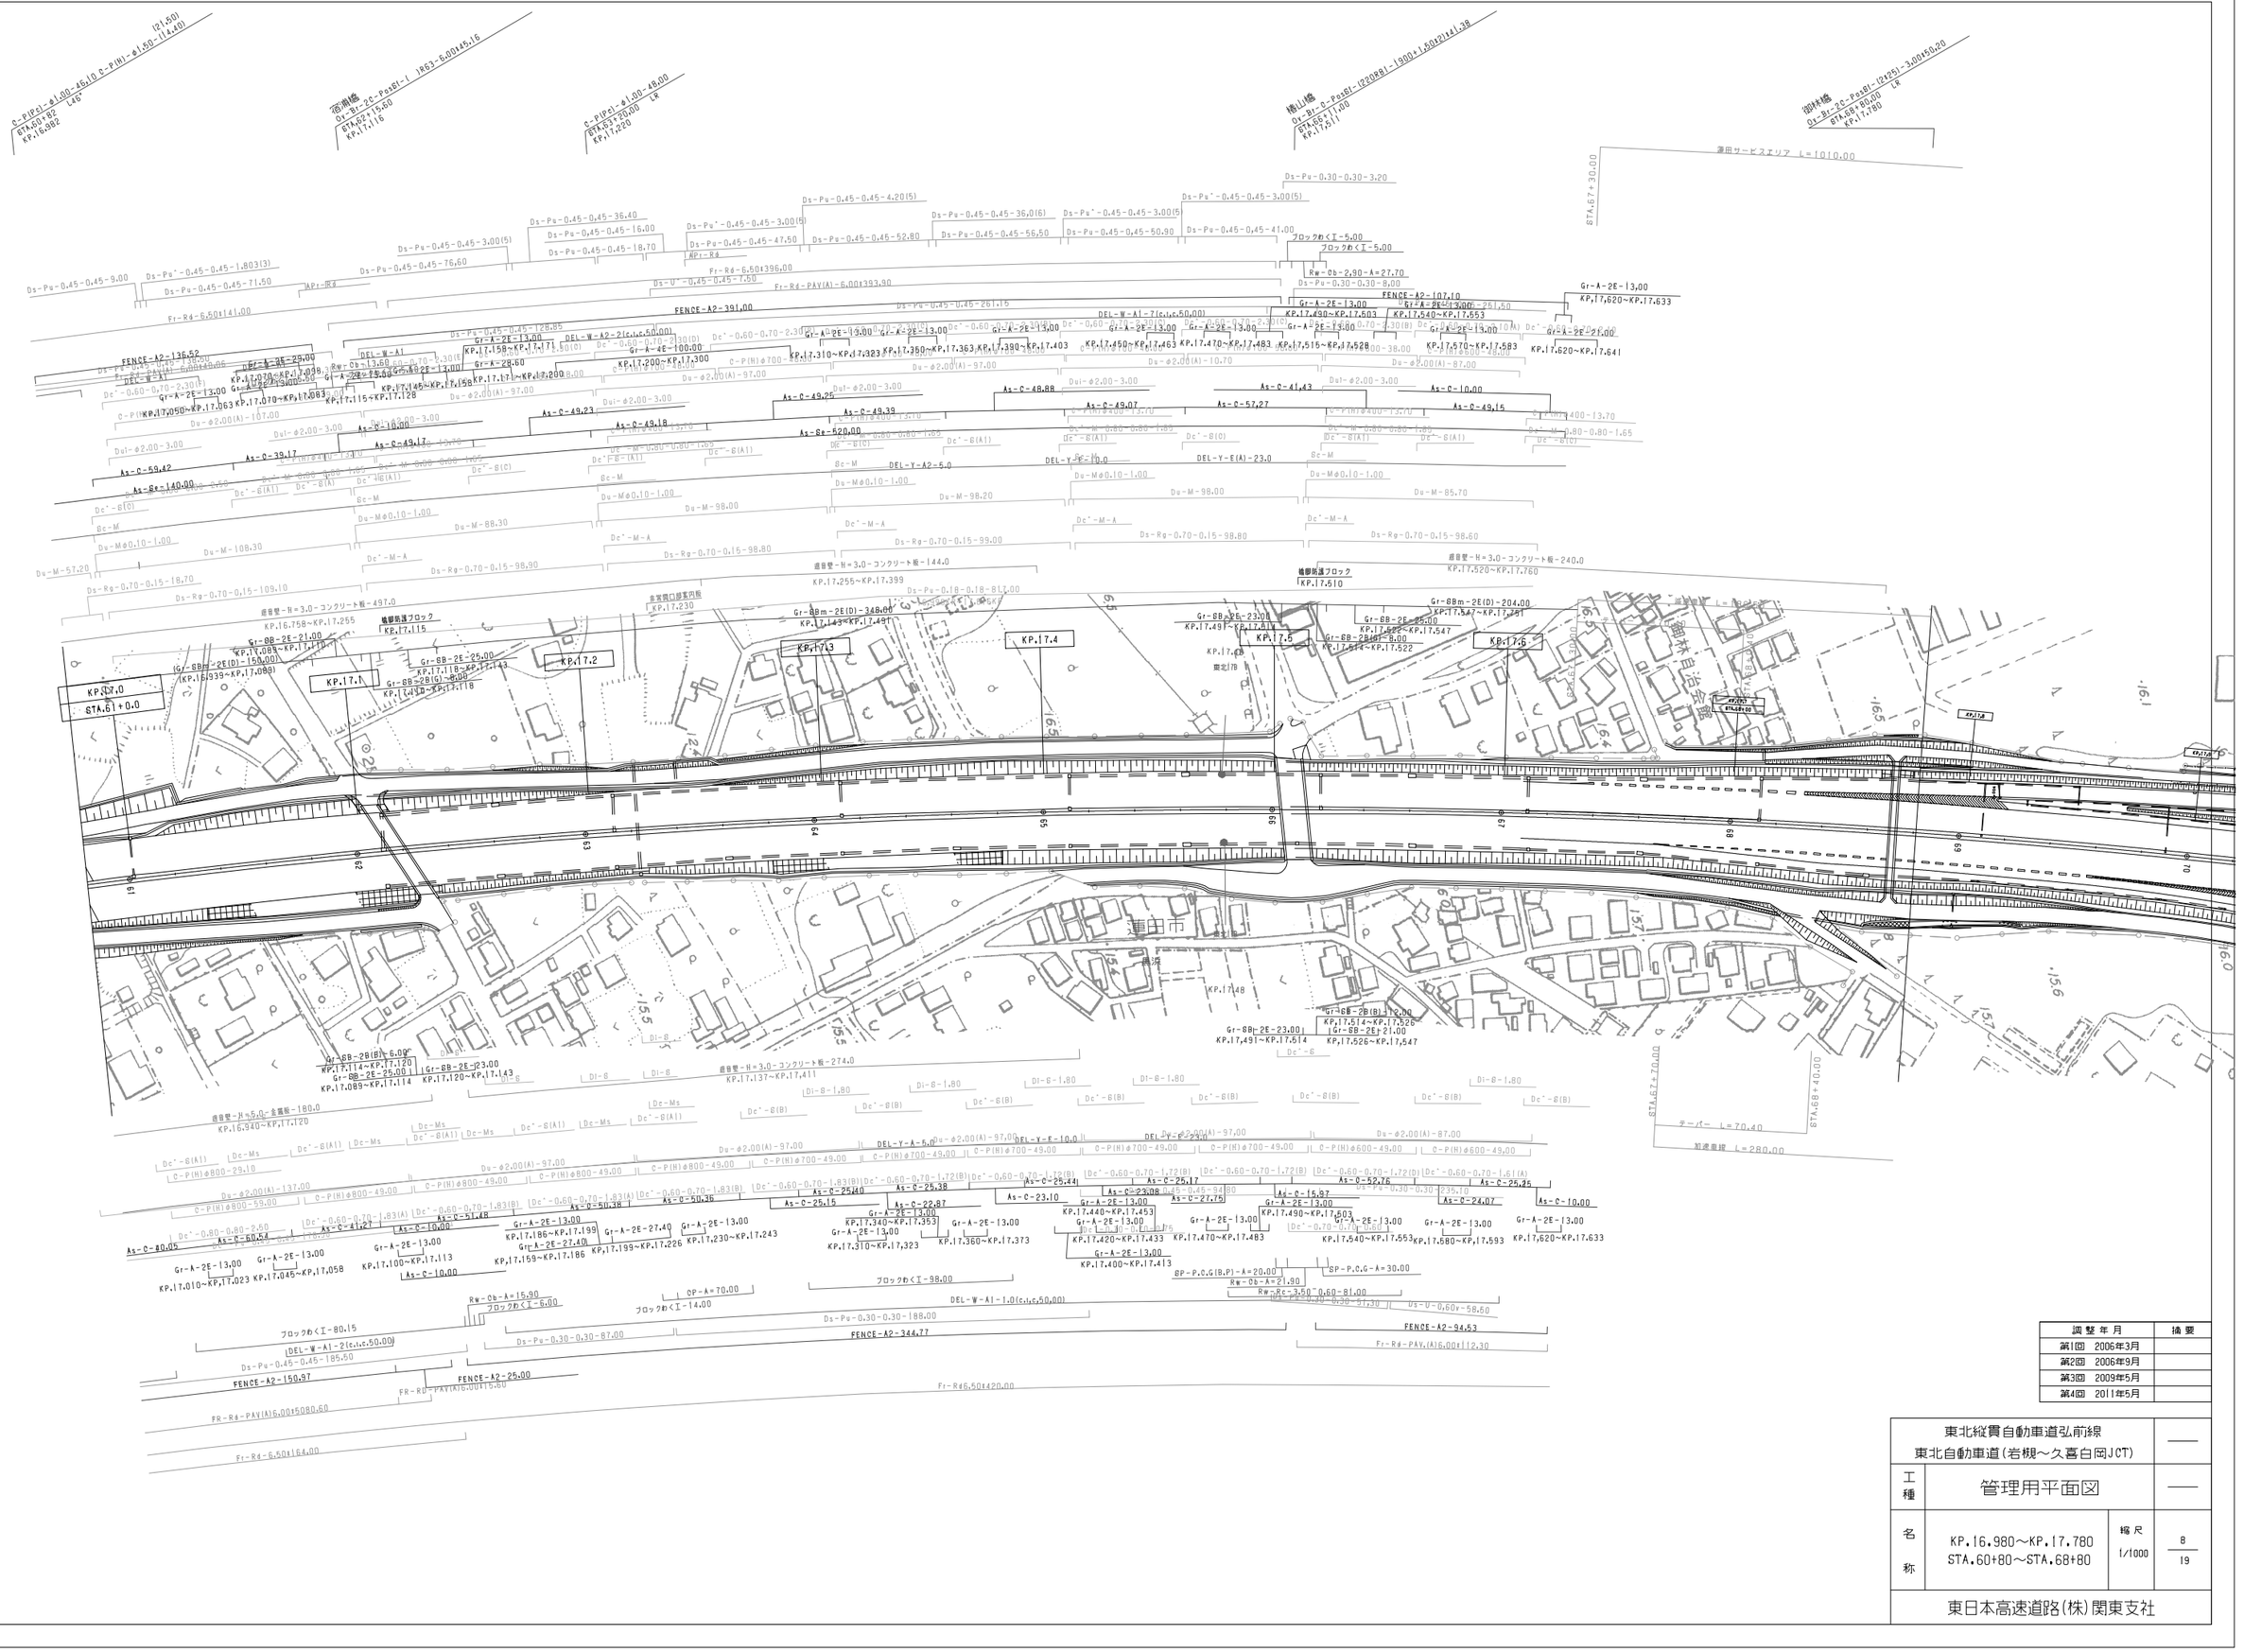

調整年月	摘要
第1回 2006年3月	
第2回 2006年9月	
第3回 2009年5月	
第4回 2011年5月	

東北縦貫自動車道弘前線 東北自動車道(岩槻～久喜白岡JCT)			——
工種	管理用平面図		——
名称	KP.16.980～KP.17.780 STA.60+80～STA.68+80	縮尺 1/1000	8 19
東日本高速道路(株)関東支社			

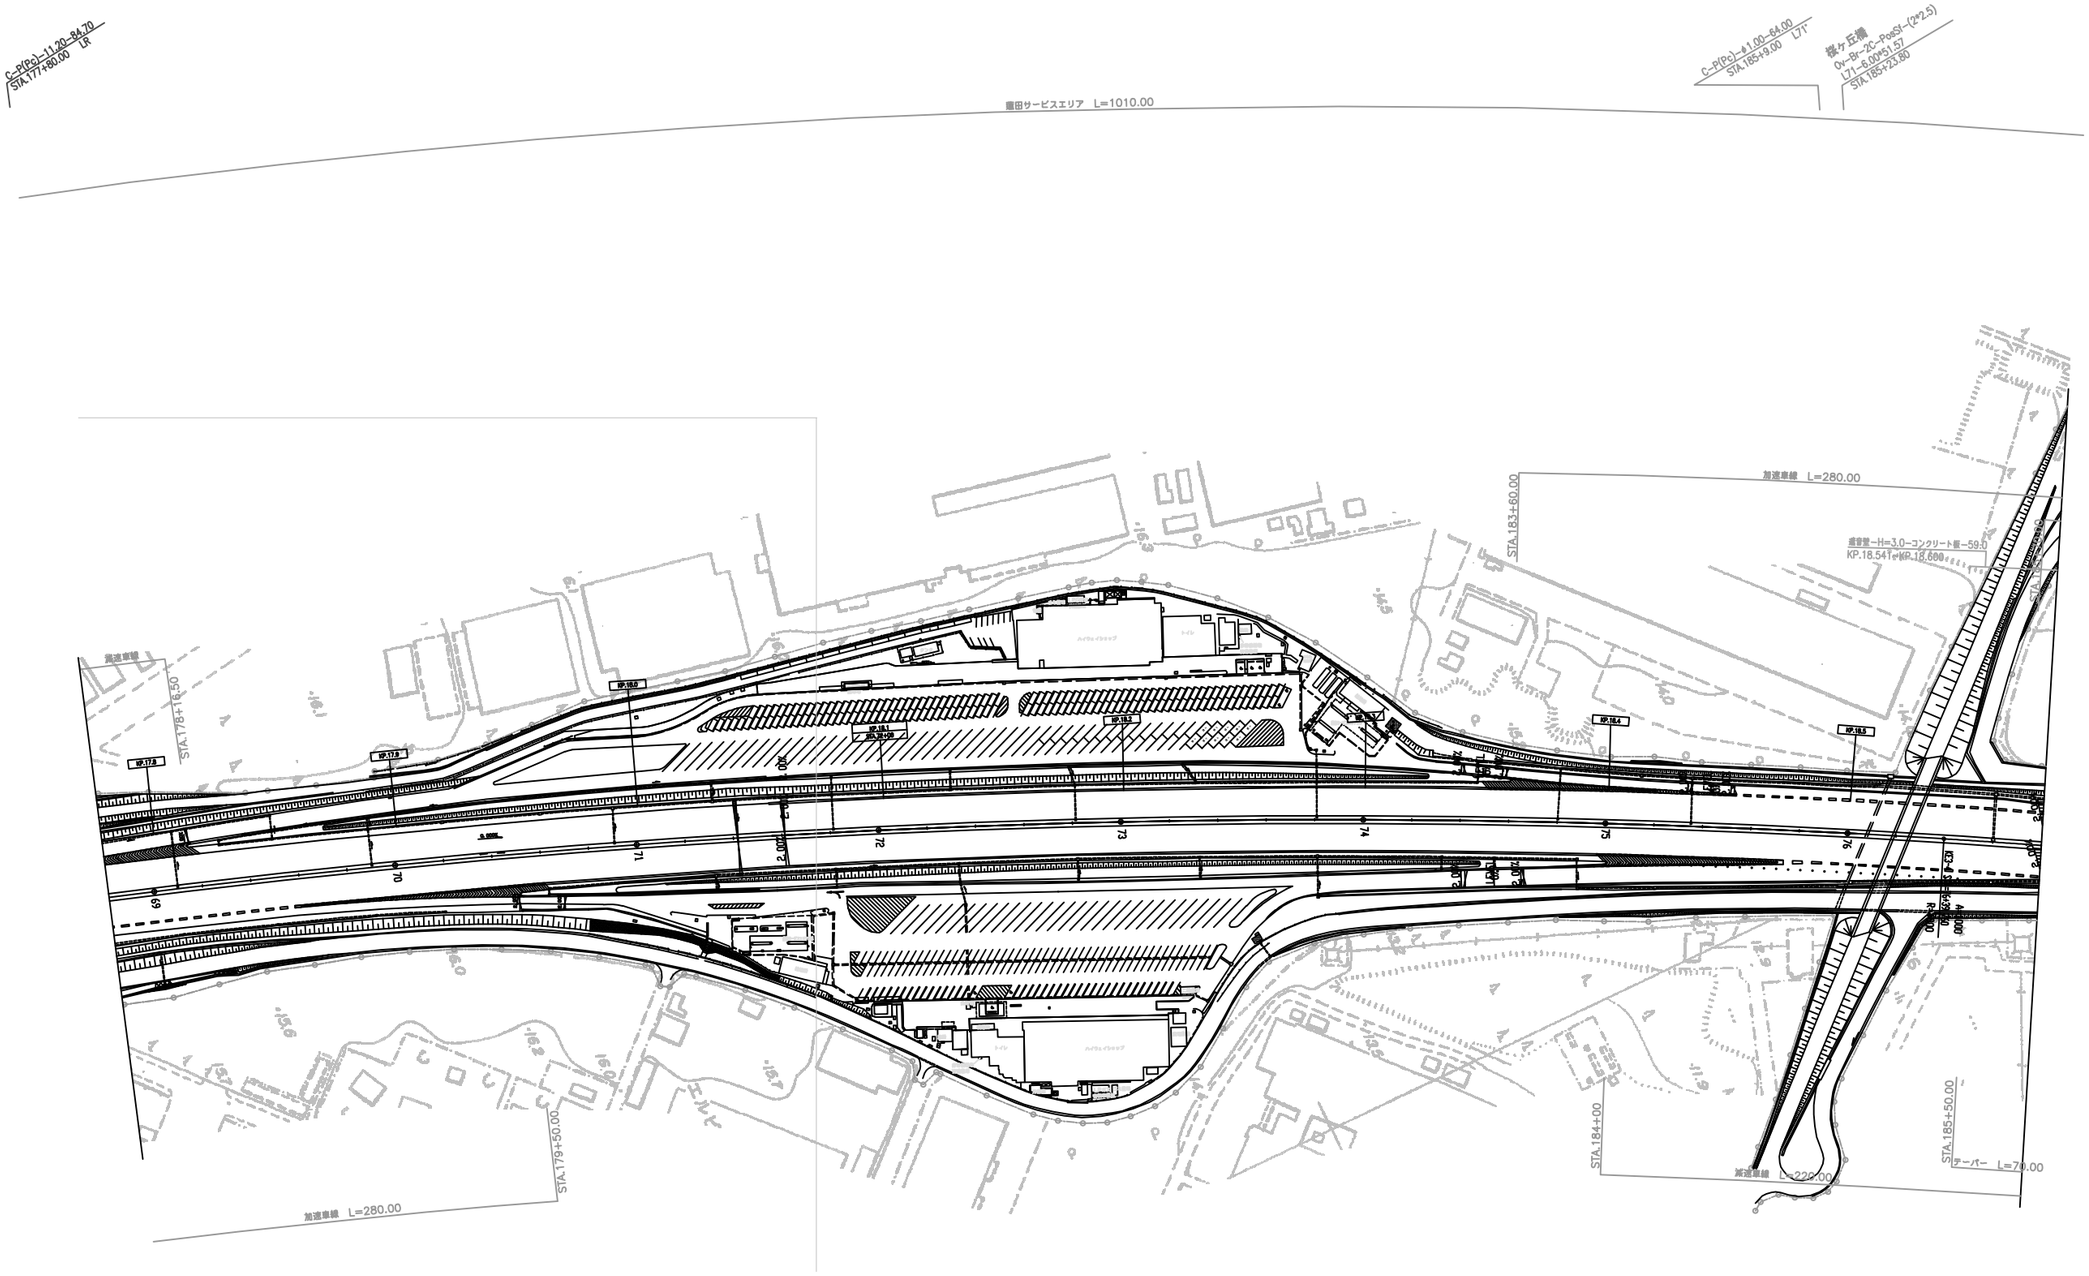
C=R(Ps)=1120-84.70
STA.177+90.00 LR
C=R(Ps)=1100-64.00
STA.185+9.00 L71
横ヶ丘橋
0x-Bp=-2C-PosSI-(2*2.5)
L71=8.00*51.57
STA.185+23.80
眉田サービスエリア L=1010.00
加速車線 L=280.00
STA.178+18.50
STA.183+60.00
KP.17.8
KP.17.9
東北縦貫自動車道弘前線
東北自動車道(岩槻～久喜白岡JCT)

工種	管理用平面図		
名称	KP. 18. 580～KP. 19. 380 STA. 76+80～STA. 84+80	縮尺 1/1000	10/19

東日本高速道路(株)関東支社

調整年月	摘要
第1回 2006年3月	
第2回 2006年9月	
第3回 2009年5月	
第4回 2010年5月	
第5回 2011年5月	
第6回 2012年5月	

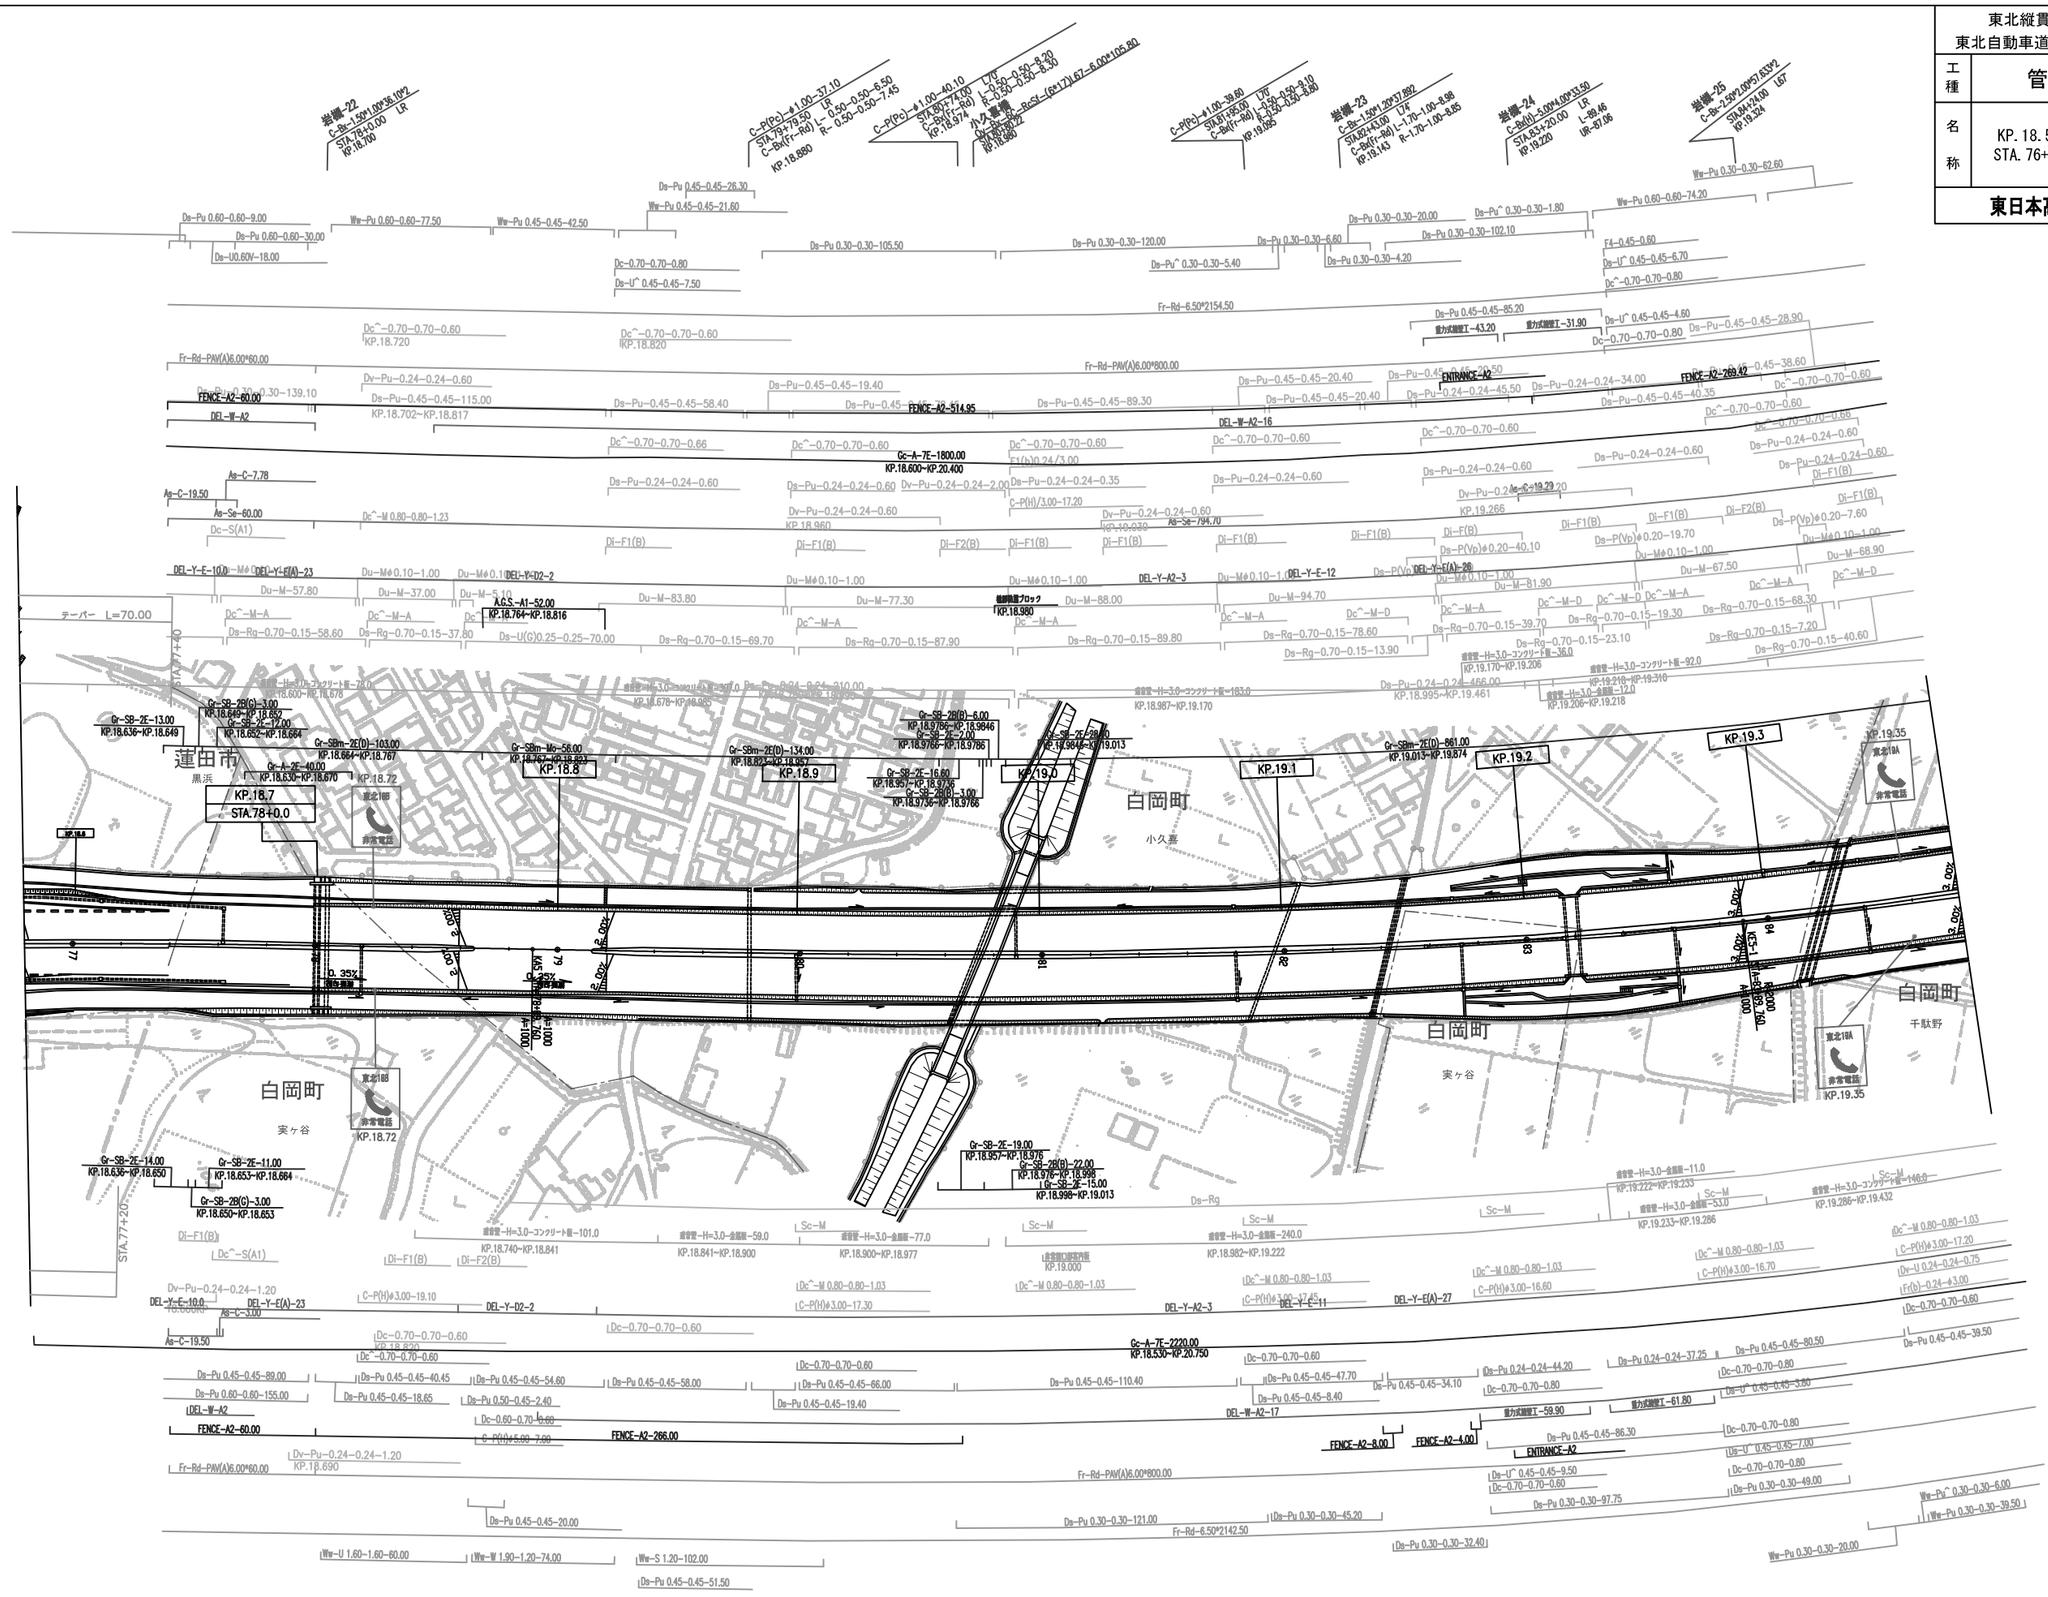
岩槻-22
岩槻-23
岩槻-24
岩槻-25
KP.18.700
KP.18.680
KP.18.685
KP.19.220
KP.19.324
KP.18.580
KP.19.380
STA.76+80
STA.84+80
蓮田市
白岡町
実ヶ谷
小久喜
千駄野
KP.18.7
KP.18.8
KP.18.9
KP.19.0
KP.19.1
KP.19.2
KP.19.3
KP.18.72
KP.19.35
STA.78+0.0
東北18S
東北18A
非常電話
テーパー L=70.00
Fr-Rd-6.50*2154.50
Fr-Rd-6.50*2142.50
Fr-Rd-PAW(A)6.00*800.00
Fr-Rd-PAW(A)6.00*60.00
Gc-A-7E-1800.00
KP.18.600~KP.20.400
Gc-A-7E-2220.00
KP.18.530~KP.20.750
FENCE-A2-60.00
FENCE-A2-514.95
FENCE-A2-266.00
FENCE-A2-269.42
FENCE-A2-8.00
FENCE-A2-4.00
ENTRANCE-A2
DEL-W-A2
DEL-W-A2-16
DEL-W-A2-17
DEL-Y-A2-3
DEL-Y-E-12
DEL-Y-E(A)-27
DEL-Y-C-11
DEL-Y-D2-2
DEL-Y-E(A)-23
A.C.S.-A1-52.00
KP.18.764~KP.18.816
橋脚躯体ブロック
KP.18.980
重力式擁壁I-43.20
重力式擁壁I-31.90
重力式擁壁I-59.90
重力式擁壁I-61.80
Ds-Pu 0.45-0.45-26.30
Ww-Pu 0.45-0.45-21.60
Ww-Pu 0.30-0.30-62.60
Ds-Pu 0.30-0.30-105.50
Ds-Pu 0.30-0.30-120.00
Ds-Pu 0.30-0.30-20.00
Ds-Pu 0.30-0.30-102.10
Ds-Pu 0.45-0.45-85.20
Ds-Pu 0.45-0.45-19.40
Ds-Pu 0.45-0.45-20.40
Ds-Pu 0.24-0.24-45.50
Ds-Pu 0.24-0.24-34.00
Ds-Pu 0.45-0.45-40.35
Ds-Pu 0.24-0.24-0.60
Ds-Pu 0.45-0.45-58.40
Ds-Pu 0.45-0.45-89.30
Ds-Pu 0.45-0.45-115.00
KP.18.702~KP.18.817
Dv-Pu-0.24-0.24-0.60
KP.18.960
Du-M 0.10-1.00
Du-M-57.80
Du-M-37.00
Du-M-5.10
Du-M-83.80
Du-M-77.30
Du-M-88.00
Du-M-94.70
Du-M-81.90
Du-M-67.50
Du-M-68.90
Ds-Rg-0.70-0.15-58.60
Ds-Rg-0.70-0.15-37.80
Ds-U(G)0.25-0.25-70.00
Ds-Rg-0.70-0.15-69.70
Ds-Rg-0.70-0.15-87.90
Ds-Rg-0.70-0.15-89.80
Ds-Rg-0.70-0.15-78.60
Ds-Rg-0.70-0.15-13.90
Ds-Rg-0.70-0.15-39.70
Ds-Rg-0.70-0.15-19.30
Ds-Rg-0.70-0.15-23.10
Ds-Rg-0.70-0.15-68.30
Ds-Rg-0.70-0.15-7.20
Ds-Rg-0.70-0.15-40.60
Ds-P(Vp)φ0.20-40.10
Ds-P(Vp)φ0.20-19.70
Ds-Pu 0.24-0.24-466.00
KP.18.995~KP.19.461
KP.18.987~KP.19.170
KP.19.170~KP.19.206
KP.19.206~KP.19.218
KP.19.216~KP.19.310
Gr-SB-2E-13.00
KP.18.636~KP.18.649
Gr-SB-2E(G)-3.00
KP.18.649~KP.18.652
Gr-SB-2E-17.00
KP.18.652~KP.18.684
Gr-SBm-2E(D)-103.00
KP.18.664~KP.18.767
Gr-A-2E-40.00
KP.18.630~KP.18.670
Gr-SBm-Ms-58.00
KP.18.767~KP.18.893
Gr-SBm-2E(D)-134.00
KP.18.893~KP.18.967
Gr-SB-2E(B)-6.00
KP.18.976~KP.18.9846
Gr-SB-2E-2.00
KP.18.9766~KP.18.9786
Gr-SB-2E-16.60
KP.18.957~KP.18.9756
Gr-SB-2E(B)-3.00
KP.18.9756~KP.18.9786
Gr-SB-2E-39.00
KP.18.9846~KP.19.013
Gr-SBm-2E(D)-861.00
KP.19.013~KP.19.874
Gr-SB-2E-14.00
KP.18.636~KP.18.650
Gr-SB-2E-11.00
KP.18.653~KP.18.664
Gr-SB-2B(C)-3.00
KP.18.650~KP.18.653
Gr-SB-2E-19.00
KP.18.957~KP.18.976
Gr-SB-2B(B)-22.00
KP.18.976~KP.18.998
Gc-SB-2E-15.00
KP.18.998~KP.19.013
Ds-Pu 0.45-0.45-89.00
Ds-Pu 0.45-0.45-40.45
Ds-Pu 0.45-0.45-54.60
Ds-Pu 0.45-0.45-58.00
Ds-Pu 0.45-0.45-66.00
Ds-Pu 0.45-0.45-19.40
Ds-Pu 0.45-0.45-110.40
Ds-Pu 0.45-0.45-47.70
Ds-Pu 0.45-0.45-8.40
Ds-Pu 0.45-0.45-34.10
Ds-Pu 0.24-0.24-44.20
Ds-Pu 0.24-0.24-37.25
Ds-Pu 0.45-0.45-80.50
Ds-Pu 0.45-0.45-39.50
Ds-Pu 0.60-0.60-155.00
Ds-Pu 0.45-0.45-18.65
Ds-Pu 0.50-0.45-2.40
Ds-Pu 0.45-0.45-20.00
Ds-Pu 0.45-0.45-86.30
Ds-Pu 0.30-0.30-97.75
Ds-Pu 0.30-0.30-49.00
Ds-Pu 0.30-0.30-121.00
Ds-Pu 0.30-0.30-45.20
Ds-Pu 0.30-0.30-32.40
Ds-Pu 0.30-0.30-20.00
Ww-Pu 0.30-0.30-6.00
Ww-Pu 0.30-0.30-39.50
Ww-U 1.60-1.60-60.00
Ww-W 1.90-1.20-74.00
Ww-S 1.20-102.00
Ds-Pu 0.45-0.45-51.50
Dc^-0.70-0.70-0.80
Dc^-0.70-0.70-0.60
Dc^-0.70-0.70-0.66
Dc^-M 0.80-0.80-1.23
Dc^-M 0.80-0.80-1.03
Dc^-S(A1)
Dc^-M-A
Dc^-M-D
Di-F1(B)
Di-F2(B)
Di-F(B)
As-C-7.78
As-C-19.50
As-Se-60.00
As-Se-794.70
As-C-3.00
C-P(H)φ3.00-19.10
C-P(H)φ3.00-17.30
C-P(H)φ3.00-17.20
C-P(H)φ3.00-16.70
C-P(H)φ3.00-16.60
C-P(H)φ3.00-17.45
Dv-Pu-0.24-0.24-1.20
Dv-Pu-0.24-0.24-2.00
Dv-Pu-0.24-0.24-0.35
Dv-Pu-0.24-0.24-0.75
Dv-U 0.24-0.24-0.75
Fr(b)-0.24-φ3.00
Sc-M
Ds-Rg
Ds-U^ 0.45-0.45-7.50
Ds-U^ 0.45-0.45-6.70
Ds-U^ 0.45-0.45-4.60
Ds-U^ 0.45-0.45-9.50
Ds-Pu^ 0.30-0.30-5.40
Ds-Pu^ 0.30-0.30-1.80
Ds-Pu 0.30-0.30-6.60
Ds-Pu 0.30-0.30-4.20
F4-0.45-0.60
Dc-0.70-0.70-0.80
Dc-0.70-0.70-0.60
Dc-0.70-0.70-0.66
Dc-0.70-0.70-0.75
Dc-M 0.80-0.80-1.03
Dc-M 0.80-0.80-1.03
Dc-M 0.80-0.80-1.03
Dc-M 0.80-0.80-1.03
Dc-M 0.80-0.80-1.03
Dc-P(H)φ3.00-17.20
Dc-P(H)φ3.00-16.70
Dc-P(H)φ3.00-16.60
Dc-P(H)φ3.00-17.45
Dc-P(H)φ3.00-17.30
Dc-P(H)φ3.00-19.10
Dc-P(H)φ3.00-17.20
Dc-P(H)φ5.00-7.60
Dc-M-A
Dc-M-D
Dc-M-A
Dc-M-D
Dc-M-A
Dc-M-D
Dc-M-D
Dc-M-A

東北縦貫自動車道弘前線
東北自動車道（岩槻～久喜白岡JCT）

工種	管理用平面図		——
名称	KP.19.380～KP.20.180 STA.84+80～STA.92+80	縮尺 1/1000	11/19

東日本高速道路(株)関東支社

調整年月	摘要
第1回 2006年3月	
第2回 2011年5月	

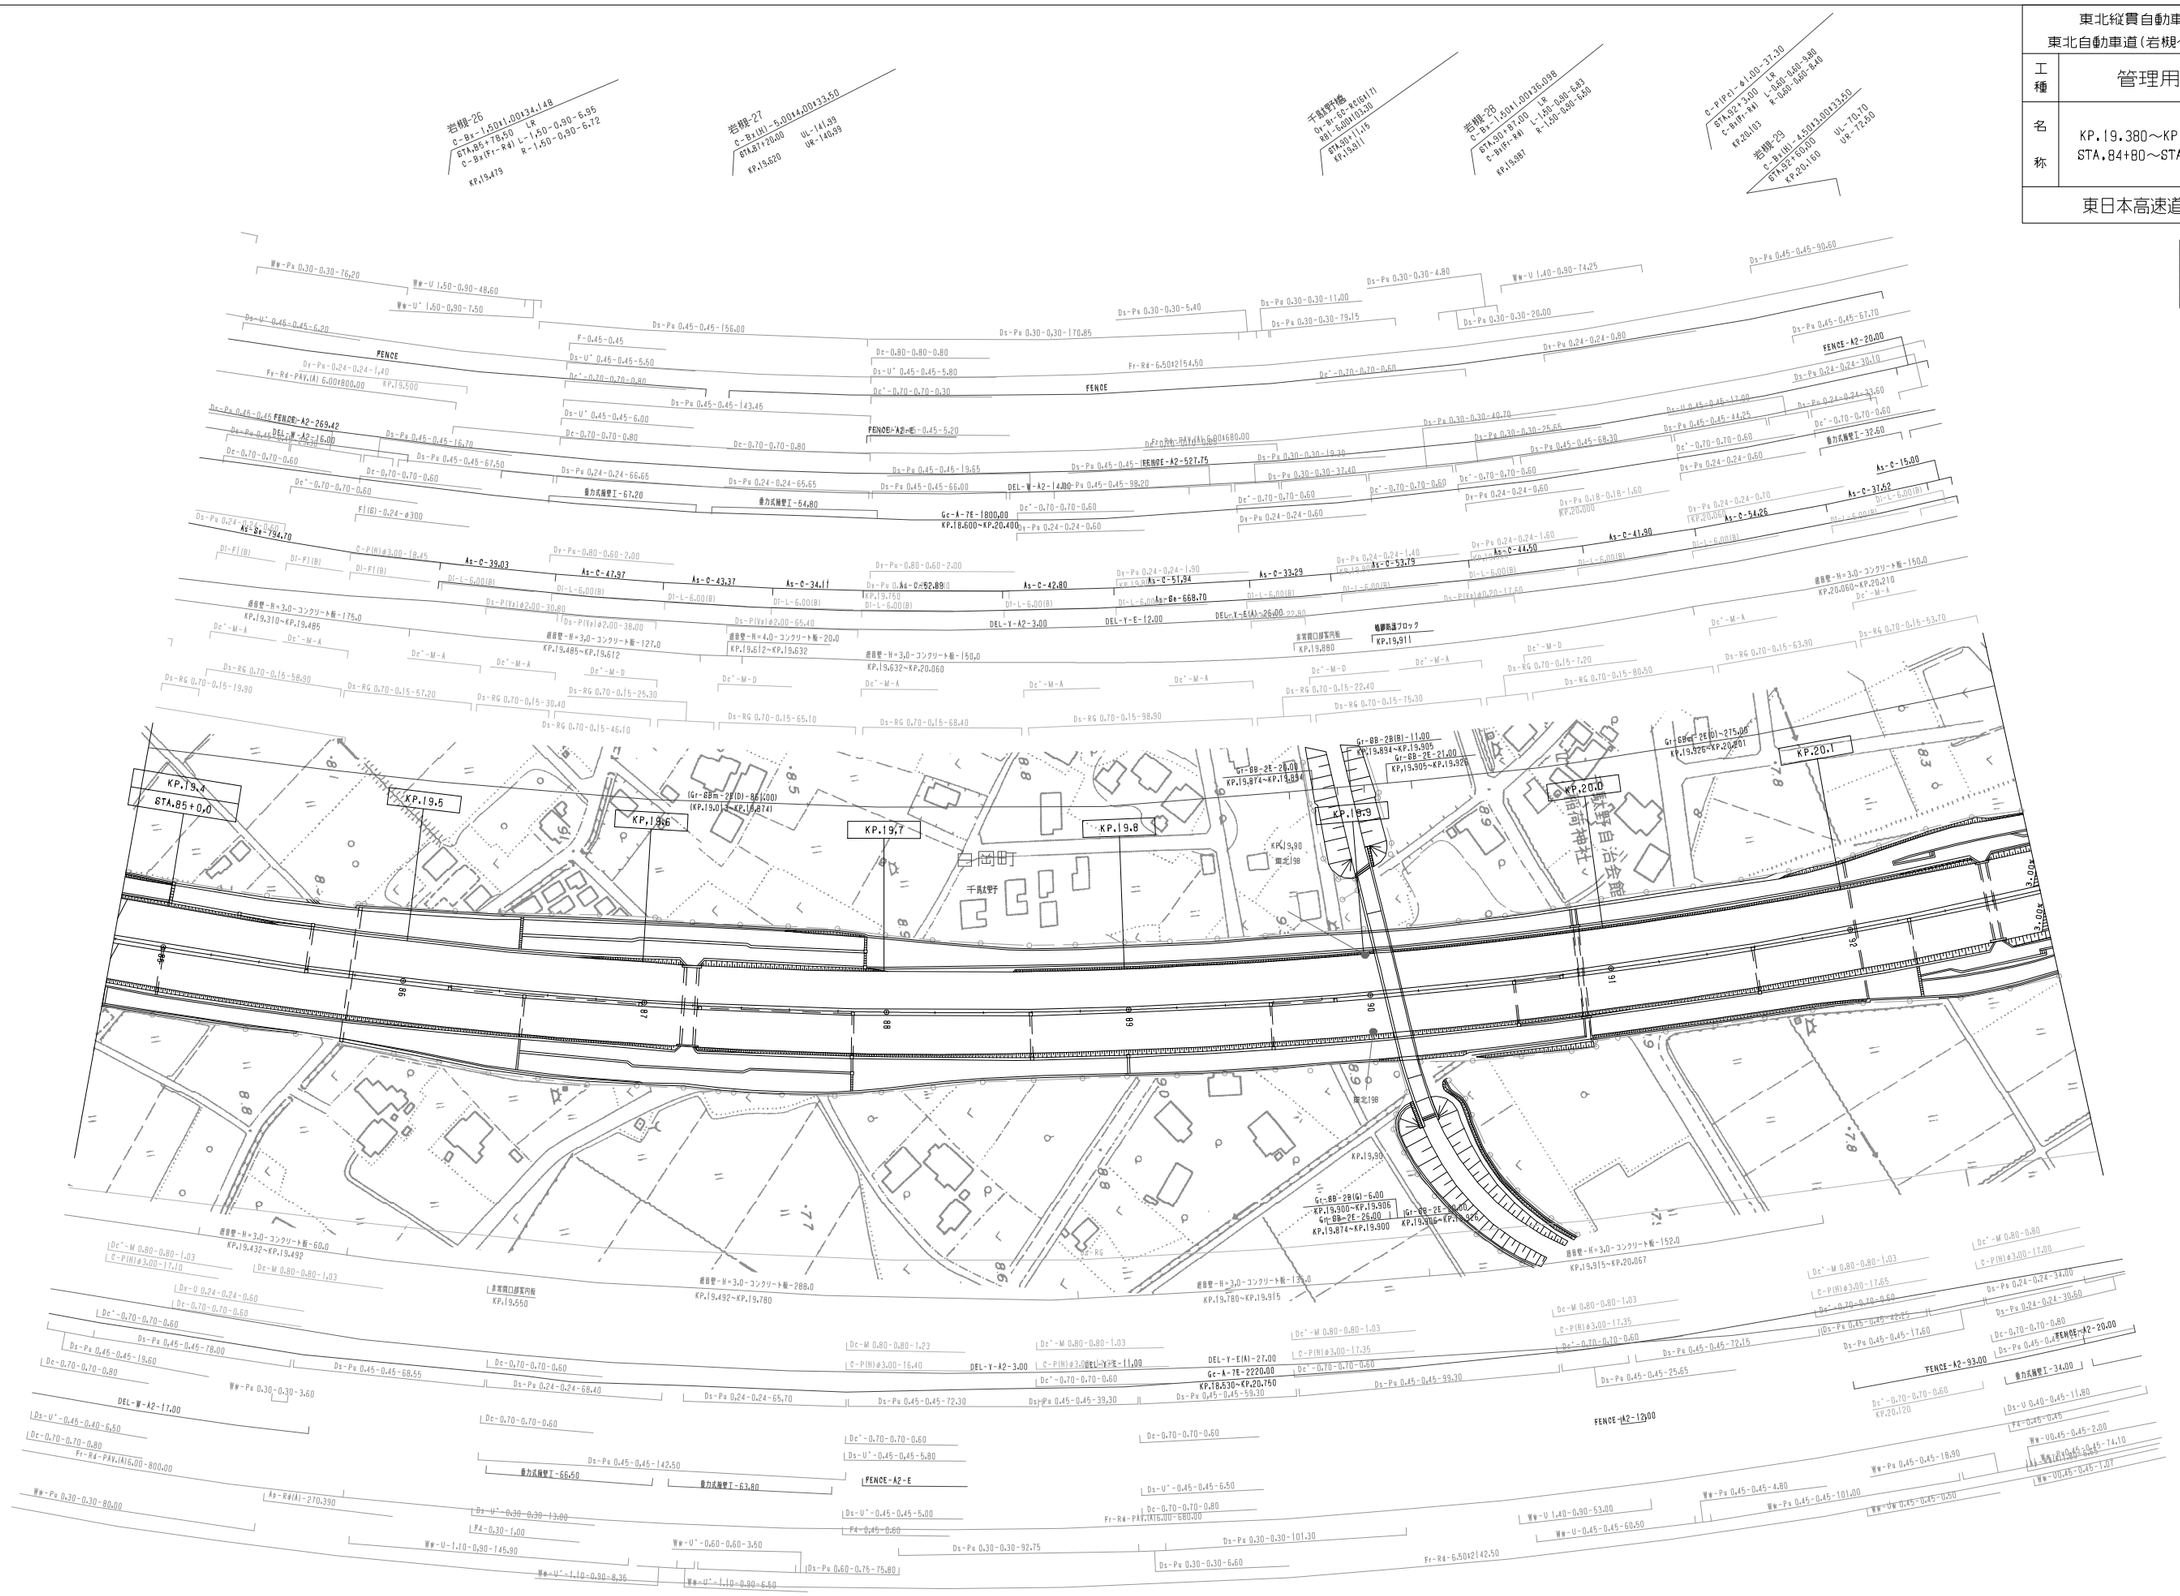
KP.19.4
KP.19.5
KP.19.6
KP.19.7
KP.19.8
KP.19.9
KP.20.0
KP.20.1
STA.85+0.0
千鳥ヶ野子
岡田町
KP.19.880
KP.19.911
KP.19.550
KP.19.492
KP.19.780
KP.19.915
KP.20.067
KP.19.900
KP.19.906
KP.19.874
KP.19.905
KP.19.926
KP.20.091
KP.20.120
KP.19.90
限北198
FENCE
FENCE-A2-20.00
FENCE-A2-93.00
FENCE-A2-12.00
FENCE-A2-E
DEL-W-A2-17.00
DEL-W-A2-16.00
DEL-W-A2-14.00
DEL-Y-A2-3.00
DEL-Y-E-12.00
DEL-Y-E(A)-27.00
DEL-Y-E(A)-26.00
重力式擁壁T-67.20
重力式擁壁T-64.80
重力式擁壁T-66.50
重力式擁壁T-63.80
重力式擁壁T-34.00
重力式擁壁T-32.60
Gc-A-7E-1800.00
KP.18.600~KP.20.400
Gc-A-7E-2220.00
KP.18.630~KP.20.760
As-R4(A)-270.390
Fr-R4-PAY.(A)6.00×800.00
Fr-R4-PAY.(A)6.00×1680.00
Fr-R4-6.50×2154.50
Fr-R4-6.50×2142.50
As-R4-794.70
As-C-39.03
As-C-47.87
As-C-43.37
As-C-34.11
As-C-42.80
As-C-33.29
As-C-51.24
As-C-53.79
As-C-44.50
As-C-41.90
As-C-15.00
As-C-37.62
As-C-54.26
As-Ba-658.70
As-Ba-692.89
C-P(W)ø3.00-18.45
C-P(W)ø3.00-17.10
C-P(W)ø3.00-16.40
C-P(W)ø3.00-17.35
C-P(W)ø3.00-17.65
C-P(W)ø3.00-17.60
C-P(W)ø3.00-17.00
C-P(W)ø3.00-17.20
D-P(W)ø2.00-30.80
D-P(W)ø2.00-38.00
D-P(W)ø2.00-65.40
D-P(W)ø2.00-17.60
D-P(W)ø2.00-17.80
D-P(W)ø2.00-20.20
Gr-BB-2E-26.00
KP.19.874~KP.19.900
Gr-BB-2E-21.00
KP.19.905~KP.19.926
Gr-BB-2E(D)-275.00
KP.19.926~KP.20.091
Gr-BB-28(B)-11.00
KP.19.894~KP.19.905
Gr-BB-28(G)-6.00
KP.19.900~KP.19.906
Gr-BB-2E-26.00
KP.19.874~KP.19.900
Gr-BB-2E-25.00
KP.19.906~KP.19.931
Gr-BB-2E(D)-86.00
KP.19.0~KP.19.874
Gr-RG
Dr-Pa 0.45-0.45-156.00
Dr-Pa 0.45-0.45-143.45
Dr-Pa 0.45-0.45-16.70
Dr-Pa 0.45-0.45-67.50
Dr-Pa 0.45-0.45-66.60
Dr-Pa 0.45-0.45-19.65
Dr-Pa 0.45-0.45-98.20
Dr-Pa 0.45-0.45-39.30
Dr-Pa 0.45-0.45-72.30
Dr-Pa 0.45-0.45-59.30
Dr-Pa 0.45-0.45-72.15
Dr-Pa 0.45-0.45-25.65
Dr-Pa 0.45-0.45-99.30
Dr-Pa 0.45-0.45-17.60
Dr-Pa 0.45-0.45-90.60
Dr-Pa 0.45-0.45-61.70
Dr-Pa 0.45-0.45-44.25
Dr-Pa 0.45-0.45-68.30
Dr-Pa 0.45-0.45-12.90
Dr-Pa 0.30-0.30-170.85
Dr-Pa 0.30-0.30-5.40
Dr-Pa 0.30-0.30-11.00
Dr-Pa 0.30-0.30-79.15
Dr-Pa 0.30-0.30-4.80
Dr-Pa 0.30-0.30-20.00
Dr-Pa 0.30-0.30-40.70
Dr-Pa 0.30-0.30-25.65
Dr-Pa 0.30-0.30-19.30
Dr-Pa 0.30-0.30-37.40
Dr-Pa 0.30-0.30-101.30
Dr-Pa 0.30-0.30-92.75
Dr-Pa 0.30-0.30-6.60
Dr-Pa 0.24-0.24-1.40
Dr-Pa 0.24-0.24-65.65
Dr-Pa 0.24-0.24-65.70
Dr-Pa 0.24-0.24-68.40
Dr-Pa 0.24-0.24-0.60
Dr-Pa 0.24-0.24-0.80
Dr-Pa 0.24-0.24-1.60
Dr-Pa 0.24-0.24-0.70
Dr-Pa 0.24-0.24-39.10
Dr-Pa 0.24-0.24-33.60
Dr-Pa 0.24-0.24-34.00
Dr-Pa 0.24-0.24-30.50
Dr-Pa 0.80-0.60-2.00
Dr-Pa 0.18-0.18-1.60
Dr-Pa 0.80-0.60-2.00
Dr-RG 0.70-0.15-19.90
Dr-RG 0.70-0.15-56.90
Dr-RG 0.70-0.15-57.20
Dr-RG 0.70-0.15-30.40
Dr-RG 0.70-0.15-46.10
Dr-RG 0.70-0.15-25.30
Dr-RG 0.70-0.15-65.10
Dr-RG 0.70-0.15-68.40
Dr-RG 0.70-0.15-98.90
Dr-RG 0.70-0.15-22.40
Dr-RG 0.70-0.15-75.30
Dr-RG 0.70-0.15-7.20
Dr-RG 0.70-0.15-80.50
Dr-RG 0.70-0.15-63.30
Dr-RG 0.70-0.15-63.70
Dr'-M 0.80-0.80-1.03
Dr'-M 0.80-0.80-1.23
Dr'-M-A
Dr'-M-D
Dr'-0.70-0.70-0.60
Dr-0.70-0.70-0.80
Dr-0.70-0.70-0.60
Dr-0.70-0.70-0.80
Dr-0.70-0.70-0.60
Dr'-0.70-0.70-0.60
Dr'-0.70-0.70-0.60
Dr'

東北縦貫自動車道弘前線
東北自動車道（岩槻～久喜白岡JCT）

工種	管理用平面図		
名称	KP.20.180～KP.20.980 STA.92+80～STA100+80	縮尺 1/1000	12/19

東日本高速道路(株)関東支社

調整年月	摘要
第1回 2006年3月	
第2回 2006年9月	
第3回 2011年5月	
第4回 2012年5月	

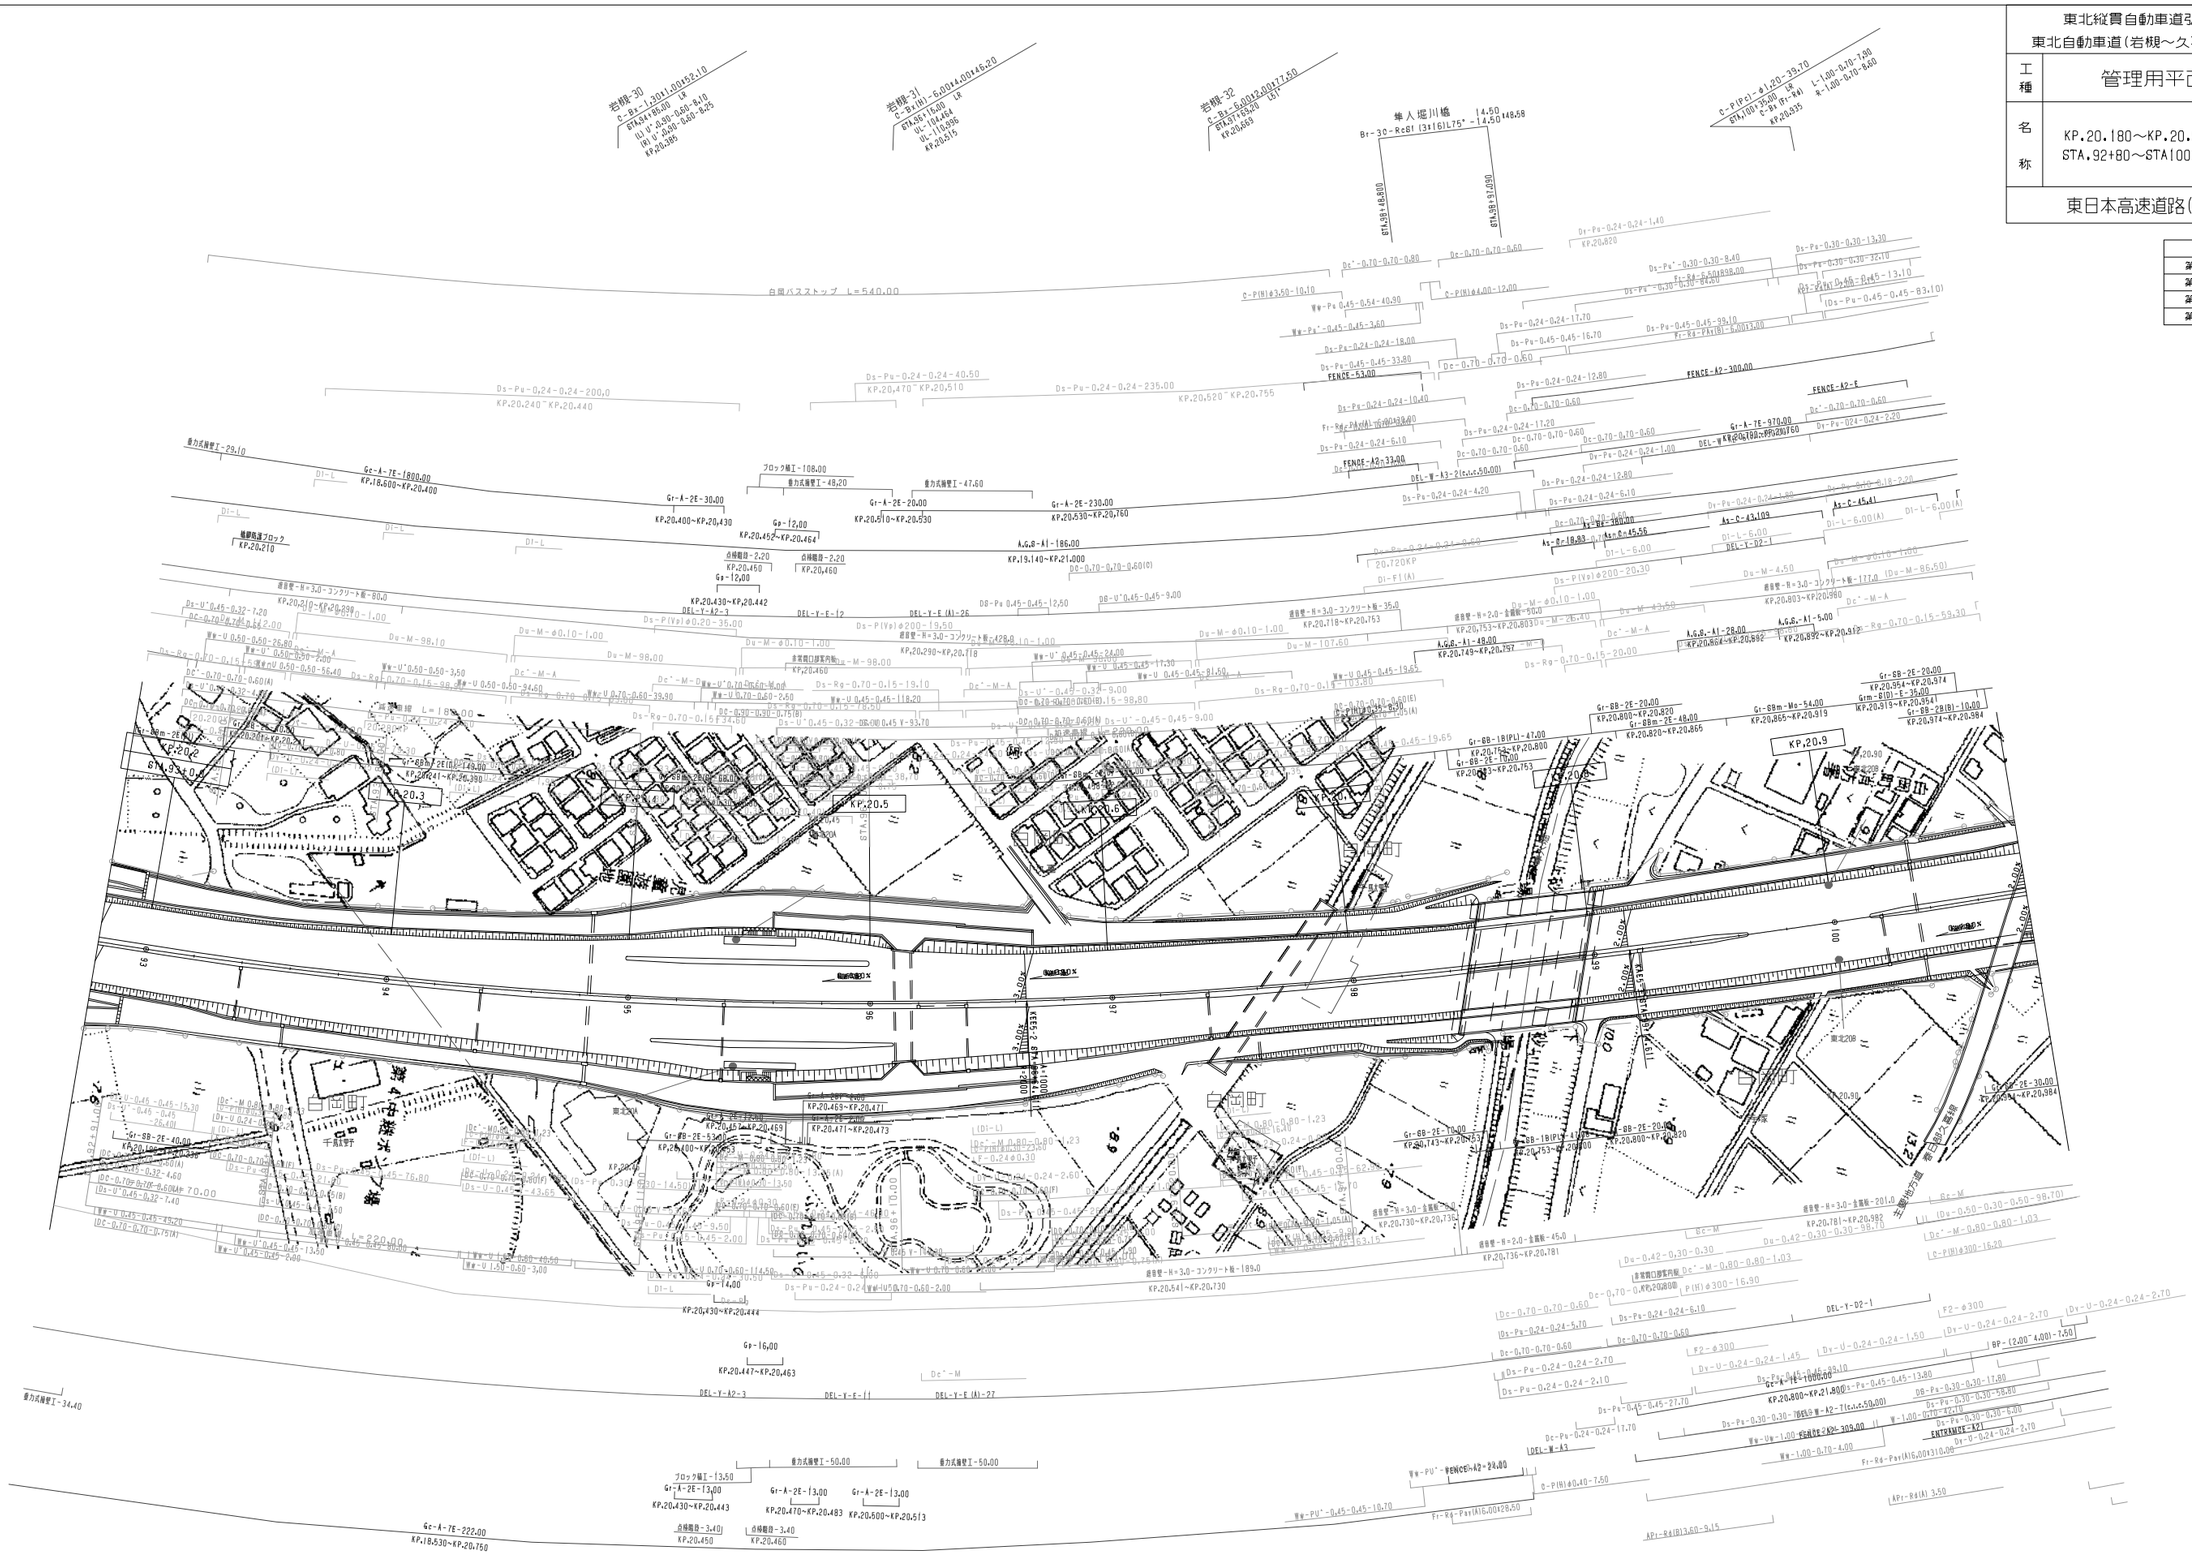
岩槻-30
岩槻-31
岩槻-32
C-P(N)φ350-10.10
C-P(N)φ400-12.00
Gr-A-2E-30.00
KP.20.400~KP.20.430
Gr-A-2E-20.00
KP.20.510~KP.20.530
Gr-A-2E-230.00
KP.20.530~KP.20.760
Gr-12.00
KP.20.452~KP.20.464
A.G.B.-A1-186.00
KP.19.140~KP.21.000
Gr-12.00
KP.20.430~KP.20.442
Gr-14.00
KP.20.430~KP.20.444
Gr-16.00
KP.20.447~KP.20.463
Gc-A-7E-1800.00
KP.18.600~KP.20.400
Gc-A-7E-222.00
KP.18.530~KP.20.750
FENCE-53.00
FENCE-A2-300.00
FENCE-A2-E
DEL-W-A3-2(c.c.c.50.00)
Gr-A-7E-970.00
KP.20.780~KP.20.760
DEL-W-A3
FENCE-A2-24.00
Gr-68-2E-20.00
KP.20.800~KP.20.820
Gr-68m-2E-48.00
KP.20.820~KP.20.865
Gr-68m-Me-54.00
KP.20.865~KP.20.919
Gr-68-2E-30.00
KP.20.954~KP.20.984
Gr-68-1B(P1)-47.00
KP.20.753~KP.20.800
Gr-68-2E-15.00
KP.20.743~KP.20.753
Gr-68-2E-40.00
KP.20.180~KP.20.220
Gr-68-2E-53.00
KP.20.180~KP.20.233
Gr-68-2E-70.00
KP.20.743~KP.20.813
Gr-68-2E-20.00
KP.20.800~KP.20.820
Gr-68-1B(P1)-47.00
KP.20.753~KP.20.800
Gr-68-2E-30.00
KP.20.954~KP.20.984
Gr-68m-E(B)-35.00
KP.20.919~KP.20.954
Gr-68-2B(B)-10.00
KP.20.374~KP.20.984
A.G.B.-A1-28.00
KP.20.864~KP.20.892
A.G.B.-A1-5.00
KP.20.892~KP.20.912
A.G.B.-A1-49.00
KP.20.749~KP.20.797
Gc-A-7E-1000.00
KP.20.800~KP.21.800
Gr-A-7E-970.00
KP.20.780~KP.20.760
Gr-A-2E-13.00
KP.20.430~KP.20.443
Gr-A-2E-13.00
KP.20.470~KP.20.483
Gr-A-2E-13.00
KP.20.500~KP.20.513
Gr-A-2E-53.00
KP.20.180~KP.20.233
Gr-A-2E-70.00
KP.20.743~KP.20.813
Gr-A-2E-40.00
KP.20.180~KP.20.220
Gr-A-2E-30.00
KP.20.954~KP.20.984
Gr-A-2E-15.00
KP.20.743~KP.20.753
Gr-A-2E-47.00
KP.20.753~KP.20.800
Gr-A-2E-20.00
KP.20.800~KP.20.820
Gr-A-2E-48.00
KP.20.820~KP.20.865
Gr-A-Me-54.00
KP.20.865~KP.20.919
Gr-A-E(B)-35.00
KP.20.919~KP.20.954
Gr-A-2B(B)-10.00
KP.20.374~KP.20.984
A.G.B.-A1-28.00
KP.20.864~KP.20.892
A.G.B.-A1-5.00
KP.20.892~KP.20.912
A.G.B.-A1-49.00
KP.20.749~KP.20.797
Gc-A-7E-1000.00
KP.20.800~KP.21.800
Gc-A-7E-222.00
KP.18.530~KP.20.750
Gr-14.00
KP.20.430~KP.20.444
Gr-16.00
KP.20.447~KP.20.463
Gr-12.00
KP.20.452~KP.20.464
Gr-12.00
KP.20.430~KP.20.442
Gr-A-2E-13.00
KP.20.430~KP.20.443
Gr-A-2E-13.00
KP.20.470~KP.20.483
Gr-A-2E-13.00
KP.20.500~KP.20.513
FENCE-53.00
FENCE-A2-300.00
FENCE-A2-E
FENCE-A2-24.00
DEL-W-A3-2(c.c.c.50.00)
DEL-W-A3
DEL-Y-D2-1
DEL-Y-A2-1
DEL-Y-A2-3
DEL-Y-E-12
DEL-Y-E-11
DEL-Y-E(A)-26
DEL-Y-E(A)-27
DB-Ps 0.45-12.50
DB-U'0.45-9.00
DB-Ps-0.30-0.30-17.80
DB-Ps-0.30-0.30-35.80
DB-Ps-0.30-0.30-0.60
ENTRANCE-A21
Gc-M
Dc-M
Dc'-M
Dc'-M-A
Dc'-M-D
Dc'-M-E
Dc'-M-F
Dc'-M-G
Dc'-M-H
Dc'-M-I
Dc'-M-J
Dc'-M-K
Dc'-M-L
Dc'-M-N
Dc'-M-O
Dc'-M-P
Ds-Pu-0.24-0.24-200.0
KP.20.240~KP.20.440
Ds-Pu-0.24-0.24-40.50
KP.20.470~KP.20.510
Ds-Pu-0.24-0.24-235.00
KP.20.520~KP.20.755
Ds-Pu-0.24-0.24-1.40
KP.20.820
Ds-Pu-0.24-0.24-17.70
Ds-Pu-0.24-0.24-18.00
Ds-Pu-0.45-0.45-33.80
Ds-Pu-0.24-0.24-10.40
Ds-Pu-0.24-0.24-6.10
Ds-Pu-0.24-0.24-17.20
Ds-Pu-0.24-0.24-12.80
Ds-Pu-0.24-0.24-1.00
Ds-Pu-0.24-0.24-4.20
Ds-Pu-0.24-0.24-5.10
Ds-Pu-0.24-0.24-12.80
Ds-Pu-0.24-0.24-5.10
Ds-Pu-0.24-0.24-5.70
Ds-Pu-0.24-0.24-2.70
Ds-Pu-0.24-0.24-2.10
Ds-Pu-0.24-0.24-2.70
Ds-Pu-0.24-0.24-1.45
Ds-Pu-0.45-0.45-27.70
Ds-Pu-0.24-0.24-17.70
Ds-Pu-0.24-0.24-2.10
Ds-Pu-0.30-0.30-13.30
Ds-Pu-0.30-0.30-32.10
Ds-Pu-0.30-0.30-84.60
Ds-Pu-0.45-0.45-99.10
Ds-Pu-0.45-0.45-16.70
Ds-Pu-0.45-0.45-13.80
Ds-Pu-0.30-0.30-17.80
Ds-Pu-0.30-0.30-35.80
Ds-Pu-0.30-0.30-0.60
Ds-Pu-0.24-0.24-2.10
Ds-Pu-0.45-0.45-83.10
Ds-Pu-0.45-0.45-13.10
Ds-Pu-0.45-0.45-83.10
Ds-P(Vs)φ200-13.50
Ds-P(Vs)φ200-35.00
Ds-P(Vs)φ200-20.30
Ds-P(Vs)φ200-19.65
Ds-P(Vs)φ200-4.50
Ds-M-φ0.10-1.00
Ds-M-98.10
Ds-M-98.00
Ds-M-107.60
Ds-M-26.40
Ds-M-43.60
Ds-M-4.50
Ds-M-φ0.10-1.00
Ds-M-96.50
Ds-Rg-0.70-0.15-98.80
Ds-Rg-0.70-0.15-19.10
Ds-Rg-0.70-0.15-118.20
Ds-Rg-0.70-0.15-234.60
Ds-Rg-0.70-0.15-103.80
Ds-Rg-0.70-0.15-20.00
Ds-Rg-0.70-0.15-59.30
Ds-U'0.45-0.32-7.20
Ds-U'0.45-0.32-4.60
Ds-U'0.45-0.32-7.40
Ds-U'0.45-0.45-45.20
Ds-U'0.45-0.45-15.30
Ds-U'0.45-0.45-26.40
Ds-U'0.24-0.24-2.60
Ds-U'0.45-0.45-43.60
Ds-U'0.45-0.45-9.50
Ds-U'0.45-0.45-2.00
Ds-U'0.45-0.32-0.60 0.45 Y-93.70
Ds-U'0.45-0.45-9.00
Ds-U'0.45-0.45-19.65
Ds-U'0.45-0.45-10.70
Ds-U'0.45-0.45-24.00
Ds-U'0.45-0.45-81.50
Ds-U'0.45-0.45-117.30
Ds-U'0.45-0.45-118.20
Ds-U'0.45-0.45-105.80
Ds-U'0.45-0.45-65.70
Ds-U'0.45-0.45-2.00
Ds-U'0.45-0.45-13.50
Ds-U'0.45-0.45-3.50
Ds-U'0.45-0.45-56.40
Ds-U'0.50-0.50-26.80
Ds-U'0.50-0.50-2.00
Ds-U'0.50-0.50-3.50
Ds-U'0.50-0.50-94.60
Ds-U'0.50-0.50-39.30
Ds-U'0.50-0.50-2.60
Ds-U'0.50-0.50-40.50
Ds-U'0.50-0.50-3.00
Ds-U'0.70-0.60-2.00
Ds-U'0.70-0.60-2.60
Ds-U'0.70-0.60-9.50
Ds-U'0.70-0.60-14.50
Ds-U'0.70-0.60-2.00
Ds-U'0.70-0.70-0.60(A)
Ds-U'0.70-0.70-0.60(B)
Ds-U'0.70-0.70-0.60(C)
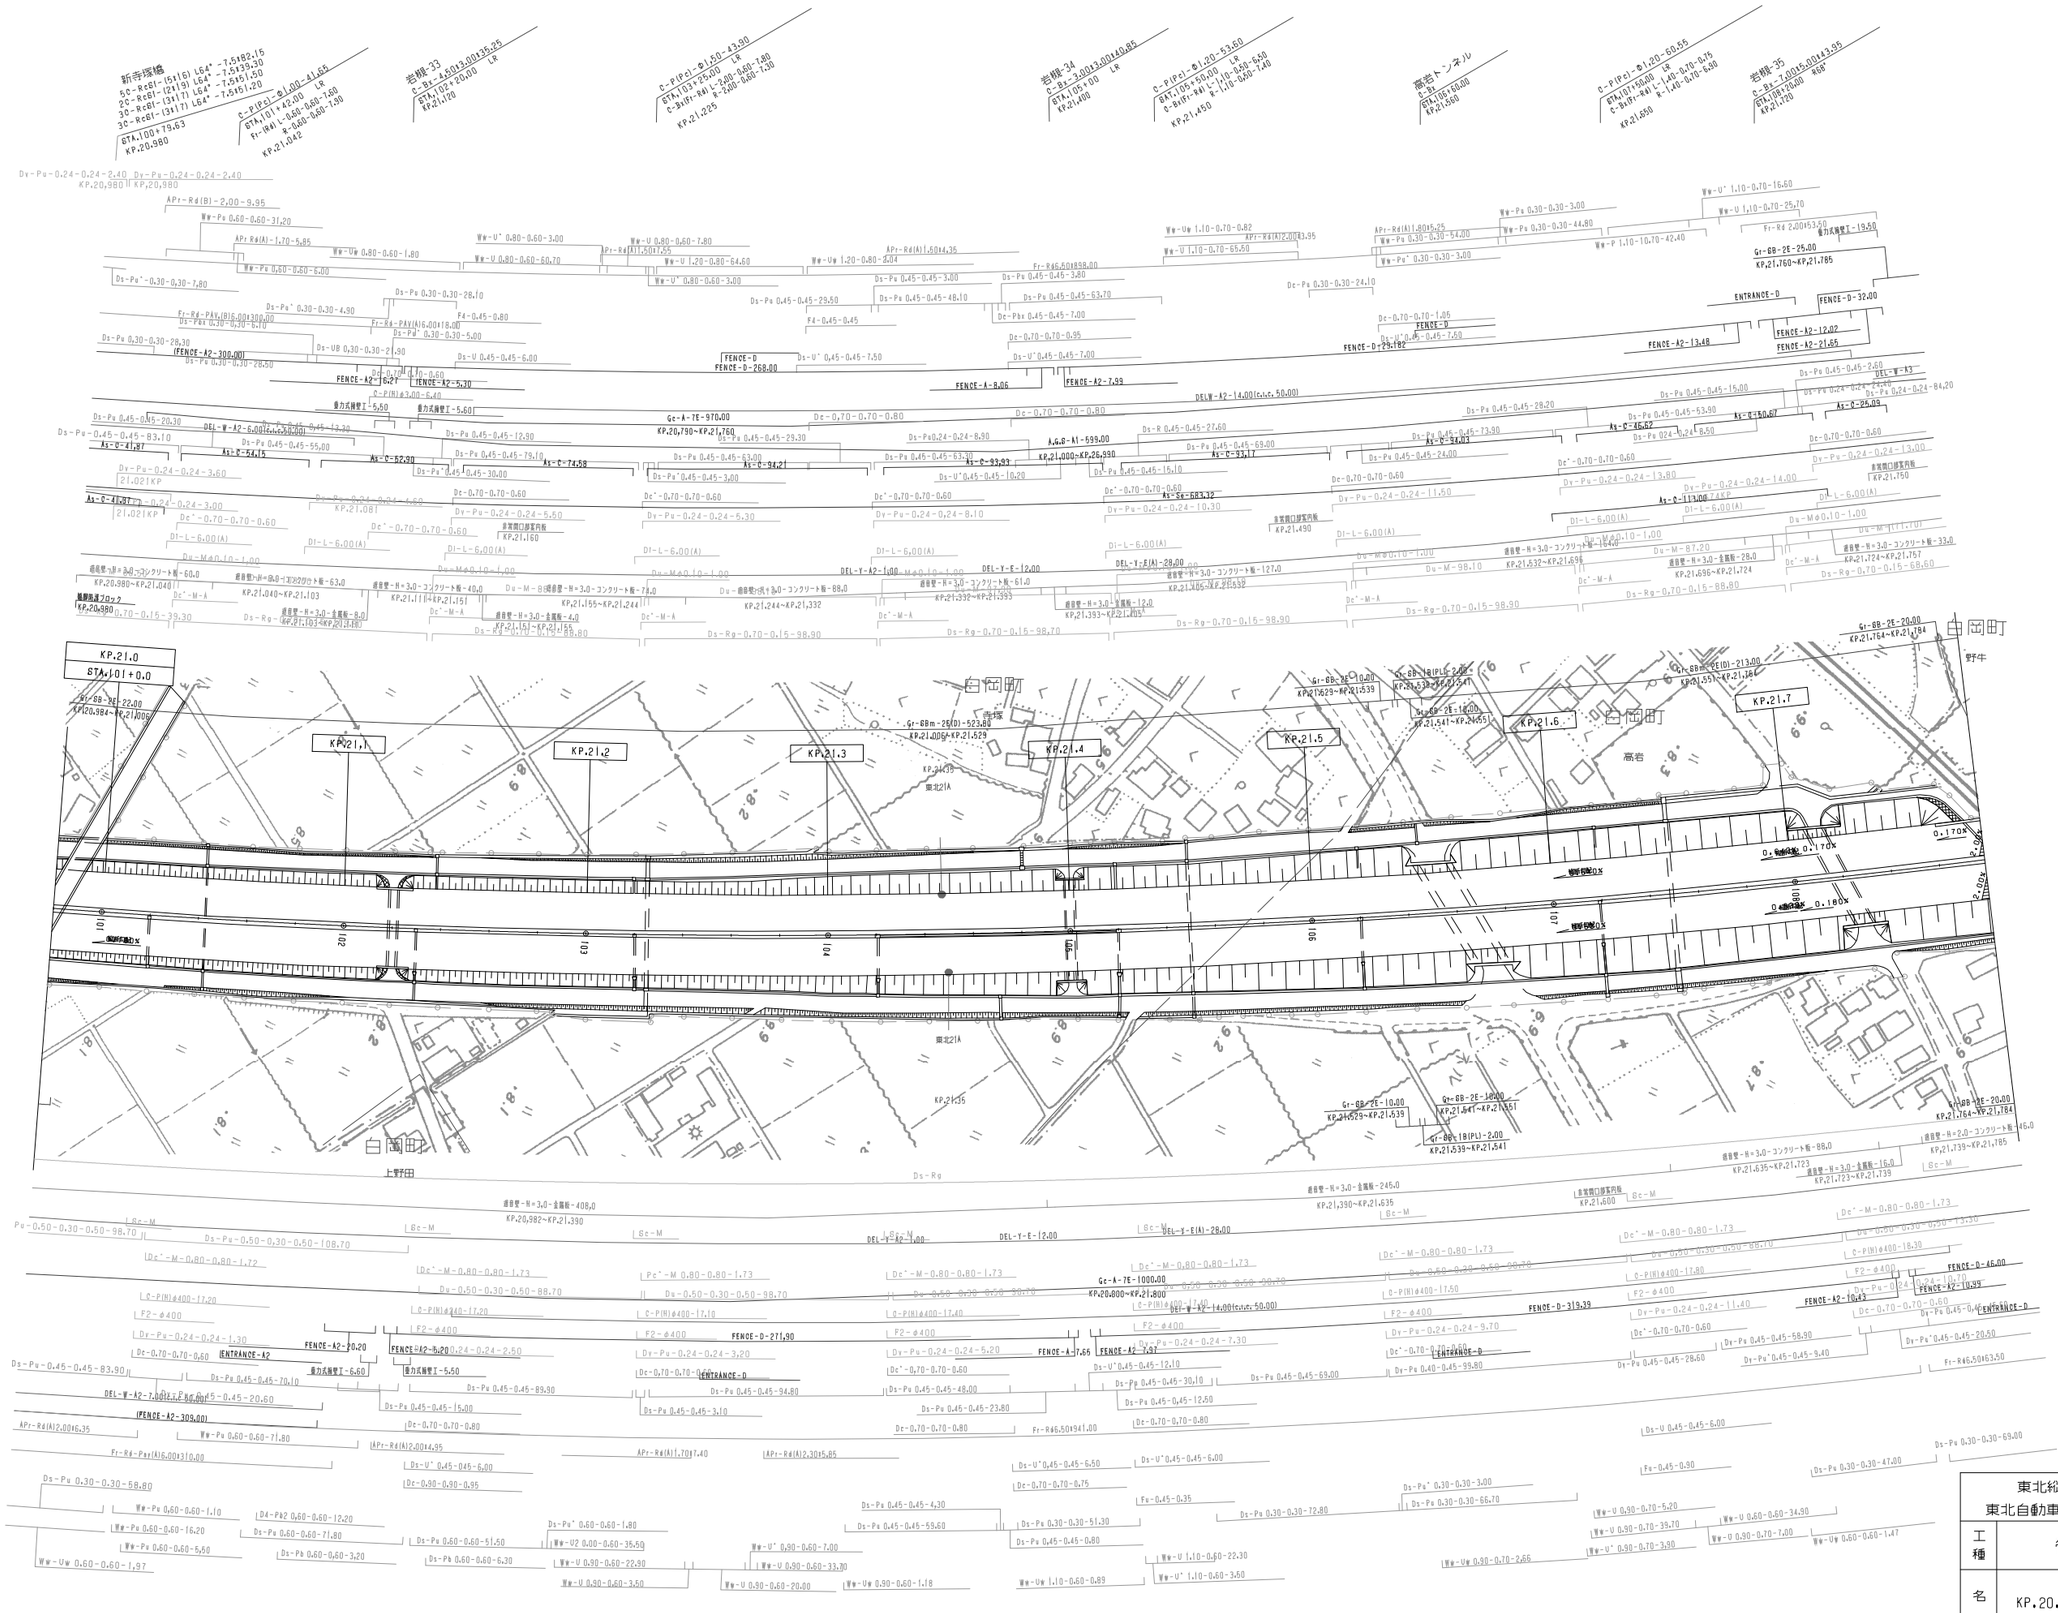

調整年月	摘要
第1回 2006年3月	
第2回 2011年5月	
第3回 2012年5月	

東北縦貫自動車道弘前線 東北自動車道(岩槻～久喜白岡JCT)			——
工種	管理用平面図		——
名称	KP.20.980～KP.21.780 STA.100+80～STA.108+80	縮尺 1/1000	13 19
東日本高速道路(株)関東支社			

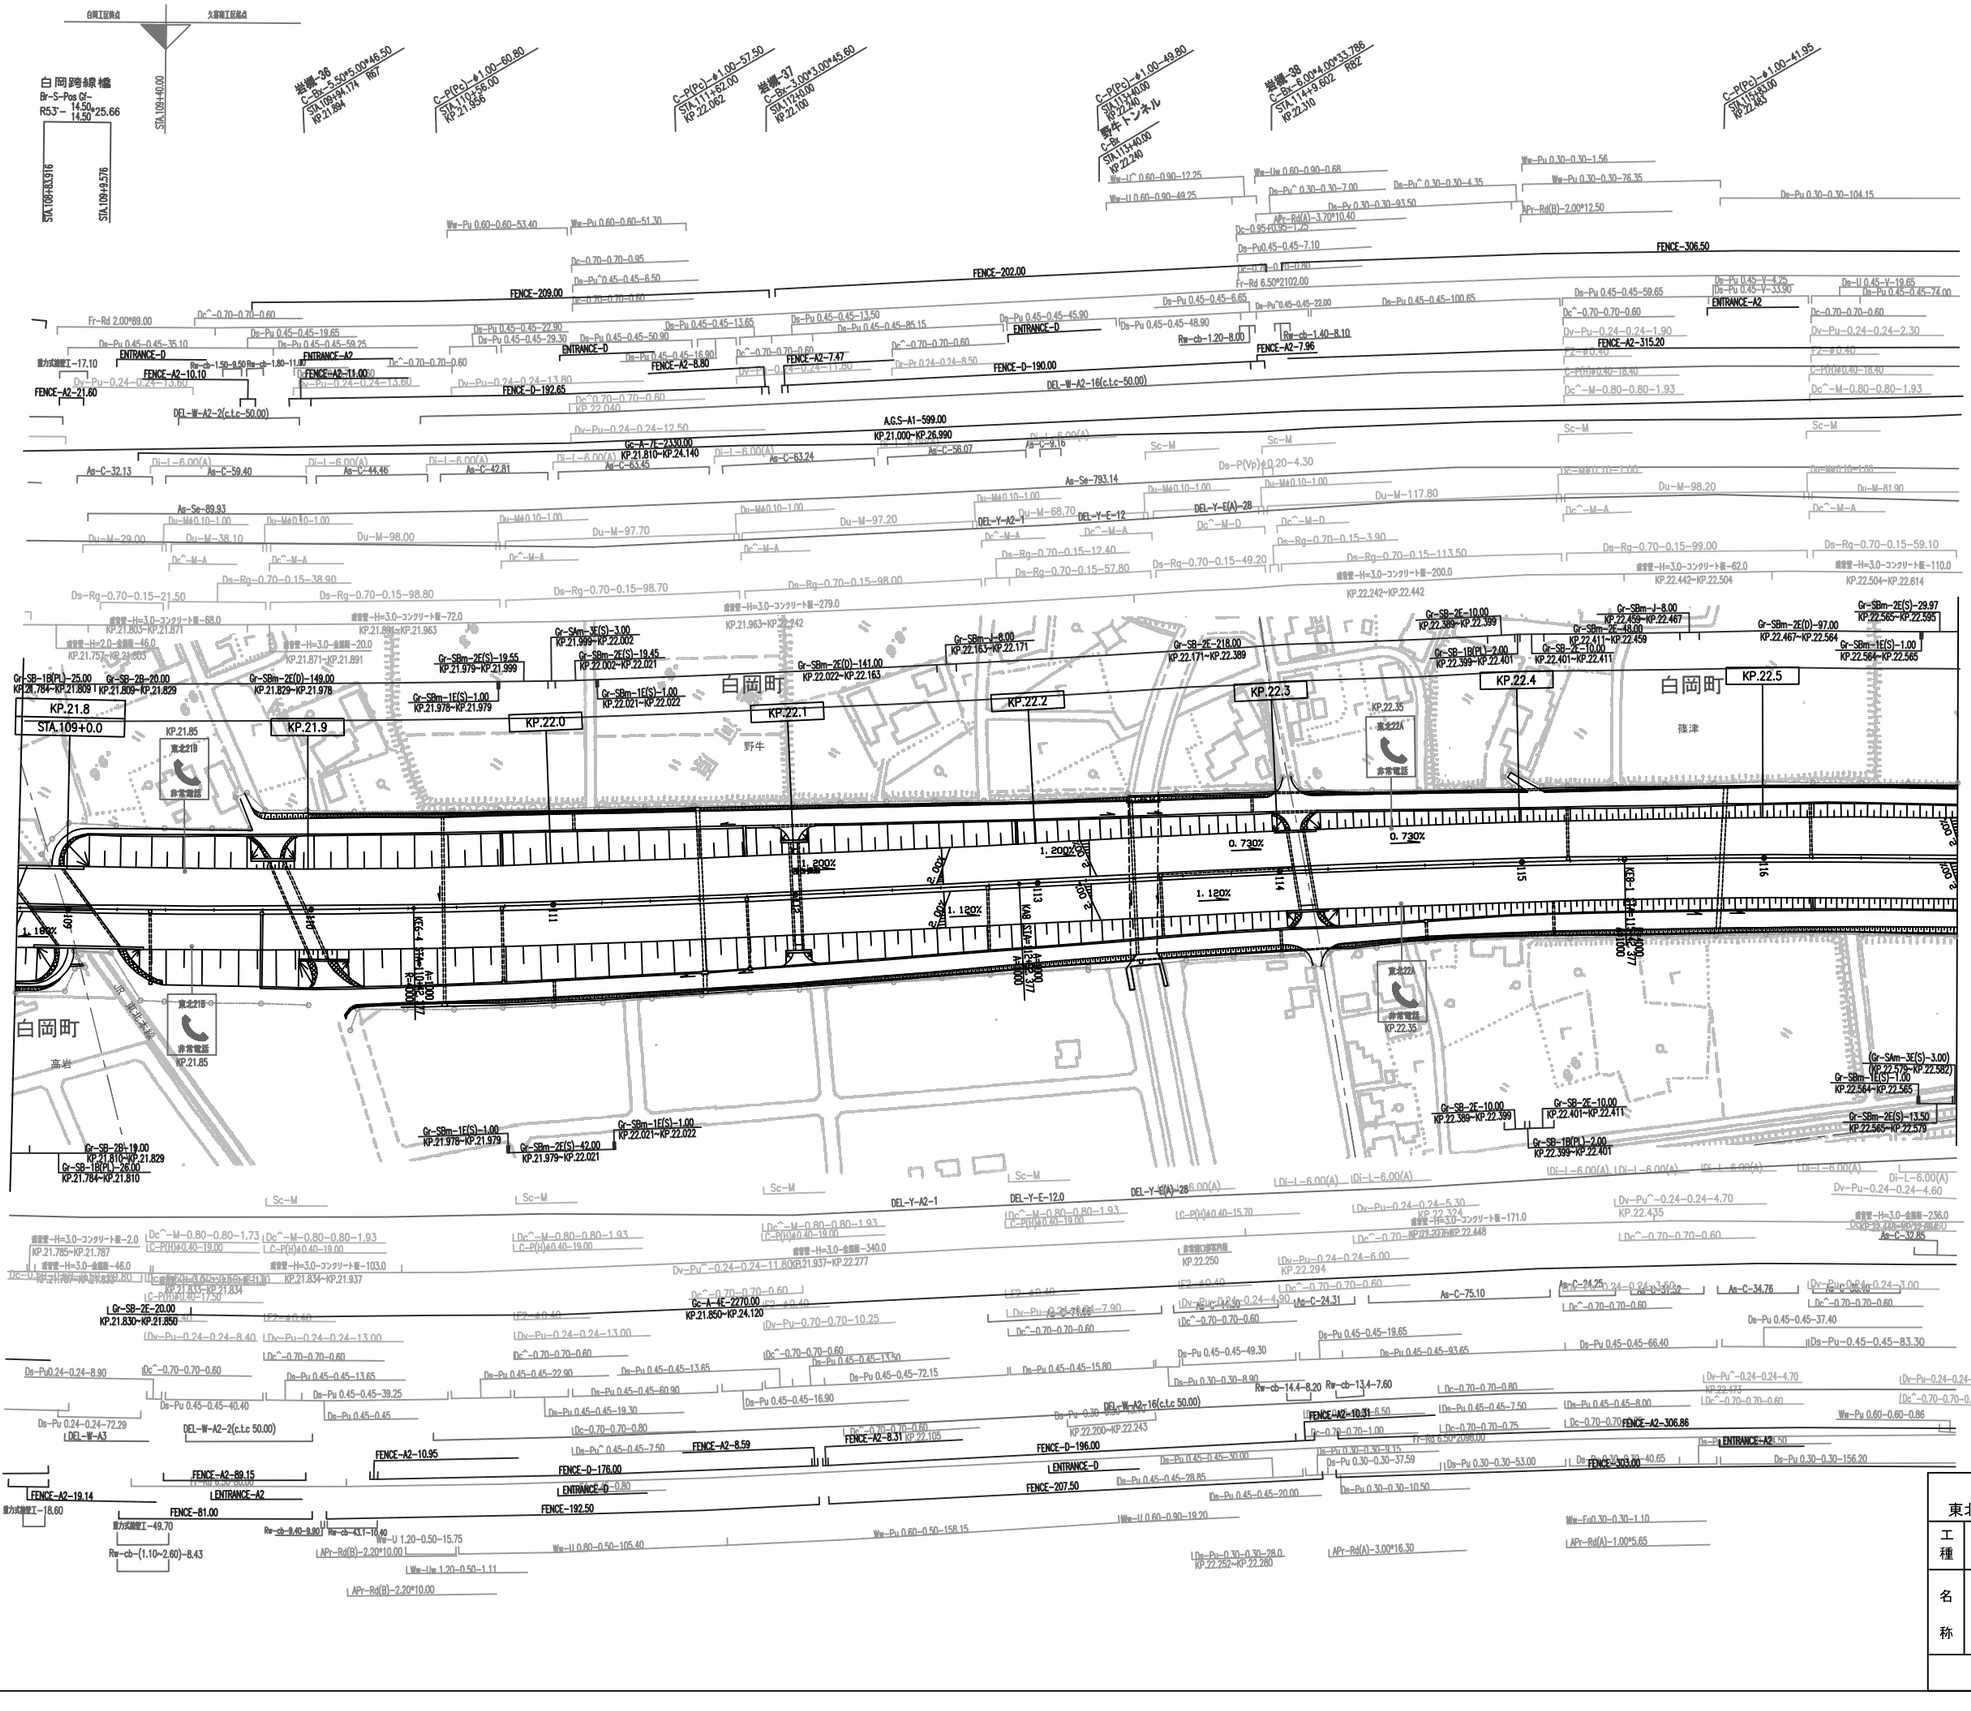
白岡跨線橋
Br-S-Pos Gr-
R53°－ 14.50
14.50
25.66
STA.109+0.00
STA.108+83.916
STA.109+9.576
岩槻-36
C-Bk- 5.50*5.00*46.50
STA.109+94.174 R67
KP.21.894
C-P(Po)-φ1.00-60.80
STA.110+3.00
KP.21.956
C-P(Po)-φ1.00-57.50
STA.111+62.00
KP.22.062
岩槻-37
C-Bk- 3.00*3.00*45.60
STA.112+0.00
KP.22.108
C-P(Po)-φ1.00-49.80
STA.113+0.00
KP.22.140
野牛トンネル
C-Bk
STA.113+40.00
KP.22.240
岩槻-38
C-Bk- 6.00*4.00*33.786
STA.114+9.602 R82
KP.22.310
C-P(Po)-φ1.00-41.95
STA.115+43.00
KP.22.465
FENCE-306.50
FENCE-315.20
FENCE-202.00
FENCE-209.00
FENCE-D-190.00
FENCE-A2-7.96
FENCE-A2-7.47
FENCE-A2-8.80
FENCE-D-192.65
FENCE-A2-21.60
FENCE-A2-10.10
FENCE-A2-11.00
ENTRANCE-D
ENTRANCE-A2
DEL-W-A2-2(c.t.c-50.00)
DEL-W-A2-16(c.t.c-50.00)
A.G.S-A1-599.00
KP.21.000-KP.26.990
Gc-A-7E-2430.00
KP.21.810-KP.24.140
Gc-A-4E-2270.00
KP.21.850-KP.24.120
白岡町
野牛
篠津
KP.21.8
STA.109+0.0
KP.21.85
KP.21.9
KP.22.0
KP.22.1
KP.22.2
KP.22.3
KP.22.4
KP.22.5
KP.22.35
東北219
東北220
東北221
非常電話
高岩
Gr-SB-1B(PL)-25.00
KP.21.784-KP.21.809
Gr-SB-2B-20.00
KP.21.809-KP.21.829
Gr-SBm-2E(D)-149.00
KP.21.829-KP.21.978
Gr-SBm-1E(S)-1.00
KP.21.978-KP.21.979
Gr-SBm-2E(S)-19.55
KP.21.979-KP.21.999
Gr-SAm-3E(S)-3.00
KP.21.999-KP.22.002
Gr-SBm-2E(S)-19.45
KP.22.002-KP.22.021
Gr-SBm-1E(S)-1.00
KP.22.021-KP.22.022
Gr-SBm-2E(D)-141.00
KP.22.022-KP.22.163
Gr-SBm-1E(S)-1.00
KP.22.163-KP.22.171
Gr-SB-2E-218.00
KP.22.171-KP.22.389
Gr-SB-2E-10.00
KP.22.389-KP.22.399
Gr-SB-1B(PL)-2.00
KP.22.399-KP.22.401
Gr-SB-2E-10.00
KP.22.401-KP.22.411
Gr-SBm-2E-48.00
KP.22.411-KP.22.459
Gr-SBm-1J-8.00
KP.22.459-KP.22.467
Gr-SBm-2E(D)-97.00
KP.22.467-KP.22.564
Gr-SBm-1E(S)-1.00
KP.22.564-KP.22.565
Gr-SBm-2E(S)-29.97
KP.22.565-KP.22.595
Gr-SAm-3E(S)-3.00
KP.22.579-KP.22.582
Gr-SBm-2E(S)-13.50
KP.22.565-KP.22.579
Gr-SB-2B-19.00
KP.21.810-KP.21.829
Gr-SB-1B(PL)-26.00
KP.21.784-KP.21.810
Gr-SB-2E-20.00
KP.21.830-KP.21.850
1.200%
1.120%
0.730%
Ww-Pu 0.30-0.30-1.56
Ww-Pu 0.30-0.30-76.35
Ds-Pu 0.30-0.30-104.15
Ds-Pu 0.30-0.30-93.50
Ds-Pu 0.45-0.45-59.65
Ds-Pu 0.45-0.45-74.00
Ds-Pu 0.45-0.45-100.65
Ds-Pu 0.45-0.45-6.65
Ds-Pu 0.45-0.45-22.00
Ds-Pu 0.45-0.45-48.90
Ds-Pu 0.45-0.45-45.90
Ds-Pu 0.45-0.45-13.50
Ds-Pu 0.45-0.45-85.15
Ds-Pu 0.45-0.45-13.65
Ds-Pu 0.45-0.45-50.90
Ds-Pu 0.45-0.45-16.90
Ds-Pu 0.45-0.45-22.90
Ds-Pu 0.45-0.45-29.30
Ds-Pu 0.45-0.45-35.10
Ds-Pu 0.45-0.45-58.25
Ds-Pu 0.45-0.45-19.65
Ds-Pu 0.45-0.45-7.10
Ds-Pu 0.45-0.45-4.35
Ds-Pu 0.30-0.30-7.00
Ds-Pu 0.30-0.30-4.35
Ds-Pu 0.45-V-4.25
Ds-Pu 0.45-V-33.90
Ds-U 0.45-V-19.65
Ds-Pu 0.24-0.24-13.80
Ds-Pu 0.24-0.24-11.80
Ds-Pu 0.24-0.24-12.50
Ds-Pu 0.24-0.24-13.00
Ds-Pu 0.24-0.24-8.40
Ds-Pu 0.24-0.24-8.90
Ds-Pu 0.24-0.24-72.29
Dv-Pu 0.24-0.24-1.90
Dv-Pu 0.24-0.24-2.30
Dv-Pu 0.24-0.24-4.70
Dv-Pu 0.24-0.24-4.60
Dv-Pu 0.24-0.24-3.80
Dv-Pu 0.24-0.24-3.00
Ds-Rg-0.70-0.15-21.50
Ds-Rg-0.70-0.15-98.80
Ds-Rg-0.70-0.15-98.70
Ds-Rg-0.70-0.15-98.00
Ds-Rg-0.70-0.15-38.90
Ds-Rg-0.70-0.15-12.40
Ds-Rg-0.70-0.15-57.80
Ds-Rg-0.70-0.15-49.20
Ds-Rg-0.70-0.15-3.90
Ds-Rg-0.70-0.15-113.50
Ds-Rg-0.70-0.15-99.00
Ds-Rg-0.70-0.15-59.10
Du-M-29.00
Du-M-38.10
Du-M-98.00
Du-M-97.70
Du-M-97.20
Du-M-68.70
Du-M-117.80
Du-M-98.20
Du-M-81.90
Du-M0.10-1.00
Dc^-M-A
Dc^-M-D
Dc^-M-0.80-0.80-1.93
Dc^-0.70-0.70-0.60
Dc^-0.70-0.70-0.95
Dc^-0.70-0.70-0.80
Dc^-0.70-0.70-1.00
Dc^-0.70-0.70-0.75
Dc^-0.70-0.70-0.80
Dc^-0.70-0.70-0.86
Dc^-0.70-0.70-0.90
Dc^-0.70-0.70-0.60
Dc^-0.70-0.70-0.80
Dc^-0.70-0.70-0.75
Dc^-0.70-0.70-0.60
Dc^-M-0.80-0.80-1.93
Dc^-M-0.80-0.80-1.73
Dc^-M-A
Dc^-M-D
Dc^-M-0.80-0.80-1.93
Dc^-M-0.80-0.80-1.93
Dv-Pu^-0.24-0.24-11.80
Dv-Pu^-0.24-0.24-13.60
Dv-Pu^-0.24-0.24-13.80
Dv-Pu^-0.24-0.24-12.50
Dv-Pu^-0.24-0.24-11.80
Dv-Pu^-0.24-0.24-13.00
Dv-Pu^-0.24-0.24-8.40
Dv-Pu^-0.24-0.24-13.00
Dv-Pu^-0.24-0.24-6.00
Dv-Pu^-0.24-0.24-4.30
Dv-Pu^-0.24-0.24-5.30
Dv-Pu^-0.24-0.24-4.70
Dv-Pu^-0.24-0.24-4.60
Dv-Pu^-0.24-0.24-3.80
Dv-Pu^-0.24-0.24-3.50
Dv-Pu^-0.24-0.24-3.00
Dv-Pu^-0.24-0.24-2.30
Dv-Pu^-0.24-0.24-2.40
Dv-Pu^-0.24-0.24-4.30
Dv-Pu^-0.24-0.24-4.70

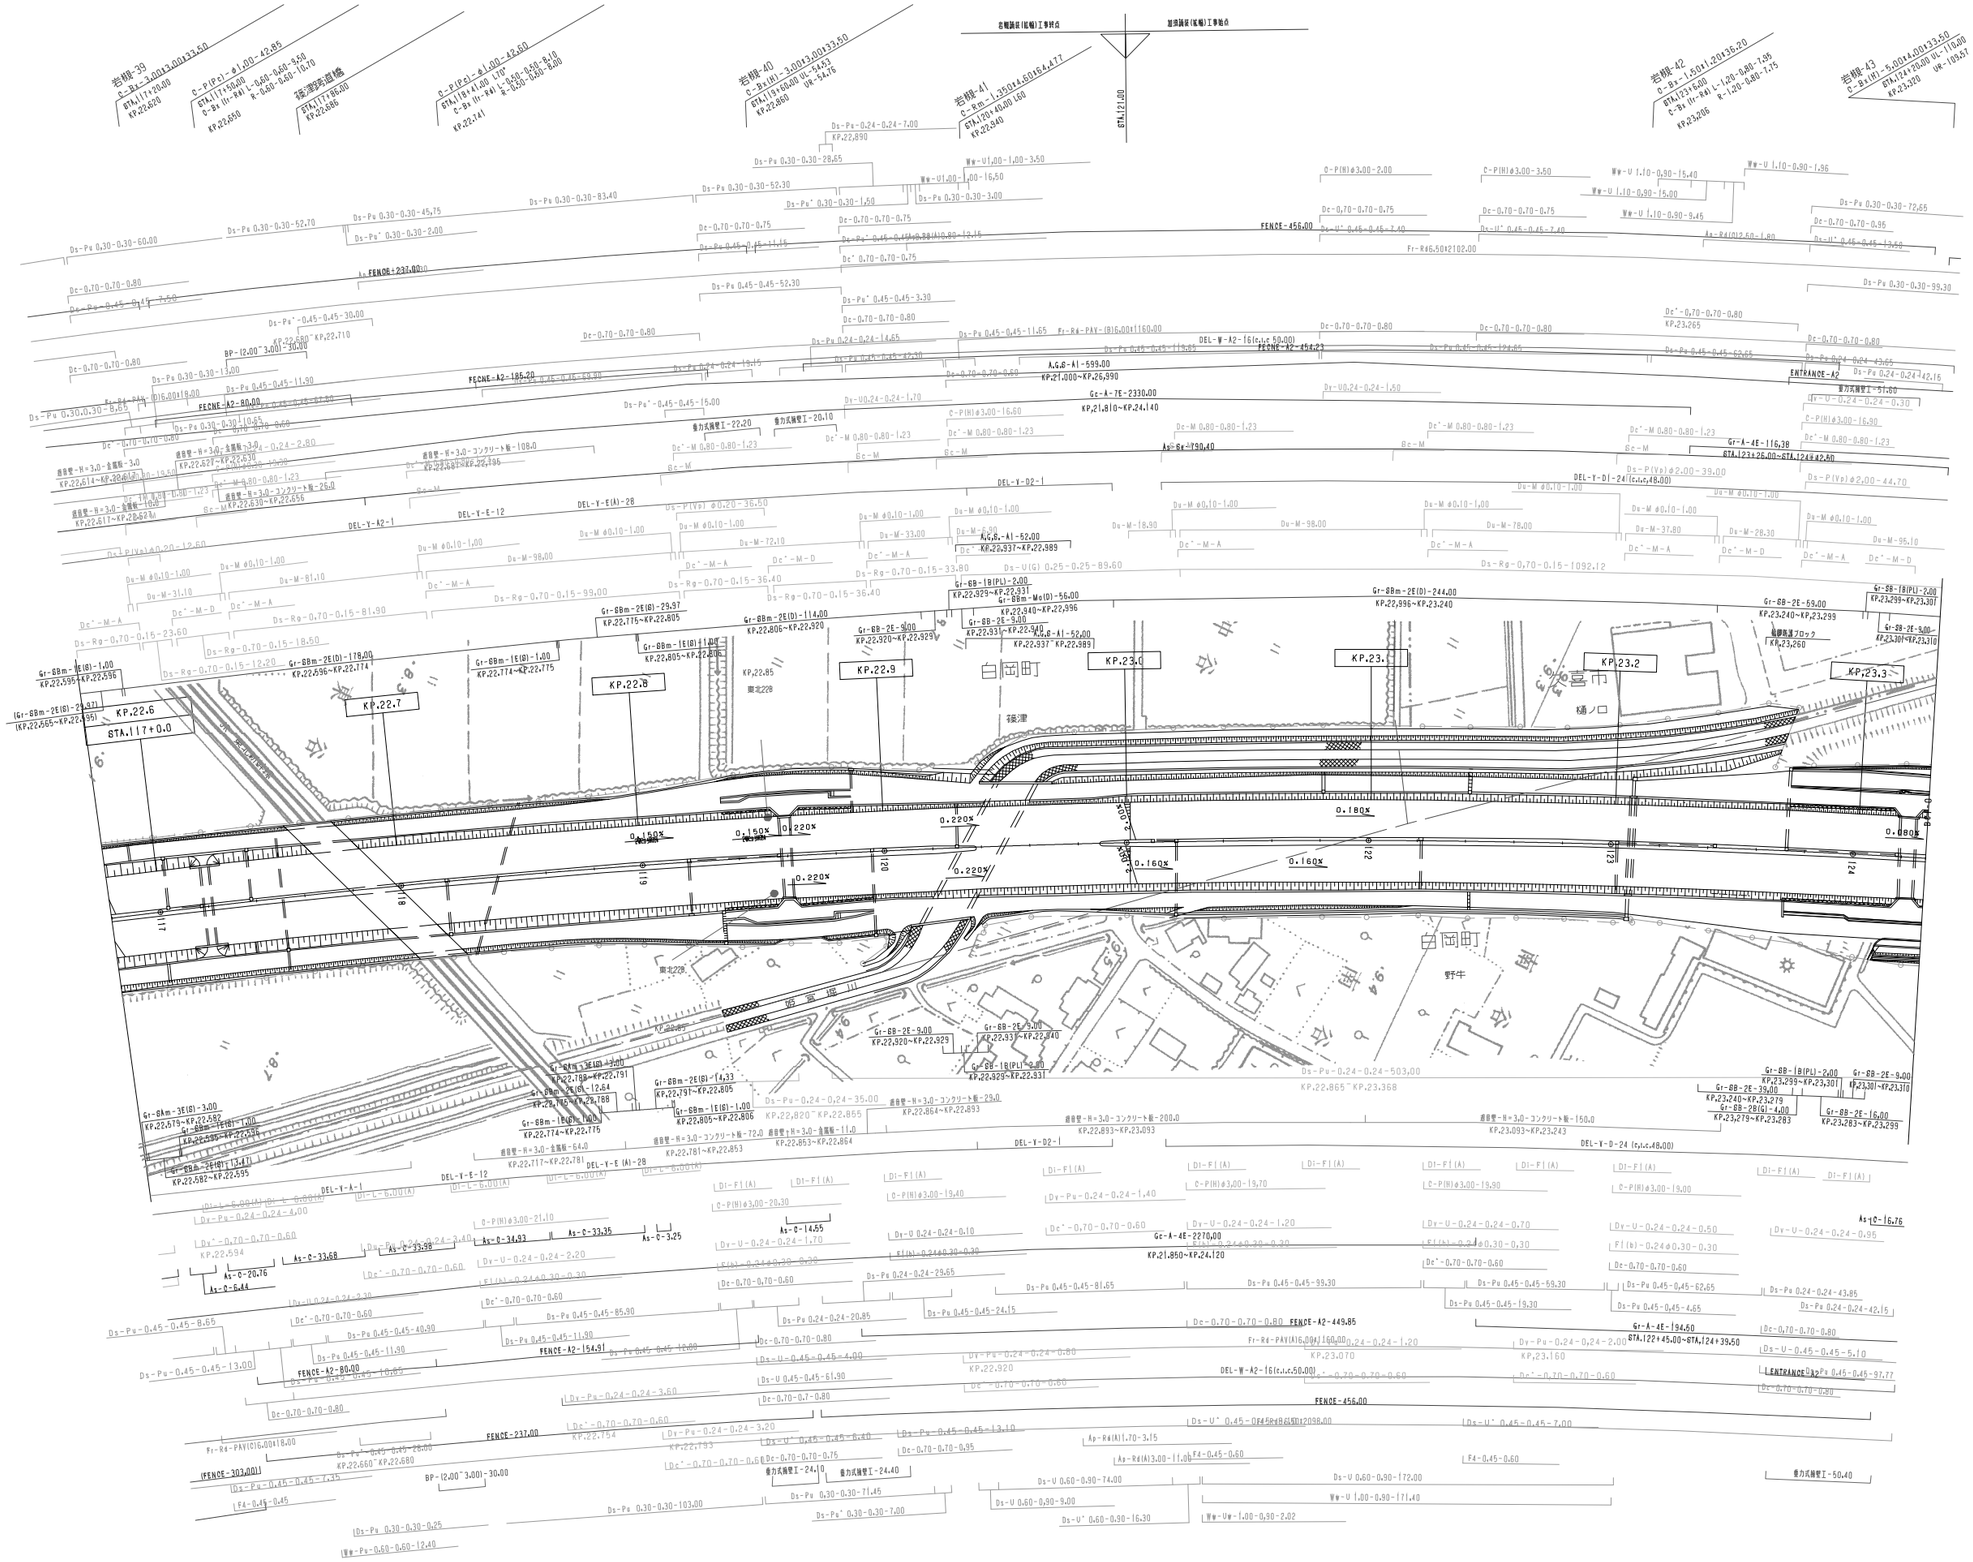

調整年月	摘要
第1回 2006年3月	
第2回 2011年5月	
第3回 2012年5月	
第4回 2014年6月	

東北縦貫自動車道弘前線 東北自動車道(岩槻～久喜白岡JCT)			——
工種	管理用平面図		——
名称	KP.22.580～KP.23.330 STA.116+80～STA.124+30	縮尺 1/1000	15/19
東日本高速道路(株)関東支社			

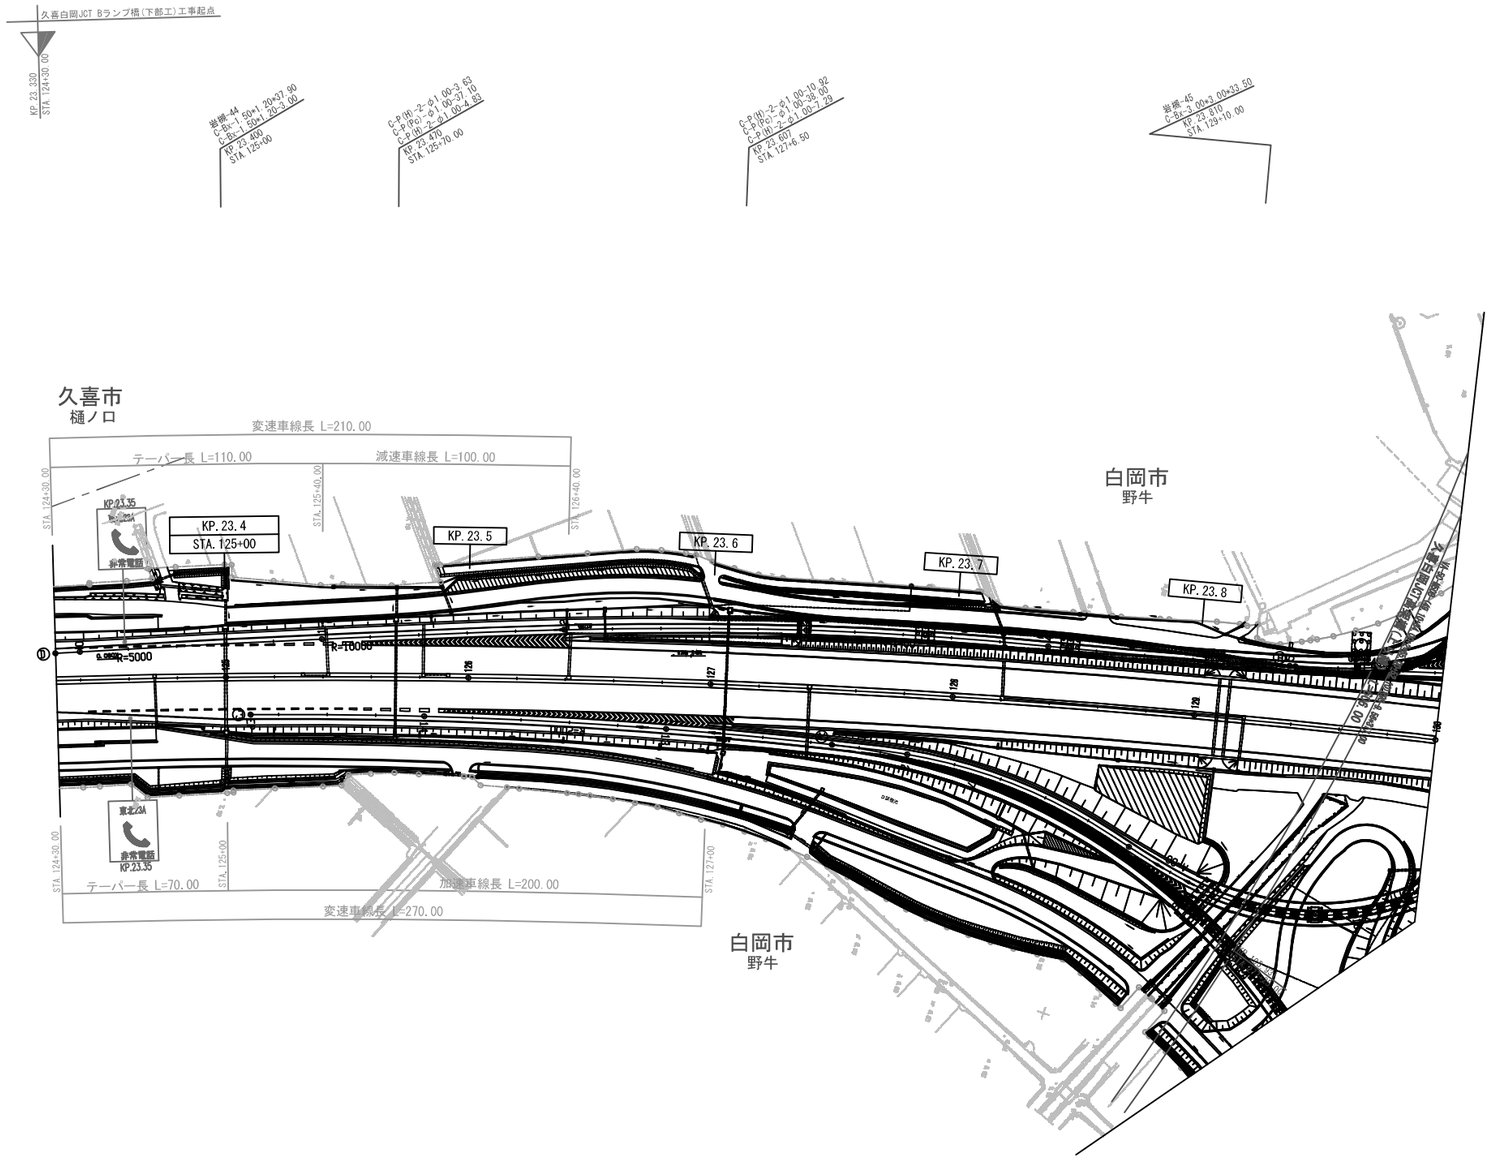

調整年月	摘要
第1回 2014年6月	
第2回 2016年4月	

東北縦貫自動車道弘前線 東北自動車道(岩槻～久喜白岡JCT)			—
工種	管理用平面図		—
名称	KP. 23.330～KP. 23.900 STA. 124+30～STA. 130+00	縮尺 1/1000	16 19
東日本高速道路（株） 関東支社			

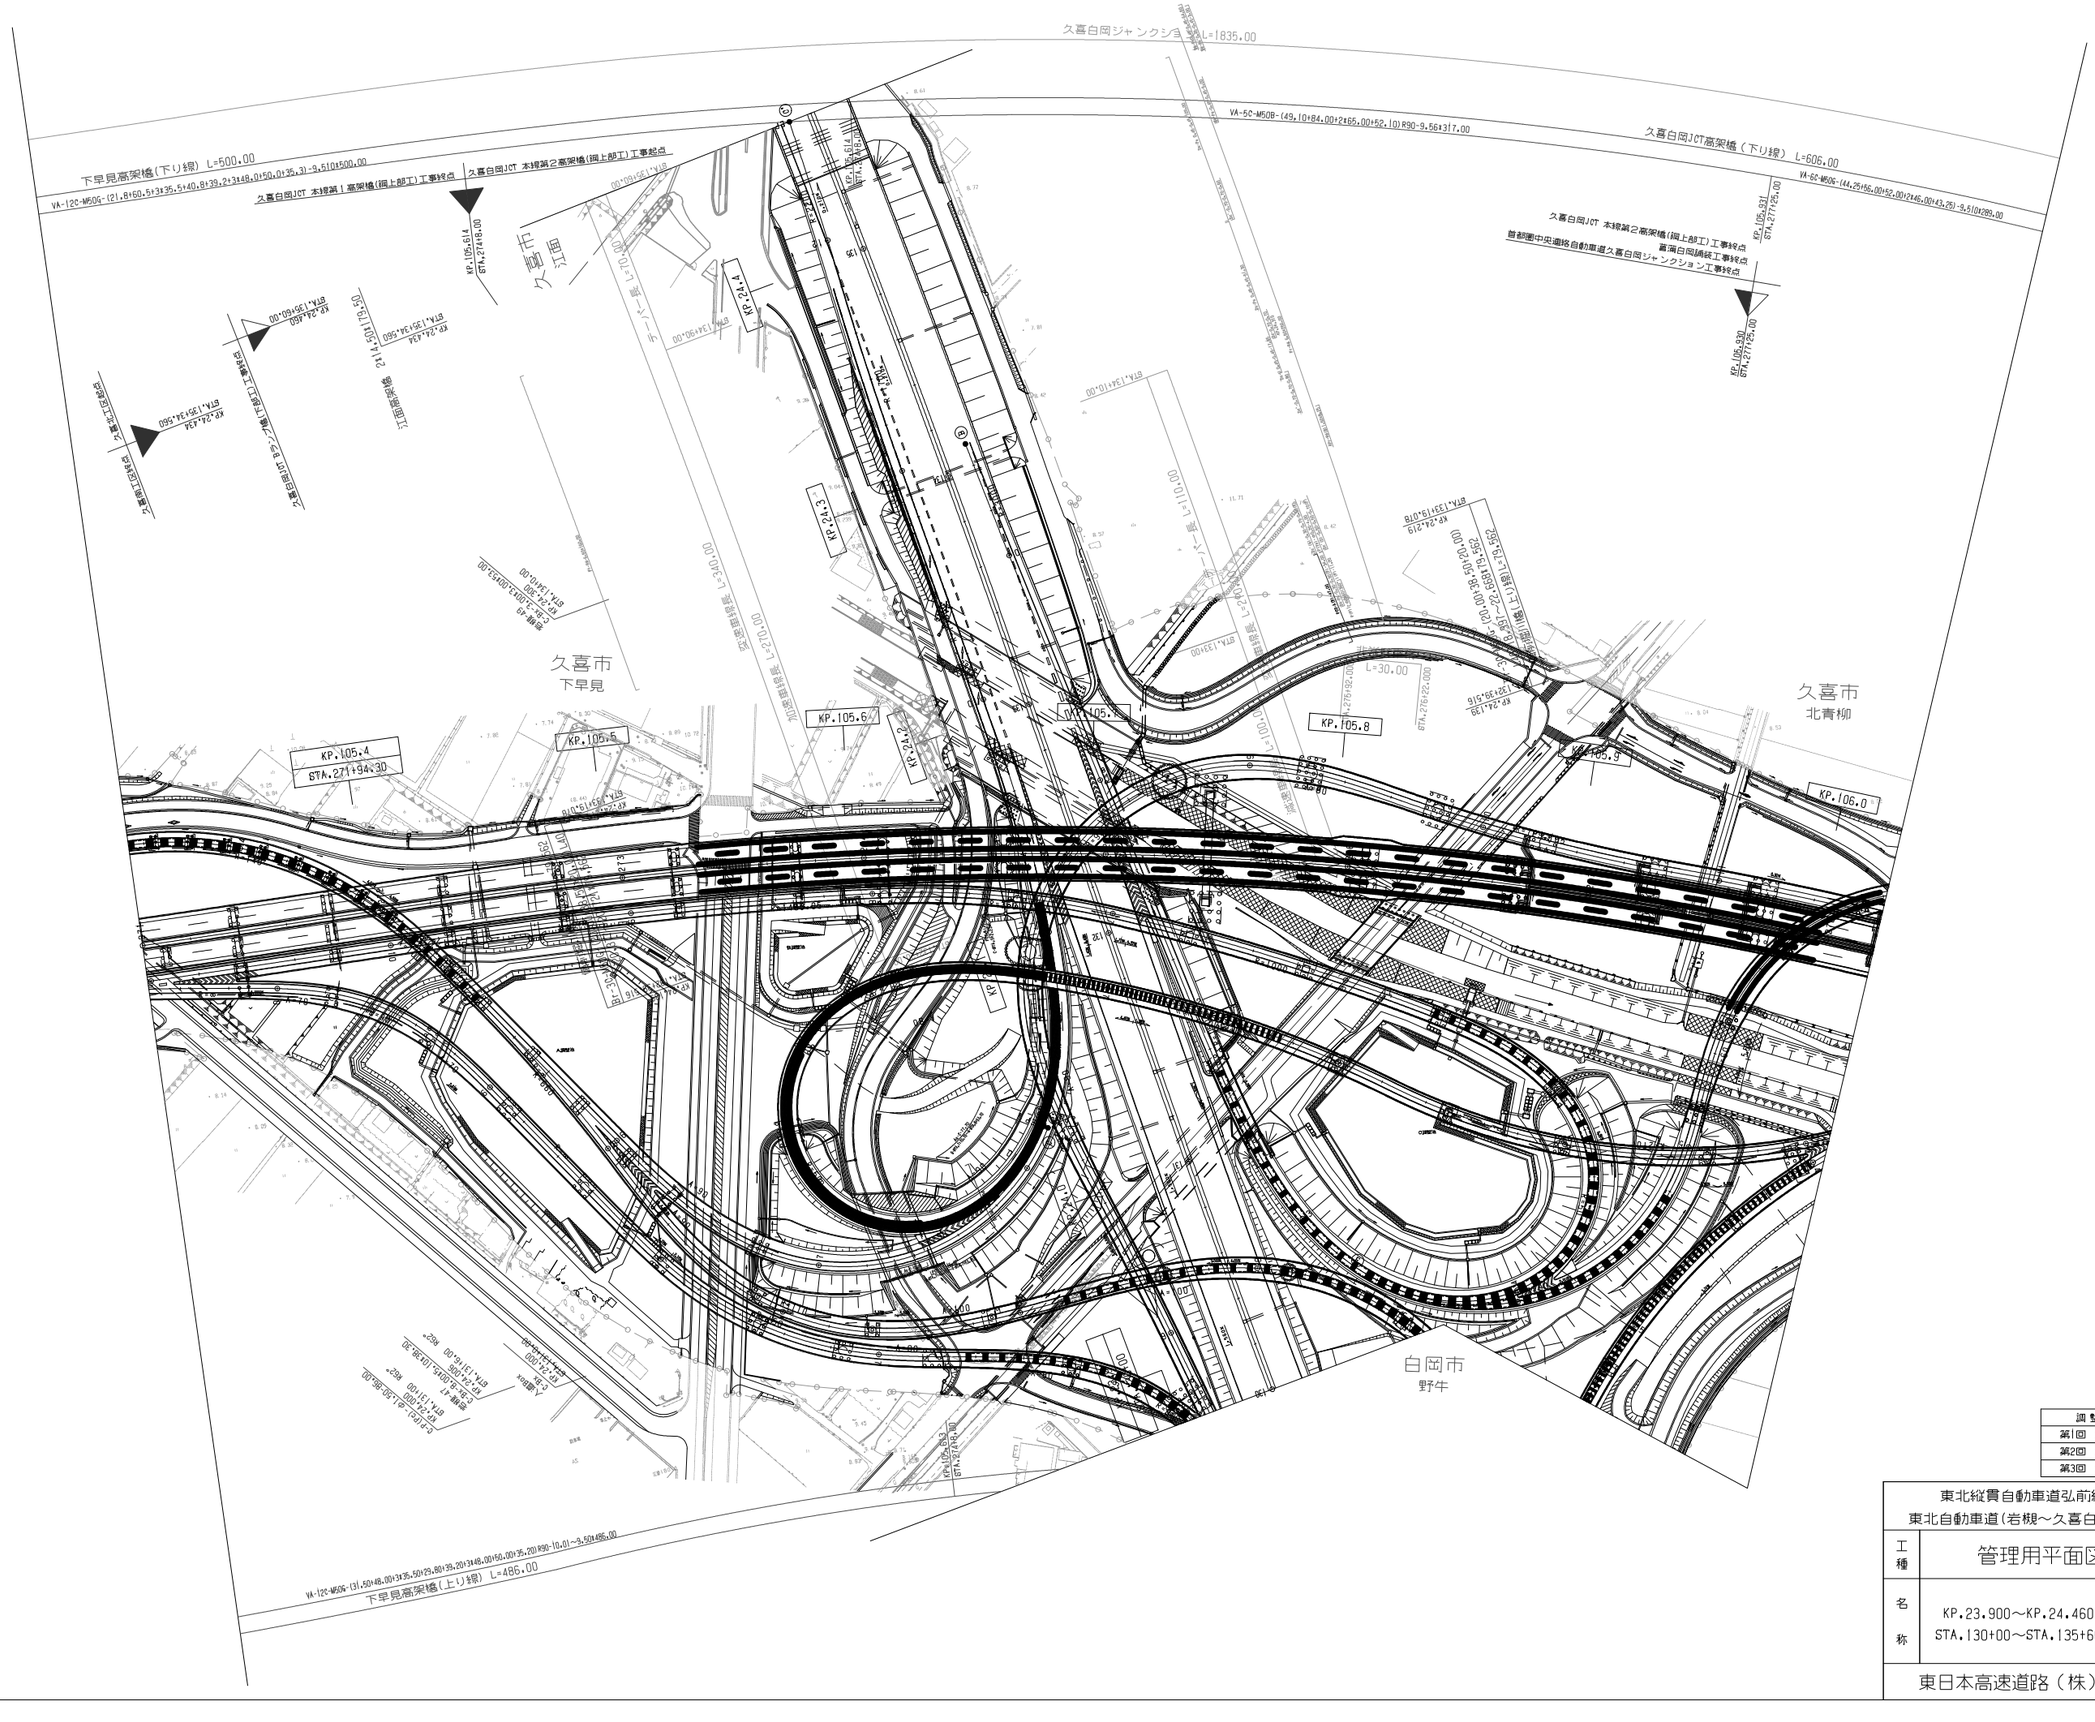

調整年月	摘要
第1回 2014年6月	
第2回 2016年4月	
第3回 2020年1月	

東北縦貫自動車道弘前線 東北自動車道(岩槻～久喜白岡JCT)			—
工種	管理用平面図		—
名称	KP.23.900～KP.24.460 STA.130+00～STA.135+60	縮尺 1/1000	17 19
東日本高速道路（株） 関東支社			

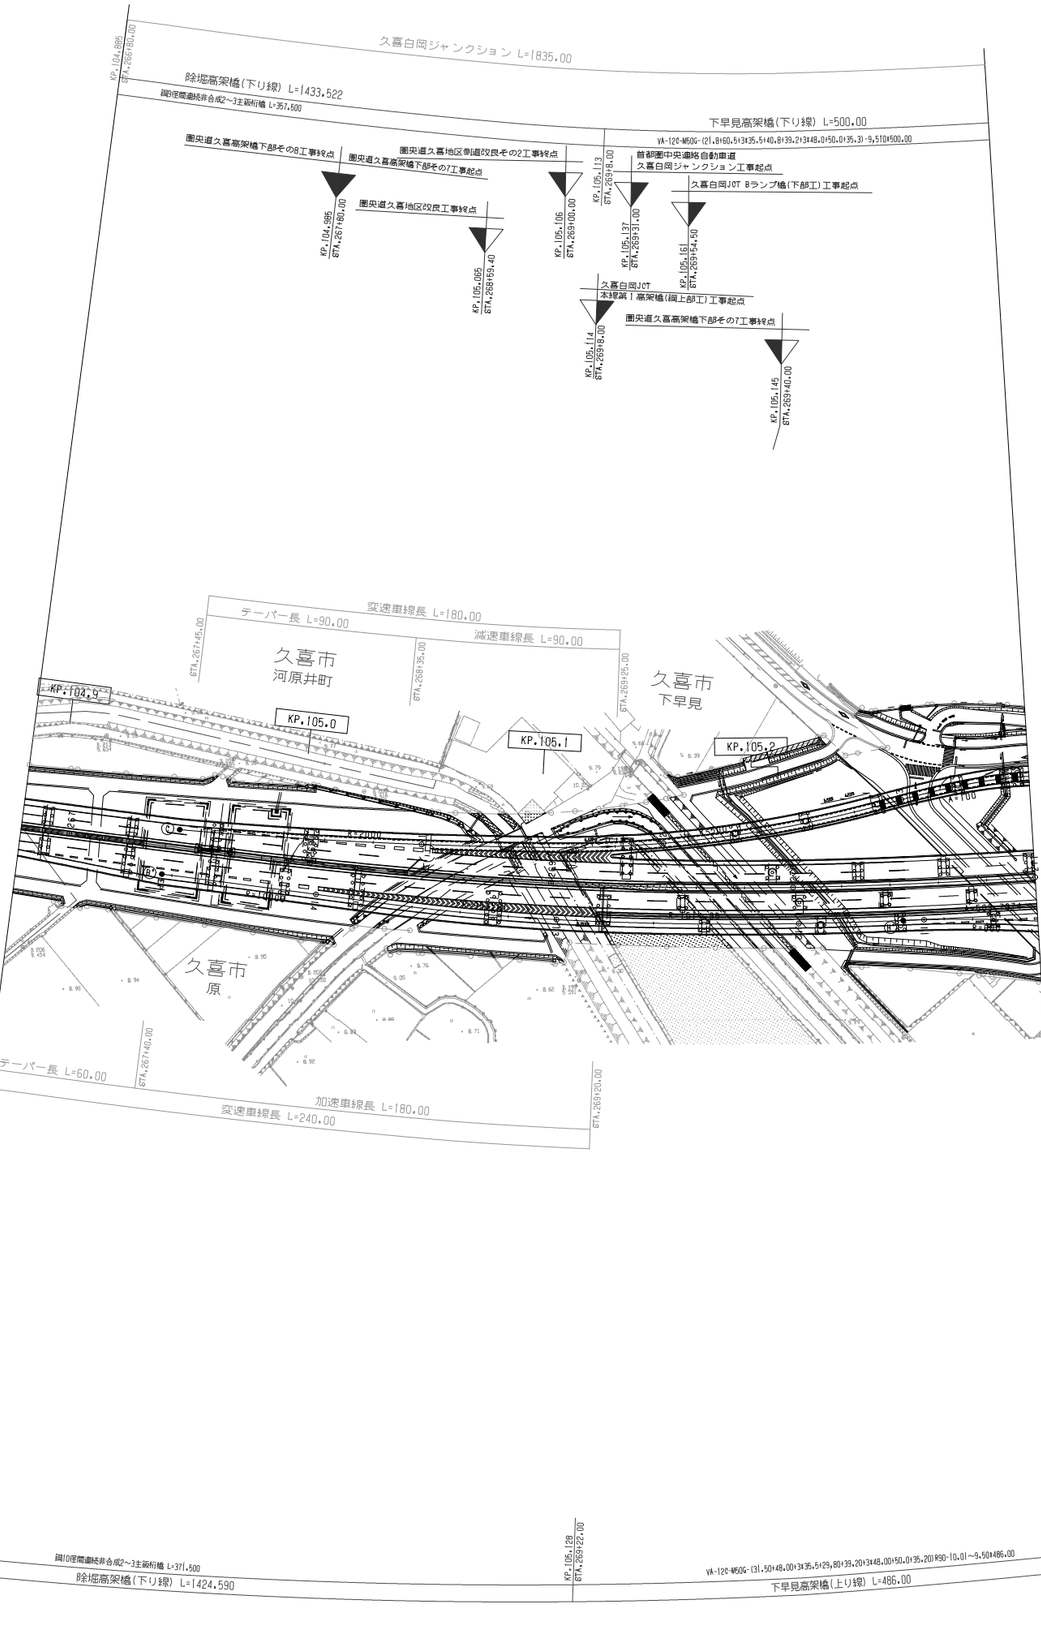

東北縦貫自動車道弘前線 東北自動車道(岩槻～久喜白岡JCT)			—
工種	管理用平面図		—
名称	KP.23.330～KP.24.460 STA.124+30～STA.135+60	縮尺 1/1000	18 19
東日本高速道路（株） 関東支社			

調整年月	摘要
第1回 2014年6月	
第2回 2016年4月	

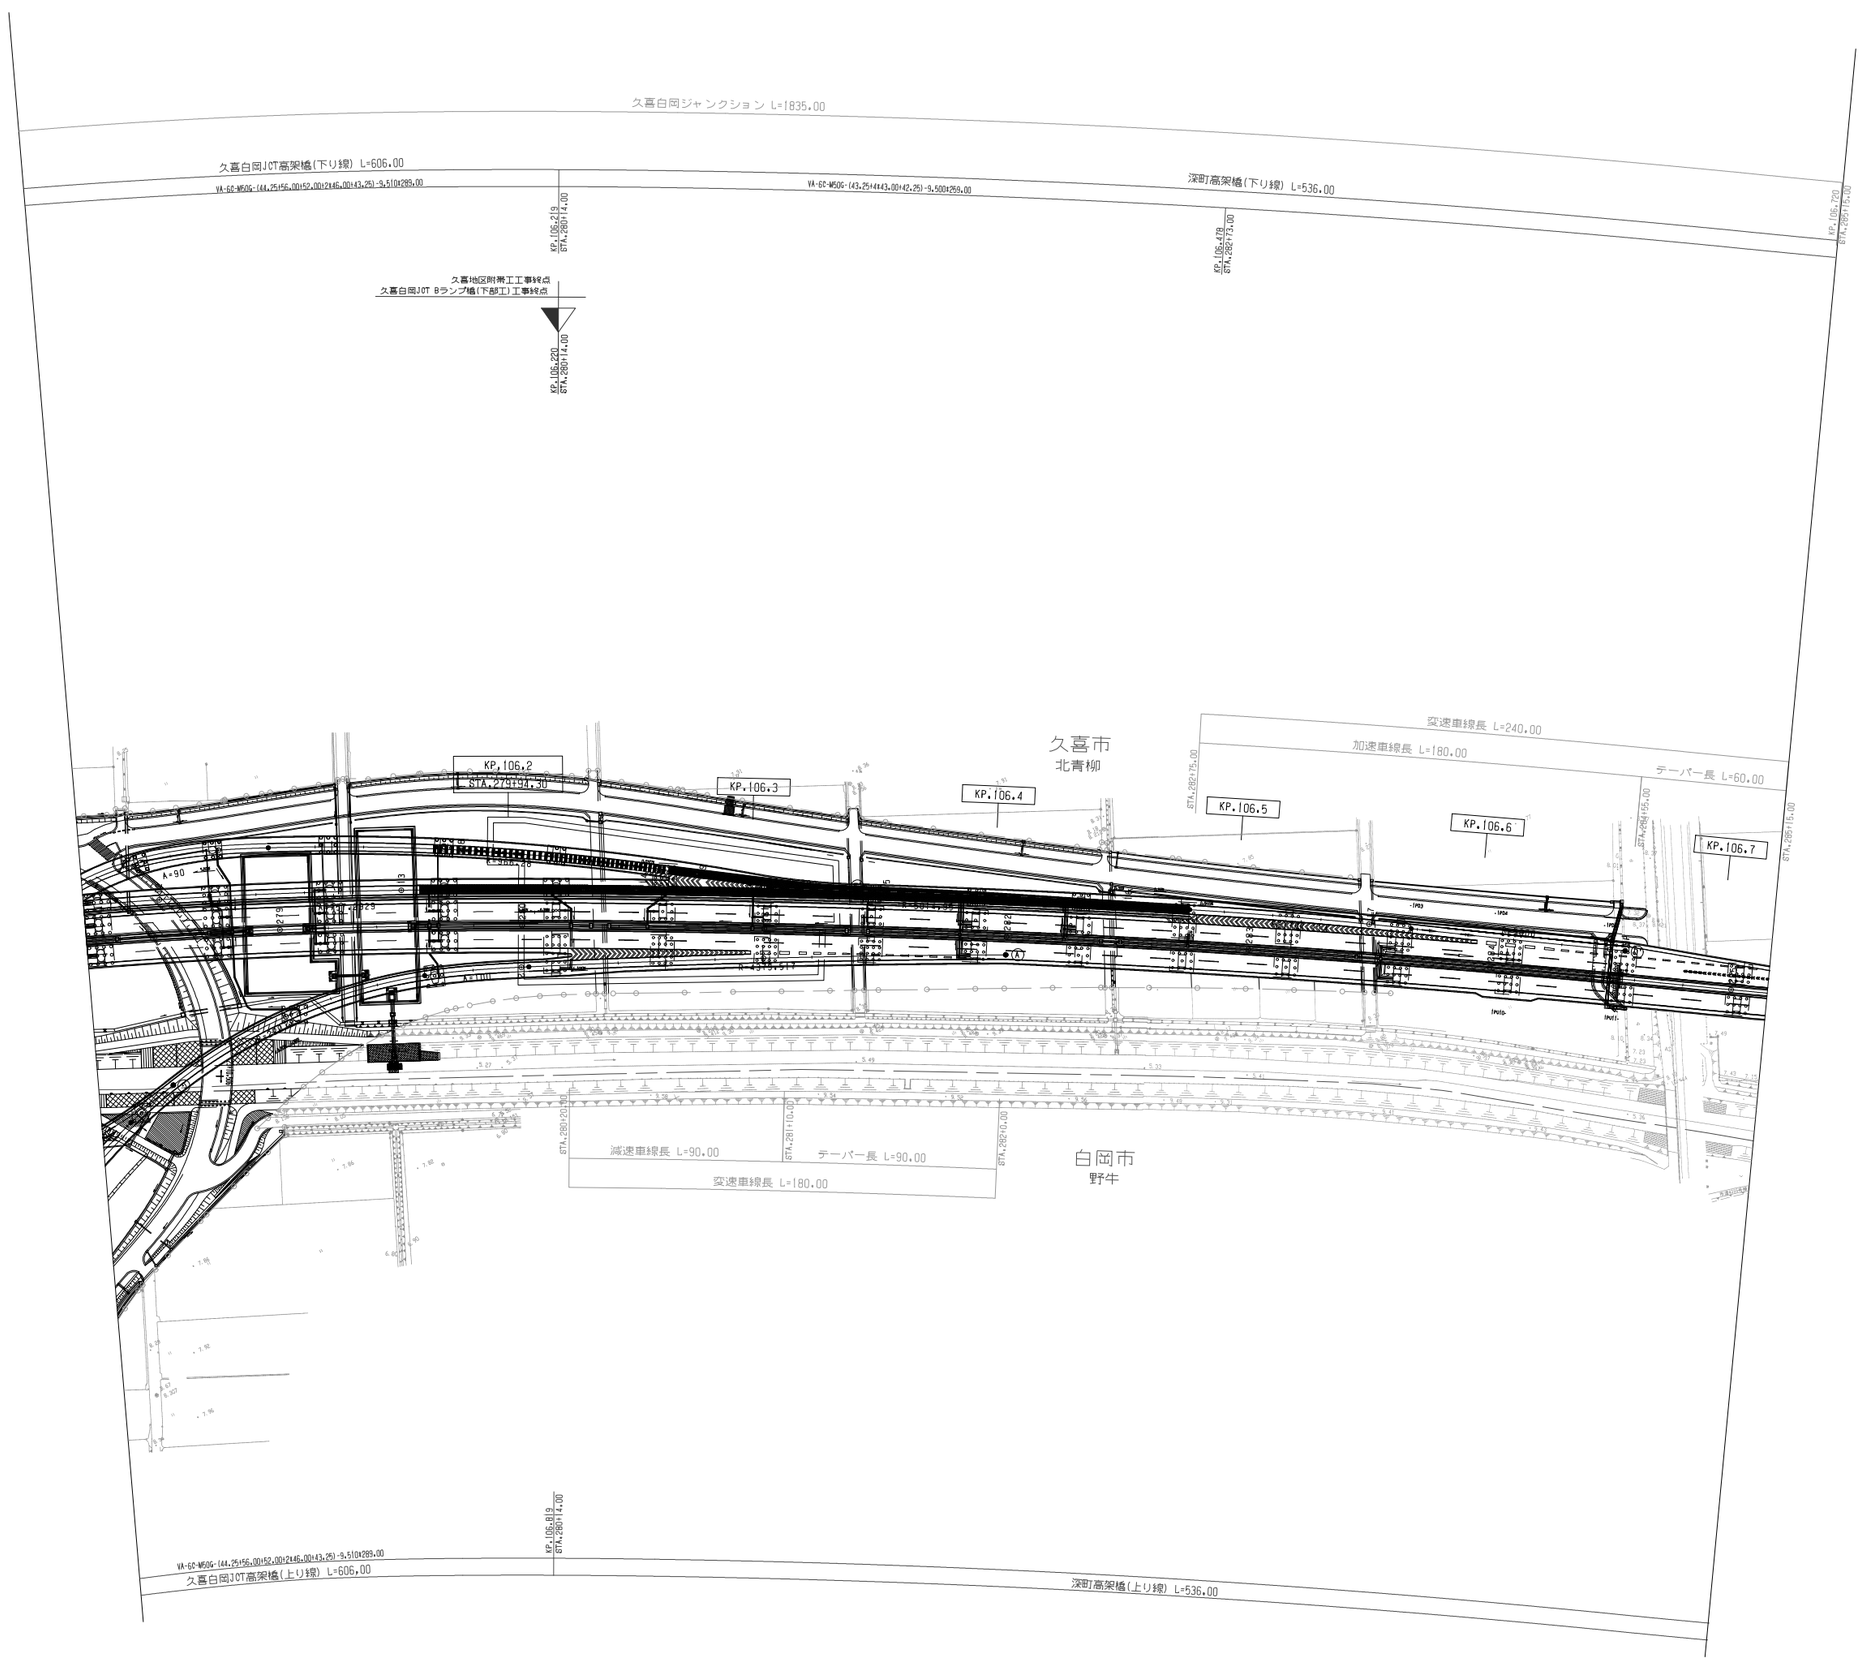

調整年月	摘要
第1回 2014年6月	
第2回 2016年4月	
第3回 2020年1月	

東北縦貫自動車道弘前線 東北自動車道(岩槻～久喜白岡JCT)			—
工種	管理用平面図		—
名称	KP.23.330～KP.24.460 STA.124+30～STA.135+60	縮尺 1/1000	19 19
東日本高速道路（株） 関東支社			

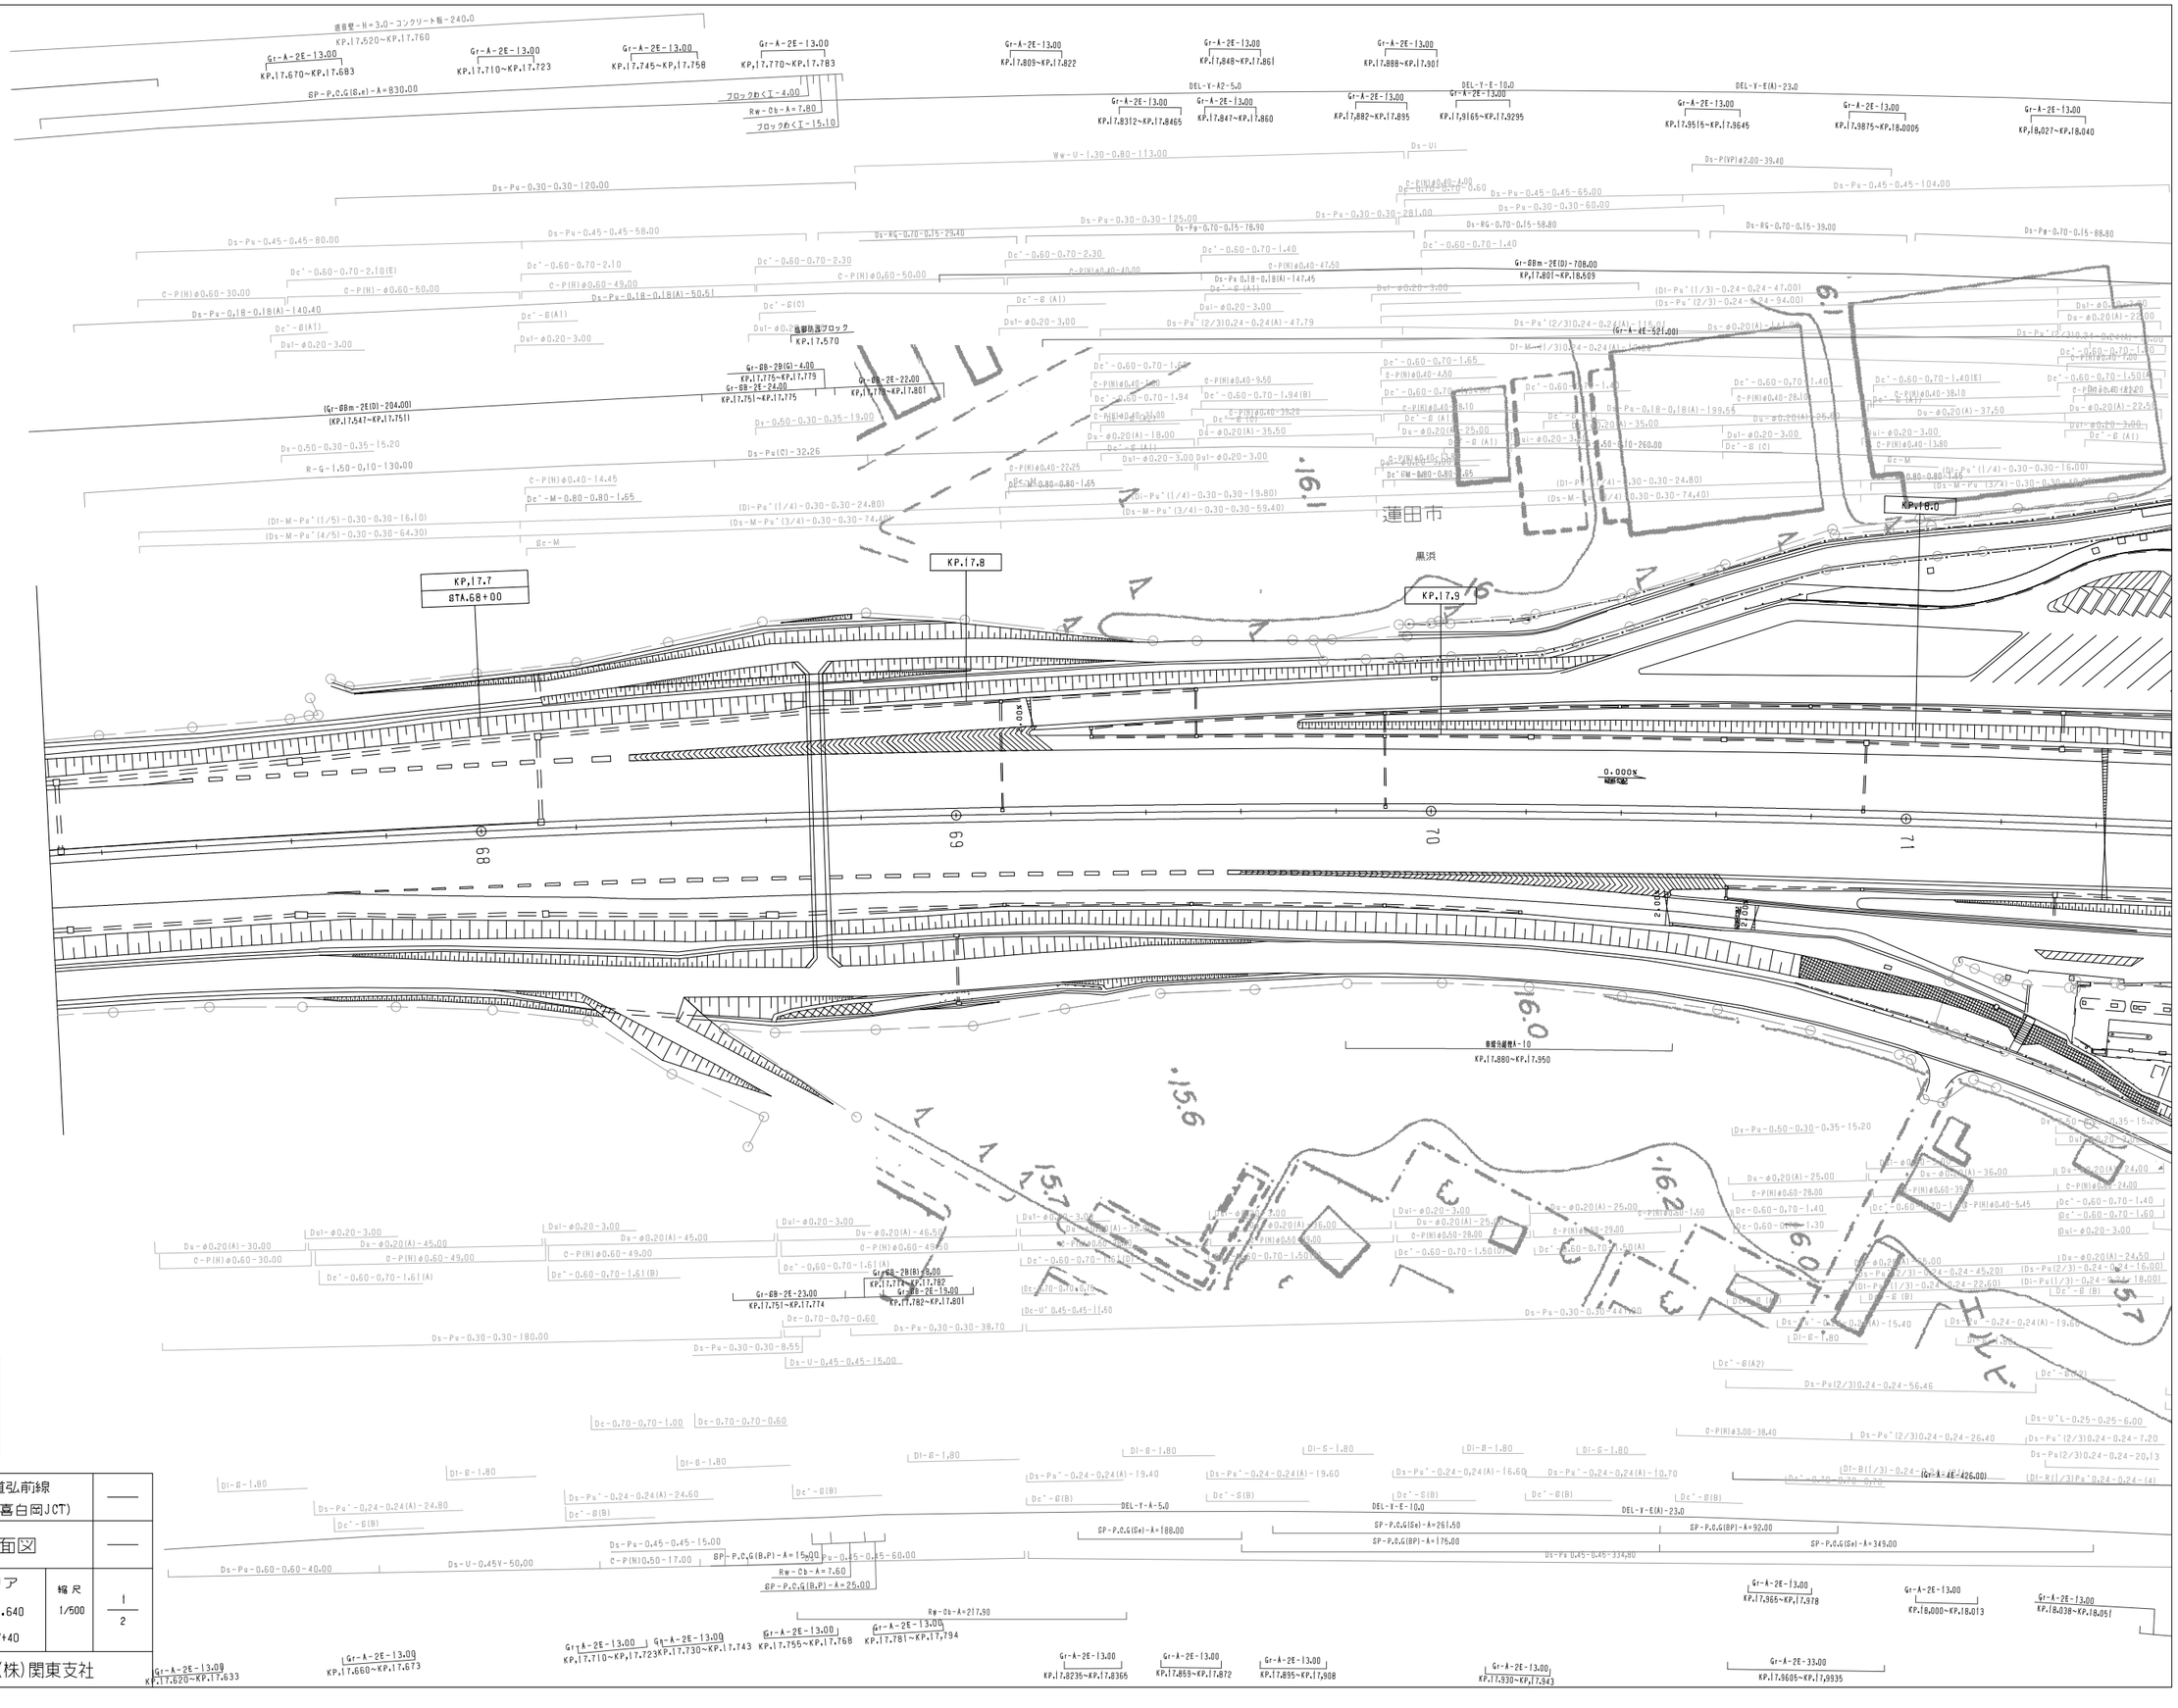

調整年月	摘要
第1回 2006年3月	
第2回 2006年9月	
第3回 2009年5月	
第4回 2010年5月	
第5回 2011年5月	

東北縦貫自動車道弘前線 東北自動車道(岩槻～久喜白岡JCT)			——
工種	管理用平面図		——
名称	運田サービスエリア KP.17.630～KP.18.640 STA.67+30～STA.77+40	縮尺 1/500	1 2
東日本高速道路(株)関東支社			

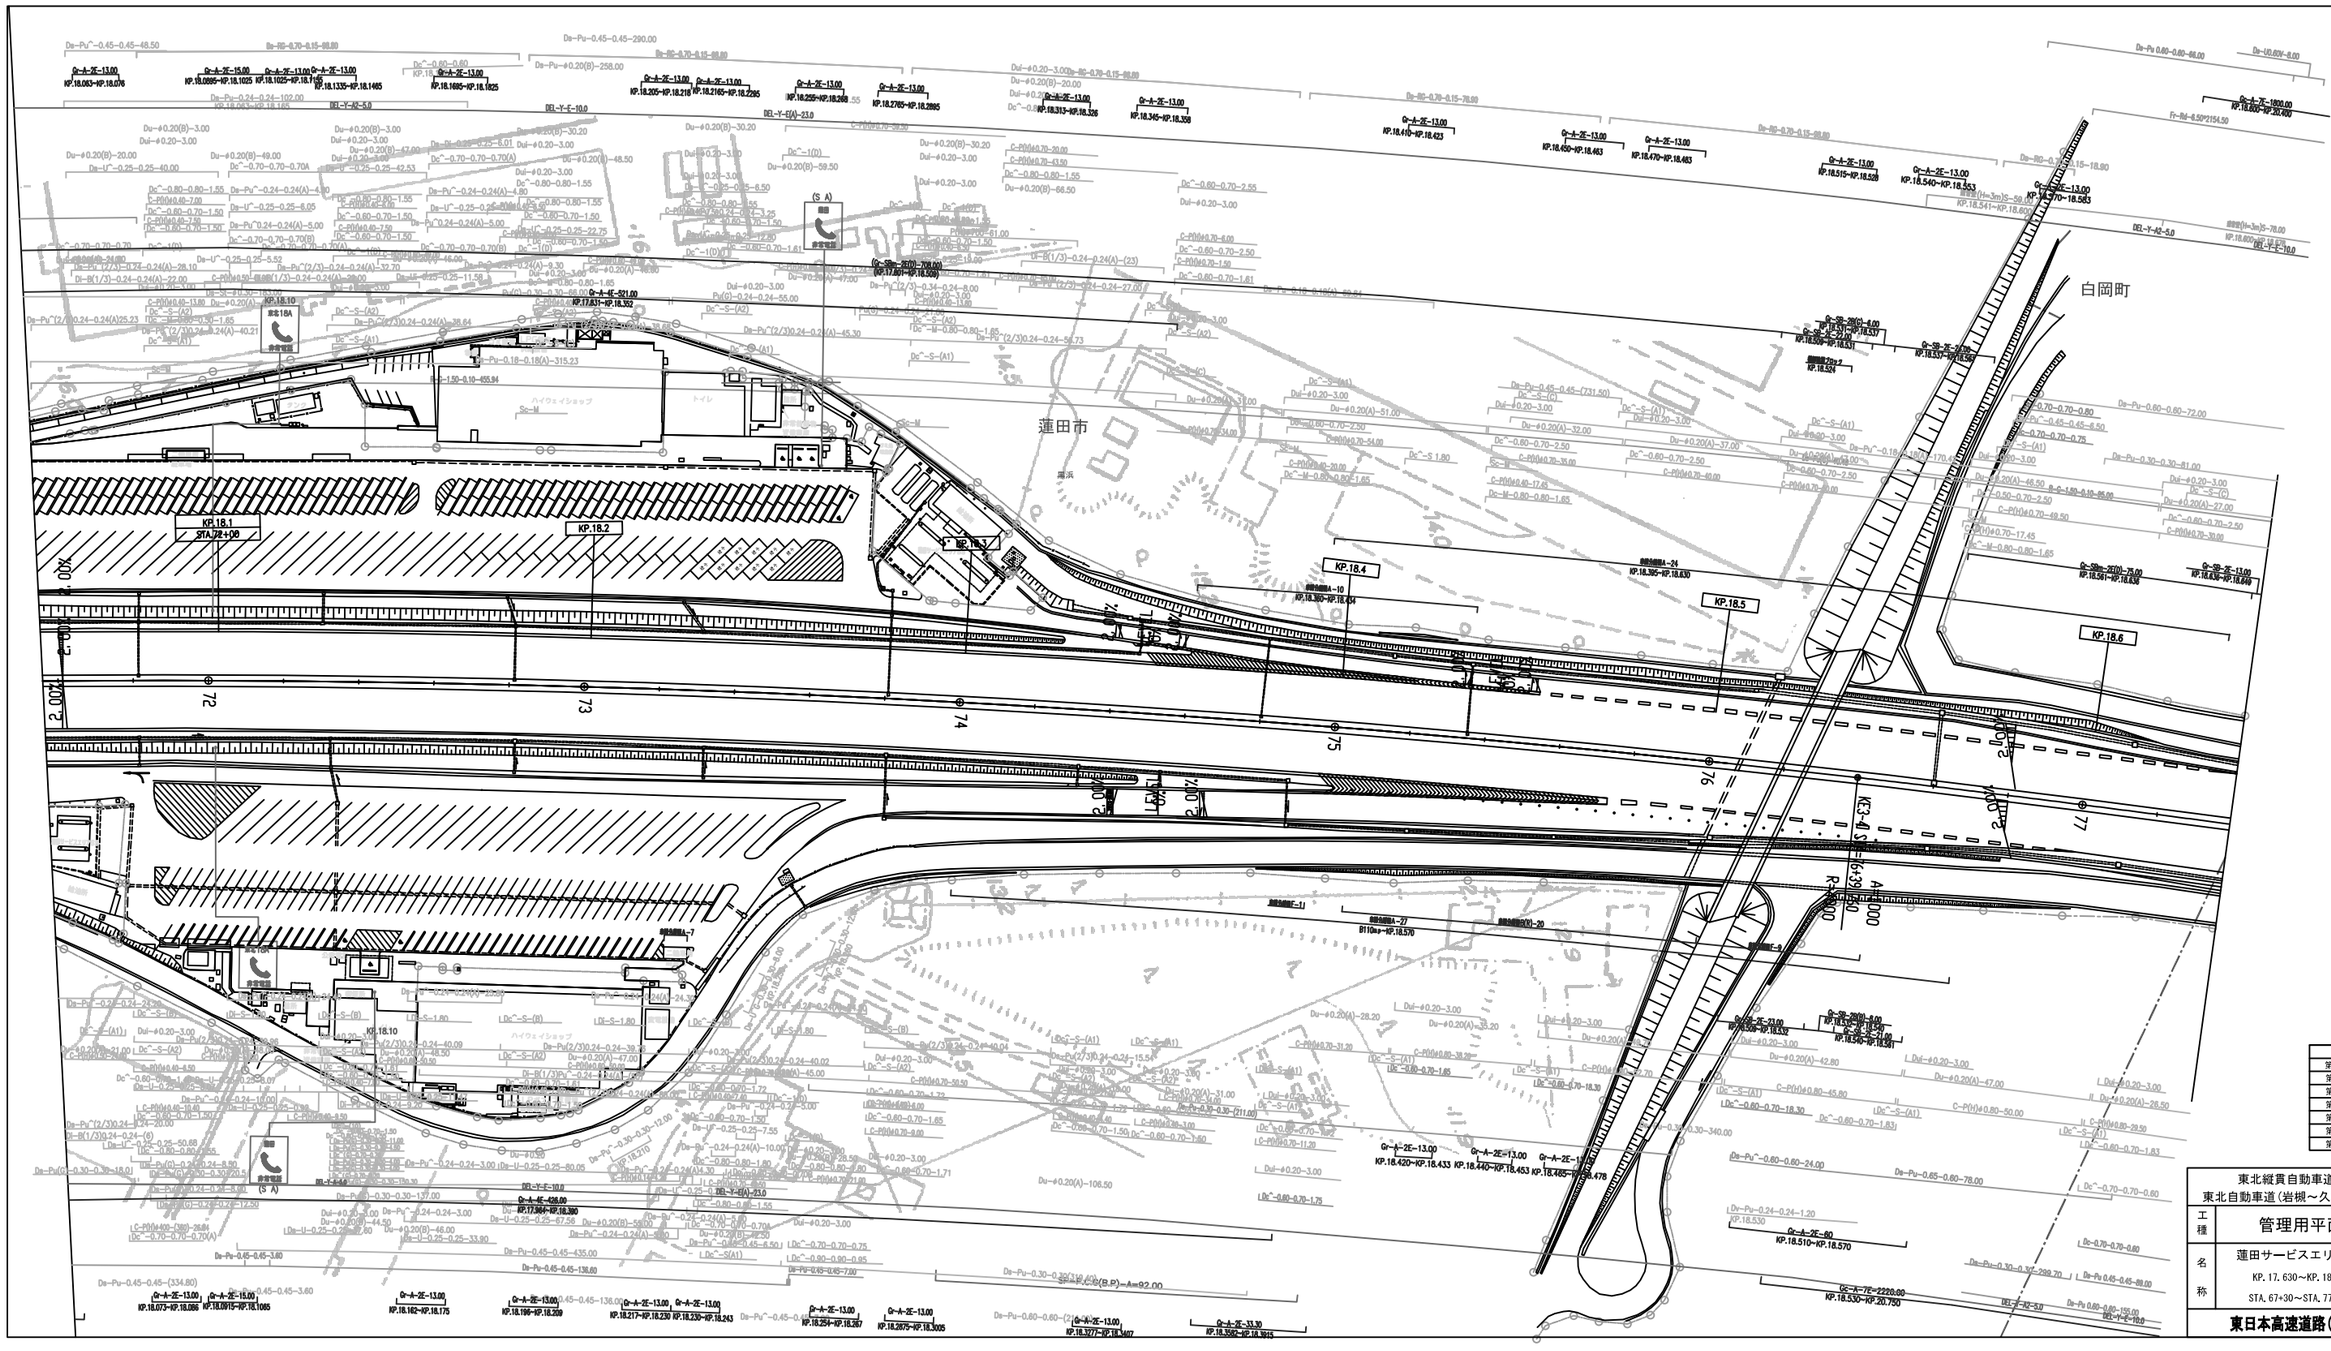

調整年月	摘要
第1回 2006年3月	
第2回 2006年9月	
第3回 2009年5月	
第4回 2010年5月	
第5回 2011年5月	
第6回 2012年5月	
第7回 2021年7月	

東北縦貫自動車道弘前線
東北自動車道（岩槻～久喜白岡JCT）

工種：管理用平面図

名称：蓮田サービスエリア
KP. 17. 630～KP. 18. 640
STA. 67+30～STA. 77+40

縮尺：1/500

2/2

東日本高速道路(株)関東支社

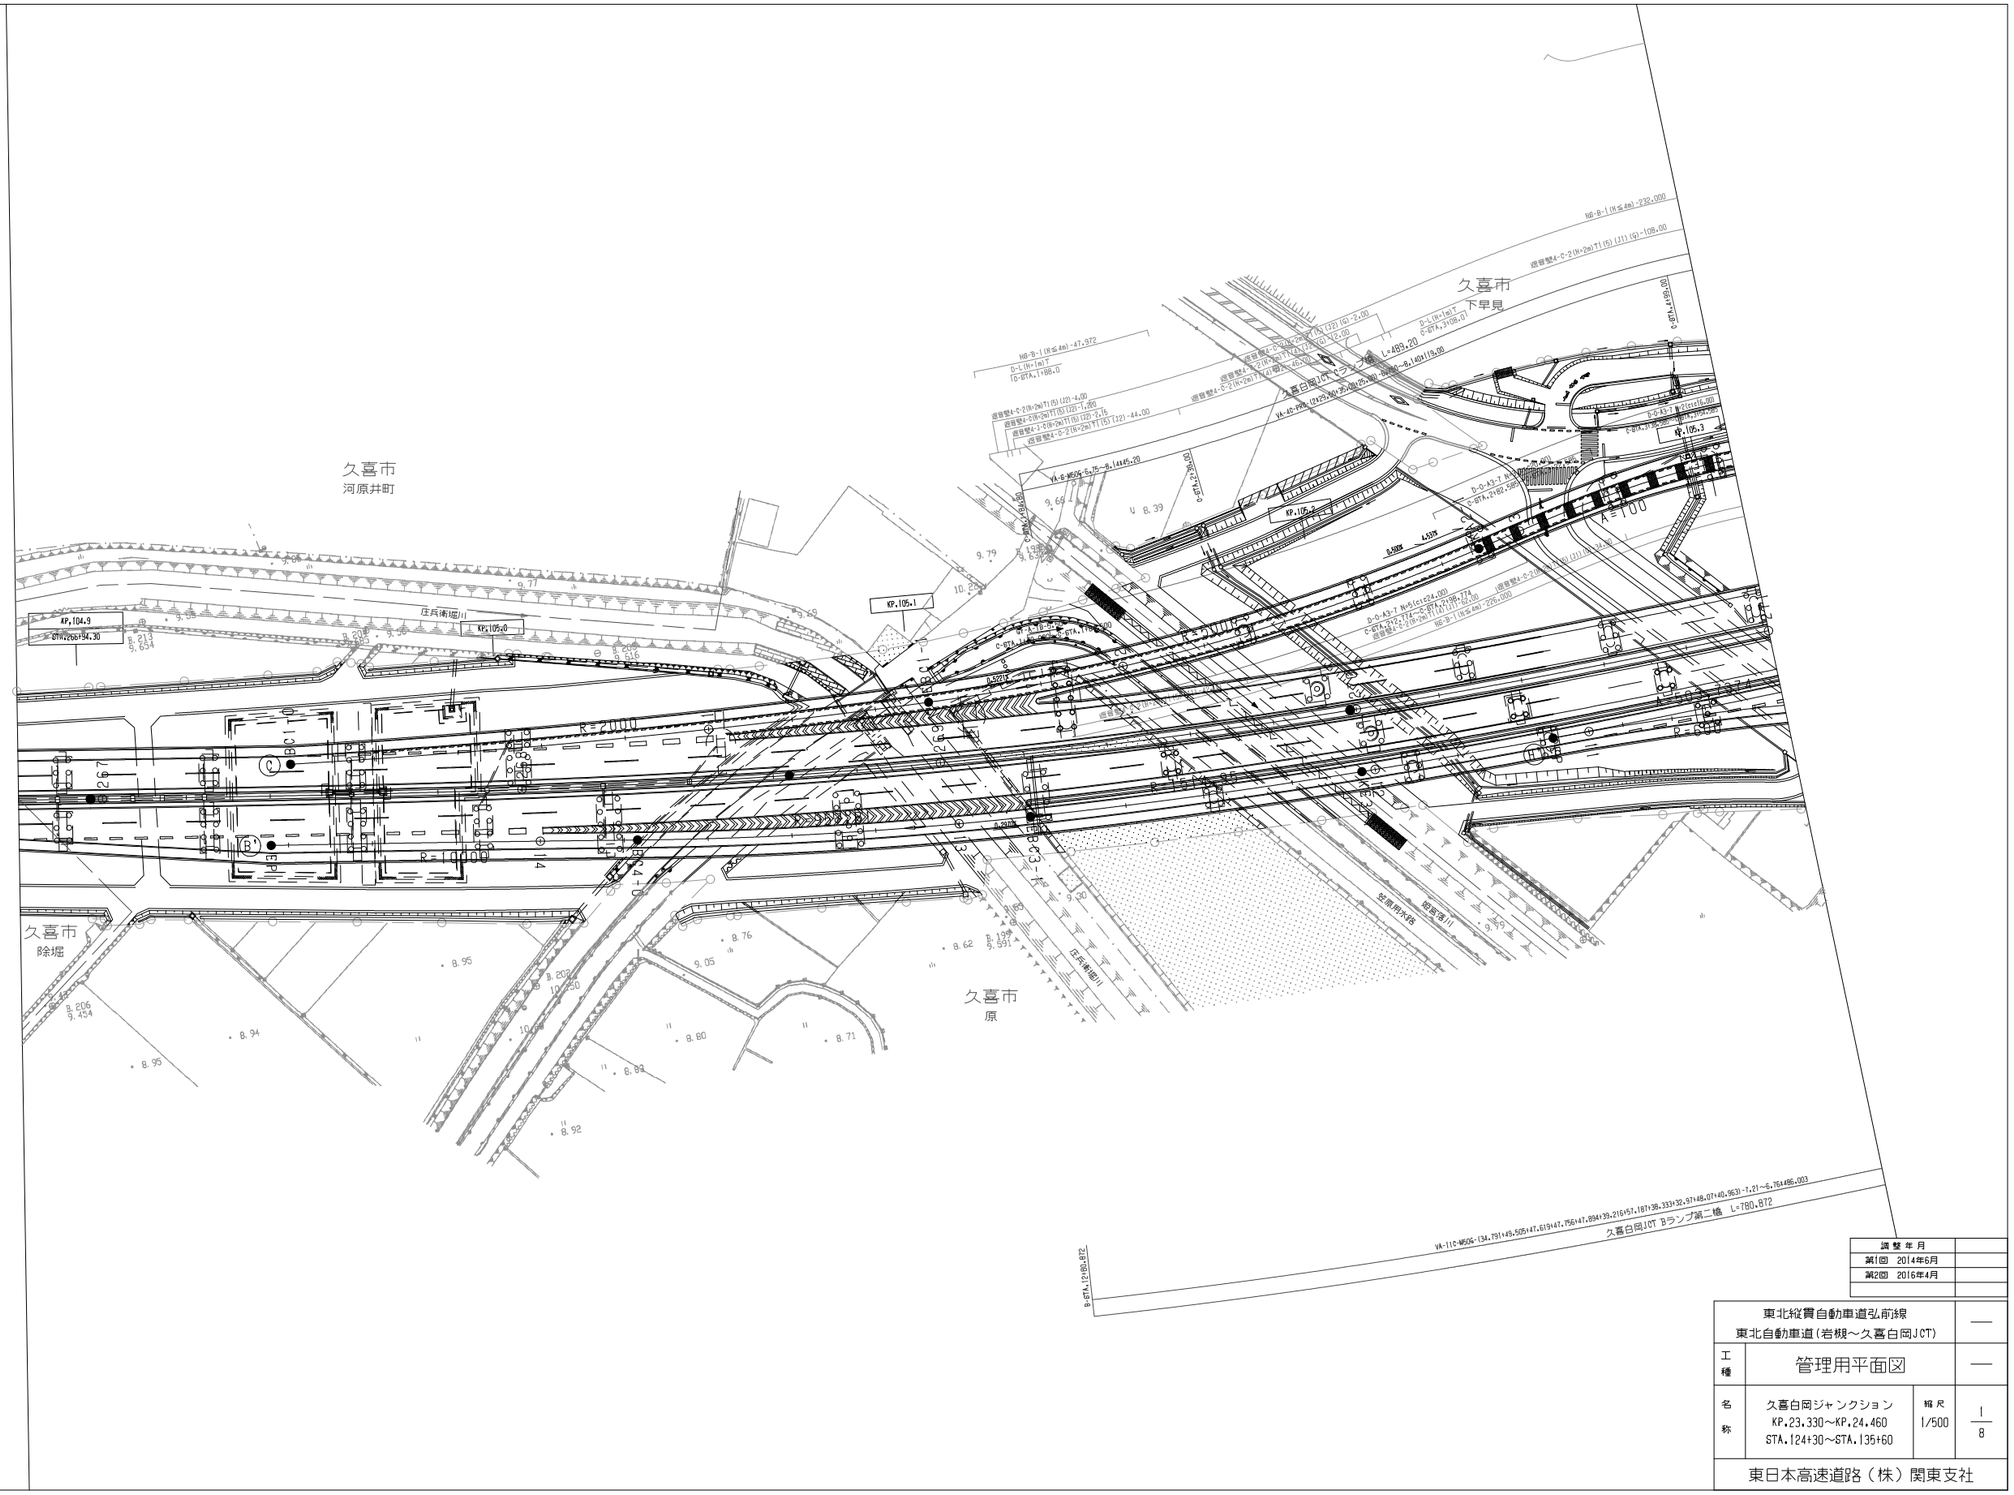

調整年月	
第1回 2014年6月	
第2回 2016年4月	

東北縦貫自動車道弘前線 東北自動車道(岩槻～久喜白岡JCT)			—
工種	管理用平面図		—
名称	久喜白岡ジャンクション KP.23.330～KP.24.460 STA.124+30～STA.135+60	縮尺 1/500	1/8
東日本高速道路（株）関東支社			

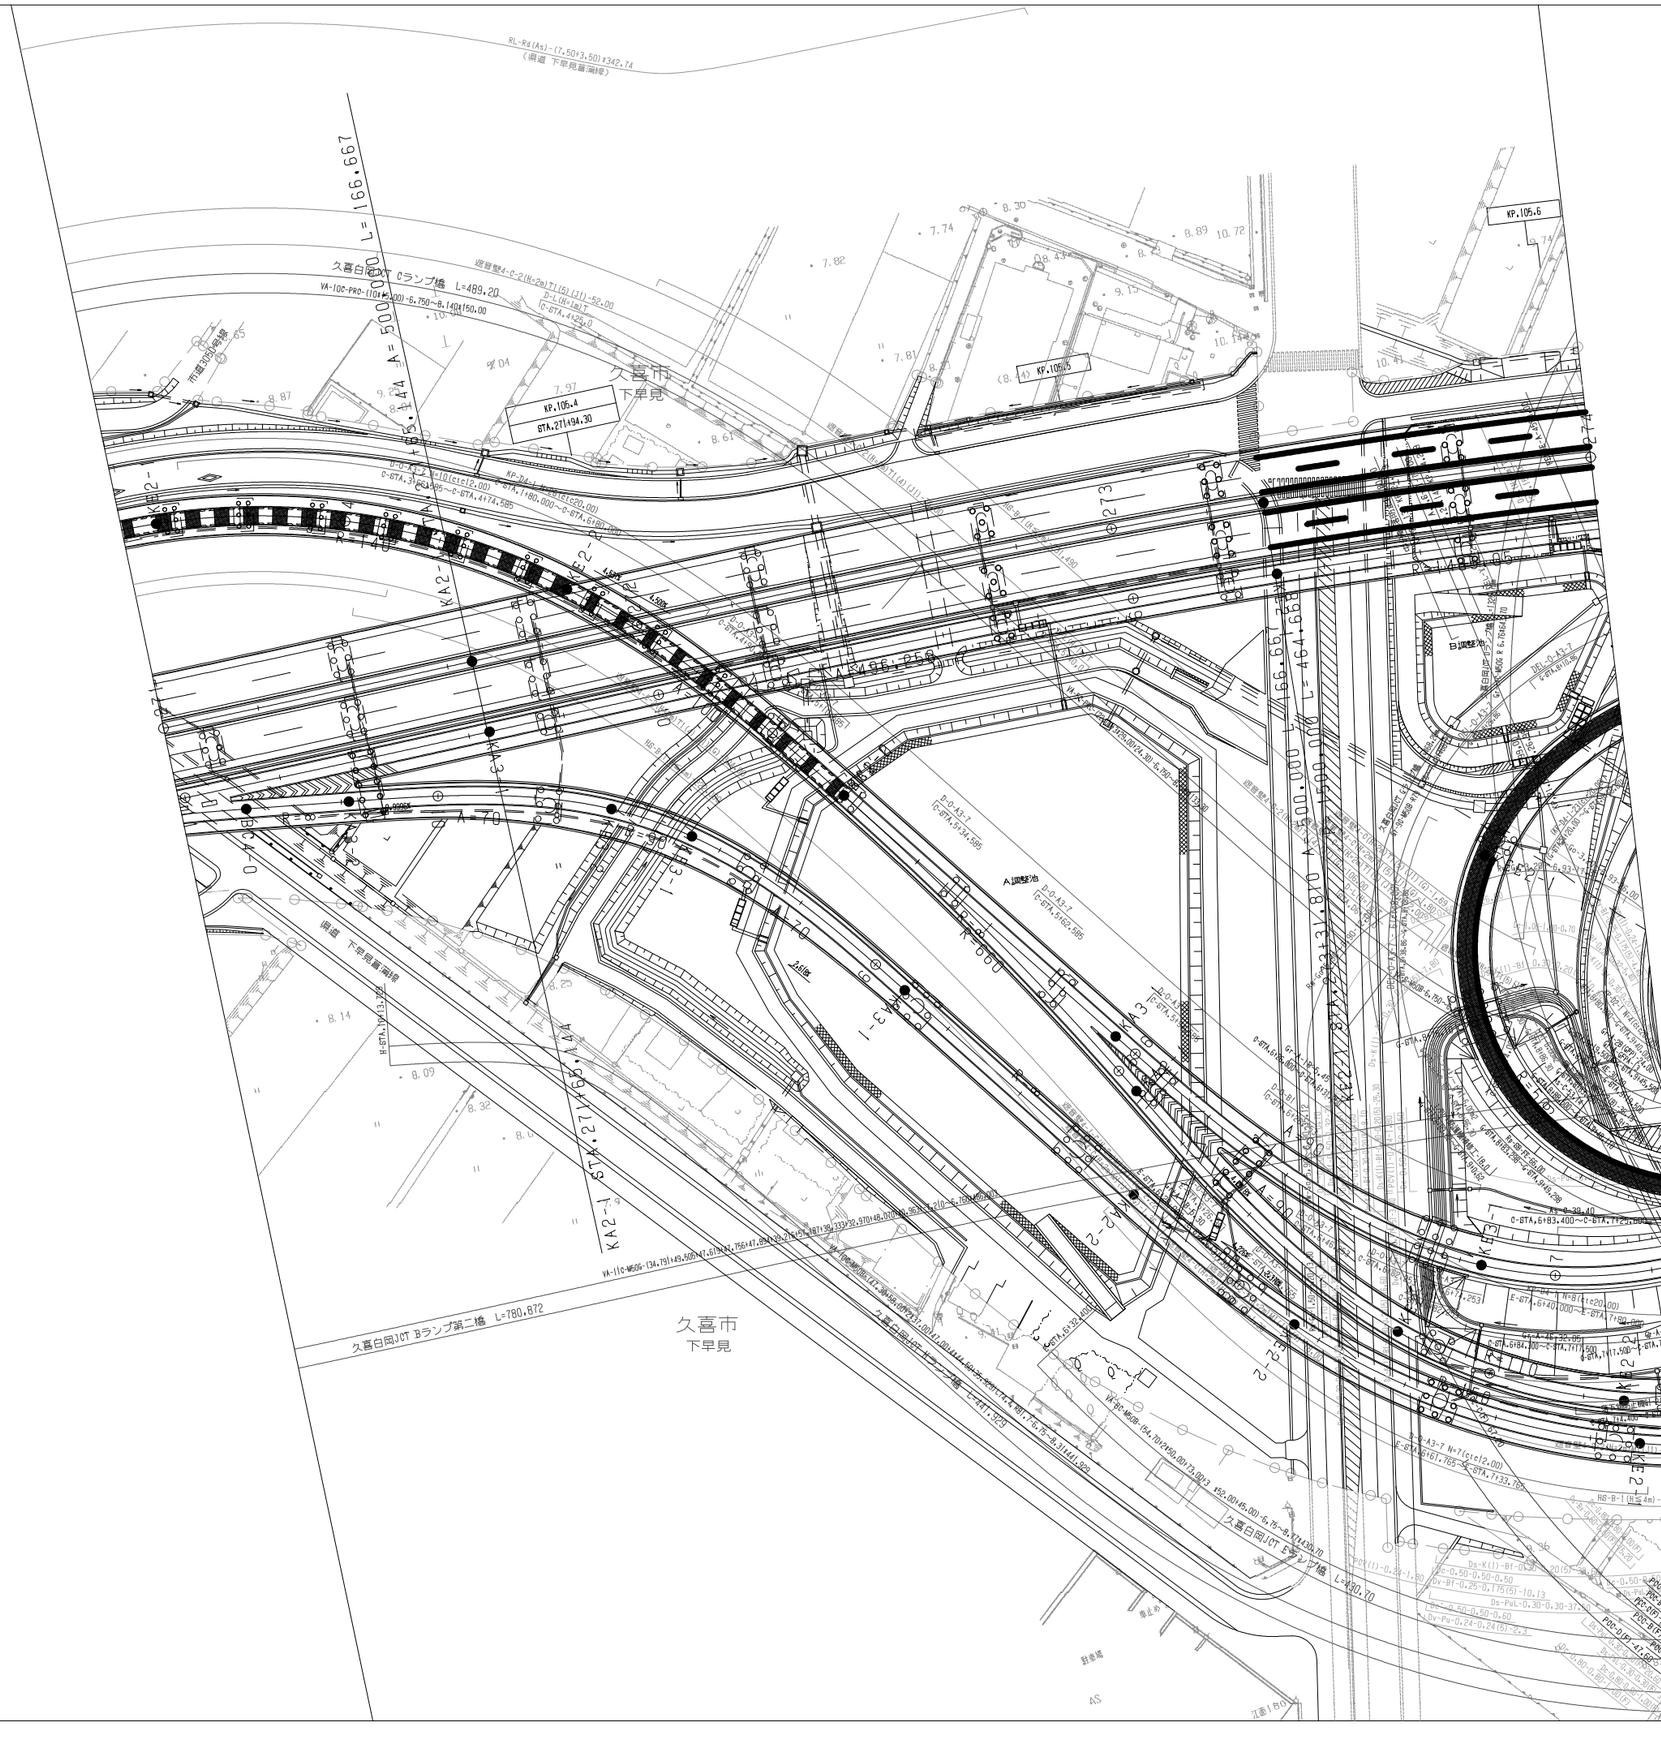
KP.105.6
KP.106.4
STA.27+94.30
KP.105.5
久喜市
下早見
久喜白岡JCT Cランプ橋 L=489.20
久喜白岡JCT Bランプ第二橋 L=780.872
久喜白岡JCT Eランプ橋 L=490.70
KA2-1 STA.27+65.774
A調整池
調整 下早見雨水幹線
市道3015号線
R=1,400
R=1,450
R=1,500
R=1,550
R=1,600
R=1,650
R=1,700
R=1,750
R=1,800
R=1,850
R=1,900
R=1,950
R=2,000
R=2,050
R=3,000
R=3,050
R=4,000
R=4,050
R=4,100
R=4,150
R=4,200
R=4,250
R=4,300
R=4,350

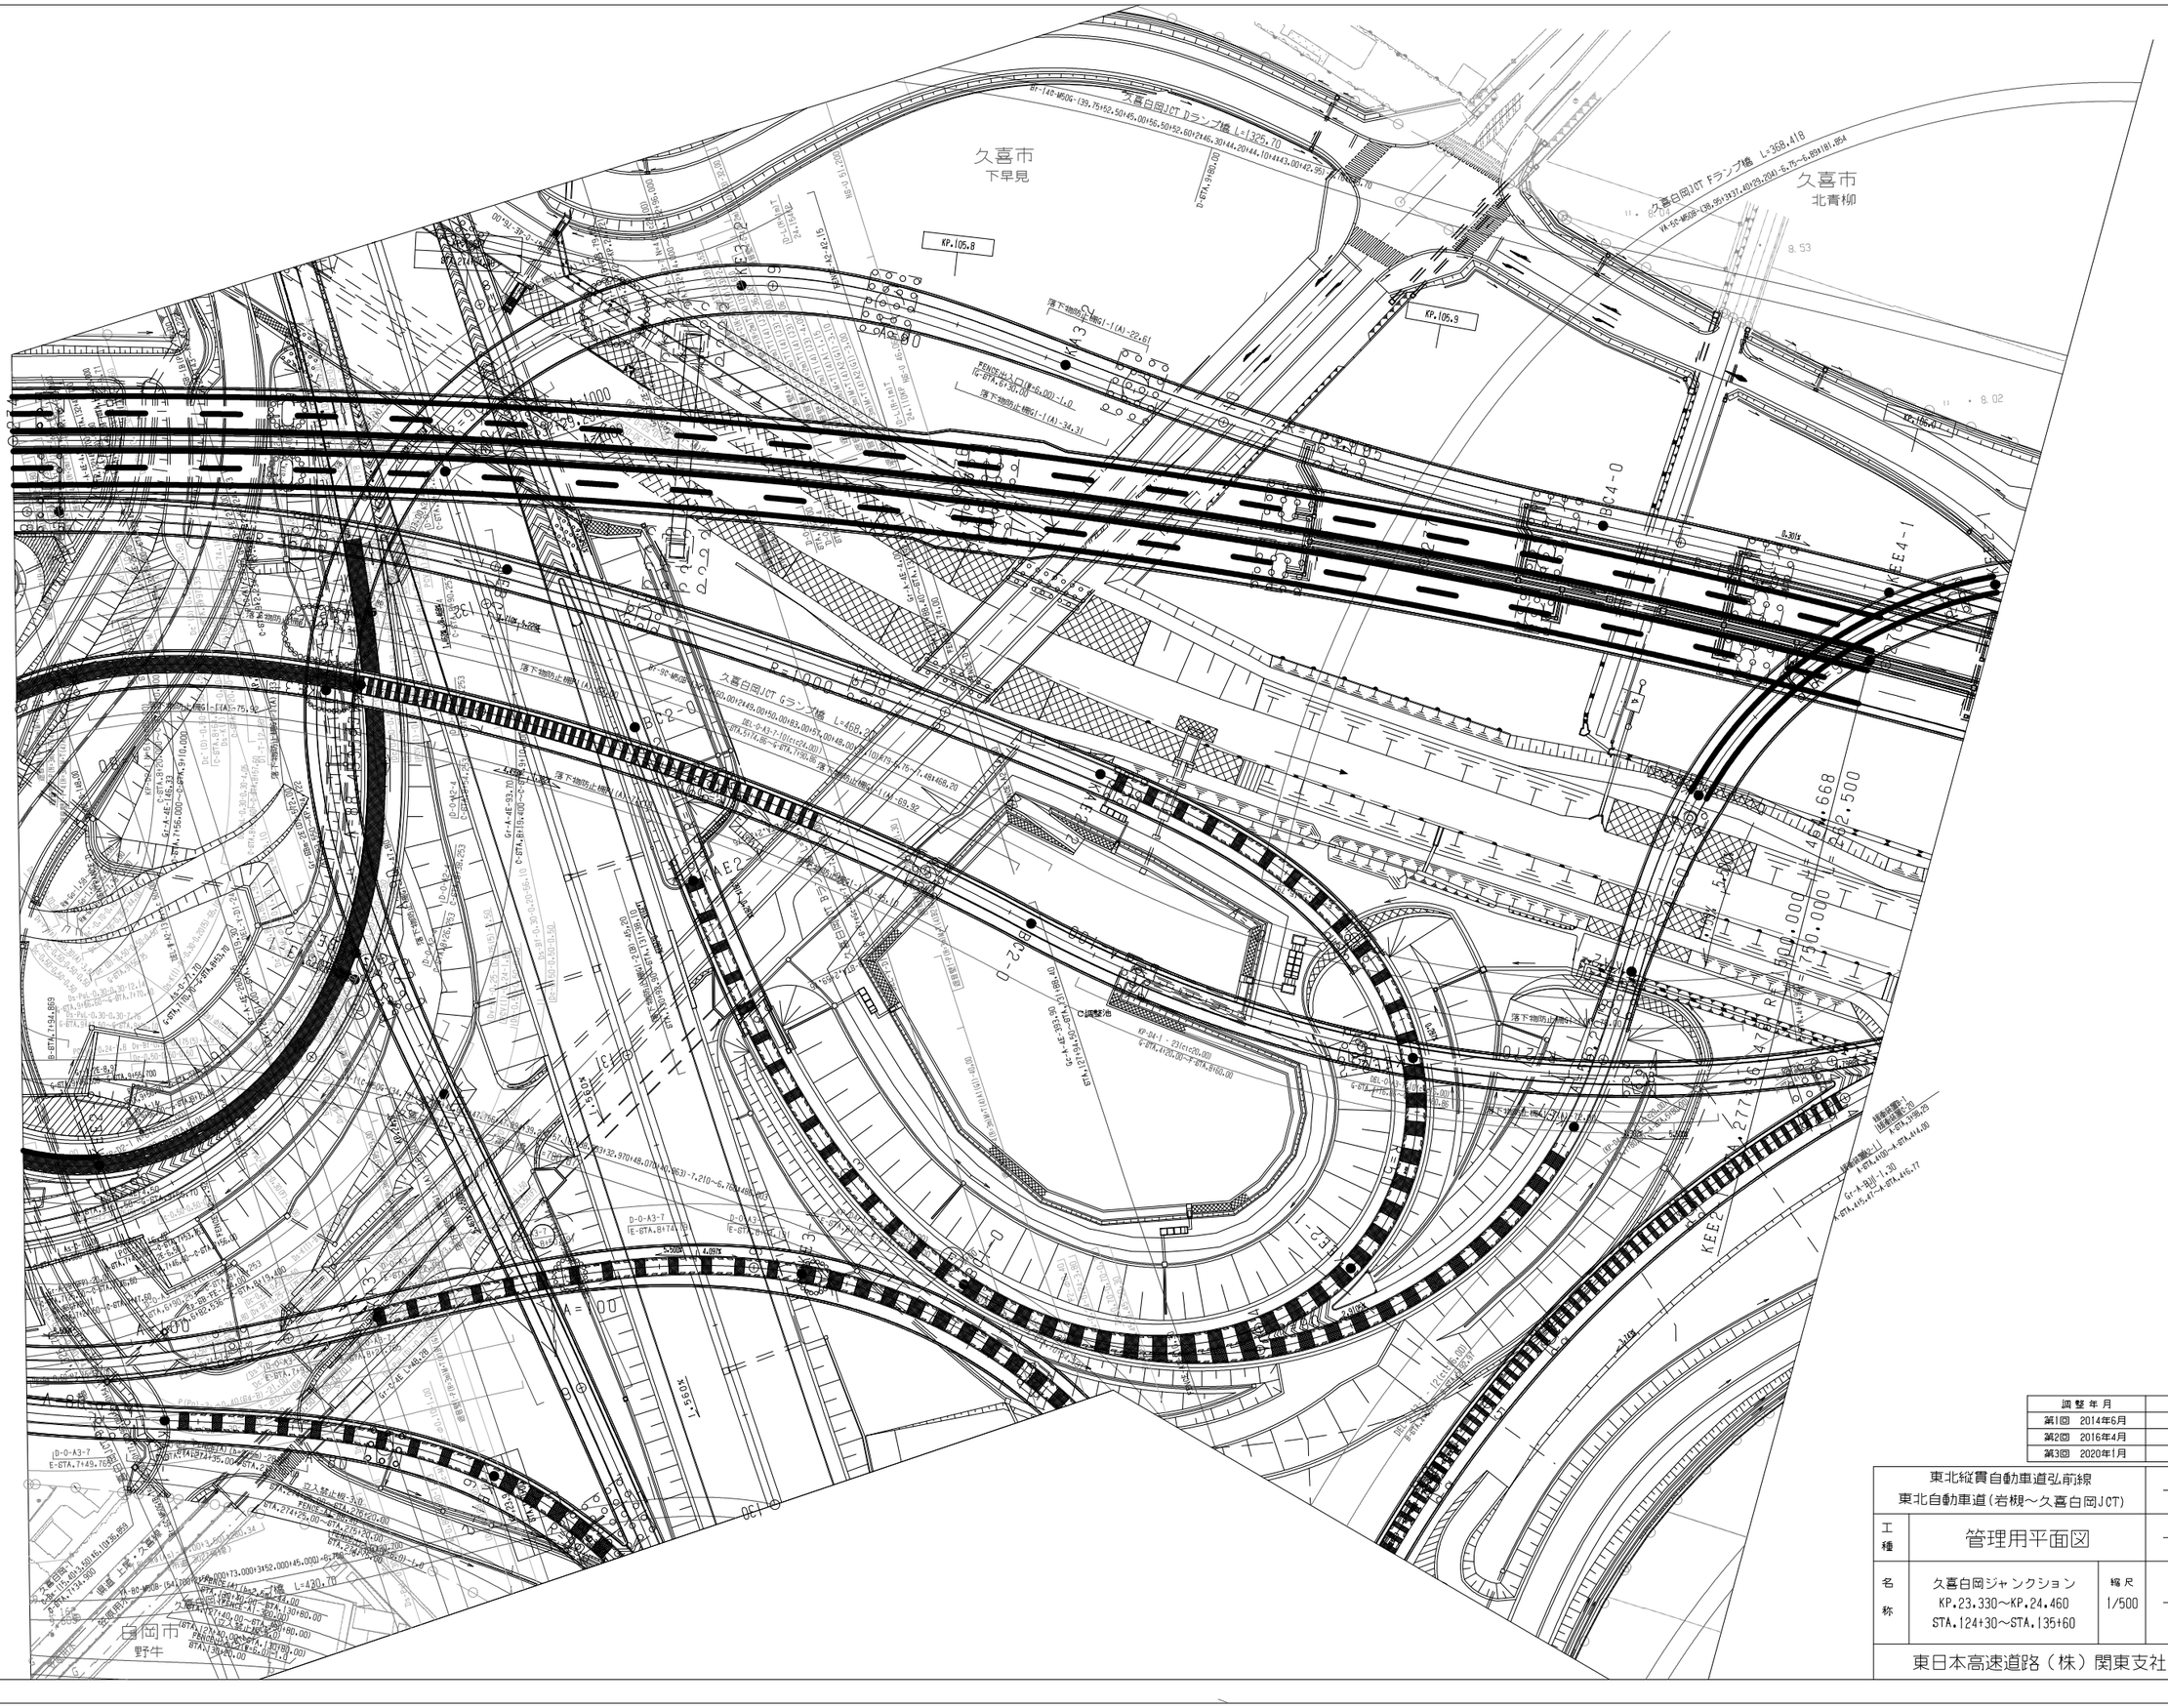

調整年月	
第1回 2014年6月	
第2回 2016年4月	
第3回 2020年1月	

東北縦貫自動車道弘前線 東北自動車道(岩槻～久喜白岡JCT)			—
工種	管理用平面図		—
名称	久喜白岡ジャンクション KP.23.330～KP.24.460 STA.124+30～STA.135+60	縮尺 1/500	3 8
東日本高速道路（株）関東支社			

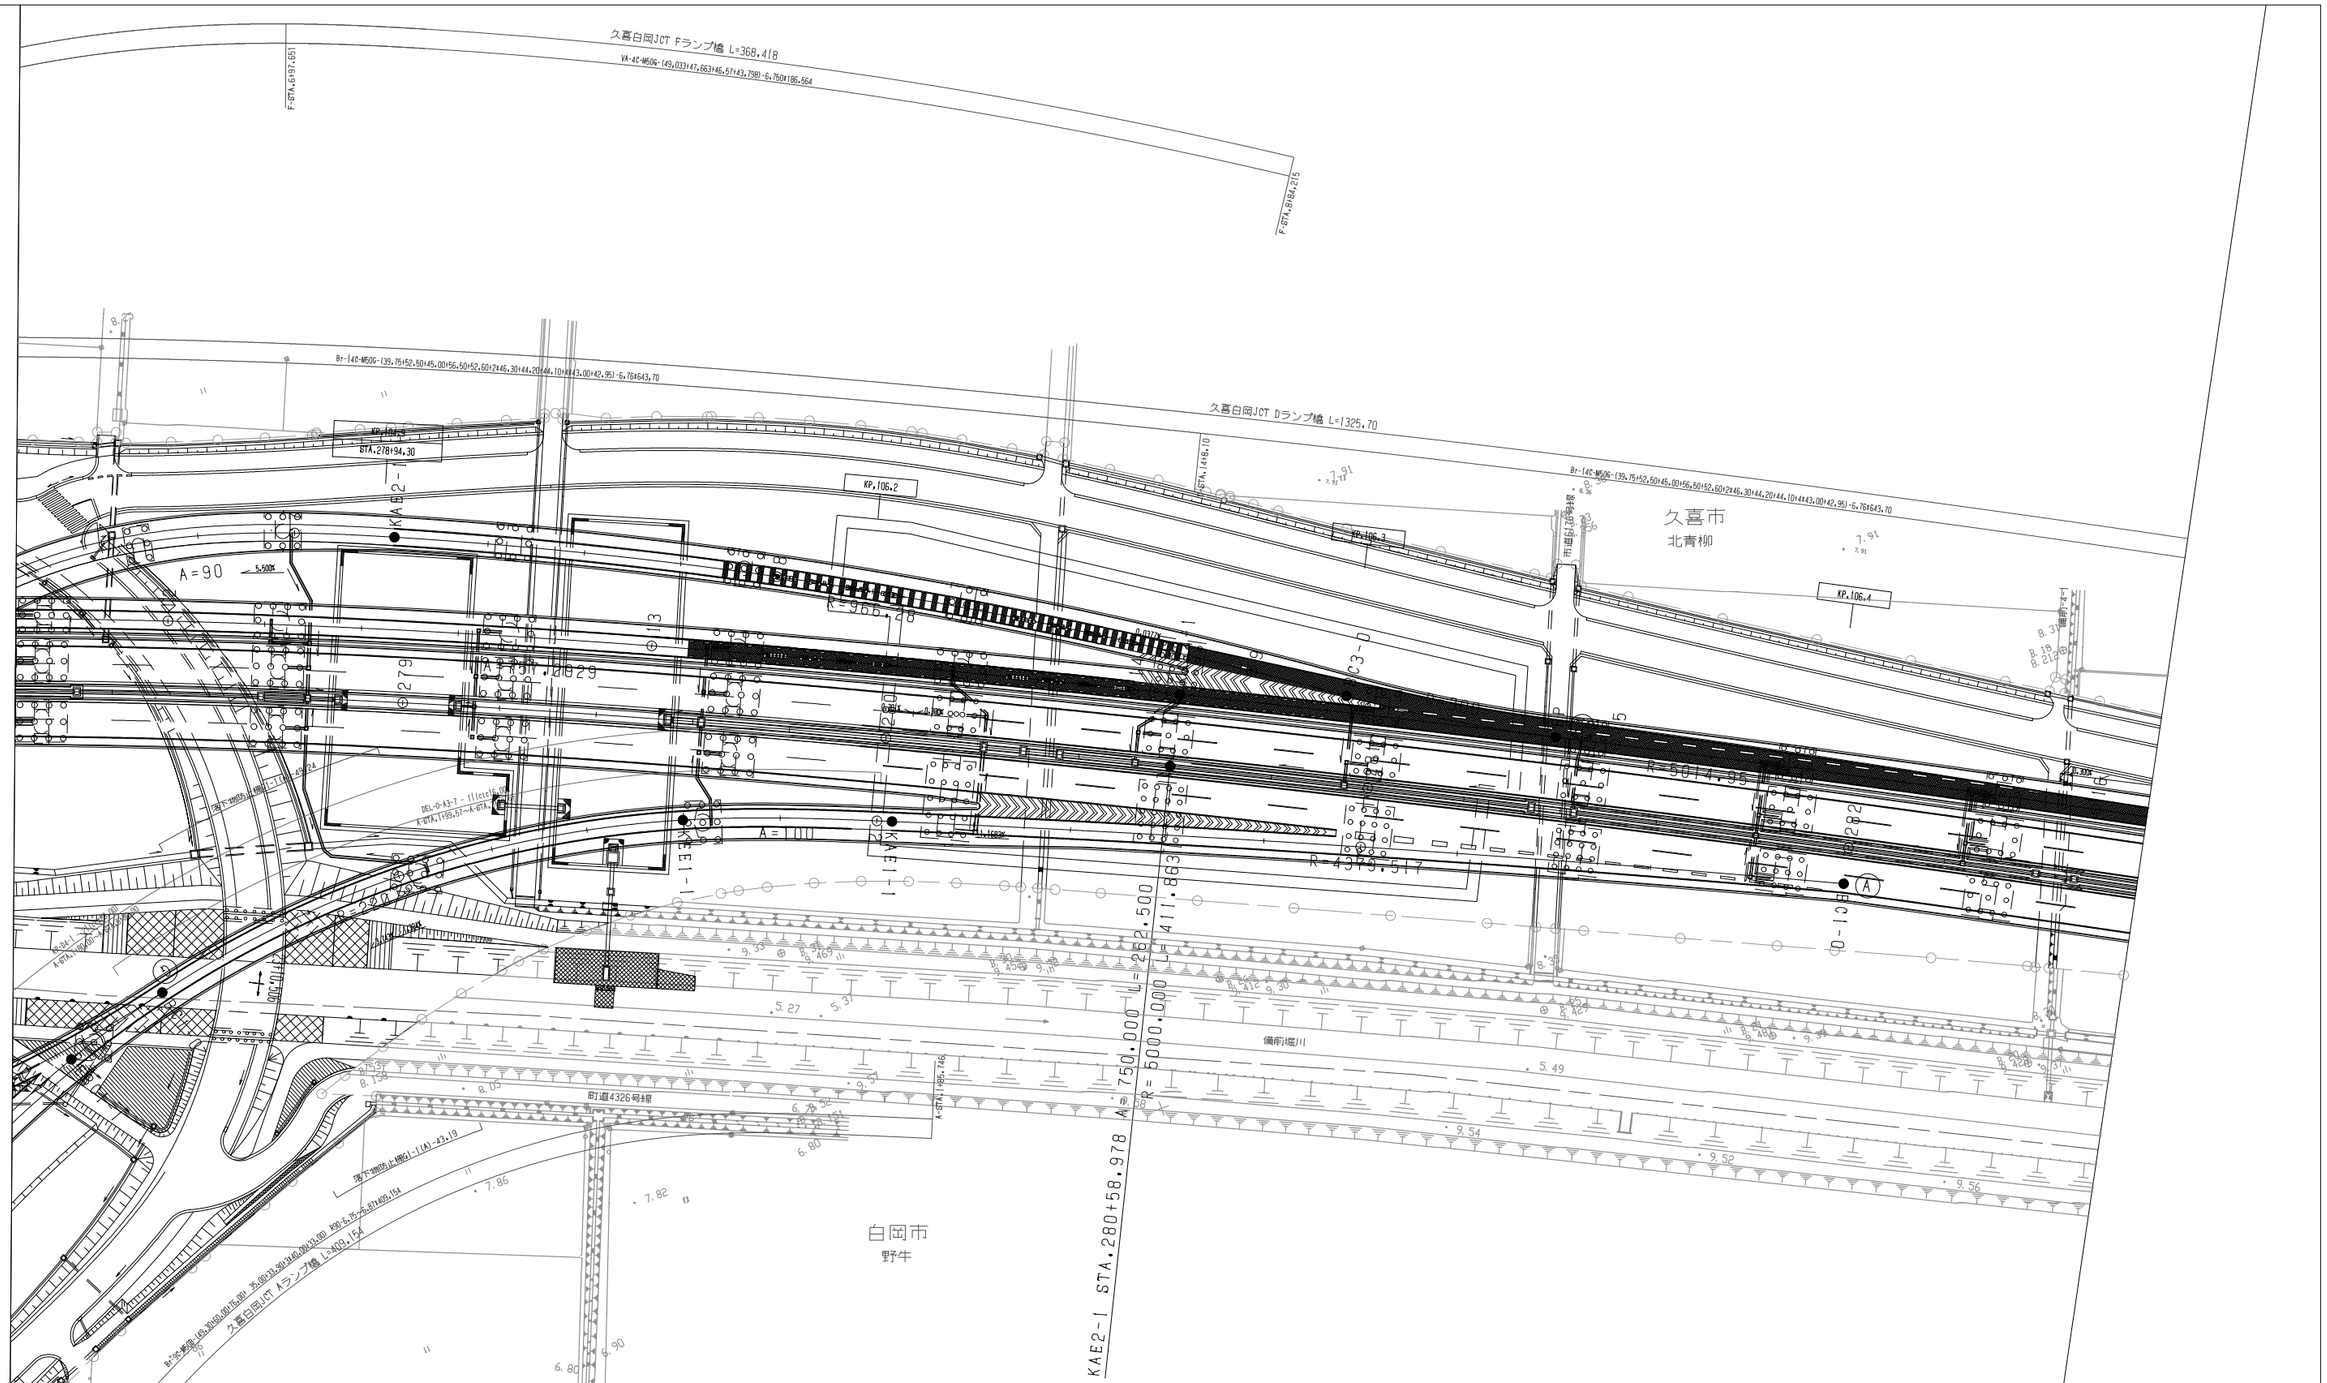
久喜白岡JCT Fランプ橋 L=368.418
F-STA.6197.651
F-STA.8184.215
Br-142-M506-(49.033147,663146.57143,7981)-6.750186.564
Br-142-M506-(39.75452.50145.00156.50152.60?2146.30144.20144.10?4443.00?42.95)-6.764643.70
久喜白岡JCT Dランプ橋 L=1325.70
KP.106.2
KP.106.3
KP.106.4
STA.1416.10
久喜市
北青柳
A=90
A=100
R=966.48
R=5014.95
R=4329.517
KAE2-1 STA.280+58.978 A=750.000 L=262.500
KAE2-1 R=5000.000 L=411.863
D-13
D-14
D-15
D-16
D-17
D-18
D-19
D-20
D-21
D-22
D-23
D-24
D-25
D-26
D-27
D-28
D-29
D-30
D-31
D-32
D-33
D-34
D-35
D-36
D-37
D-38
D-39
D-40
D-41
D-42
D-43
D-44
D-45
D-46
D-47
D-48
D-49
D-50
D-51
D-52

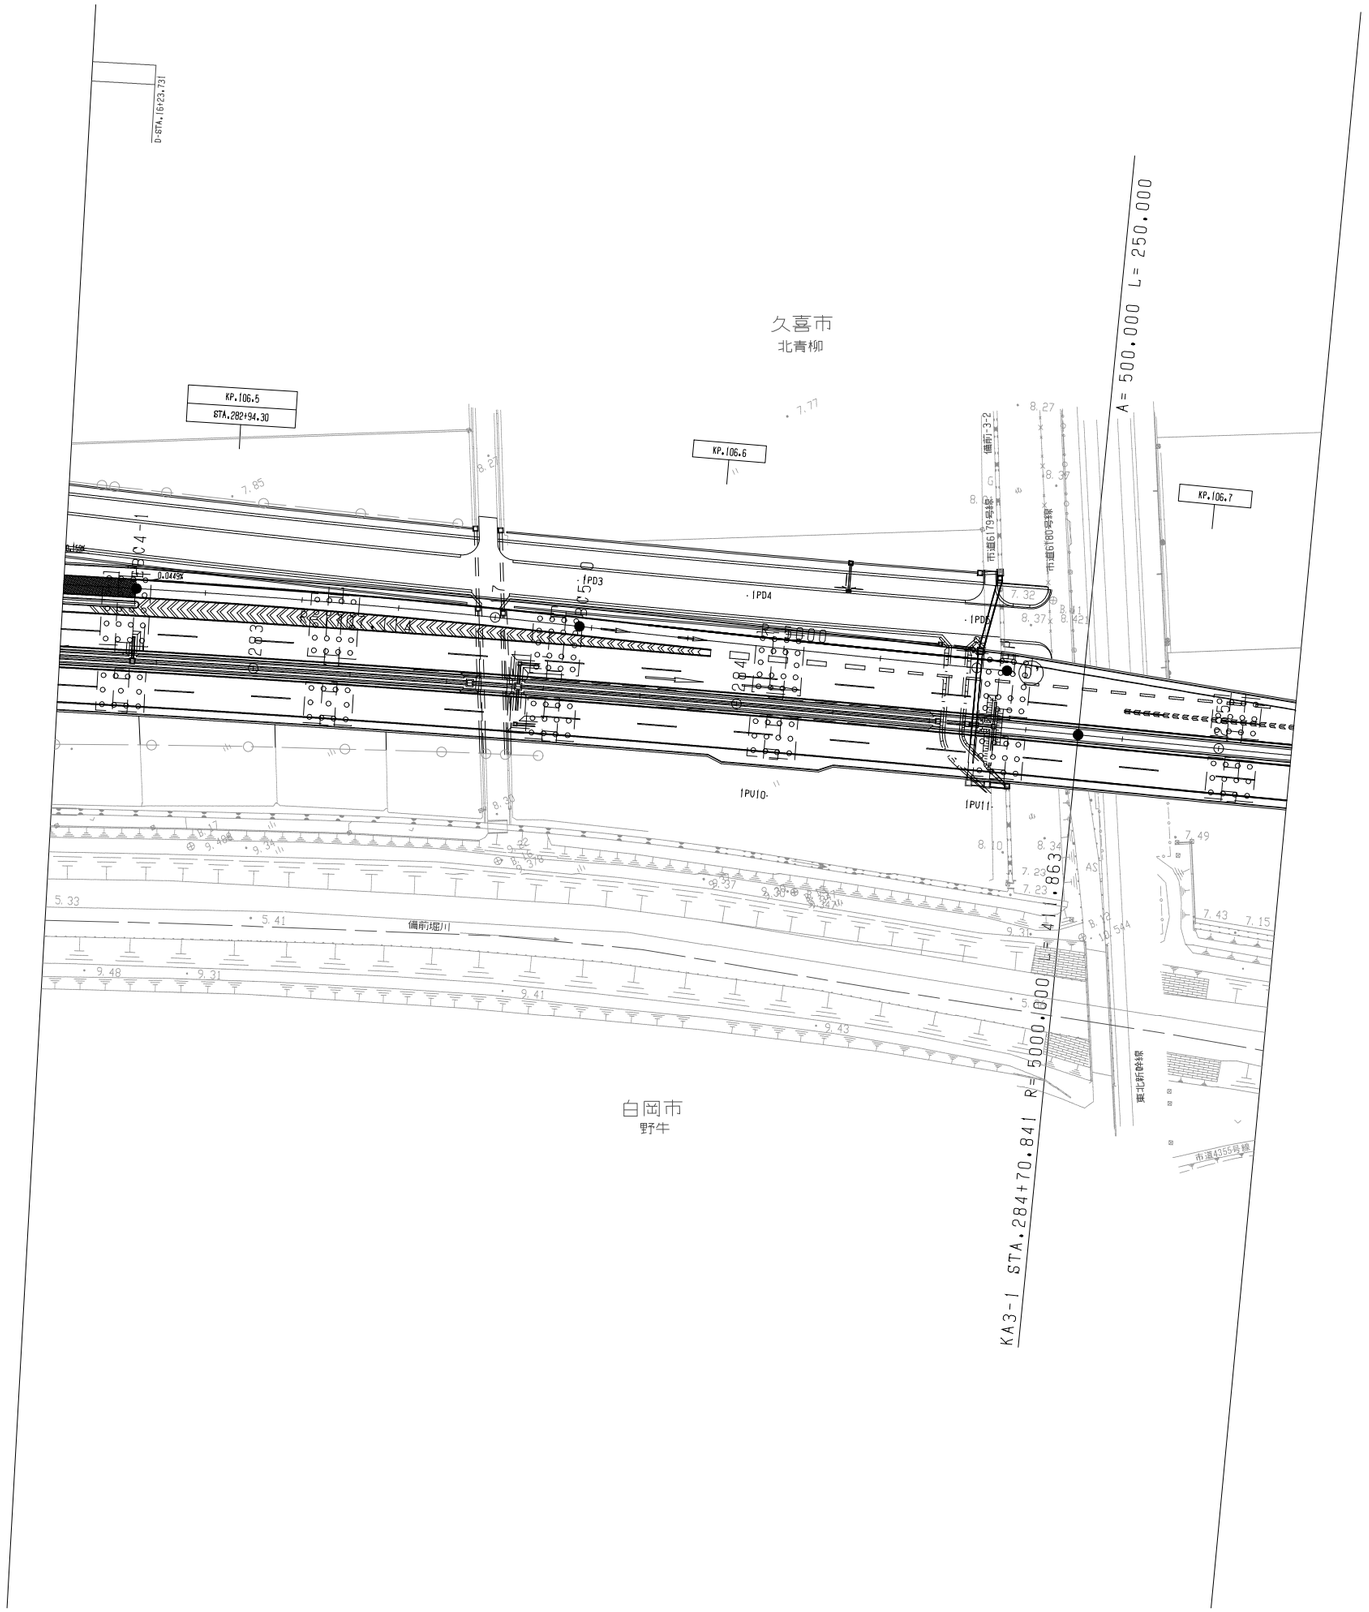

調整年月	
第1回 2014年6月	
第2回 2016年4月	
第3回 2020年1月	

東北縦貫自動車道弘前線 東北自動車道(岩槻～久喜白岡JCT)			—
工種	管理用平面図		—
名称	久喜白岡ジャンクション KP.23.330～KP.24.460 STA.124+30～STA.135+60	縮尺 1/500	5/8
東日本高速道路（株）関東支社			

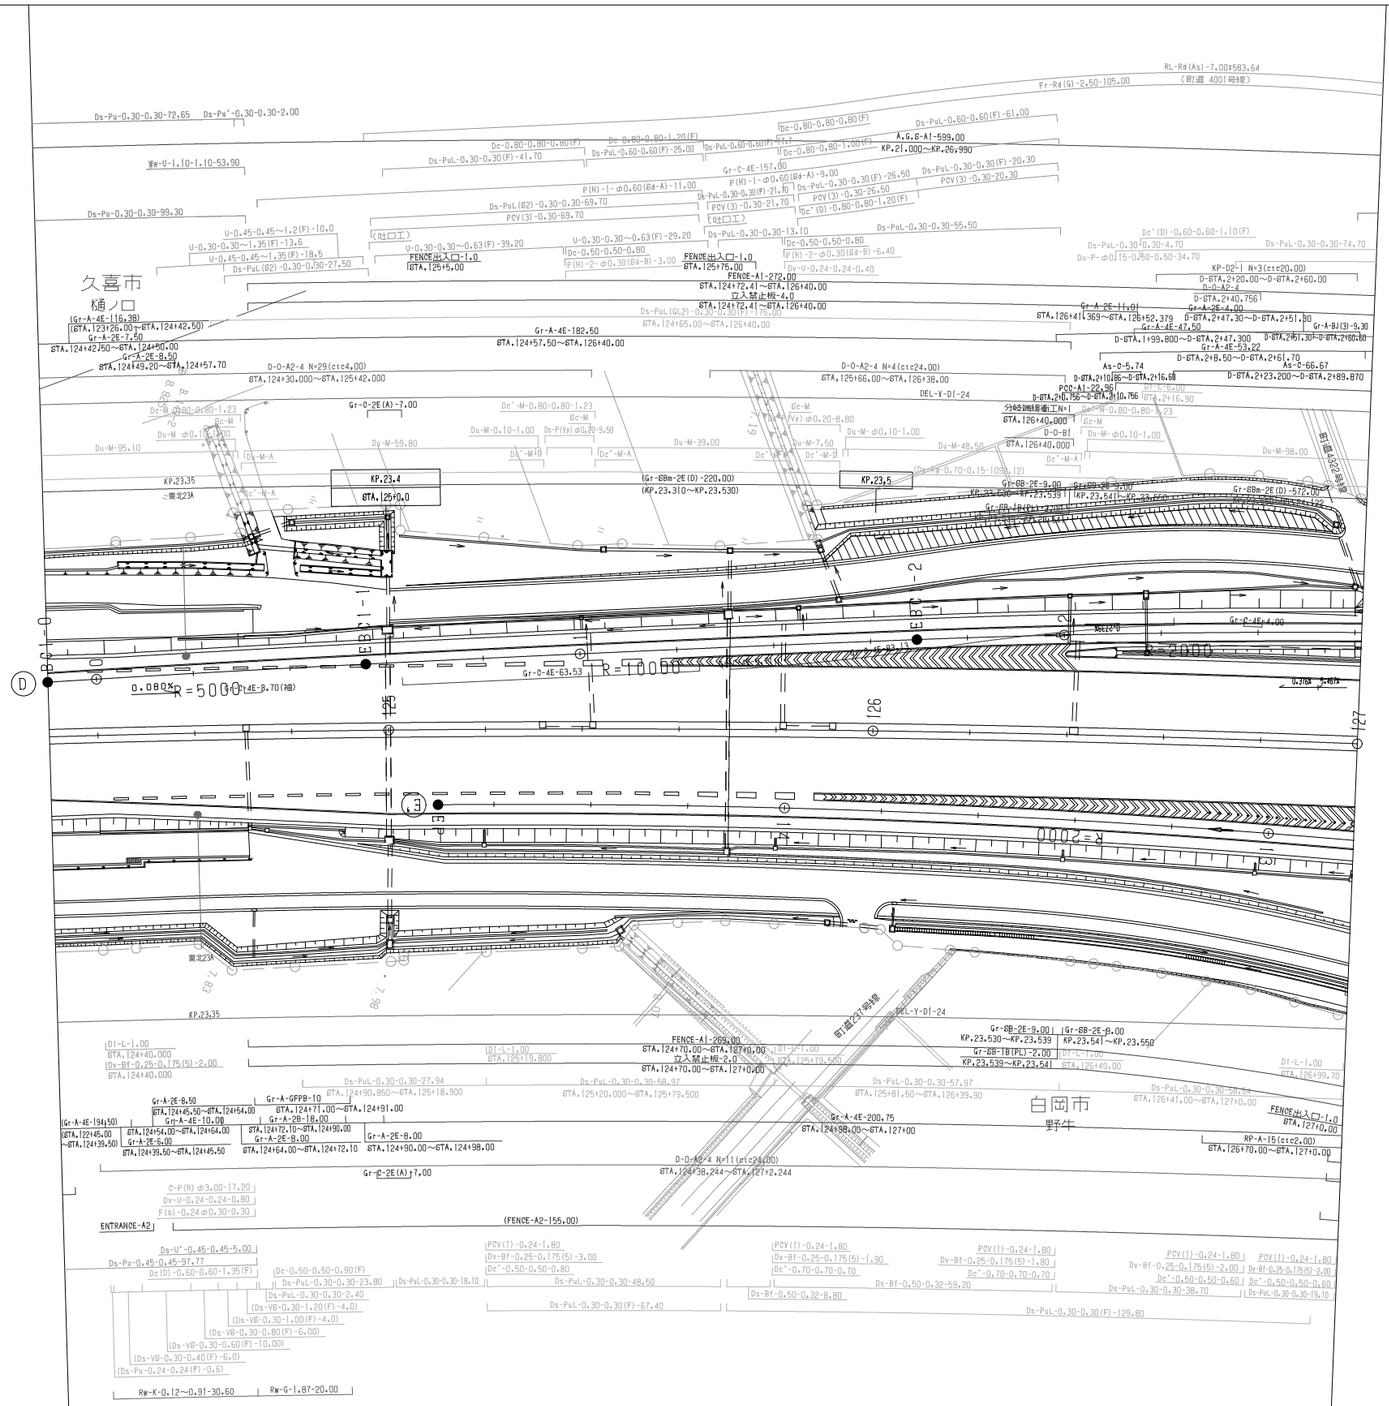

調整年月	
第1回 2014年6月	

東北縦貫自動車道弘前線 東北自動車道(岩槻~久喜白岡JCT)			—
工種	管理用平面図		—
名称	久喜白岡ジャンクション KP.23.330~KP.24.460 STA.124+30~STA.135+60	縮尺 1/500	6 8
東日本高速道路(株)関東支社			

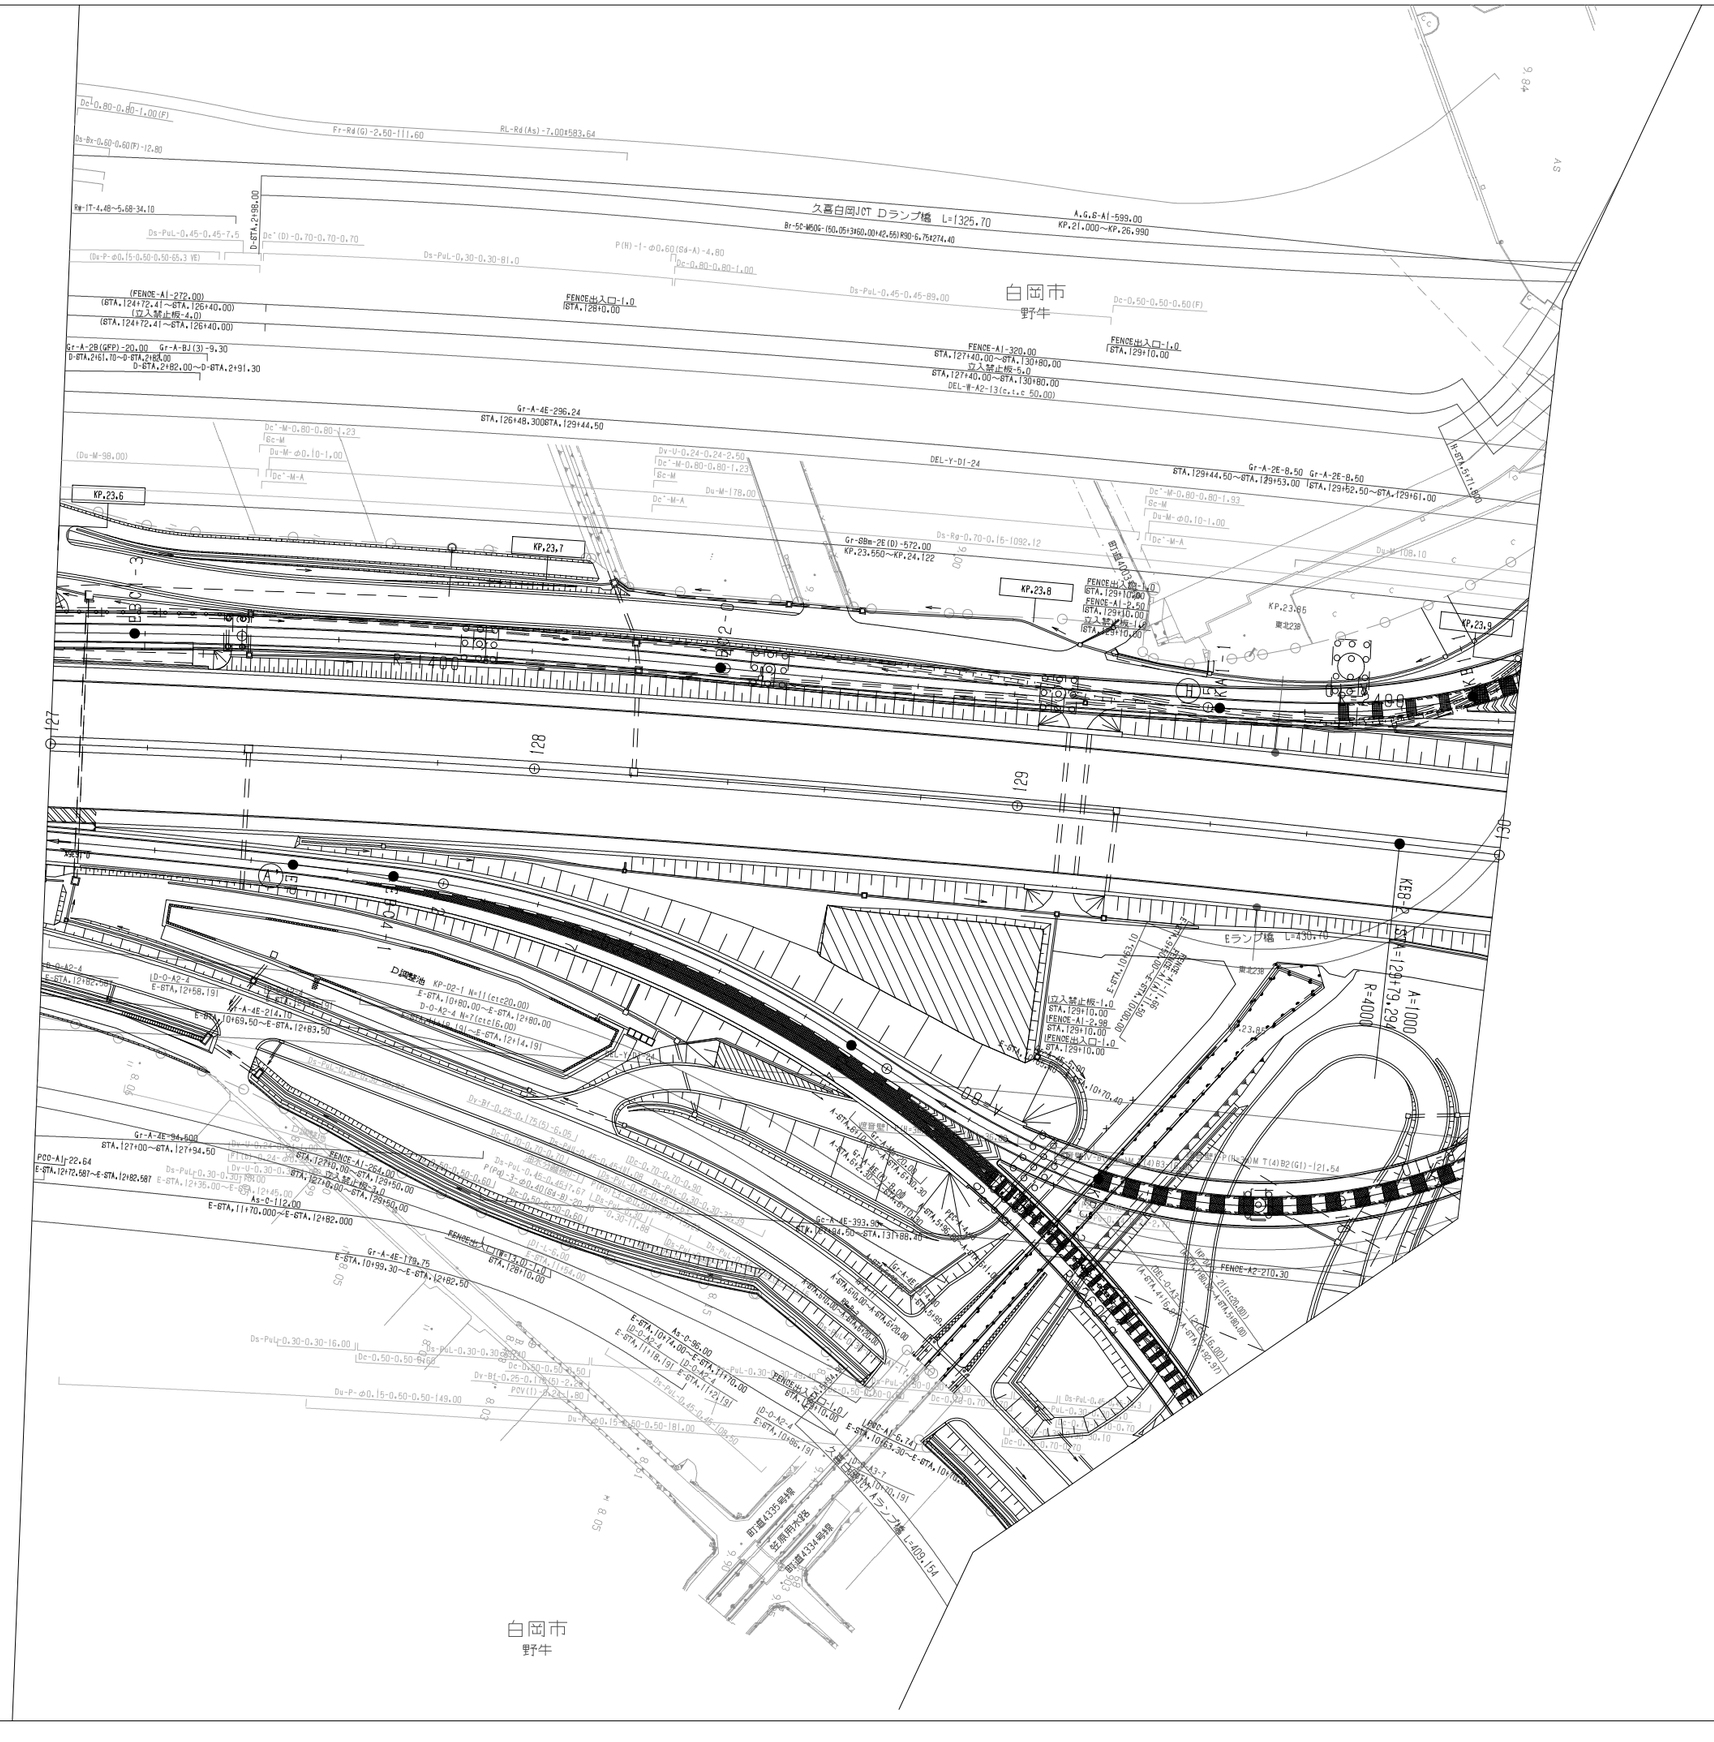

調整年月	
第1回 2014年6月	
第2回 2016年4月	

東北縦貫自動車道弘前線 東北自動車道(岩槻～久喜白岡JCT)			—
工種	管理用平面図		—
名称	久喜白岡ジャンクション KP.23.330～KP.24.460 STA.124+30～STA.135+60	縮尺 1/500	7/8
東日本高速道路（株）関東支社			

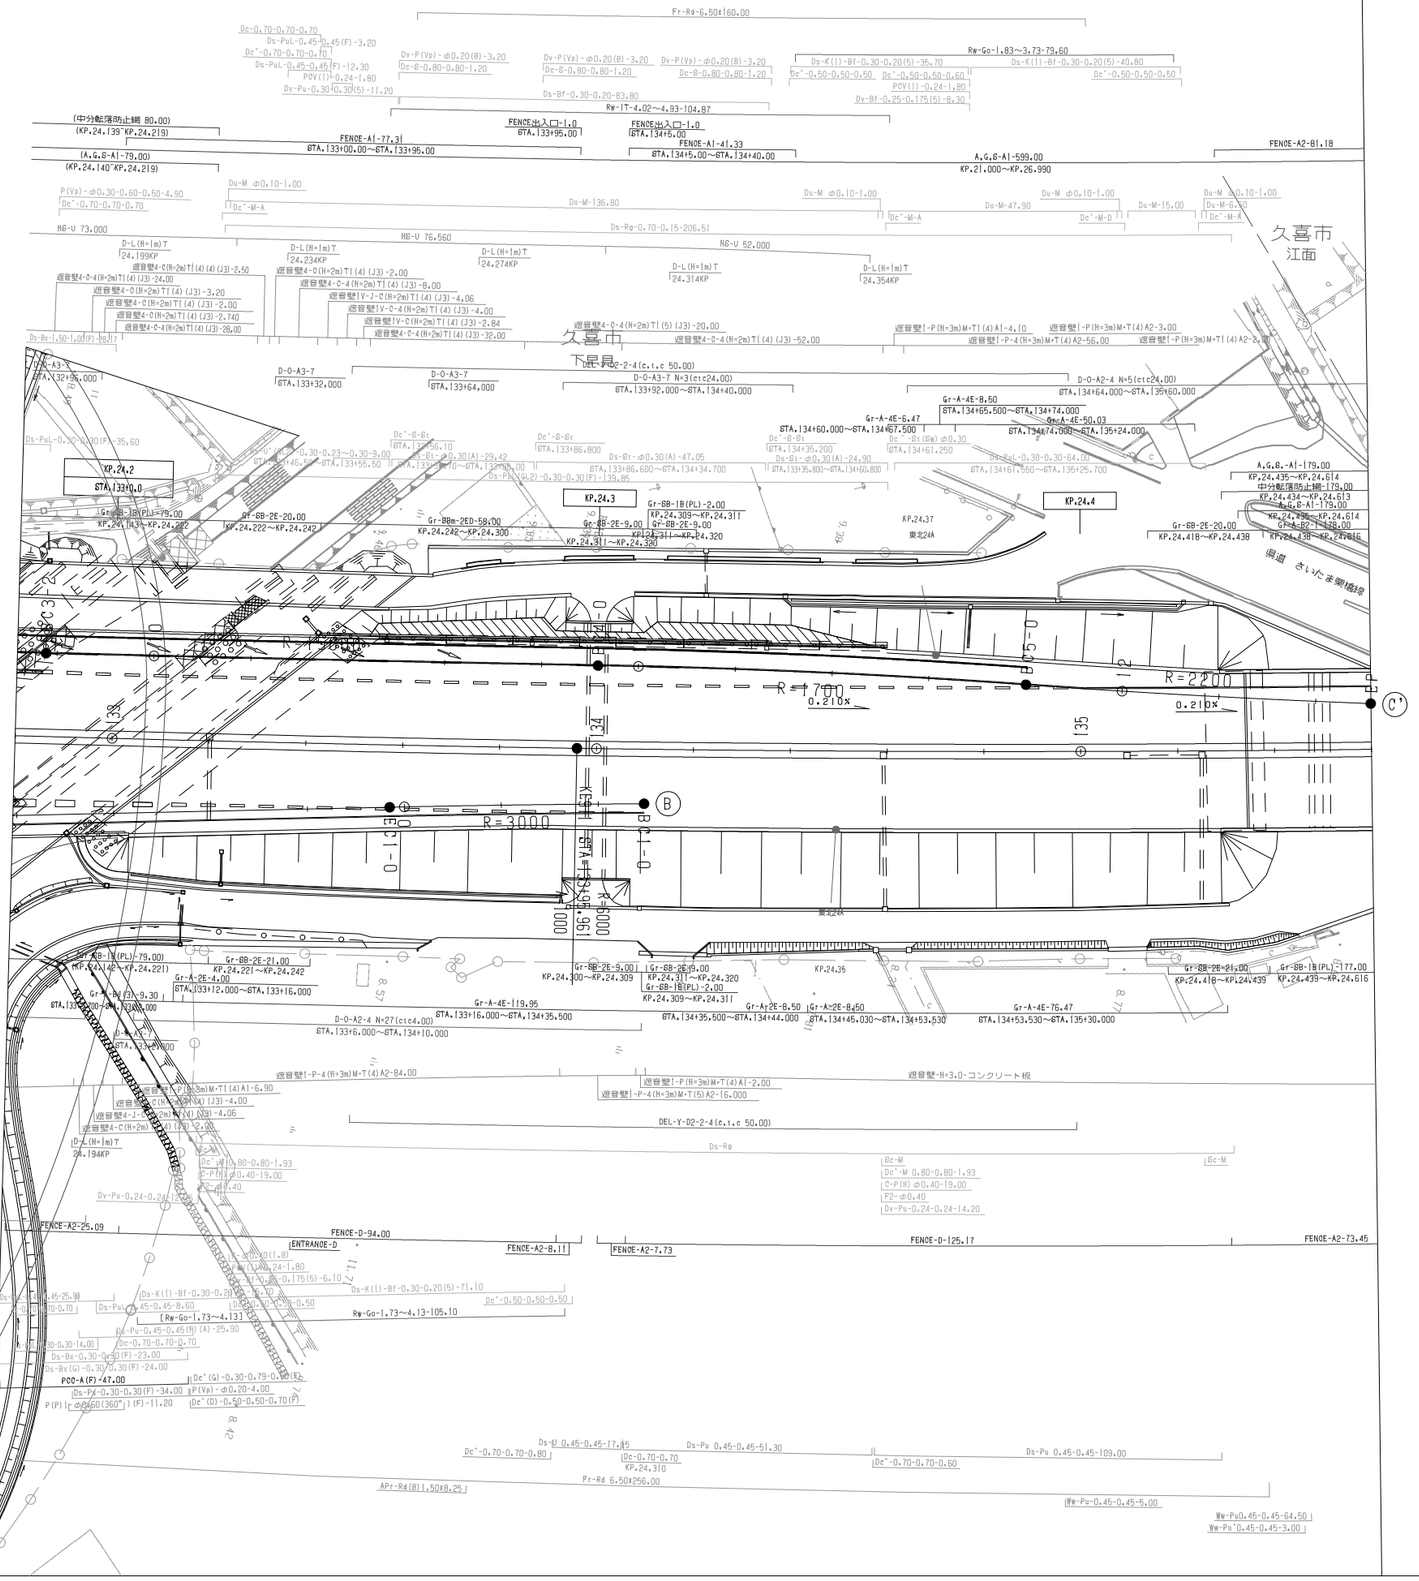
久喜市
江面
久喜中
下早見
KP.24.2
KP.24.3
KP.24.4
KP.24.37
東北24A
R=2200
R=1700
R=3000
0.210×
0.210×
C
C'
B
Fr-Rd-6.50t-60.00
Rw-Go-1.83~3.73-73.60
Rw-IT-4.02~4.93-104.87
FENCE-A1-77.3
FENCE-A1-41.33
FENCE-A2-81.18
A.G.S-A1-599.00
KP.21.000~KP.26.990
A.G.S-A1-179.00
KP.24.435~KP.24.614
中分転落防止柵-179.00
A.G.S-A1-179.00
KP.24.434~KP.24.613
H8-U 73.000
H8-U 76.560
H8-U 52.000
Ds-Rg-0.70-0.75-206.51
D-L(H=1m)T
24.199KP
24.234KP
24.274KP
24.314KP
24.354KP
D-O-A3-7
D-O-A3-7 N=3(c≦c≦24.00)
D-O-A2-4 N=5(c≦c≦24.00)
D-O-A2-2-4(c.t.c 50.00)
Gr-A-4E-8.50
Gr-A-4E-6.47
Gr-A-4E-50.03
Gr-6B-2E-20.00
KP.24.418~KP.24.438
Gr-6B-1B(PL)-177.00
KP.24.435~KP.24.616
Gr-6B-1B(PL)-79.00
KP.24.142~KP.24.222
Gr-6B-2E-20.00
KP.24.222~KP.24.242
Gr-6Bm-2ED-58.00
KP.24.242~KP.24.300
Gr-6B-2E-9.00
KP.24.300~KP.24.320
Gr-6B-1B(PL)-2.00
KP.24.309~KP.24.311
Gr-6B-2E-21.00
KP.24.221~KP.24.242
Gr-A-2E-4.00
Gr-A-2E-8.50
Gr-A-4E-119.95
Gr-A-4E-76.47
D-O-A2-4 N=27(c≦c≦4.00)
D-O-A2-4 N=5(c≦c≦4.00)
FENCE-A2-25.09
FENCE-D-94.00
FENCE-A2-8.11
FENCE-A2-7.73
FENCE-D-125.17
FENCE-A2-73.45
ENTRANCE-D
Rw-Go-1.73~4.13-105.10
Rw-Go-1.73~4.13-105.10
Fr-Rd-6.50t-256.00
APz-Rd(B)1.50t-8.25
PCC-A(F)-47.00
Ww-Pu0.45-0.45-64.50
Ww-Pu0.45-0.45-3.00
Ww-Pu 0.45-0.45-5.00
Ds-Pu 0.45-0.45-109.00
Ds-Pu 0.45-0.45-51.30
Ds-U 0.45-0.45-17.45
Dc'-0.70-0.70-0.80
Dc'-0.70-0.70-0.60
KP.24.310
KP.24.35
KP.24.300~KP.24.309
KP.24.311~KP.24.320
KP.24.309~KP.24.311
KP.24.439~KP.24.616
KP.24.418~KP.24.439
KP.24.435~KP.24.614
KP.24.222~KP.24.242
KP.24.242~KP.24.300
KP.24.309~KP.24.311
KP.24.311~KP.24.320
KP.24.142~KP.24.222
KP.24.221~KP.24.242
KP.24.439~KP.24.616
KP.24.418~KP.24.438
KP.24.435~KP.24.614
STA.132+95.000
STA.133+32.000
STA.133+64.000
STA.133+92.000~STA.134+40.000
STA.134+60.000~STA.134+67.500
STA.134+64.000~STA.135+60.000
STA.134+65.500~STA.134+74.000
STA.134+74.000~STA.135+24.000
STA.133+35.200~STA.134+60.800
STA.134+61.250~STA.135+25.700
STA.133+86.600~STA.134+34.700
STA.133+16.000~STA.134+35.500
STA.134+35.500~STA.134+44.000
STA.134+45.030~STA.134+53.530
STA.134+53.530~STA.135+30.000
STA.133+6.000~STA.134+10.000
STA.133+12.000~STA.133+16.000
STA.133+95.00
STA.134+5.00
STA.134+40.00
(中分転落防止柵 80.00)
(KP.24.139~KP.24.219)
(A.G.S-A1-79.00)
(KP.24.140~KP.24.219)
Ds-Bf-0.30-0.20-83.80
Ds-Bf-0.25-0.175(5)-8.30
Ds-K(1)-Bf-0.30-0.20(5)-35.70
Ds-K(1)-Bf-0.30-0.20(5)-40.80
Ds-K(1)-Bf-0.30-0.20(5)-71.10
Ds-Pu-0.45-0.45(F)-12.30
Ds-Pu-0.30-0.30(5)-11.20
Ds-Pu-0.45-0.45(F)-3.20
Ds-Pu-0.45-0.45(F)-35.60
Ds-Pu-0.45-0.45-8.60
Ds-Pu-0.45-0.45(F)-25.30
Ds-Bx-0.30-0.30(F)-23.00
Ds-Bx(G)-0.30-0.30(F)-24.00
Ds-Pz-0.30-0.30(F)-34.00
Ds-Bt-0.30-0.23~0.30-9.00
Ds-Bt-φ0.30(A)-29.42
Ds-Bt-φ0.30(A)-47.05
Ds-Bt-φ0.30(A)-24.90
Ds-Pz(G)-0.30-0.30(F)-133.85
Ds-Pu-0.24-0.24-14.20
Ds-Pu-0.24-0.24-1.80
Ds-Pu-0.30-0.30-14.00
Ds-Pu-0.30-0.30-64.50
Dv-Pu-0.24-0.24-13.40
Dv-P(Va)-φ0.20(B)-3.20
Dv-P(Va)-φ0.20(B)-3.20
Dv-P(Va)-φ0.20(B)-3.20
Dv-P(Va)-φ0.30-0.60-0.60-4.90
Dv-Pu-0.30-0.30(5)-11.20
Dc-0.70-0.70-0.70
Dc'-0.70-0.70-0.70
Dc-6-0.80-0.80-1.20
Dc-8-0.80-0.80-1.20
Dc'-0.50-0.50-0.50
Dc'-0.50-0.50-0.60
Dc'-M-A
Dc'-M-D
Dc'-8-Bt
Dc'-8t-Bt
Dc'-8t(Bw)φ0.30
Dc'(G)-0.30-0.79-0.90(F)
Dc'(D)-0.50-0.50-0.70(P)
Dc-M
Dc'-M 0.80-0.80-1.93
C-P(H)φ0.40-19.00
F2-φ0.40
P(Vp)-φ0.20-4.00
P(Vp)-φ0.30-0.60-0.60-4.90
φ0.60(360°))(F)-11.20
Du-M φ0.10-1.00
Du-M-136.80
Du-M-47.90
Du-M-15.00
Du-M-6.20
Du-M-A
Du-M-D
遮音壁4-O-A(H=2m)T(4)(J3)-2.50
遮音壁4-O(H=2m)T(4)(J3)-3.20
遮音壁4-O-A(H=2m)T(4)(J3)-24.00
遮音壁4-C(H=2m)T(4)(J3)-2.00
遮音壁4-O(H=2m)T(4)(J3)-2.740
遮音壁4-C-A(H=2m)T(4)(J3)-28.00
遮音壁4-O-A(H=2m)T(4)(J3)-20.00
遮音壁4-O-A(H=2m)T(4)(J3)-52.00
遮音壁4-O-A(H=2m)T(4)(J3)-2.84
遮音壁4-O-A(H=2m)T(4)(J3)-32.00
遮音壁4-O(H=2m)T(4)(J3)-2.00
遮音壁4-O-A(H=2m)T(4)(J3)-8.00
遮音壁4-O(H=2m)T(4)(J3)-3.20
遮音壁4-C(H=2m)T(4)(J3)-2.00
遮音壁4-C(H=2m)T(4)(J3)-4.06
遮音壁V-J-C(H=2m)T(4)(J3)-4.06
遮音壁V-C-A(H=2m)T(4)(J3)-4.00
遮音壁V-C(H=2m)T(4)(J3)-2.84
遮音壁4-C-A(H=2m)T(4)(J3)-32.00
遮音壁I-P(H=3m)M-T(4)A2-3.00
遮音壁I-P-A(H=3m)M-T(4)A2-56.00
遮音壁I-P(H=3m)M-T(4)A2-84.00
遮音壁I-P(H=3m)M-T(4)A1-6.90
遮音壁I-P(H=3m)M-T(4)A1-2.00
遮音壁I-P-A(H=3m)M-T(5)A2-16.000
遮音壁I-P-A(H=3m)M-T(4)A1-4.10
遮音壁I-P-A(H=3m)M-T(4)A2-24.00
遮音壁-H-3.0-コンクリート板
DEL-Y-D2-2-4(c.t.c 50.00)
Ds-Rg
Ww-Pu0.45-0.45-5.00
Ww-Pu0.45-0.45-64.50
Ww-Pu0.45-0.45-3.00
Dc'-0.70-0.70-0.80
Dc'-0.70-0.70-0.70
Dc'-0.70-0.70-0.60
Dc-0.70-0.70-0.70
Dc'-0.70-0.70-0.70
Dc'-0.50-0.50-0.50
Dc'-0.50-0.50-0.50
Dc'-0.50-0.50-0.50

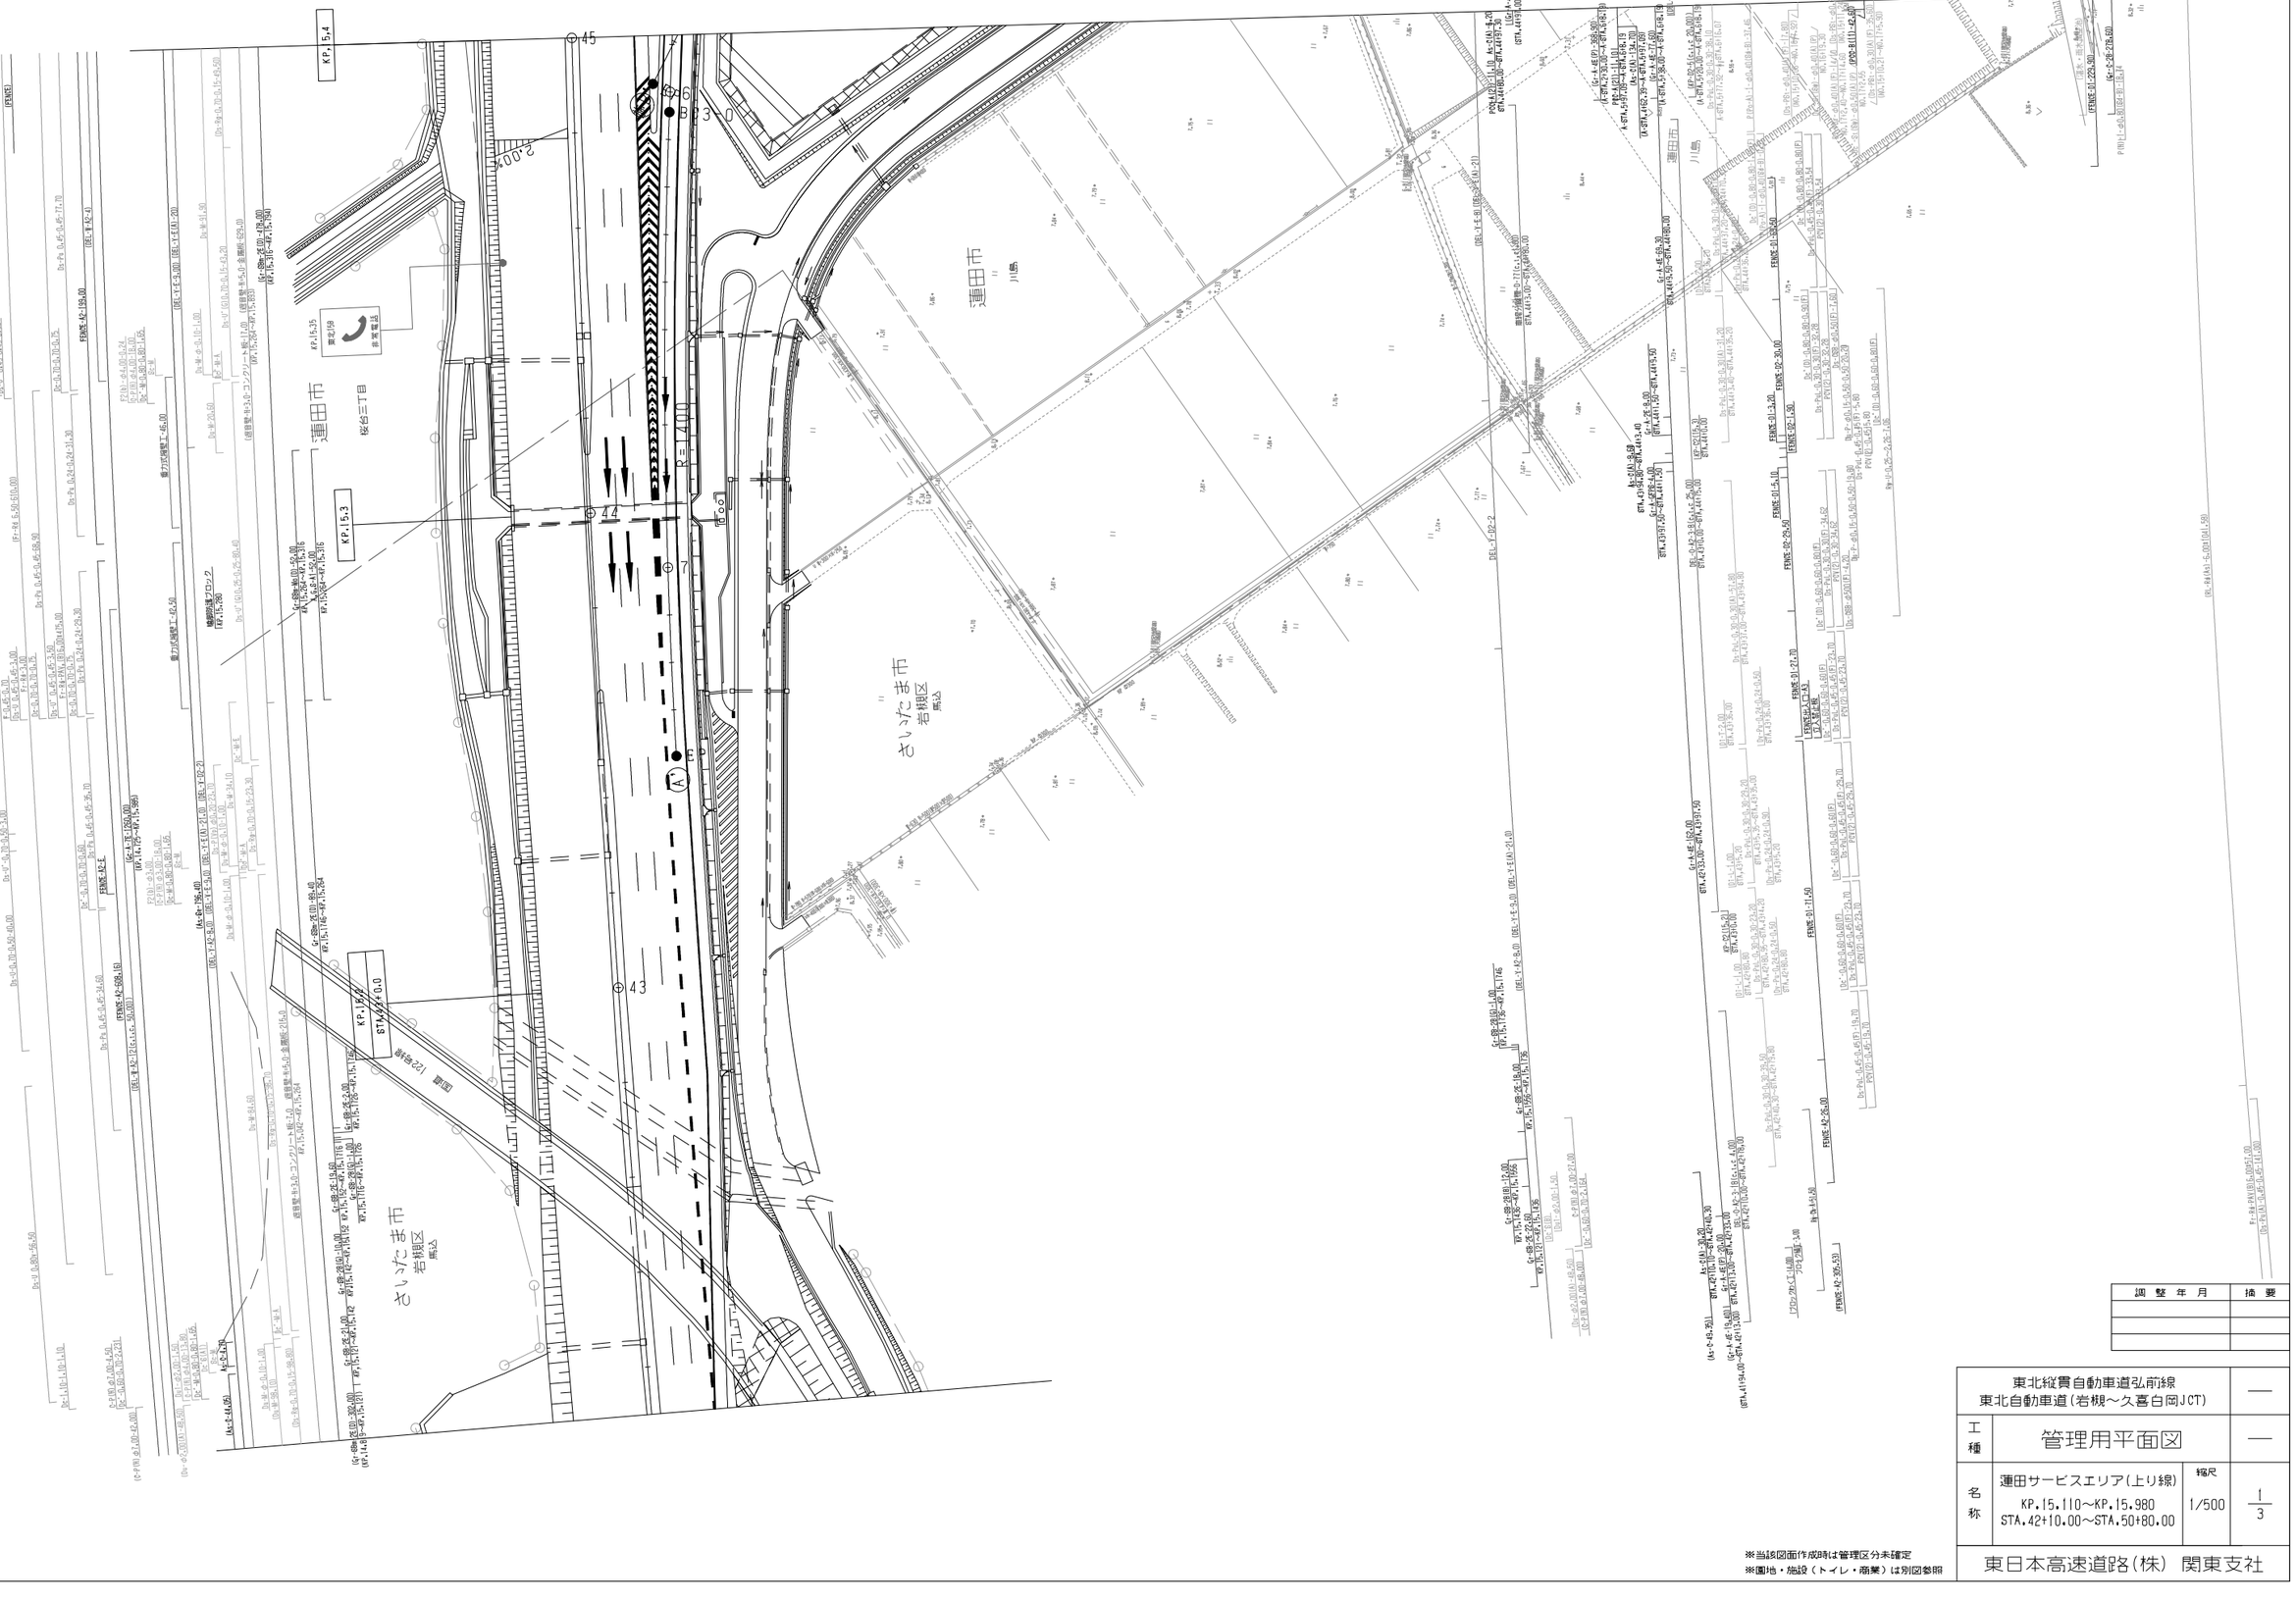

調整年月	摘要

東北縦貫自動車道弘前線 東北自動車道(岩槻～久喜白岡JCT)			—
工種	管理用平面図		—
名称	運田サービスエリア(上り線) KP.15.110～KP.15.980 STA.42+10.00～STA.50+80.00	縮尺 1/500	1 3
東日本高速道路(株) 関東支社			

※当該図面作成時は管理区分未確定
※園地・施設(トイレ・商業)は別図参照

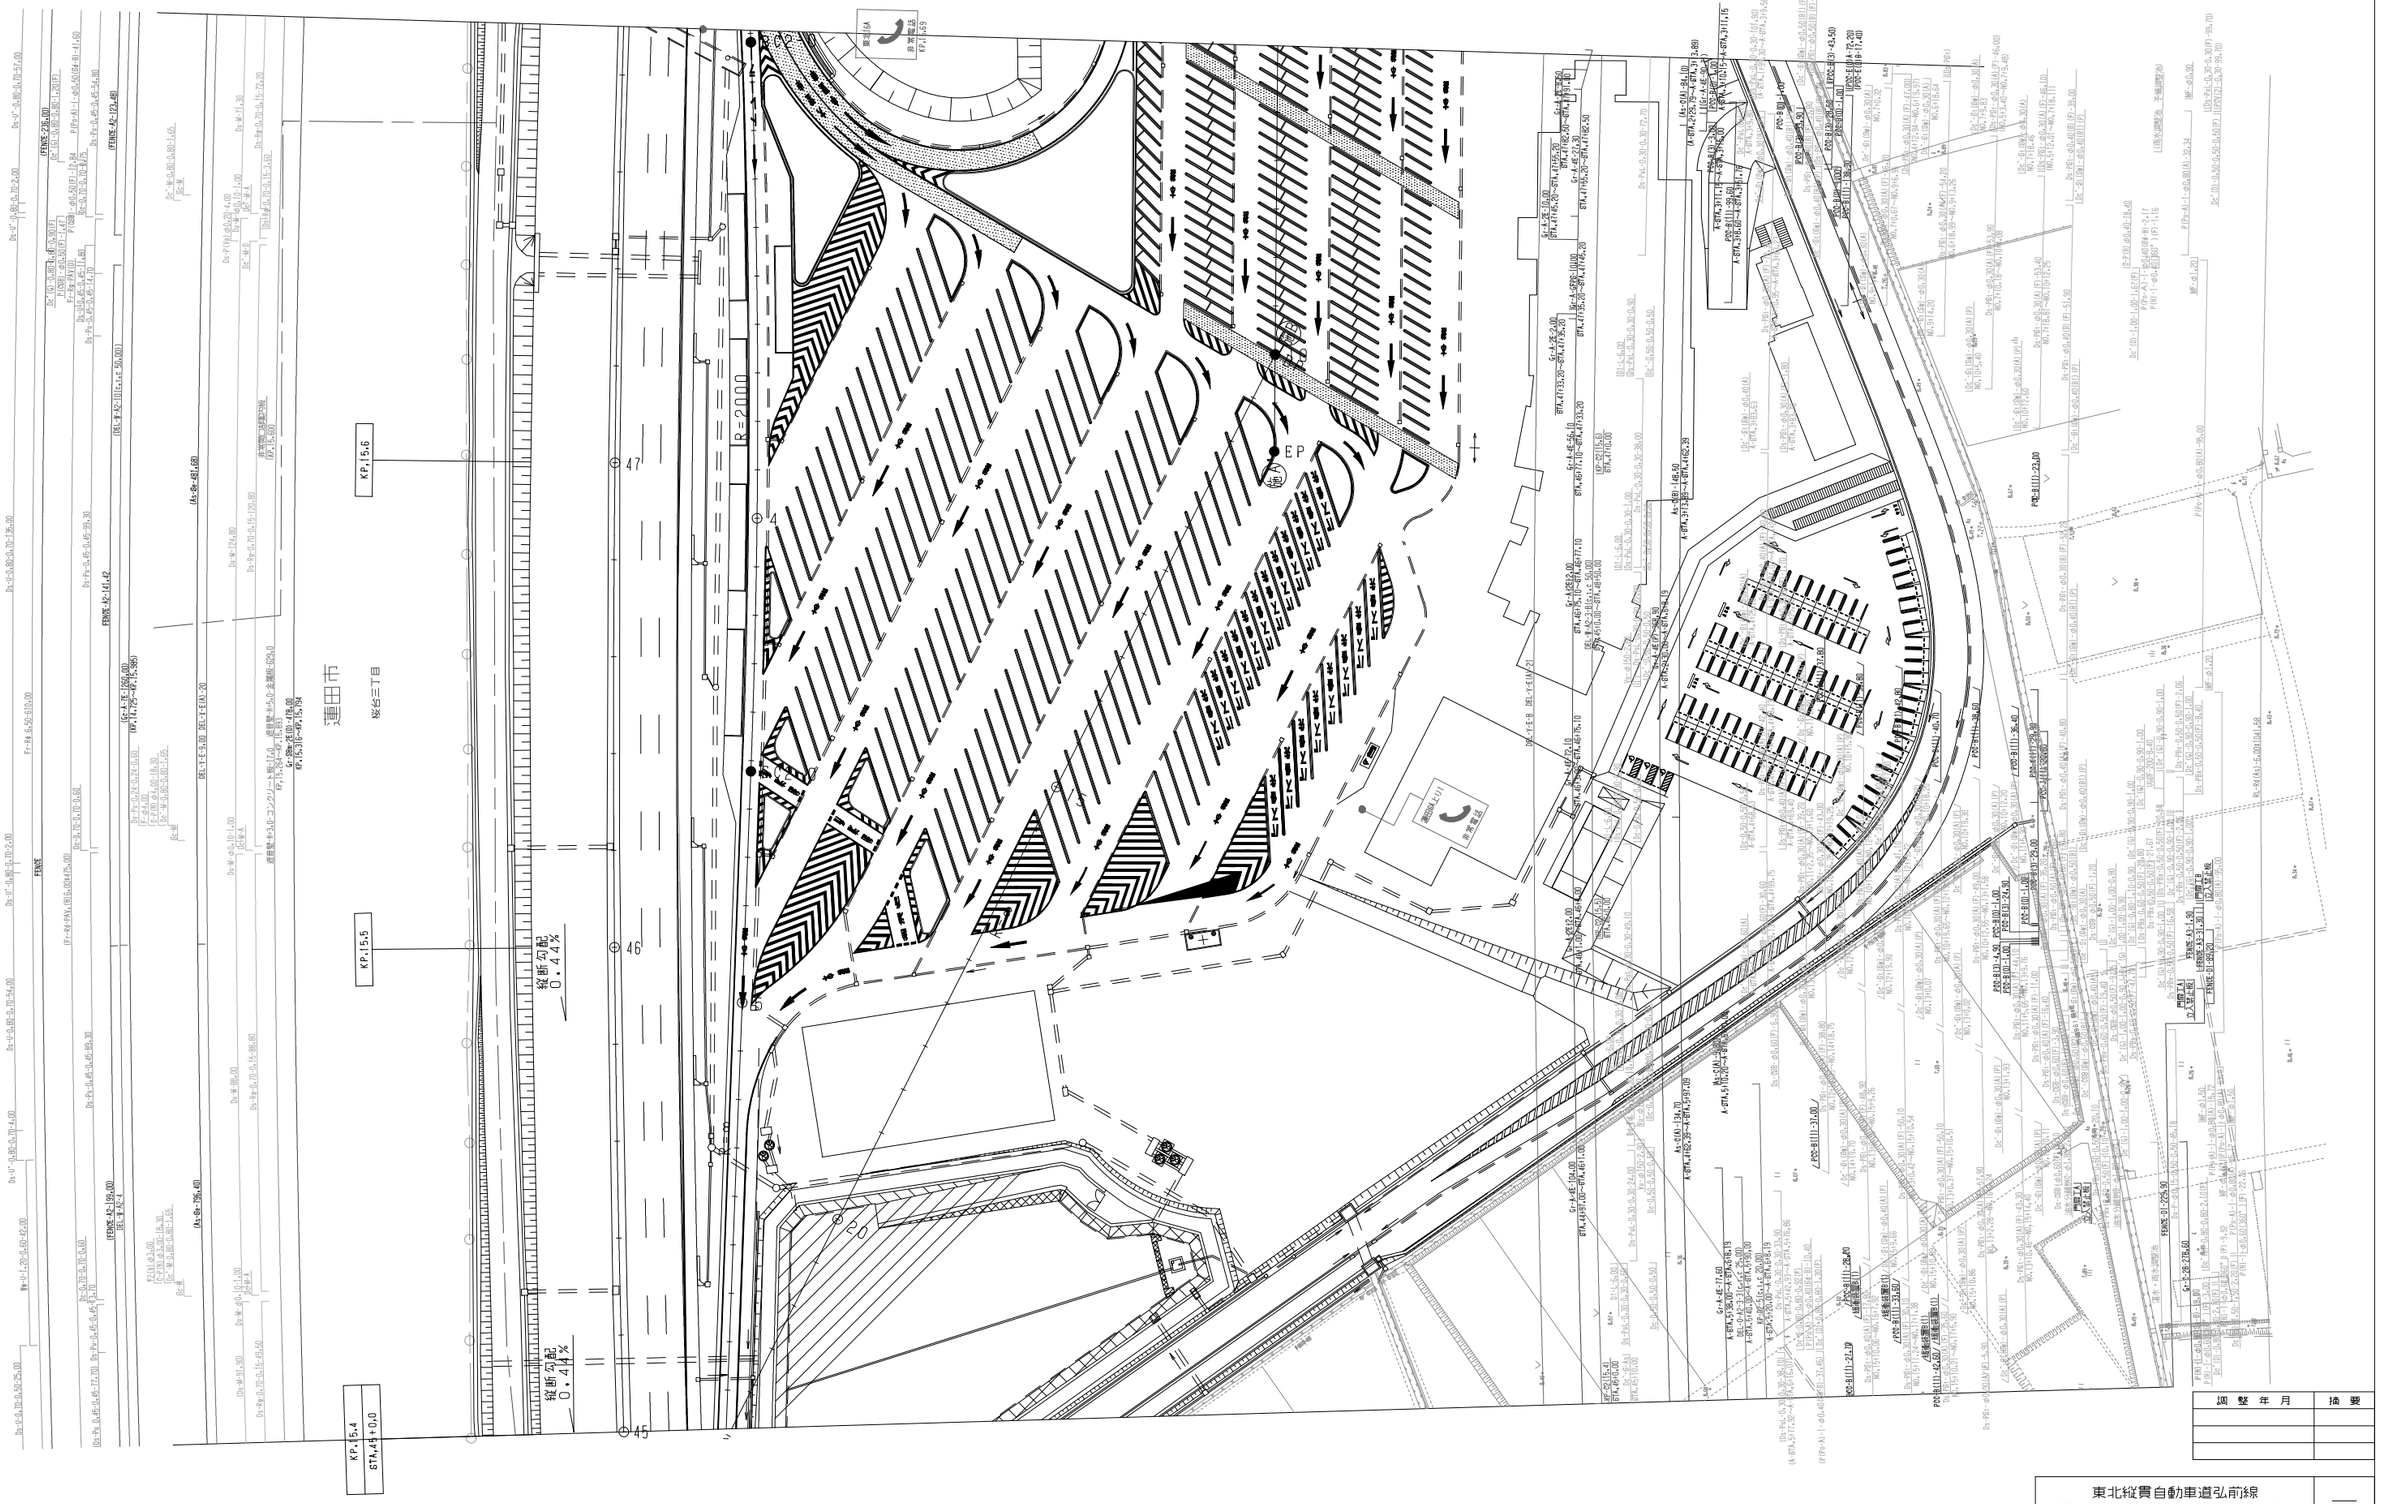

調整年月	摘要

東北縦貫自動車道弘前線 東北自動車道（岩槻～久喜白岡JCT）			—
工種	管理用平面図		—
名称	蓮田サービスエリア（上り線） KP.15.110～KP.15.980 STA.42+10.00～STA.50+80.00	縮尺 1/500	2/3
東日本高速道路（株） 関東支社			

※当該図面作成時は管理区分未確定
※園地・施設（トイレ・商業）は別図参照

※当該図面作成時は管理区分未確定
※園地・施設（トイレ・商業）は別図参照

東北縦貫自動車道弘前線 東北自動車道（岩槻～久喜白岡JCT）			—
工種	管理用平面図		—
名称	蓮田サービスエリア（上り線） KP.15.110～KP.15.980 STA.42+10.00～STA.50+80.00	縮尺 1/500	3/3
東日本高速道路（株） 関東支社			

調整年月	摘要

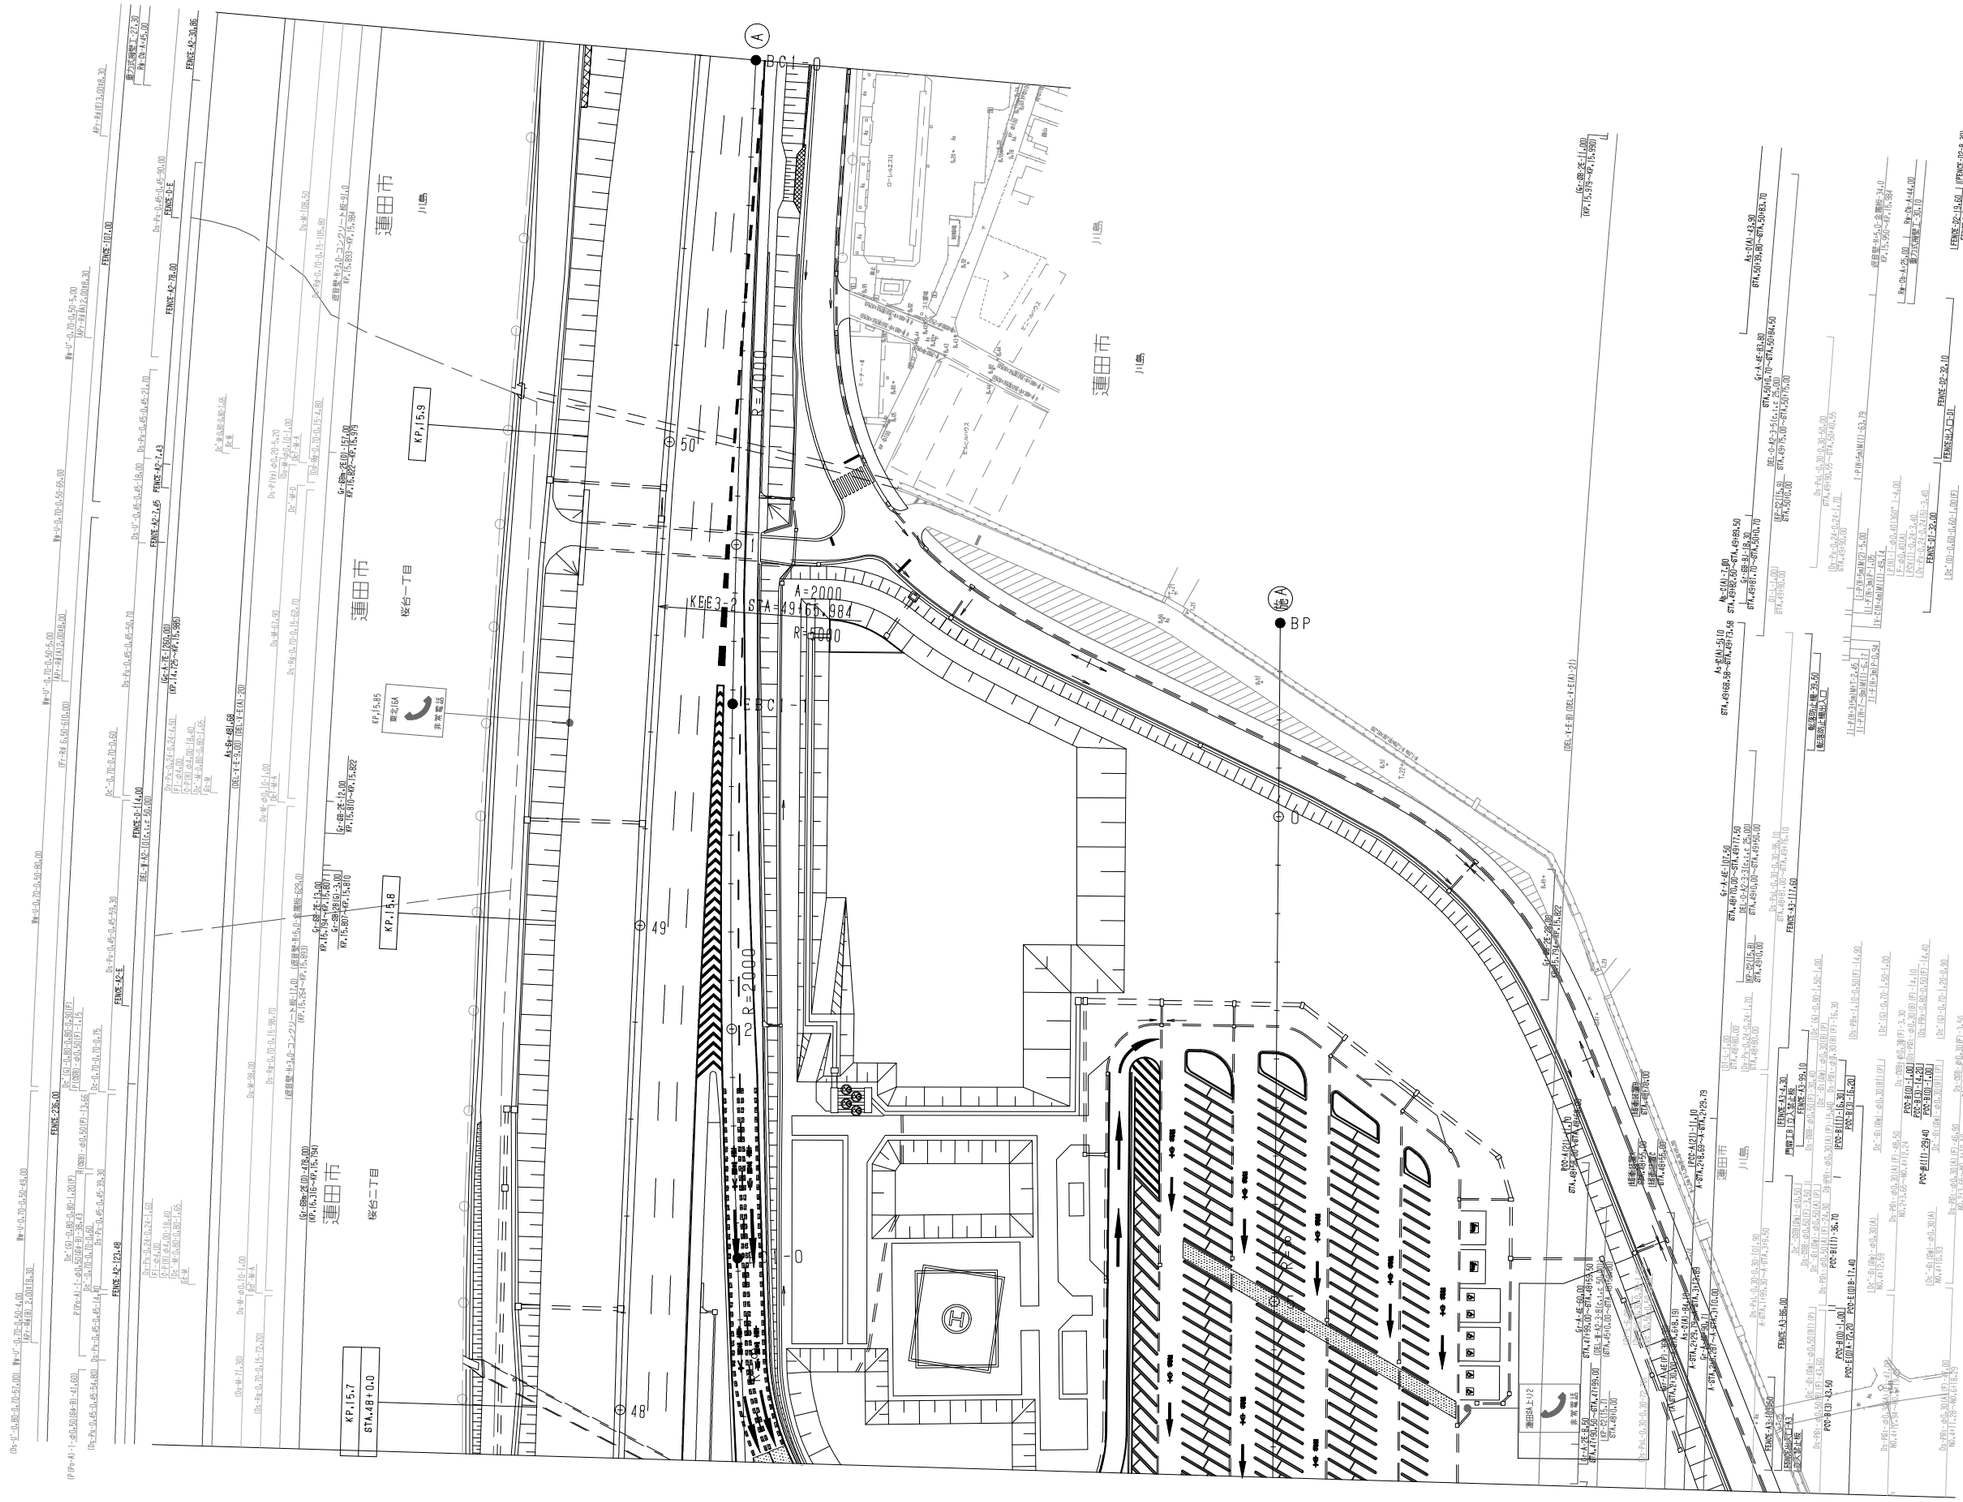

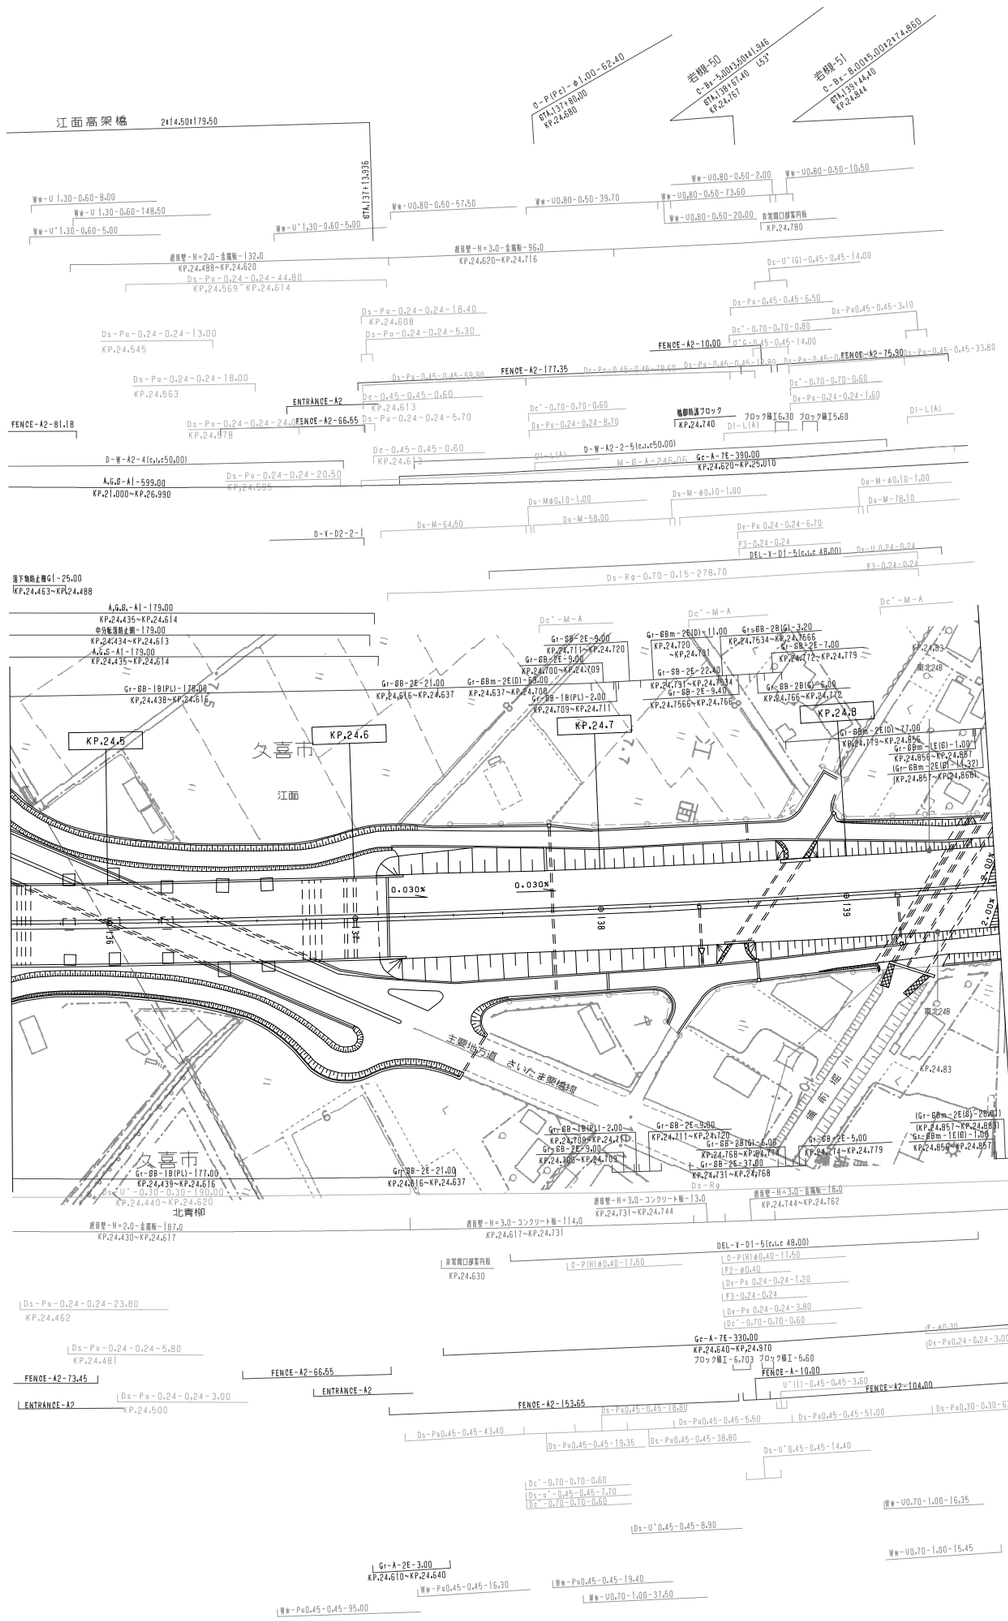
江面高架橋
KP.24.680
KP.24.767
KP.24.844
KP.24.780
KP.24.716
KP.24.620
KP.24.488
KP.24.569
KP.24.614
KP.24.608
KP.24.545
KP.24.563
KP.24.613
KP.24.740
KP.24.978
KP.24.619
KP.24.595
KP.24.463
KP.24.435
KP.24.434
KP.24.435
KP.24.438
KP.24.616
KP.24.637
KP.24.709
KP.24.711
KP.24.700
KP.24.637
KP.24.731
KP.24.720
KP.24.731
KP.24.768
KP.24.766
KP.24.765
KP.24.772
KP.24.779
KP.24.774
KP.24.856
KP.24.867
KP.24.868
KP.24.83
KP.24.5
KP.24.6
KP.24.7
KP.24.8
久喜市
江面
北青柳
主要地方道 さいたま栗橋線
0.030%
0.030%
KP.24.462
KP.24.481
KP.24.500
KP.24.630
KP.24.610
KP.24.640
FENCE-A2-81.18
FENCE-A2-66.55
FENCE-A2-73.45
FENCE-A2-153.65
FENCE-A2-104.00
FENCE-A-1-10.00
ENTRANCE-A2
D-W-A2-4(c,u,t=50.00)
D-W-A2-2-5(c,u,t=50.00)
D-Y-D2-2-1
A.G.B.-A1-599.00
KP.21.000~KP.26.990
A.G.B.-A1-179.00
KP.24.435~KP.24.614
中央転落防止柵-179.00
KP.24.434~KP.24.613
A.G.S-A1-179.00
KP.24.435~KP.24.614
Gr-BB-1B(PL)-178.00
KP.24.438~KP.24.616
Gr-BB-1B(PL)-177.00
KP.24.439~KP.24.616
Gr-BB-2E-21.00
KP.24.616~KP.24.637
Gr-BBm-2E(D)-11.00
KP.24.720~KP.24.731
Gr-BB-2E-22.40
KP.24.731~KP.24.754
Gr-BB-2E-9.00
KP.24.711~KP.24.720
Gr-BB-2E-5.00
KP.24.700~KP.24.709
Gr-BB-1B(PL)-2.00
KP.24.709~KP.24.711
Gr-BB-2E-3.00
KP.24.610~KP.24.640
Gr-BB-2E-5.00
KP.24.731~KP.24.768
Gr-BB-2E-17.80
KP.24.731~KP.24.768
Gr-BB-2E-5.00
KP.24.774~KP.24.779
Gr-BB-2E-7.00
KP.24.772~KP.24.779
Gr-BB-2B(G)-6.09
KP.24.765~KP.24.772
Gr-BB-2B(G)-3.20
KP.24.763~KP.24.765
Gr-BBm-2E(D)-17.00
KP.24.779~KP.24.856
Gr-BBm-1E(D)-1.00
KP.24.856~KP.24.867
(Gr-BBm-2E(D)-14.32)
KP.24.867~KP.24.868
(Gr-BBm-2E(D)-20.00)
KP.24.856~KP.24.867
Gr-A-2E-330.00
KP.24.640~KP.24.970
Gr-A-2E-390.00
KP.24.620~KP.25.010
M-G-A-245.05
ブロック積I-6.70
ブロック積I-6.30
ブロック積I-5.60
電線共同溝ブロック
非常用口扉案内板
D-P(H)ø0.40-17.50
D-P(H)ø0.40-177.00
DEL-Y-D1-5(c,u,t= 48.00)
Ds-Rg-0.70-0.15-278.70
Ds-M-64.50
Ds-M-58.00
Ds-M-T8.10
Ds-M-ø0.10-1.00
Ds-Pu-0.24-0.24-18.40
Ds-Pu-0.24-0.24-5.30
Ds-Pu-0.24-0.24-13.00
Ds-Pu-0.24-0.24-18.00
Ds-Pu-0.24-0.24-24.00
Ds-Pu-0.24-0.24-5.70
Ds-Pu-0.24-0.24-20.50
Ds-Pu-0.24-0.24-23.80
Ds-Pu-0.24-0.24-5.80
Ds-Pu-0.24-0.24-3.00
Ds-Pu-0.24-0.24-1.60
Ds-Pu-0.24-0.24-6.70
Ds-Pu-0.24-0.24-1.20
Ds-Pu-0.24-0.24-3.80
Ds-Pu-0.24-0.24-3.00
Ds-Pu0.45-0.45-43.40
Ds-Pu0.45-0.45-19.35
Ds-Pu0.45-0.45-18.80
Ds-Pu0.45-0.45-38.80
Ds-Pu0.45-0.45-5.50
Ds-Pu0.45-0.45-51.00
Ds-Pu0.30-0.30-63.50
Ds-Pu0.45-0.45-95.00
Ds-Pu0.45-0.45-16.30
Ds-Pu0.45-0.45-19.40
Ds-U'0.45-0.45-14.40
Ds-U'0.45-0.45-8.90
Ds-U'(G)-0.45-0.45-14.00
Ds-Pu-0.45-0.45-6.50
Ds-Pu0.45-0.45-3.10
Ds-Pu-0.45-0.45-33.80
Dc'-0.70-0.70-0.50
Dc'-0.70-0.70-0.60
Dc-0.45-0.45-0.60
Dc'-M-A
Dc'-0.70-0.70-0.60
Dc-0.45-0.45-0.60
Dc'-0.70-0.70-0.60
Dc'-0.70-0.70-0.60
Dc'-0.70-0.70

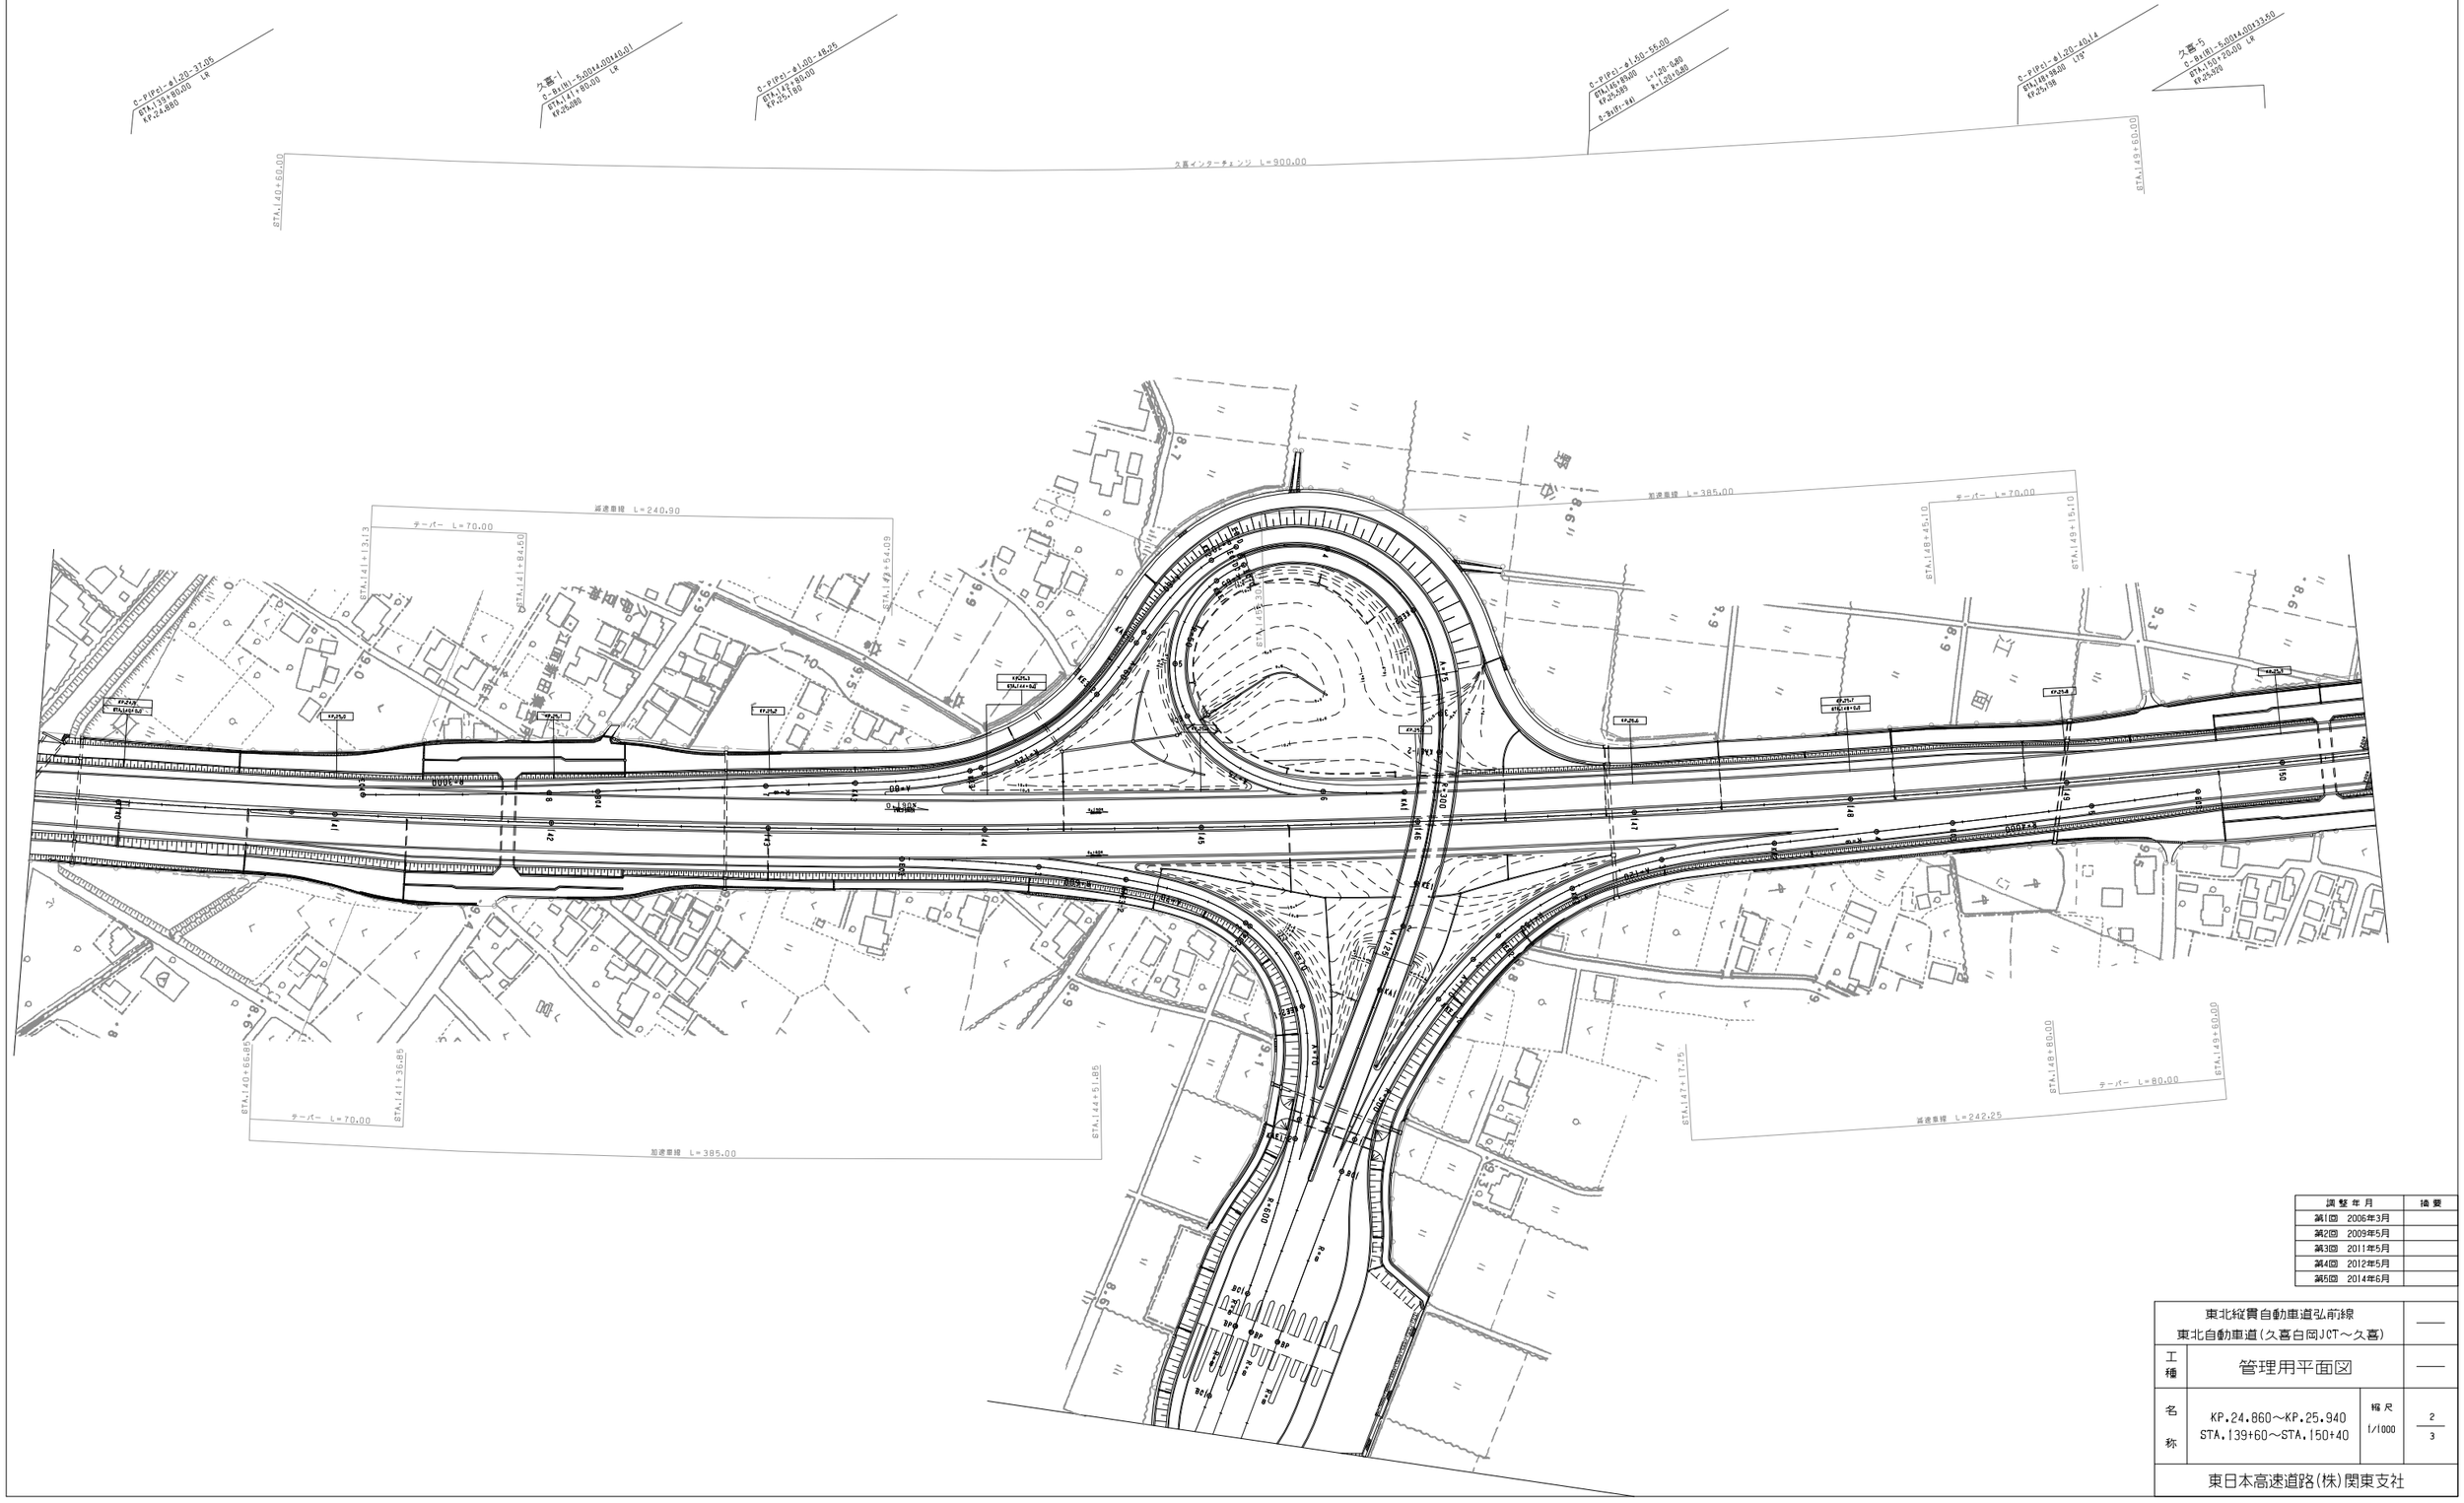

調整年月	摘要
第1回 2006年3月	
第2回 2009年5月	
第3回 2011年5月	
第4回 2012年5月	
第5回 2014年6月	

東北縦貫自動車道弘前線 東北自動車道(久喜白岡JCT～久喜)			——
工種	管理用平面図		——
名称	KP.24.860～KP.25.940 STA.139+60～STA.150+40	縮尺 1/1000	2/3
東日本高速道路(株)関東支社			

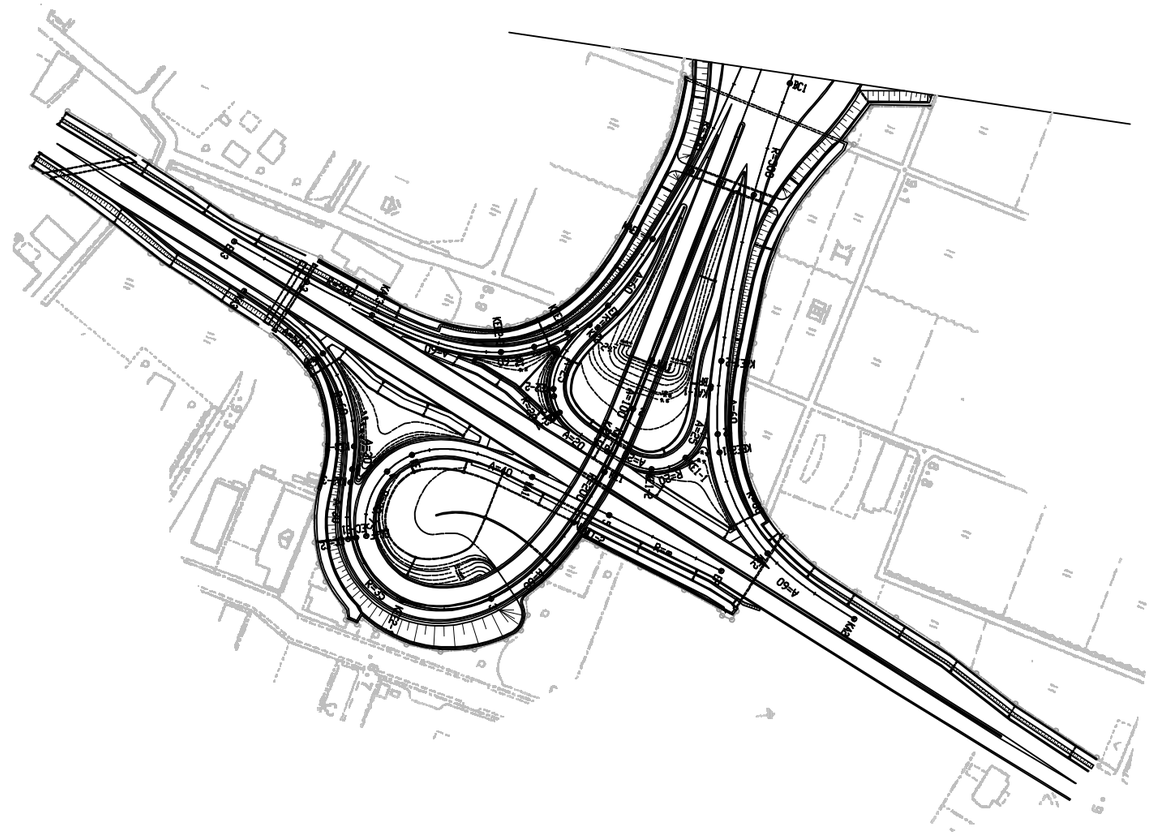
RC1
RC2
RC3
RC4
RC5
RC6
RC7
RC8
RC9
RC10
RC11
RC12
RC13
RC14
RC15
RC16
RC17
RC18
RC19
RC20
RC21
RC22
RC23
RC24
RC25
RC26
RC27
RC28
RC29
RC30
RC31
RC32
RC33
RC34
RC35
RC36
RC37
RC38
RC39
RC40
RC41

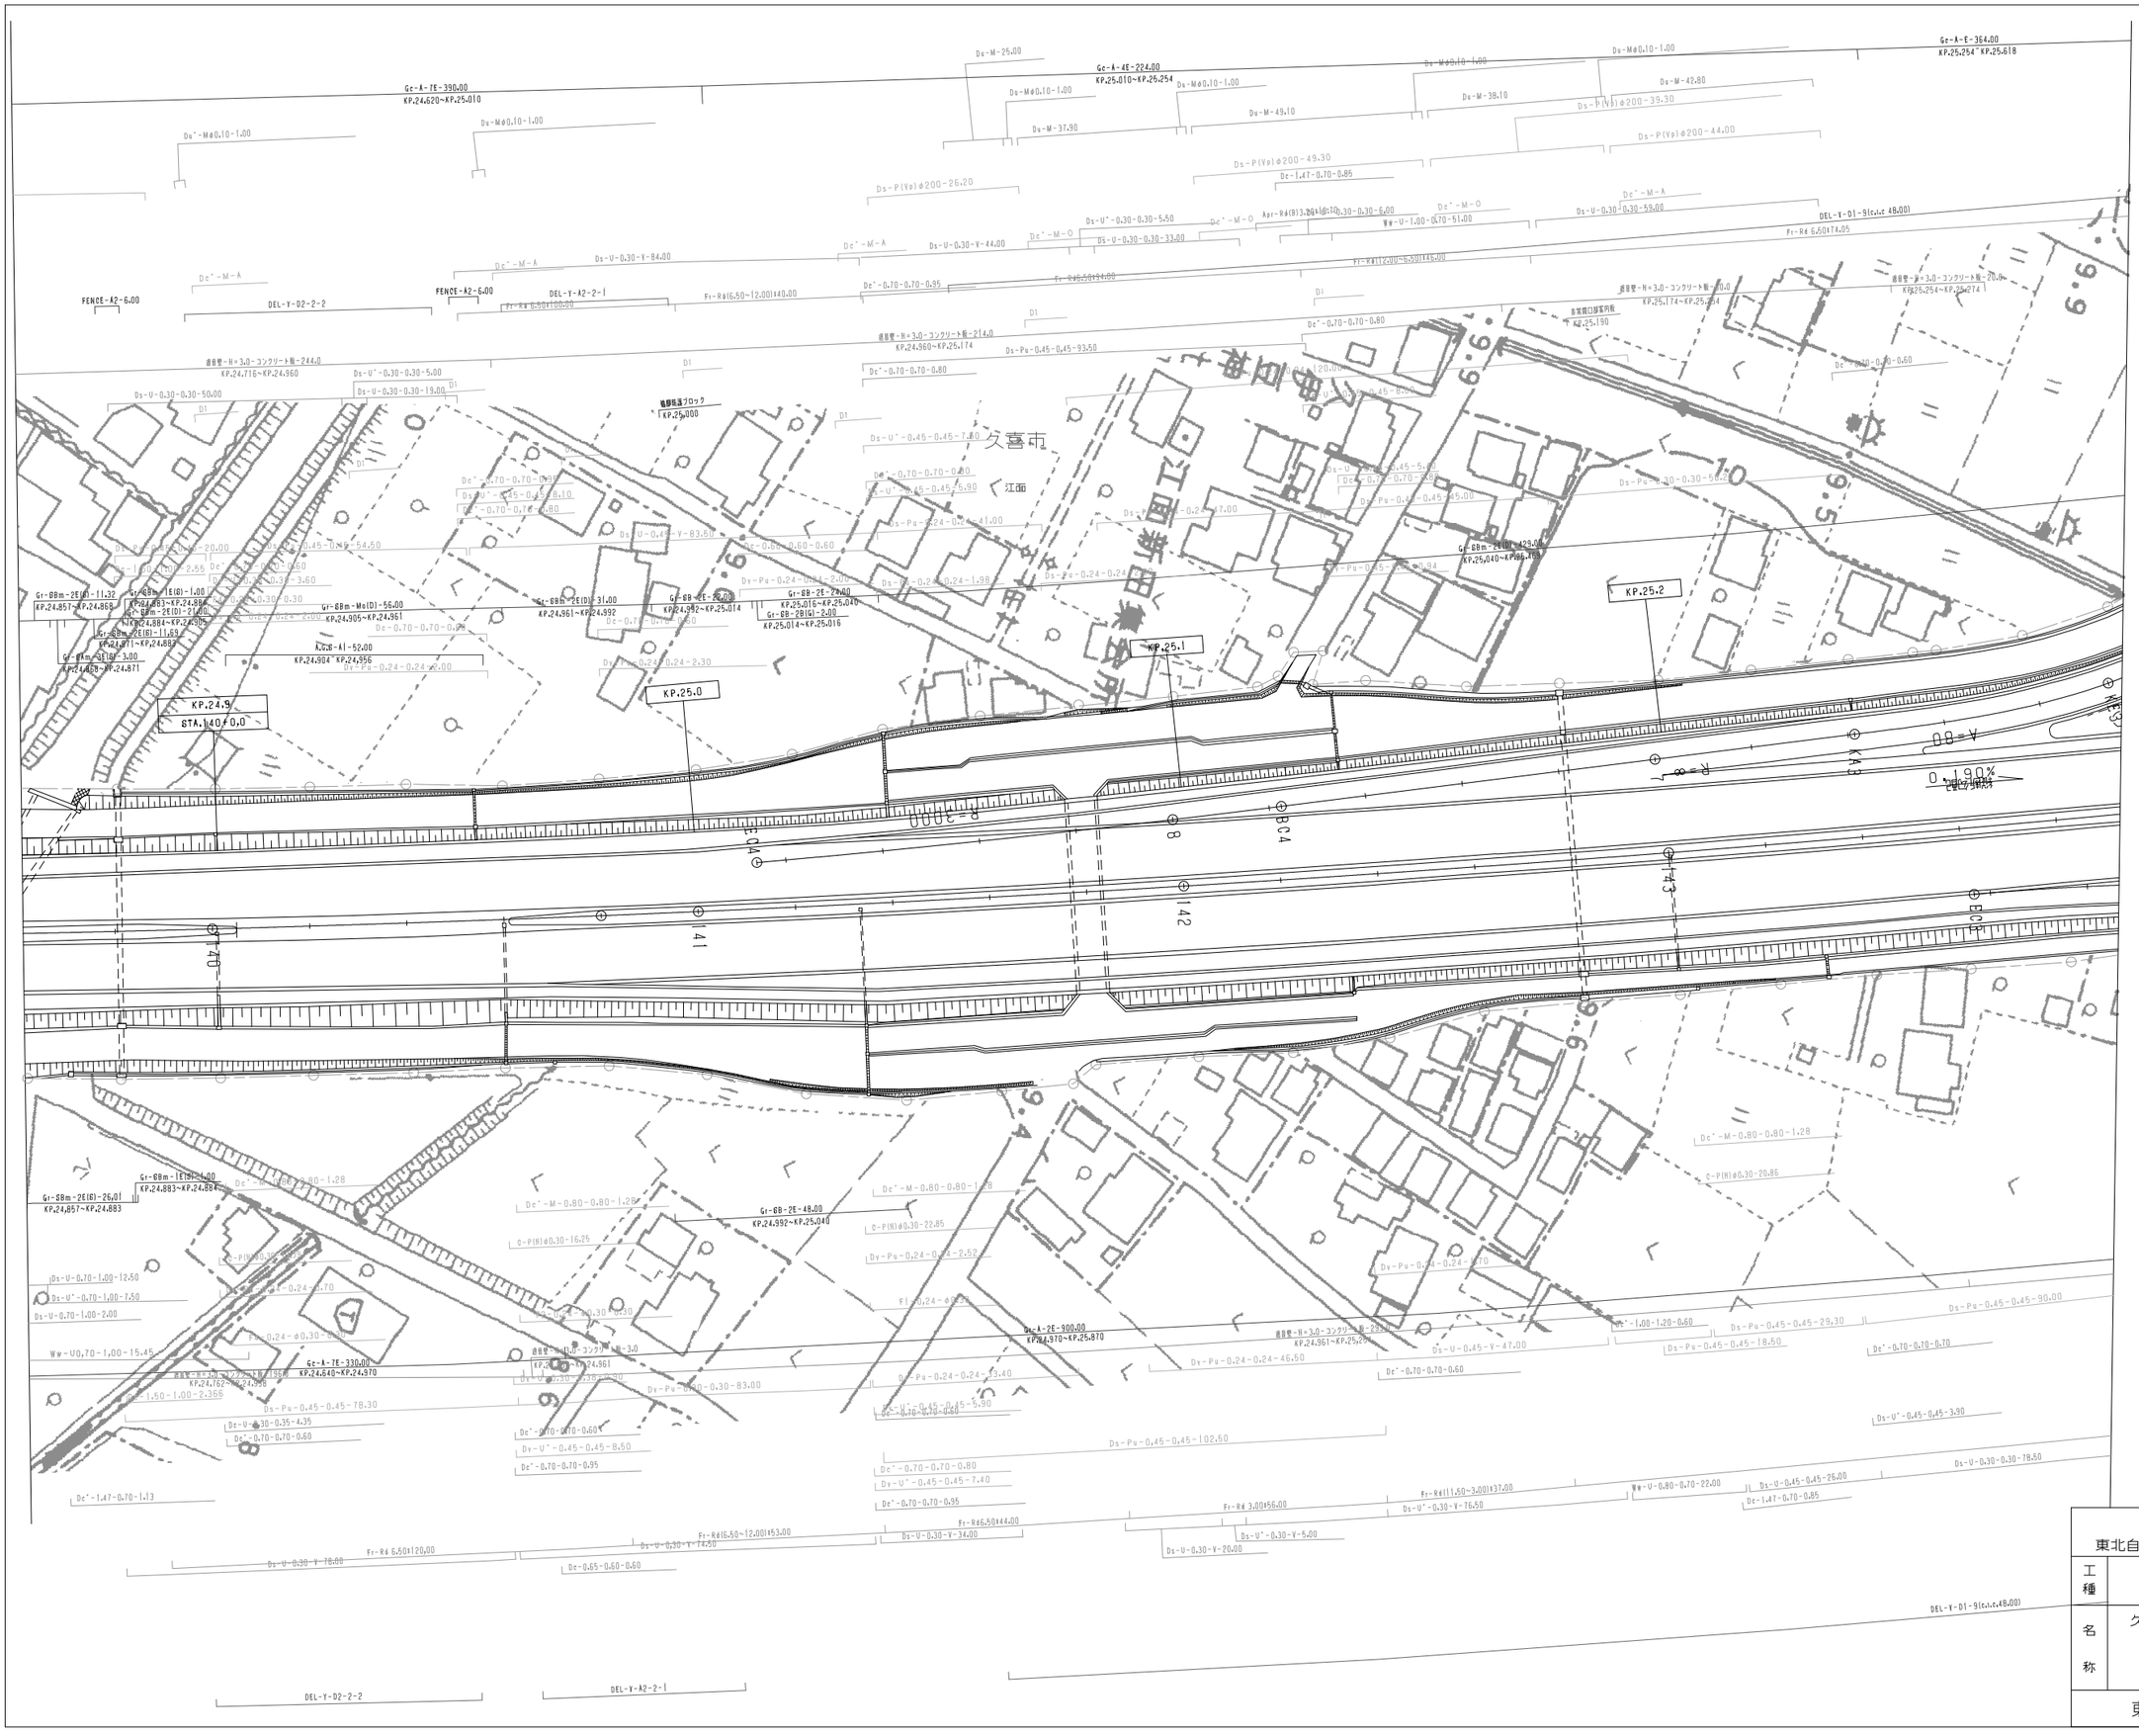

調整年月	摘要
第1回 2006年3月	
第2回 2010年5月	
第3回 2011年5月	
第4回 2014年6月	

東北縦貫自動車道弘前線 東北自動車道(久喜白岡JCT～久喜)			――
工種	管理用平面図		――
名称	久喜インターチェンジ KP.24.960～KP.25.860 STA.140+60～STA.149+60	縮尺 1/500	1 4
東日本高速道路(株)関東支社			

東北縦貫自動車道弘前線
東北自動車道（久喜白岡JCT～久喜）

工種：管理用平面図

名称：久喜インターチェンジ
KP.24.960～KP.25.860
STA.140+60～STA.149+60

縮尺：1/500

2/4

東日本高速道路(株)関東支社

調整年月	摘要
第1回 2006年3月	
第2回 2008年5月	
第3回 2009年5月	
第4回 2010年5月	
第5回 2011年5月	

東北縦貫自動車道弘前線
東北自動車道（久喜白岡JCT～久喜）

工種	管理用平面図		
名称	久喜インターチェンジ KP.24.960～KP.25.860 STA.140+60～STA.149+60	縮尺 1/500	3 4

東日本高速道路(株)関東支社

調整年月	摘要
第1回　2006年3月	
第2回　2010年5月	
第3回　2011年5月	

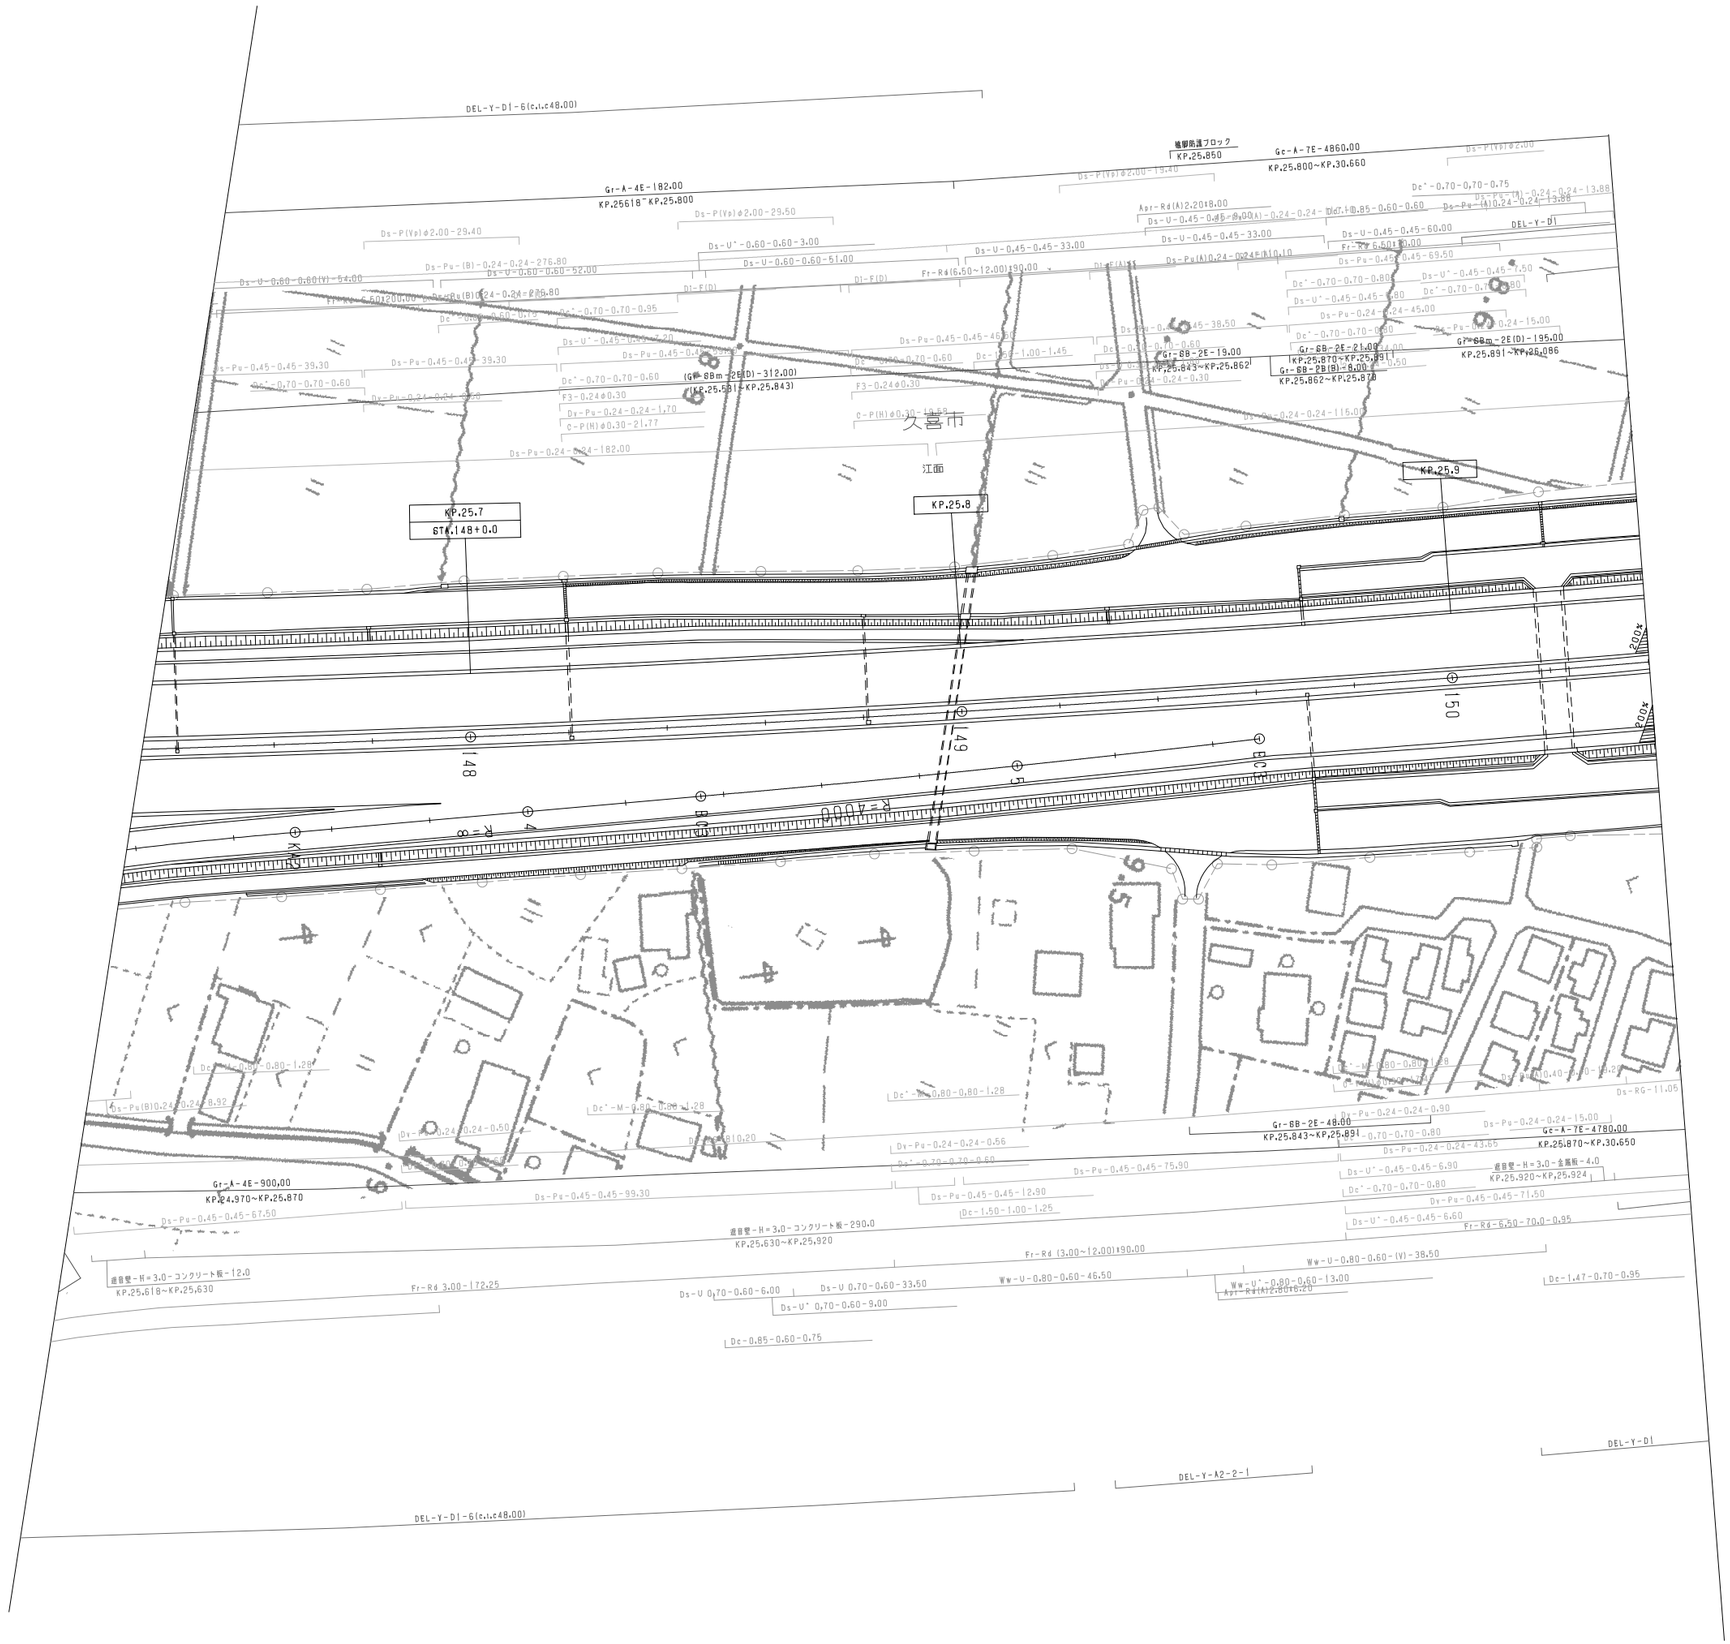

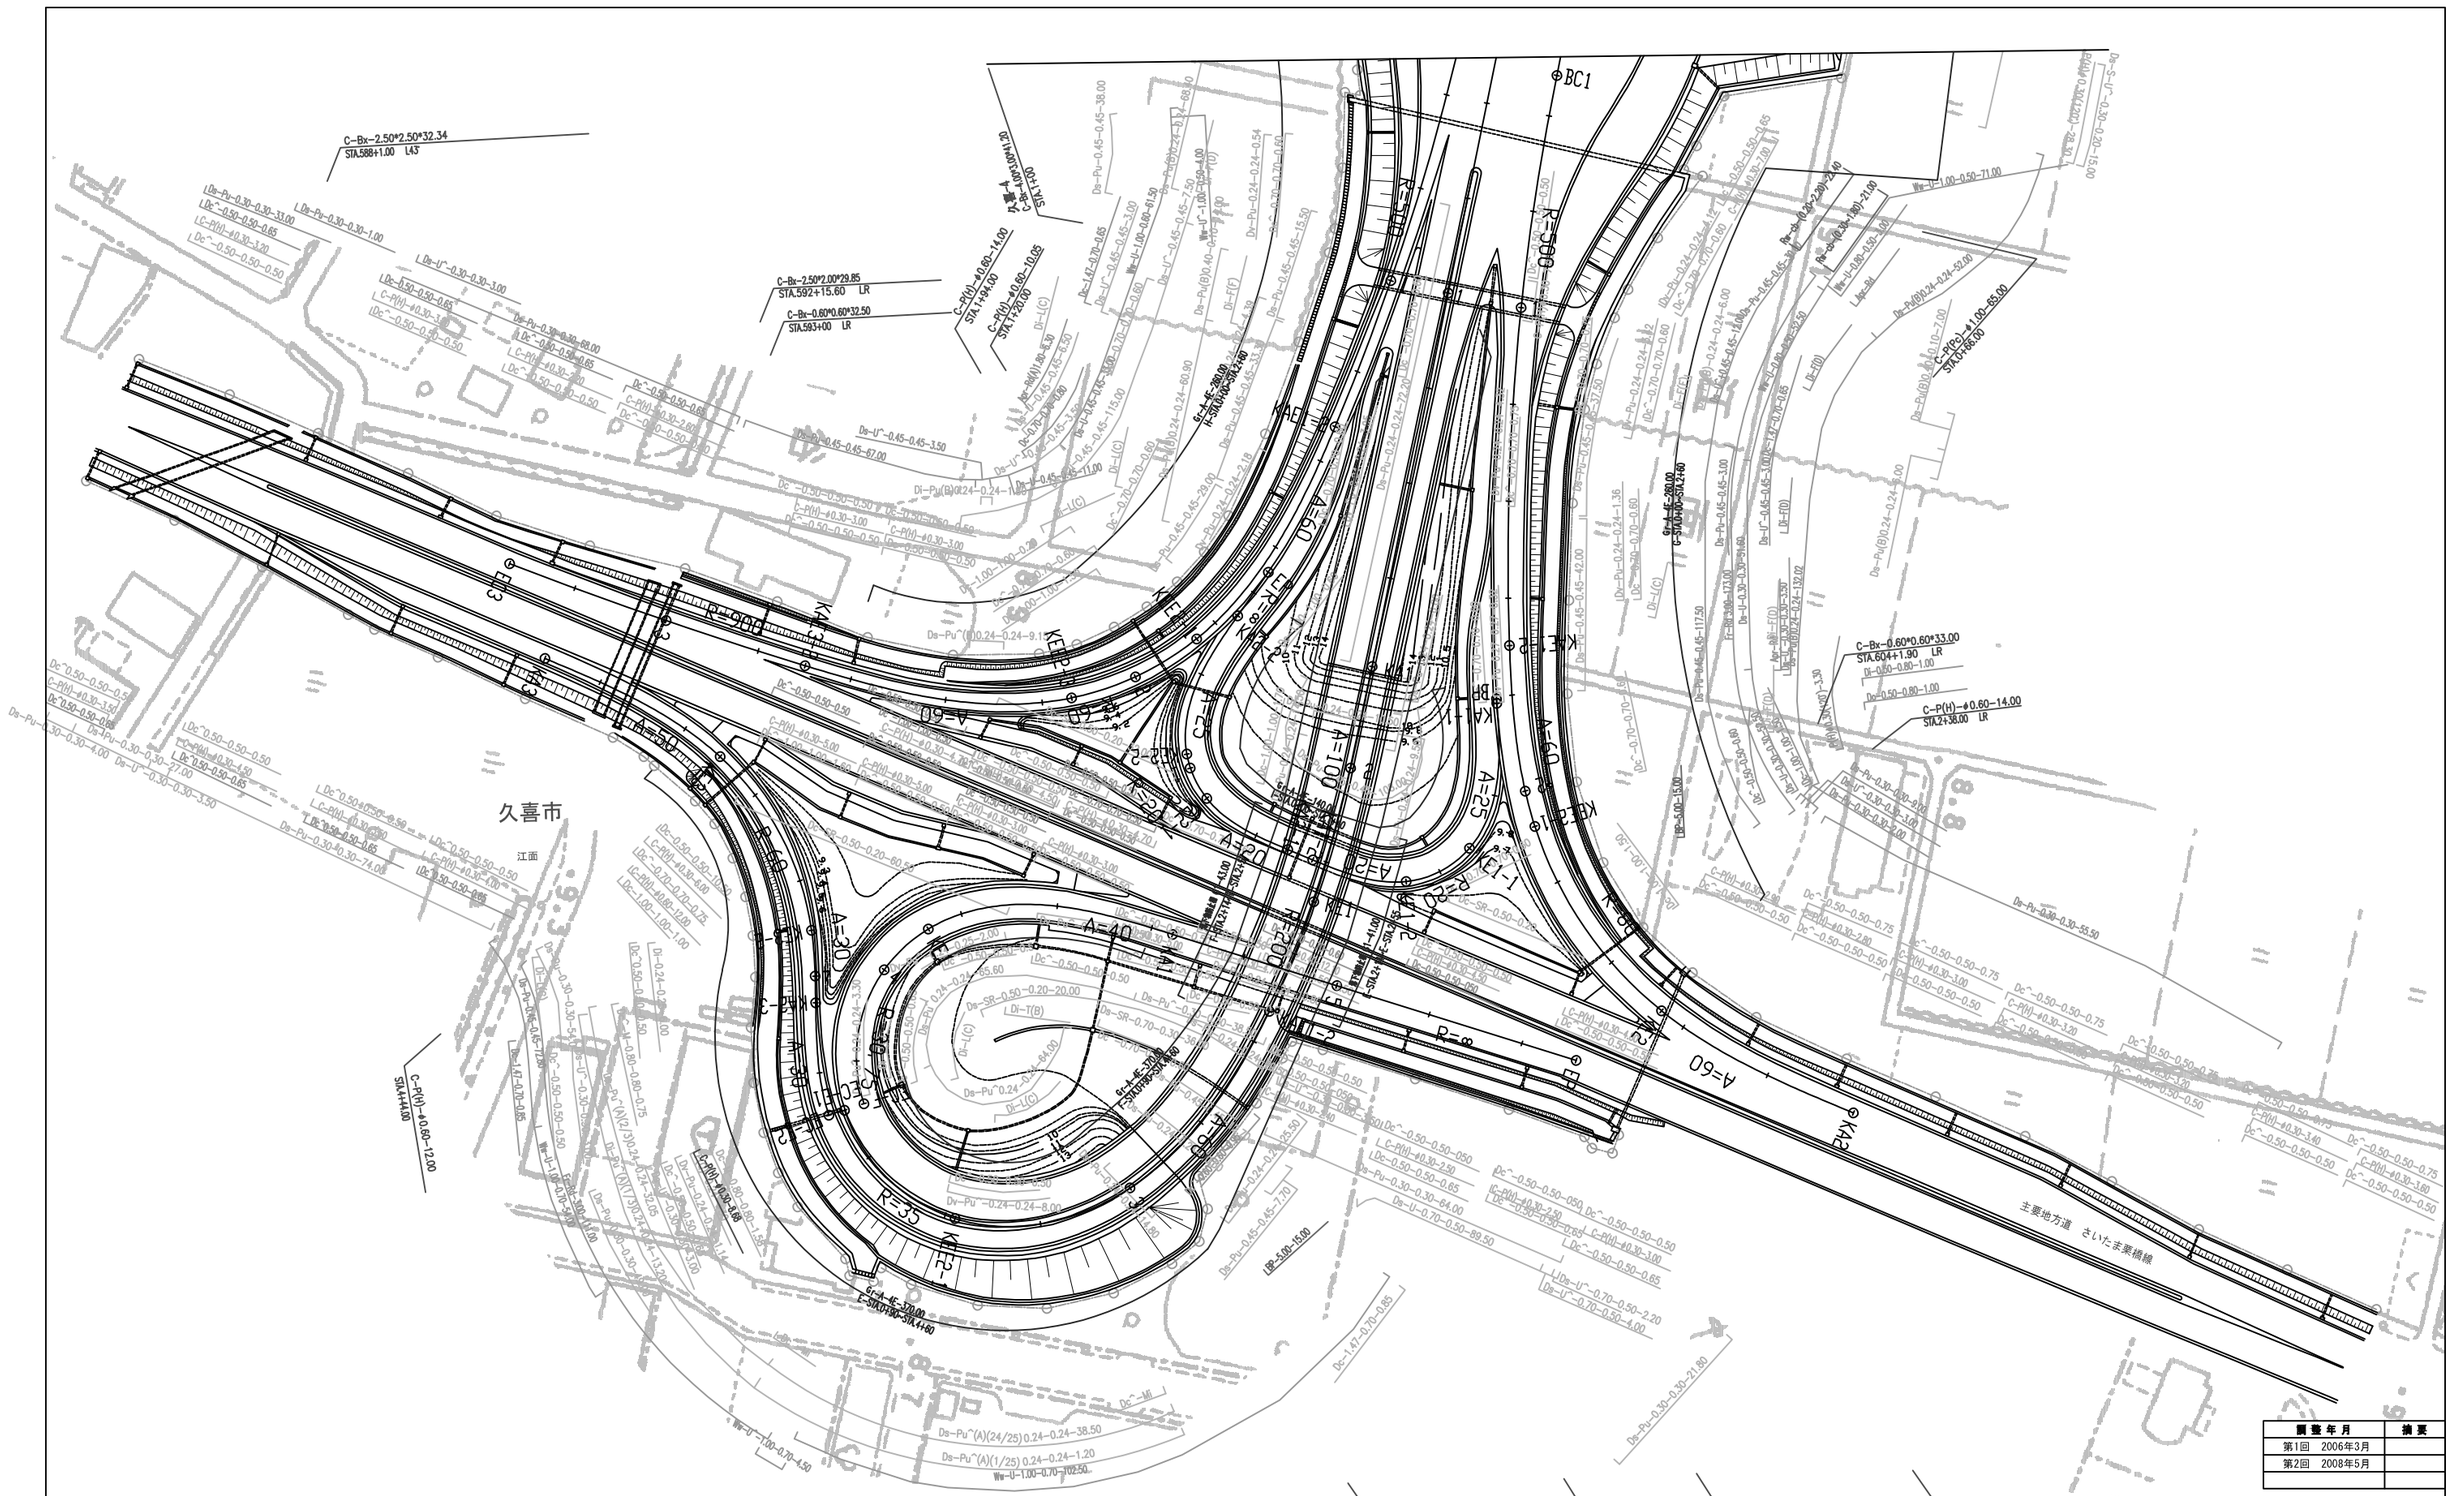

調整年月	摘要
第1回 2006年3月	
第2回 2008年5月	

東北縦貫自動車道弘前線 東北自動車道(久喜白岡JCT～久喜)			—
工種	管理用平面図		—
名称	久喜インターチェンジ KP. 24. 960～KP. 25. 860 STA. 140+60～STA. 149+60	縮尺 1/500	4 4
東日本高速道路(株)関東支社			

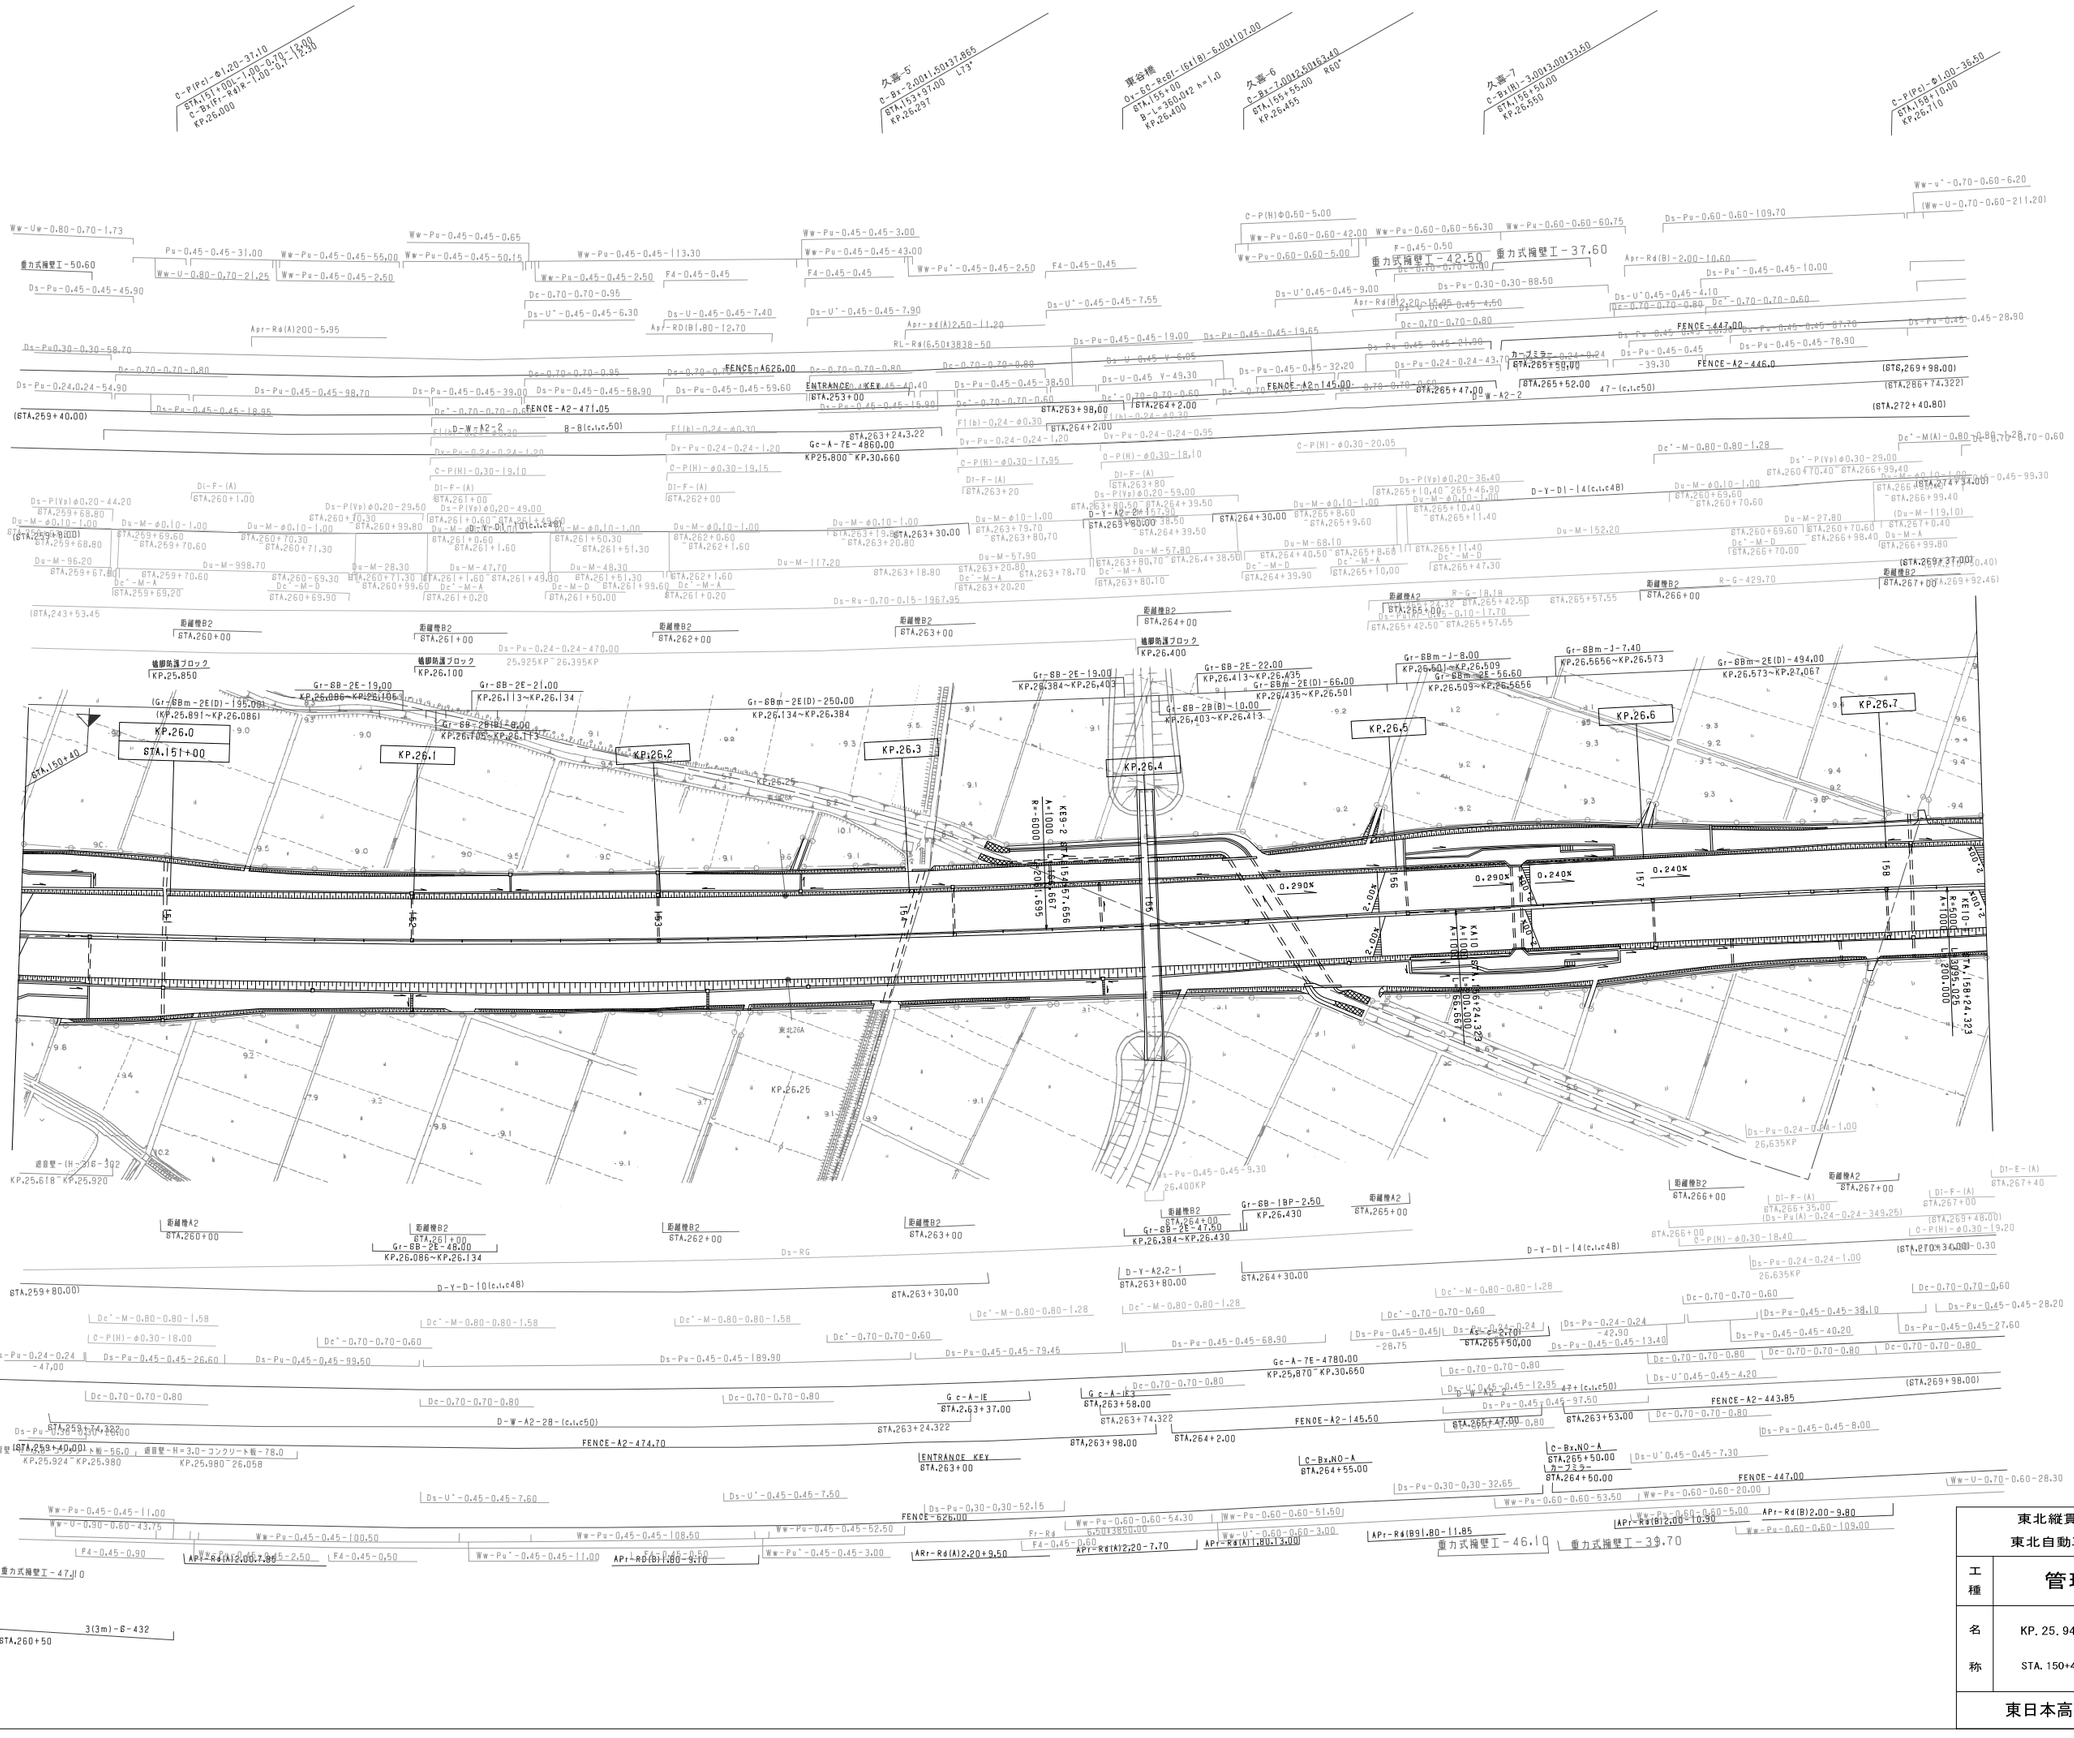
重力式擁壁工－50.60
重力式擁壁工－42.50
重力式擁壁工－37.60
重力式擁壁工－47.10
重力式擁壁工－39.70
FENCE-A2-471.05
FENCE-A2-446.0
FENCE-A2-443.85
FENCE-A2-474.70
FENCE-626.00
ENTRANCE KEY
KP.26.0
KP.26.1
KP.26.2
KP.26.3
KP.26.4
KP.26.5
KP.26.6
KP.26.7
KP.26.25
KP.25.850
KP.26.100
KP.26.400
KP.26.430
KP.26.509
KP.26.573
KP.26.656
KP.25.924~KP.25.980
KP.25.980~26.058
KP.25.618~KP.25.920
KP.25,870~KP.30.660
KP.25.800~KP.30.660
STA.150+40
STA.151+00
STA.158+24.323
3(m)-6-432
遮音壁-H=3.0-コンクリート板-78.0
遮音壁-H=3.0-コンクリート板-56.0
遮音壁-H=3.0-コンクリート板-102
鳩卵防護ブロック
距離標B2
距離標A2
久喜-5
久喜-6
久喜-7
東谷橋
C-P(Pc)-φ1.20-37.10
C-P(Pc)-φ1.00-36.50
C-P(N)-φ0.50-5.00
C-P(N)-φ0.30-20.05
C-P(N)-φ0.30-19.10
C-P(N)-φ0.30-17.95
C-P(N)-φ0.30-18.10
C-P(N)-φ0.30-19.15
C-P(N)-φ0.30-18.40
C-P(N)-φ0.30-19.20
C-Bx.NO-A
C-Bx.NO-A
D-W-A2-2
D-W-A2-28-(c.i.c50)
D-W-A2-27-(c.i.c50)
D-Y-D1-10(c.i.c48)
D-Y-D1-14(c.i.c48)
D-Y-A2-2
D-Y-A2-1
Gc-A-7E-4860.00
Gc-A-7E-4780.00
Gc-A-1E
Gc-A-1E3
Gr-8B-2E-19.00
Gr-8B-2E-21.00
Gr-8B-2E-22.00
Gr-8B-2E-46.00
Gr-8B-2E-47.50
Gr-8B-2E-56.60
Gr-8B-1P-2.50
Gr-8Bm-2E(D)-250.00
Gr-8Bm-2E(D)-494.00
Gr-8Bm-2E(D)-66.00
Gr-8Bm-1-7.40
Gr-8Bm-J-8.00
Gr-8B-2B(B)-10.00
Gr-8Bm-2E(D)-195.00
Ww-Uw-0.80-0.70-1.73
Ww-U-0.80-0.70-21.25
Ww-Pu-0.45-0.45-31.00
Ww-Pu-0.45-0.45-55.00
Ww-Pu-0.45-0.45-2.50
Ww-Pu-0.45-0.45-0.65
Ww-Pu-0.45-0.45-50.15
Ww-Pu-0.45-0.45-113.30
Ww-Pu-0.45-0.45-2.50
Ww-Pu-0.45-0.45-3.00
Ww-Pu-0.45-0.45-43.00
Ww-Pu'-0.45-0.45-2.50
Ww-Pu-0.60-0.60-42.00
Ww-Pu-0.60-0.60-5.00
Ww-Pu-0.60-0.60-56.30
Ww-Pu-0.60-0.60-60.75
Ww-u'-0.70-0.60-6.20
(Ww-U-0.70-0.60-211.20)
Ds-Pu-0.60-0.60-109.70
Ds-Pu-0.30-0.30-58.70
Ds-Pu-0.30-0.30-88.50
Ds-Pu-0.24.0.24-54.90
Ds-Pu-0.24-0.24-1.20
Ds-Pu-0.24-0.24-43.70
Ds-Pu-0.24-0.24-0.95
Ds-Pu-0.24-0.24-1.00
Ds-Pu-0.24-0.24-349.25
Ds-Pu-0.24-0.24-47.00
Ds-Pu-0.45-0.45-98.70
Ds-Pu-0.45-0.45-39.00
Ds-Pu-0.45-0.45-58.90
Ds-Pu-0.45-0.45-59.60
Ds-Pu-0.45-0.45-38.50
Ds-Pu-0.45-0.45-19.00
Ds-Pu-0.45-0.45-19.65
Ds-Pu-0.45-0.45-32.20
Ds-Pu-0.45-0.45-18.95
Ds-Pu-0.45-0.45-15.90
Ds-Pu-0.45-0.45-38.90
Ds-Pu-0.45-0.45-43.40
Ds-Pu-0.45-0.45-21.00
Ds-Pu-0.45-0.45-78.90
Ds-Pu-0.45-0.45-97.70
Ds-Pu-0.45-0.45-28.90
Ds-Pu-0.45-0.45-28.20
Ds-Pu-0.45-0.45-38.10
Ds-Pu-0.45-0.45-40.20
Ds-Pu-0.45-0.45-27.60
Ds-Pu-0.45-0.45-8.00
Ds-Pu-0.45-0.45-99.30
Ds-Pu-0.45-0.45-13.40
Ds-Pu-0.45-0.45-12.95
Ds-Pu-0.45-0.45-97.50
Ds-Pu-0.45-0.45-9.30
Ds-Pu-0.45-0.45-7.60
Ds-Pu-0.45-0.45-7.50
Ds-Pu-0.45-0.45-3.00
Ds-Pu-0.45-0.45-11.00
Ds-Pu-0.45-0.45-100.50
Ds-Pu-0.45-0.45-108.50
Ds-Pu-0.45-0.45-52.50
Ds-Pu-0.45-0.45-11.00
Ds-Pu-0.45-0.45-2.50
Ds-Pu-0.45-0.45-0.50
Ds-Pu-0.45-0.45-0.90
Ds-Pu-0.30-0.30-52.15
Ds-Pu-0.30-0.30-32.65
Ds-Pu-0.24-0.24-470.00
Ds-Pu-0.24-0.24-1.00
Ds-Ru-0.70-0.15-1967.95
Ds-U'-0.45-0.45-12.30
Ds-U'-0.45-0.45-4.10
Ds-U'-0.45-0.45-9.00
Ds-U'-0.45-0.45-7.90
Ds-U'-0.45-0.45-7.55
Ds-U'-0.45-0.45-6.30
Ds-U'-0.45-0.45-7.40
Ds-U'-0.45-0.45-4.20
Ds-U'-0.45-0.45-7.30
Ds-U-0.45-V-49.30
Ds-U-0.45-V-5.05
Ds-P(Vb)φ0.20-44.20
Ds-P(Vb)φ0.20-29.50
Ds-P(Vb)φ0.20-49.00
Ds-P(Vb)φ0.20-59.00
Ds-P(Vb)φ0.20-36.40
Ds-P(Vb)φ0.30-29.00
Ds-P(Vs)φ0.20-36.40
Ds-P(Vs)φ0.20-46.90
Ds-P(Vs)φ0.20-15.90
Dc-0.70-0.70-0.95
Dc-0.70-0.70-0.80
Dc-0.70-0.70-0.60
Dc'-0.70-0.70-0.60
Dc'-M-0.80-0.80-1.28
Dc'-M-0.80-0.80-1.58
Dc'-M-0.80-0.80-1.88
Dc'-M(A)-0.80-0.80-28.70-0.60
Dc'-M-0.80-0.80-1.28
Dc'-M-0.80-0.80-1.58
Dc'-M-0.80-0.80-1.28
Dc'-M-0.80-0.80-1.28
Dc'-M-0.80-0.80-1.28

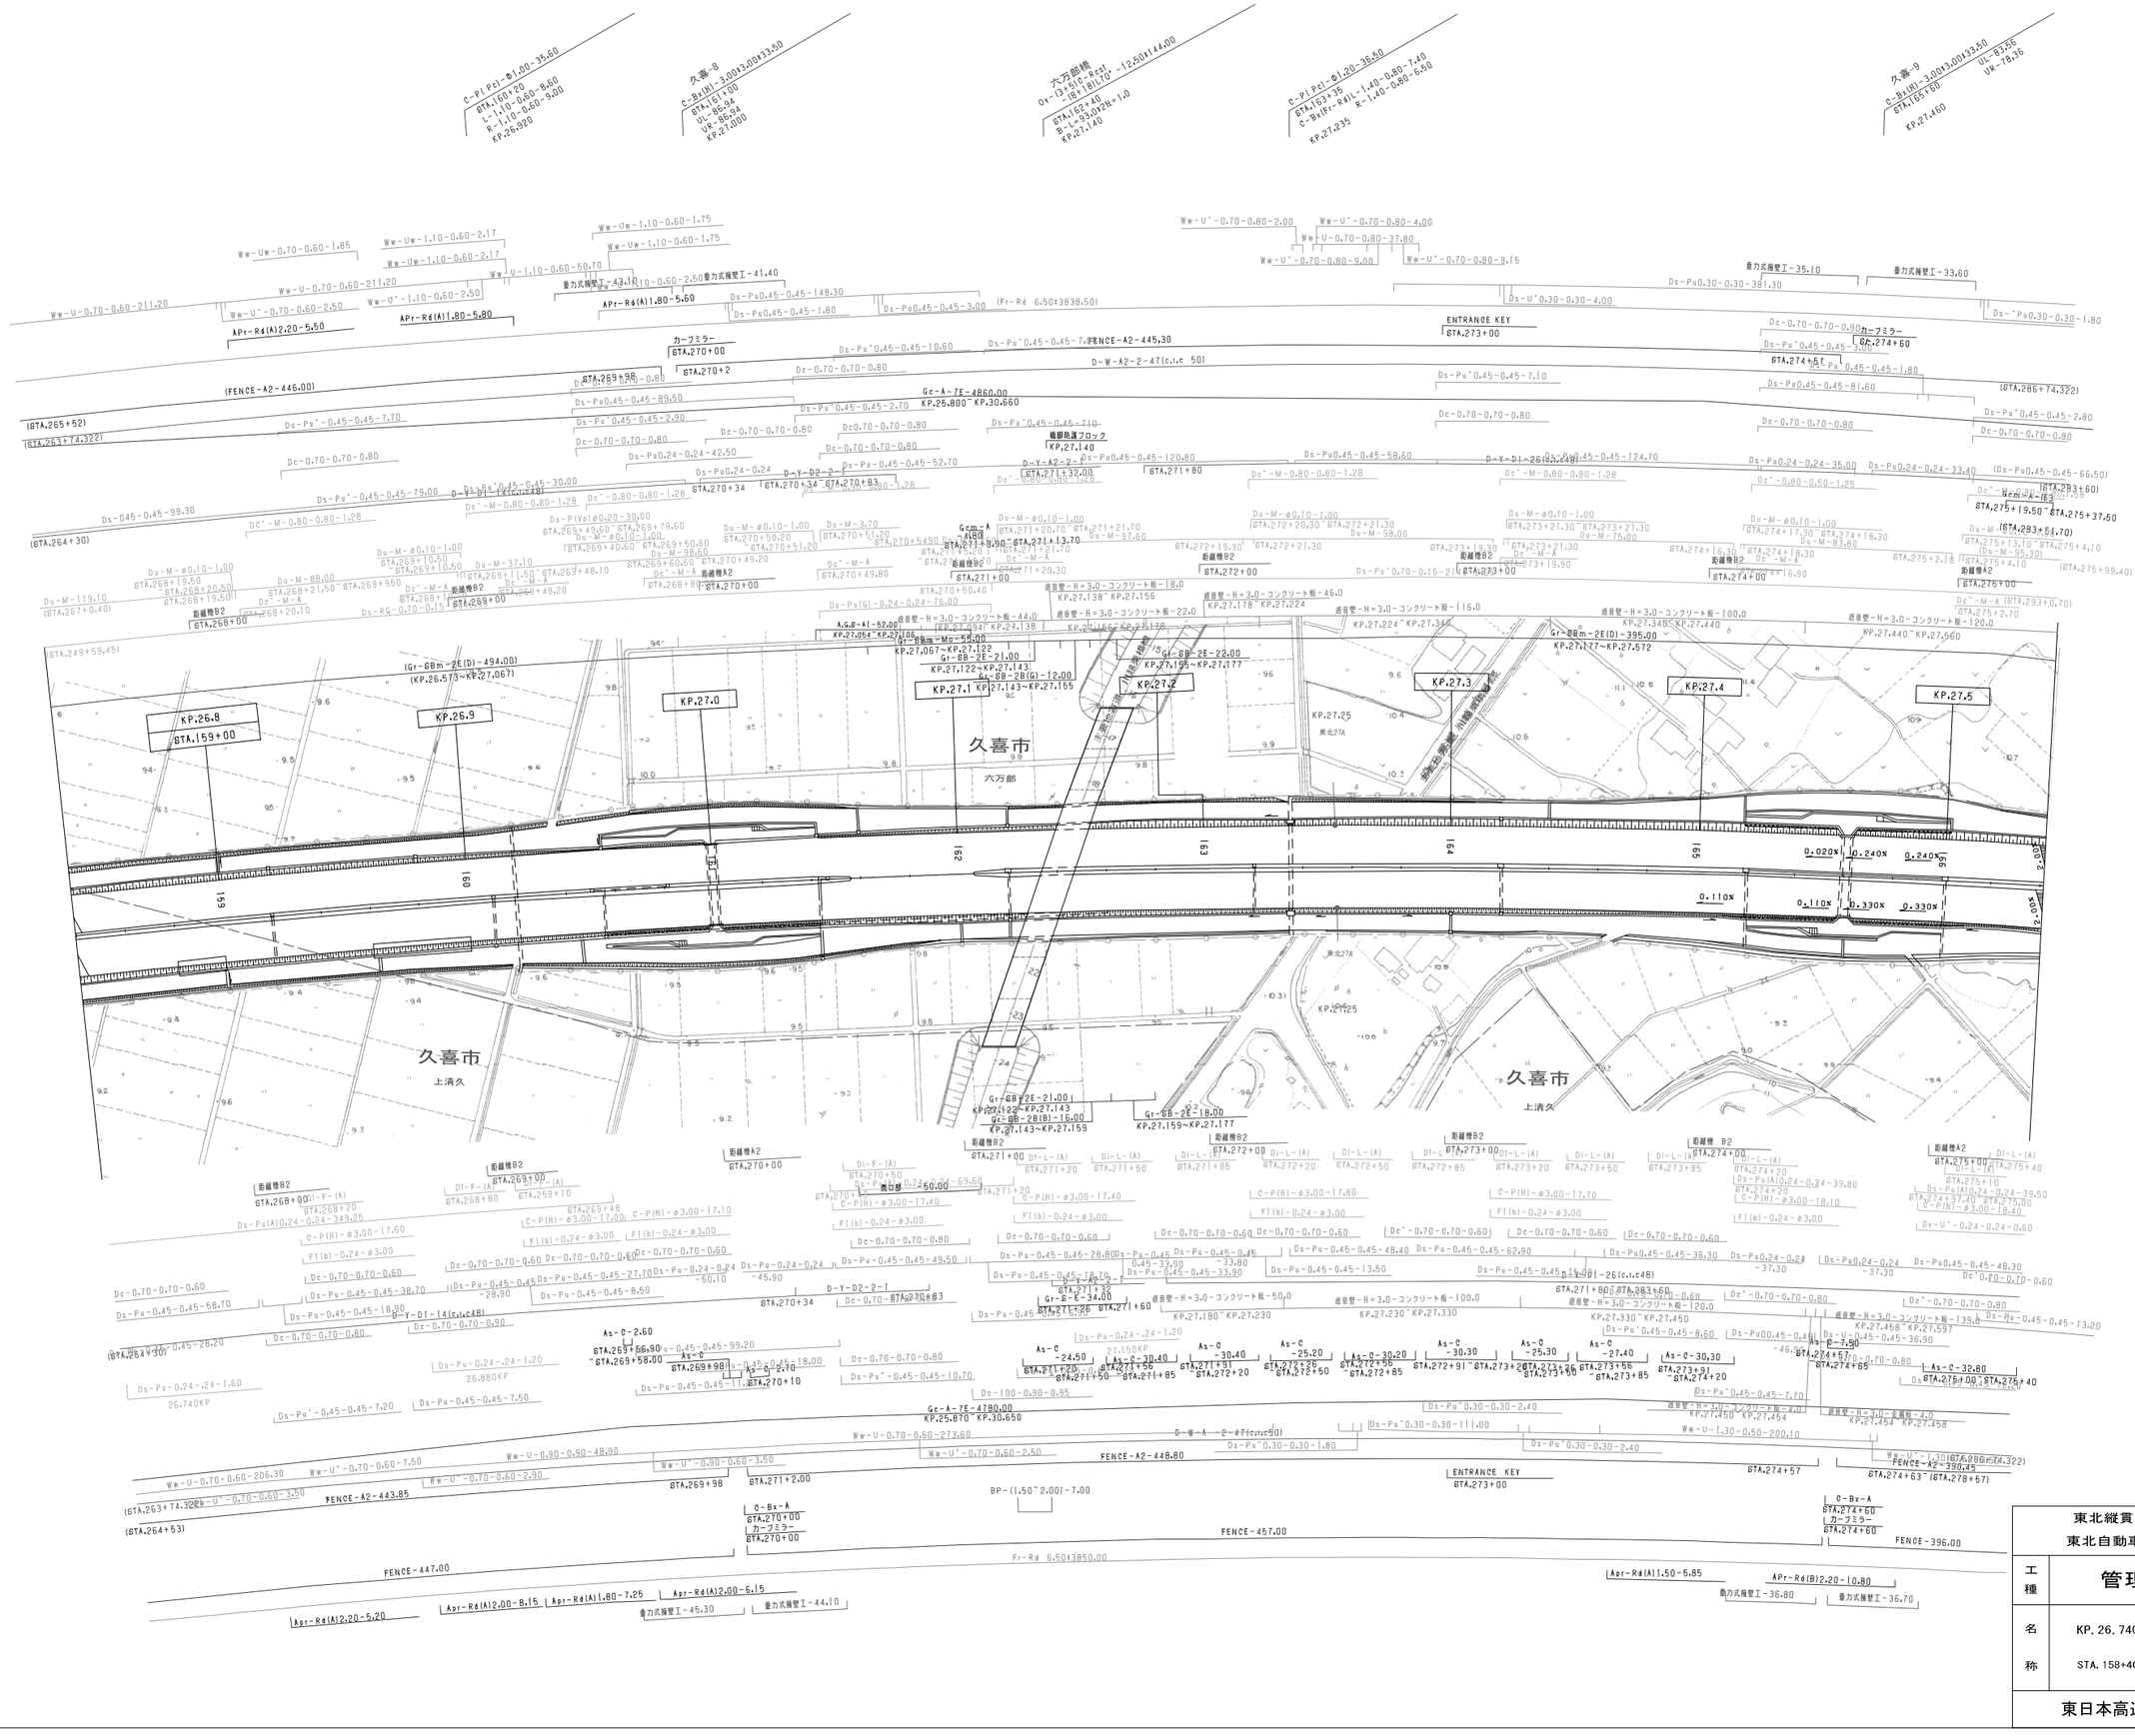
KP.26.8
KP.26.9
KP.27.0
KP.27.1
KP.27.2
KP.27.3
KP.27.4
KP.27.5
久喜市
六万部
久喜市
上清久
久喜市
上清久
ENTRANCE KEY
STA.273+00
ENTRANCE KEY
STA.273+00
カーブミラー
STA.270+00
カーブミラー
STA.270+00
カーブミラー
STA.274+60
カーブミラー
STA.274+60
重力式擁壁工-35.10
重力式擁壁工-33.60
重力式擁壁工-43.10
重力式擁壁工-41.40
重力式擁壁工-44.10
重力式擁壁工-45.30
重力式擁壁工-36.80
重力式擁壁工-36.70
遮音壁-H=3.0-コンクリート板-46.0
遮音壁-H=3.0-コンクリート板-116.0
遮音壁-H=3.0-コンクリート板-100.0
遮音壁-H=3.0-コンクリート板-120.0
遮音壁-H=3.0-コンクリート板-139.6
遮音壁-H=3.0-コンクリート板-18.0
遮音壁-H=3.0-コンクリート板-44.0
遮音壁-H=3.0-コンクリート板-22.0
遮音壁-H=3.0-コンクリート板-50.0
遮音壁-H=3.0-コンクリート板-100.0
遮音壁-H=3.0-コンクリート板-120.0
遮音壁-H=3.0-コンクリート板-4.0
遮音壁-H=3.0-支属板-4.0
防護柵B2
防護柵A2
(FENCE-A2-446.00)
FENCE-A2-445.30
FENCE-A2-443.85
FENCE-A2-448.80
FENCE-A2-390.45
FENCE-457.00
FENCE-447.00
FENCE-396.00
Gc-A-7E-4860.00
KP.25.800~KP.30.660
Gc-A-7E-4780.00
KP.25.870~KP.30.650
Gr-88m-2E(D)-494.00
(KP.26.573~KP.27.067)
Gr-88m-2E(D)-395.00
KP.27.177~KP.27.572
Gr-88-2E-21.00
KP.27.067~KP.27.122
Gr-88-2E-21.00
KP.27.122~KP.27.143
Gr-88-2E(G)-12.00
KP.27.143~KP.27.155
Gr-88-2E-22.00
KP.27.155~KP.27.177
Gr-88-2E-21.00
KP.27.122~KP.27.143
Gr-88-2E(B)-16.00
KP.27.143~KP.27.159
Gr-88-2E-18.00
KP.27.159~KP.27.177
Gr-G-E-34.00
KP.27.126~KP.27.160
Gcm-A-1E-4.00
KP.27.140
Gcm-A-1E-3.00
KP.27.275+19.50~KP.27.275+37.50
A.G.B-A1-52.00
KP.27.054~KP.27.106
BP-(1.50~2.00)-7.00
(Fr-Rd 6.50+3838.50)
Fr-Rd 6.50+3850.00
(KP.27.224~KP.27.344)
(KP.27.348~KP.27.440)
(KP.27.440~KP.27.560)
(KP.27.458~KP.27.597)
(KP.27.454~KP.27.458)
(KP.27.150KP)
(KP.27.165KP)
(KP.27.178)
(KP.27.138)
(KP.27.156)
(KP.27.230)
(KP.27.330)
(KP.27.450)
(KP.27.464)
(KP.27.475)
(KP.27.485)
(KP.27.525)
(KP.27.560)
(KP.27.597)
(KP.27.638)
(KP.27.678)
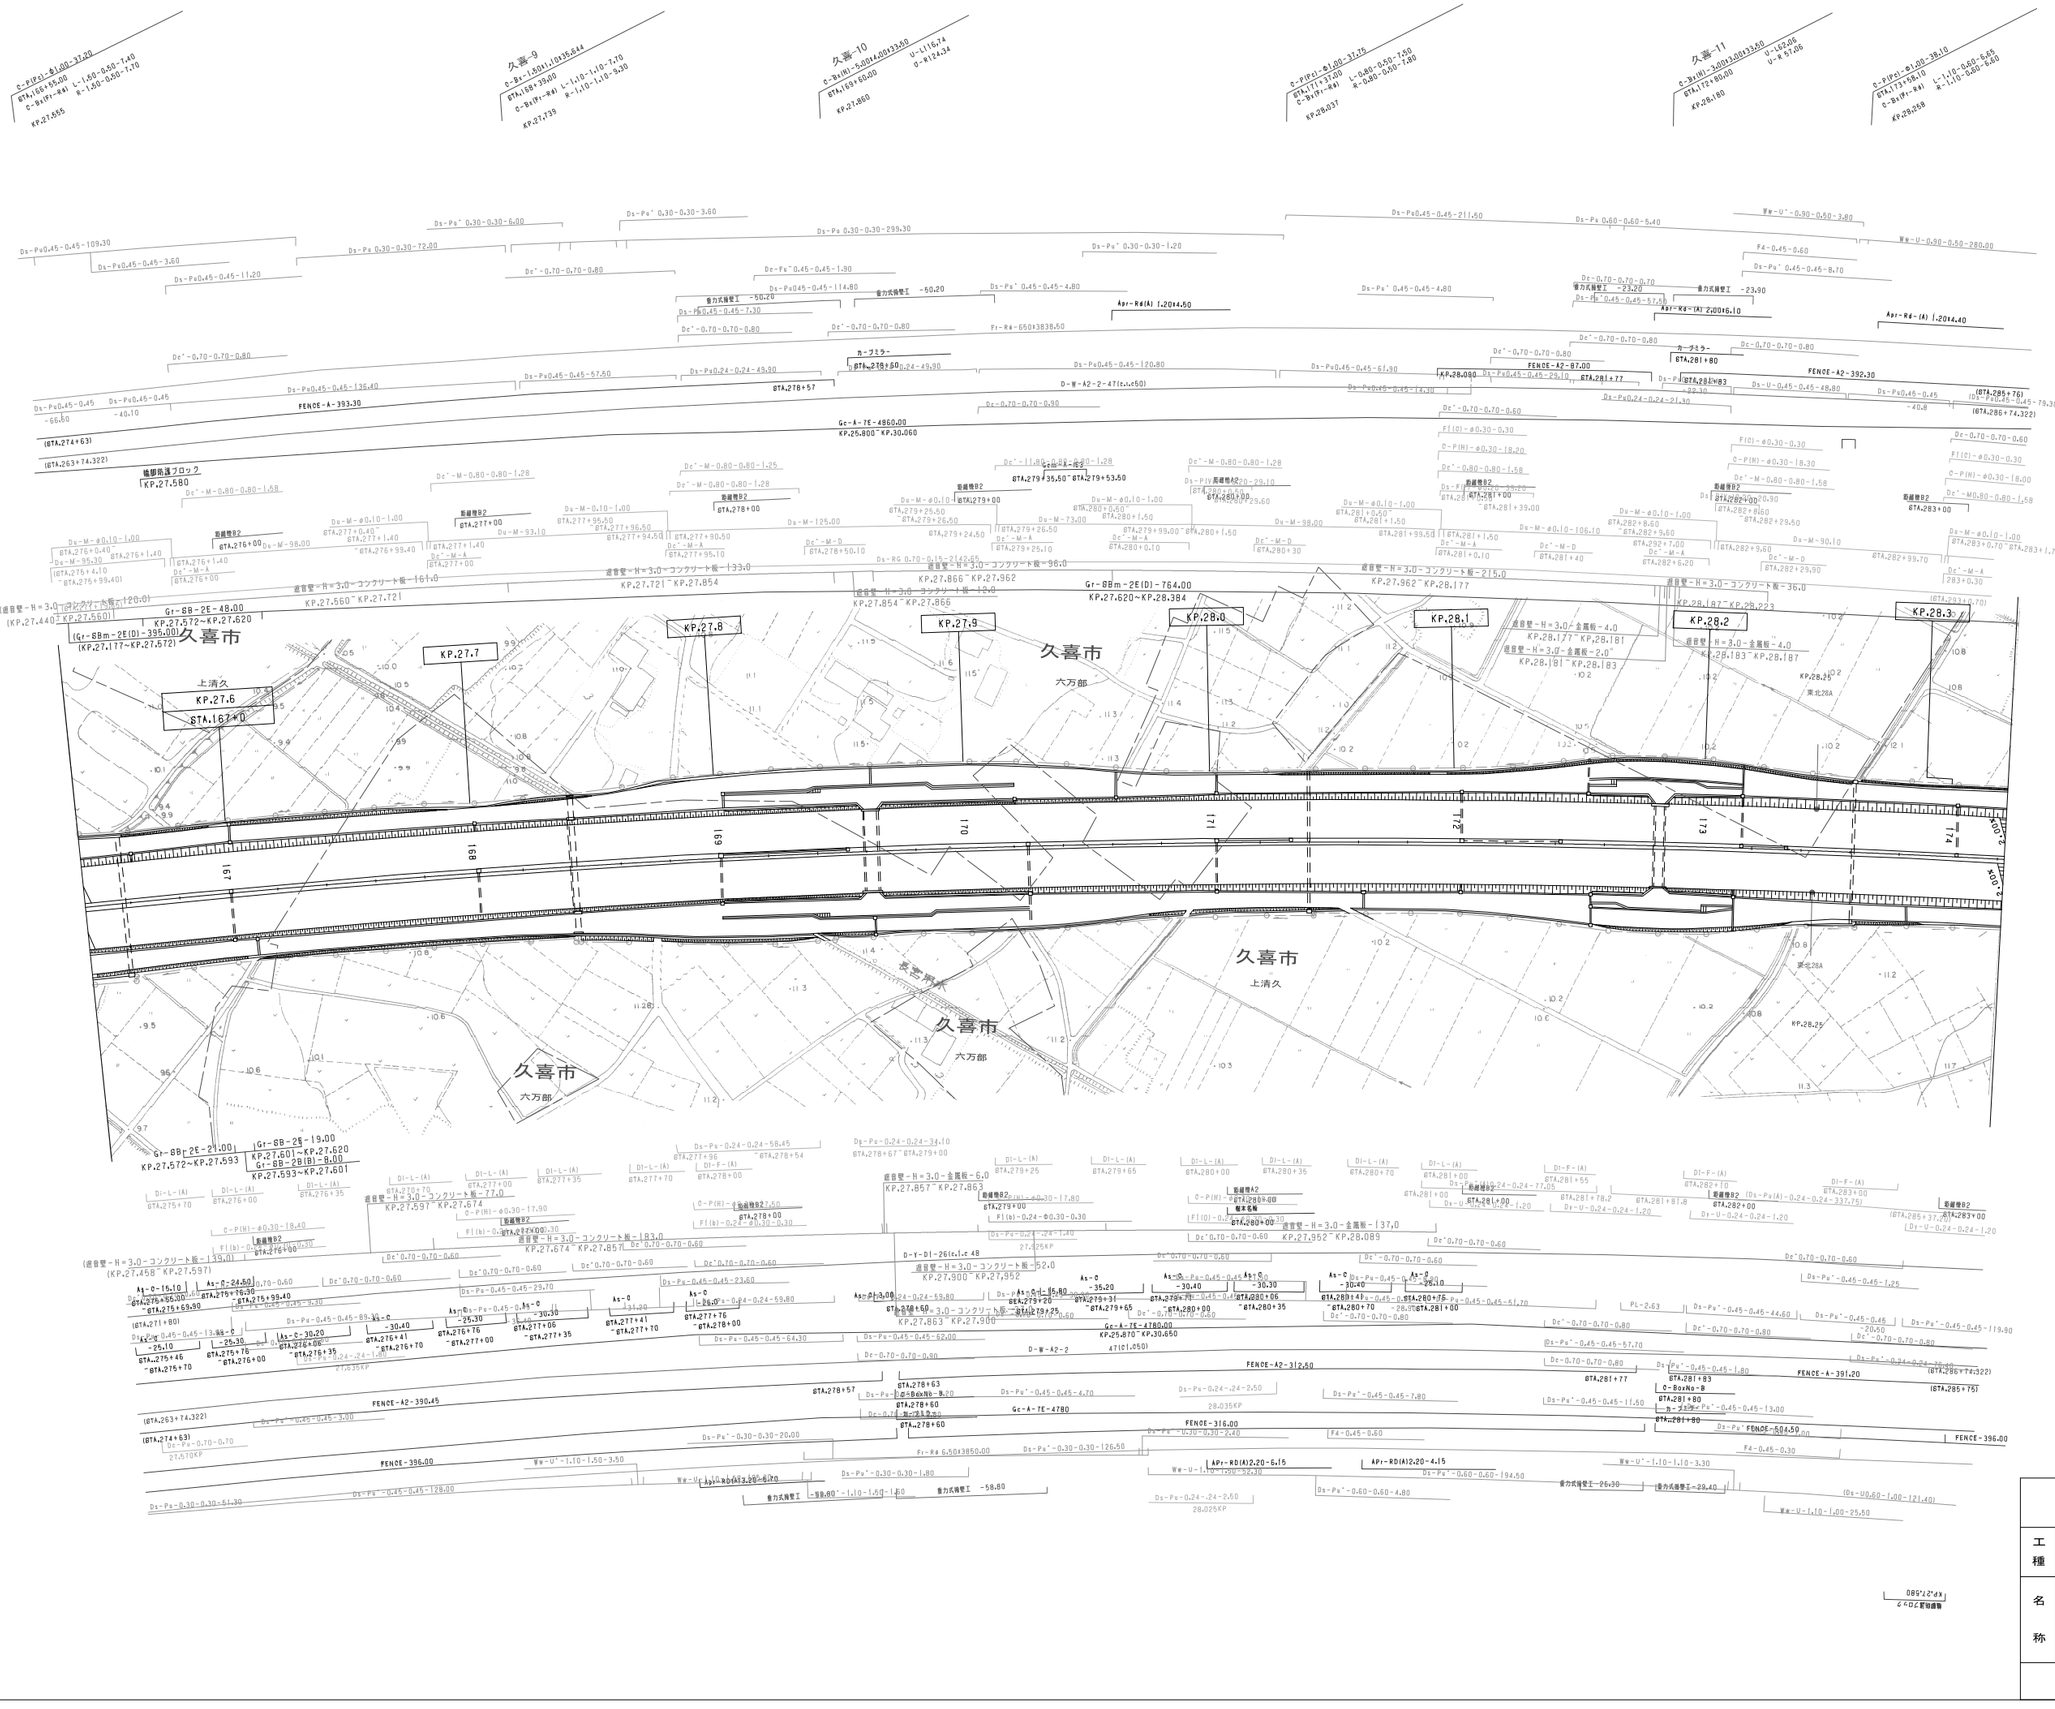

損整年月	摘要
第1回 2006年3月	
第2回 2011年5月	

東北縦貫自動車道弘前線
東北自動車道（久喜～加須）

工種：管理用平面図

名称：KP. 27. 540～KP. 28. 320
STA. 166+40～STA. 174+20

縮尺：1/1000

3/11

東日本高速道路(株)　関東支社

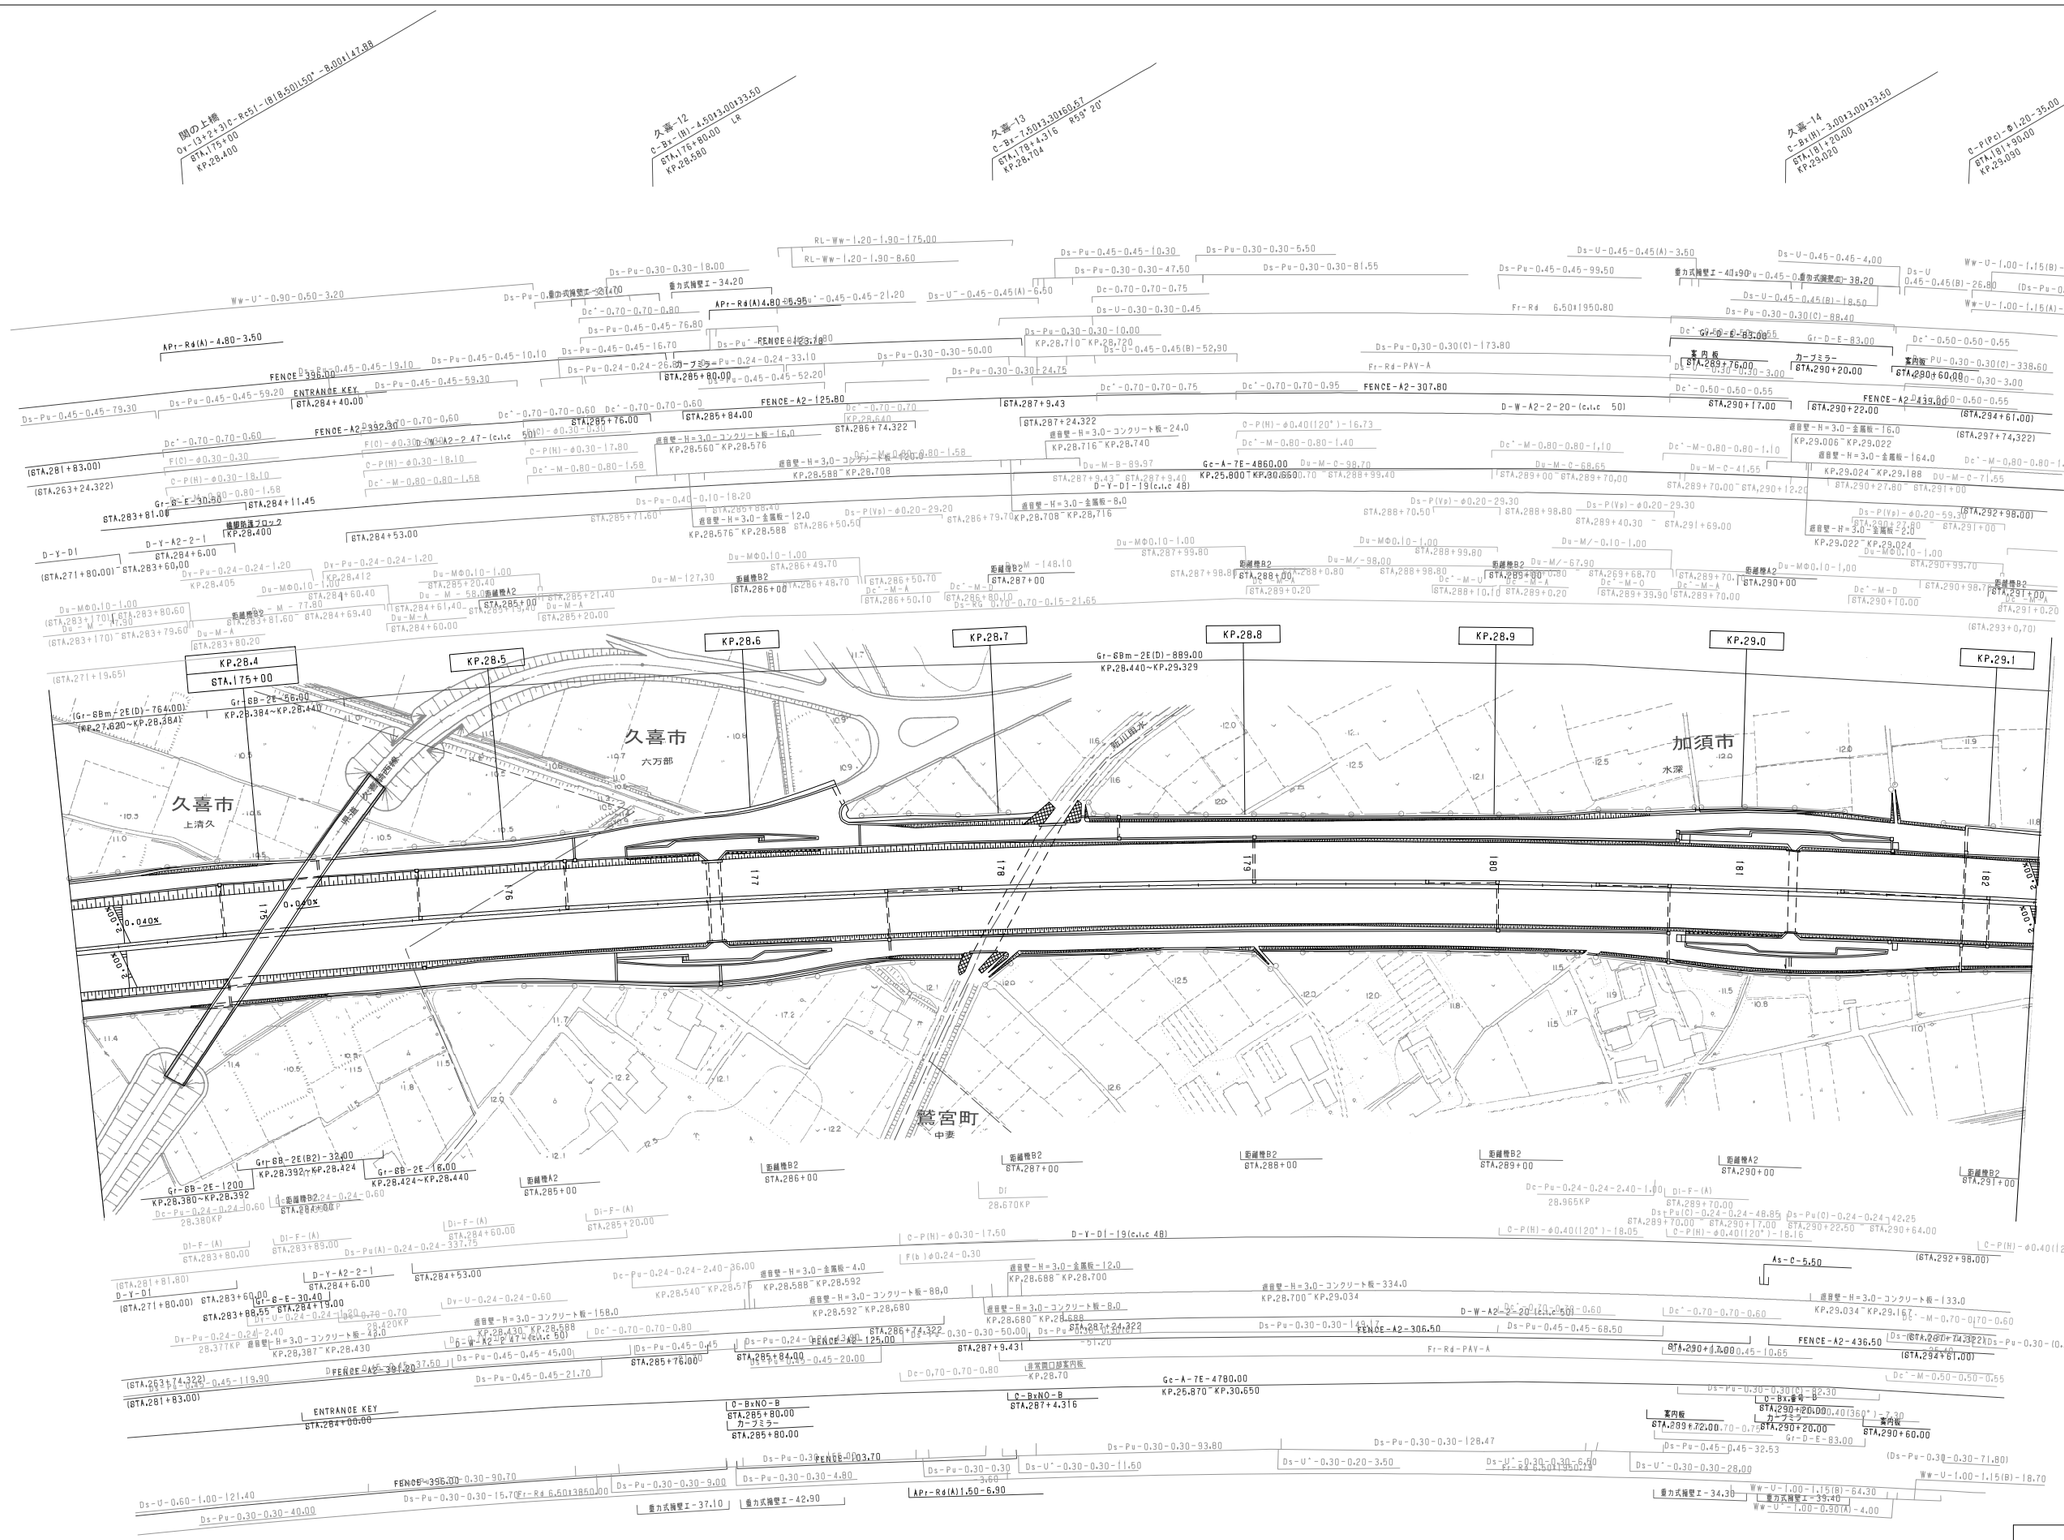
関の上橋
Gr-Bx(B)-4.6@13.00=33.50
STA.176+80.00
KP.28.580
久喜-12
C-Bx(B)-4.6@13.00=33.50
STA.176+80.00
KP.28.580
久喜-13
C-Bx-7.5@13.30=160.67
STA.178+4.316
KP.28.704
R=53° 20'
久喜-14
C-Bx(B)-3.0@13.00=33.40
STA.181+20.00
KP.29.020
C-P(Pc)-φ1.20-35.00
STA.181+90.00
KP.29.080
久喜市
上清久
久喜市
六万部
加須市
水深
鷲宮町
中妻
KP.28.4
STA.175+00
KP.28.5
KP.28.6
KP.28.7
KP.28.8
KP.28.9
KP.29.0
KP.29.1
東北自動車道
Gr-68m-2E(D)-889.00
KP.28.440~KP.29.329
(Gr-88m-2E(D)-764.00)
(KP.27.620~KP.28.384)
Gr-8B-2E-56.00
KP.28.384~KP.28.440
Gr-8B-2E(B2)-32.00
KP.28.392~KP.28.424
Gr-8B-2E-16.00
KP.28.424~KP.28.440
Gr-8B-2E-12.00
KP.28.380~KP.28.392
ENTRANCE KEY
STA.284+00.00
FENCE-A2-125.80
FENCE-A2-392.30
FENCE-A2-307.80
FENCE-A2-306.50
FENCE-A2-436.50
FENCE-A2-439.00
FENCE-A2-396.00
FENCE-A2-303.70
D-W-A2-2-20(c.t.c 50)
D-W-A2-2-47(c.t.c 50)
D-Y-D1-19(c.t.c 48)
Gc-A-7E-4860.00
KP.25.800~KP.30.660
Gc-A-7E-4780.00
KP.26.870~KP.30.650
Gr-68m-2E(D)-889.00
KP.28.440~KP.29.329
Fr-R4-PAV-A
Fr-R4 6.50(1950.80
Fr-R4 6.50(1385.00
APr-R4(A)4.80-5.95
APr-R4(A)-4.80-3.50
APr-R4(A)1.50-6.90
重力式擁壁T-34.20
重力式擁壁T-37.10
重力式擁壁T-42.90
重力式擁壁T-40.90
重力式擁壁T-38.20
重力式擁壁T-39.40
重力式擁壁T-34.30
カーブミラー
STA.290+20.00
案内板
STA.289+76.00
STA.290+60.00
STA.289+72.00
STA.290+00
STA.290+22.00
STA.290+17.00
STA.284+40.00
STA.284+11.45
STA.284+53.00
STA.284+6.00
STA.283+60.00
STA.283+88.55
STA.284+19.00
STA.285+80.00
STA.285+84.00
STA.285+76.00
STA.286+00
STA.286+74.322
STA.287+24.322
STA.287+9.43
STA.287+00
STA.288+00
STA.289+00
STA.290+00
STA.291+00
STA.292+98.00
STA.294+61.00
STA.297+74.322
KP.28.588~KP.28.708
KP.28.716~KP.28.740
KP.28.688~KP.28.708
KP.28.560~KP.28.576
KP.28.576~KP.28.588
KP.28.540~KP.28.557
KP.28.592~KP.28.680
KP.28.688~KP.28.700
KP.28.700~KP.29.034
KP.29.006~KP.29.022
KP.29.022~KP.29.024
KP.29.024~KP.29.188
KP.28.710~KP.28.720
KP.28.716~KP.28.716
KP.28.70
KP.28.670
KP.28.412
KP.28.405
KP.28.420
KP.28.387~KP.28.430
KP.28.430~KP.28.588
KP.28.588~KP.28.592
KP.28.680~KP.28.688
KP.28.700~KP.28.716
KP.28.716~KP.28.740
KP.28.740~KP.28.760
KP.28.760~KP.28.780
KP.28.780~KP.28.800
KP.29.520~KP.29.540

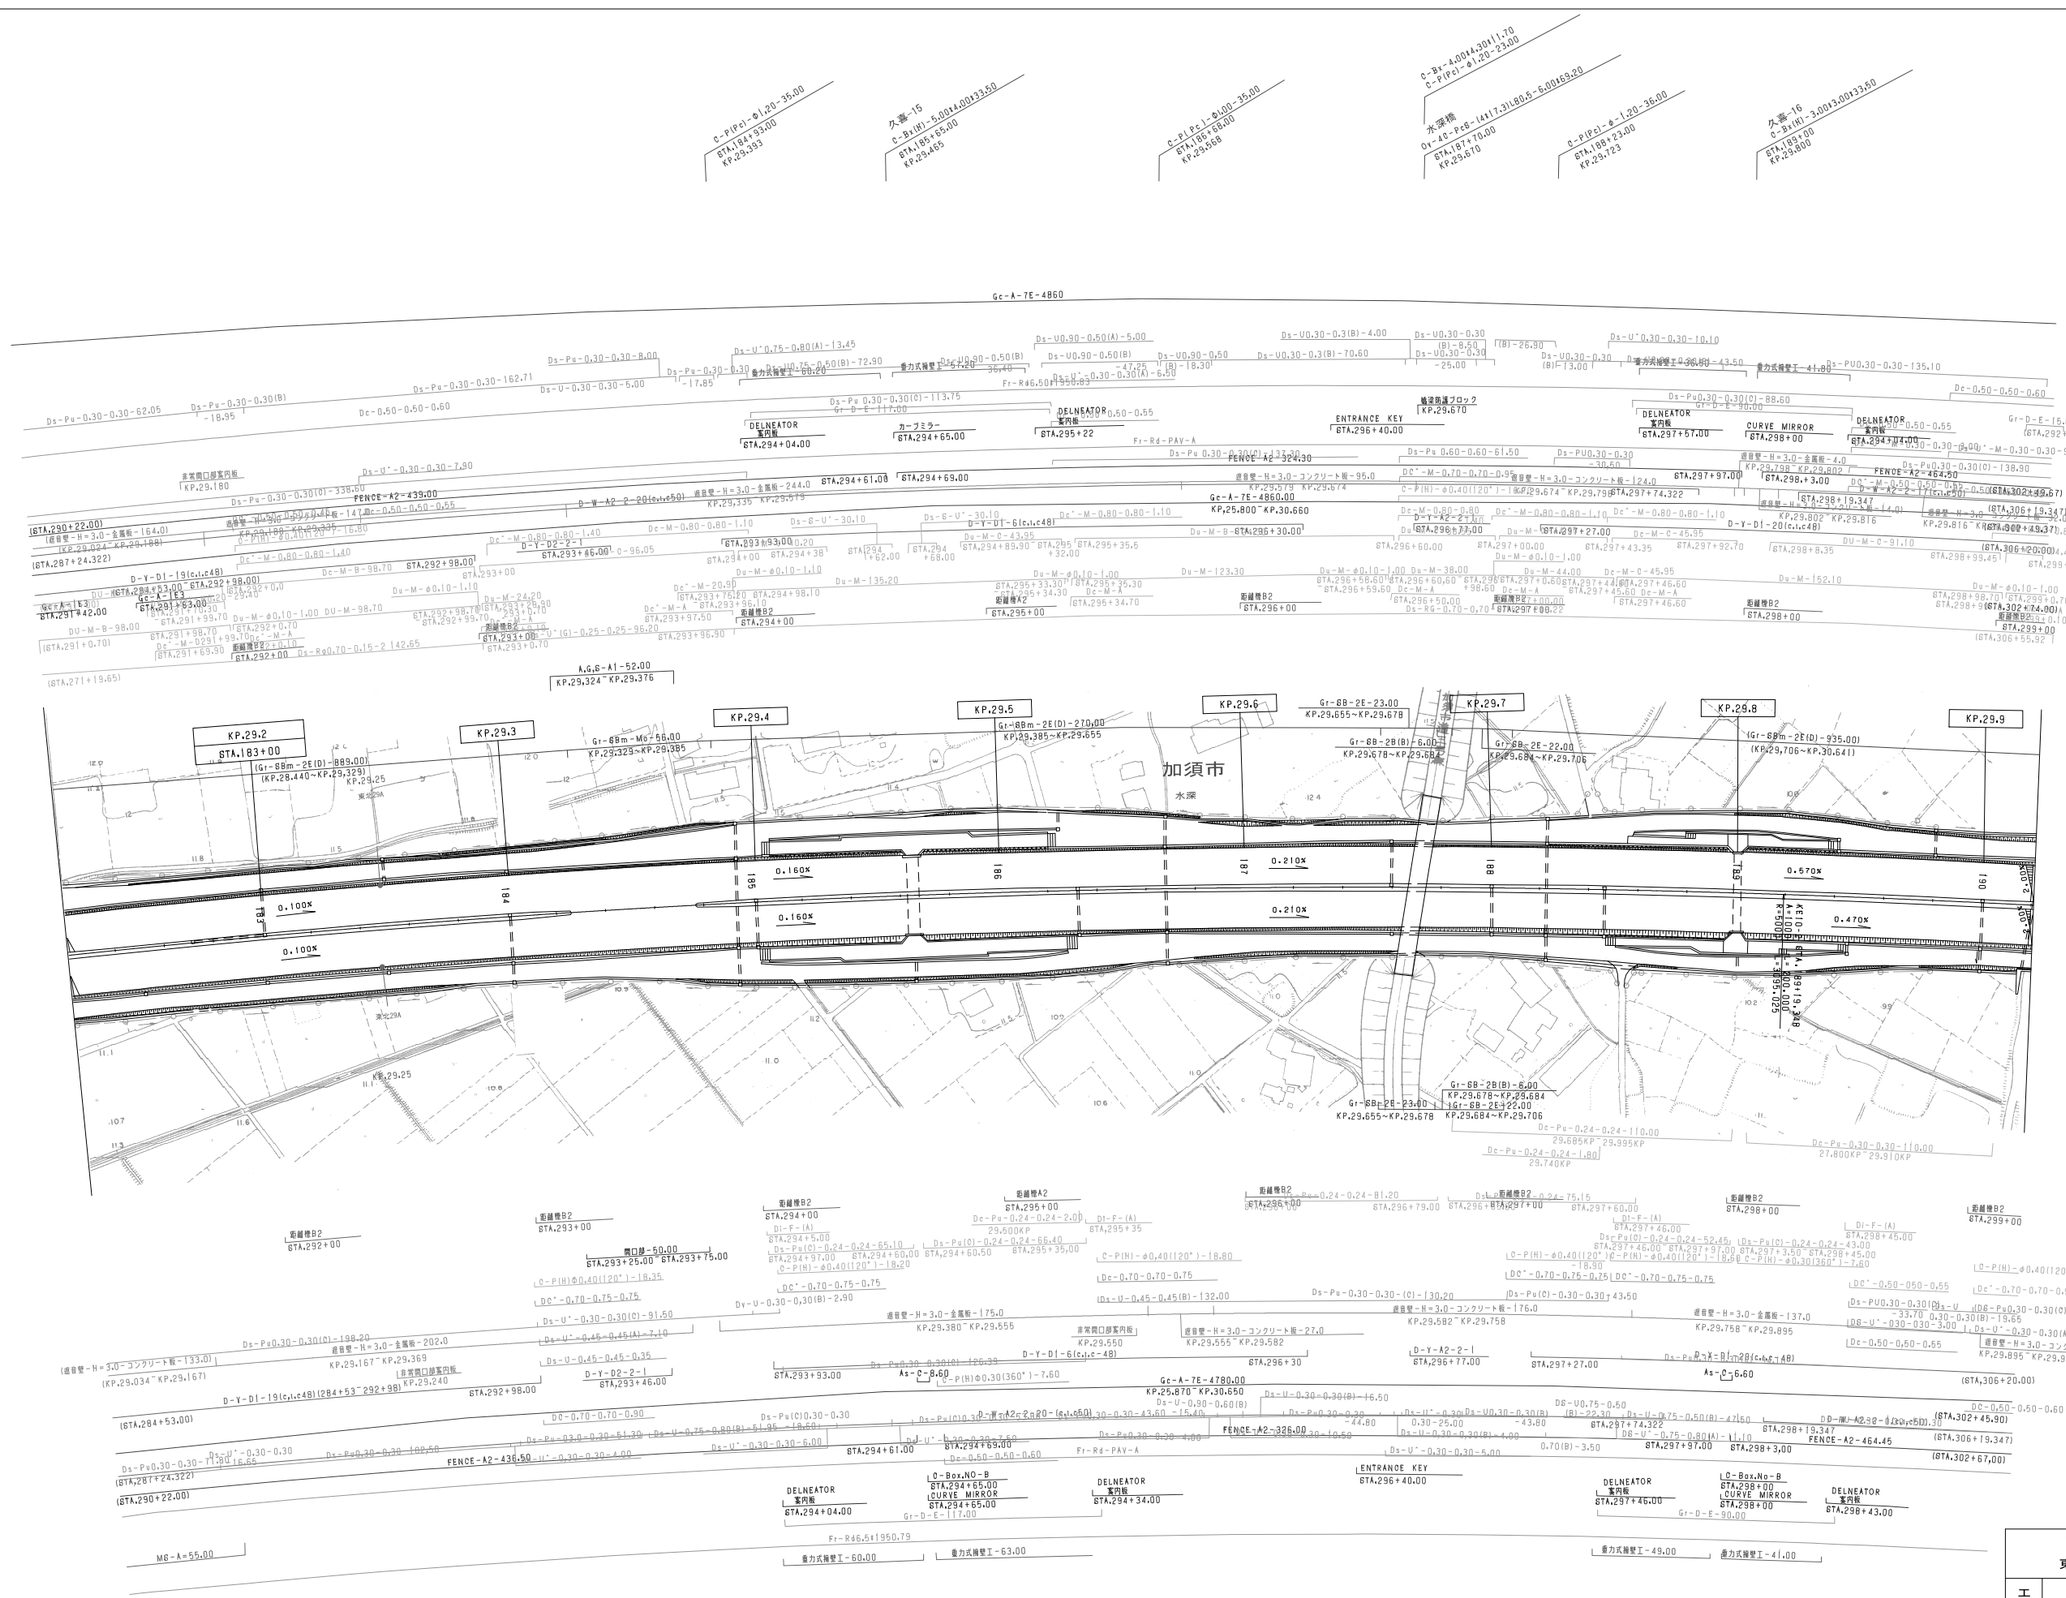
KP.29.2
STA.183+00
KP.29.3
KP.29.4
KP.29.5
KP.29.6
KP.29.7
KP.29.8
KP.29.9
加須市
水深
KP.29.25
0.100×
0.160×
0.210×
0.570×
0.470×
STA.189+19.348
KEI0+1000×A=3000.000
R=3995.025
STA.183+53.00
STA.292+98.00
STA.291+42.00
STA.287+24.322
STA.290+22.00
STA.284+53.00
STA.306+20.00
STA.306+67.00
STA.306+55.92
STA.299+13.20
STA.271+19.65
STA.299+99.45
STA.306+74.00
STA.306+19.347
STA.302+49.37
STA.302+45.90
STA.302+19.347
STA.302+67.00
STA.299+00
STA.298+00
STA.297+00
STA.296+00
STA.295+00
STA.294+00
STA.293+00
STA.292+00
KP.29.180
KP.29.024~KP.29.188
KP.29.167~KP.29.369
KP.29.240
KP.29.550
KP.29.582~KP.29.758
KP.29.758~KP.29.895
KP.29.895~KP.29.936
KP.29.816~KP.29.895
KP.29.802~KP.29.816
KP.29.798~KP.29.802
KP.29.674~KP.29.798
KP.29.324~KP.29.376
KP.29.385~KP.29.655
KP.29.655~KP.29.678
KP.29.678~KP.29.684
KP.29.684~KP.29.706
KP.29.706~KP.30.641
KP.25.800~KP.30.660
KP.29.380~KP.29.555
KP.29.558~KP.29.674
KP.29.500KP
KP.29.685KP~29.995KP
KP.27.800KP~29.910KP
KP.23.740KP
C-P(Pc)-φ1.20-35.00
C-Bx-4.00×4.00×3.00(1):70
C-P(Pc)-φ1.20-23.00
久喜-15
C-Bx(N)-5.00×4.00×3.50
C-P(Lz)-φ1.00-35.00
水深橋
Or-45-Pc8-(447.3)L80.5-6.00×63.20
C-P(Pc)-φ1.20-36.00
久喜-16
C-Bx(N)-3.00×3.00×3.50
Gc-A-7E-4860
Gc-A-7E-4780.00
Gc-A-7E-4860.00
Gr-88m-Mc-56.00
Gr-88m-2E(D)-889.00
(KP.28.440~KP.29.329)
Gr-88m-2E(D)-270.00
Gr-88-2E-23.00
Gr-88-2B(B)-6.00
Gr-88-2E-22.00
Gr-88m-2E(D)-935.00
(KP.29.706~KP.30.641)
Gr-88-2B(B)-8.00
Gr-88-2E-23.00
Gr-88-2E-22.00
A,G,6-A1-52.00
MG-A-55.00
Fr-R46.50
Fr-R46.51
Fr-R4-PAV-A
DELNEATOR 案内板
カーブミラー
CURVE MIRROR
ENTRANCE KEY
橋梁用護ブロック
非常開口部案内板
FENCE-A2-439.00
FENCE-A2-324.30
FENCE-A2-436.50
FENCE-A2-326.00
FENCE-A2-464.50
D-Y-D1-19(c,.c48)
D-Y-D2-2-1
D-Y-D1-6(c,.c48)
D-Y-A2-2-1
D-Y-D1-20(c,.c48)
D-W-A2-2-20(c,.c50)
D-W-A2-2-17(c,.c50)
D-W-A2-2-14(c,.c50)
D-W-A2-2-28(c,.c48)
A1-C-8.60
A2-C-6.60
A1-C-8.60
Dc-0.50-0.50-0.60
Dc'-0.70-0.75-0.75
Dc'-0.70-0.70-0.95
Dc'-M-0.80-0.80-1.10
Dc'-M-0.70-0.70-0.95
Dc'-M-0.80-0.80-1.40
Dc'-M-0.80-0.80-1.40
Dc'-M-0.80-0.80-1.60
Dc'-M-0.80-0.80-1.10
Dc'-M-0.80-0.80-1.40
Dc'-M-0.80-0.80-1.10
Dc'-M-0.80-0.80-1.10
Dc'-M-0.80-0.80-1.10

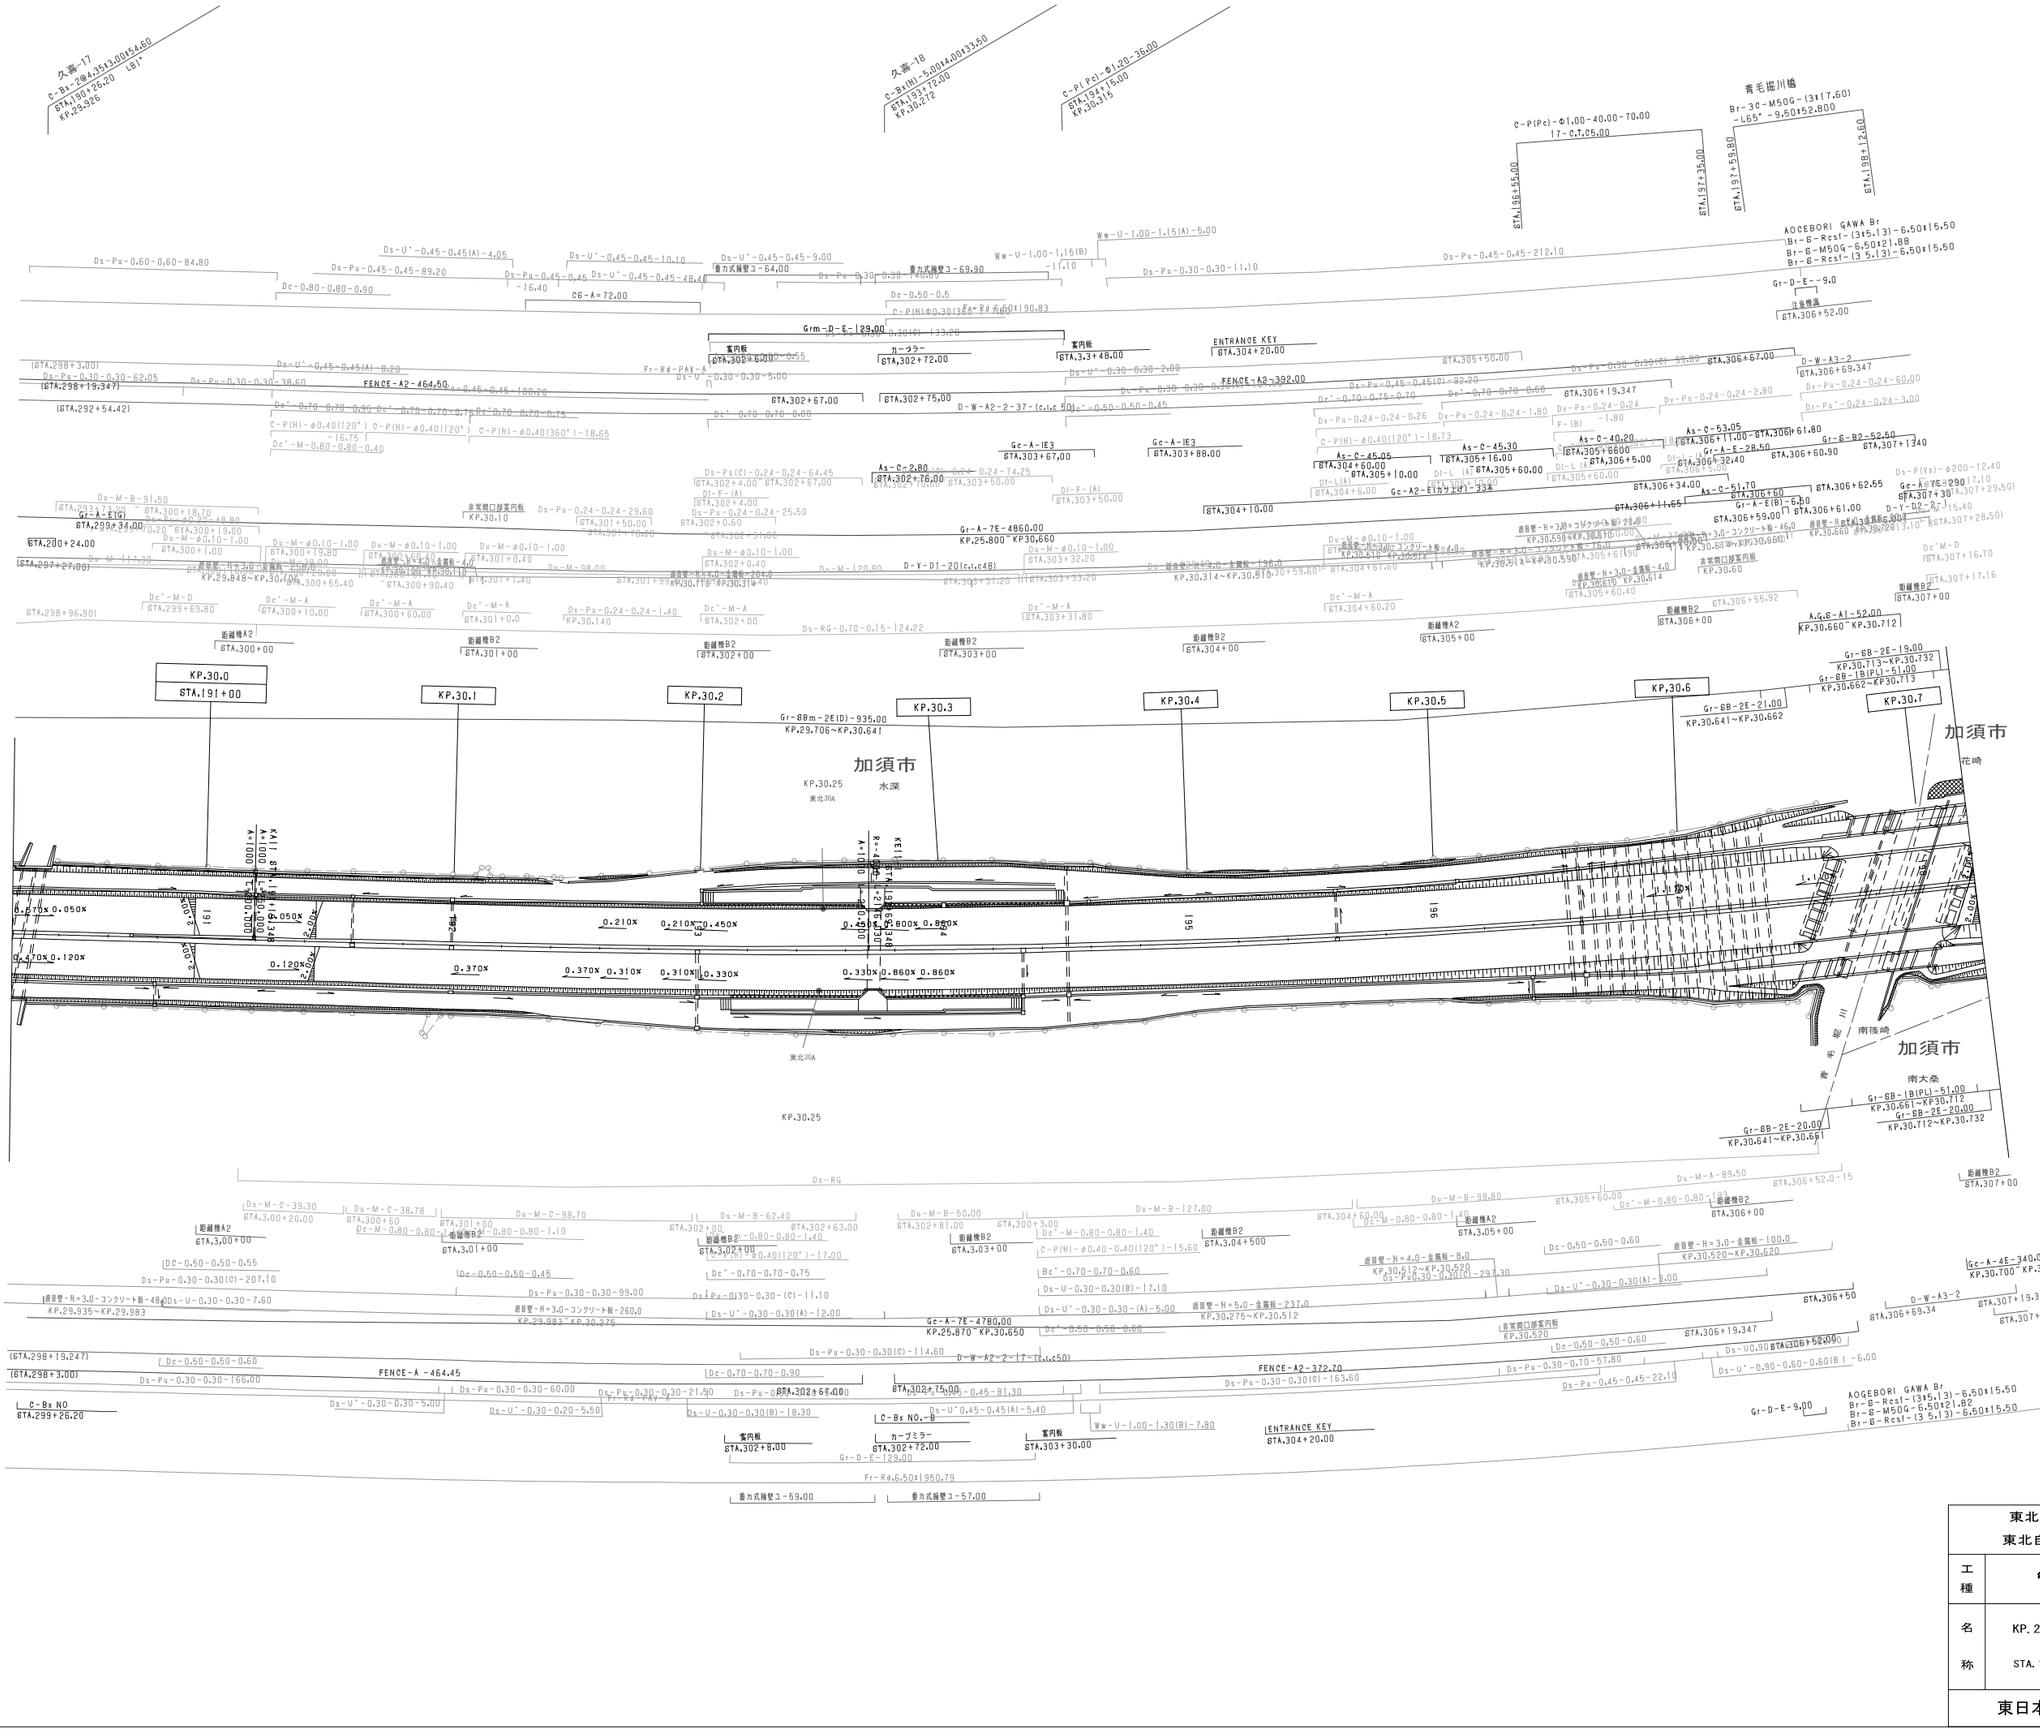
久喜-17
C-Bx-2@4.25+3.00+54.60
STA.190+26.20
KP.29.926
久喜-18
C-Bx(N)-5.00+4.00+33.50
STA.193+72.00
KP.30.272
C-P(Pc)-Φ1.20-36.00
STA.194+15.00
KP.30.316
青毛堀川橋
Br-3C-M50G-(3+17.60)
-L65°-9.50+52.800
C-P(Pc)-Φ1.00-40.00-70.00
17-C.T.c5.00
STA.196+45.00
STA.197+35.00
STA.197+59.80
STA.198+12.60
AOCEBORI GAWA Br
Br-6-Rcsf-(3+5.13)-6.50+15.50
Br-6-M50G-6.50+21.88
Br-6-Rcsf-(3+5.13)-6.50+15.50
Gr-D-E-9.0
注意標識
STA.306+52.00
Ds-Pu-0.60-0.60-84.80
Ds-Pu-0.45-0.45-89.20
Ds-Pu-0.45-0.45
-16.40
Ds-U'-0.45-0.45(A)-4.05
Ds-U'-0.45-0.45-10.10
Ds-U'-0.45-0.45-9.00
Ds-U'-0.45-0.45-48.40
重力式擁壁コ-64.00
重力式擁壁コ-69.90
Ds-Pu-0.30-0.30-14.00
Ww-U-1.00-1.15(B)
-11.10
Ww-U-1.00-1.15(A)-5.00
Ds-Pu-0.45-0.45-212.10
Dc-0.80-0.80-0.90
CS-A=72.00
Dc-0.50-0.5
C-P(N)-Φ0.30(360°)-Φ4.50(120°)-90.83
Grm-D-E-129.00
Ds-Pu-0.30-0.30-62.05
(STA.298+19.347)
(STA.298+3.00)
Ds-U'-0.45-0.45(A)-8.26
FENCE-A2-464.50
Ds-Pu-0.30-0.30-38.60
Ds-Pu-0.45-0.45-180.20
(STA.292+54.42)
C-P(N)-Φ0.40(120°)
C-P(N)-Φ0.40(360°)-18.65
-16.75
Dc'-M-0.80-0.80-0.40
案内板
STA.302+45.00
カーブミラー
STA.302+72.00
案内板
STA.3.3+48.00
ENTRANCE KEY
STA.304+20.00
STA.302+67.00
STA.302+75.00
D-W-A2-2-37-(c.l.c50)
Fr-Rd-PAY-A
Ds-U'-0.30-0.30-5.00
Ds-Pu-0.30-0.30-2.00
FENCE-A2-382.00
STA.305+50.00
D-W-A3-2
STA.306+69.347
Dc'-0.70-0.70-0.60
Dy-Pu-0.24-0.24-0.26
Dy-Pu-0.24-0.24-1.80
Dy-Pu-0.24-0.24-2.80
Dy-Pu-0.24-0.24-60.00
Dy-Pu-0.24-0.24-3.00
Dc'-0.70-0.70-0.75
Dc'-0.70-0.70-0.95
Dc'-0.70-0.70-0.75
Dc'-0.70-0.70-0.73
Dc'-0.70-0.70-0.70
Dc'-0.70-0.70-8.00
STA.306+19.347
F-(B)
-1.80
As-C-53.05
STA.306+11.00
STA.306+61.80
As-C-40.20
STA.305+96.60
Gr-A-E-28.50
STA.306+60.90
Gr-G-B2-52.50
STA.307+1.340
As-C-45.05
STA.304+60.00
As-C-45.30
STA.305+16.00
STA.305+5.00
STA.305+32.40
STA.305+10.00
STA.305+60.00
STA.305+60.60
STA.306+34.00
As-C-51.70
STA.305+74.60
STA.306+62.55
Gr-A-E(B)-6.20
STA.306+61.00
STA.306+59.00
Gc-A-7E-4860.00
KP.25.800~KP.30.660
Gc-A-1E3
STA.303+67.00
Gc-A-1E3
STA.303+88.00
As-C-2.80
STA.302+76.00
STA.303+50.00
Gc-A2-E(カマボコ)-33.8
STA.304+10.00
STA.304+11.65
Ds-Pu(C)-0.24-0.24-64.45
STA.302+4.00
STA.302+67.00
Ds-Pu-0.24-0.24-74.25
STA.303+50.00
Di-F-(A)
STA.303+50.00
Di-L(A)
STA.304+6.00
Di-L(A)
STA.304+61.60
Ds-Pu-0.24-0.24-29.60
STA.301+50.00
Ds-Pu-0.24-0.24-25.50
STA.302+0.60
STA.302+37.90
非常用口部案内板
KP.30.10
Du-M-B-91.50
STA.299+34.00
Gr-A-E(G)
STA.300+18.70
STA.300+19.00
STA.300+1.00
STA.300+19.80
STA.300+55.40
STA.300+90.40
STA.301+0.40
STA.301+1.40
STA.301+40.40
STA.302+0.40
STA.302+37.90
STA.303+31.20
STA.303+32.20
STA.303+33.20
STA.303+55.60
STA.304+61.60
STA.304+60.20
STA.305+60.40
STA.306+55.92
STA.306+52.0-15
STA.307+16.70
STA.307+17.16
STA.307+29.50
STA.307+28.50
STA.307+15.40
STA.307+3.10
STA.307+0.00
STA.306+0.00
STA.305+0.00
STA.304+0.00
STA.303+0.00
STA.302+0.00
STA.301+0.00
STA.300+0.00
STA.299+69.80
STA.298+96.90
STA.220+24.00
(STA.297+27.00)
Du-M-C-117.30
Du-M-φ0.10-1.00
Du-M-φ0.10-48.80
Du-M-φ0.10-98.00
Du-M-φ0.10-120.80
Du-M-φ0.10-1.00
Du-M-φ0.10-1.00
Du-M-φ0.10-1.00

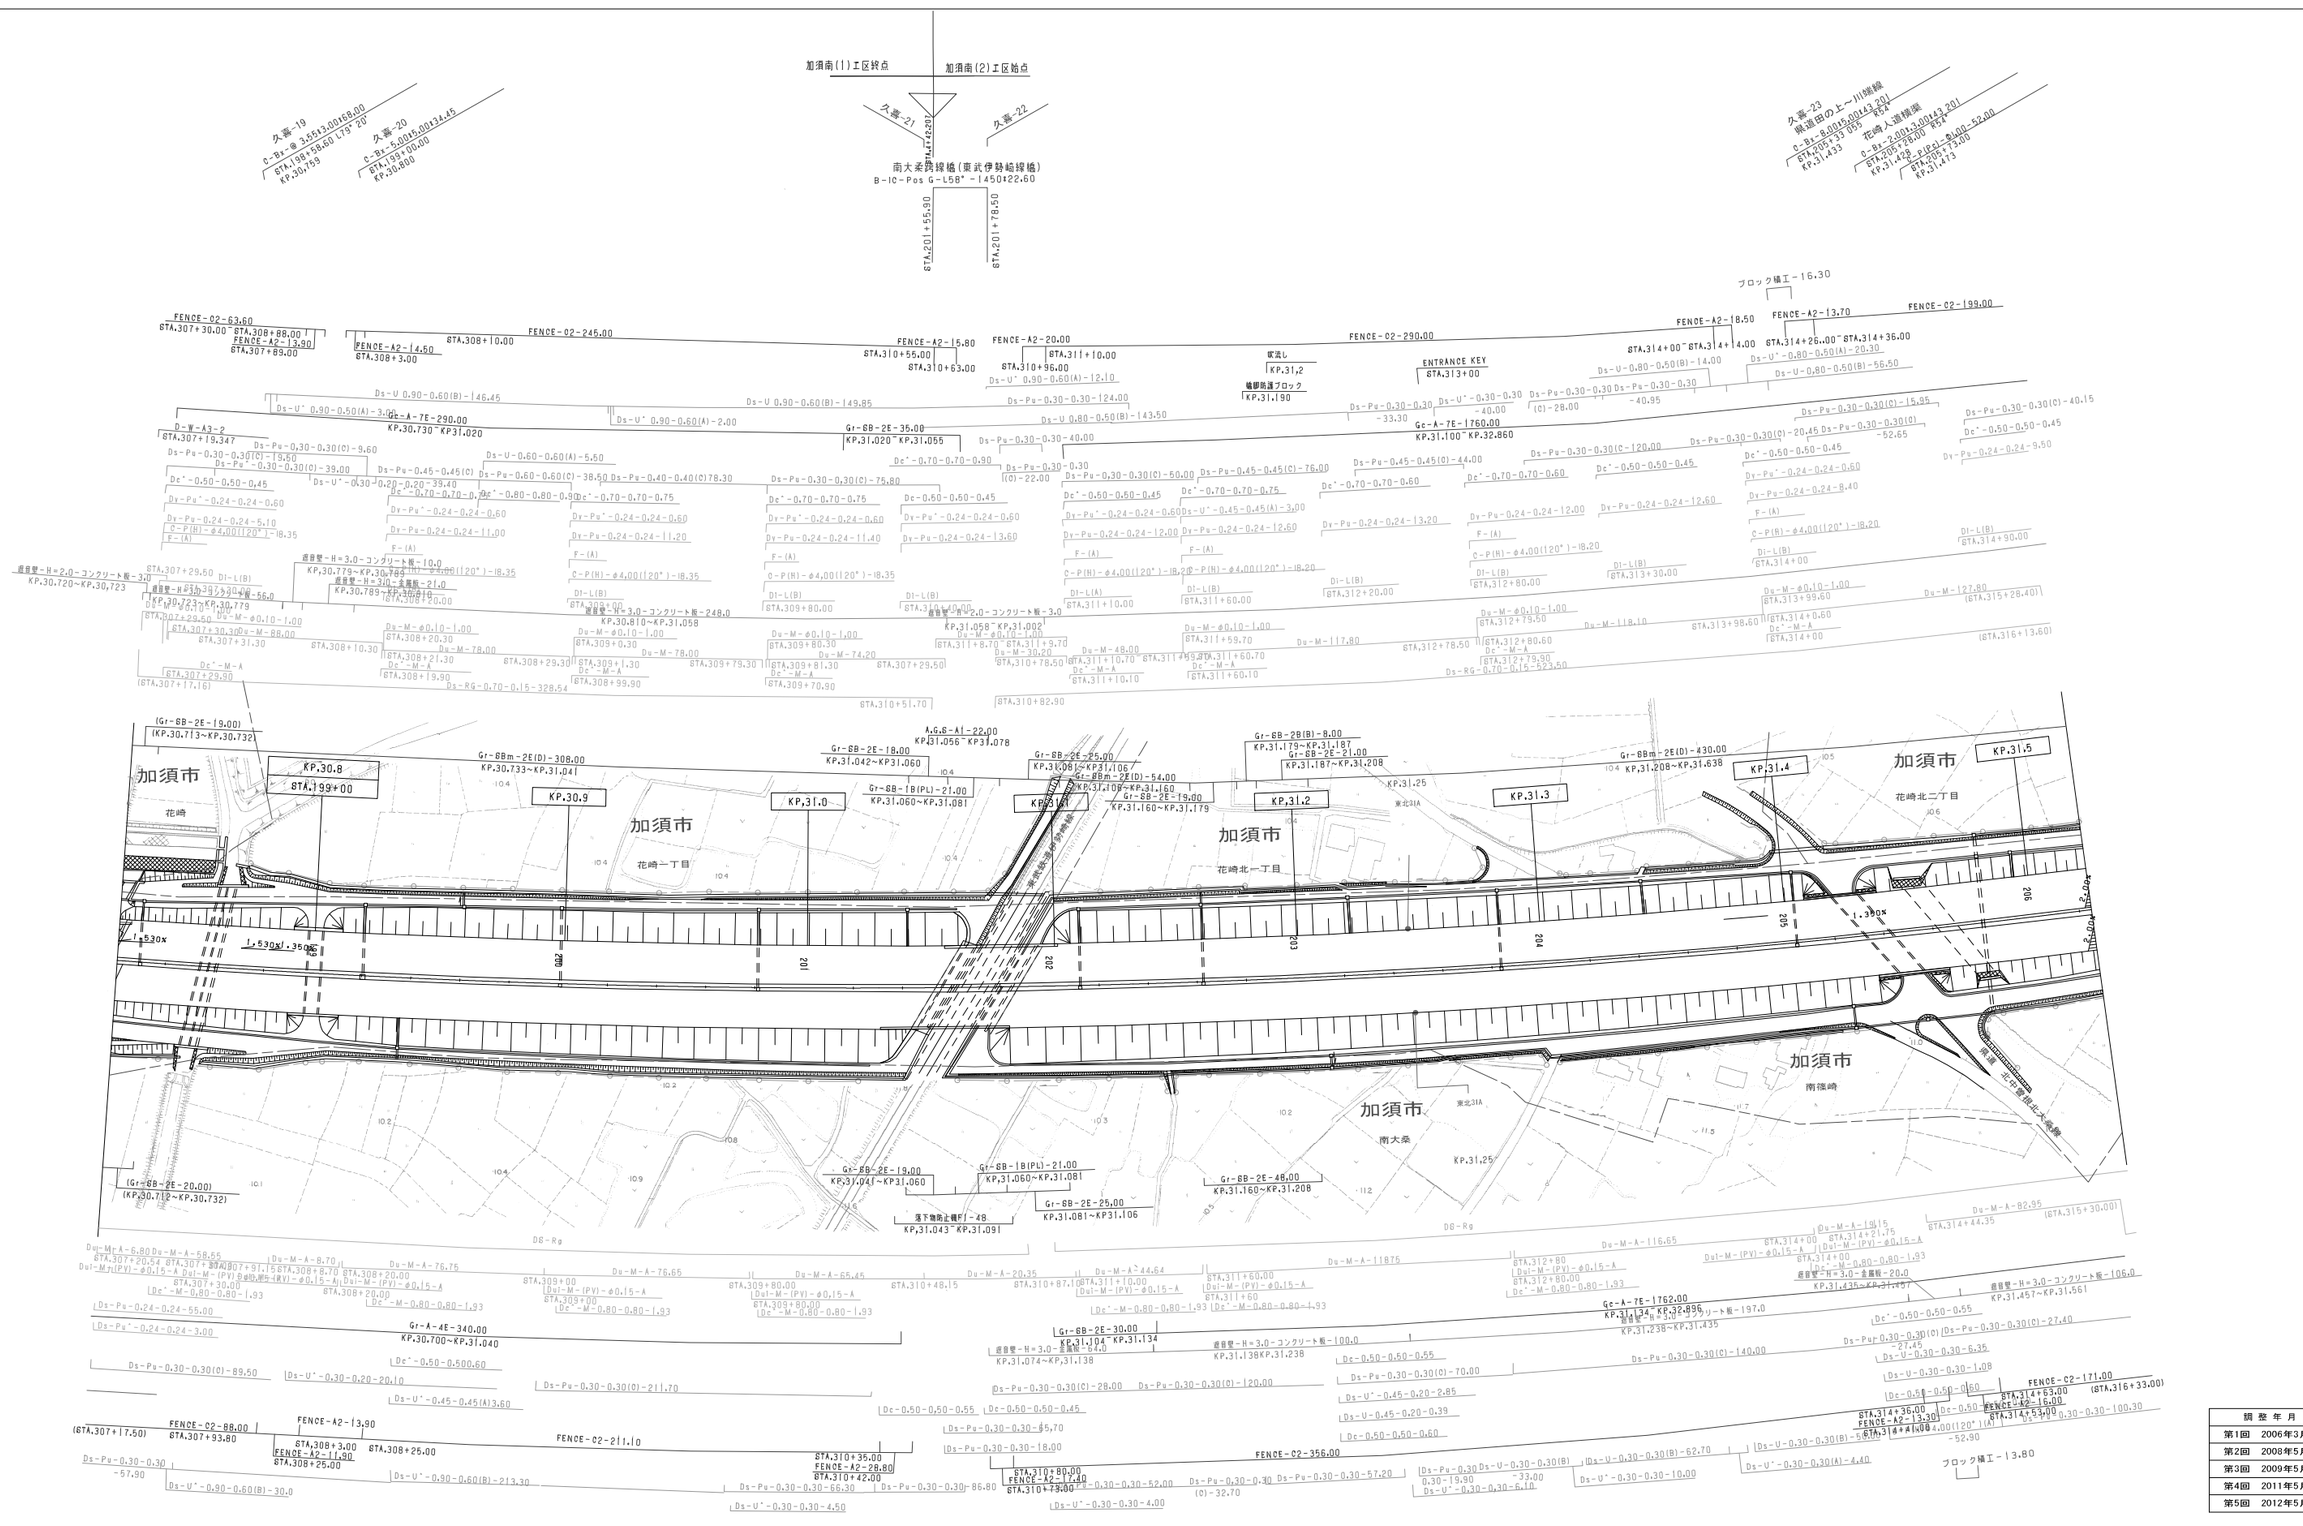

調整年月	摘要
第1回 2006年3月	
第2回 2008年5月	
第3回 2009年5月	
第4回 2011年5月	
第5回 2012年5月	

東北縦貫自動車道弘前線
東北自動車道(久喜〜加須)

工種: 管理用平面図

名称: KP. 30. 720〜KP. 31. 520
STA. 198+20〜STA. 206+20

縮尺: 1/1000

7/11

東日本高速道路(株) 関東支社

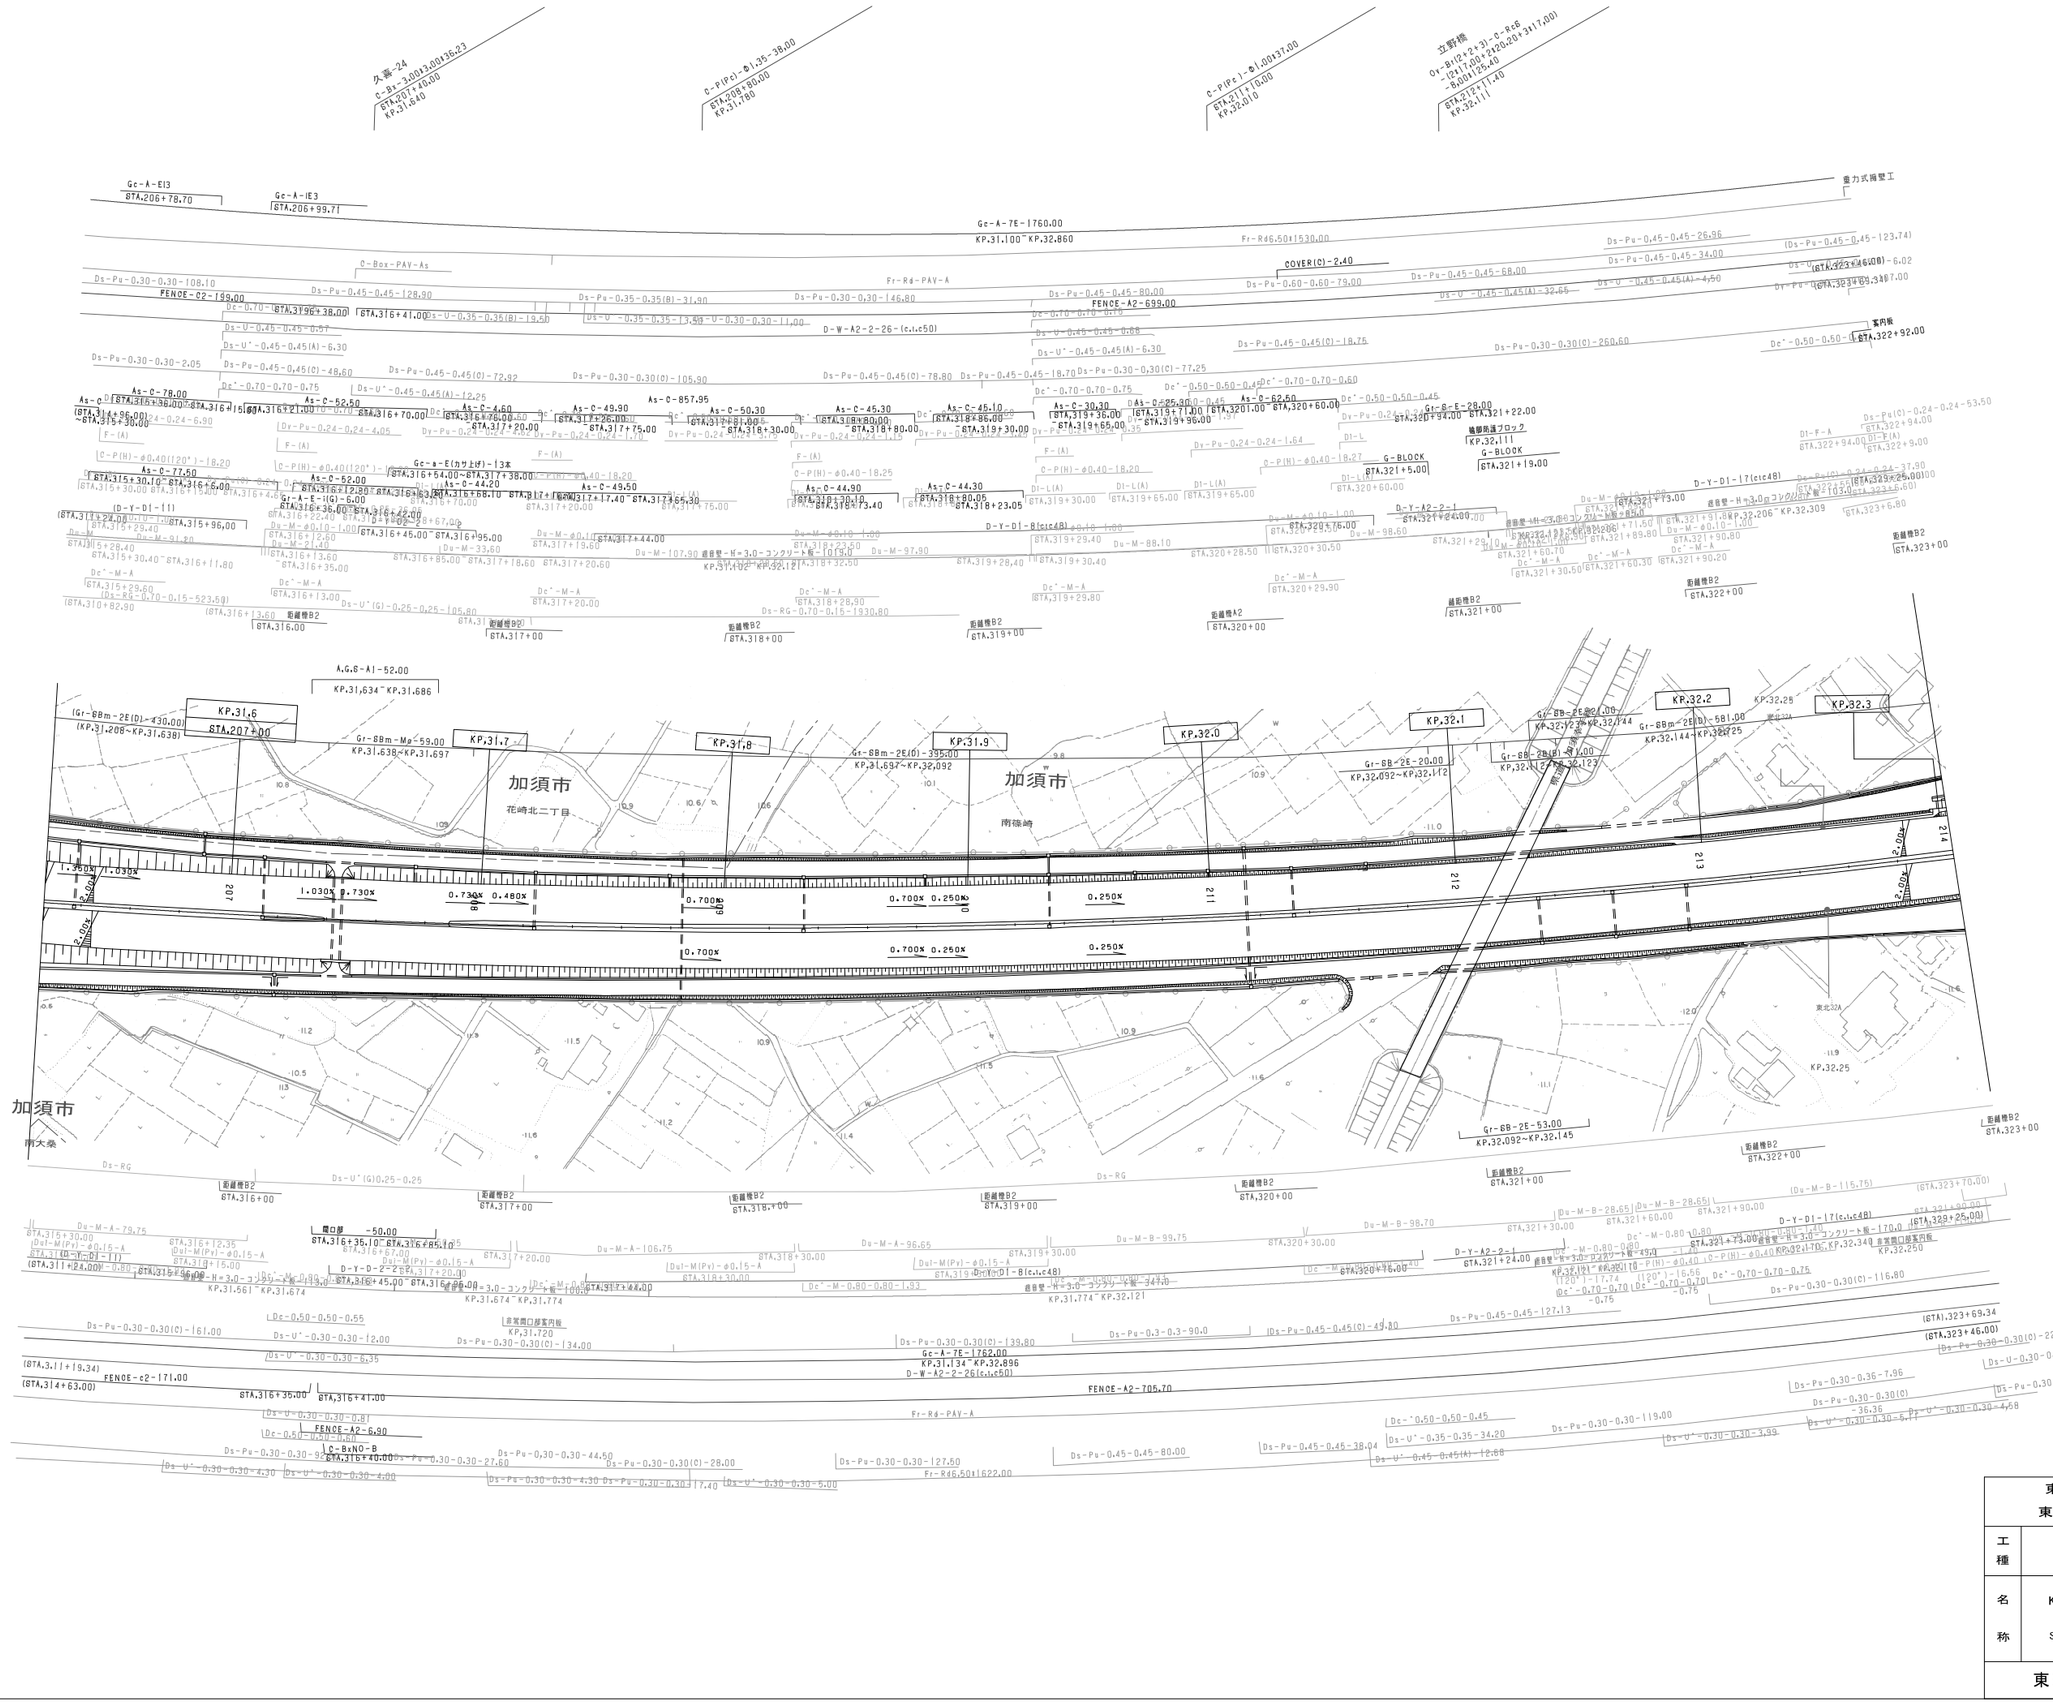

調整年月	摘要
第1回 2006年3月	
第2回 2008年5月	
第3回 2009年5月	
第4回 2011年5月	

東北縦貫自動車道弘前線
東北自動車道（久喜～加須）

工種：管理用平面図

名称：KP. 31. 520～KP. 32. 300
STA. 206+20～STA. 214+00

縮尺：1/1000

8
11

東日本高速道路(株)　関東支社

東北縦貫自動車道弘前線
東北自動車道（久喜～加須）

工種	管理用平面図		
名称	KP. 32. 300～KP. 33. 100 STA. 214+00～STA. 222+00	縮尺	1/1000
			9/11

東日本高速道路（株）　関東支社

調整年月	摘要
第1回　2006年3月	
第2回　2009年5月	
第3回　2010年5月	
第4回　2011年5月	

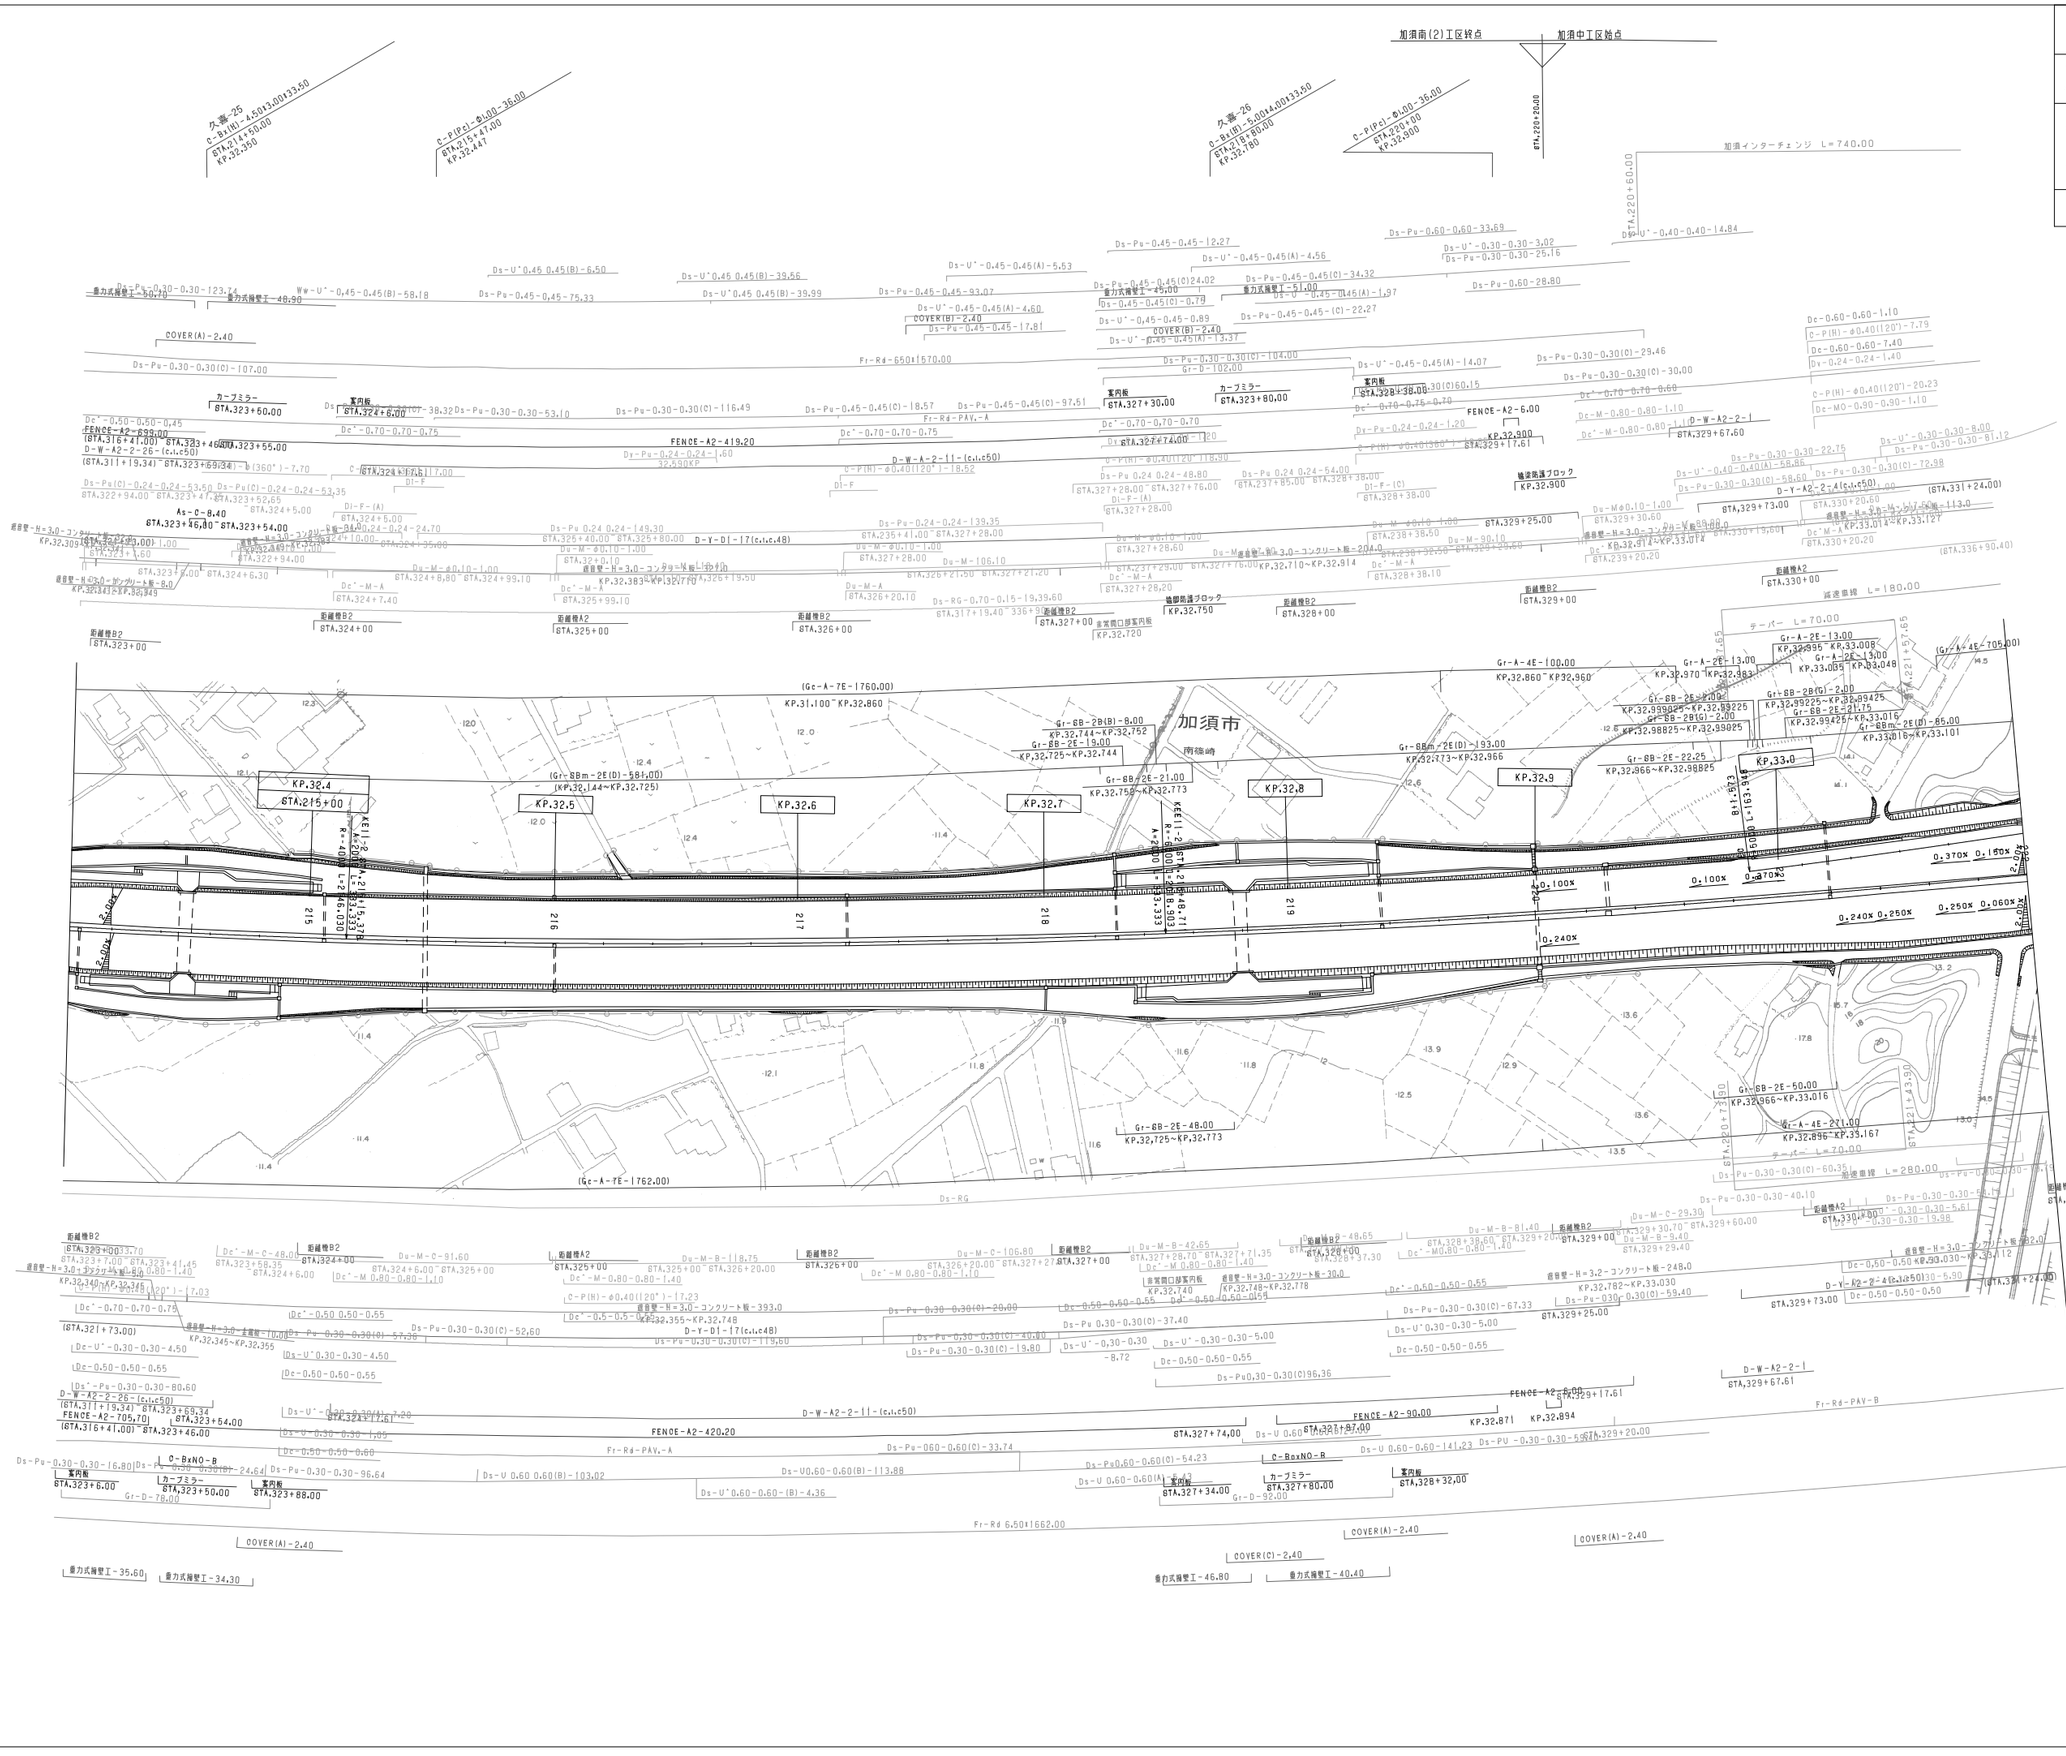

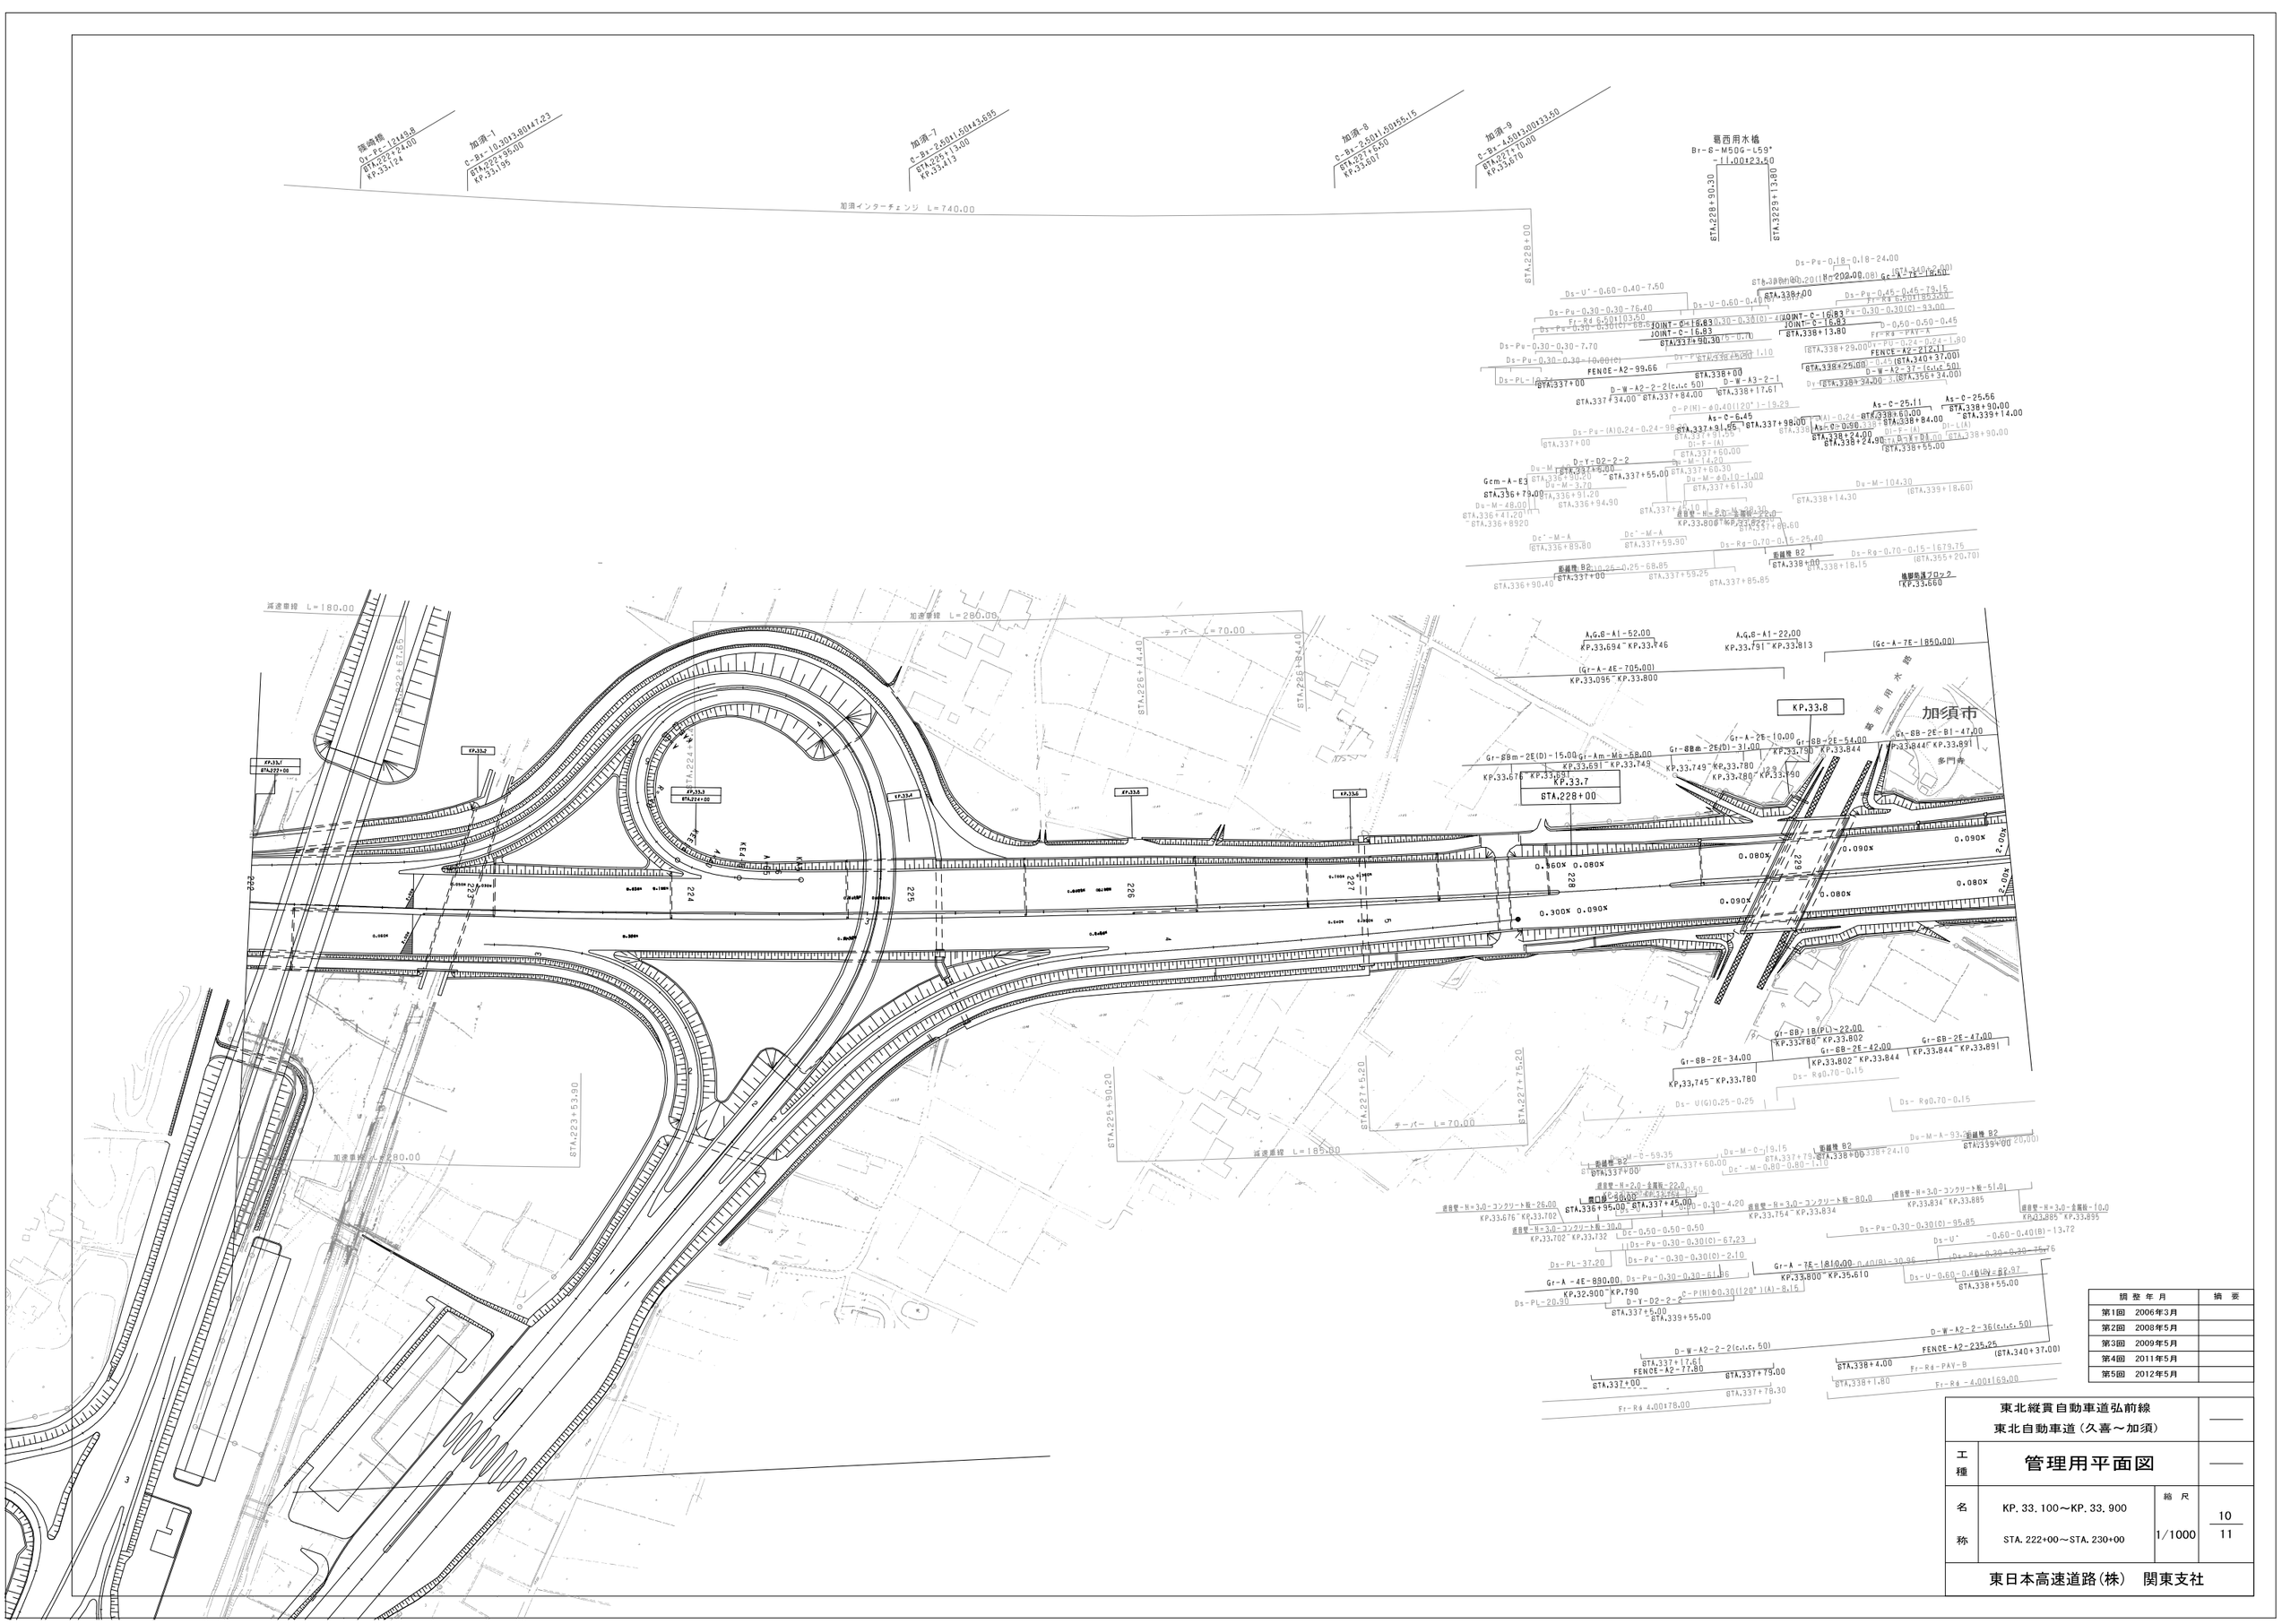
加須インターチェンジ　L=740.00
減速車線　L=180.00
加速車線　L=280.00
テーパー　L=70.00
減速車線　L=185.80
加須市
KP.33.8
KP.33.7
STA.228+00
STA.222+00
STA.223+53.90
STA.224+82.60
STA.226+14.40
STA.226+84.40
STA.225+90.20
STA.227+5.20
STA.227+75.20
Gr-A-4E-890.00
KP.32.900 KP.33.790
Gr-A-7E-1810.00
KP.33.800 KP.35.610
Gr-8B-2E-47.00
KP.33.844 KP.33.891
Gr-8B-2E-42.00
KP.33.802 KP.33.844
Gr-8B-2E-34.00
KP.33.745 KP.33.780
Gr-8B-1B(PL)-22.00
KP.33.780 KP.33.802
Gr-8Bm-2E(D)-15.00
KP.33.676 KP.33.691
Gr-Am-Ms-58.00
KP.33.691 KP.33.749
Gr-8Bm-2E(D)-31.00
KP.33.749 KP.33.780
Gr-A-2E-10.00
KP.33.780 KP.33.790
Gr-8B-2E-54.00
KP.33.790 KP.33.844
A,G,B-A1-52.00
KP.33.694 KP.33.746
A,G,B-A1-22.00
KP.33.791 KP.33.813
(Gr-A-4E-705.00)
KP.33.095 KP.33.800
(Gc-A-7E-1850.00)
Br-B-M500-L59°
L=100.23.50
STA.228+90.30
STA.3229+13.80
Ds-Pu-0.30-0.30-7.70
Ds-Pu-0.30-0.30-10.00(C)
Ds-PL-6.00
Ds-U'-0.60-0.40-7.50
Ds-Pu-0.30-0.30-76.40
Fr-Rd 6.50(103.50
Ds-Pu-0.30-0.30(C)-68.50
Ds-U-0.60-0.40-(A)
JOINT-C-16.83
FENCE-A2-99.66
D-W-A2-2-2(c.t.c 50)
D-W-A3-2-1
D-Y-02-2-2
Ds-M-3.70
Ds-M-48.00
Dc'-M-A
Ds-Pu-(A)0.24-0.24-98.80
As-C-6.45
As-C-0.50
As-C-25.11
As-C-25.56
FENCE-A2-212.11
FENCE-A2-235.25
D-W-A2-37-(c.t.c 50)
D-W-A2-2-36(c.t.c 50)
D-W-A2-2-2(c.t.c 50)
Ds-Pu-0.18-0.18-24.00
Ds-Pu-0.45-0.45-79.15
Fr-Rd 6.50(185.50)
Ds-Pu-0.30-0.30(C)-93.00
Fr-Rd-PAV-A
Fr-Rd-PAV-B
Ds-M-104.30
Ds-Rg-0.70-0.15-25.40
Ds-Rg-0.70-0.15-1679.75
Ds-Rg0.70-0.15
Ds-U(G)0.25-0.25
Ds-M-A-93.20
Ds-M-C-59.35
Ds-M-C-19.15
Dc'-M-0.80-0.80-1.10
Ds-Pu-0.30-0.30(C)-95.85
Ds-U'-0.60-0.40(B)-13.72
Ds-U-0.60-0.40(B)-87.97
Ds-Pu-0.30-0.30-75.76
Ds-PL-37.20
Ds-PL-20.30
Ds-Pu'-0.30-0.30(C)-2.10
Ds-Pu-0.30-0.30-61.36
C-P(H)φ0.30(120°)(A)-8.15
D-Y-D2-2-2
D-M-A-93.20(20.00)
D-M-C-19.15(20.00)
D-M-A-104.20(18.60)
D-M-14.20
D-M-ø0.10-1.00
D-M-104.30(18.60)
D-F-(A)
D-L-(A)
D-X-B1-20.00
D-X-B1-90.00
D-U-0.60-0.40-(A)
D-U'-0.60-0.40-13.72
D-U-0.60-0.40-(B)
D-0.50-0.50-0.46
D-0.50-0.50-0.50
D-0.50-0.30-4.20
C-P(H)ø0.40(120°)-19.29
C-P(H)-ø0.40(120°)-19.29
Fr-Rd-4.00(178.00
Fr-Rd-4.00(165.00
Fr-Rd-4.00(178.30
Gcm-A-E3
STA.336+79.00
STA.336+8920
STA.336+90.40
STA.336+91.20
STA.336+94.90
STA.336+95.20
STA.336+95.00
STA.337+00
STA.337+34.00
STA.337+45.00
STA.337+55.00
STA.337+59.50
STA.337+60.00
STA.337+60.30
STA.337+61.30
STA.337+85.85
STA.337+88.60
STA.337+91.05
STA.337+98.00
STA.338+00
STA.338+13.80
STA.338+17.61
STA.338+18.15
STA.338+24.10
STA.338+24.00
STA.338+24.90
STA.338+25.00
STA.338+29.00
STA.338+34.00
STA.338+55.00
STA.338+60.00
STA.338+84.00
STA.338+90.00
STA.339+14.00
STA.339+18.60
STA.340+37.00
STA.356+34.00
KP.33.660
KP.33.654 KP.33.834
KP.33.702 KP.33.732
KP.33.676 KP.33.702
KP.33.834 KP.33.885
KP.33.885 KP.33.895
KP.33.800
KP.33.822
KP.33.834
KP.33.844
KP.33.891
0.080×
0.090×
0.300×
0.360×
2.00×
多門寺
葛西用水路
調整年月 | 摘要
第1回 2006年3月
第2回 2008年5月
第3回 2009年5月
第4回 2011年5月
第5回 2012年5月
東北縦貫自動車道弘前線
東北自動車道（久喜～加須）
工種 管理用平面図
名称 KP. 33. 100～KP. 33. 900
STA. 222+00～STA. 230+00
縮尺 1/1000
10
11
東日本高速道路(株) 関東支社

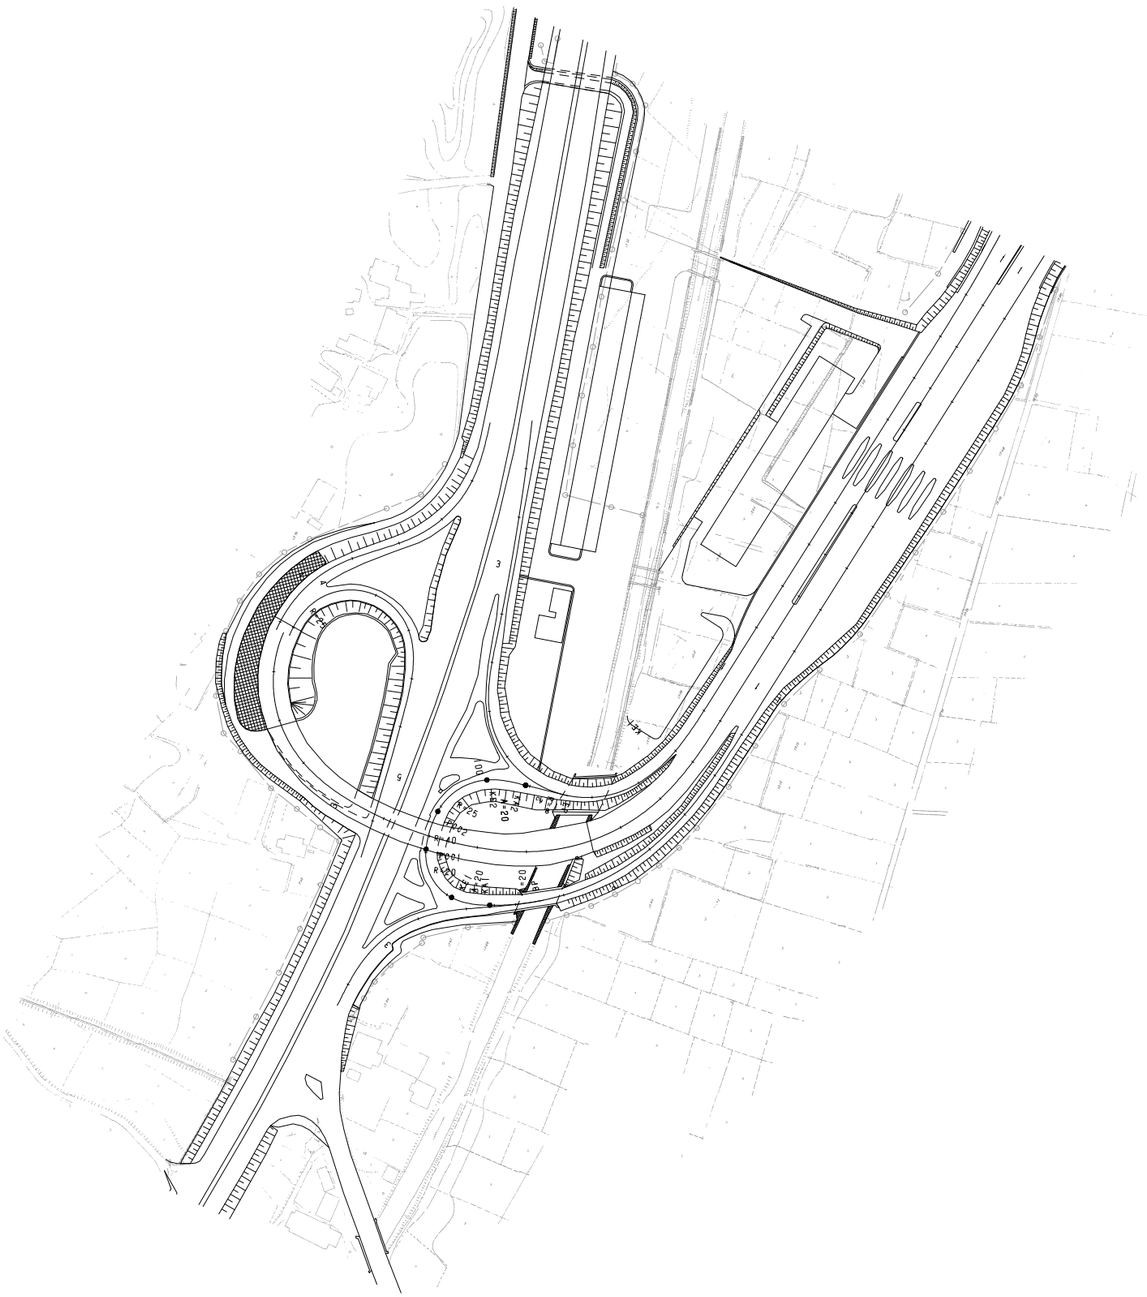
R=40
R=20
R=20
R=40
R=20
R=20
R=40
R=20
R=20

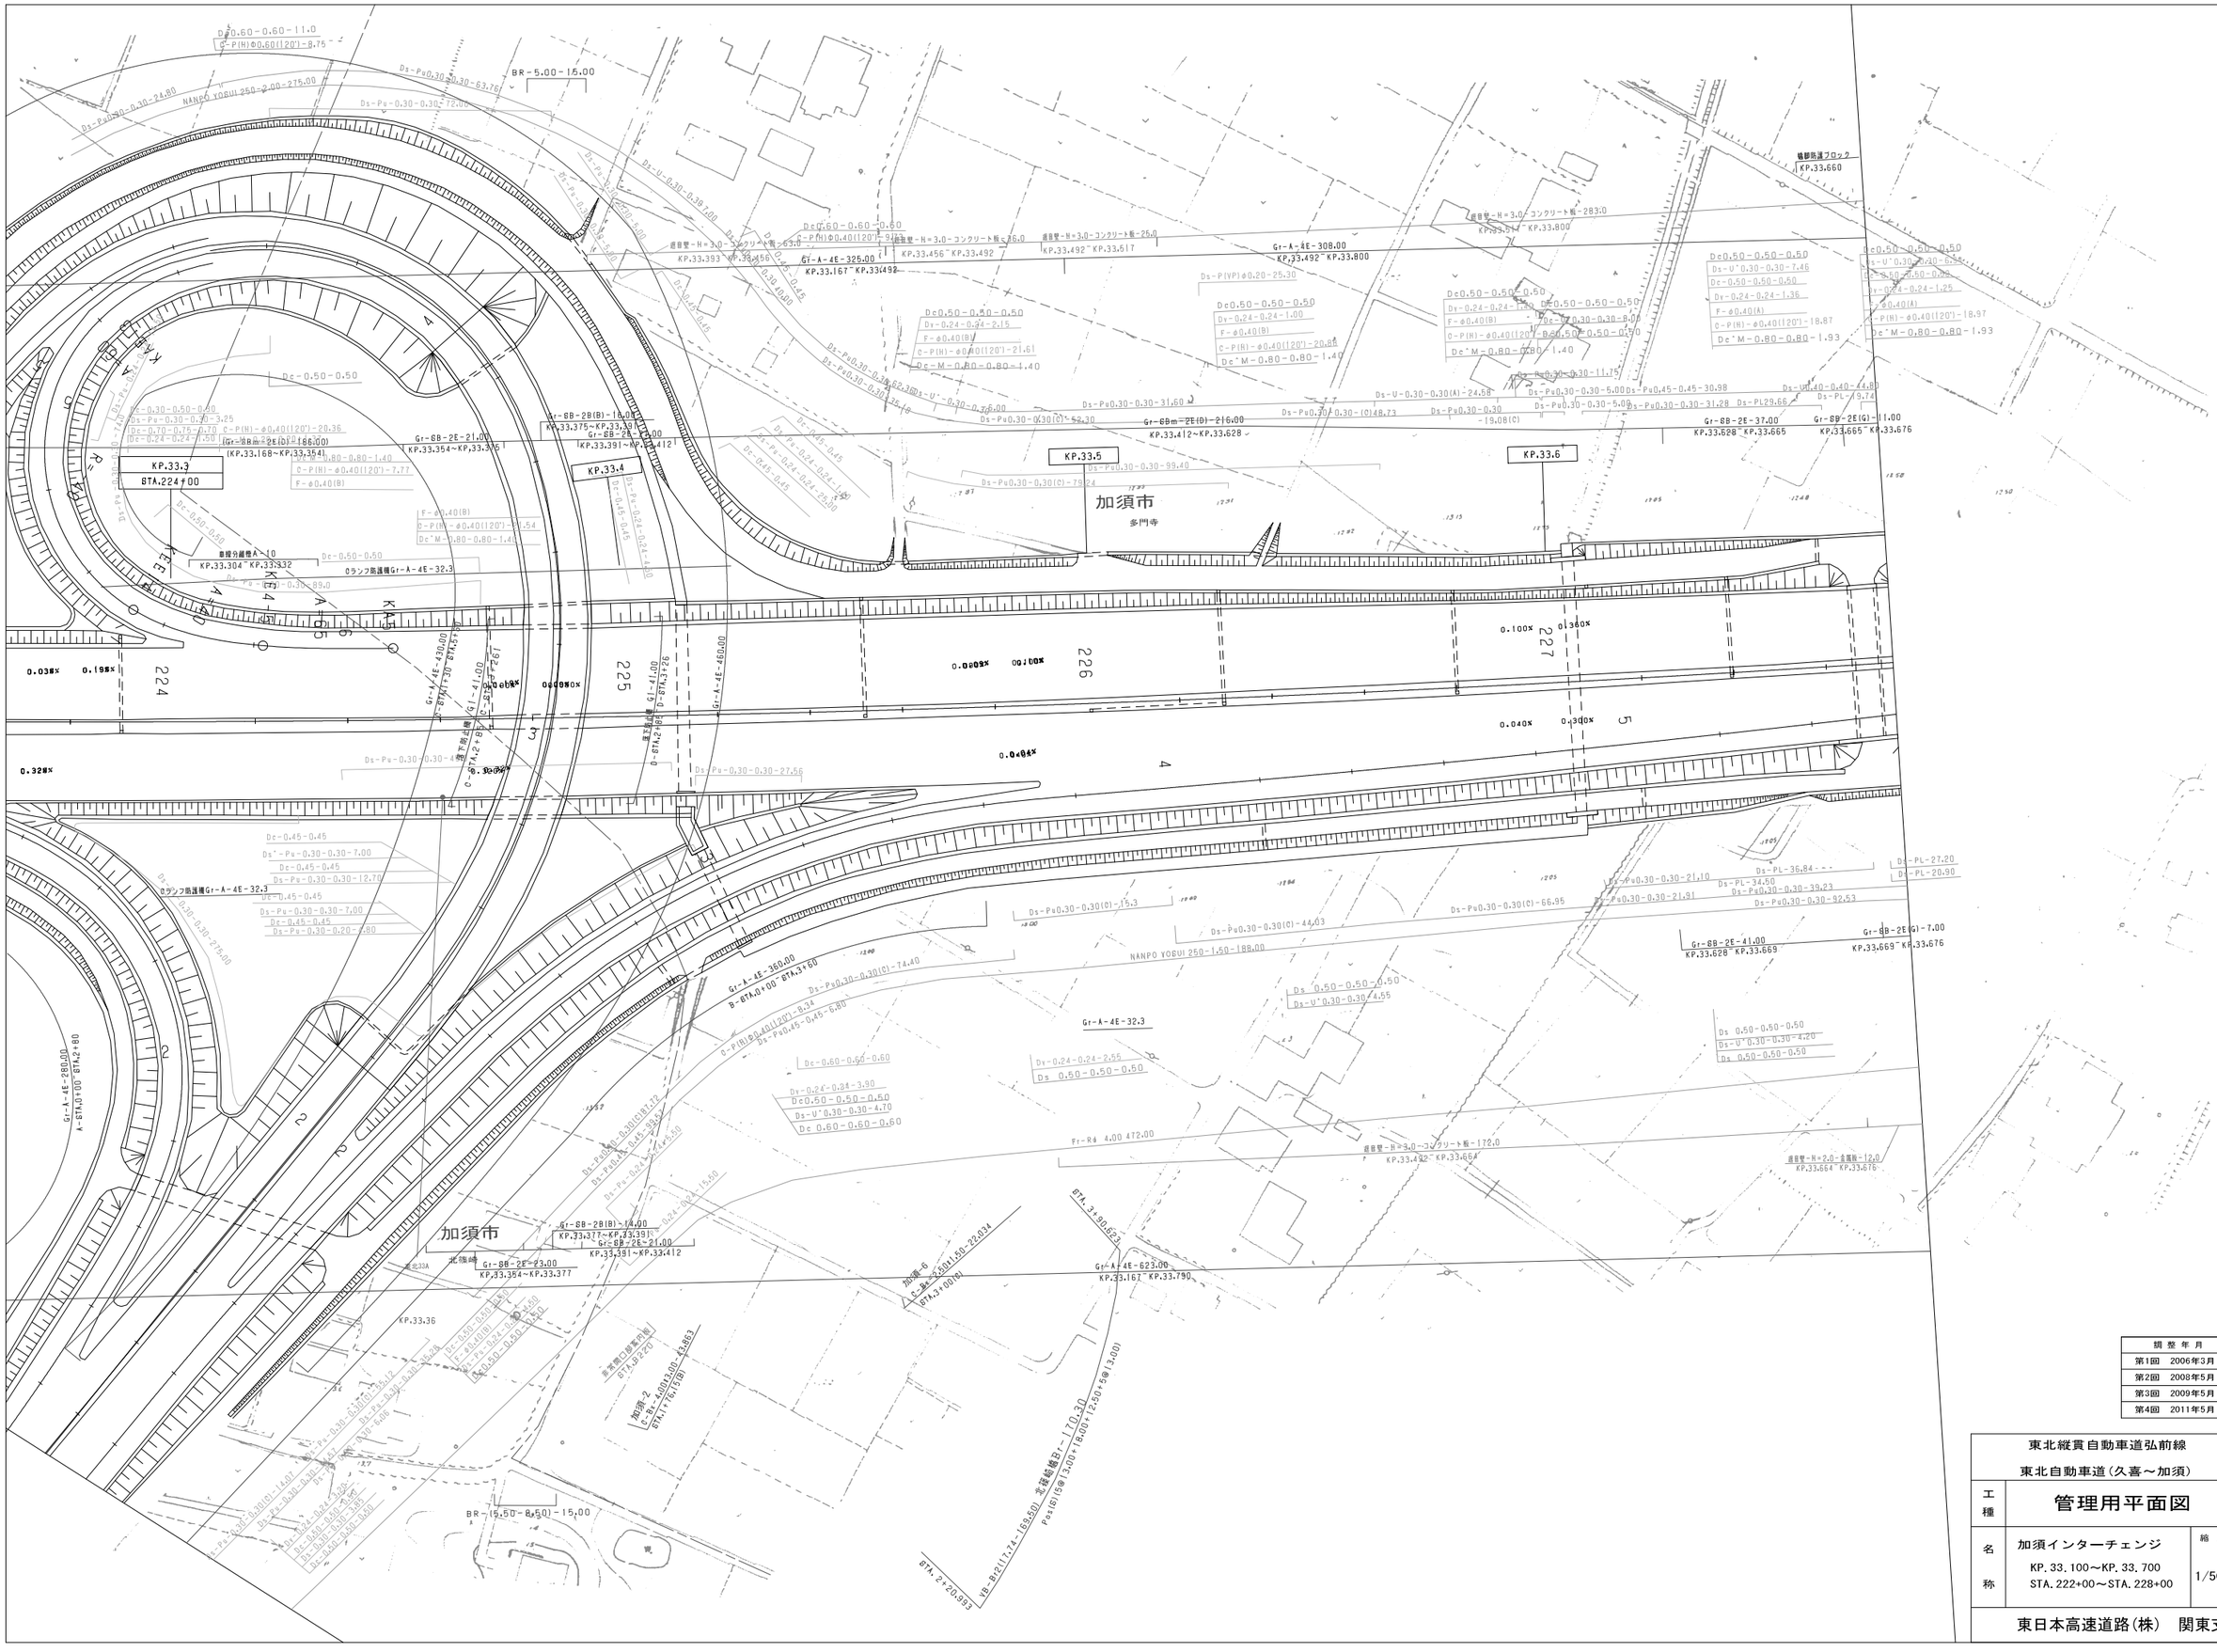
KP.33.3
STA.224+00
KP.33.4
KP.33.5
KP.33.6
加須市
多門寺
加須市
北篠崎
KP.33.36
NANPO YOSUI 250-1.50-188.00
NANPO YOSUI 250-2.00-275.00
BR-5.00-15.00
BR-(5.50-8.50)-15.00
Gr-A-4E-325.00
Gr-A-4E-308.00
KP.33.492~KP.33.800
Gr-A-4E-360.00
B-STA.0+00~STA.3+60
Gr-A-4E-32.3
Gr-A-4E-623.00
KP.33.167~KP.33.790
Gr-88-2E-37.00
KP.33.628~KP.33.665
Gr-88-2E(G)-11.00
KP.33.665~KP.33.676
Gr-88-2E-41.00
KP.33.628~KP.33.669
Gr-88-2E(G)-7.00
KP.33.669~KP.33.676
Gr-88-2E-21.00
KP.33.354~KP.33.375
Gr-88-2E-23.00
KP.33.354~KP.33.377
Gr-88-2E-14.00
KP.33.377~KP.33.391
Gr-88-2E-21.00
KP.33.391~KP.33.412
Gr-88-2E(D)-186.00
KP.33.168~KP.33.354
Gr-88-2E(D)-216.00
KP.33.412~KP.33.628
Gr-A-4E-430.00
Gr-A-4E-460.00
Gr-A-4E-41.00
Gr-A-4E-268.00
Gr-A-4E-281.00
Gr-A-4E-32.3
Gr-A-4E-32.3
Gr-A-4E-32.3

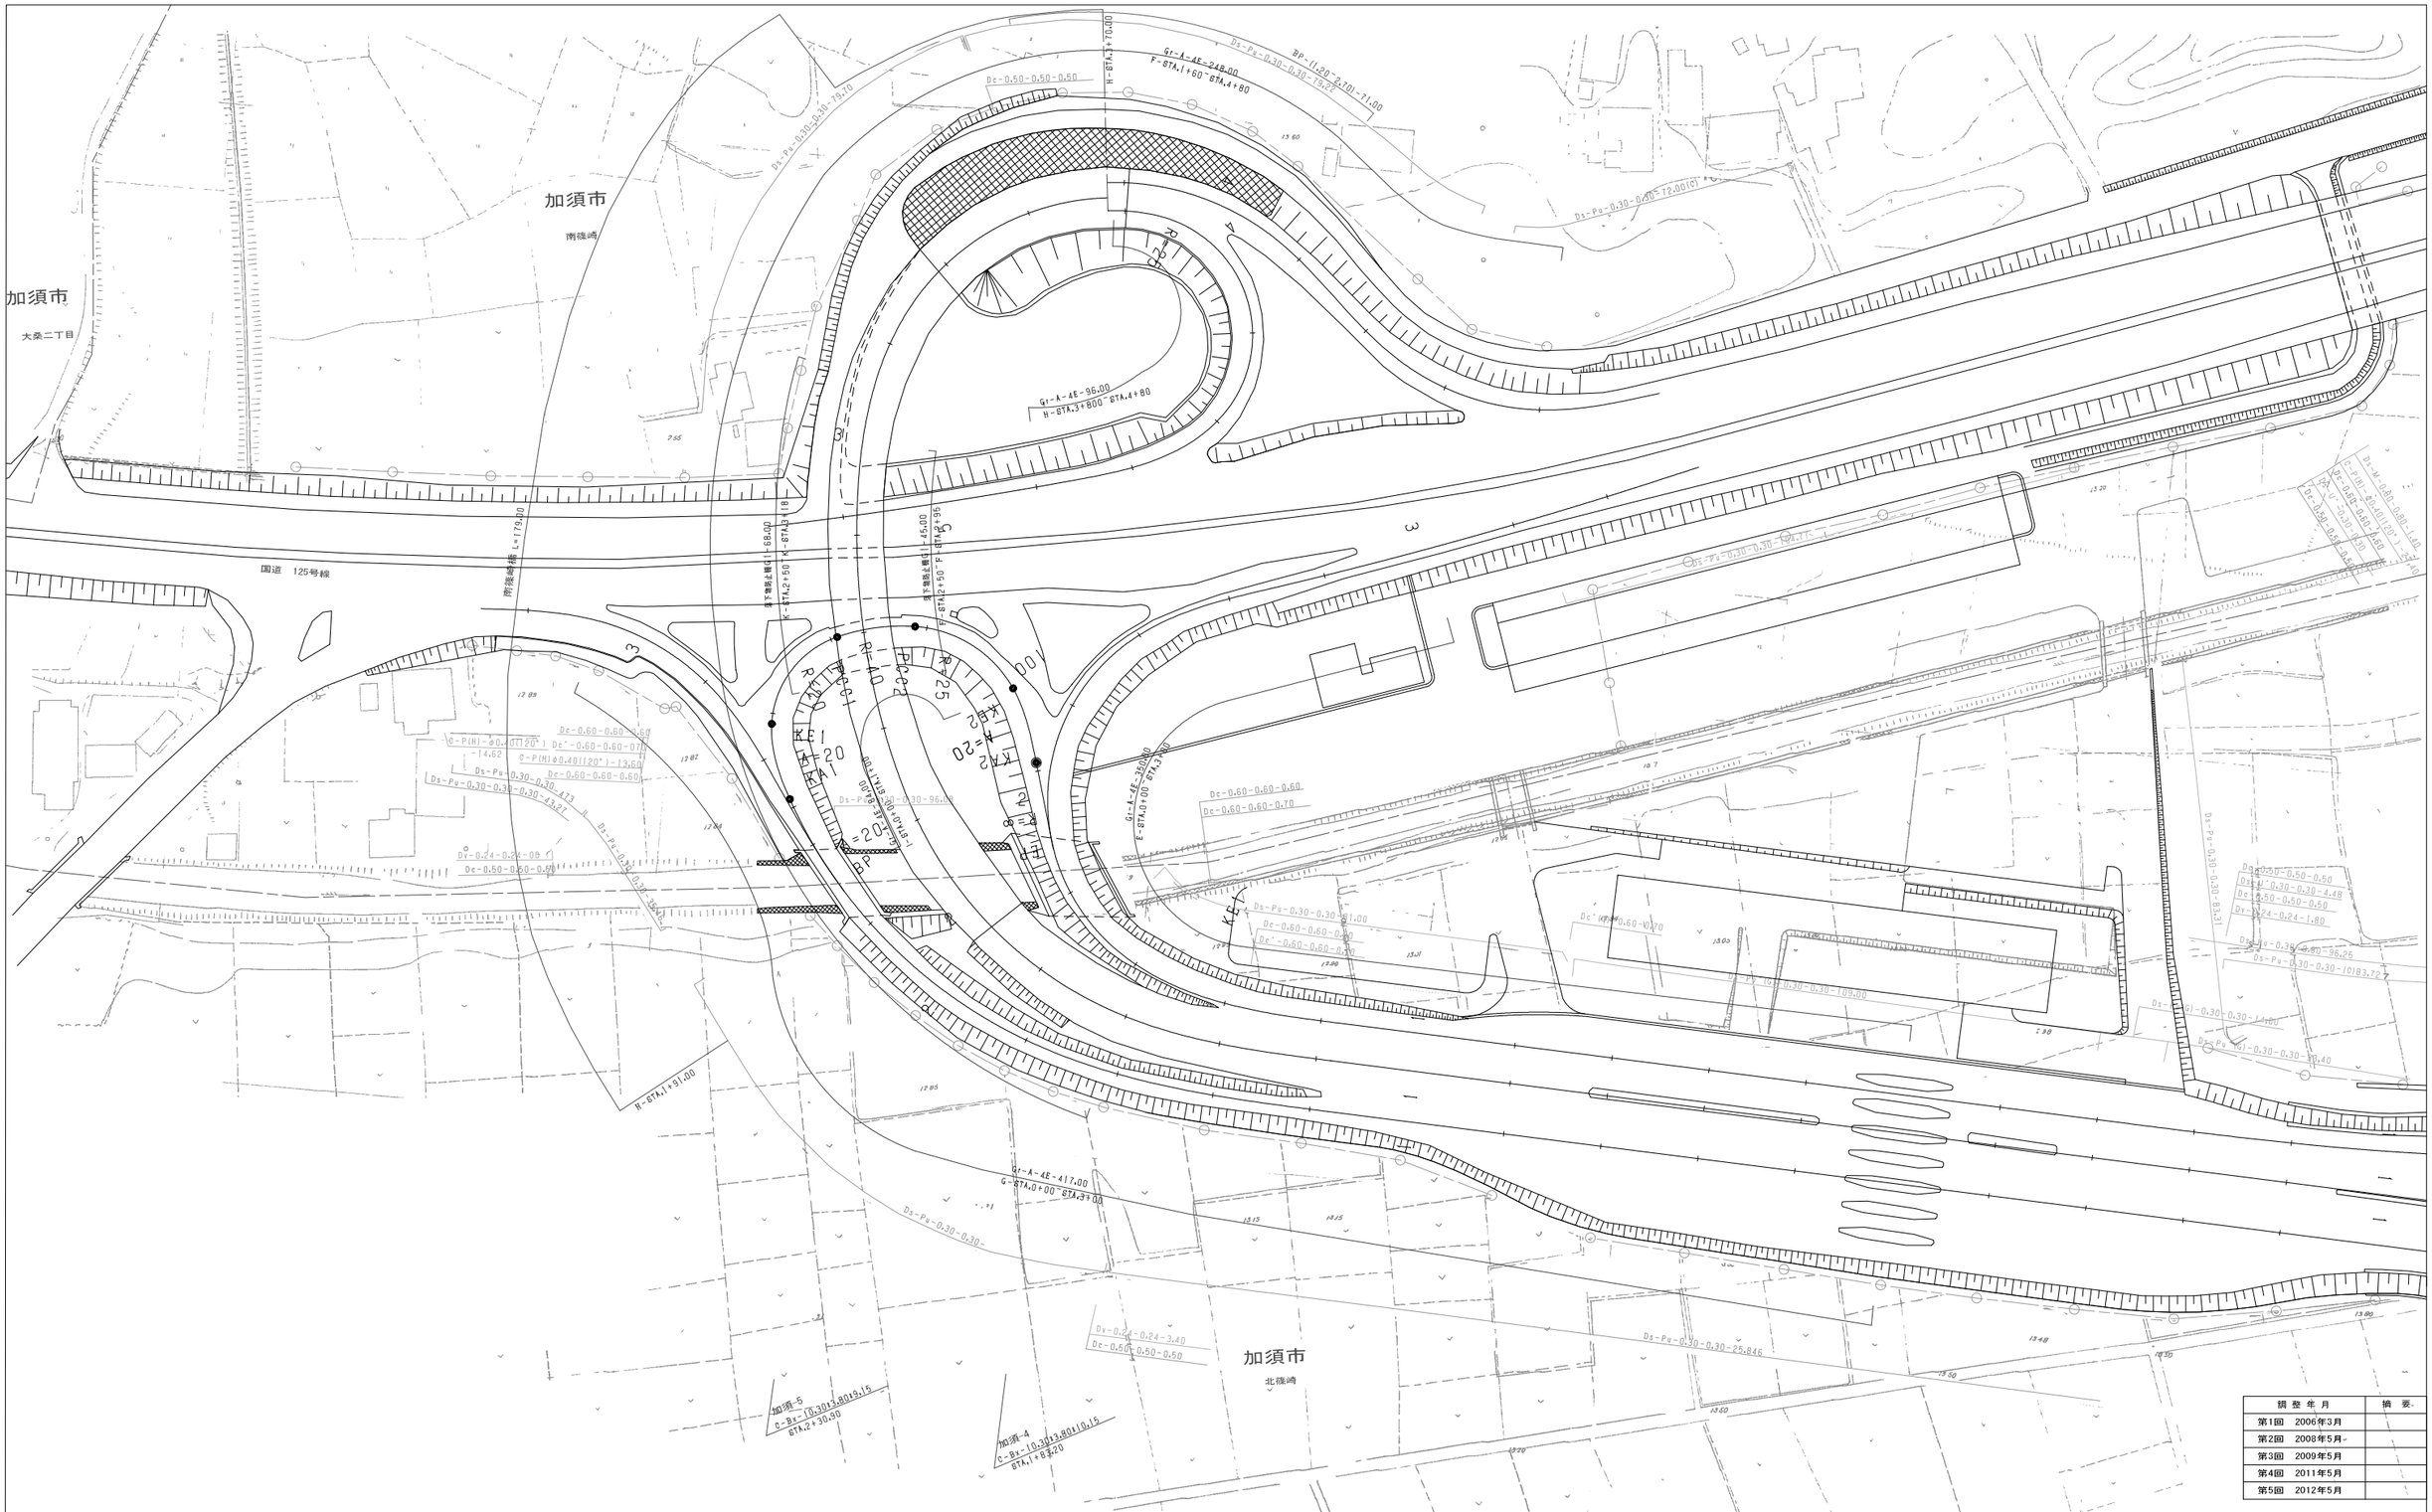

調整年月	摘要
第1回　2006年3月	
第2回　2008年5月	
第3回　2009年5月	
第4回　2011年5月	
第5回　2012年5月	

東北縦貫自動車道弘前線
東北自動車道(久喜～加須)

工種：管理用平面図

名称：加須インターチェンジ
KP. 33. 100～KP. 33. 700
STA. 222+00～STA. 228+00

縮尺：1/500

2/3

東日本高速道路(株)　関東支社

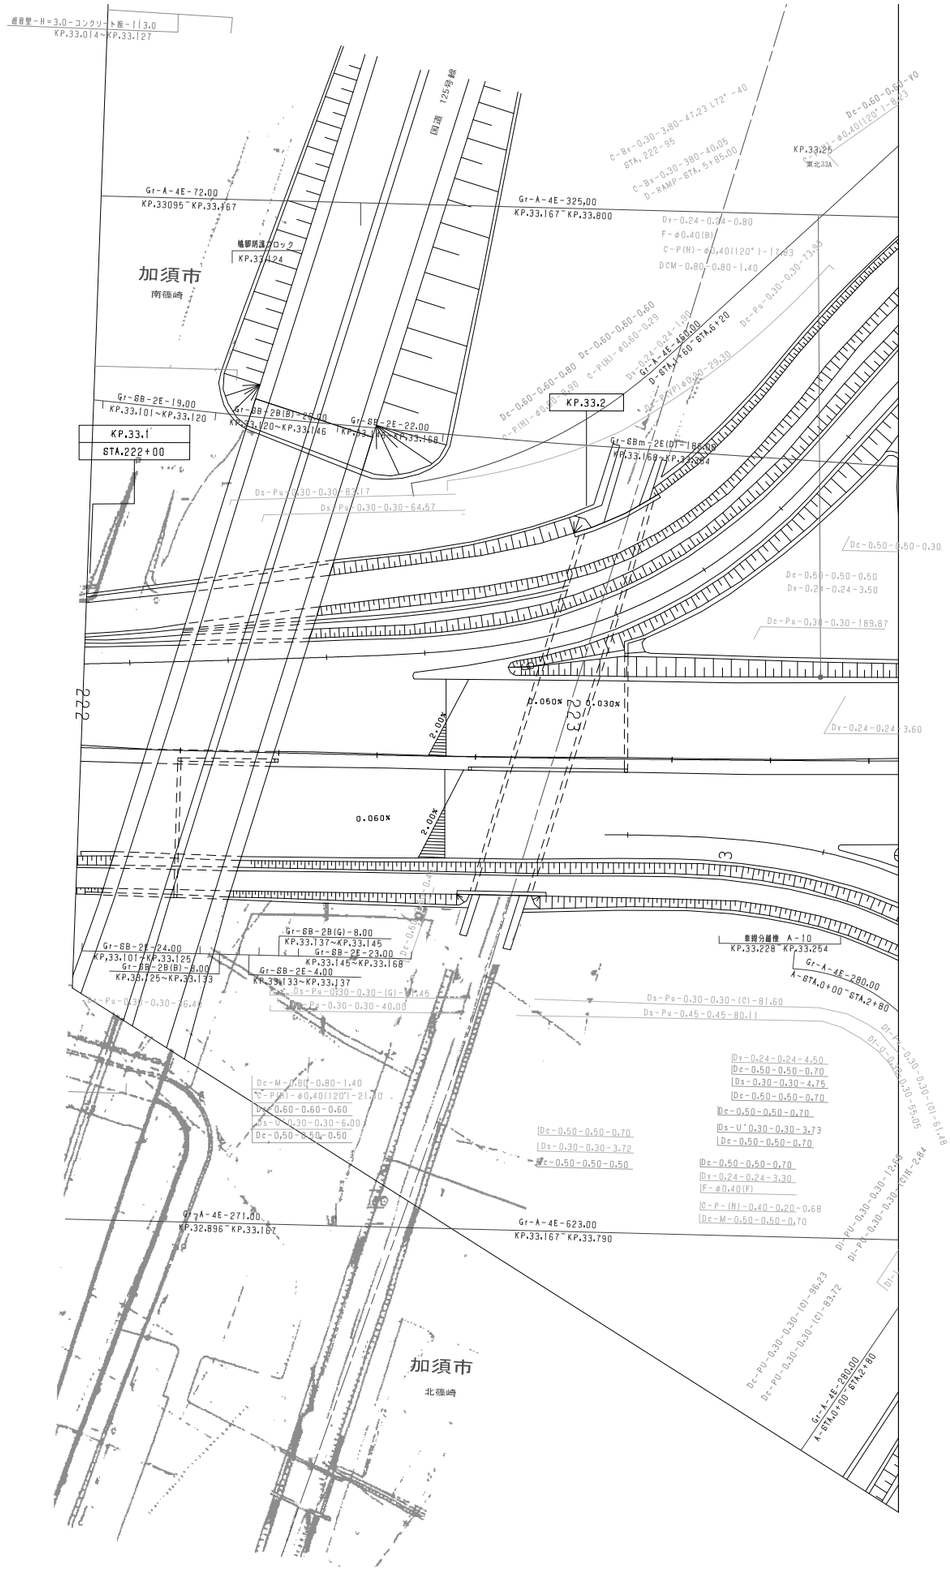

調整年月	摘要
第1回 2006年3月	
第2回 2009年5月	
第3回 2011年5月	

東北縦貫自動車道弘前線
東北自動車道（久喜～加須）

工種：管理用平面図

名称：加須インターチェンジ
KP. 33. 100～KP. 33. 700
STA. 222+00～STA. 228+00

縮尺：1/500

3/3

東日本高速道路(株) 関東支社

東北縦貫自動車道弘前線
東北自動車道　（加須～羽生）

工種	管理用平面図		
名称	KP. 33. 900～KP. 34. 700 STA. 230+00～STA. 238+00	縮尺	1/1000
			1/9

東日本高速道路(株)　関東支社

調整年月	摘要
第1回　2006年3月	
第2回　2010年5月	

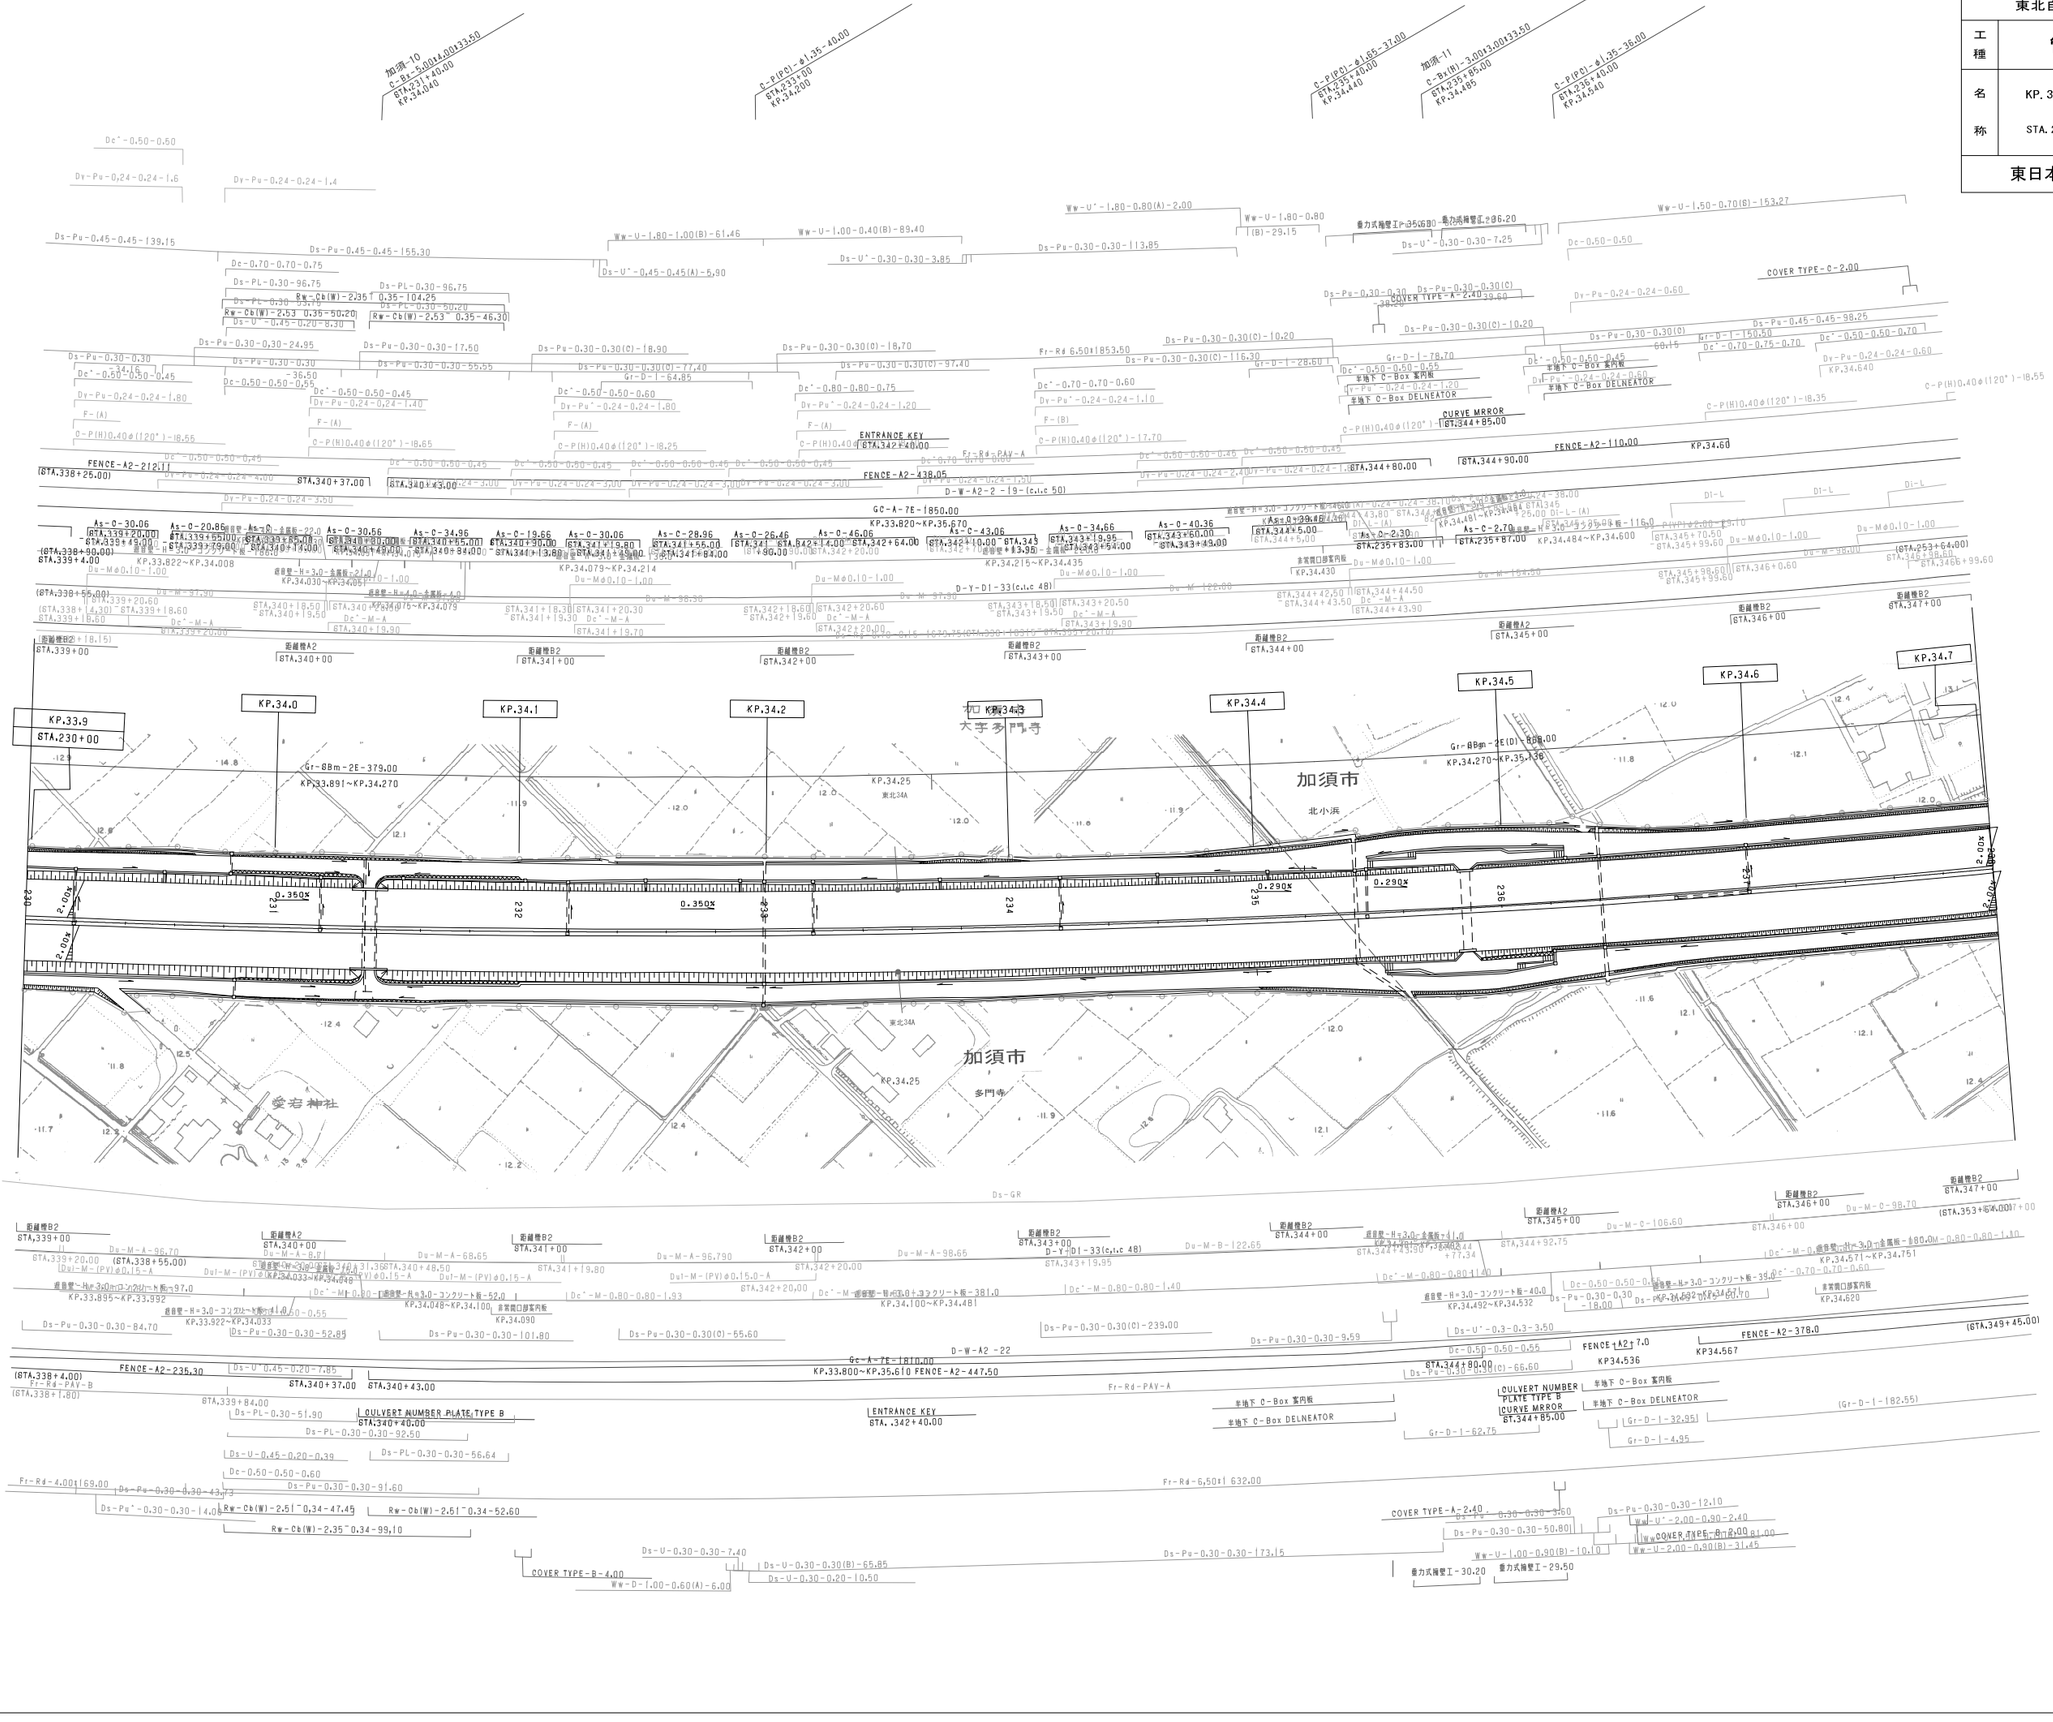

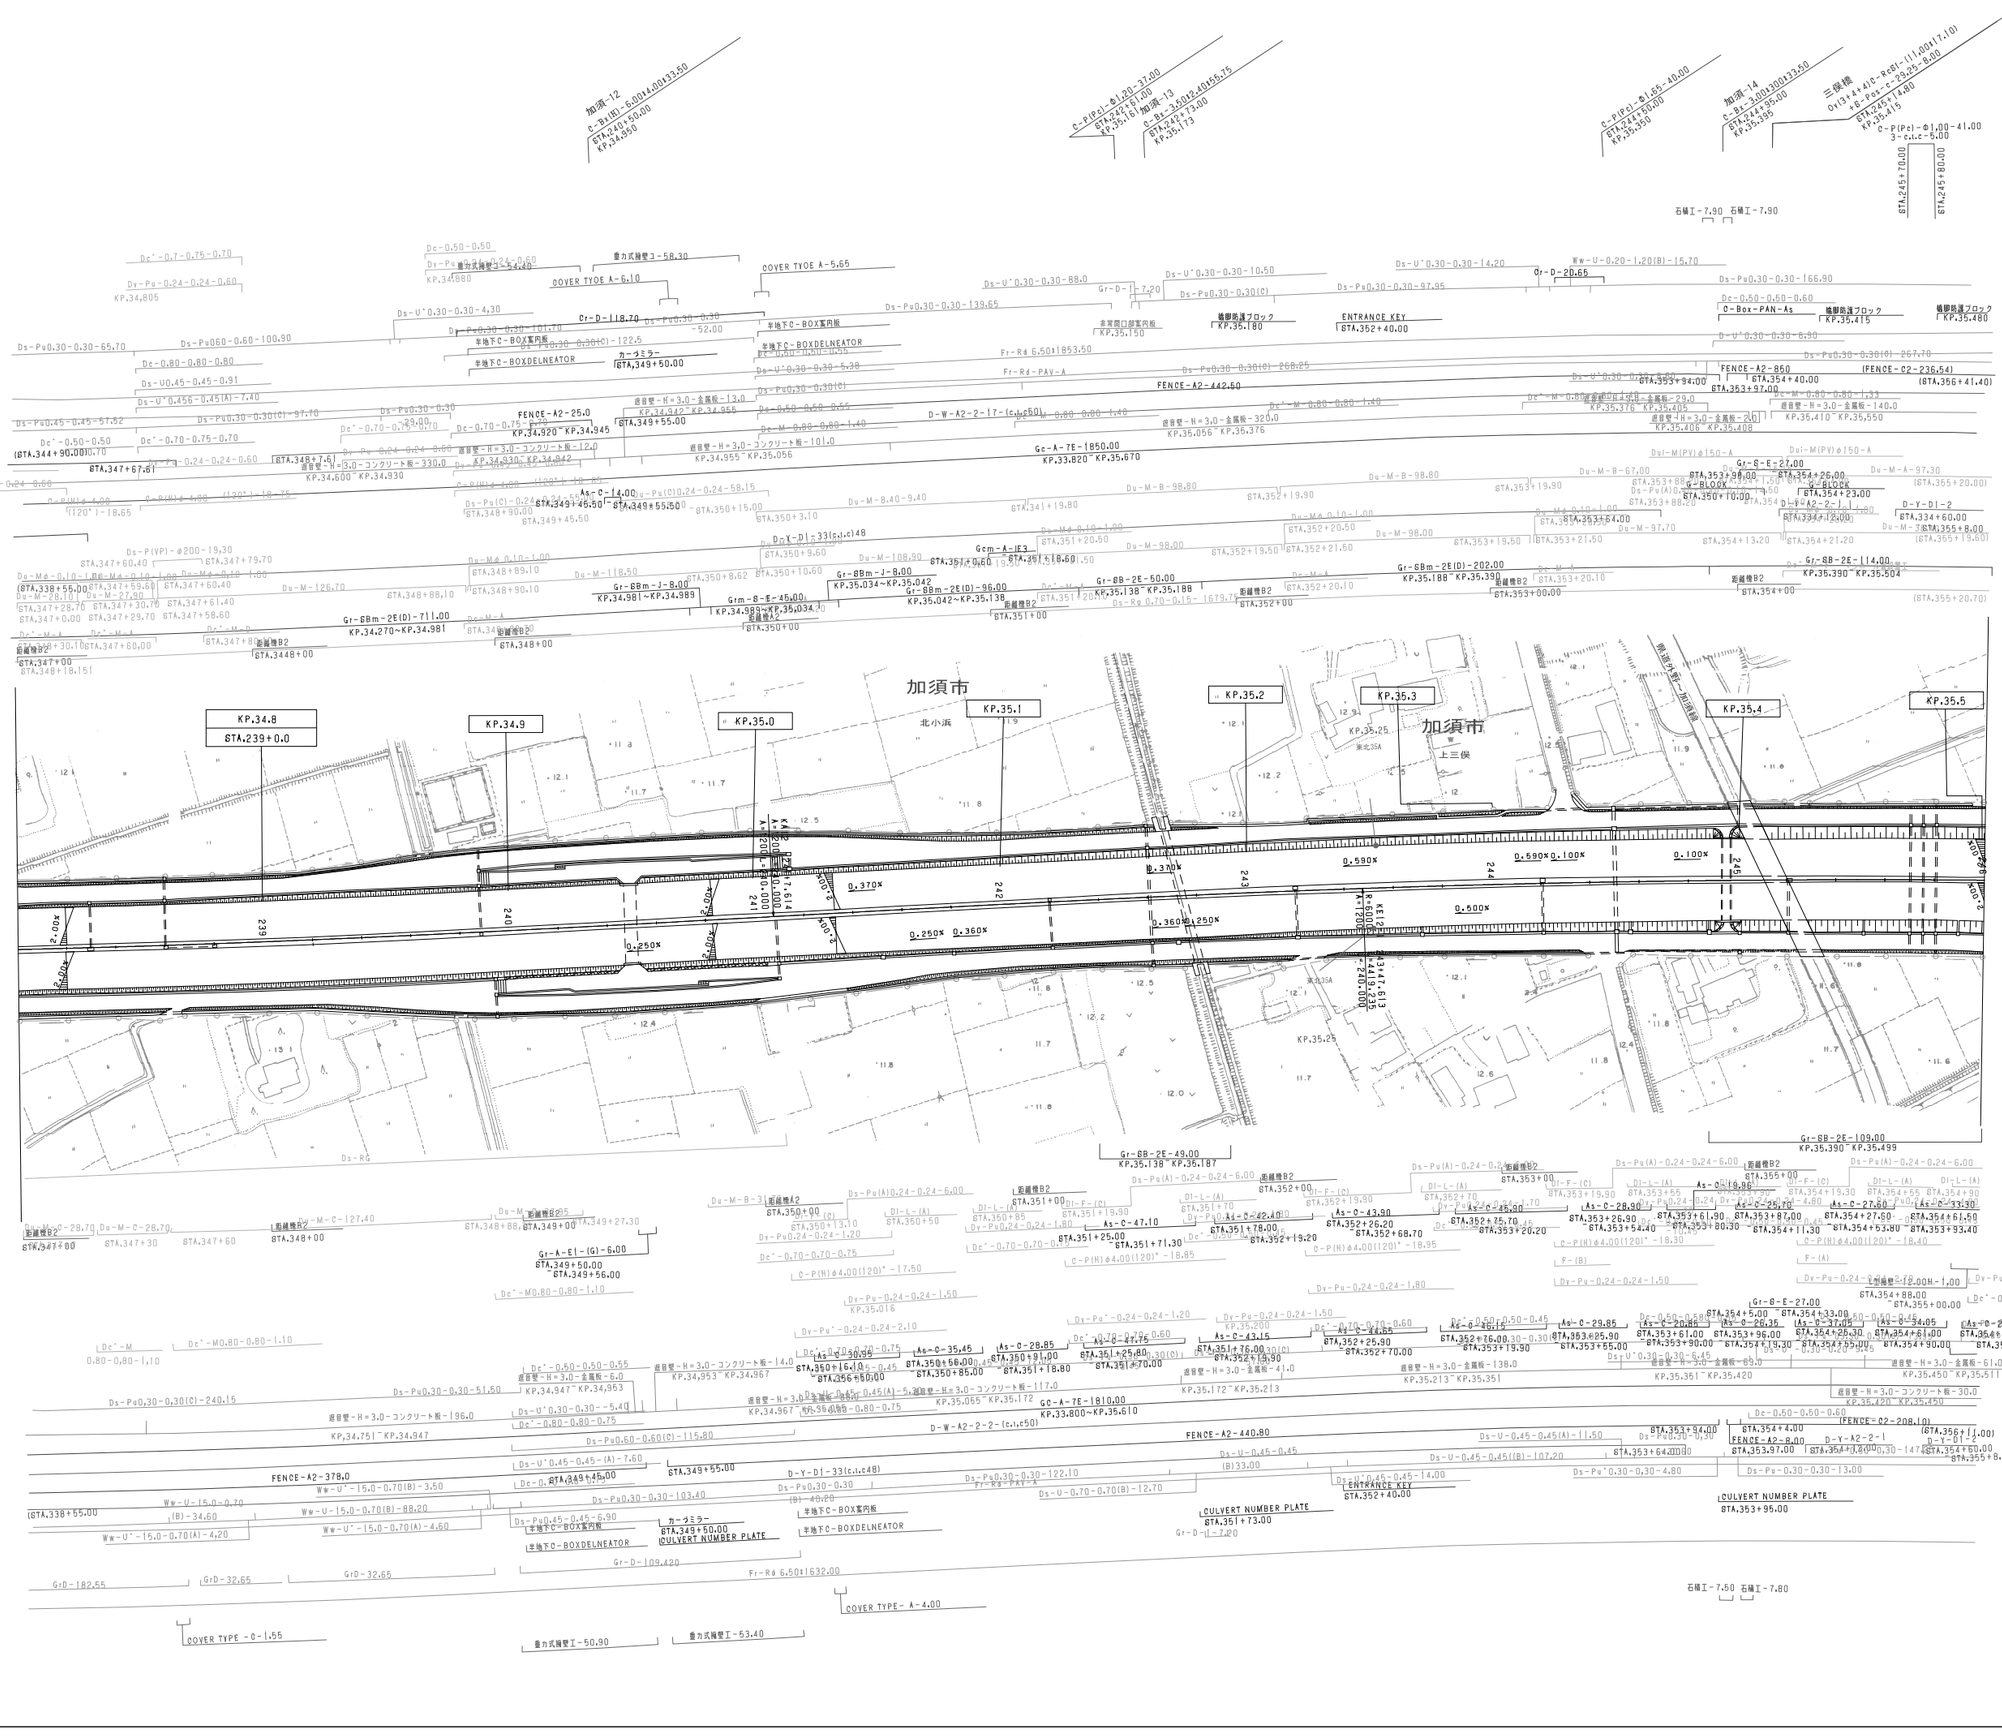
加須市
北小浜
上三俣
KP.34.8
STA.239+0.0
KP.34.9
KP.35.0
KP.35.1
KP.35.2
KP.35.3
KP.35.4
KP.35.5
KP.35.25
東北35A
首都圏中央連絡自動車道
加須IC
三俣橋
加須-12
加須-13
加須-14
三俣橋
石積工-7.90
石積工-7.80
COVER TYOE A-6.10
COVER TYOE A-5.65
COVER TYPE -A-4.00
COVER TYPE -D-1.55
FENCE-A2-25.0
FENCE-A2-442.50
FENCE-A2-440.80
FENCE-A2-378.0
FENCE-A2-860
(FENCE-C2-236.54)
(FENCE-C2-208.10)
ENTRANCE KEY
CULVERT NUMBER PLATE
O-Box-PAN-As
G-BLOCK
植樹防護ブロック
カーブミラー
重力式擁壁コ-58.30
重力式擁壁コ-54.40
重力式擁壁工-50.90
重力式擁壁工-53.40
半地下C-BOX本内長
半地下C-BOXDELNEATOR
非常開口部案内板
距離標B2
Gr-D-118.70
Gr-D-109.420
Gr-D-182.55
Gr-D-32.65
Gr-D-32.65
Gr-D-7.20
Gr-D-20.65
Gr-D-1.20
Fr-R4 6.50+1853.50
Fr-R6 6.50+1632.00
Fr-R4-PAV-A
Fr-R4-PAV-B
Fr-R6-PAV-A
Gc-A-7E-1850.00
KP.33.820~KP.35.670
GO-A-7E-1810.00
KP.33.800~KP.35.610
Gr-8B-2E-49.00
KP.35.138~KP.36.187
Gr-8B-2E-109.00
KP.35.390~KP.35.499
Gr-8B-2E-114.00
KP.35.390~KP.35.504
Gr-8B-2E-50.00
KP.35.138~KP.35.188
Gr-8Bm-2E(D)-202.00
KP.35.188~KP.35.390
Gr-8Bm-2E(D)-96.00
KP.35.042~KP.35.138
Gr-8Bm-J-8.00
KP.34.981~KP.34.989
Gr-8Bm-2E(D)-711.00
KP.34.270~KP.34.981
Grm-8-E-45.00
KP.34.989~KP.35.034
Gcm-A-1E3
KP.35.034~KP.35.042
D-W-A2-2-17-(c,r250)
D-W-A2-2-2-(c,r50)
D-Y-D1-33(c,r48)
D-Y-D1-2
D-Y-A2-2-1
As-C-14.00
As-C-47.15
As-C-44.65
As-C-43.90
As-C-42.40
As-C-47.10
As-C-35.45
As-C-28.85
As-C-29.85
As-C-26.35
As-C-25.70
As-C-27.60
As-C-34.05
As-C-33.30
As-C-25.50
As-C-19.85
As-C-20.85
As-C-37.05
As-C-28.90
As-C-26.70
As-C-25.90
As-C-19.86
Ds-Pu0.30-0.30-65.70
Ds-Pu060-0.60-100.90
Ds-Pu0.30-0.30-139.65
Ds-Pu0.30-0.30-97.95
Ds-Pu0.30-0.30-166.90
Ds-Pu0.30-0.30(C)-122.5
Ds-Pu0.30-0.30(C)-101.70
Ds-Pu0.30-0.30(C)-52.00
Ds-Pu0.30-0.30(C)-97.70
Ds-Pu0.30-0.30(C)-240.15
Ds-Pu0.30-0.30-51.60
Ds-Pu0.60-0.60(C)-115.80
Ds-Pu0.30-0.30-103.40
Ds-Pu0.45-0.45-6.90
Ds-Pu0.45-0.45-57.52
Ds-Pu(A)0.24-0.24-5.00
Ds-Pu(A)0.24-0.24-6.00
Ds-Pu(A)0.24-0.24-1.80
Ds-Pu(C)-0.24-0.24-58.15
Ds-Pu(C)0.24-0.24-58.15
Ds-Pu(C)0.24-0.24-1.20
Ds-Pu(C)0.24-0.24-1.50
Ds-Pu'-0.24-0.24-1.20
Ds-Pu'-0.24-0.24-2.10
Ds-Pu'-0.24-0.24-1.50
Ds-U'0.30-0.30-4.30
Ds-U'0.30-0.30-88.0
Ds-U'0.30-0.30-10.50
Ds-U'0.30-0.30-14.20
Ds-U'0.30-0.30-6.90
Ds-U'0.30-0.30-5.40
Ds-U'0.30-0.30-5.45
Ds-U'0.45-0.45-(A)-7.60
Ds-U'0.45-0.45-(A)-7.40
Ds-U'0.45-0.45-(A)-4.60
Ds-U'0.45-0.45-(A)-11.50
Ds-U'0.45-0.45-14.00
Ds-U'0.45-0.45-(B)107.20
Ds-U'0.70-0.70(B)-12.70
Ds-U0.45-0.45-91
Ds-U0.45-0.45(A)-7.40
Ds-Pu'0.30-0.30-4.80
Ds-Pu'0.30-0.30-13.00
Ds-Pu'0.30-0.30-147.60
Ds-Pu0.30-0.30(C)-267.70
Ds-Pu0.30-0.30(C)-268.25
Ds-Pu0.30-0.30(C)
Ds-Pu0.30-0.30-5.38
Ds-Pu0.30-0.30
Ds-Pu0.24-0.24-1.20
Ds-Pu0.24-0.24-1.80
Ds-Pu0.24-0.24-1.50
Ds-Pu0.24-0.24-6.00
Ds-Pu(A)-0.24-0.24-6.00
Ds-Pu(A)-0.24-0.24-6.00
Ds-Pu(A)0.24-0.24-6.00
Ds-Pu(A)0.24-0.24-5.00
Ds-Pu(A)0.24-0.24-6.00
Ds-Pu(A)-0.24-0.24-6.00
Ds-Pu(A)-0.24-0.24-6.00
Ds-Pu(A)-

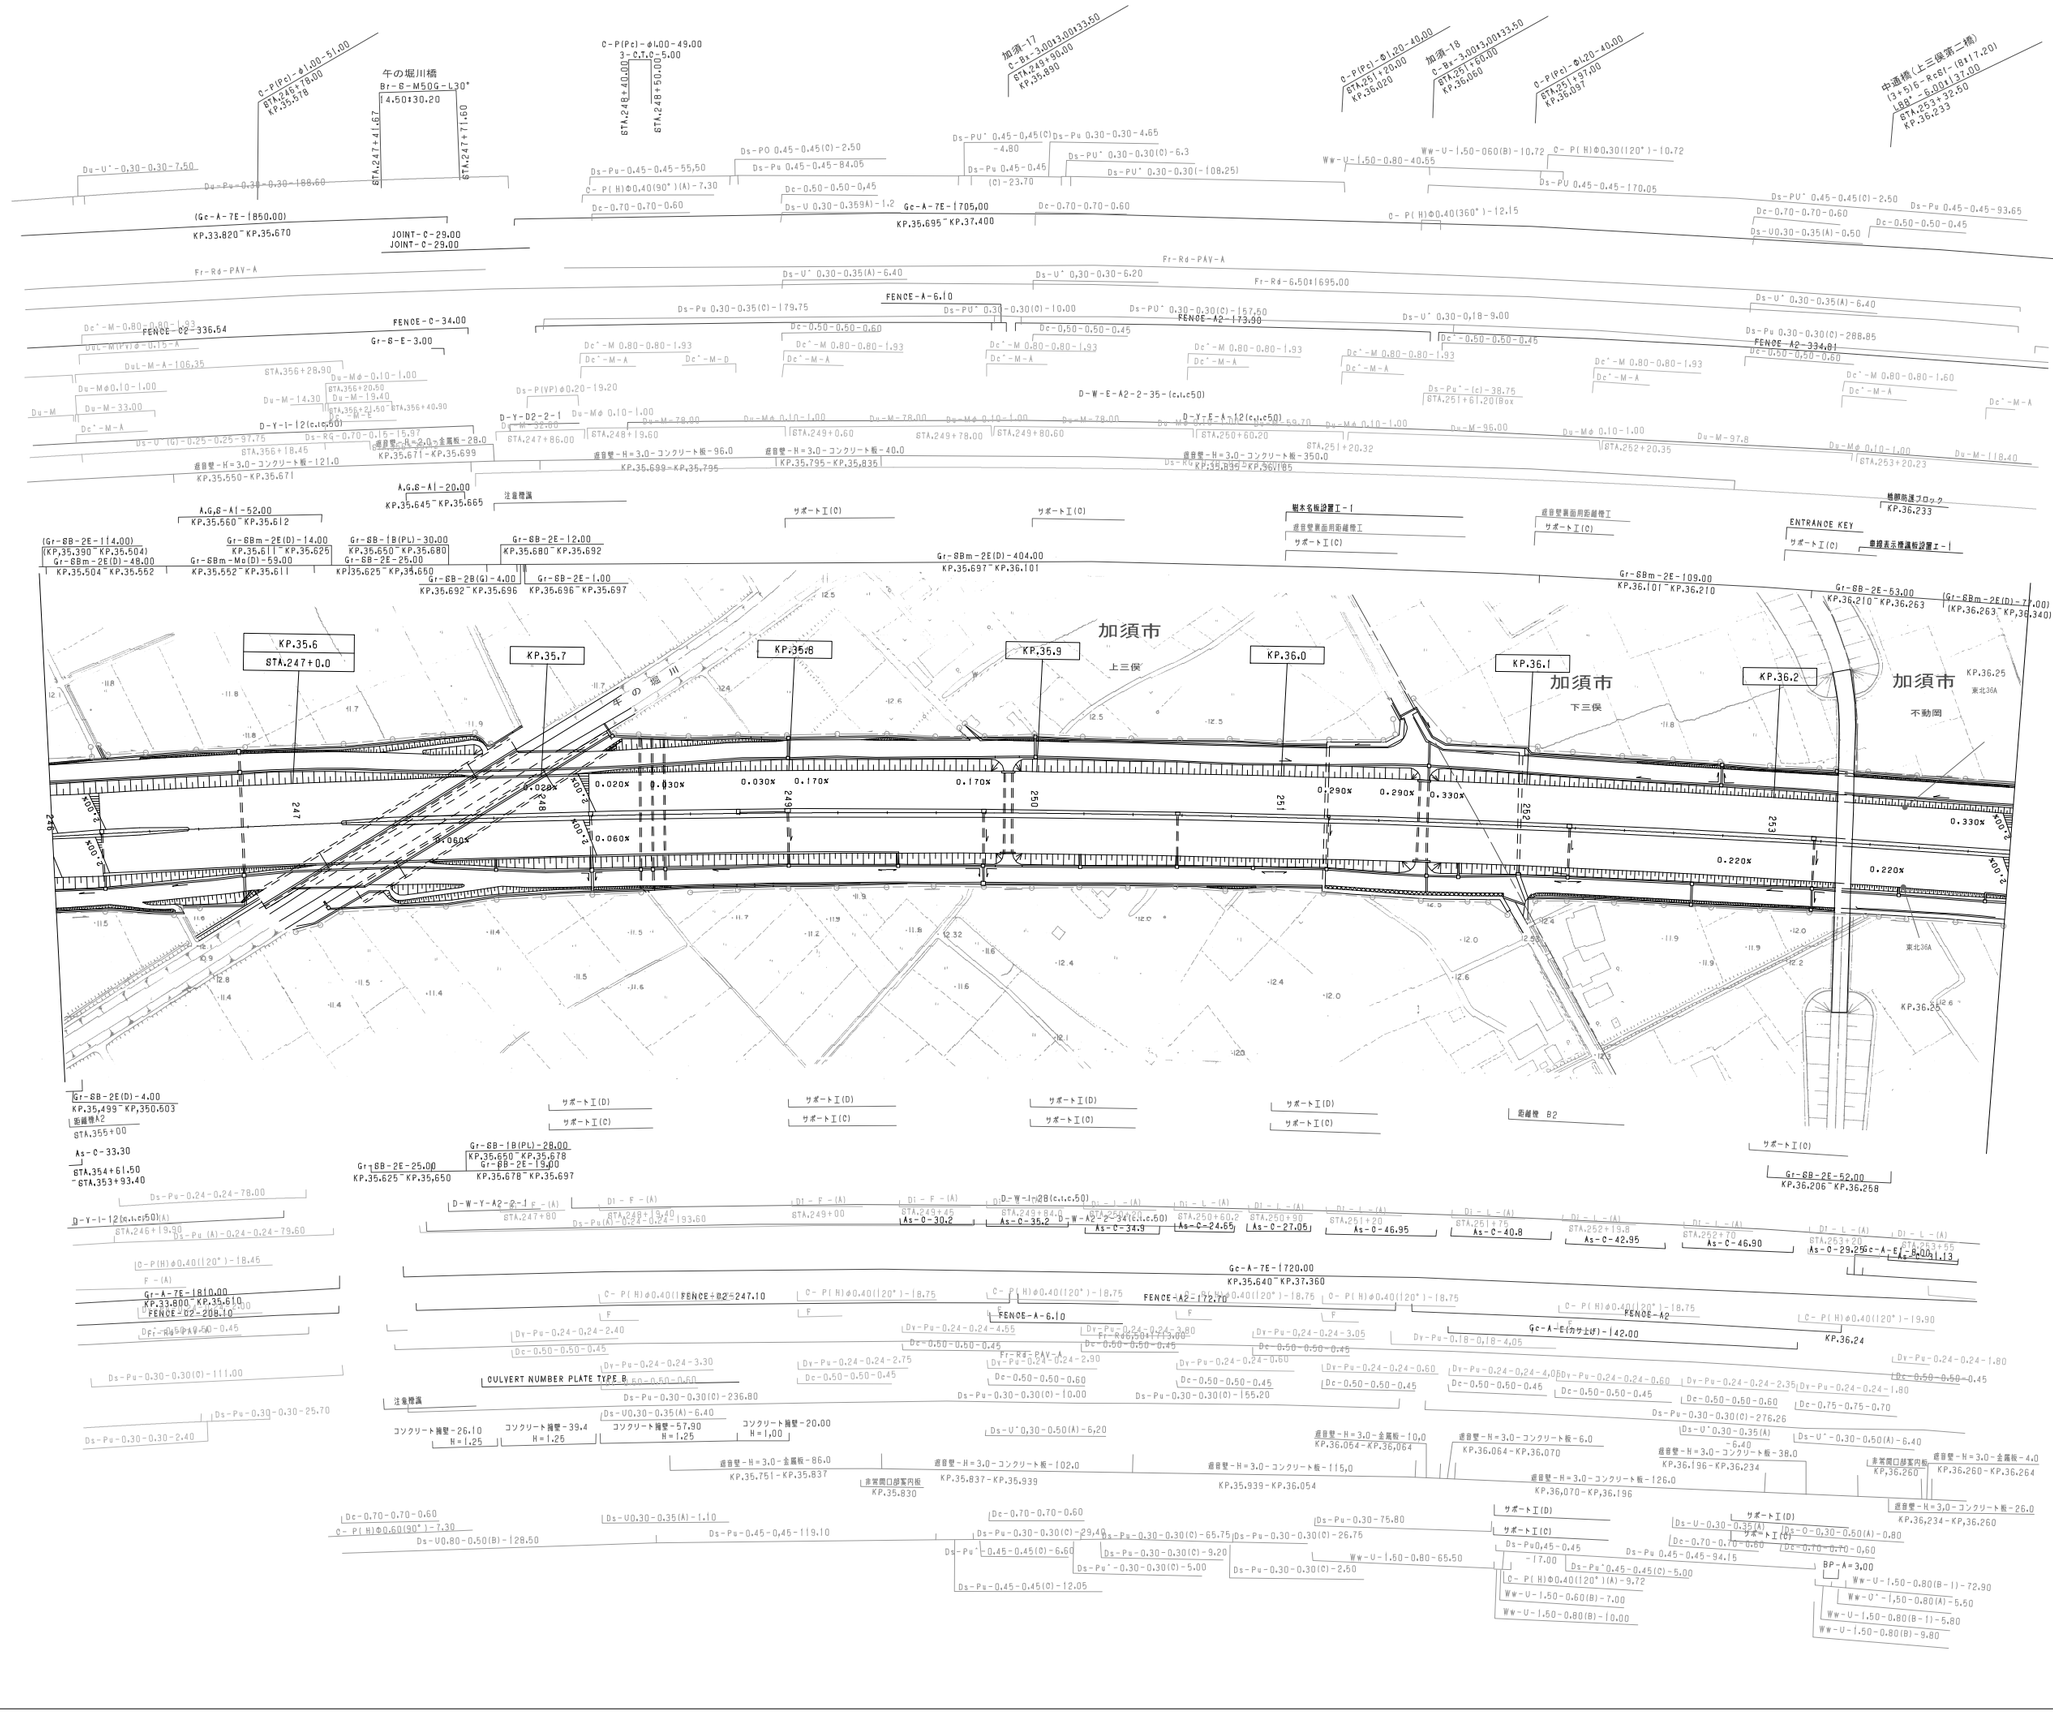

調整年月	摘要
第1回 2006年3月	
第2回 2010年5月	
第3回 2011年5月	
第4回 2012年5月	

東北縦貫自動車道弘前線
東北自動車道 （加須～羽生）

工種：管理用平面図

名称：KP. 35. 500～KP. 36. 300
STA. 246+00～STA. 254+00

縮尺：1/1000

3/9

東日本高速道路(株) 関東支社

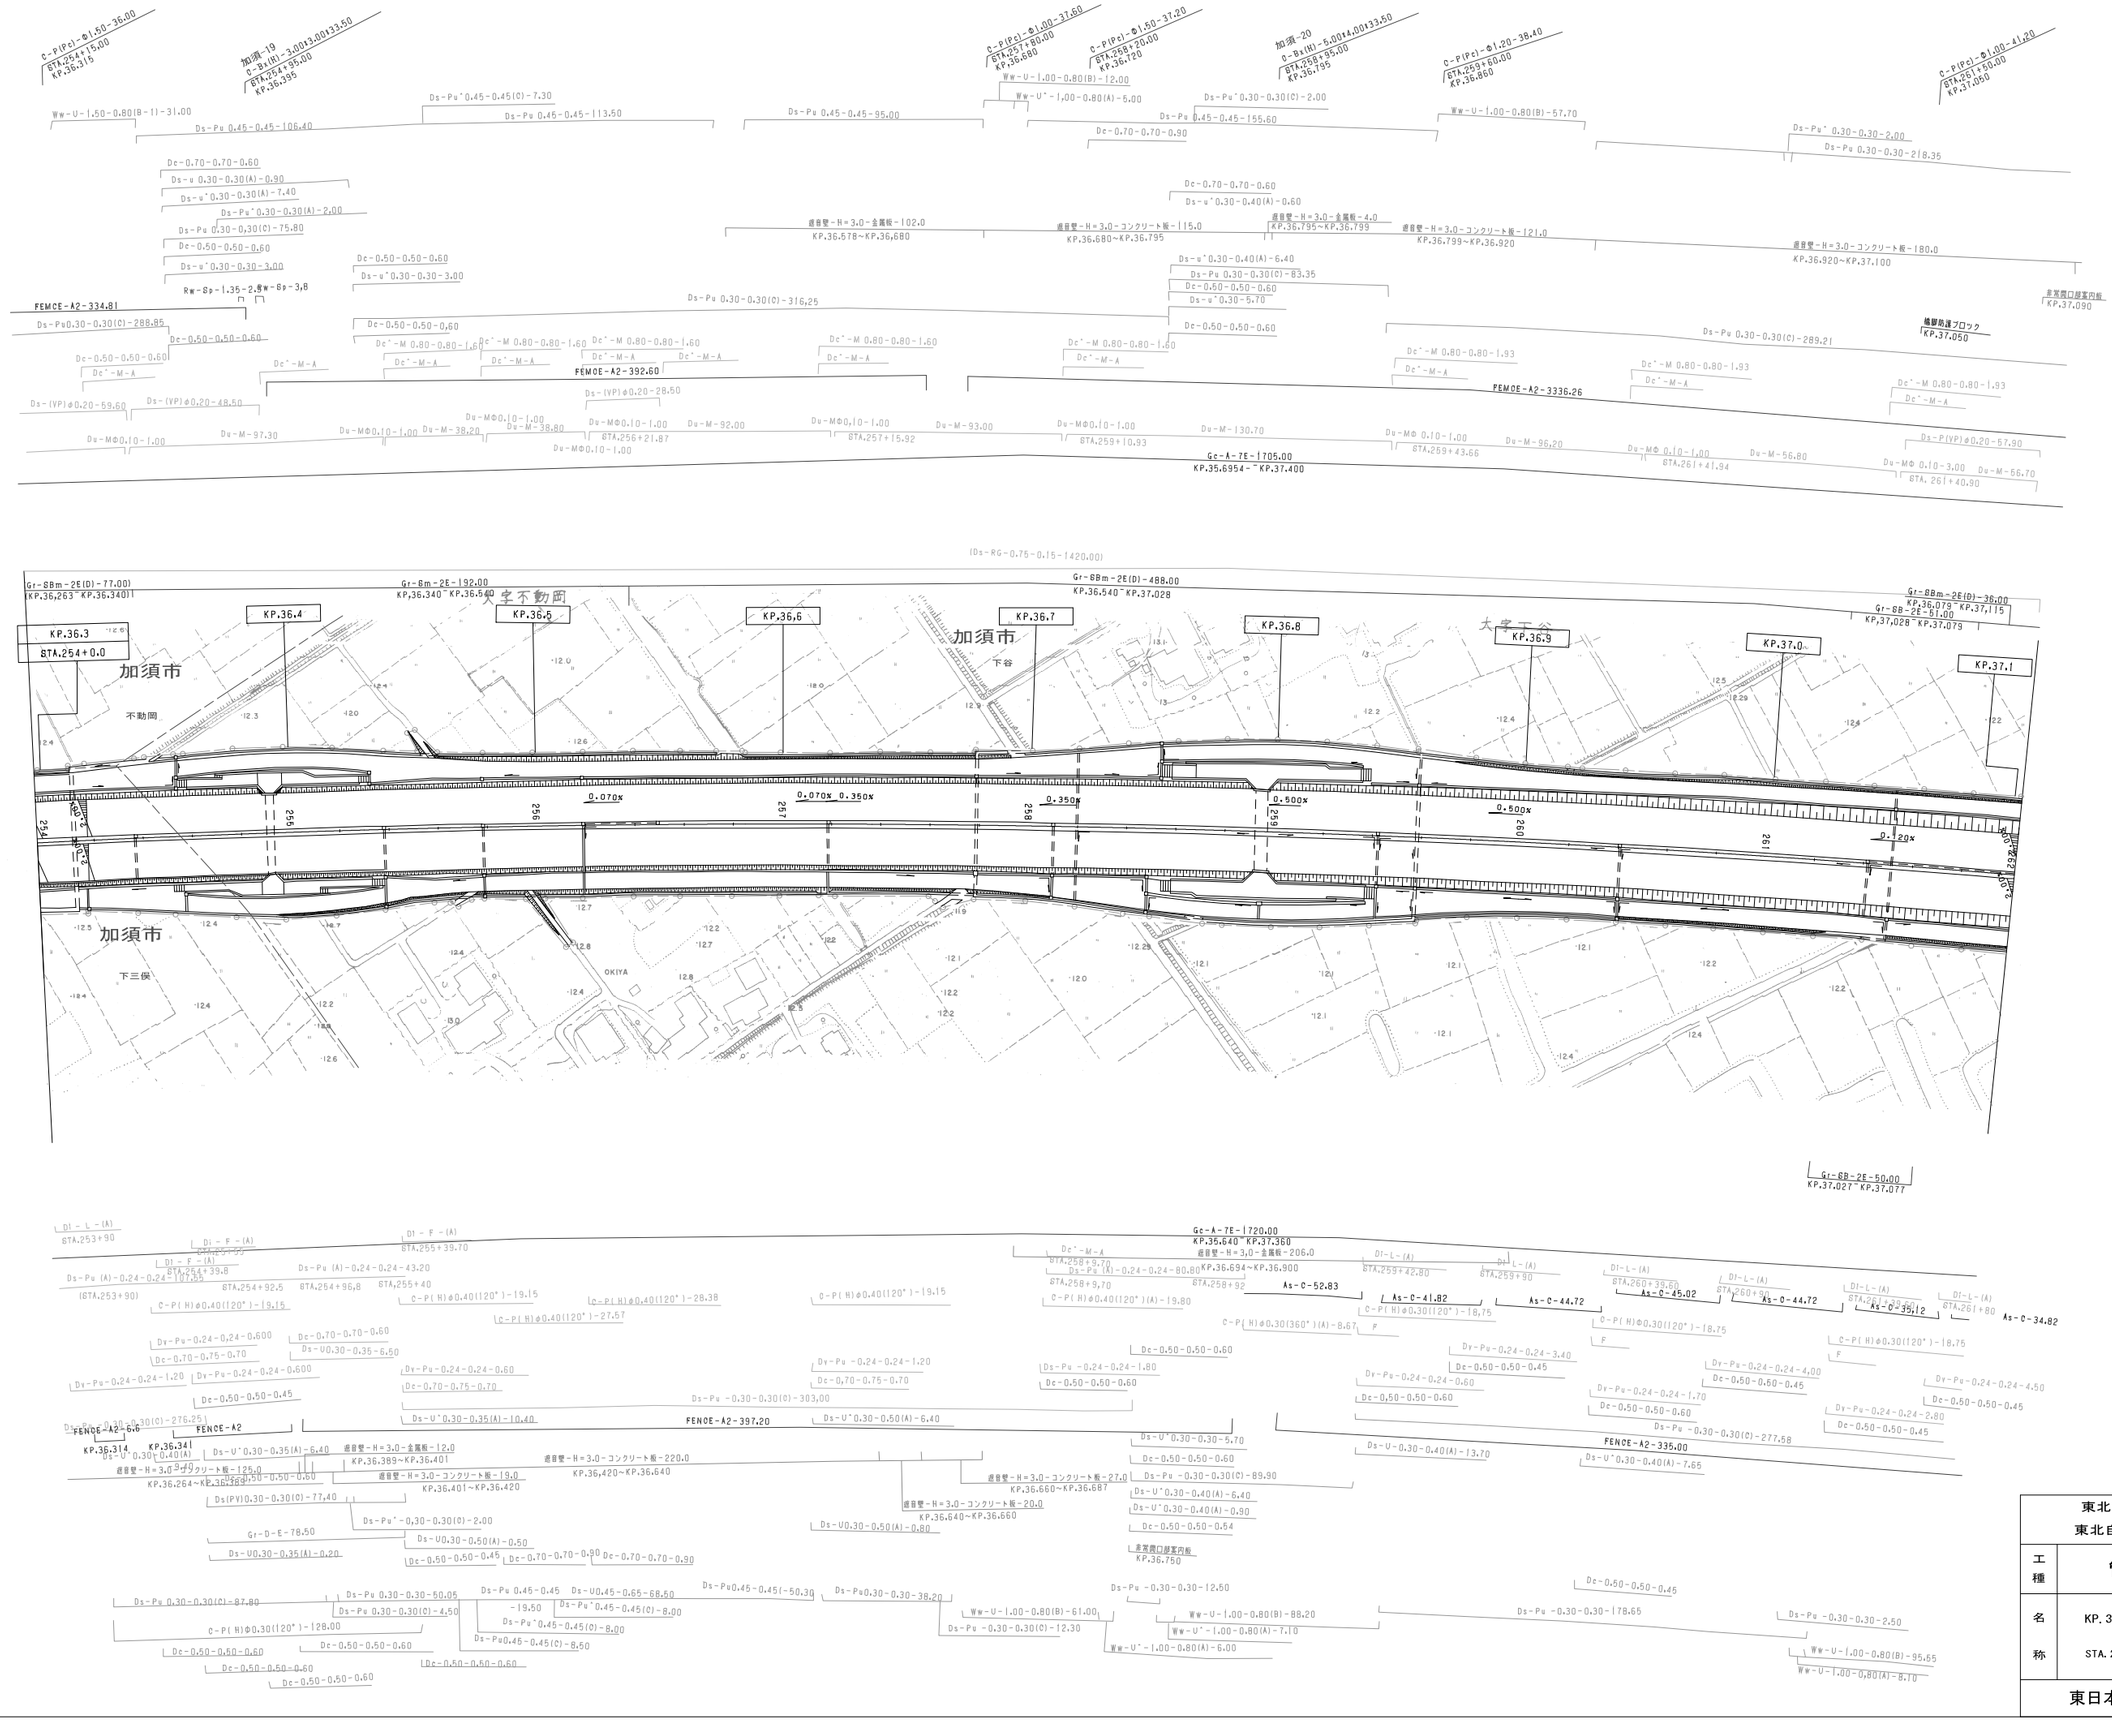
加須市
不動岡
下三俣
下谷
OKIYA
KP.36.3
KP.36.4
KP.36.5
KP.36.6
KP.36.7
KP.36.8
KP.36.9
KP.37.0
KP.37.1
STA.254+0.0
Gr-88m-2E(D)-77.00
KP.36.263~KP.36.340
Gr-8m-2E-192.00
KP.36.340~KP.36.540
Gr-88m-2E(D)-488.00
KP.36.540~KP.37.028
Gr-88m-2E(D)-36.00
KP.36.079~KP.37.115
Gr-88-2E-51.00
KP.37.028~KP.37.079
Gr-88-2E-50.00
KP.37.027~KP.37.077
0.070%
0.070%
0.350%
0.350%
0.500%
0.500%
0.120%
255
256
257
258
259
260
261
262
263
264
265
266
267
268
269
270
271
272
273
274
275
276
277
278
279
280
281
282
283
284
285
286
287
288
289
290
291
292
293
294

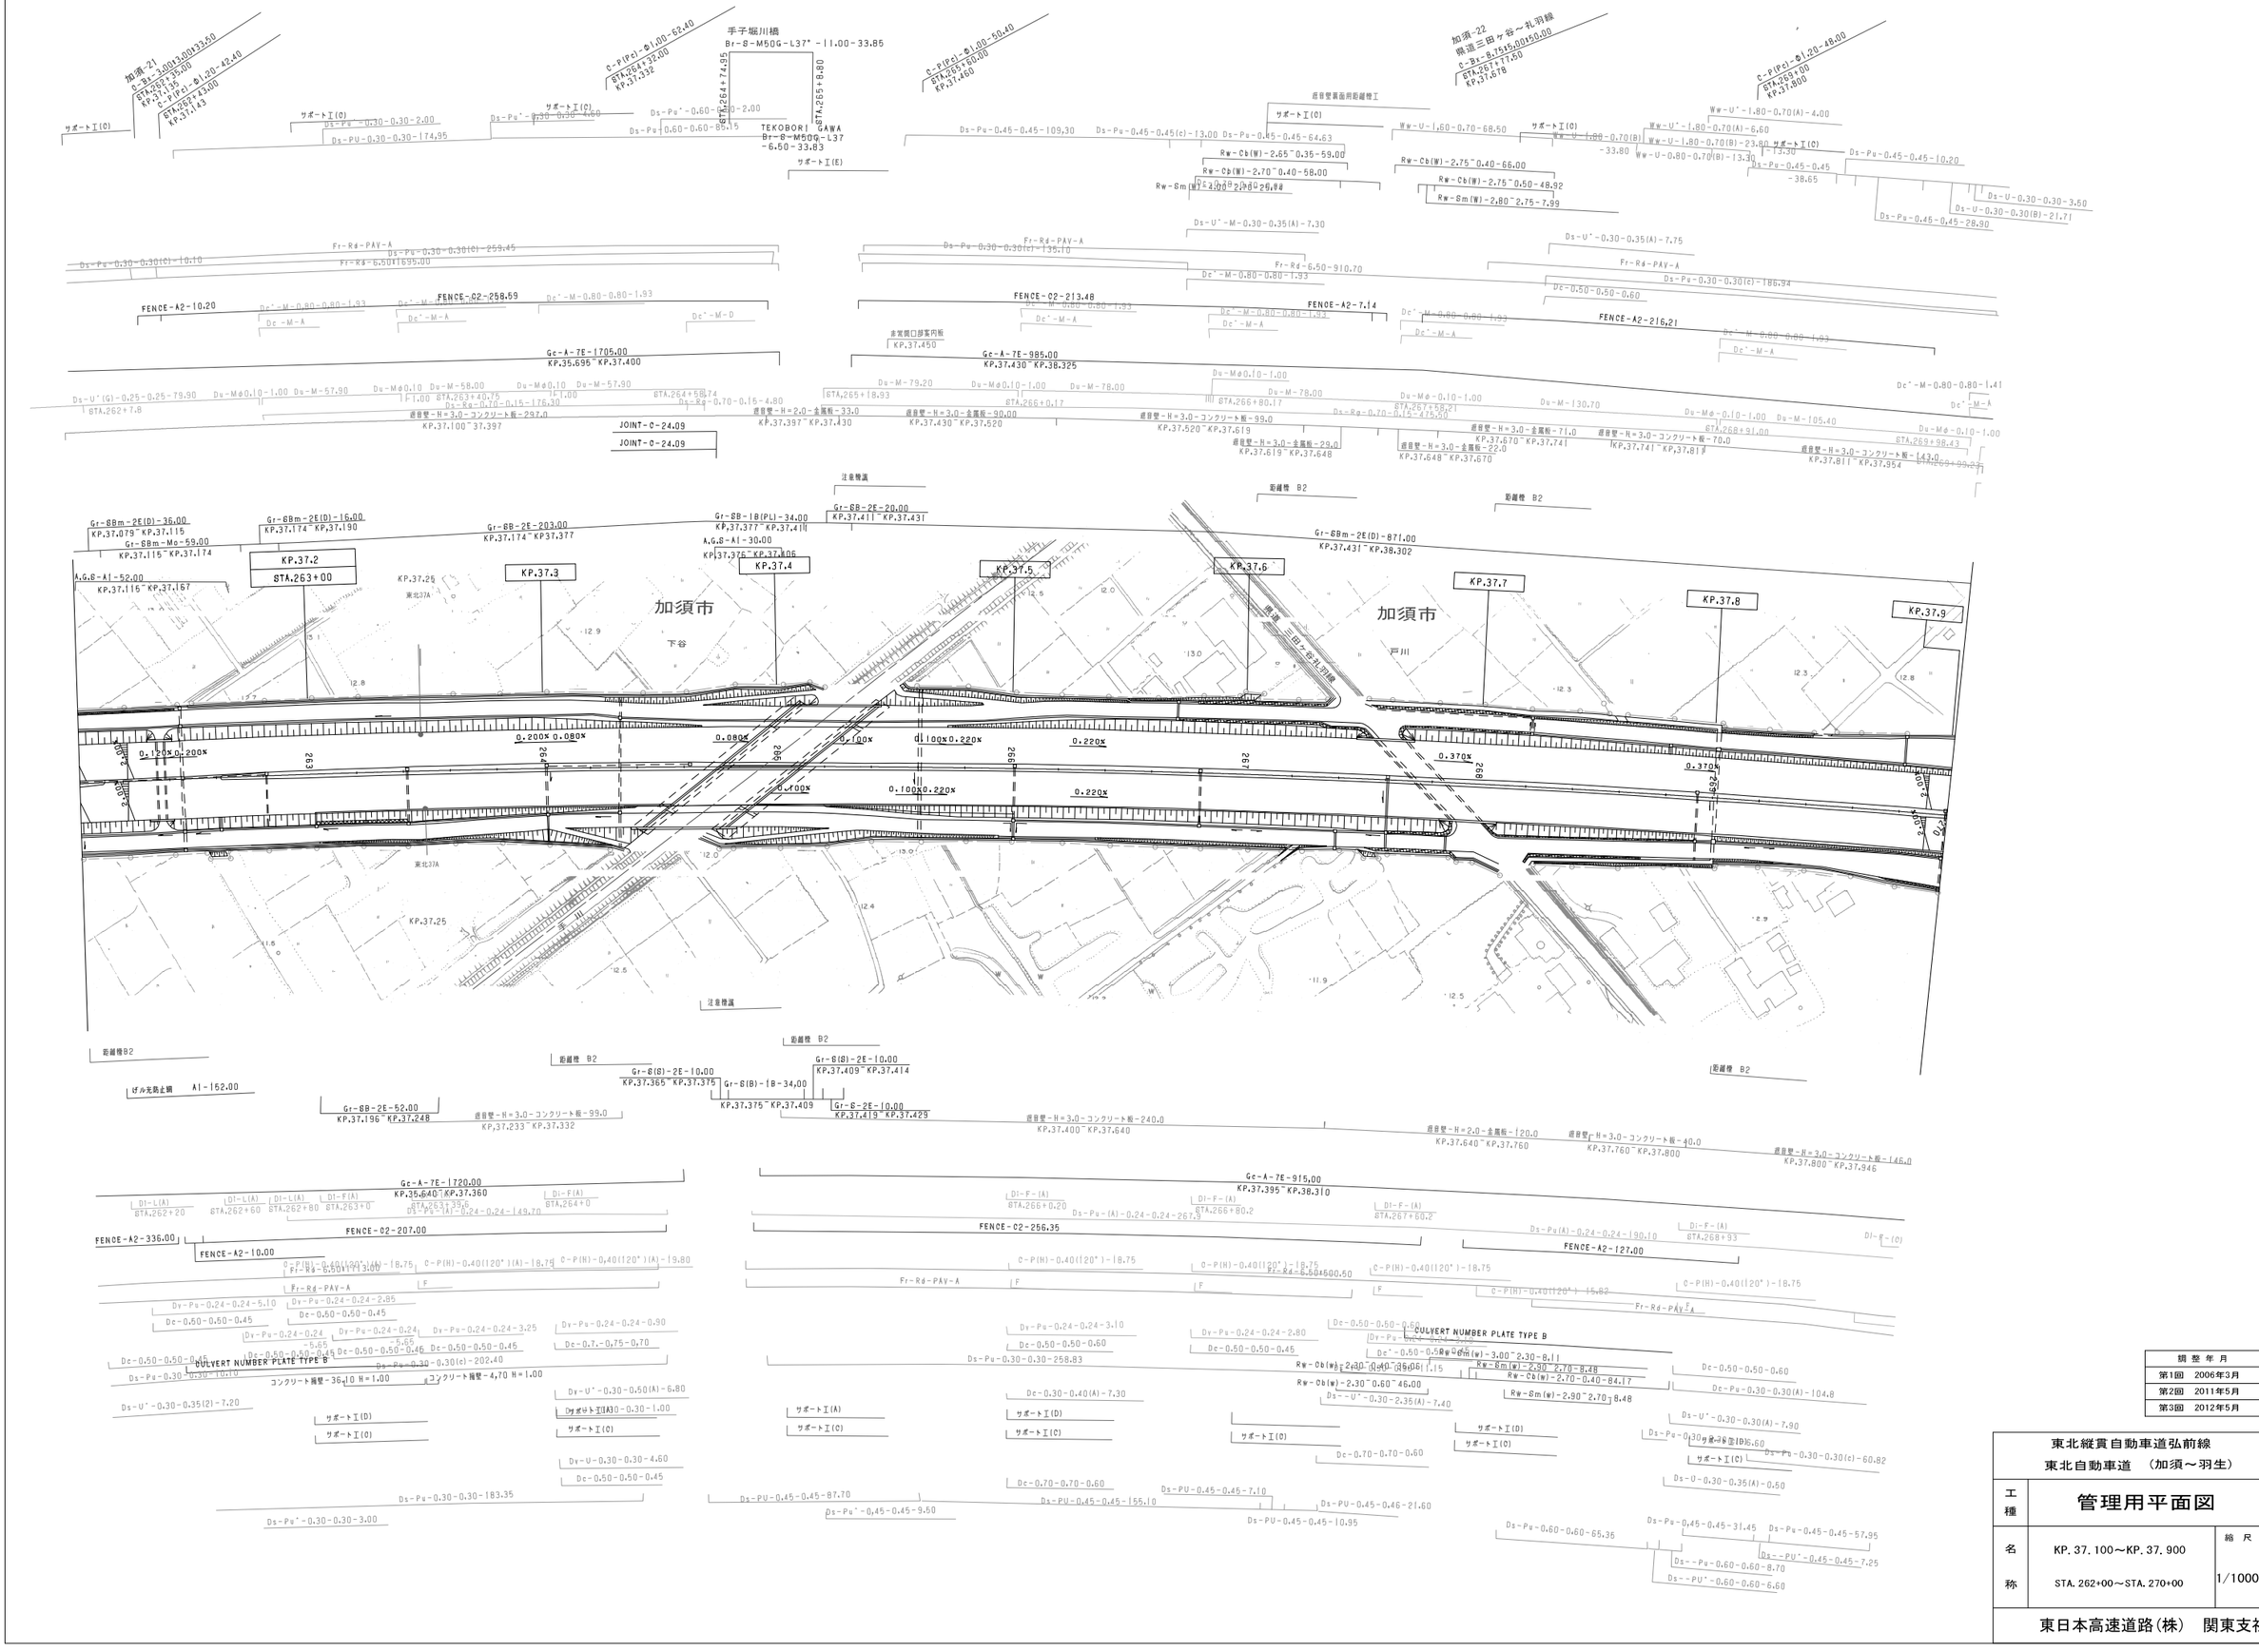

摘整年月	摘要
第1回 2006年3月	
第2回 2011年5月	
第3回 2012年5月	

東北縦貫自動車道弘前線 東北自動車道 （加須～羽生）			———
工種	管理用平面図		———
名称	KP. 37. 100～KP. 37. 900 STA. 262+00～STA. 270+00	縮尺 1/1000	5 9

東日本高速道路(株) 関東支社

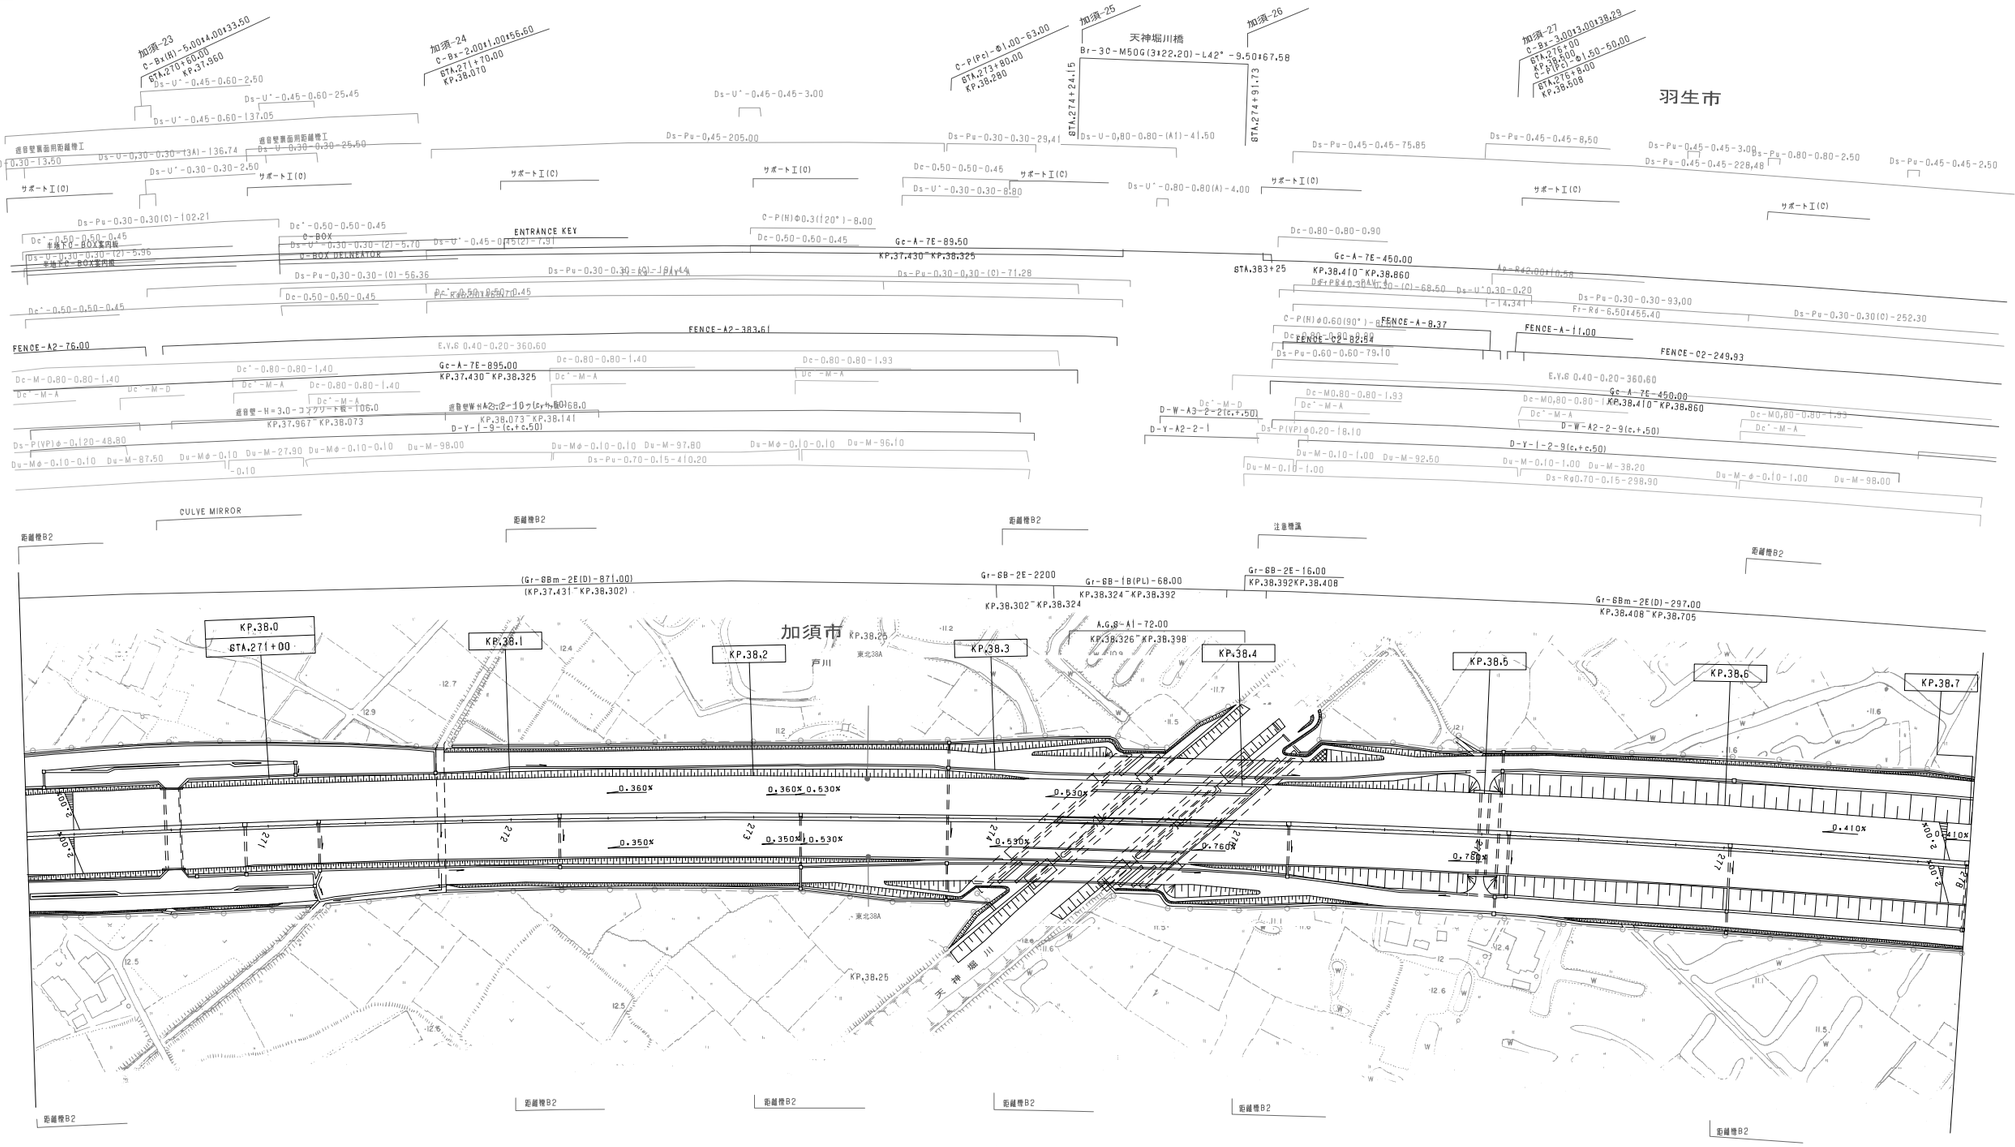

調整年月	摘要
第1回 2006年3月	
第2回 2010年5月	
第3回 2011年5月	
第4回 2012年5月	

東北縦貫自動車道弘前線
東北自動車道 （加須～羽生）

工種：管理用平面図

名称：KP. 37. 900～KP. 38. 700
STA. 270+00～STA. 278+00

施尺：1/1000

6/9

東日本高速道路(株) 関東支社

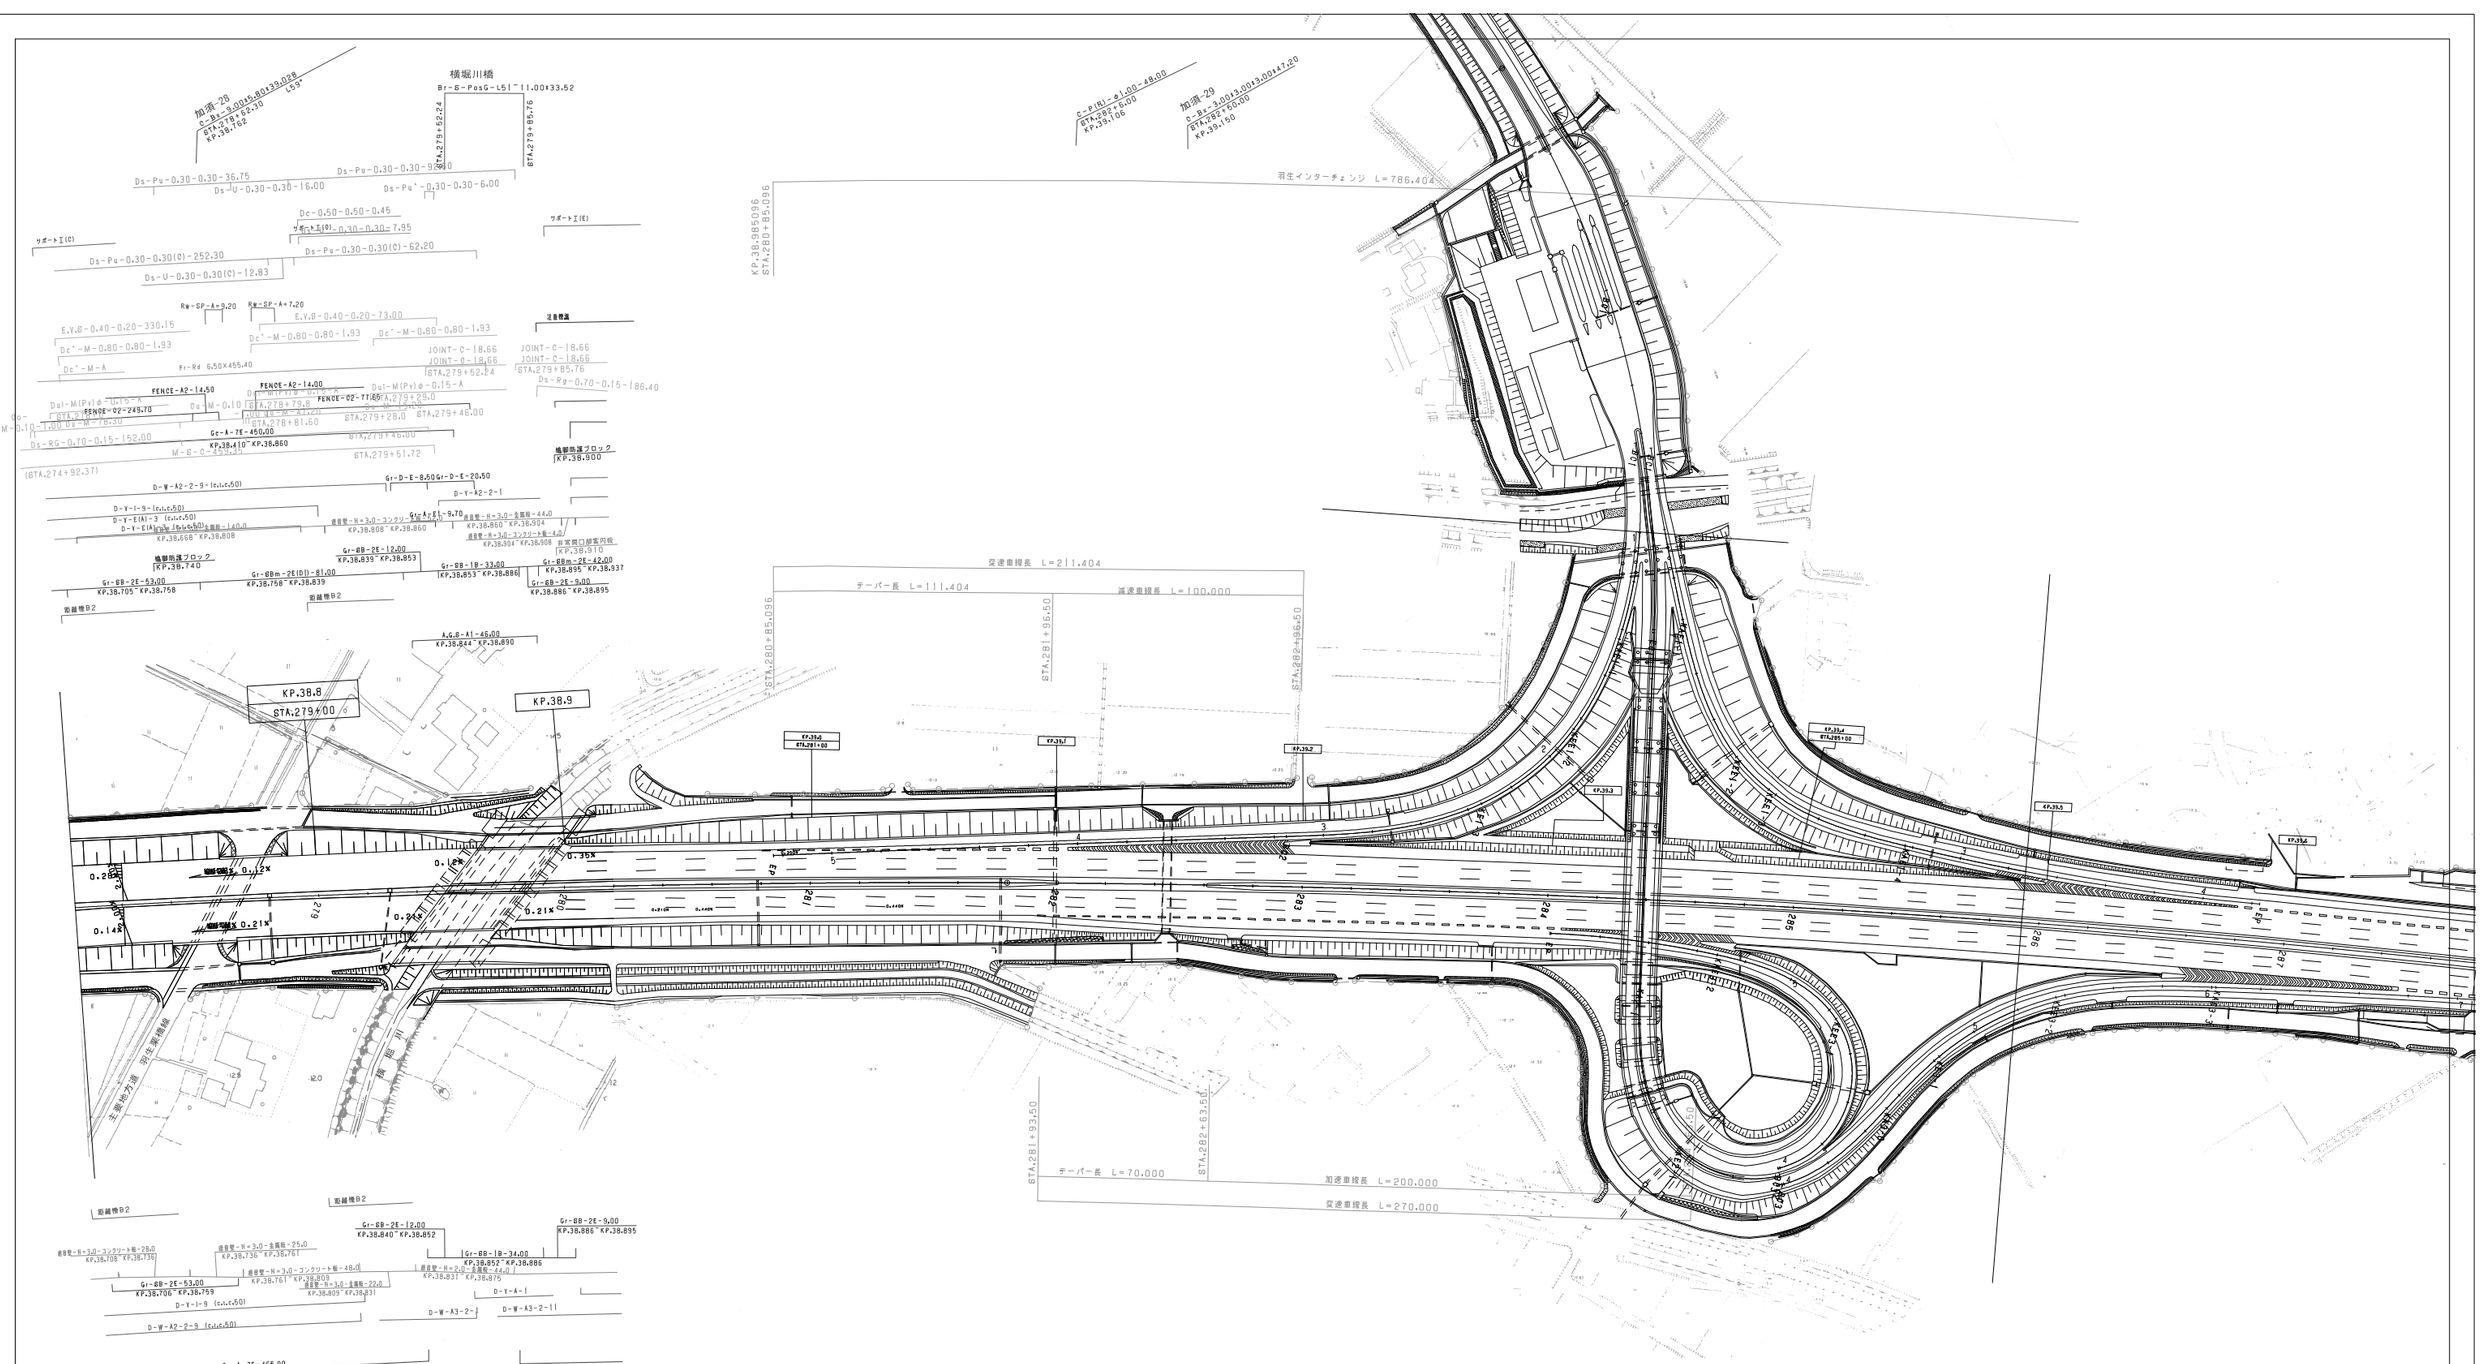

調整年月	摘要
第1回 2006年3月	
第2回 2008年5月	
第3回 2009年5月	
第4回 2010年5月	
第5回 2011年5月	
第6回 2012年5月	

東北縦貫自動車道弘前線 東北自動車道（加須～羽生）			——
工種	管理用平面図		——
名称	KP. 38. 700～KP. 39. 500 STA. 278+00～STA. 286+00	縮尺 1/1000	7/9
東日本高速道路（株） 関東支社			

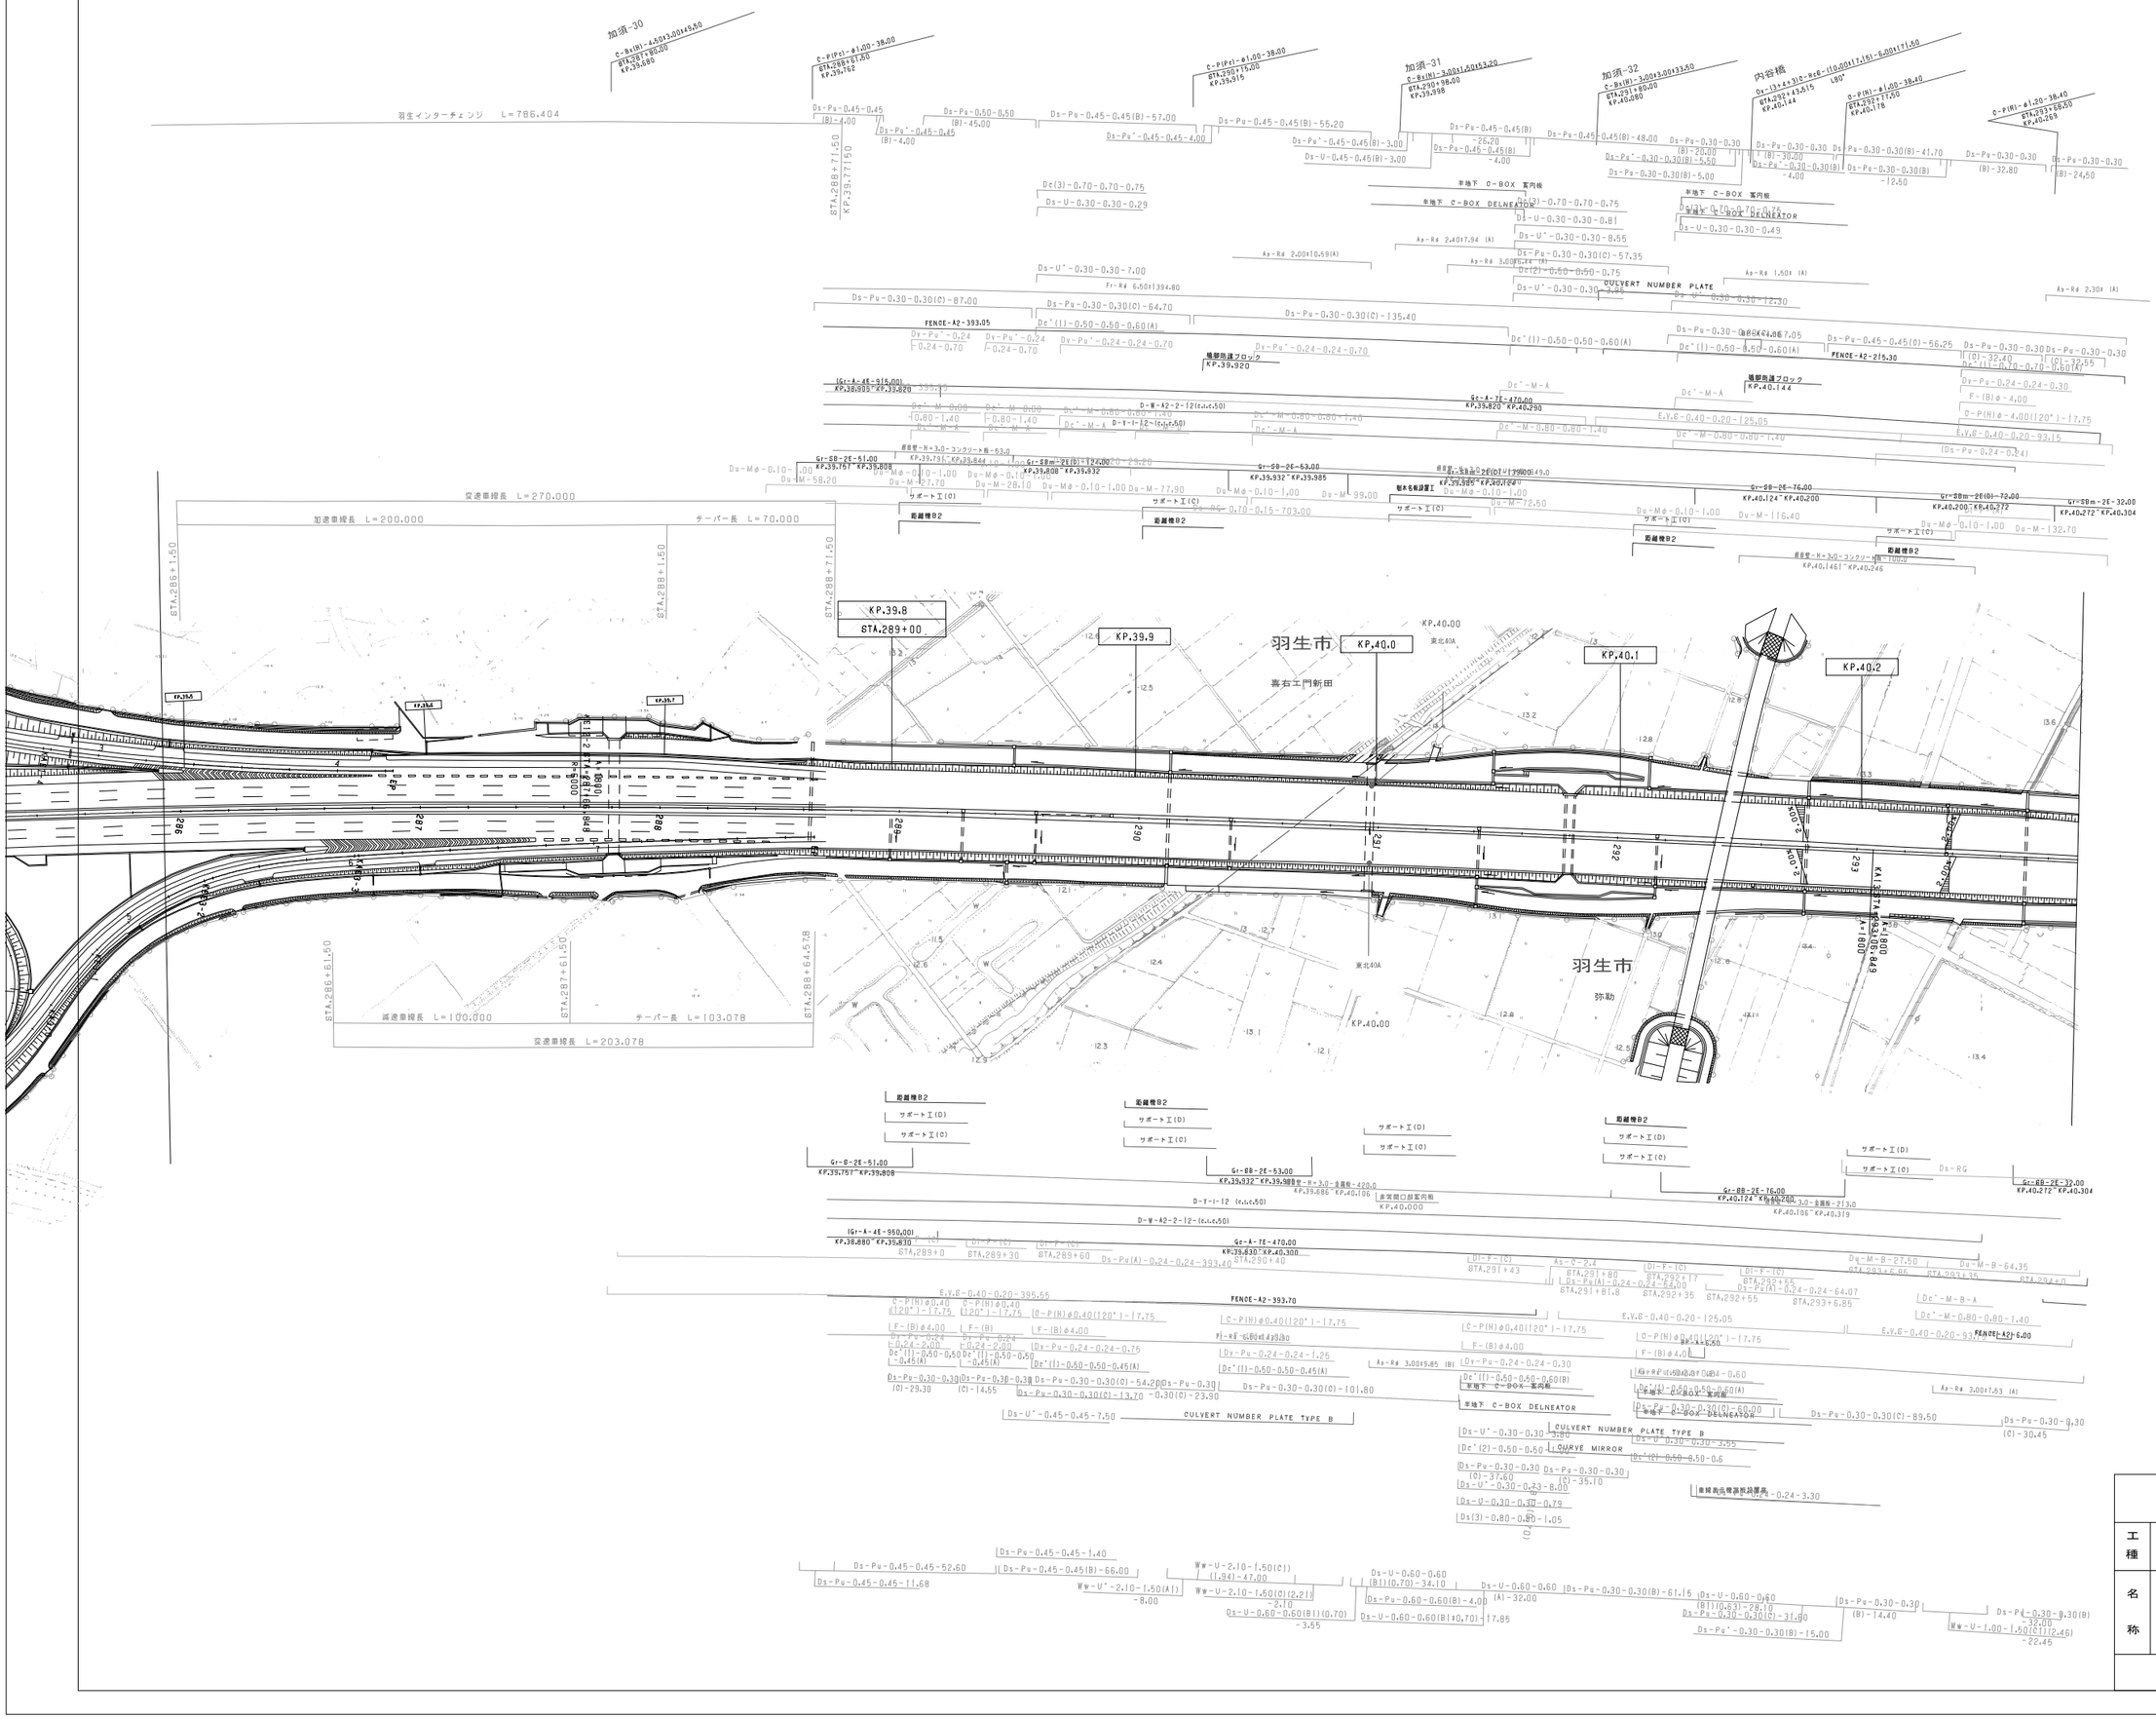
羽生インターチェンジ　L=786.404
加須-30
加須-31
加須-32
内容橋
STA.288+71.50
KP.39.77150
KP.39.8
STA.289+00
KP.39.9
KP.40.0
KP.40.1
KP.40.2
KP.40.00
羽生市
喜右エ門新田
弥勒
東北40A
加速車線長　L=200.000
テーパー長　L=70.000
減速車線長　L=100.000
テーパー長　L=103.078
交通車線長　L=270.000
交通車線長　L=203.078
STA.286+61.50
STA.287+61.50
STA.288+64.578
KP.39.684
KP.39.715
KP.39.762
KP.39.998
KP.40.080
KP.40.144
KP.40.178
KP.40.269
KP.39.920
KP.40.000
KP.40.124
KP.40.200
KP.40.272
KP.40.304
KP.39.808
KP.39.832
KP.39.932
KP.39.985
KP.40.049
KP.40.146
KP.40.246
KP.39.880
KP.40.300
KP.40.319
KP.40.186
KP.40.106
KP.39.686
KP.39.761
KP.39.791
KP.39.844
KP.39.905
KP.39.920
KP.40.144
KP.40.290
KP.39.820
KP.40.124
KP.40.200
KP.40.272
KP.40.304

東北縦貫自動車道弘前線 東北自動車道（加須～羽生）			
工種	管理用平面図		——
名称	KP. 38. 700～KP. 39. 500 STA. 278+00～STA. 286+00	縮尺 1/1000	9 9
東日本高速道路（株）　関東支社			

調整年月	摘要
第1回　2006年3月	
第2回　2009年5月	
第3回　2010年5月	

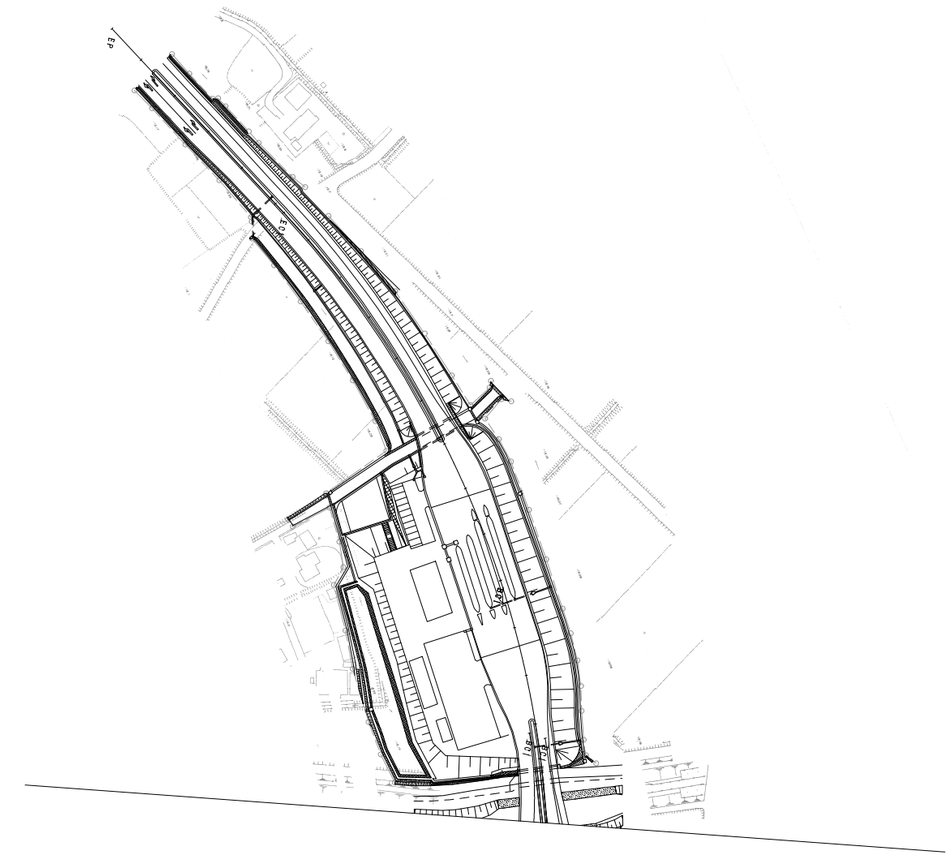

羽生市

北荻島

羽生市

藤井工門新田

新槻堀川橋 L=25.30

調整年月	摘要
第1回 2006年3月	
第2回 2009年5月	
第3回 2010年5月	

東北縦貫自動車道弘前線
東北自動車道（加須～羽生）

工種 管理用平面図

名称 羽生インターチェンジ
KP. 38. 920～KP. 39. 770
STA. 280+20～STA. 288+70

縮尺 1/500

1/3

東日本高速道路(株) 関東支社

羽生市

羽生市

羽生市

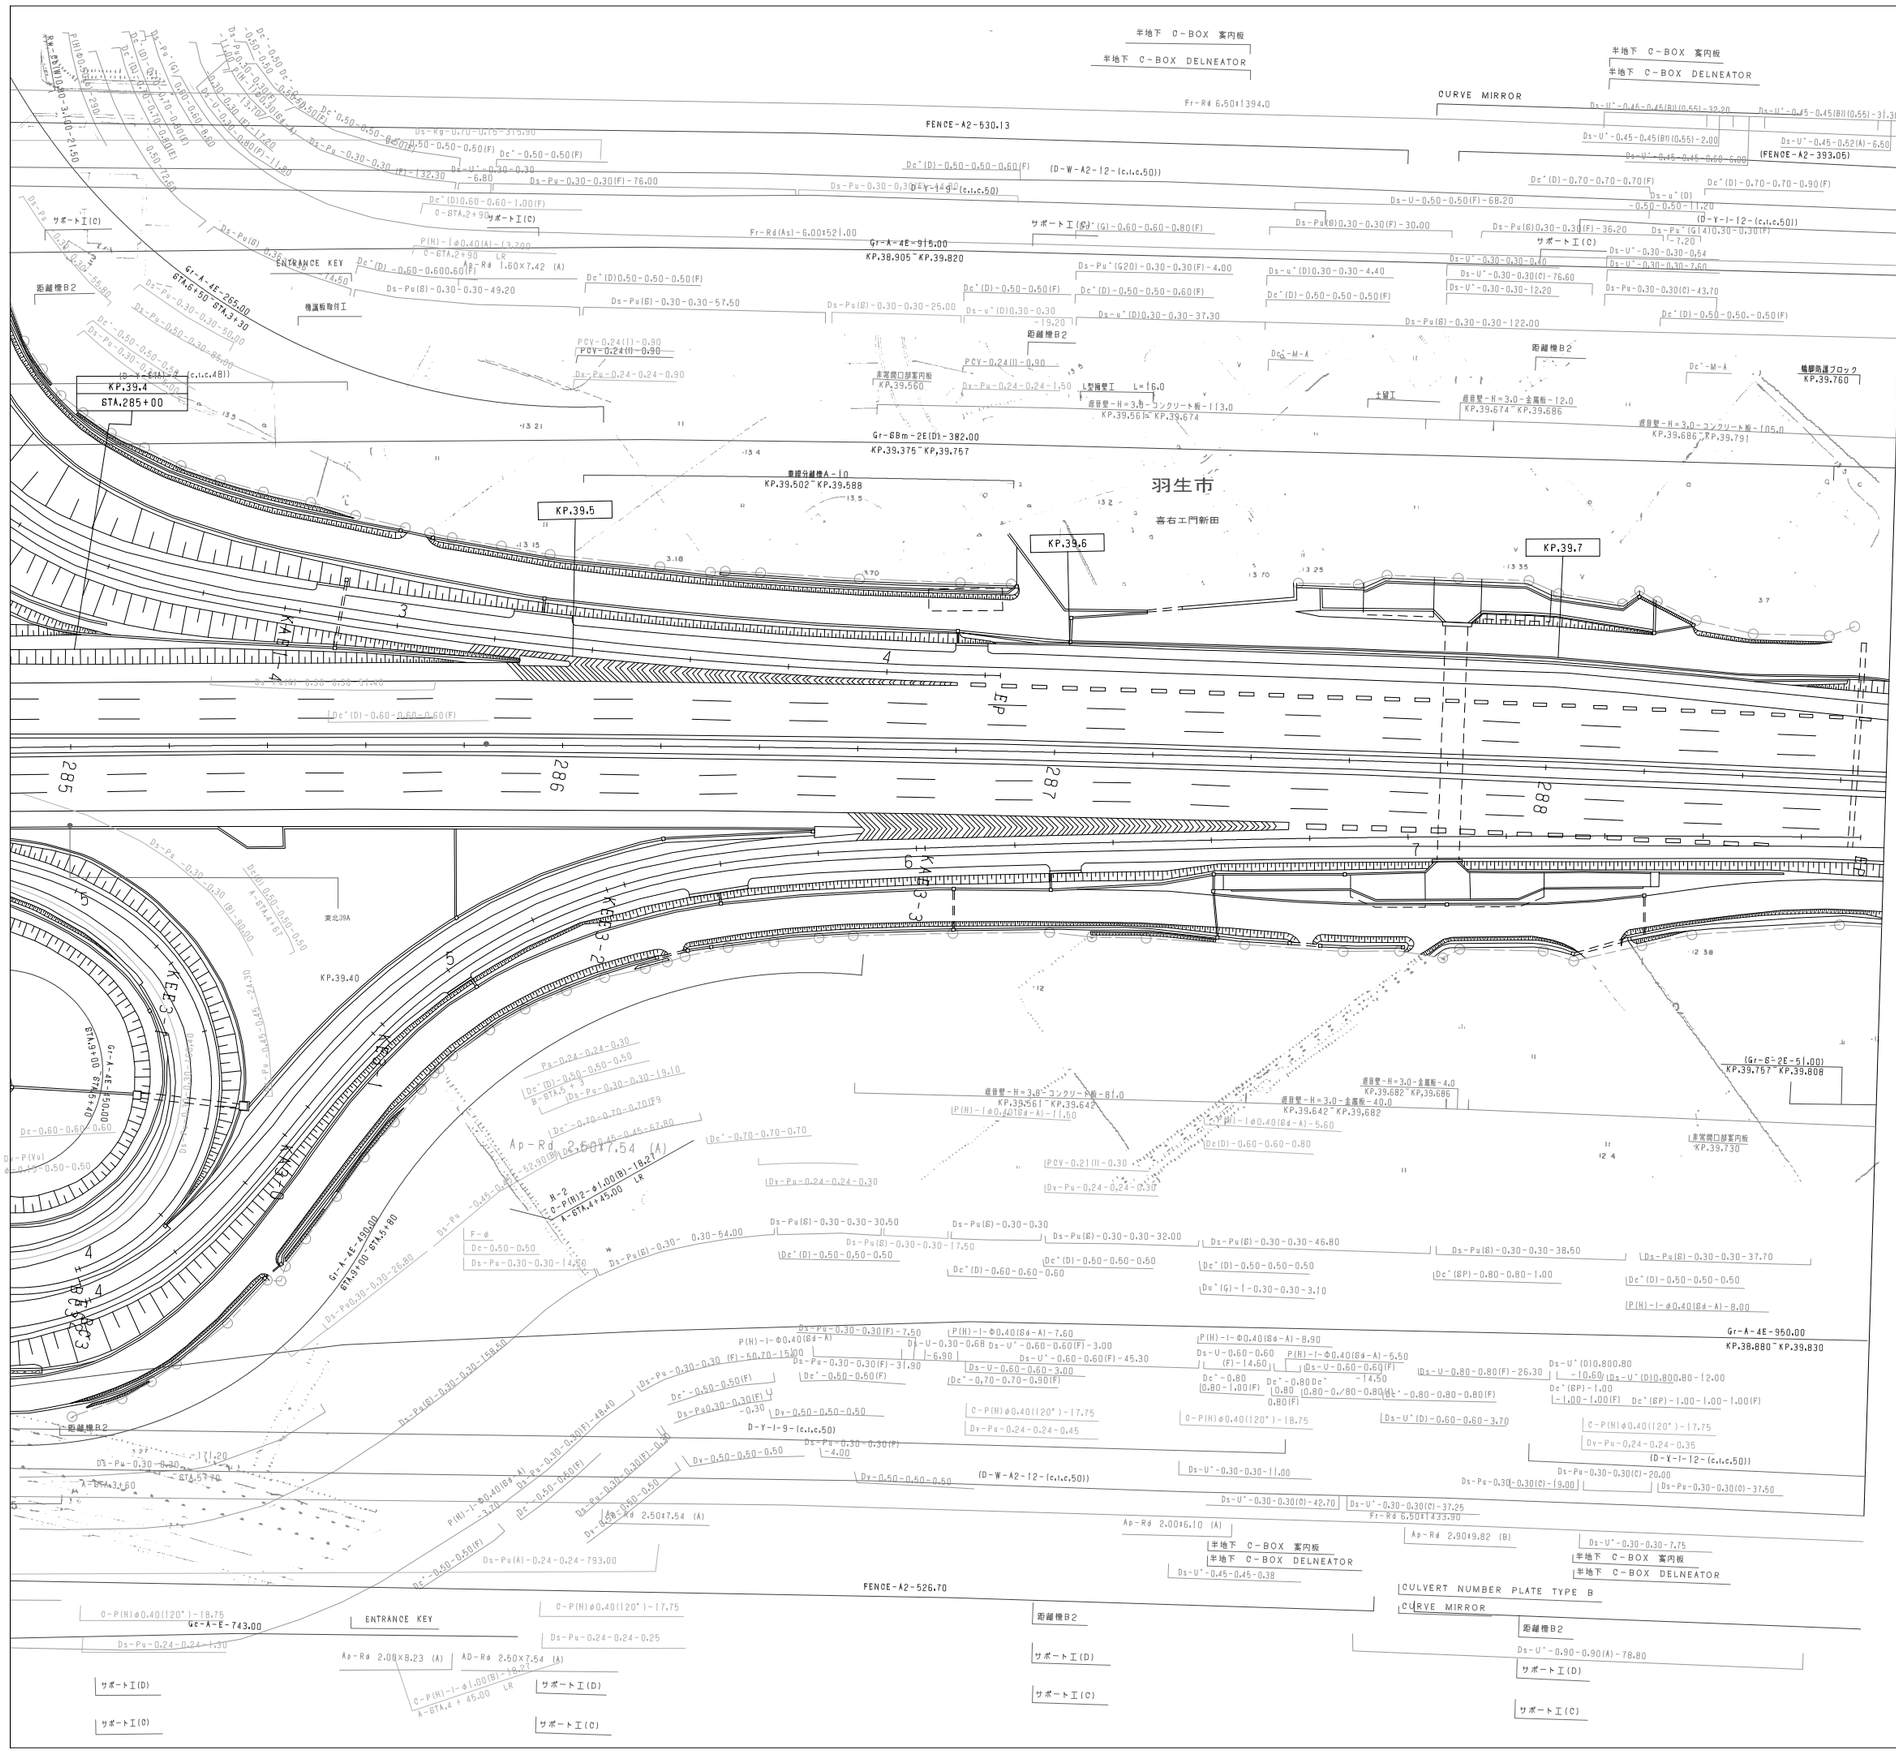

調整年月	摘要
第1回 2006年3月	
第2回 2009年5月	
第3回 2010年5月	

東北縦貫自動車道弘前線
東北自動車道（加須～羽生）

工種：管理用平面図

名称：羽生インターチェンジ
KP. 38. 920～KP. 39. 770
STA. 280+20～STA. 288+70

縮尺：1/500

3/3

東日本高速道路(株)　関東支社

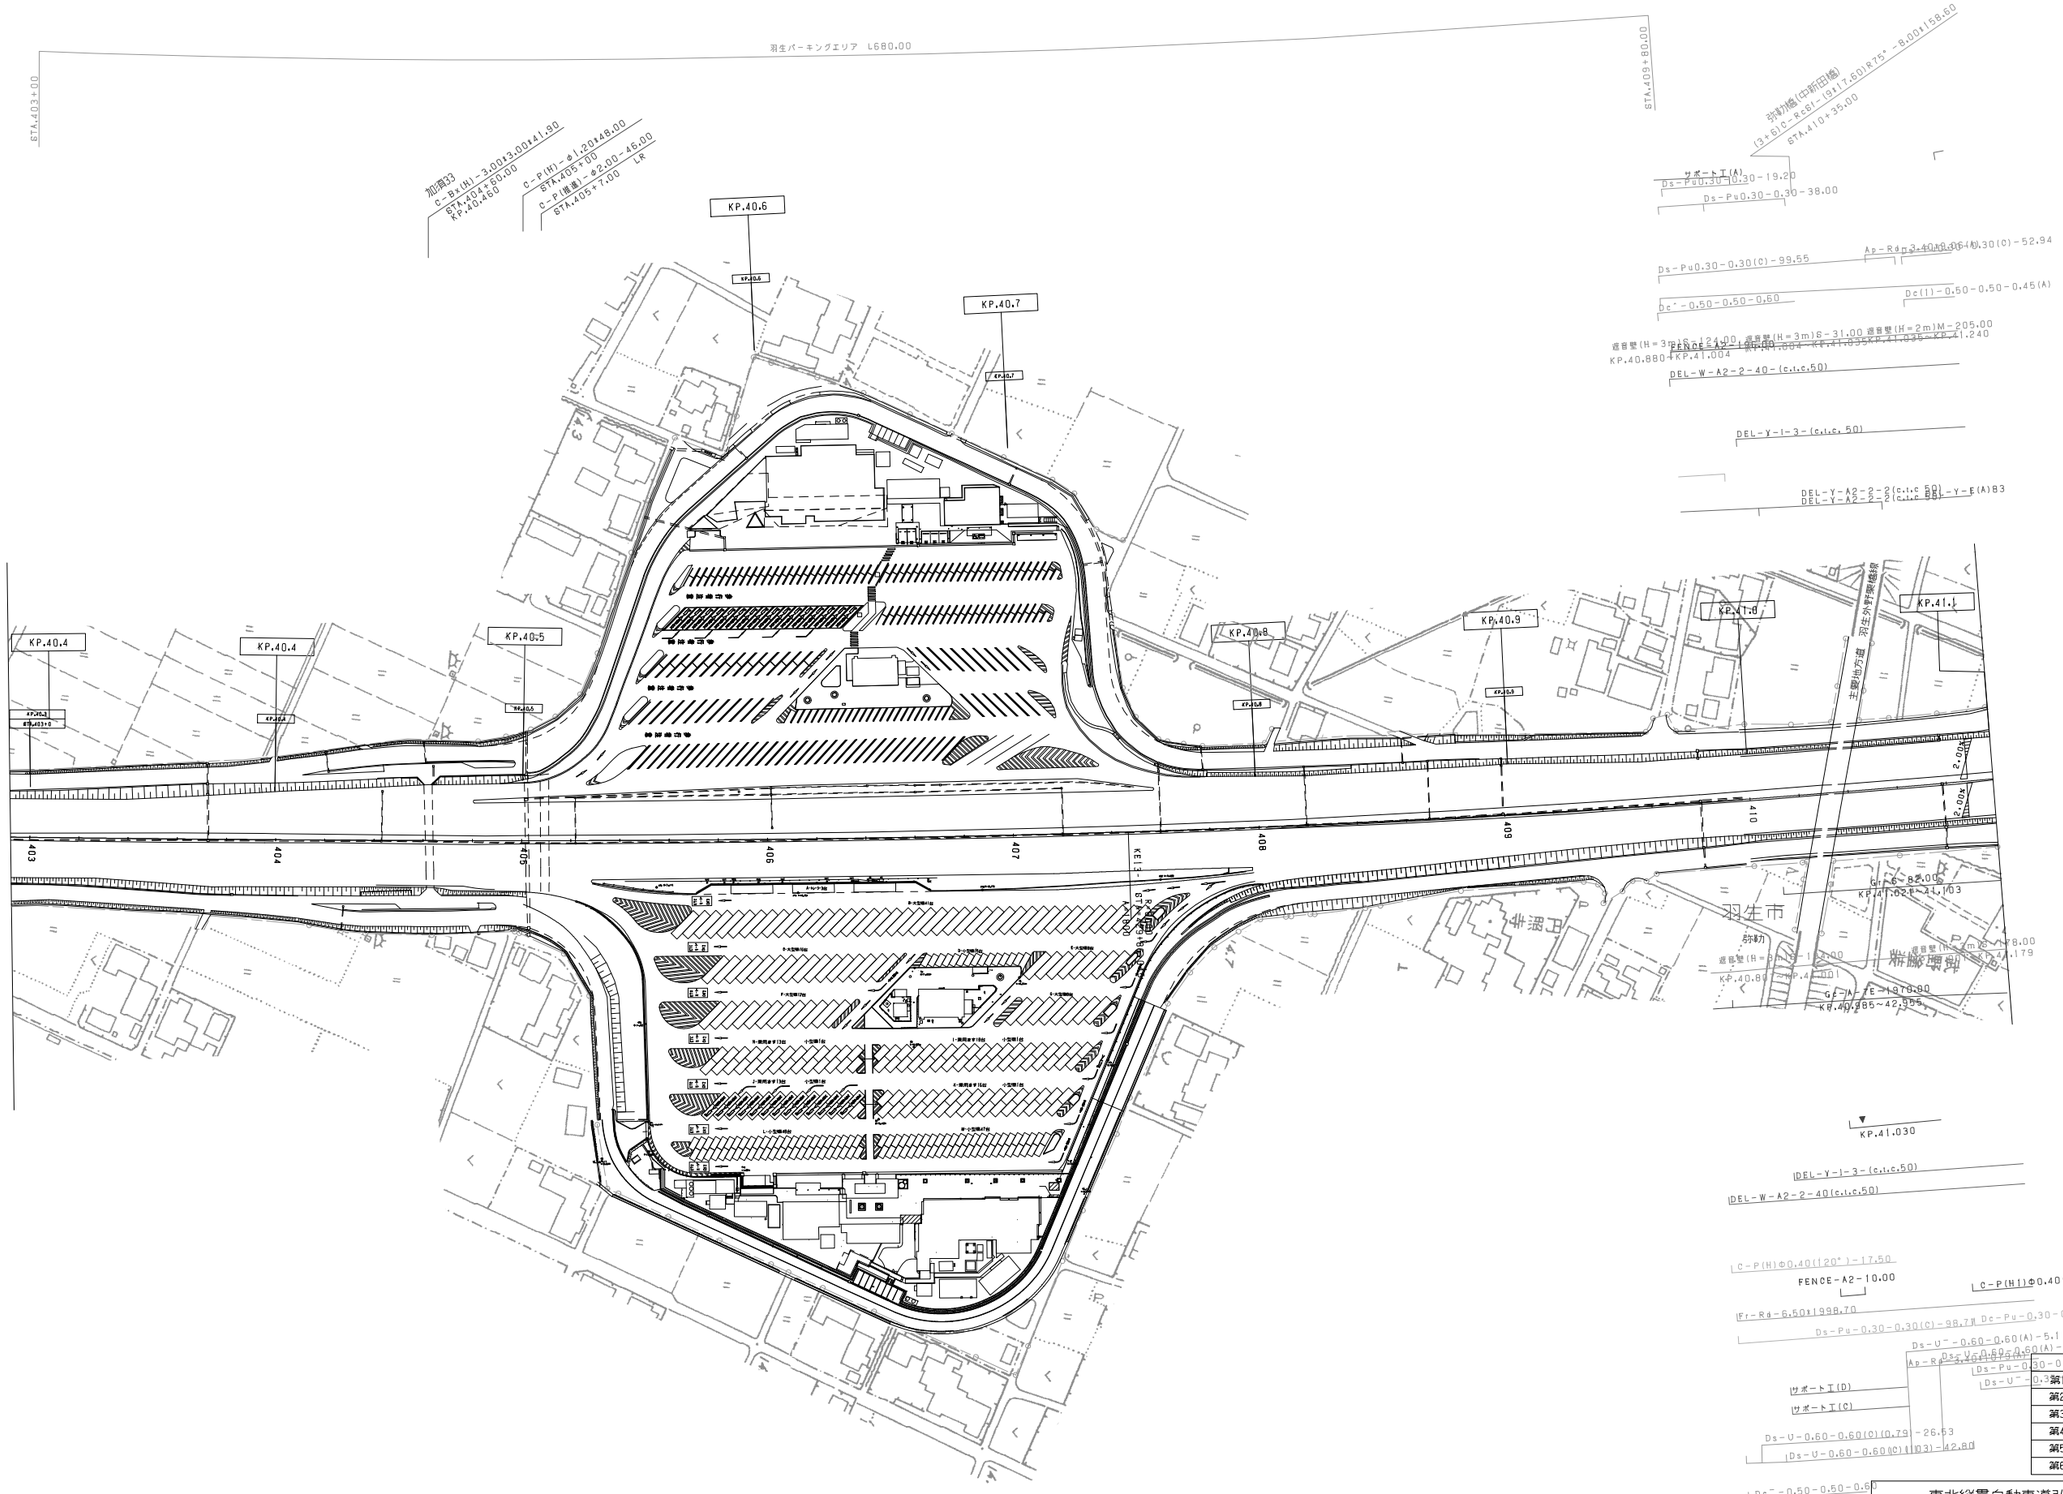

調整年月	摘要
第1回 2006年3月	
第2回 2006年9月	
第3回 2009年5月	
第4回 2010年5月	
第5回 2011年5月	
第6回 2012年5月	

	東北縦貫自動車道弘前線 東北自動車道(羽生～館林)		——
工種	管理用平面図		——
名称	KP.40.290～KP.41.100 STA.402+90～STA.411+00	縮尺 1/1000	1 8
東日本高速道路(株)関東支社			

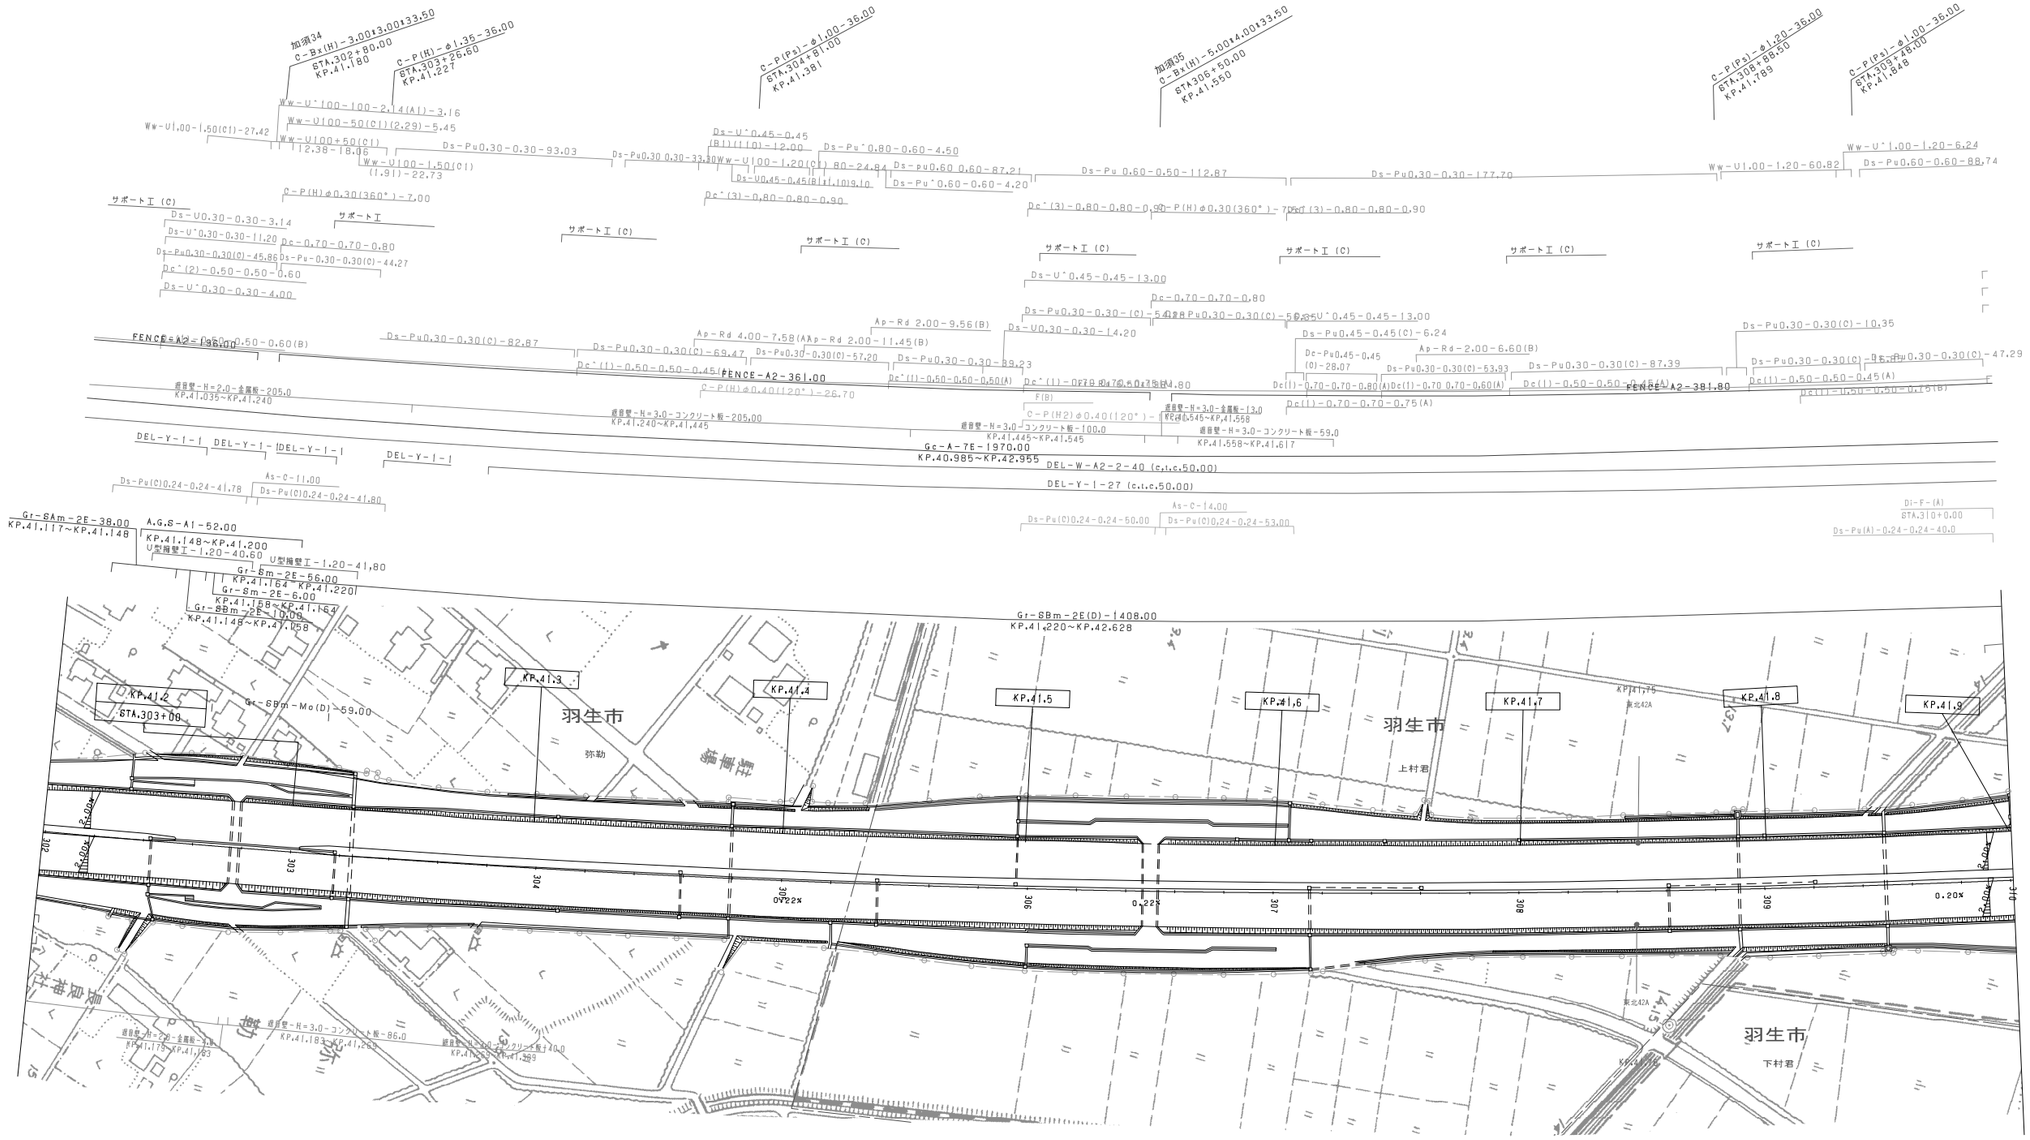

調整年月	摘要
第1回 2006年3月	
第2回 2009年5月	
第3回 2011年5月	

東北縦貫自動車道弘前線 東北自動車道(羽生～館林)			―
工種	管理用平面図		―
名称	KP. 41. 100～KP. 41. 900 STA. 302+00～STA. 310+00	縮尺 1/1000	2 8
東日本高速道路(株)関東支社			

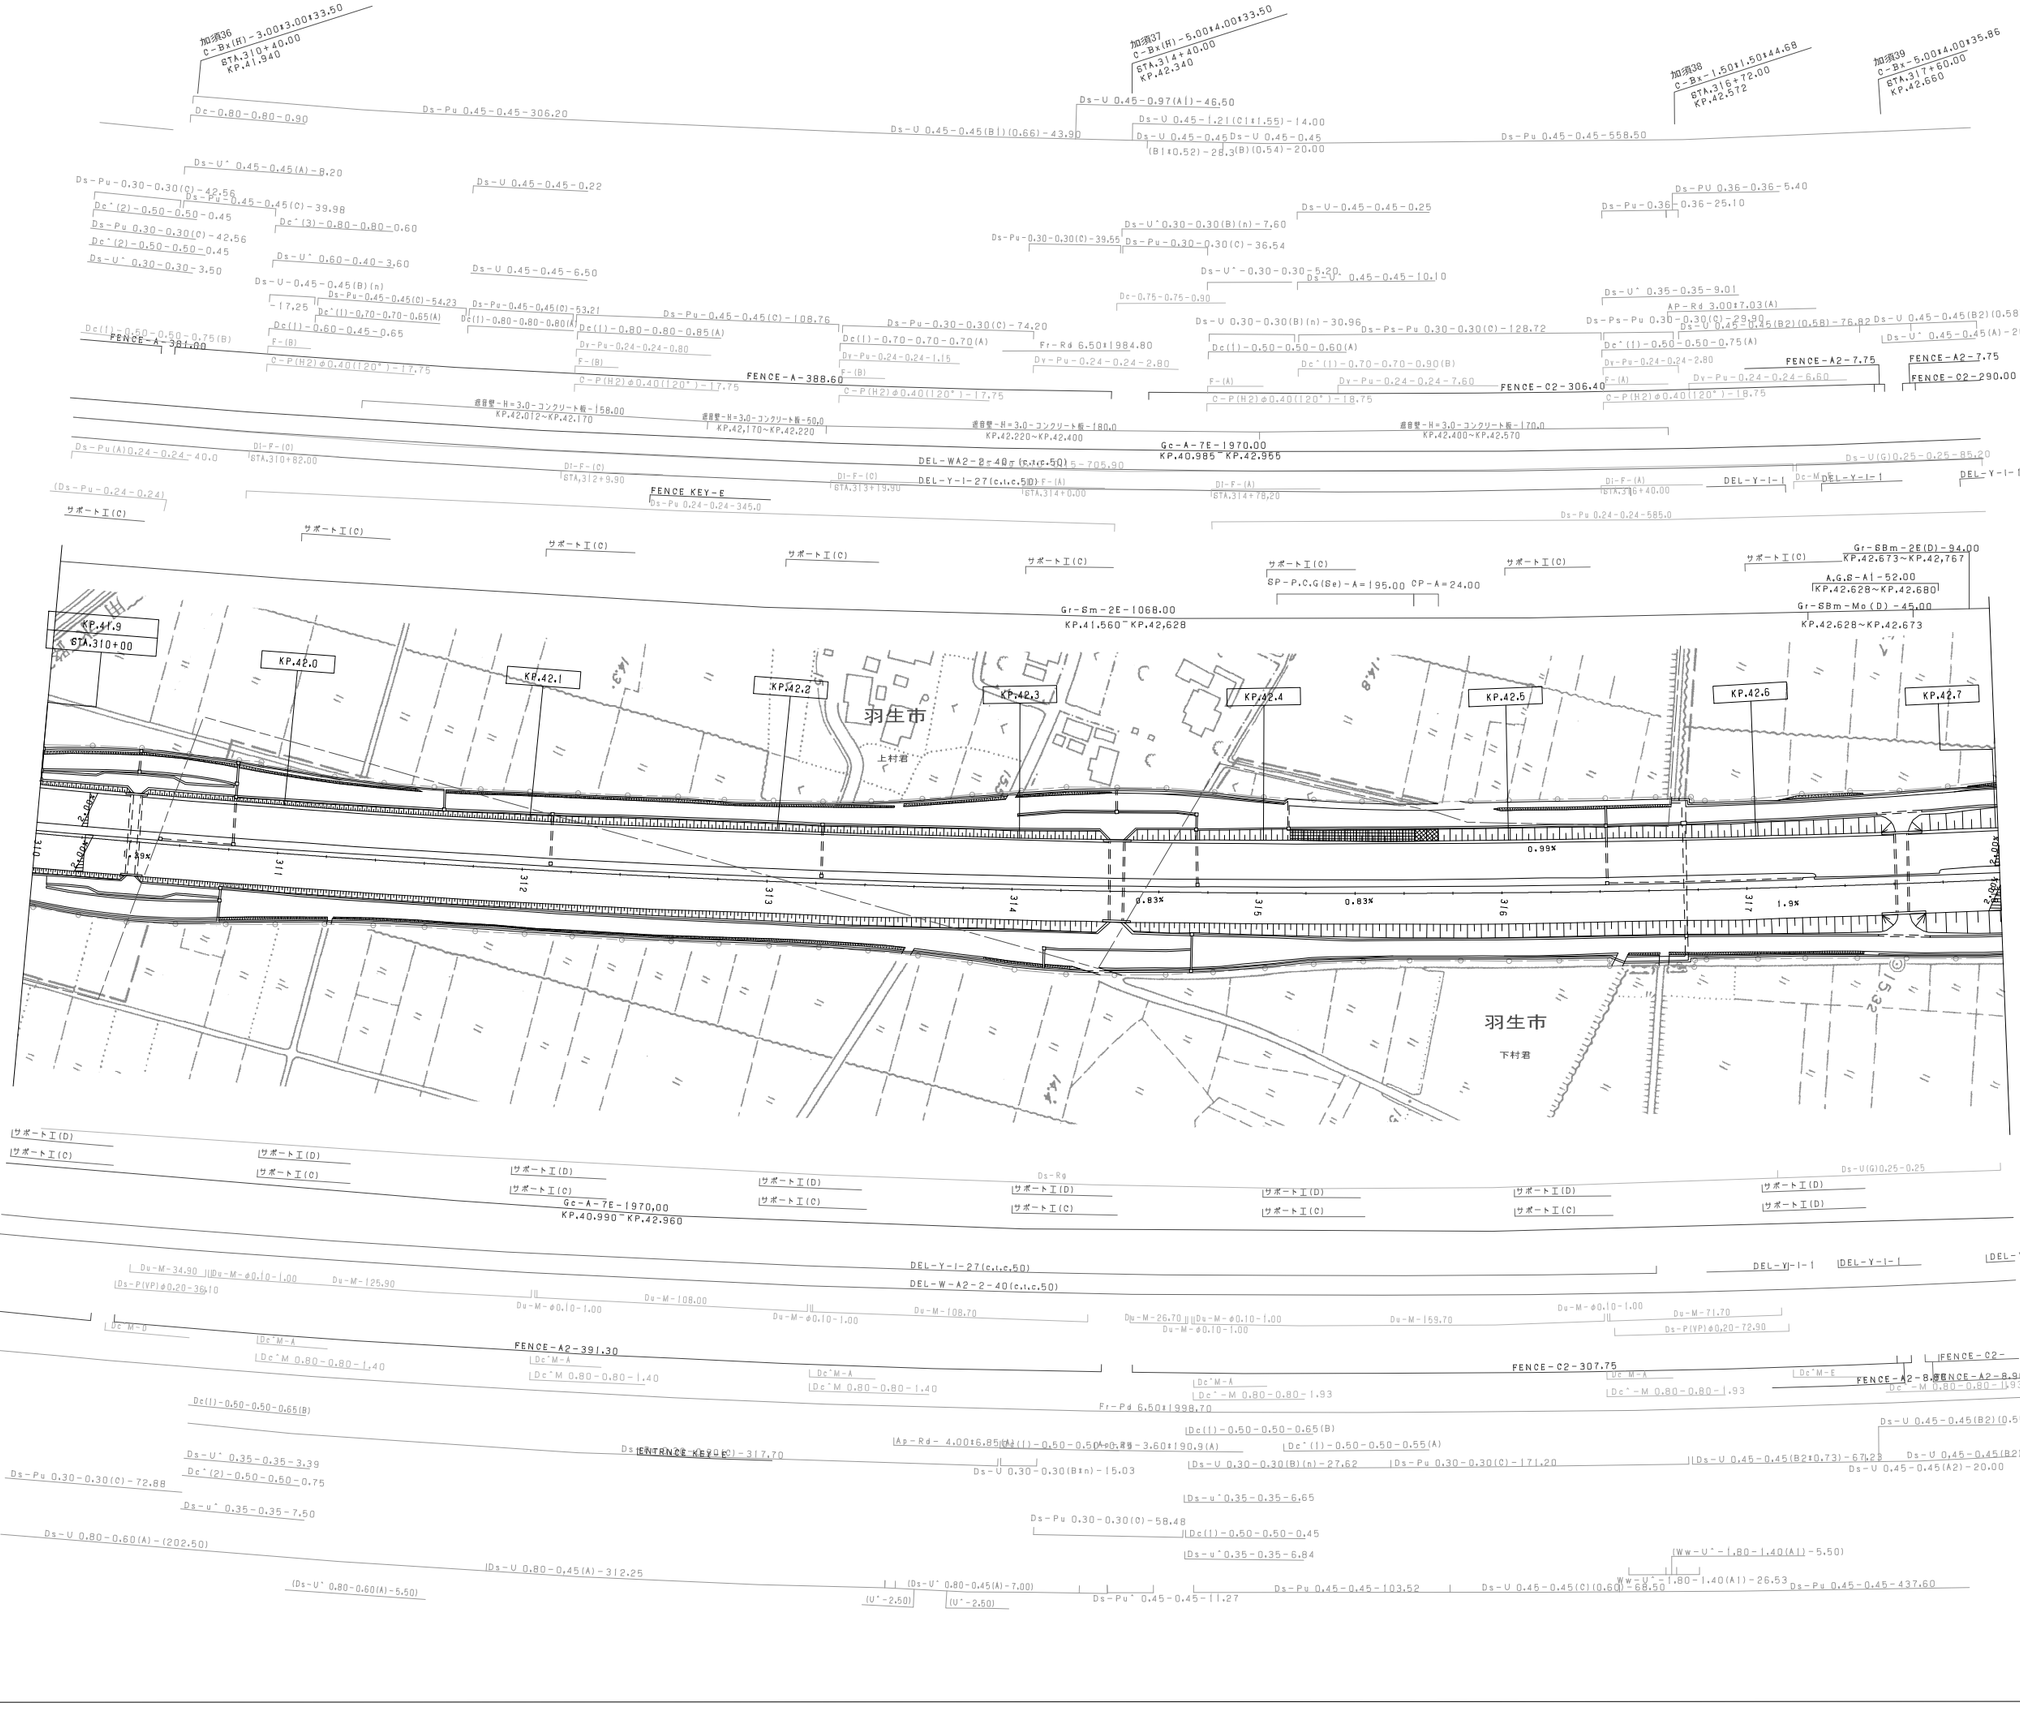

調整年月	摘要
第1回 2006年3月	

東北縦貫自動車道弘前線
東北自動車道(羽生～館林)

工種 管理用平面図

名称 KP. 41. 900～KP. 42. 700
STA. 310+00～STA. 318+00

縮尺 1/1000

3/8

東日本高速道路(株)関東支社

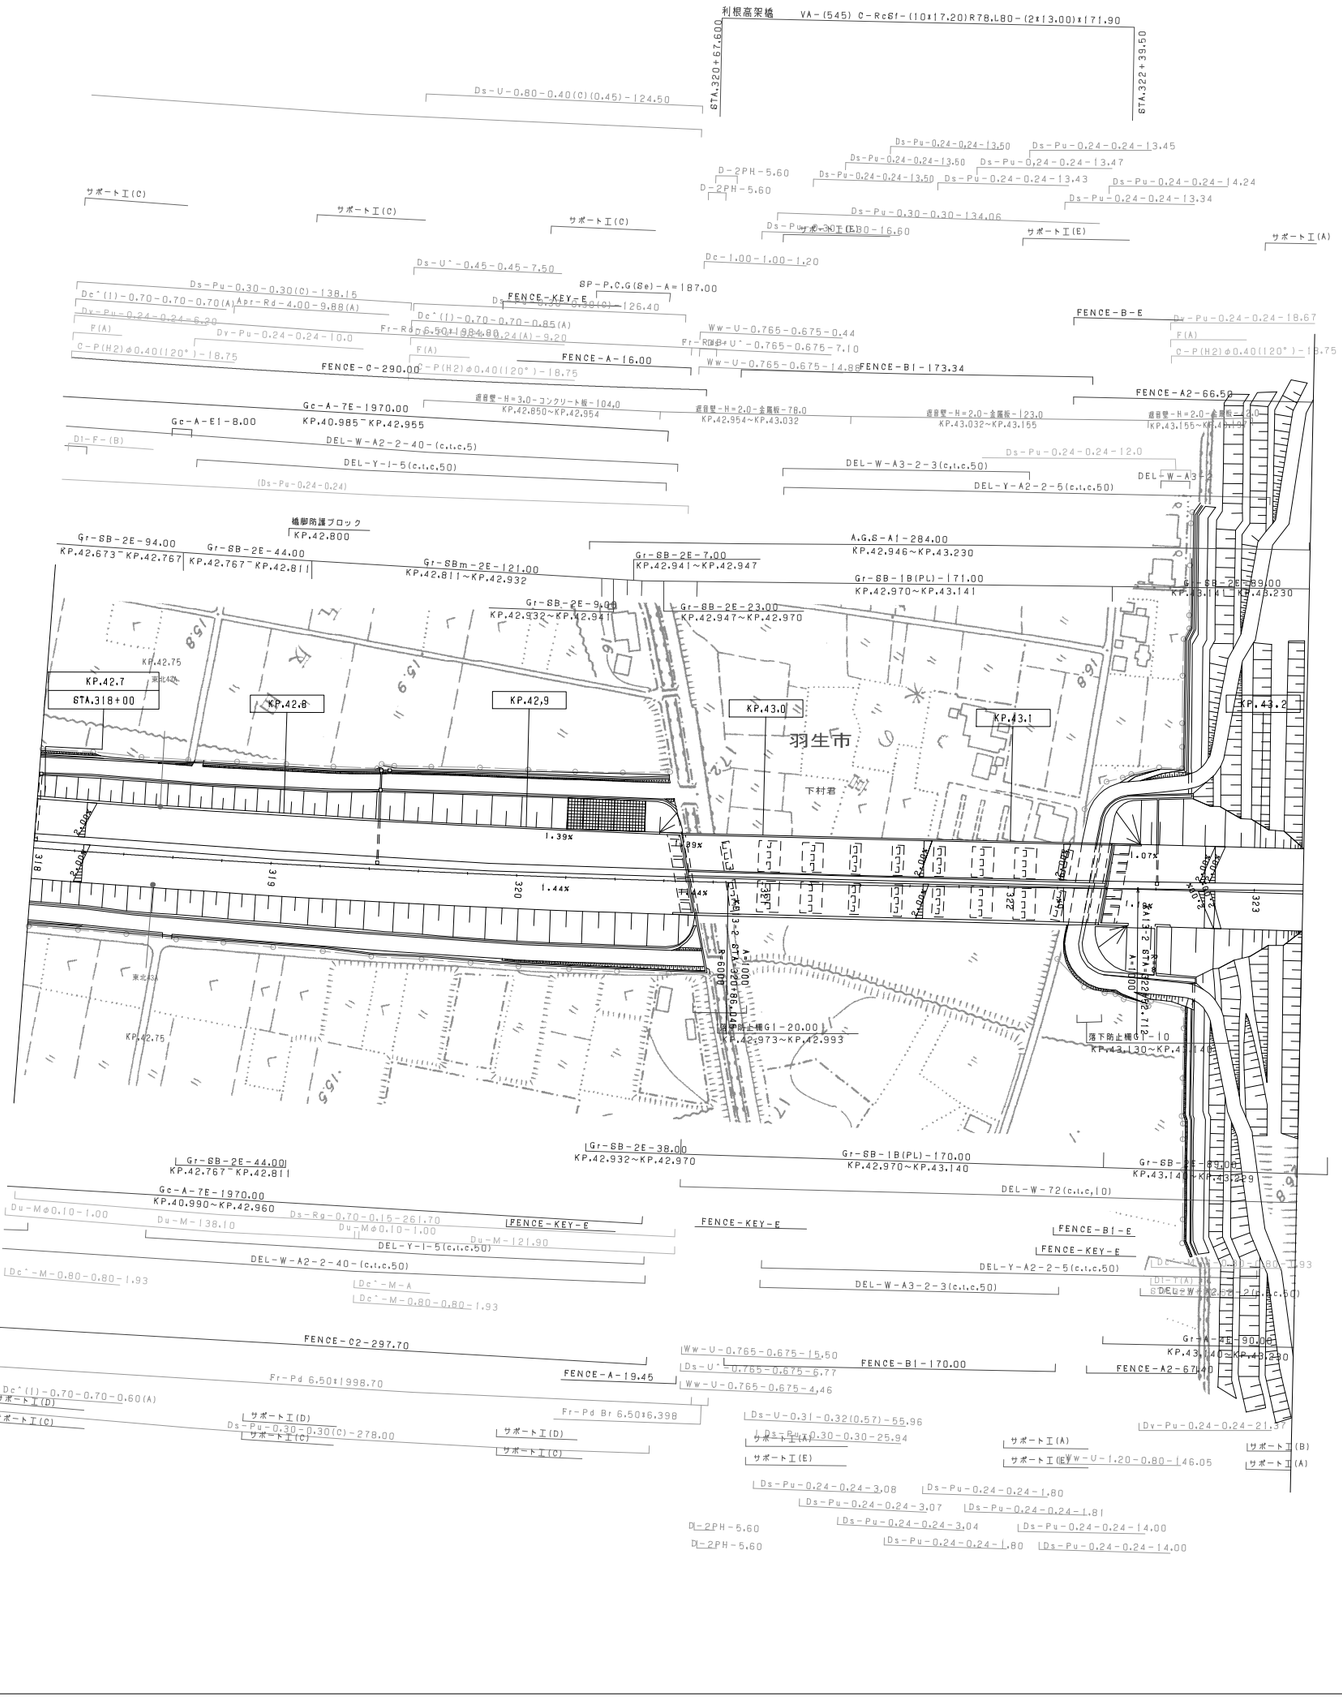

調整年月	摘要
第1回 2006年3月	
第2回 2012年5月	

東北縦貫自動車道弘前線 東北自動車道（羽生～館林）			——
工種	管理用平面図		——
名称	KP. 42. 700～KP. 43. 220 STA. 318+00～STA. 323+20	縮尺 1/1000	4 8
東日本高速道路（株）関東支社			

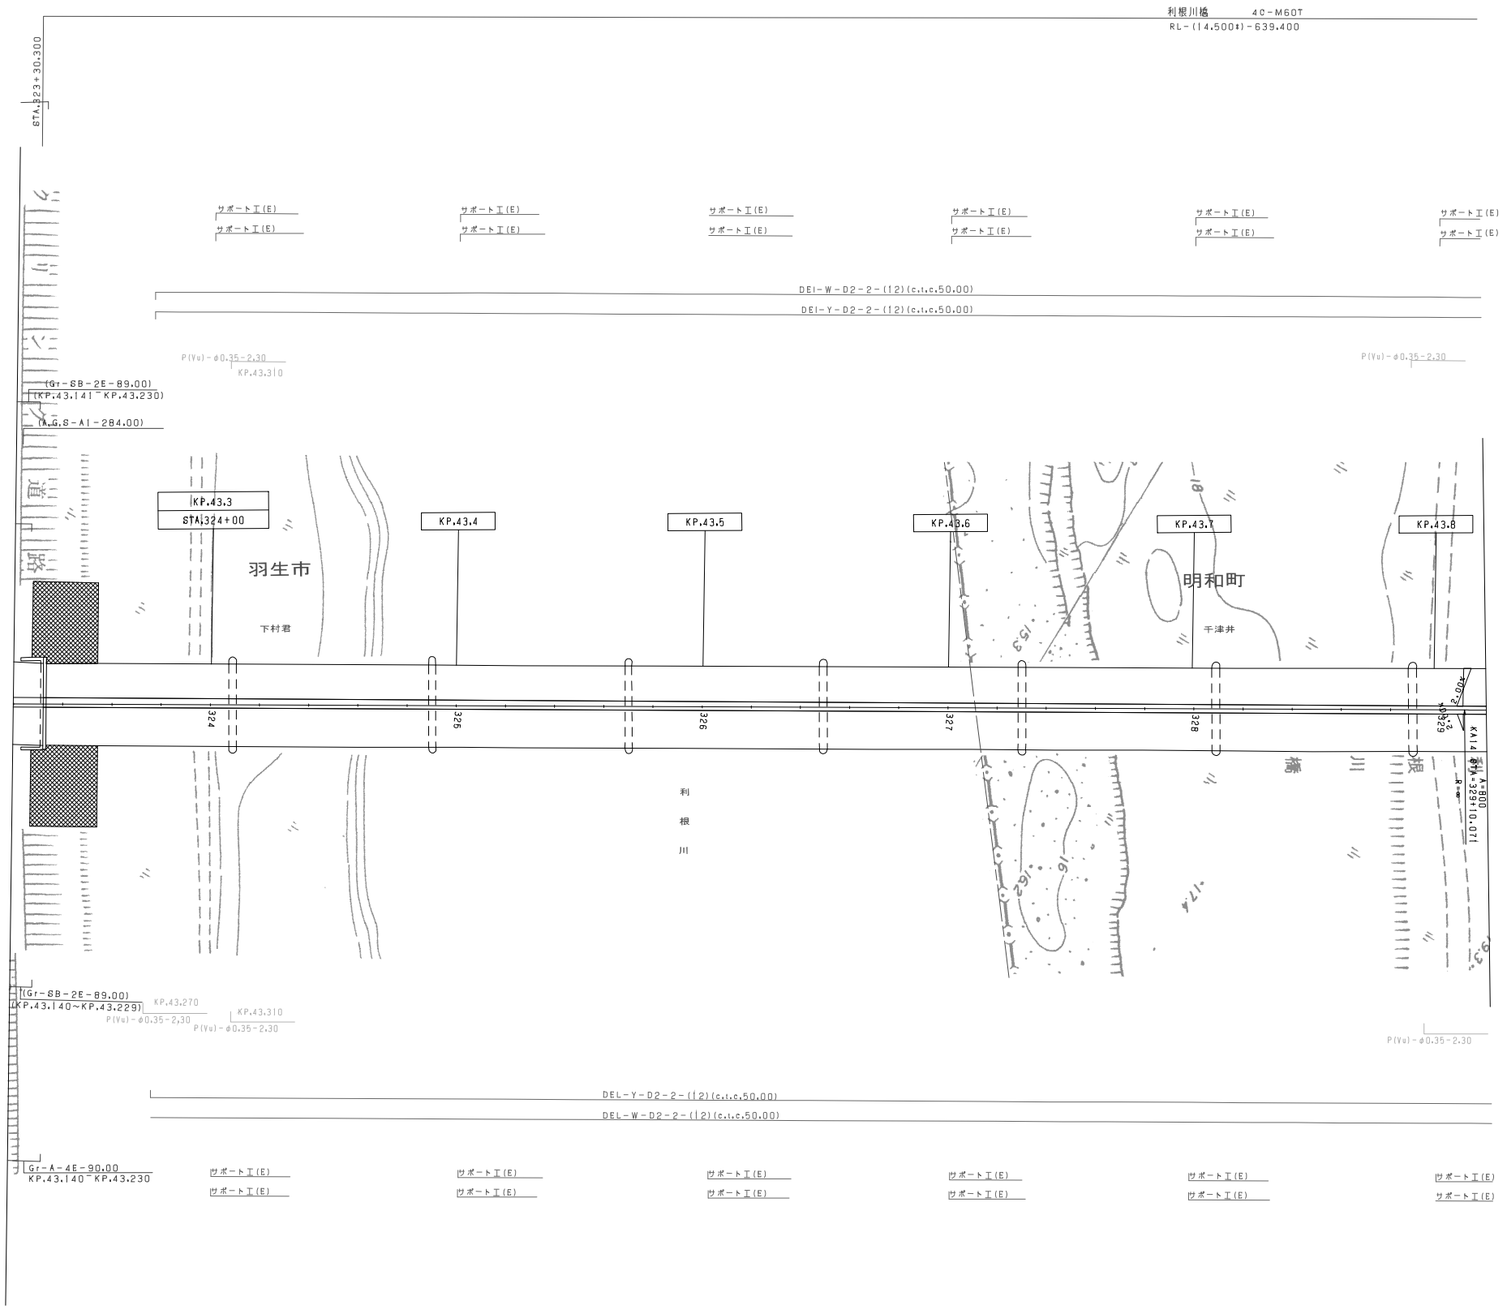

調整年月	摘要
第1回 2006年3月	
第2回 2012年5月	

東北縦貫自動車道弘前線 東北自動車道(羽生～館林)			——
工種	管理用平面図		——
名称	KP. 43. 220～KP. 43. 820 STA. 323+20～STA. 329+20	縮尺 1/1000	5 8
東日本高速道路(株)関東支社			

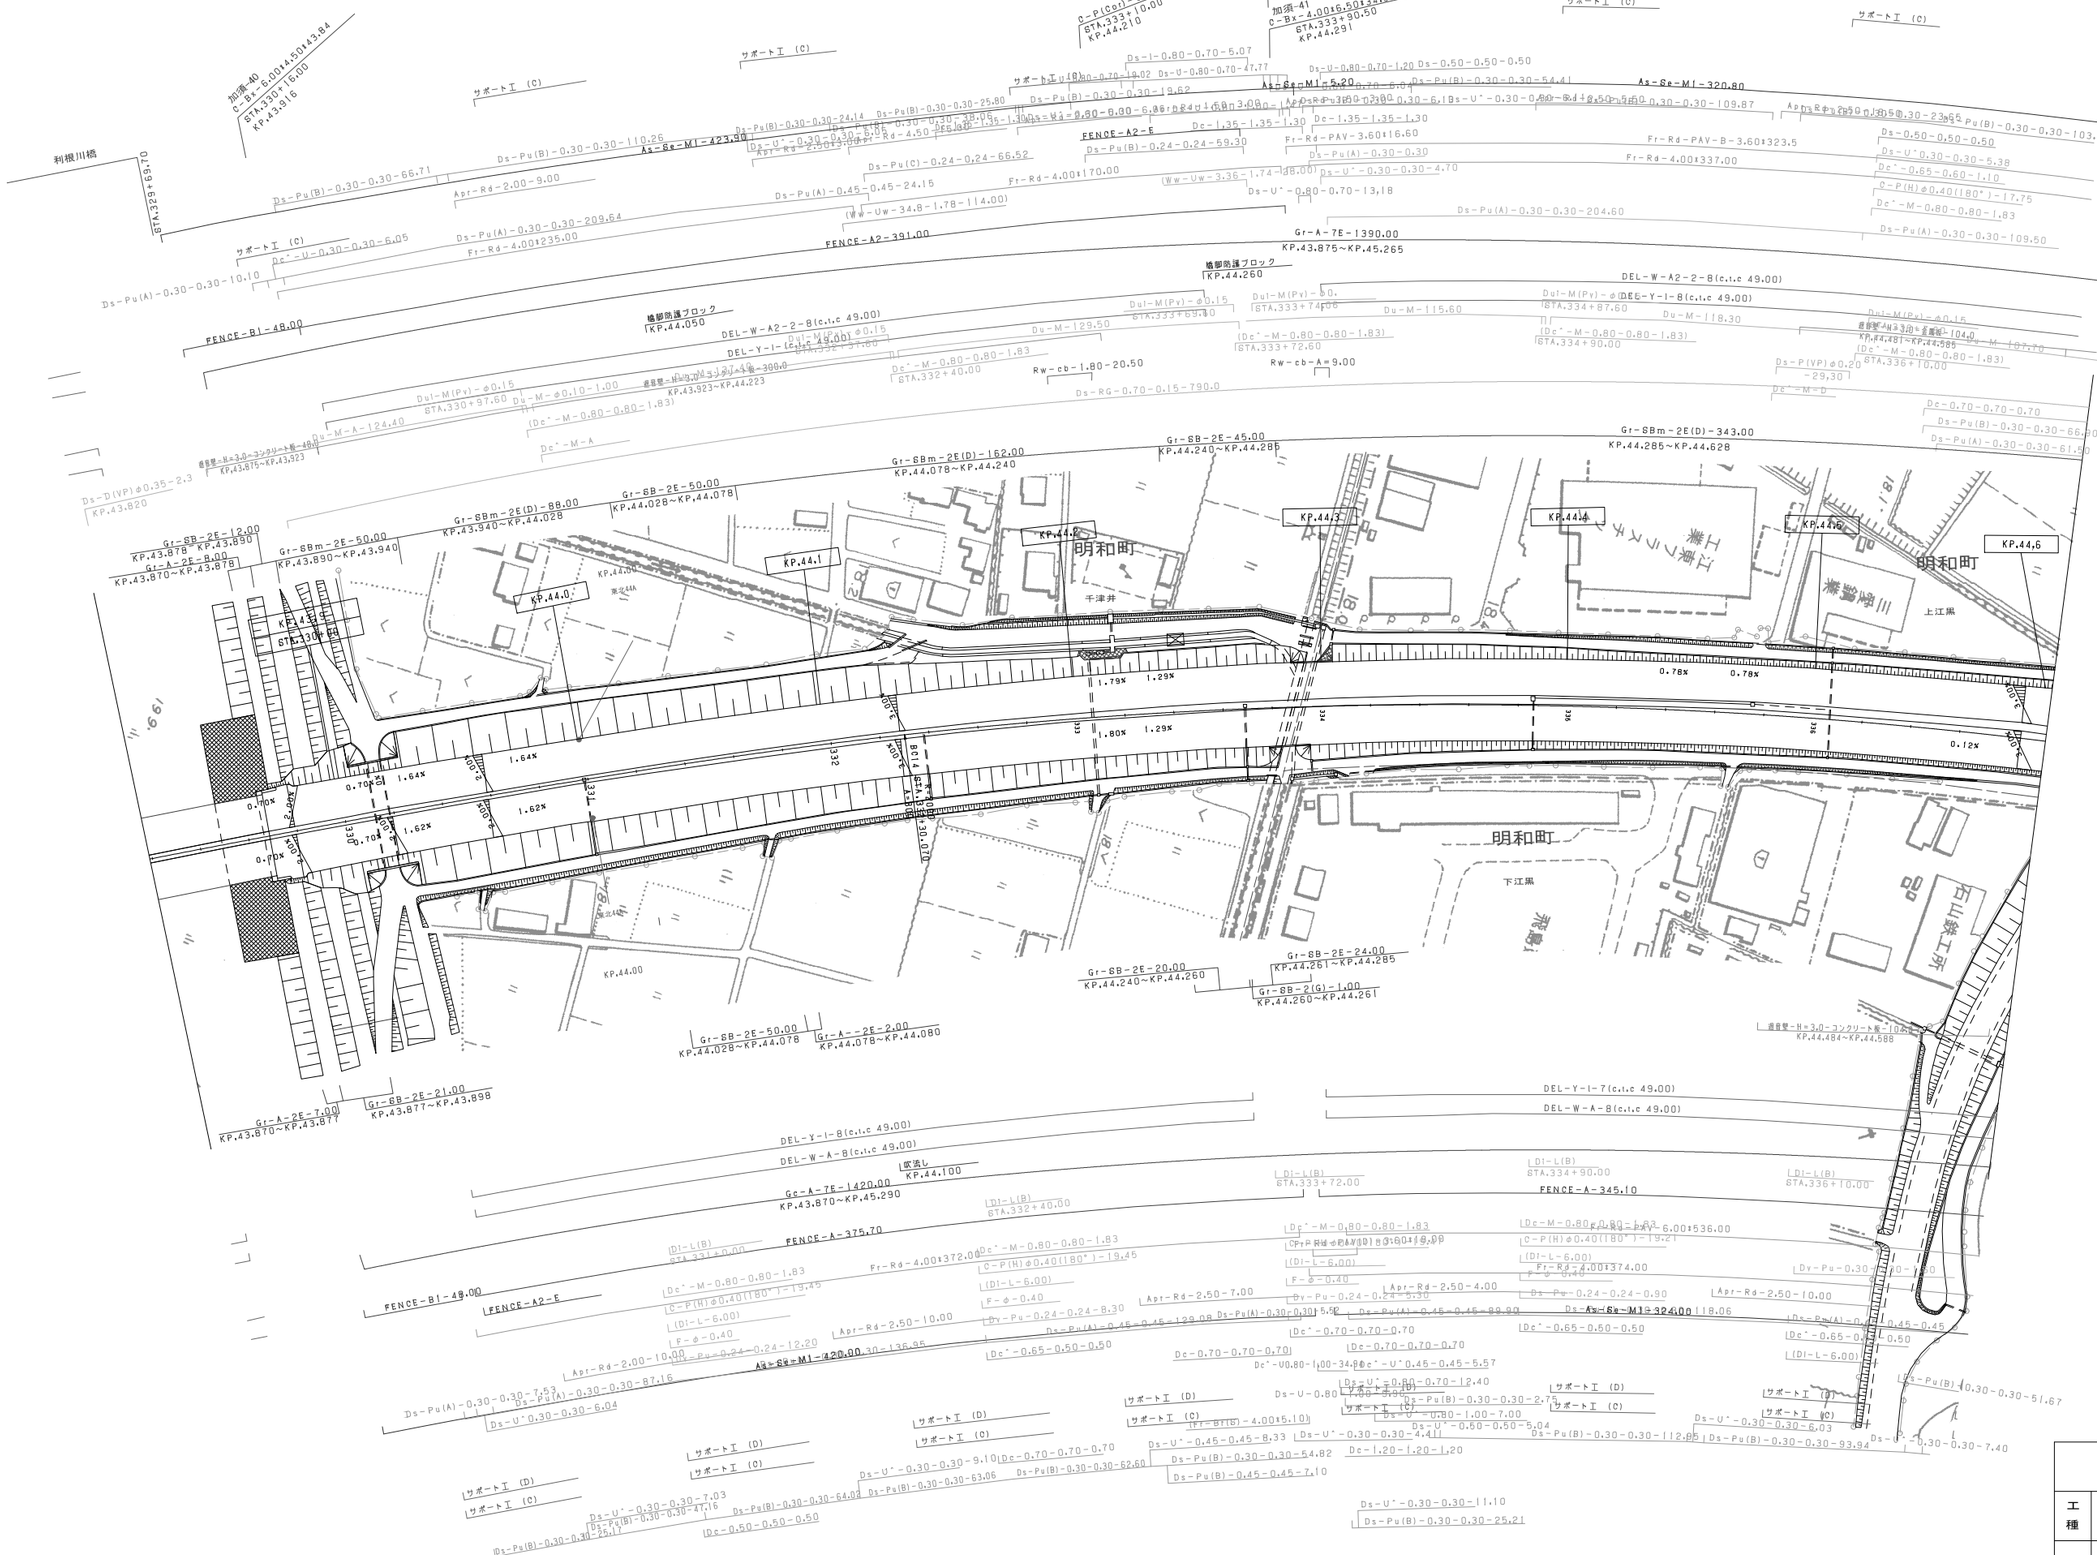

調整年月	摘要
第1回 2006年3月	
第2回 2009年5月	

東北縦貫自動車道弘前線
東北自動車道（羽生～館林）

工種：管理用平面図

名称：KP. 43. 820～KP. 44. 600
STA. 329+20～STA. 337+00

縮尺 1/1000

6/8

東日本高速道路(株)関東支社

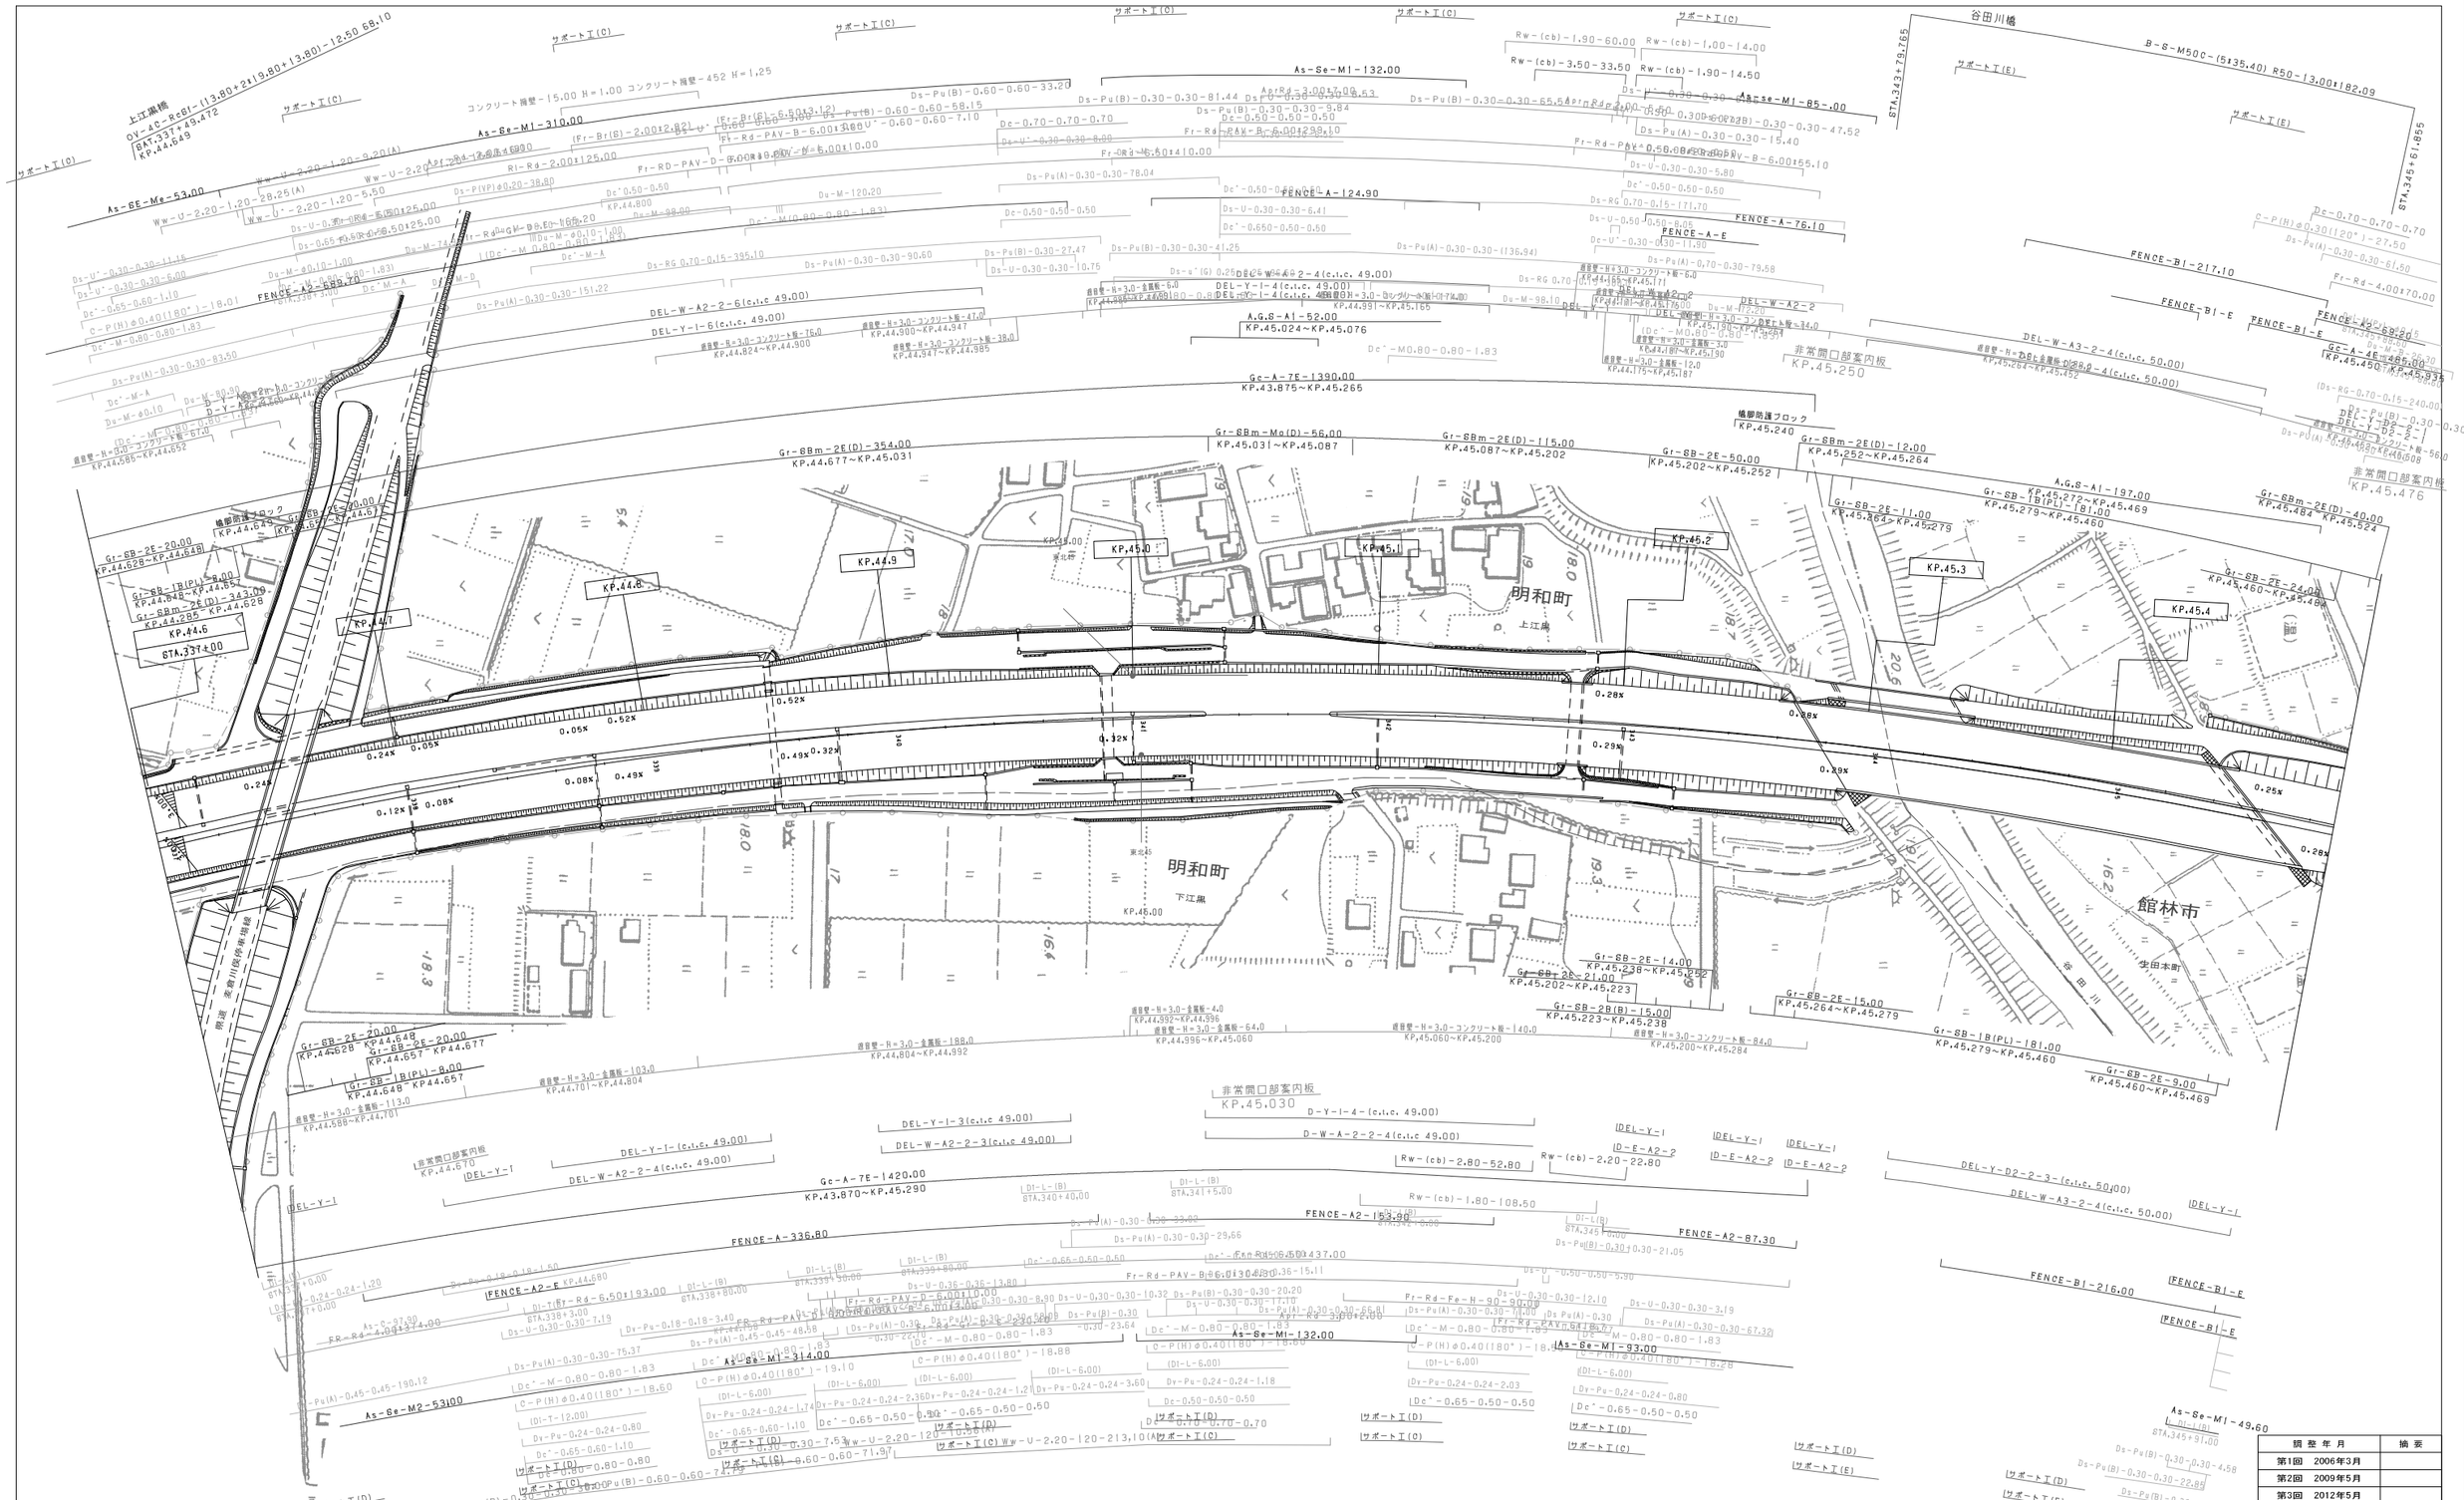

調整年月	摘要
第1回 2006年3月	
第2回 2009年5月	
第3回 2012年5月	

東北縦貫自動車道弘前線
東北自動車道（羽生～館林）

工種：管理用平面図

名称：KP. 44. 600～KP. 45. 490
STA. 337+00～STA. 345+90

縮尺 1/1000

7/8

東日本高速道路(株)関東支社

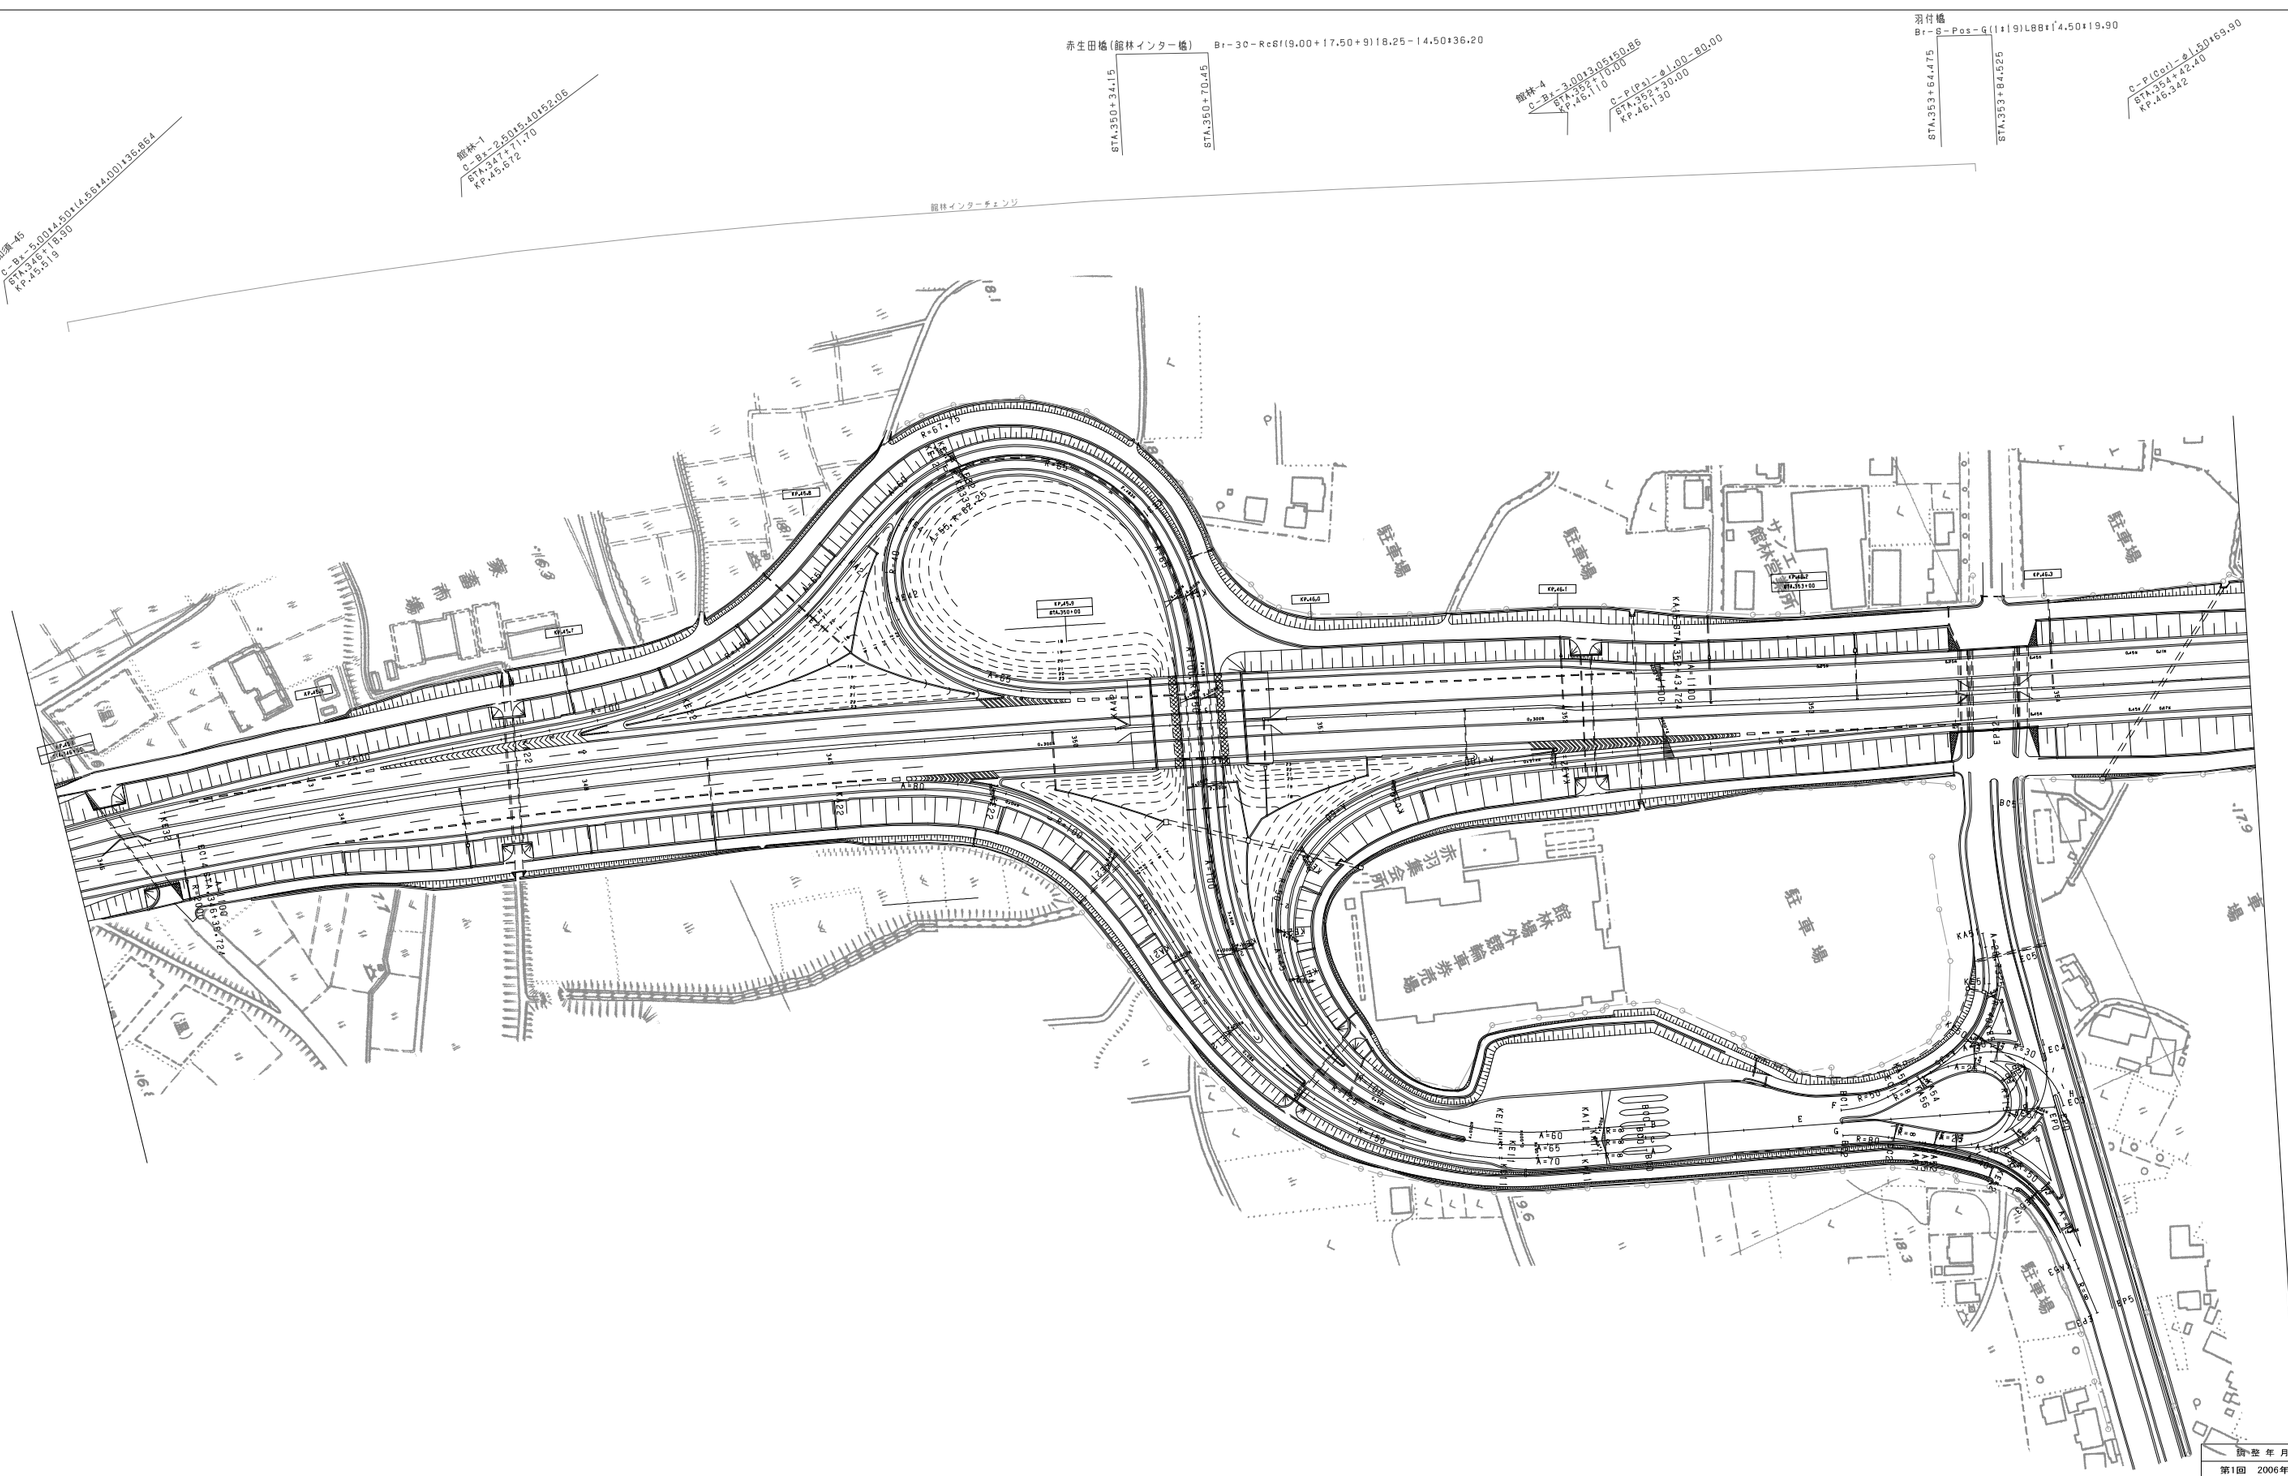

調整年月	摘要
第1回　2006年3月	
第2回　2006年9月	
第3回　2009年5月	

東北縦貫自動車道弘前線 東北自動車道（羽生～館林）			——
工種	管理用平面図		——
名称	KP. 45. 490～KP. 46. 380 STA. 345+90～STA. 354+80	縮尺 1/1000	8 8
東日本高速道路（株）関東支社			

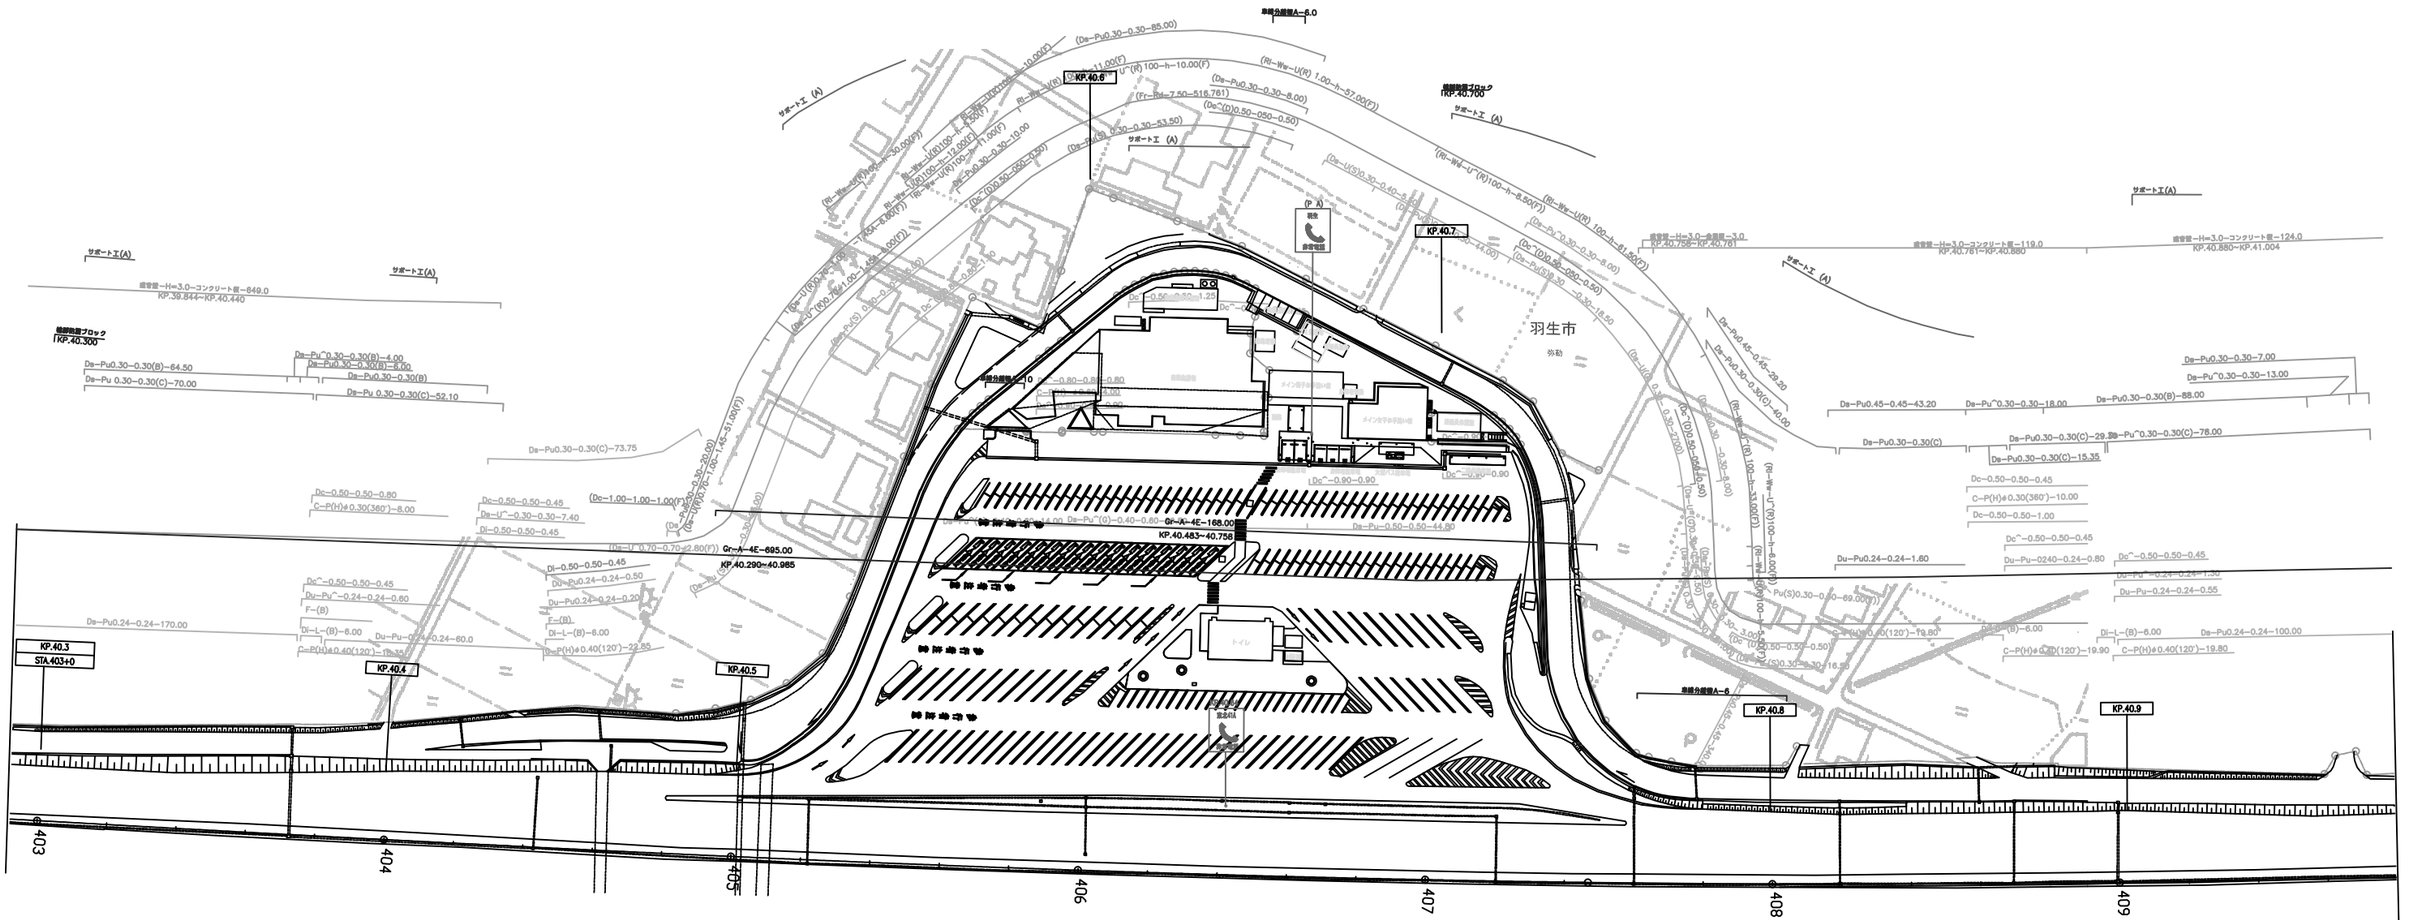

調整年月	備考
第1回 2005年11月	
第2回 2006年09月	
第3回 2009年05月	
第4回 2010年05月	
第5回 2011年05月	
第6回 2012年05月	

東北縦貫自動車道弘前線 東北自動車道（羽生～館林）			—
工種	管理用平面図		—
名称	羽生パーキングエリア KP. 40. 300～KP. 40. 980 STA. 403+00～STA. 409+80	縮尺 1/500	1/2
東日本高速道路(株)関東支社			

東北縦貫自動車道弘前線 東北自動車道（羽生～館林）		—
工種	管理用平面図	—
名称	羽生パーキングエリア KP. 40. 300～KP. 40. 980 STA. 403+00～STA. 409+80	縮尺 1/500 — 2/2
東日本高速道路(株)関東支社		

開催年月	概要
第1回　2005年11月	
第2回　2006年09月	
第3回　2009年05月	
第4回　2010年05月	
第5回　2017年03月	

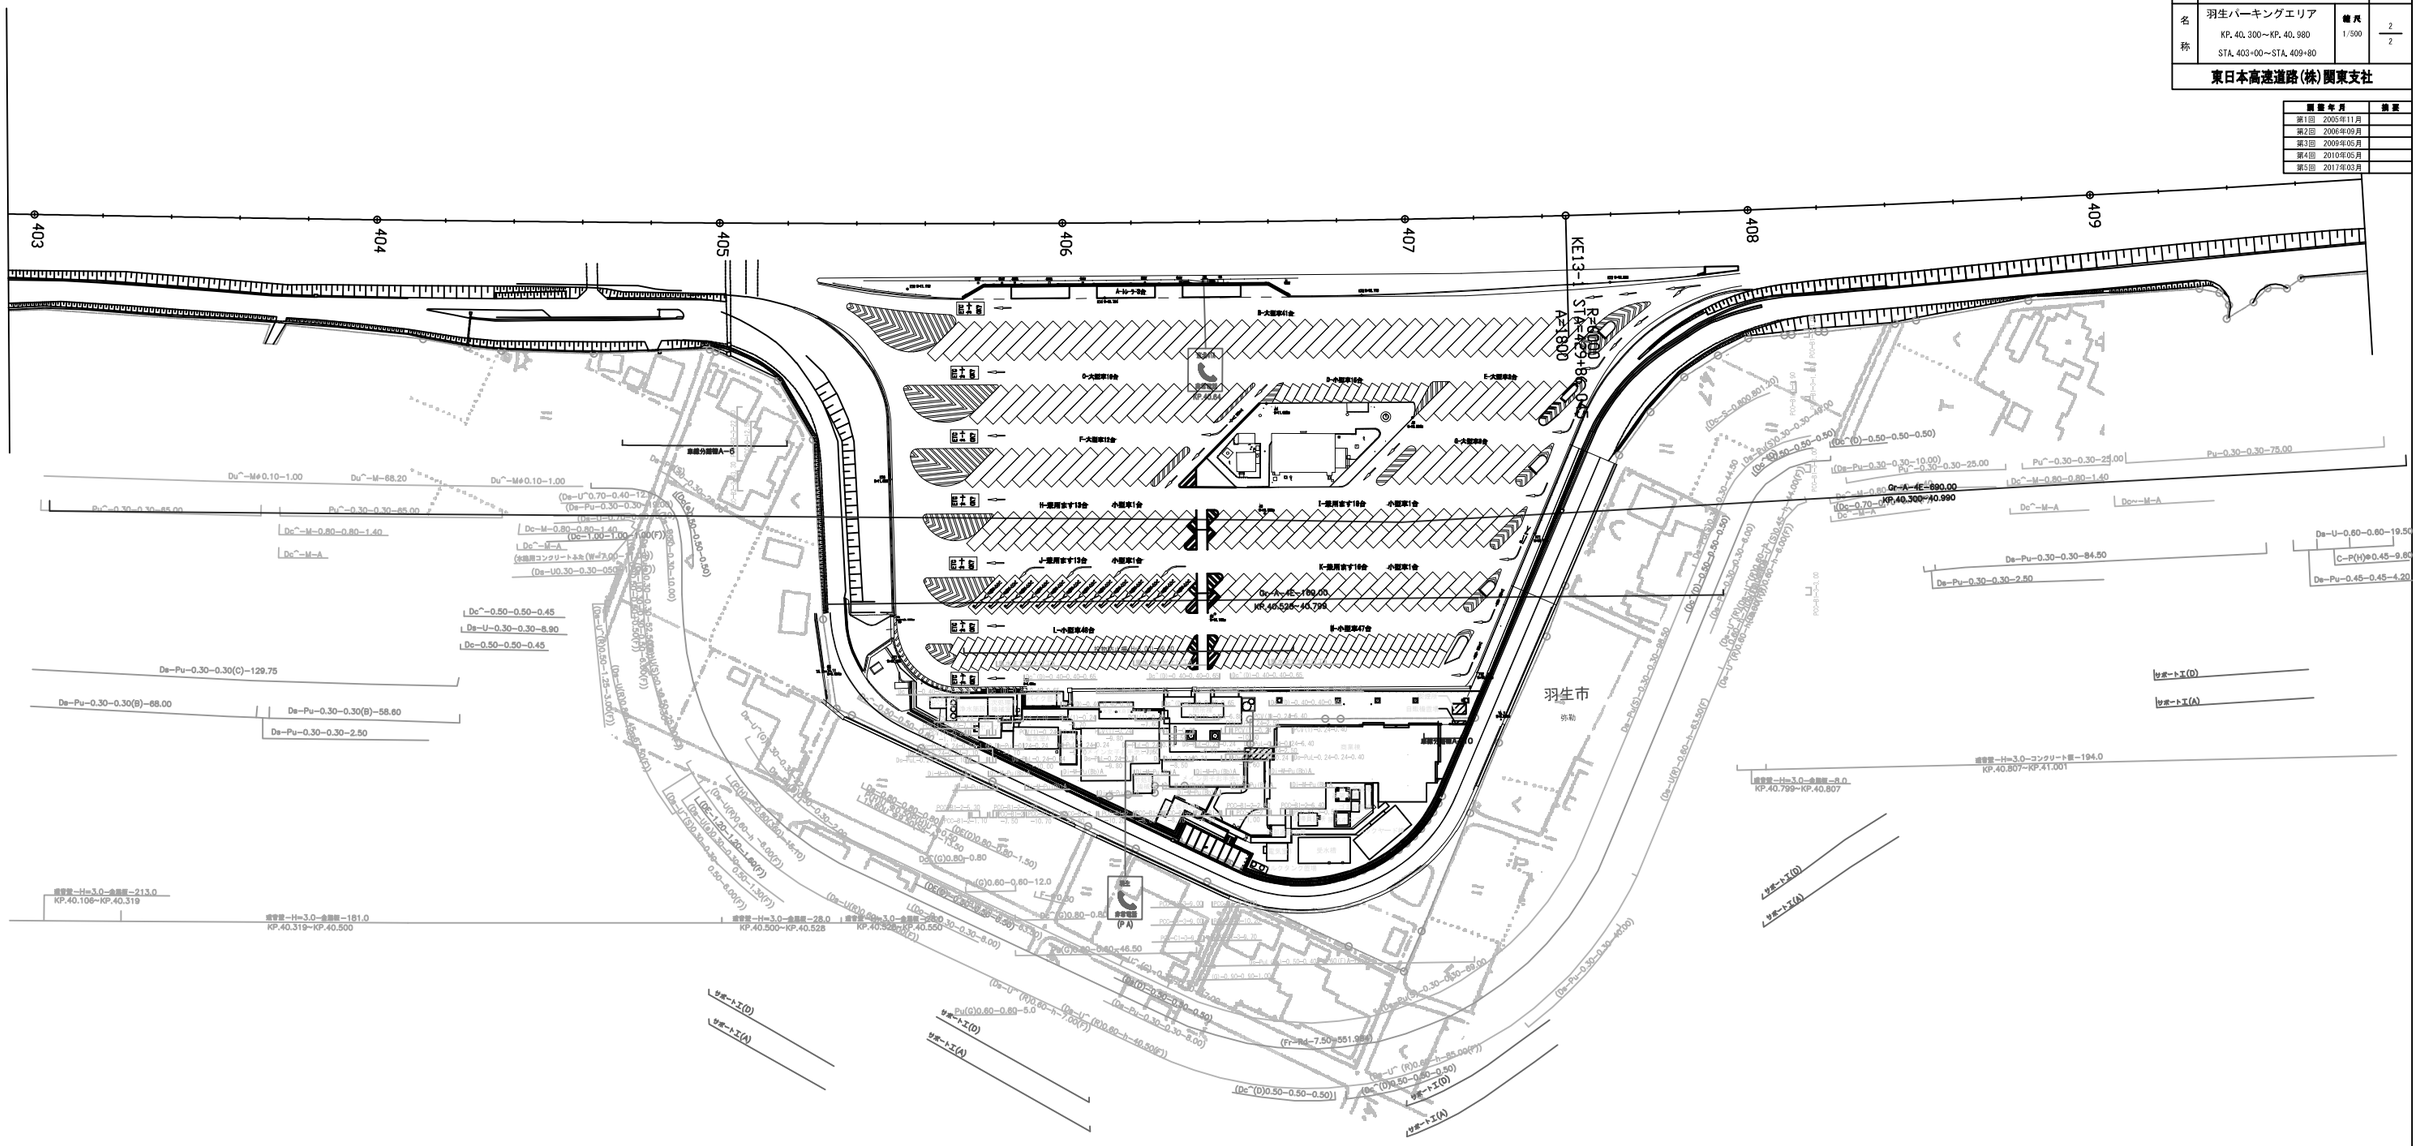

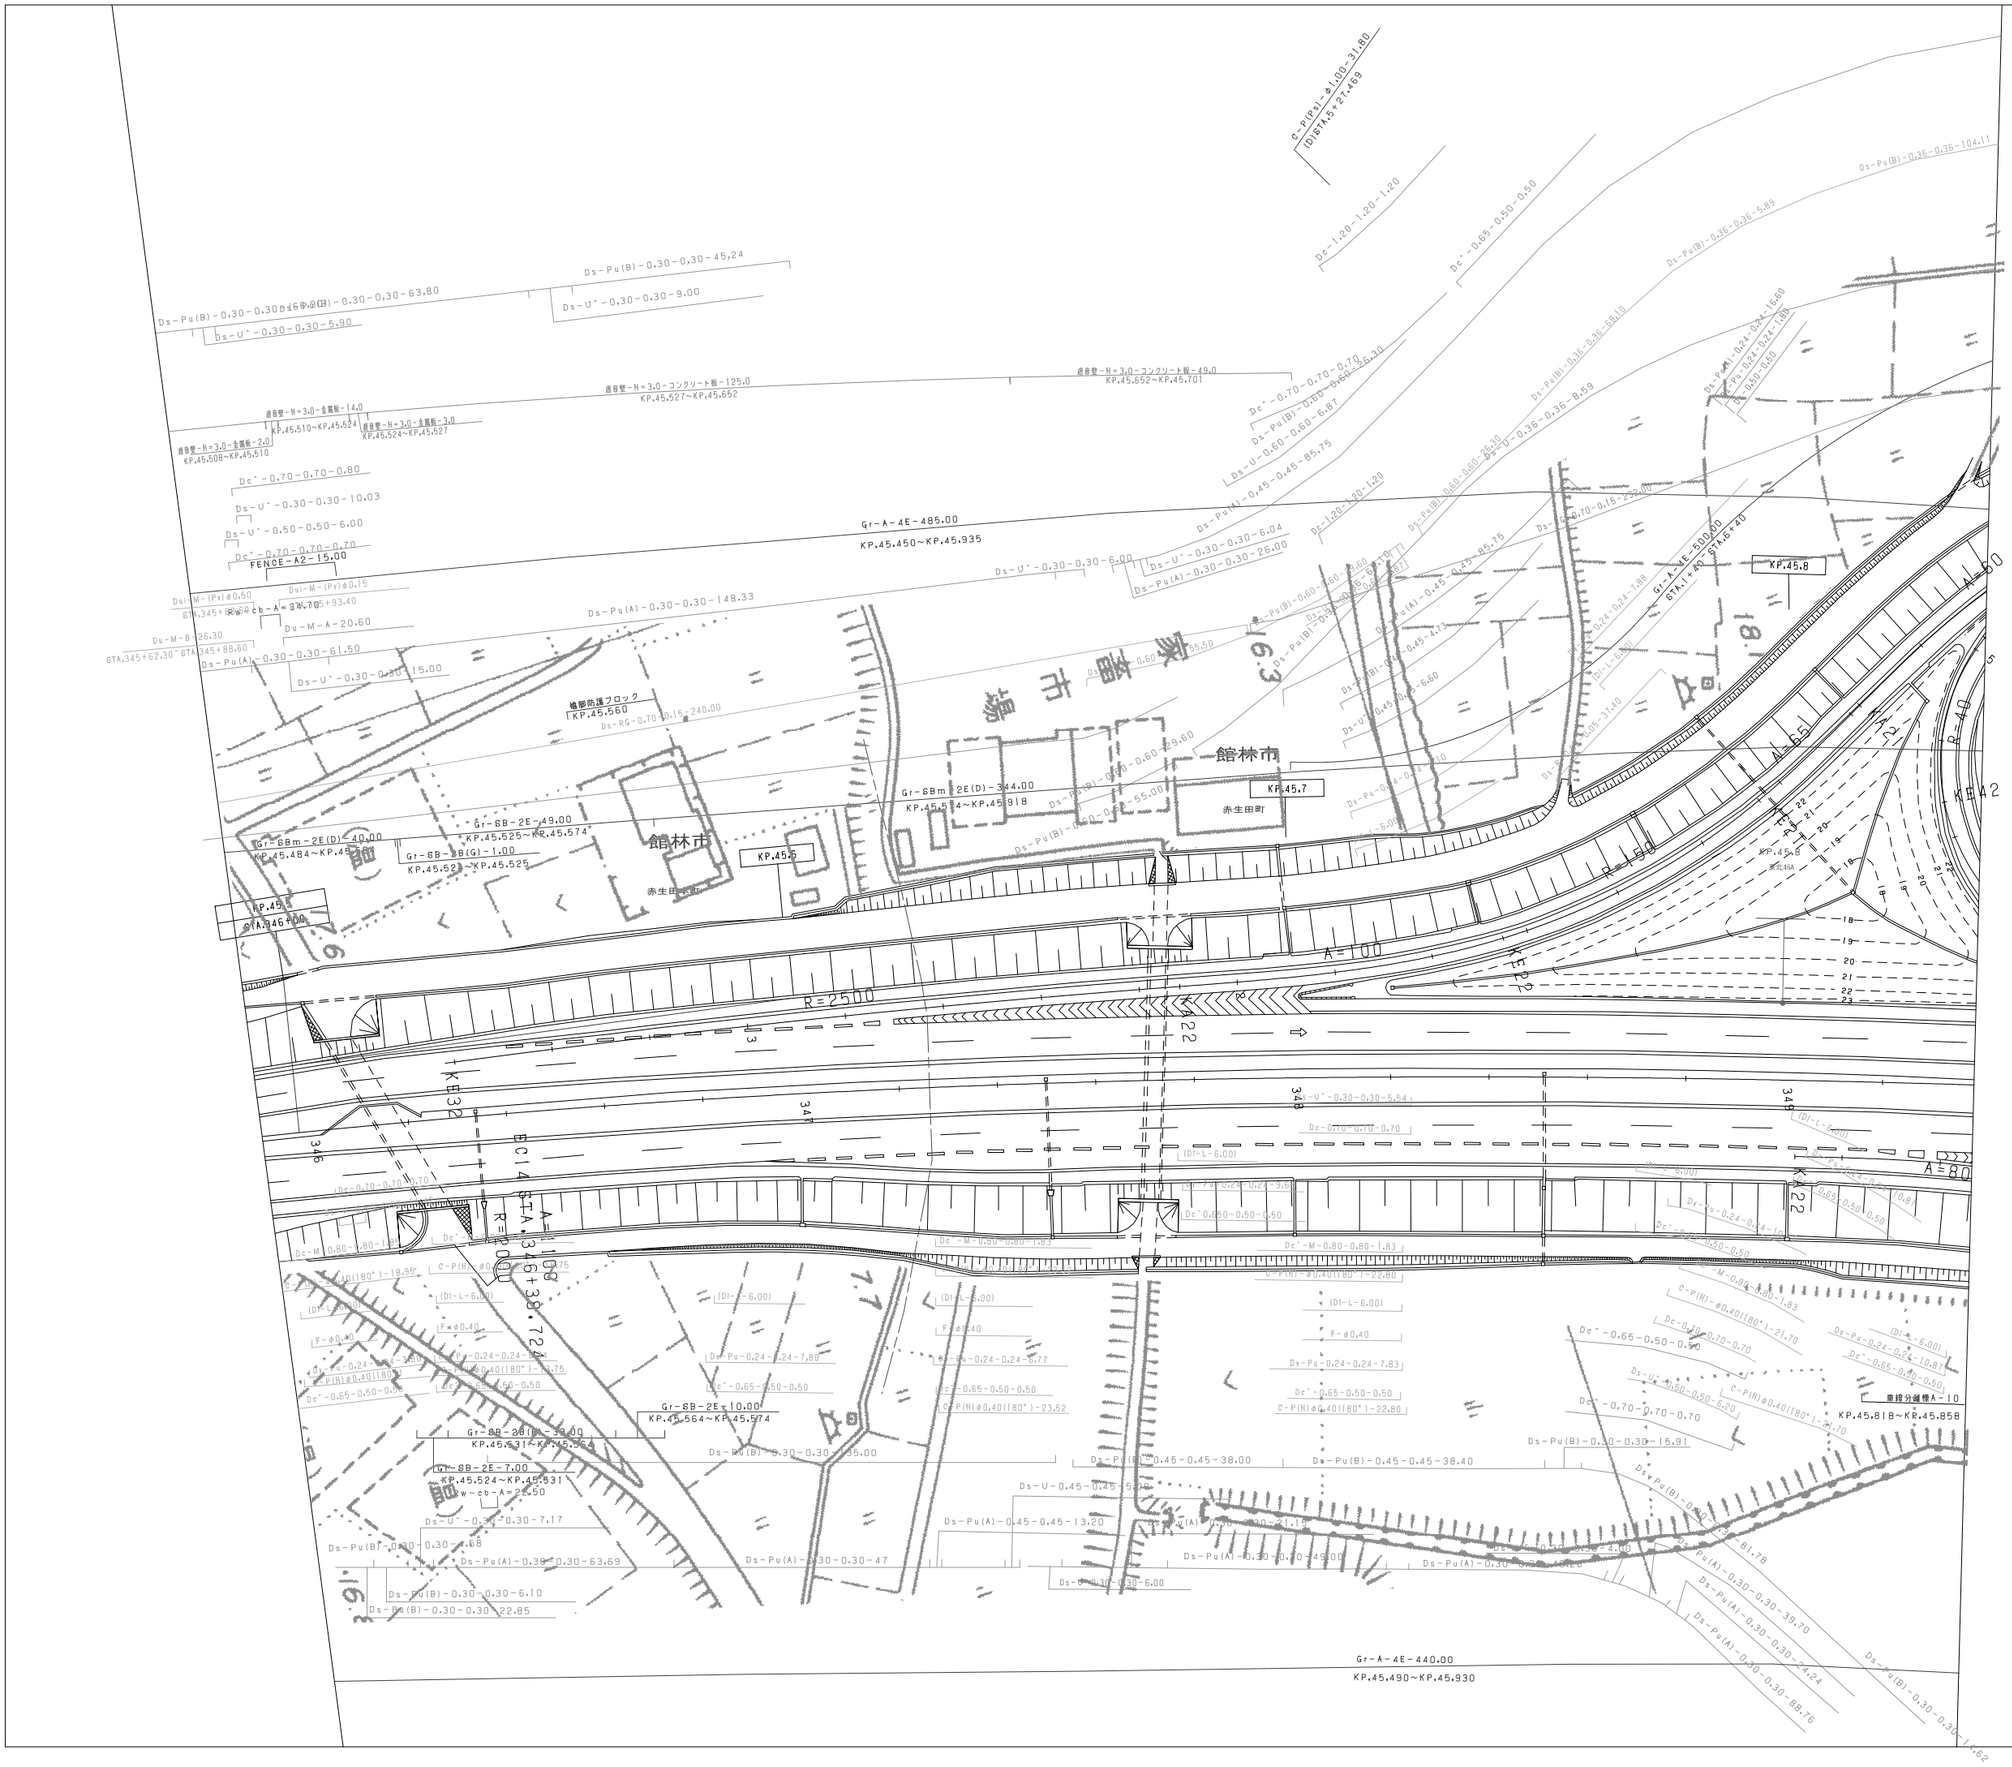

調 整 年 月	摘 要
第1回 2005年11月	
第2回 2009年 5月	

東北縦貫自動車道弘前線 東北自動車道（羽生～館林）			——
工種	管理用平面図		——
名称	館林インターチェンジ KP. 45. 490～KP. 46. 380 STA. 345+90～STA. 354+80	縮 尺 1/500	1/3
東日本高速道路（株）関東支社			

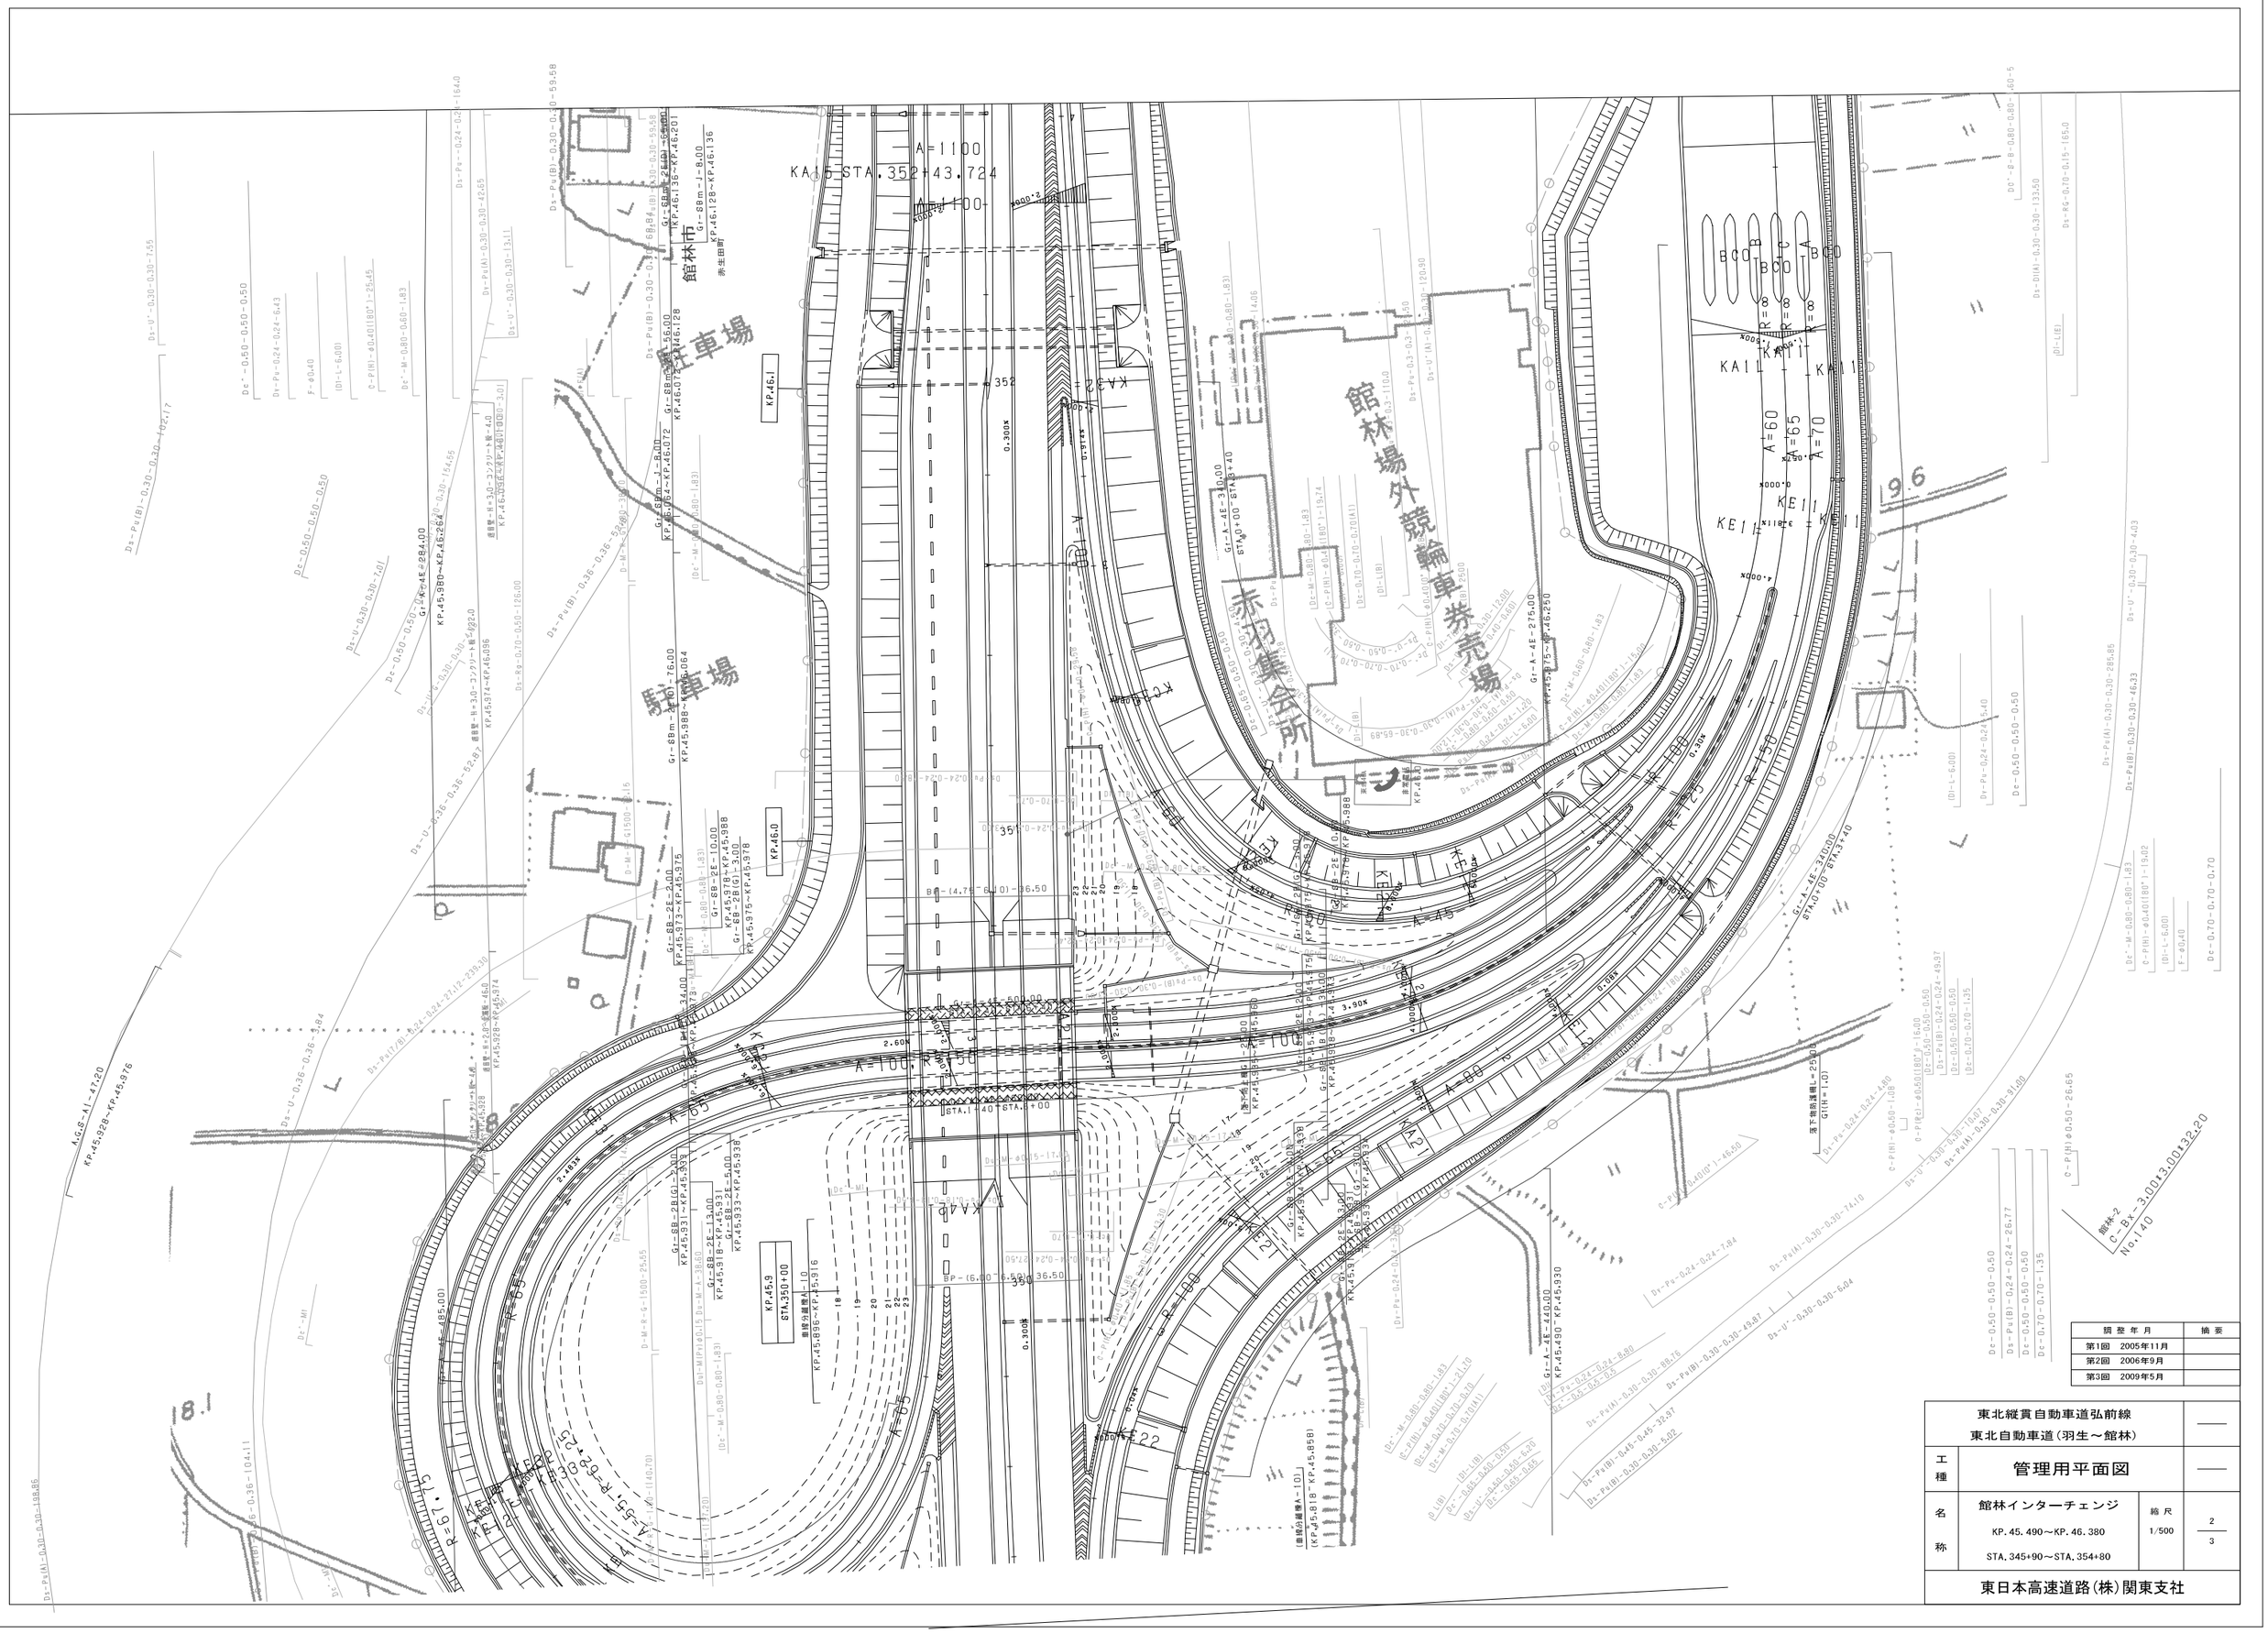

調整年月	摘要
第1回　2005年11月	
第2回　2006年9月	
第3回　2009年5月	

東北縦貫自動車道弘前線
東北自動車道（羽生～館林）

工種	管理用平面図		——
名称	館林インターチェンジ KP. 45. 490～KP. 46. 380 STA. 345+90～STA. 354+80	縮尺 1/500	2/3

東日本高速道路（株）関東支社

東北縦貫自動車道弘前線 東北自動車道（羽生～館林）		——
工種	管理用平面図	——
名称	館林インターチェンジ KP. 45. 490～KP. 46. 380 STA. 345+90～STA. 354+80	縮尺 1/500	3/3
東日本高速道路（株）関東支社		

損整年月	摘要
第1回　2005年11月	
第2回　2006年9月	
第3回　2009年5月	
第4回　2010年5月	

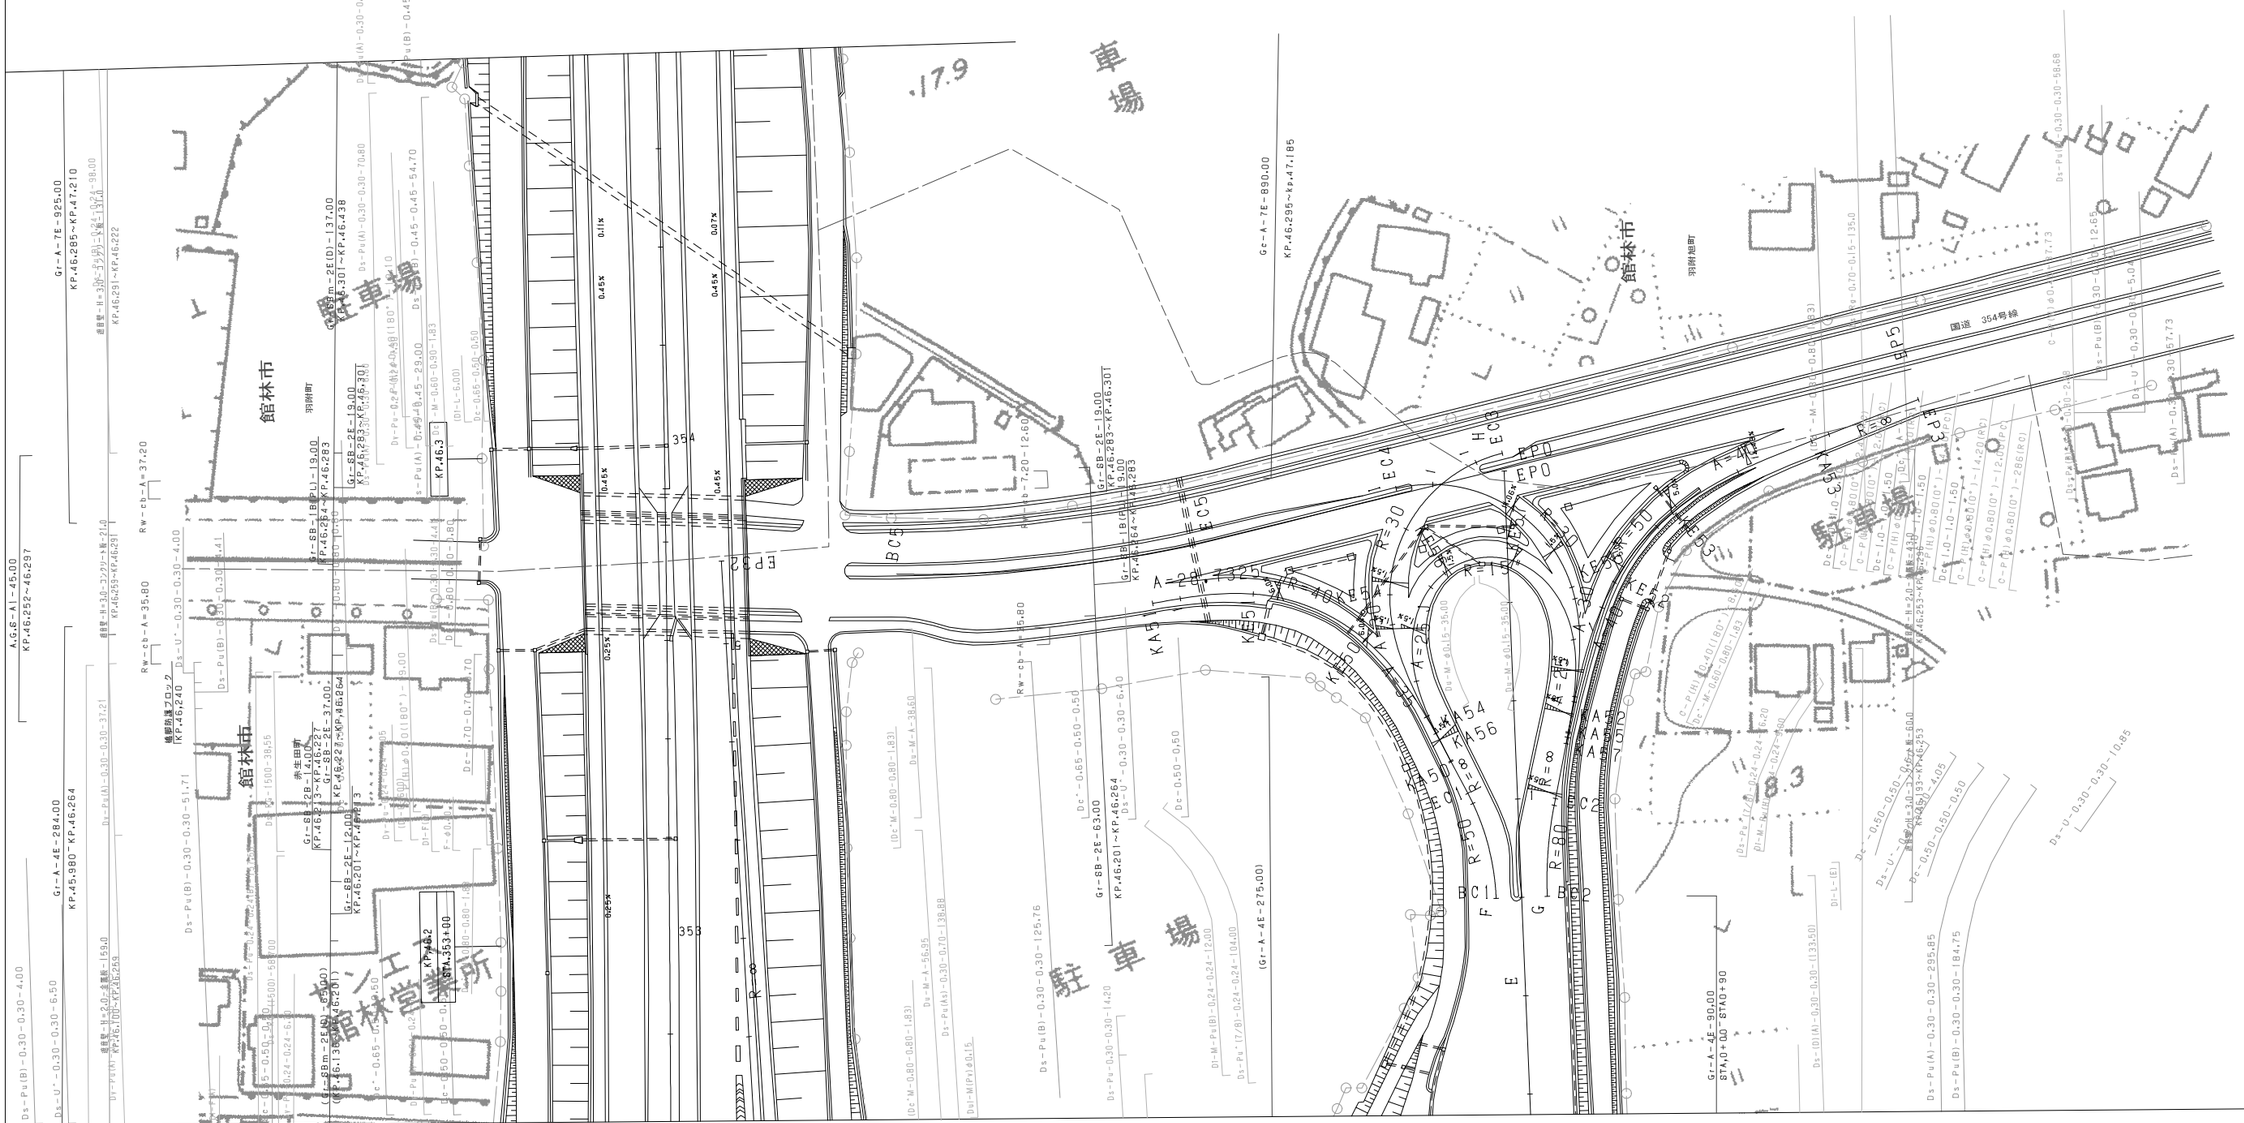

東北縦貫自動車道弘前線 東北自動車道（館林～佐野藤岡）		——
工種	管理用平面図	——
名称	KP. 46. 380～KP. 47. 180 STA. 354+80～STA. 362+80	縮尺 1/1000	1/12
東日本高速道路（株）関東支社		

調整年月	摘要
第1回 2006年3月	
第2回 2006年9月	
第3回 2010年5月	

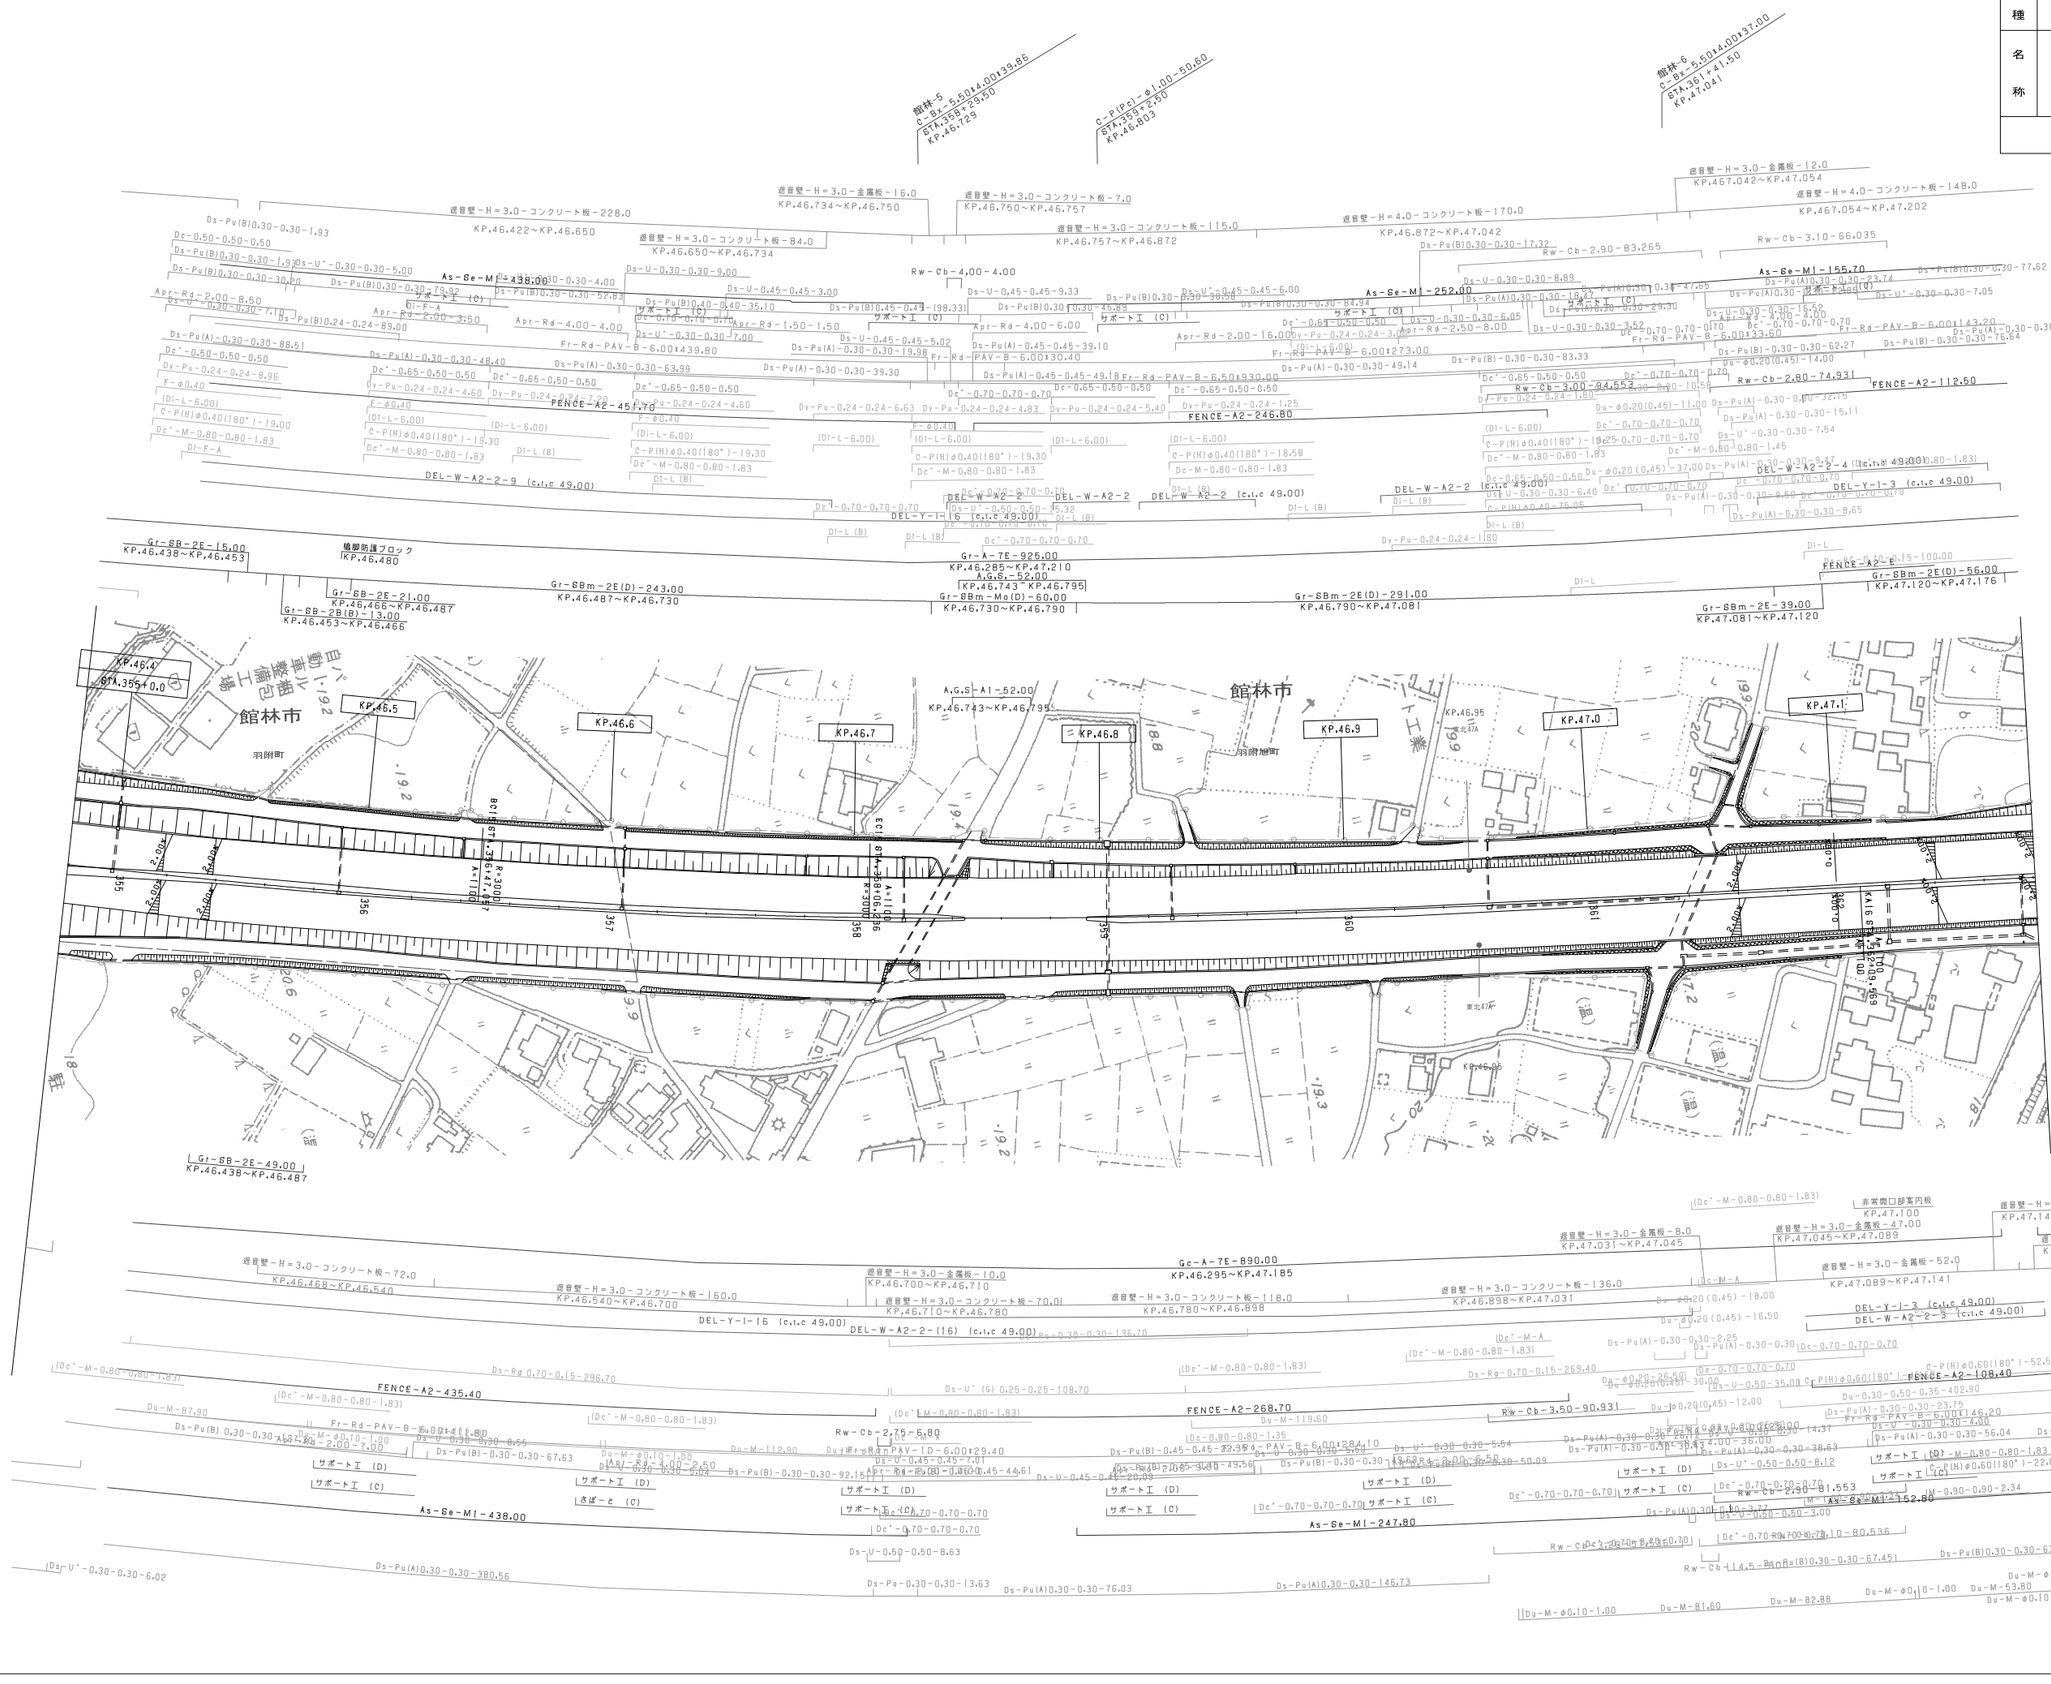

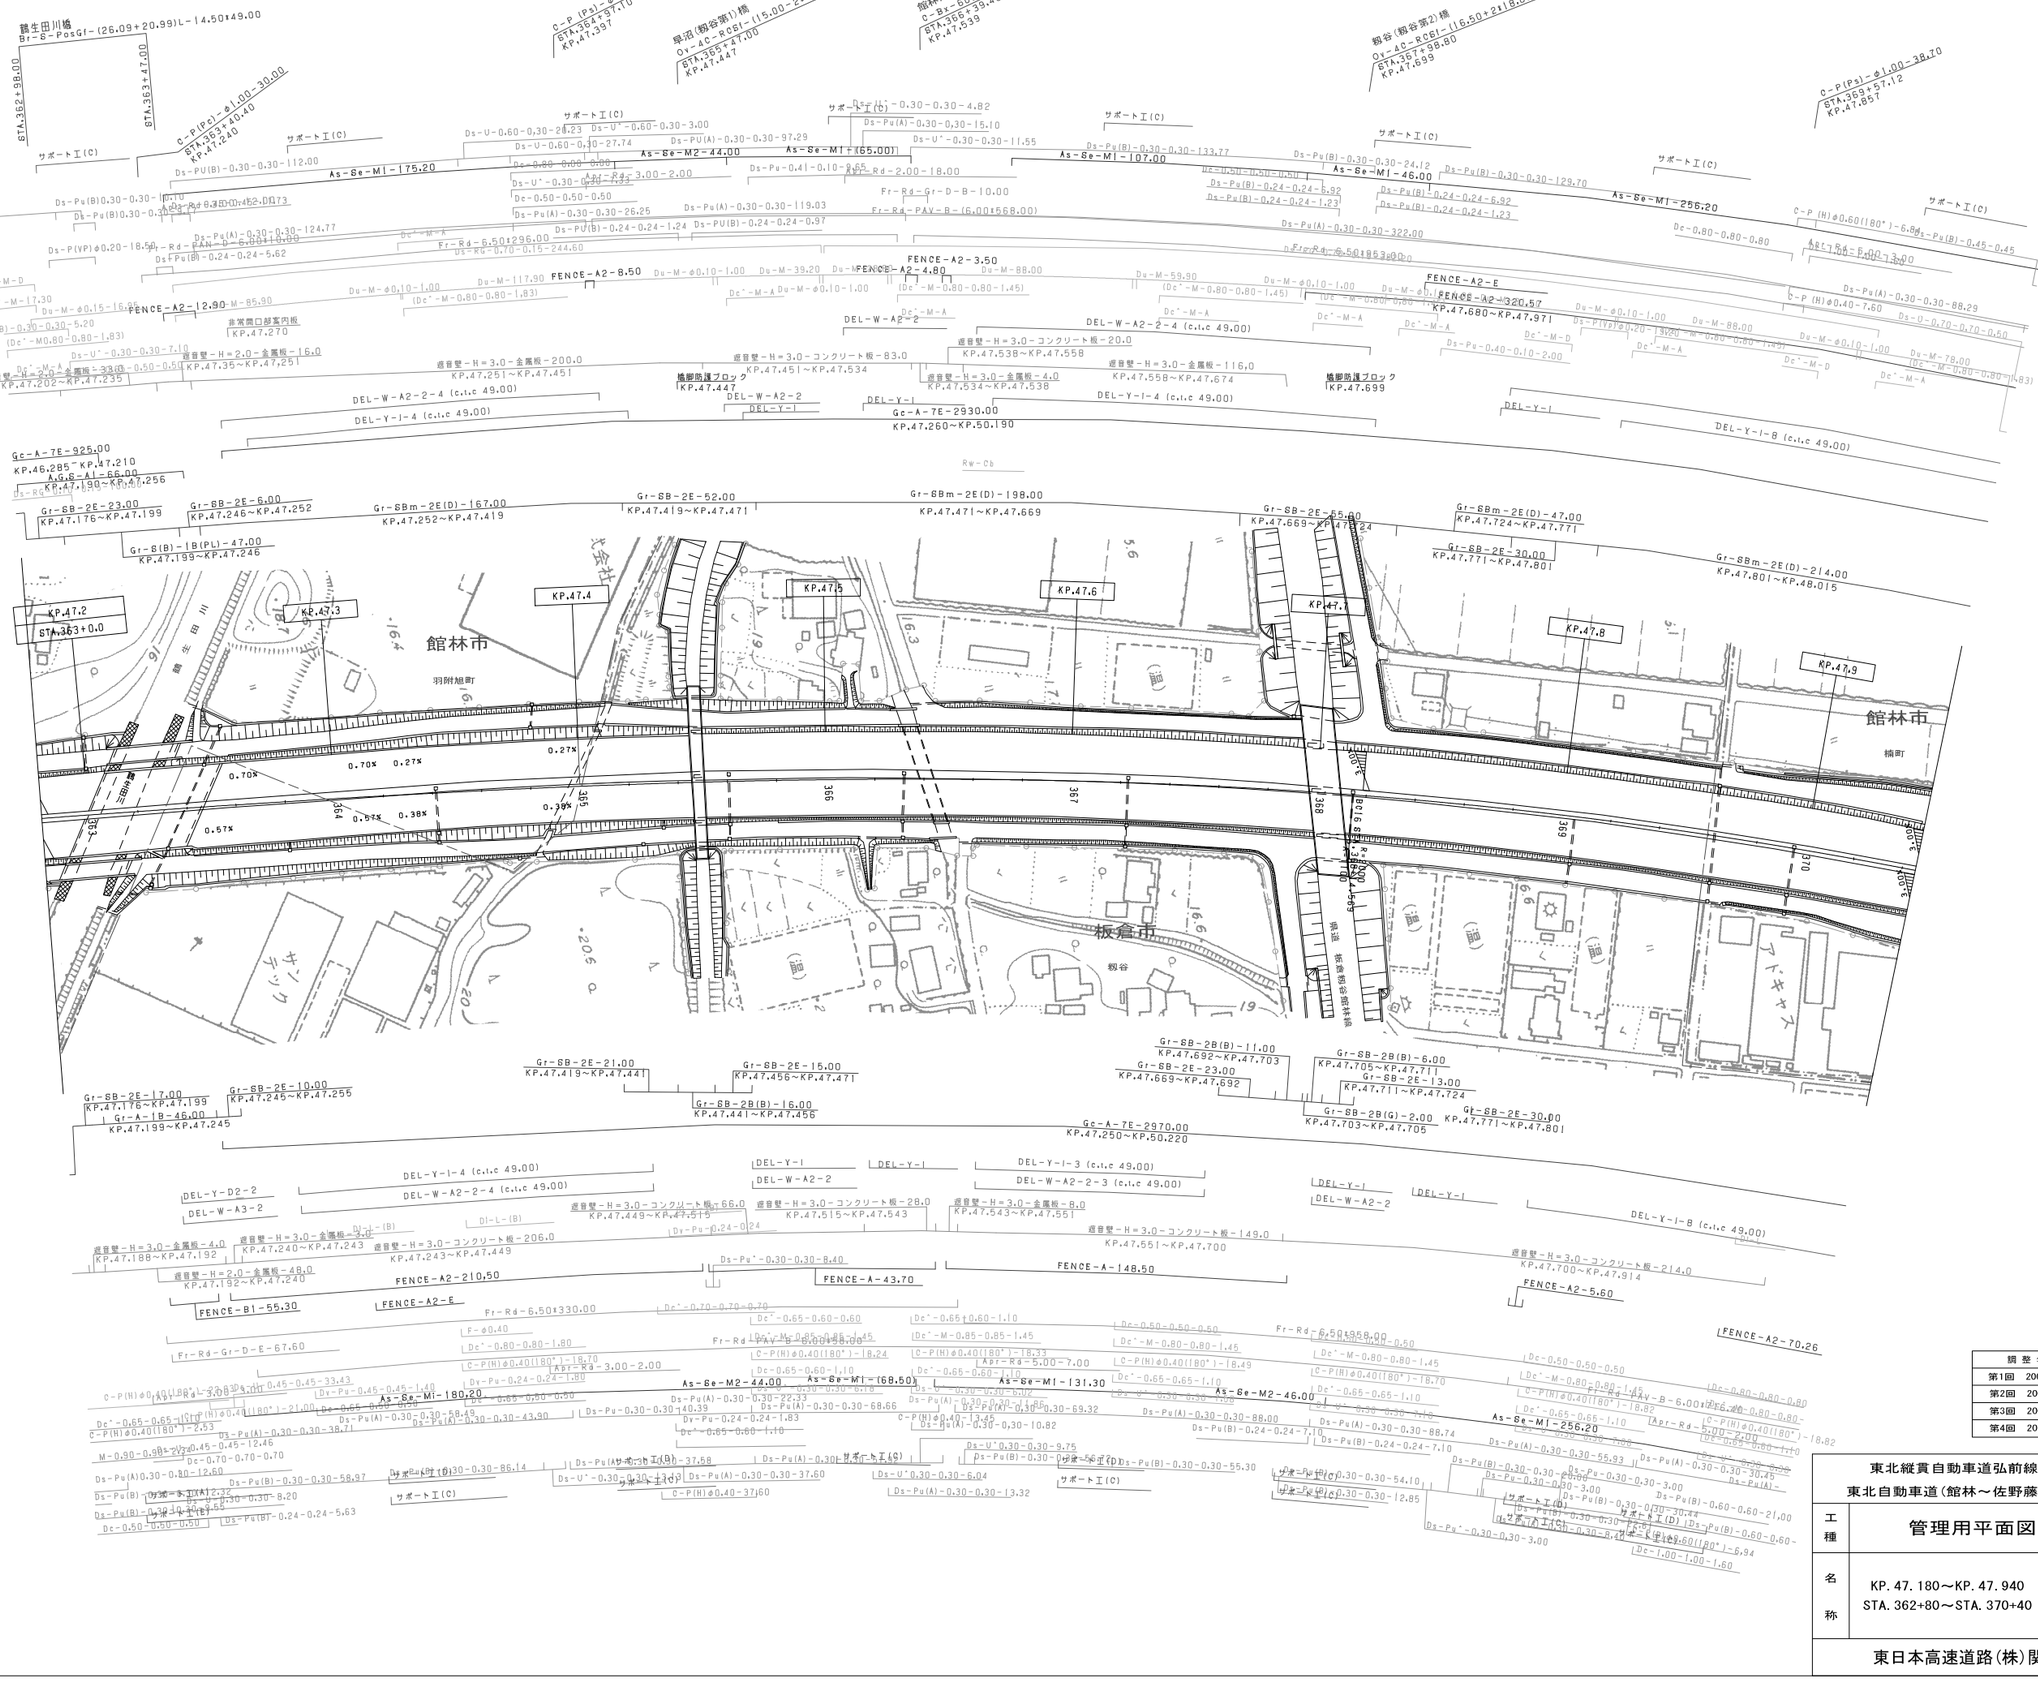

調整年月	摘要
第1回 2005年11月	
第2回 2006年9月	
第3回 2009年5月	
第4回 2011年5月	

東北縦貫自動車道弘前線
東北自動車道(館林～佐野藤岡)

工種：管理用平面図

名称：KP. 47. 180～KP. 47. 940
STA. 362+80～STA. 370+40

縮尺 1/1000

2/12

東日本高速道路(株)関東支社

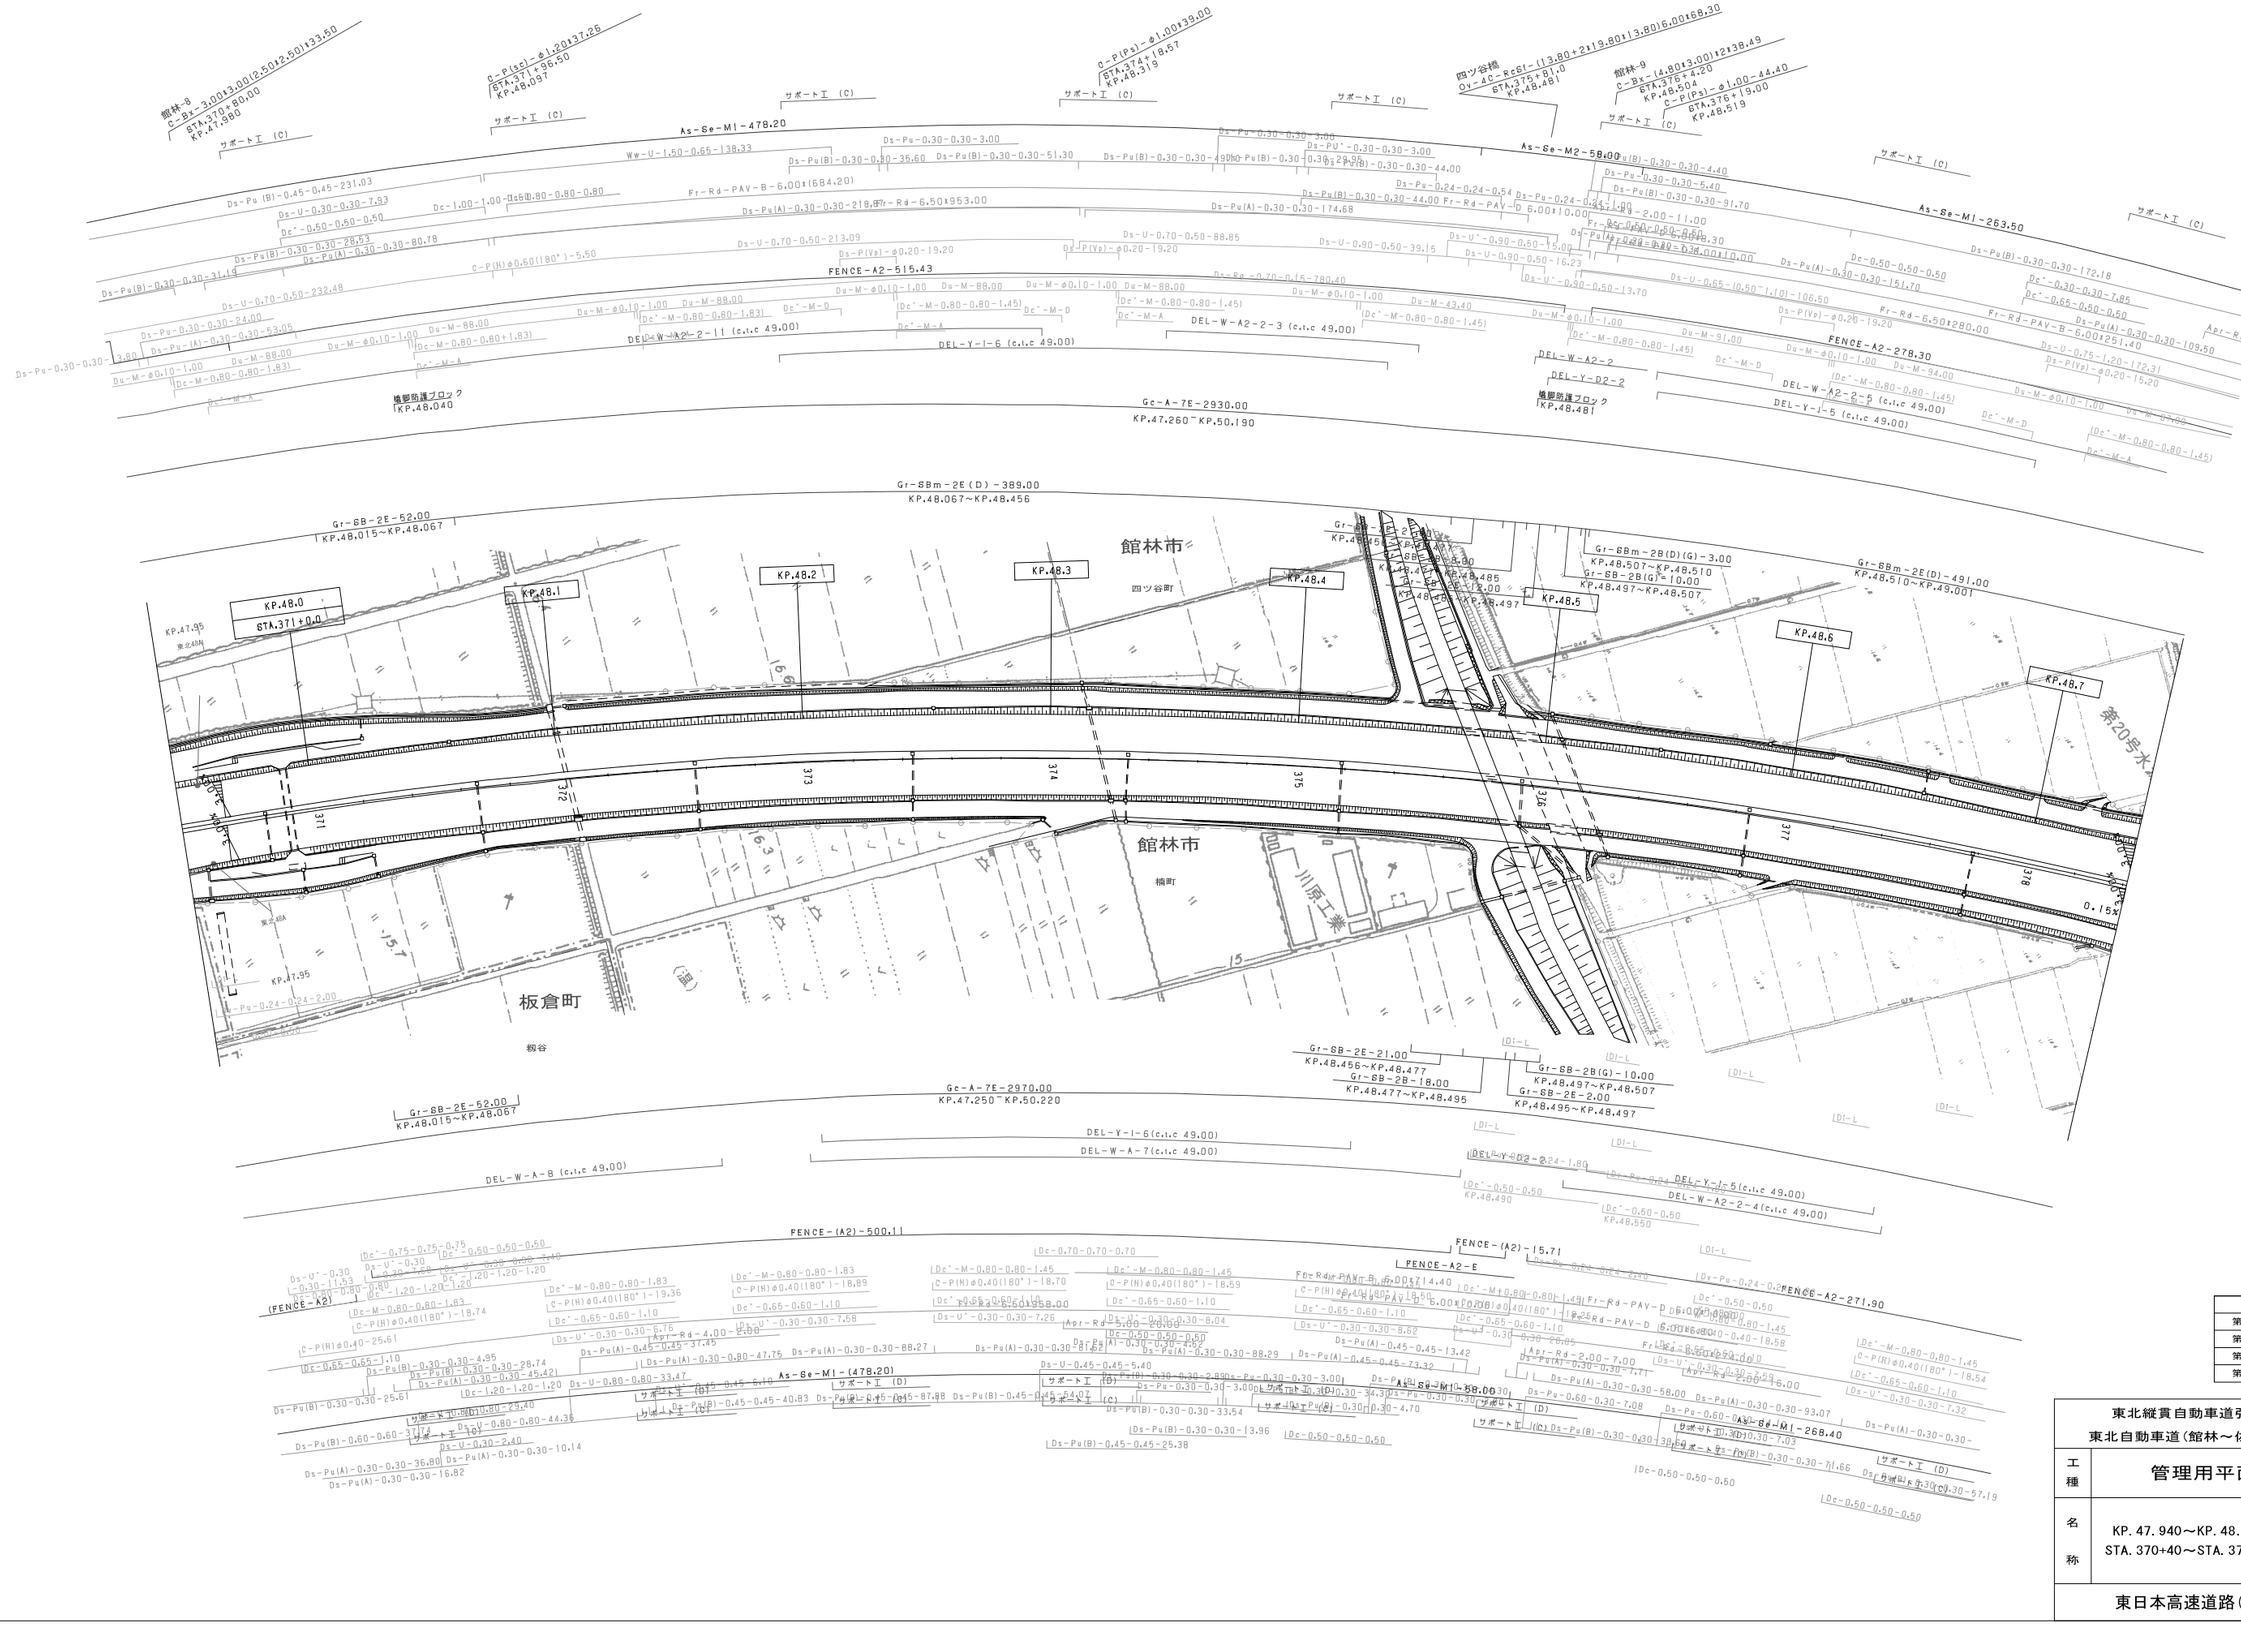

調整年月	摘要
第2回 2006年9月	
第3回 2008年5月	
第4回 2009年5月	
第5回 2011年5月	

東北縦貫自動車道弘前線 東北自動車道（館林～佐野藤岡）			——
工種	管理用平面図		——
名称	KP. 47. 940～KP. 48. 740 STA. 370+40～STA. 378+40	縮尺 1/1000	3/12
東日本高速道路（株）関東支社			

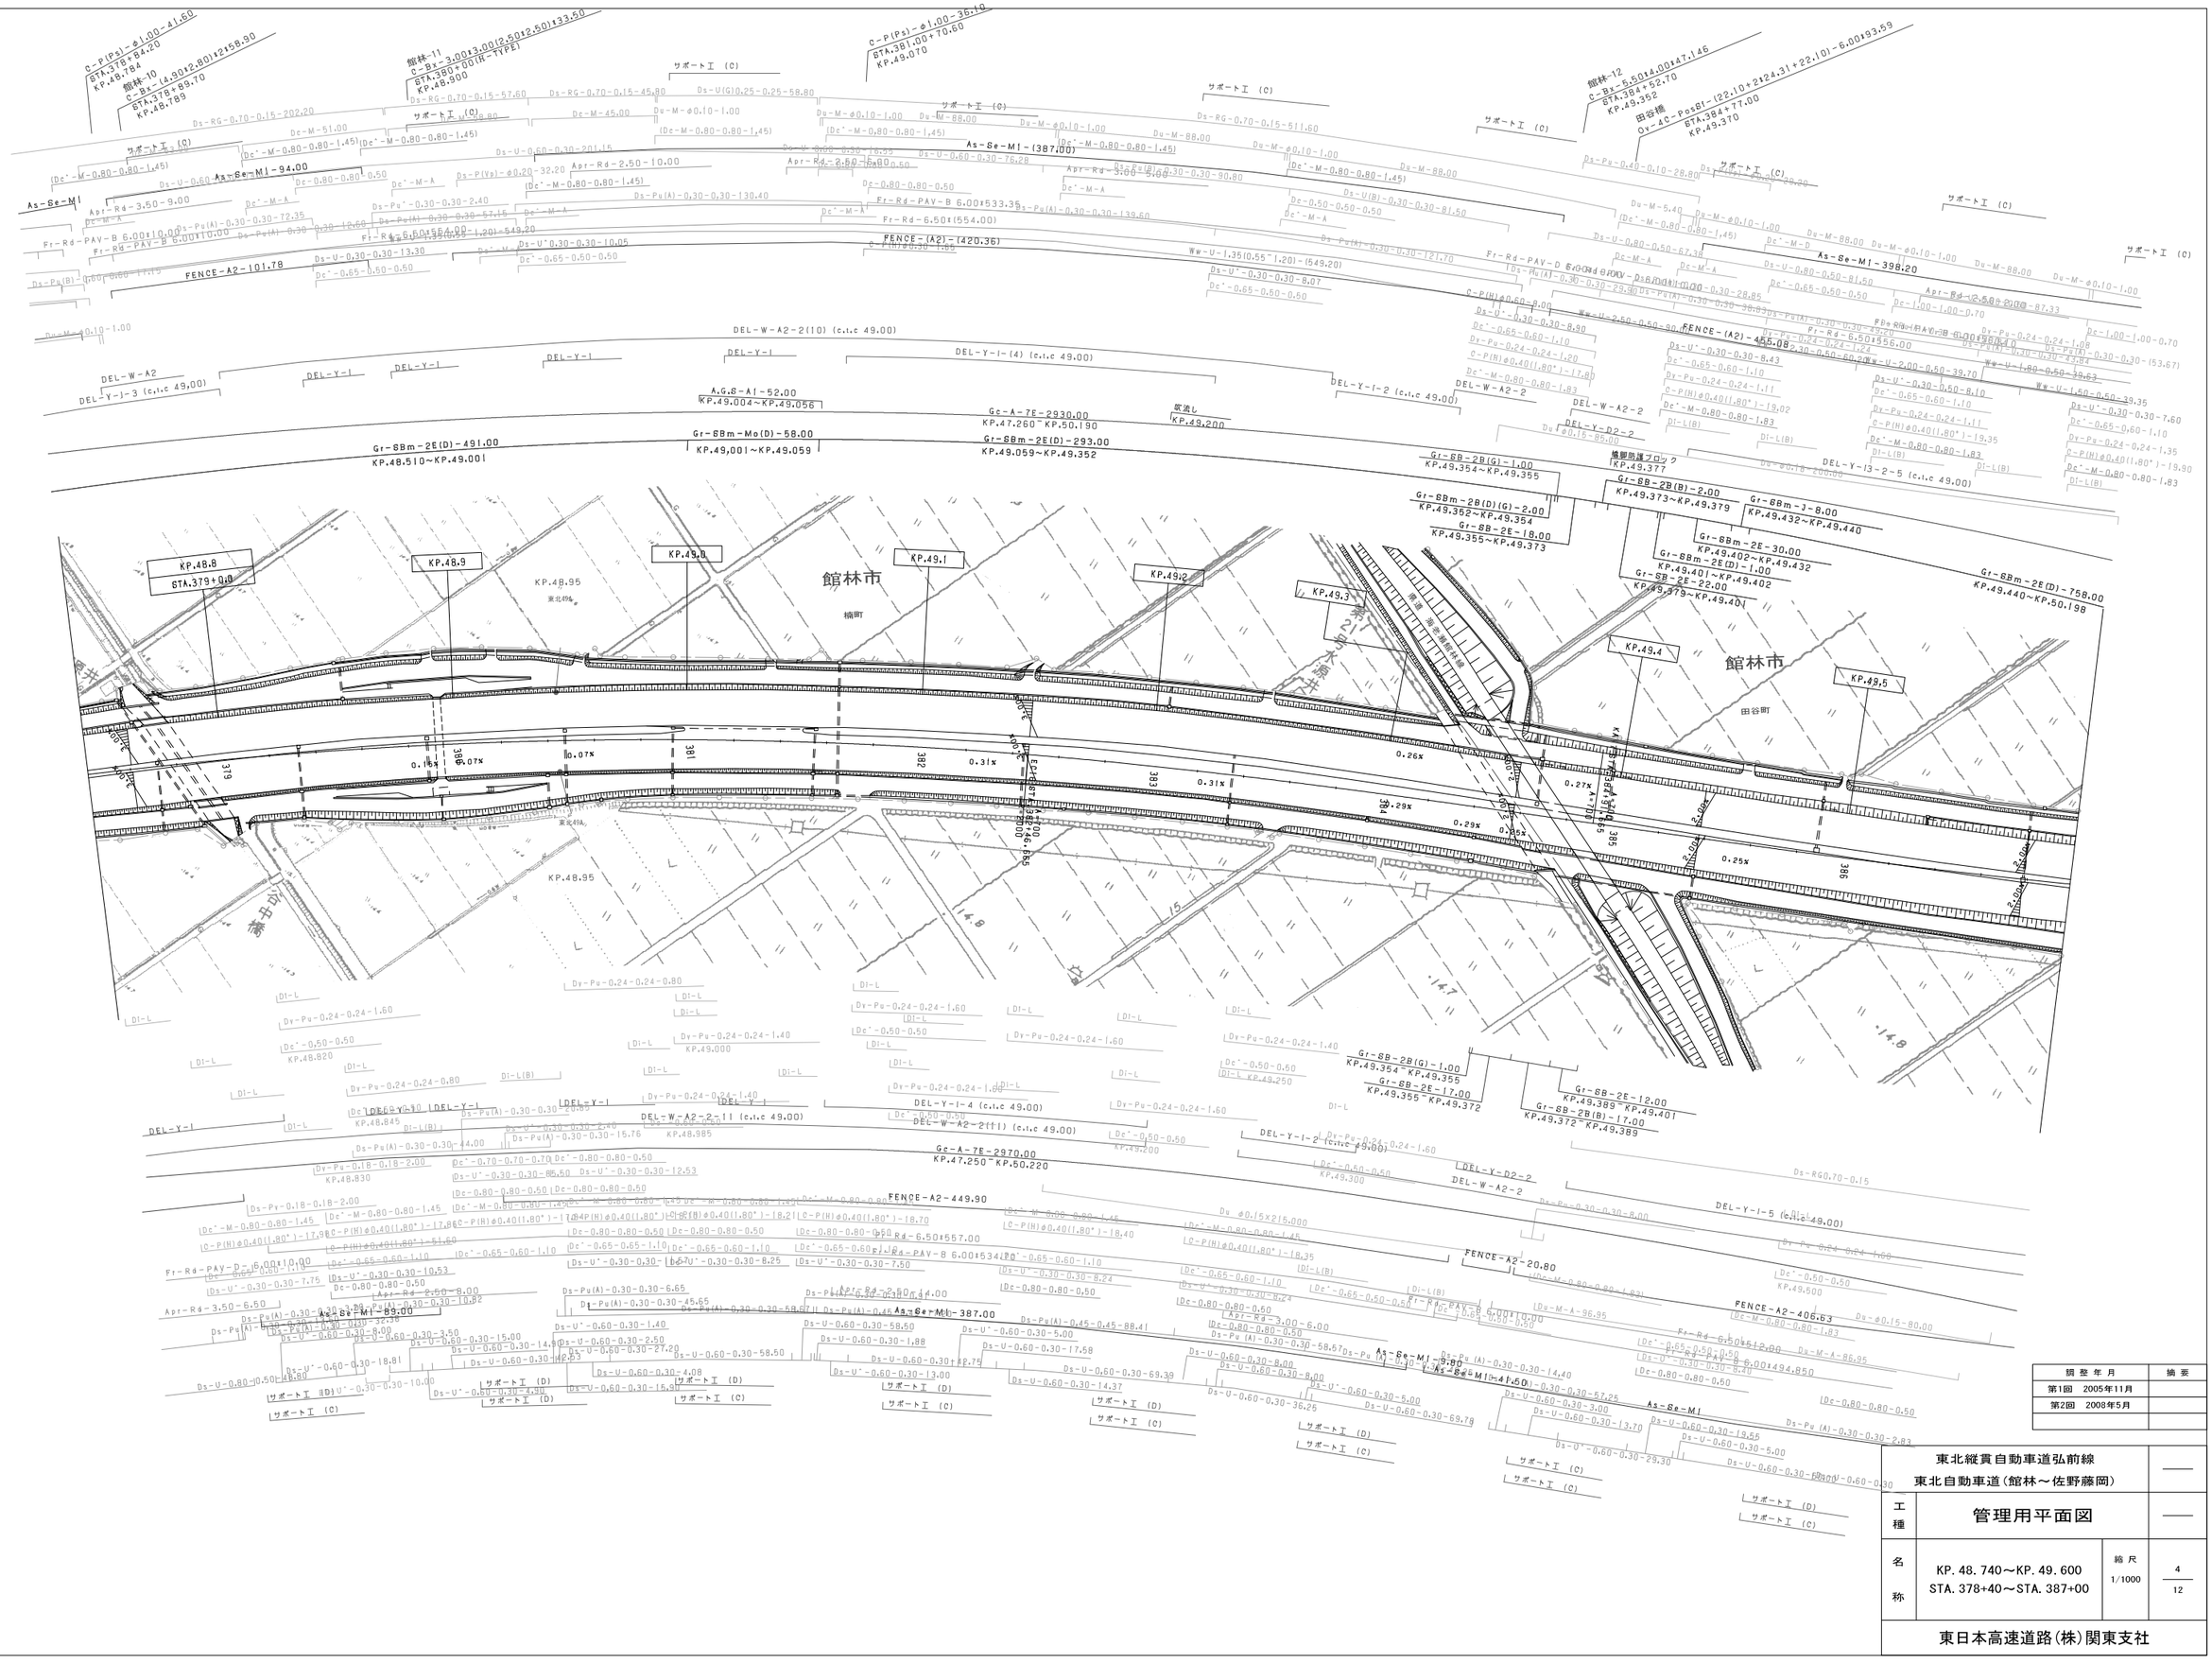

調整年月	摘要
第1回 2005年11月	
第2回 2008年5月	

東北縦貫自動車道弘前線
東北自動車道（館林～佐野藤岡）

工種	管理用平面図		
名称	KP. 48. 740～KP. 49. 600 STA. 378+40～STA. 387+00	縮尺 1/1000	4/12

東日本高速道路（株）関東支社

東北縦貫自動車道弘前線 東北自動車道（館林～佐野藤岡）			——
工種	管理用平面図		——
名称	KP. 49. 600～KP. 50. 460 STA. 387+00～STA. 395+60	縮尺 1/1000	5 12
東日本高速道路（株）関東支社			

損整年月	摘要
第1回　2005年11月	
第2回　2008年5月	
第3回　2009年5月	

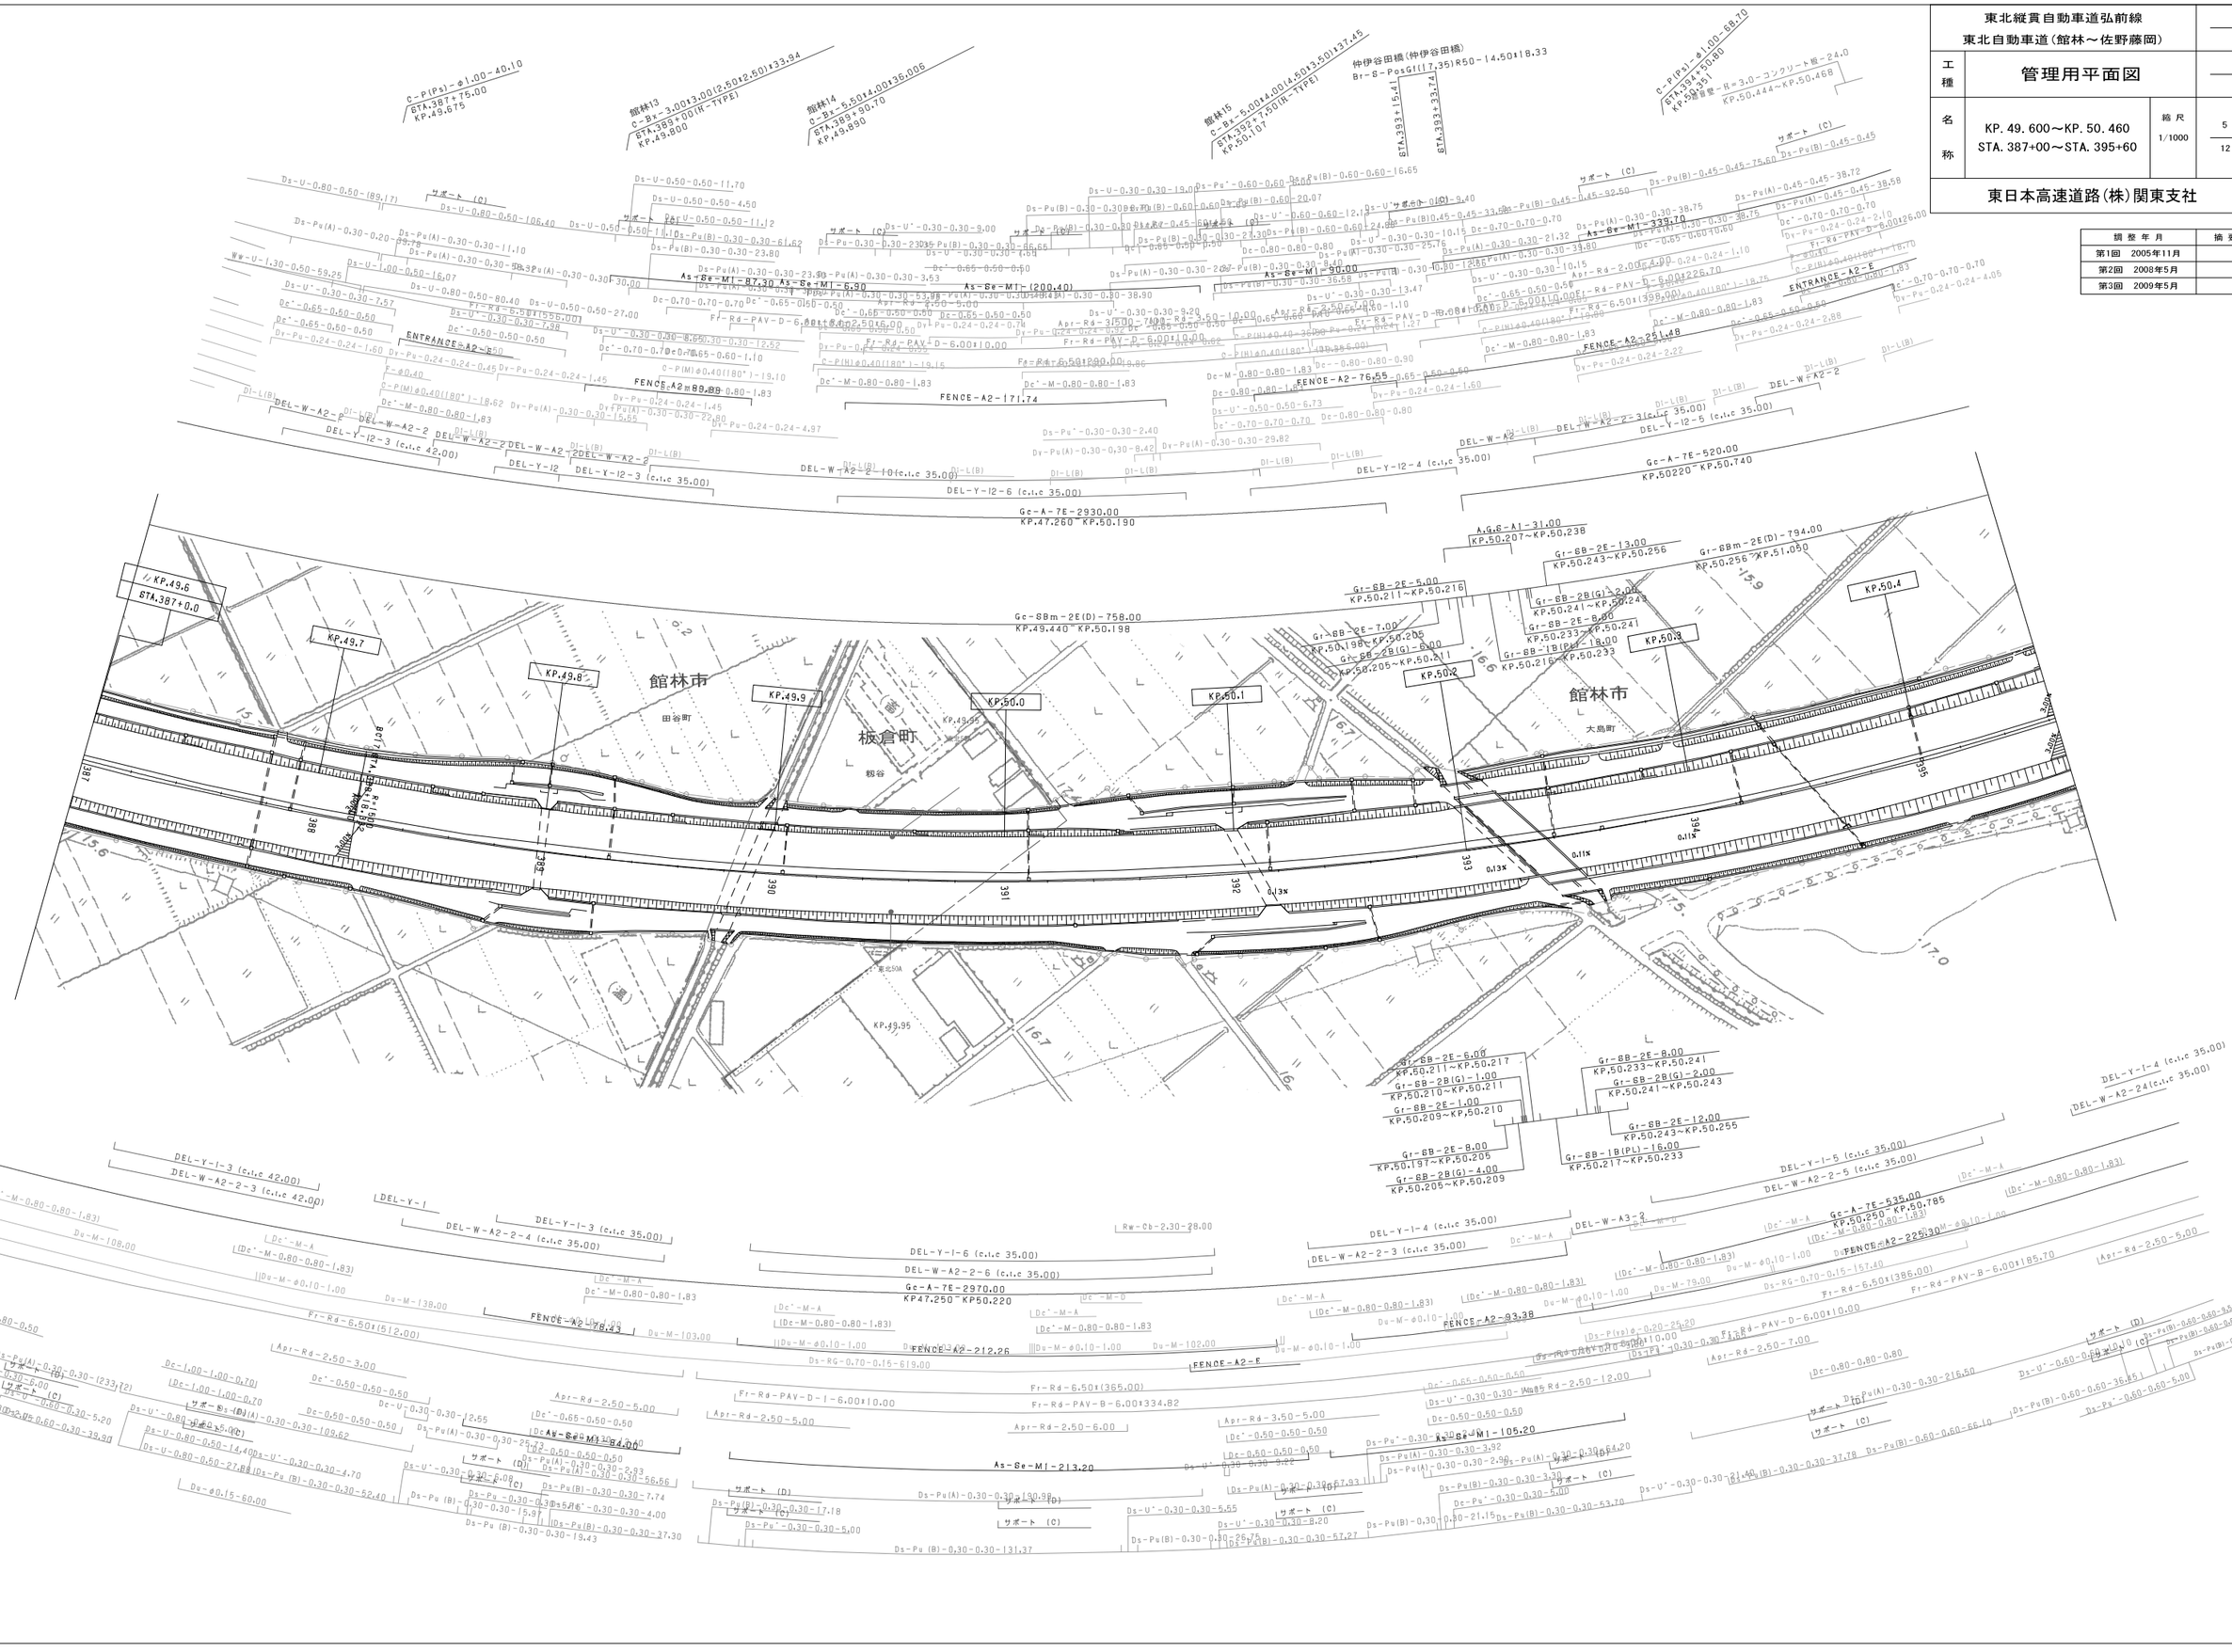
館林市
田谷町
板倉町
粕谷
館林市
大島町
KP.49.6
STA.387+0.0
KP.49.7
KP.49.8
KP.49.9
KP.50.0
KP.50.1
KP.50.2
KP.50.3
KP.50.4
KP.49.95
Gc-A-7E-2930.00
KP.47.260～KP.50.190
Gc-A-7E-520.00
KP.50220～KP.50.740
Gc-A-7E-2970.00
KP47.250～KP50.220
Gc-A-7E-535.00
KP.50.250～KP.50.785
Gc-SBm-2E(D)-758.00
KP.49.440～KP.50.198
Gr-SBm-2E(D)-794.00
KP.50.256～KP.51.050
A.G.S-A1-31.00
KP.50.207～KP.50.238
Gr-SB-2E-5.00
KP.50.211～KP.50.216
Gr-SB-2E-13.00
KP.50.243～KP.50.256
Gr-SB-2B(G)-2.00
KP.50.241～KP.50.243
Gr-SB-2E-8.80
KP.50.233～KP.50.241
Gr-SB-1B(PL)-18.00
KP.50.216～KP.50.233
Gr-SB-2E-7.00
KP.50.198～KP.50.205
Gr-SB-2B(G)-6.00
KP.50.205～KP.50.211
Gr-SB-2E-6.00
KP.50.211～KP.50.217
Gr-SB-2B(G)-1.00
KP.50.210～KP.50.211
Gr-SB-2E-1.00
KP.50.209～KP.50.210
Gr-SB-2E-8.00
KP.50.197～KP.50.205
Gr-SB-2B(G)-4.00
KP.50.205～KP.50.209
Gr-SB-2E-8.00
KP.50.233～KP.50.241
Gr-SB-2B(G)-2.00
KP.50.241～KP.50.243
Gr-SB-2E-12.00
KP.50.243～KP.50.255
Gr-SB-1B(PL)-16.00
KP.50.217～KP.50.233
FENCE-A2-171.74
FENCE-A2-251.48
FENCE-A2-76.55
FENCE-A2-78.43
FENCE-A2-212.26
FENCE-A2-225.30
FENCE-A2-93.38
FENCE-A2-E
As-Se-M1-87.30
As-Se-M1-6.90
As-Se-M1-(200.40)
As-Se-M1-90.00
As-Se-M1-333.70
As-Se-M1-105.20
As-Se-M1-213.20
As-Se-M1-84.00
ENTRANCE-A2-E50
ENTRANCE-A2-E
サポート (C)
サポート (D)
DEL-Y-I-3 (c.t.c 42.00)
DEL-W-A2-2-3 (c.t.c 42.00)
DEL-Y-I-3 (c.t.c 35.00)
DEL-W-A2-2-4 (c.t.c 35.00)
DEL-Y-I-6 (c.t.c 35.00)
DEL-W-A2-2-6 (c.t.c 35.00)
DEL-Y-I-4 (c.t.c 35.00)
DEL-W-A2-2-3 (c.t.c 35.00)
DEL-Y-I-5 (c.t.c 35.00)
DEL-W-A2-2-5 (c.t.c 35.00)
DEL-Y-I-4 (c.t.c 35.00)
DEL-W-A2-2-4 (c.t.c 35.00)
DEL-W-A2-24(c.t.c 35.00)
Fr-Rd-6.50t(512.00)
Fr-Rd-6.50t(365.00)
Fr-Rd-6.50t(386.00)
Fr-Rd-PAV-D-6.00t185.70
Fr-Rd-PAV-B-6.00t334.82
Fr-Rd-PAV-D-6.00t10.00
Apr-Rd-2.50-3.00
Apr-Rd-2.50-5.00
Apr-Rd-2.50-6.00
Apr-Rd-3.50-5.00
Apr-Rd-2.50-7.00
Apr-Rd-2.50-12.00
Apr-Rd-2.50-5.00
Du-M-108.00
Du-M-138.00
Du-M-103.00
Du-M-102.00
Du-M-79.00
Du-M-φ0.10-1.00
Dc'-M-A
Dc'-M-0.80-0.80-1.83
Dc'-M-0.80-0.80-1.83
Dc-0.80-0.80-0.50
Dc-0.80-0.80-0.80
Dc-0.50-0.50-0.50
Dc'-0.65-0.50-0.50
Dc'-0.70-0.70-0.70
Dc'-0.70-0.70-0.24-4.05
Dr-Pu-0.24-0.24-2.88
Dr-Pu-0.24-0.24-2.22
Dr-Pu-0.24-0.24-1.60
Dr-Pu-0.24-0.24-1.45
Dr-Pu-0.24-0.24-4.97
Dr-Pu-0.24-0.24-1.50
Dr-Pu-0.24-0.24-0.45
Ds-Pu(A)-0.30-0.30-233.12
Ds-Pu(A)-0.30-0.30-216.50
Ds-Pu(A)-0.30-0.30-109.62
Ds-Pu(A)-0.30-0.30-56.56
Ds-Pu(A)-0.30-0.30-67.93
Ds-Pu(A)-0.30-0.30-64.20
Ds-Pu(A)-0.30-0.30-3.92
Ds-Pu(A)-0.30-0.30-2.98
Ds-Pu(B)-0.30-0.30-131.37
Ds-Pu(B)-0.30-0.30-52.40
Ds-Pu(B)-0.30-0.30-37.30
Ds-Pu(B)-0.30-0.30-19.43
Ds-Pu(B)-0.30-0.30-57.27
Ds-Pu(B)-0.30-0.30-53.70
Ds-Pu(B)-0.30-0.30-21.15
Ds-Pu(B)-0.60-0.60-66.10
Ds-Pu(B)-0.60-0.60-36.85
Ds-Pu(B)-0.60-0.60-9.52
Ds-Pu(B)-0.60-0.60-36.45
Ds-Pu(B)-0.60-0.60-24.65
Ds-Pu(B)-0.60-0.60-5.00
Ds-U-0.80-0.50-27.88
Ds-U-0.80-0.50-14.40
Ds-U-0.80-0.50-5.20
Ds-U-0.60-0.30-39.90
Ds-U-0.30-0.30-4.70
Ds-U-0.30-0.30-2.93
Ds-U-0.30-0.30-8.20
Ds-U-0.30-0.30-5.55
Ds-U-0.30-0.30-5.00
Ds-U-0.30-0.30-21.40
Ds-U-0.30-0.30-37.78
Ds-U-0.60-0.60-36.85
Ds-U-0.60-0.60-9.52
Ds-U-0.60-0.60-5.00
Ds-Pu-0.30-0.30-5.00
Ds-Pu-0.30-0.30-17.18
Ds-Pu-0.30-0.30-5.08
Ds-Pu-0.30-0.30-15.91
Ds-Pu-0.30-0.30-7.74
Ds-Pu-0.30-0.30-5.16
Ds-Pu-0.30-0.30-4.00
De-φ0.15-60.00
De-1.00-1.00-0.70
De-1.00-1.00-0.70
De-0.50-0.50-0.50
De-U-0.30-0.30-12.55
De'-0.65-0.50-0.50
De'-0.50-0.50-0.50
De'-M-0.80-0.80-1.83
Dr-Pu(A)-0.30-0.30-15.55
Dr-Pu(A)-0.30-0.30-22.80
Dr-Pu(A)-0.30-0.30-29.82
Dr-Pu(A)-0.30-0.30-8.42
Dr-Pu(A)-0.30-0.30-25.76
Dr-Pu(A)-0.30-0.30-10.15
Dr-Pu(A)-0.30-0.30-21.32
Dr-Pu(A)-0.30-0.30-38.75
Dr-Pu(A)-0.30-0.30-39.80
Dr-Pu(A)-0.30-0.30-25.76
Dr-Pu(A)-0.30-0.30-13.47
Dr-Pu(A)-0.30-0.30-36.58
Dr-Pu(A)-0.30-0.30-53.98
Dr-Pu(A)-0.30-0.30-38.90
Dr-Pu(A)-0.30-0.30-3.53
Dr-Pu(A)-0.30-0.30-9.20
Dr-Pu(A)-0.30-0.30-2.38
Dr-Pu(A)-0.30-0.30-11.10
Dr-Pu(A)-0.30-0.30-0.20
Dr-Pu(A)-0.30-0.30-0.38
Dr-Pu(A)-0.30-0.30-30.00
Dr-Pu(A)-0.45-0.45-75.60
Dr-Pu(A)-0.45-0.45-38.72
Dr-Pu(A)-0.45-0.45-38.58
Dr-Pu(A)-0.45-0.45-92.50
Dr-Pu(B)-0.45-0.45-0.45
Dr-Pu(B)-0.60-0.60-24.88
Dr-Pu(B)-0.60-0.60-12.12
Dr-Pu(B)-0.60-0.60-20.07
Dr-Pu(B)-0.60-0.60-16.65
Dr-Pu(B)-0.60-0.60-8.00
Dr-Pu(B)-0.30-0.30-23.80
Dr-Pu(B)-0.30-0.30-27.30
Dr-Pu(B)-0.30-0.30-22.45
Dr-Pu(B)-0.30-0.30-8.66
Dr-Pu(B)-0.30-0.30-8.40
Dr-Pu(B)-0.30-0.30-36.58
Dr-Pu(B)-0.30-0.30-10.15
Dr-Pu(B)-0.30-0.30-12.65
Dr-Pu(B)-0.30-0.30-10.15
Dr-Pu(B)-0.30-0.30-38.75
Dr-Pu(B)-0.30-0.30-30.00
Dr-Pu(B)-0.30-0.30-10.15
Dr-Pu(B)-0.30-0.30-12.65
Dr-Pu(B)-0.30-0.30-30.00
Dr-Pu(B)-0.45-0.45-75.60
Dr-Pu(B)-0.45-0.45-33.58
Dr-Pu(B)-0.45-0.45-92.50
Dr-Pu(B)-0.45-0.45-0.45
Dr-Pu(B)-0.60-0.60-24.88
Dr-Pu(B)-0.60-0.60-12.12
Dr-Pu(B)-0.60-0.60-20.07
Dr-Pu(B)-0.60-0.60-16.65
Dr-Pu(B)-0.60-0.60-8.00
Dr-Pu'-0.60-0.60-8.00
Dr-Pu'-0.30-0.30-3.53
Dr-Pu'-0.30-0.30-9.00
Dr-Pu'-0.30-0.30-2.38
Dr-Pu'-0.30-0.30-11.10
Dr-Pu'-0.30-0.30-0.20
Dr-Pu'-0.30-0.30-0.38
Dr-Pu'-0.30-0.30-30.00
Dr-Pu'-0.45-0.45-75.60
Dr-Pu'-0.45-0.45-33.58
Dr-Pu'-0.45-0.45-92.50
Dr-Pu'-0.45-0.45-0.45
Dr-Pu'-0.60-0.60-24.88
Dr-Pu'-0.60-0.60-12.12
Dr-Pu'-0.60-0.60-20.07
Dr-Pu'-0.60-0.60-16.65
Dr-Pu'-0.60-0.60-8.00
Ds-U-0.80-0.50-89.17
Ds-U-0.80-0.50-106.40
Ds-U-0.50-0.50-11.70
Ds-U-0.50-0.50-4.50
Ds-U-0.50-0.50-11.12
Ds-U-0.50-0.50-11.10
Ds-U-0.30-0.30-9.00
Ds-U-0.30-0.30-19.00
Ds-U-0.30-0.30-1.09
Ds-U-0.30-0.30-2.30
Ds-U-0.30-0.30-0.40
Ds-U-0.30-0.30-13.47
Ds-U-0.30-0.30-21.32
Ds-U-0.30-0.30-10.15
Ds-U-0.30-0.30-38.75
Ds-U-0.30-0.30-30.00
Ds-U-0.30-0.30-10.15
Ds-U-0.30-0.30-12.65
Ds-U-0.30-0.30-30.00
Ds-U-0.45-0.45-75.60
Ds-U-0.45-0.45-33.58
Ds-U-0.45-0.45-92.50
Ds-U-0.45-0.45-0.45
Ds-U-0.60-0.60-24.88
Ds-U-0.60-0.60-12.12
Ds-U-0.60-0.60-20.07
Ds-U-0.60-0.60-16.65
Ds-U-0.60-0.60-8.00
Ds-U'-0.30-0.30-9.40
Ds-U'-0.30-0.30-25.76
Ds-U'-0.30-0.30-13.47
Ds-U'-0.30-0.30-36.58
Ds-U'-0.30-0.30-10.15
Ds-U'-0.30-0.30-12.65
Ds-U'-0.30-0.30-30.00
Ds-U'-0.30-0.30-10.15
Ds-U'-0.30-0.30-38.75
Ds-U'-0.30-0.30-30.00
Ds-U'-0.45-0.45-75.60
Ds-U'-0.45-0.45-33.58
Ds-U'-0.45-0.45-92.50
Ds-U'-0.45-0.45-0.45
Ds-U'-0.60-0.60-24.88
Ds-U'-0.60-0.60-12.12
Ds-U'-0.60-0.60-20.07
Ds-U'-0.60-0.60-16.65
Ds-U'-0.60-0.60-8.00
Ds-Pu'-0.60-0.60-8.00
Ds-Pu'-0.30-0.30-2.40
Ds-Pu'-0.30-0.30-5.00
Ds-Pu'-0.30-0.30-8.20
Ds-Pu'-0.30-0.30-5.55
Ds-Pu'-0.30-0.30-5.00
Ds-Pu'-0.30-0.30-21.40
Ds-Pu'-0.30-0.30-37.78
Ds-Pu'-0.60-0.60-36.85
Ds-Pu'-0.60-0.60-9.52
Ds-Pu'-0.60-0.60-5.00
Ds-Pu'-0.60-0.60-24.65
Ds-Pu'-0.60-0.60-5.00
Ds-RG-0.70-0.15-619.00
Ds-RG-0.70-0.15-157.40
Ds-P(Y2)φ-0.20-25.20
Ds-P(Y2)φ-0.20-10.00
Ds-P(Y2)φ-0.20-7.00
Ds-P(Y2)φ-0.20-2.00
Ds-P(Y2)φ-0.20-5.00
Ds-P(Y2)φ-0.20-12.00
Ds-P(Y2)φ-0.20-5.00
Ds-P(Y2)φ-0.20-10

館林16
C-Bx-3.00×3.00×2.50×2.50×136.49
STA.395+70.00
KP.50.470

館林17
C-Bx-5.00×4.00×44.99
STA.397+26.20
KP.50.626

館林18
C-Bx-4.00×3.00×3.50×2.50×154.34
STA.399+50.00
KP.50.850

大島バスストップ L=500.00

STA.405+60

STA.410+60

STA.401+74.43

STA.401+84.57

岡里橋
Br-G-Pr1G1-(1×968)R89-14.50×0.14

サポートⅠ(C)

遮音壁-H=3.0-コンクリート板-24.0
KP.50.468~KP.50.476

遮音壁-H=3.0-金属板-8.0
KP.50.476~KP.50.484

遮音壁-H=3.0-コンクリート板-100.0
KP.50.484~KP.50.500

遮音壁-H=3.0-コンクリート板-100.0
KP.50.500~KP.50.600

遮音壁-H=3.0-コンクリート板-96.0
KP.50.600~KP.50.696

遮音壁-H=3.0-コンクリート板-41.0
KP.51.024~KP.51.065

遮音壁-H=3.0-コンクリート板-40.0
KP.50.984~KP.51.024

遮音壁-H=2.0-金属板-28.0
KP.51.065~KP.51.093

遮音壁-H=3.0-コンクリート板-190.0
KP.51.093~KP.51.283

遮音壁-H=3.0-金属板-75.0
KP.51.283~KP.51.358

遮音壁-H=3.0-金属板-60.0
KP.51.304~KP.51.356

点検階段-10.40
KP.50.795

Ds-U'-0.45-0.45-2.14 As-Se-M1-339.70

Ds-Pu(B)-0.45-0.45-(198.52)

Ds-Pu(A)-0.45-0.45-39.52

Ds-Pu(A)-0.45-0.45-5.00

Ds-Pu(A)-0.45-0.45-38.60

Ds-Pu(B)-0.45-0.45-11.60

Ds-Pu(A)-0.30-0.30-22.10

Ds-Pu(A)-0.30-0.30-34.25

Ds-Pu(A)-0.30-0.30-43.65

Ds-Pu(A)-0.30-0.30-48.31

Ds-Pu(A)-0.30-0.30-15.43

Ds'-0.30-0.30-10.60

Ds-Pu(A)-0.30-0.30-45.43

Fr-Rd-PAV-D600×24.00

Ds-Pu(A)-0.30-0.30-3.10

Ds-Pu(A)-0.30-0.30-61.50

Ds-U-0.30-0.30-46.50

A,G,S-A1-21.00
KP.51.310

Ds-L-0.30-0.30-3.45

Rw-cb-(0.70~4.25)-156.00

Ds-U-0.80-0.80-252.74

Ds-U-0.80-0.50-154.50

AS-Se-M1-230.20

Ds-L-0.30-0.30-(Rw-cb-A=400×(368.00))

Ds-Pu(A)-0.30-0.30-88.20

Ds'-1.00-1.00-0.70

Ds-1.00-1.00-0.70

Ww-U-1.00-1.35-(203.50)

Ww-U-1.38-1.20-11.20

Fr-Rd-PAV-B-6.00×1281.56

Ww-U-1.20-1.20-92.25

Ww-U-1.00-1.20-114.58

Fr-Rd-PAV-B6.00×21.00

Dc-0.70-0.70-0.70

Dc'-0.70-0.70-0.70

Dc'-0.65-0.50-0.50

Dc'-0.65-0.50-0.50

Dc'-0.65-0.50-0.50

Dc'-0.45-0.50-0.50

Dc'-0.50-0.50-0.50

Dc'-0.50-0.50-4.88

Dc'-0.50-0.50-0.50

Dc'-0.50-0.50-0.50

Dc'-0.50-0.50-3.60

Ds'-0.30-0.30-5.50

Ds-U'-0.30-0.30-7.56

Ds-U'-0.30-0.30-7.00

Ds-U'-0.30-0.30-16.10

Ds-U'-0.30-0.30-8.02

Ds-Pu-0.24-0.24-4.07

Ds-Pu-0.24-0.24-4.53

Ds-Pu-0.24-0.24-2.32

Ds-Pu-0.24-0.24-3.67

Ds-Pu-0.24-0.24-4.42

Ds-Pu-0.24-0.24-8.10

Ds-Pu-0.24-0.24-6.62

Ds-Pu-0.24-0.24-4.50

Dc'-M-0.80-0.80-1.83

Dc'-M-0.80-0.80-1.83

Dc'-M-0.80-0.80-1.83

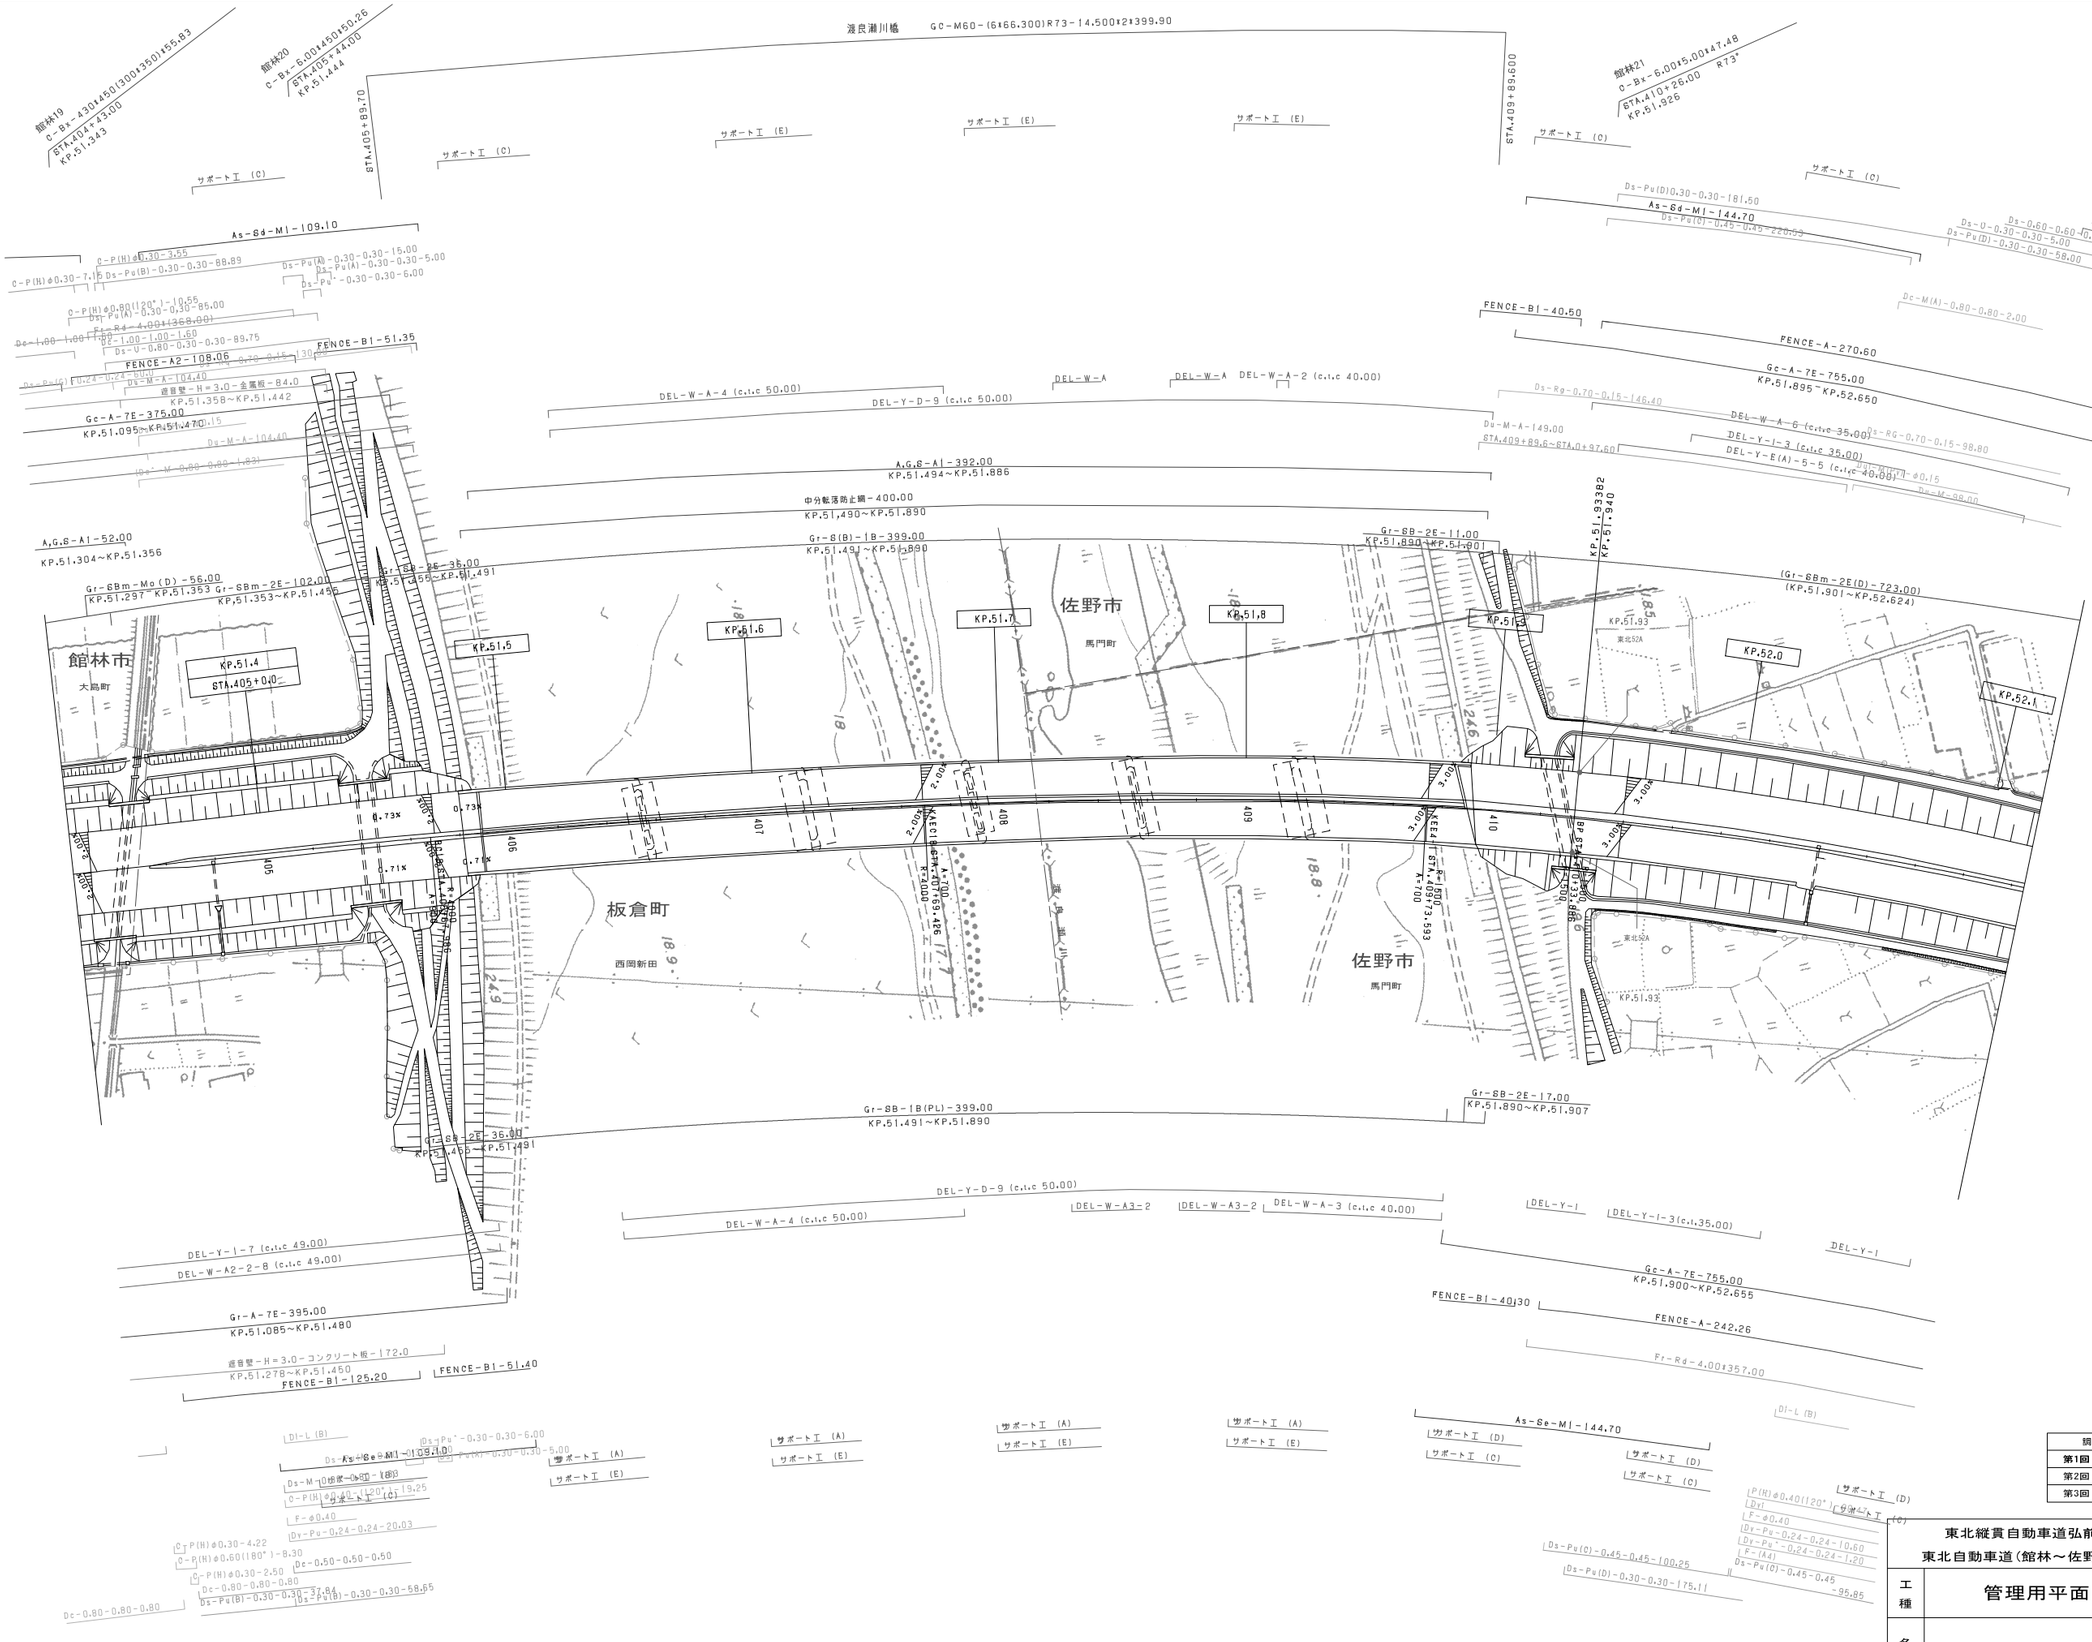

調整年月	摘要
第1回 2005年11月	
第2回 2009年 5月	
第3回 2012年 5月	

東北縦貫自動車道弘前線 東北自動車道(館林～佐野藤岡)		——
工種	管理用平面図	——
名称	KP. 51. 320～KP. 52. 120 STA. 404+20～STA. 1+90	縮尺 1/1000
		7/12

東日本高速道路(株)関東支社

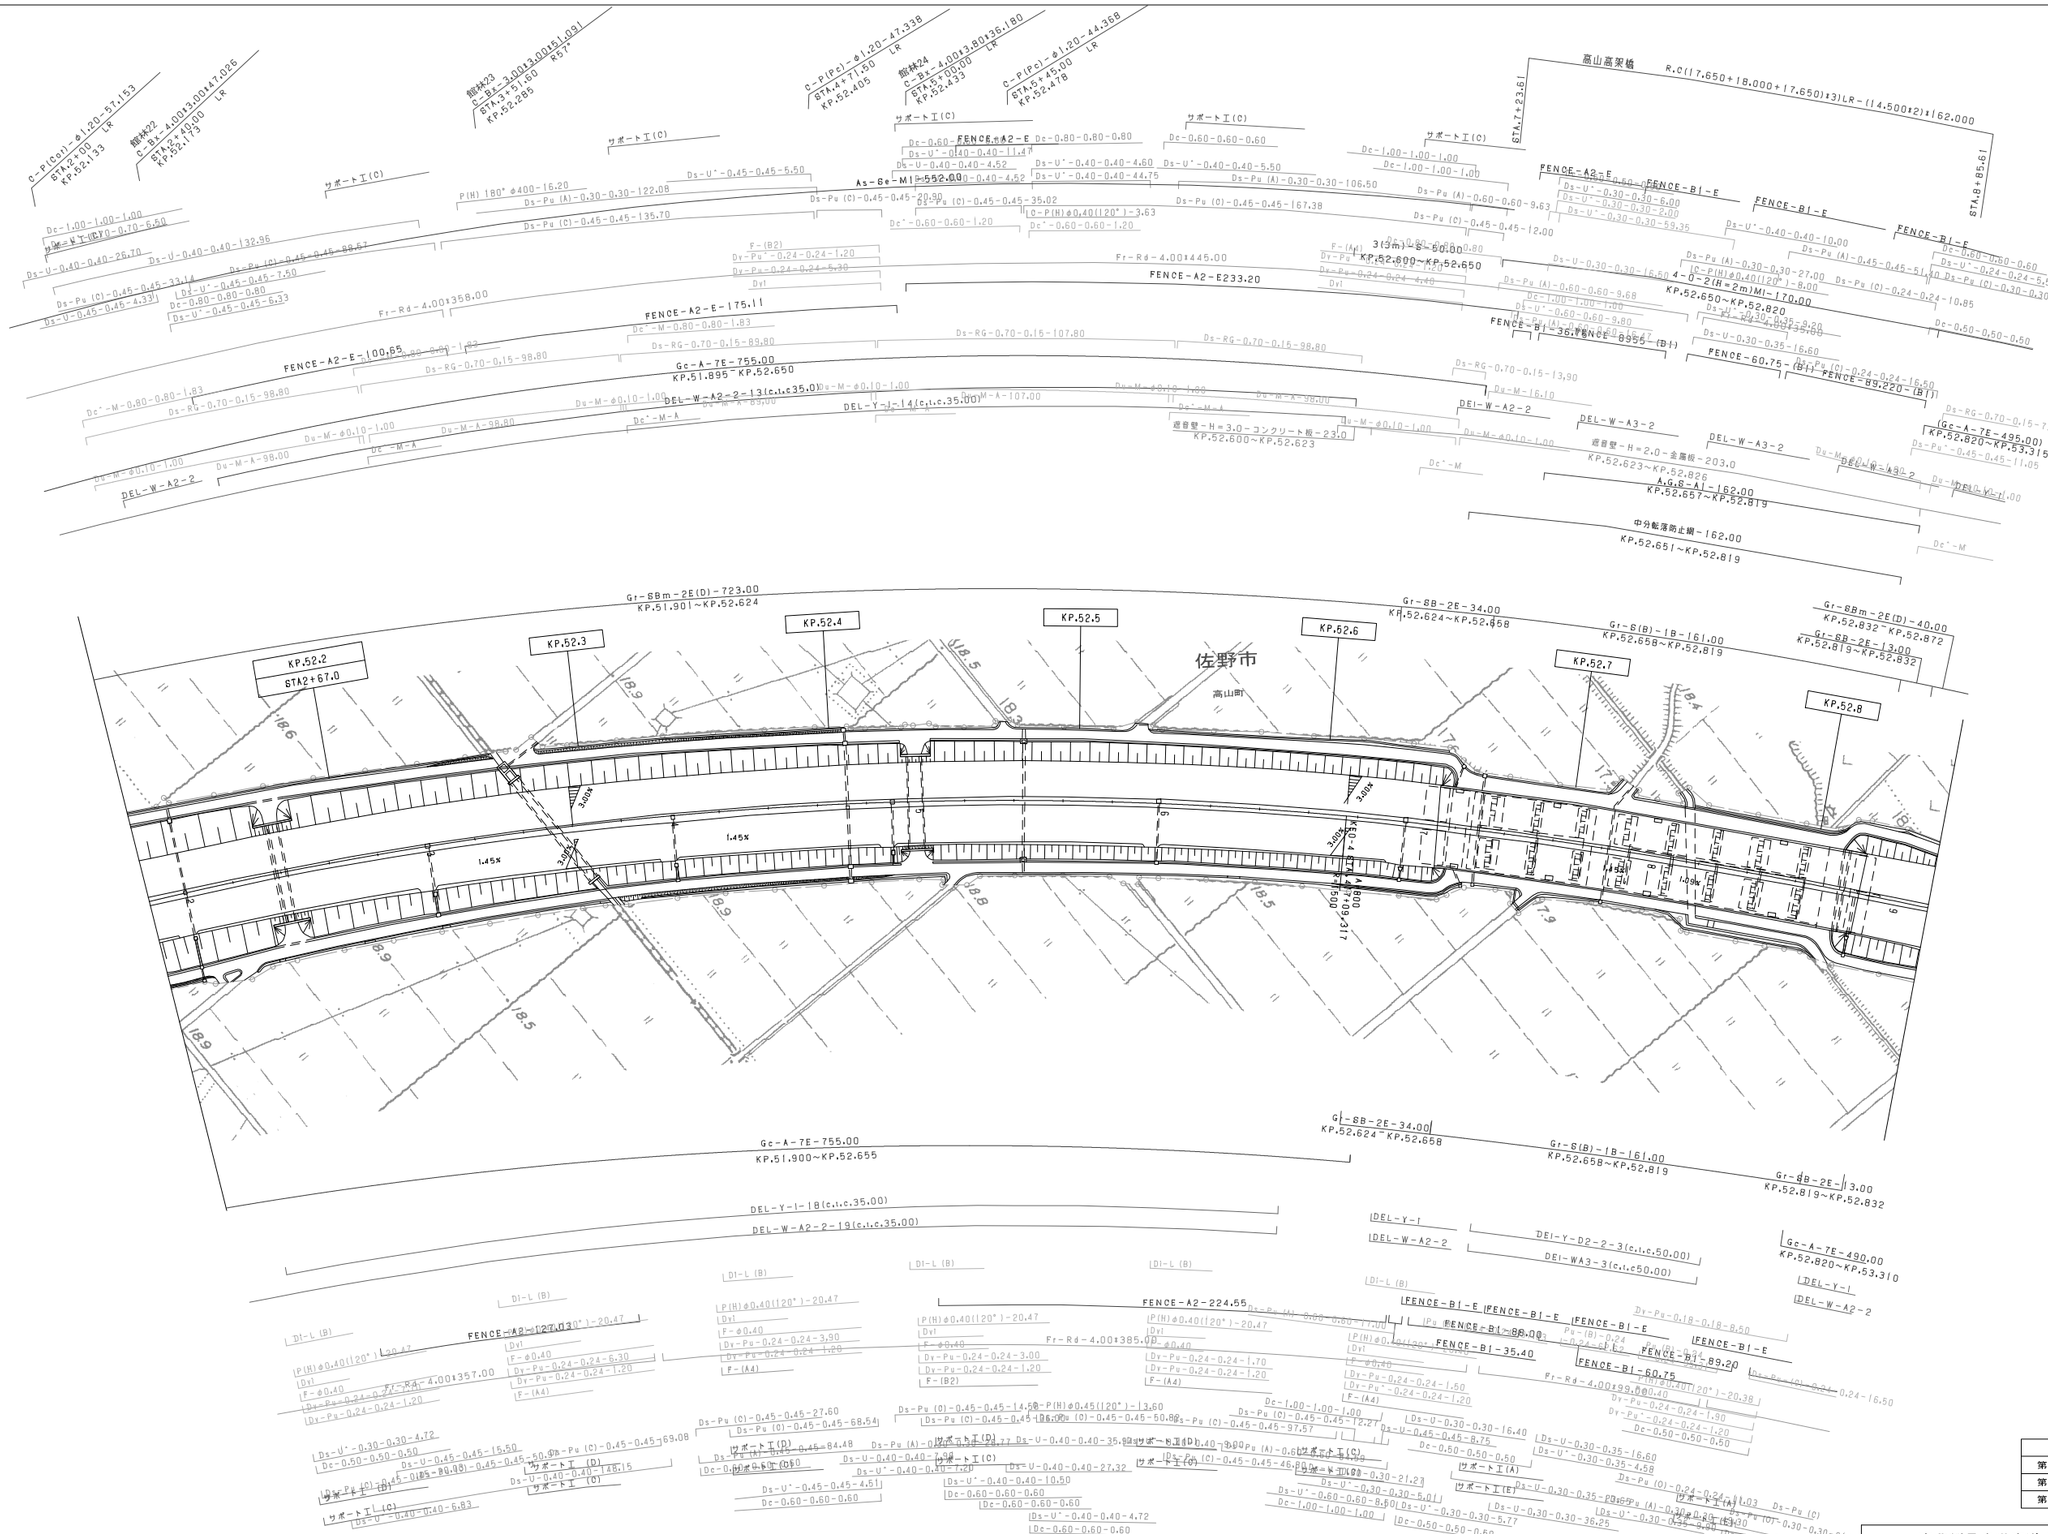

調整年月	摘要
第1回 2005年11月	
第2回 2009年 5月	
第3回 2012年 5月	

東北縦貫自動車道弘前線 東北自動車道(館林～佐野藤岡)			——
工種	管理用平面図		——
名称	KP. 52. 120～KP. 52. 850 STA. 1+90～STA. 9+20	縮尺 1/1000	8 12
東日本高速道路(株)関東支社			

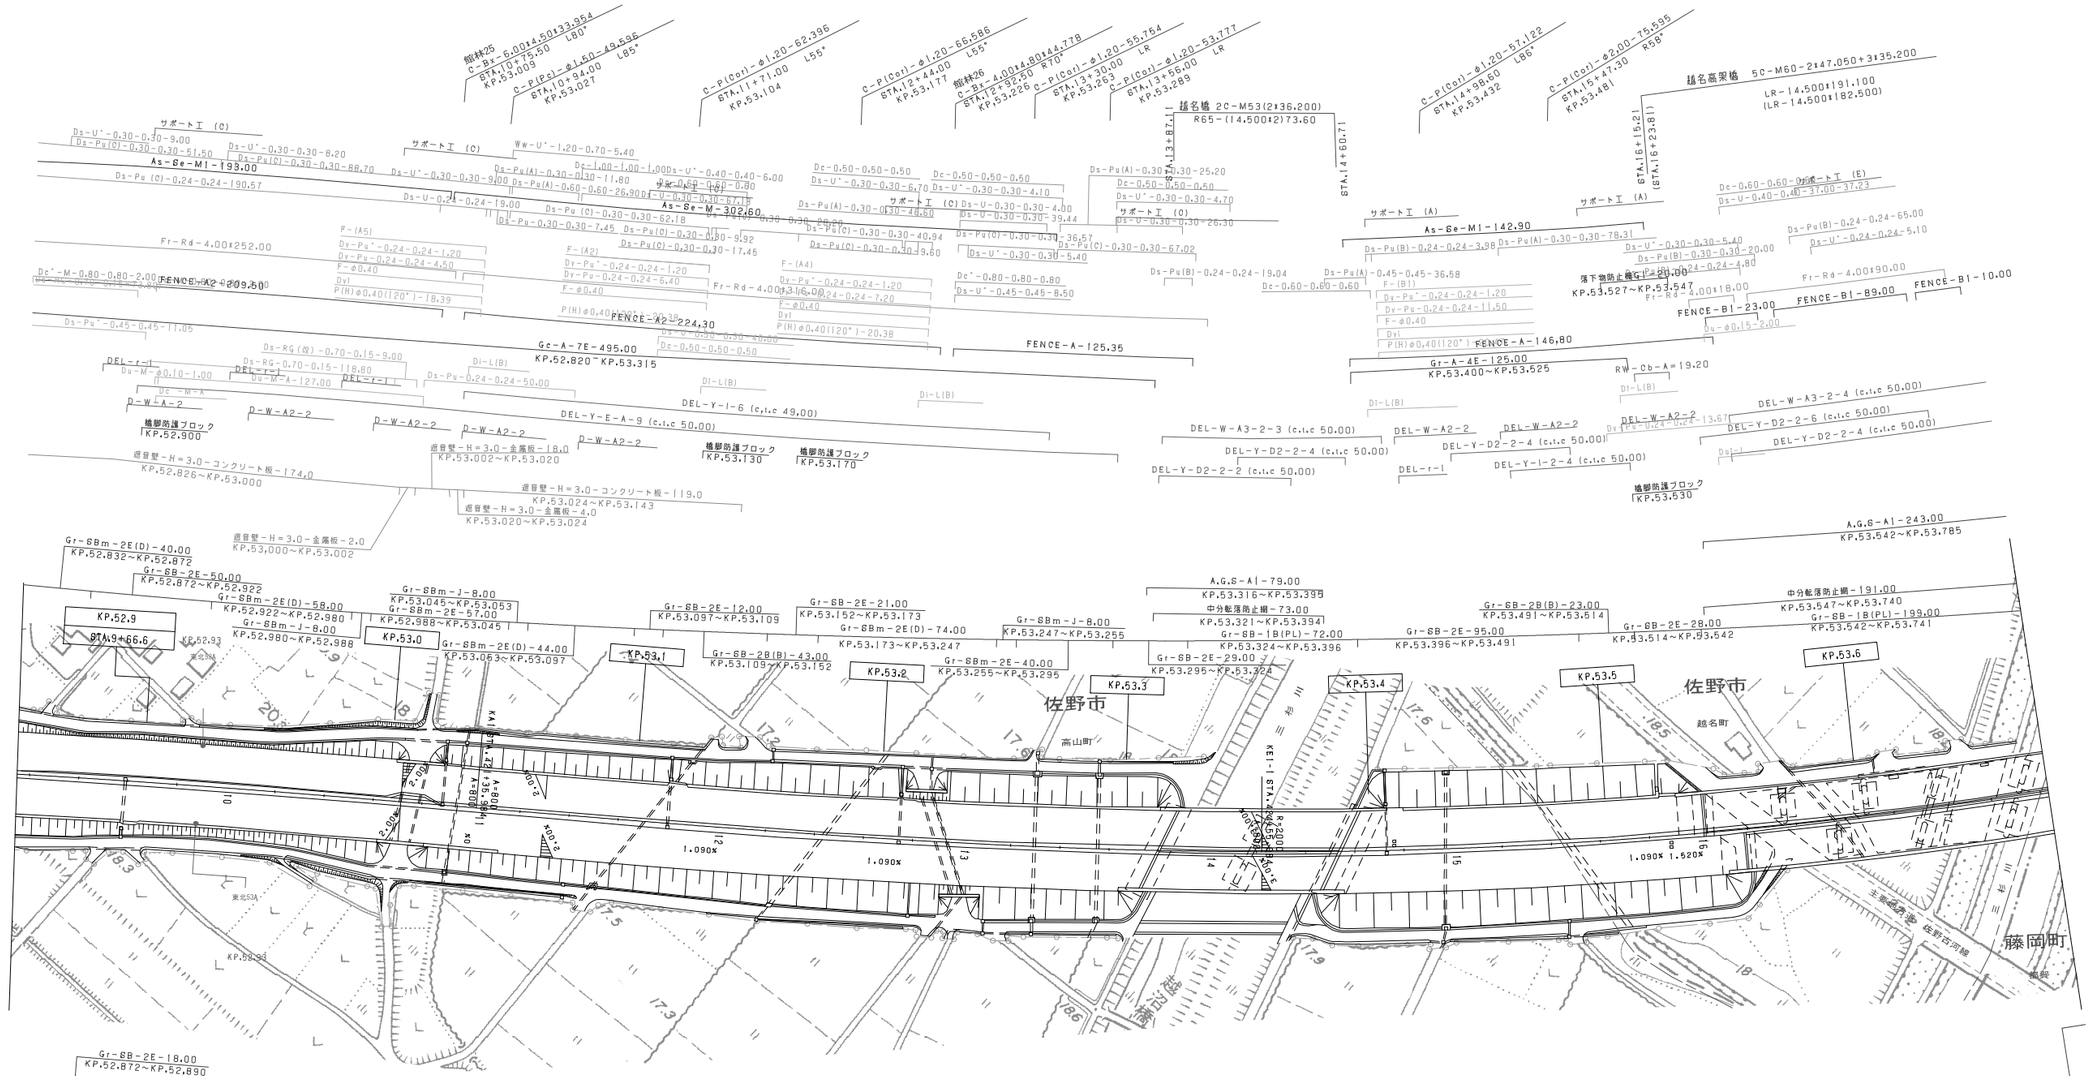

調整年月	摘要
第1回 2005年11月	
第2回 2009年 5月	
第3回 2012年 5月	

東北縦貫自動車道弘前線
東北自動車道（館林～佐野藤岡）

工種：管理用平面図

名称：KP. 52. 850～KP. 53. 680
STA. 9+20～STA. 17+50

縮尺 1/1000

9/12

東日本高速道路（株）関東支社

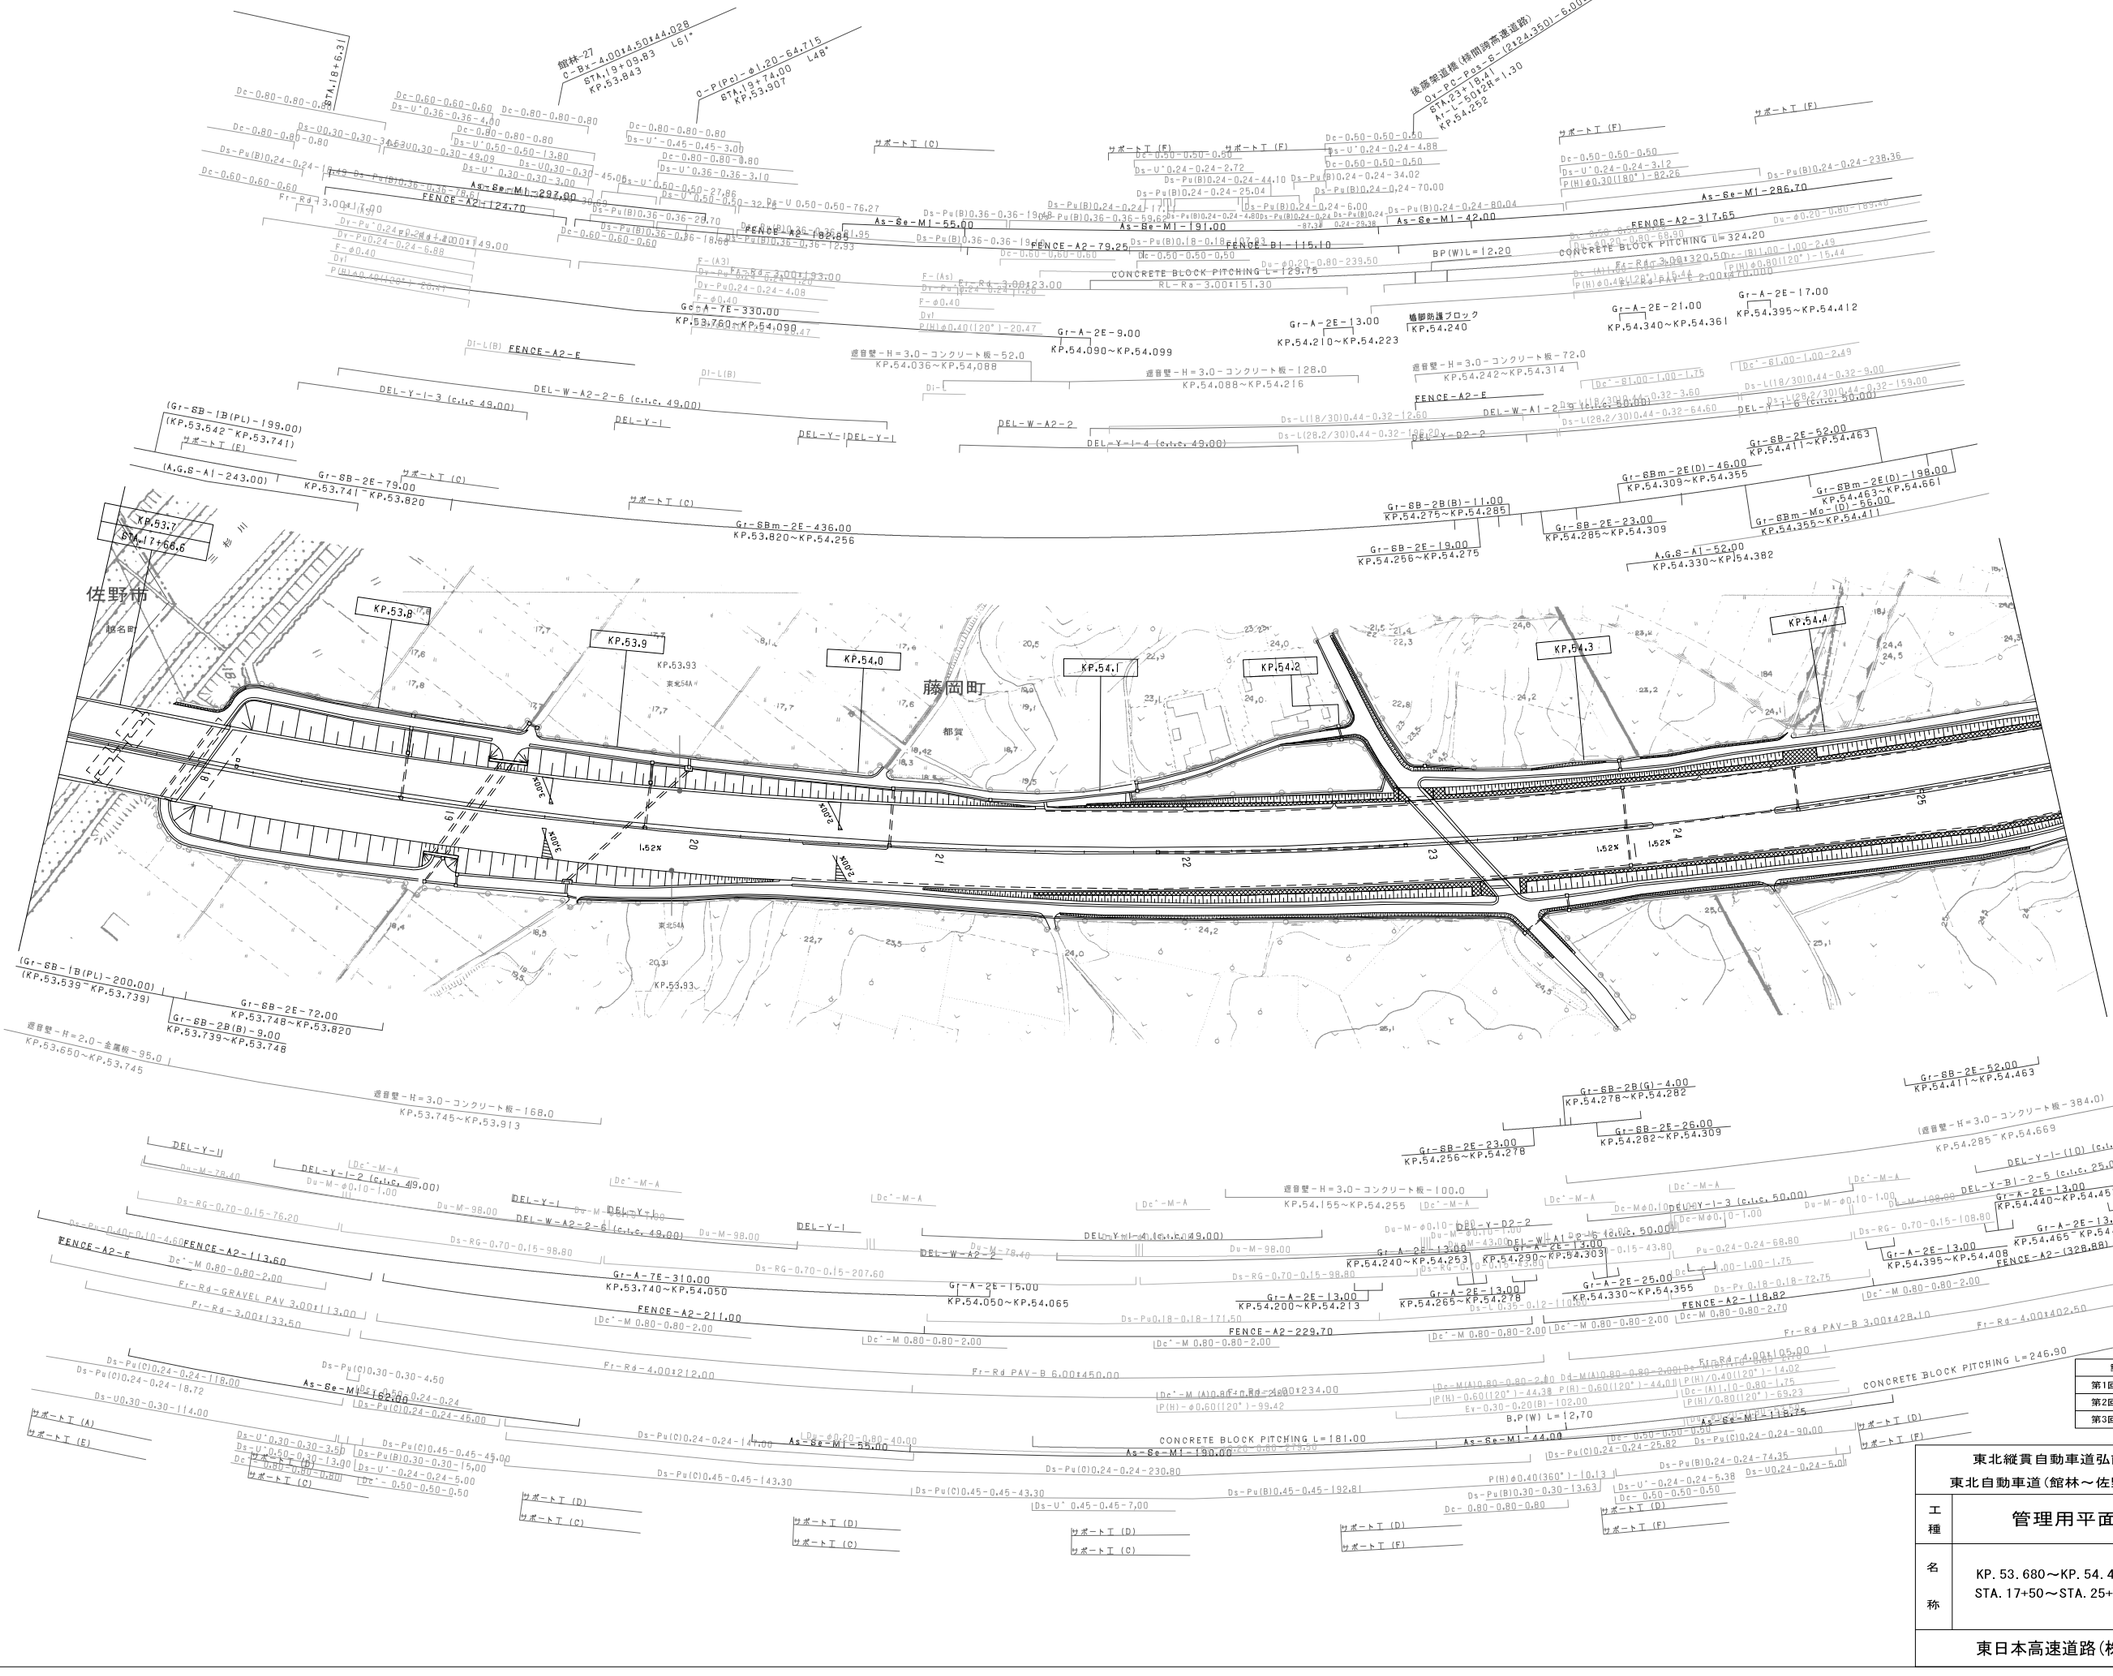

調整年月	摘要
第1回 2005年11月	
第2回 2009年 5月	
第3回 2012年 5月	

東北縦貫自動車道弘前線
東北自動車道(館林～佐野藤岡)

工種	管理用平面図		
名称	KP. 53. 680～KP. 54. 490 STA. 17+50～STA. 25+60	縮尺 1/1000	10/12

東日本高速道路(株)関東支社

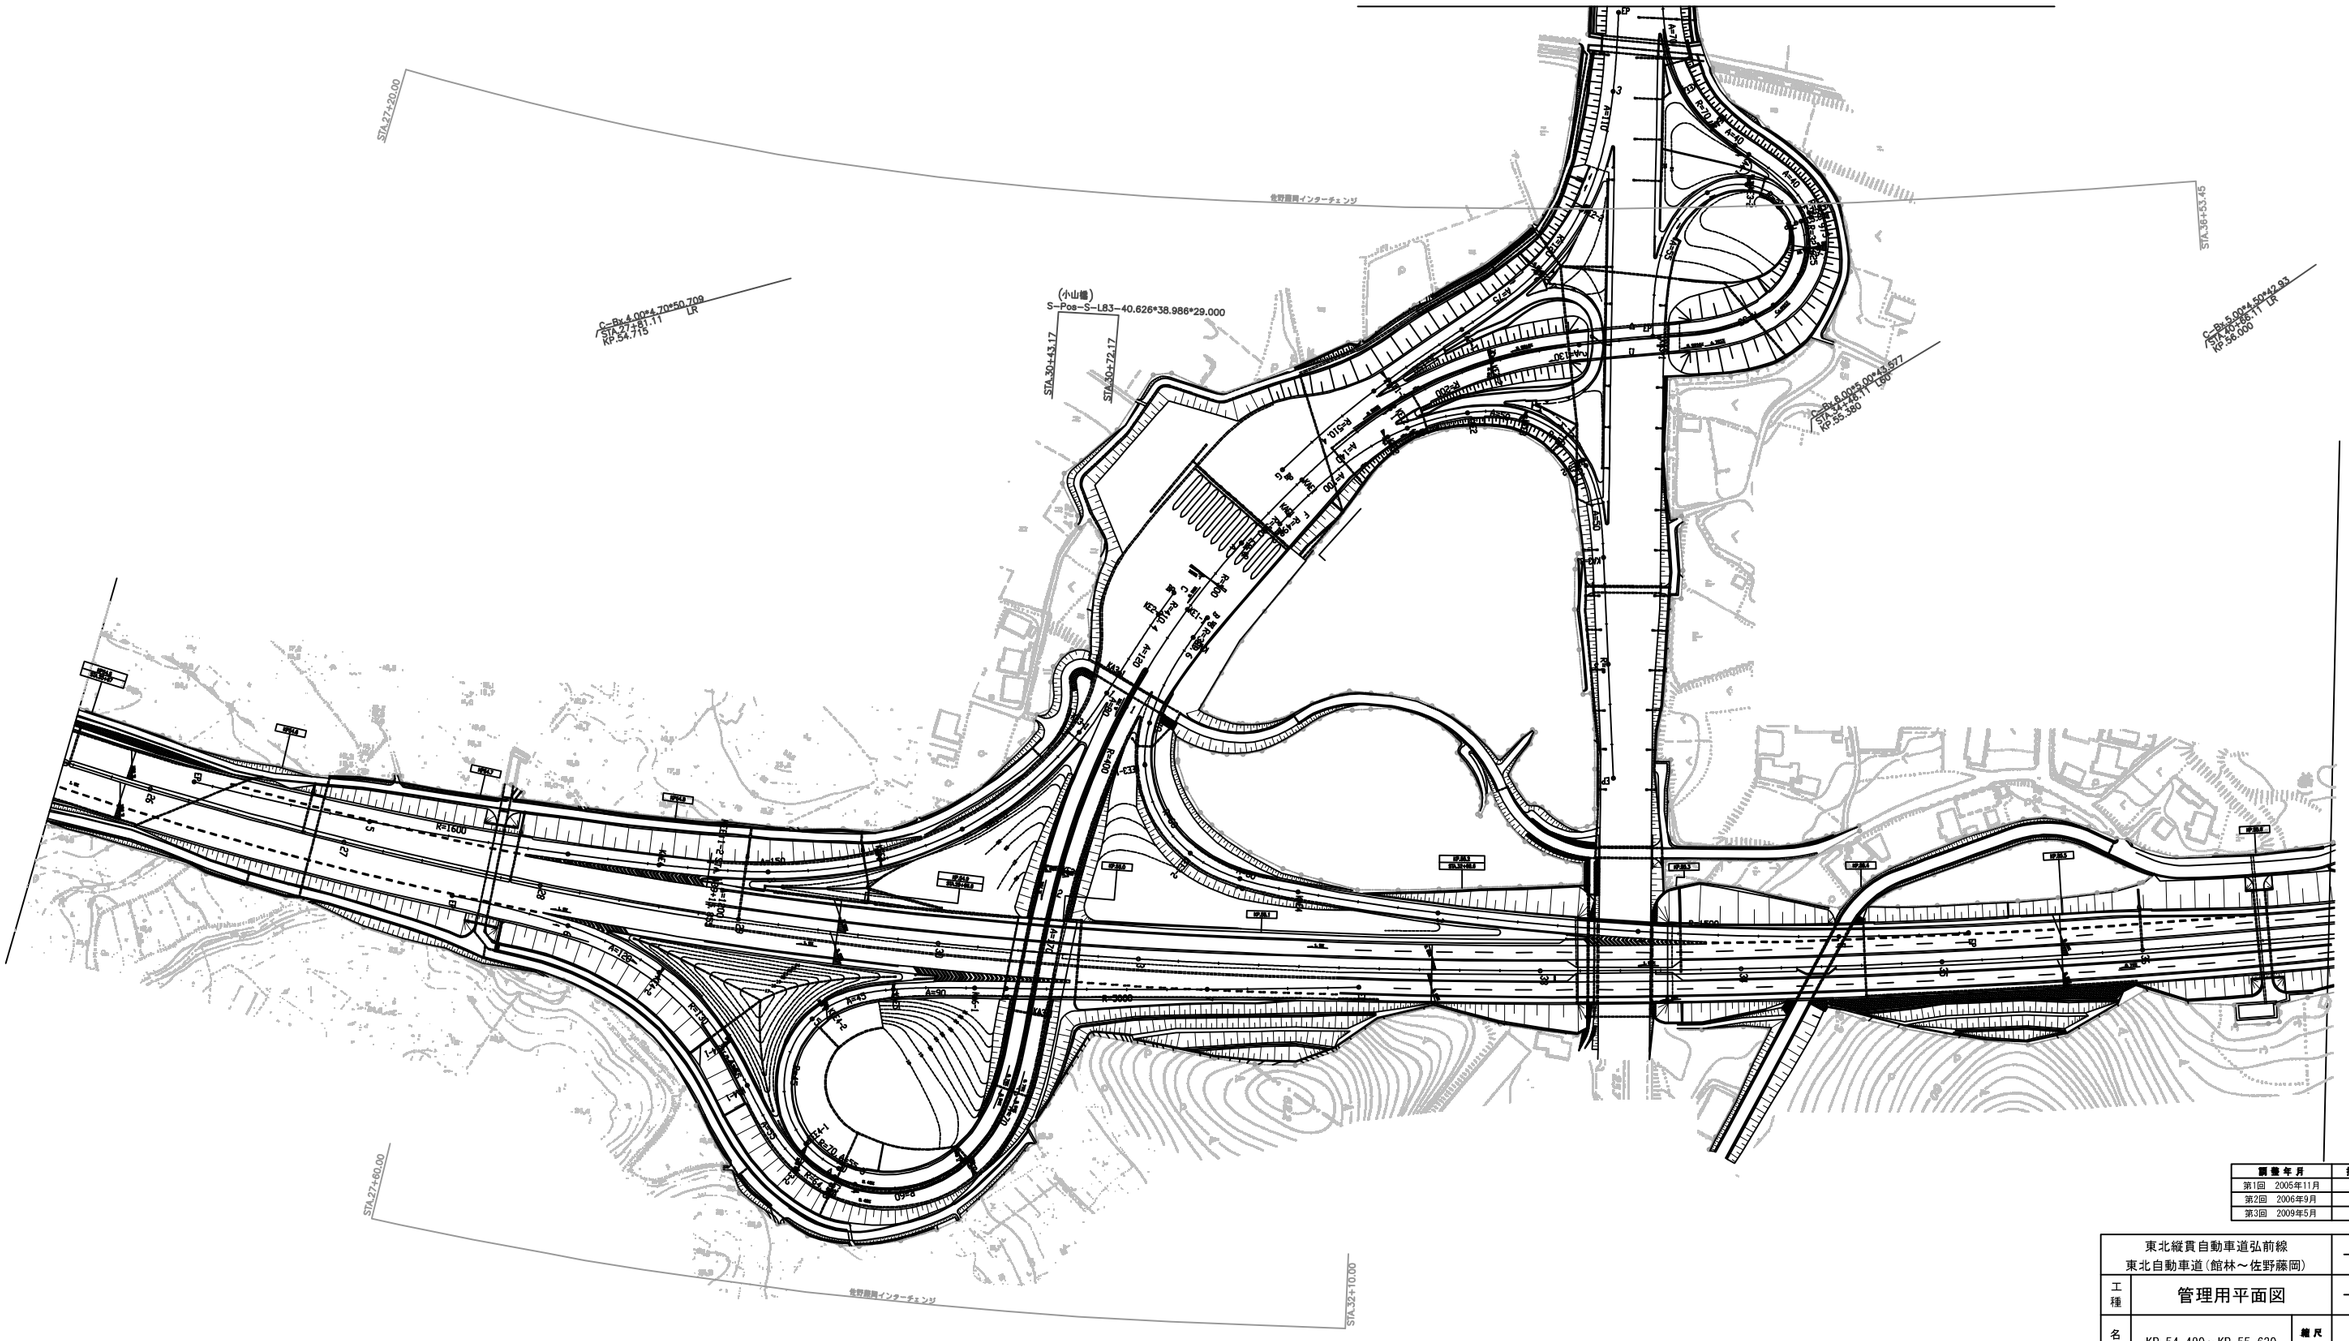

調整年月	摘要
第1回　2005年11月	
第2回　2006年9月	
第3回　2009年5月	

東北縦貫自動車道弘前線 東北自動車道（館林～佐野藤岡）			—
工種	管理用平面図		—
名称	KP. 54. 490～KP. 55. 630 STA. 25+60～STA. 37+00	縮尺 1/1000	11/12
東日本高速道路(株)関東支社			

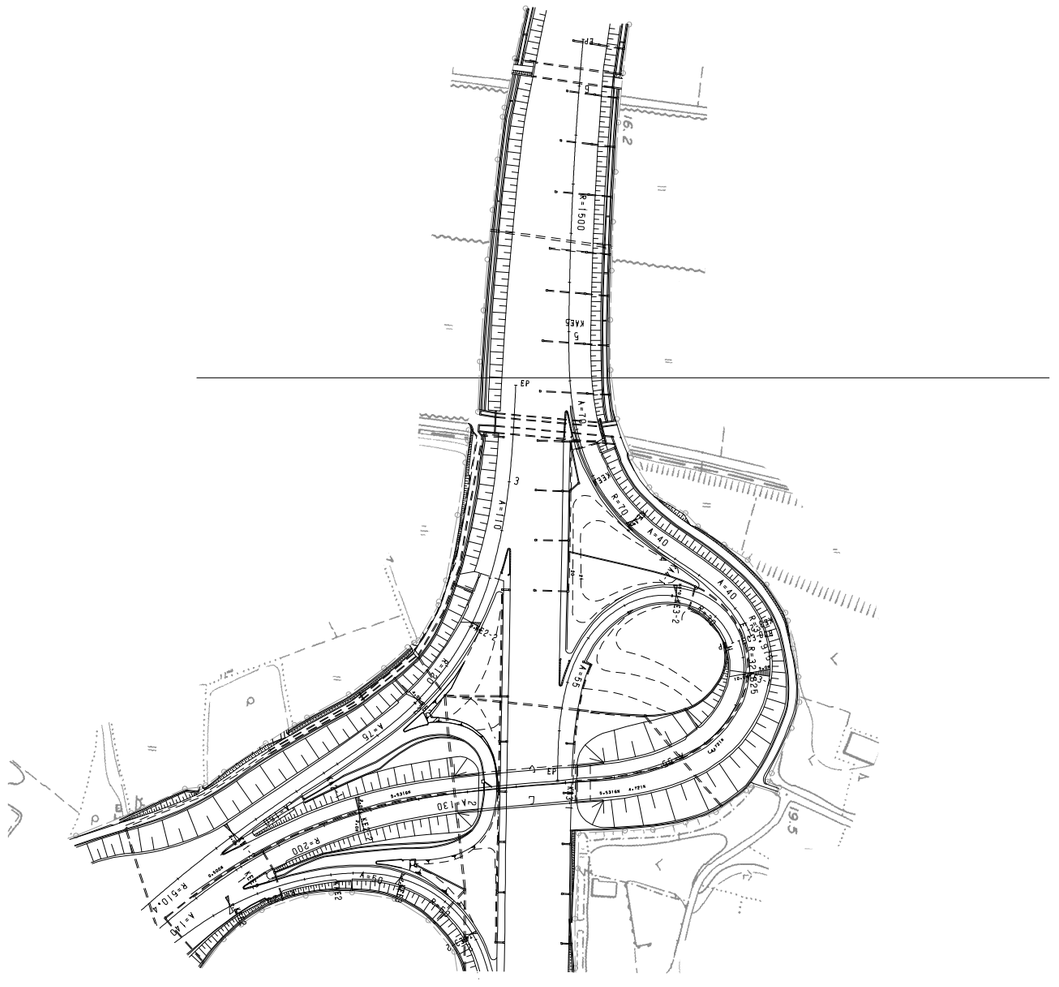
EP
R=1500
R=700
A=40
A=130
A=70
A=100
A=150
A=110
A=90
A=80
A=60
A=50
A=40
A=30
A=20
A=10
A=5
A=3
A=2
A=1.5
A=1.25
A=1.0
A=0.75
A=0.5
A=0.25
A=0.1
A=0.05
A=0.03
A=0.02
A=0.01
A=0.005
A=0.003
A=0.002
A=0.001
A=0.0005
A=0.0003
A=0.0002
A=0.0001
A=0.00005
A=0.00003
A=0.00002
A=0.00001
A=0.000005
A=0.000003
A=0.000002
A=0.000001
A=0.0000005
A=0.0000003
A=0.0000002
A=0.0000001
A=0.00000005
A=0.00000003
A=0.00000002
A=0.00000001
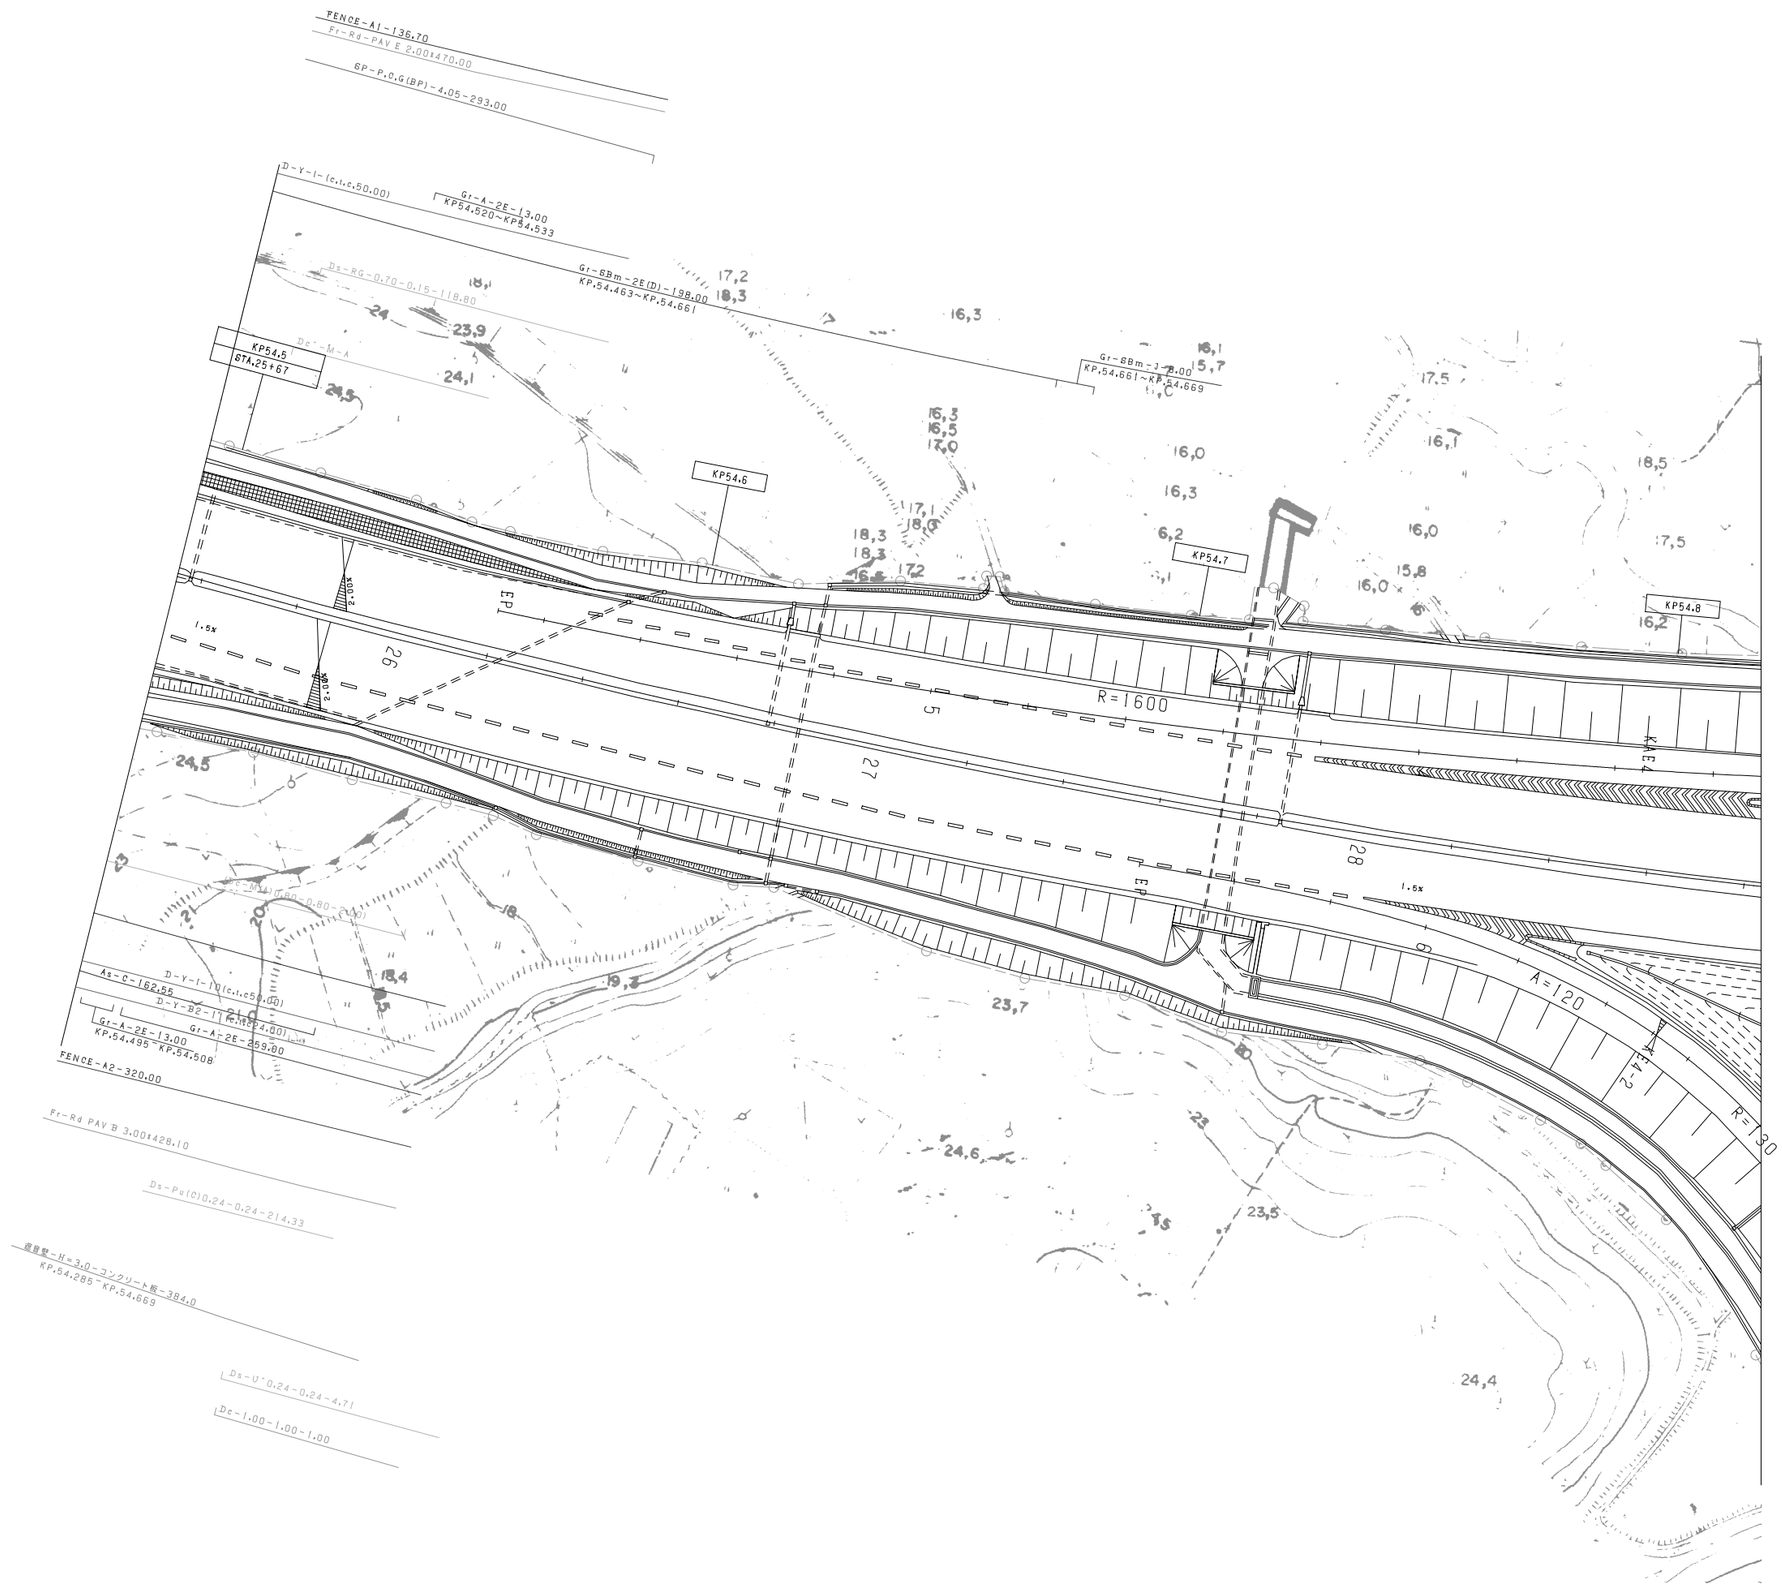

調整年月	摘要
第1回　2006年3月	
第2回　2009年5月	

東北縦貫自動車道弘前線 東北自動車道（佐野藤岡～栃木）			——
工種	管理用平面図		——
名称	佐野藤岡インターチェンジ KP. 54. 490～KP. 54. 820 STA. 25+57～STA. 28+82	縮尺 1/500	1 4
東日本高速道路（株）関東支社			

東北縦貫自動車道弘前線
東北自動車道（館林～佐野藤岡）

工種：管理用平面図

名称：佐野藤岡インターチェンジ
KP. 54. 490～KP. 55. 630
STA. 25+60～STA. 37+00

縮尺：1/500

2/4

東日本高速道路（株）関東支社

損整年月	摘要
第1回　2005年11月	
第2回　2006年9月	

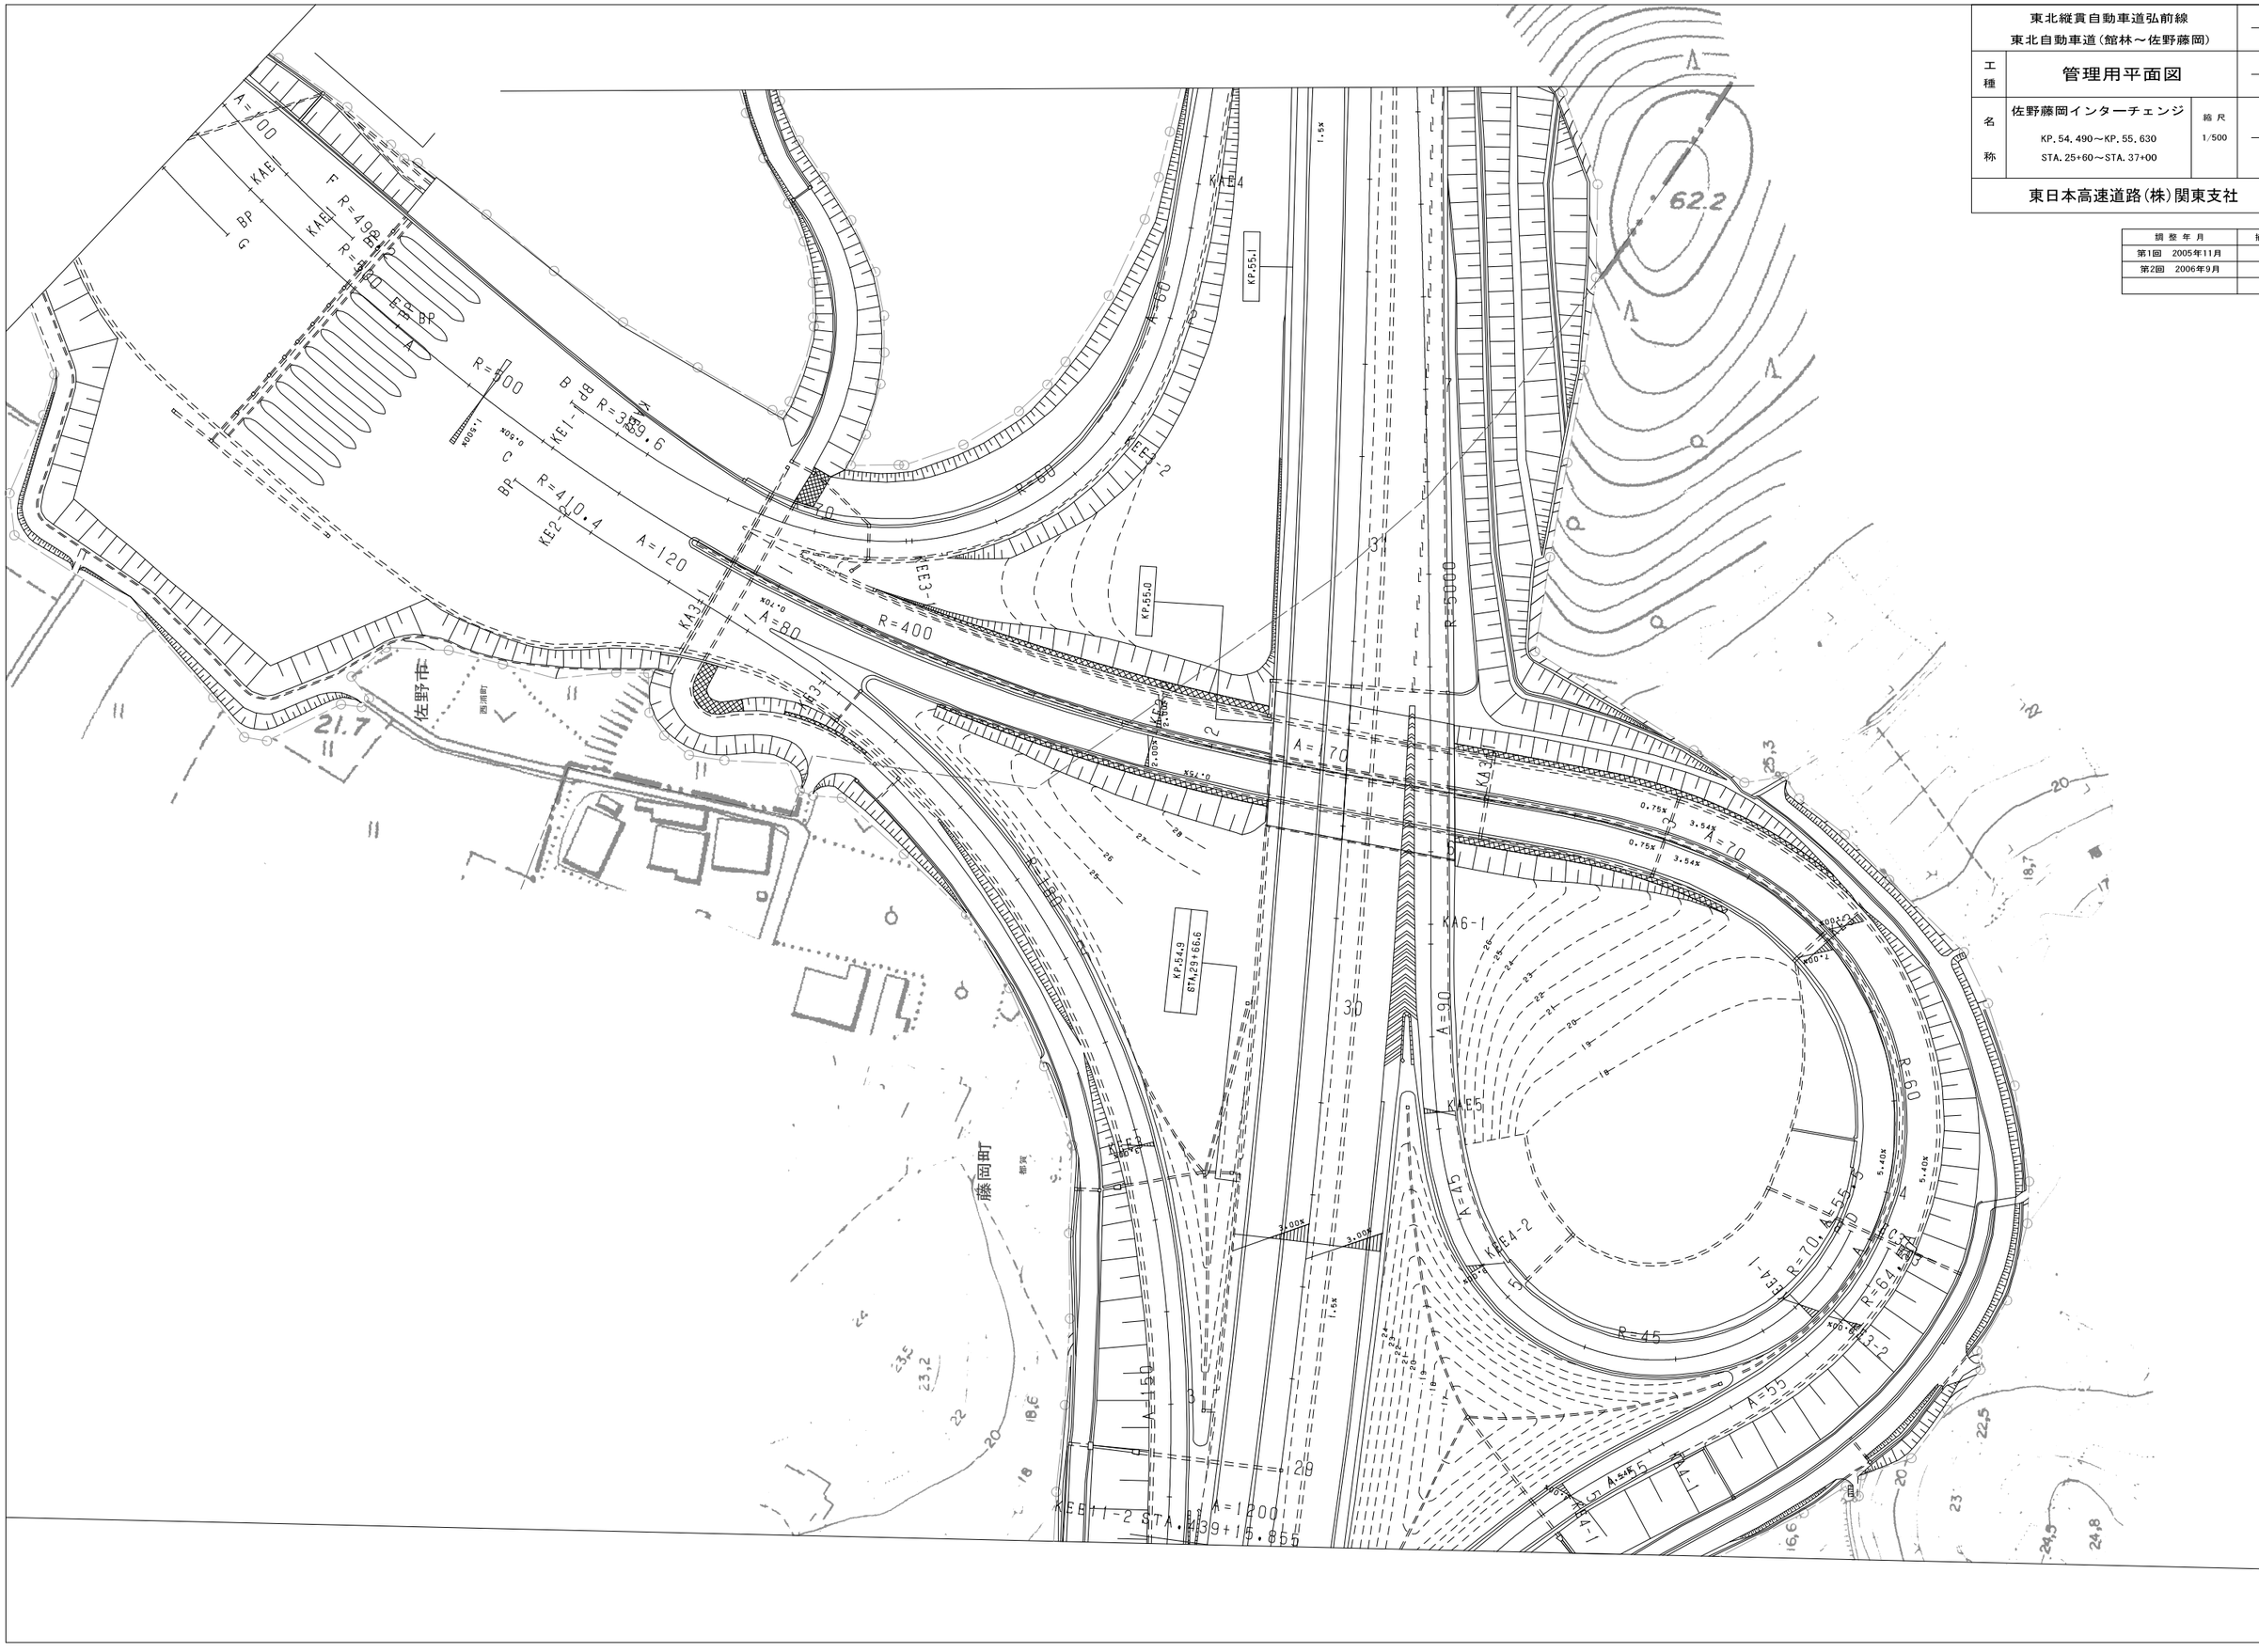

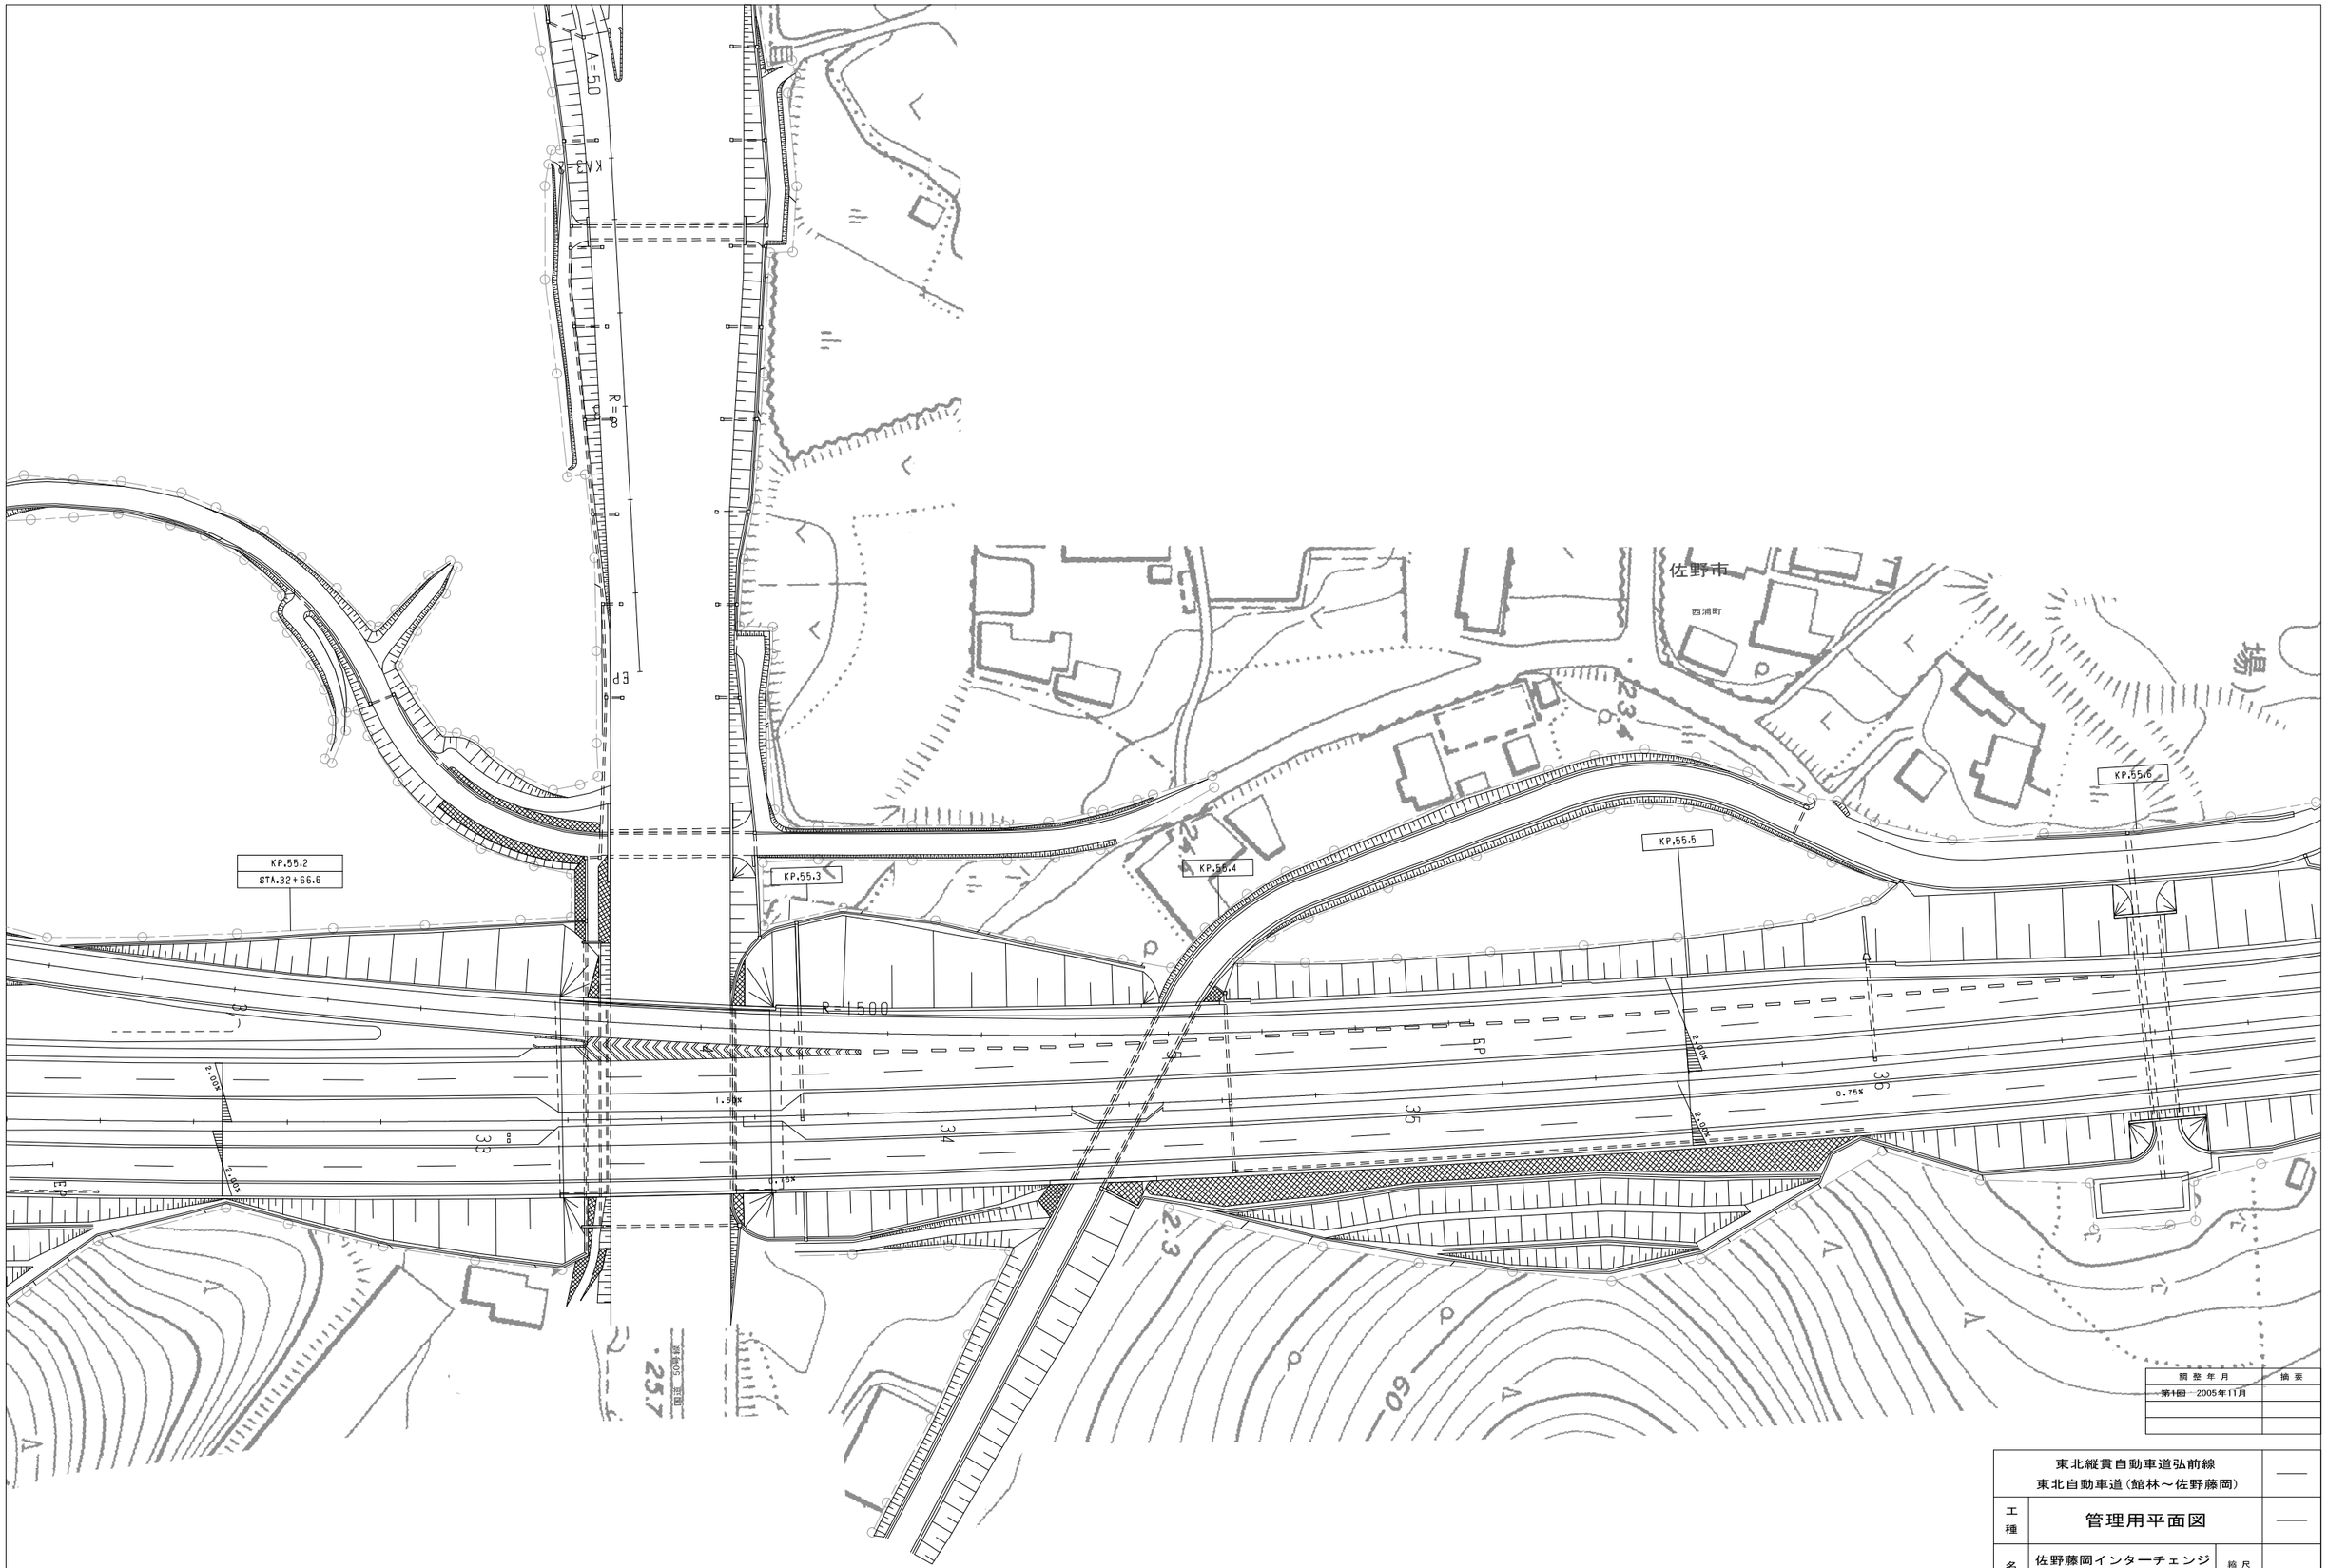

調整年月	摘要
第1回 2005年11月	

東北縦貫自動車道弘前線 東北自動車道（館林～佐野藤岡）			——
工種	管理用平面図		——
名称	佐野藤岡インターチェンジ KP. 54. 490～KP. 55. 630 STA. 25+60～STA. 37+00	縮尺 1/500	3 4
東日本高速道路（株）関東支社			

東北縦貫自動車道弘前線
東北自動車道（館林～佐野藤岡）

工種：管理用平面図

名称：佐野藤岡インターチェンジ
KP. 54. 490～KP. 55. 630
STA. 25+60～STA. 37+00

縮尺：1/500

4/4

東日本高速道路（株）関東支社

調整年月	摘要
第1回　2005年11月	

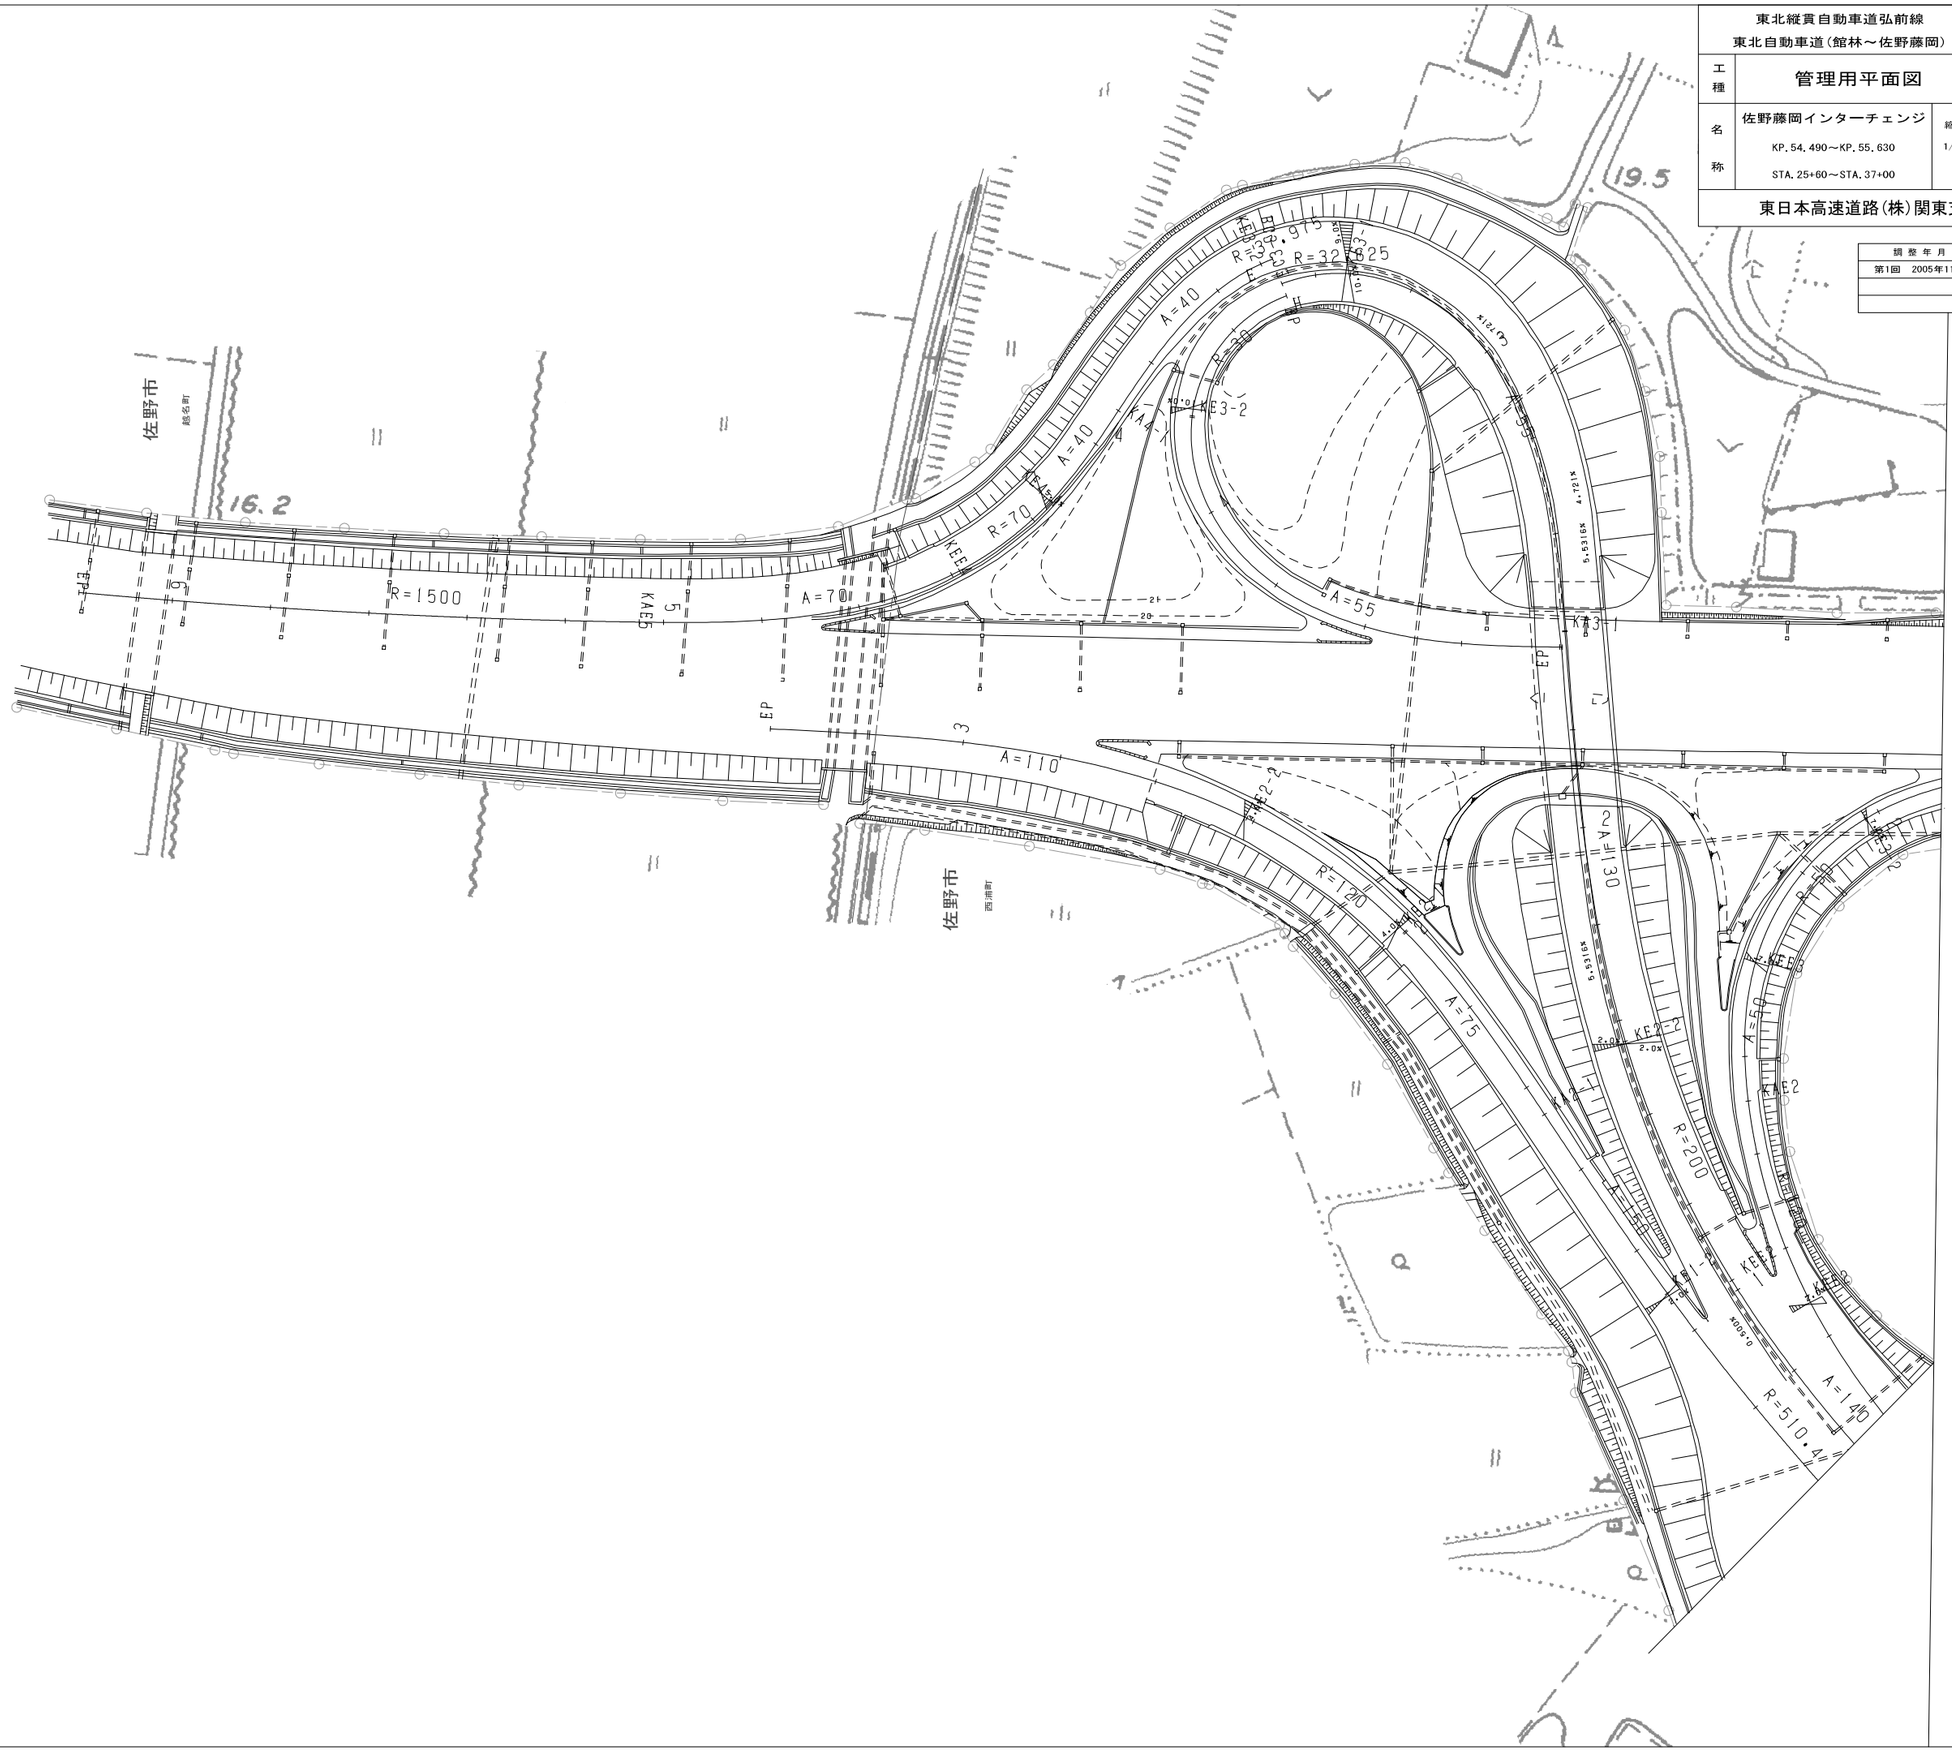

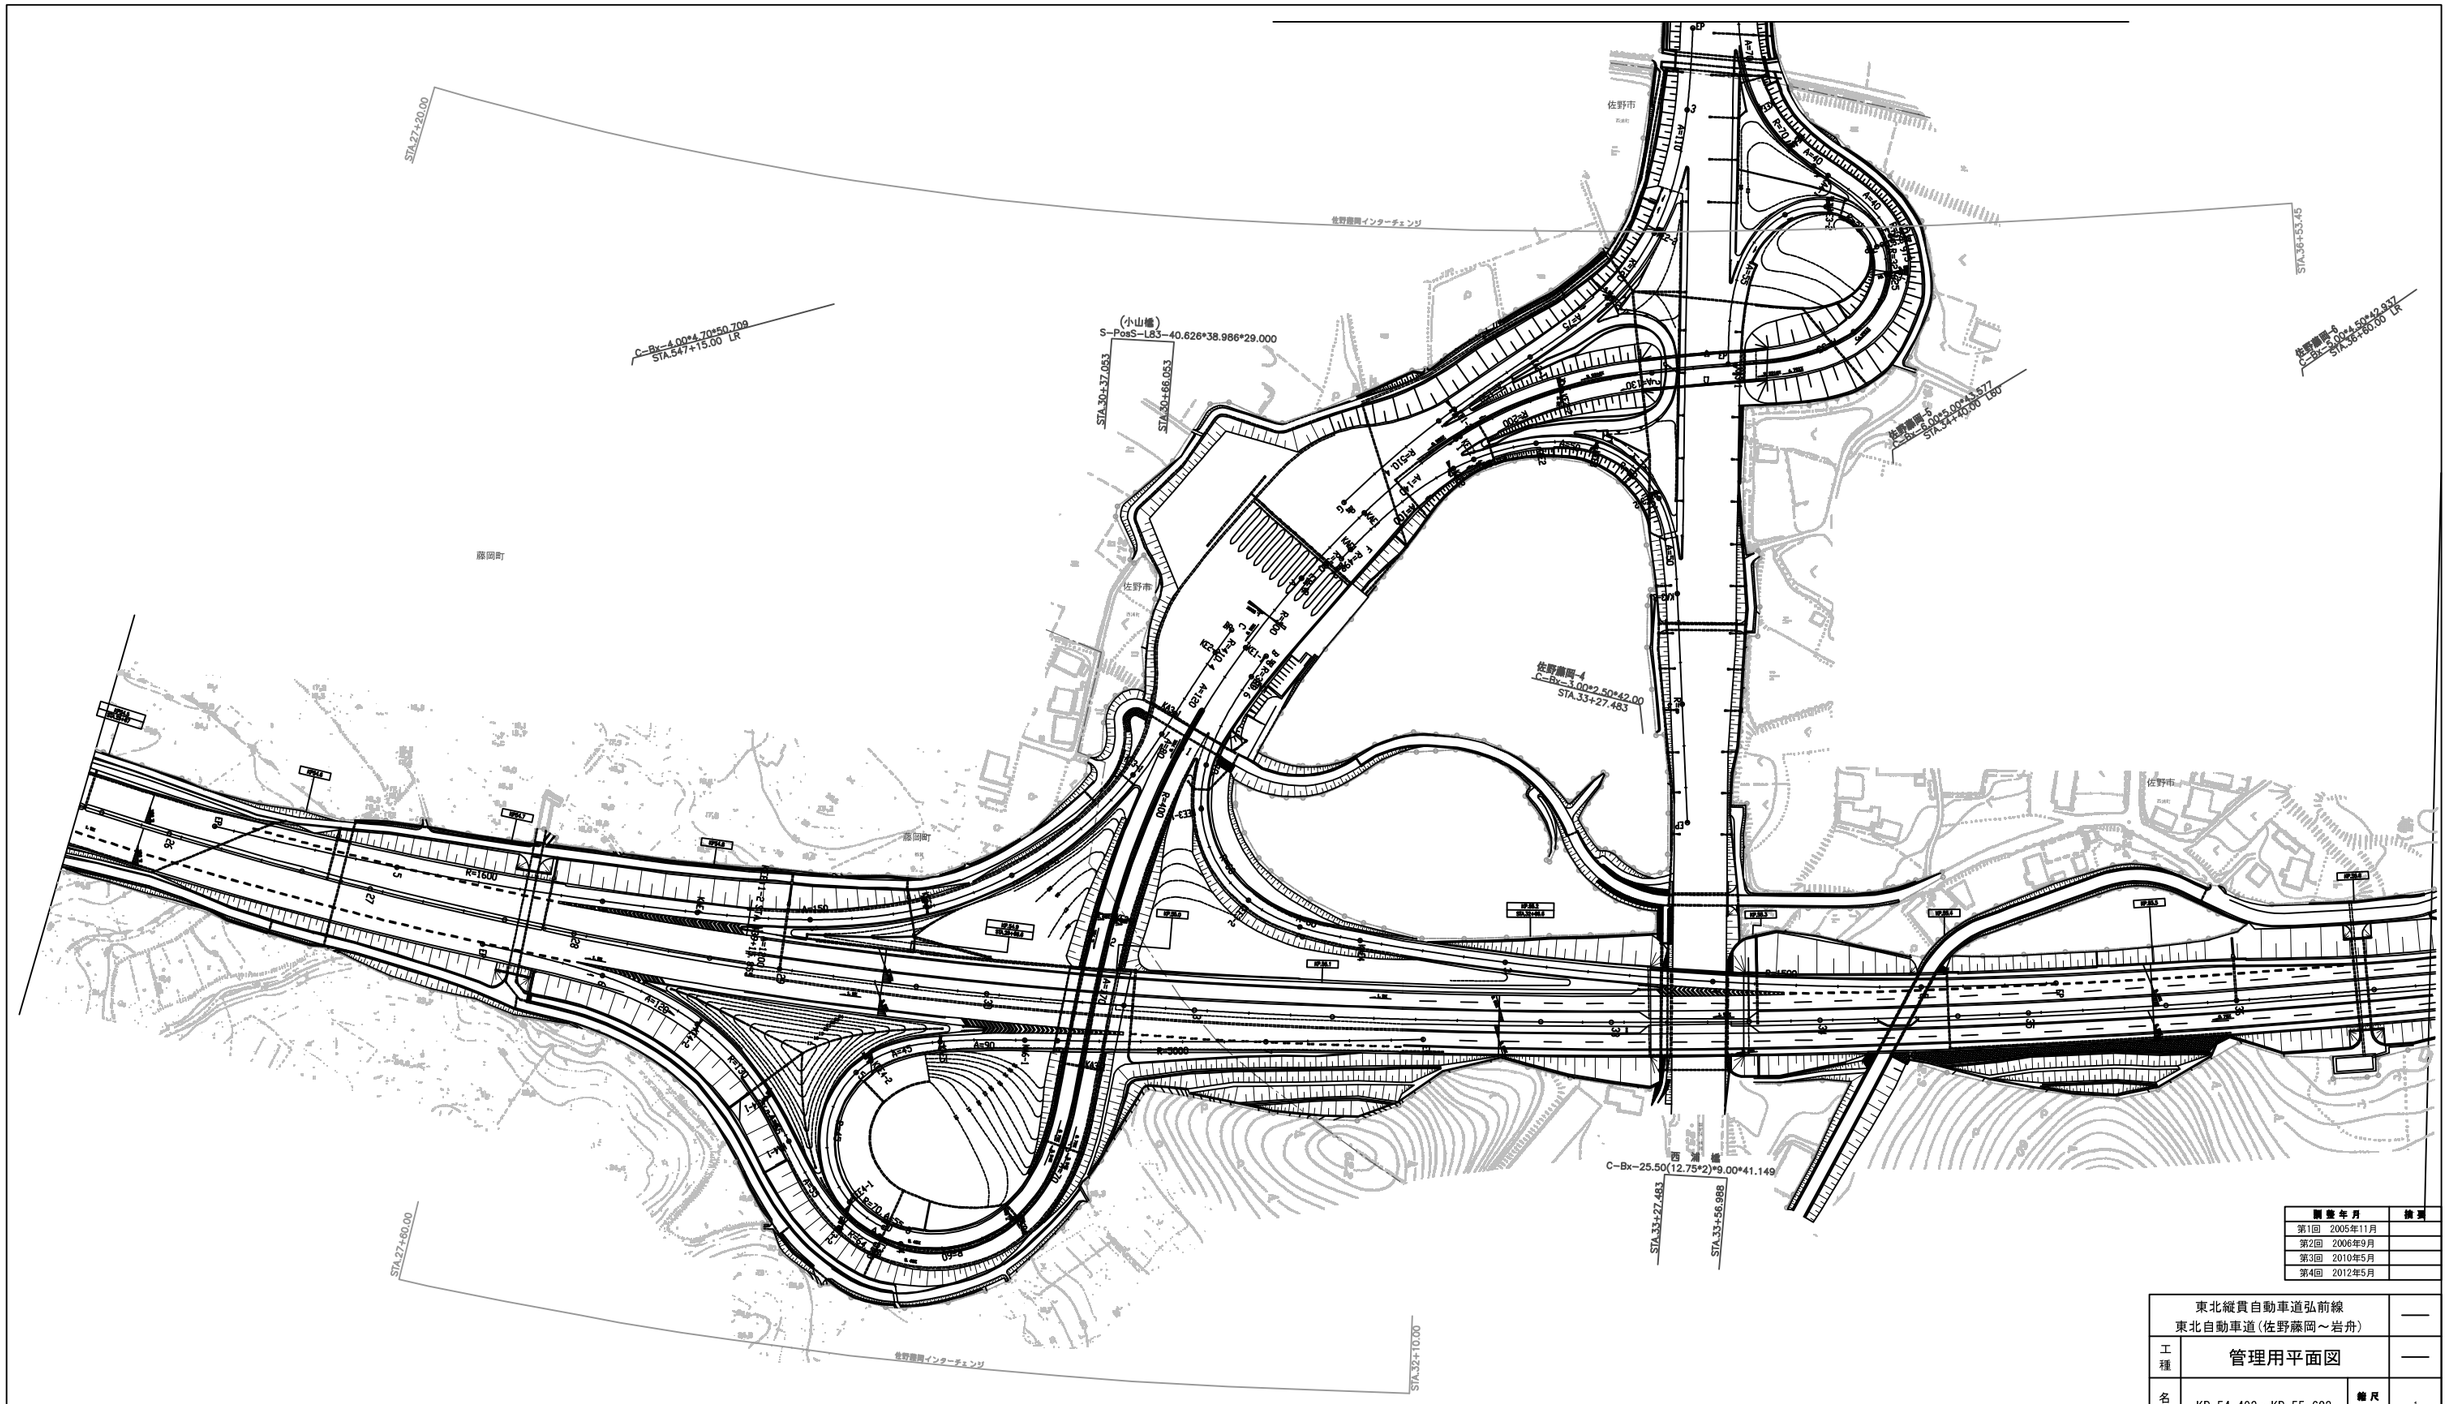

調整年月	摘要
第1回　2005年11月	
第2回　2006年9月	
第3回　2010年5月	
第4回　2012年5月	

東北縦貫自動車道弘前線 東北自動車道（佐野藤岡～岩舟）			—
工種	管理用平面図		—
名称	KP. 54. 493～KP. 55. 623 STA. 25+60～STA. 36+90	縮尺 1/1000	1 13
東日本高速道路(株)関東支社			

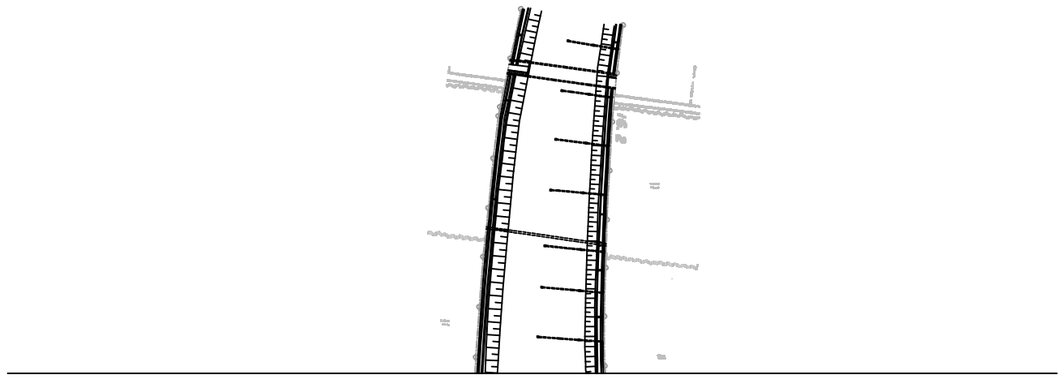

調整年月	摘要
第1回　2006年3月	
第2回　2006年9月	

東北縦貫自動車道弘前線 東北自動車道(佐野藤岡～岩舟)			——
工種	管理用平面図		——
名称	KP. 54. 493～KP. 55. 623 STA. 25+60～STA. 36+90	縮尺 1/1000	2 13
東日本高速道路(株)関東支社			

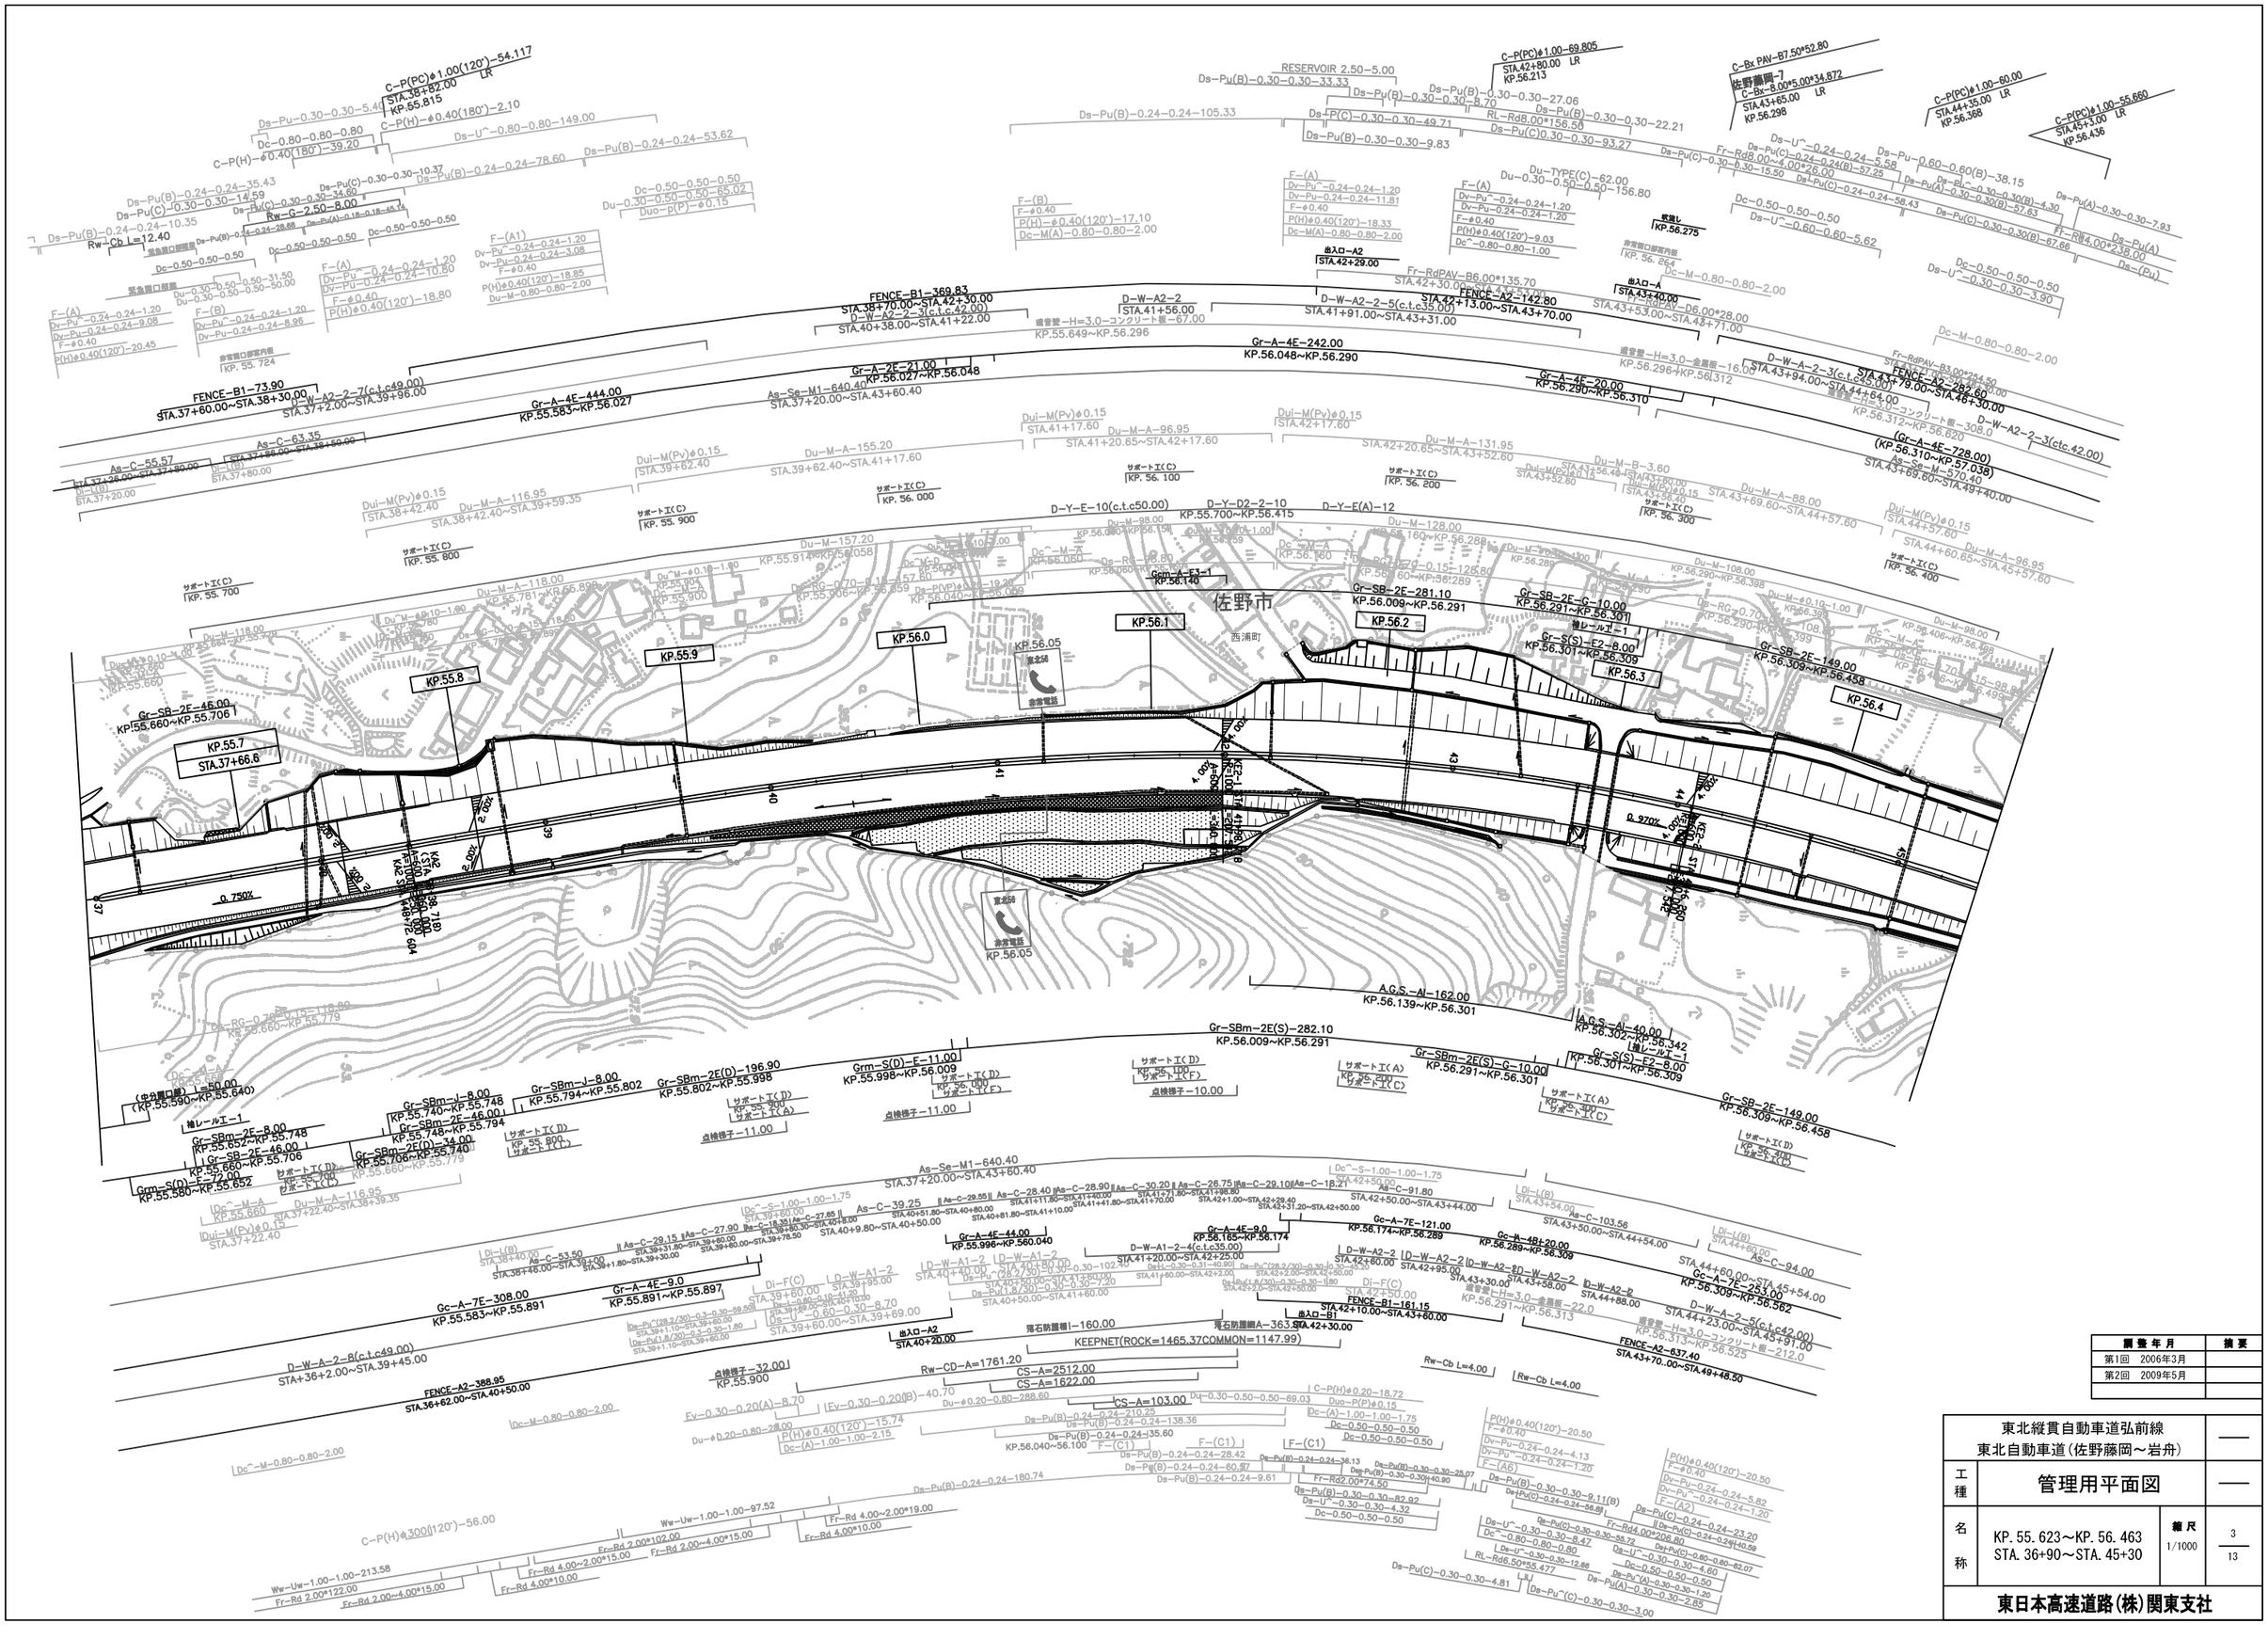
佐野市
西浦町
KP.55.8
KP.55.9
KP.56.0
KP.56.1
KP.56.2
KP.56.3
KP.56.4
KP.55.7
STA.37+66.6
KP.56.05
非常電話
Gr-SB-2E-46.00
KP.55.660~KP.55.706
Gr-SB-2E-281.10
KP.56.009~KP.56.291
Gr-SB-2E-149.00
KP.56.309~KP.56.458
Gr-S(S)-E2-8.00
KP.56.301~KP.56.309
A.G.S.-A1-162.00
KP.56.139~KP.56.301
A.G.S.-A1-40.00
KP.56.302~KP.56.342
Gr-SBm-2E(S)-282.10
KP.56.009~KP.56.291
Gr-SBm-2E(S)-C-10.00
KP.56.291~KP.56.301
Grm-S(D)-E-72.00
KP.55.580~KP.55.652
Gr-SBm-2E-46.00
KP.55.660~KP.55.706
Gr-SBm-2E-8.00
KP.55.652~KP.55.748
Gr-SBm-2E(D)-34.00
KP.55.706~KP.55.740
Gr-SBm-J-8.00
KP.55.740~KP.55.748
Gr-SBm-2E-46.00
KP.55.748~KP.55.794
Gr-SBm-J-8.00
KP.55.794~KP.55.802
Gr-SBm-2E(D)-196.90
KP.55.802~KP.55.998
Grm-S(D)-E-11.00
KP.55.998~KP.56.009
(中央雨水幹線) L=50.00
(KP.55.590~KP.55.640)
補レールエ-1
サポートⅠ(D)
KP. 55. 700
サポートⅠ(C)
KP. 55. 800
サポートⅠ(D)
KP. 55. 900
サポートⅠ(A)
サポートⅠ(D)
KP. 56. 000
サポートⅠ(F)
点検梯子-11.00
点検梯子-10.00
サポートⅠ(D)
KP. 56. 100
サポートⅠ(A)
サポートⅠ(C)
KP. 56. 200
サポートⅠ(A)
サポートⅠ(C)
KP. 56. 300
サポートⅠ(A)
サポートⅠ(C)
KP. 56. 400
サポートⅠ(D)
サポートⅠ(C)
KP. 56. 410
Rw-Cb L=4.00
Rw-Cb L=4.00
Rw-CD-A=1761.20
CS-A=2512.00
CS-A=1622.00
CS-A=103.00
KEEPNET(ROCK=1465.37COMMON=1147.99)
落石防護柵A-363.5
落石防護柵I-160.00
点検梯子-32.00
KP.55.900
出入口-B1
STA.42+30.00
出入口-A2
STA.40+20.00
D-W-A2-2-8(c.t.c49.00)
STA+36+2.00~STA.39+45.00
FENCE-A2-388.95
STA.36+62.00~STA.40+50.00
Gc-A-7E-308.00
KP.55.583~KP.55.891
Gr-A-4E-9.0
KP.55.891~KP.55.897
Gr-A-4E-44.00
KP.55.996~KP.56.040
Gr-A-4E-9.0
KP.56.165~KP.56.174
D-W-A1-2-4(c.t.c35.00)
STA.41+20.00~STA.42+25.00
D-W-A2-2
STA.42+60.00
D-W-A2-2D-W-A2-2
STA.43+30.00
D-W-A2-2
STA.44+58.00
Gc-A-7E-121.00
KP.56.174~KP.56.289
Gc-W-4B1-20.00
KP.56.289~KP.56.309
Gc-A-7E-253.00
KP.56.309~KP.56.562
D-W-A2-2(c.t.c42.00)
STA.44+23.00~STA.45+91.00
FENCE-A2-637.40
STA.43+70.00~STA.49+48.50
FENCE-B1-161.15
STA.42+10.00~STA.43+60.00
出入口-B1
STA.42+30.00
Gr-A-4E-242.00
KP.56.048~KP.56.290
Gr-A-4E-20.00
KP.56.290~KP.56.310
(Gr-A-4E-728.00)
(KP.56.310~KP.57.038)
Gr-A-4E-444.00
KP.55.583~KP.56.027
Gr-A-2E-21.00
KP.56.027~KP.56.048
D-W-A2-2-5(c.t.c35.00)
STA.41+91.00~STA.43+31.00
D-W-A2-2-7(c.t.c49.00)
STA.37+2.00~STA.39+96.00
D-W-A2-2-3(c.t.c42.00)
STA.43+94.00~STA.44+64.00
D-W-A2-2-3(ctc.42.00)
STA.43+69.80~STA.49+40.00
FENCE-B1-73.90
STA.37+60.00~STA.38+30.00
FENCE-B1-369.83
STA.38+70.00~STA.42+30.00
D-W-A2-2-3(c.t.c42.00)
STA.40+38.00~STA.41+22.00
FENCE-A2-142.80
STA.42+13.00~STA.43+70.00
FENCE-A2-283.60
STA.43+79.00~STA.46+30.00
As-Se-M1-640.40
STA.37+20.00~STA.43+60.40
As-Se-M1-640.40
STA.37+20.00~STA.43+60.40
Gr-SBm-2E(S)-282.10
KP.56.009~KP.56.291
Gr-SBm-2E(S)-C-10.00
KP.56.291~KP.56.301
Gr-S(S)-E2-8.00
KP.56.301~KP.56.309
Gr-SB-2E-149.00
KP.56.309~KP.56.458
D-W-A2-2-8(c.t.c49.00)
STA+36+2.00~STA.39+45.00
FENCE-A2-388.95
STA.36+62.00~STA.40+50.00
D-Y-E-10(c.t.c50.00)
KP.55.700~KP.56.415
D-Y-D2-2-10
D-Y-E(A)-12
D-W-A2-2-3(ctc.42.00)
STA.43+69.80~STA.49+40.00
D-W-A2-2-5(c.t.c42.00)
STA.44+23.00~STA.49+91.00
FENCE-A2-637.40
STA.43+70.00~STA.49+48.50
Gc-A-7E-308.00
KP.55.583~KP.55.891
Gr-A-4E-9.0
KP.55.891~KP.55.897
Gr-A-4E-44.00
KP.55.996~KP.56.040
Gr-A-4E-9.0
KP.56.165~KP.56.174
Gc-A-7E-121.00
KP.56.174~KP.56.289
Gc-W-4B1-20.00
KP.56.289~KP.56.309
Gc-A-7E-253.00
KP.56.309~KP.56.562
Gr-A-4E-728.00
(KP.56.310~KP.57.038)
Gr-A-4E-242.00
KP.56.048~KP.56.290
Gr-A-4E-20.00
KP.56.290~KP.56.310
Gr-A-2E-21.00
KP.56.027~KP.56.048
Gr-A-4E-444.00
KP.55.583~KP.56.027
D-W-A2-2-5(c.t.c35.00)
STA.41+91.00~STA.43+31.00
D-W-A2-2-3(c.t.c42.00)
STA.43+94.00~STA.44+64.00
D-W-A2-2-3(ctc.42.00)
STA.43+69.80~STA.49+40.00
FENCE-B1-73.90
STA.37+60.00~STA.38+30.00
FENCE-B1-369.83
STA.38+70.00~STA.42+30.00
D-W-A2-2-3(c.t.c42.00)
STA.40+38.00~STA.41+22.00
FENCE-A2-142.80
STA.42+13.00~STA.43+70.00
FENCE-A2-283.60
STA.43+79.00~STA.46+30.00
D-W-A2-2-7(c.t.c49.00)
STA.37+2.00~STA.39+96.00
As-Se-M1-640.40
STA.37+20.00~STA.43+60.40
As-C-63.35
STA.37+80.00~STA.38+50.00
As-C-55.57
STA.37+28.00~STA.37+80.00
Du-M-A-155.20
STA.39+62.40~STA.41+17.60
Du-M-A-96.95
STA.41+20.65~STA.42+17.60
Du-M-A-131.95
STA.42+20.65~STA.43+52.60
Du-M-A-116.95
STA.38+42.40~STA.39+59.35
Du-M-A-118.00
KP.55.781~KP.55.898
Du-M-157.20
KP.55.914~KP.56.058
Du-M-128.00
KP.56.160~KP.56.288
Du-M-108.00
KP.56.290~KP.56.398
Du-M-98.00
KP.56.406~KP.56.498
Du-M-A-88.00
STA.43+69.60~STA.44+57.60
Du-M-A-96.95
STA.44+60.60~STA.45+57.60
Du-M-A-116.95
STA.37+22.40~STA.38+39.35
Du-M-A-118.00
KP.55.660~KP.55.779
Du-M-157.20
KP.55.898~KP.56.058
Du-M-128.00
KP.56.058~KP.56.160
Du-M-98.00
KP.56.158~KP.56.258
Du-M-108.00
KP.56.258~KP.56.398
Du-M-98.00
KP.56.398~KP.56.498
Du-M-A-88.00
STA.43+52.60~STA.44+57.60
Du-M-A-96.95
STA.44+57.60~STA.45+57.60
Du-M-A-116.95
STA.37+22.40~STA.38+39.35
Du-M-A-155.20
STA.39+62.40~STA.41+17.60
Du-M-A-96.95
STA.41+20.65~STA.42+17.60
Du-M-A-131.95
STA.42+20.65~STA.43+52.60
Du-M-A-116.95
STA.38+42.40~STA.39+59.35
Du-M-157.20
KP.55.914~KP.56.058
Du-M-128.00
KP.56.160~KP.56.288
Du-M-108.00
KP.56.290~KP.56.398
Du-M-98.00
KP.56.406~KP.56.498
Dui-M(Pv)φ0.15
STA.37+22.40
Dui-M(Pv)φ0.15
STA.38+42.40
Dui-M(Pv)φ0.15
STA.39+62.40
Dui-M(Pv)φ0.15
STA.41+17.60
Dui-M(Pv)φ0.15
STA.42+17.60
Dui-M(Pv)φ0.15
STA.43+52.60
Dui-M(Pv)φ0.15
STA.44+57.60
Dui-M(Pv)φ0.15
STA.44+57.60
Dui-M(Pv)φ0.15
STA.44+60.60
Dui-M(Pv)φ0.15
STA.44+60.60
Dc-M-0.80-0.80-2.00
Dc-M-0.80-0.80-2.00
Dc-M-0.80-0.80-2.00

東北縦貫自動車道弘前線
東北自動車道(佐野藤岡～岩舟)

工種：管理用平面図

名称：KP. 56. 463～KP. 57. 333
STA. 45+30～STA. 54+00

縮尺：1/1000

4
13

東日本高速道路(株)関東支社

調整年月	摘要
第1回 2006年3月	
第2回 2006年9月	
第3回 2019年3月	

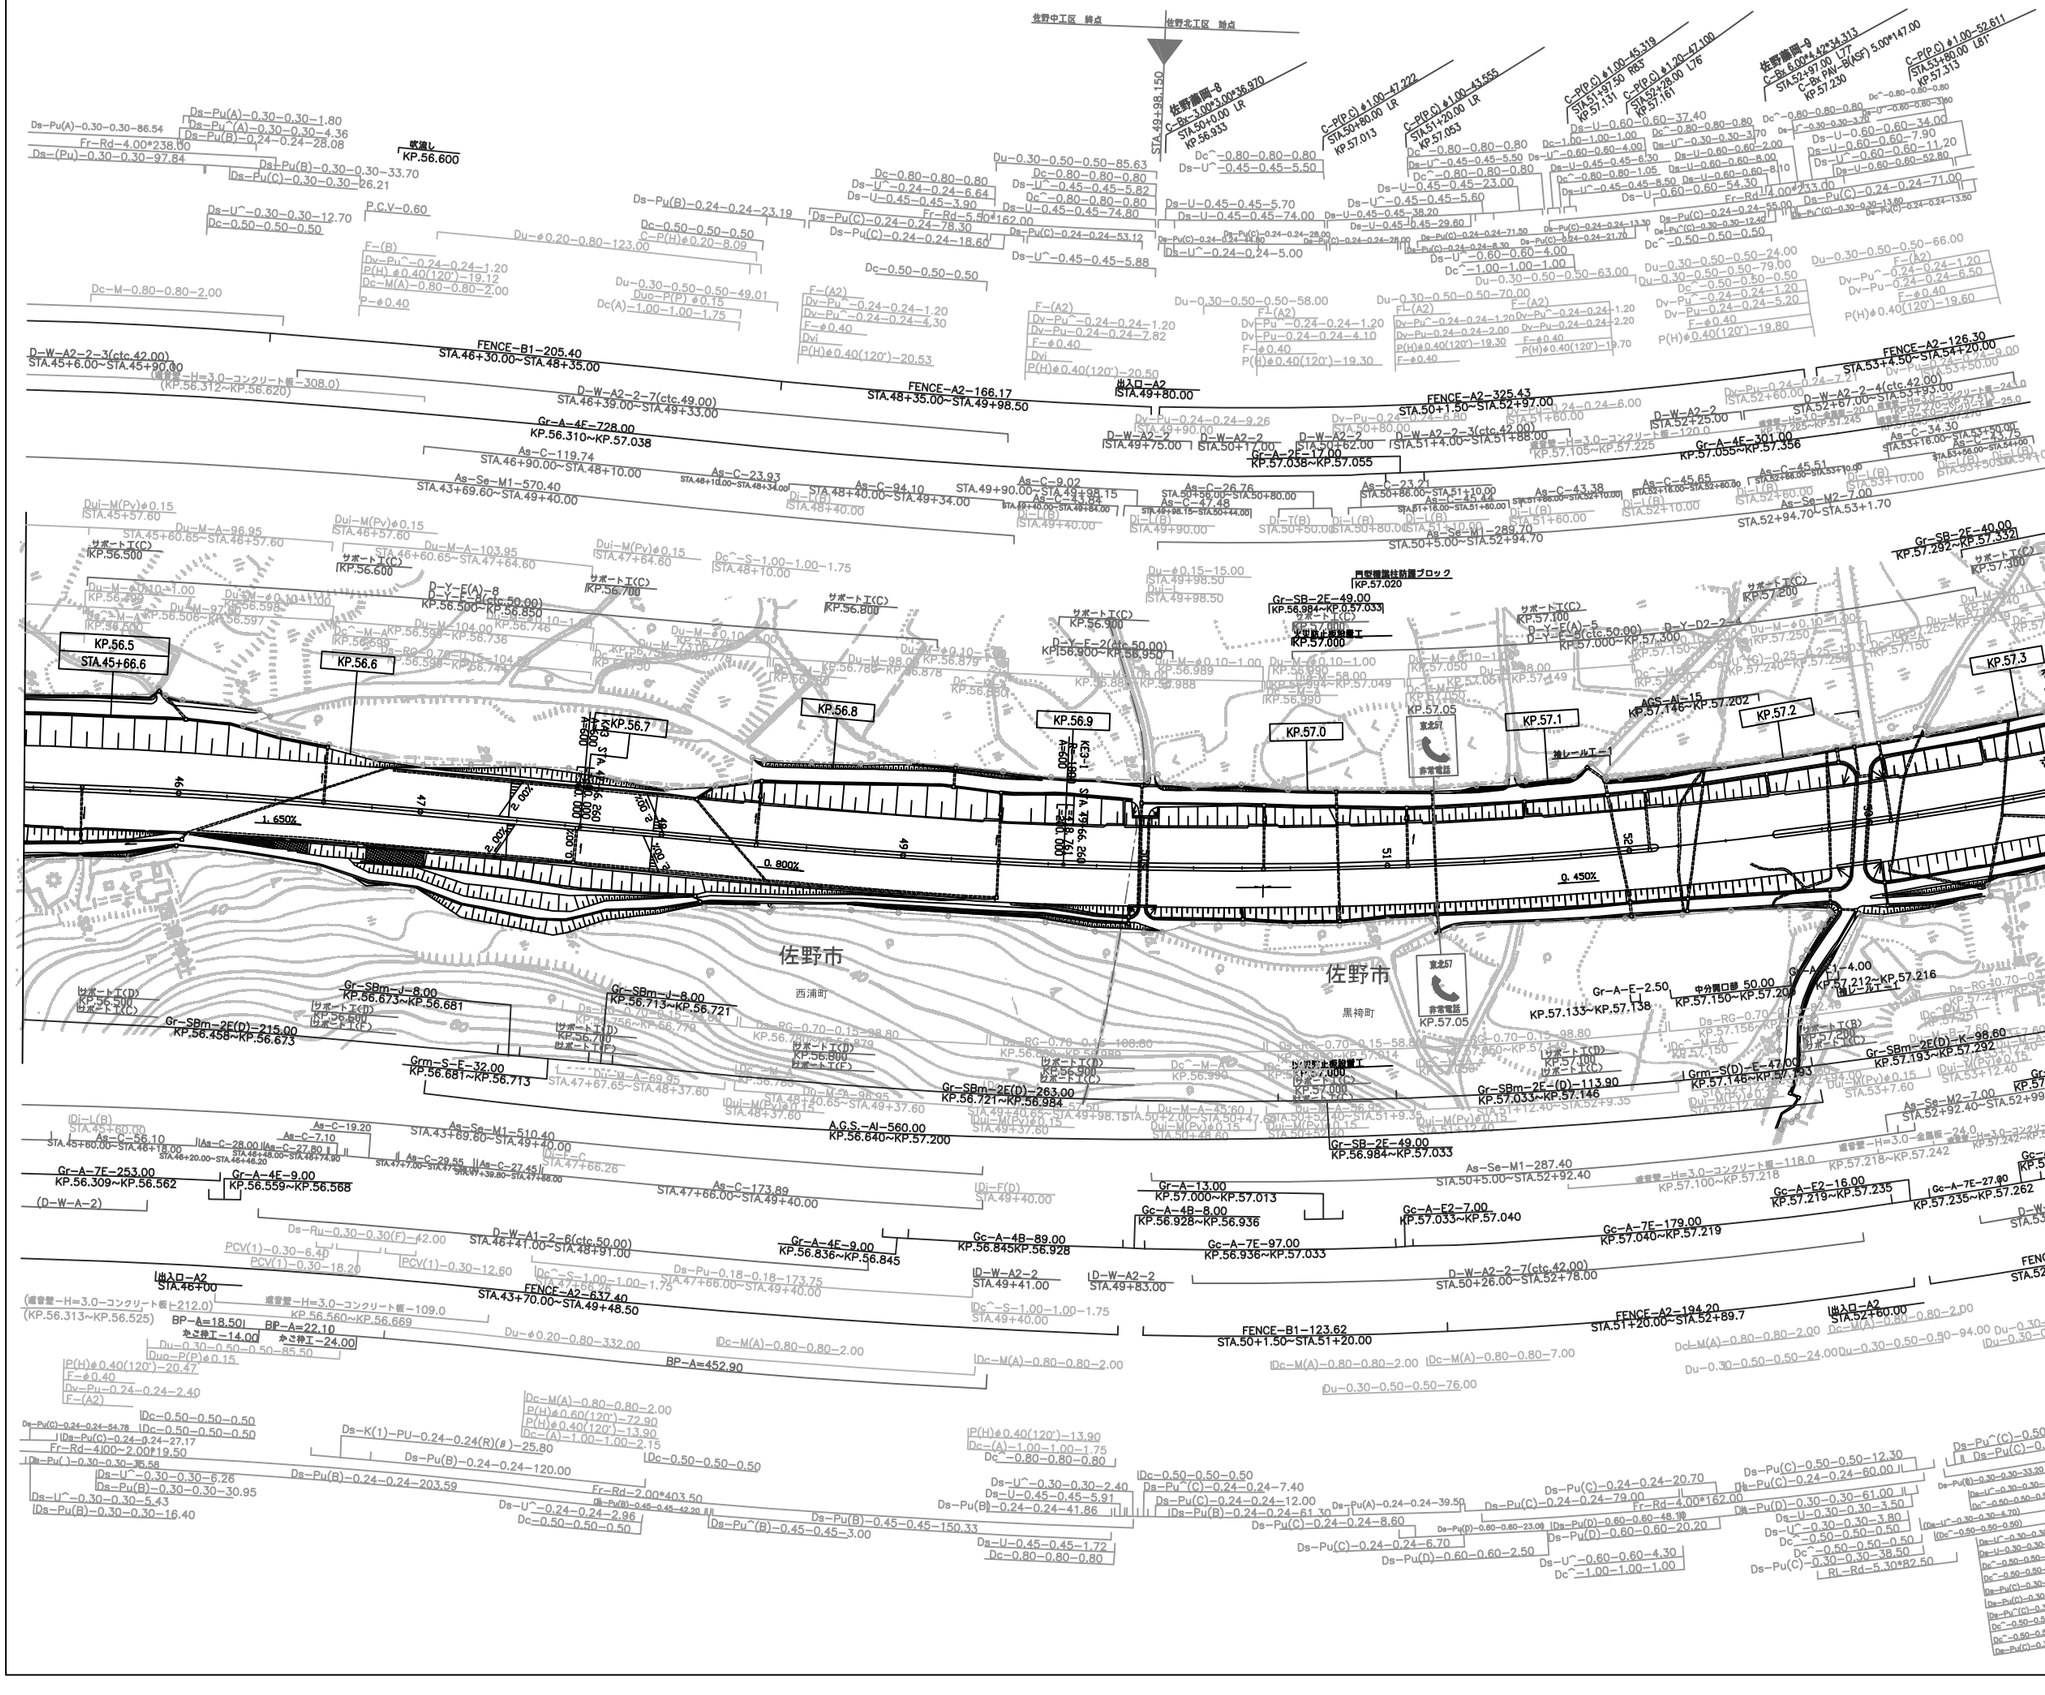

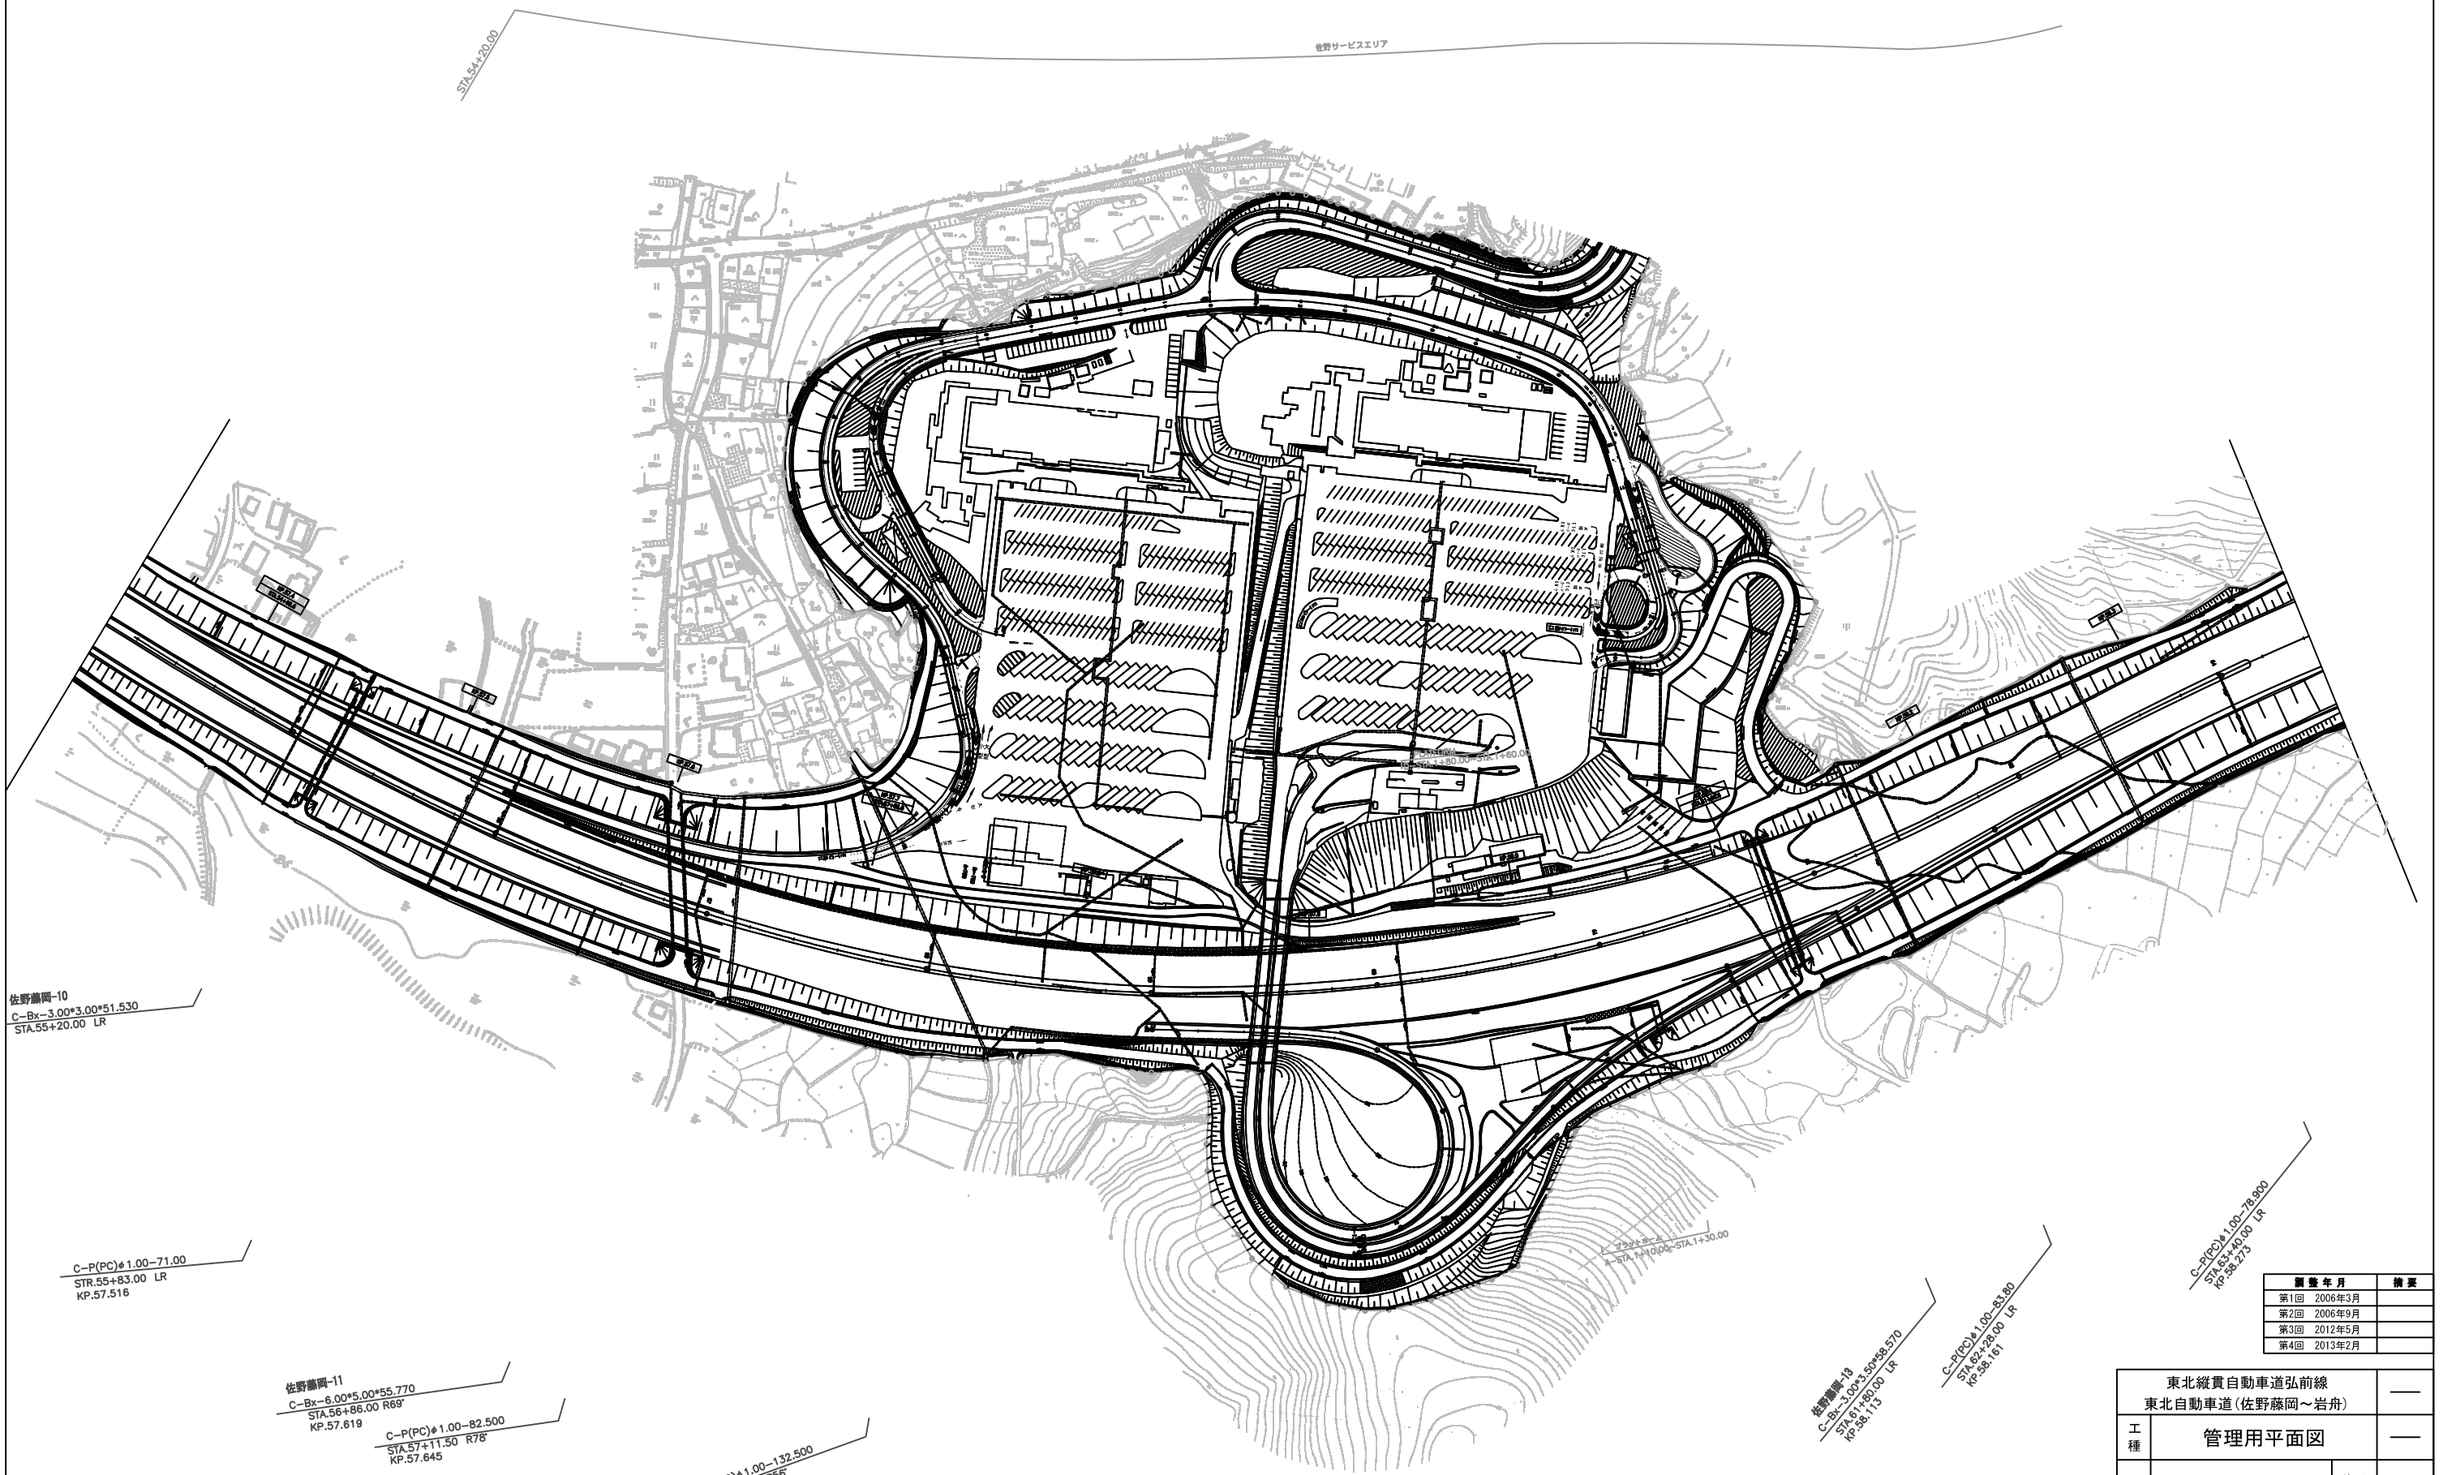

調整年月	摘要
第1回 2006年3月	
第2回 2006年9月	
第3回 2012年5月	
第4回 2013年2月	

東北縦貫自動車道弘前線 東北自動車道(佐野藤岡～岩舟)			—
工種	管理用平面図		—
名称	KP. 57. 333～KP. 58. 373 STA. 54+00～STA. 64+40	縮尺 1/1000	5/13
東日本高速道路(株)関東支社			

東北縦貫自動車道弘前線 東北自動車道(佐野藤岡～岩舟)		——
工種	管理用平面図	——
名称	KP. 57. 333～KP. 58. 373 STA. 54+00～STA. 64+40	縮尺 1/1000	6/13
東日本高速道路(株)関東支社		

調整年月	摘要

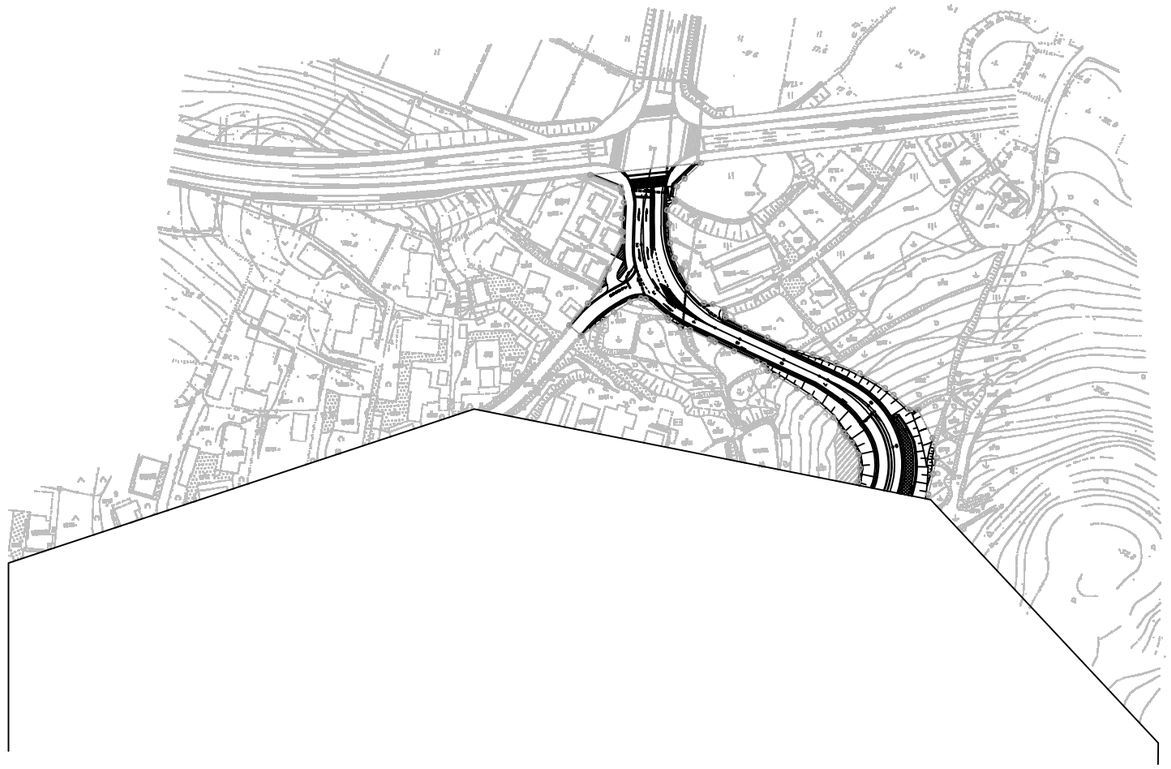

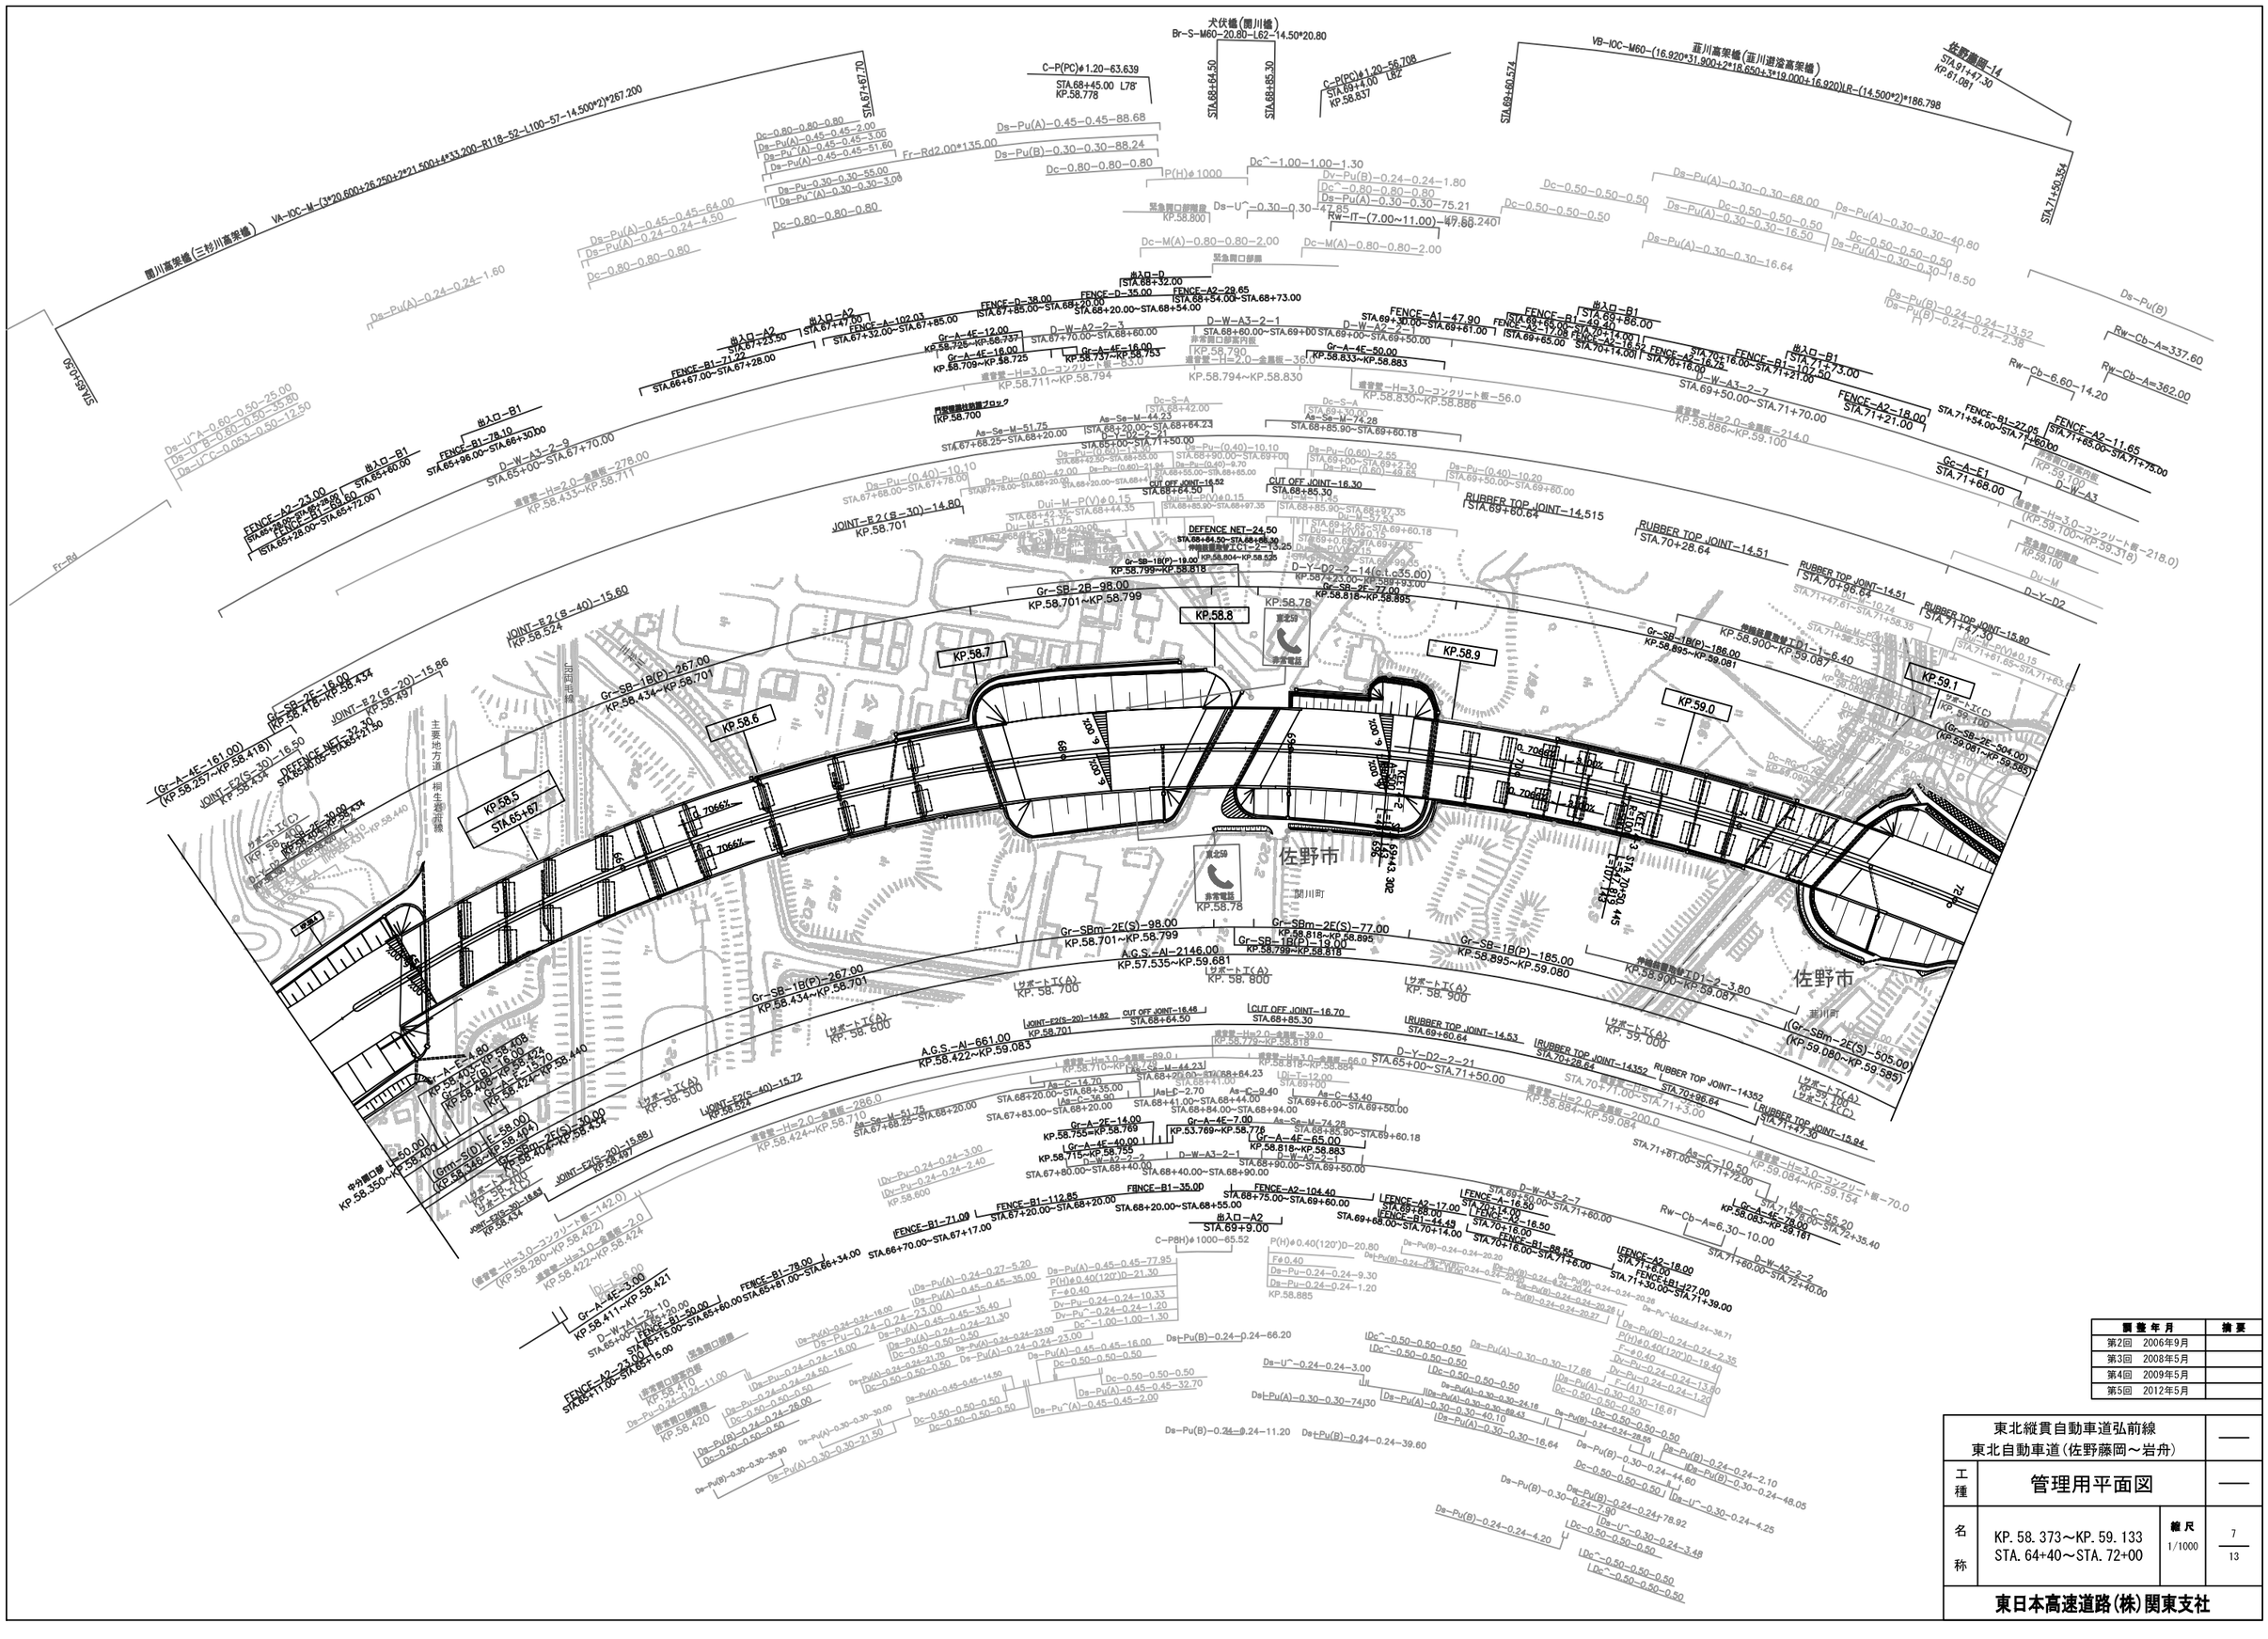
犬伏橋(関川橋)
Br-S-M60-20.80-L62-14.50*20.80
関川高架橋(三杉川高架橋)
VA-10C-M-(3*20.600+26.250+2*21.500+4*33.200-R118-52-L100-57-14.500*2)*267.200
VB-10C-M60-(16.920*31.900+2*18.650+3*19.000+16.920)LR-(14.500*2)*186.798
亜川高架橋(亜川避溢高架橋)
佐野市
関川町
KP.58.8
KP.58.7
KP.58.6
KP.58.5
KP.58.9
KP.59.0
KP.59.1
KP.58.78
非常電話
緊急開口部
中分開口部
出入口-A2
出入口-B1
出入口-D
JOINT-E2(S-40)-15.60
KP.58.524
JOINT-E2(S-20)-15.86
KP.58.497
JOINT-E2(S-30)-14.80
KP.58.701
JOINT-E2(S-30)-15.72
KP.58.424
JOINT-E2(S-30)-16.44
KP.58.434
JOINT-E2(S-20)-15.89
KP.58.497
JOINT-E2(S-40)-15.72
KP.58.524
Gr-SB-2B-98.00
KP.58.701~KP.58.799
Gr-SB-1B(P)-267.00
KP.58.434~KP.58.701
Gr-SB-1B(P)-185.00
KP.58.895~KP.59.080
Gr-SBm-2E(S)-98.00
KP.58.701~KP.58.799
Gr-SBm-2E(S)-77.00
KP.58.818~KP.58.895
Gr-SB-1B(P)-19.00
KP.58.799~KP.58.818
Gr-SB-1B(P)-186.00
KP.58.895~KP.59.081
(Gr-SBm-2E(S)-505.00)
(KP.59.080~KP.59.585)
(Gr-A-4E-161.00)
(KP.58.257~KP.58.418)
Gr-A-4E-3.00
KP.58.411~KP.58.421
Gr-A-4E-4.80
KP.58.405~KP.58.408
Gr-A-4E-4.70
KP.58.408~KP.58.412
Gr-A-4E-4.70
KP.58.412~KP.58.416
Gr-A-4E-4.80
KP.58.416~KP.58.421
Gr-A-4E-4.70
KP.58.421~KP.58.424
Gr-A-4E-4.80
KP.58.424~KP.58.429
Gr-A-4E-4.70
KP.58.429~KP.58.433
Gr-A-4E-4.80
KP.58.433~KP.58.438
Gr-A-4E-4.70
KP.58.438~KP.58.440
Gr-A-4E-4.80
KP.58.440~KP.58.445
Gr-A-4E-4.70
KP.58.445~KP.58.450
Gr-A-4E-4.80
KP.58.450~KP.58.455
Gr-A-4E-4.70
KP.58.455~KP.58.460
Gr-A-4E-4.80
KP.58.460~KP.58.465
Gr-A-4E-4.70
KP.58.465~KP.58.470
Gr-A-4E-4.80
KP.58.470~KP.58.475
Gr-A-4E-4.70
KP.58.475~KP.58.480
Gr-A-4E-4.80
KP.58.480~KP.58.485
Gr-A-4E-4.70
KP.58.485~KP.58.490
Gr-A-4E-4.80
KP.58.490~KP.58.495
Gr-A-4E-4.70
KP.58.495~KP.58.500
Gr-A-4E-4.80
KP.58.500~KP.58.505
Gr-A-4E-4.70
KP.58.505~KP.58.510
Gr-A-4E-4.80
KP.58.510~KP.58.515
Gr-A-4E-4.70
KP.58.515~KP.58.520
Gr-A-4E-4.80
KP.58.520~KP.58.525
Gr-A-4E-4.70
KP.58.525~KP.58.530
Gr-A-4E-4.80
KP.58.530~KP.58.535
Gr-A-4E-4.70
KP.58.535~KP.58.540
Gr-A-4E-4.80

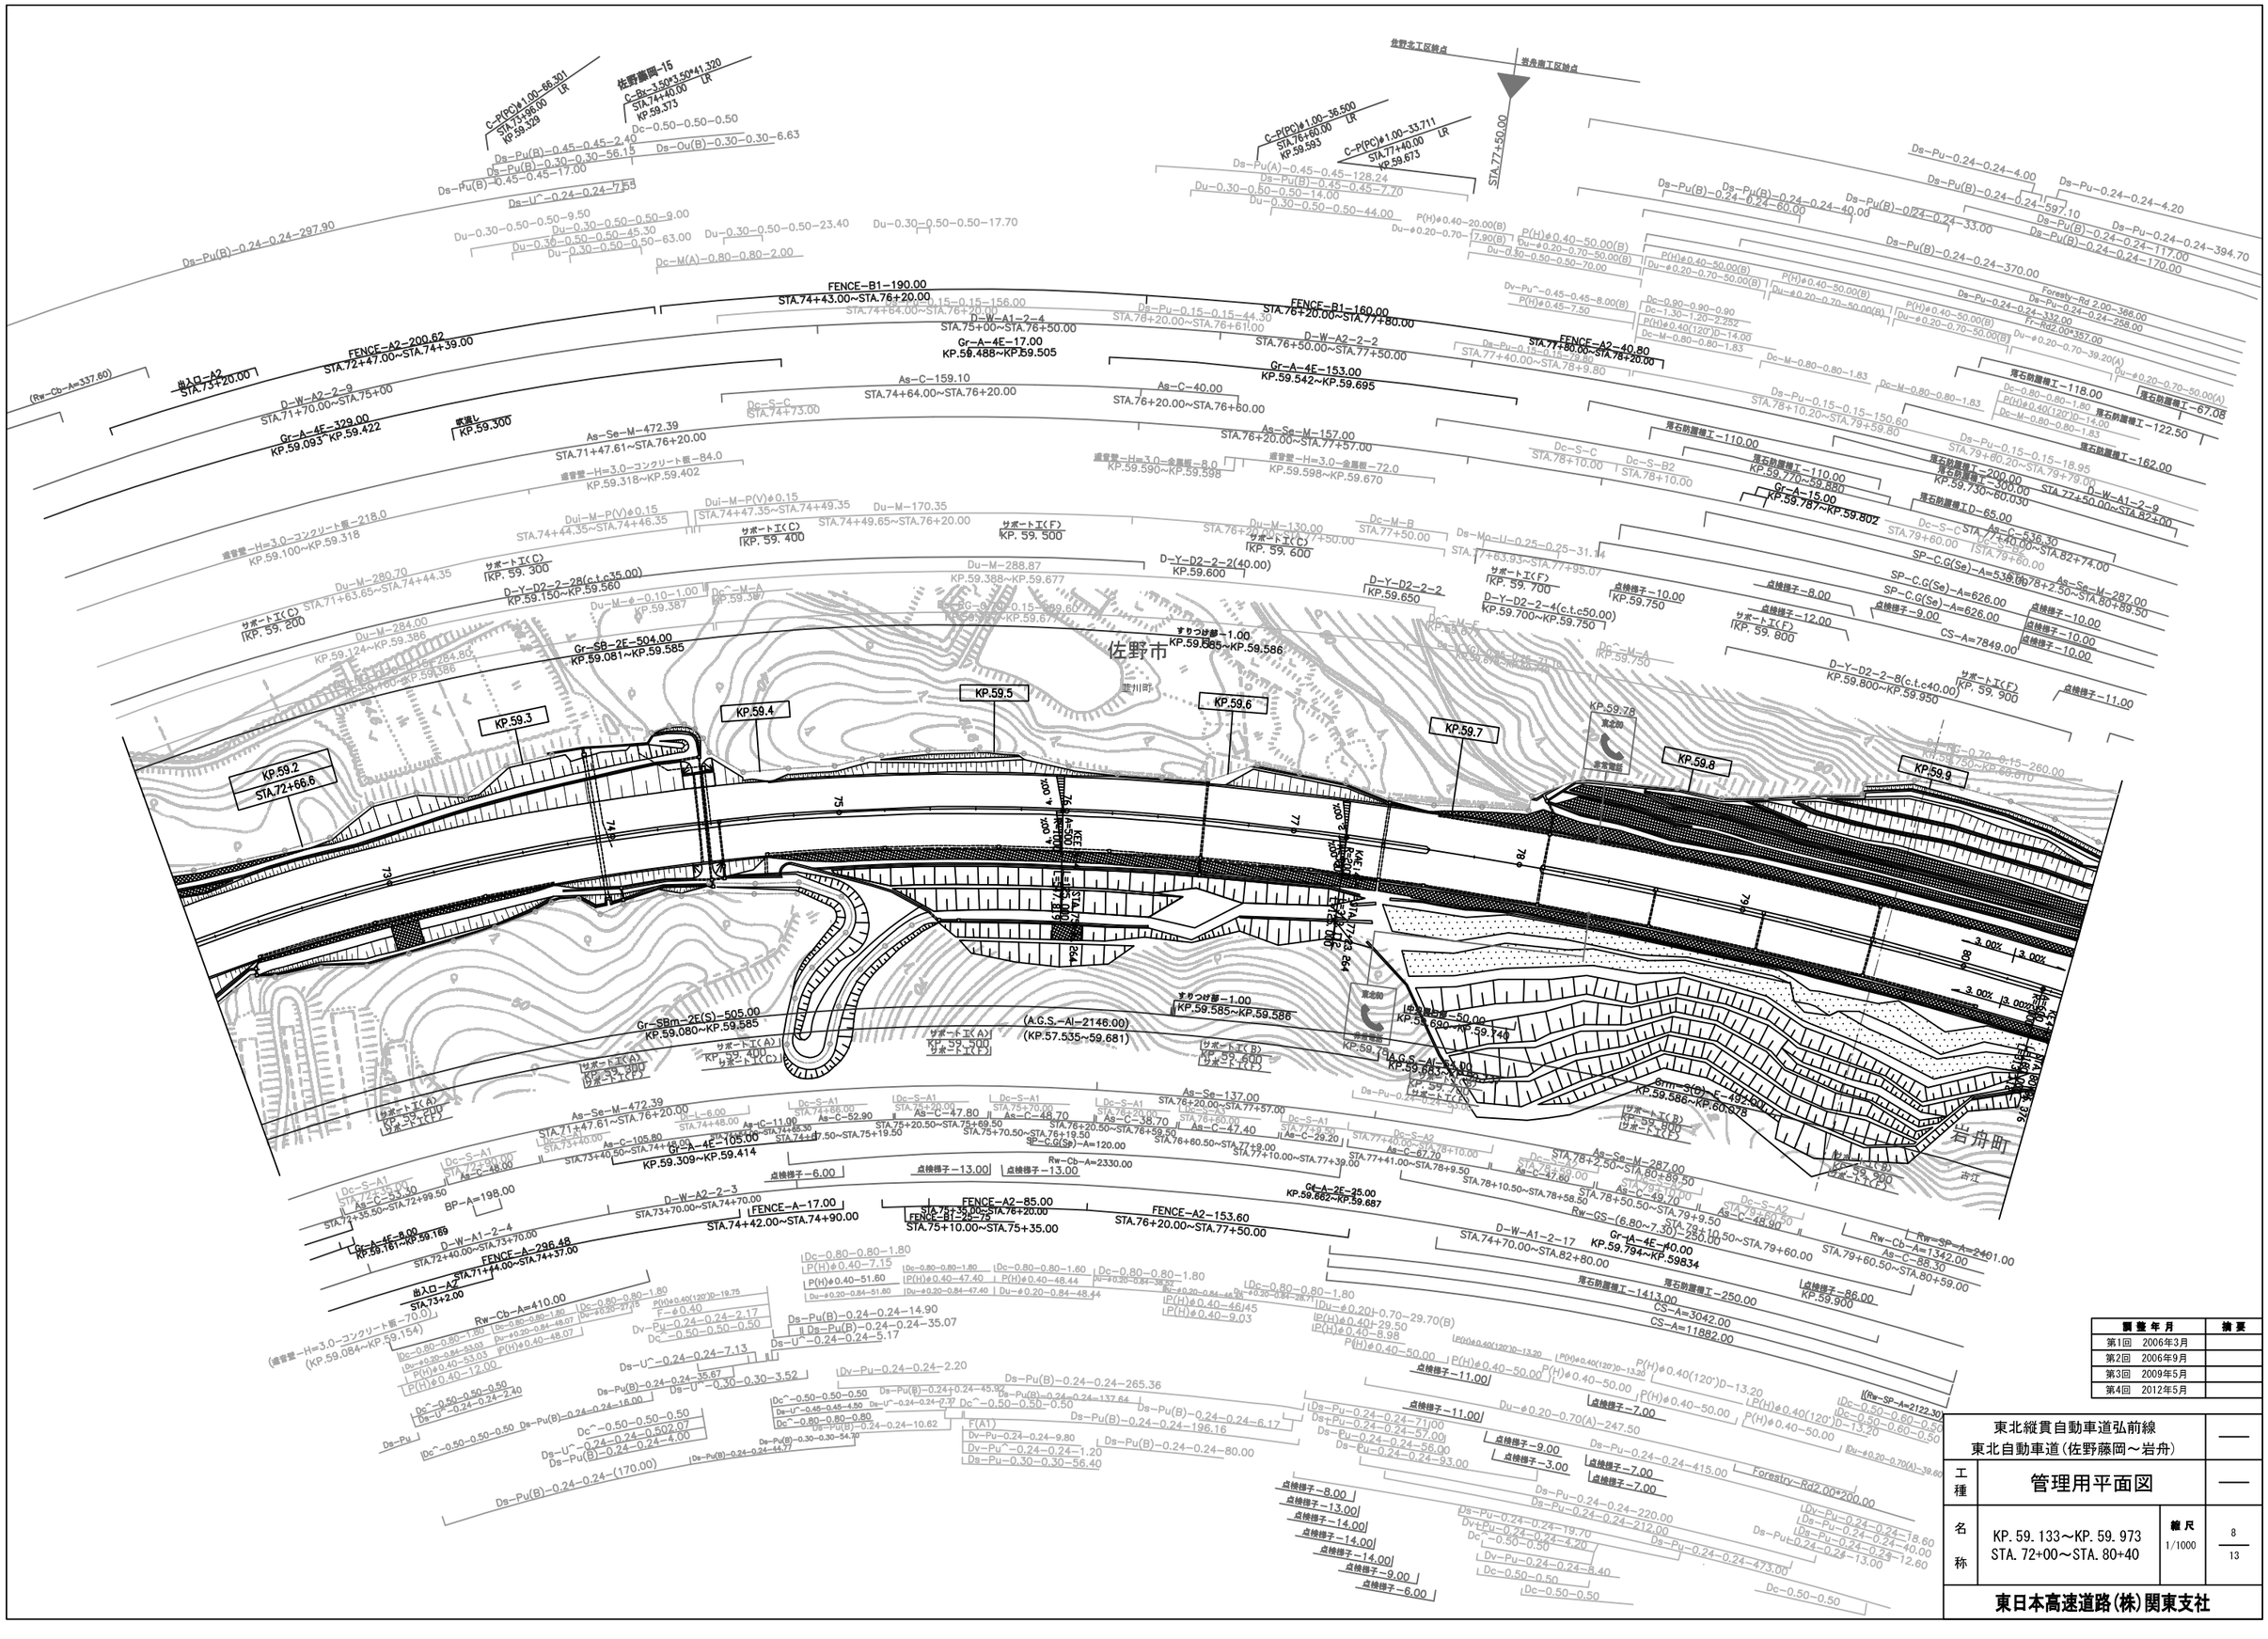
佐野市
岩舟町
佐野北工区終点
岩舟南工区始点
KP.59.2
KP.59.3
KP.59.4
KP.59.5
KP.59.6
KP.59.7
KP.59.8
KP.59.9
FENCE-B1-190.00
STA.74+43.00~STA.76+20.00
FENCE-B1-160.00
STA.76+20.00~STA.77+80.00
FENCE-A2-200.62
STA.72+47.00~STA.74+39.00
FENCE-A2-40.80
STA.77+80.00~STA.78+20.00
Gr-A-4E-329.00
KP.59.093~KP.59.422
Gr-A-4E-17.00
KP.59.488~KP.59.505
Gr-A-4E-153.00
KP.59.542~KP.59.695
Gr-SB-2E-504.00
KP.59.081~KP.59.585
Gr-SBm-2E(S)-505.00
KP.59.080~KP.59.585
(A.G.S.-A)-2146.00)
(KP.57.535~59.681)
すりつけ部-1.00
KP.59.585~KP.59.586
Gr-A-4E-105.00
KP.59.309~KP.59.414
Gr-A-2E-25.00
KP.59.662~KP.59.687
Gr-A-4E-40.00
KP.59.794~KP.59834
Gr-A-15.00
KP.59.787~KP.59.802
8mm-S(2)-E-494.00
KP.59.586~KP.60.078
D-W-A2-2-3
STA.73+70.00~STA.74+70.00
D-W-A1-2-4
STA.72+40.00~STA.73+70.00
D-W-A1-2-17
STA.74+70.00~STA.82+80.00
FENCE-A-17.00
STA.74+42.00~STA.74+90.00
FENCE-A2-85.00
STA.75+35.00~STA.76+20.00
FENCE-B1-25-75
STA.75+10.00~STA.75+35.00
FENCE-A2-153.60
STA.76+20.00~STA.77+50.00
Rw-Cb-A=2330.00
Rw-Cb-A=410.00
Rw-GS-(6.80~7.30)-250.00
Rw-SP-A=2401.00
Rw-SP-A=2122.30
CS-A=3042.00
CS-A=11882.00
CS-A=7849.00
As-Se-M-472.39
STA.71+47.61~STA.76+20.00
As-Se-M-137.00
STA.76+20.00~STA.77+57.00
As-Se-M-157.00
STA.76+20.00~STA.77+57.00
As-C-159.10
STA.74+64.00~STA.76+20.00
As-C-40.00
STA.76+20.00~STA.76+60.00
D-Y-D2-2-2(40.00)
KP.59.600
D-Y-D2-2-28(c.t.c35.00)
KP.59.150~KP.59.560
D-Y-D2-2-2
KP.59.650
D-Y-D2-2-4(c.t.c50.00)
KP.59.700~KP.59.750
D-Y-D2-2-8(c.t.c40.00)
KP.59.800~KP.59.950
BP-A=198.00
LQ-A-4E-8.00
KP.59.161~KP.59.169
出入口-A2
STA.73+2.00
出入口-A2
STA.73+20.00
逆流U
KP.59.300
サポートT(C)
KP. 59. 200
サポートT(C)
KP. 59. 300
サポートT(C)
KP. 59. 400
サポートT(F)
KP. 59. 500
サポートT(C)
KP. 59. 600
サポートT(F)
KP. 59. 700
サポートT(F)
KP. 59. 800
サポートT(F)
KP. 59. 900
サポートT(A)
KP. 59. 200
サポートT(A)
KP. 59. 300
サポートT(A)
KP. 59. 400
サポートT(A)
KP. 59. 500
サポートT(B)
KP. 59. 600
サポートT(B)
KP. 59. 700
サポートT(B)
KP. 59. 800
サポートT(B)
KP. 59. 900
点検梯子-6.00
点検梯子-13.00
点検梯子-13.00
点検梯子-10.00
点検梯子-8.00
点検梯子-12.00
点検梯子-9.00
点検梯子-7.00
点検梯子-10.00
点検梯子-10.00
点検梯子-11.00
点検梯子-11.00
点検梯子-9.00
点検梯子-3.00
点検梯子-7.00
点検梯子-7.00
点検梯子-8.00
点検梯子-13.00
点検梯子-14.00
点検梯子-14.00
点検梯子-14.00
点検梯子-9.00
点検梯子-6.00
点検梯子-86.00
KP.59.900
点検梯子-11.00
現石防護柵工-118.00
現石防護柵工-67.08
現石防護柵工-122.50
現石防護柵工-162.00
現石防護柵工-110.00
現石防護柵工-110.00
KP.59.770~59.880
現石防護柵工-200.00
KP.59.730~60.030
現石防護柵工D-65.00
現石防護柵工-250.00
現石防護柵工-1413.00
現石防護柵工-250.00
Foresty-Rd 2.00-366.00
Foresty-Rd2.00*357.00
Foresty-Rd2.00*200.00
Ds-Pu-0.24-0.24-4.00
Ds-Pu-0.24-0.24-4.20
Ds-Pu(B)-0.24-0.24-597.10
Ds-Pu-0.24-0.24-394.70
Ds-Pu(B)-0.24-0.24-117.00
Ds-Pu(B)-0.24-0.24-170.00
Ds-Pu(B)-0.24-0.24-370.00
Ds-Pu-0.24-0.24-332.00
Ds-Pu-0.24-0.24-258.00
Ds-Pu(B)-0.24-0.24-297.90
Ds-Pu(B)-0.24-0.24-(170.00)
Ds-Pu(B)-0.24-0.24-14.90
Ds-Pu(B)-0.24-0.24-35.07
Ds-Pu(B)-0.24-0.24-265.36
Ds-Pu(B)-0.24-0.24-196.16
Ds-Pu(B)-0.24-0.24-80.00
Ds-Pu(B)-0.24-0.24-6.17
Ds-Pu(B)-0.24-0.24-10.62
Ds-Pu(B)-0.24-0.24-44.77
Ds-Pu(B)-0.24-0.24-56.40
Ds-Pu-0.24-0.24-71.00
Ds-Pu-0.24-0.24-57.00
Ds-Pu-0.24-0.24-56.00
Ds-Pu-0.24-0.24-93.00
Ds-Pu-0.24-0.24-415.00
Ds-Pu-0.24-0.24-220.00
Ds-Pu-0.24-0.24-212.00
Ds-Pu-0.24-0.24-19.70
Ds-Pu-0.24-0.24-4.20
Ds-Pu-0.24-0.24-8.40
Ds-Pu-0.24-0.24-473.00
Ds-Pu-0.24-0.24-18.60
Ds-Pu-0.24-0.24-40.00
Ds-Pu-0.24-0.24-13.00
Ds-Pu-0.24-0.24-12.60
Ds-Pu-0.24-0.24-5.17
Ds-Pu-0.24-0.24-7.13
Ds-Pu-0.24-0.24-2.20
Ds-Pu-0.24-0.24-2.17
Ds-Pu-0.24-0.24-2.40
Ds-Pu-0.24-0.24-4.00
Ds-Pu-0.24-0.24-24.00
Ds-Pu-0.24-0.24-10.00
Ds-Pu-0.24-0.24-7.70
Ds-Pu-0.24-0.24-128.24
Ds-Pu-0.24-0.24-1.20
Ds-Pu-0.24-0.24-9.80
Ds-Pu-0.24-0.24-137.64
Ds-Pu-0.24-0.24-2.62
Ds-Pu-0.24-0.24-7.55
Ds-Pu-0.24-0.24-4.00
Ds-Pu-0.24-0.24-2.40
Ds-Pu-0.24-0.24-45.92
Ds-Pu-0.24-0.24-7.77
Ds-Pu-0.24-0.24-16.00
Ds-Pu-0.24-0.24-35.67
Ds-Pu-0.24-0.24-7.13
Ds-Pu-0.24-0.24-2.20
Ds-Pu-0.24-0.24-2.17
Ds-Pu-0.24-0.24-3.52

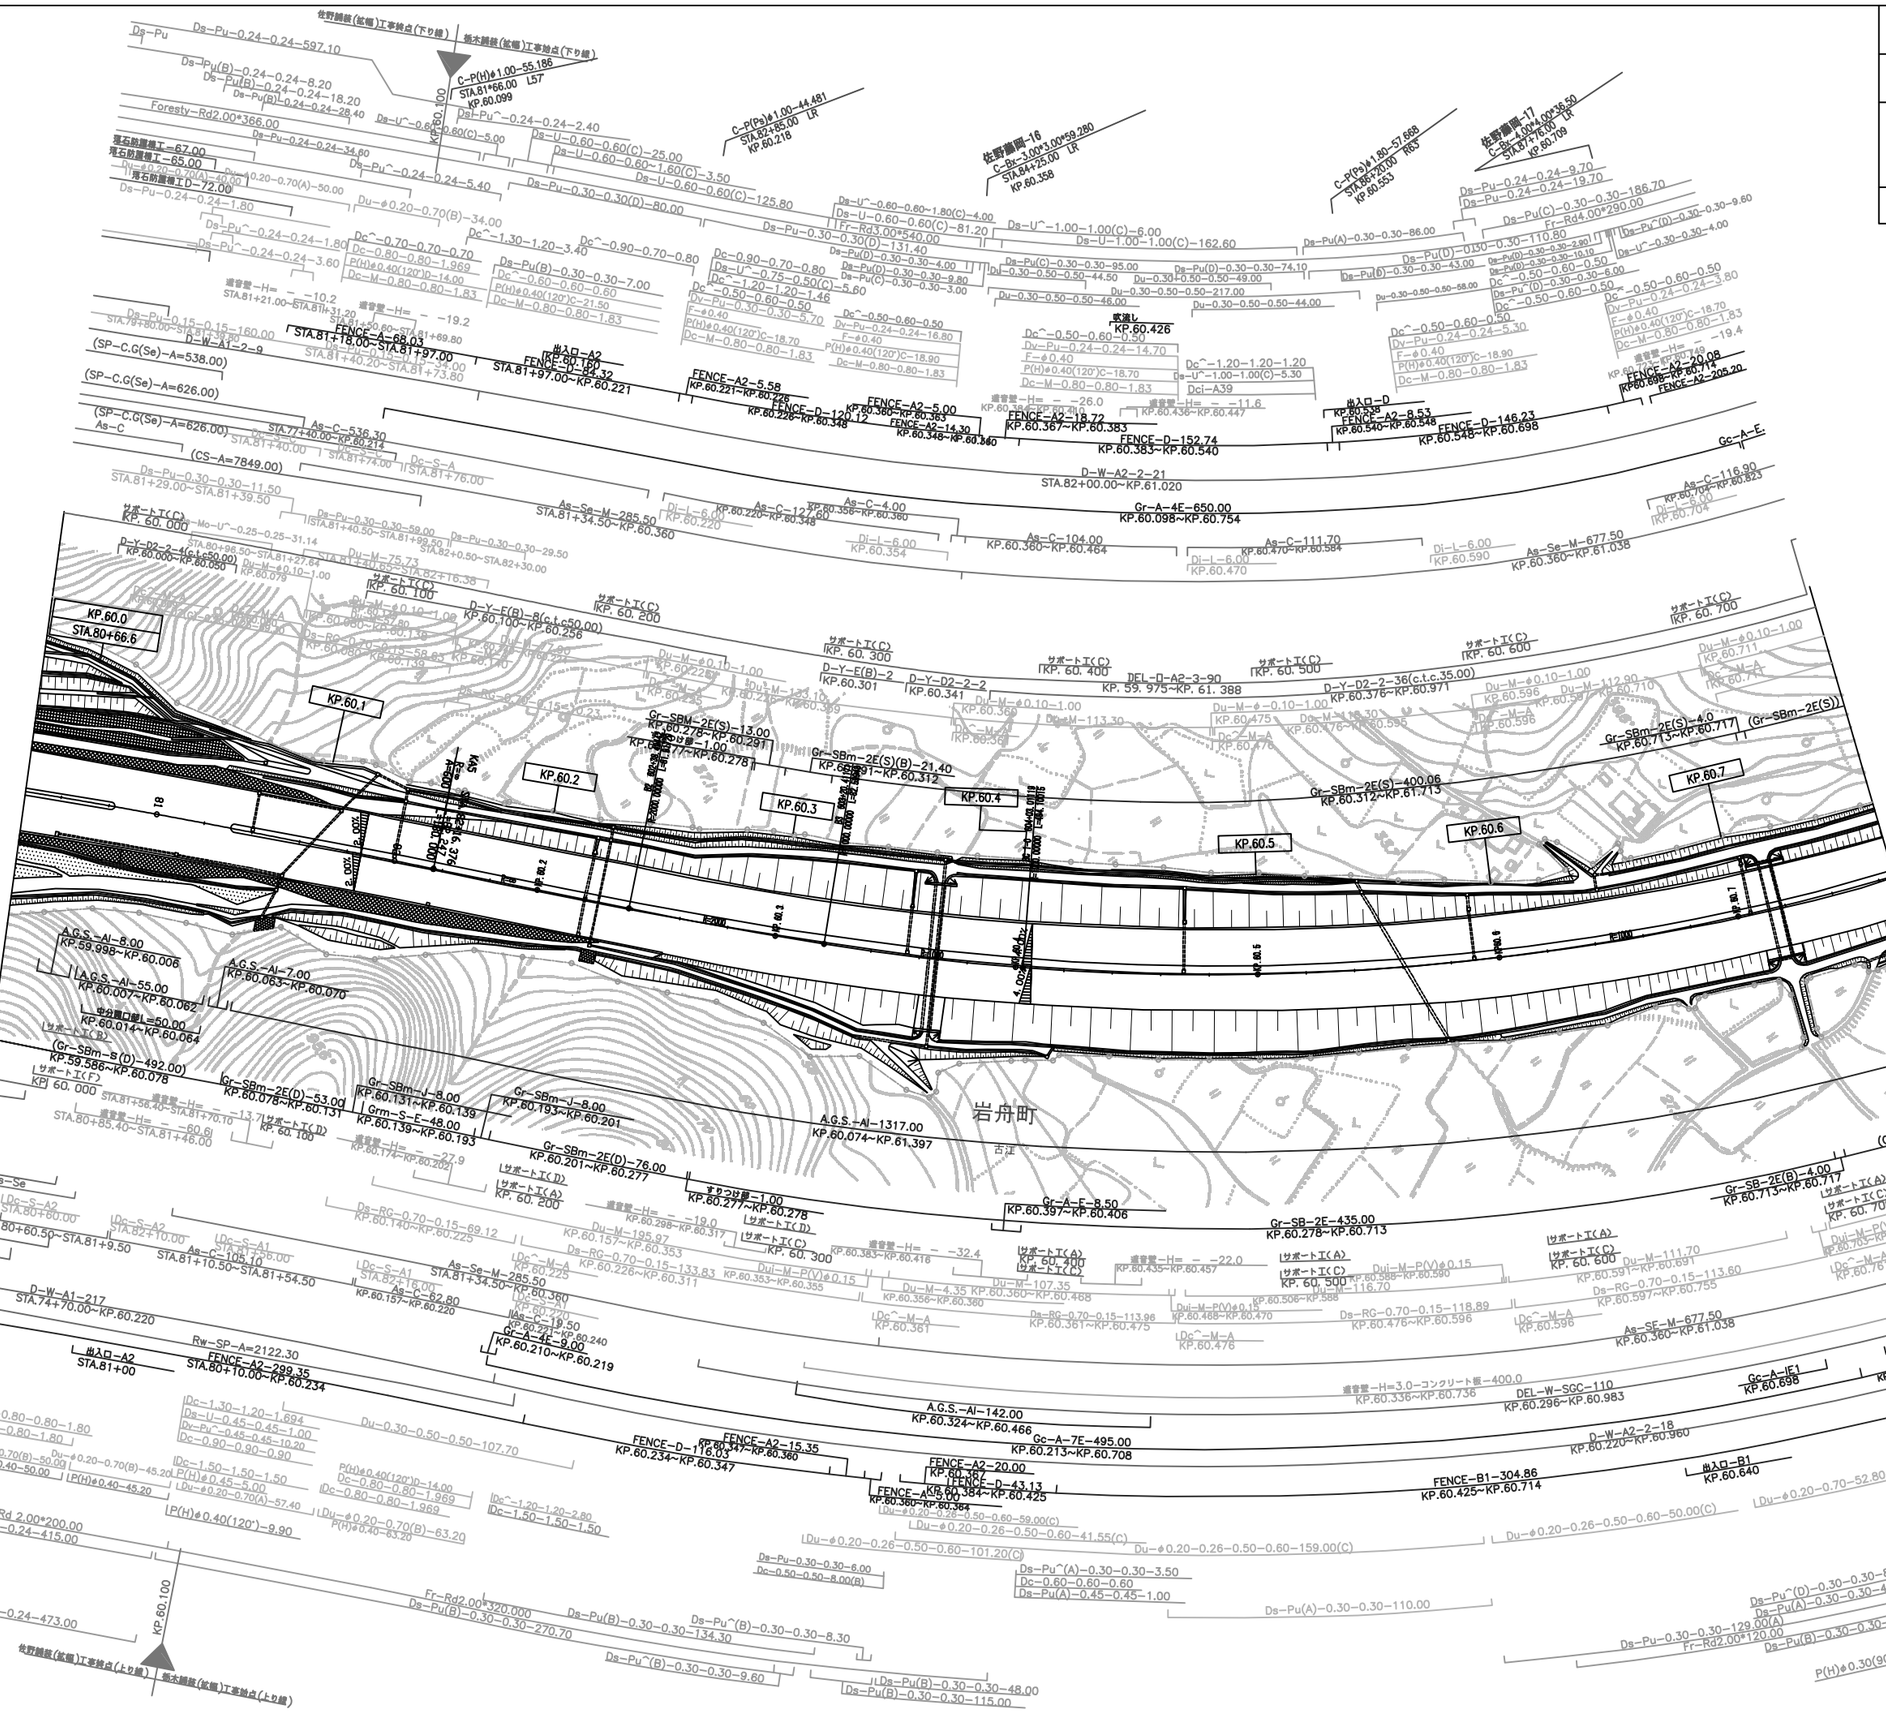
佐野舗装(拡幅)工事終点(下り線)
栃木舗装(拡幅)工事始点(下り線)
岩舟町
KP.60.0
KP.60.1
KP.60.2
KP.60.3
KP.60.4
KP.60.5
KP.60.6
KP.60.7
STA.80+66.6
Forestry-Rd2.00*366.00
Forestry-Rd2.00*200.00
Forestry-Rd
Fr-Rd2.00*320.000
Fr-Rd2.00*120.00
Fr-Rd4.00*290.00
Fr-Rd4.00*30.00
IRL-Rd4.00*30.00
KP.60.100
KP.60.000
KP.60.200
KP.60.300
KP.60.400
KP.60.500
KP.60.600
KP.60.700
KP. 59. 975~KP. 61. 388
DEL-D-A2-3-90
DEL-W-SGC-110
KP.60.296~KP.60.983
D-W-A1-2-9
D-W-A1-217
D-W-A2-2-21
D-W-A2-2-18
D-Y-D2-2-4(c.t.c.50.00)
D-Y-E(B)-8(c.t.c.50.00)
D-Y-E(B)-2
D-Y-D2-2-2
D-Y-D2-2-36(c.t.c.35.00)
Gr-A-4E-650.00
Gr-A-4E-9.00
Gr-A-7E-495.00
Gr-A-E-8.50
Gr-A-IF1-58.00
Gr-SBm-2E(S)-13.00
Gr-SBm-2E(S)(B)-21.40
Gr-SBm-2E(S)-400.06
Gr-SBm-2E(S)-4.0
Gr-SBm-2E(S)-53.00
Gr-SBm-2E(D)-76.00
Gr-SBm-S(D)-492.00
Gr-SBm-I-8.00
Gr-SBm-J-8.00
Grm-S-E-48.00
Gr-SB-2E(B)-4.00
Gr-SB-2E-435.00
(Gr-SB-2E)
A.G.S.-Al-8.00
A.G.S.-Al-55.00
A.G.S.-Al-7.00
A.G.S.-Al-1317.00
A.G.S.-Al-142.00
FENCE-A2-5.58
FENCE-A2-5.00
FENCE-A2-14.30
FENCE-A2-18.72
FENCE-A2-8.53
FENCE-A2-20.08
FENCE-A2-205.20
FENCE-A2-299.35
FENCE-A2-15.35
FENCE-A2-20.00
FENCE-A2-17.95
FENCE-D-120.12
FENCE-D-152.74
FENCE-D-146.23
FENCE-D-16.03
FENCE-D-43.13
FENCE-B1-304.86
As-C-536.30
As-C-105.10
As-C-82.80
As-C-18.50
As-C-4.00
As-C-104.00
As-C-111.70
As-C-116.90
As-Se-M-285.50
As-SF-M-677.50
As-Se
As-C
Rw-SP-A=2122.30
(SP-C.G(Se)-A=538.00)
(SP-C.G(Se)-A=626.00)
(SP-C.G(Se)-A=626.00)
(CS-A=7849.00)
岩舟町
古江
佐野舗装-16
C-Br-1.00*3.00*59.280
STA.84+25.00 LR
KP.60.358
佐野舗装-17
C-Br-1.00*4.00*56.50
STA.87+74.00 LR
KP.60.709
C-P(Ps)φ1.00-44.481
STA.82+85.00 LR
KP.60.218
C-P(Ps)φ1.80-57.669
STA.86+20.00 RR
KP.60.553
C-P(H)φ1.00-55.186
STA.81+66.00 LSZ
KP.60.099
埋石防護堤工-67.00
埋石防護堤工-65.00
埋石防護堤工D-72.00
出入口-A2
STA.81+00
出入口-D
KP.60.538
出入口-B1
KP.60.640
KP.60.426
KP.60.698
KP.60.719
KP.60.702~KP.60.760
KP.60.731
KP.60.716~KP.60.731
KP.60.714
KP.60.717
KP.60.713
KP.60.711
KP.60.710
KP.60.705
KP.60.761
KP.60.548~KP.60.698
KP.60.540~KP.60.548
KP.60.383~KP.60.540
KP.60.367~KP.60.383
KP.60.348~KP.60.360
KP.60.226~KP.60.348
KP.60.221~KP.60.226
KP.60.201~KP.60.277
KP.60.193~KP.60.201
KP.60.139~KP.60.193
KP.60.131~KP.60.139
KP.60.078~KP.60.131
KP.59.586~KP.60.078
KP.59.998~KP.60.006
KP.60.007~KP.60.062
KP.60.063~KP.60.070
KP.60.074~KP.61.397
KP.60.324~KP.60.466
KP.60.213~KP.60.708
KP.60.234~KP.60.347
KP.60.210~KP.60.219
KP.60.157~KP.60.220
KP.60.100~KP.60.296
KP.60.277~KP.60.291
KP.60.291~KP.60.312
KP.60.312~KP.61.713
KP.60.278~KP.60.713
KP.60.397~KP.60.406
KP.60.425~KP.60.714
KP.60.360~KP.60.364
KP.60.364~KP.60.425
KP.60.436~KP.60.447
KP.60.435~KP.60.457
KP.60.506~KP.60.588
KP.60.488~KP.60.506
KP.60.468~KP.60.470
KP.60.470~KP.60.584
KP.60.590~KP.60.591
KP.60.591~KP.60.597
KP.60.597~KP.60.755
KP.60.755~KP.60.761
KP.60.596~KP.60.597
KP.60.588~KP.60.590
KP.60.584~KP.60.588
KP.60.476~KP.60.596
KP.60.475~KP.60.476
KP.60.470~KP.60.475
KP.60.361~KP.60.468
KP.60.360~KP.60.361
KP.60.354~KP.60.355
KP.60.355~KP.60.360
KP.60.383~KP.60.418
KP.60.418~KP.60.435
KP.60.457~KP.60.468
KP.60.336~KP.60.736
KP.60.736~KP.60.755
KP.60.220~KP.60.960
KP.60.960~KP.61.038
KP.60.360~KP.61.038
KP.60.590~KP.60.596
KP.60.596~KP.60.597
KP.60.597~KP.60.755
KP.60.755~KP.60.761
KP.60.705~KP.60.755
KP.60.761~KP.60.823
KP.60.823~KP.60.704
KP.60.704~KP.60.705
KP.60.711~KP.60.596
KP.60.596~KP.60.710
KP.60.710~KP.60.717
KP.60.717~KP.60.711
KP.60.711~KP.60.596
KP.60.596~KP.60.591
KP.60.591~KP.60.597
KP.60.597~KP.60.755
KP.60.755~KP.60.761
KP.60.761~KP.60.705
KP.60.705~KP.60.755
KP.60.755~KP.60.597
KP.60.597~KP.60.591
KP.60.591~KP.60.596
KP.60.596~KP.60.711
KP.60.711~KP.60.710
KP.60.710~KP.60.717
KP.60.717~KP.60.713
KP.60.713~KP.60.278
KP.60.278~KP.60.397
KP.60.397~KP.60.406
KP.60.406~KP.60.278
KP.60.278~KP.60.713
KP.60.713~KP.60.717
KP.60.717~KP.60.711
KP.60.711~KP.60.596
KP.60.596

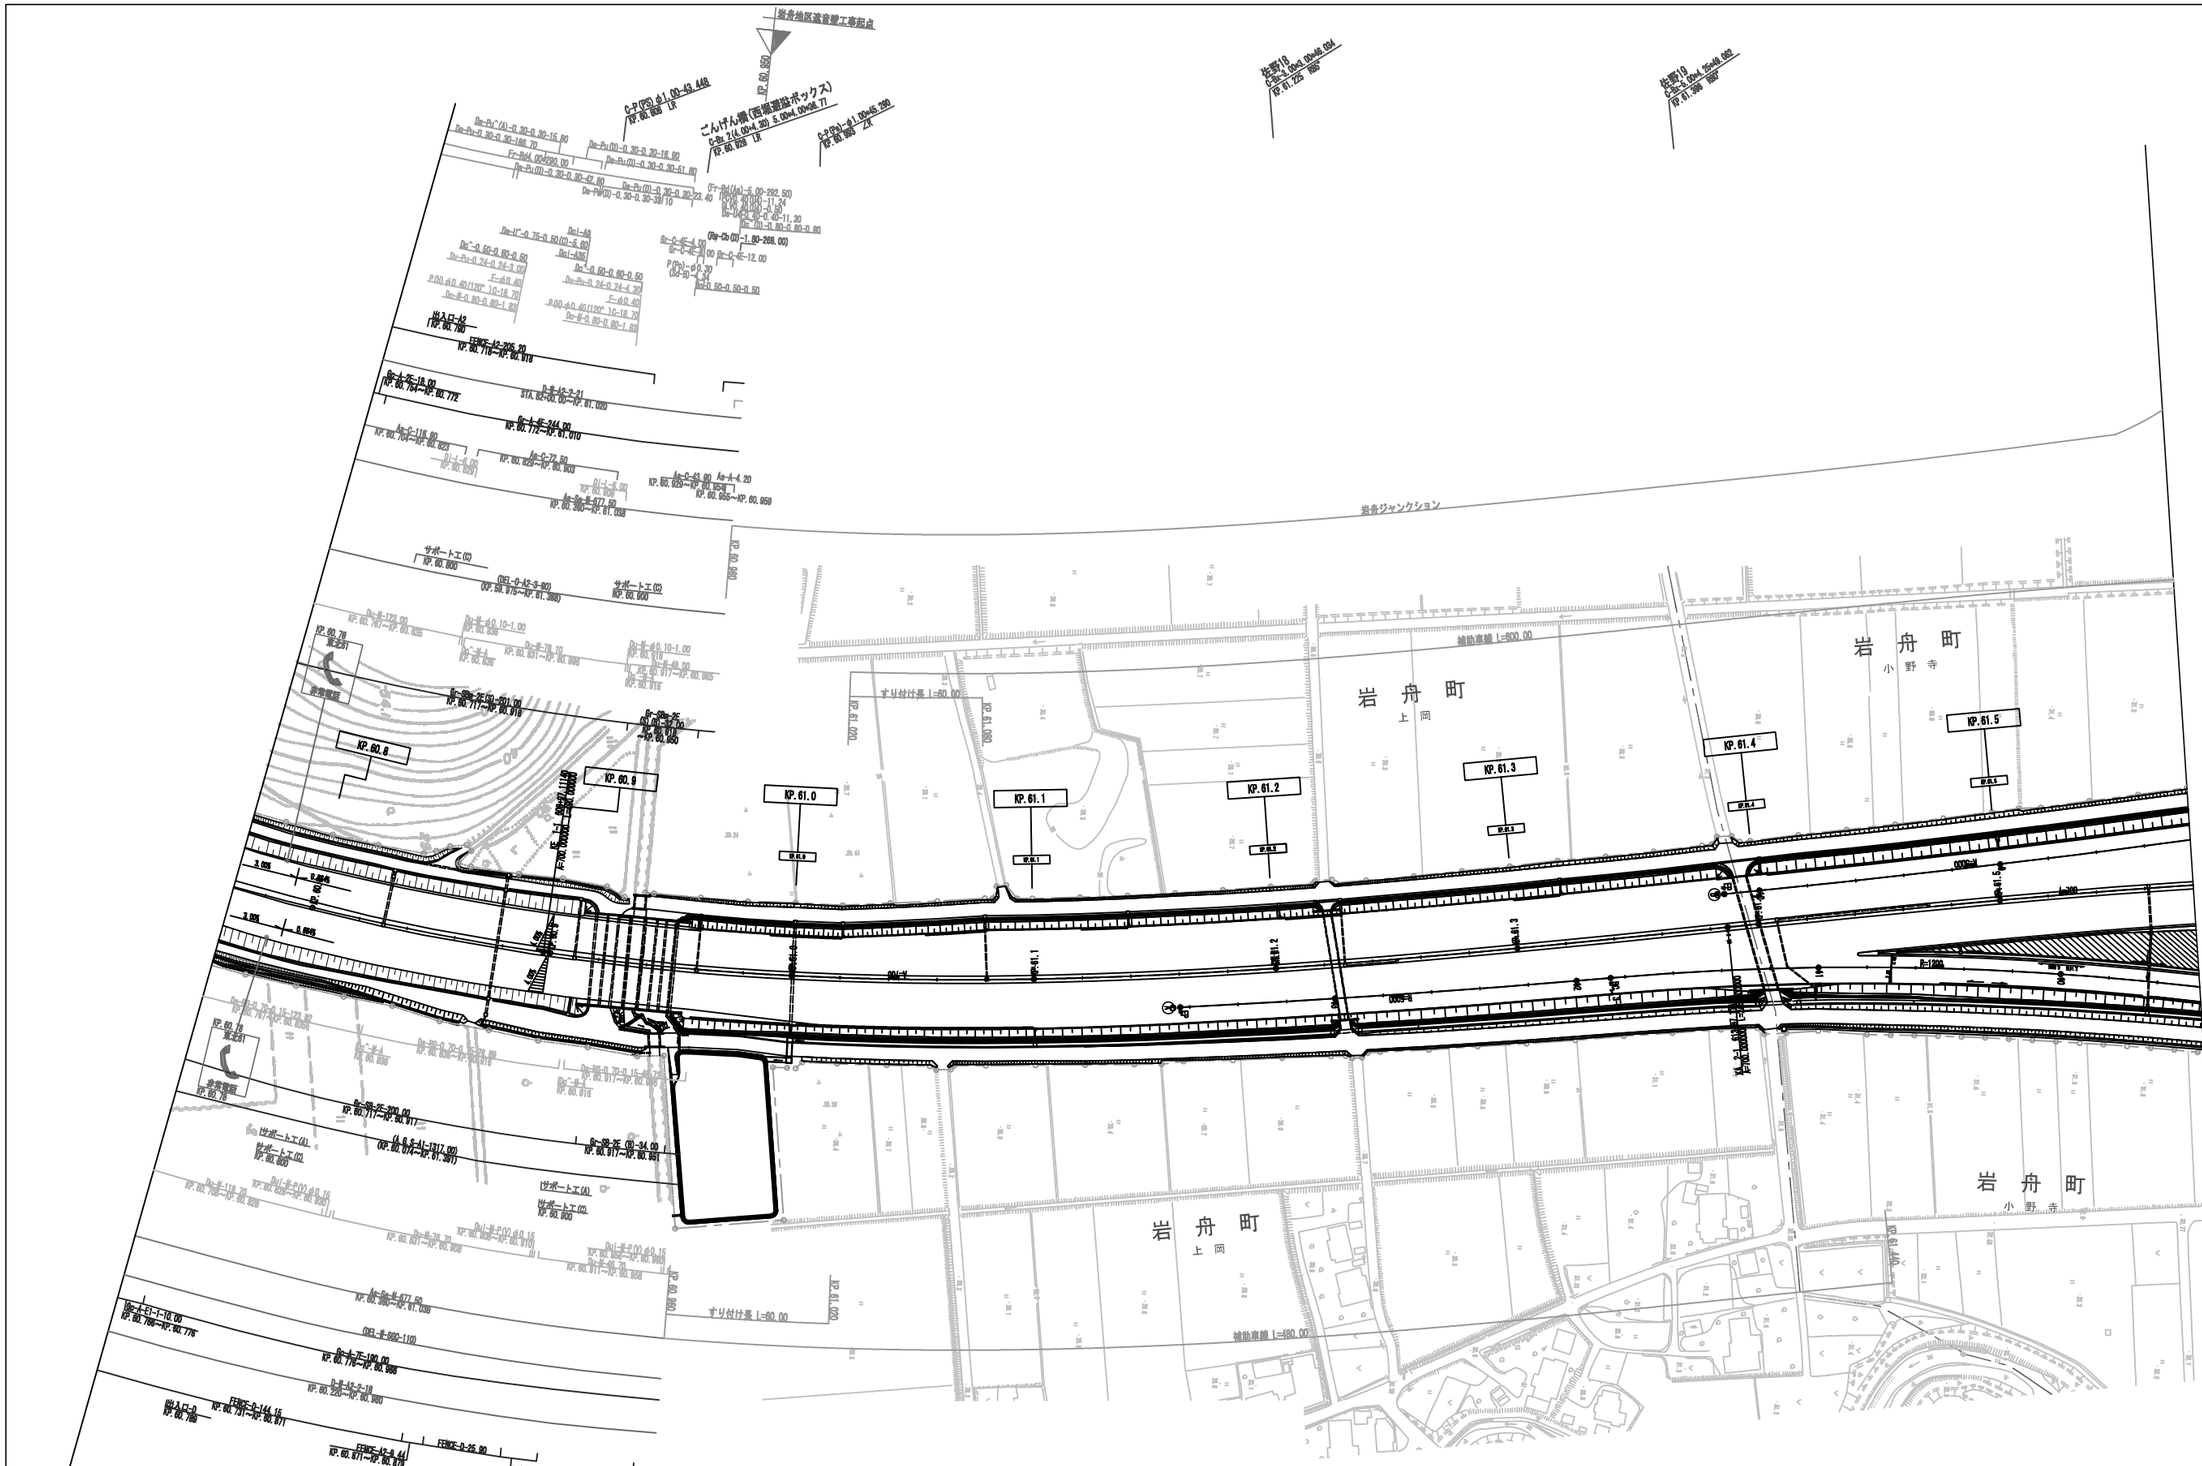

調 整 年 月	摘 要
第2回 2006年9月	
第3回 2008年5月	
第4回 2010年5月	
第5回 2011年3月	

東北縦貫自動車道弘前線 東北自動車道(佐野藤岡～岩舟)			――
工種	管理用平面図		――
名称	KP.60.766～KP.61.580	縮尺 1/1000	10/13
東日本高速道路(株) 関東支社			

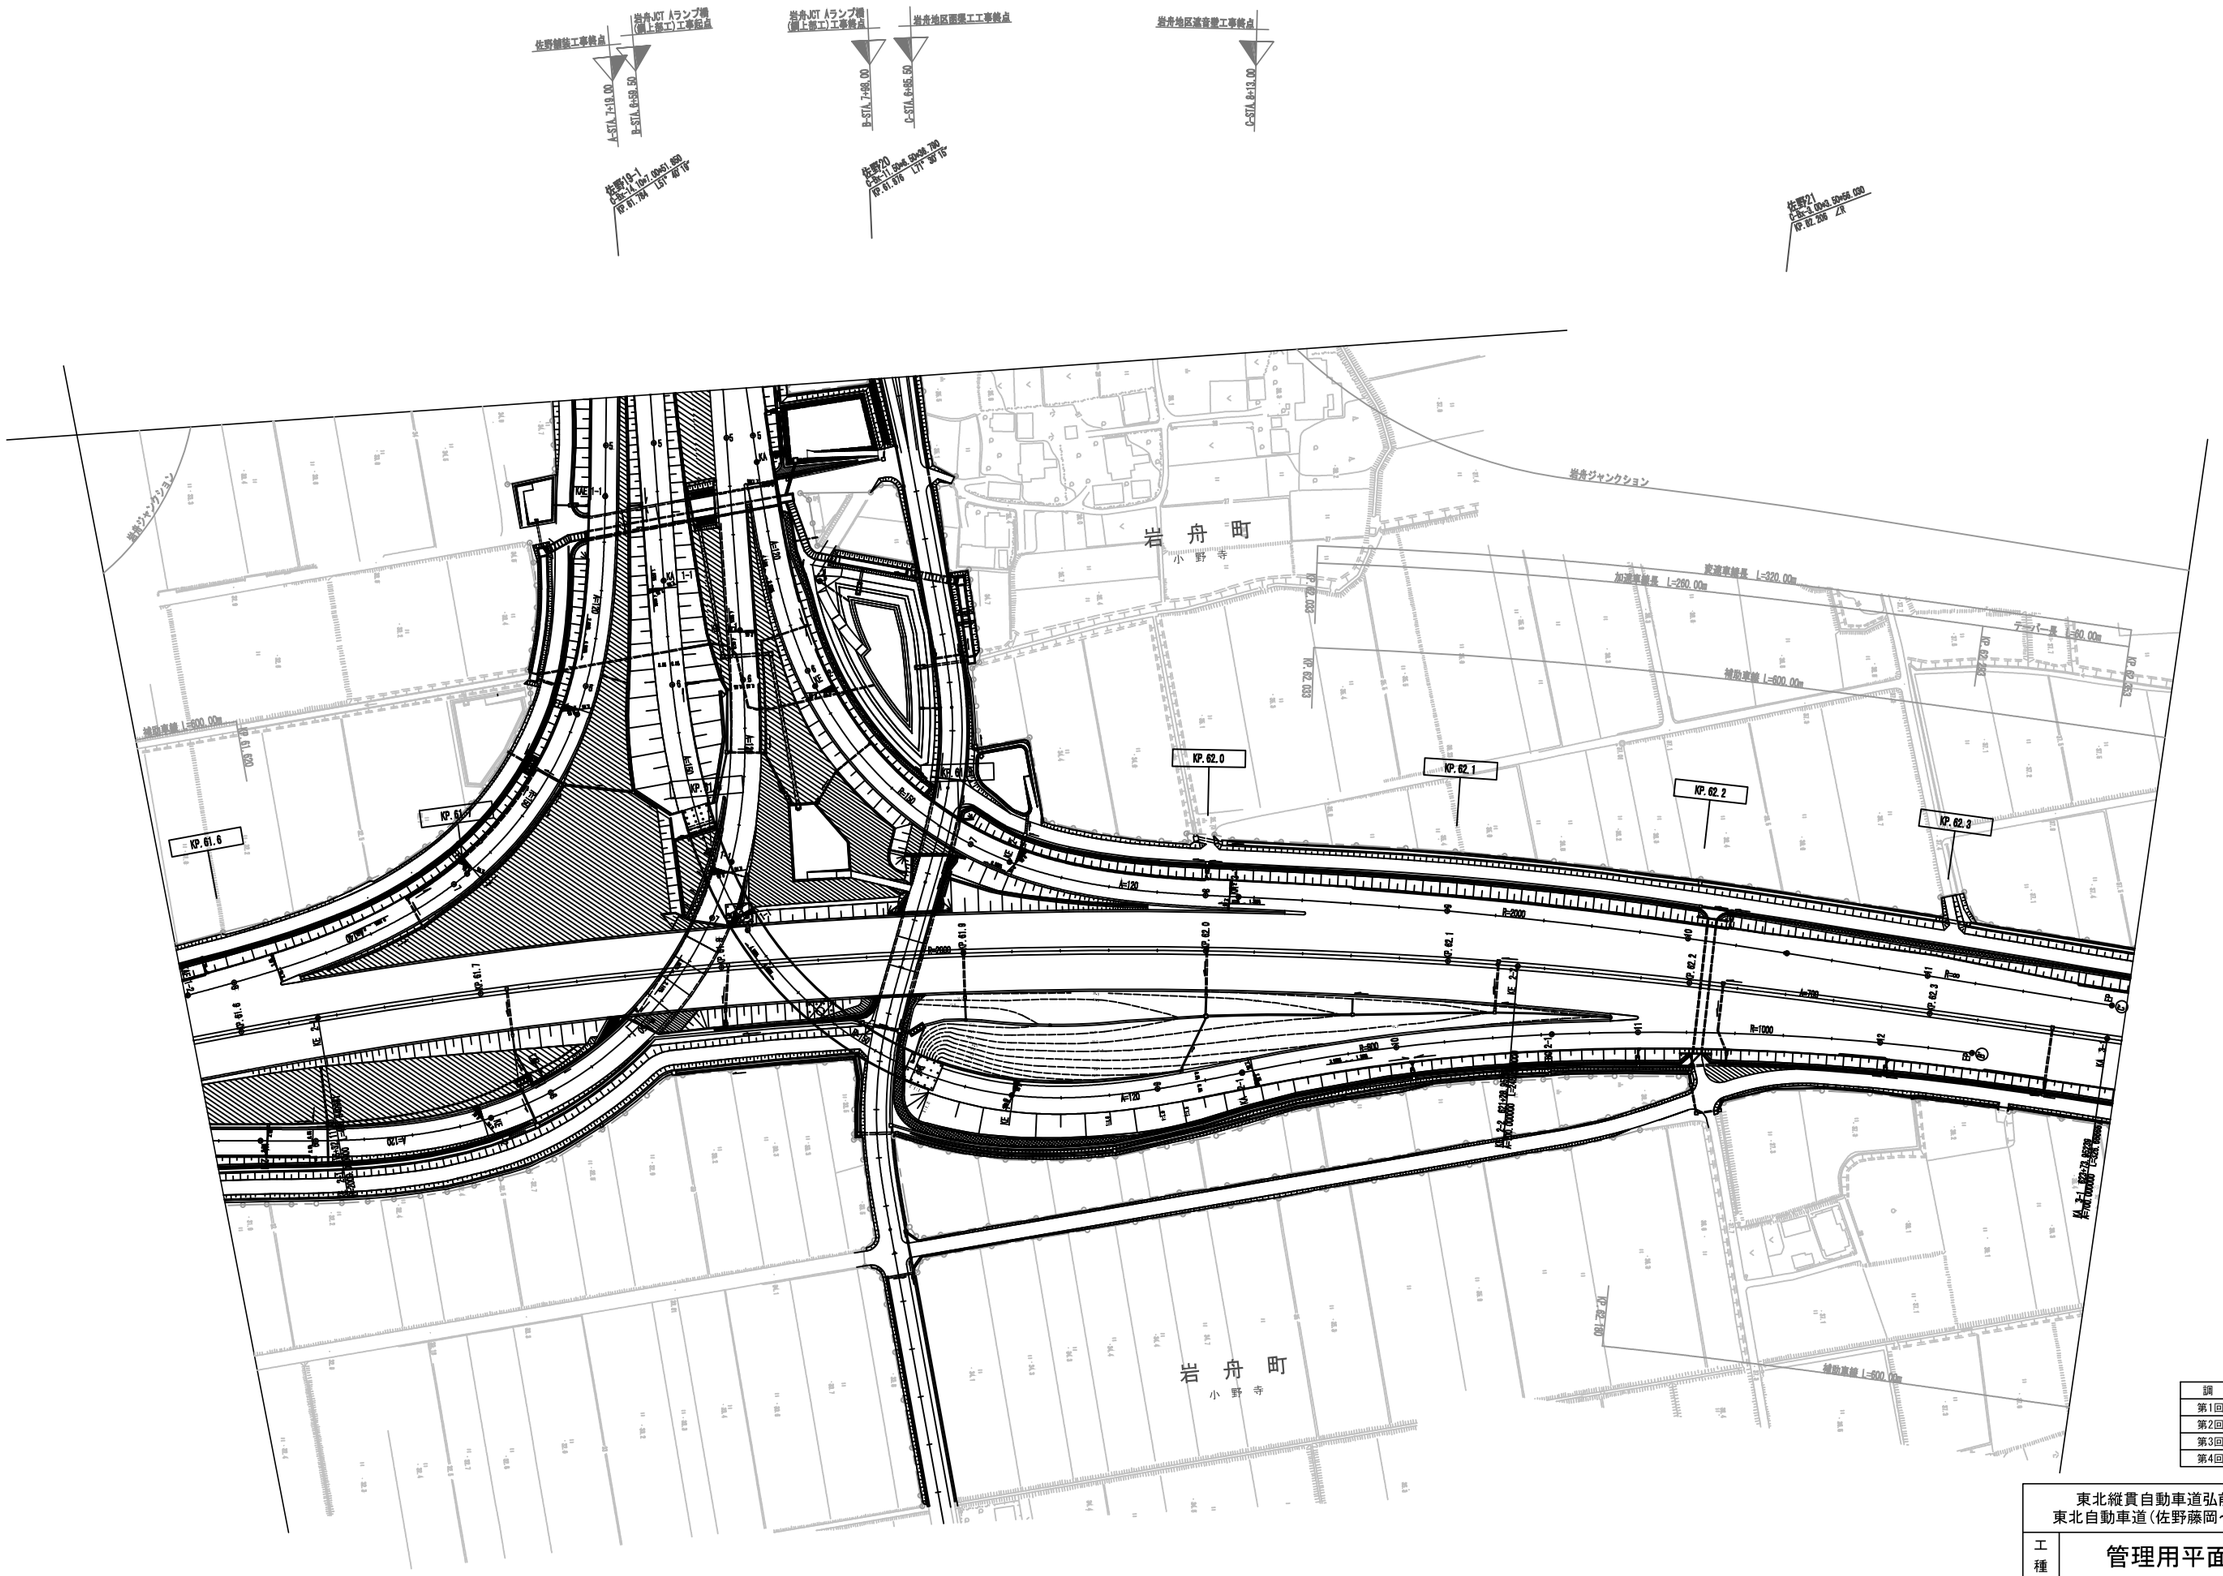

調整年月	摘要
第1回 2006年3月	
第2回 2006年9月	
第3回 2011年3月	
第4回 2018年3月	

東北縦貫自動車道弘前線 東北自動車道(佐野藤岡～岩舟)			——
工種	管理用平面図		——
名称	KP.61.580～KP.62.380	縮尺 1/1000	11/13
東日本高速道路(株) 関東支社			

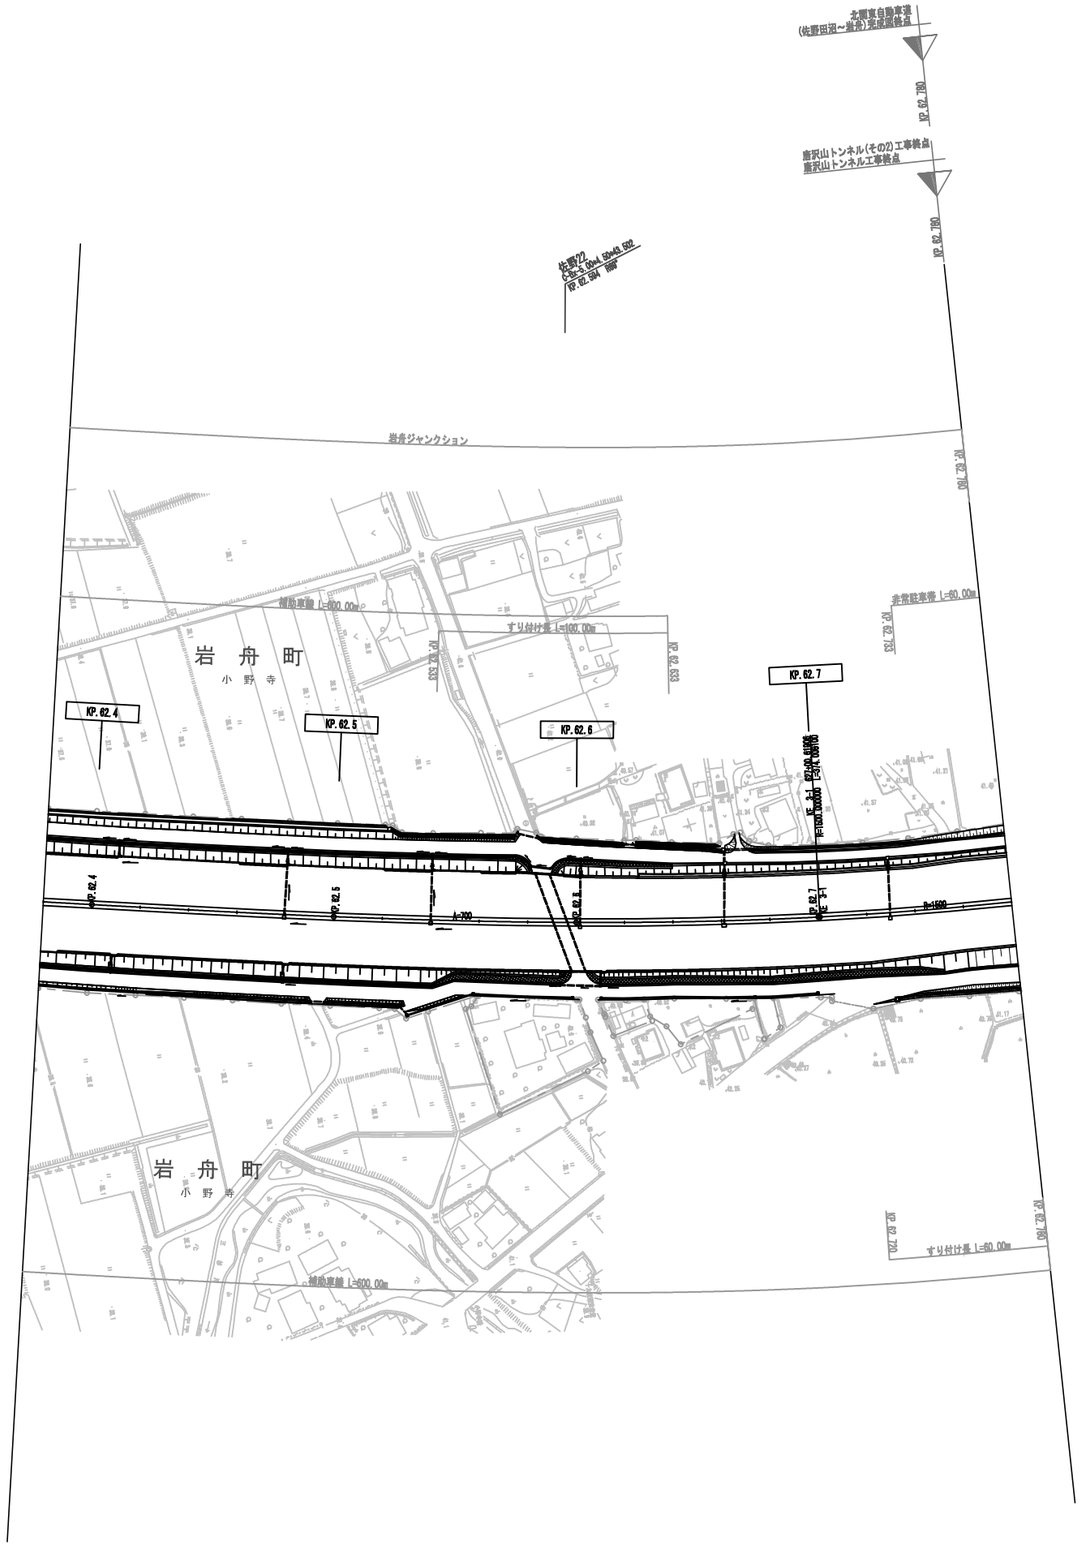

調整年月	摘要
第1回 2006年3月	
第2回 2006年9月	
第3回 2010年5月	
第4回 2011年3月	
第5回 2018年3月	

東北縦貫自動車道弘前線 東北自動車道(佐野藤岡～岩舟)			――
工種	管理用平面図		――
名称	KP.62.380～KP.62.780	縮尺 1/1000	12/13
東日本高速道路(株) 関東支社			

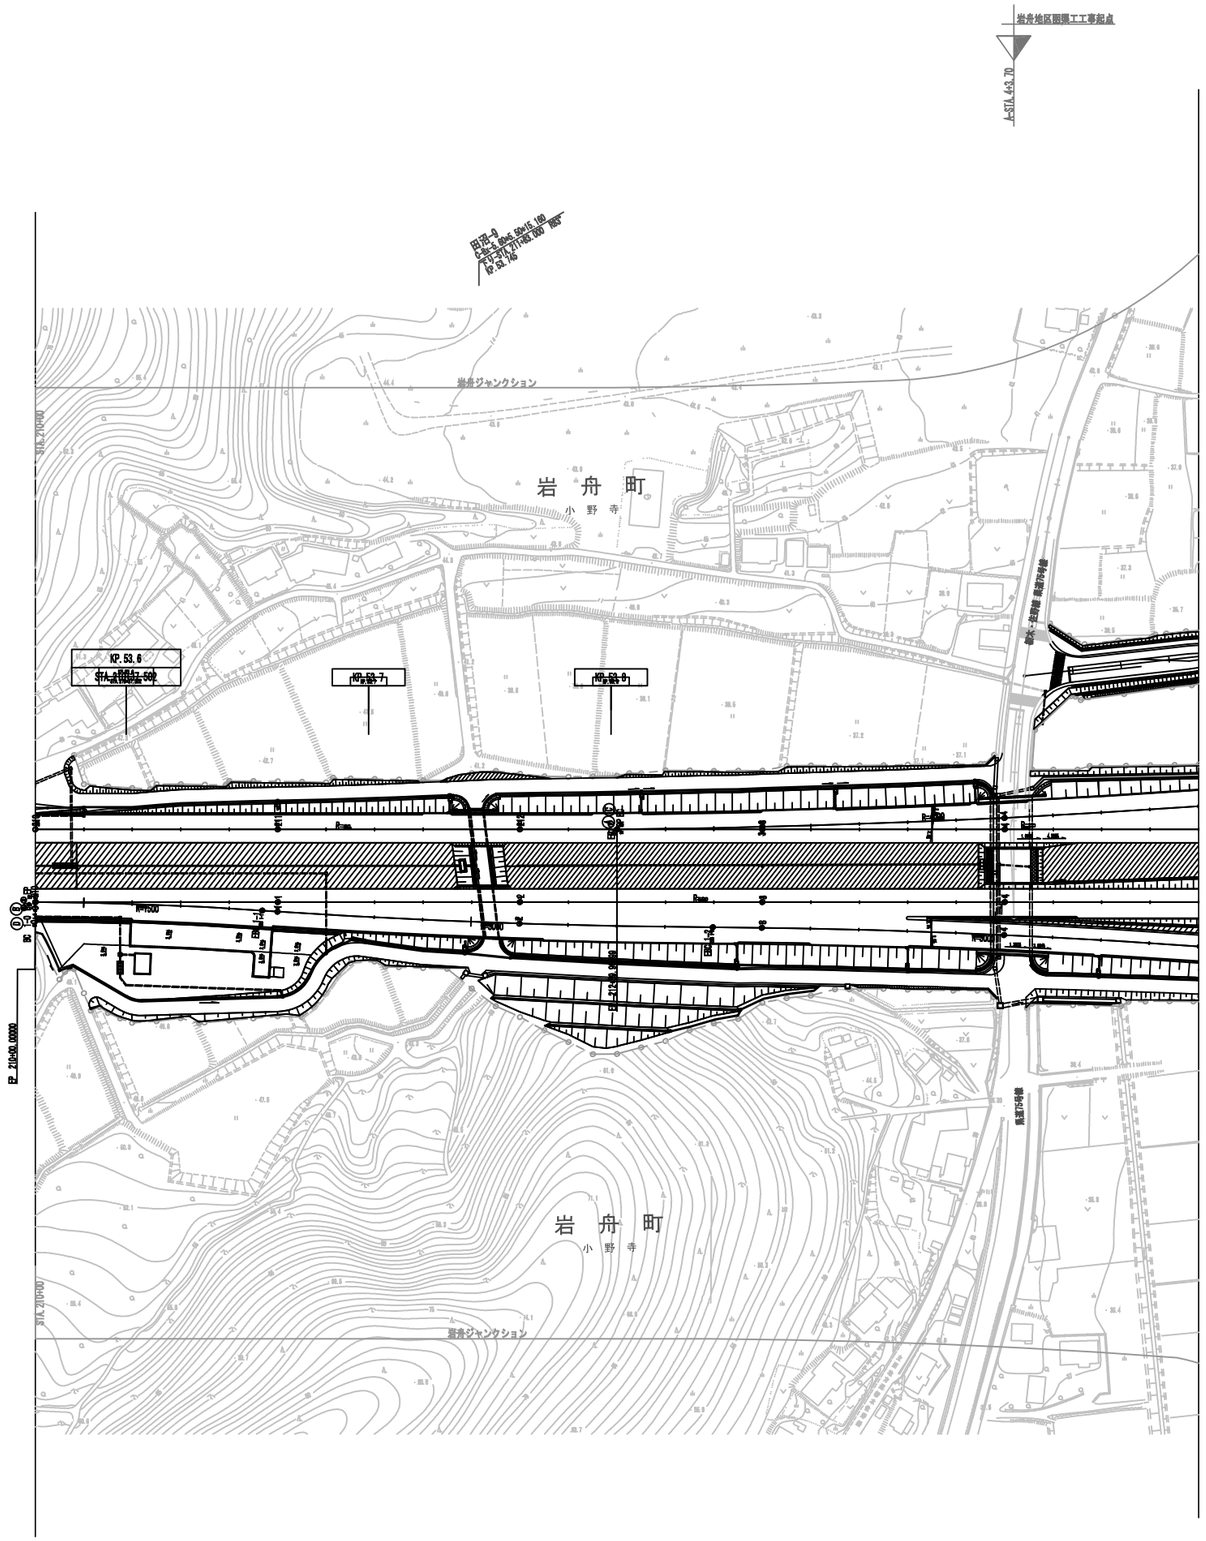

調　整　年　月	摘　要

東北縦貫自動車道弘前線 東北自動車道(佐野藤岡～岩舟)			――
工種	管理用平面図		――
名称	KP.53.562～KP.54.042 STA.210+00.00～A-STA.4+80.00	縮尺 1/1000	13 13
東日本高速道路(株)　関東支社			

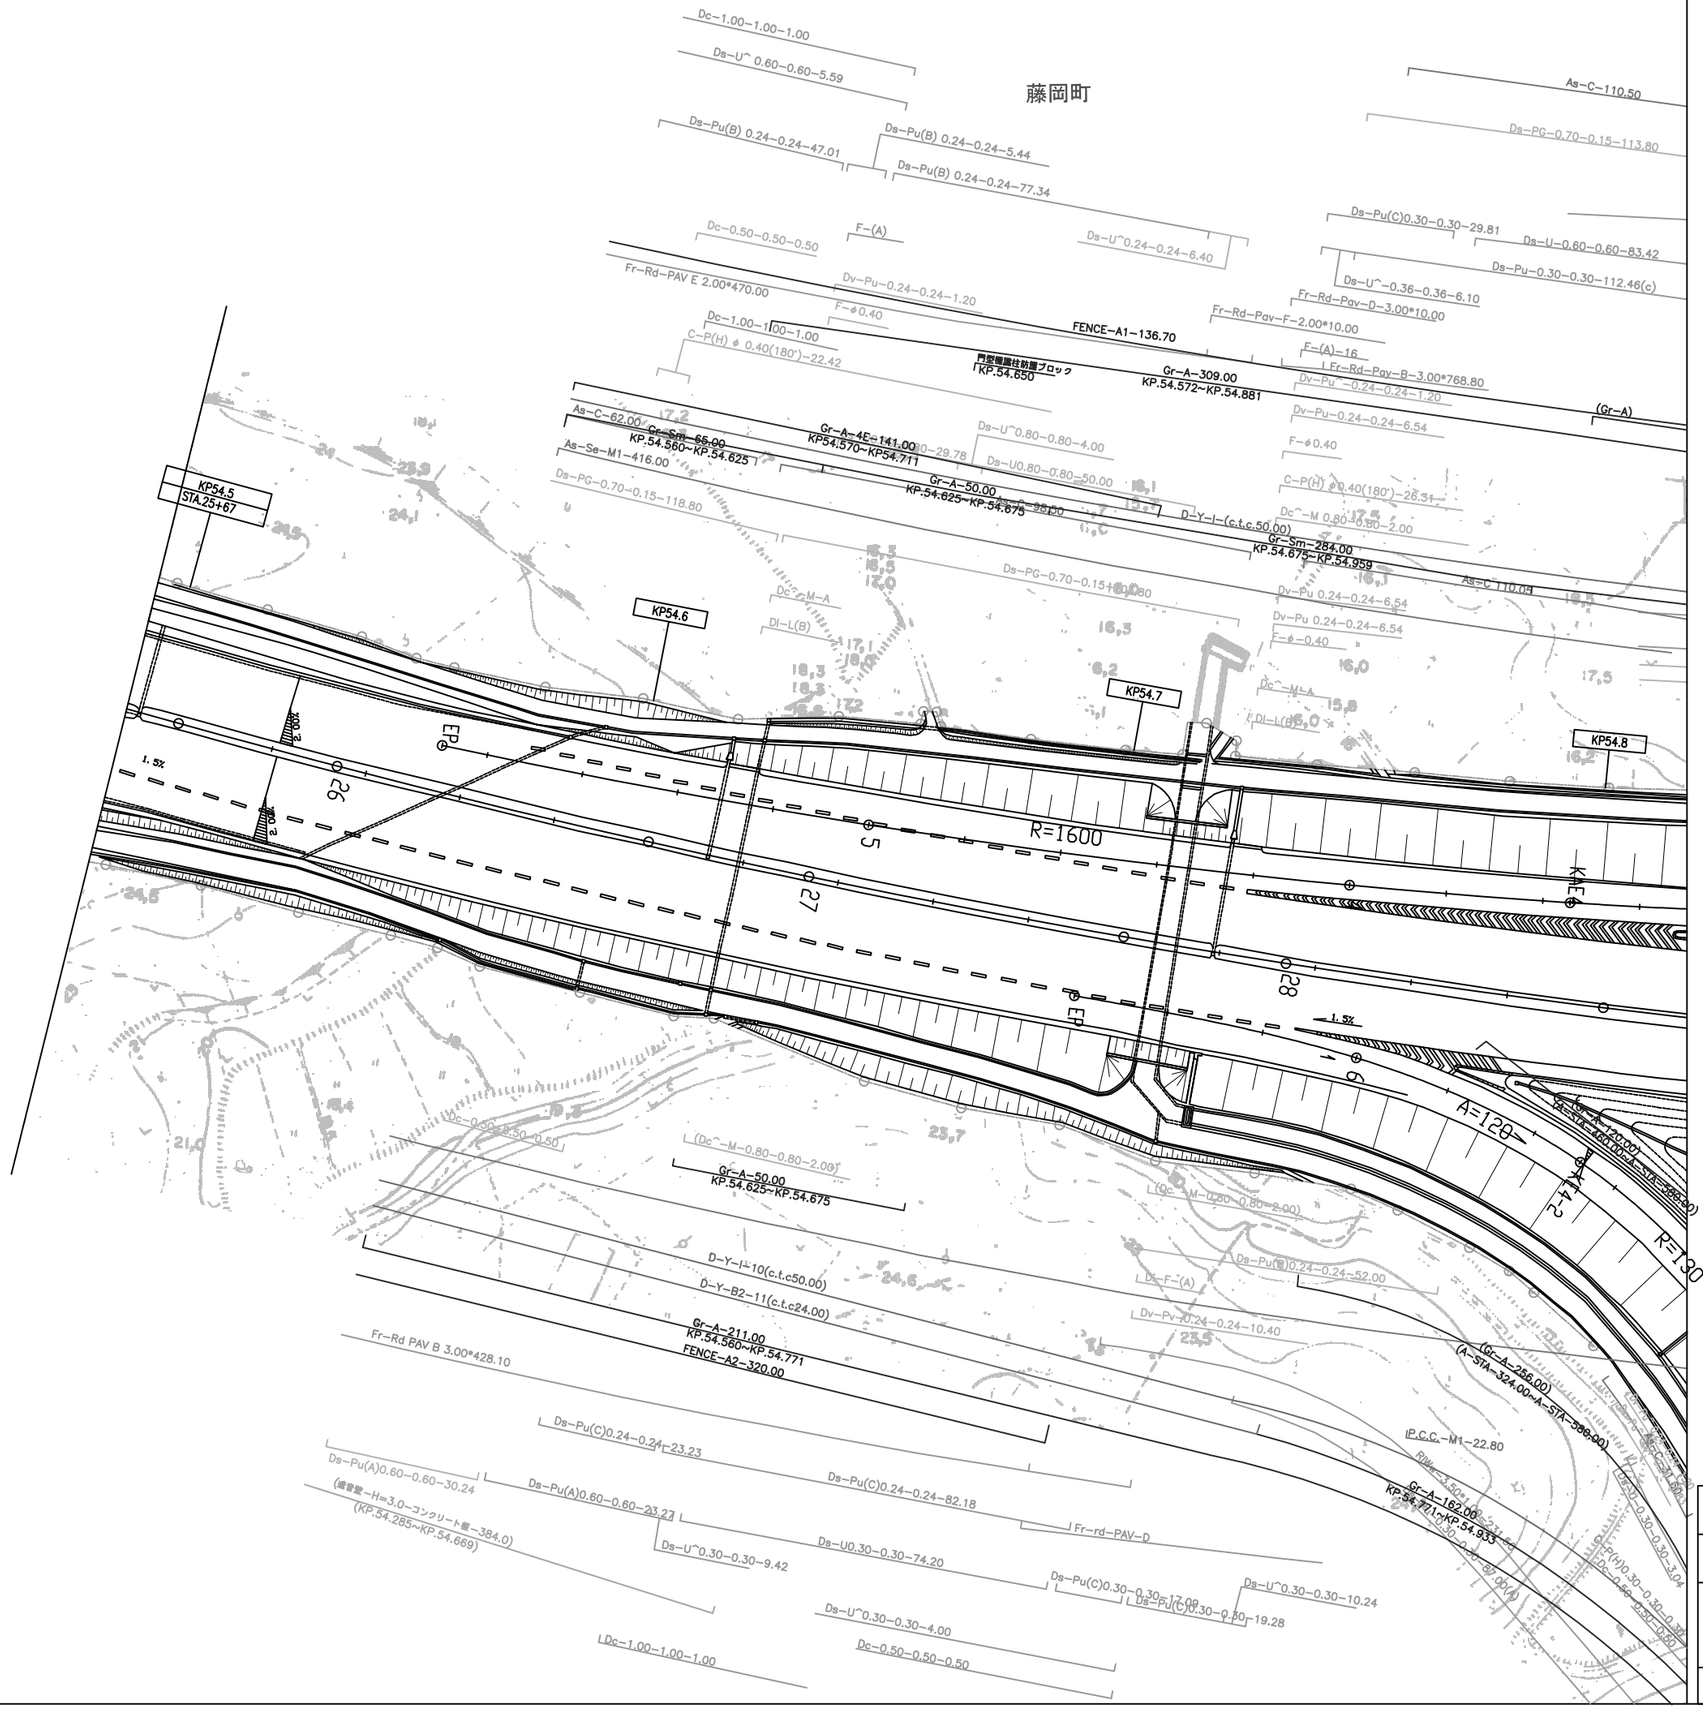

調整年月	摘要
第1回　2006年3月	

東北縦貫自動車道弘前線 東北自動車道（佐野藤岡～岩舟）			——
工種	管理用平面図		——
名称	佐野藤岡インターチェンジ KP. 54. 493～KP. 54. 821 STA. 25+57～STA. 28+82	縮尺 1/500	1 4
東日本高速道路（株）関東支社			

東北縦貫自動車道弘前線
東北自動車道（佐野藤岡～岩舟）

工種：管理用平面図

名称：佐野藤岡インターチェンジ
KP. 54. 490～KP. 55. 630
STA. 544+90～STA. 556+30

縮尺：1/500

2/4

東日本高速道路(株)関東支社

調整年月	摘要
第1回　2005年11月	
第2回　2006年 9月	
第3回　2012年 5月	

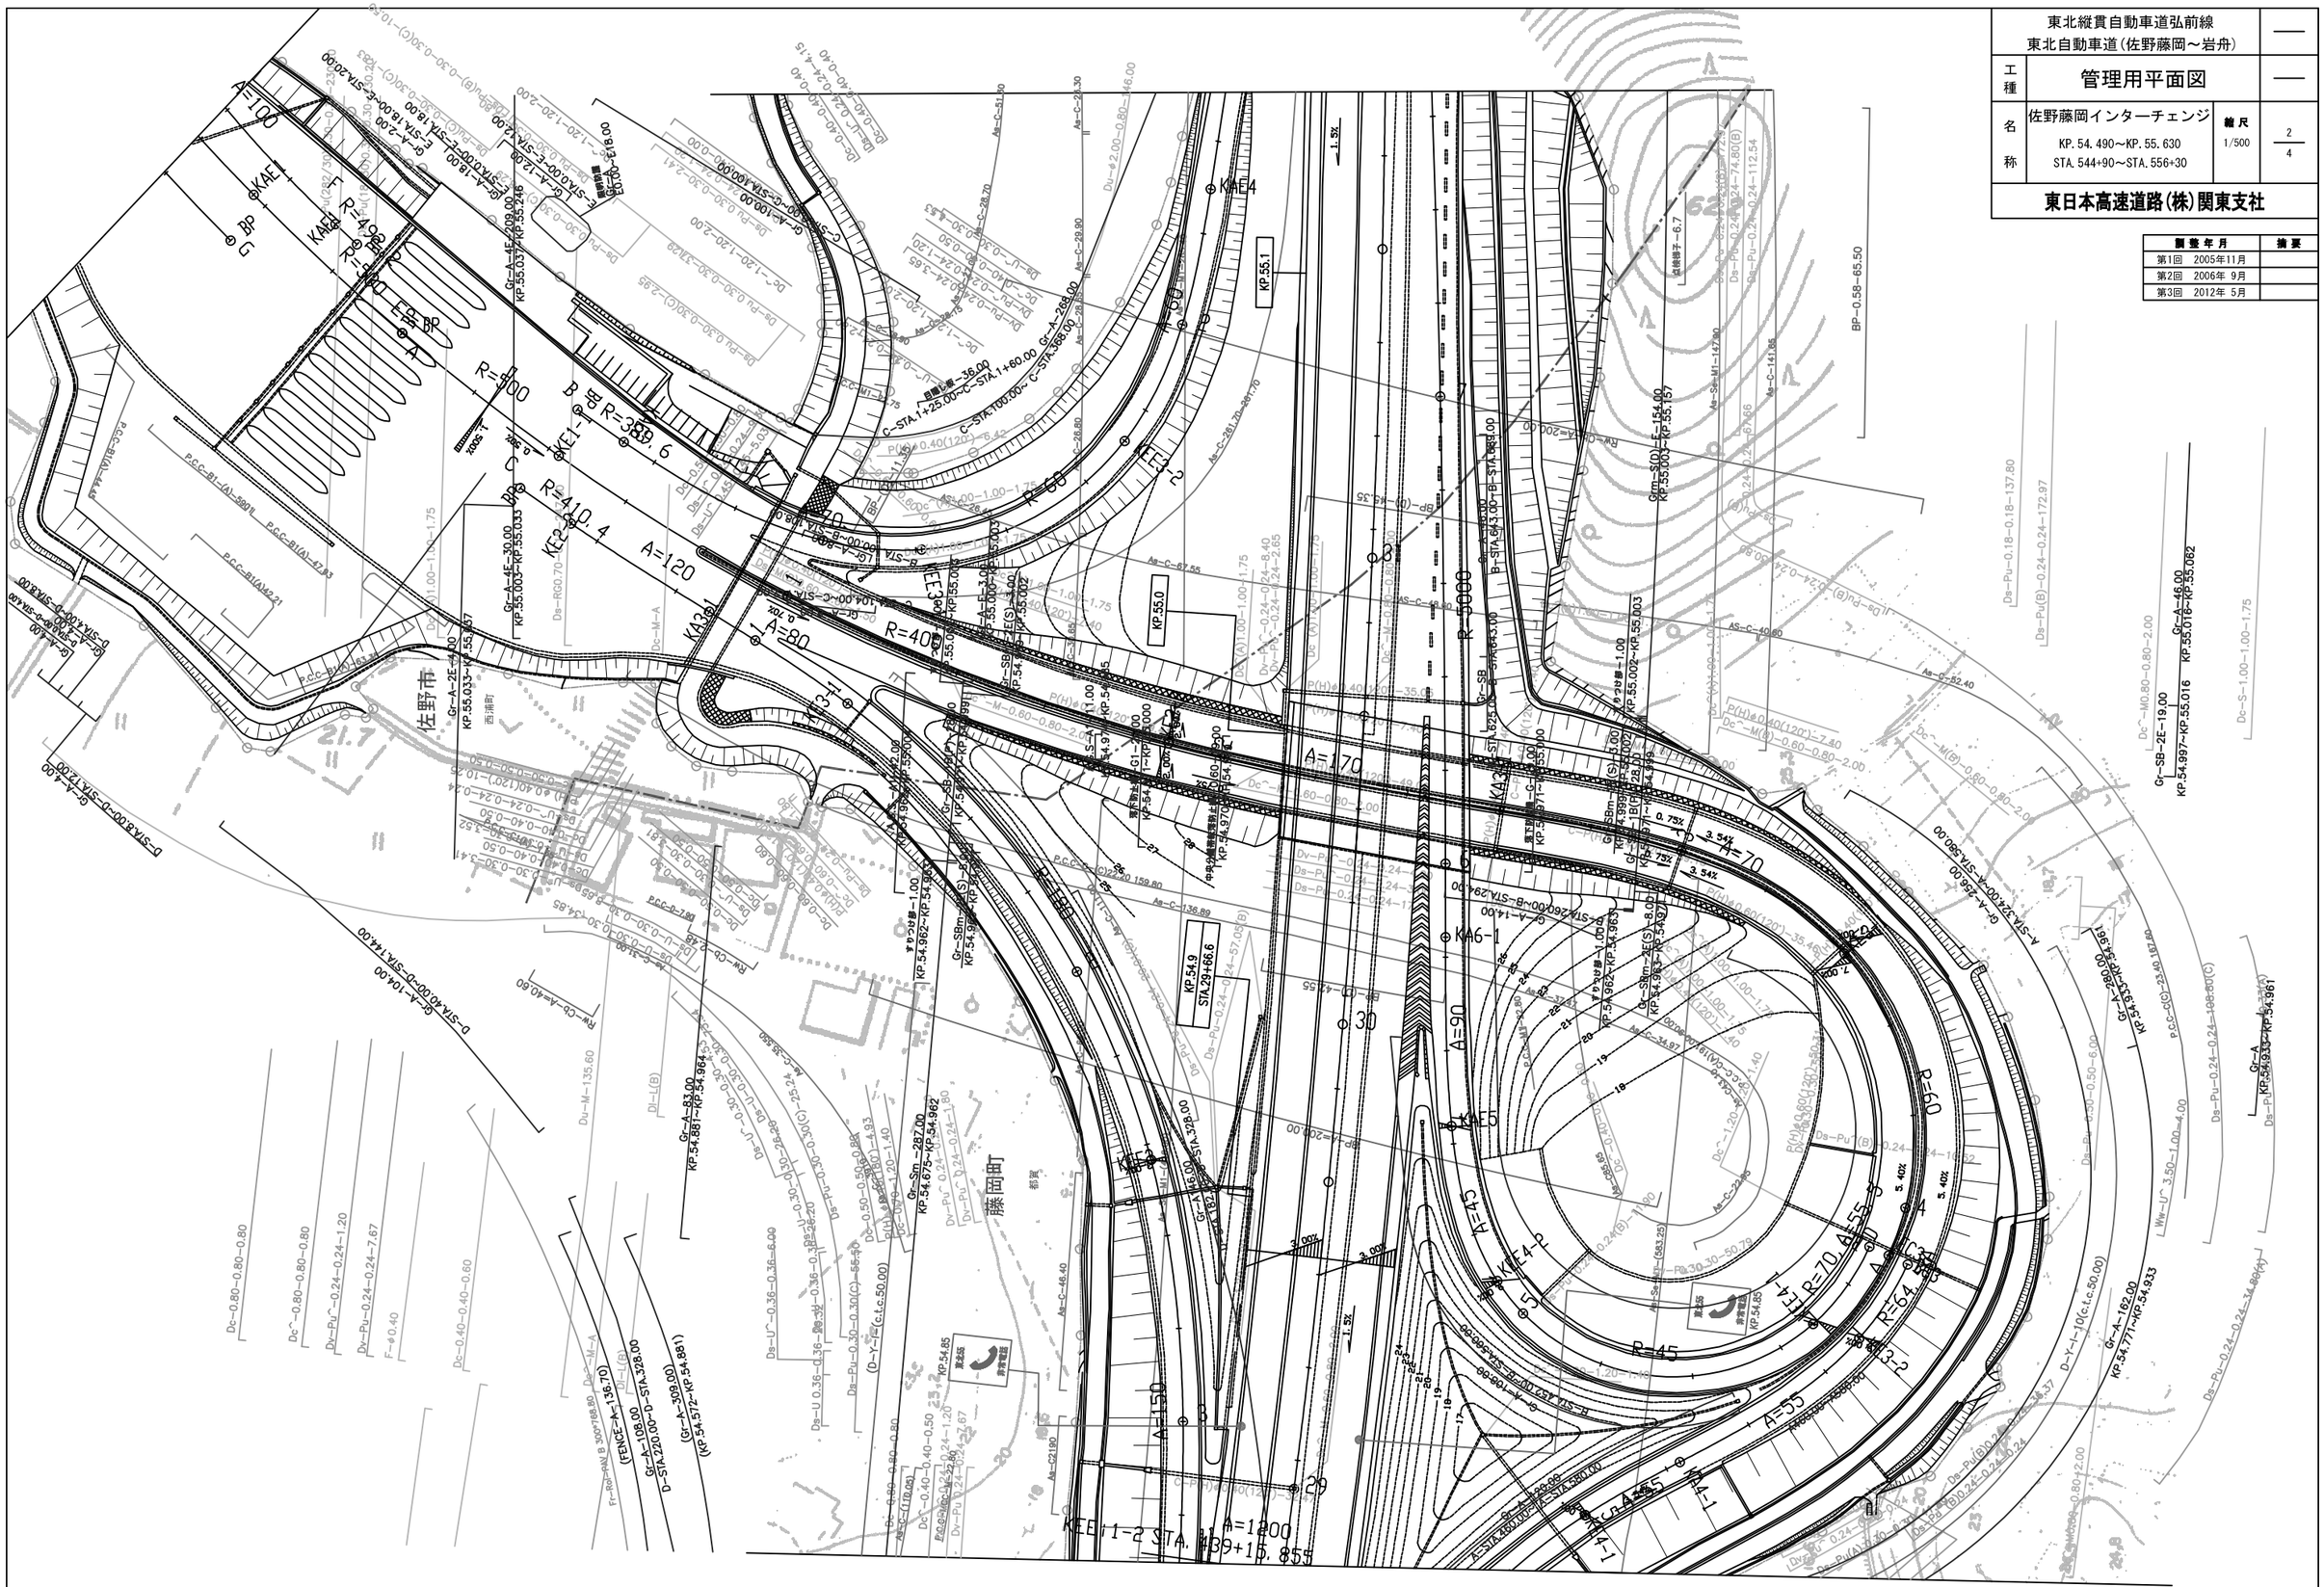

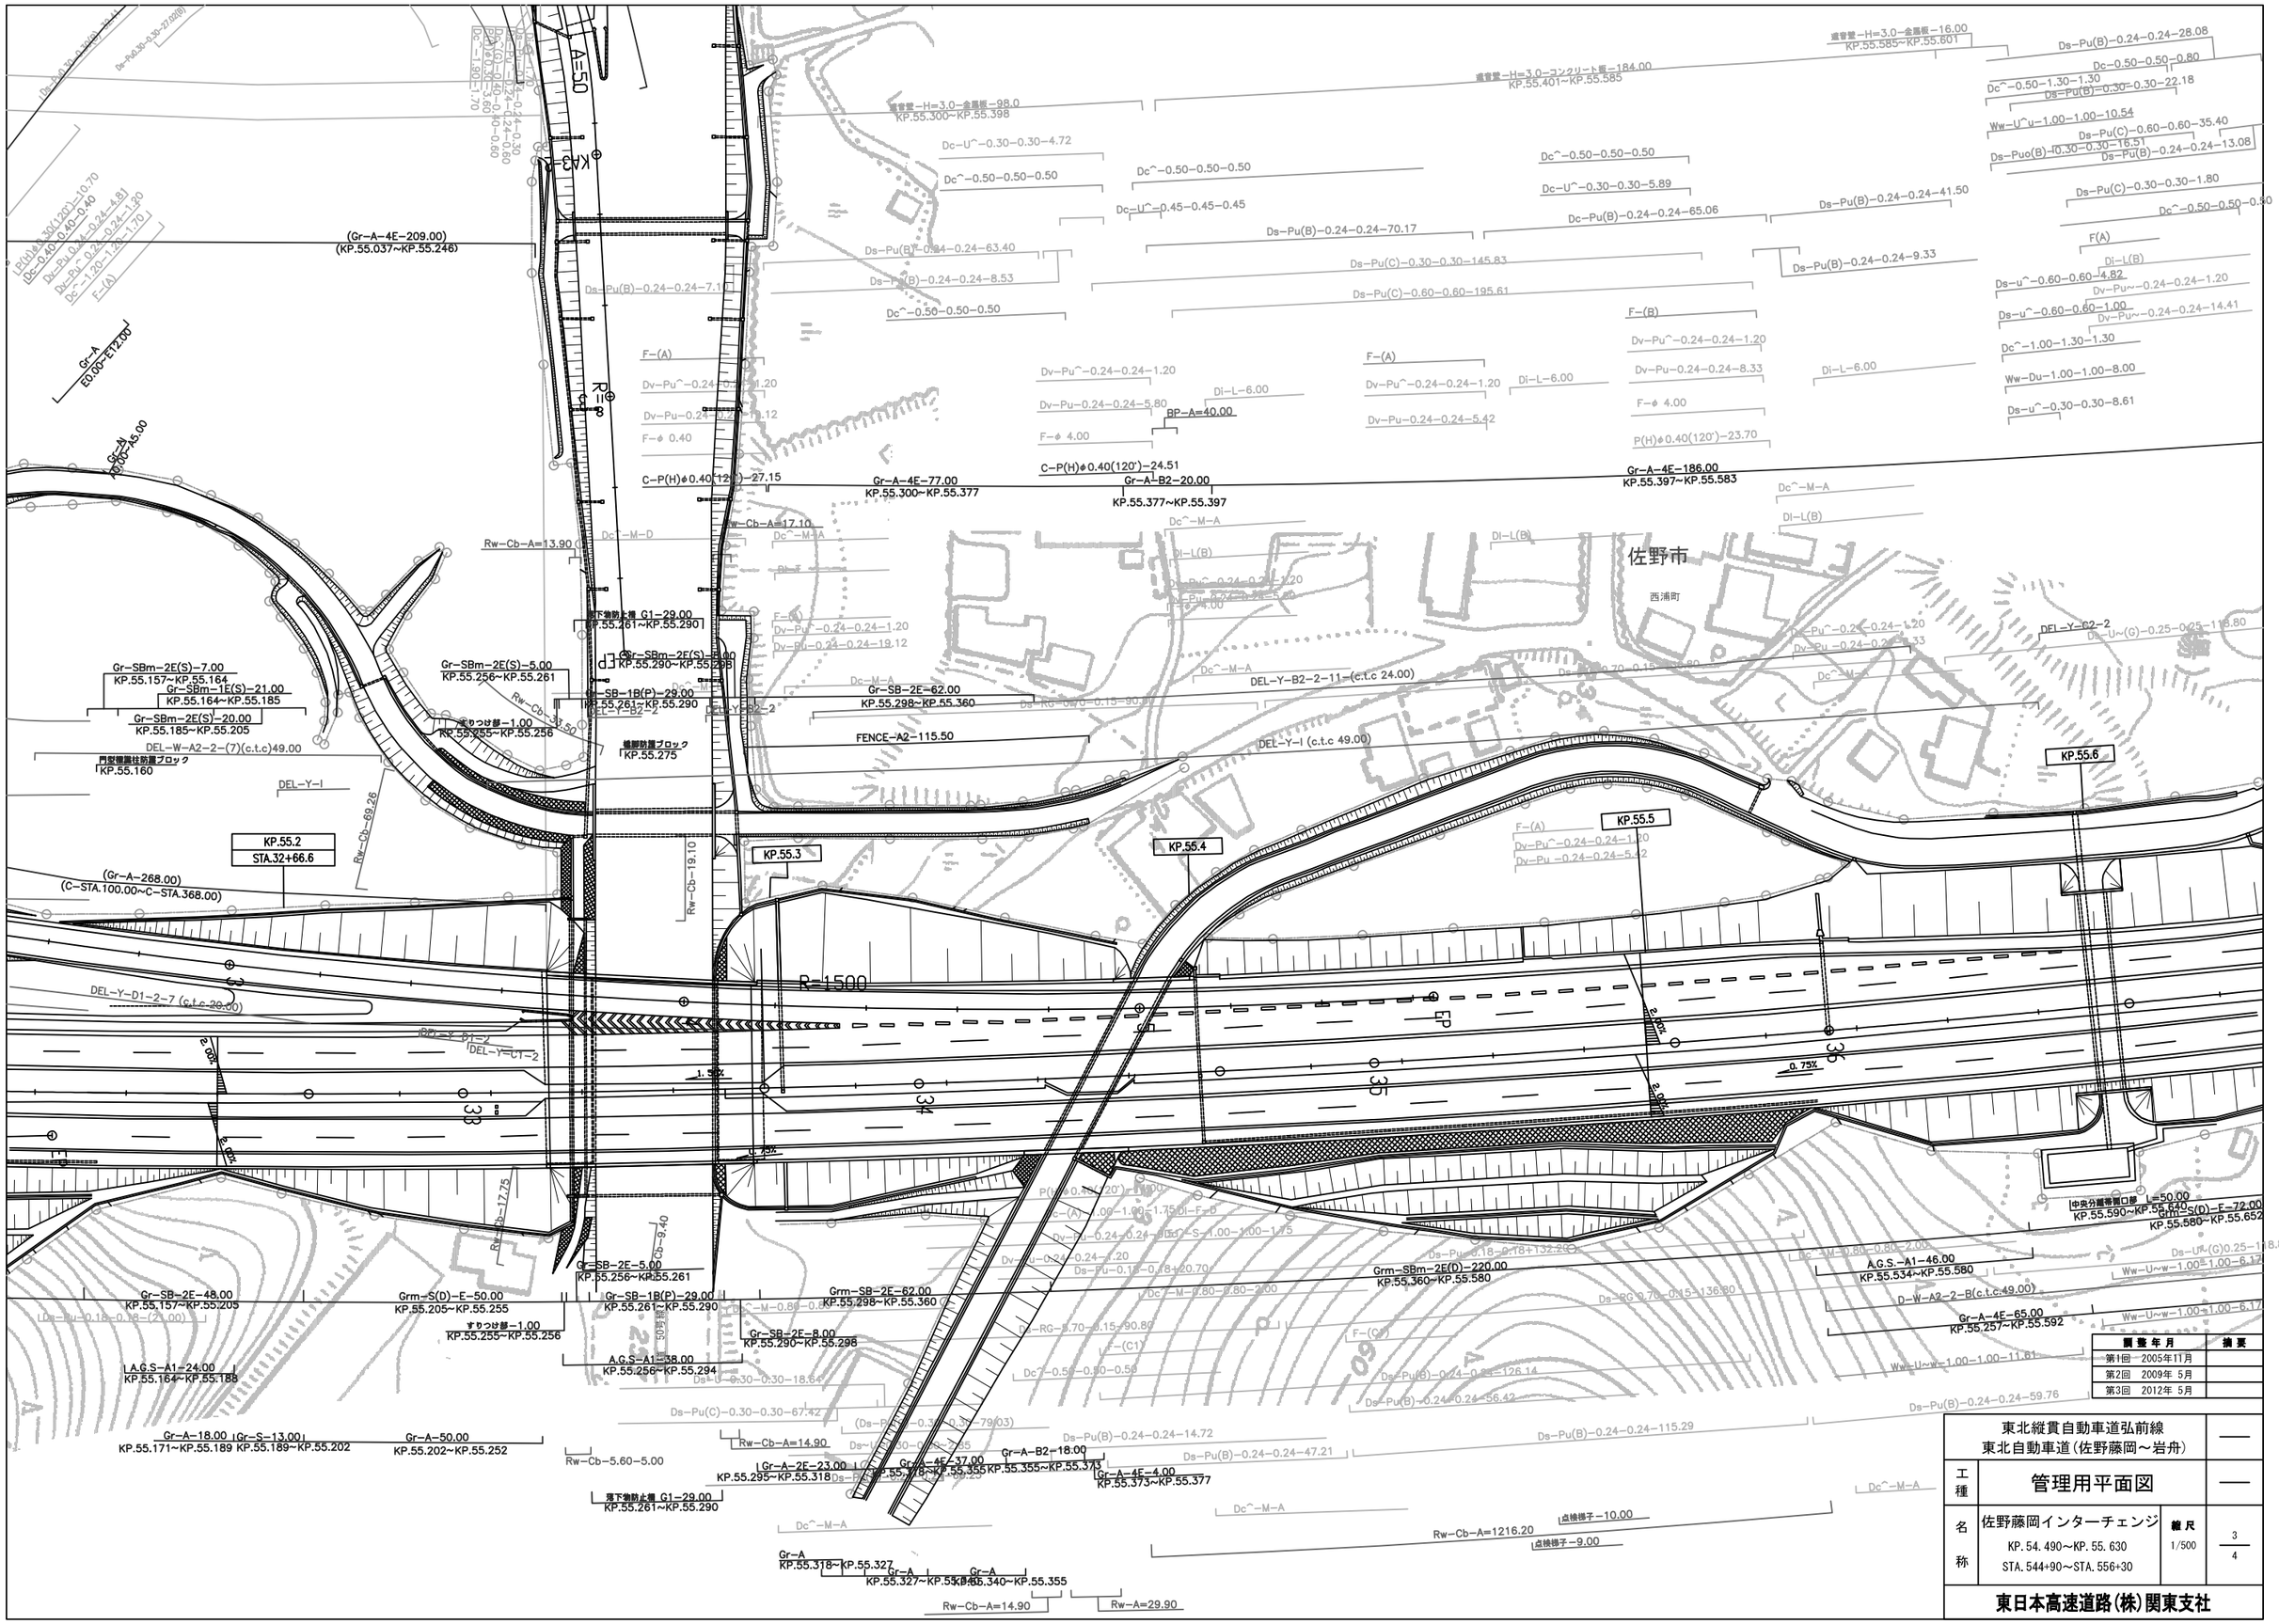

調整年月	摘要
第1回 2005年11月	
第2回 2009年 5月	
第3回 2012年 5月	

東北縦貫自動車道弘前線
東北自動車道（佐野藤岡～岩舟）

工種	管理用平面図		
名称	佐野藤岡インターチェンジ KP. 54. 490～KP. 55. 630 STA. 544+90～STA. 556+30	縮尺 1/500	3/4

東日本高速道路(株)関東支社

東北縦貫自動車道弘前線 東北自動車道(佐野藤岡～岩舟)			—
工種	管理用平面図		—
名称	佐野藤岡インターチェンジ KP. 54. 490～KP. 55. 630 STA. 544+90～STA. 556+30	縮尺 1/500	4 4
東日本高速道路(株)関東支社			

調整年月	摘要
第1回　2005年11月	
第2回　2006年9月	
第3回　2010年5月	

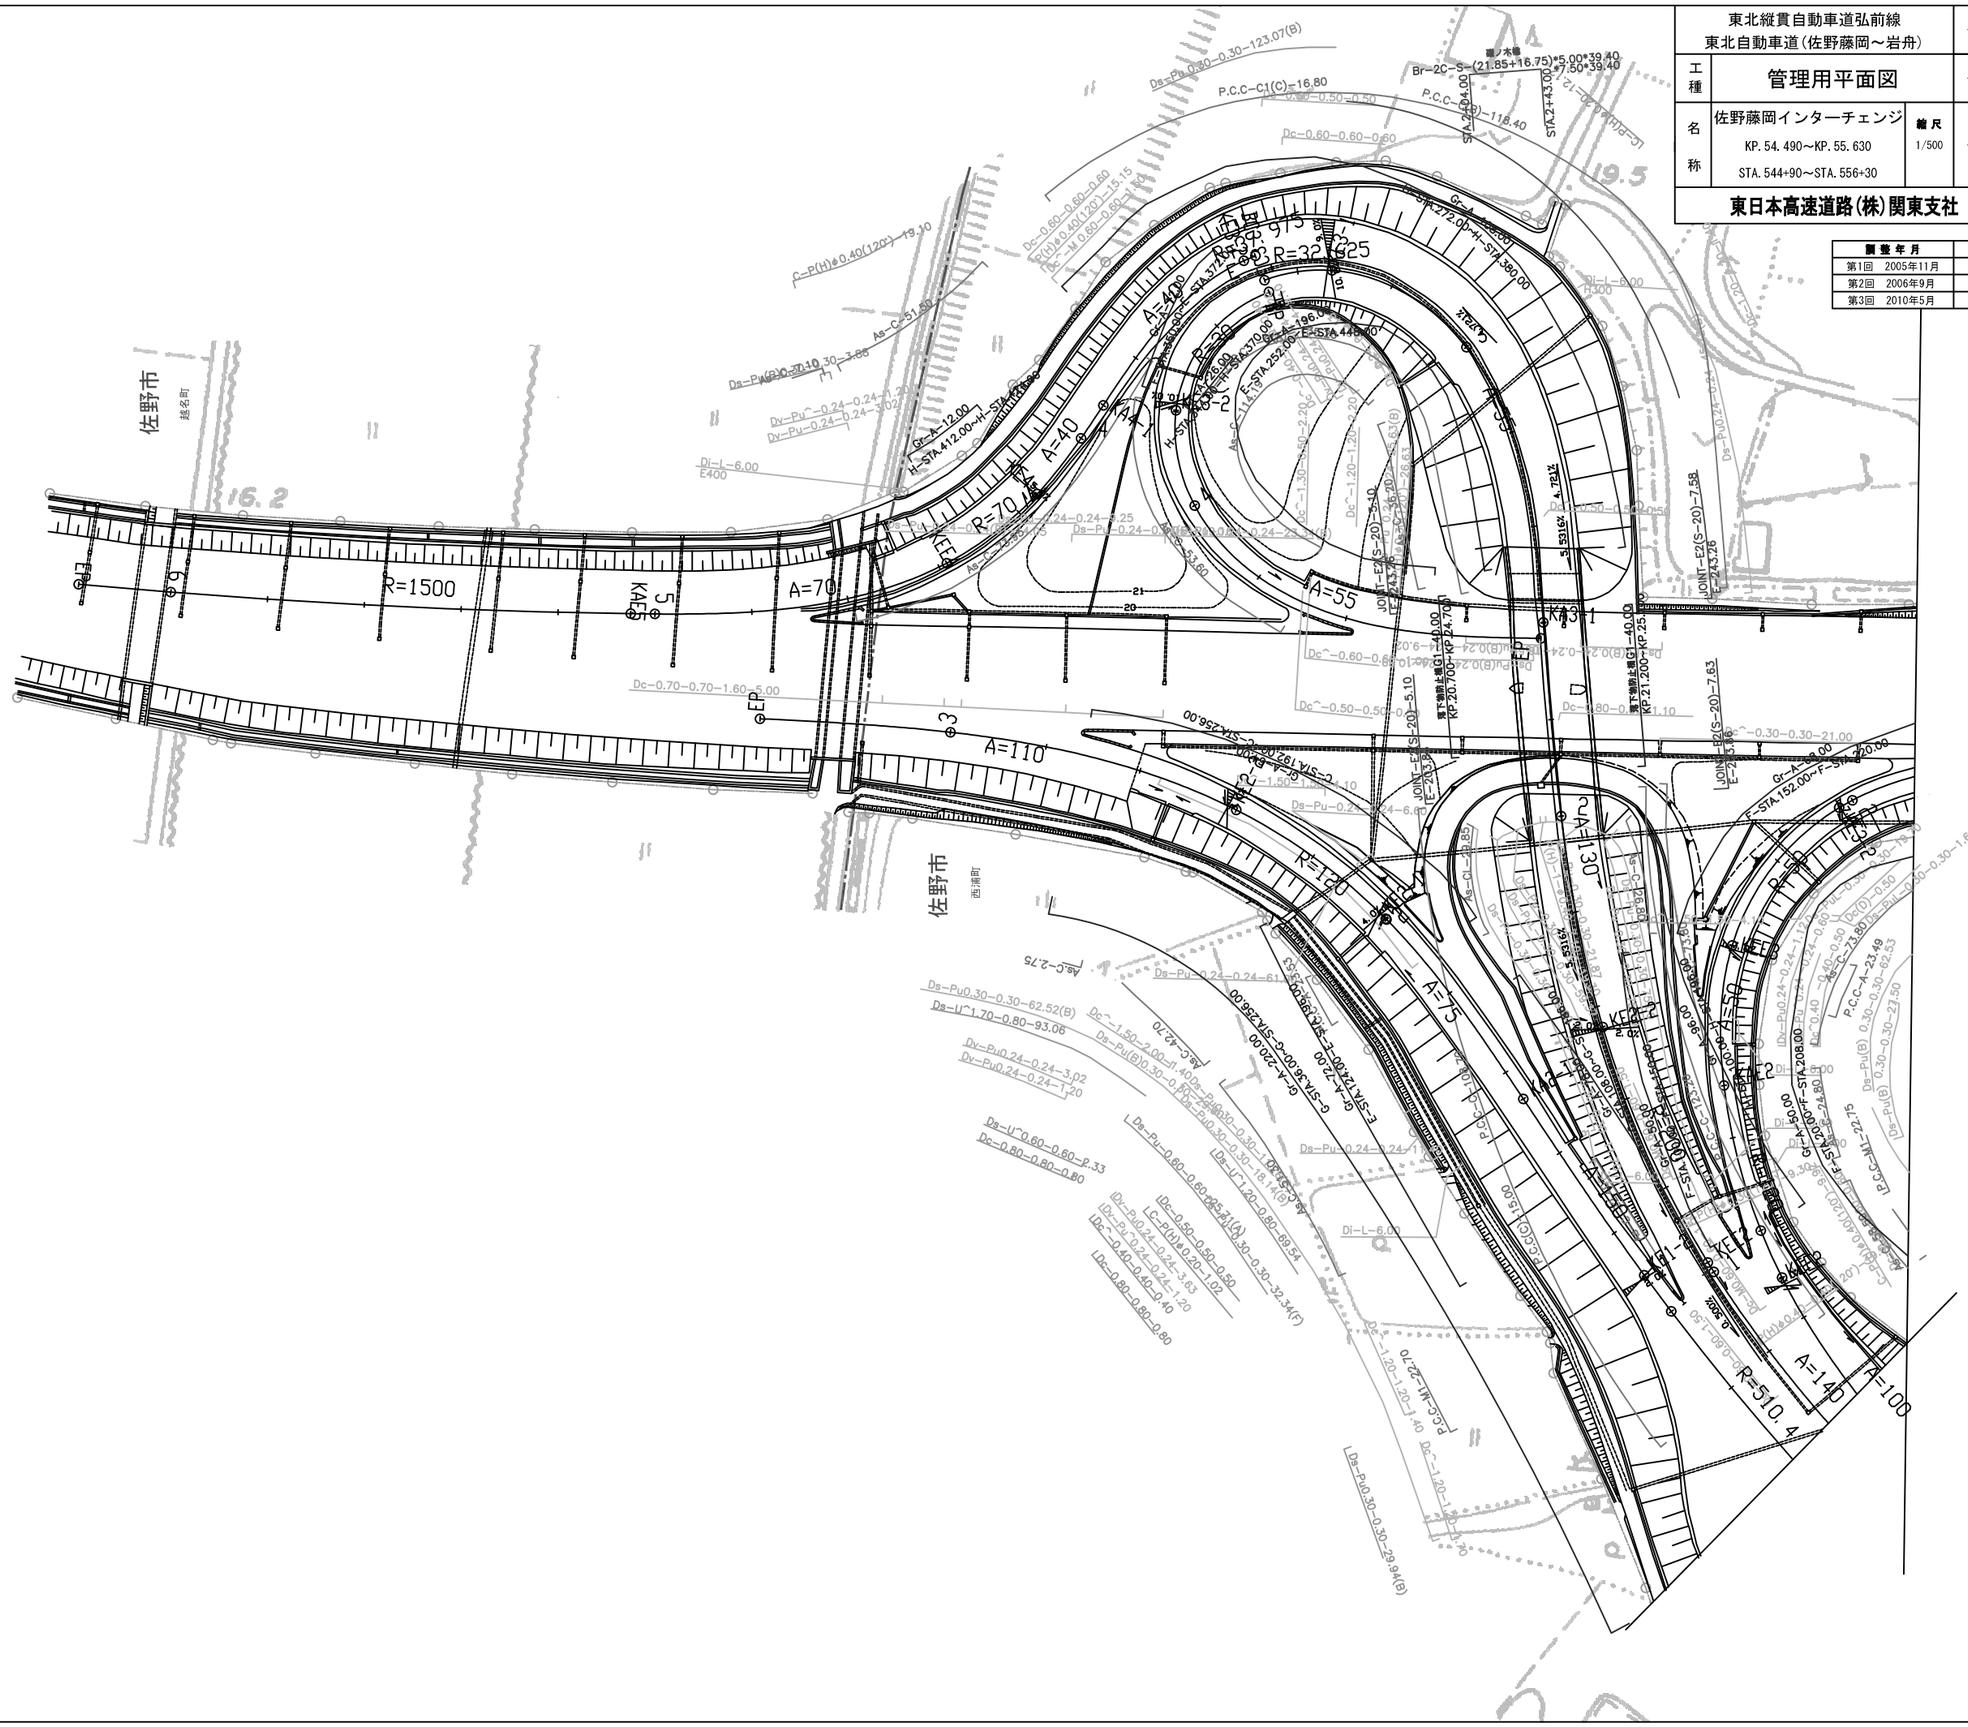

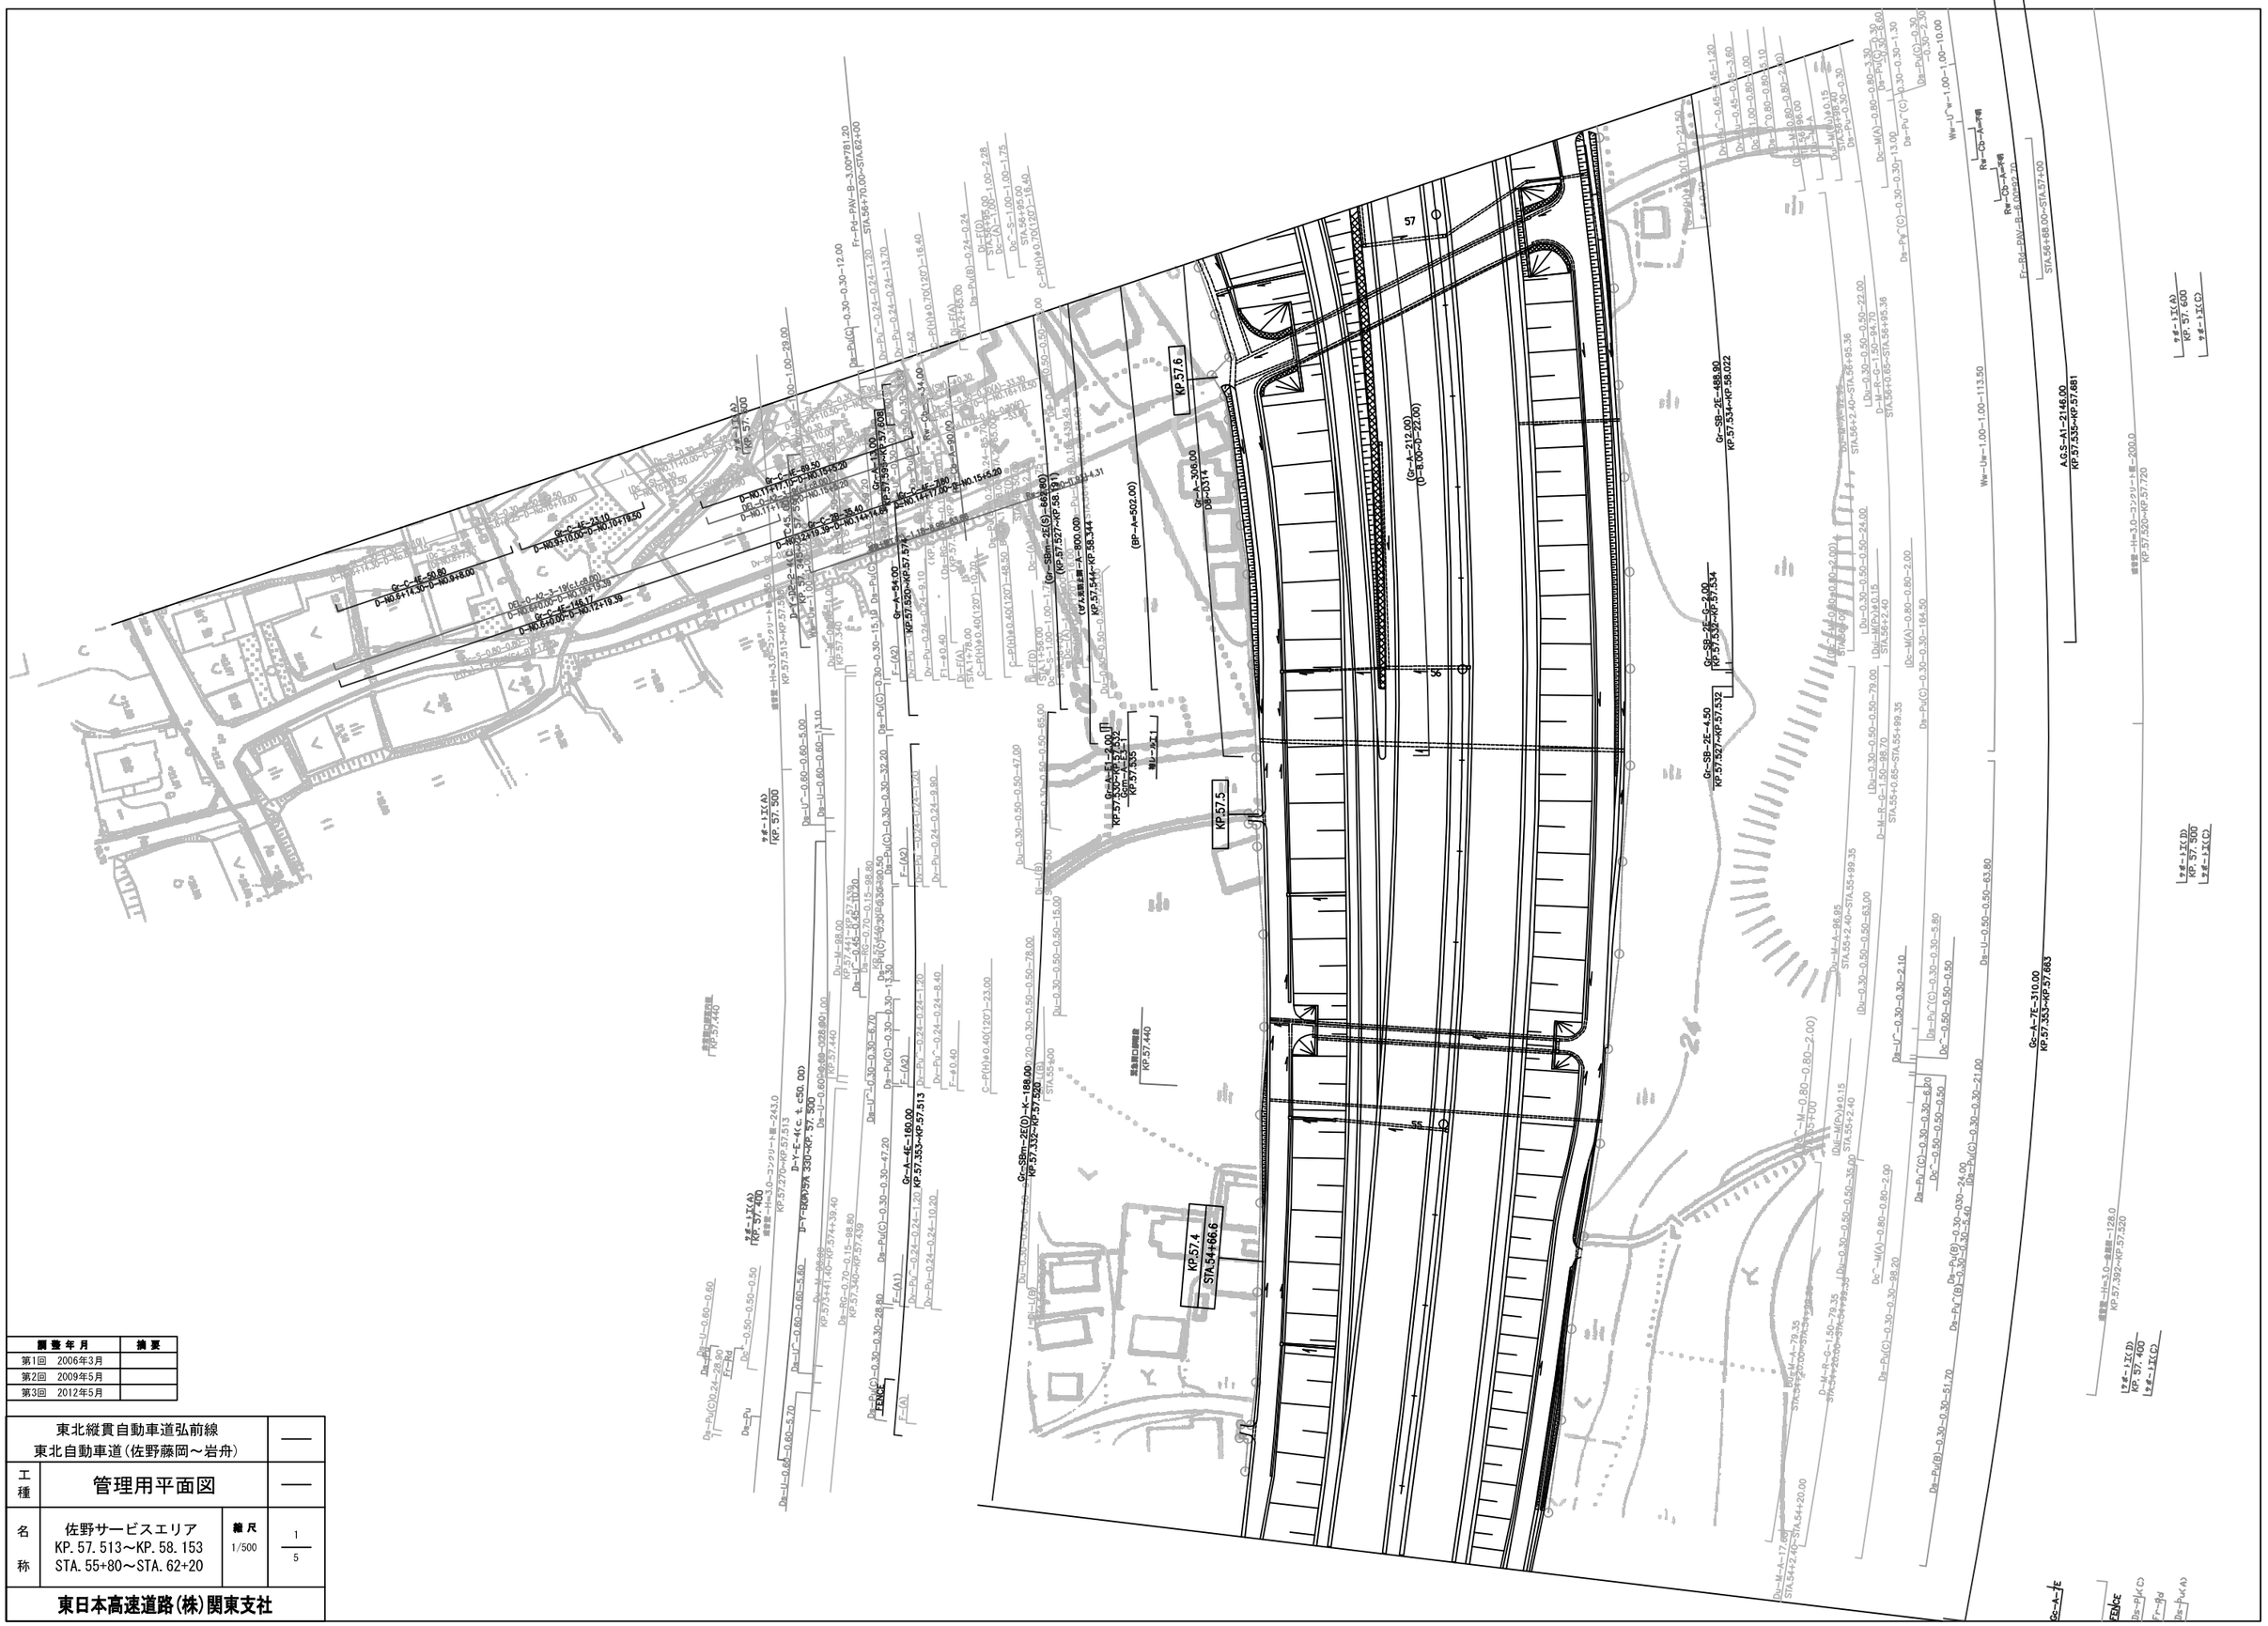
KP.57.6
KP.57.5
KP.57.4
STA.54+66.6
Gr-A-54.00
KP.57.520~KP.57.574
Gr-A-306.00
D6-D314
(BP-A=502.00)
Gr-A-212.00
(D=8.00~D=22.00)
Gr-SB-2E-488.80
KP.57.534~KP.58.022
Gr-SB-2E-4.50
KP.57.327~KP.57.332
Gr-SB-2E-2.00
KP.57.324~KP.57.334
Gr-SB-2E-4.50
KP.57.332~KP.57.520
Gr-A-1E-180.00
KP.57.353~KP.57.513
Gr-A-1E-310.00
KP.57.353~KP.57.883
A.G.S-A1-2146.00
KP.57.535~KP.57.881
Gr-A-1E-2.00
KP.57.532~KP.57.535
Gr-SB-2E-(D)~K-188.00
KP.57.332~KP.57.520
Gr-SB-2E-(D)~K-606.80
KP.57.527~KP.58.344
Gr-A-1E-2.00
KP.57.530~KP.57.532
D-NO.114+17.00~D-NO.15+5.20
D-NO.93+10.00~D-NO.104+18.50
D-NO.5+0.00~D-NO.12+19.39
D-NO.514+4.30~D-NO.9+8.00
D-NO.19+2.50~D-NO.29+8.00
D-NO.104+18.50~D-NO.114+14.80
D-NO.15+5.20~D-NO.19+2.50
D-NO.29+8.00~D-NO.93+10.00
D-NO.12+19.39~D-NO.19+2.50
D-NO.9+8.00~D-NO.514+4.30
D-NO.114+14.80~D-NO.114+17.00
Gr-C-1E-50.80
Gr-C-1E-21.10
Gr-C-1E-89.50
Gr-C-1E-7.80
Gr-C-1E-118.17
Gr-C-1E-28.40
Gr-C-1E-90.00
Gr-C-1E-34.00
Gr-C-1E-139.45
Gr-C-1E-4.31
Gr-C-1E-4.00
Gr-C-1E-4.00
Gr-C-1E-4.00

東北縦貫自動車道弘前線 東北自動車道(佐野藤岡～岩舟)			——
工種	管理用平面図		——
名称	佐野サービスエリア KP. 57. 513～KP. 58. 153 STA. 55+80～STA. 62+20	縮尺 1/500	2 5
東日本高速道路(株)関東支社			

調整年月	摘要
第1回　2006年3月	
第2回　2006年9月	
第3回　2009年5月	
第4回　2012年5月	

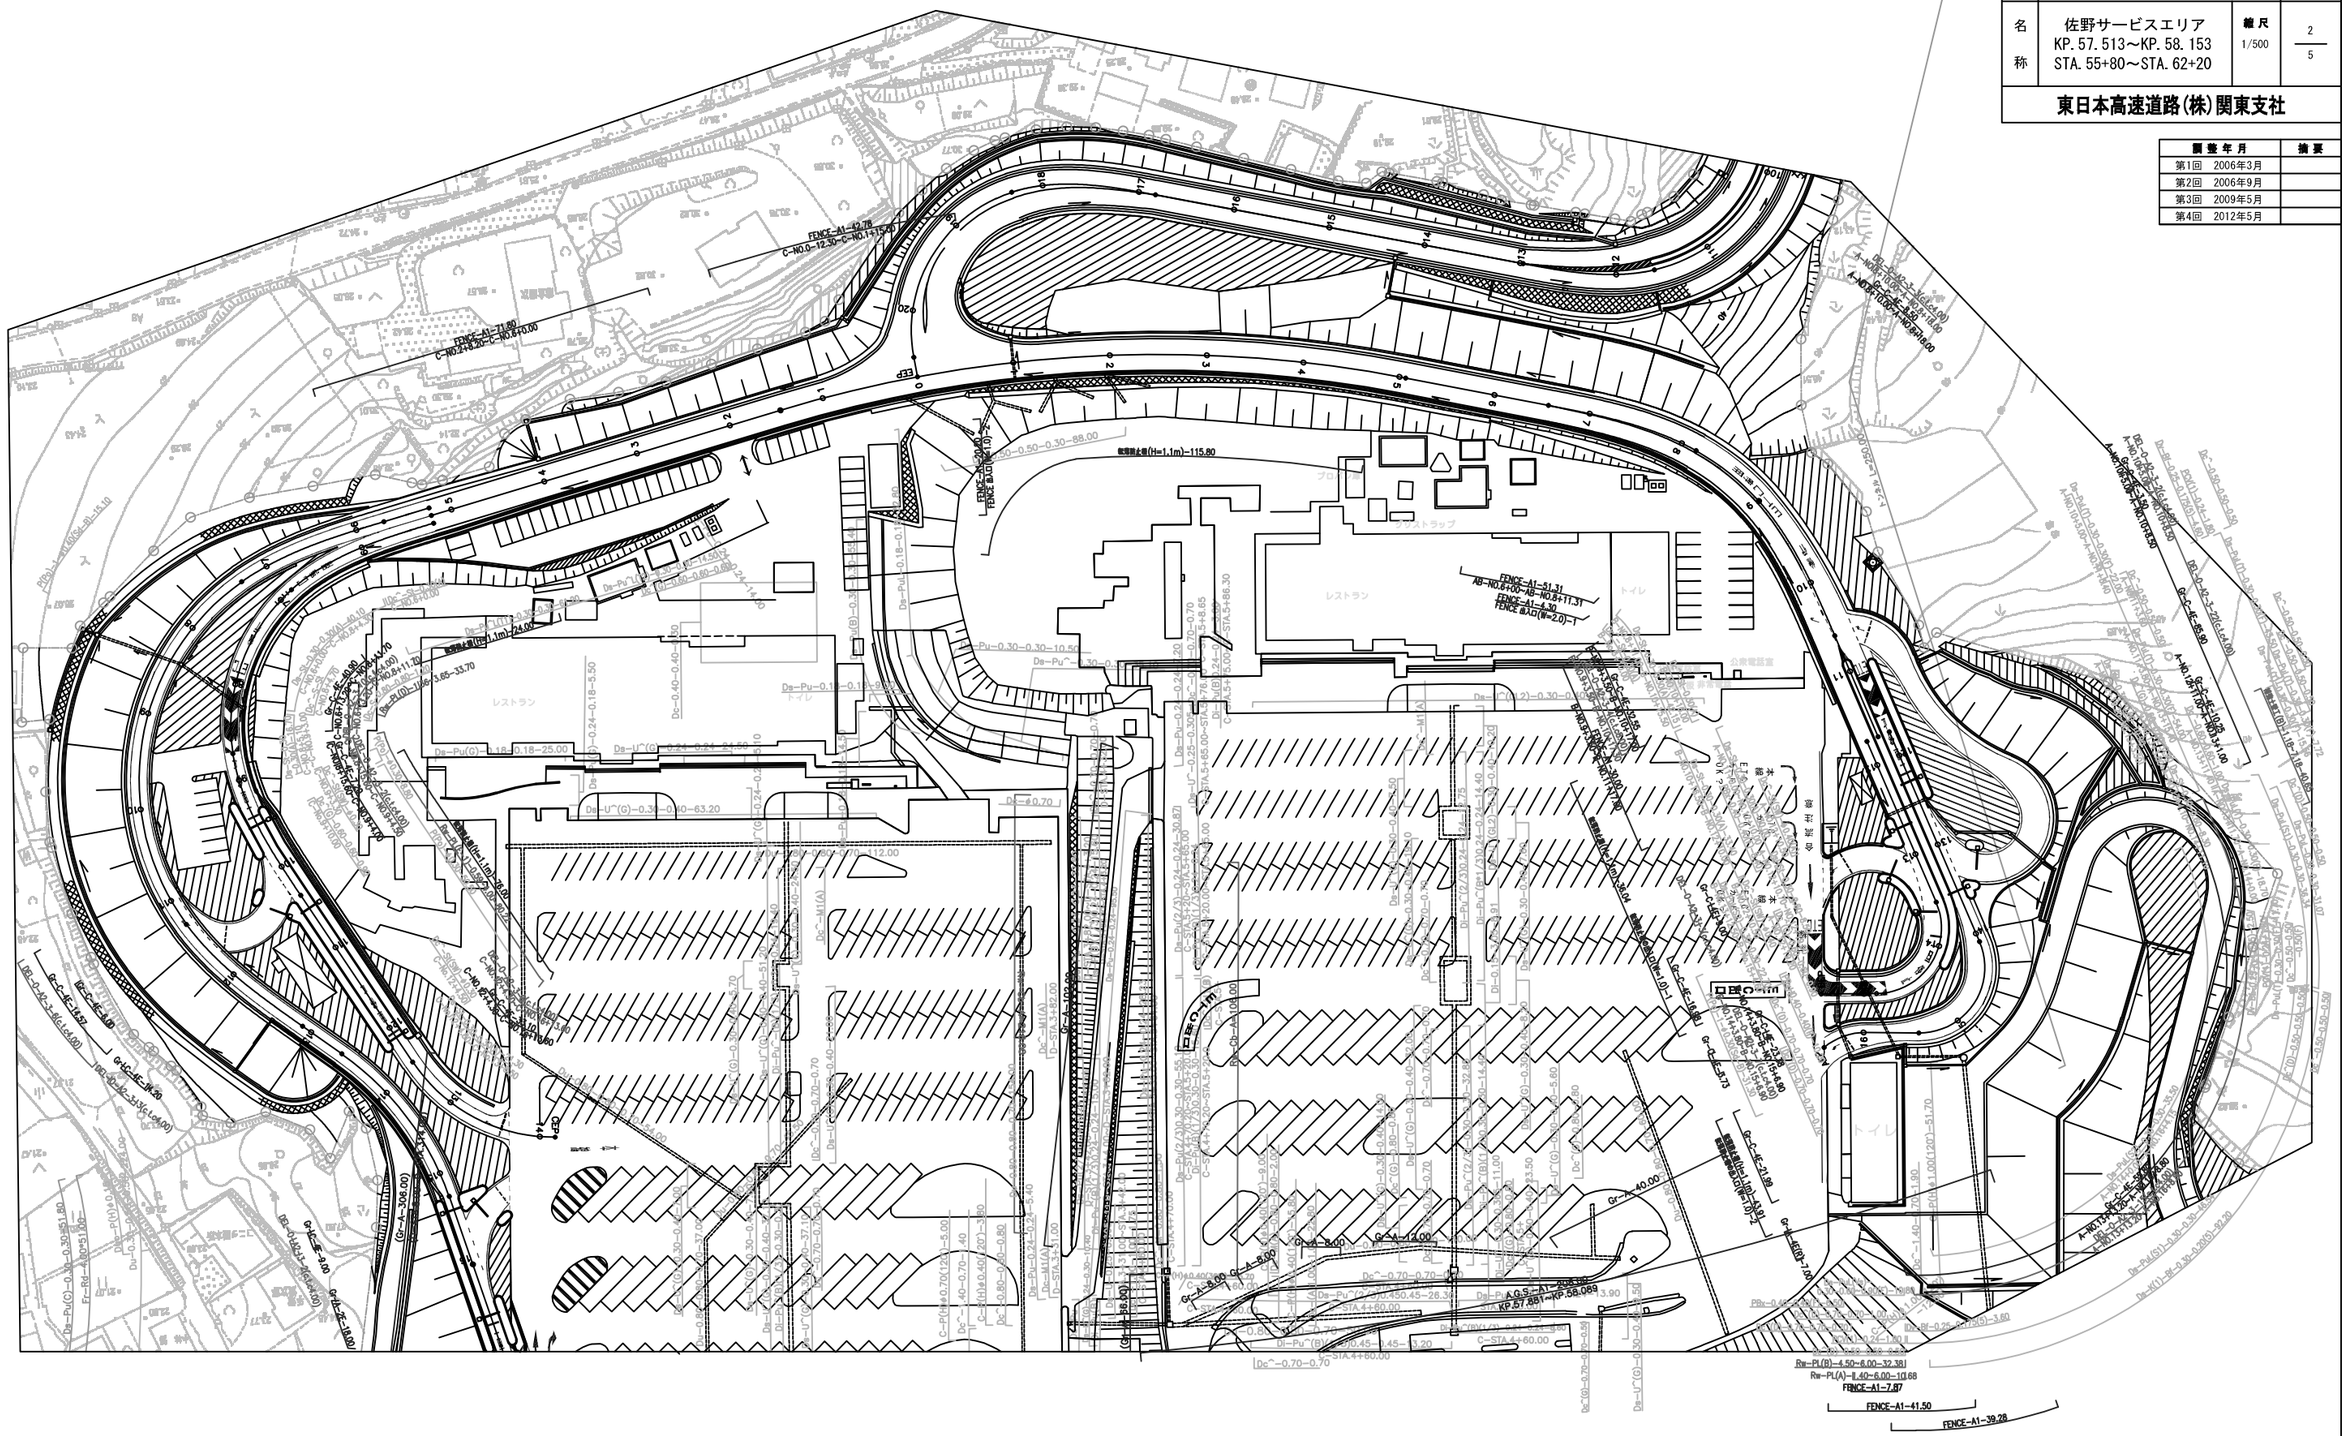
FENCE-A1-42.78
C-NO.0-12.30-C-NO.1+11.70
FENCE-A1-71.80
C-NO.1+8.20-C-NO.6+0.00
擁壁高さ変(H=1.1m)-115.80
FENCE-A1-51.31
AB-NO.6+0.00-AB-NO.8+11.31
FENCE-A1-4.12
FENCE 歩入口(W=2.0)-1
A-NO.10+0.00-A-NO.10+13.59
A-NO.10+13.59-A-NO.10+18.00
A-NO.10+18.00-A-NO.10+31.59
A-NO.10+31.59-A-NO.10+40.00
A-NO.10+40.00-A-NO.10+53.59
A-NO.10+53.59-A-NO.10+60.00
A-NO.10+60.00-A-NO.10+73.59
A-NO.10+73.59-A-NO.10+80.00
A-NO.10+80.00-A-NO.10+93.59
A-NO.10+93.59-A-NO.11+00.00
A-NO.11+00.00-A-NO.11+13.59
A-NO.11+13.59-A-NO.11+20.00
A-NO.11+20.00-A-NO.11+33.59
A-NO.11+33.59-A-NO.11+40.00
A-NO.11+40.00-A-NO.11+53.59
A-NO.11+53.59-A-NO.11+60.00
A-NO.11+60.00-A-NO.11+73.59
A-NO.11+73.59-A-NO.11+80.00
A-NO.11+80.00-A-NO.11+93.59
A-NO.11+93.59-A-NO.12+00.00
A-NO.12+00.00-A-NO.12+13.59
A-NO.12+13.59-A-NO.12+20.00
A-NO.12+20.00-A-NO.12+33.59
A-NO.12+33.59-A-NO.12+40.00
A-NO.12+40.00-A-NO.12+53.59
A-NO.12+53.59-A-NO.12+60.00
A-NO.12+60.00-A-NO.12+73.59
A-NO.12+73.59-A-NO.12+80.00
A-NO.12+80.00-A-NO.12+93.59
A-NO.12+93.59-A-NO.13+00.00
A-NO.13+00.00-A-NO.13+13.59
A-NO.13+13.59-A-NO.13+20.00
A-NO.13+20.00-A-NO.13+33.59
A-NO.13+33.59-A-NO.13+40.00
A-NO.13+40.00-A-NO.13+53.59
A-NO.13+53.59-A-NO.13+60.00
A-NO.13+60.00-A-NO.13+73.59
A-NO.13+73.59-A-NO.13+80.00
A-NO.13+80.00-A-NO.13+93.59
A-NO.13+93.59-A-NO.14+00.00
A-NO.14+00.00-A-NO.14+13.59
A-NO.14+13.59-A-NO.14+20.00
A-NO.14+20.00-A-NO.14+33.59
A-NO.14+33.59-A-NO.14+40.00

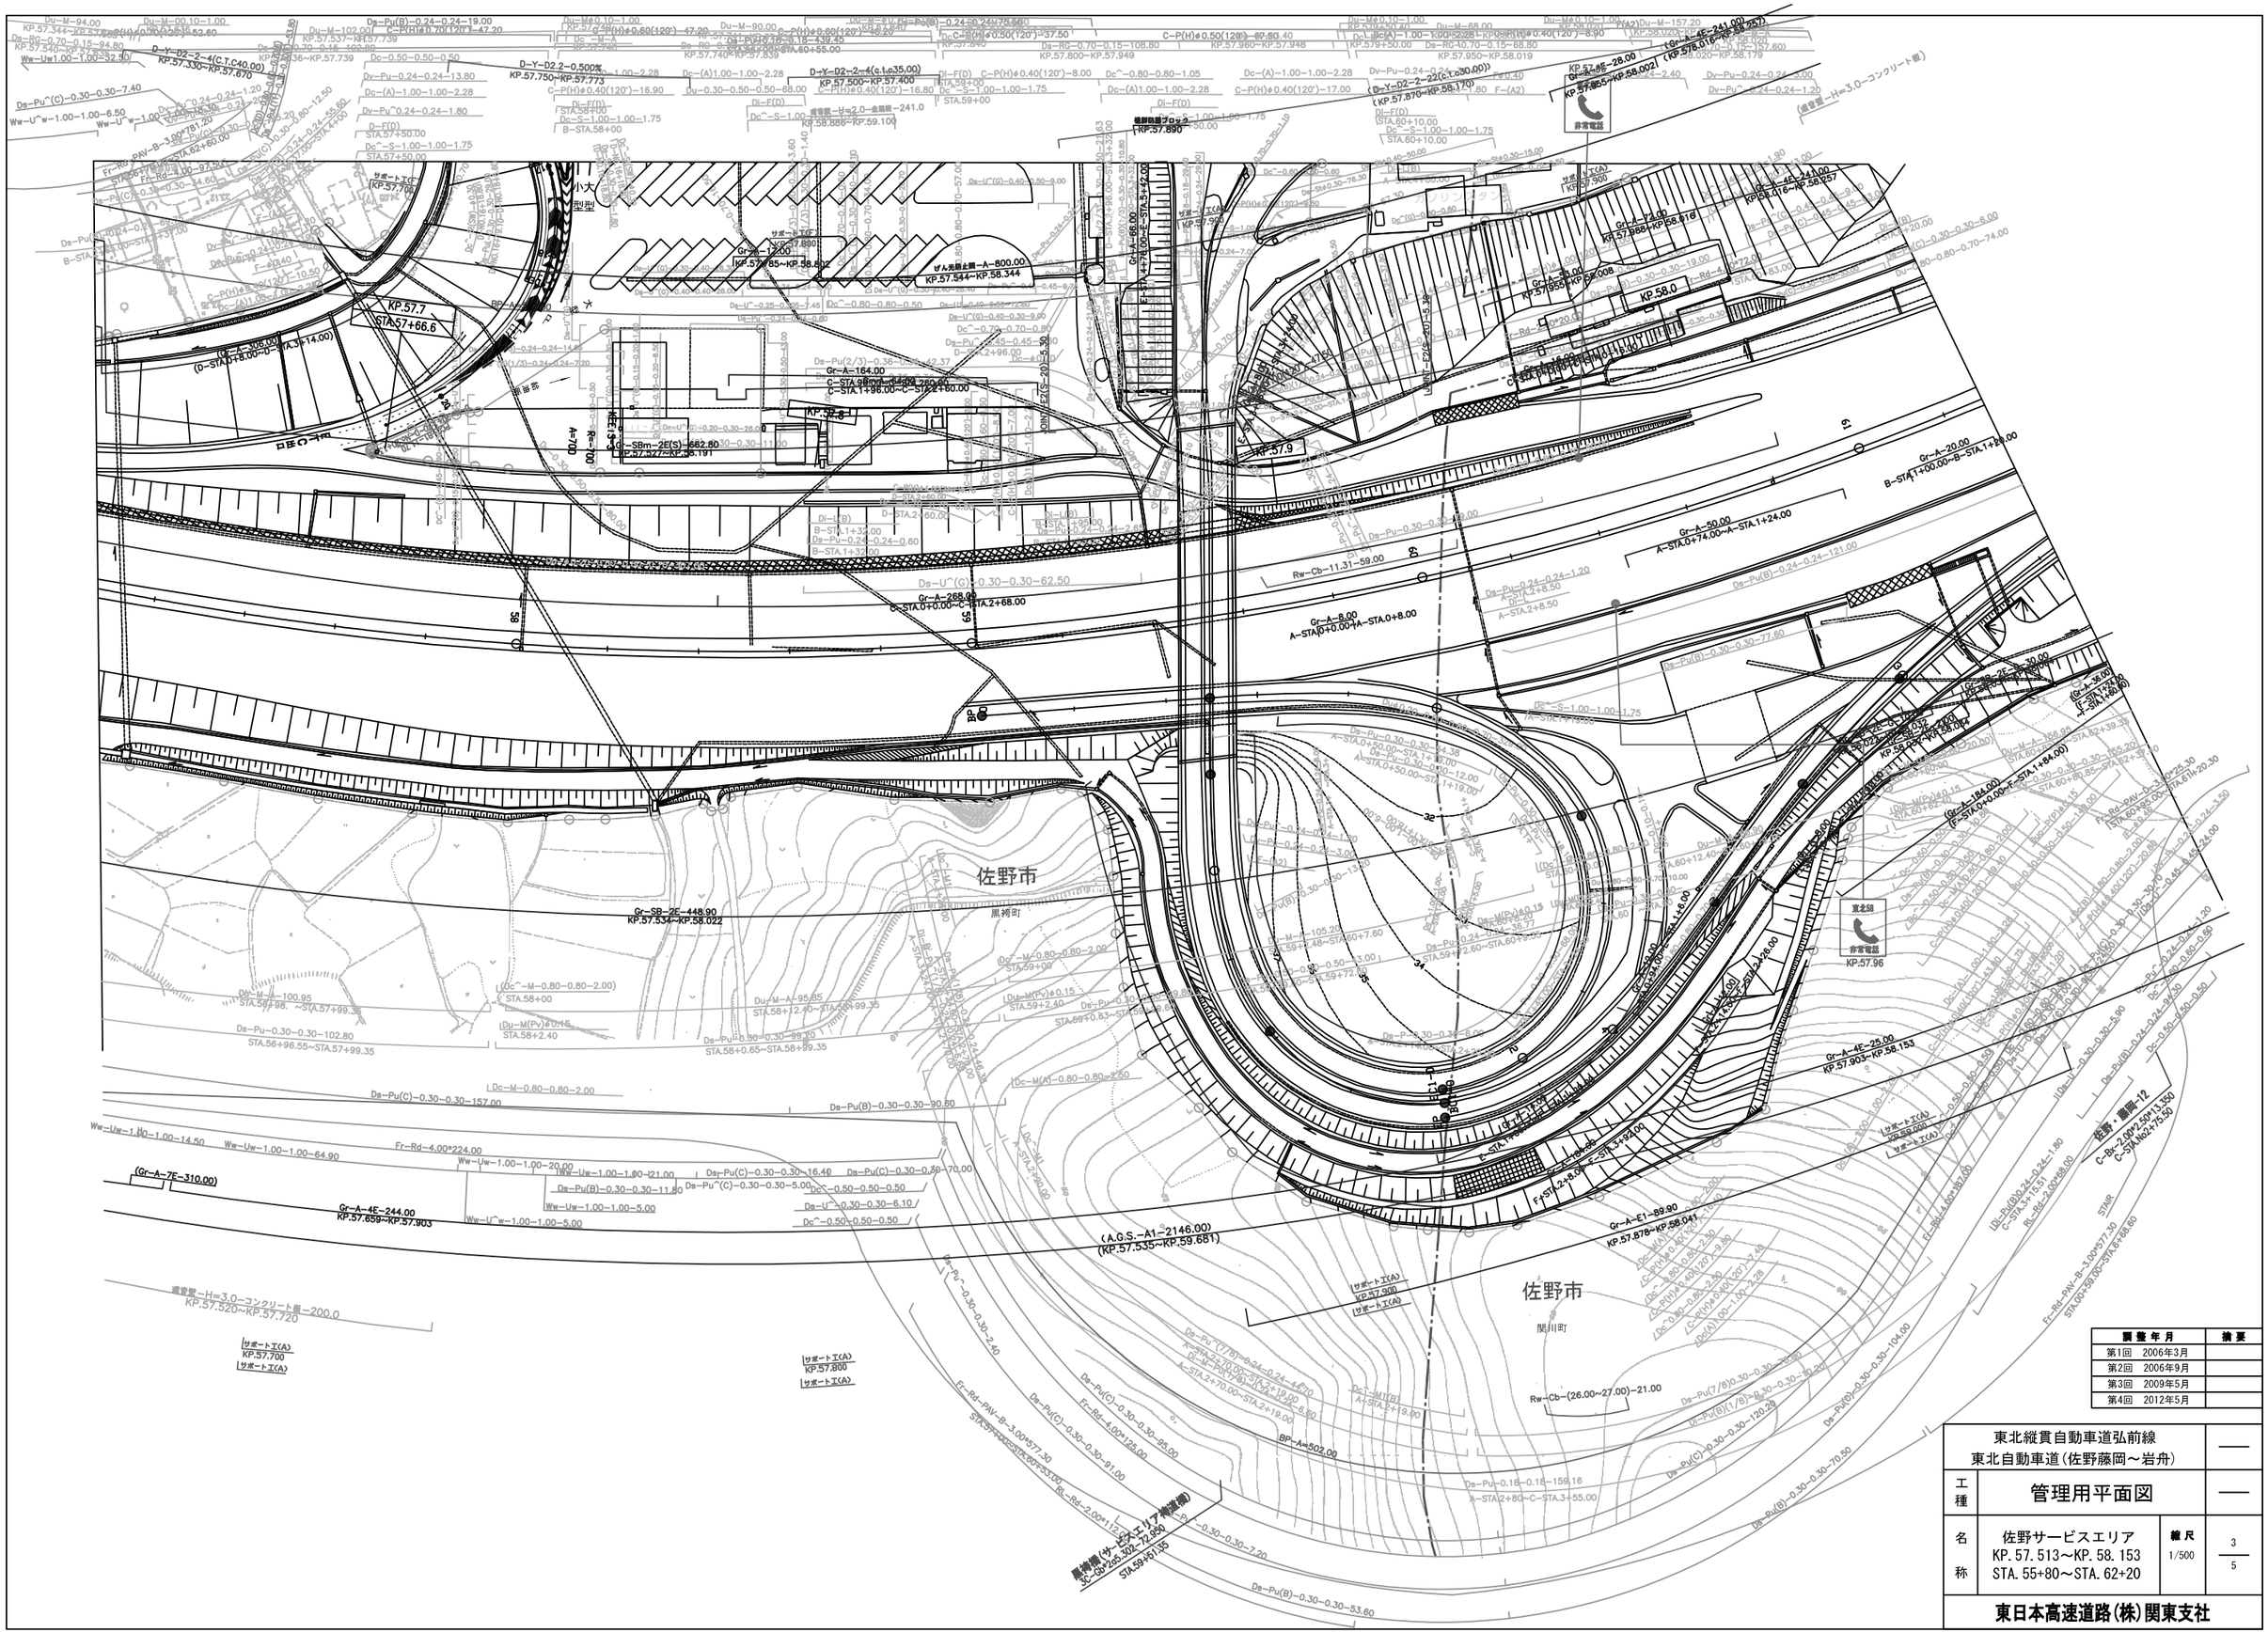

調整年月	摘要
第1回　2006年3月	
第2回　2006年9月	
第3回　2009年5月	
第4回　2012年5月	

東北縦貫自動車道弘前線 東北自動車道(佐野藤岡～岩舟)			―
工種	管理用平面図		―
名称	佐野サービスエリア KP.57.513～KP.58.153 STA.55+80～STA.62+20	縮尺 1/500	3 5
東日本高速道路(株)関東支社			

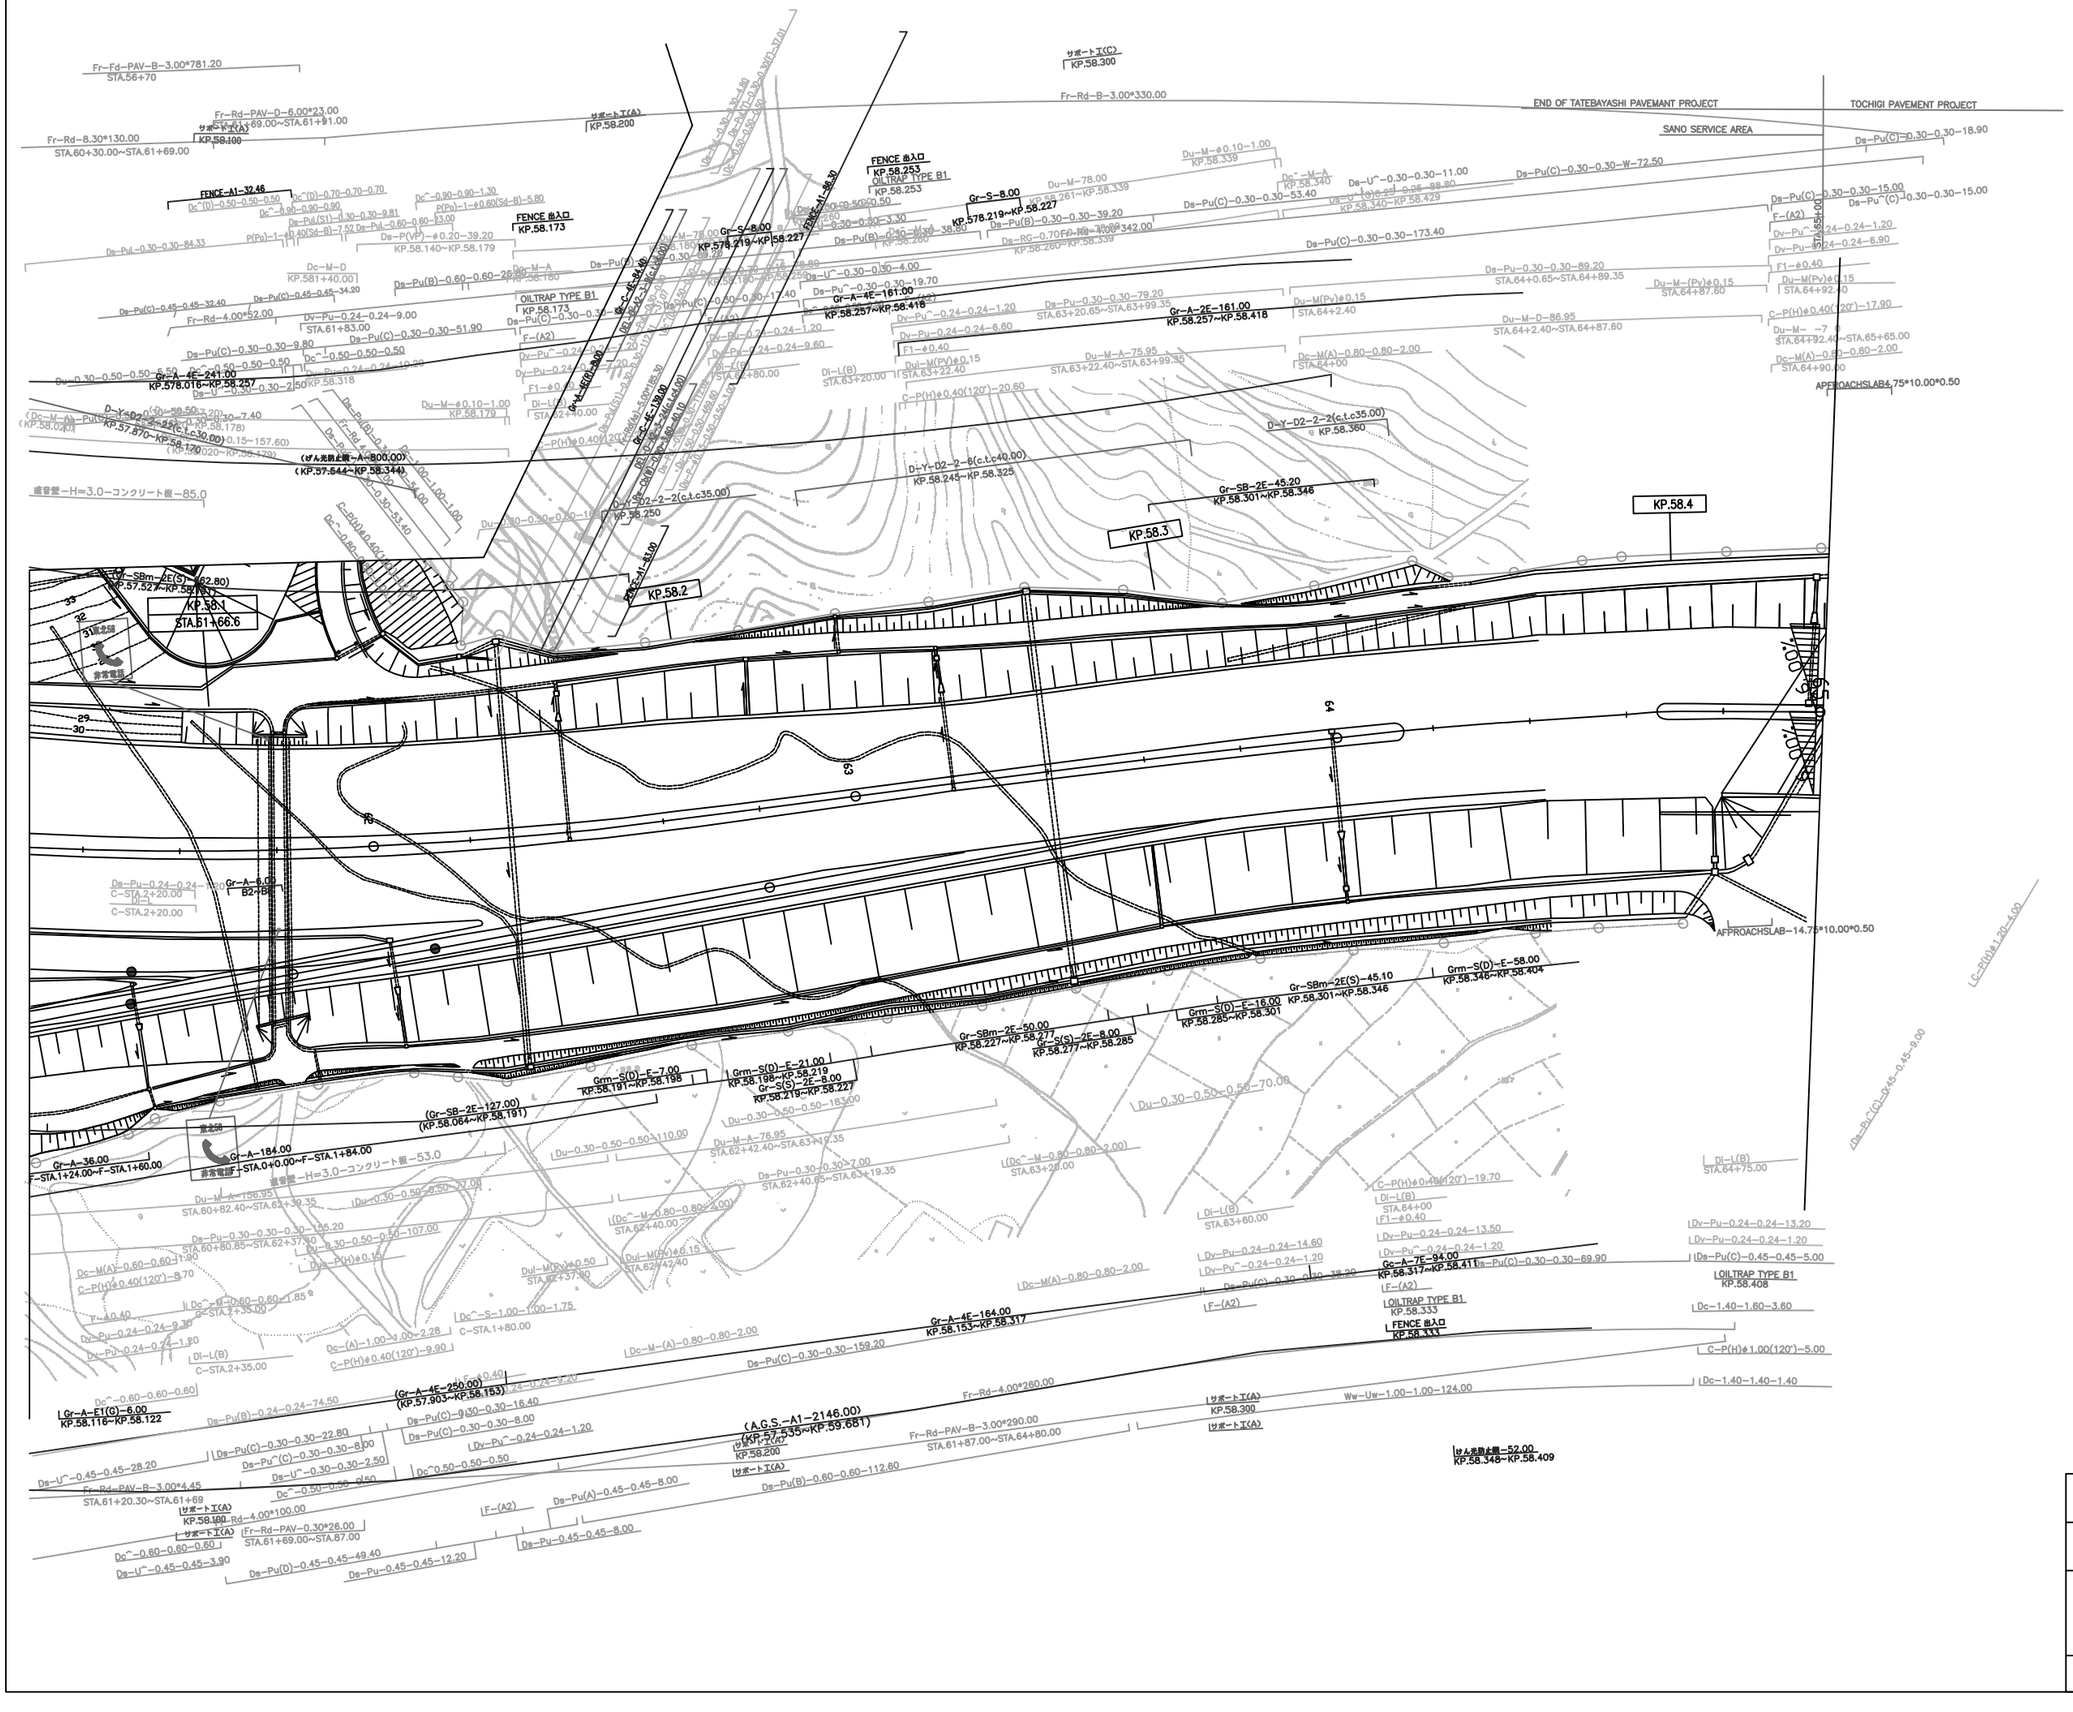

調整年月	摘要
第1回 2006年3月	
第2回 2009年5月	
第3回 2012年5月	
第4回 2013年2月	

東北縦貫自動車道弘前線 東北自動車道(佐野藤岡～岩舟)		——
工種	管理用平面図	——
名称	佐野サービスエリア KP. 57. 513～KP. 58. 153 STA. 55+80～STA. 62+20	縮尺 1/500
		4/5

東日本高速道路(株)関東支社

東北縦貫自動車道弘前線 東北自動車道(佐野藤岡～岩舟)		—
工種	管理用平面図	—
名称	佐野サービスエリア KP. 57. 513～KP. 58. 153 STA. 55+80～STA. 62+20	縮尺 1/500	5/5
東日本高速道路(株)関東支社		

調整年月	摘要

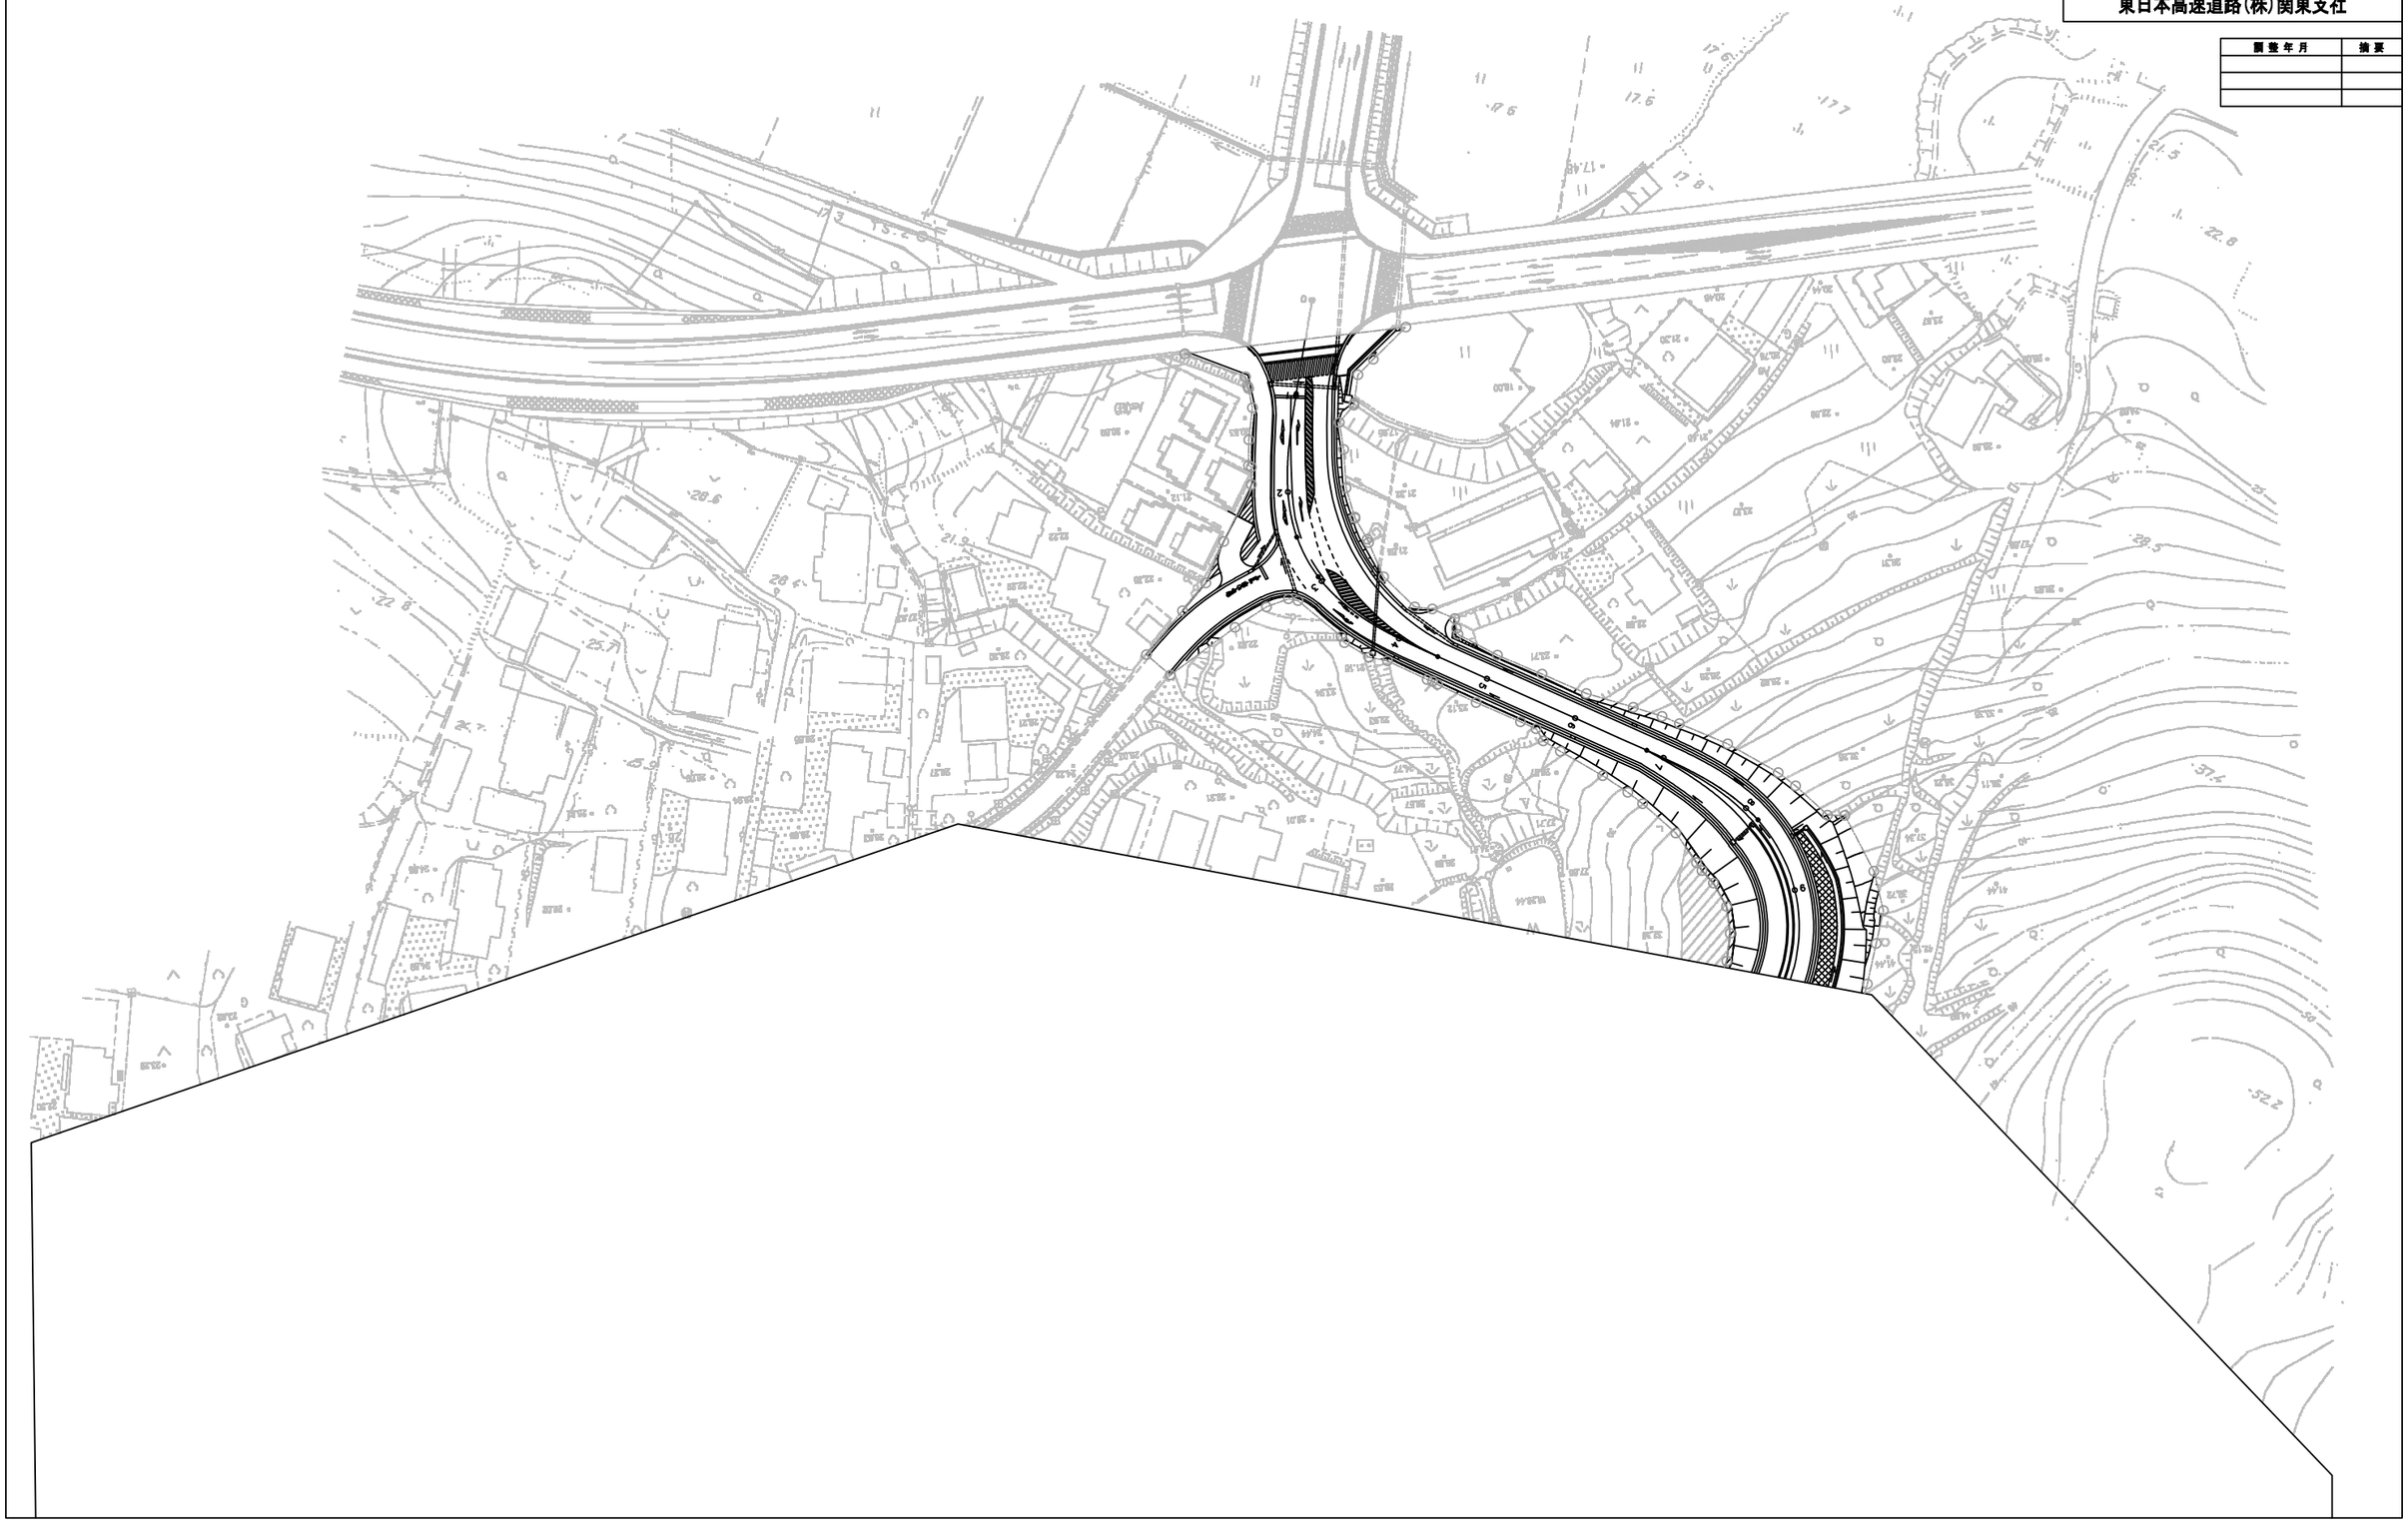

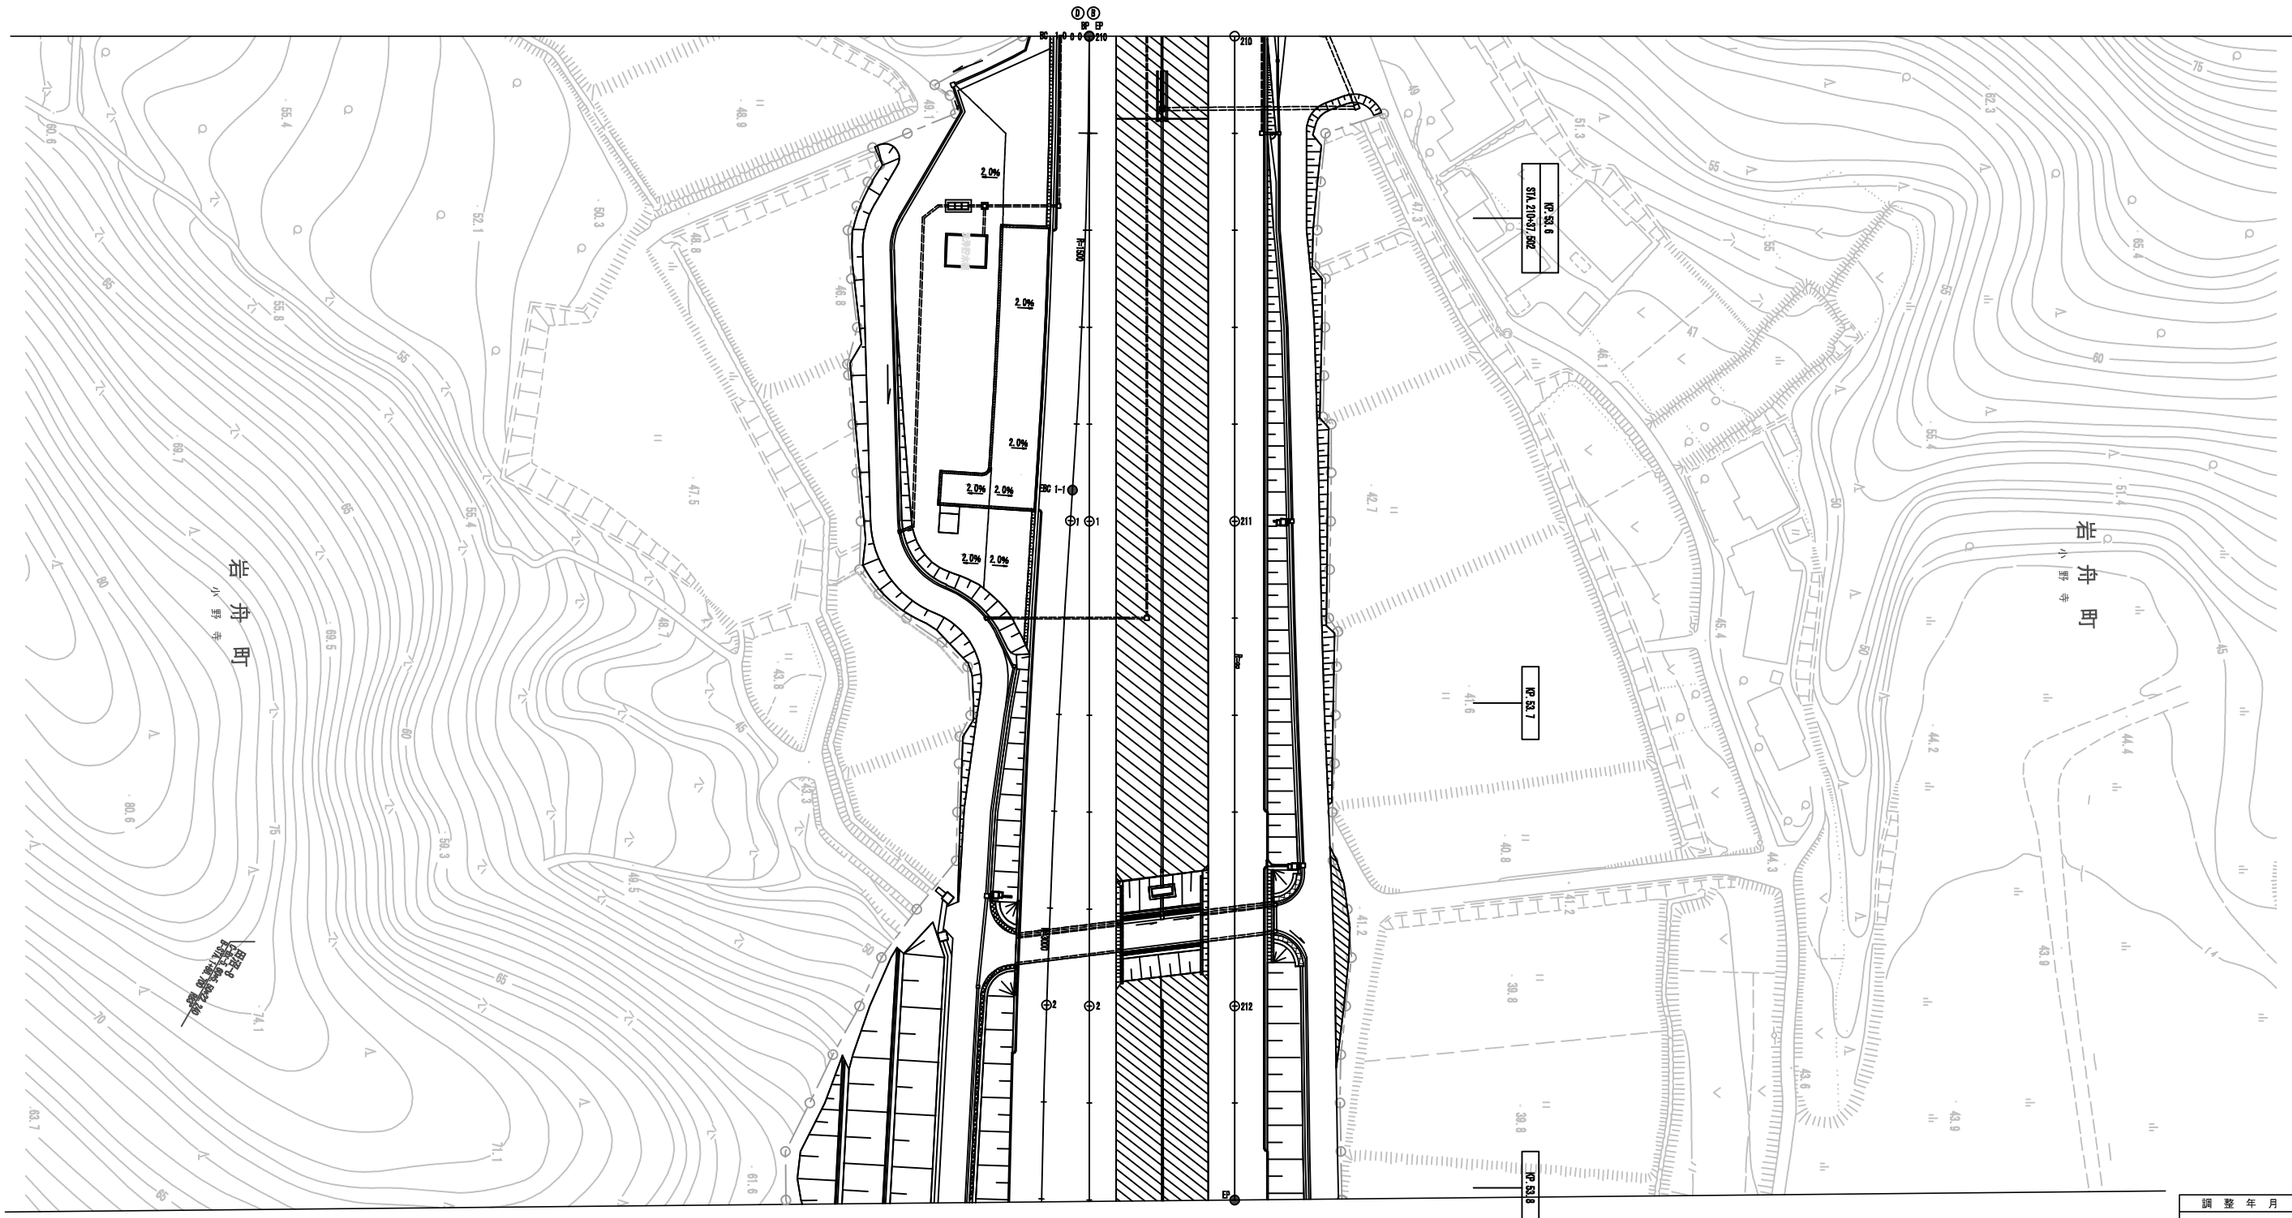

調整年月	摘要

東北縦貫自動車道弘前線 東北自動車道(佐野藤岡～岩舟)			――
工種	管理用平面図		――
名称	岩舟ジャンクション KP. 53. 562～KP. 62. 780 STA. 210+00. 00～KP. 62. 780	縮尺 1/500	1 8
東日本高速道路(株) 関東支社			

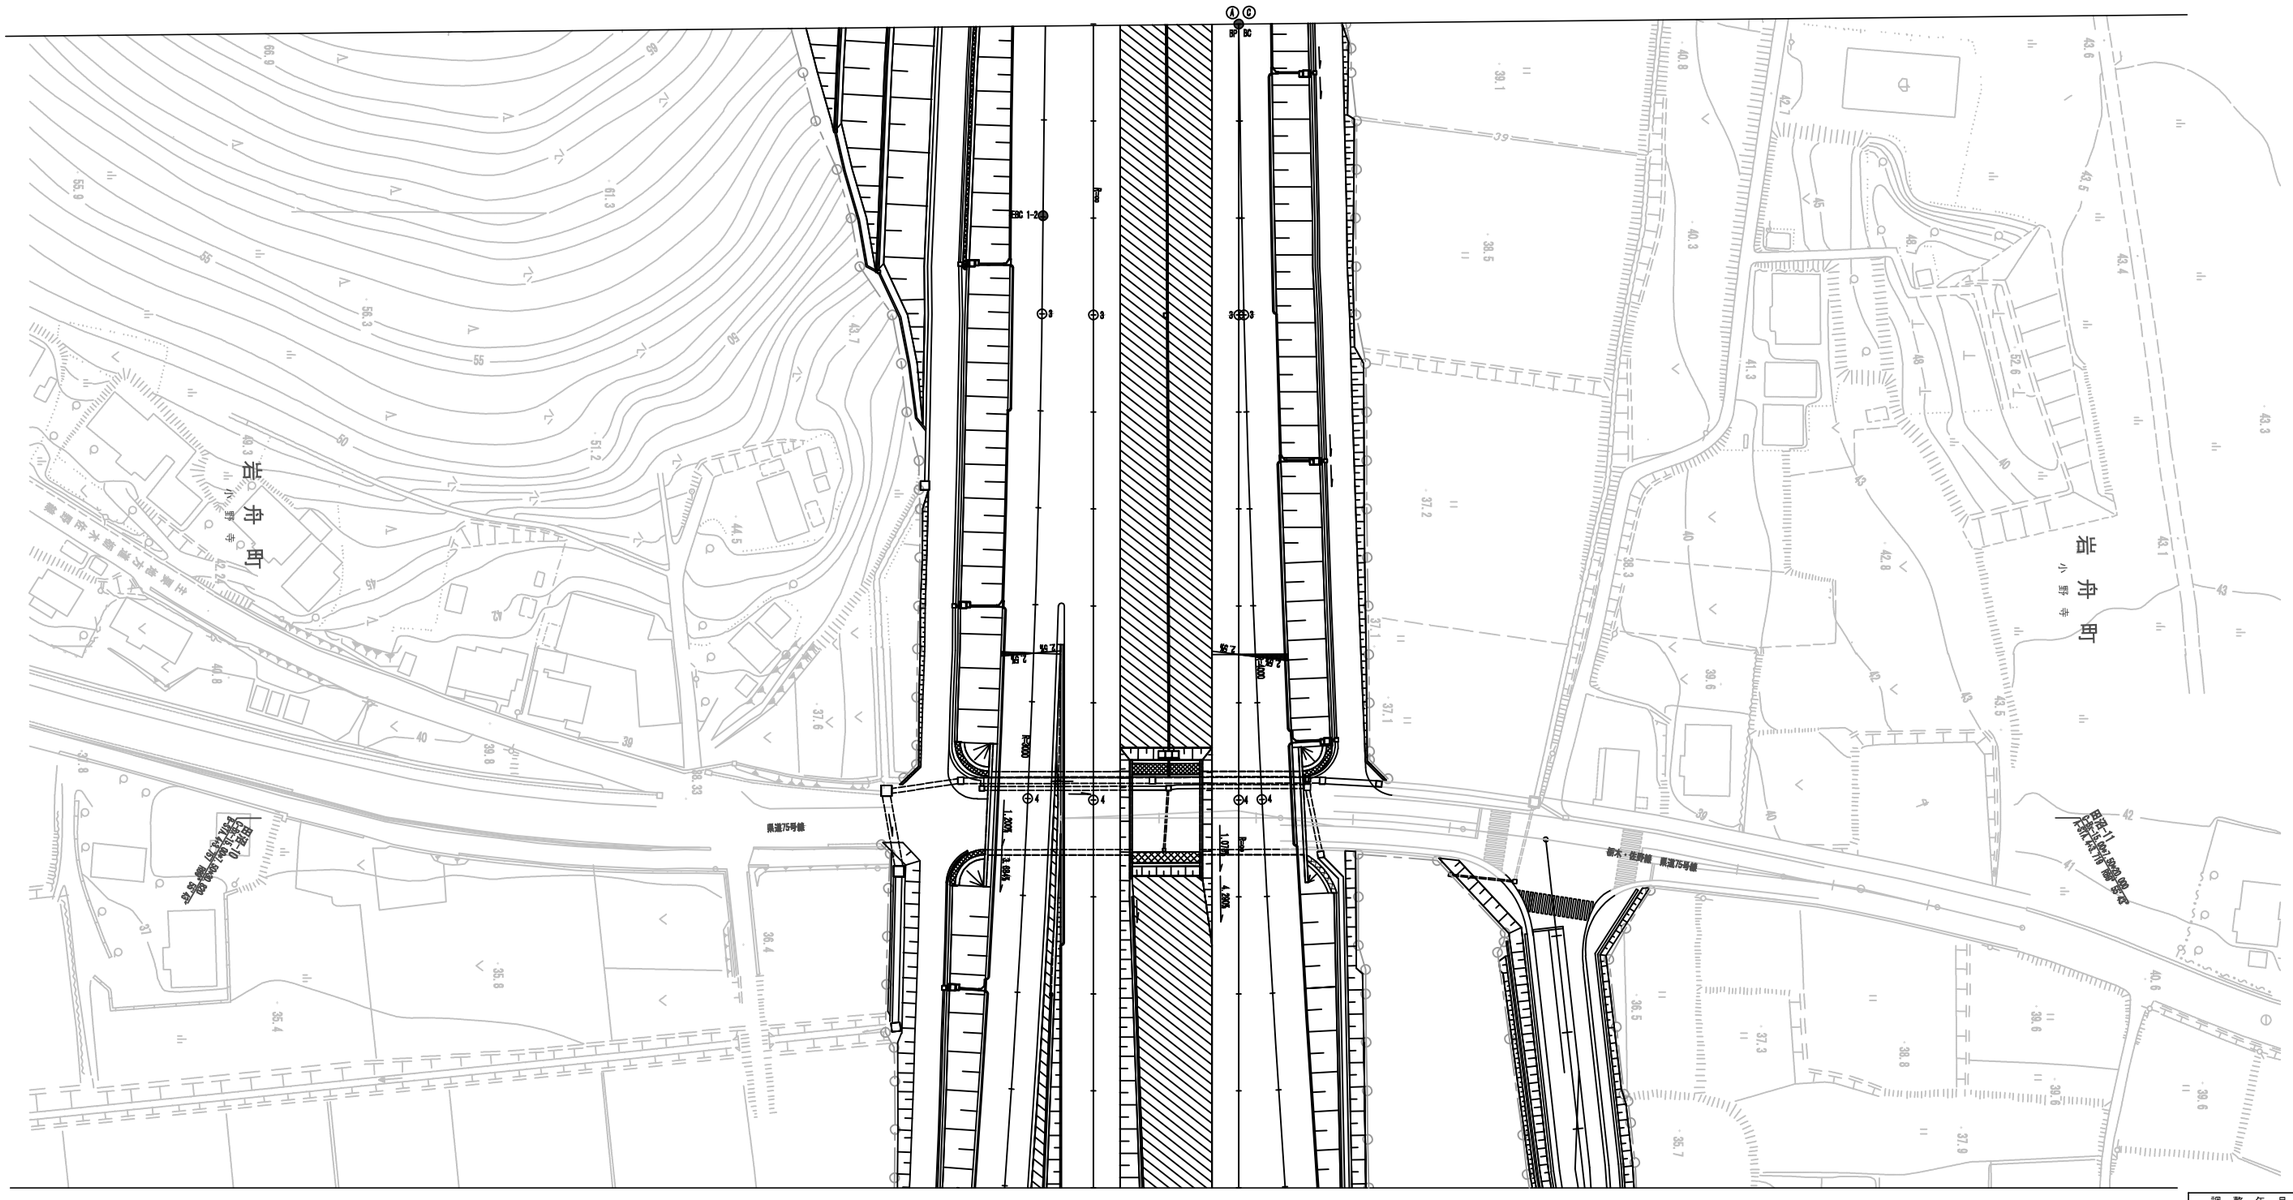

調整年月	摘要

東北縦貫自動車道弘前線 東北自動車道(佐野藤岡～岩舟)			――
工種	管理用平面図		――
名称	岩舟ジャンクション KP. 53. 562～KP. 62. 780 STA. 210+00. 00～KP. 62. 780	縮尺 1/500	2 8
東日本高速道路(株) 関東支社			

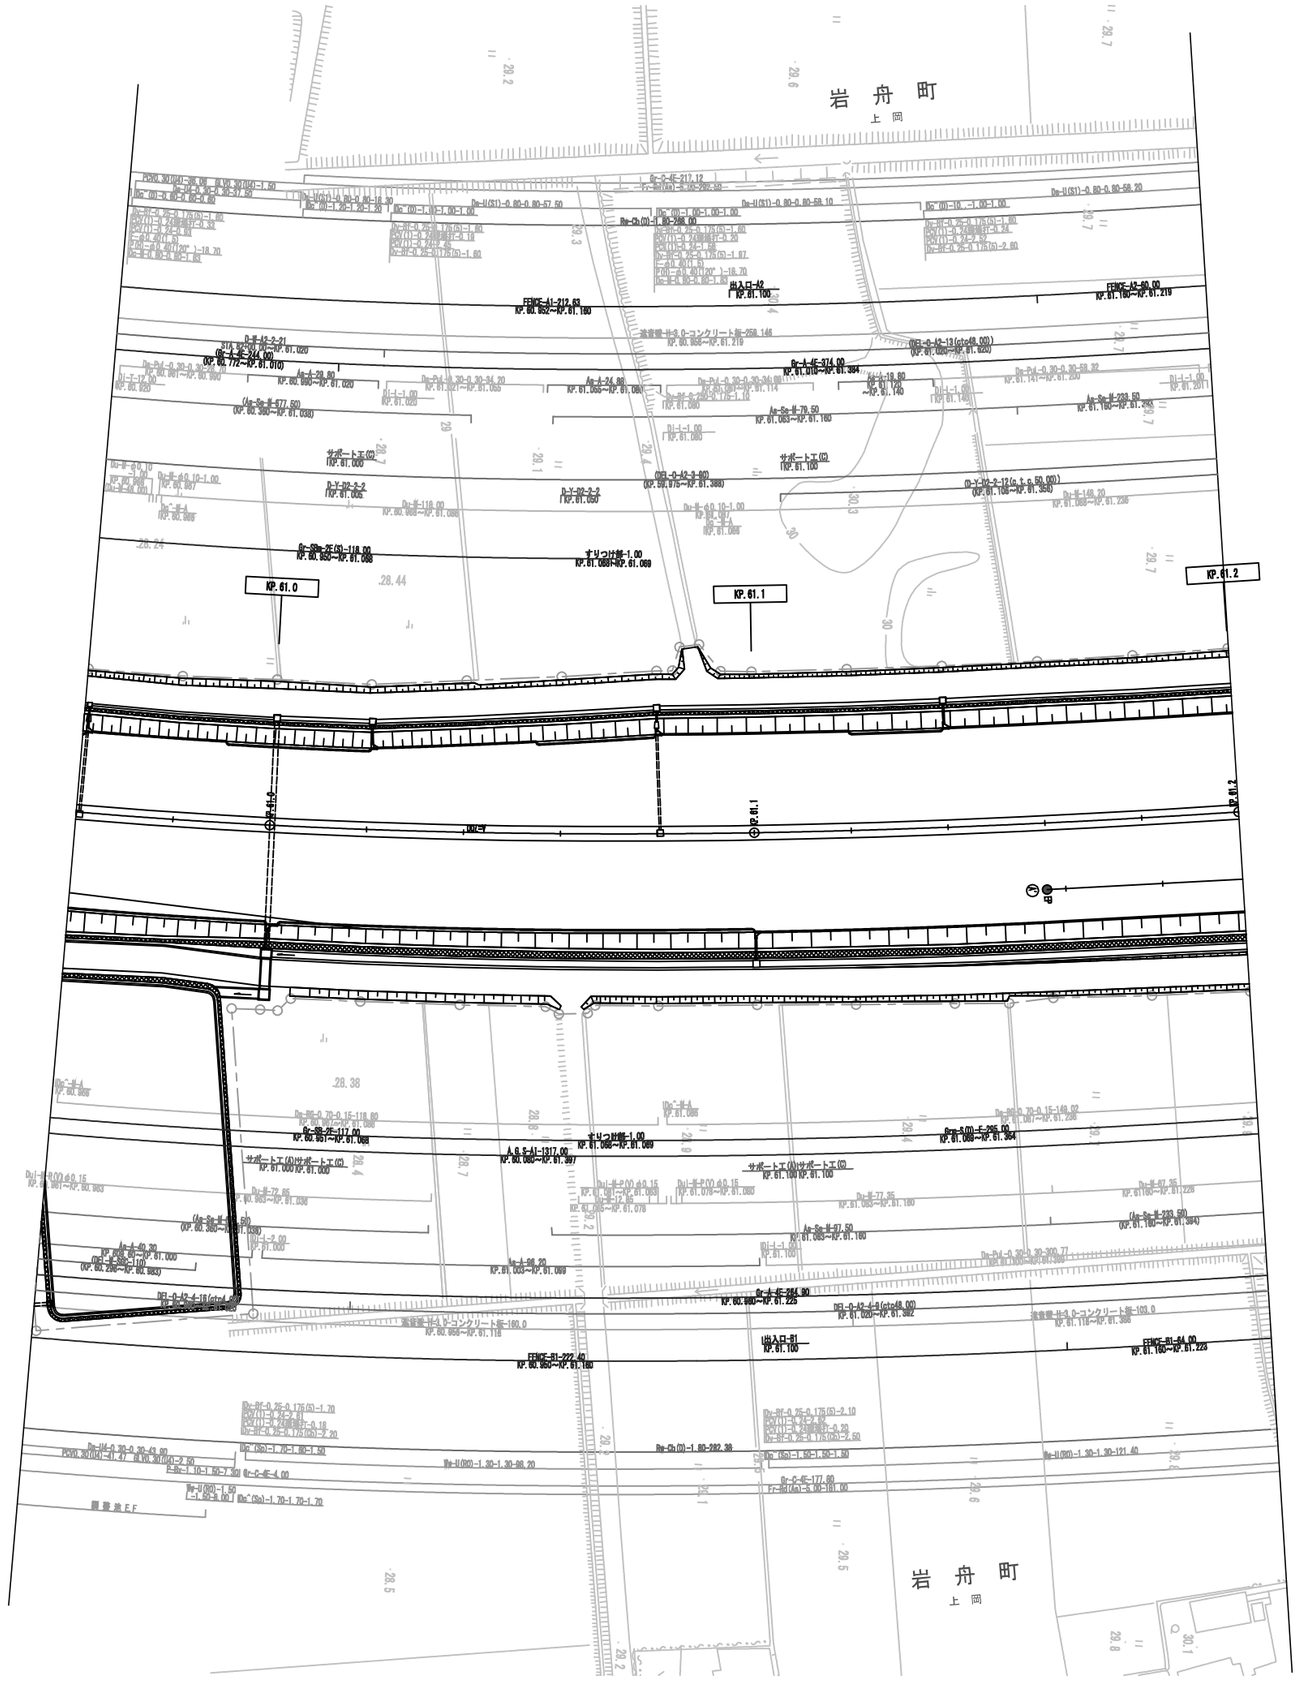

調整年月	摘要

東北縦貫自動車道弘前線
東北自動車道(佐野藤岡～岩舟)

工種：管理用平面図

名称：岩舟ジャンクション
KP.53.562～KP.62.780
STA.210+00.00～KP.62.780

縮尺：1/500

3/8

東日本高速道路(株) 関東支社

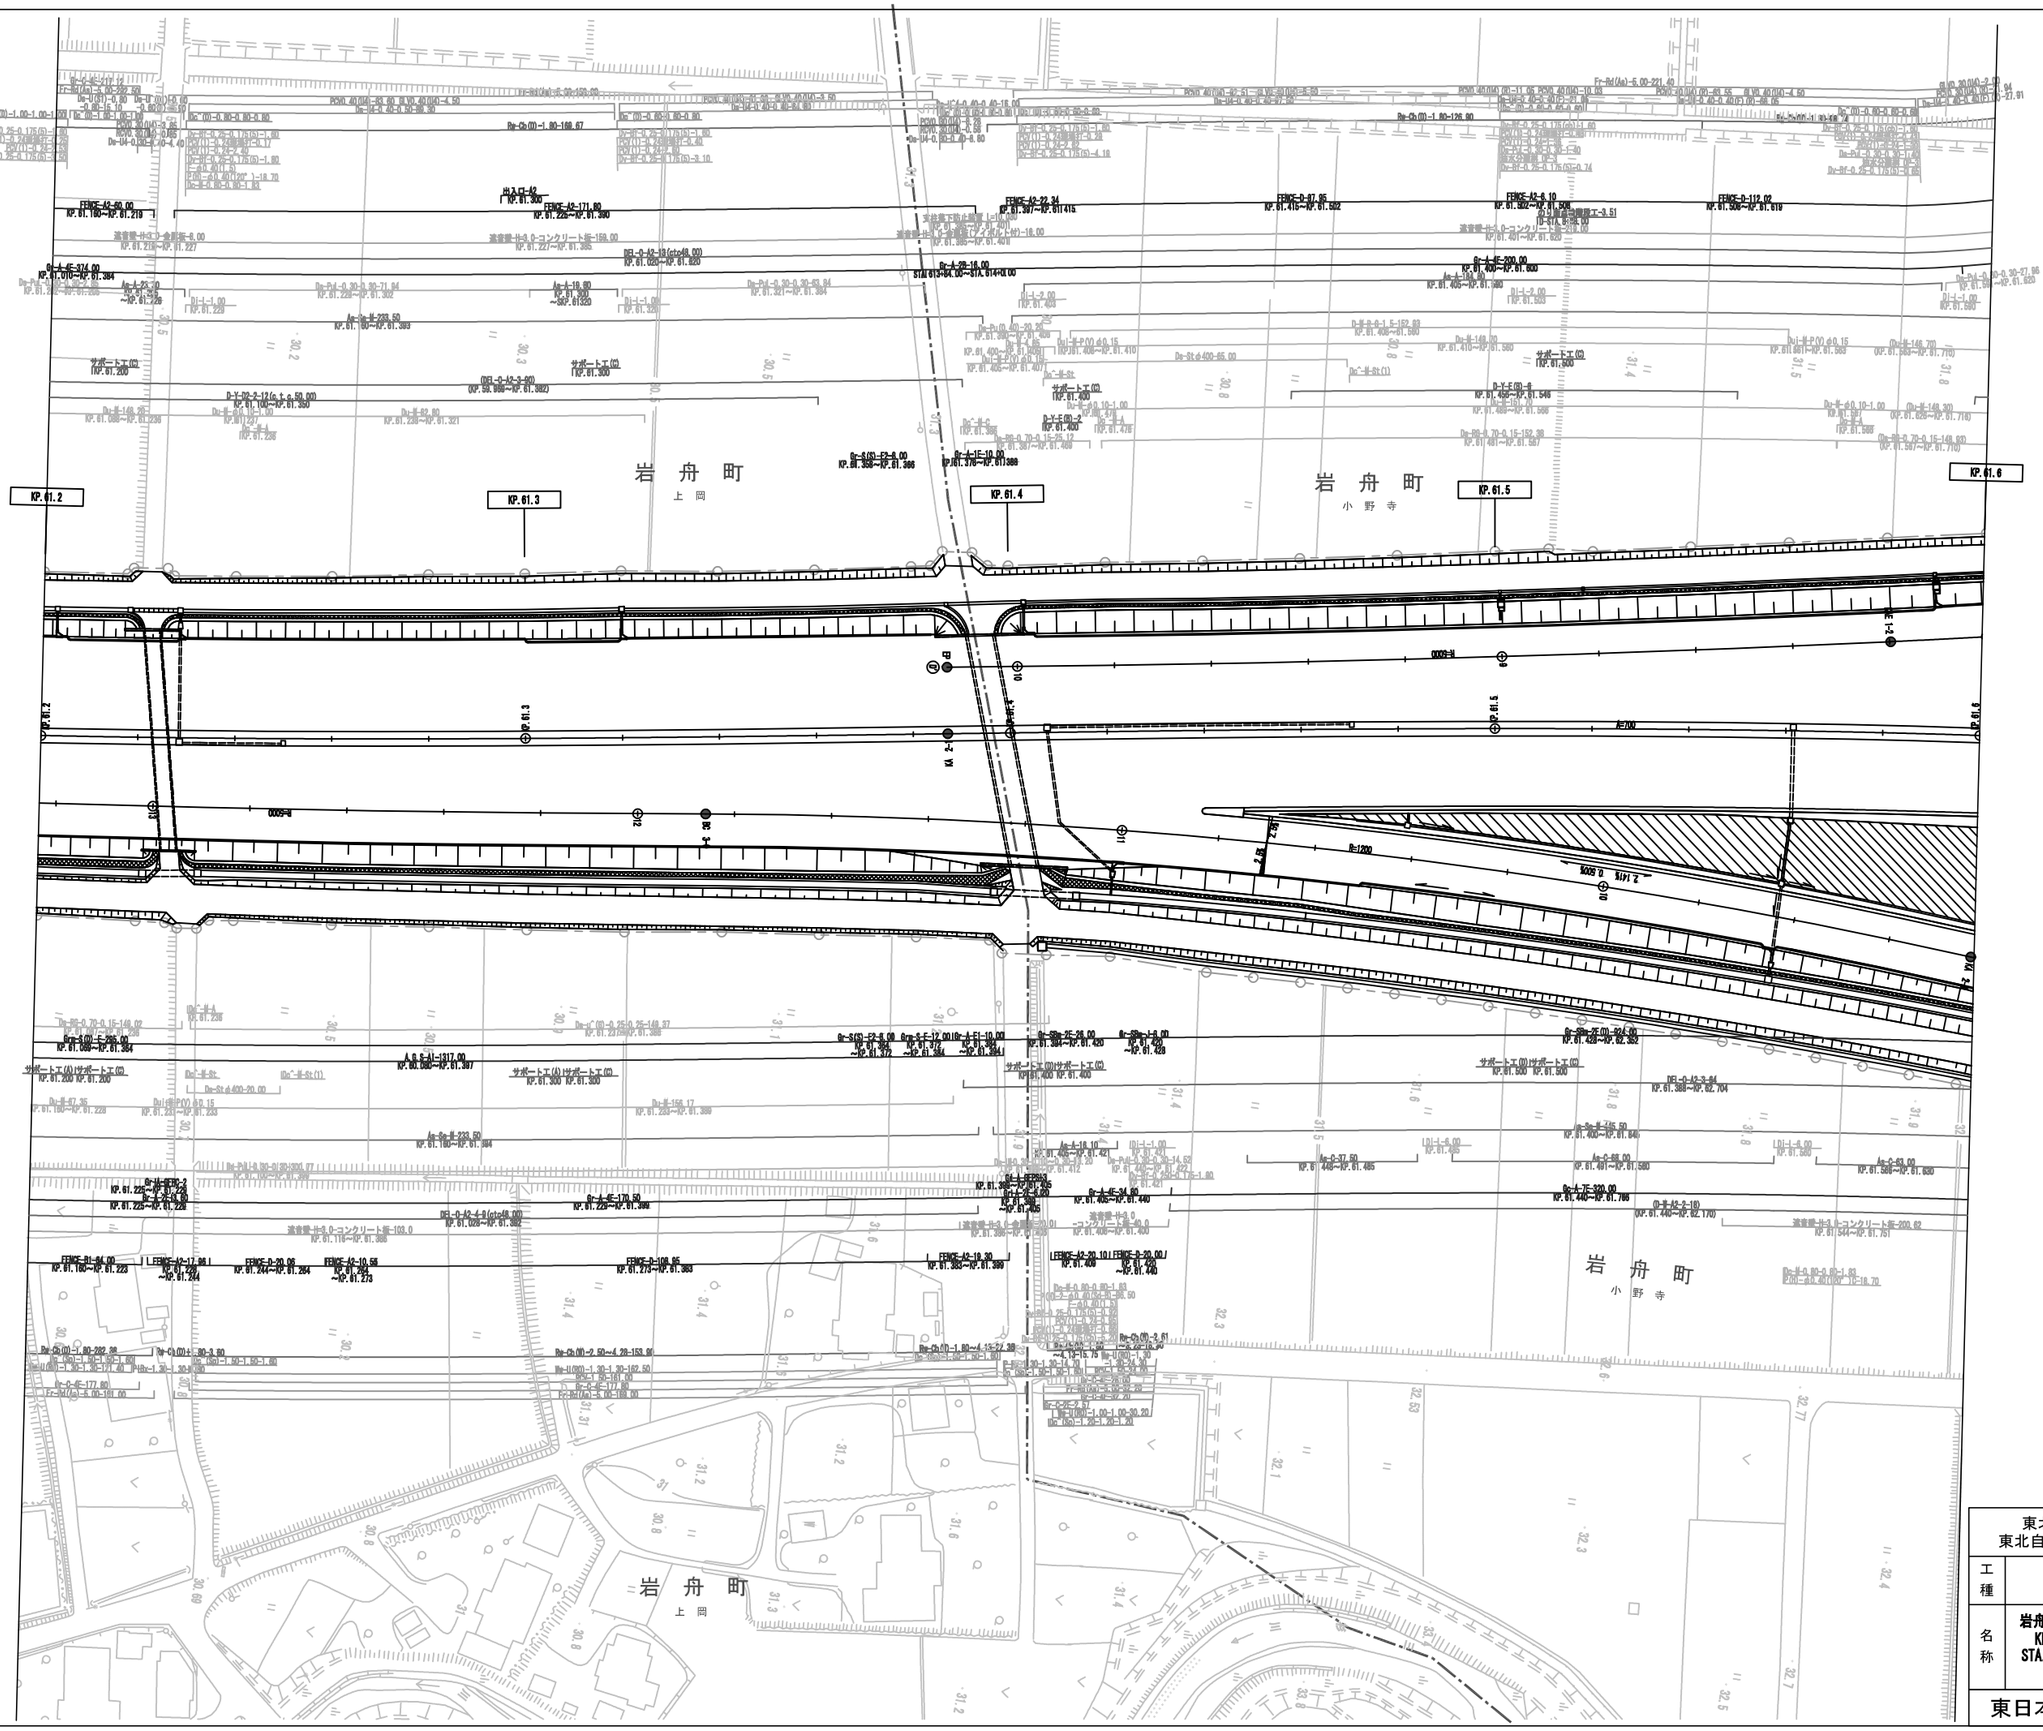

調整年月	摘要

東北縦貫自動車道弘前線 東北自動車道(佐野藤岡～岩舟)			――
工種	管理用平面図		――
名称	岩舟ジャンクション KP. 53. 562～KP. 62. 780 STA. 210+00. 00～KP. 62. 780	縮尺 1/500	4 8

東日本高速道路(株) 関東支社

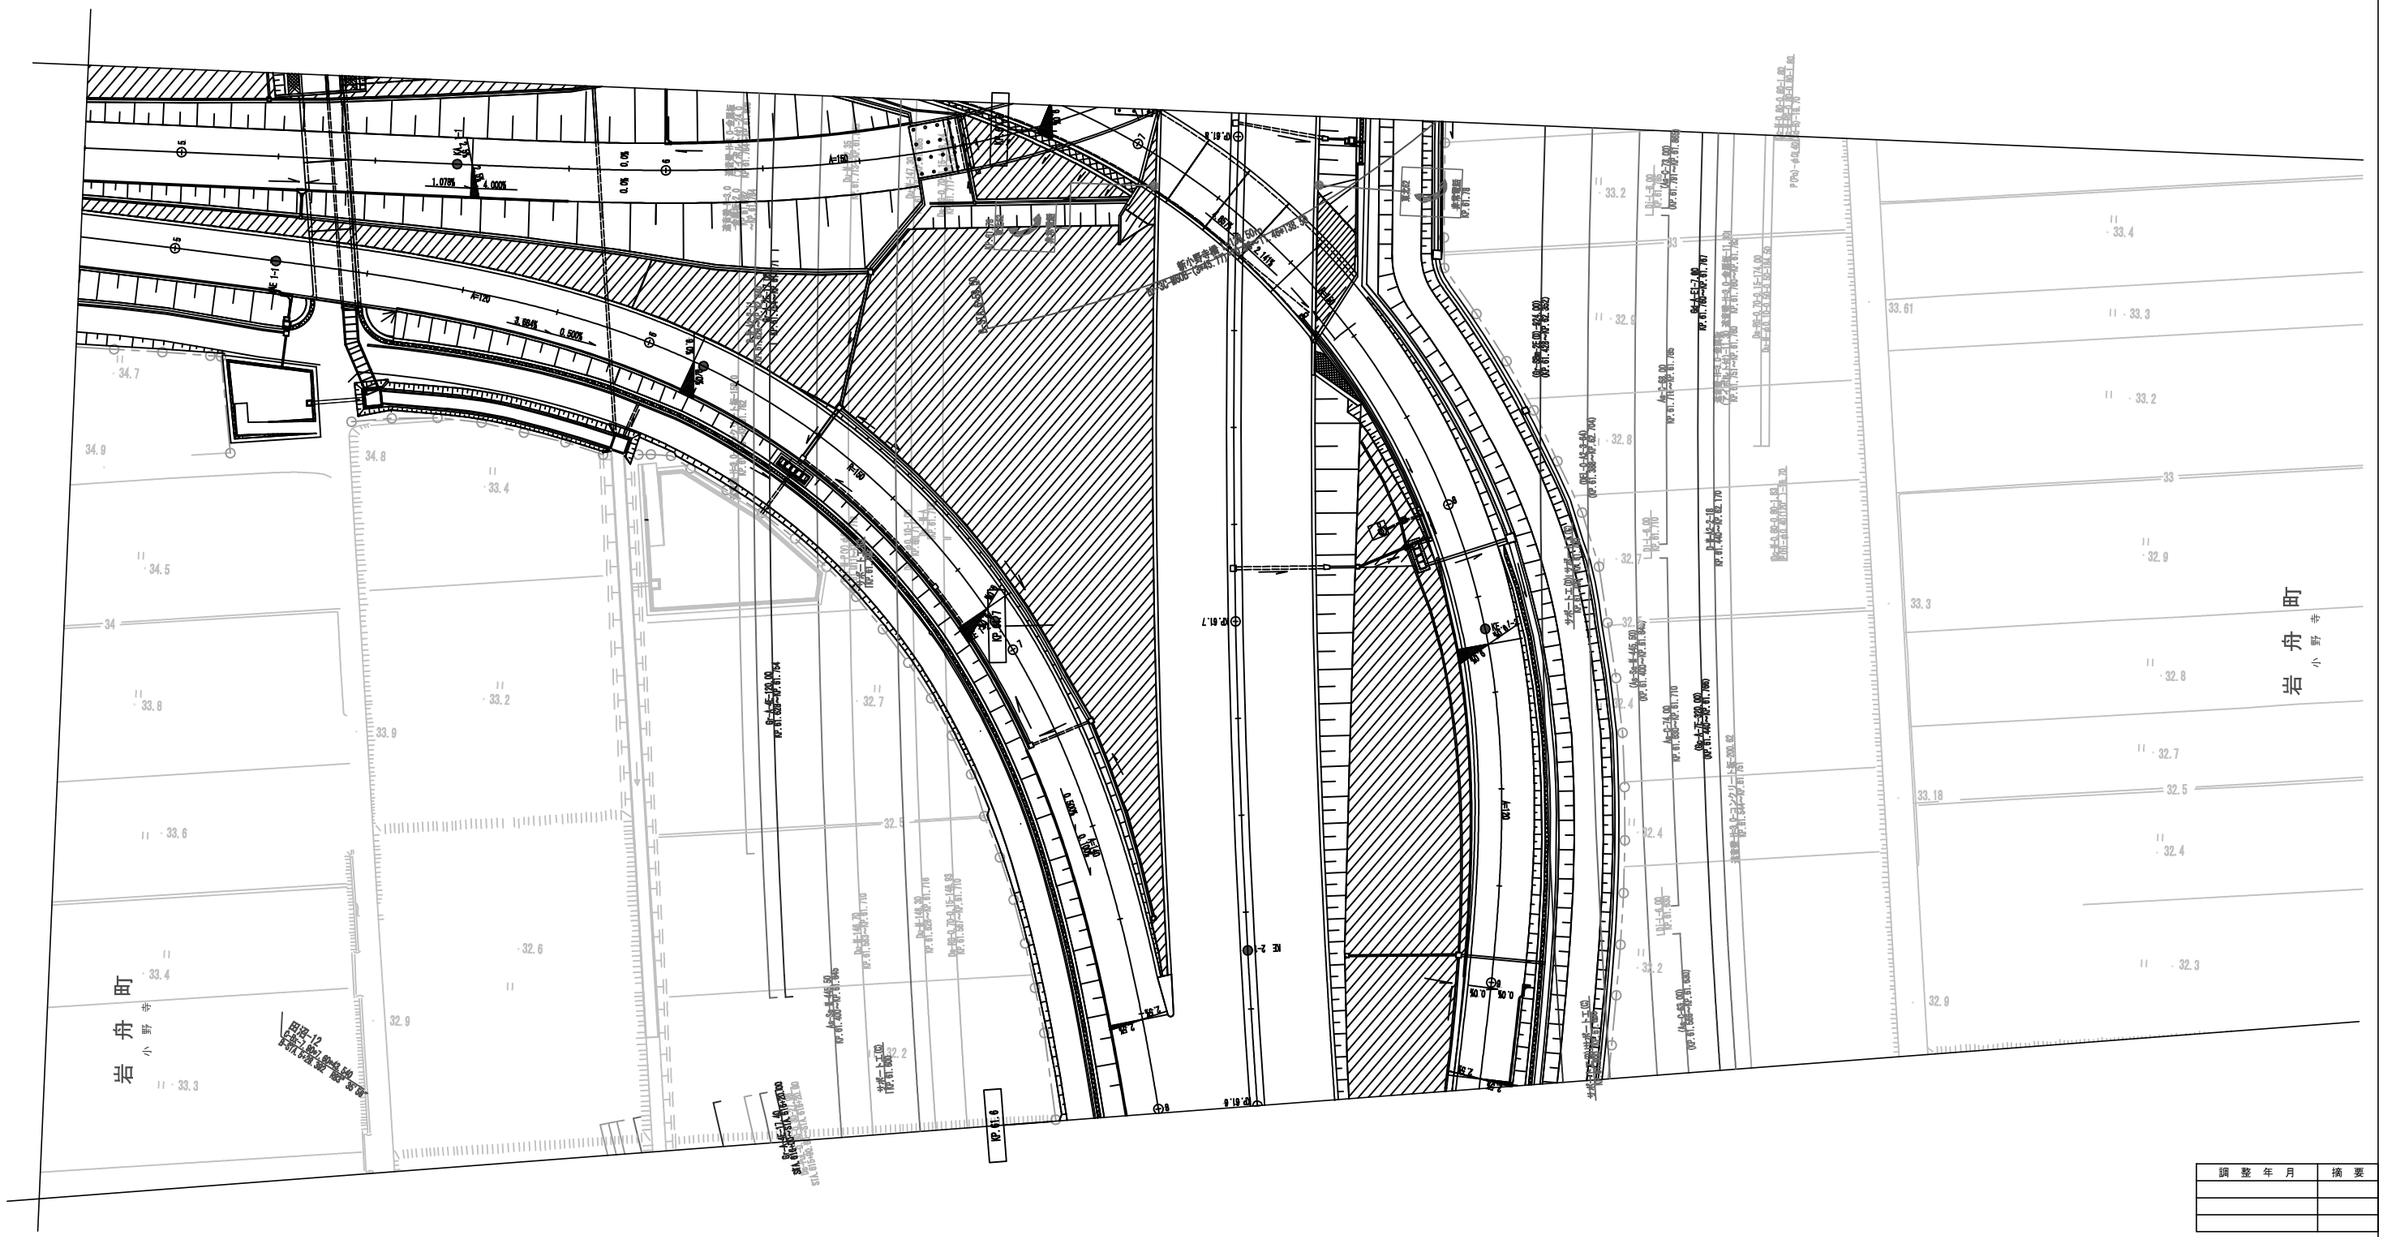

調整年月	摘要

東北縦貫自動車道弘前線
東北自動車道（佐野藤岡～岩舟）

工種：管理用平面図

名称：岩舟ジャンクション
KP. 53. 562～KP. 62. 780
STA. 210+00. 00～KP. 62. 780

縮尺：1/500

5
8

東日本高速道路（株） 関東支社

調整年月	摘要
第1回 2018年 3月	

東北縦貫自動車道弘前線
東北自動車道(佐野藤岡～岩舟)

工種：管理用平面図

名称：岩舟ジャンクション
KP. 53. 562～KP. 62. 780
STA. 210+00. 00～KP. 62. 780

縮尺：1/500

6/8

東日本高速道路(株) 関東支社


岩舟小野寺
KP 62.7
KP 62.0
KP 61.9
KP 62.0
田花-13
田花-14
1:1.8
1:1.5
1:1.6
1:1.5
1:1.6
1:1.5
1:1.6

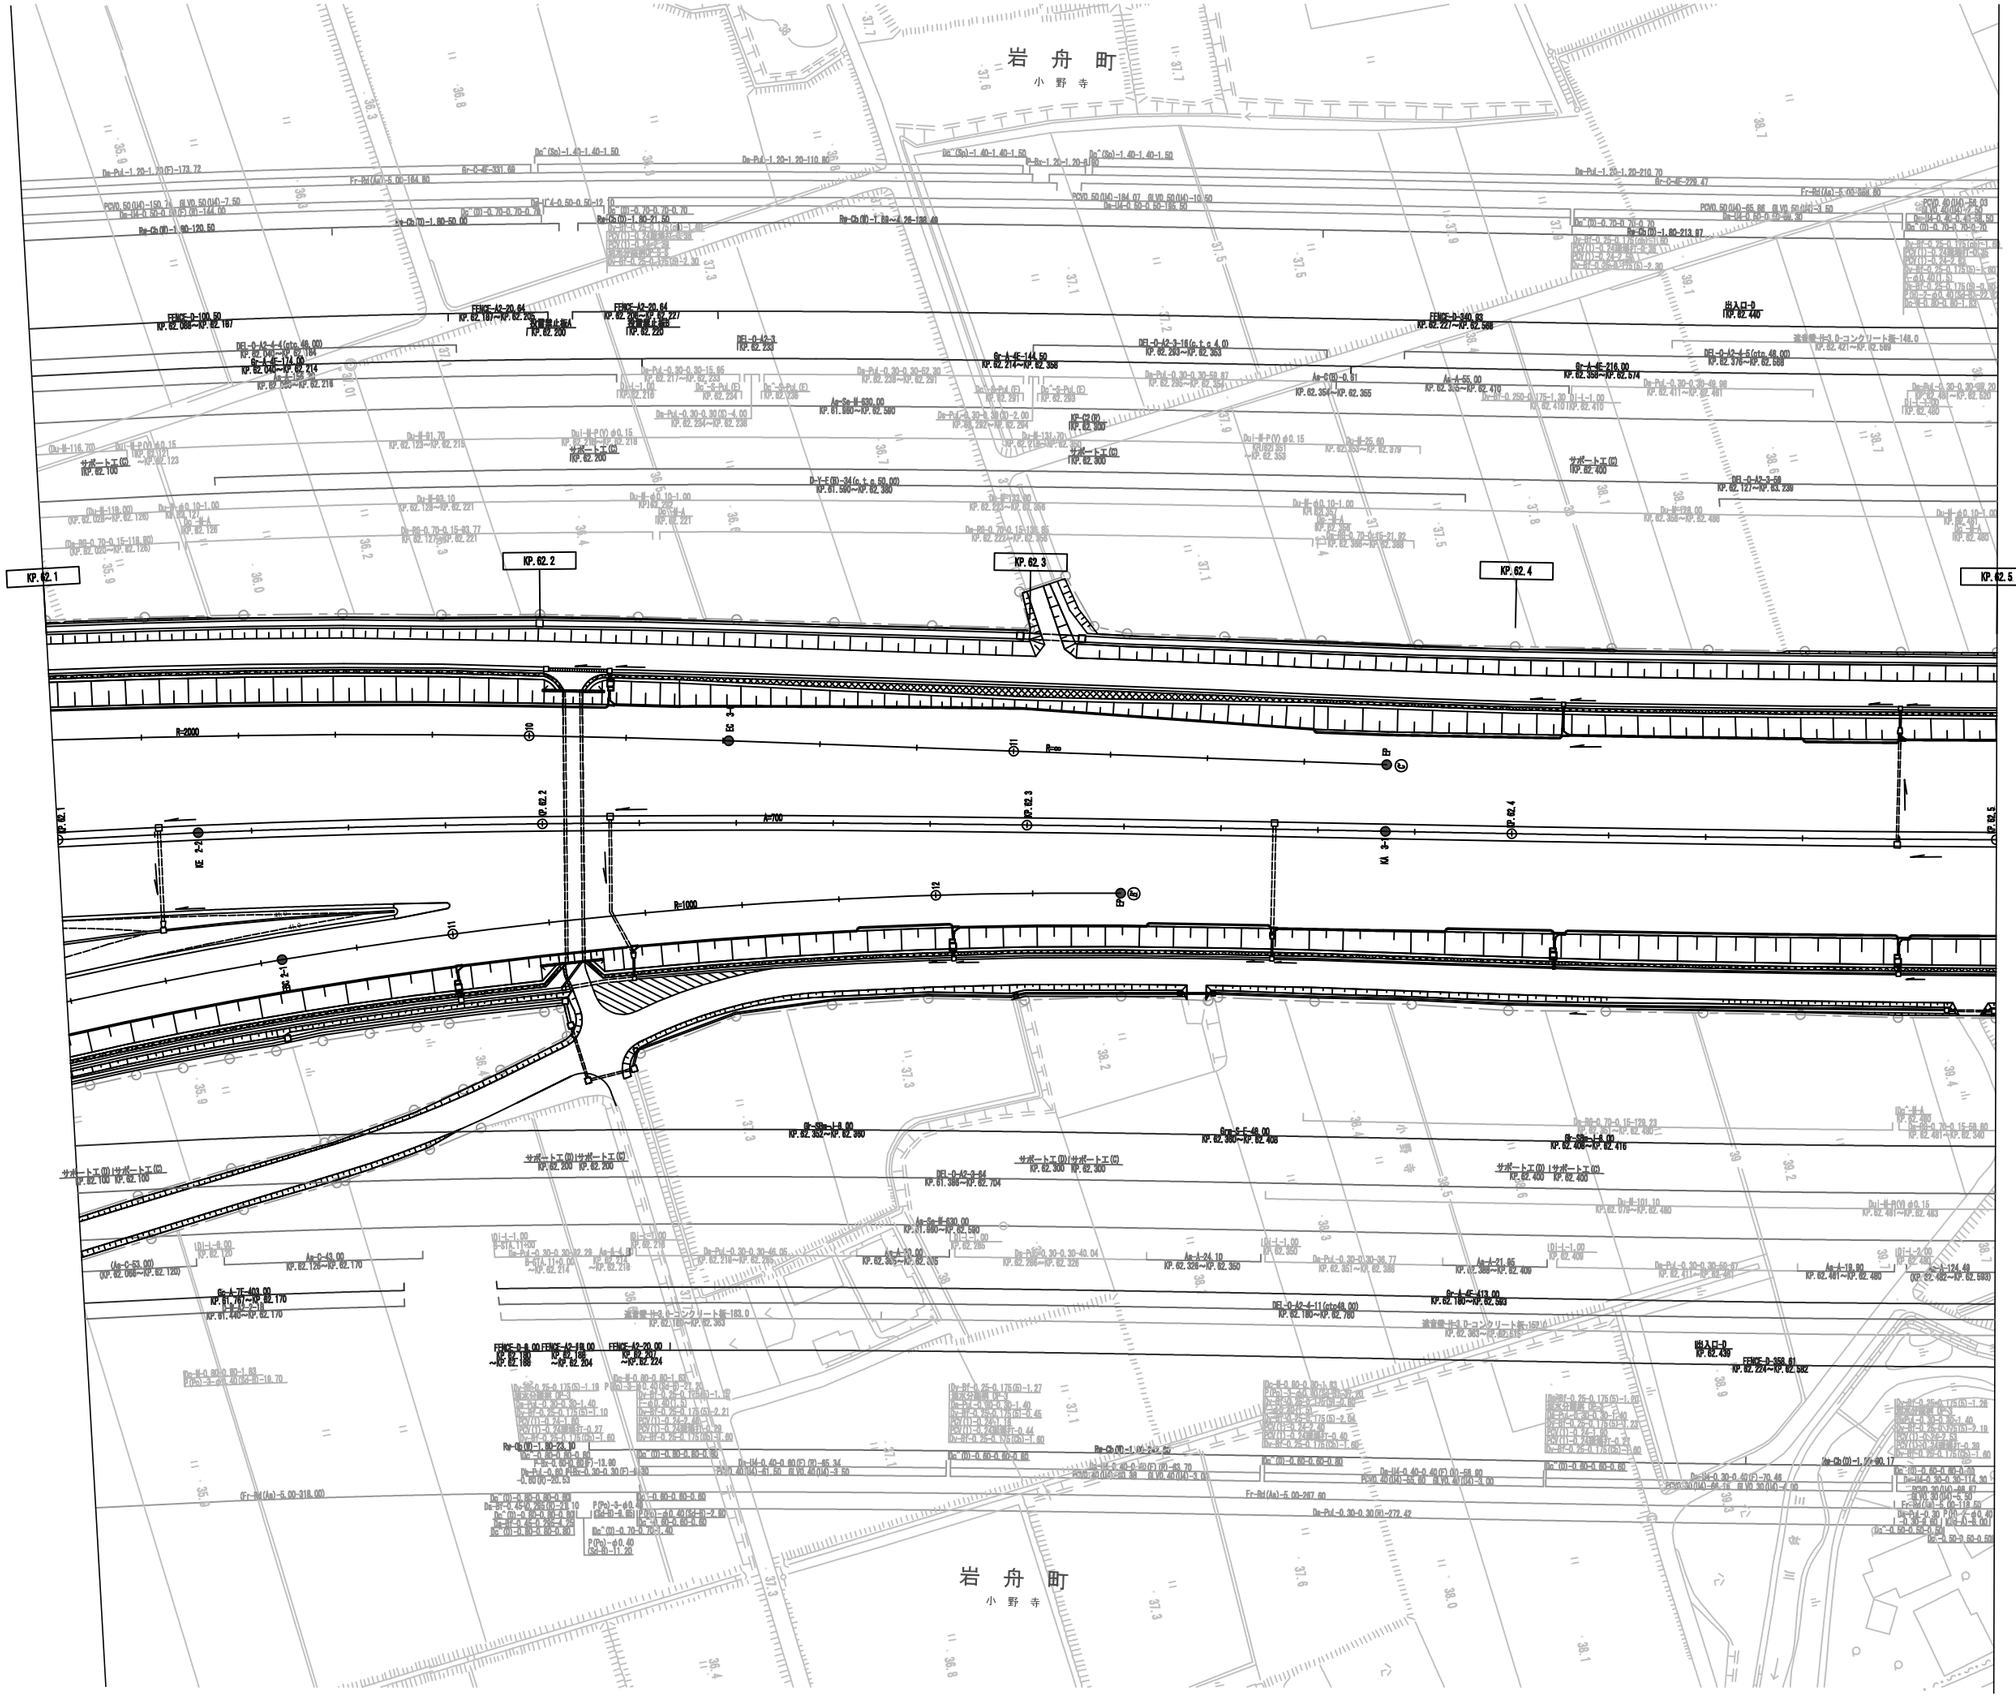

調整年月	摘要
第1回 2018年 3月	

東北縦貫自動車道弘前線 東北自動車道(佐野藤岡～岩舟)			――
工種	管理用平面図		――
名称	岩舟ジャンクション KP. 53. 562～KP. 62. 780 STA. 210+00. 00～KP. 62. 780	縮尺 1/500	7 8
東日本高速道路(株) 関東支社			

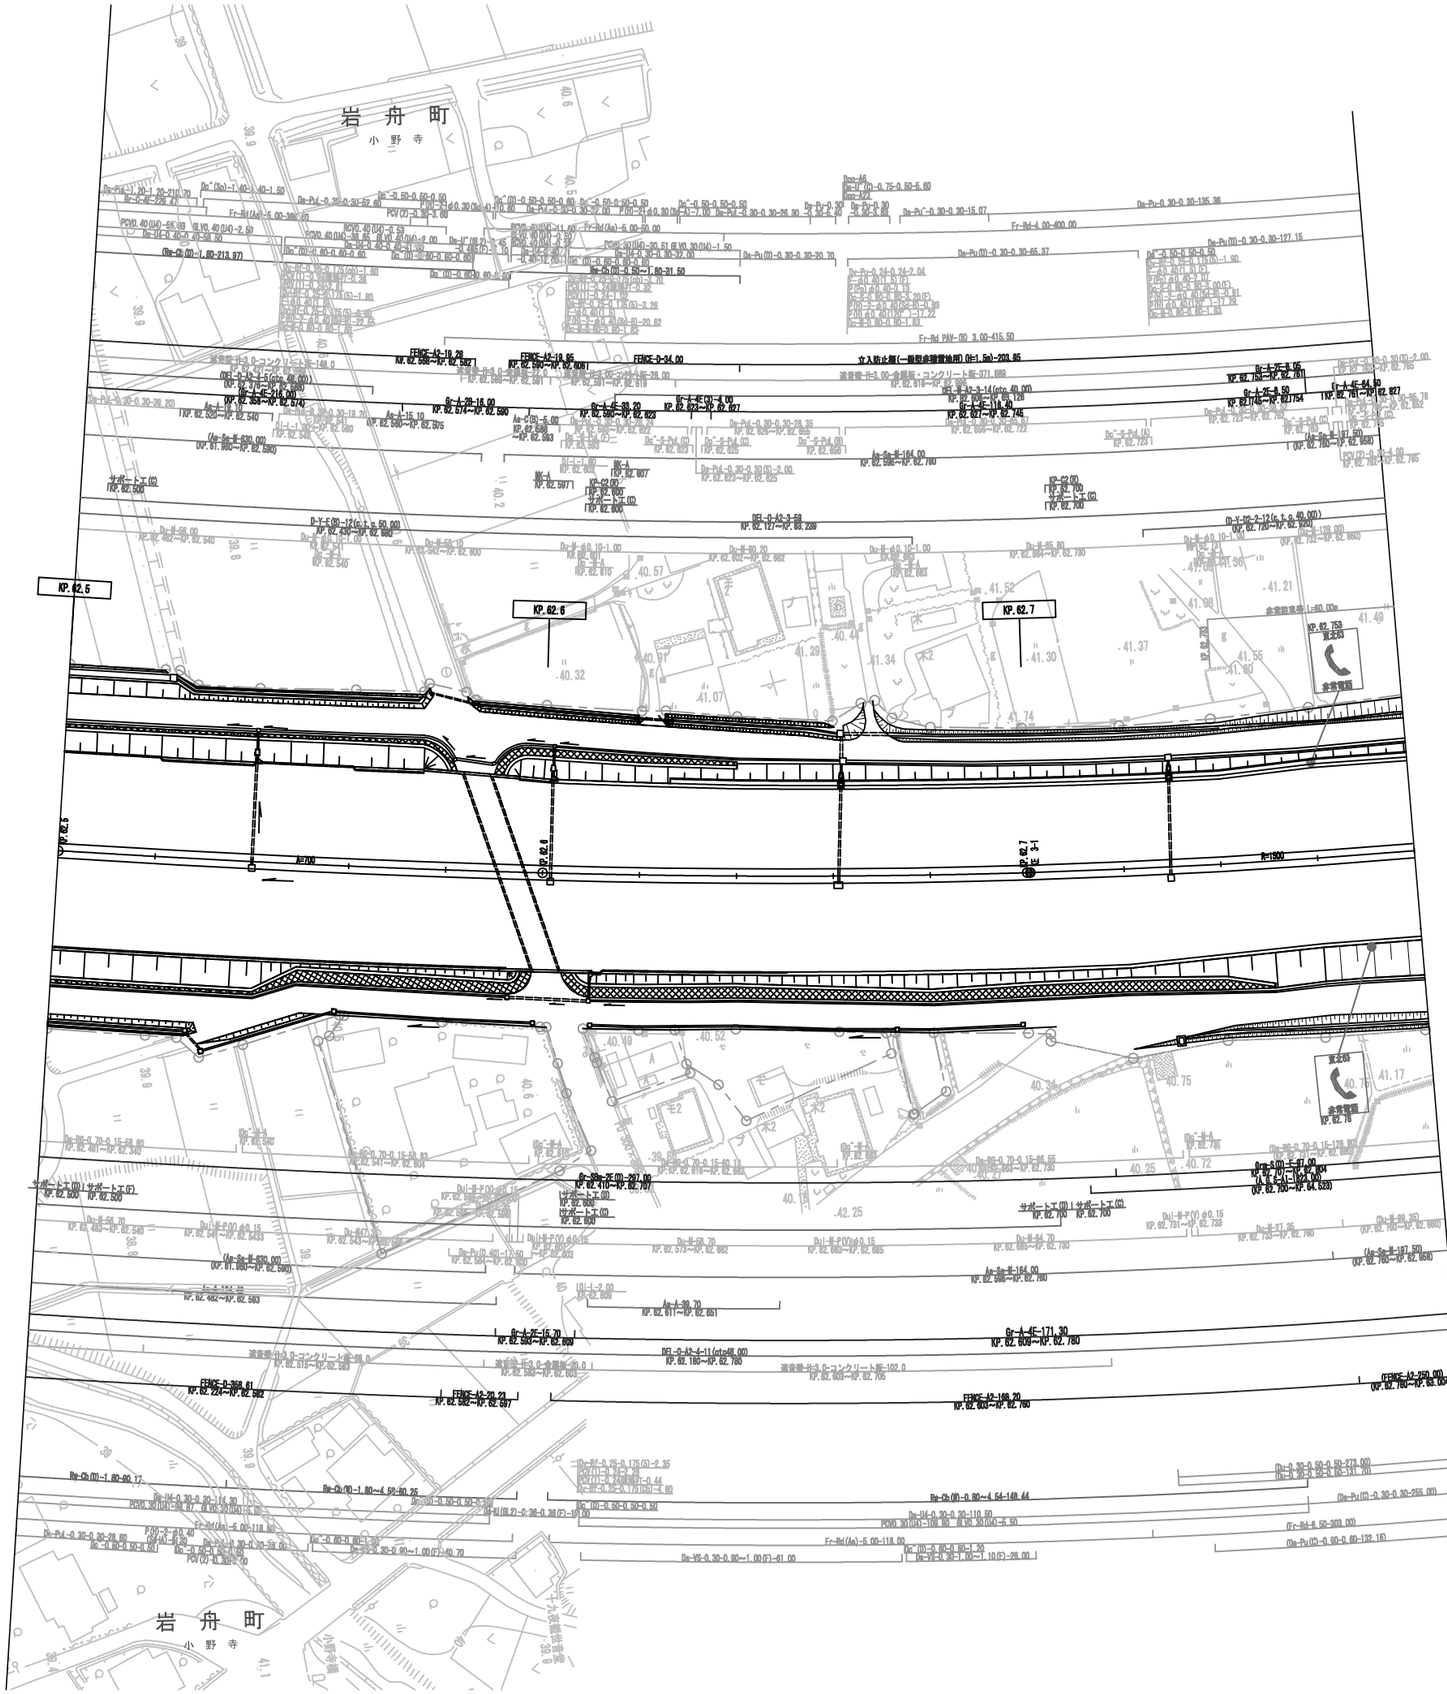

調整年月	摘要
第1回 2018年 3月	

東北縦貫自動車道弘前線 東北自動車道(佐野藤岡～岩舟)			―
工種	管理用平面図		―
名称	岩舟ジャンクション KP. 53. 562～KP. 62. 780 STA. 210+00. 00～KP. 62. 780	縮尺 1/500	8 8
東日本高速道路(株) 関東支社			

東北縦貫自動車道弘前線 東北自動車道（岩舟～栃木）			——
工種	管理用平面図		——
名称	KP. 62. 780～KP. 63. 192	縮尺 1/1000	1/15
東日本高速道路（株）関東支社			

調整年月	摘要
第1回 2006年3月	
第2回 2006年9月	
第3回 2010年5月	
第4回 2011年3月	
第5回 2012年5月	



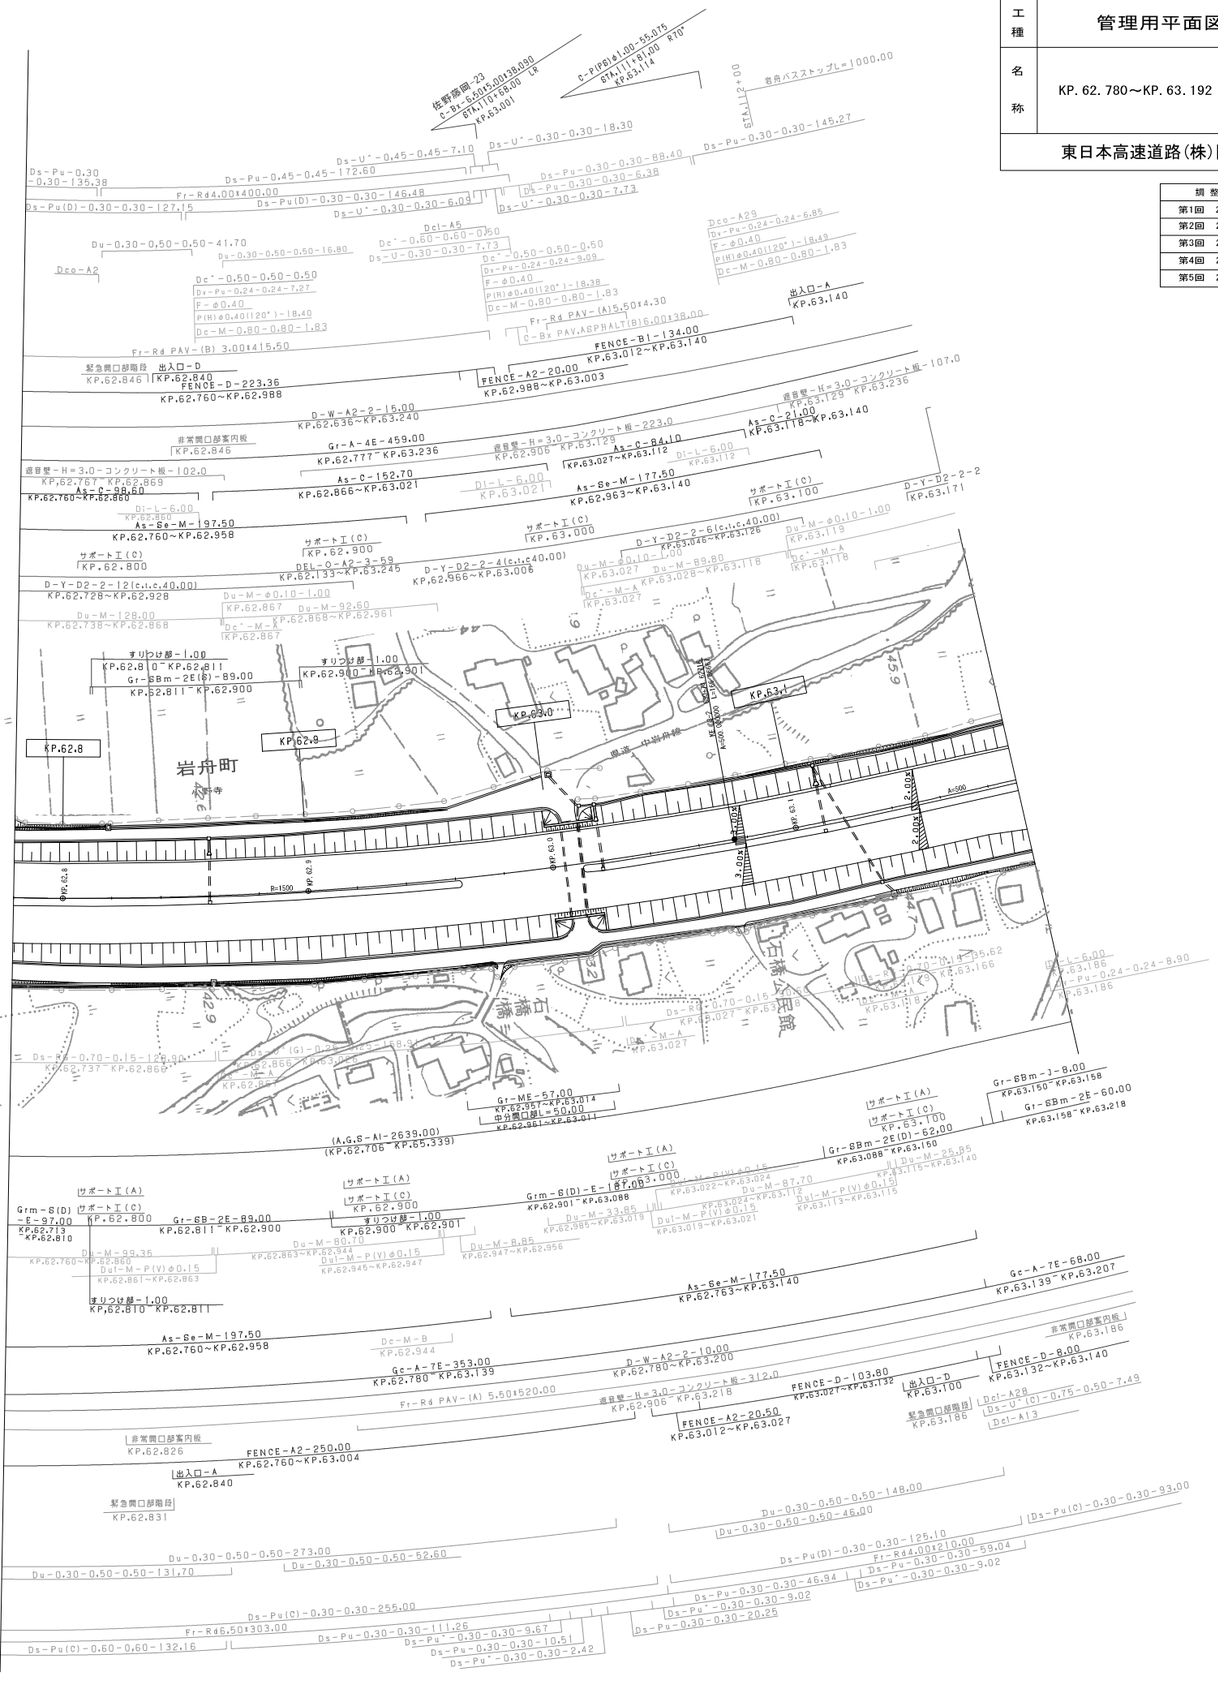

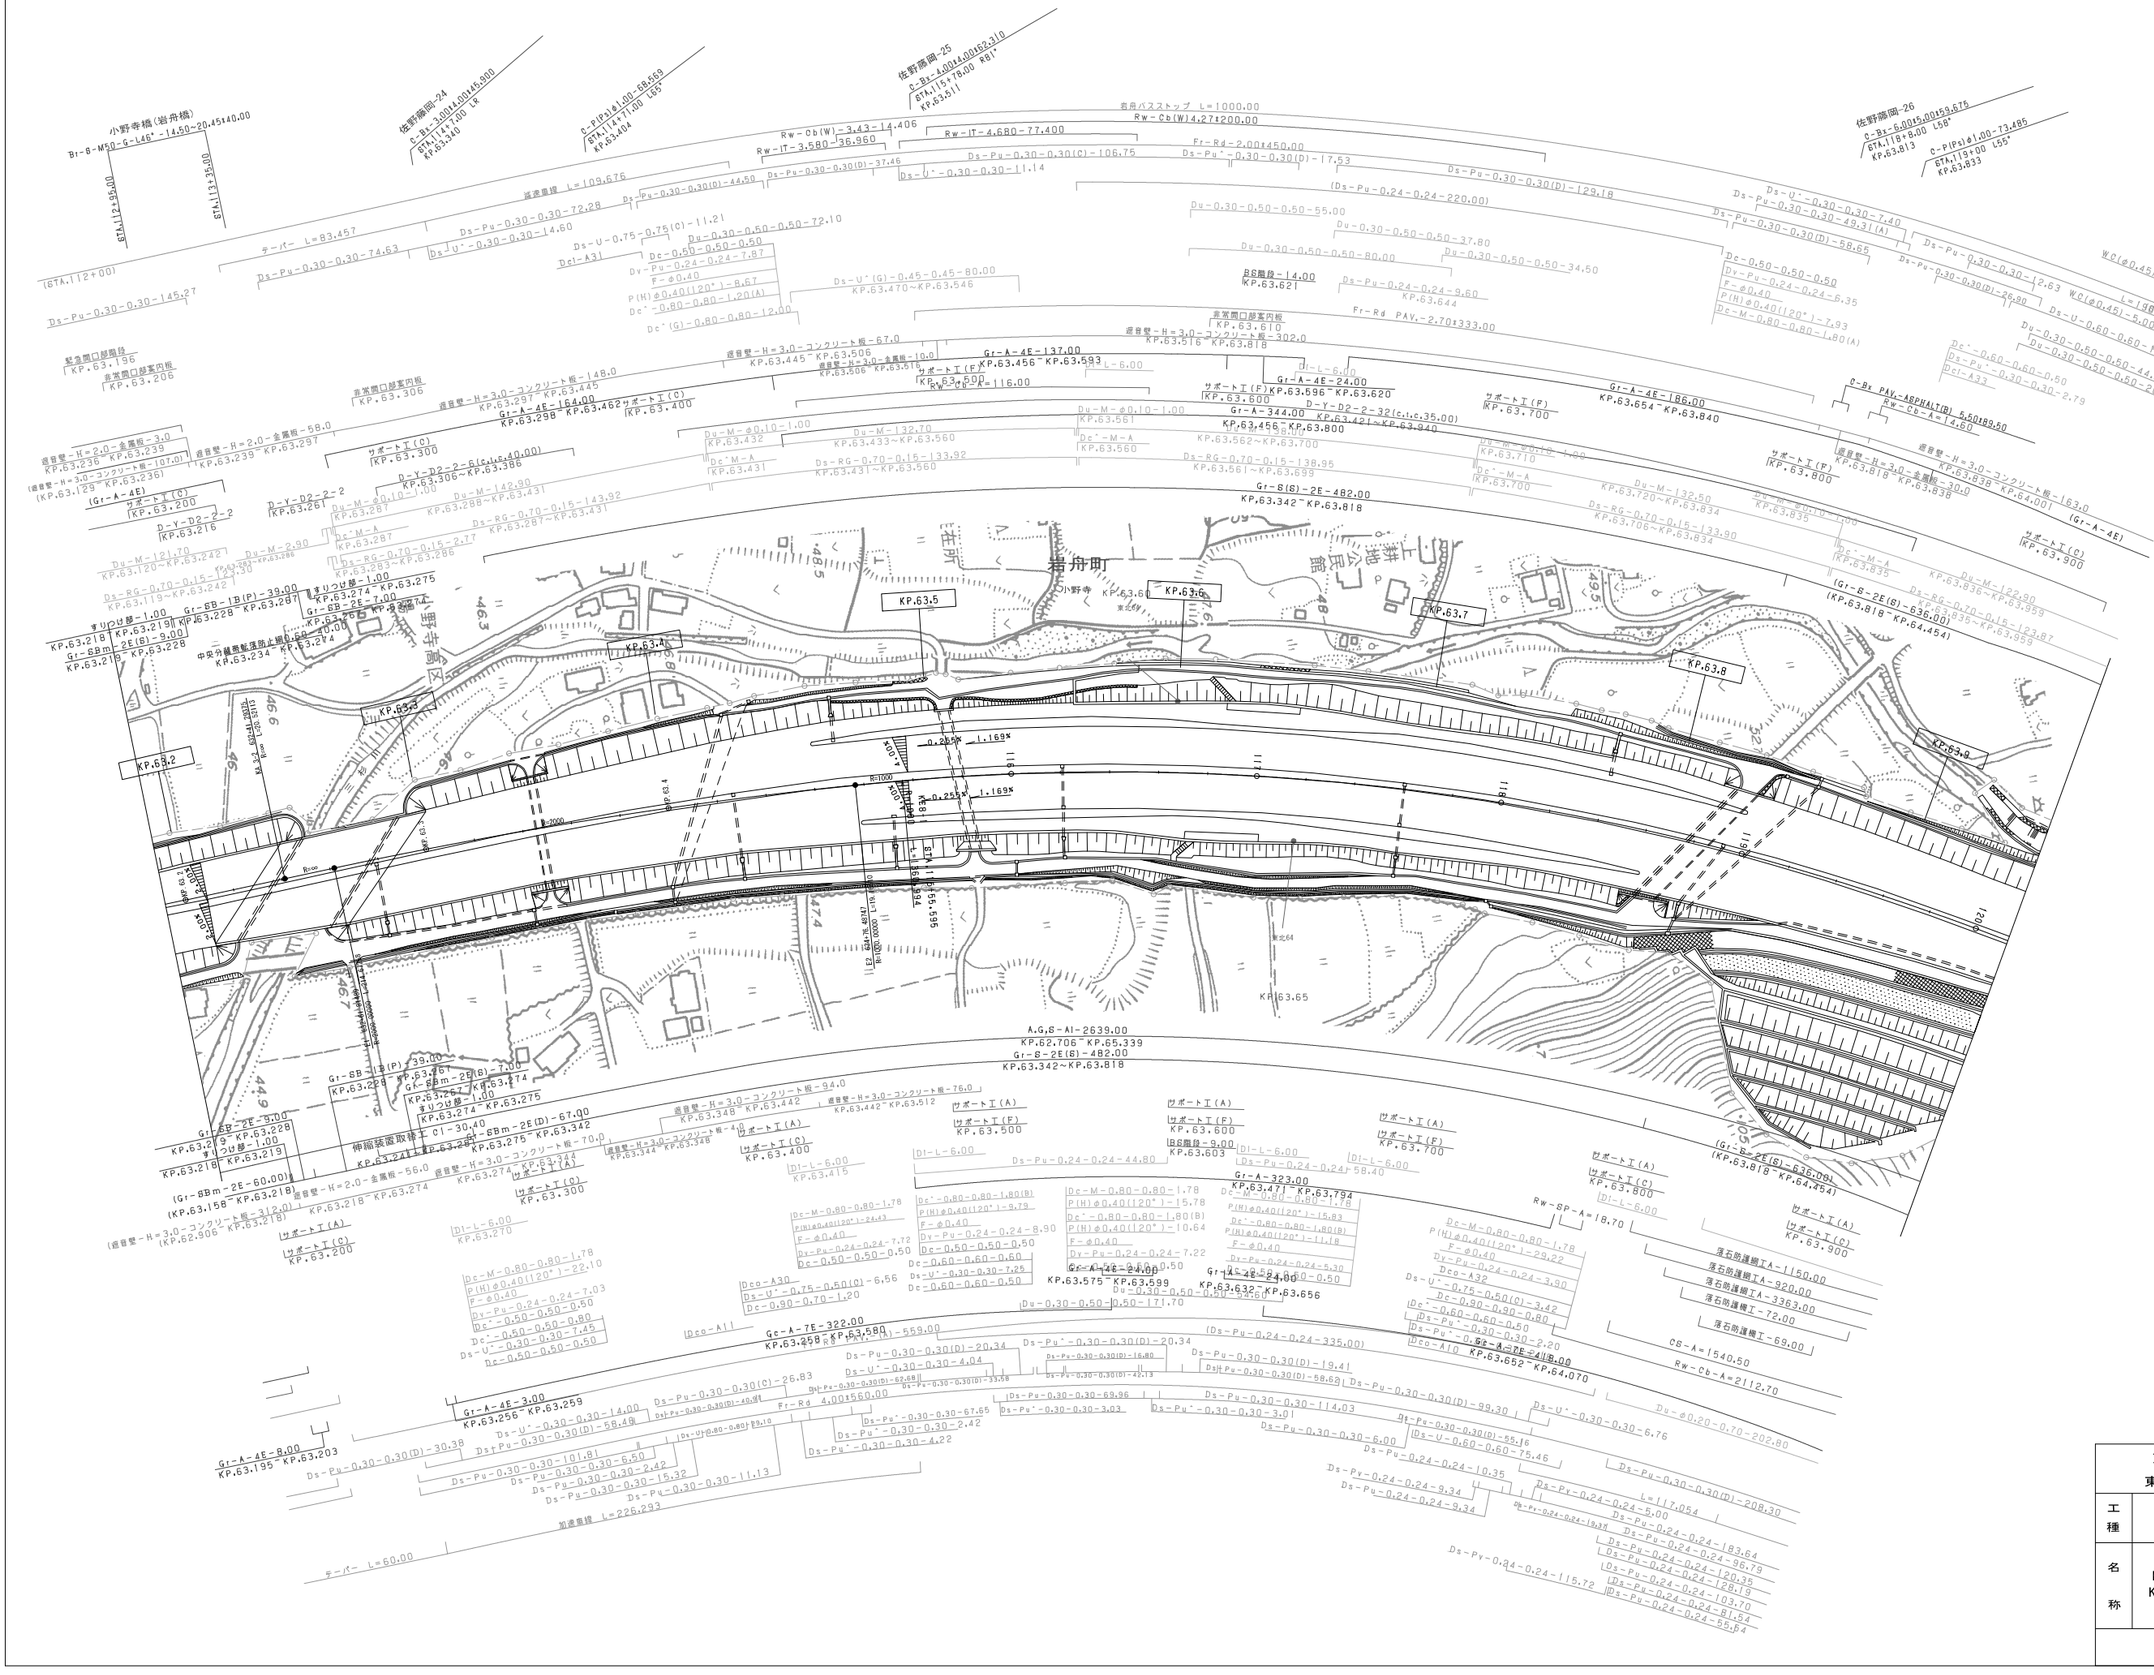
岩舟町
小野寺高岡
KP.63.5
KP.63.6
KP.63.7
KP.63.8
KP.63.9
KP.63.4
KP.63.3
KP.63.2
KP.63.65
Gr-A-4E-3.00
KP.63.256～KP.63.259
Gr-A-4E-8.00
KP.63.195～KP.63.203
A,G,S-Al-2639.00
KP.62.706～KP.65.339
Gr-S-2E(6)-482.00
KP.63.342～KP.63.818
Gr-A-7E-322.00
KP.63.458～KP.63.580
Gr-A-4E-137.00
KP.63.298～KP.63.462
Gr-A-4E-164.00
KP.63.462～KP.63.626
Gr-A-4E-116.00
KP.63.500～KP.63.616
Gr-A-4E-24.00
KP.63.596～KP.63.620
Gr-A-344.00
KP.63.421～KP.63.940
Gr-A-4E-186.00
KP.63.654～KP.63.840
Gr-8(8)-2E-482.00
KP.63.342～KP.63.818
Gr-A-323.00
KP.63.471～KP.63.794
Gr-A-4E-24.00
KP.63.575～KP.63.599
Gr-A-4E-24.00
KP.63.632～KP.63.656
Gr-S-2E(6)-636.00
(KP.63.818～KP.64.454)
Gr-S-2E(8)-636.00
(KP.63.818～KP.64.454)
Gr-6B-1B(P)-39.00
KP.63.228～KP.63.267
Gr-6Bm-2E(6)-7.00
KP.63.267～KP.63.274
Gr-6Bm-2E(D)-67.00
KP.63.274～KP.63.342
Gr-6B-2E-7.00
KP.63.261～KP.63.268
Gr-6Bm-2E-60.00
(KP.63.158～KP.63.218)
Gr-6Bm-2E-9.00
KP.63.218～KP.63.228
すりつけ部-1.00
KP.63.219～KP.63.221
すりつけ部-1.00
KP.63.274～KP.63.275
すりつけ部-1.00
KP.63.221～KP.63.228
伸縮装置取替工 C1-30.40
KP.63.241～KP.63.275
伸縮装置取替工 C1-30.40
KP.63.275～KP.63.342
Br-8-M50-G-L46°-14.50~20.45×40.00
小野寺橋(岩舟橋)
佐野藤岡-24
O-Bx-3.00×4.00×45.000
STA.11+7.00 L8°
KP.63.340
C-P(Ps)8.00-68.569
STA.11+7.00 L65°
KP.63.404
佐野藤岡-25
O-Bx-4.00×4.00×62.310
STA.11+5.78 R81°
KP.63.511
岩舟バストップ L=1000.00
佐野藤岡-26
O-Bx-6.00×5.00×59.675
STA.11+9.00 L58°
KP.63.813
C-P(Ps)8.00-73.485
STA.11+9.30 L55°
KP.63.833
減速車線 L=109.676
テーパー L=83.457
テーパー L=60.00
加速車線 L=226.293
BS開始-14.00
KP.63.621
BS開始-9.00
KP.63.603
Fr-Rd-2.00×450.00
Fr-Rd PAV.-2.70×333.00
Fr-Rd 4.00×550.00
Rw-IT-3.580~36.960
Rw-IT-4.680~77.400
Rw-Cb(W)-3.43~14.406
Rw-Cb(W)4.27×200.00
Rw-8P-A=18.70
Rw-Cb-A=14.60
O-Bx PAV.-ASPHALT(B) 5.50×BB9.50
CS-A=1540.50
RW-Cb-A=2112.70
落石防護網工A-1150.00
落石防護網工A-920.00
落石防護網工A-3363.00
落石防護網工-72.00
落石防護網工-69.00
W.C(φ0.45)-5.00
W.C(φ0.45)-5.00
L=(STA.8+12.00)
Du-φ0.20-0.70-202.80
Ds-Pu-0.24-0.24-220.00
Ds-Pu-0.30-0.30(D)-129.18
Ds-Pu-0.30-0.30(D)-58.66
Ds-Pu-0.30-0.30(D)-26.80
Ds-Pu-0.30-0.30(D)-208.30
Ds-Pu-0.30-0.30(D)-20.34
Ds-Pu-0.30-0.30(D)-19.41
Ds-Pu-0.30-0.30(D)-99.30
Ds-Pu-0.30-0.30(D)-55.16
Ds-Pu-0.30-0.30(D)-16.80
Ds-Pu-0.30-0.30(D)-58.62
Ds-Pu-0.30-0.30(D)-42.13
Ds-Pu-0.30-0.30(D)-33.68
Ds-Pu-0.30-0.30(D)-62.68
Ds-Pu-0.30-0.30(D)-40.84
Ds-Pu-0.30-0.30(C)-26.83
Ds-Pu-0.30-0.30(C)-106.75
Ds-Pu-0.30-0.30(C)-44.50
Ds-Pu-0.30-0.30-74.63
Ds-Pu-0.30-0.30-72.28
Ds-Pu-0.30-0.30-145.27
Ds-Pu-0.30-0.30-14.60
Ds-Pu-0.30-0.30-11.13
Ds-Pu-0.30-0.30-15.32
Ds-Pu-0.30-0.30-2.42
Ds-Pu-0.30-0.30-6.50
Ds-Pu-0.30-0.30-101.81
Ds-Pu-0.30-0.30-14.40
Ds-Pu-0.30-0.30-30.38
Ds-Pu-0.30-0.30-2.42
Ds-Pu-0.30-0.30-4.22
Ds-Pu-0.30-0.30-67.65
Ds-Pu-0.30-0.30-2.42
Ds-Pu-0.30-0.30-63.96
Ds-Pu-0.30-0.30-3.03
Ds-Pu-0.30-0.30-114.03
Ds-Pu-0.30-0.30-3.0
Ds-Pu-0.30-0.30-6.00
Ds-Pu-0.24-0.24-10.35
Ds-Pu-0.24-0.24-9.34
Ds-Pu-0.24-0.24-9.34
Ds-Pu-0.24-0.24-116.72
Ds-Pu-0.24-0.24-6.00
Ds-Pu-0.24-0.24-19.34
Ds-Pu-0.24-0.24-117.054
Ds-Pu-0.24-0.24-183.64
Ds-Pu-0.24-0.24-96.19
Ds-Pu-0.24-0.24-120.35
Ds-Pu-0.24-0.24-128.19
Ds-Pu-0.24-0.24-103.70
Ds-Pu-0.24-0.24-81.54
Ds-Pu-0.24-0.24-55.64
Du-0.30-0.50-0.50-72.10
Du-0.30-0.50-0.50-55.00
Du-0.30-0.50-0.50-37.80
Du-0.30-0.50-0.50-80.00
Du-0.30-0.50-0.50-34.50
Du-0.30-0.50-0.50-44.00
Du-0.30-0.50-0.50-201.50
Du-0.30-0.50-0.50-7.40
Du-0.30-0.50-0.50-49.31(A)
Du-0.60-0.60-101.96(A)
Du-0.75-0.75(C)-11.21
Du-0.50-0.50
Du-M-φ0.10-1.00
Du-M-132.70
Du-M-142.90
Du-M-121.70
Du-M-2.90
Du-M-132.50
Du-M-122.90
Du-RG-0.70-0.15-143.92
Du-RG-0.70-0.15-138.95
Du-RG-0.70-0.15-133.90
Du-RG-0.70-0.15-123.87
Du-RG-0.70-0.15-129.30
Du-RG-0.70-0.15-2.77
Du-RG-0.70-0.15-7.45
Dc-0.55-0.50-0.50
Dc-0.50-0.50-7.87
Dc-0.60-0.80-1.20(A)
Dc-0.60-0.80-12.00
Dc-M-0.80-0.80-1.78
Dc-M-0.80-0.80-1.80(B)
Dc-M-0.80-0.80-1.80(A)
Dc-M-A
Dc-0.50-0.50-0.80
Dc-0.60-0.60-0.50
Dc-0.60-0.60-0.60
Dc-0.60-0.90-0.80
Dc-0.60-0.90-0.90
Dc-0.60-0.60-0.60
Dc-A33
Dc-A32
Dc-A30
Dc-A10
Dc-A11
Dy-Pu-0.24-0.24-9.60
Dy-Pu-0.24-0.24-8.90
Dy-Pu-0.24-0.24-7.72
Dy-Pu-0.24-0.24-7.03
Dy-Pu-0.24-0.24-6.35
Dy-Pu-0.24-0.24-5.30
Dy-Pu-0.24-0.24-3.90
Dy-Pu-0.24-0.24-2.79
Dy-Pu-0.24-0.24-1.93
Dy-Pu-0.24-0.24-7.22
Dy-Pu-0.24-0.24-0.50
Dy-Pu-0.24-0.24-0.50
Ds-U-0.75-0.75(C)-11.21
Ds-U-0.75-0.50(C)-3.42
Ds-U-0.30-0.30-7.45
Ds-U-0.30-0.30-4.04
Ds-U-0.30-0.30-14.40
Ds-U-0.30-0.30-6.76
Ds-U-0.60-0.60-75.46
Ds-U-0.30-0.30-2.20
Ds-U-0.30-0.30-0.50
Ds-U-0.30-0.30-1.41
Ds-U-0.30-0.30-0.50
Ds-U-0.30-0.30-7.40
Ds-U-0.30-0.30-49.31(A)
Ds-U-0.30-0.30-0.50
Ds-U-0.30-0.30-0.50
Ds-U-0.30-0.30-11.14
Ds-U-0.30-0.30-14.60
Ds-U-0.30-0.30-0.50
Ds-U-0.30-0.30-0.50
Ds-U-0.30-0.30-0.50

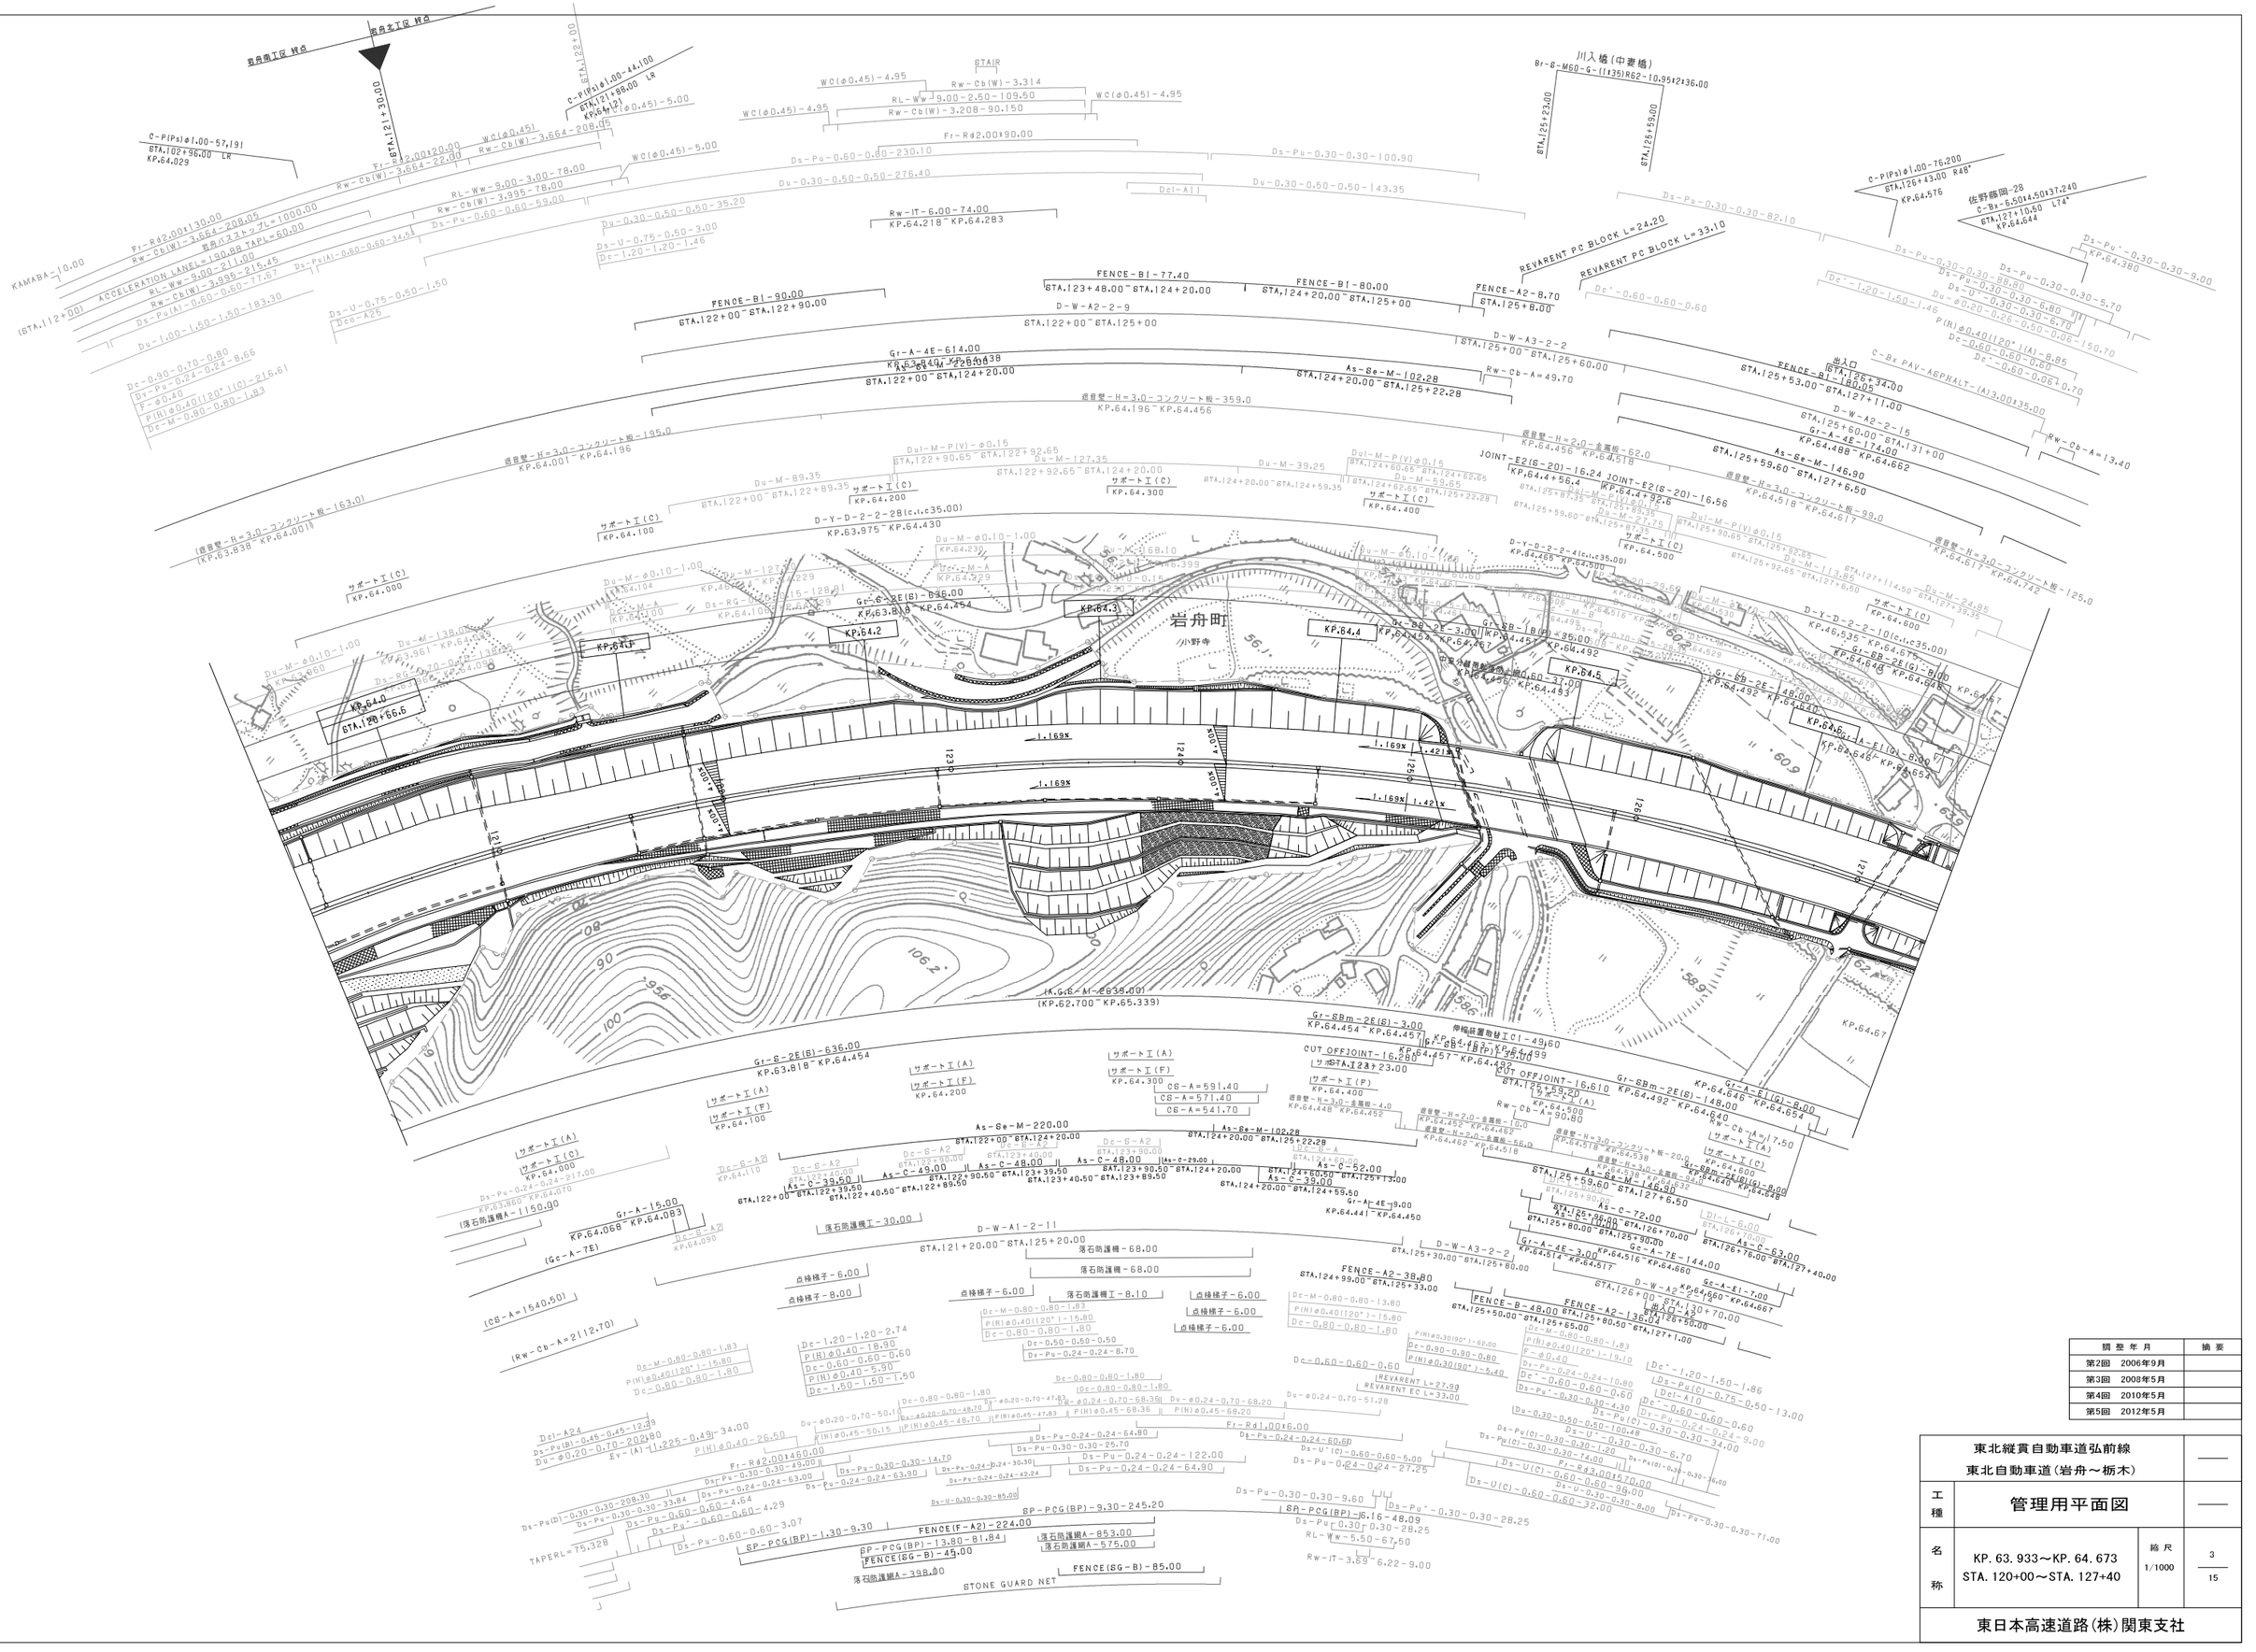
岩舟町
小野寺
川入橋(中妻橋)
佐野藤岡-28
STA.121+30.00
STA.122+00.00
STA.121+88.00
STA.125+23.00
STA.125+55.00
STA.126+43.00
STA.121+10.50
STA.125+53.00
STA.125+59.60
STA.125+80.00
STA.126+00.00
STA.126+70.00
STA.126+76.00
STA.127+11.00
STA.127+39.15
KP.64.0
KP.64.2
KP.64.3
KP.64.4
KP.64.5
KP.64.6
KP.64.67
KP.64.576
KP.64.644
KP.64.380
KP.64.456
KP.64.462
KP.64.492
KP.64.517
KP.64.538
KP.64.600
KP.64.617
KP.64.660
KP.64.667
KP.64.742
KP.62.646
KP.62.700
KP.65.339
KAMABA=10.00
(STA.112+00)
C-P(Ps)φ1.00-57.191
KP.64.029
C-P(Ps)φ1.00-44.100
KP.64.121
ACCELERATION LANE L=150.88 TAPL=60.00
減速レーン L=211.00
減速バスストップ L=1000.00
C-P(Ps)φ1.00-76.200
C-Bx-6.500t4.50t37.240
C-Bx PAV-ASPHALT-(A)3.00t35.00
REVARENT PC BLOCK L=24.20
REVARENT PC BLOCK L=33.10
FENCE-B1-77.40
FENCE-B1-80.00
FENCE-B1-90.00
FENCE-A2-8.70
FENCE-B1-180.05
D-W-A2-2-9
D-W-A3-2-2
D-W-A2-2-15
D-W-A1-2-11
D-W-A2-2-16
Gr-A-4E-614.00
Gr-A-4E-174.00
Gr-A-4E-3.00
Gr-A-4E-9.00
Gr-A-7E-144.00
Gr-S-2E(S)-636.00
Gr-SBm-2E(S)-3.00
Gr-SBm-2E(S)-148.00
Gr-SB-2E(S)-48.00
Gr-A-1E(S)-8.00
Gr-A-1E(G)-8.00
Gr-A-1E(G)-6.00
Gr-A-7E-2.00
Gr-A-1E-7.00
Gr-A-1E-63.00
Gr-A-1E-72.00
Gr-A-1E-130+70.00
Gr-A-1E-9.00
Gr-A-7E-15.00
Gr-A-1E-130.00
As-Se-M-102.28
As-Se-M-146.90
As-Se-M-220.00
As-C-49.00
As-C-48.00
As-C-62.00
As-C-72.00
As-C-39.00
As-C-39.50
As-C-29.00
Ds-Pu-0.30-0.30-82.10
Ds-Pu-0.30-0.30-68.80
Ds-Pu-0.30-0.30-6.80
Ds-Pu-0.30-0.30-5.70
Ds-Pu-0.30-0.30-9.00
Ds-Pu-0.30-0.30-6.70
Ds-Pu-0.30-0.30-150.70
Ds-Pu-0.60-0.60-230.10
Ds-Pu-0.30-0.30-100.90
Du-0.30-0.50-0.50-276.40
Du-0.30-0.50-0.50-143.35
Du-0.30-0.50-0.50-35.20
Ds-U-0.75-0.50-3.00
Dc-1.20-1.20-1.46
Rw-IT-6.00-74.00
KP.64.218-KP.64.283
Ds-Pu(A)-0.60-0.60-34.58
Ds-Pu(A)-0.60-0.60-59.00
Ds-Pu(A)-0.60-0.60-77.07
Ds-Pu(A)-0.60-0.60-183.30
Du-1.00-1.50-1.50-183.30
Ds-U-0.75-0.50-1.50
Dc=-A25
Dc-0.90-0.70-0.80
Ds-Pu-0.24-0.24-8.66
F-φ0.40
P(H)φ0.40(120°)(C)-216.61
Ds-M-0.80-0.80-1.83
Dc-0.60-0.60-0.60
Dc-0.60-0.60-0.66
Dc-0.60-0.60-0.70
Dc-0.60-0.60-0.56
Dc-0.60-0.60-0.60
Dc-1.20-1.50-1.46
Dc-1.20-1.50-1.86
Dc-1.20-1.50-2.74
Dc-1.50-1.50-1.50
Dc-1.20-1.50-13.00
Dc-0.60-0.60-0.60
Dc-0.60-0.60-0.60
Dc-0.60-0.60-0.60

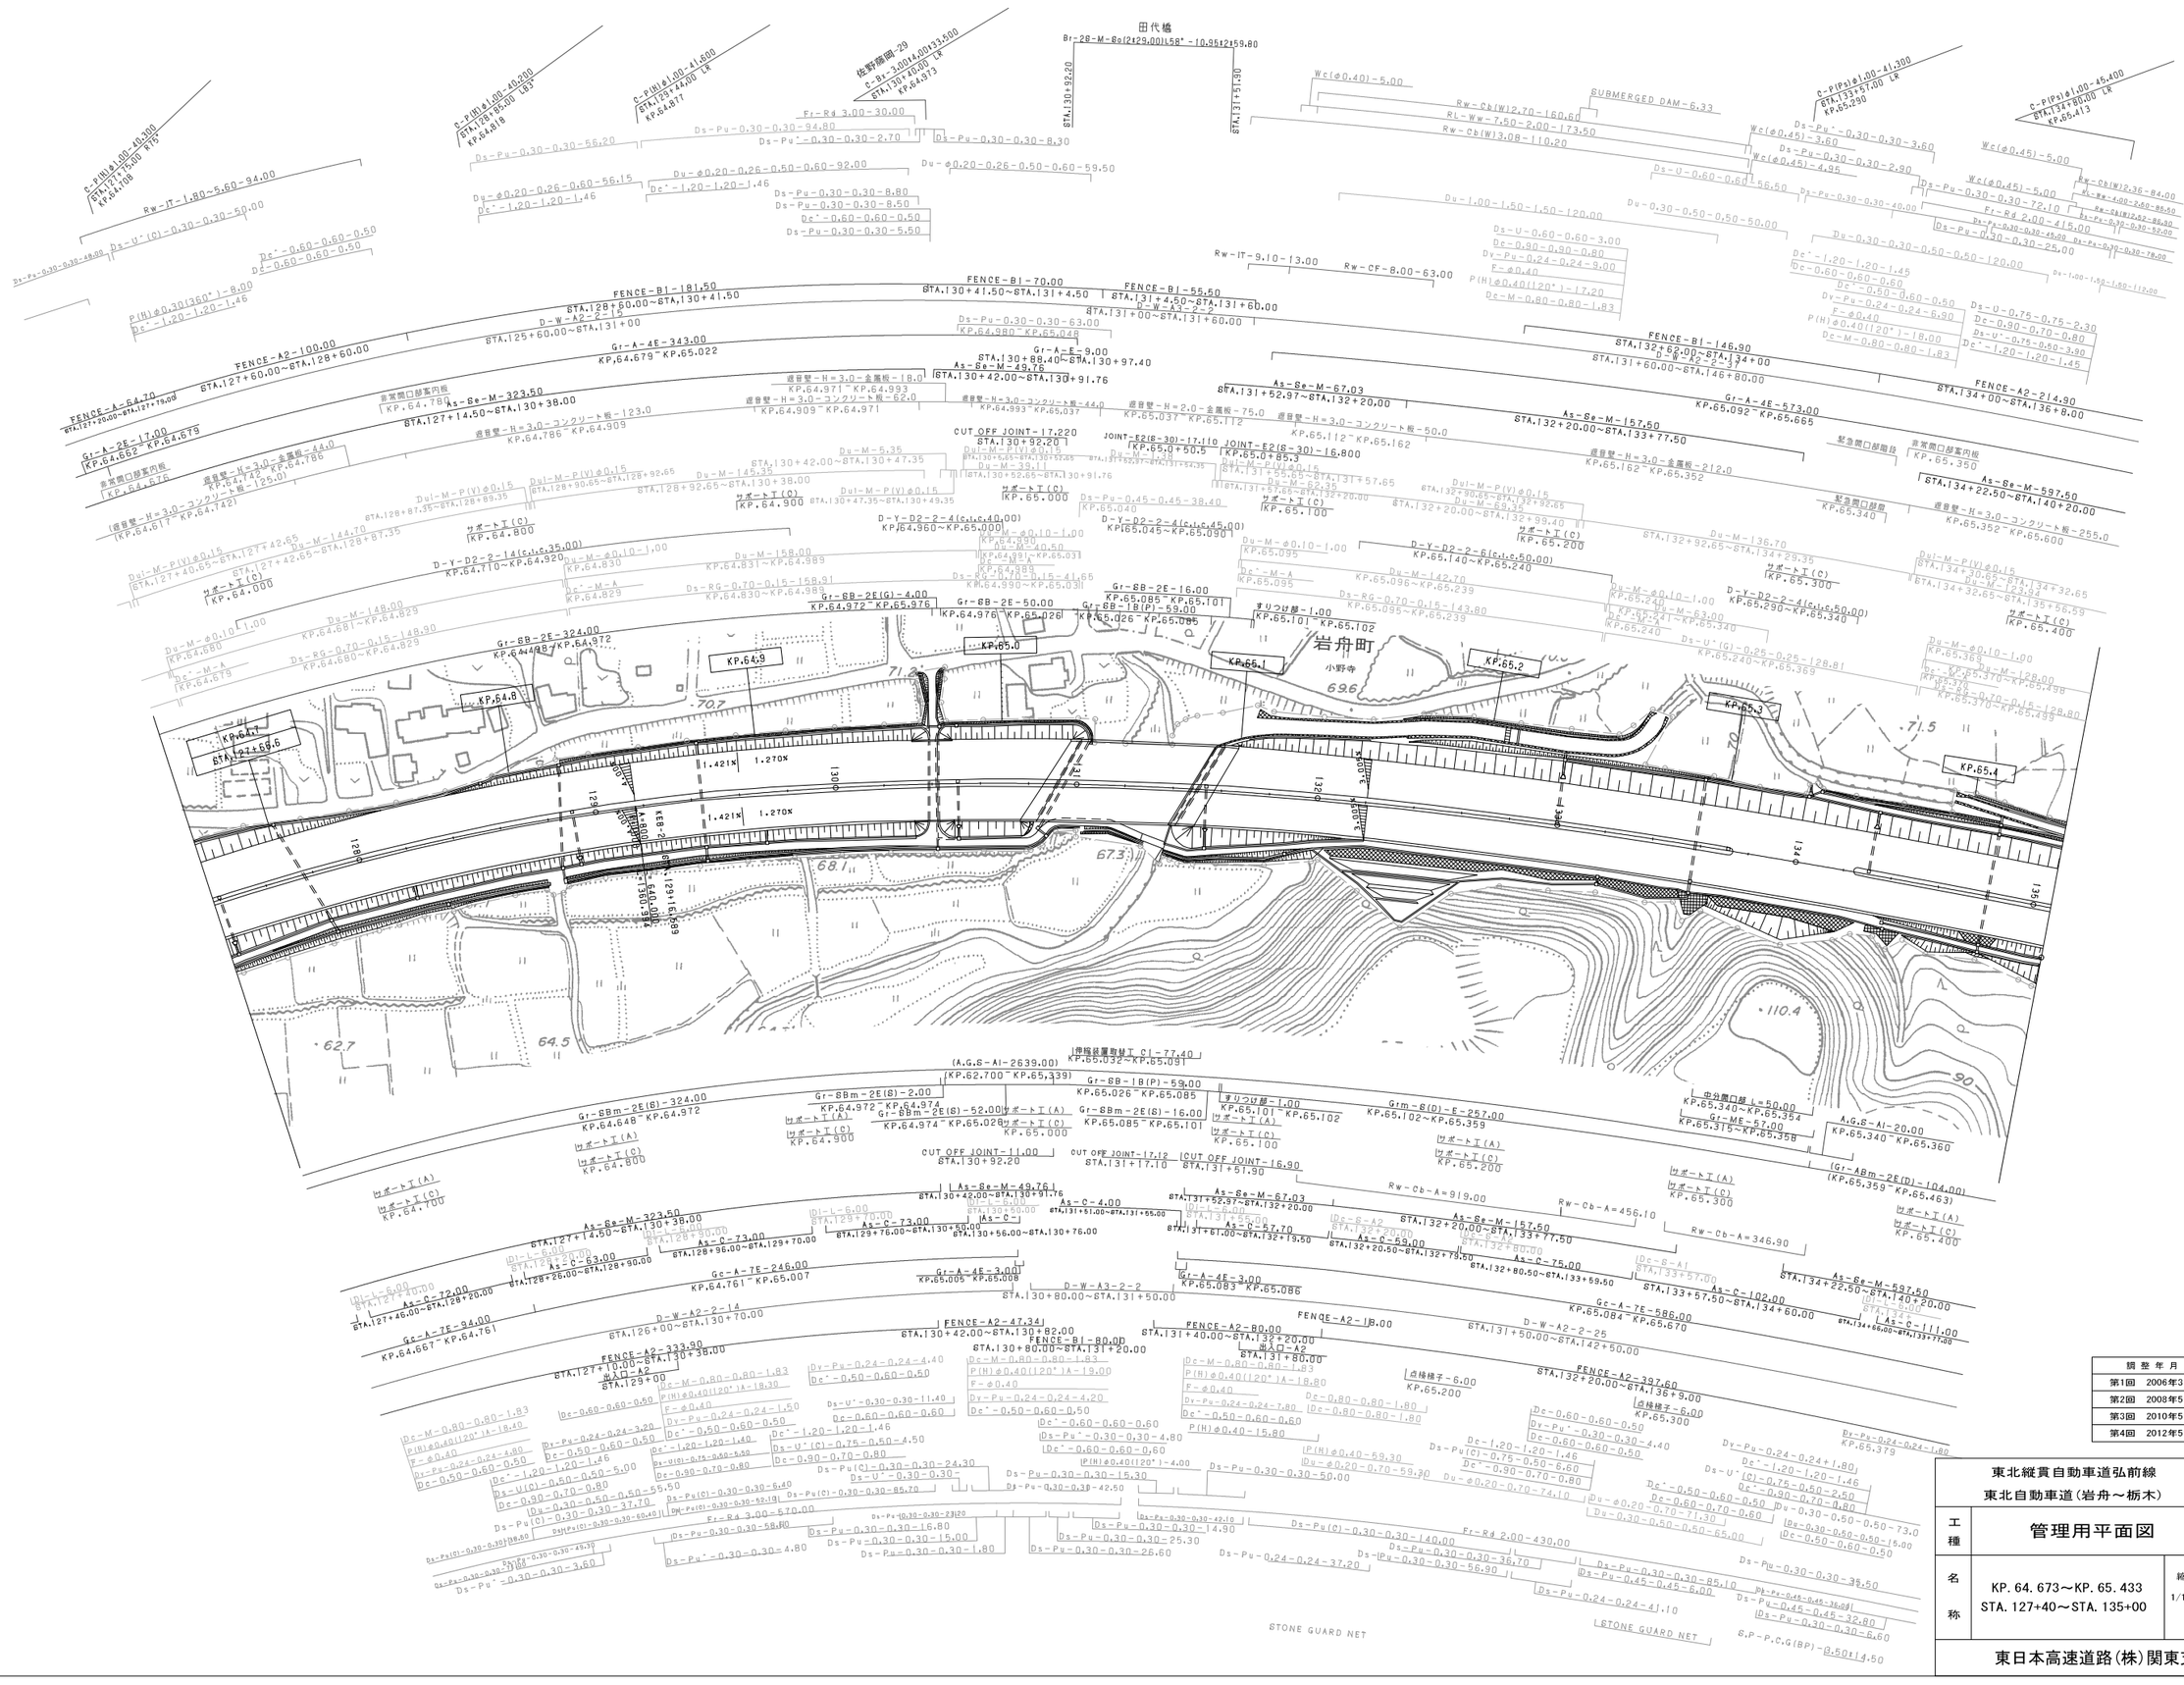
田代橋
Br-2B-M-Bo(2@29.00)L58°-10.95t2@59.80
STA.130+92.20
STA.131+51.90
佐野原跨-29
C-Bz-3.00@40.00@33.500
STA.130+40.000 LR
KP.64.973
C-P(W)φ1.00-40.200
STA.127+75.00 RIP
KP.64.708
C-P(W)φ1.00-40.200
STA.128+85.00 LBP
KP.64.818
C-P(W)φ1.00-41.600
STA.129+44.00 LR
KP.64.877
C-P(P)φ1.00-41.300
STA.133+67.00 LR
KP.65.290
C-P(P)φ1.00-45.400
STA.134+80.00 LR
KP.65.413
Rw-17-1.80~5.60~94.00
Ds-U'(C)-0.30-0.30-50.00
Ds-Pu-0.30-0.30-48.00
Ds'-0.60-0.60-0.50
Dc'-0.60-0.60-0.50
Fr-R4 3.00-30.00
Ds-Pu-0.30-0.30-94.80
Ds-Pu'-0.30-0.30-2.70
Ds-Pu-0.30-0.30-56.20
Ds-Pu-0.30-0.30-8.30
Du-φ0.20-0.26-0.50-0.60-92.00
Du-φ0.20-0.26-0.50-0.60-59.50
Dc'-1.20-1.20-1.46
Dc'-1.20-1.20-1.46
Ds-Pu-0.30-0.30-8.80
Ds-Pu-0.30-0.30-8.50
Dc'-0.60-0.60-0.50
Ds-Pu-0.30-0.30-5.50
Wc(φ0.40)-5.00
Rw-Cb(W)12.70-160.60
SUBMERGED DAM-6.33
RL-Ww-7.50-2.00-173.50
Rw-Cb(W)13.08-110.20
Wc(φ0.45)-3.60
Wc(φ0.45)-4.95
Ds-Pu'-0.30-0.30-3.60
Ds-Pu-0.30-0.30-2.90
Ds-U-0.60-0.60-156.50
Du-1.00-1.50-1.50-120.00
Du-0.30-0.50-0.50-50.00
Ds-Pu-0.30-0.30-40.00
Wc(φ0.45)-5.00
Ds-Pu-0.30-0.30-72.10
Fr-R4 2.00-415.00
Ds-Pu-0.30-0.30-25.00
Du-0.30-0.30-0.50-0.50-120.00
Dc'-1.20-1.20-1.45
Dc-0.60-0.60-0.60
Dc'-0.50-0.60-0.50
Dv-Pu-0.24-0.24-6.90
F-φ0.40
P(H)φ0.40(120°)-17.20
Dc-M-0.80-0.80-1.83
Rw-Cb(W)2.36-84.00
RL-Ww-4.00-2.60-85.50
Rw-Cb(W)2.32-85.30
Ds-Pu-0.30-0.30-56.00
Ds-Pu-0.30-0.30-45.00 Ds-Pu-0.30-0.30-76.00
Ds-U-0.75-0.75-2.30
Dc-0.90-0.70-0.80
Ds-U-0.75-0.60-3.90
Dc'-1.20-1.20-1.45
FENCE-A-64.70
STA.127+20.00~STA.127+75.00
Gr-A-2E-17.00
KP.64.662~KP.64.679
非常開口部案内板
KP.64.676
FENCE-A2-100.00
STA.127+60.00~STA.128+60.00
FENCE-B1-181.50
STA.128+60.00~STA.130+41.50
D-W-A2-2-15
STA.125+60.00~STA.131+00
Gr-A-4E-343.00
KP.64.679~KP.65.022
As-Se-M-323.50
STA.127+14.50~STA.130+38.00
遮音壁-H=3.0-コンクリート板-123.0
KP.64.786~KP.64.909
遮音壁-H=3.0-金属板-44.0
KP.64.647~KP.64.786
非常開口部案内板
KP.64.780
遮音壁-H=3.0-金属板-125.0
KP.64.742~KP.64.780
(遮音壁-H=3.0-コンクリート板-KP.64.617~KP.64.742)
FENCE-B1-70.00
STA.130+41.50~STA.131+4.50
FENCE-B1-55.50
STA.131+4.50~STA.131+60.00
E-W-A3-2-2
STA.131+00~STA.131+60.00
Ds-Pu-0.30-0.30-63.00
KP.64.980~KP.65.048
Gr-A-4E-9.00
STA.130+88.40~STA.130+97.40
As-Se-M-49.76
STA.130+42.00~STA.130+91.76
遮音壁-H=3.0-金属板-18.0
KP.64.971~KP.64.993
遮音壁-H=3.0-コンクリート板-62.0
KP.64.909~KP.64.971
遮音壁-H=3.0-コンクリート板-44.0
KP.64.993~KP.65.037
遮音壁-H=2.0-金属板-75.0
KP.65.037~KP.65.112
遮音壁-H=3.0-コンクリート板-50.0
KP.65.112~KP.65.162
遮音壁-H=3.0-金属板-212.0
KP.65.162~KP.65.352
遮音壁-H=3.0-コンクリート板-255.0
KP.65.352~KP.65.600
CUT OFF JOINT-17.220
STA.130+92.20
JOINT-E2(S-30)-17.110
KP.65.0+50.5
JOINT-E2(S-30)-16.800
KP.65.0+85.3
Rw-IT-9.10-13.00
Rw-CF-8.00-63.00
FENCE-B1-146.90
STA.132+62.00~STA.134+00
D-W-A2-2-37
STA.131+60.00~STA.146+80.00
FENCE-A2-214.90
STA.134+00~STA.136+8.00
As-Se-M-67.03
STA.131+52.97~STA.132+20.00
As-Se-M-157.50
STA.132+20.00~STA.133+77.50
Gr-A-4E-573.00
KP.65.092~KP.65.665
As-Se-M-597.50
STA.134+22.50~STA.140+20.00
緊急開口部施設
KP.65.340
非常開口部案内板
KP.65.350
Du-M-5.35
Du-M-145.35
Du-M-P(V)φ0.15
STA.128+90.65~STA.128+92.65
STA.128+92.65~STA.130+38.00
STA.130+42.00~STA.130+47.35
Du-M-P(V)φ0.15
STA.130+52.65~STA.130+91.76
Du-M-P(V)φ0.15
STA.131+55.65~STA.131+57.65
Du-M-62.35
STA.131+57.65~STA.132+20.00
Du-M-69.35
STA.132+20.00~STA.132+39.40
Du-M-136.70
STA.132+92.65~STA.134+29.35
Du-M-P(V)φ0.15
STA.134+30.65~STA.134+32.65
Du-M-123.04
STA.134+32.65~STA.135+56.69
サポートT(C)
KP.64.900
サポートT(C)
KP.65.000
サポートT(C)
KP.65.100
サポートT(C)
KP.65.200
サポートT(C)
KP.65.300
サポートT(C)
KP.65.400
サポートT(C)
KP.64.800
サポートT(C)
KP.64.000
D-Y-D2-2-14(c.i.c.35.00)
KP.64.710~KP.64.920
D-Y-D2-2-14(c.i.c.40.00)
KP.64.960~KP.65.000
D-Y-D2-2-4(c.i.c.45.00)
KP.65.045~KP.65.090
D-Y-D2-2-6(c.i.c.50.00)
KP.65.140~KP.65.240
D-Y-D2-2-4(c.i.c.50.00)
KP.65.290~KP.65.340
Du-M-144.70
Du-M-87.35
Du-M-148.00
Du-M-158.00
Du-M-φ0.10-1.00
Du-M-φ0.10-1.00
Du-M-φ0.10-1

東北縦貫自動車道弘前線
東北自動車道（岩舟～栃木）

工種	管理用平面図		
名称	KP. 65. 433～KP. 66. 273 STA. 135+00～STA. 143+40	縮尺 1/1000	5 15

東日本高速道路（株）関東支社

調整年月	摘要
第1回 2006年3月	
第2回 2009年5月	

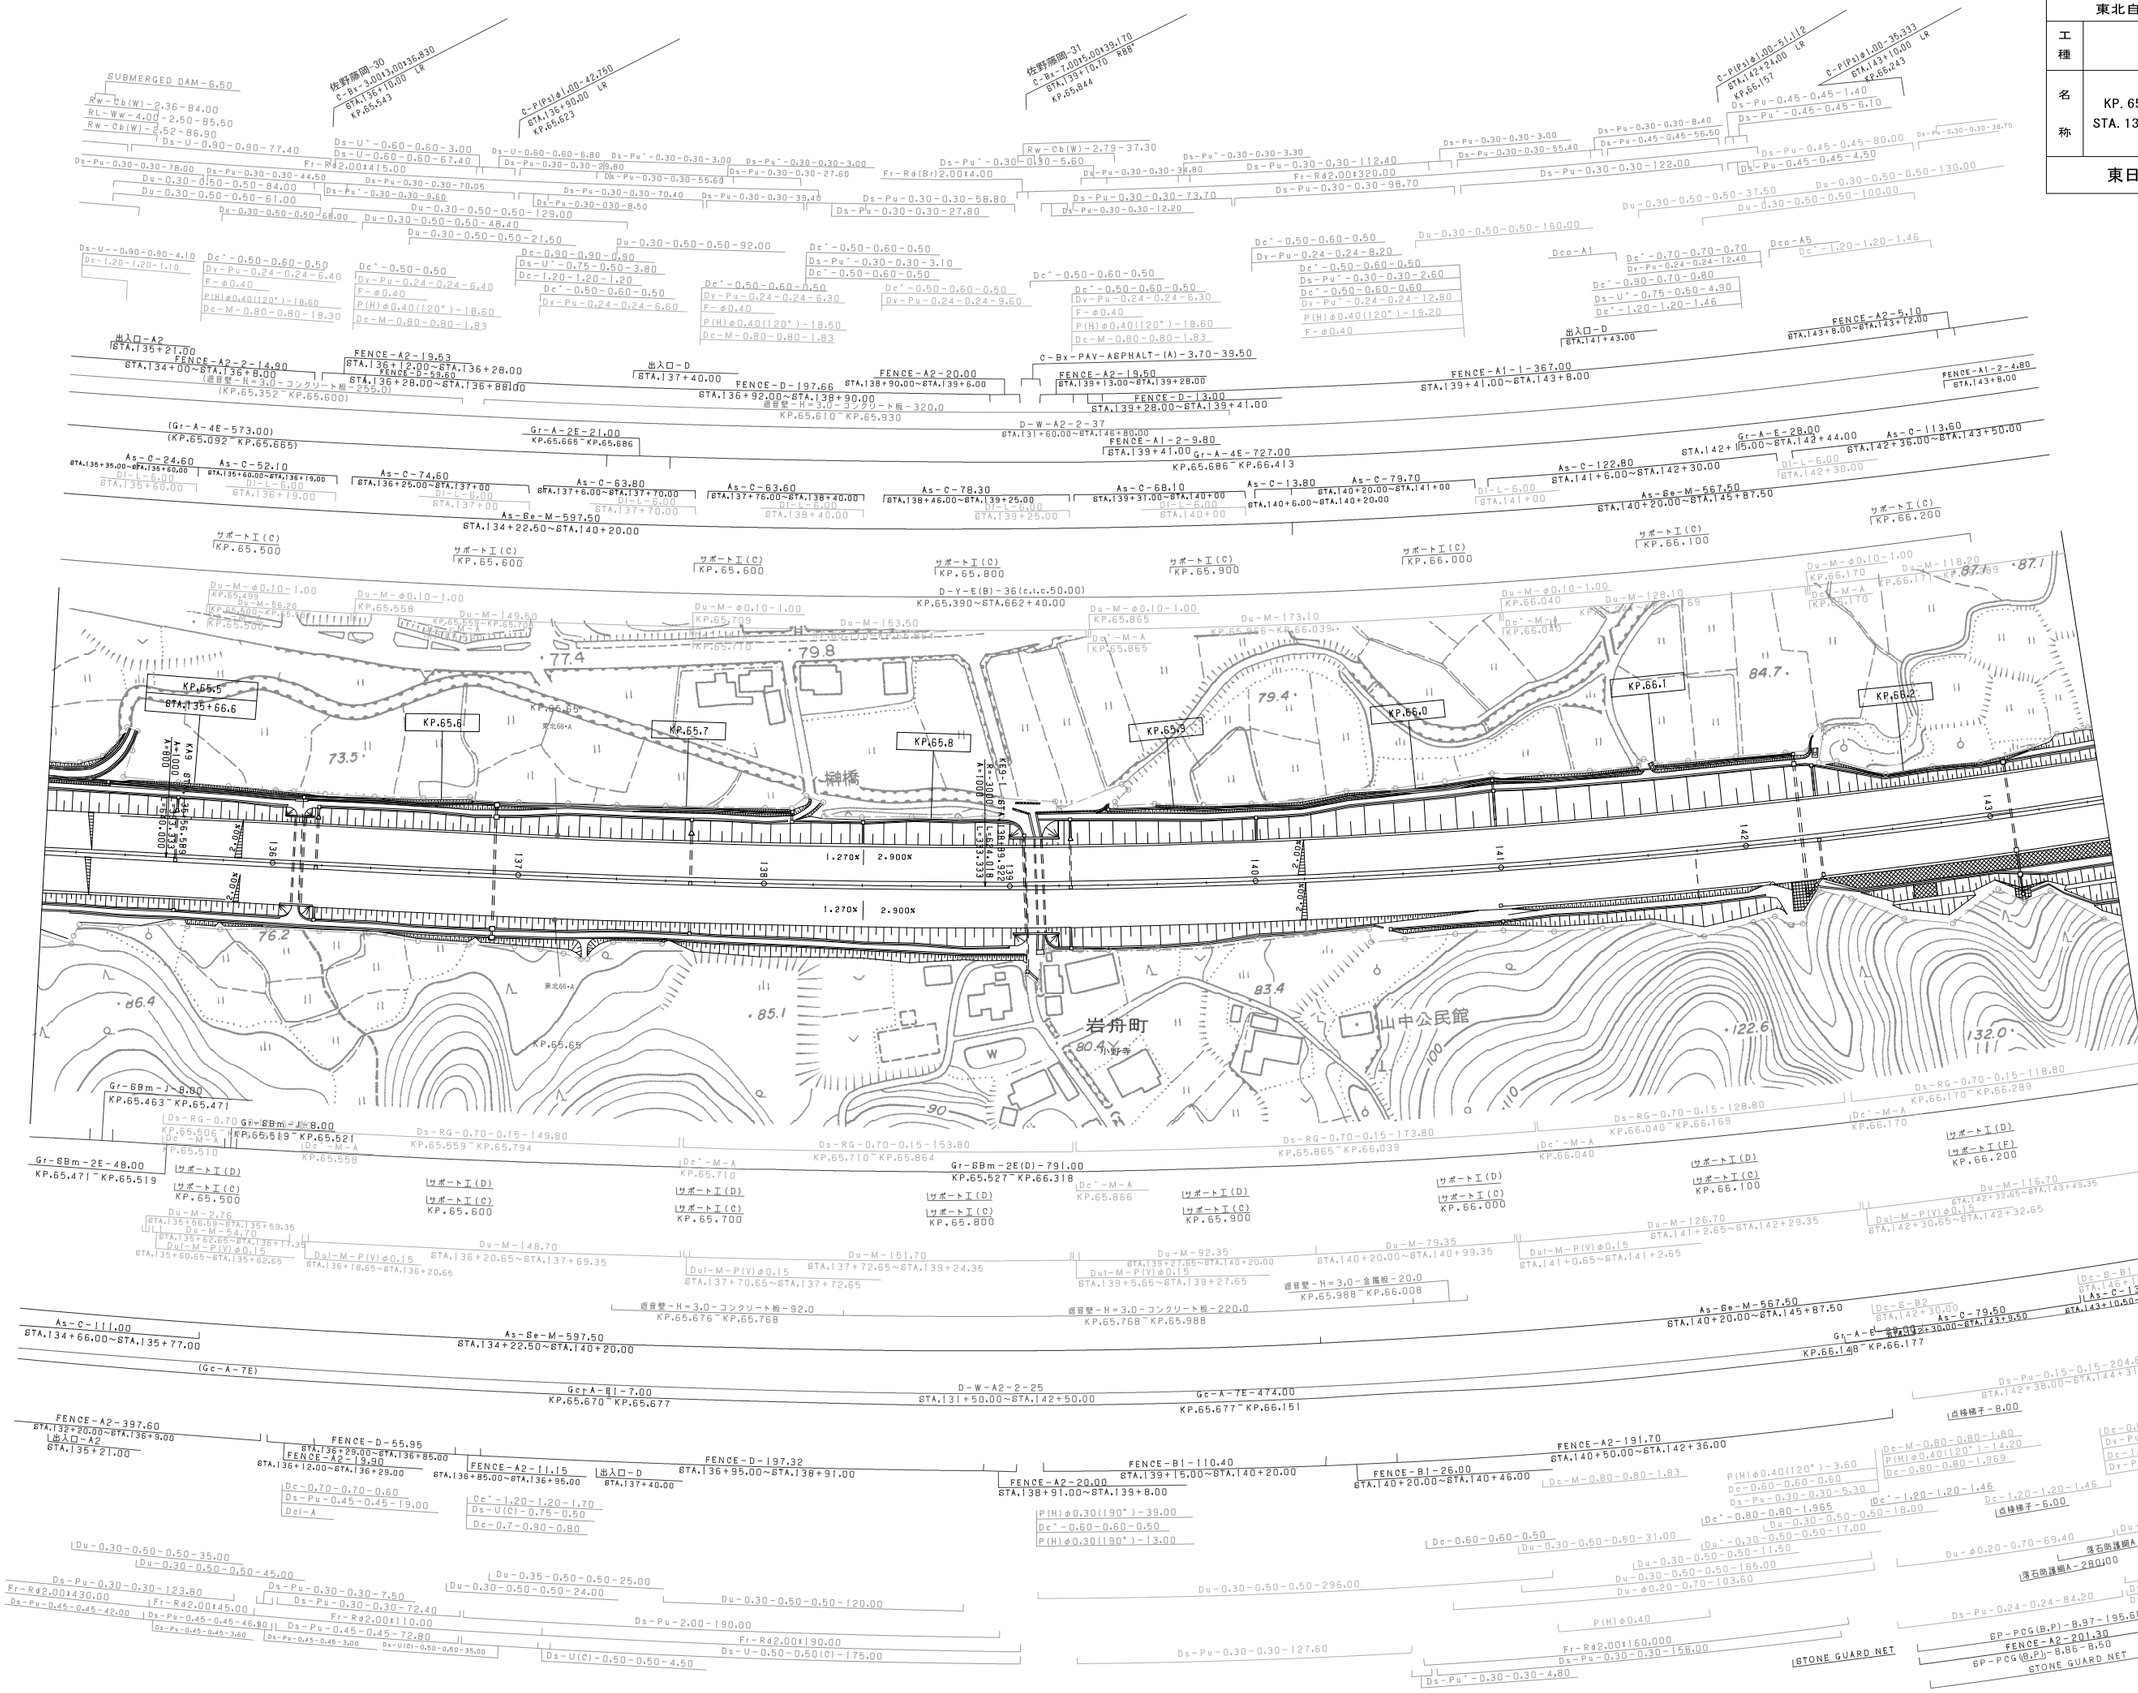

東北縦貫自動車道弘前線 東北自動車道（岩舟～栃木）		——
工種	管理用平面図	——
名称	KP. 66. 273～KP. 67. 023 STA. 143+40～STA. 150+90	縮尺 1/1000
		6/15
東日本高速道路（株）関東支社		

摘整年月	摘要
第1回 2006年3月	
第2回 2006年9月	
第3回 2012年5月	

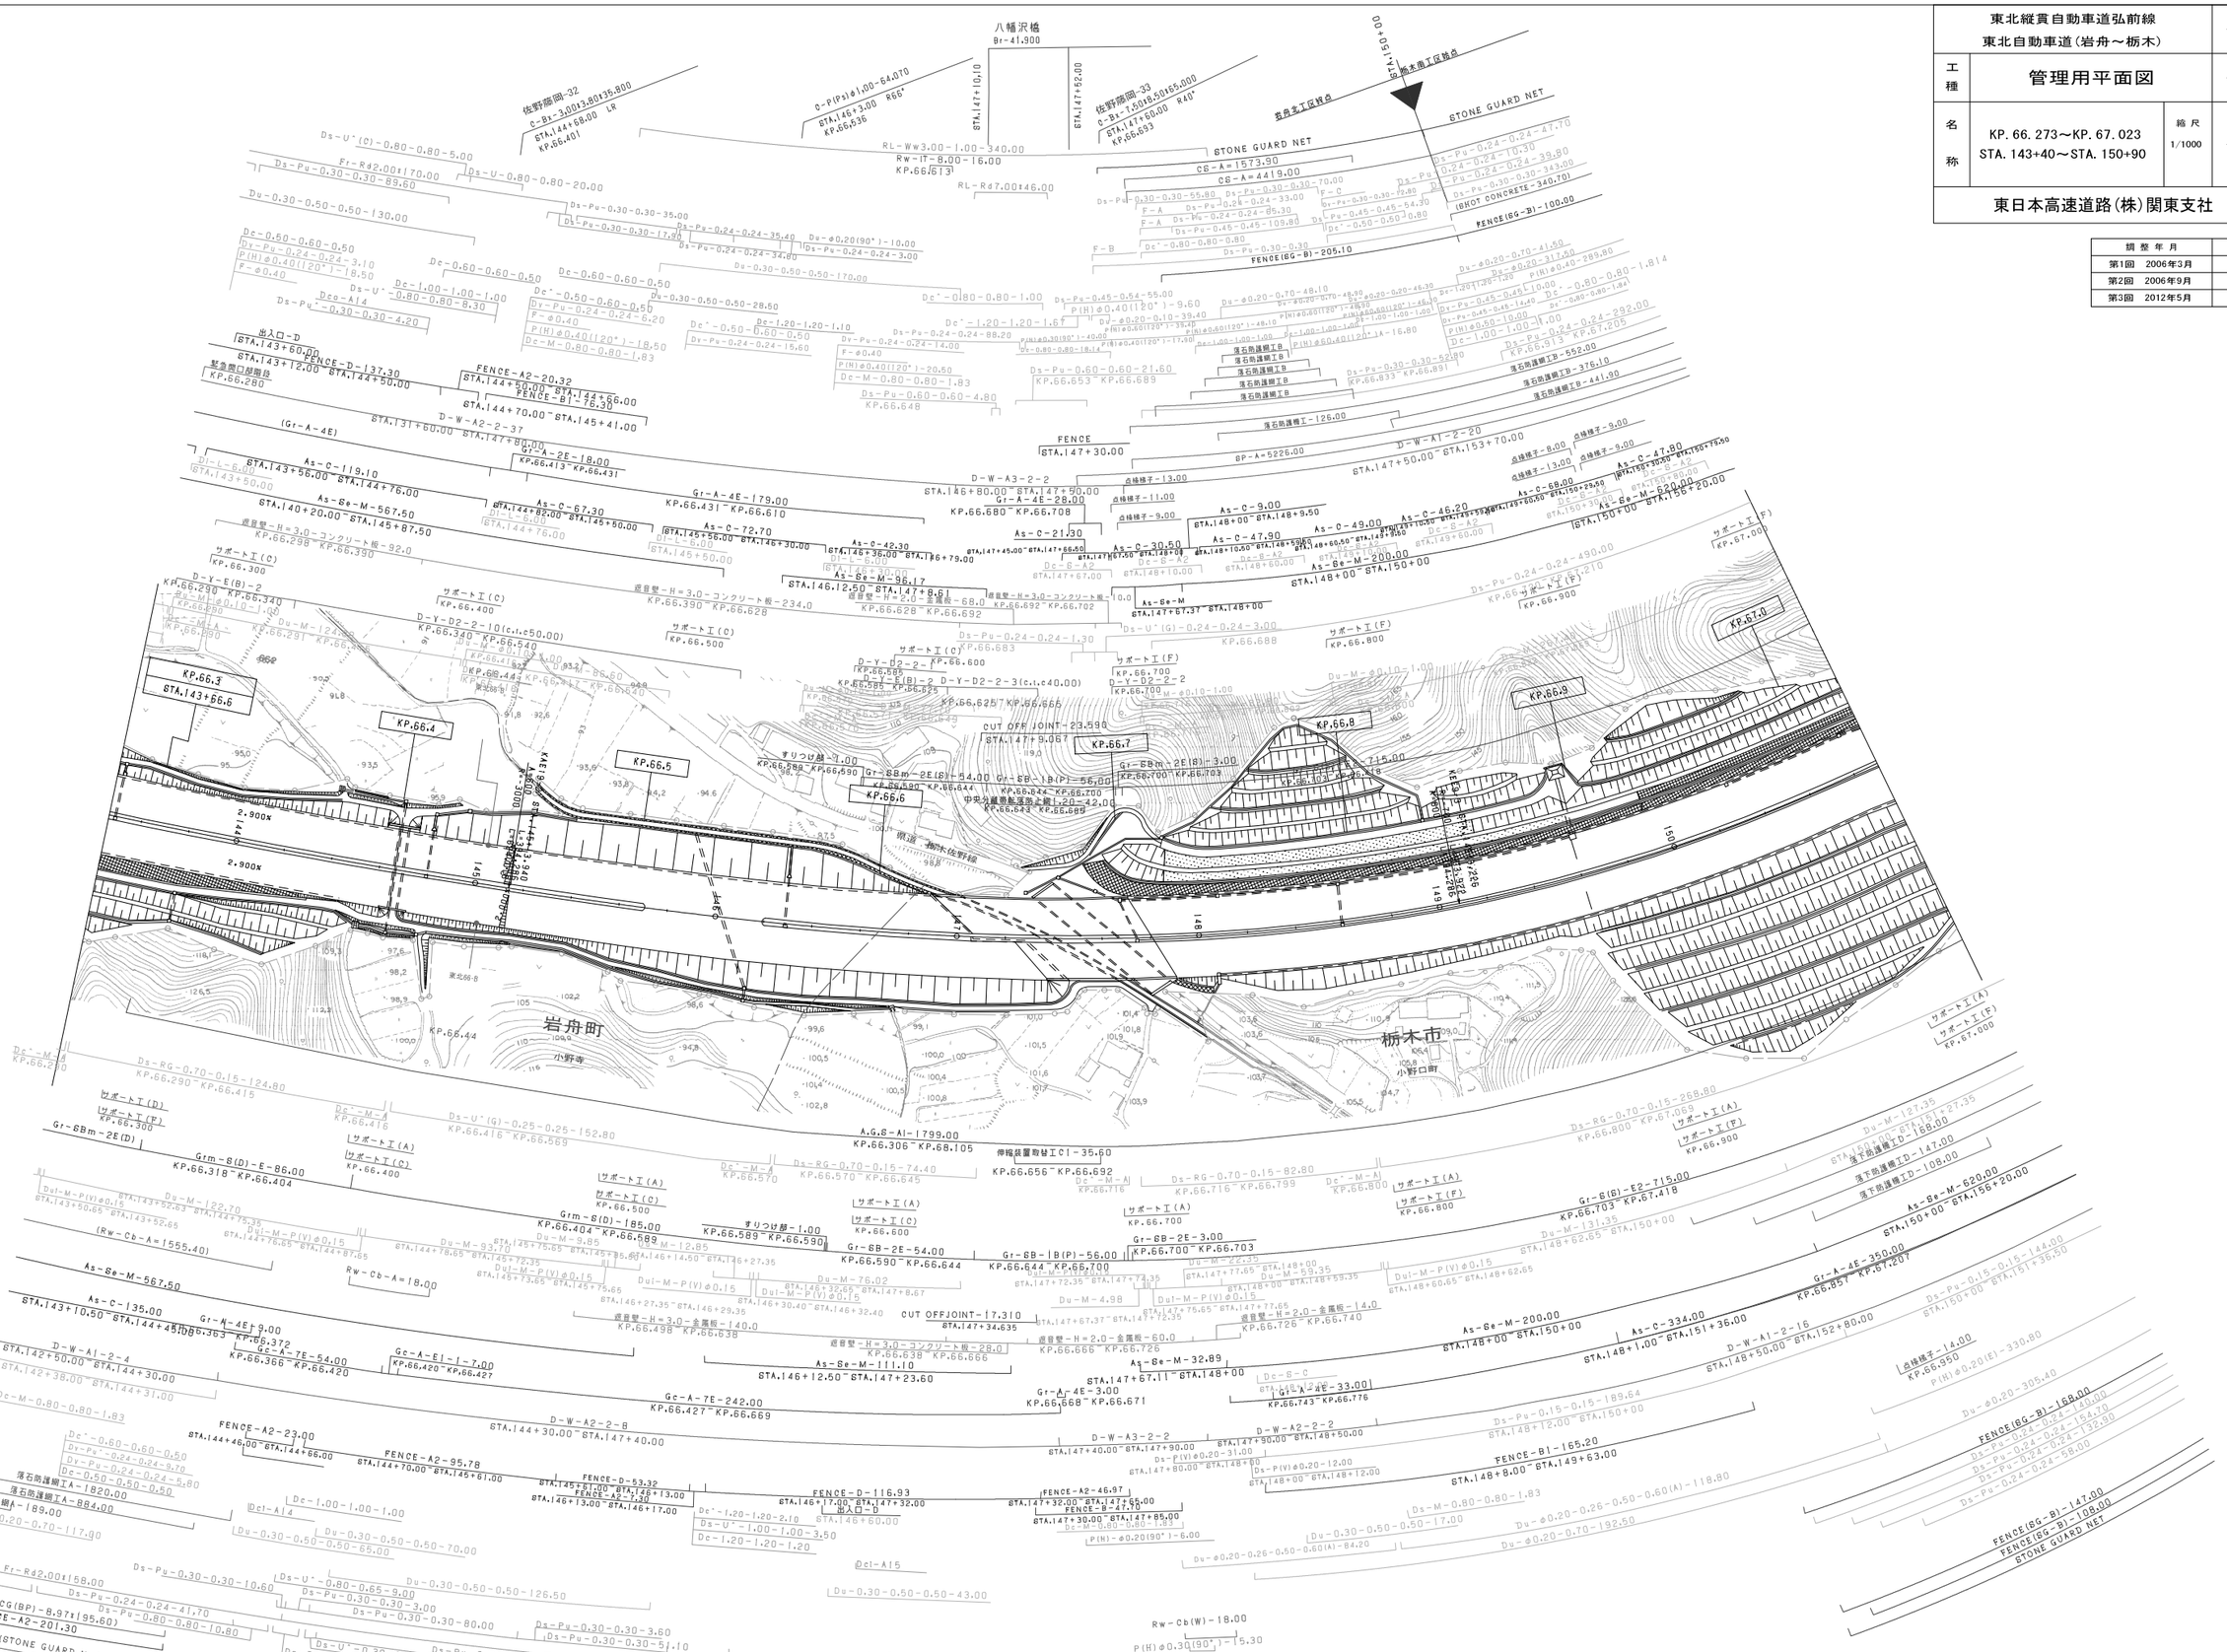
八幡沢橋
Br=41.900
STA.150+00
佐野藤岡-32
C-Bx-3.00×3.80×36.800
STA.144+68.00 LR
KP.66.401
C-P(Ps)φ1.00-64.070
STA.145+3.00 R66°
KP.66.636
STA.147+10.10
STA.147+52.00
佐野藤岡-33
C-Bx-7.50×8.50×65.000
STA.147+50.00 R40°
KP.66.633
RL-Ww3.00-1.00-340.00
RW-IT-8.00-16.00
KP.66.613
RL-Rd7.00×146.00
STONE GUARD NET
CS-A=1573.90
CS-A=4419.00
FENCE(GG-B)-205.10
FENCE(GG-B)-100.00
(SHOT CONCRETE-340.70)
出入口-D
STA.143+60.00
緊急開口部囲柵
KP.66.280
FENCE-D-137.30
STA.143+12.00 STA.144+50.00
FENCE-A2-20.32
STA.144+50.00 STA.144+66.00
FENCE-B1-76.30
STA.144+70.00 STA.145+41.00
D-W-A2-2-37
STA.131+60.00 STA.147+80.00
(Gr-A-4E)
Gr-A-2E-18.00
KP.66.413 KP.66.431
FENCE
STA.147+30.00
SP-A=5226.00
D-W-A1-2-20
STA.147+50.00 STA.153+70.00
D-W-A3-2-2
STA.146+80.00 STA.147+90.00
Gr-A-4E-179.00
KP.66.431 KP.66.610
Gr-A-4E-28.00
KP.66.680 KP.66.708
As-C-119.10
STA.143+56.00 STA.144+76.00
As-Se-M-567.50
STA.140+20.00 STA.145+87.50
As-C-67.30
STA.144+82.00 STA.145+50.00
As-C-72.70
STA.145+58.00 STA.146+30.00
As-C-42.30
STA.145+36.00 STA.146+79.00
As-C-21.30
As-C-30.50
As-Se-M-96.17
STA.146+12.50 STA.147+8.61
As-C-9.00
STA.148+00 STA.148+9.50
As-C-47.90
STA.148+10.50 STA.148+60.50
As-C-49.00
STA.148+60.50 STA.149+9.50
As-C-46.20
STA.149+10.50 STA.149+56.70
As-C-68.00
STA.149+60.00 STA.150+29.50
As-C-47.80
STA.150+29.50 STA.150+75.50
As-Se-M-620.00
STA.150+00 STA.156+20.00
As-Se-M-200.00
STA.148+00 STA.150+00
As-Se-M-32.89
STA.147+67.11 STA.148+00
As-Se-M
STA.147+67.37 STA.148+00
点検梯子-13.00
点検梯子-11.00
点検梯子-9.00
点検梯子-8.00
点検梯子-13.00
点検梯子-9.00
D-Y-E(B)-2
KP.66.230 KP.66.340
D-Y-D2-2-10(c.i.c50.00)
KP.66.340 KP.66.540
D-Y-D2-2-2
KP.66.585 KP.66.625
D-Y-E(B)-2 D-Y-D2-2-3(c.i.c40.00)
KP.66.585 KP.66.825
D-Y-D2-2-2-2
KP.66.700 KP.66.700
サポートT(C)
KP.66.300
KP.66.400
KP.66.500
KP.66.600
KP.66.683
サポートT(F)
KP.66.700
KP.66.800
KP.66.900
KP.67.000
盛音壁-H=3.0-コンクリート板-92.0
KP.66.298 KP.66.390
盛音壁-H=3.0-コンクリート板-234.0
KP.66.390 KP.66.628
盛音壁-H=2.0-金属板-68.0
KP.66.628 KP.66.692
盛音壁-H=3.0-コンクリート板
KP.66.692 KP.66.702
盛音壁-H=2.0-金属板-140.0
KP.66.498 KP.66.638
盛音壁-H=3.0-コンクリート板-28.0
KP.66.638 KP.66.666
盛音壁-H=2.0-金属板-60.0
KP.66.666 KP.66.726
盛音壁-H=2.0-金属板-14.0
KP.66.726 KP.66.740
KP.66.3
STA.143+66.6
KP.66.4
KP.66.5
KP.66.6
KP.66.7
KP.66.8
KP.66.9
KP.67.0
CUT OFF JOINT-23.590
STA.147+9.067
CUT OFFJOINT-17.310
STA.147+34.635
Gr-8Bm-2E(B)-3.00
KP.66.700 KP.66.703
Gr-8B-2E-54.00
KP.66.590 KP.66.644
Gr-8B-1B(P)-56.00
KP.66.644 KP.66.700
Gr-8B-2E-3.00
KP.66.700 KP.66.703
Gr-6B(B)-E2-7.15.00
KP.66.703 KP.67.418
Gr-A-4E-350.00
KP.66.857 KP.67.207
Gr-A-4E-33.00
KP.66.743 KP.66.776
Gr-A-4E-3.00
KP.66.668 KP.66.671
すりつけ部-1.00
KP.66.589 KP.66.590
すりつけ部-7.00
KP.66.588 KP.66.590
中央分離帯転落防止柵-20-42.00
KP.66.643 KP.66.689
FENCE-D-53.32
STA.145+61.00 STA.146+13.00
FENCE-A2-7.30
FENCE-D-116.93
STA.146+17.00 STA.147+32.00
FENCE-A2-46.97
STA.147+32.00 STA.147+55.00
FENCE-B-47.10
STA.147+30.00 STA.147+85.00
FENCE-B-165.20
STA.148+8.00 STA.149+63.00
FENCE(GG-B)-168.00
FENCE(GG-B)-147.00
FENCE(GG-B)-108.00
STONE GUARD NET
岩舟町
小野寺
栃木市
小野口町
県道 栃木佐野線
東北縦貫自動車道
A.G.B-A1-1799.00
KP.66.306 KP.66.805
伸縮装置取替工C1-35.60
KP.66.656 KP.66.692
Gr-8Bm-2E(D)
Grm-8(D)-E-86.00
KP.66.318 KP.66.404
Grm-8(D)-185.00
KP.66.404 KP.66.589
Gc-A-7E-54.00
KP.66.366 KP.66.420
Gc-A-E1-1-7.00
KP.66.420 KP.66.427
Gc-A-7E-242.00
KP.66.427 KP.66.669
As-Se-M-567.50
As-C-135.00
STA.143+10.50 STA.144+45.00
As-Se-M-111.10
STA.146+12.50 STA.147+23.60
D-W-A1-2-4
STA.142+50.00 STA.144+30.00
D-W-A2-2-8
STA.144+30.00 STA.147+40.00
D-W-A3-2-2
STA.147+40.00 STA.147+90.00
D-W-A2-2-2
STA.147+50.00 STA.148+50.00
FENCE-A2-23.00
STA.144+46.00 STA.144+66.00
FENCE-A2-95.78
STA.144+70.00 STA.145+61.00
落石防護網工A-1820.00
落石防護網工A-884.00
落石防護網A-189.00
Ft-Rd2.00×158.00
(SP-PCG(BP)-8.97×195.60)
FENCE-A2-201.30
(STONE GUARD NET)
Rw-Cb(W)-18.00
P(H)φ0.30(90°)-15.30
RL-Rd47.00×89.00
Ft-Rd2.00×322.00
Rw-Cb-A=18.00
(Rw-Cb-A=1555.40)
Ds-RG-0.70-0.15-124.80
Ds-RG-0.70-0.15-74.40
Ds-RG-0.70-0.15-82.80
Ds-RG-0.70-0.15-266.80
Ds-Pu-0.15-0.15-144.00
Ds-Pu-0.15-0.15-189.64
Ds-Pu-0.24-0.24-490.00
Ds-Pu-0.24-0.24-194.70
Ds-Pu-0.24-0.24-140.00
Ds-Pu-0.24-0.24-132.30
Ds-Pu-0.24-0.24-58.00
Ds-Pu-0.30-0.30-156.30
Ds-Pu-1.00-1.00-59.70
Du-φ0.20-0.26-0.50-0.60(A)-84.20
Du-φ0.20-0.70-192.50
Du-φ0.20-0.70-117.00
Du-φ0.20-0.70-305.40
Du-φ0.20-0.70-330.80
Du-M-127.35
Du-M-131.35
Du-M-0.80-0.80-1.83
Du-M-0.80-0.80-1.84
Du-M-0.80-0.80-1.83
Du-M-0.80-0.80-1.83
Du-M-22.35
Du-M-59.35
Du-M-4.98
Du-M-76.02
Du-M-93.70
Du-M-12.85
Du-M-9.85
Du-M-122.70
Du-M-P(V)φ0.15
Du-M-P(V)φ0.20
Du-M-P(V)φ0.20-12.00
Du-M-P(V)φ0.20-31.00
Du-M-P(V)φ0.20-20.00
Du-M-P(V)φ0.20-20.20-46.30
Du-M-P(V)φ0.20-30.00-48.30
Du-M-P(V)φ0.20-30.00-48.10
Du-M-P(V)φ0.20-30.00-39.40
Du-M-P(V)φ0.20-30.00-40.00
Du-M-P(V)φ0.20-30.00-17.90
Du-M-P(V)φ0.20-30.00-16.80
Du-M-P(V)φ0.20-30.00-14.40
Du-M-P(V)φ0.20-30.00-1.80
Du-M-P(V)φ0.20-30.00-1.84
Du-M-P(V)φ0.20-30.00-1.84
Du-M-P(V)φ0.20-30.00-3.10
Du-M-P(V)φ0.20-30.00-8.50
Du-M-P(V)φ0.20-30.00-8.30
Du-M-P(V)φ0.20-30.00-4.20
Du-M-P(V)φ0.20-30.00-289.80
Du-M-P(V)φ0.20-30.00-313.50
Du-M-P(V)φ0.20-30.00-292.00
Du-M-P(V)φ0.20-30.00-207.20
Du-M-P(V)φ0.20-30.00-552.00
Du-M-P(V)φ0.20-30.00-376.10
Du-M-P(V)φ0.20-30.00-441.90
Du-M-P(V)φ0.20-30.00-490.00
Du-M-P(V)φ0.20-30.00-210.00
Du-M-P(V)φ0.20-30.00-330.80
Du-M-P(V)φ0.20-30.00-305.40
Du-M-P(V)φ0.20-30.00-194.70
Du-M-P(V)φ0.20-30.00-140.00
Du-M-P(V)φ0.20-30.00-132.30
Du-M-P(V)φ0.20-30.00-58.00
Du-M-P(V)φ0.20-30.00-192.50
Du-M-P(V)φ0.20-30.00-168.00
Du-M-P(V)φ0.20-30.00-147.00
Du-M-P(V)φ0.20-30.00-108.00
Du-M-P(V)φ0.20-30.00-144.00
Du-M-P(V)φ0.20-30.00-151.00
Du-M-P(V)φ0.20-30.00-36

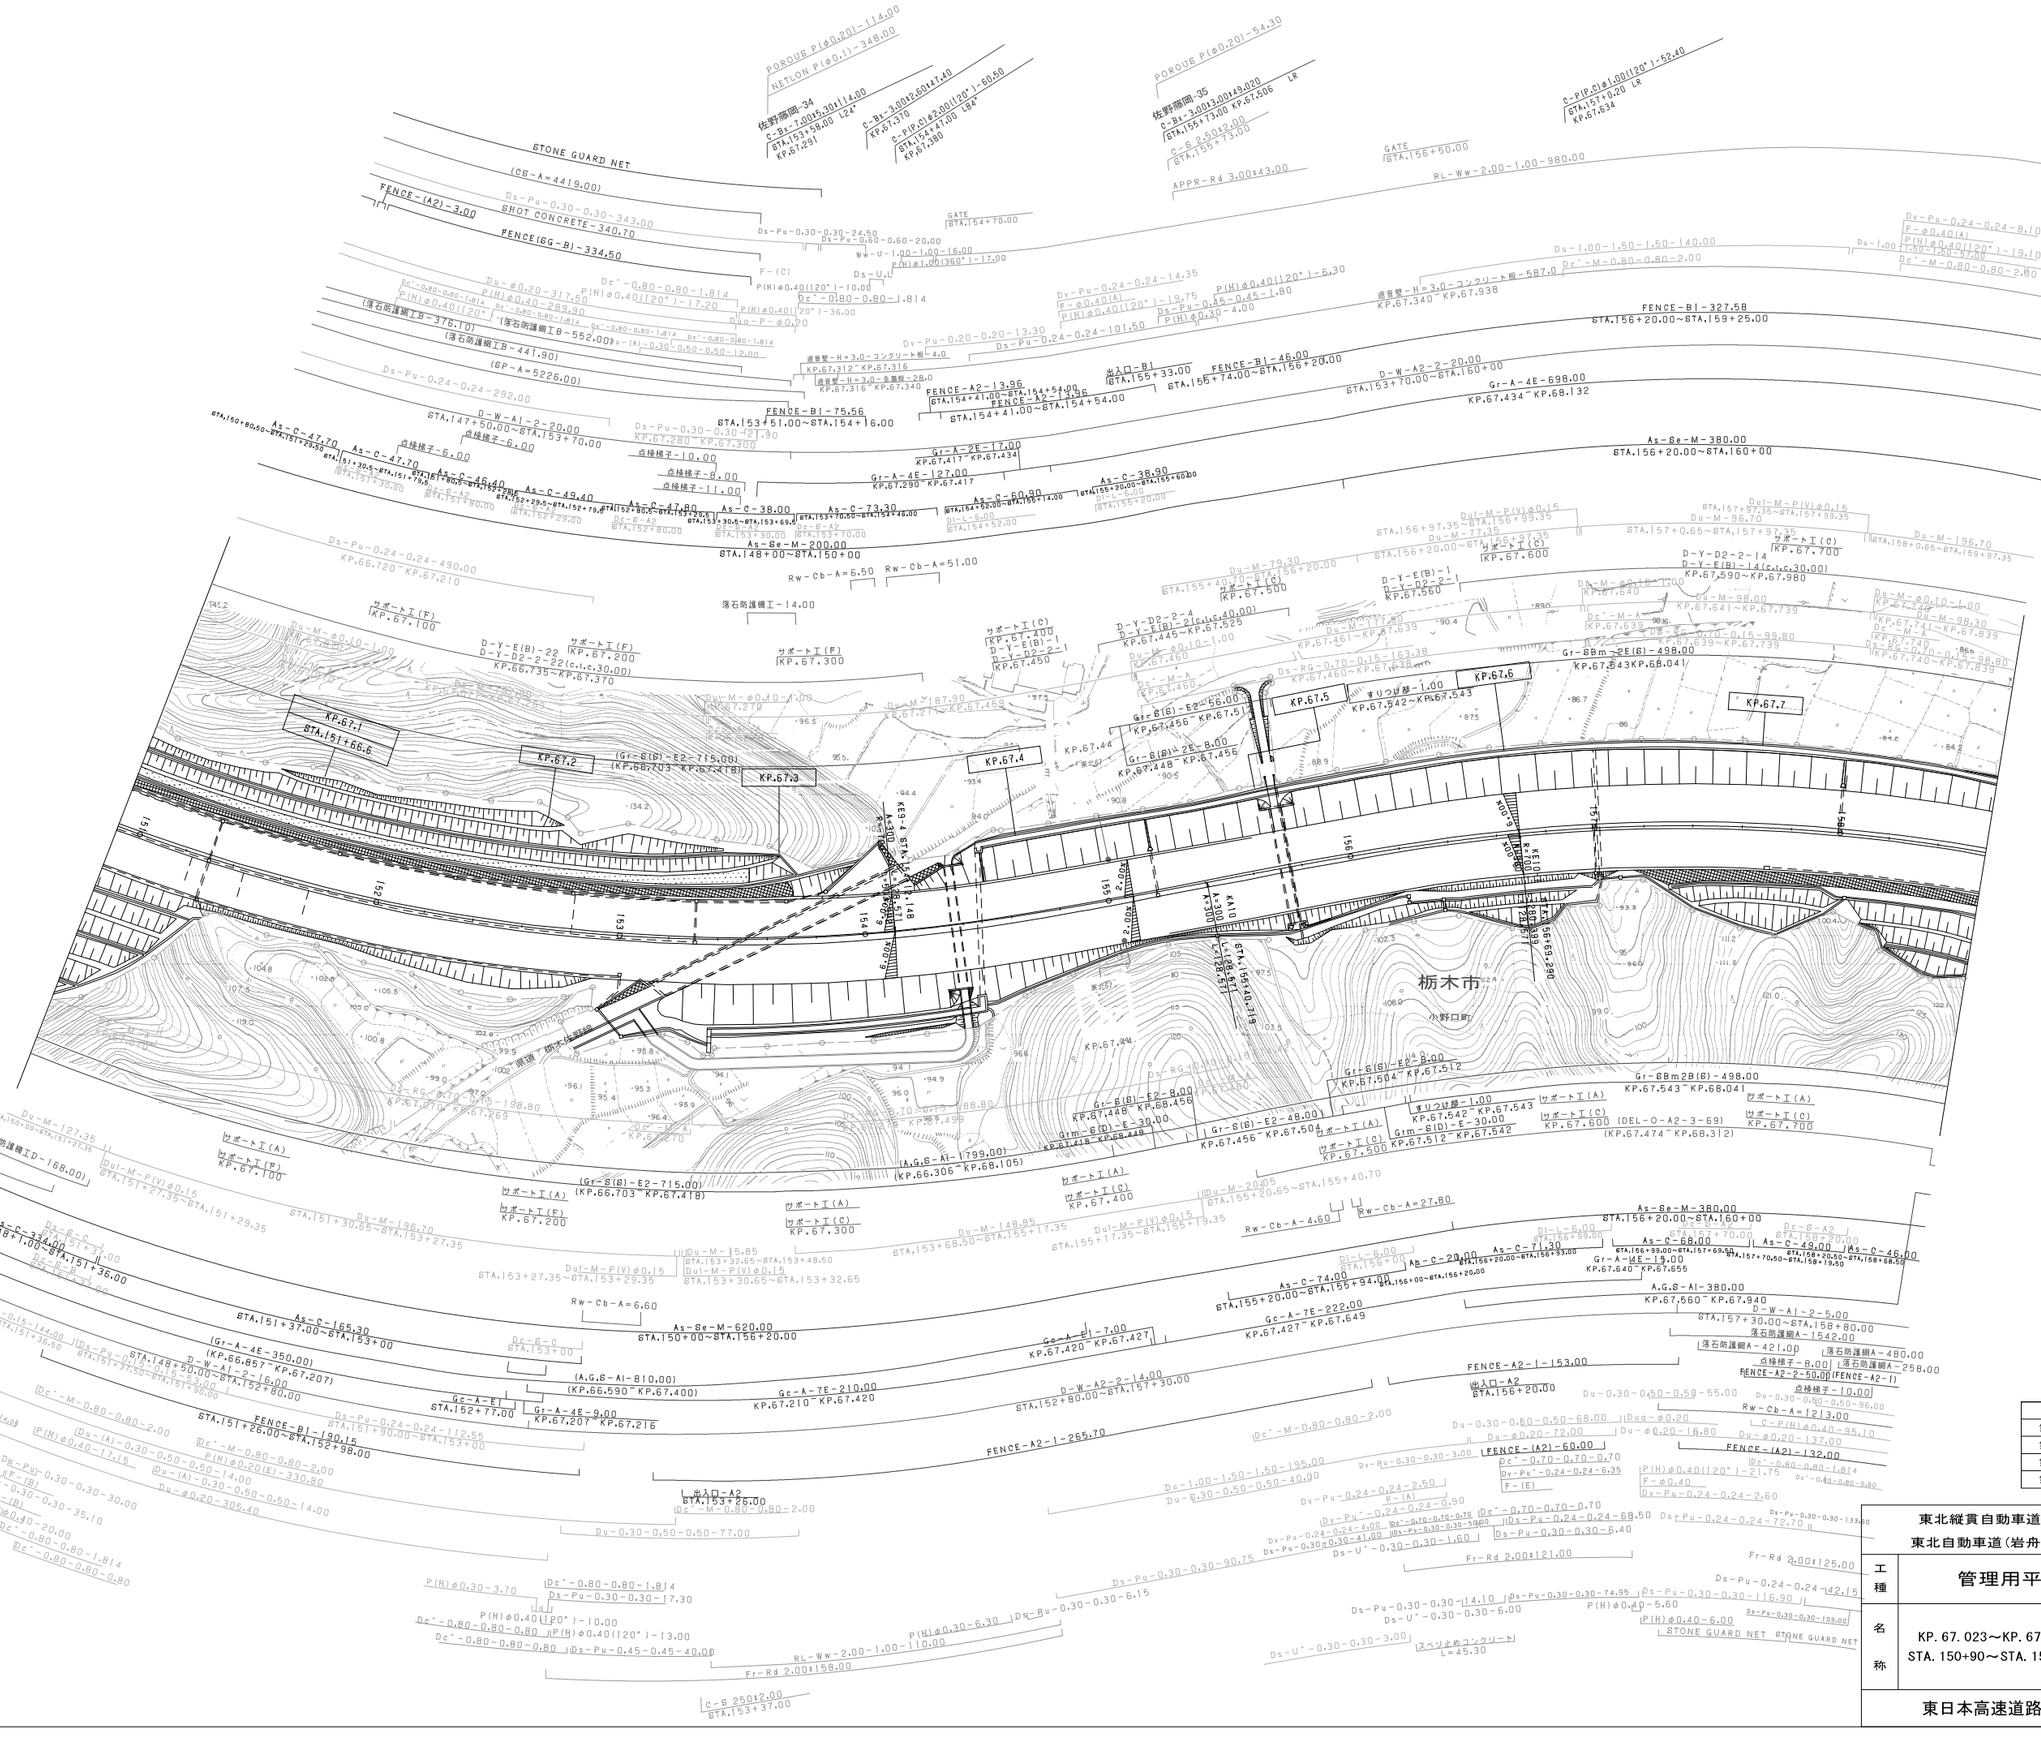
STONE GUARD NET (GS-A=4419.00)
FENCE-(A2)-3.00
FENCE(GG-B)-334.50
SHOT CONCRETE-340.70
(落石防護擁壁工B-376.10)
(落石防護擁壁工B-552.00)
(落石防護擁壁工B-441.90)
(SP-A=5226.00)
FENCE-B|-75.56
STA.153+51.00~STA.154+16.00
FENCE-A2-13.96
FENCE-A2-14.56
FENCE-B|-46.00
FENCE-B|-327.58
STA.156+20.00~STA.159+25.00
出入口-B|
STA.155+33.00
Gr-A-2E-17.00
Gr-A-4E-127.00
As-Se-M-200.00
STA.148+00~STA.150+00
As-Se-M-380.00
STA.156+20.00~STA.160+00
Gr-A-4E-698.00
KP.67.434~KP.68.132
D-W-A2-2-20.00
D-W-A1-2-20.00
Rw-Cb-A=6.50
Rw-Cb-A=51.00
落石防護擁壁工-14.00
佐野藤岡-34
佐野藤岡-35
サポートT(F) KP.67.100
サポートT(F) KP.67.200
サポートT(F) KP.67.300
サポートT(C) KP.67.400
サポートT(C) KP.67.500
サポートT(C) KP.67.600
サポートT(C) KP.67.700
サポートT(A)
D-Y-E(B)-22
D-Y-D2-2-22(c.t.c.30.00)
KP.66.735~KP.67.370
D-Y-D2-2-4
D-Y-E(B)-2(c.t.c.40.00)
KP.67.445~KP.67.625
D-Y-E(B)-1
D-Y-D2-2-1
KP.67.450
KP.67.500
KP.67.550
D-Y-D2-2-14
D-Y-E(B)-14(c.t.c.30.00)
KP.67.590~KP.67.980
KP.67.1
STA.151+66.6
KP.67.2
KP.67.3
KP.67.4
KP.67.5
KP.67.6
KP.67.7
(Gr-S(B)-E2-715.00)
(KP.66.703~KP.67.418)
(A.G.S-A1-799.00)
(KP.66.306~KP.68.105)
(A.G.S-A1-810.00)
(KP.66.590~KP.67.400)
Gr-S(B)-E2-56.00
KP.67.456~KP.67.512
Gr-S(B)-E2-8.00
KP.67.448~KP.67.456
Gr-S(B)-E2-8.00
KP.67.504~KP.67.512
Grm-S(D)-E-30.00
KP.67.418~KP.67.448
Grm-S(D)-E-30.00
KP.67.512~KP.67.542
Gr-S(B)-E2-48.00
KP.67.456~KP.67.504
Gr-68m2B(B)-498.00
KP.67.543~KP.68.041
まりつけ部-1.00
KP.67.542~KP.67.543
A.G.S-A1-380.00
KP.67.560~KP.67.940
Gr-A-4E-19.00
KP.67.640~KP.67.655
Gc-A-7E-222.00
KP.67.427~KP.67.649
Gc-A-7E-210.00
KP.67.210~KP.67.420
Gc-A-4E-9.00
KP.67.207~KP.67.216
Gc-A-E1-7.00
KP.67.420~KP.67.427
Gc-A-E1
STA.152+77.00
As-C-47.70
As-C-47.70
As-C-46.40
As-C-49.40
As-C-47.80
As-C-38.00
As-C-73.30
As-C-60.90
As-C-165.30
As-C-334.00
As-C-74.00
As-C-71.30
As-C-68.00
As-C-49.00
As-C-46.00
Ab-C-20.00
D-W-A1-2-6.00
D-W-A2-2-14.00
D-W-A1-2-5.00
落石防護網A-421.00
落石防護網A-1542.00
落石防護網A-480.00
落石防護網A-258.00
FENCE-A2-2-50.00(FENCE-A2-1)
FENCE-A2-1-265.70
FENCE-A2-1-153.00
FENCE-A2-1-132.00
FENCE-B|-190.15
FENCE(BG-B)-198.00
FENCE(BGF-B)-147.00
STONE GUARD NET
(FENCE-(A2)-60.00)
出入口-A2
STA.153+26.00
出入口-A2
STA.156+20.00
栃木市
小野口町
Rw-Cb-A=6.60
Rw-Cb-A=27.80
Rw-Cb-A=4.60
Rw-Cb-A=12.13.00
FENCE-A2-1-90.15
Fr-Rd 2.00x158.00
Fr-Rd 2.00x121.00
Fr-Rd 2.00x125.00
RL-WW-2.00-1.00-110.00
RL-WW-2.00-1.00-980.00
C-B 250x12.00
STA.153+37.00
C-B 250x12.00
STA.155+73.00
C-B 250x12.00
STA.155+73.00
C-P(P.S)φ1.00(120°)-62.40
STA.151+0.20
KP.67.634
C-P(P.S)φ1.00(120°)-52.40
STA.163+58.00
KP.67.291
C-P(P.S)φ3.00(120°)-60.50
KP.67.378
C-P(P.S)φ3.00(120°)-60.50
STA.154+47.00
KP.67.380
APPR-Rd 3.00x43.00
GATE STA.154+70.00
GATE STA.156+60.00
POROUS P(φ0.20)-114.00
NETLON P(φ0.1)-348.00
POROUS P(φ0.20)-54.30
Ds-Pu-0.30-0.30-343.00
Ds-Pu-0.30-0.30-24.50
Ds-Pu-0.60-0.60-20.00
WW-U-1.00-1.00-16.00
P(H)φ1.00(360°)-17.00
Ds-U.C
F-(C)
P(H)φ0.40(120°)-10.00
P(H)φ0.40(120°)-17.20
P(H)φ0.40(120°)-36.00
Dc'-0.80-0.80-1.814
Du-φ0.20-317.50
P(H)φ0.40-289.90
Du-φ0.20-Pu-φ0.20
Ds-Pu-0.24-0.24-292.00
Ds-Pu-0.24-0.24-490.00
KP.66.720~KP.67.210
Ds-Pu-0.30-0.30-271.30
KP.67.280~KP.67.300
Ds-Pu-0.20-0.20-13.30
Ds-Pu-0.24-0.24-101.50
Ds-Pu-0.24-0.24-14.35
F-φ0.40(A)
P(H)φ0.40(120°)-13.75
P(H)φ0.40(120°)-6.30
Ds-Pu-0.45-0.45-1.80
P(H)φ0.30-4.00
Du-1.00-1.50-1.50-140.00
Du-1.00-1.50-1.50-2.00
Dc'-M-0.80-0.80-2.00
Dx-Pu-0.24-0.24-8.10
F-φ0.40(A)
P(H)φ0.40(120°)-19.10
Dc'-M-0.80-0.80-2.80
擁壁壁-H=3.0-コンクリート版-587.0
KP.67.340~KP.67.938
擁壁壁-H=3.0-コンクリート版-4.0
KP.67.312~KP.67.316
擁壁壁-H=3.0-コンクリート版-28.0
KP.67.316~KP.67.340
点検梯子-6.00
点検梯子-10.00
点検梯子-8.00
点検梯子-11.00
STA.147+50.00~STA.153+70.00
STA.150+80.50~STA.151+29.50
STA.151+30.5~STA.151+79.5
STA.151+30.00
STA.151+80.00
STA.152+29.5~STA.152+79.5
STA.152+80.5~STA.153+29.5
STA.153+30.5~STA.153+69.5
STA.153+30.00
STA.153+78.00
STA.154+52.00
STA.155+20.00
STA.155+60.00
STA.156+20.00
STA.156+00~STA.156+20.00
STA.155+20.00~STA.156+00
STA.155+40.00~STA.156+20.00
STA.155+20.00~STA.156+93.00
STA.156+00~STA.156+20.00
STA.156+20.00~STA.156+93.00
STA.157+70.00~STA.157+69.50
STA.157+70.50~STA.158+19.50
STA.158+00~STA.158+68.50
Du-M-127.35
(落石防護擁壁工D-168.00)
Du-M-φ0.10-1.00
Du-M-φ0.40-4.08
Du-M-79.30
Du-M-77.35
Du-M-86.70
Du-M-196.70
Du-M-98.00
Du-M-98.30
Du-M-148.85
Du-M-15.85
Du-M-P(V)φ0.15
Du-M-P(V)φ0.16
Du-M-P(V)φ0.15
Du-M-20.05
Du-M-φ0.10-1.00
Du-M-φ0.10-1.00
Du-M-φ0.10-1.00

東北縦貫自動車道弘前線 東北自動車道（岩舟～栃木）			——
工種	管理用平面図		——
名称	KP. 67. 793～KP. 68. 573 STA. 158+60～STA. 166+40	縮尺 1/1000	8 15
東日本高速道路(株)関東支社			

調整年月	摘要
第2回　2006年9月	
第3回　2009年5月	
第4回　2010年5月	

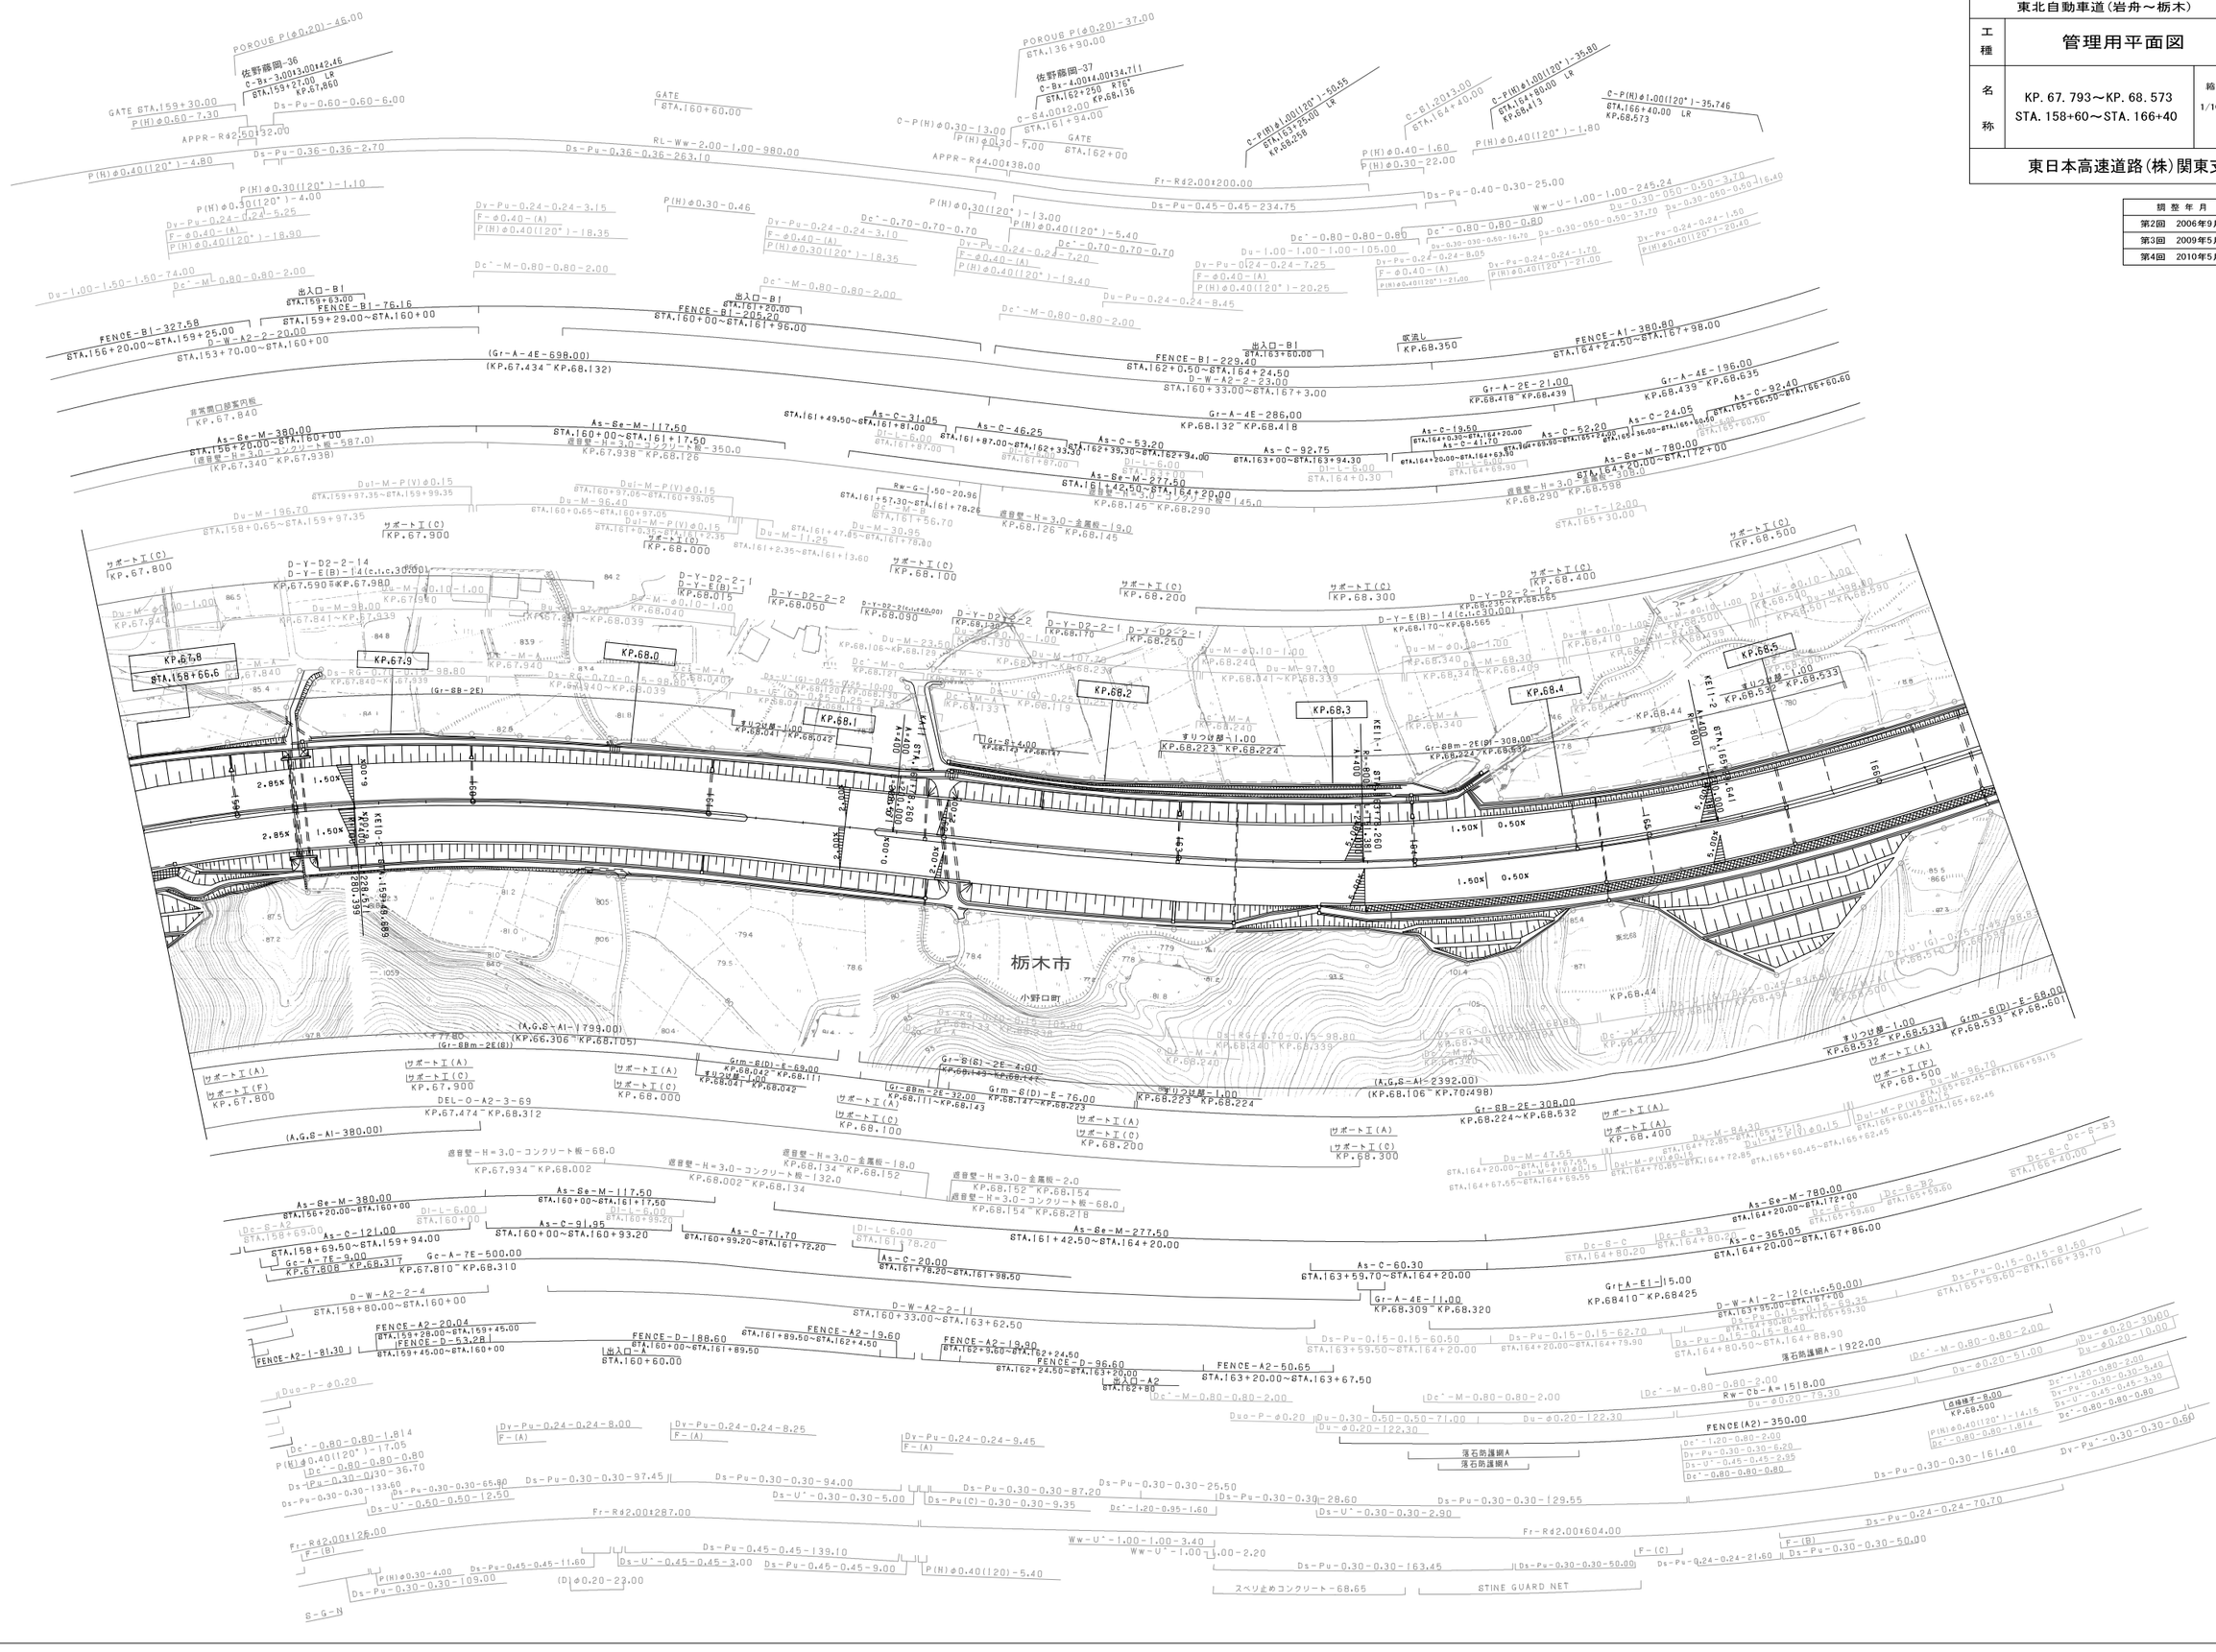

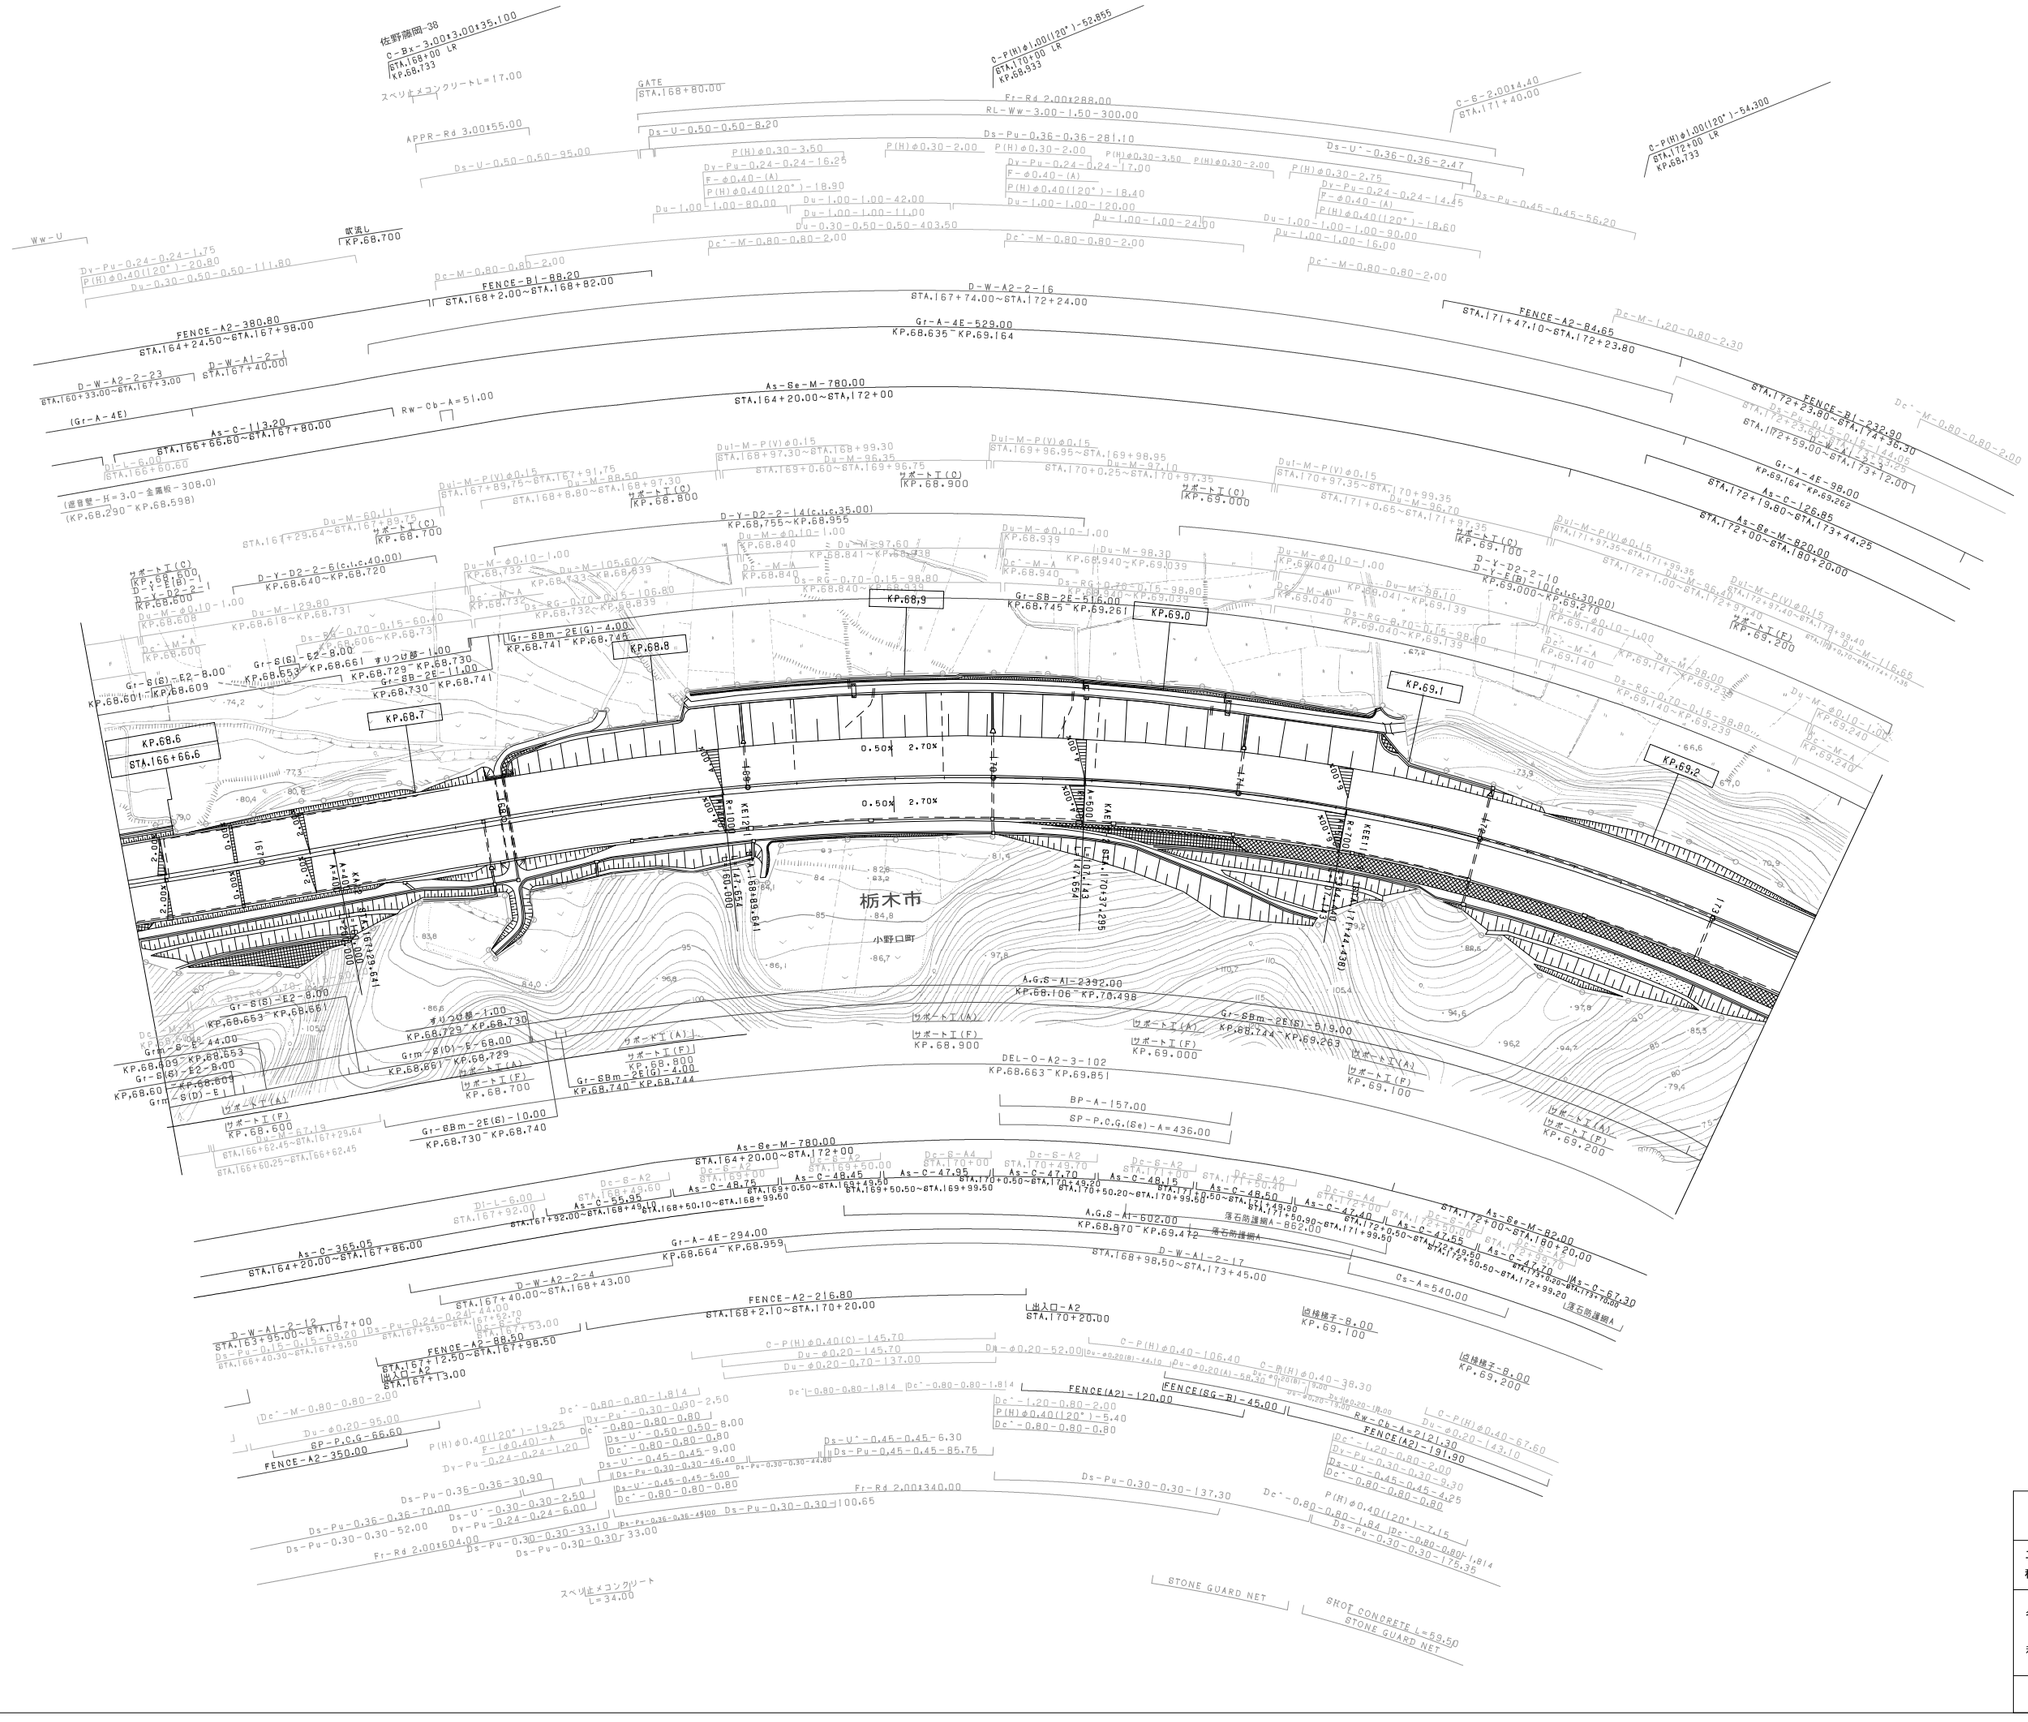

摘 要	調 整 年 月
	第2回　2006年9月
	第3回　2009年5月
	第4回　2010年5月
	第5回　2012年5月

東北縦貫自動車道弘前線 東北自動車道（岩舟～栃木）			——
工種	管理用平面図		——
名称	KP. 68. 573～KP. 69. 273 STA. 166+40～STA. 173+40	縮尺 1/1000	9 15
東日本高速道路（株）関東支社			

東北縦貫自動車道弘前線 東北自動車道（岩舟～栃木）			——
工種	管理用平面図		——
名称	KP. 69. 273～KP. 70. 013 STA. 173+40～STA. 180+80	縮尺 1/1000	10 15
東日本高速道路(株)関東支社			

摘整年月	摘要
第1回 2006年3月	
第2回 2006年9月	
第3回 2010年5月	
第4回 2012年5月	

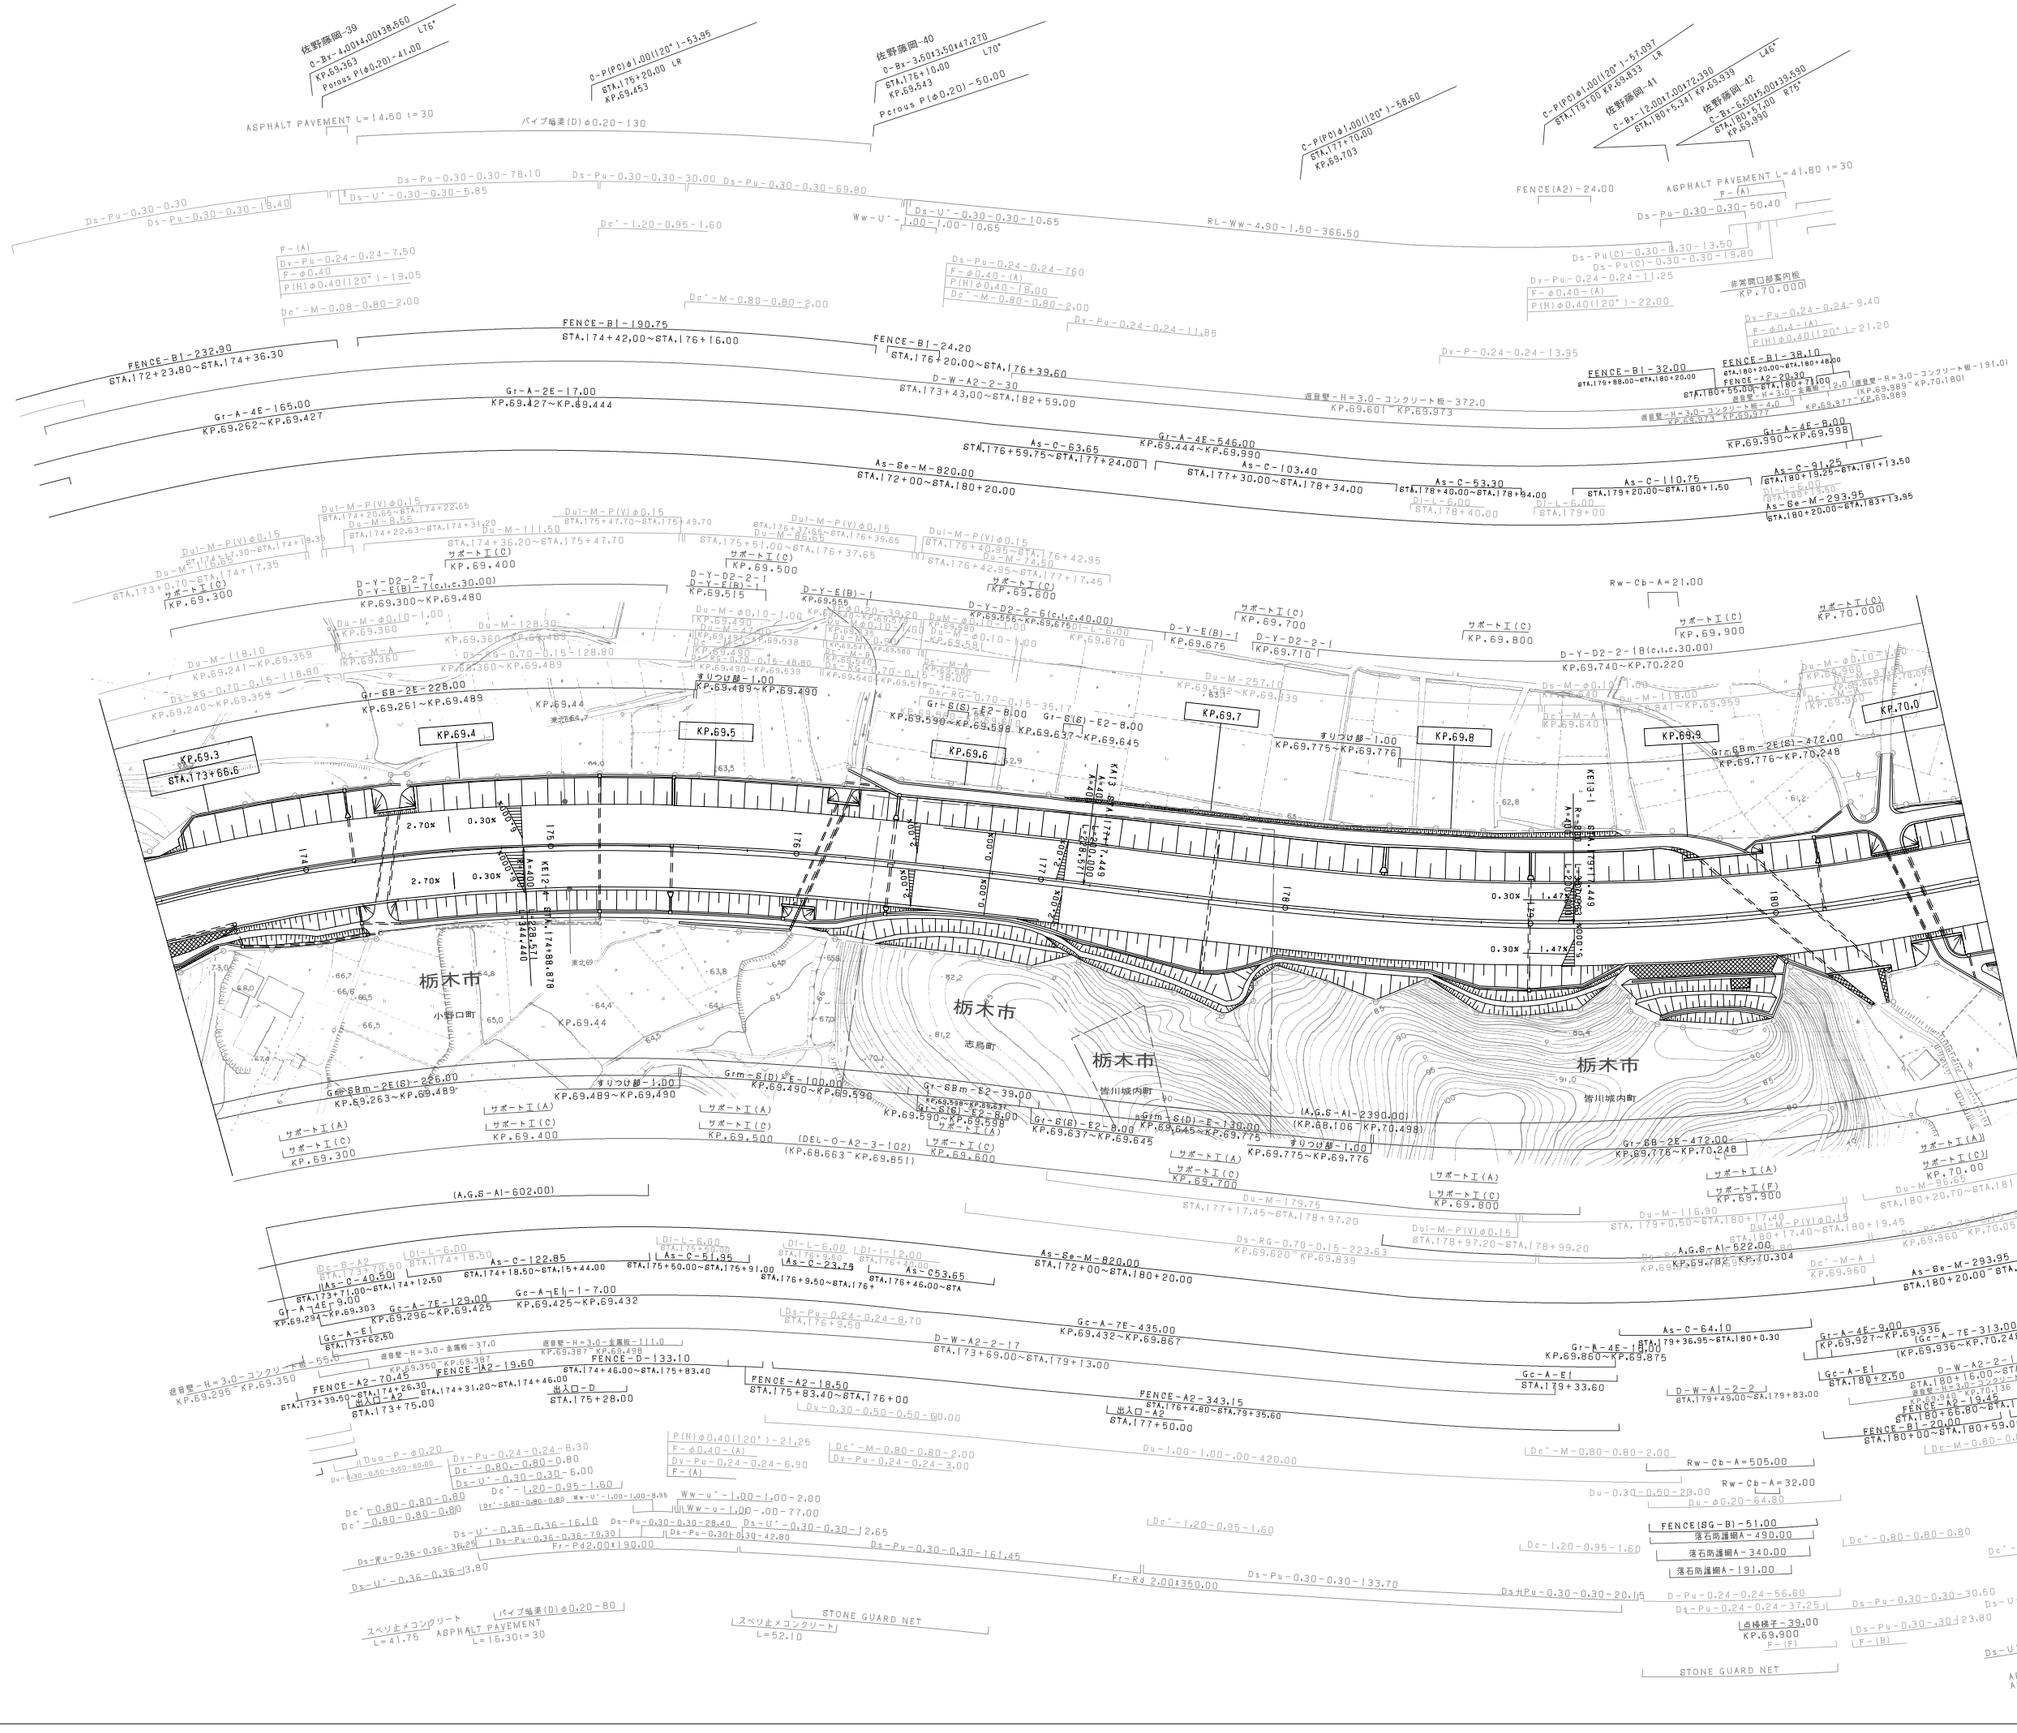
佐野藤岡-39
O-Bx-4.00+4.00+38.560 L76°
KP.69.363
Paros1 P(ø0.20)-41.00
ASPHALT PAVEMENT L=14.50 t=30
パイプ暗渠(D)ø0.20-130
O-P(PO)ø1.00(120°)-53.95
STA.175+20.00 LR
KP.69.453
佐野藤岡-40
O-Bx-3.50+3.50+47.270 L70°
STA.176+10.00
KP.69.543
Pcrous P(ø0.20)-50.00
C-P(PO)ø1.00(120°)-58.60
STA.177+10.00
KP.69.703
C-P(PO)ø1.00(120°)-57.097
STA.179+00 KP.69.833 LR
佐野藤岡-41
C-Bx-12.00+7.00+72.390
STA.180+5.341 KP.69.939
佐野藤岡-42
C-Bx-6.50+5.00+39.590 L45°
STA.180+57.00 R75°
KP.69.990
FENCE(A2)-24.00
ASPHALT PAVEMENT L=41.80 t=30
F-(A)
Ds-Pu-0.30-0.30-50.40
Ds-Pu(C)-0.30-0.30-13.50
Ds-Pu(O)-0.30-0.30-19.80
Dy-Pu-0.24-0.24-11.25
F-ø0.40-(A)
P(H)ø0.40(120°)-22.00
非常開口部案内板
KP.70.000
Dy-Pu-0.24-0.24-9.40
F-ø0.4-(A)
P(H)ø0.40(120°)-21.20
Ds-Pu-0.30-0.30-10.40
Ds-U'-0.30-0.30-5.85
Ds-Pu-0.30-0.30-78.10
Ds-Pu-0.30-0.30-30.00
Ds-Pu-0.30-0.30-69.80
Ds-U'-0.30-0.30-10.65
RL-Ww-4.90-1.50-366.50
De'-1.20-0.95-1.60
Ww-U'-1.00-1.00-10.65
Ds-Pu-0.24-0.24-7.50
F-ø0.40-(A)
P(H)ø0.40-18.00
De'-M-0.80-0.80-2.00
Dy-Pu-0.24-0.24-11.85
Dv-P-0.24-0.24-13.95
FENCE-B|-232.90
STA.172+23.80～STA.174+36.30
FENCE-B|-190.75
STA.174+42.00～STA.176+16.00
FENCE-B|-24.20
STA.176+20.00～STA.176+39.60
FENCE-B|-32.00
STA.179+88.00～STA.180+20.00
FENCE-B|-38.10
STA.180+20.00～STA.180+48.20
FENCE-A2-20.30
STA.180+55.00～STA.180+71.00
D-W-A2-2-30
STA.173+43.00～STA.182+59.00
Gr-A-4E-165.00
KP.69.262～KP.69.427
Gr-A-2E-17.00
KP.69.427～KP.69.444
遮音壁-H=3.0-コンクリート板-372.0
KP.69.601～KP.69.973
遮音壁-H=3.0-コンクリート板-191.01
KP.69.989～KP.70.180
遮音壁-H=3.0-金属板-37.0
KP.69.973～KP.69.977
遮音壁-H=3.0-金属板-111.0
KP.69.977～KP.69.989
As-0-63.65
STA.176+59.75～STA.177+24.00
Gr-A-4E-546.00
KP.69.444～KP.69.990
As-8e-M-820.00
STA.172+00～STA.180+20.00
As-C-103.40
STA.177+30.00～STA.178+34.00
As-C-53.30
STA.178+40.00～STA.178+94.00
As-C-110.75
STA.179+20.00～STA.180+1.50
Di-L-6.00
STA.178+40.00
Di-L-6.00
STA.179+00
Gr-A-4E-8.00
KP.69.990～KP.69.998
As-C-91.25
STA.180+19.25～STA.181+13.50
As-8e-M-293.95
STA.180+20.00～STA.183+13.95
サポートT(C)
KP.69.300
サポートT(C)
KP.69.400
D-Y-D2-2-7
D-Y-E(B)-1(c.c.c.30.00)
KP.69.300～KP.69.480
サポートT(C)
KP.69.500
D-Y-D2-2-1
D-Y-E(B)-1
KP.69.515
D-Y-E(B)-1
KP.69.555
D-Y-D2-2-6(c.c.c.40.00)
KP.69.555～KP.69.670
サポートT(C)
KP.69.600
D-Y-E(B)-1
KP.69.675
サポートT(C)
KP.69.700
D-Y-D2-2-1
KP.69.710
サポートT(C)
KP.69.800
サポートT(C)
KP.69.900
サポートT(C)
KP.70.000
D-Y-D2-2-18(c.c.c.30.00)
KP.69.740～KP.70.220
Rw-Cb-A=21.00
Gr-8B-2E-228.00
KP.69.261～KP.69.489
すりつけ部-1.00
KP.69.489～KP.69.490
Gr-8Bm-2E(B)-226.00
KP.69.263～KP.69.489
すりつけ部-1.00
KP.69.489～KP.69.490
Grm-8(D)-2E-100.00
KP.69.490～KP.69.590
Gr-8Bm-E2-39.00
KP.69.590～KP.69.598
Gr-8(B)-E2-8.00
KP.69.598～KP.69.637
Gr-8(B)-E2-8.00
KP.69.637～KP.69.645
Grm-8(D)-E-130.00
KP.69.645～KP.69.775
すりつけ部-1.00
KP.69.775～KP.69.776
Gr-8B-2E-472.00
KP.69.776～KP.70.248
Gr-8Bm-2E(B)-472.00
KP.69.776～KP.70.248
Gr-8(B)-E2-8.00
KP.69.590～KP.69.598
KP.69.637～KP.69.645
KP.69.6
KP.69.7
KP.69.8
KP.69.9
KP.70.0
KP.69.3
STA.173+66.6
KP.69.4
KP.69.5
KP.69.44
KP.69.44
KP.69.360～KP.69.489
KP.69.241～KP.69.359
KP.69.240～KP.69.359
KP.69.490～KP.69.538
KP.69.538～KP.69.539
KP.69.539～KP.69.540
KP.69.540～KP.69.555
KP.69.555～KP.69.670
KP.69.670～KP.69.675
KP.69.675～KP.69.710
KP.69.710～KP.69.832
KP.69.832～KP.69.939
KP.69.939～KP.69.959
KP.69.959～KP.70.013
KP.69.360～KP.69.463
KP.69.463～KP.69.490
KP.69.490～KP.69.538
KP.69.538～KP.69.539
KP.69.539～KP.69.540
KP.69.540～KP.69.555
KP.69.555～KP.69.670
KP.69.670～KP.69.675
KP.69.675～KP.69.710
KP.69.710～KP.69.832
KP.69.832～KP.69.939
KP.69.939～KP.69.959
KP.69.959～KP.70.013
Du-M-ø0.10-1.00
Du-M-ø0.10-1.00
Du-M-ø0.10-1.00

東北縦貫自動車道弘前線 東北自動車道（岩舟～栃木）			——
工種	管理用平面図		——
名称	KP. 70. 013～KP. 70. 813 STA. 180+80～STA. 188+80	縮尺 1/1000	11 15
東日本高速道路(株)関東支社			

調整年月	摘要
第1回　2006年3月	
第2回　2006年9月	
第3回　2008年5月	
第4回　2012年5月	

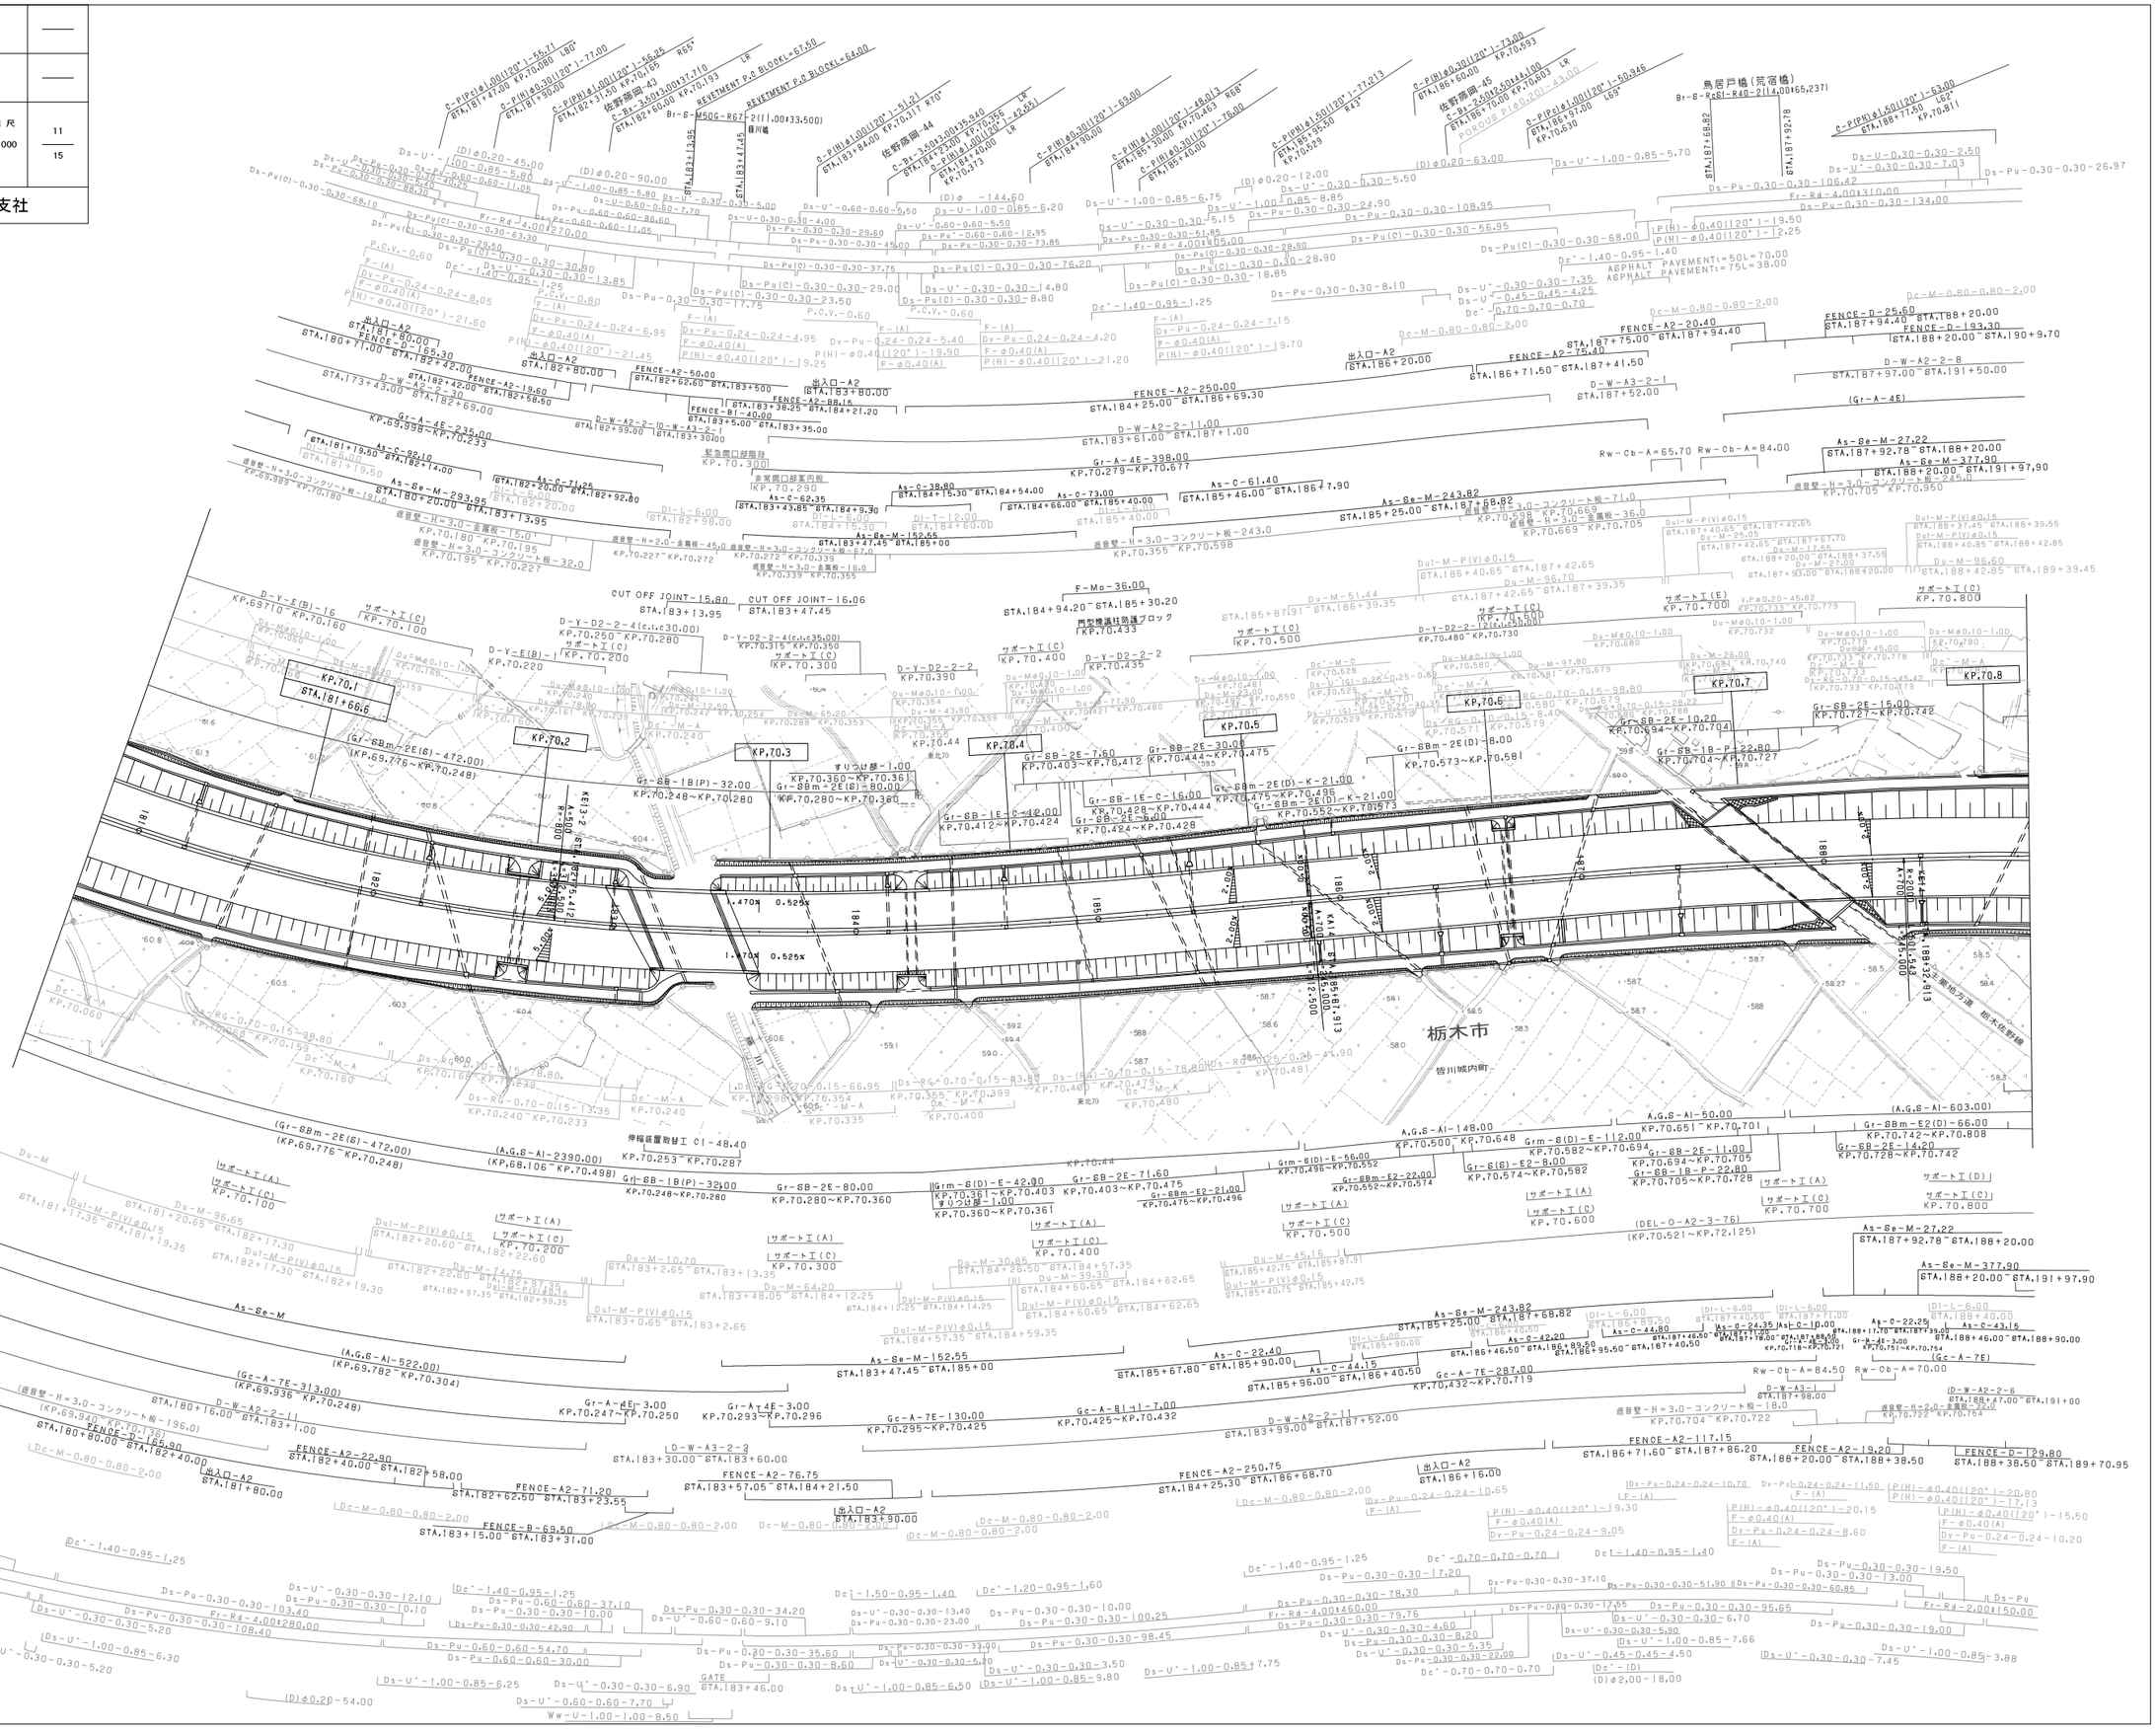
栃木市
皆川城内町
鳥居戸橋（荒宿橋）
KP.70.1
KP.70.2
KP.70.3
KP.70.4
KP.70.5
KP.70.6
KP.70.7
KP.70.8
CUT OFF JOINT-15.80
CUT OFF JOINT-16.06
F-Mo-36.00
Gr-A-4E-398.00
KP.70.279～KP.70.677
Gr-A-4E-235.00
KP.69.998～KP.70.233
Gr-A-4E-3.00
KP.70.247～KP.70.250
Gr-A-4E-3.00
KP.70.293～KP.70.296
Gr-SB-1B(P)-32.00
KP.70.248～KP.70.280
Gr-SB-2E-80.00
KP.70.280～KP.70.360
Gr-SB-2E-71.60
KP.70.403～KP.70.475
Gr-SB-2E-7.60
KP.70.403～KP.70.412
Gr-SB-2E-30.00
KP.70.444～KP.70.475
Gr-SB-1E-C-16.00
KP.70.428～KP.70.444
Gr-SB-2E-8.00
KP.70.424～KP.70.428
Gr-SB-1E-C-42.00
KP.70.412～KP.70.424
Gr-SB-2E-11.00
KP.70.694～KP.70.705
Gr-SB-1B-P-22.80
KP.70.705～KP.70.728
Gr-SB-2E-15.00
KP.70.727～KP.70.742
Gr-SB-2E-14.20
KP.70.728～KP.70.742
Gr-SB-2E-10.20
KP.70.694～KP.70.704
Gr-SBm-2E(D)-8.00
KP.70.573～KP.70.581
Gr-SBm-2E(E)-80.00
KP.70.280～KP.70.360
Gr-SBm-2E(D)-K-21.00
KP.70.552～KP.70.573
Gr-SBm-2E(D)-66.00
KP.70.742～KP.70.808
Gr-SBm-2E(E)-472.00
KP.69.776～KP.70.248
(Gr-SBm-2E(E)-472.00)
(KP.69.776～KP.70.248)
(A.G.S-A1-2390.00)
(KP.68.106～KP.70.498)
(A.G.S-A1-522.00)
(KP.69.782～KP.70.304)
A.G.S-A1-50.00
KP.70.651～KP.70.701
A.G.S-A1-148.00
KP.70.500～KP.70.648
(A.G.S-A1-603.00)
KP.70.742～KP.70.808
(DEL-O-A2-3-76)
(KP.70.521～KP.72.125)
Grm-8(D)-E-42.00
Grm-8(D)-E-112.00
Grm-8(D)-E-56.00
KP.70.496～KP.70.552
Grm-8(E)-E2-8.00
KP.70.574～KP.70.582
Grm-8Bm-E2-22.00
KP.70.552～KP.70.574
Grm-8Bm-E2-21.00
KP.70.475～KP.70.496
As-Se-M-152.55
STA.183+47.45～STA.185+00
As-Se-M-27.22
STA.187+92.78～STA.188+20.00
As-Se-M-377.90
STA.188+20.00～STA.191+97.90
As-Se-M-293.95
STA.180+20.00～STA.183+13.95
As-Se-M-243.82
STA.185+25.00～STA.187+68.82
As-Se-M-152.65
STA.183+47.45～STA.185+00
As-C-22.10
STA.180+14.00～STA.180+36.10
As-C-71.25
STA.182+20.00～STA.182+92.80
As-C-62.35
STA.183+23.85～STA.184+9.30
As-C-38.80
STA.184+15.30～STA.184+54.00
As-C-73.00
STA.184+66.00～STA.185+40.00
As-C-61.40
STA.185+46.00～STA.186+7.90
As-C-42.20
STA.185+46.50～STA.185+88.70
As-C-44.80
STA.186+95.50～STA.187+40.50
As-C-44.15
STA.185+96.00～STA.186+40.50
As-C-22.40
STA.185+67.80～STA.185+90.00
As-C-43.15
STA.187+46.50～STA.187+89.65
As-C-24.35
STA.187+17.70～STA.187+39.05
As-C-22.25
STA.188+46.00～STA.188+90.00
As-C-7E
Gc-A-7E-313.00
(KP.69.936～KP.70.248)
Gc-A-7E-130.00
KP.70.295～KP.70.425
Gc-A-7E-287.00
KP.70.432～KP.70.719
Gc-A-8H-7.00
KP.70.425～KP.70.432
Gc-A-7E
(Gc-A-7E)
D-W-A2-2-11
STA.180+16.00～STA.183+1.00
D-W-A2-2-11
STA.183+99.00～STA.187+52.00
D-W-A3-2-2
STA.183+30.00～STA.183+60.00
D-W-A3-2-1
STA.187+38.00
D-W-A2-2-8
STA.188+47.00～STA.191+00
D-W-A2-2-6
STA.187+52.00
D-W-A2-2-10
STA.182+42.00～STA.182+69.00
D-W-A2-2-30
STA.173+43.00～STA.182+42.00
D-W-A2-2-1
STA.182+99.00～STA.183+30.00
D-W-A3-2-1
STA.187+52.00
D-W-A2-2-8
STA.187+97.00～STA.191+50.00
D-Y-D2-2-4(c.c.c30.00)
KP.70.250～KP.70.280
D-Y-D2-2-4(c.c.c35.00)
KP.70.315～KP.70.350
D-Y-D2-2-2
KP.70.390
D-Y-D2-2-2
KP.70.435
D-Y-D2-2-12(c.c.c30.00)
KP.70.480～KP.70.730
D-Y-E(B)-16
KP.69.710～KP.70.160
D-Y-E(B)-16
KP.70.220
D-Y-E(B)-16
KP.70.660
サポートT(C)
KP.70.100
サポートT(C)
KP.70.200
サポートT(C)
KP.70.300
サポートT(C)
KP.70.400
サポートT(C)
KP.70.500
サポートT(C)
KP.70.600
サポートT(C)
KP.70.700
サポートT(C)
KP.70.800
サポートT(E)
KP.70.700
サポートT(A)
サポートT(C)
サポートT(D)
緩衝壁-H=3.0-コンクリート板-191.0
緩衝壁-H=3.0-コンクリート板-196.0
緩衝壁-H=3.0-コンクリート板-243.0
緩衝壁-H=3.0-コンクリート板-18.0
緩衝壁-H=3.0-金属板-36.0
緩衝壁-H=3.0-金属板-45.0
緩衝壁-H=3.0-金属板-16.0
緩衝壁-H=3.0-金属板-32.0
緩衝壁-H=2.0-金属板-45.0
緩衝壁-H=2.0-金属板-32.0
緩衝壁-H=2.0-金属板-245.0
緩衝壁-H=3.0-コンクリート板-71.0
緩衝壁-H=3.0-コンクリート板-227.0
緩衝壁-H=3.0-コンクリート板-71.0
緩衝壁-H=3.0-コンクリート板-227.0
緩衝壁-H=3.0-コンクリート板-71.0
緩衝壁-H=3.0-コンクリート板-227.0
緩衝壁-H=3.0-コンクリート板-227.0
緩衝壁-H=3.0-コンクリート板-227

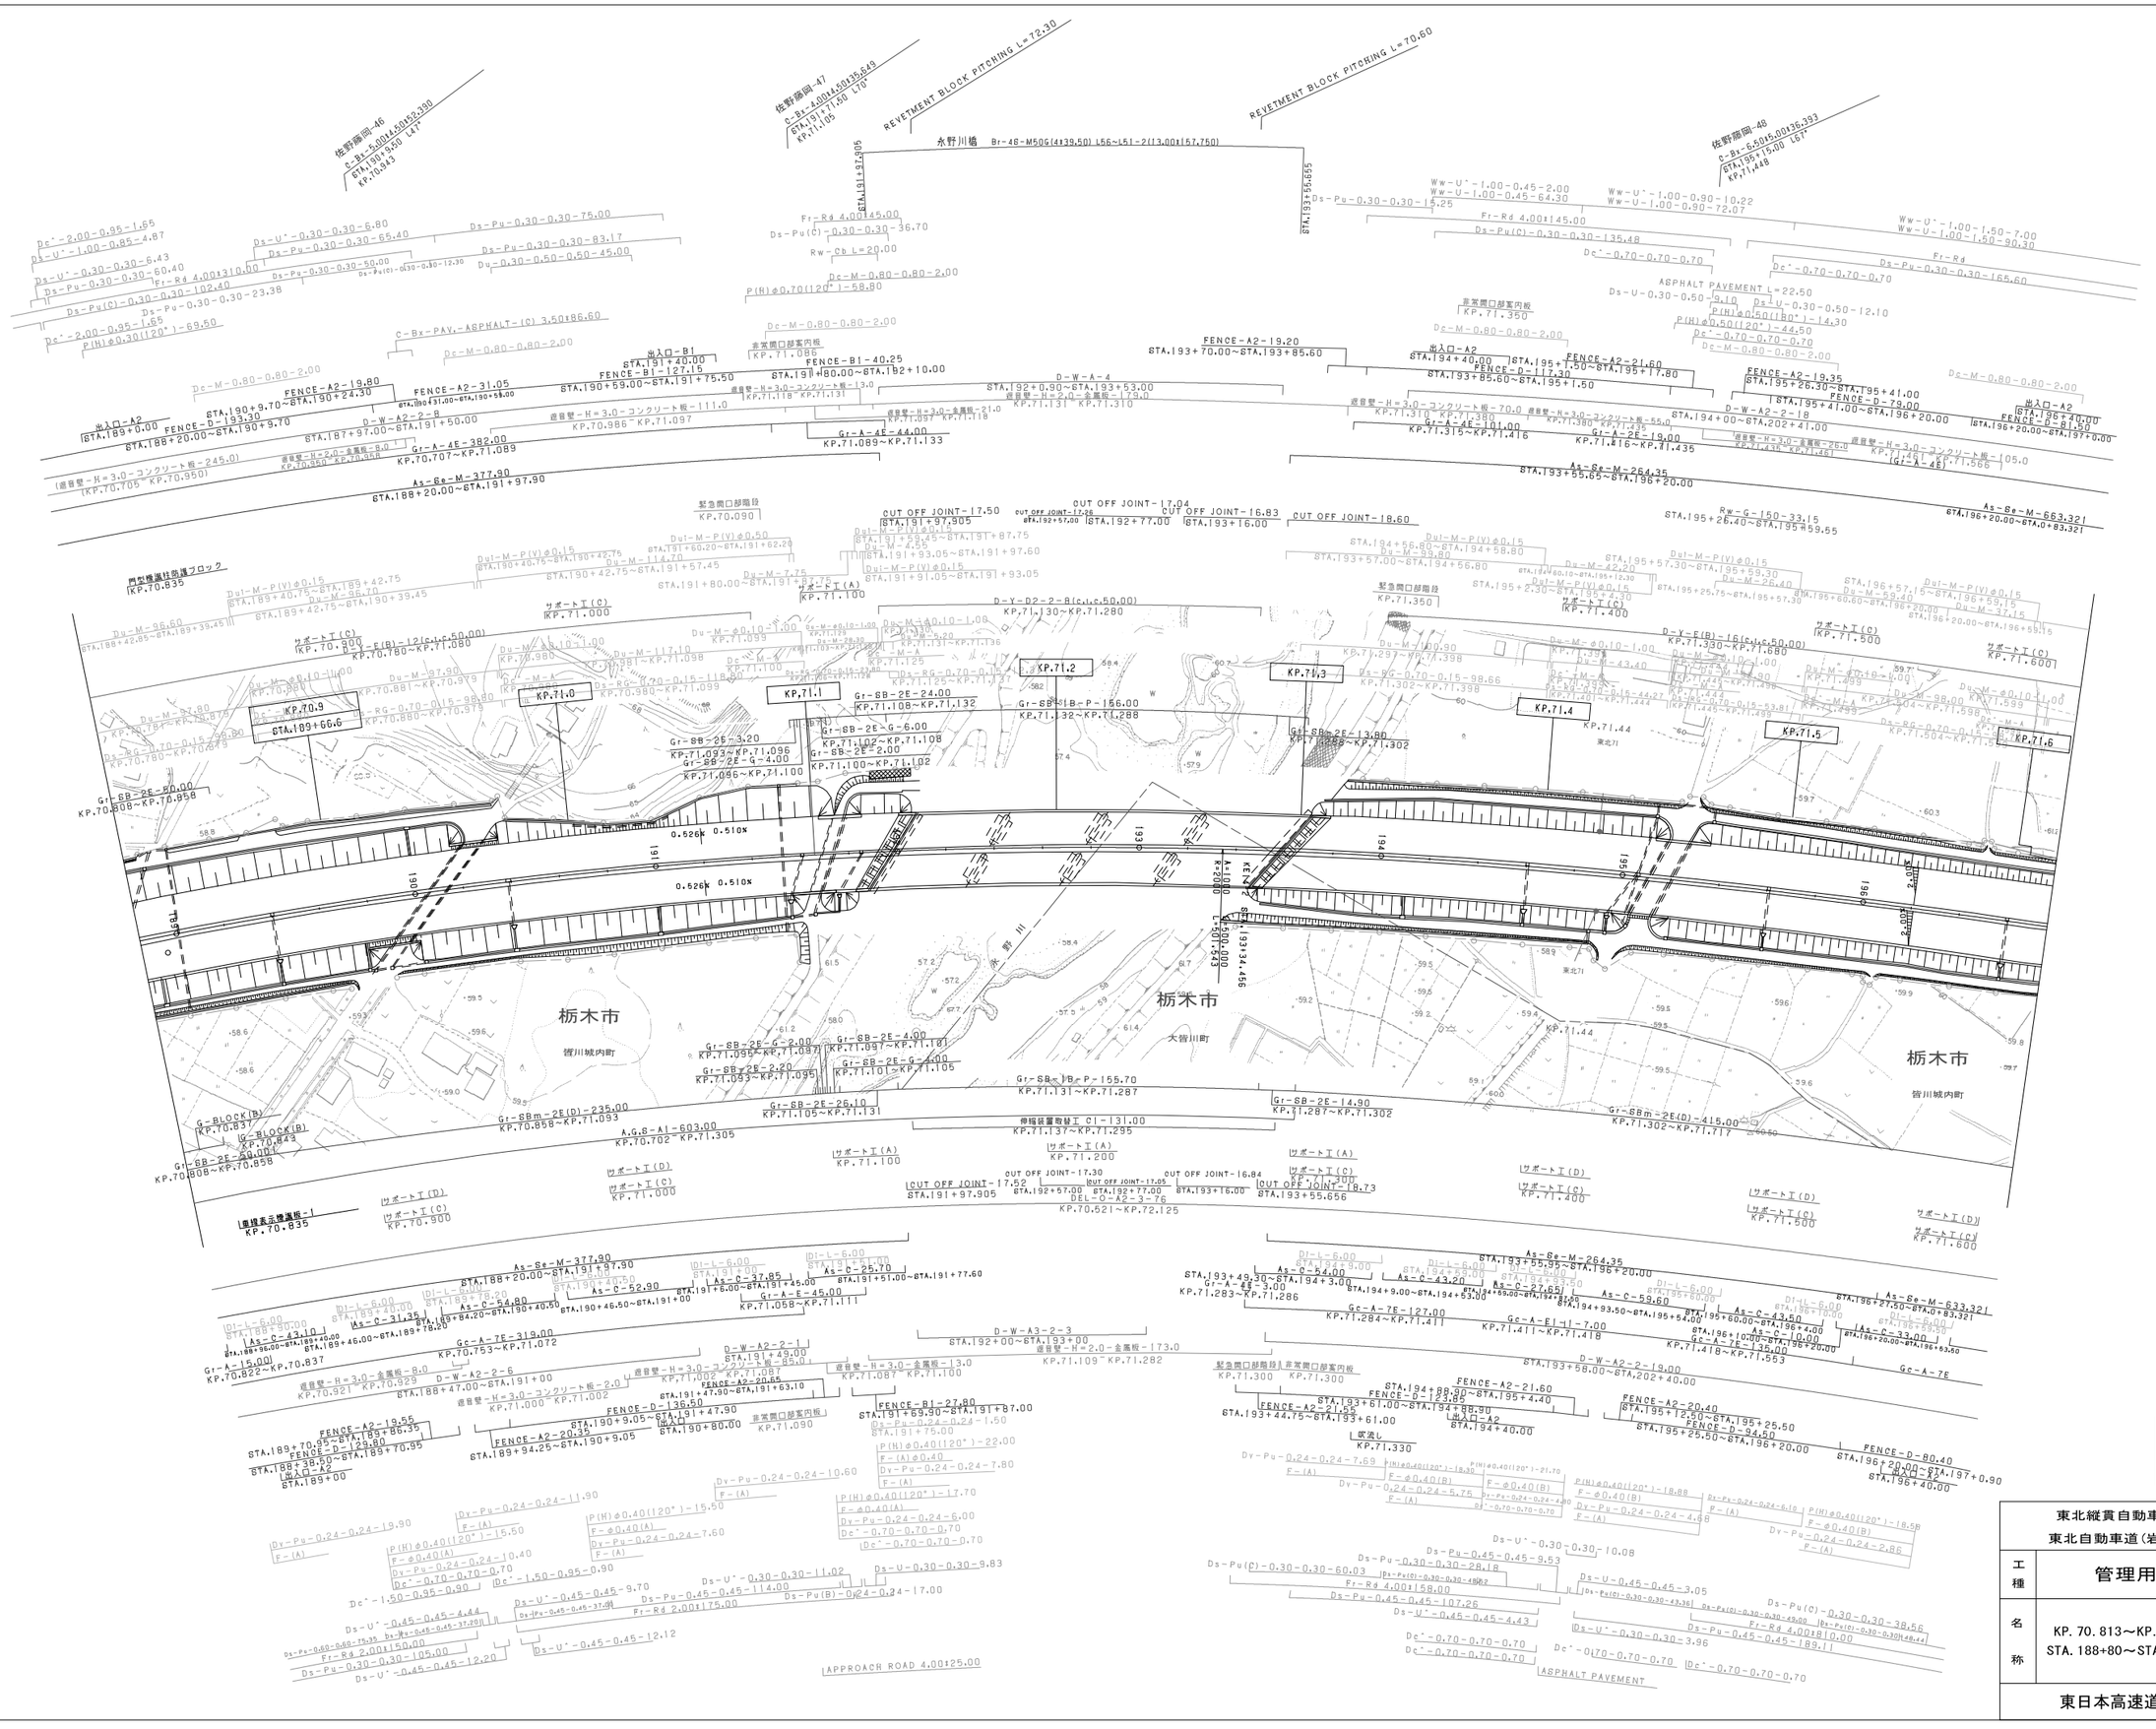

調整年月	摘要
第1回 2006年3月	
第2回 2006年9月	
第3回 2008年5月	

東北縦貫自動車道弘前線 東北自動車道(岩舟～栃木)			——
工種	管理用平面図		——
名称	KP. 70. 813～KP. 71. 613 STA. 188+80～STA. 196+80	縮尺 1/1000	12 15
東日本高速道路(株)関東支社			

東北縦貫自動車道弘前線 東北自動車道（岩舟～栃木）			——
工種	管理用平面図		——
名称	KP. 71. 613～KP. 72. 353 STA. 196+80～STA2+20	縮尺 1/1000	13 15
東日本高速道路（株）関東支社			

損整年月	摘要
第1回　2006年3月	
第2回　2006年9月	
第3回　2008年5月	

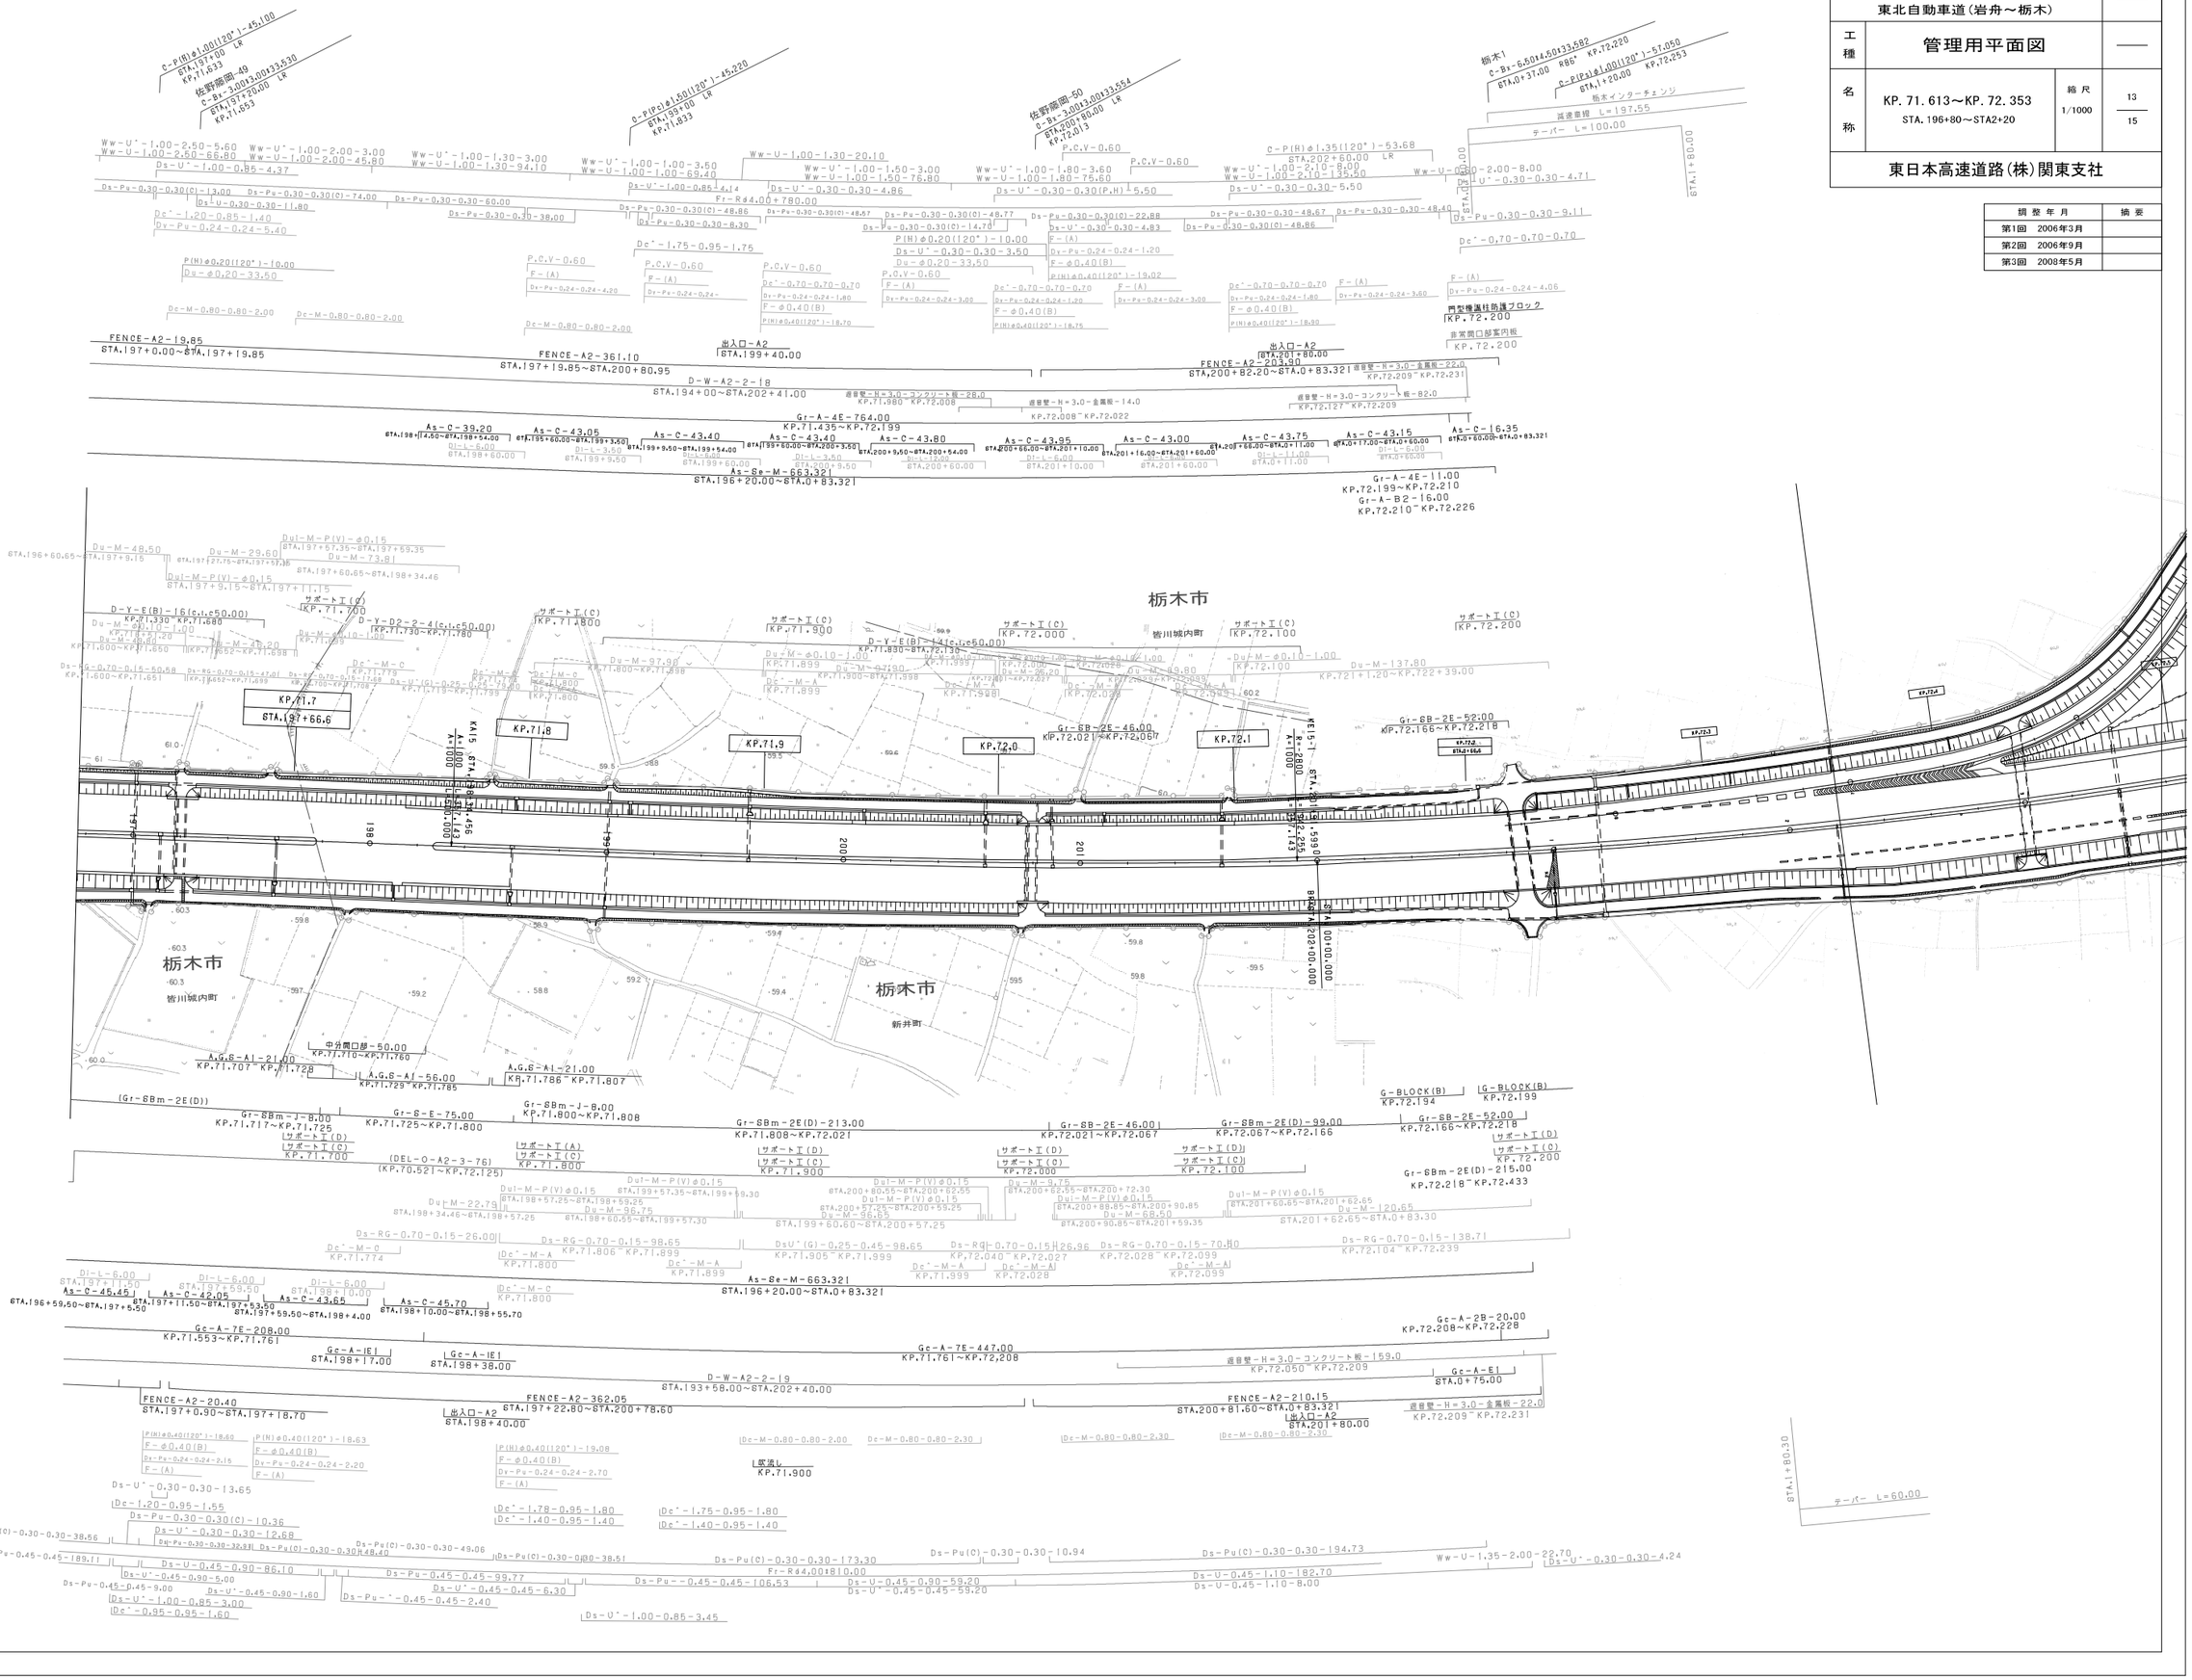
栃木市
皆川城内町
新井町
KP.71.7
KP.71.8
KP.71.9
KP.72.0
KP.72.1
KP.72.2
KP.72.3
KP.72.4
FENCE-A2-19.85
STA.197+0.00~STA.197+19.85
FENCE-A2-361.10
STA.197+19.85~STA.200+80.95
FENCE-A2-203.90
STA.200+82.20~STA.0+83.321
出入口-A2
STA.199+40.00
出入口-A2
STA.201+80.00
D-W-A2-2-18
STA.194+00~STA.202+41.00
Gr-A-4E-764.00
KP.71.435~KP.72.199
As-Se-M-663.32
STA.196+20.00~STA.0+83.321
Gr-A-4E-11.00
KP.72.199~KP.72.210
Gr-A-B2-16.00
KP.72.210~KP.72.226
Gr-6B-2E-46.00
KP.72.021~KP.72.067
Gr-6B-2E-52.00
KP.72.166~KP.72.218
Gr-6Bm-2E(D)-215.00
KP.72.218~KP.72.433
Gc-A-7E-208.00
KP.71.553~KP.71.761
Gc-A-7E-447.00
KP.71.761~KP.72.208
Gc-A-2B-20.00
KP.72.208~KP.72.228
Gr-8Bm-2E(D)
Gr-8Bm-J-8.00
KP.71.717~KP.71.725
Gr-8Bm-J-6.00
KP.71.800~KP.71.808
Gr-8Bm-2E(D)-213.00
KP.71.808~KP.72.021
Gr-8Bm-2E(D)-99.00
KP.72.067~KP.72.166
Gr-8Bm-2E(D)-215.00
KP.72.218~KP.72.433
Gr-8S-E-75.00
KP.71.725~KP.71.800
Gr-8B-2E-46.00
KP.72.021~KP.72.067
Gr-8B-2E-52.00
KP.72.166~KP.72.218
FENCE-A2-20.40
STA.197+0.90~STA.197+18.70
FENCE-A2-362.05
STA.197+22.80~STA.200+78.60
FENCE-A2-210.15
STA.200+81.60~STA.0+83.321
D-W-A2-2-19
STA.193+58.00~STA.202+40.00
出入口-A2
STA.198+40.00
出入口-A2
STA.201+80.00
中分開口部-50.00
KP.71.710~KP.71.760
A.G.S-A1-21.00
KP.71.707~KP.71.728
A.G.S-A1-56.00
KP.71.729~KP.71.785
A.G.S-A1-21.00
KP.71.786~KP.71.807
G-BLOCK(B)
KP.72.194
G-BLOCK(B)
KP.72.199
サポートT(A)
KP.71.800
サポートT(C)
KP.71.900
サポートT(C)
KP.72.000
サポートT(C)
KP.72.100
サポートT(C)
KP.72.200
サポートT(D)
KP.71.700
サポートT(D)
KP.72.100
(DEL-O-A2-3-76)
(KP.70.521~KP.72.125)
(Gr-8Bm-2E(D))
Fr-R44.00+780.00
Fr-R44.00+810.00
Gc-M-0.80-0.80-2.00
Gc-M-0.80-0.80-2.30
Dc-M-0.80-0.80-2.00
Dc-M-0.80-0.80-2.30
Dc-M-0.80-0.80-2.30
歩道
KP.71.900
テーパー L=100.00
テーパー L=60.00
STA.1+80.00
STA.1+80.30
栃木インターチェンジ
減速車線 L=197.55
栃木1
C-Bs-6.5044.50133.582
STA.0+37.00 RBG° KP.72.220
C-P(P)φ1.00(120°)-57.050
STA.1+20.00 KP.72.253
佐野藤岡-50
C-Bs-3.0013.00133.554
STA.200+80.00 LR
KP.72.013
C-P(P)φ1.50(120°)-15.220
STA.199+00 LR
KP.71.833
佐野藤岡-49
C-Bs-3.0013.00133.530
STA.197+20.00 LR
KP.71.653
C-P(P)φ1.00(120°)-45.100
STA.197+00 LR
KP.71.433
C-P(H)φ1.35(120°)-53.68
STA.202+60.00 LR
P.C.V-0.60
Ww-U'-1.00-2.50-5.60
Ww-U-1.00-2.50-66.80
Ww-U'-1.00-2.00-3.00
Ww-U-1.00-2.00-45.80
Ww-U'-1.00-1.30-3.00
Ww-U-1.00-1.30-94.10
Ww-U'-1.00-1.00-3.50
Ww-U-1.00-1.00-69.40
Ww-U-1.00-1.30-20.10
Ww-U'-1.00-1.50-3.00
Ww-U-1.00-1.50-76.80
Ww-U'-1.00-1.80-3.60
Ww-U-1.00-1.80-75.60
Ww-U'-1.00-2.10-8.00
Ww-U-1.00-2.10-135.50
Ww-U-0.80-2.00-8.00
Ww-U'-0.30-0.30-4.71
Ww-U'-0.30-0.30-5.50
Ww-U-0.80-2.00-45.80
Du'-0.30-0.30-4.86
Du-φ0.20-33.50
Du-φ0.40(B)
Ds-U'-1.00-0.85-4.37
Ds-U'-0.30-0.30-4.14
Ds-U'-0.30-0.30(P.H)-5.50
Ds-U'-0.30-0.30-5.50
Ds-U'-0.30-0.30-11.80
Ds-U'-0.30-0.30-4.83
Ds-U'-0.30-0.30-9.11
Ds-U'-1.00-0.85-3.00
Ds-U'-1.00-0.85-3.45
Ds-U'-0.45-0.90-5.00
Ds-U'-0.45-0.90-1.60
Ds-U'-0.45-0.45-6.30
Ds-U'-0.45-0.45-59.20
Ds-U-0.45-0.90-86.10
Ds-U-0.45-0.90-59.20
Ds-U-0.45-1.10-182.70
Ds-U-0.45-1.10-8.00
Ds-Pu-0.30-0.30(C)-48.86
Ds-Pu-0.30-0.30(C)-48.57
Ds-Pu-0.30-0.30(C)-48.77
Ds-Pu-0.30-0.30(C)-22.88
Ds-Pu-0.30-0.30-48.67
Ds-Pu-0.30-0.30-48.40
Ds-Pu-0.30-0.30-9.11
Ds-Pu-0.30-0.30(C)-74.00
Ds-Pu-0.30-0.30-60.00
Ds-Pu-0.30-0.30-38.00
Ds-Pu-0.30-0.30(C)-48.77
Ds-Pu-0.30-0.30(C)-14.70
Ds-Pu-0.30-0.30-8.30
Ds-Pu-0.30-0.30(C)-48.86
Ds-Pu-0.30-0.30(C)-48.86
Ds-Pu-0.24-0.24-5.40
Ds-Pu-0.24-0.24-1.80
Ds-Pu-0.24-0.24-1.20
Ds-Pu-0.24-0.24-3.00
Ds-Pu-0.24-0.24-3.60
Ds-Pu-0.24-0.24-4.06
Ds-Pu-0.24-0.24-4.20
Ds-Pu-0.24-0.24-
Dc'-1.20-0.85-1.40
Dc'-1.75-0.95-1.75
Dc'-0.70-0.70-0.70
Dc'-1.78-0.95-1.80
Dc'-1.40-0.95-1.40
Dc'-1.20-0.95-1.55
Dc'-1.75-0.95-1.80
Dc'-1.40-0.95-1.40
Dc'-0.95-0.95-1.60
Dv-Pu-0.24-0.24-5.40
P(H)φ0.20(120°)-10.00
P(H)φ0.40(120°)-19.02
P(H)φ0.40(120°)-18.70
P(H)φ0.40(120°)-18.75
P(H)φ0.40(120°)-18.80
P(H)φ0.40(120°)-18.60
P(H)φ0.40(120°)-18.63
P(H)φ0.40(120°)-19.08
F-(A)
F-φ0.40(B)
Dv-Pu-0.24-0.24-1.20
Dv-Pu-0.24-0.24-2.15
Dv-Pu-0.24-0.24-2.20
Dv-Pu-0.24-0.24-2.70
Du-M-48.50
Du-M-29.60
Du-M-73.81
Du-M-97.90
Du-M-96.75
Du-M-96.65
Du-M-68.50
Du-M-120.65
Du-M-137.80
Du-M-φ0.10-1.00
Du-M-22.73
Du-M-34.46
Du-M-φ0.10-1.00
Du-M-φ0.10-1.00
Du-M-φ0.10-1.00

東北縦貫自動車道弘前線 東北自動車道（岩舟～栃木）			——
工種	管理用平面図		——
名称	KP. 72. 353～KP. 72. 853 STA. 2+20～STA. 7+20	縮尺 1/1000	14 15
東日本高速道路（株）関東支社			

損整年月	摘要
第1回　2006年3月	
第2回　2006年9月	
第3回　2008年5月	
第4回　2012年5月	

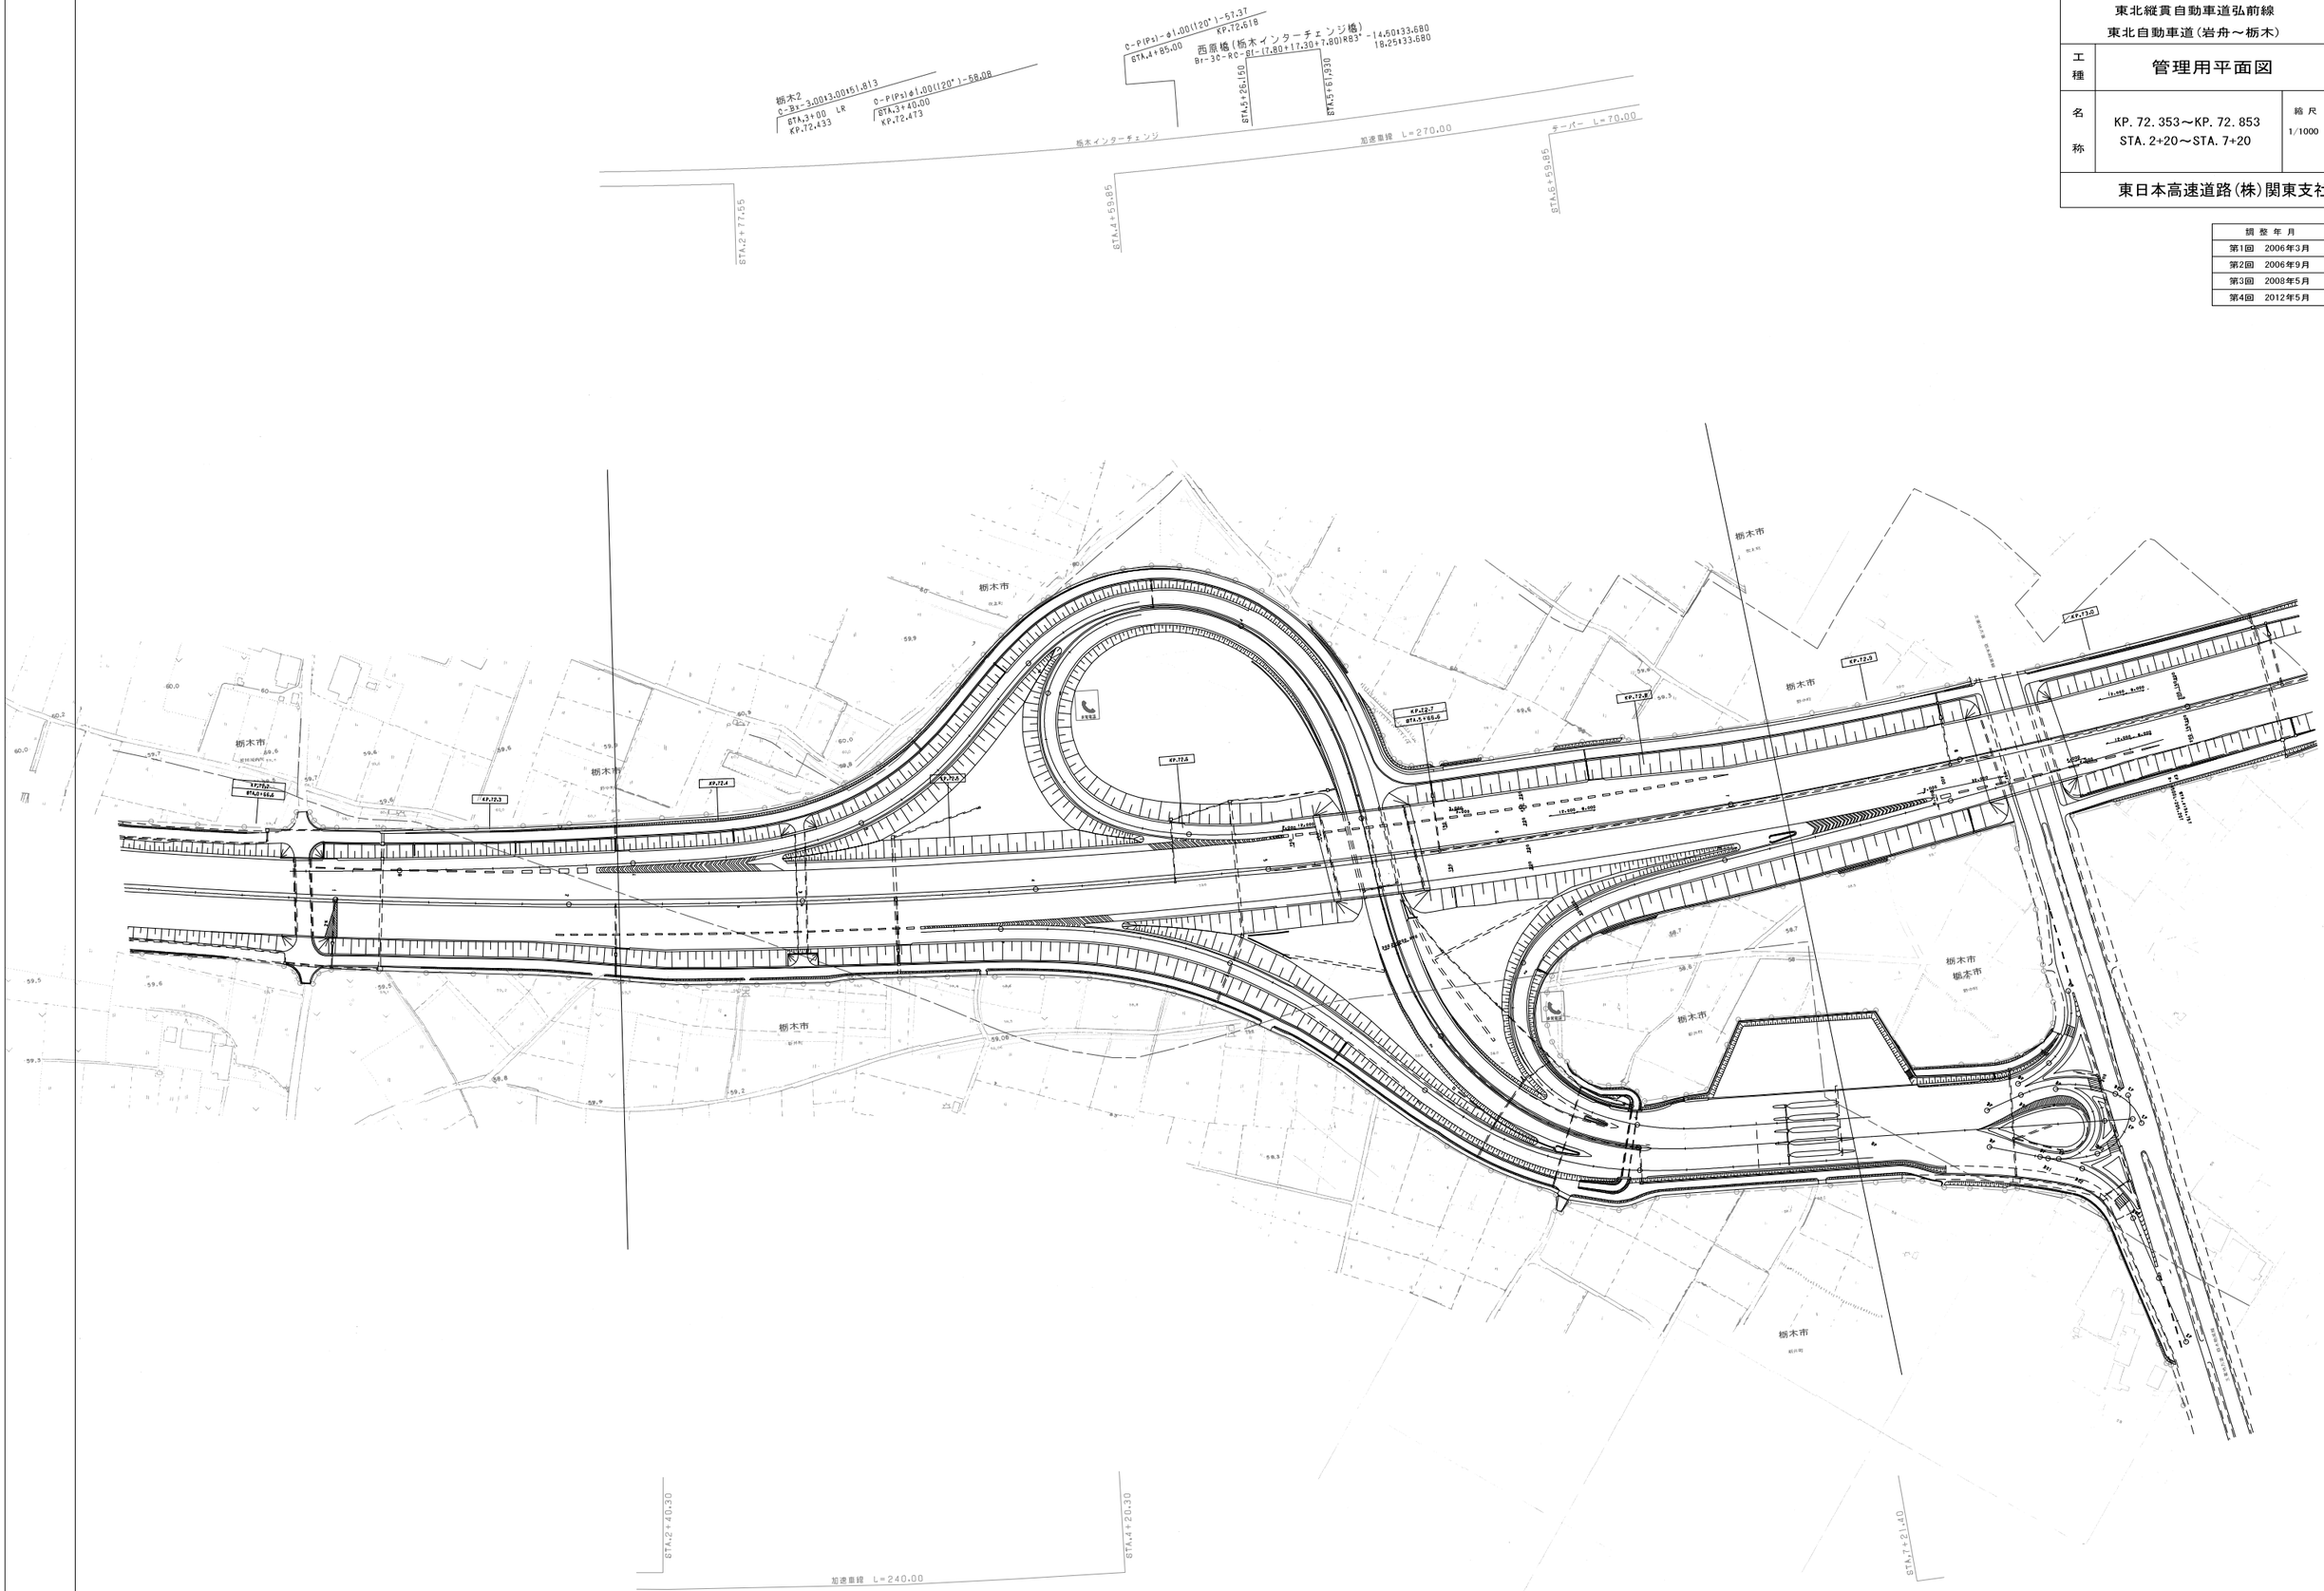

東北縦貫自動車道弘前線 東北自動車道（岩舟～栃木）			——
工種	管理用平面図		——
名称	KP. 72. 853～KP. 73. 653 STA. 7+20～STA. 15+20	縮尺 1/1000	15 15
東日本高速道路（株）関東支社			

調整年月	摘要
第1回　2006年3月	
第2回　2006年9月	
第3回　2008年5月	
第4回　2012年5月	

栃木インターチェンジ

野中橋
Br-2c-RC81-(2+2+4)R85-14.500+24.980
Br-2c-RC81-(2+2+4)R85-17.23+24.980

吹上橋
Br-2C-M58G-(2+62.30+125-2+4.460+27.366)

栃木北工区終点

起管工事終点

栃木-5
C-Bx-2.00+2.50+59.627
STA.17+4.00 R48
KP.73.638

栃木-6
C-Bx-4.50+3.50+39.752
STA.12+45.00 L60
KP.73.378

C-P(S)φ1.00(120°)-46.210
STA.9+34.00 LR
KP.73.067

C-P(S)φ1.00(120°)-44.240
STA.10+00 LR
KP.73.133

C-P(S)φ1.00(120°)-66.85
KP.73.648

Ww

Dc'-(1.00-2.00-2.50)

P(N)φ0.15(120°)-(8.50)

C-P(H)φ0.50(120°)-5.55

Dc'-0.80-0.80-0.80

Ds-Pu-0.45-0.45-22.00

Ds-Pu-0.45-0.45-24.05

Ds-U'-0.45-0.45-4.80

Ds-Pu-0.30-0.30-68.82

P(H)φ0.40(360°)-3.66

P(H)φ0.30(360°)-56.00

Ww-U-1.00-1.00-(110.75)

RL-Rd4.00±120.00

FUKIAGE BADE Br-28-PrG(2+13.750)1R-4128.700

Ds-Pu-0.30-0.30-33.60(C)

Ds-U'-(0.30-1.25)-14.07

Ds-Pu-0.30-0.30-40.40

Ds-U'-0.30-0.30-6.00

Ww-U-1.00-1.50-(78.00)

Fr-Rd4.00±570.00

Ds-Pu-0.30-0.30-54.95(C)

Ds-Pu-0.30-0.30(C)-93.18

Ds-Pu-0.30-0.30(C)-11.83

C-81.40±4.50

P(H)φ0.40(360°)-4.85

P(H)φ0.40(360°)-5.23

P(H)φ0.40(360°)-5.40

STA.8+12.510

STA.8+37.490

Ww-U-1.00-1.50-(72.60)

P(H)φ0.40(360°)-4.50

Fr-Rd4.00±(570.00)

Ds-Pu-0.30-0.30-92.00

Dc'-0.80-0.80-0.80

Ds-Pu-0.30-0.30-58.60(C)

Ds-Pu-0.30-0.30-39.10(C)

Ds-Pu-0.30-0.30-35.70(C)

Ds-Pu-0.30-0.30-49.60(C)

Ds-U'-0.30-0.30-1.40

F-(A)
Dy-Pu'-0.24-0.24-0.60
Dy-Pu-0.24-0.24-4.06
F-φ0.40(A)
P(H)φ0.40(120°)(C)-18.93

F-(A)
Dy-Pu'-0.24-0.24-0.60
Dy-Pu-0.24-0.24-2.96
F-φ0.40(A)
P(H)φ0.40(120°)(C)-18.83

F-(A)
Dy-Pu'-0.24-0.24-1.20
Dy-Pu-0.24-0.24-1.80
F-φ0.40(A)
P(H)φ0.40(120°)(C)-18.43

F-(A)
Dy-Pu'-0.24-0.24-1.20
Dy-Pu-0.24-0.24-1.80
F-φ0.40(A)
P(H)φ0.40(120°)(C)-18.42

F-(A)
Dy-Pu'-0.24-0.24-1.80
Dy-Pu-0.24-0.24-1.20
F-φ0.40(A)
P(H)φ0.40(120°)(C)-18.38

Rw-Sp A=8.00

CARB MIRROR

F-(A)
Dy-Pu'-0.24-0.24-0.60
Dy-Pu-0.24-0.24-3.72

Fr-Rd Pa TYPE-B 3.50±32.00
STA.12+70.00～STA.15+00

Dy-Pu-0.24-0.24-1.20
Dy-Pu-0.24-0.24-3.68
Dy-Pu-0.24-0.24-89.40

出入口-B1
STA.13+70.00

Ds-Pu-0.24-0.24-55.00

出入口-B1
STA.14+90.00

FENCE-B1-87.00
STA.14+70.00～STA.15+57.80

PCV-1.20
Dy-Pu-0.24-0.24-7.80
KP.72.992

Dy-Pu-0.24-0.24-6.60
KP.73.030

FENCE-D-174.10
STA.9+00～STA.10+77.00

FENCE-A2-10.70
STA.10+77.00～STA.10+90.00

FENCE-A2-157.80
STA.10+90.00～STA.11+46.00

FENCE-A2-9.30
STA.12+46.00～STA.12+51.50

FENCE-A2-7.80
STA.12+58.00～STA.12+65.00

FENCE-D-105.60
STA.12+65.00～STA.13+70.00

FENCE-B1-37.00
STA.13+70.00～STA.14+7.00

D-W-A3-2-3(c.i.c50)
STA.13+55.00～STA.14+80.00

D-W-A2-2-9(c.i.c50)
STA.9+00～STA.13+55.00

Gc-A-7E-300.00
KP.73.033～KP.73.333

As-C-397.20
STA.9+00～STA.13+70.00

Gc-S-E-8.00
KP.73.333～KP.73.341

Gc-A-B1-12.00
KP.73.382～KP.73.394

Gc-A-7E-106.00
KP.73.394～KP.73.500

Gc-A-7E-41.00
KP.73.341～KP.73.382

Gc-A-E1
STA.13+68.50

Gt-A-4E-3.00
KP.73.499～KP.73.502

(Gc)
Gt-A-4E-3.00
KP.73.652～KP.73.655

Di-L-6.00
STA.8+40.00

Di-L-6.00
STA.9+00

Di-L-6.00
STA.9+40.00

Di-L-6.00
STA.10+00

Di-L-6.00
STA.10+40.00

Di-L-6.00
STA.10+80.00

Di-L-6.00
STA.11+40.00

Di-L-6.00
STA.11+80.00

Di-L-6.00
STA.12+20.00

Di-L-6.00
STA.12+60.00

Di-L-6.00
STA.13+00.00

Di-L-6.00
STA.13+20.00

Di-L-6.00
STA.13+55.00

遮音壁-H=3.0-コンクリート板-251.0
KP.72.995～KP.73.246

遮音壁-H=3.0-コンクリート板-100.0
KP.73.246～KP.73.346

遮音壁-H=3.0-コンクリート板-220
KP.73.346～KP.73.368

遮音壁-H=3.0-金属板-20.0
KP.73.368～KP.73.388

遮音壁-H=3.0-コンクリート板-94.0
KP.73.388～KP.73.482

As-E-17.55
KP.73.482～KP.73.502

遮音壁-H=3.0-金属板-153.0
KP.73.502～KP.73.655

As-e-13.05

Ds-Pu-0.24-0.24-78.50
KP.73.570～KP.73.640

Ds-Pu-0.24-0.24-18.80
KP.73.584～KP.73.603

Ds-Pu-0.24-0.24-17.40
KP.73.475～KP.73.492

門型標識柱防護ブロック
KP.73.080

CAUTION TRAFFIC SIGN

サポートT(F)
KP.73.100

サポートT(C)
KP.73.200

サポートT(C)
KP.73.300

サポートT(C)
KP.73.400

サポートT(C)
KP.73.500

D-Y-E(B9-12(c.i.c50.00))
KP.73.080～KP.73.330

D-Y-D2-2-12(c.i.c50.00))
KP.73.380～KP.73.630

Gr-B(B)-E2-10.00
KP.73.601～KP.73.611

Du-M-B1.20
KP.73.607～KP.73.688

Du-M-φ0.10-1.00
KP.72.933

Du-M-φ0.10-1.00
KP.72.934

Dc'-M-A
KP.72～933

Du-M-17.00
KP.72.935～KP.72.952

Ds-RG-0.70-0.15-17.80
KP.72.934～KP.72.952

Du-M-100.90
KP.72.977～KP.73.078

Du-M-φ0.10-1.00
KP.73.079

Du-M-98.00
KP.73.080～KP.73.178

Dc'-M-A
KP.73.080

Du-M-φ0.10-1.00
KP.73.179

Du-M-98.00
KP.73.180～KP.73.278

Dc'-M-A
KP.73.279

Du-M-94.10
KP.73.280～KP.73.374

Dc'-M-A
KP.73.375

Du-M-φ0.10-1.00
KP.73.459

Du-M-17.10
KP.73.459～KP.73.476

Dc'-M-A
KP.73.374～KP.73.459

Du-M-φ0.10-1.00
KP.73.374～KP.73.459

Ds-U'-(G)-0.25-0.45-16.91
KP.73.459～KP.73.475

すりつけ部-1.00
KP.73.042～KP.73.043

(Gr-8B-2E-34.00)
(KP.73.008～KP.73.042)

すりつけ部-1.00
KP.73.466～KP.73.467

Gr-8Bm-2E(B)-8.00
KP.73.467～KP.73.475

すりつけ部-1.00
KP.73.174～KP.73.175

Gr-8Bm-2E(B)-50.00
KP.73.175～KP.73.225

すりつけ部-1.00
KP.73.225～KP.73.226

すりつけ部-1.00
KP.73.610～KP.73.611

Gr-8B-1B(P)-127.00
KP.73.475～KP.73.602

Gr-8Bm-2E(B)-8.00
KP.73.602～KP.73.610

KP.73.1

KP.73.2

KP.73.3

KP.73.4

KP.73.5

KP.73.6

栃木市
吹上町

栃木市
野中町

栃木市
吹上町

東北自動車道

鉄津川

G-BLPCK(B)
KP.73.033

Grm-8(D)-E-131.00
KP.73.043～KP.73.174

Grm-8(D)-E-149.00
KP.73.226～KP.73.375

Grm-8(D)-E-91.00
KP.73.375～KP.73.466

Grm-8(D)-E-78.00
KP.73.611～KP.73.689

A.G.B-A1-4.00
KP.73.631～KP.73.635

A.G.B-A1-28.00
KP.73.607～KP.73.631

A.G.B-A1-132.00
KP.73.471～KP.73.603

A.G.B-A1-112.00
KP.73.359～KP.73.471

中央開口部 K=50.00
KP.73.387～KP.73.437

Gr-8B-2E-8.00
KP.73.602～KP.73.610

Gr-8B-2E-8.00
KP.73.467～KP.73.475

サポートT(D)
サポートT(C)
KP.73.100

サポートT(D)
サポートT(C)
KP.73.200

サポートT(D)
サポートT(C)
KP.73.300

サポートT(A)
サポートT(C)
KP.73.400

サポートT(A)
KP.73.500

サポートT(C)
サポートT(A)
KP.73.600

Ds-RG-0.70-0.16-98.75
KP.72.980～KP.73.078

Ds-RG-0.70-0.15-98.83
KP.73.080～KP.73.178

Ds-RG-0.70-0.15-98.81
KP.73.180～KP.73.278

Ds-RG-0.70-0.15-93.87
KP.73.280～KP.73.374

Ds-U'(G)-0.25-0.25-83.00
KP.73.375～KP.73.458

CAUTION TRFFC SIGN

Du-M-322.70
STA.9+00～STA.12+42.00

Du-M-62.25
STA.12+75.00～STA.13+40.30

Dul-M-P(V)φ0.15
STA.9+39.35

Dul-M-P(V)φ0.15
STA.9+40.65

Dul-M-P(V)φ0.15
STA.10+39.35

Dul-M-P(V)φ0.15
STA.10+40.65

Dul-M-P(V)φ0.15
STA.11+39.35

Dul-M-P(V)φ0.15
STA.11+40.65

Dul-M-P(V)φ0.15
STA.12+34.40

Dul-M-P(V)φ0.15
STA.12+35.70

Dul-M-P(V)φ0.15
STA.13+19.30

遮音壁-H=3.0-コンクリート板-150.0
KP.72.980～KP.73.130

遮音壁-H=3.0-コンクリート板-127.0
KP.73.130～KP.73.257

遮音壁-H=3.0-コンクリート板-99.0
KP.73.257～KP.73.360

遮音壁-H=3.0-コンクリート板-49.0
KP.73.360～KP.73.429

遮音壁-H=3.0-金属板-20.0
KP.73.380～KP.73.429

遮音壁-H=2.0-金属板H7.0
KP.73.429～KP.73.446

遮音壁-H=3.0-金属板-122.0
KP.73.446～KP.73.568

遮音壁-H=3.0-金属板-9.0
KP.73.568～KP.73.577

As-C-19.50
KP.73.577～KP.73.690

Dc'-M(C)
STA.9+40.00

Dc'-M(C)
STA.10+40.00

Dc'-M(C)
STA.11+40.00

Dc'-M(C)
STA.12+35.05

Ds-e-13.50

Gr-A-13.00
KP.73.197～KP.73.210

Gr-A-4E-3.00
KP.73.422～KP.73.425

Gr-A-4E-3.00
KP.73.576～KP.73.579

Gr-A-E-28.00
STA.14+69.10～STA.14+97.60

非常開口部案内板
KP.73.595

緊急開口部階段
KP.73.525

Gc-A-7E-403.00
KP.73.026～KP.73.423

Gc-A-7E-112.00
KP.73.575～KP.73.687

Gc-A-E1
STA.12+88.55

Gc-A-E1
STA.14+40.42

D-W-A2-2-8(c.i.c50)
STA.9+00～STA.15+5.00

D-W-A3-2-3(c.i.c50)
STA.13+5.00～STA.14+55.00

D-Y-C4-2
STA.9+86.00

FENCE-D-218.90
STA.9+00～STA.11+13.00

FENCE-A2-16.80
STA.11+13.00～STA.11+31.00

FENCE-D-93.00
STA.11+31.00～STA.12+23.00

FENCE-A2-10.10
STA.12+23.00～STA.12+21.00

FENCE-B1-99.70
STA.12+50.00～STA.13+40.00

FENCE-B1-79.00
STA.14+5.00～STA.14+75.00

FENCE-D-76.00
STA.14+75.00～STA.15+52.00

FENCE-A2-7.80
STA.12+43.00～STA.12+50.00

出入口-B1
STA.13+20.00

出入口-B1
STA.14+30.00

Rw-Sp A=8.00

CORB MIRROR

Fr-Rd Pa-TYPE-B35+157
STA.13+40.00～STA.14+60.00

Rw-(G)-0.50～1.35-29.30

P(H)1.00-49.17

(Rw-(G)-0.50～1.00-55.90

P(H)φ0.40(360°)-5.00

Ds-Pu-0.30-0.30(C)-7.50

Dc-0.50-0.50-0.50

P(H)φ0.40(120°)-13.50

Ds-Pu-0.24-0.24-61.00

Dc'-0.70-0.70-0.70

MAN HOLE

Ds-U'-0.30-0.30-5.70

Ds-Pu-0.30-0.30(C)-6.03

Ds-U-0.30-(0.30～0.50)-55.21

Ds-Pu-0.24-0.24-66.00

Ds-Pu-0.30-0.30-23.80

P(H)φ1.20(120°)-(32.70)

P(H)φ1.20(120°)-(16.50)

Dc'-0.80-0.80-0.80

P(H)φ0.40(120°)-6.10

Dc-M-0.80-0.80-2.00

Dc'-1.00-1.50-1.25

Dc'-1.50-1.70-3.00

WATER GATE-B

Ds-Pu-0.30-0.30(C)-80.75

C-81.00±3.00
STA.15+00

Ds-Pu-0.30-0.30-95.00(C)

Fr-Rd4.00±(390.00)

Dc-M-0.80-0.80-2.00

Ds-Pu-0.30-0.30-65.05

Ds-Pu-0.30-0.30-119.61(C)

Ds-Pu-0.30-0.30-96.25(C)

Fr-Rd4.00±390.00

P(H)φ0.40(360°)-5.85

Ds-Pu-0.30-0.30-29.60

Dc'-0.80-0.80-0.80

P(H)φ0.40(360°)-5.00

RL-Ww2.00±58.10

RL-Rd4.00±270.00

減速車線 L=165.180

テーパー L=65.180

STA.8+21.40

STA.8+86.58

栃木南工区終点

栃木北工区始点

STA.202+83.23

サポートⅠ(A)
KP.72,300

サポートⅠ(A)
KP.72.400

サポートⅠ(A)
KP.72.500

サポートⅠ(A)
KP.72.600

(遮音壁-H=3.0-金属板-22.00)
(KP.72.209~KP.72.231)

遮音壁-H=3.0-コンクリート板-69.00
KP.72.231~KP.72.300

D-Y-C4-1
STA.0+90.00

C-P(H)-φ-0.60(360°)-14.85
(KP.72.210~KP.72.226)

FENCE-A2-215.90
STA.0+89.50~STA.2+98.50

D-Y-D3-1
STA.2+77.00

D-Y-D2-2-1
D-32+5.00

D-Y-C1-1
STA.4+60.00

D-Y-B2-2-1
STA.4+59.85

D-Y-B2-2-2
STA.4+59.85

D-Y-B2-9
STA.4+80.30

D-Y-C2-2-1
STA.1+80.00

D-W-A3-2-1
STA.0+80.00

D-W-A2-2-1
STA.4+30.00

D-W-A2-2-2
STA.4+30.30

D-W-A2-2-3
STA.4+30.30

D-W-A2-2-4
STA.4+30.30

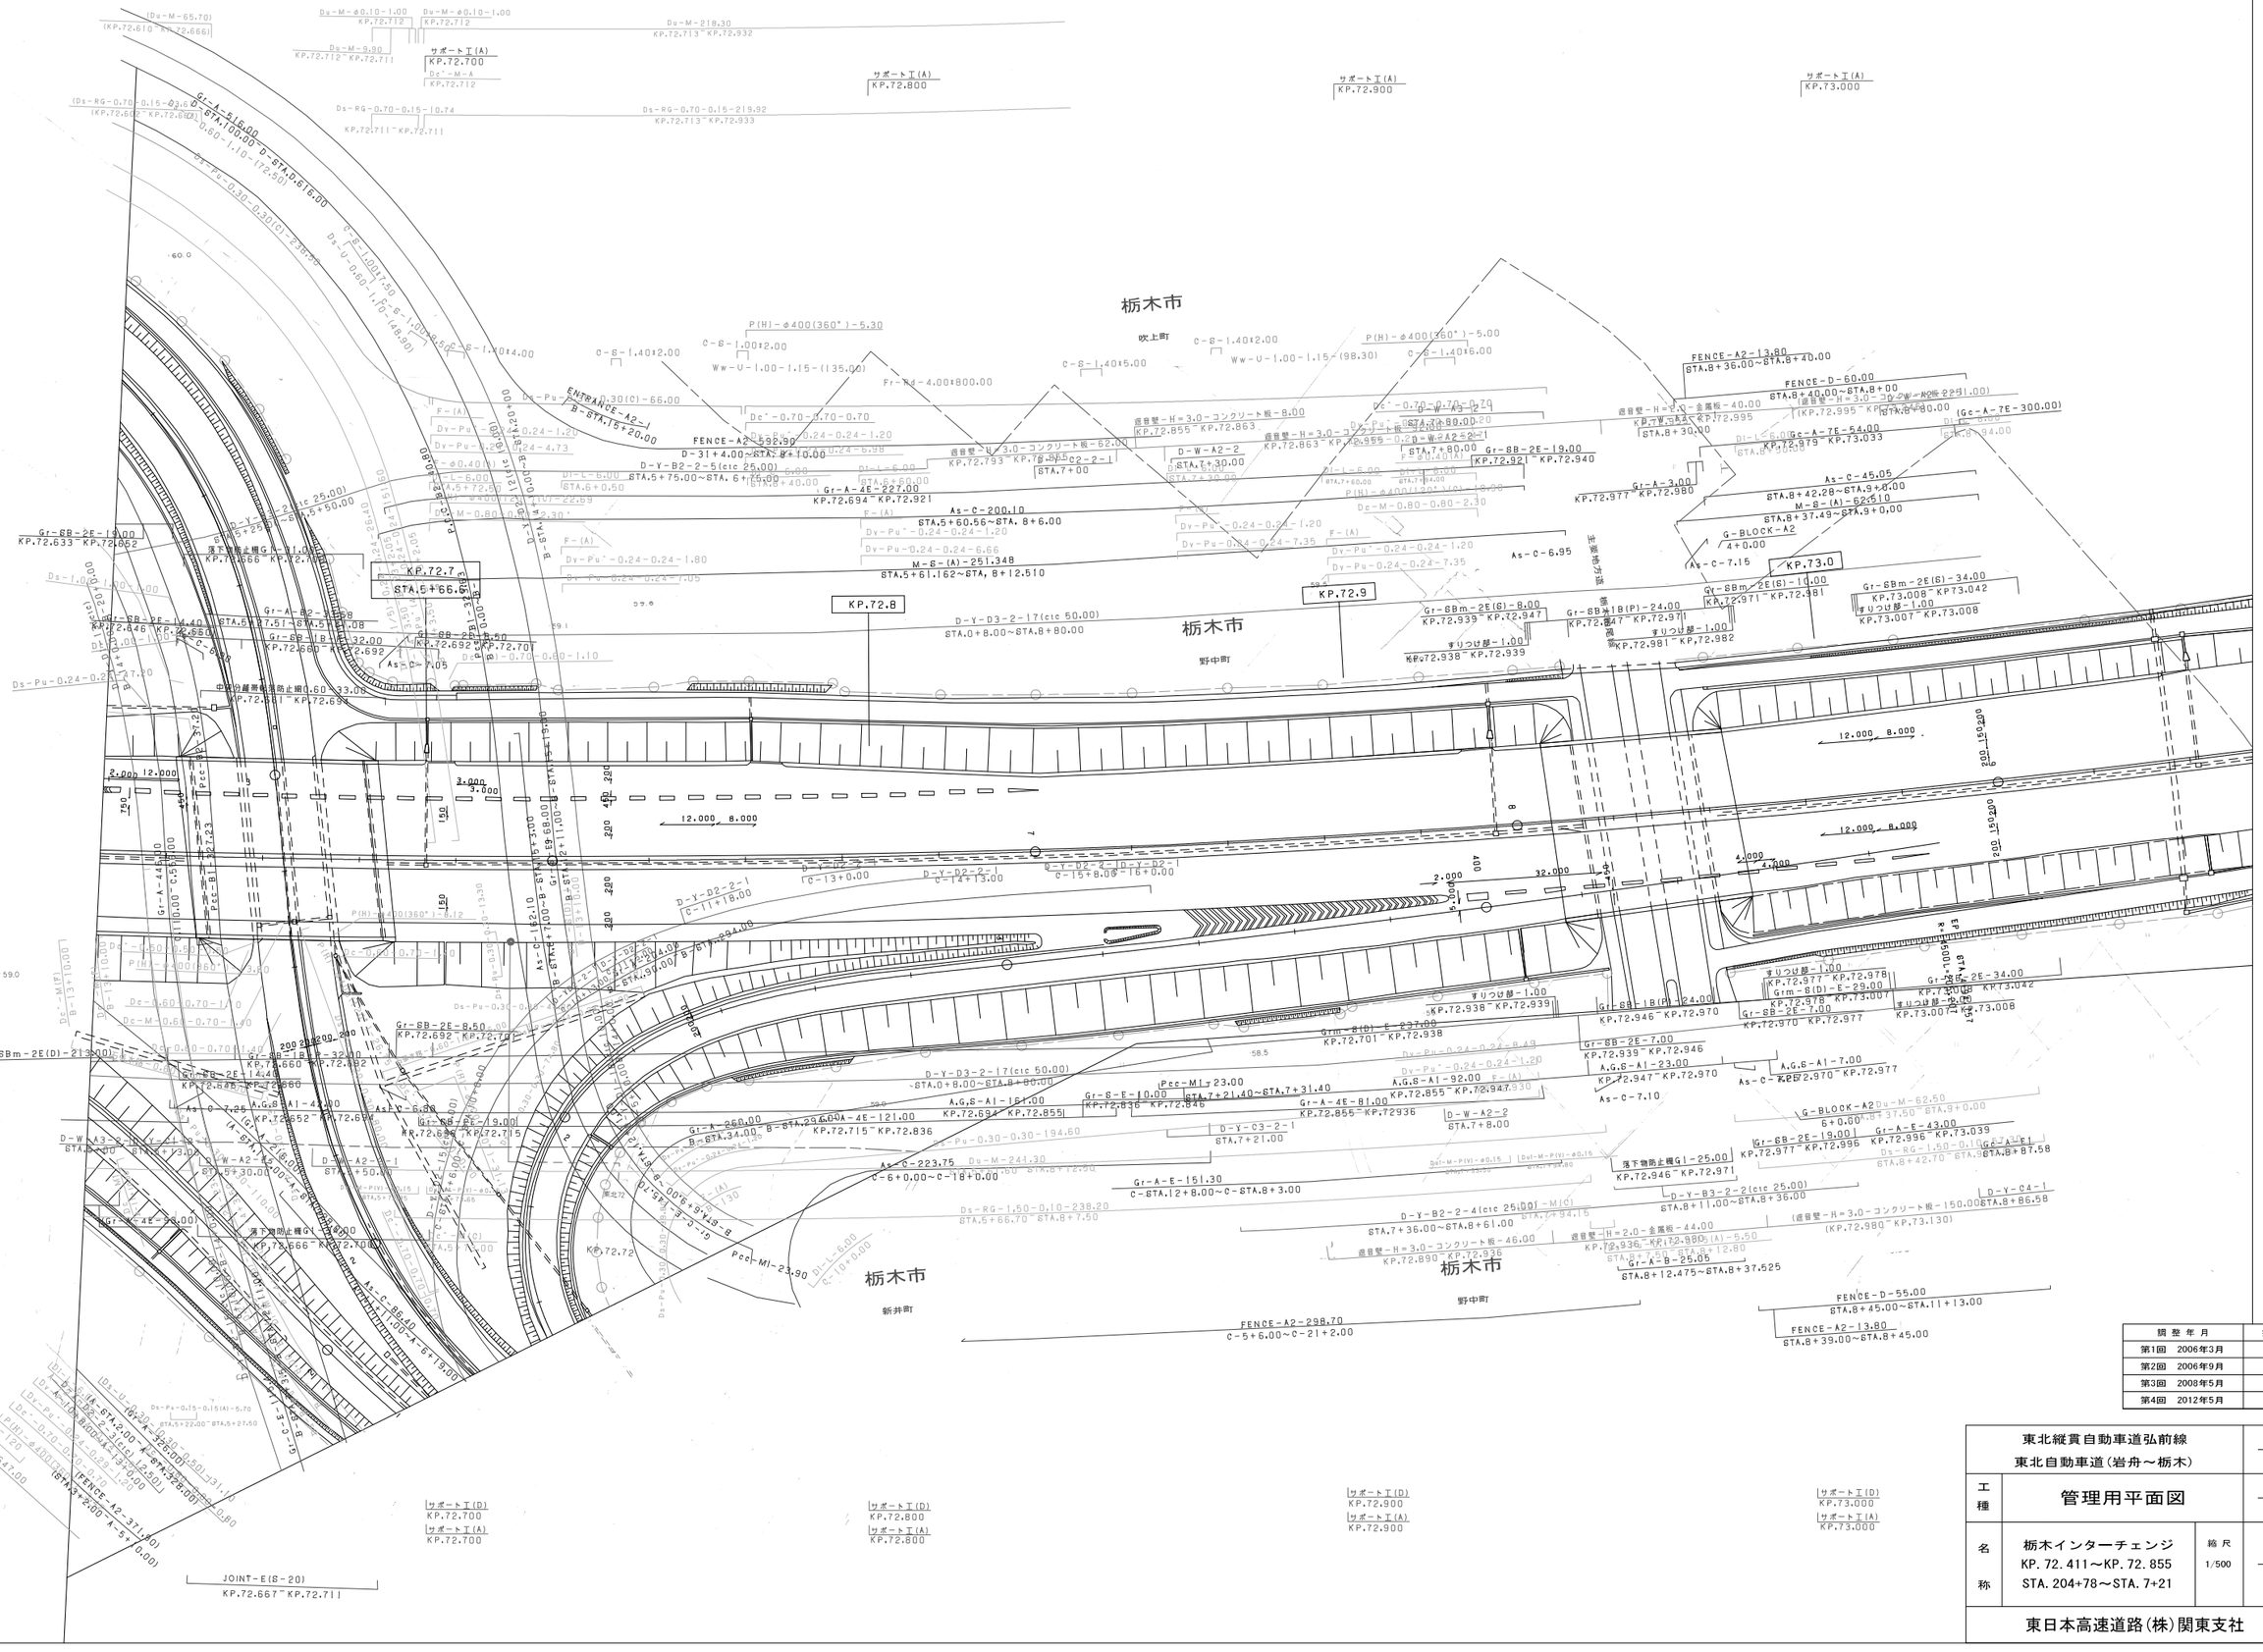
栃木市
吹上町
栃木市
野中町
栃木市
新井町
栃木市
野中町
KP.72.8
KP.72.9
KP.73.0
STA.5+66.6
サポートT(A)
KP.72.700
サポートT(A)
KP.72.800
サポートT(A)
KP.72.900
サポートT(A)
KP.73.000
サポートT(D)
KP.72.700
サポートT(A)
KP.72.700
サポートT(D)
KP.72.800
サポートT(A)
KP.72.800
サポートT(D)
KP.72.900
サポートT(A)
KP.72.900
サポートT(D)
KP.73.000
サポートT(A)
KP.73.000
ENTRANCE-A2-1
B-STA.15+20.00
FENCE-A2-593.90
D-31+4.00~STA.8+10.00
FENCE-A2-13.80
STA.8+36.00~STA.8+40.00
FENCE-D-60.00
STA.8+40.00~STA.8+00
FENCE-A2-298.70
C-5+6.00~C-21+2.00
FENCE-D-55.00
STA.8+45.00~STA.11+13.00
FENCE-A2-13.80
STA.8+39.00~STA.8+45.00
JOINT-E(S-20)
KP.72.667~KP.72.711
Gr-SBm-2E(D)-213.00
Gr-SB-2E-8.50
KP.72.692~KP.72.700
Gr-SB-2E-19.00
KP.72.695~KP.72.715
Gr-SB-2E-19.00
KP.72.715~KP.72.734
Gr-SB-2E-19.00
KP.72.734~KP.72.753
Gr-SB-2E-19.00
KP.72.753~KP.72.772
Gr-SB-2E-19.00
KP.72.772~KP.72.791
Gr-SB-2E-19.00
KP.72.791~KP.72.810
Gr-SB-2E-19.00
KP.72.810~KP.72.829
Gr-SB-2E-19.00
KP.72.829~KP.72.848
Gr-SB-2E-19.00
KP.72.848~KP.72.867
Gr-SB-2E-19.00
KP.72.867~KP.72.886
Gr-SB-2E-19.00
KP.72.886~KP.72.905
Gr-SB-2E-19.00
KP.72.905~KP.72.924
Gr-SB-2E-19.00
KP.72.924~KP.72.939
Gr-SB-2E-7.00
KP.72.939~KP.72.946
Gr-SB-1B(P)-24.00
KP.72.946~KP.72.970
Gr-SB-2E-7.00
KP.72.970~KP.72.977
Gr-SB-2E-19.00
KP.72.977~KP.72.996
Gr-SB-2E-34.00
KP.73.008~KP.73.042
Gr-A-4E-227.00
KP.72.694~KP.72.921
Gr-A-4E-251.348
Gr-A-4E-81.00
KP.72.855~KP.72.936
Gr-A-4E-121.00
KP.72.694~KP.72.855
Gr-A-4E-260.00
B-STA.34.00~B-STA.25+00.00
Gr-A-4E-223.75
C-6+0.00~C-18+0.00
Gr-A-4E-151.30
C-STA.12+8.00~C-STA.8+3.00
Gr-A-4E-43.00
KP.72.995~KP.73.039
Gr-A-B-25.05
STA.8+12.475~STA.8+37.525
Gr-A-3.00
KP.72.977~KP.72.980
Gr-A-7E-54.00
KP.72.979~KP.73.033
Gr-A-7E-300.00
Gr-A-7E-94.00
Gr-A-2E-10.00
KP.72.633~KP.72.652
Gr-A-2E-14.40
KP.72.646~KP.72.660
Gr-SB-1B-32.00
KP.72.660~KP.72.692
Gr-SB-2E-8.50
KP.72.692~KP.72.700
Gr-SB-2E-14.48
KP.72.652~KP.72.666
Gr-SB-2E-19.00
KP.72.666~KP.72.685
Gr-SB-2E-19.00
KP.72.685~KP.72.715
Gr-SB-2E-19.00
KP.72.715~KP.72.734
Gr-SB-2E-19.00
KP.72.734~KP.72.753
Gr-SB-2E-19.00
KP.72.753~KP.72.772
Gr-SB-2E-19.00
KP.72.772~KP.72.791
Gr-SB-2E-19.00
KP.72.791~KP.72.810
Gr-SB-2E-19.00
KP.72.810~KP.72.829
Gr-SB-2E-19.00
KP.72.829~KP.72.848
Gr-SB-2E-19.00
KP.72.848~KP.72.867
Gr-SB-2E-19.00
KP.72.867~KP.72.886
Gr-SB-2E-19.00
KP.72.886~KP.72.905
Gr-SB-2E-19.00
KP.72.905~KP.72.924
Gr-SB-2E-19.00
KP.72.924~KP.72.939
Gr-SB-2E-7.00
KP.72.939~KP.72.946
Gr-SB-1B(P)-24.00
KP.72.946~KP.72.970
Gr-SB-2E-7.00
KP.72.970~KP.72.977
Gr-SB-2E-19.00
KP.72.977~KP.72.996
Gr-SB-2E-34.00
KP.73.008~KP.73.042
Gr-SBm-2E(G)-8.00
KP.72.939~KP.72.947
Gr-SBm-2E(G)-14.00
KP.72.971~KP.72.981
Gr-SBm-2E(G)-34.00
KP.73.008~KP.73.042
Gr-SB-1B(P)-24.00
KP.72.947~KP.72.971
Gr-SB-1B(P)-24.00
KP.72.946~KP.72.970
Gr-SB-2E-7.00
KP.72.939~KP.72.946
Gr-SB-2E-19.00
KP.72.977~KP.72.996
Grm-S(D)-E-29.00
KP.72.978~KP.73.007
Grm-S(D)-E-237.00
KP.72.701~KP.72.938
Grm-S(D)-E-46.00
KP.72.890~KP.72.936
Grm-S(D)-E-44.00
KP.72.936~KP.72.980
Grm-S(D)-E-40.00
KP.72.995~KP.73.035
Grm-S(D)-E-22.00
KP.73.035~KP.73.057
すりつけ部-1.00
KP.72.938~KP.72.939
すりつけ部-1.00
KP.72.939~KP.72.947
すりつけ部-1.00
KP.72.971~KP.72.981
すりつけ部-1.00
KP.72.977~KP.72.978
すりつけ部-1.00
KP.73.007~KP.73.008
すりつけ部-1.00
KP.73.008~KP.73.042
落下物防止柵G1-25.00
KP.72.666~KP.72.700
落下物防止柵G1-25.00
KP.72.946~KP.72.971
中央分離帯転落防止柵0.60-33.00
KP.72.681~KP.72.698
As-C-7.05
As-C-6.38
As-C-86.40
As-C-223.75
As-C-6.95
As-C-7.15
As-C-7.10
As-C-45.05
STA.8+42.28~STA.9+0.00
M-8-(A)-62.510
STA.8+37.49~STA.9+0.00
G-BLOCK-A2
4+0.00
G-BLOCK-A2
6+0.00
D-W-A2-2
STA.7+8.00
D-W-A2-2-1
STA.7+30.00
D-W-A2-2-1
STA.7+50.00
D-W-A3-1
STA.7+73.00
D-W-A2-2-1
STA.7+80.00
D-W-A2-2-1
STA.7+90.00
D-W-A2-2-1
STA.8+00.00
D-W-A2-2-1
STA.8+10.00
D-W-A2-2-1
STA.8+20.00
D-W-A2-2-1
STA.8+30.00
D-W-A2-2-1
STA.8+40.00
D-W-A2-2-1
STA.8+50.00
D-W-A2-2-1
STA.8+60.00
D-W-A2-2-1
STA.8+70.00
D-Y-B2-2-5(c/c 25.00)
STA.5+75.00~STA.6+26.00
D-Y-B2-2-4(c/c 25.00)
STA.7+36.00~STA.8+61.00
D-Y-B3-2-2(c/c 25.00)
STA.8+11.00~STA.8+36.00
D-Y-C4-1
STA.8+86.58
D-Y-C3-2-1
STA.7+21.00
D-Y-C2-2-1
STA.7+00
D-Y-D3-2-17(c/c 50.00)
STA.0+8.00~STA.8+80.00
D-Y-D2-2-1
C-11+18.00
D-Y-D2-2-1
C-12+8.00
D-Y-D2-2-1
C-13+0.00
D-Y-D2-2-1
C-14+13.00
D-Y-D2-2-1
C-15+8.00
D-Y-D2-2-1
C-16+0.00
D-Y-D2-2-1
C-17+13.00
D-Y-D2-2-1
C-18+8.00
D-Y-D2-2-1
C-19+0.00
D-Y-D2-2-1
C-20+13.00
D-Y-D2-2-1
C-21+8.00
D-Y-D2-2-1
C-22+0.00
D-Y-D2-2-1
C-23+13.00
D-Y-D2-2-1
C-24+8.00
D-Y-D2-2-1
C-25+0.00
D-Y-D2-2-1
C-26+13.00
D-Y-D2-2-1
C-27+8.00
D-Y-D2-2-1
C-28+0.00
D-Y-D2-2-1
C-29+13.00
D-Y-D2-2-1
C-30+8.00
D-Y-D2-2-1
C-31+0.00
D-Y-D2-2-1
C-31+13.00
D-Y-D2-2-1
C-32+8.00
D-Y-D2-2-1
C-33+0.00
D-Y-D2-2-1
C-33+13.00
D-Y-D2-2-1
C-34+8.00
D-Y-D2-2-1
C-35+0.00
D-Y-D2-2-1
C-35+13.00
D-Y-D2-2-1
C-36+8.00
D-Y-D2-2-1
C-37+0.00
D-Y-D2-2-1
C-37+13.00
D-Y-D2-2-1
C-38+8.00
D-Y-D2-2-1
C-39+0.00
D-Y-D2-2-1
C-39+13.00
D-Y-D2-2-1
C-40+8.00
D-Y-D2-2-1
C-41+0.00
D-Y-D2-2-1

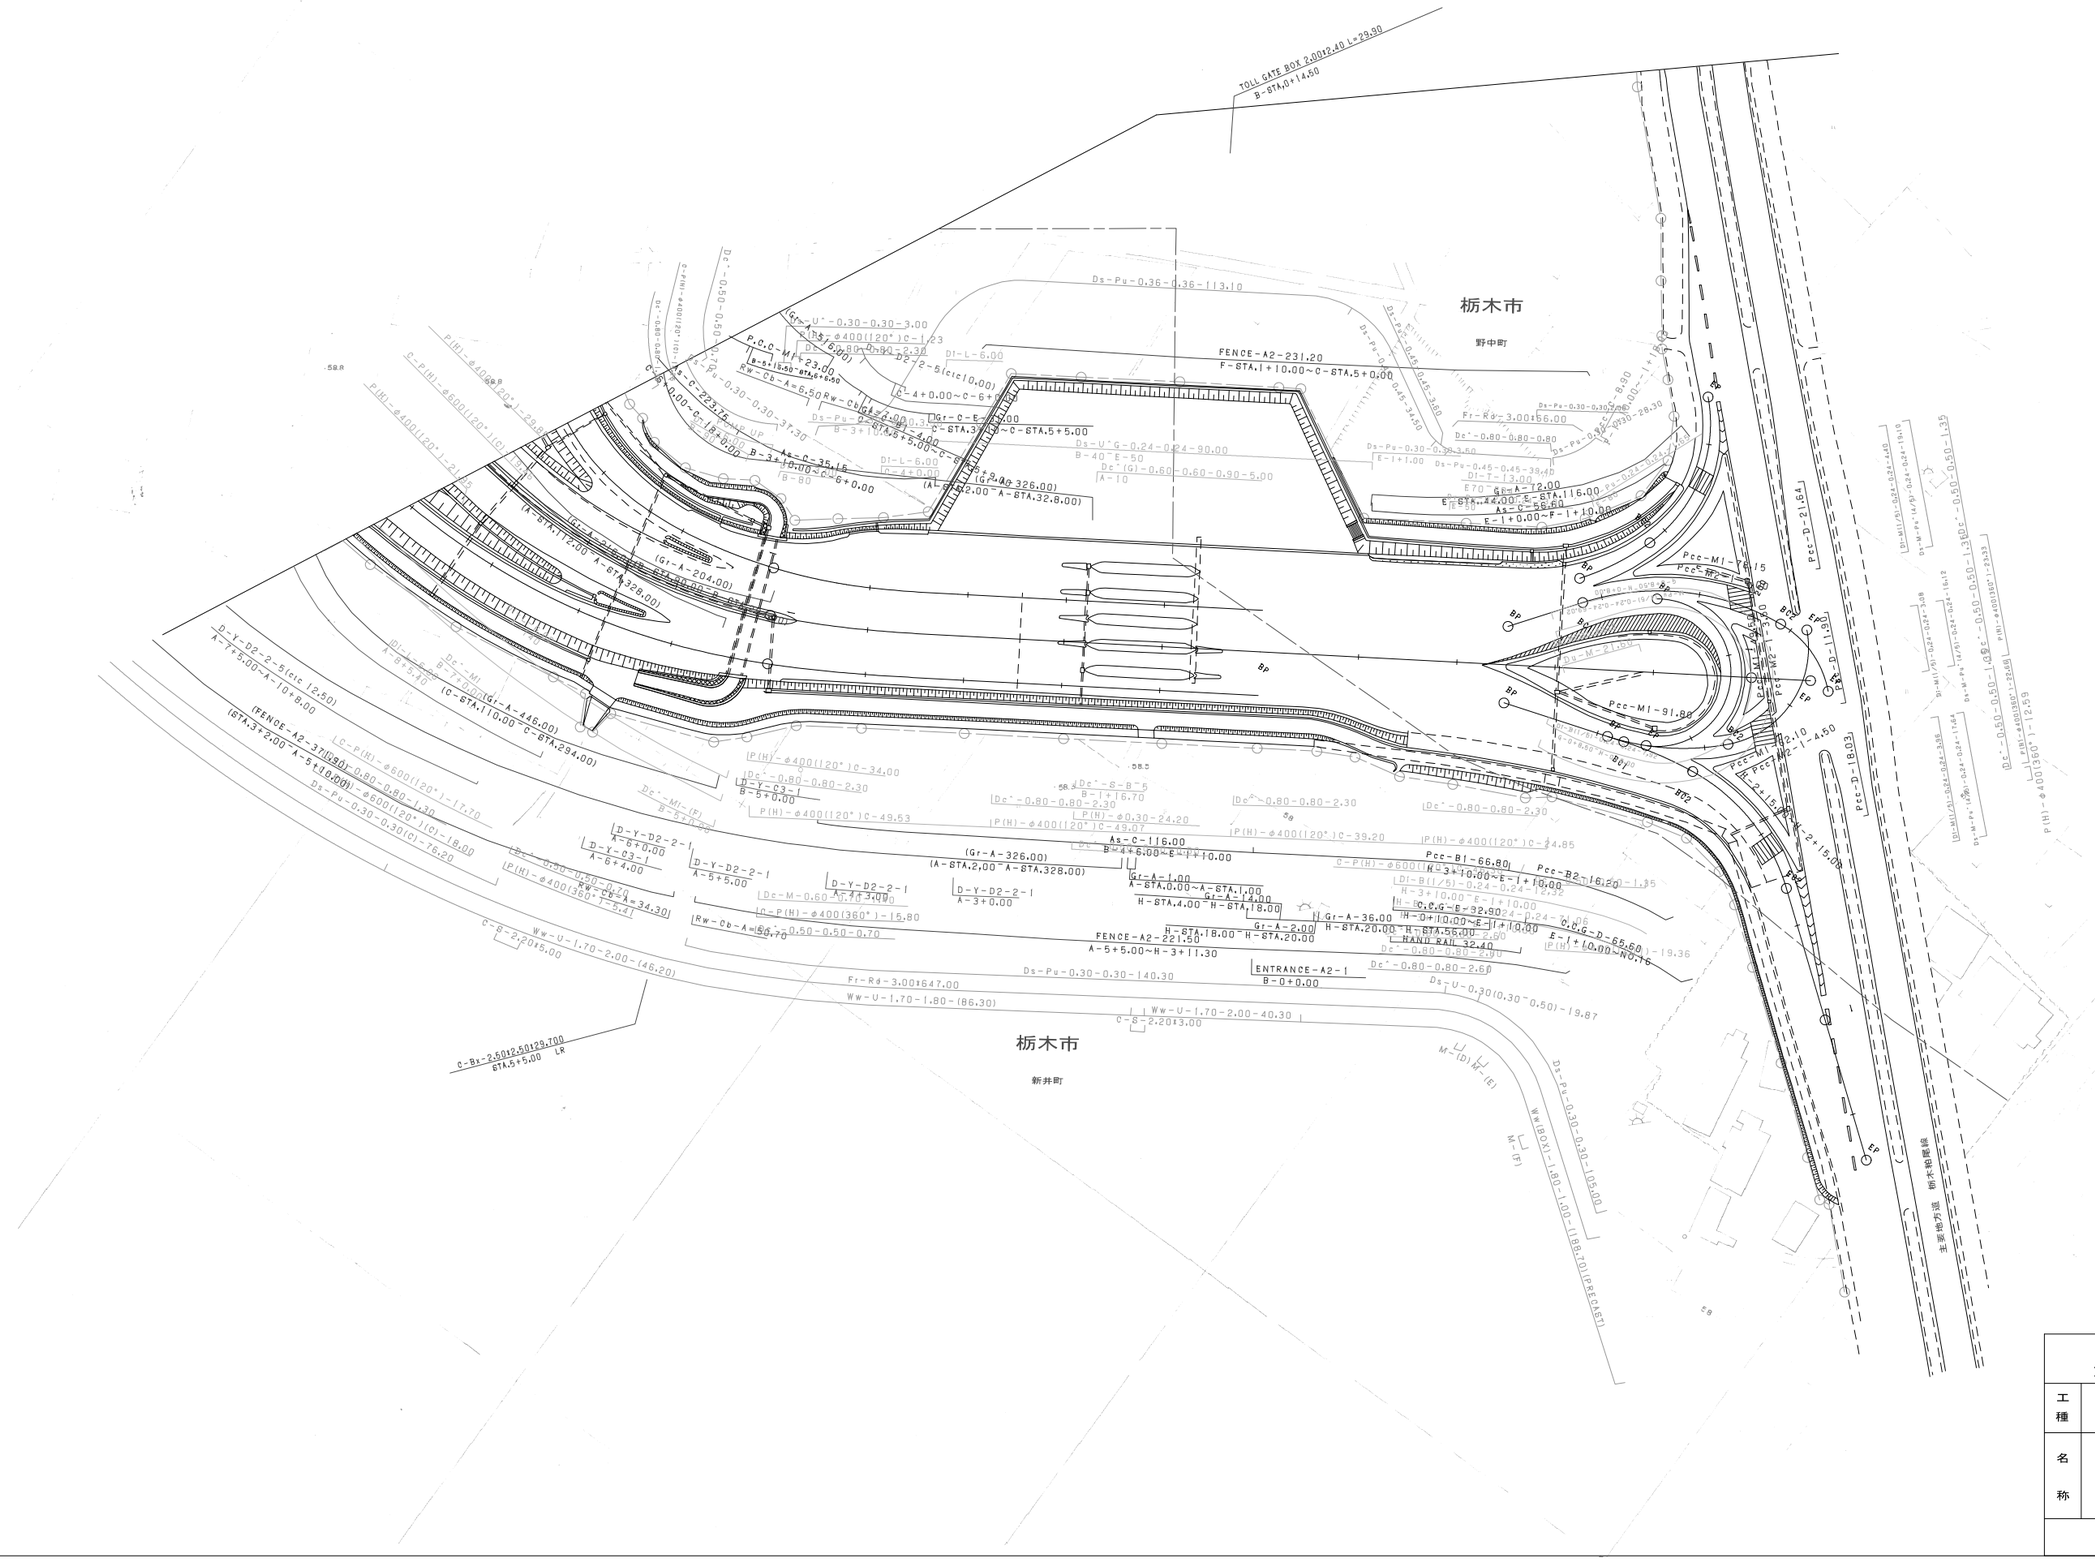
TOLL GATE BOX 2.00H2.40 L=29.90
B-STA.0+14.50
栃木市
野中町
FENCE-A2-231.20
F-STA.1+10.00~C-STA.5+0.00
Ds-Pu-0.36-0.36-113.10
Ds-Pu-0.30-0.30-3.00
P.C.C-M1-23.00
Ds-Pu-0.30-0.30-37.30
C-STA.0+0.00~C-STA.5+0.00
B-3+10.00~C-6+0.00
Ds-Pu-0.30-0.30-3.50
Ds-Pu-0.45-0.45-33.40
Ds-Pu-0.45-0.45-34.50
Ds-Pu-0.30-0.30-56.00
Ds-Pu-0.30-0.30-28.30
Fr-Rd-3.00t56.00
Ds-U-G-0.24-0.24-90.00
B-40~E-50
De*(G)-0.60-0.60-0.90-5.00
A-10
Dt-L-6.00
Dt-T-13.00
F70°G=A-12.00
E-STA.4.40~E-STA.116.00
As-C-56.60
E-1+0.00~F-1+10.00
Pcc-M1-91.80
Pcc-D-21.64
Pcc-D-11.90
Pcc-D-18.03
Pcc-M1-21.80
Pcc-M1-72.10
Pcc-M1-4.50
Pcc-M1-15.00
Pcc-M1-15.00
Pcc-M1-15.00

東北縦貫自動車道弘前線
東北自動車道（栃木～栃木都賀JCT）

工種	管理用平面図		
名称	KP. 73. 653～KP. 74. 453 STA. 15+20～STA. 23+20	縮尺 1/1000	1 4

東日本高速道路（株）関東支社

摘整年月	摘要
第1回　2006年3月	

栃木-7
C-Bx-2.00@33.50
BTA.15+60.00 LR
KP.73.653

C-P(P3)φ1.00-57.650
BTA.15+00
KP.73.753

C-P(P3)φ1.00-56.250
BTA.17+50.00
KP.73.893

栃木-8
C-Bx-2.00@33.50
BTA.18+18.00 LR
KP.73.951

栃木-9
C-Bx-7.00@5.00@31.432
BTA.19+14.50 LEO-30
KP.74.048

C-P(P3)φ1.00-54.050
BTA.20+00
KP.74.183

栃木-10
C-Bx-4.00@4.00@38.682
BTA.22+20.00 R60
KP.74.353

C-P(P3)φ1.00-50.800
BTA.23+00
KP.74.433

栃木市
吹上町
野中町
細堀町

Rw-8m(W)-2.90-6.90
Rw-8m(B)-2.50
Rw-8m(W)-3.00-17.05
Rw-8m(B)-1.55-16.30
Rw-8m(B)-2.50-19.65
Rw-8m(W)-2.29-63.795
Rw-8m(W)-2.18-363.01
Rw-8m(W)-2.90-10.00
Rw-8m(W)-3.15-8.10
Rw-8m(W)-1.33-5.50
Rw-8m(W)-2.24-15.85
Rw-8m(B)-2.40-11.10
Rw-8m(W)-2.60-6.95

Ww-1.00-1.85-(400.00)
Ww-1.00-1.85-(97.10)
Ww-1.00-1.50-(64.80)
Ww-1.00-1.30-67.95

Fr-Rd(A) 4.00t283.00
Fr-Rd(A) 4.00t88.30
Fr-Rd(A) 4.00t189.00
Fr-Rd(A) 4.00t169.00
Fr-Rd(B) 4.00t169.00
(Fr-Rd(A) 4.00t251.00)

Fr-Rd Pa-TYPE-A 3.00t63.80
Fr-Rd Pa-TYPE-B 3.50t186.00
Fr-Rd Pa-TYPE-B 3.50t250.00
Fr-Rd Pa-TYPE-B 3.50t268.00
Fr-Rd Pa-TYPE-A 5.80t145.00
Fr-Rd Pa-TYPE-B 3.50t225.00

非常用口部案内板
KP.74.020

出入口-A2
KP.74.080

FENCE-A2-6.50
FENCE-A2-8.00
FENCE-D-244.40
FENCE-A2-103.30
FENCE-A2-261.60
FENCE-B1-9.70
FENCE-A2-282.60
FENCE-B1-8.90
FENCE-A2-2-13(c1.c45)
D-W-A2-2-15(c1.c50)
D-W-A2-2-16(c1.c50)
FENCE-A2-11.50
FENCE-A2-10.00
FENCE-D-242.00
FENCE-A2-10.00
FENCE-D-40.00
FENCE-A2-15.30
FENCE-A2-29.00
FENCE-A2-25.90
FENCE-B1-6.60
FENCE-A-16.10
FENCE-B1-9.60
FENCE-A2-268.80

遮音壁-H=3.0-コンクリート板-207.0
遮音壁-H=3.0-コンクリート板-188.0
遮音壁-H=3.0-コンクリート板-176.0
遮音壁-H=3.0-コンクリート板-55.0
遮音壁-H=3.0-コンクリート板-100.0
遮音壁-H=3.0-金属板-67.0
遮音壁-H=3.0-金属板-20.0
遮音壁-H=3.0-金属板-16.0
遮音壁-H=3.0-金属板-85.0

Gc-A-33.00
KP.73.654～KP.73.687
Gc-A-4B-12.00
KP.73.687～KP.73.699
Gc-A-7E-248.00
KP.73.699～KP.73.947
Gc-A-4B-8.00
KP.73.947～KP.73.955
Gc-A-7E-93.00
KP.73.955～KP.74.048
Gc-A-4B-16.00
KP.74.048～KP.74.064
Gc-A-1E
STA.20+19.35
Gc-A-7E-265.00
KP.74.064～KP.74.329
Gc-S-E-8.00
KP.74.329～KP.74.337
Gc-A-4B-12.00
KP.74.337～KP.74.349
Gc-A-7E-307.00
KP.74.349～KP.74.656
Gc-A-7E-286.00
KP.74.047～KP.74.333
Gc-S-E-8.00
KP.74.333～KP.74.341
Gc-A-7E-15.00
KP.74.341～KP.74.356
Gc-A-4B-12.00
KP.74.356～KP.74.368
Gc-A-7E-288.00
KP.74.368～KP.74.656

Gr-S(S)-E2-4.00
KP.73.689～KP.73.693
Gr-S(S)-E2-2.00
KP.73.949～KP.73.951
Gr-S(S)-E2-6.00
KP.74.043～KP.74.049
Gr-S(D)-E-256.00
KP.73.693～KP.73.949
Gr-S(D)-E-92.00
KP.73.951～KP.74.043
Gr-S(D)-E-56.00
KP.74.049～KP.74.105
Gr-6B-2E-40.00
KP.74.105～KP.74.145
Gr-S(D)-E-20.40
KP.74.145～KP.74.349
Gr-S(G)-E2-6.00
KP.74.349～KP.74.355
Gr-S(D)-E-33.00
KP.74.355～KP.74.388
Gr-6B-2E-40.00
KP.74.388～KP.74.428
Gr-S(G)-E2-5.00
KP.74.355～KP.74.388
Gr-6B-2E-4.00
KP.73.689～KP.73.693
Gr-6B-2E-40.00
KP.74.388～KP.74.428

Grm-S(D)-E-256.00
KP.73.693～KP.73.949
Grm-S(D)-E-56.00
KP.74.049～KP.74.105
Grm-S(D)-E-20.40
KP.74.145～KP.74.349

サポートT(C)
KP.73.700
KP.73.800
KP.73.900
KP.74.000
KP.74.100
KP.74.200
KP.74.300
KP.74.400

サポートT(D)
KP.73.700
KP.73.800
KP.73.900
KP.74.000
KP.74.100
KP.74.200
KP.74.300
KP.74.400

KP.73.7
KP.73.8
KP.73.9
KP.74.0
KP.74.1
KP.74.2
KP.74.3
KP.74.4
KP.74.44

STA.15+66.6
STA.15+62.20
STA.15+67.50
STA.18+13.50
STA.18+16.80
STA.18+80.00
STA.19+50.00
STA.19+30.00
STA.21+91.00
STA.21+91.00
STA.22+44.00
STA.22+30.00
STA.25+00
STA.22+27.00
STA.25+12.00
STA.22+15.00
STA.22+75.00
STA.28+15.00
STA.22+00
STA.22+52.50
STA.15+70.00
STA.18+10.00
STA.18+16.80
STA.18+34.00
STA.18+73.00
STA.18+93.00
STA.19+20.00
STA.19+36.00
STA.22+00
STA.22+24.00
STA.22+47.00
STA.25+13.00
STA.22+55.00
STA.25+00

Ds-Pu-0.30-0.30(C)-36.50
Ds-Pu-0.30-0.30(C)-43.60
Ds-Pu-0.30-0.30(C)-219.45
Ds-U-0.60-1.85-(1274.0)
Ds-U-0.60-1.70-(58.70)
Ds-U-0.60-1.85-(219.30)
Ds-U-0.60-1.65-(397.5)
Ds-U-0.60-1.65-(63.45)
Ds-U-0.60-1.50-(88.30)
Ds-U-0.60-1.40-(79.73)
Ds-Pu-0.24-0.24-15.20
Ds-Pu-0.30-0.30(C)-266.05
Ds-Pu-0.24-0.24-1.55
Ds-Pu-0.24-0.24-8.55
Ds-U-0.40-0.40(G)-6.45
Fr-Rd(A) 4.00t433.00
Fr-Rd(A) 4.00t60.00
Fr-Rd(A) 4.00t263.00
Fr-Rd(B) 4.00t56.90
Fr-Rd(A) 4.00t223.00
Syphon
Rw-8m(B)-2.30-7.70
Rw-8m(W)-2.30-5.55
Rw-8m(B)-1.90-51.50
Rw-8m(W)-2.15-11.20
Rw-8m(B)-1.90-10.35
Rw-8m(B)-2.30-10.25
Rw-8m(B)-2.60-11.50
Rw-8m(W)-3.10-9.10
Rw-8m(W)-3.50-14.85
Rw-8m(B)-2.40-20.25
Rw-8m(W)-2.00-15.90
Rw-8m(B)-2.25-6.00
Rw-8m(W)-2.45-6.95

Du-M-240.00
Du-M-86.00
Du-M-283.90
Du-M-14.65
Du-M-271.25
Du-M-P(V)φ0.15
Du-M-φ0.10-1.00
Du-M-97.90
Du-M-98.00
Du-M-98.90
Du-M-58.10
Du-M-97.80
Du-M-φ0.10-1.00
Du-M-φ0.10-1.00
Du-M-φ0.10-1.00
Du-M-φ0.10-1.00
Du-M-φ0.10-1.00
Du-M-φ0.10-1.00
Du-M-97.90
Du-M-94.40
Du-M-φ0.10-1.00
Du-M-φ0.10-1.00
Du-M-φ0.10-1.00
Du-M-φ0.10-1.00
Du-M-φ0.10-1.00
Du-M-φ0.10-1.00

東北縦貫自動車道弘前線
東北自動車道（栃木～栃木都賀JCT）

工種	管理用平面図		
名称	KP. 74. 463～KP. 75. 284 STA. 23+30～STA. 31+50	縮尺 1/1000	2/4

東日本高速道路（株）関東支社

損整年月	摘要
第1回 2006年3月	
第2回 2012年5月	
第3回 2013年2月	

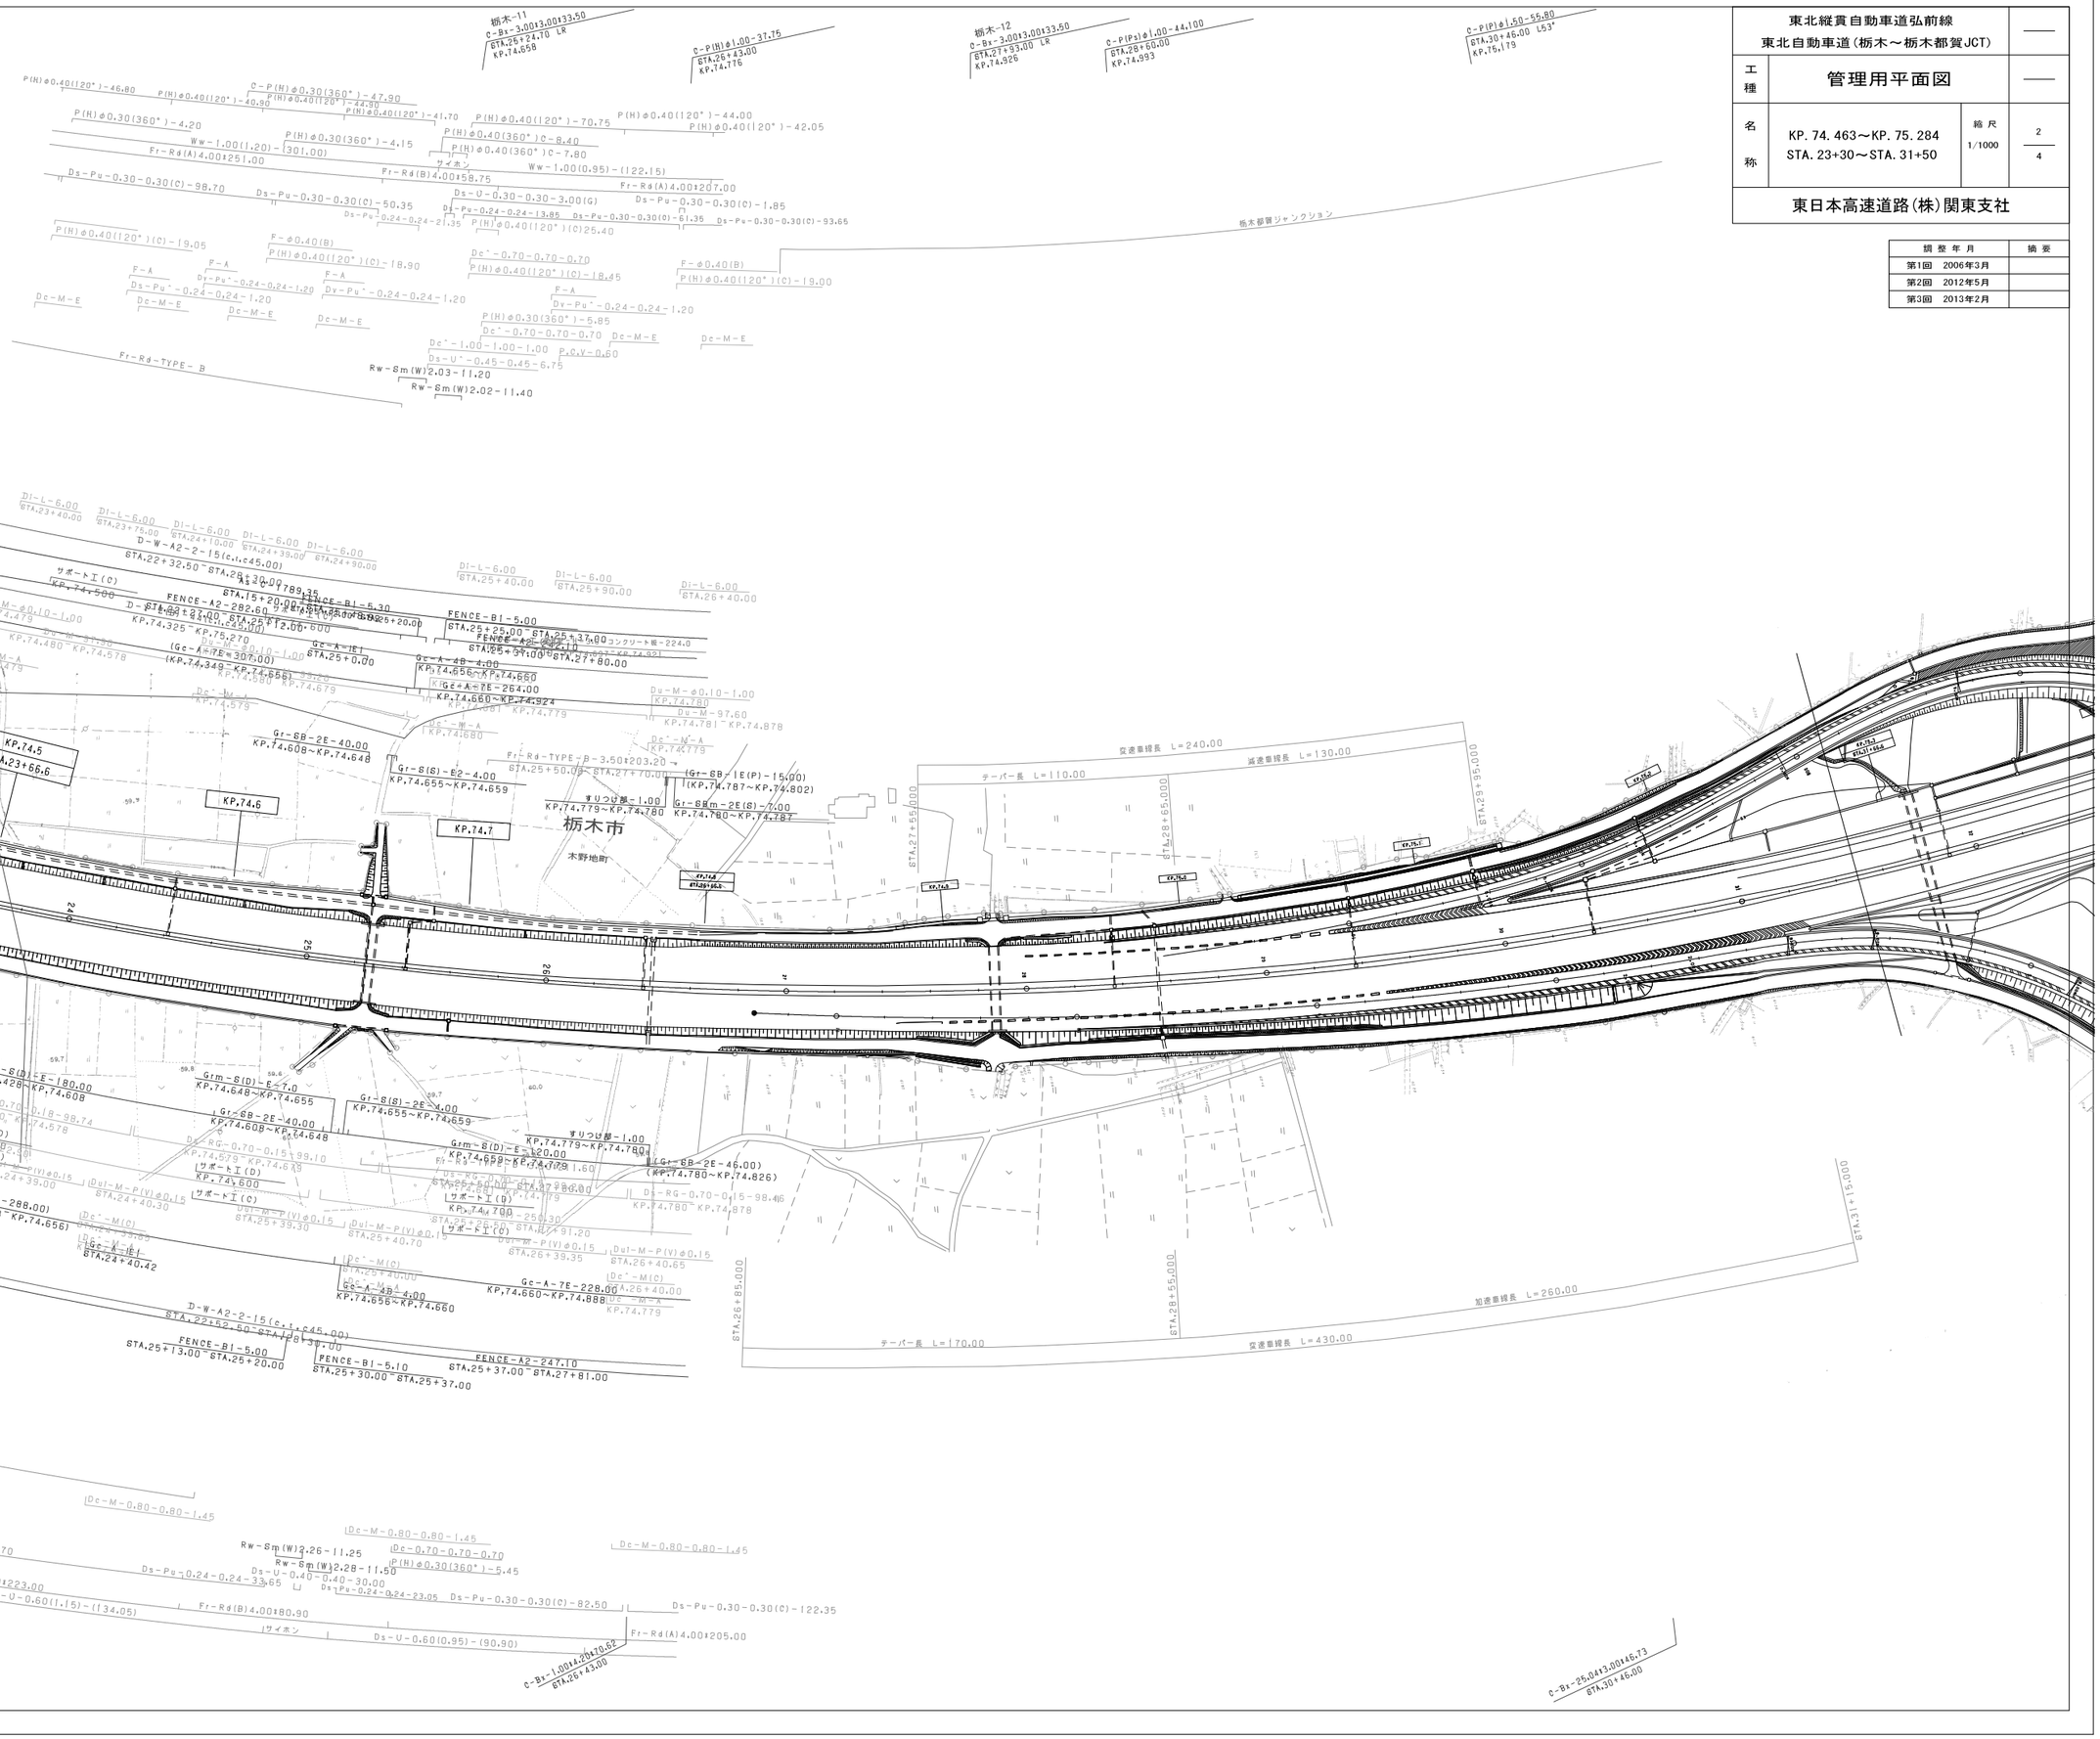

東北縦貫自動車道弘前線
東北自動車道（栃木～栃木都賀JCT）

工種	管理用平面図		
名称	KP. 75. 284～KP. 76. 119 STA. 31+50～STA. 39+85	縮尺 1/1000	3/4

東日本高速道路（株）関東支社

調整年月	摘要
第1回 2006年3月	
第2回 2006年9月	
第3回 2008年5月	
第4回 2012年5月	
第5回 2013年2月	

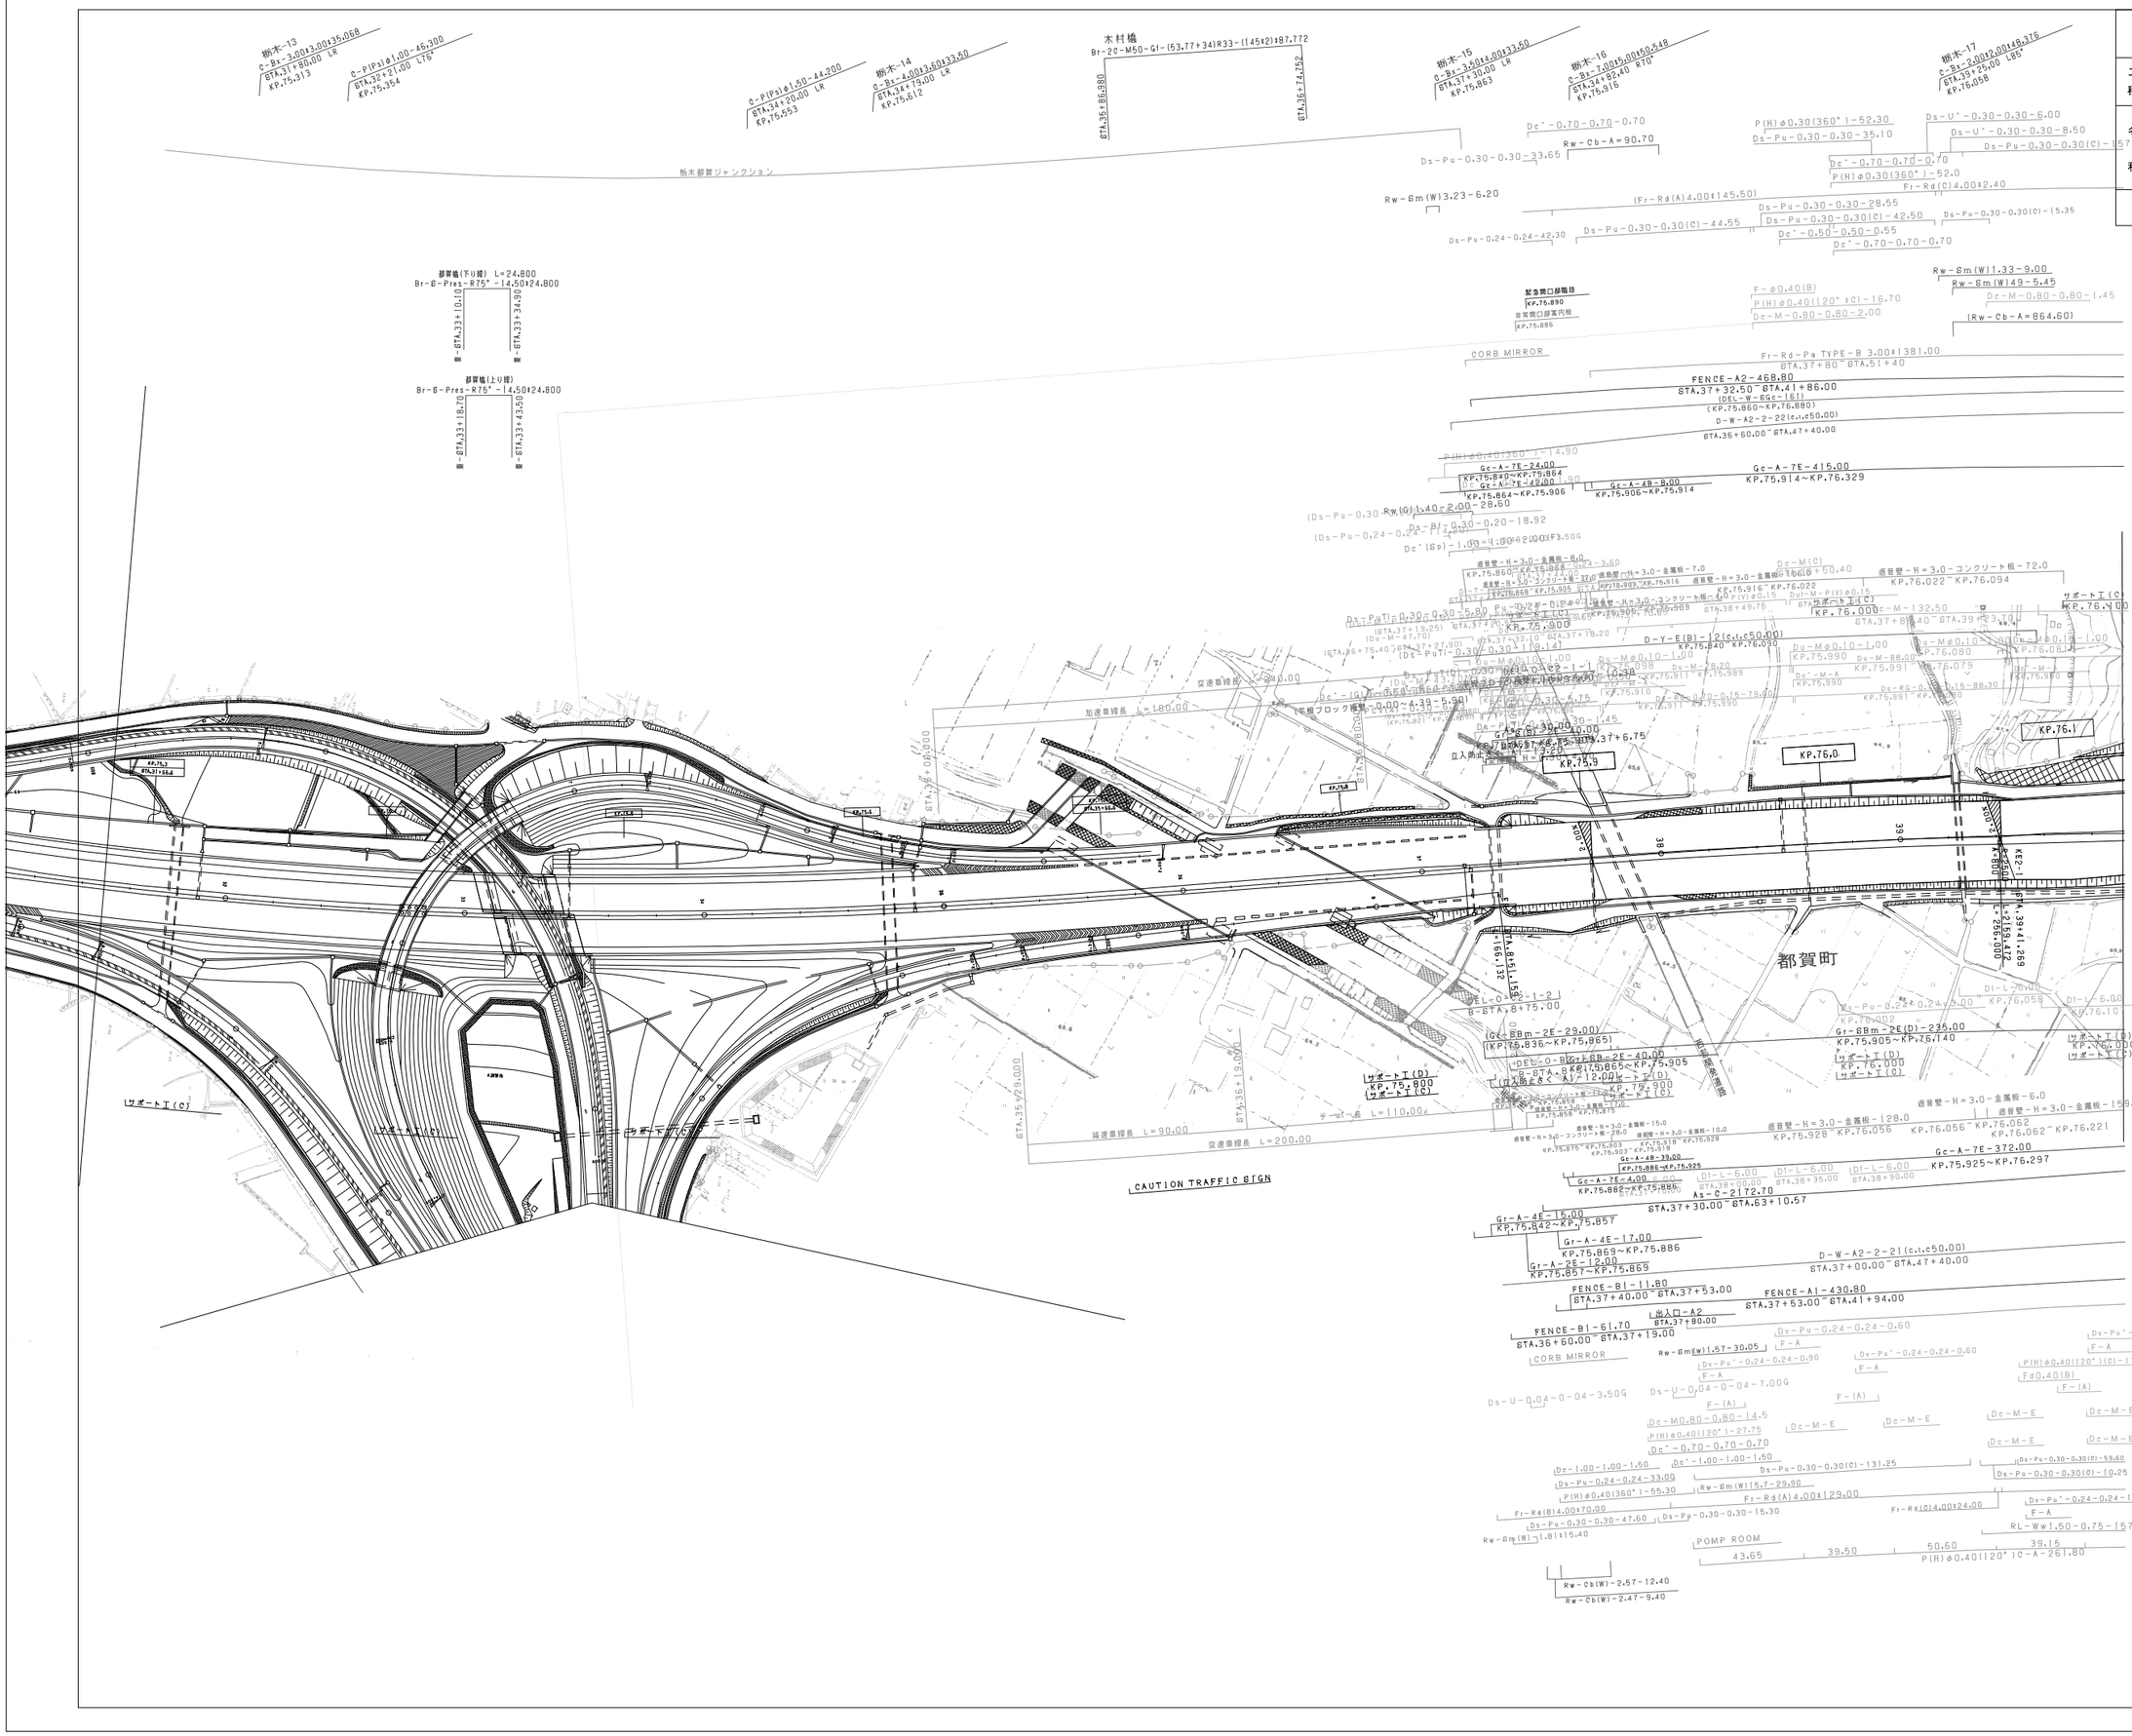

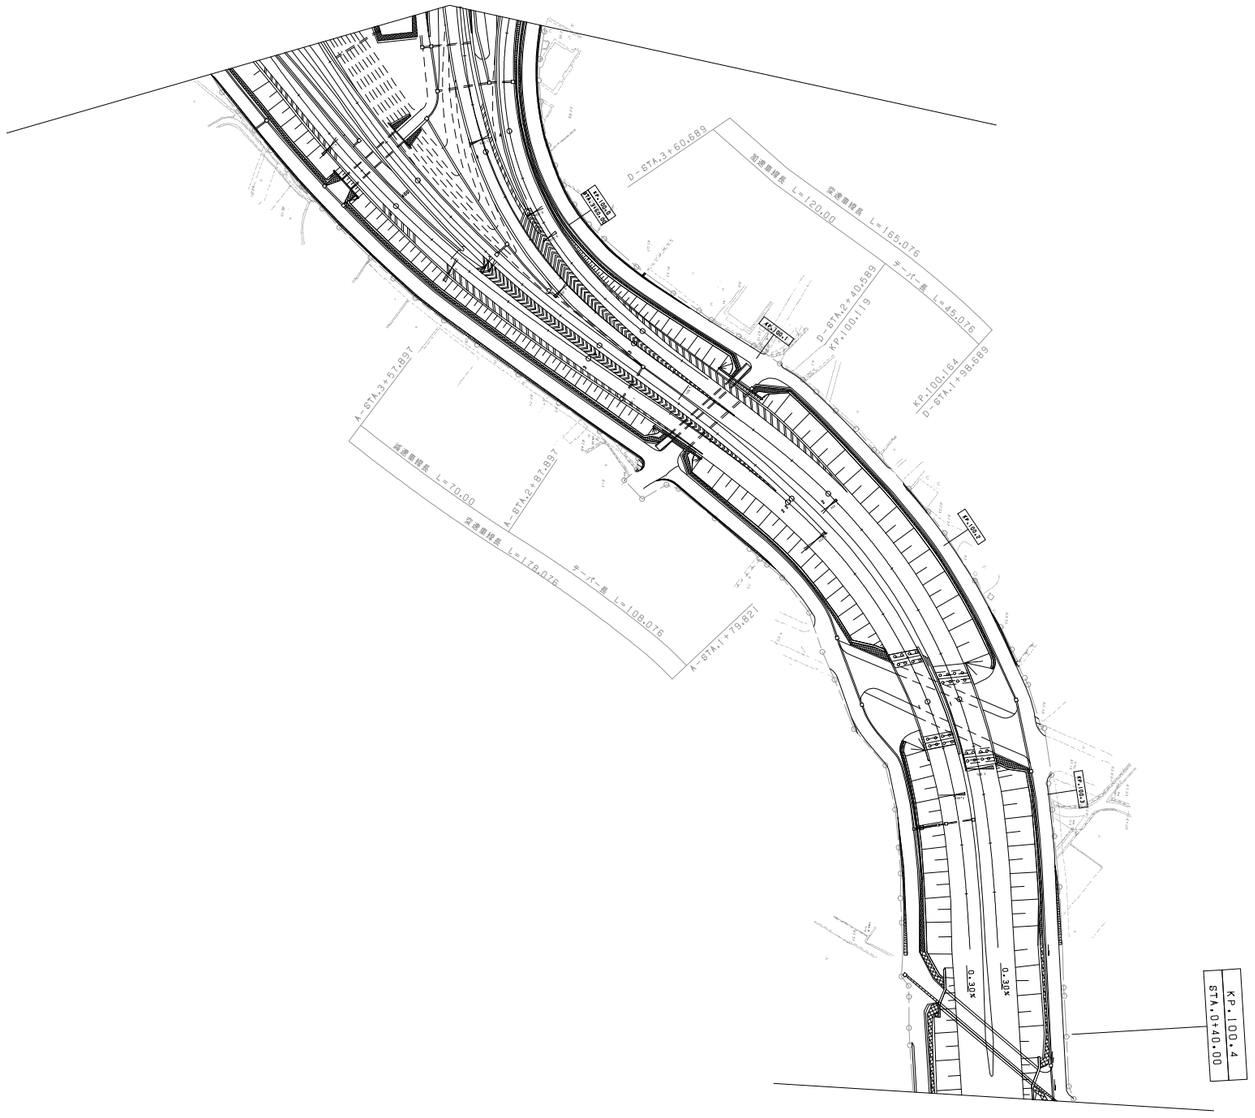

調 整 年 月	摘 要
第1回　2006年3月	
第2回　2011年5月	
第3回　2013年2月	

東北縦貫自動車道弘前線 東北自動車道（栃木～栃木都賀JCT）			——
工種	管理用平面図		——
名称	KP. 75. 284～KP. 76. 119 STA. 31+50～STA. 39+85	縮尺 1/1000	4 4
東日本高速道路（株）関東支社			

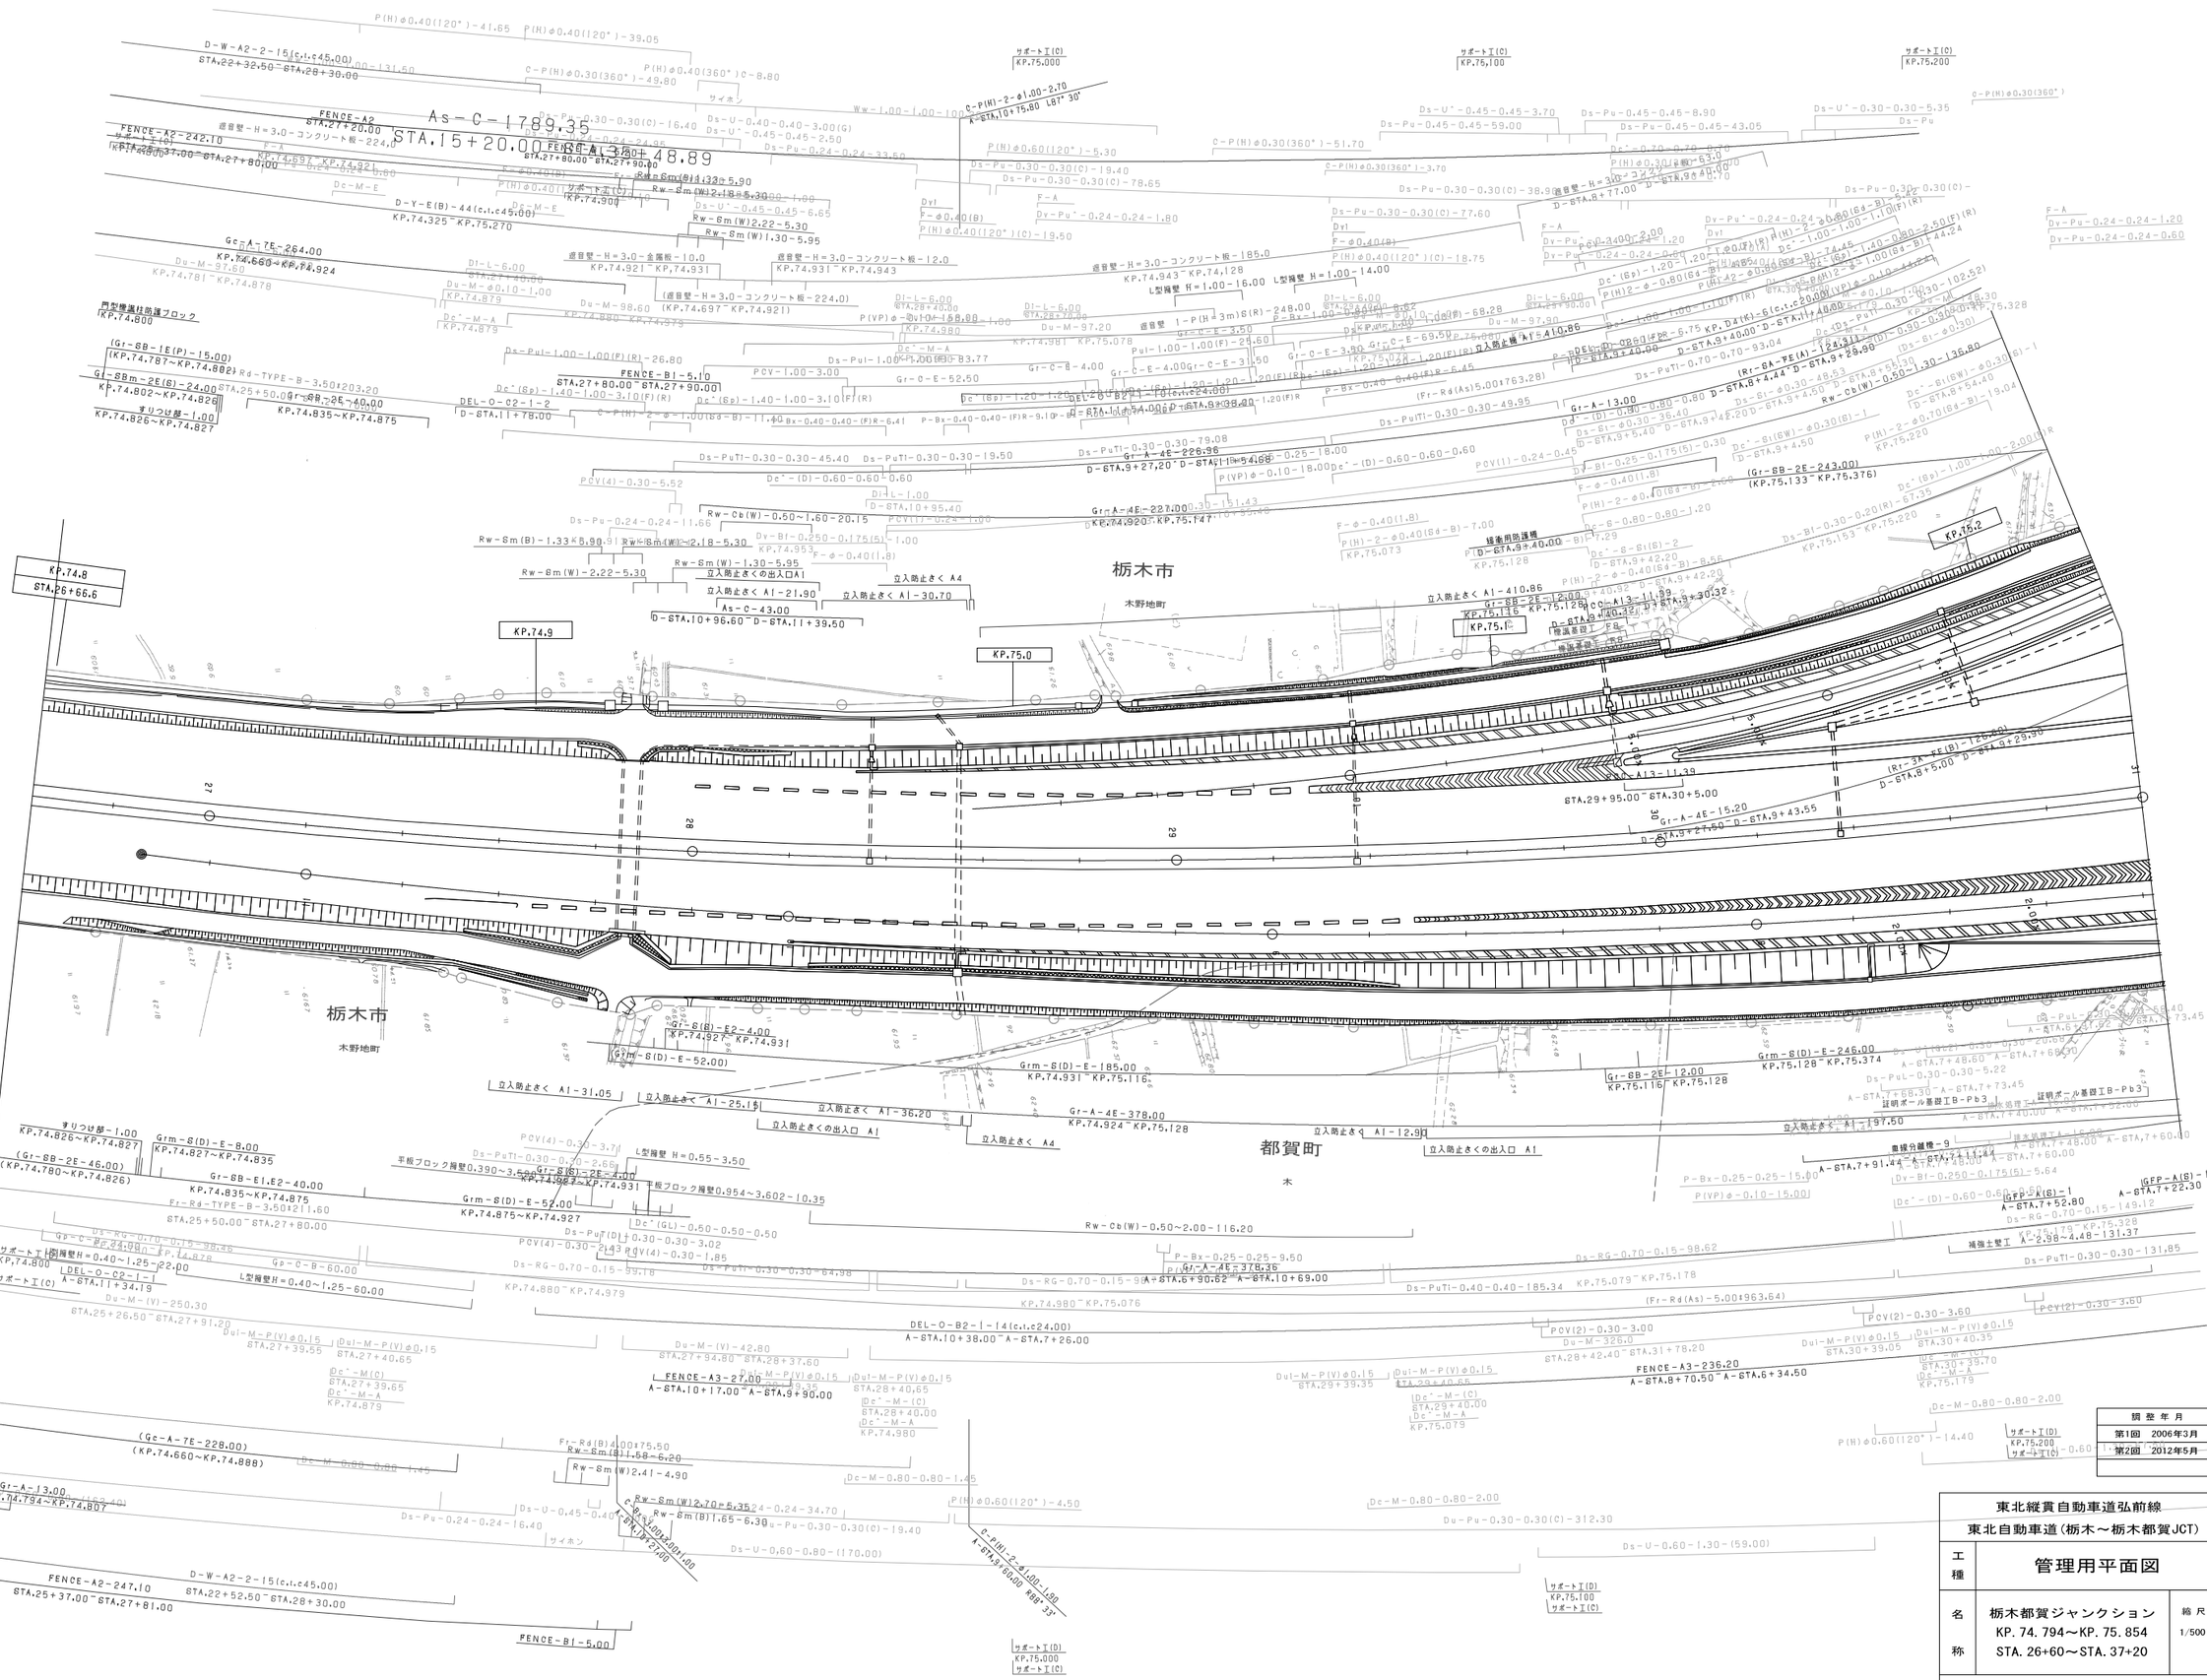
As-C-178.35
STA.15+20.00
STA.15+60+48.89
栃木市
木野地町
都賀町
KP.74.8
STA.26+66.6
KP.74.9
KP.75.0
KP.75.2
KP.75.1
KP.75.116
KP.75.128
KP.74.927~KP.74.931
KP.74.931~KP.74.943
KP.74.943~KP.74.128
KP.74.780~KP.74.826
KP.74.826~KP.74.827
KP.74.827~KP.74.835
KP.74.835~KP.74.875
KP.74.875~KP.74.927
KP.74.924~KP.75.128
KP.74.980~KP.75.076
KP.75.079~KP.75.178
KP.75.133~KP.75.376
KP.75.153~KP.75.220
KP.75.220~KP.75.328
STA.29+95.00~STA.30+5.00
A-STA.10+38.00~A-STA.7+26.00
A-STA.10+17.00~A-STA.9+90.00
A-STA.6+90.62~A-STA.10+69.00
A-STA.7+91.44~A-STA.7+97.50
A-STA.8+70.50~A-STA.6+34.50
D-STA.9+27.20~D-STA.9+54.68
D-STA.9+77.00~D-STA.9+97.00
D-STA.9+27.50~D-STA.9+43.55
D-STA.8+5.00~D-STA.9+29.30
D-STA.10+96.60~D-STA.11+39.50
D-STA.10+95.40
D-STA.11+78.00
D-STA.9+40.00~D-STA.9+29.30
D-STA.8+4.44~D-STA.9+29.30
D-STA.8+5.40~D-STA.9+42.20
D-STA.9+42.20
D-STA.9+4.50
D-STA.9+54.40
D-STA.8+54.40
D-STA.8+5.40
D-STA.8+0.80
D-STA.8+0.30
D-STA.8+0.70
D-STA.8+19.04
D-STA.8+136.80
D-STA.8+126.80
D-STA.8+29.30
D-STA.8+43.30
D-STA.8+40.32
D-STA.8+40.00

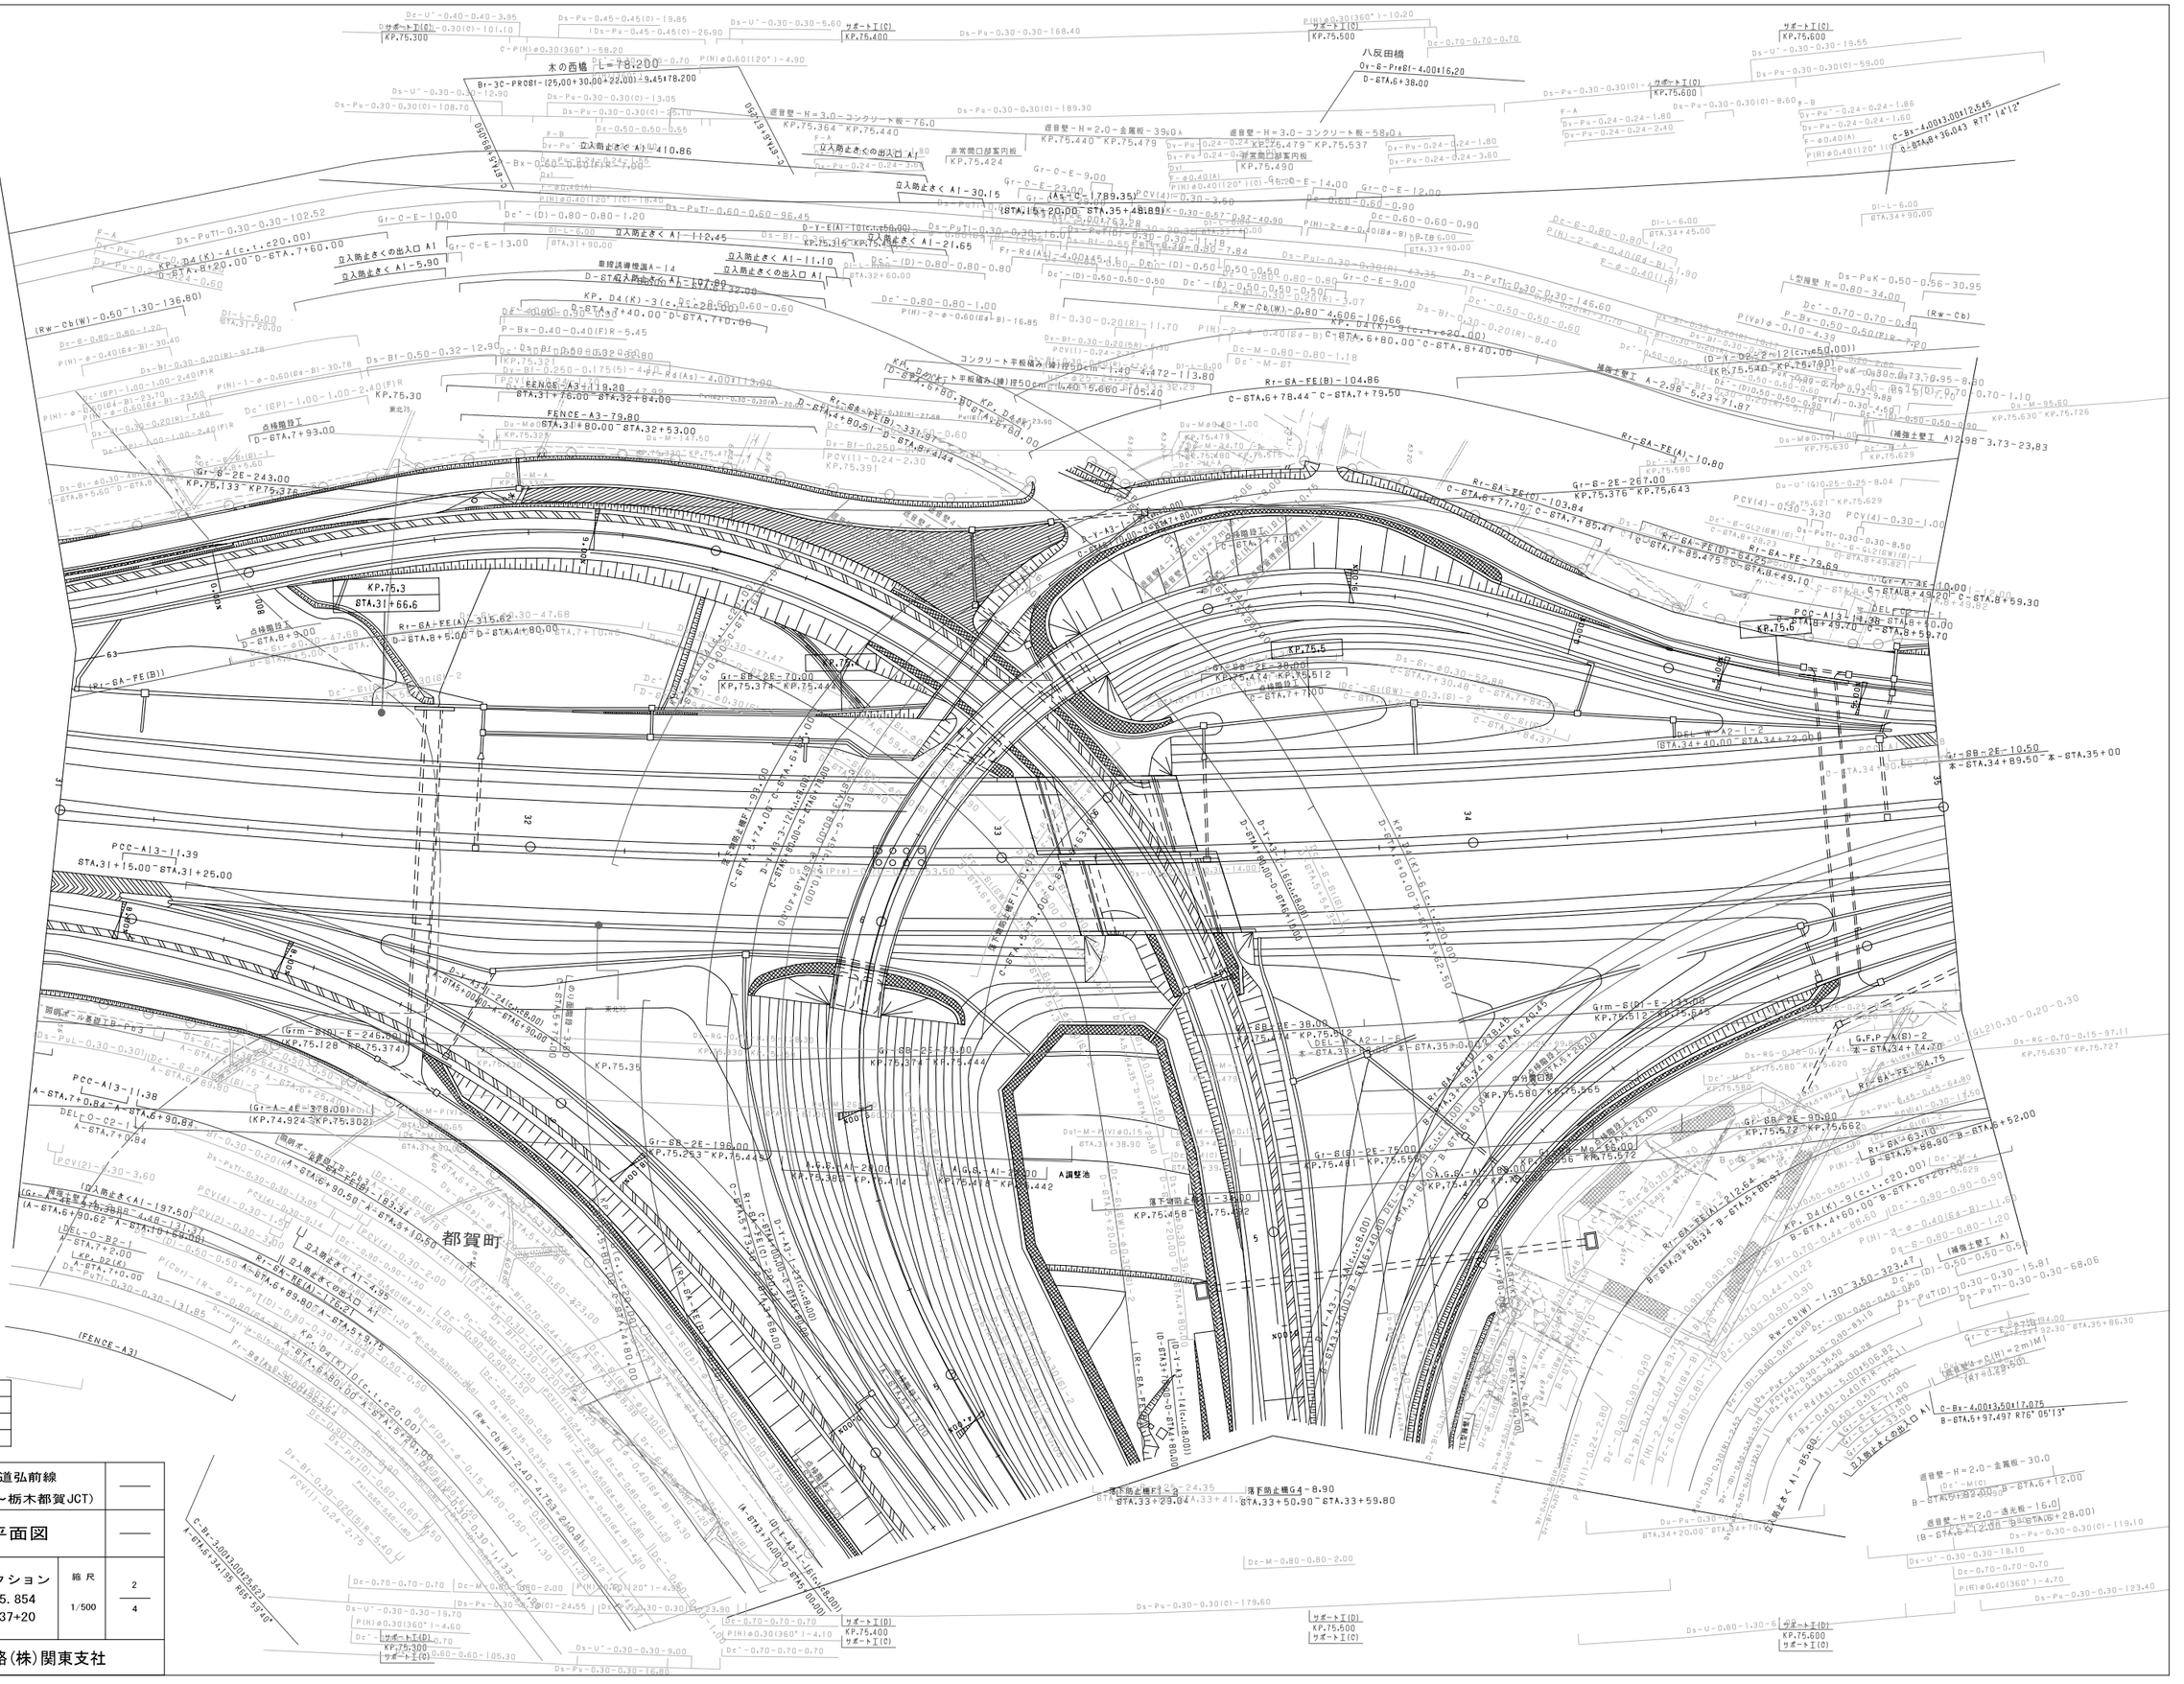
木の西橋 L=78.200
八反田橋
都賀町
KP.75.3
STA.31+66.6
KP.75.5
KP.75.6
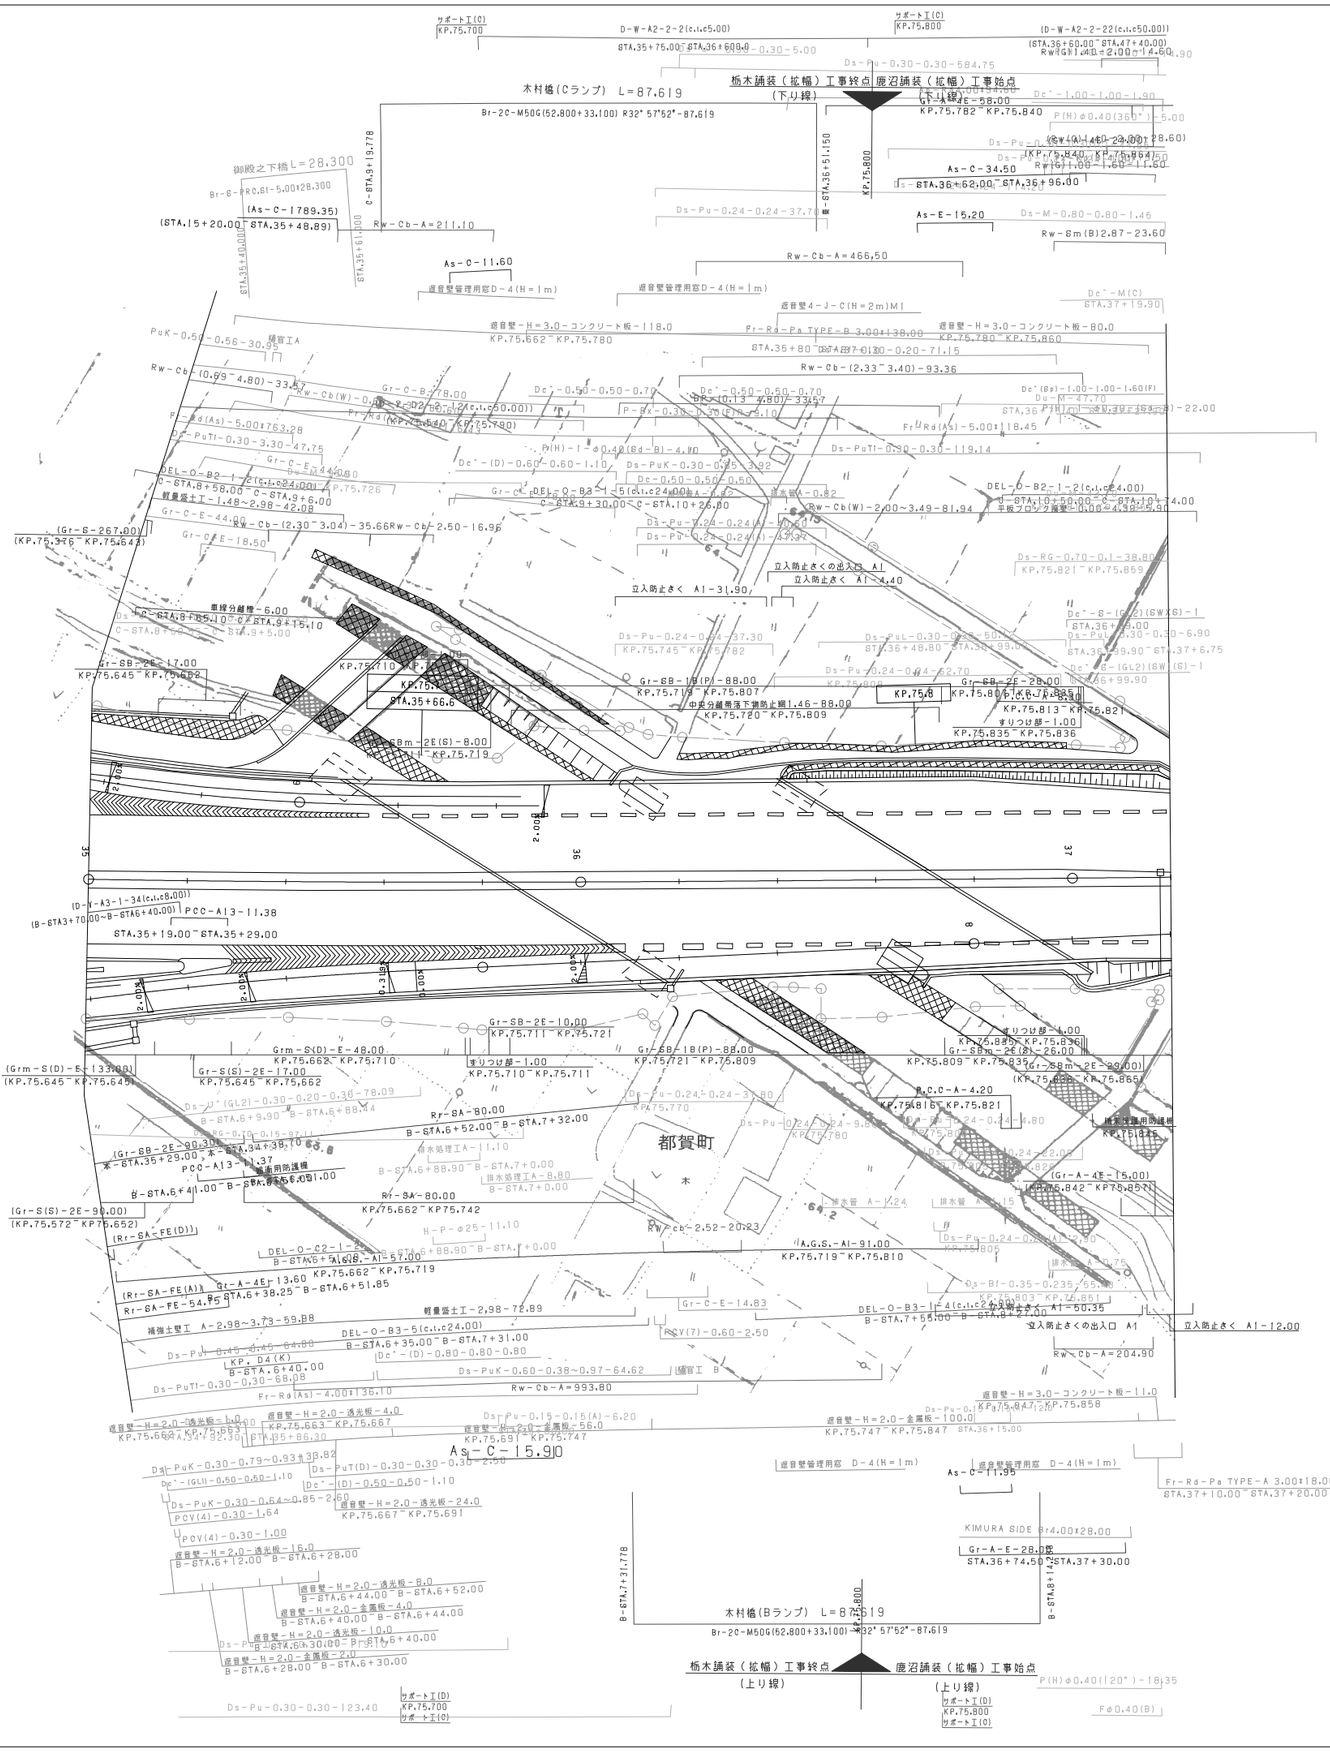

調整年月	摘要
第1回 2006年3月	
第2回 2006年9月	
第3回 2012年5月	
第4回 2013年2月	

東北縦貫自動車道弘前線 東北自動車道(栃木～栃木都賀JCT)			——
工種	管理用平面図		——
名称	栃木都賀ジャンクション KP. 74. 794～KP. 75. 854 STA. 26+60～STA. 37+20	縮尺 1/500	3 4
東日本高速道路(株)関東支社			

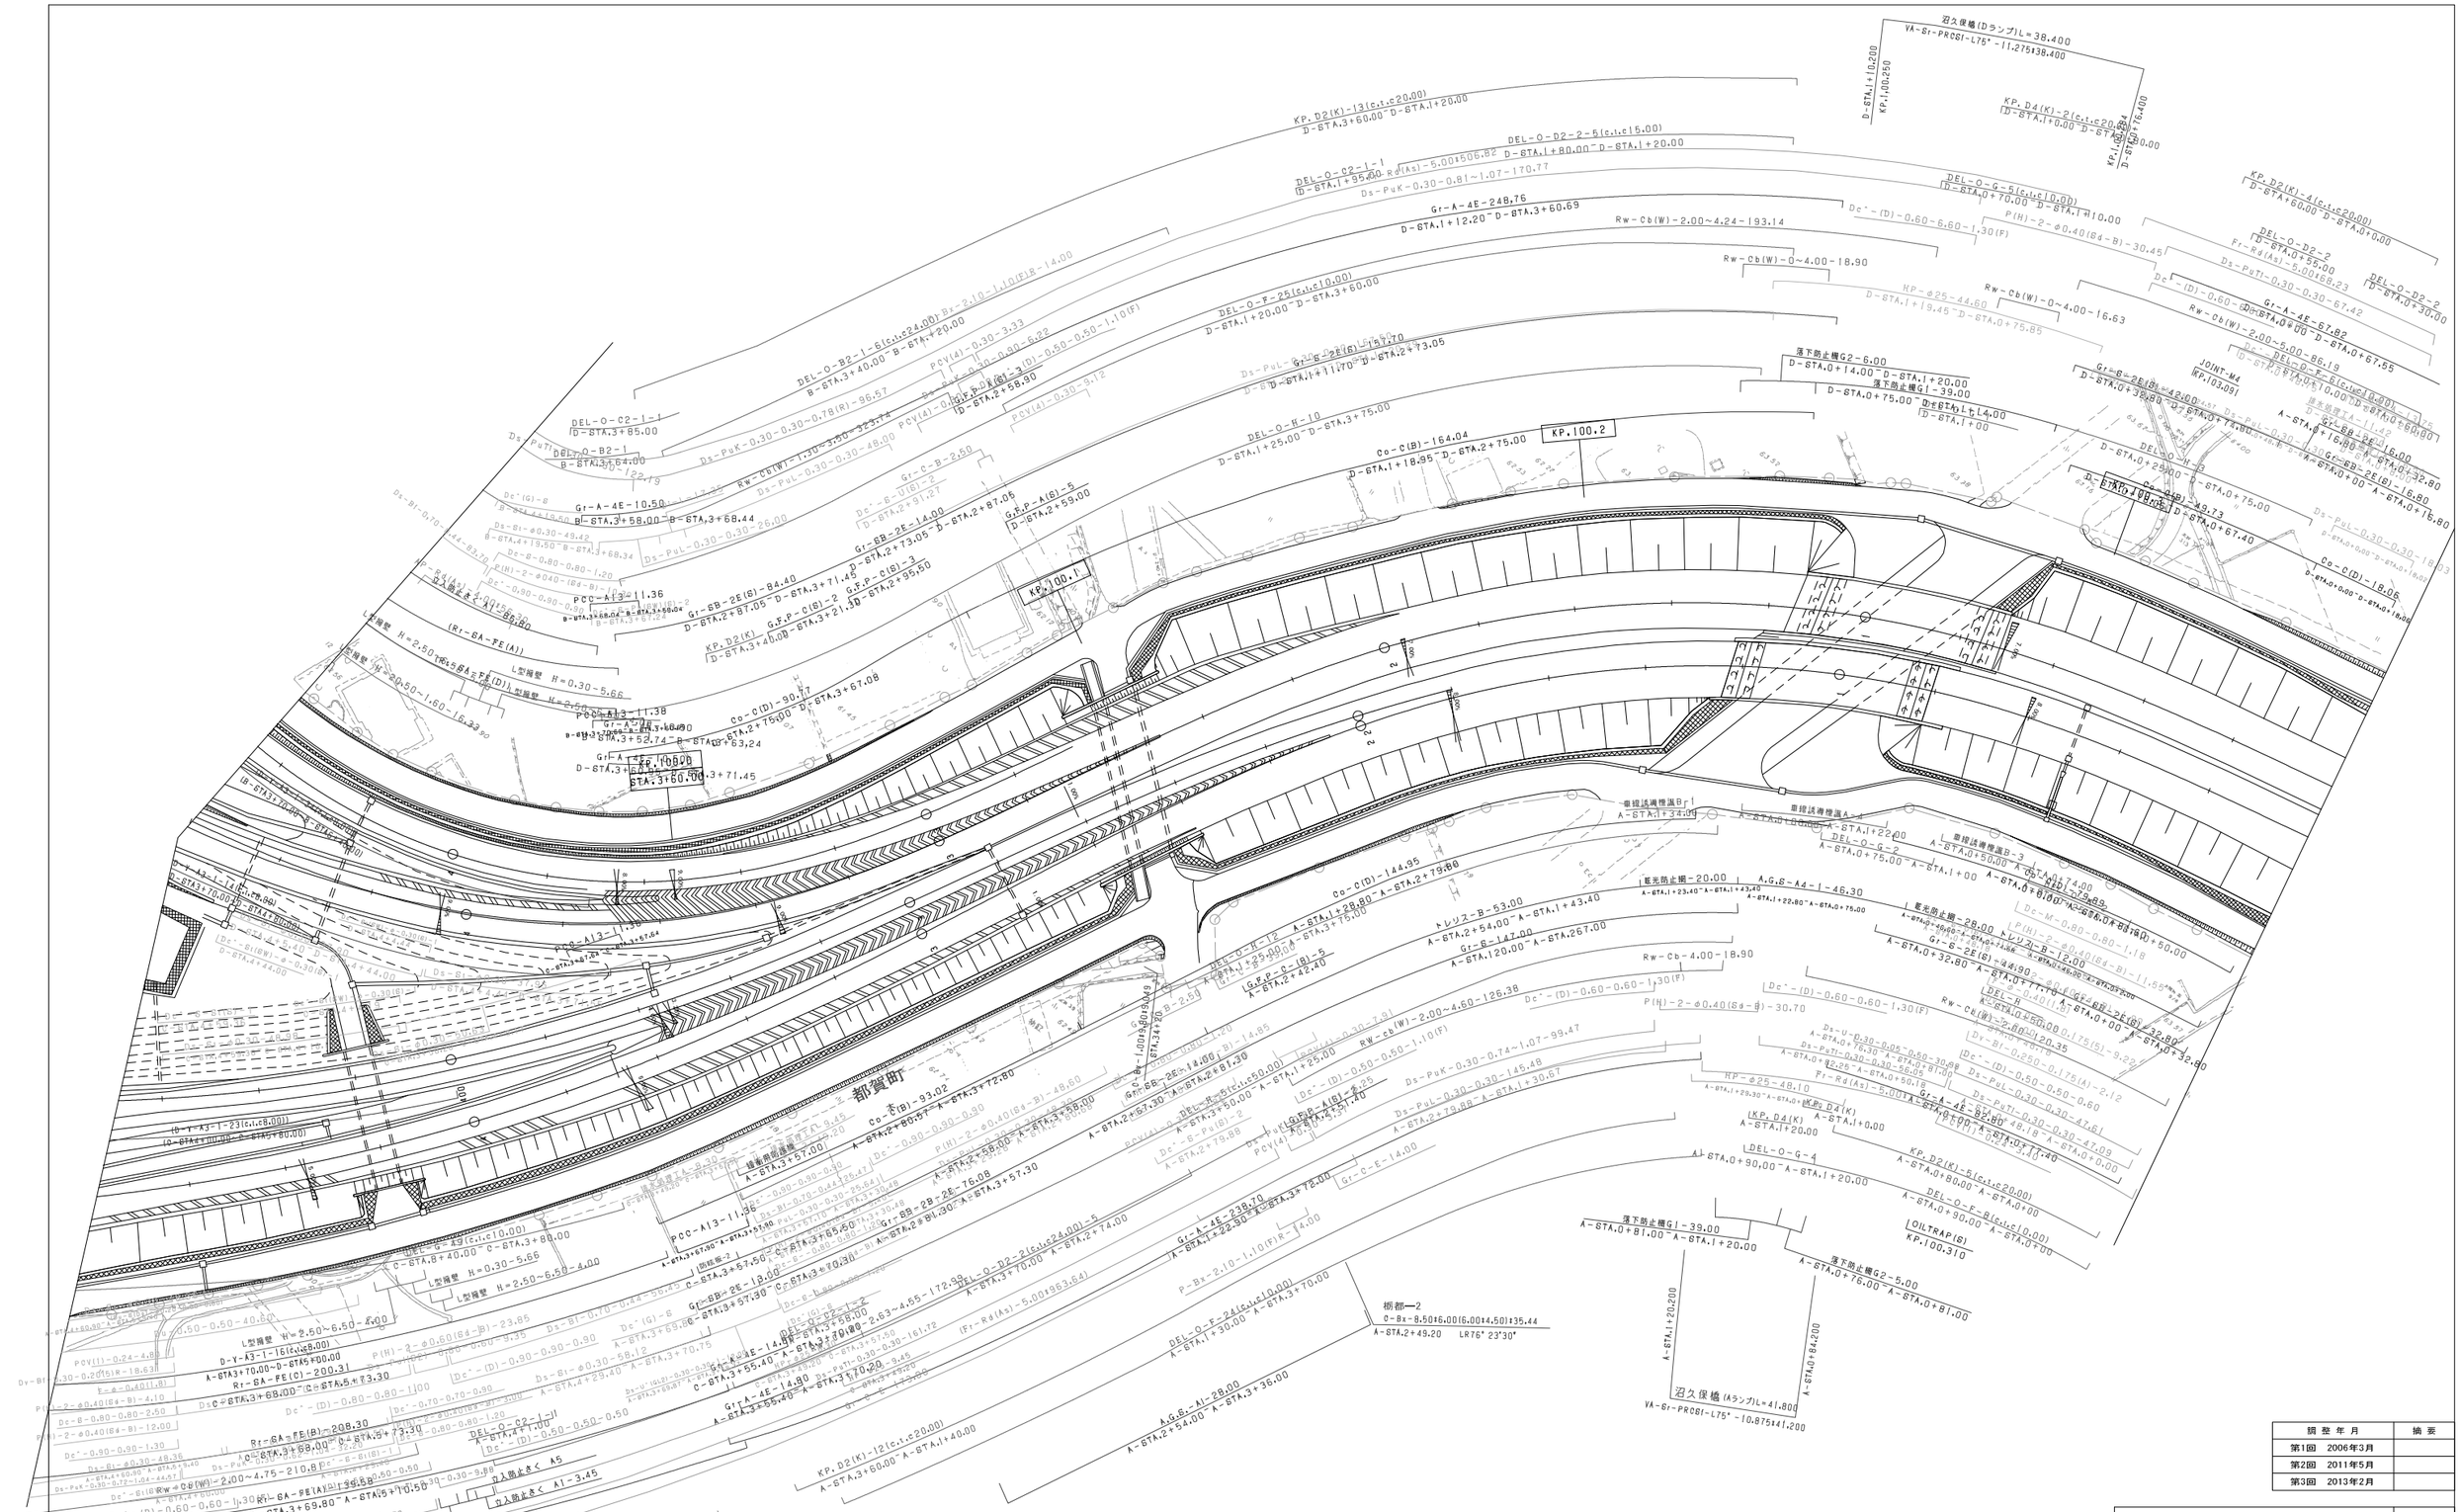

調整年月	摘要
第1回 2006年3月	
第2回 2011年5月	
第3回 2013年2月	

東北縦貫自動車道弘前線 東北自動車道(栃木～栃木都賀JCT)			——
工種	管理用平面図		——
名称	栃木都賀ジャンクション KP. 74. 794～KP. 75. 854 STA. 26+60～STA. 37+20	縮尺 1/500	4/4
東日本高速道路(株)関東支社			

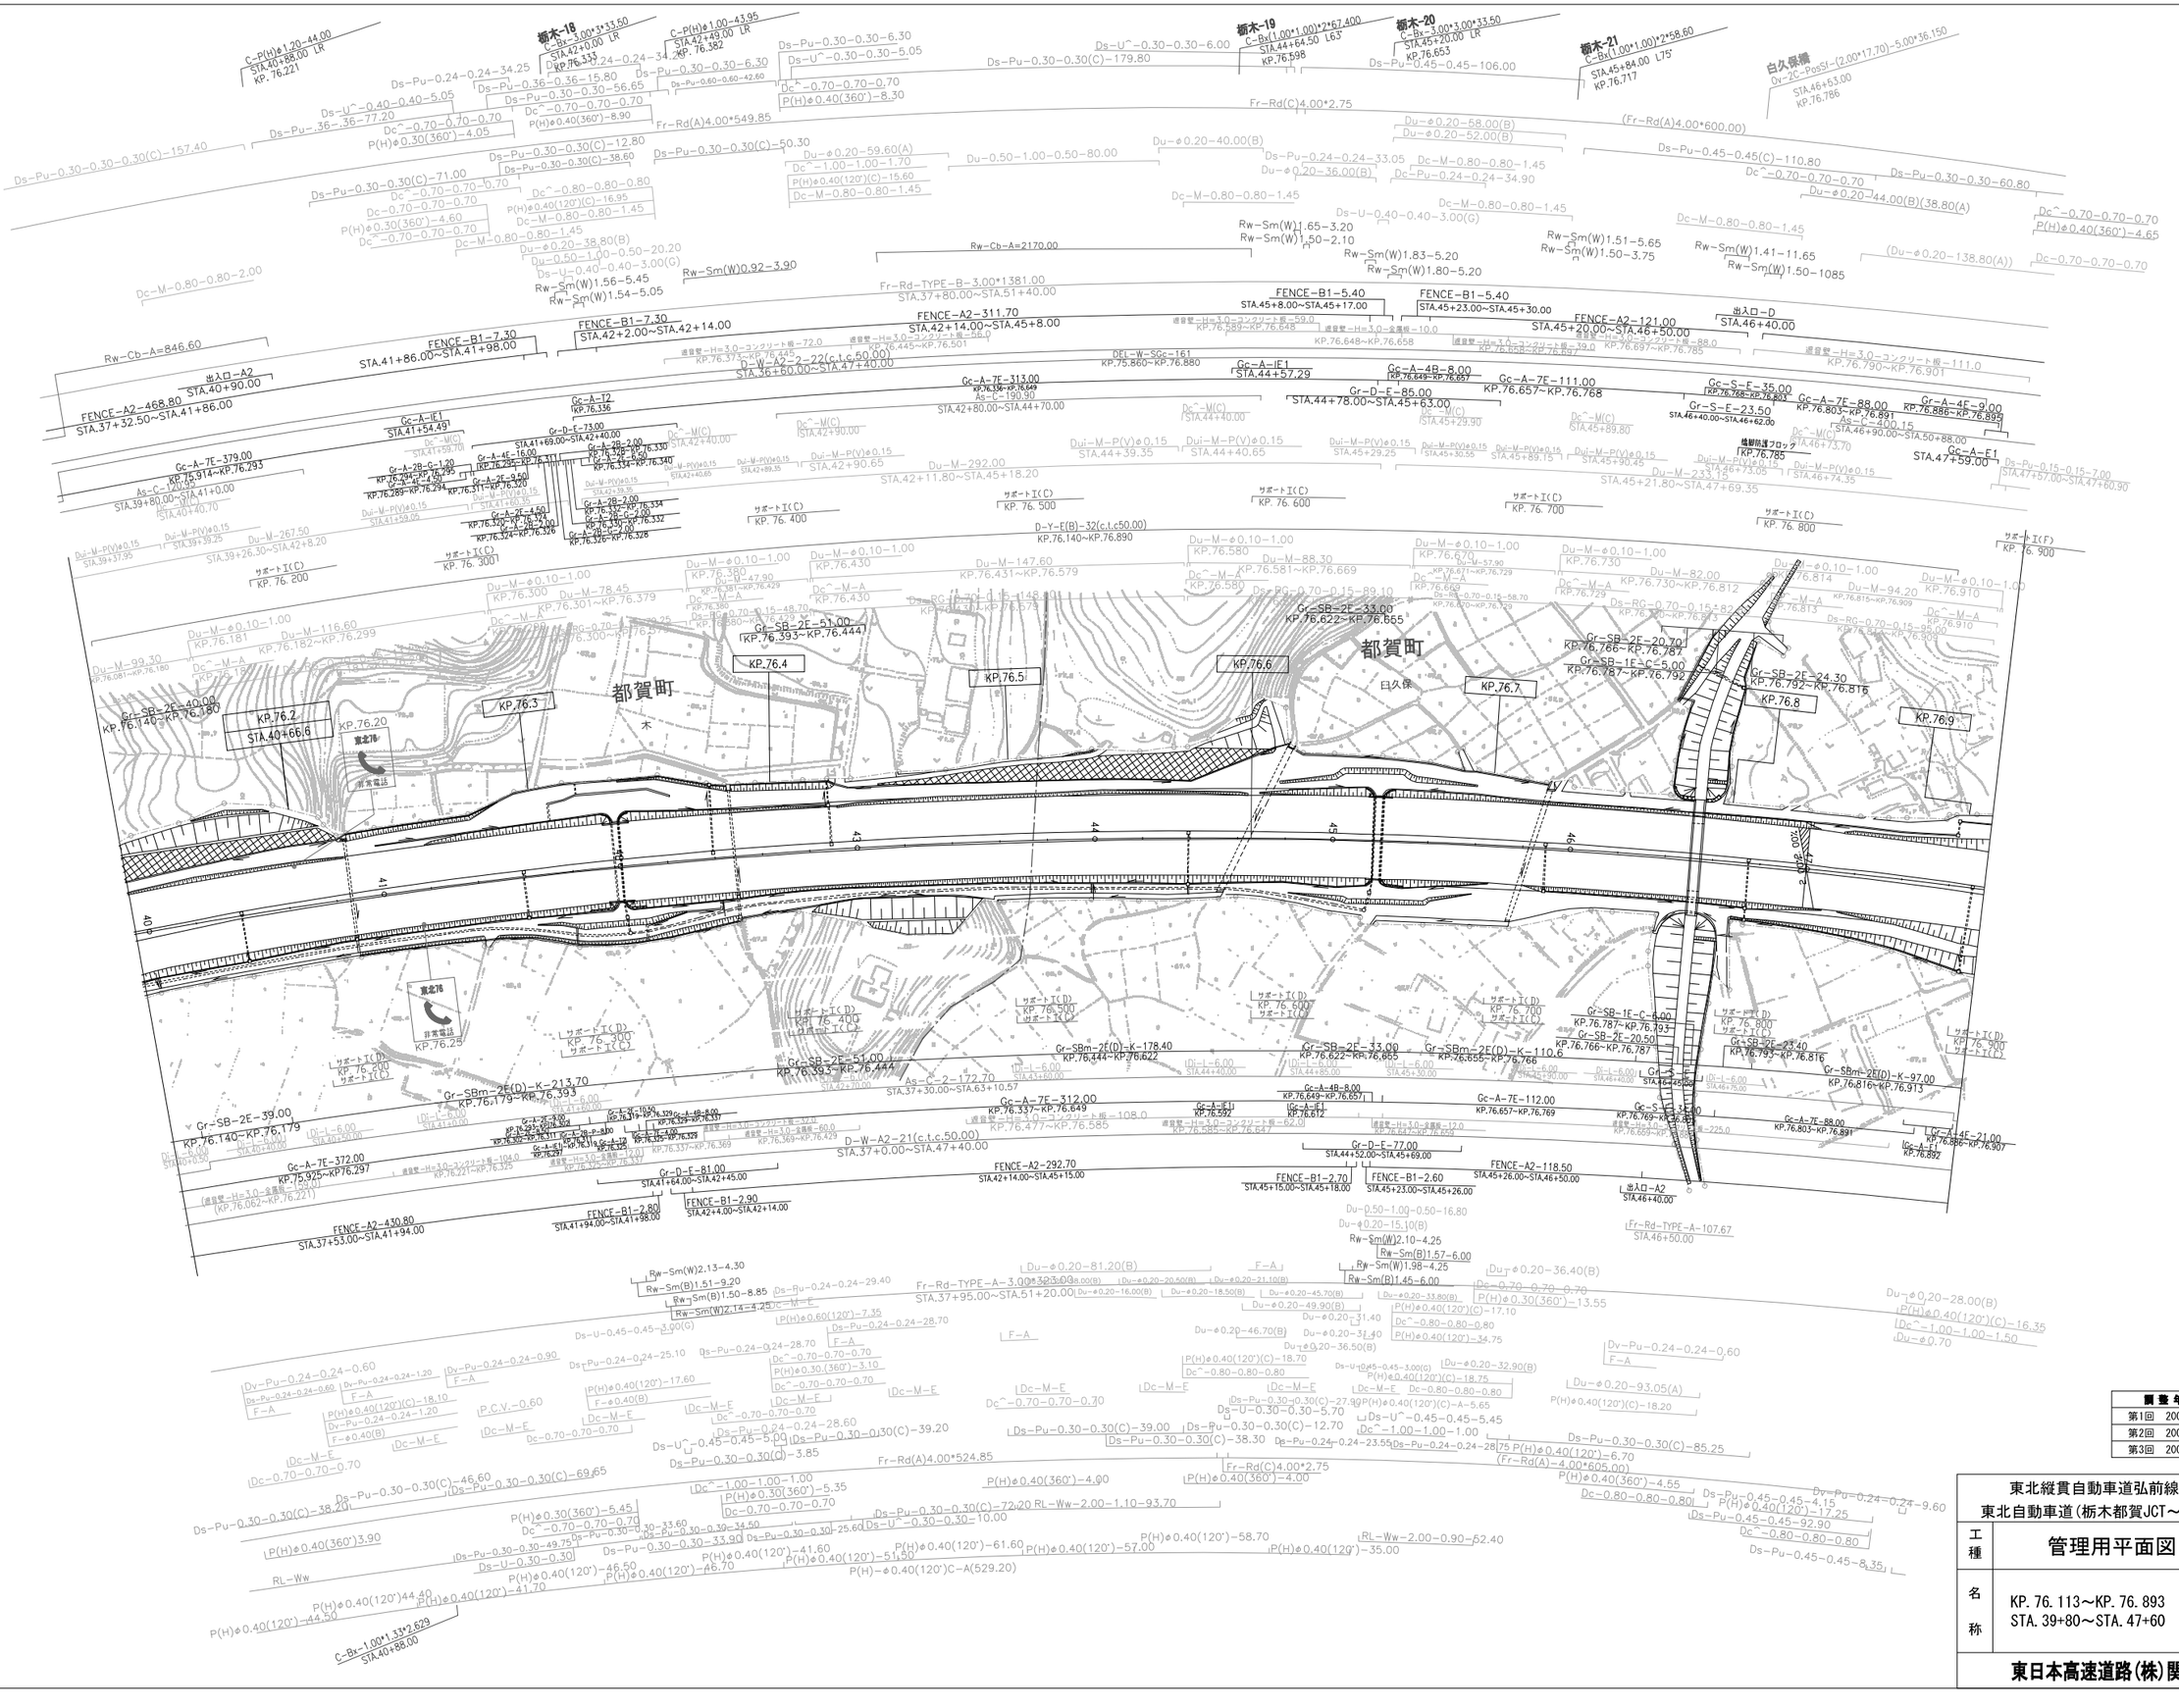
都賀町
KP.76.2
KP.76.3
KP.76.4
KP.76.5
KP.76.6
KP.76.7
KP.76.8
KP.76.9
KP.76.20
東北縦貫
非常電話
Gr-SB-2E-40.00
KP.76.140~KP.76.180
Gr-SB-2E-51.00
KP.76.393~KP.76.444
Gr-SB-2E-33.00
KP.76.622~KP.76.655
Gr-SB-2E-20.70
KP.76.766~KP.76.787
Gr-SB-1E-C-5.00
KP.76.787~KP.76.792
Gr-SB-2E-24.30
KP.76.792~KP.76.816
Gr-SBm-2E(D)-K-213.70
KP.76.179~KP.76.393
Gr-SBm-2E(D)-K-178.40
KP.76.444~KP.76.622
Gr-SBm-2E(D)-K-110.6
KP.76.655~KP.76.766
Gr-SBm-2E(D)-K-97.00
KP.76.816~KP.76.913
Gr-SB-2E-39.00
KP.76.140~KP.76.179
Gc-A-7E-379.00
KP.75.914~KP.76.293
Gc-A-7E-372.00
KP.75.925~KP.76.297
Gc-A-7E-312.00
KP.76.337~KP.76.649
Gc-A-7E-111.00
KP.76.657~KP.76.768
Gc-A-7E-112.00
KP.76.657~KP.76.769
Gc-A-4E-21.00
KP.76.886~KP.76.907
Gc-A-F1
KP.76.892
Gc-A-7E-88.00
KP.76.803~KP.76.891
Gc-S-E-35.00
KP.76.768~KP.76.803
Gr-S-E-23.50
KP.76.769~KP.76.803
Gr-A-4E-9.00
KP.76.886~KP.76.895
Gc-A-F1
KP.74.7+59.00
D-W-A2-2-22(c.t.c.50.00)
STA.37+60.00~STA.47+40.00
D-W-A2-21(c.t.c.50.00)
STA.37+0.00~STA.47+40.00
D-Y-E(B)-32(c.t.c50.00)
KP.76.140~KP.76.890
FENCE-A2-468.80
STA.37+32.50~STA.41+86.00
FENCE-A2-430.80
STA.37+53.00~STA.41+94.00
FENCE-A2-311.70
STA.42+14.00~STA.45+8.00
FENCE-A2-292.70
STA.42+14.00~STA.45+15.00
FENCE-A2-121.00
STA.45+20.00~STA.46+50.00
FENCE-A2-118.50
STA.45+26.00~STA.46+50.00
FENCE-B1-7.30
STA.41+86.00~STA.41+98.00
FENCE-B1-7.30
STA.42+2.00~STA.42+14.00
FENCE-B1-5.40
STA.45+8.00~STA.45+17.00
FENCE-B1-5.40
STA.45+23.00~STA.45+30.00
FENCE-B1-2.80
STA.41+94.00~STA.41+98.00
FENCE-B1-2.90
STA.42+4.00~STA.42+14.00
FENCE-B1-2.70
STA.45+15.00~STA.45+18.00
FENCE-B1-2.60
STA.45+23.00~STA.45+26.00
出入口-A2
STA.40+90.00
出入口-A2
STA.46+40.00
出入口-D
STA.46+40.00
As-C-2-172.70
STA.37+30.00~STA.63+10.57
As-C-190.90
STA.42+80.00~STA.44+70.00
As-C-400.15
STA.46+90.00~STA.50+88.00
Gr-D-E-77.00
STA.44+52.00~STA.45+69.00
Gr-D-E-85.00
STA.44+78.00~STA.45+63.00
Gr-D-F-81.00
STA.41+64.00~STA.42+45.00
Gr-D-F-73.00
STA.41+69.00~STA.42+40.00
Gc-A-IF1
STA.44+57.29
Gc-A-IE1
STA.41+54.49
Gc-A-I2
KP.76.336
Gc-A-4B-8.00
KP.76.649~KP.76.657
Gc-A-2B-1.20
KP.76.294~KP.76.295
Gc-A-4E-16.00
KP.76.295~KP.76.311
Gc-A-2E-9.50
KP.76.311~KP.76.320
Gc-A-2E-4.50
KP.76.320~KP.76.324
Gc-A-2B-2.00
KP.76.328~KP.76.330
Gc-A-2B-2.00
KP.76.330~KP.76.334
Gc-A-2E-2.00
KP.76.334~KP.76.336
Gc-A-4B-2.00
KP.76.326~KP.76.328
Gc-A-2E-2.00
KP.76.324~KP.76.326
Rw-Cb-A=846.60
Rw-Cb-A=2170.00
Rw-Sm(W)0.92~3.90
Rw-Sm(W)1.56~5.45
Rw-Sm(W)1.54~5.05
Rw-Sm(W)1.65~3.20
Rw-Sm(W)1.50~2.10
Rw-Sm(W)1.83~5.20
Rw-Sm(W)1.80~5.20
Rw-Sm(W)1.51~5.65
Rw-Sm(W)1.50~3.75
Rw-Sm(W)1.41~11.65
Rw-Sm(W)1.50~1085
Rw-Sm(W)2.13~4.30
Rw-Sm(W)1.51~9.20
Rw-Sm(W)1.50~8.85
Rw-Sm(W)2.14~4.25
Rw-Sm(W)2.10~4.25
Rw-Sm(W)1.98~4.25
Rw-Sm(B)1.57~6.00
Rw-Sm(B)1.45~6.00
Fr-Rd-TYPE-B-3.00*1381.00
STA.37+80.00~STA.51+40.00
Fr-Rd-TYPE-A-3.00*3500.00
STA.37+95.00~STA.51+20.00
Fr-Rd-TYPE-A-107.67
STA.46+50.00
Fr-Rd(A)4.00*549.85
Fr-Rd(C)4.00*2.75
(Fr-Rd(A)4.00*600.00)
Fr-Rd(A)4.00*524.85
Fr-Rd(C)4.00*2.75
(Fr-Rd(A)4.00*805.00)
Rw-Cb-A=2170.00
D-W-A2-22(c.t.c.50.00)
D-Y-E(B)-32(c.t.c50.00)
D-W-A2-21(c.t.c.50.00)
RL-Ww
RL-Ww-2.00-1.10-93.70
RL-Ww-2.00-0.90-52.40
C-Bx-1.00*1.33*2.629
STA.40+88.00
C-Bx-3.00*3*33.50
STA.42+20.00 LR
KP.76.333
C-P(H)φ1.20-44.00
STA.40+88.00 LR
KP.76.221
C-P(H)φ1.00-43.95
STA.42+49.00 LR
KP.76.382
C-Bx(1.00*1.00)*2*67.400
STA.44+64.50 L63°
KP.76.598
C-Bx-3.00*3.00*33.50
STA.45+20.00 LR
KP.76.653
C-Bx(1.00*1.00)*2*58.60
STA.45+84.00 L75°
KP.76.717
白久保橋
Ov-2C-PosSI-(2.00*17.70)-5.00*36.150
STA.46+63.00
KP.76.786
鳴解防護ブロック
KP.76.785
都賀町
木
白久保
サポートI(C)
KP. 76. 200
KP. 76. 300
KP. 76. 400
KP. 76. 500
KP. 76. 600
KP. 76. 700
KP. 76. 800
KP. 76. 900
サポートI(D)
KP. 76. 200
KP. 76. 300
KP. 76. 400
KP. 76. 500
KP. 76. 600
KP. 76. 700
KP. 76. 800
KP. 76. 900
サポートI(F)
KP. 76. 900
KP. 3001
Ds-Pu-0.30-0.30-0.30(C)-157.40
Ds-Pu-0.24-0.24-34.25
Ds-Pu-0.36-0.36-15.80
Ds-Pu-0.30-0.30-56.65
Ds-Pu-0.36-0.36-77.20
Ds-Pu-0.30-0.30(C)-71.00
Ds-Pu-0.30-0.30(C)-12.80
Ds-Pu-0.30-0.30(C)-38.60
Ds-Pu-0.30-0.30(C)-50.30
Ds-Pu-0.30-0.30-6.30
Ds-Pu-0.60-0.60-42.60
Ds-Pu-0.30-0.30(C)-179.80
Ds-Pu-0.45-0.45-106.00
Ds-Pu-0.45-0.45(C)-110.80
Ds-Pu-0.24-0.24-33.05
Ds-Pu-0.24-0.24-34.90
Ds-Pu-0.30-0.30-60.80
Ds-Pu-0.24-0.24-28.70
Ds-Pu-0.24-0.24-25.10
Ds-Pu-0.24-0.24-28.70
Ds-Pu-0.24-0.24-29.40
Ds-Pu-0.24-0.24-0.60
Ds-Pu-0.24-0.24-0.60
Ds-Pu-0.24-0.24-1.20
Ds-Pu-0.24-0.24-1.20
Ds-Pu-0.24-0.24-4.50
Ds-Pu-0.24-0.24-28.60
Ds-Pu-0.30-0.30(C)-39.20
Ds-Pu-0.30-0.30(C)-3.85
Ds-Pu-0.30-0.30(C)-46.60
Ds-Pu-0.30-0.30(C)-69.65
Ds-Pu-0.30-0.30(C)-38.20
Ds-Pu-0.30-0.30(C)-27.90
Ds-Pu-0.30-0.30(C)-12.70
Ds-Pu-0.30-0.30(C)-38.30
Ds-Pu-0.24-0.24-23.55
Ds-Pu-0.24-0.24-28.75
Ds-Pu-0.30-0.30(C)-85.25
Ds-Pu-0.45-0.45-4.15
Ds-Pu-0.45-0.45-92.90
Ds-Pu-0.45-0.45-8.35
Ds-U^-0.40-0.40-5.05
Ds-U^-0.30-0.30-5.05
Ds-U^-0.30-0.30-6.00
Ds-U^-0.70-0.70-0.70
Ds-U^-0.40-0.40-3.00(G)
Ds-U-0.45-0.45-3.00(G)
Ds-U-0.30-0.30-5.70
Ds-U^-0.45-0.45-5.45
Dc^-0.70-0.70-0.70
Dc^-0.80-0.80-0.80
Dc^-1.00-1.00-1.70
Dc^-1.00-1.00-1.00
Dc-M-0.80-0.80-1.45
Dc-M-0.80-0.80-2.00
Dc^-M(C)
Dc^-M-A
Dc-M-E
Dc-M-F
Dc-0.80-0.80-0.80
Dv-Pu-0.24-0.24-0.60
Dv-Pu-0.24-0.24-9.60
Dv-2C-PosSI-(2.00*17.70)-5.00*36.150
Du-φ0.20-59.60(A)
Du-φ0.20-40.00(B)
Du-φ0.20-36.00(B)
Du-φ0.20-58.00(B)
Du-φ0.20-52.00(B)
Du-φ0.20-44.00(B)(38.80(A)
Du-φ0.20-38.80(B)
Du-φ0.20-138.80(A)
Du-0.50-1.00-0.50-80.00
Du-0.50-1.00-0.50-20.20
Du-0.50-1.00-0.50-16.80
Du-φ0.20-81.20(B)
Du-φ0.20-15.10(B)
Du-φ0.20-36.40(B)
Du-φ0.20-28.00(B)
Du-φ0.20-93.05(A)
Du-φ0.70
Du-M-φ0.10-1.00
Du-M-116.60
Du-M-78.45
Du-M-99.30
Du-M-147.60
Du-M-88.30
Du-M-82.00
Du-M-94.20
Du-M-292.00
Du-M-233.15
Du-M-267.50
Du-M-47.90
Du-M-φ0.10-1.00
Du-M-φ0.10-1.00
Du-M-φ0.10-1.00

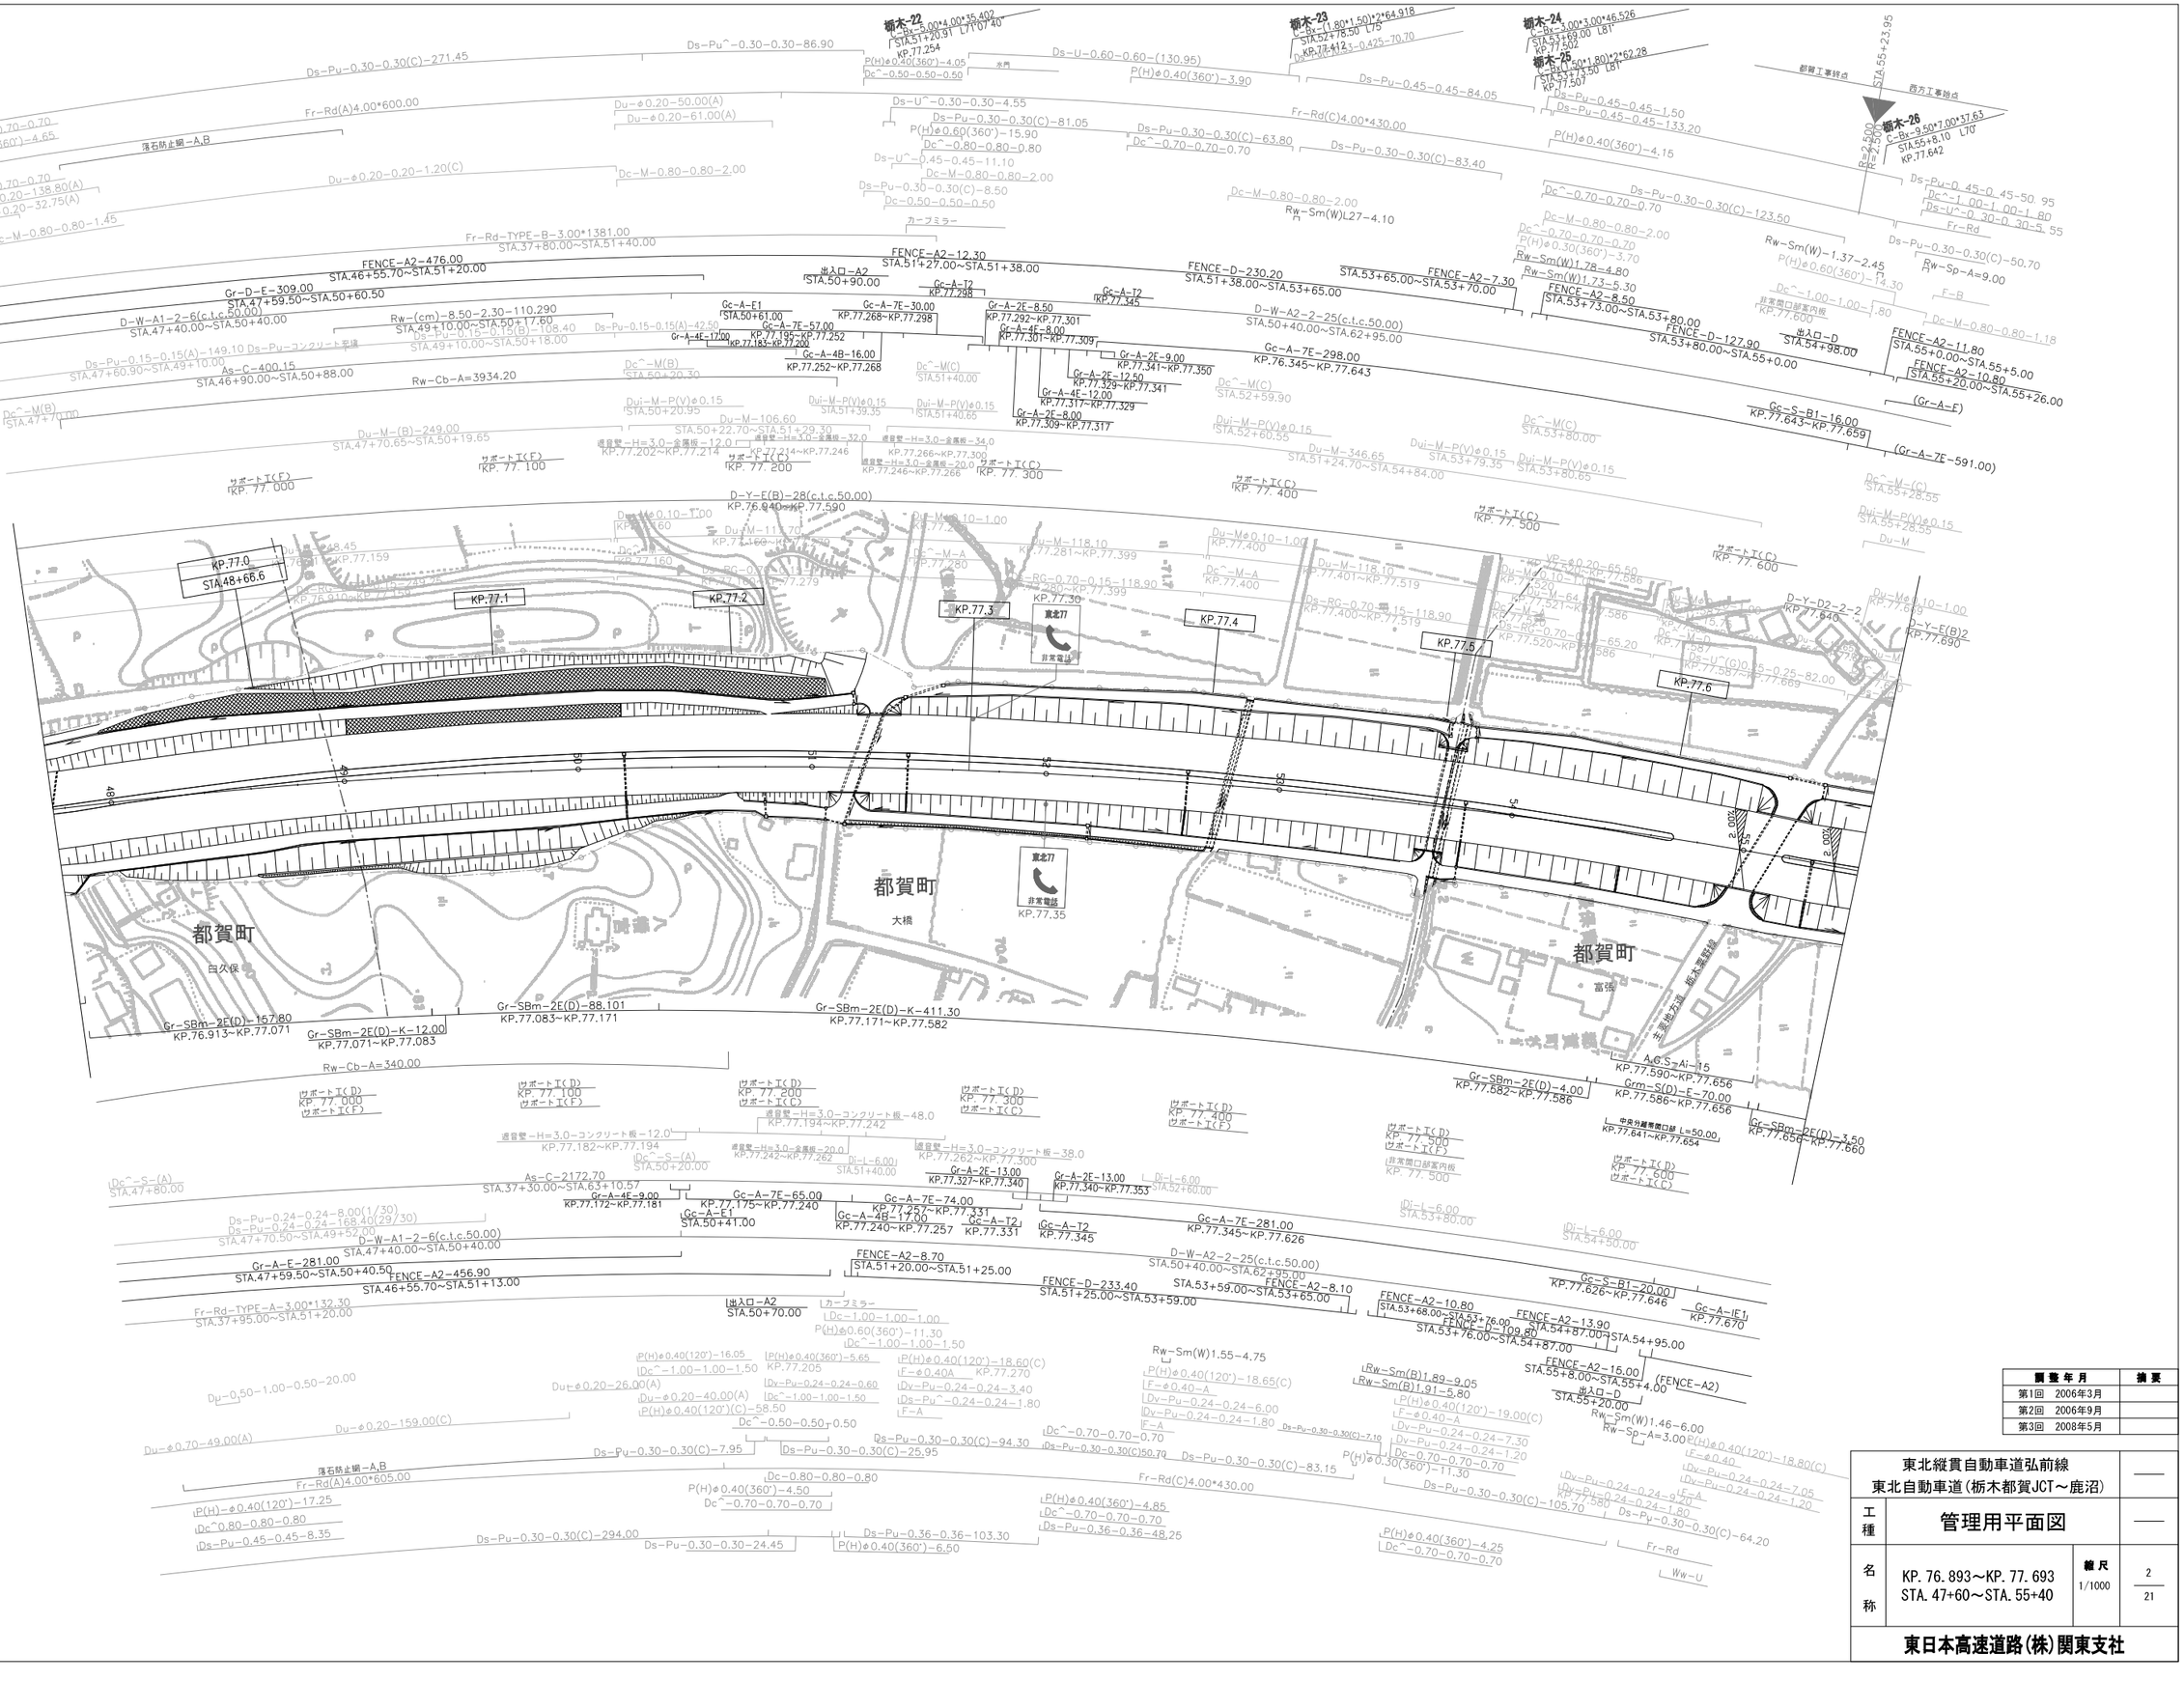
栃木-22
栃木-23
栃木-24
栃木-25
栃木-26
KP.77.0
STA.48+66.6
KP.77.1
KP.77.2
KP.77.3
KP.77.4
KP.77.5
KP.77.6
東北77
非常電話
KP.77.35
都賀町
大橋
都賀町
都賀町
西方工事境点
都賀町工事境点
Gr-SBm-2E(D)-157.80
KP.76.913~KP.77.071
Gr-SBm-2E(D)-K-12.00
KP.77.071~KP.77.083
Gr-SBm-2E(D)-88.101
KP.77.083~KP.77.171
Gr-SBm-2E(D)-K-411.30
KP.77.171~KP.77.582
Gr-SBm-2E(D)-4.00
KP.77.582~KP.77.586
A-G-S-Ai-15
KP.77.590~KP.77.656
Grm-S(D)-E-70.00
KP.77.586~KP.77.656
Gr-SBm-2E(D)-3.50
KP.77.656~KP.77.660
D-Y-E(B)-28(c.t.c.50.00)
KP.76.940~KP.77.590
Rw-Cb-A=340.00
Rw-Cb-A=3934.20
Fr-Rd-TYPE-B-3.00*1381.00
STA.37+80.00~STA.51+40.00
Fr-Rd-TYPE-A-3.00*132.30
STA.37+95.00~STA.51+20.00
Fr-Rd(A)4.00*600.00
Fr-Rd(A)4.00*605.00
Fr-Rd(C)4.00*430.00
落石防止網-A,B
FENCE-A2-476.00
STA.46+55.70~STA.51+20.00
FENCE-A2-12.30
STA.51+27.00~STA.51+38.00
FENCE-A2-456.90
STA.46+55.70~STA.51+13.00
FENCE-A2-8.70
STA.51+20.00~STA.51+25.00
FENCE-D-230.20
STA.51+38.00~STA.53+65.00
FENCE-D-233.40
STA.51+25.00~STA.53+59.00
FENCE-A2-7.30
STA.53+65.00~STA.53+70.00
FENCE-A2-8.10
STA.53+65.00~STA.53+73.00
FENCE-A2-8.50
STA.53+73.00~STA.53+80.00
FENCE-A2-10.80
STA.53+68.00~STA.53+76.00
FENCE-D-109.80
STA.53+76.00~STA.54+87.00
FENCE-A2-13.90
STA.54+87.00~STA.54+95.00
FENCE-D-127.90
STA.53+80.00~STA.55+0.00
FENCE-A2-11.80
STA.55+0.00~STA.55+5.00
FENCE-A2-16.00
STA.55+8.00~STA.55+4.00
(FENCE-A2)
FENCE-A2-10.80
STA.55+20.00~STA.55+26.00
(Gr-A-F)
(Gr-A-ZE-591.00)
D-W-A1-2-6(c.t.c.50.00)
STA.47+40.00~STA.50+40.00
D-W-A2-2-25(c.t.c.50.00)
STA.50+40.00~STA.62+95.00
As-C-400.15
STA.46+90.00~STA.50+88.00
Gr-D-E-309.00
STA.47+59.50~STA.50+60.50
Gr-A-E-281.00
STA.47+59.50~STA.50+40.50
Gr-A-E1
STA.50+41.00
Gc-A-E1
STA.50+61.00
Gc-A-7E-30.00
KP.77.268~KP.77.298
Gc-A-7E-57.00
KP.77.195~KP.77.252
Gc-A-4B-16.00
KP.77.252~KP.77.268
Gc-A-4E-17.00
KP.77.183~KP.77.200
Gc-A-4E-9.00
KP.77.172~KP.77.181
Gc-A-7E-65.00
KP.77.175~KP.77.240
Gc-A-7E-74.00
KP.77.257~KP.77.331
Gc-A-4B-17.00
KP.77.240~KP.77.257
Gc-A-T2
KP.77.298
Gc-A-T2
KP.77.331
Gc-A-T2
KP.77.345
Gc-A-2E-8.50
KP.77.292~KP.77.301
Gc-A-4E-8.00
KP.77.301~KP.77.309
Gc-A-2E-9.00
KP.77.341~KP.77.350
Gc-A-2E-12.50
KP.77.329~KP.77.341
Gr-A-4E-12.00
KP.77.317~KP.77.329
Gc-A-2E-8.00
KP.77.309~KP.77.317
Gc-A-2E-13.00
KP.77.327~KP.77.340
Gr-A-2E-13.00
KP.77.340~KP.77.353
Gc-A-7E-298.00
KP.76.345~KP.77.643
Gc-A-7E-281.00
KP.77.345~KP.77.626
Gc-S-B1-16.00
KP.77.643~KP.77.659
Gc-S-B1-20.00
KP.77.626~KP.77.646
Gc-A-1E1
KP.77.670
出入口-A2
STA.50+90.00
出入口-A2
STA.50+70.00
出入口-D
STA.54+98.00
出入口-D
STA.55+20.00
カーブミラー
サポート工(F)
KP. 77. 000
サポート工(F)
KP. 77. 100
サポート工(C)
KP. 77. 200
サポート工(C)
KP. 77. 300
サポート工(C)
KP. 77. 400
サポート工(C)
KP. 77. 500
サポート工(C)
KP. 77. 600
非常用口部室内板
KP. 77. 500
非常用口部室内板
KP.77.600
中央分離帯開口部 L=50.00
KP.77.641~KP.77.654
Rw-Sm(W)L27-4.10
Rw-Sm(W)1.37-2.45
Rw-Sm(W)1.78-4.80
Rw-Sm(W)1.73-5.30
Rw-Sm(W)1.55-4.75
Rw-Sm(W)1.46-6.00
Rw-Sm(B)1.89-9.05
Rw-Sm(B)1.91-5.80
Rw-Sp-A=9.00
Rw-Sp-A=3.00
Ds-Pu-0.30-0.30(C)-271.45
Ds-Pu^-0.30-0.30-86.90
Ds-U-0.60-0.60-(130.95)
Ds-Pu-0.45-0.45-84.05
Ds-Pu-0.45-0.45-1.50
Ds-Pu-0.45-0.45-133.20
Ds-Pu-0.45-0.45-50.95
Ds-U^-0.30-0.30-5.55
Ds-Pu-0.30-0.30(C)-63.80
Ds-Pu-0.30-0.30(C)-83.40
Ds-Pu-0.30-0.30(C)-123.50
Ds-Pu-0.30-0.30(C)-50.70
Ds-Pu-0.15-0.15(A)-42.50
Ds-Pu-0.15-0.15(A)-149.10
Ds-Pu-0.15-0.15(B)-108.40
Ds-Pu-0.24-0.24-8.00(1/30)
Ds-Pu-0.24-0.24-168.40(29/30)
Ds-Pu-0.30-0.30(C)-7.95
Ds-Pu-0.30-0.30(C)-25.95
Ds-Pu-0.30-0.30(C)-94.30
Ds-Pu-0.30-0.30(C)-83.15
Ds-Pu-0.30-0.30(C)-105.70
Ds-Pu-0.30-0.30(C)-64.20
Ds-Pu-0.30-0.30(C)-294.00
Ds-Pu-0.30-0.30-24.45
Ds-Pu-0.36-0.36-103.30
Ds-Pu-0.36-0.36-48.25
Ds-Pu-0.45-0.45-8.35
Dc^-0.70-0.70-0.70
P(H)φ0.40(360°)-4.65
Dc^-0.70-0.70-0.70
Du-φ0.20-138.80(A)
Du-φ0.20-32.75(A)
Dc^-M-0.80-0.80-1.45
Du-φ0.20-0.20-1.20(C)
Du-φ0.20-50.00(A)
Du-φ0.20-61.00(A)
Dc^-M-0.80-0.80-2.00
Ds-U^-0.45-0.45-11.10
Ds-Pu-0.30-0.30(C)-8.50
Dc-0.50-0.50-0.50
Dc^-M(B)
STA.47+70.00
Dc^-M(B)
STA.50+20.30
Du-M-(B)-249.00
STA.47+70.65~STA.50+19.65
Dui-M-P(V)φ0.15
STA.50+20.95
Du-M-106.60
STA.50+22.70~STA.51+29.30
Dui-M-P(V)φ0.15
STA.51+39.35
Dui-M-P(V)φ0.15
STA.51+40.65
Dc^-M(C)
STA.51+40.00
Dui-M-P(V)φ0.15
STA.52+60.55
Du-M-346.65
STA.51+24.70~STA.54+84.00
Dui-M-P(V)φ0.15
STA.53+79.35
Dui-M-P(V)φ0.15
STA.53+80.65
Dc^-M(C)
STA.52+59.90
Dc^-M(C)
STA.53+80.00
Dc^-M(C)
STA.53+28.55
Dui-M-P(V)φ0.15
STA.55+28.55
Du-M
Du-M-118.10
KP.77.281~KP.77.399
Du-M-118.10
KP.77.401~KP.77.519
Du-M-64
KP.77.521~KP.77.586
Du-M-65.20
KP.77.587~KP.77.669
Du-M-1.00
KP.77.669
Du-M-φ0.10-1.00
KP.77.400
Du-M-φ0.10-1.00
KP.77.160
Du-M-φ0.10-1.00
KP.77.160
Du-M-φ0.10-1.00
KP.77.160

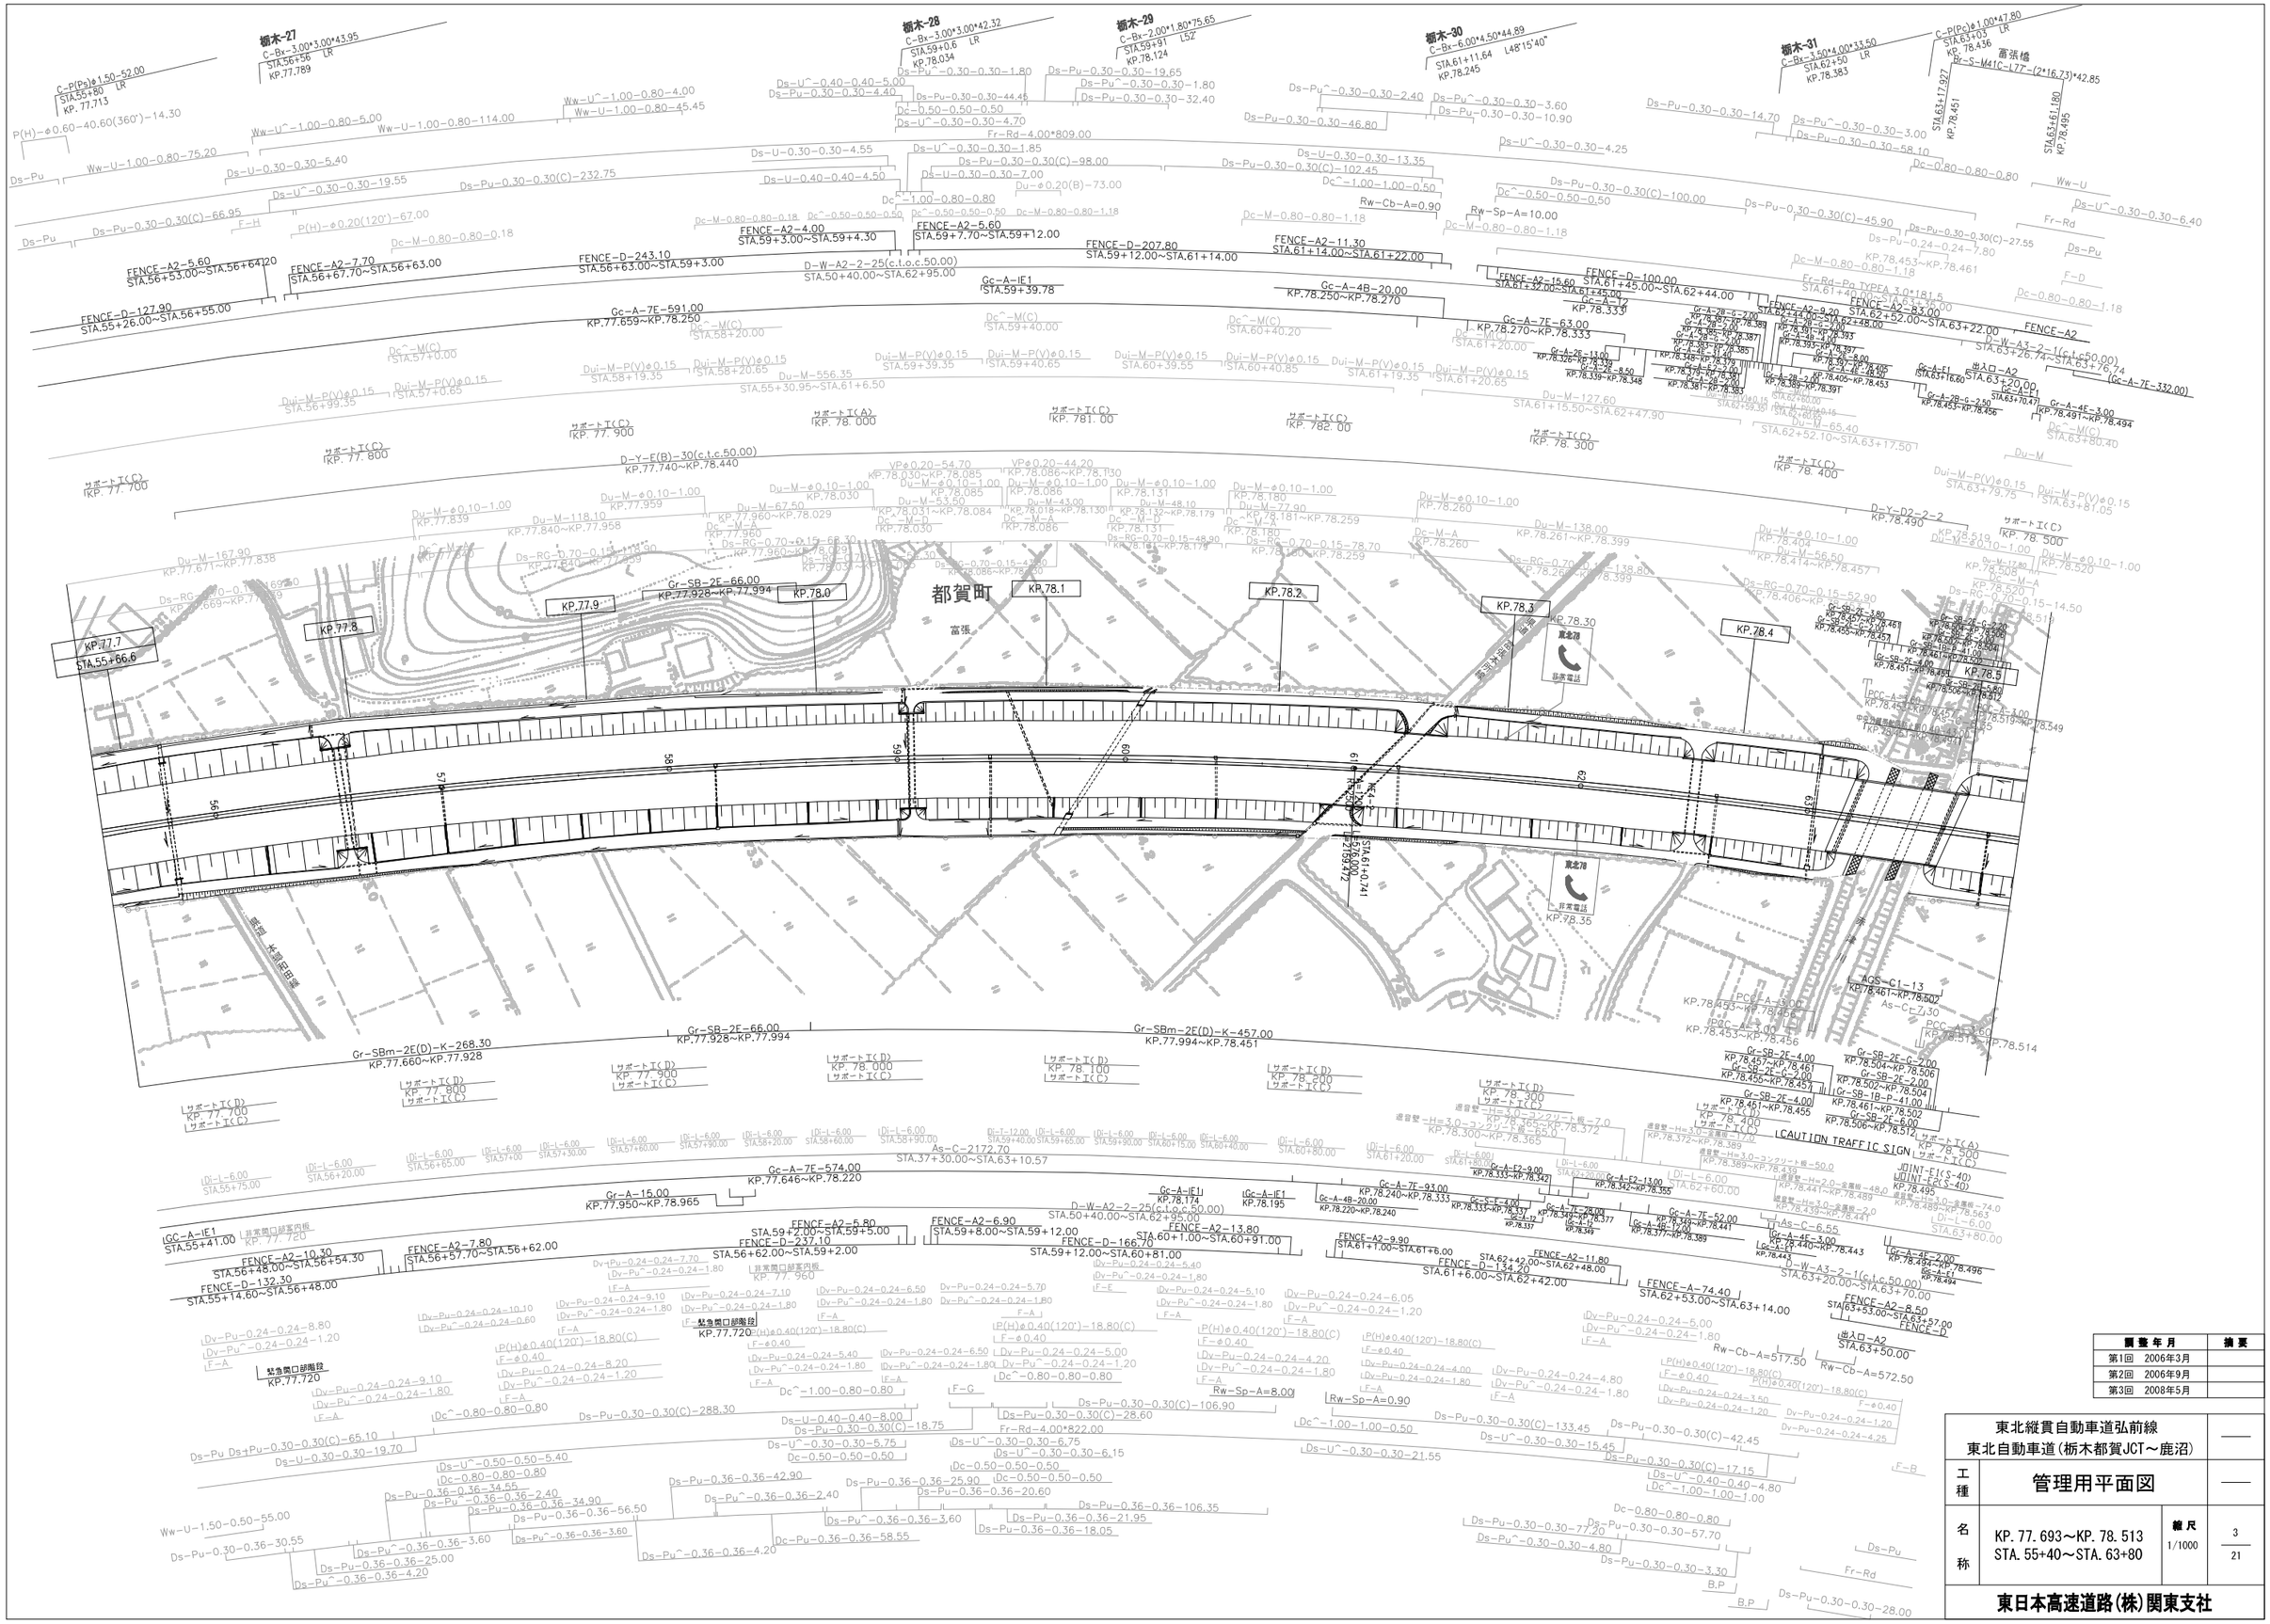

調整年月	摘要
第1回 2006年3月	
第2回 2006年9月	
第3回 2008年5月	

東北縦貫自動車道弘前線
東北自動車道(栃木都賀JCT～鹿沼)

工種：管理用平面図

名称：KP. 77. 693～KP. 78. 513
STA. 55+40～STA. 63+80

縮尺 1/1000

3/21

東日本高速道路(株)関東支社

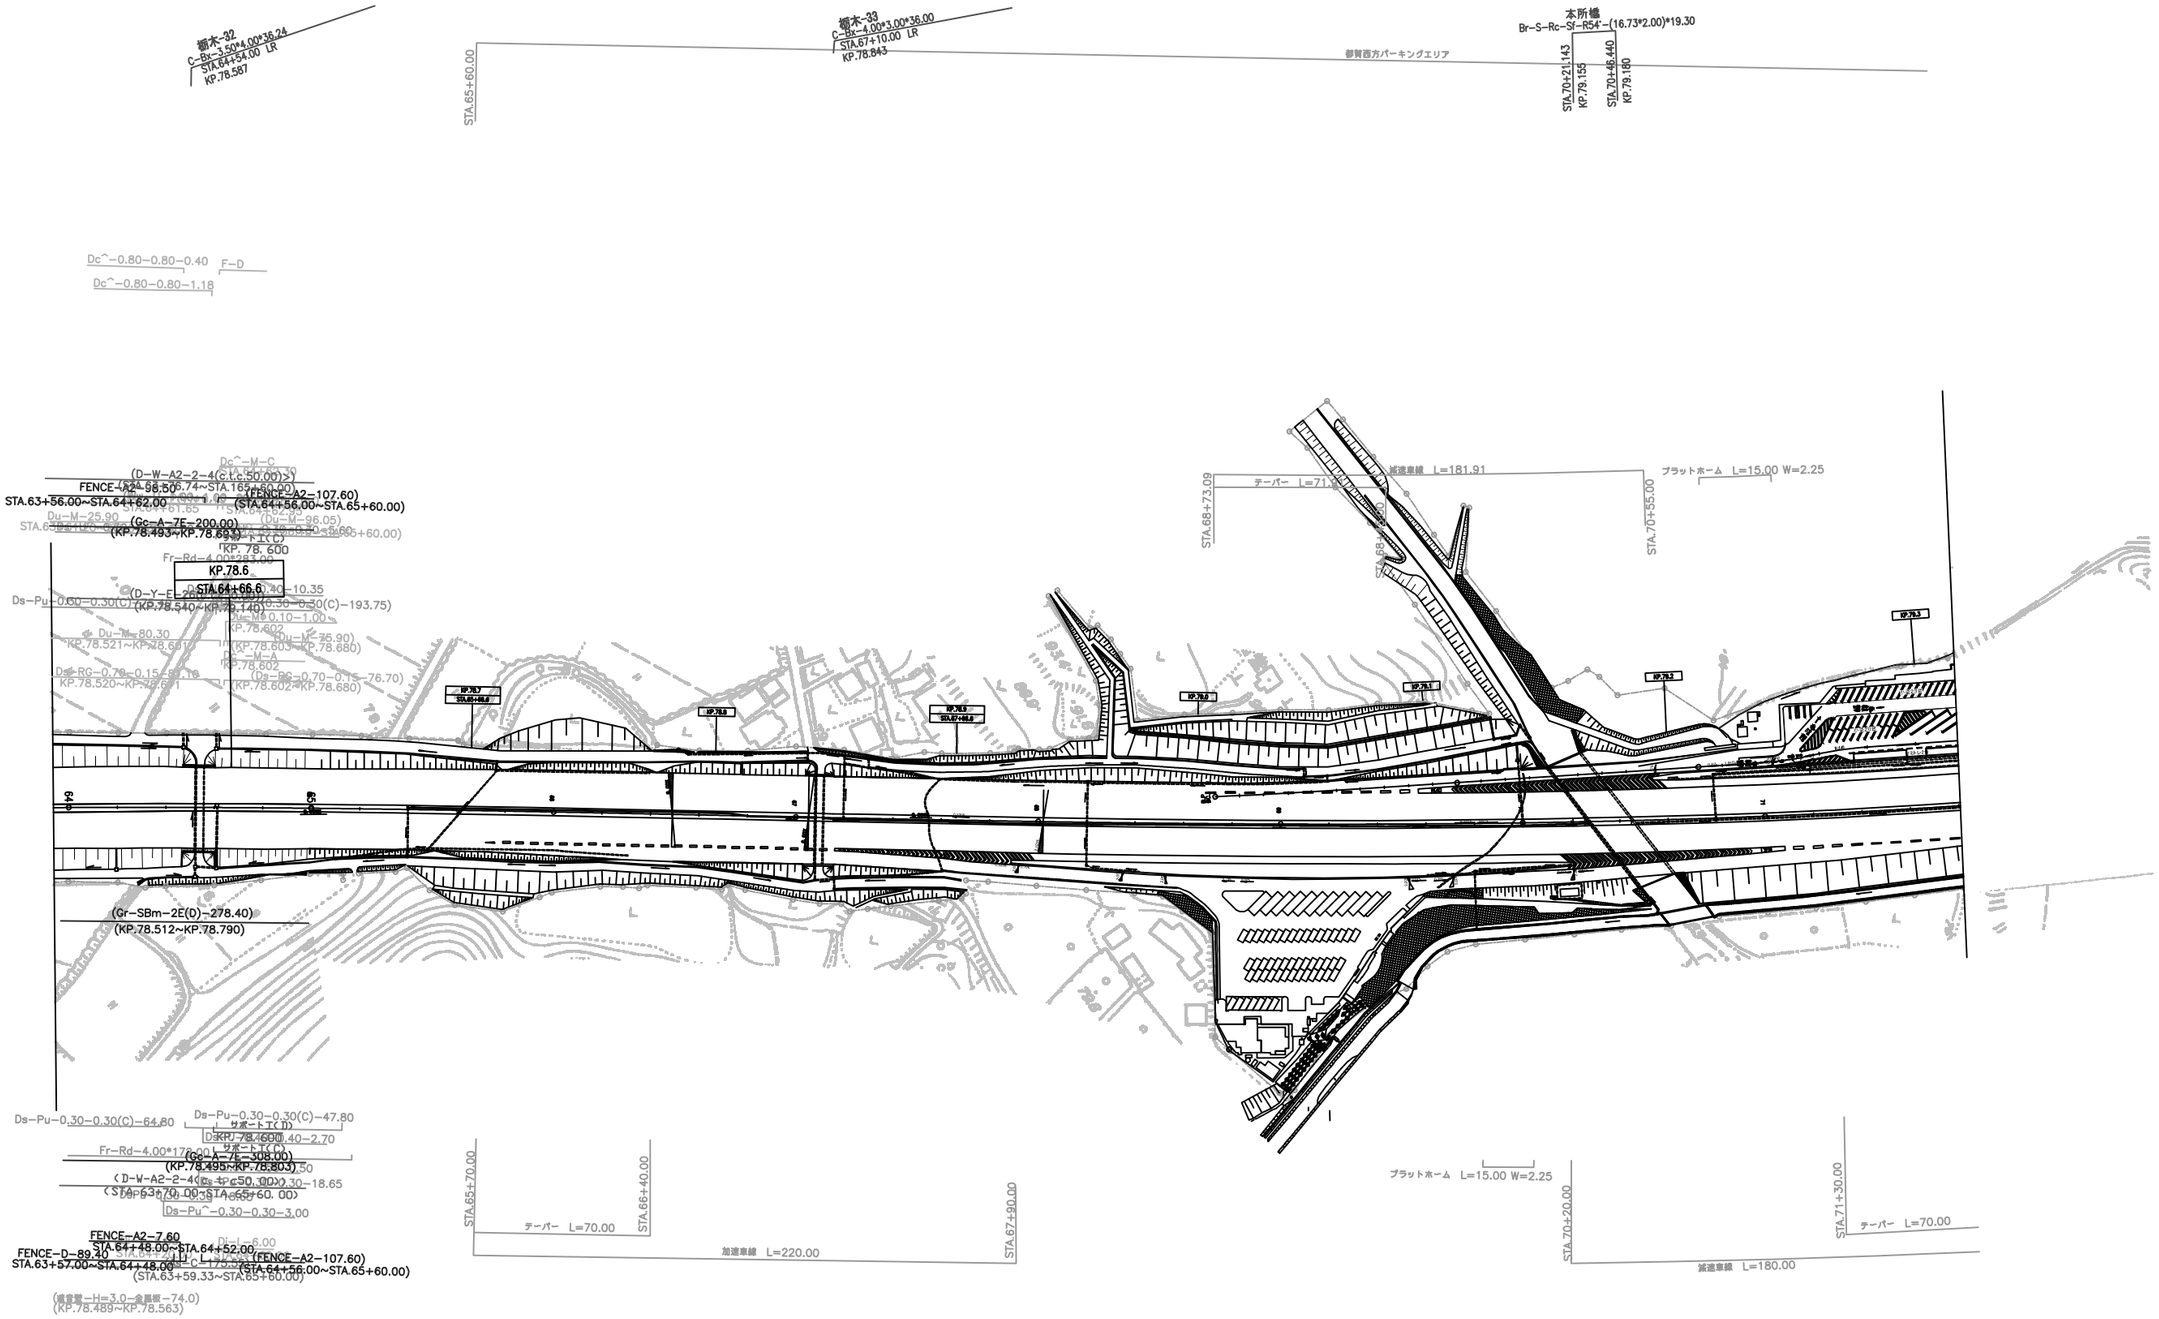

調整年月	摘要
第1回 2006年3月	
第2回 2006年9月	
第3回 2012年5月	
第4回 2013年2月	
第5回 2019年3月	

東北縦貫自動車道弘前線
東北自動車道(栃木都賀JCT～鹿沼)

工種：管理用平面図

名称：KP. 78. 513～KP. 79. 313
STA. 63+80～STA. 71+80

縮尺 1/1000

4/21

東日本高速道路(株)関東支社

東北縦貫自動車道弘前線
東北自動車道(栃木都賀JCT～鹿沼)

工種	管理用平面図		
名称	KP. 79. 313～KP. 80. 133 STA. 71+80～STA. 80+00	縮尺 1/1000	5/21

東日本高速道路(株)関東支社

調整年月	摘要
第2回 2006年9月	
第3回 2008年5月	
第4回 2009年5月	
第5回 2012年5月	
第6回 2019年3月	

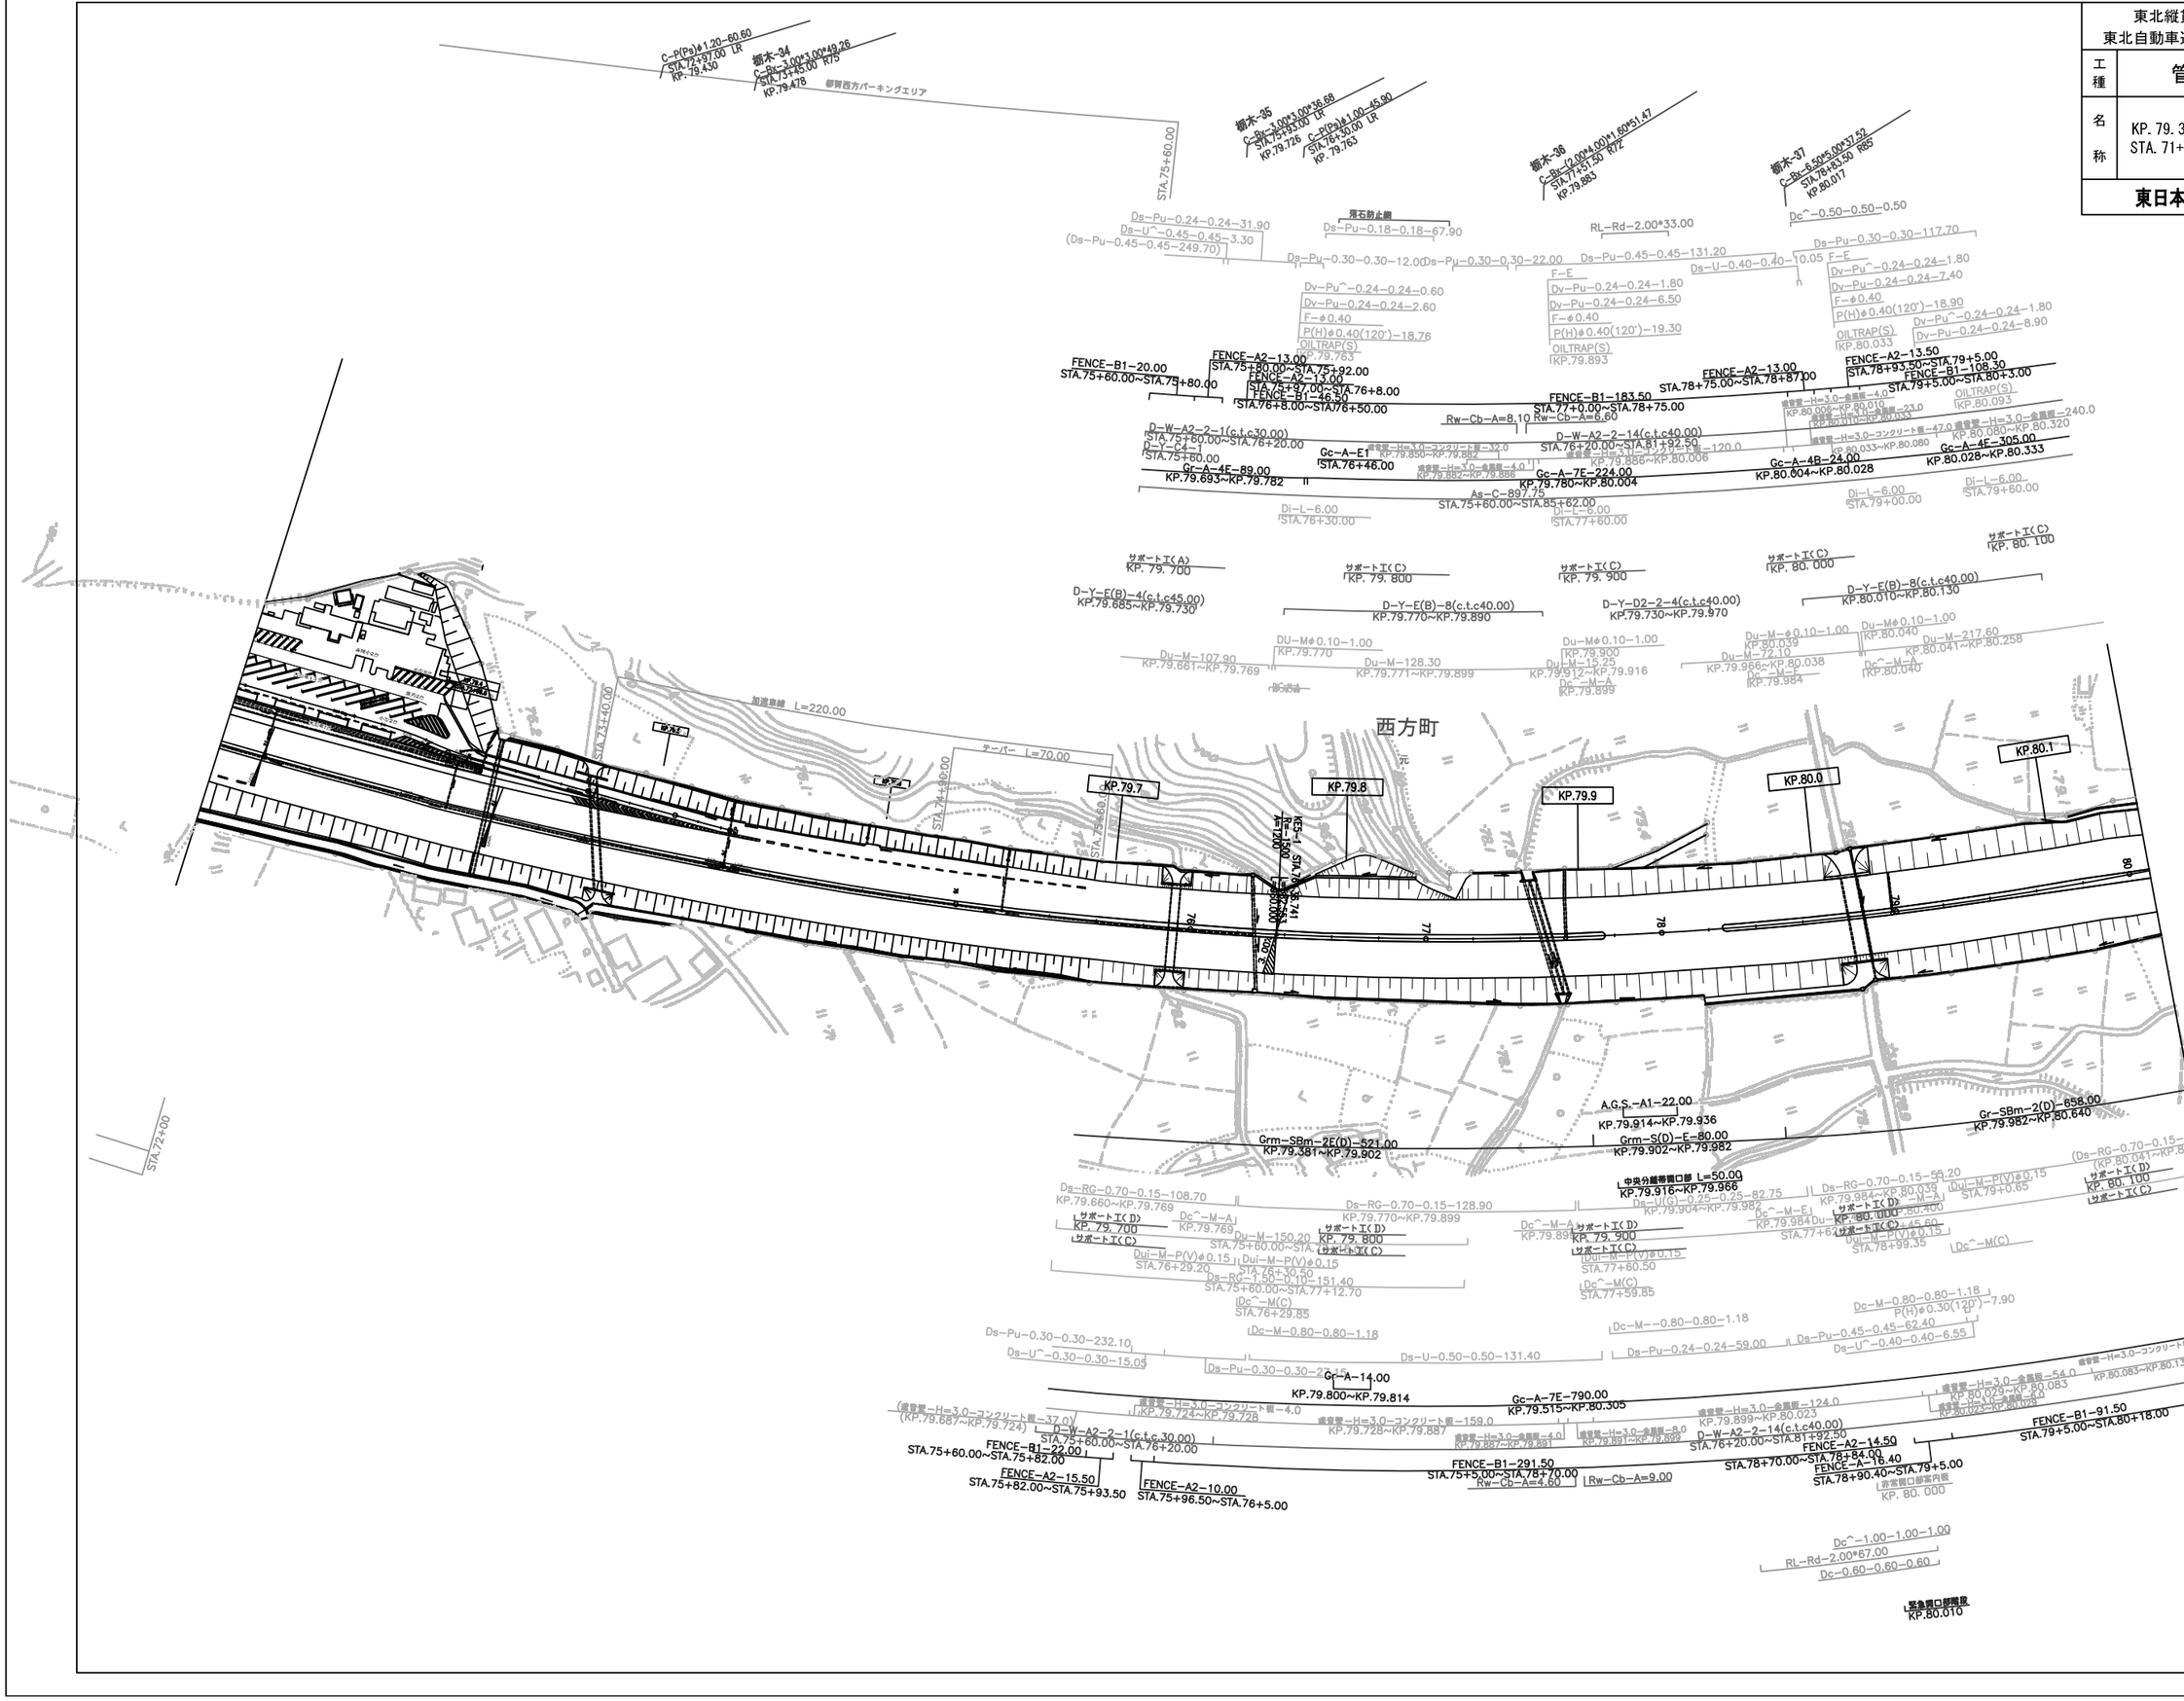

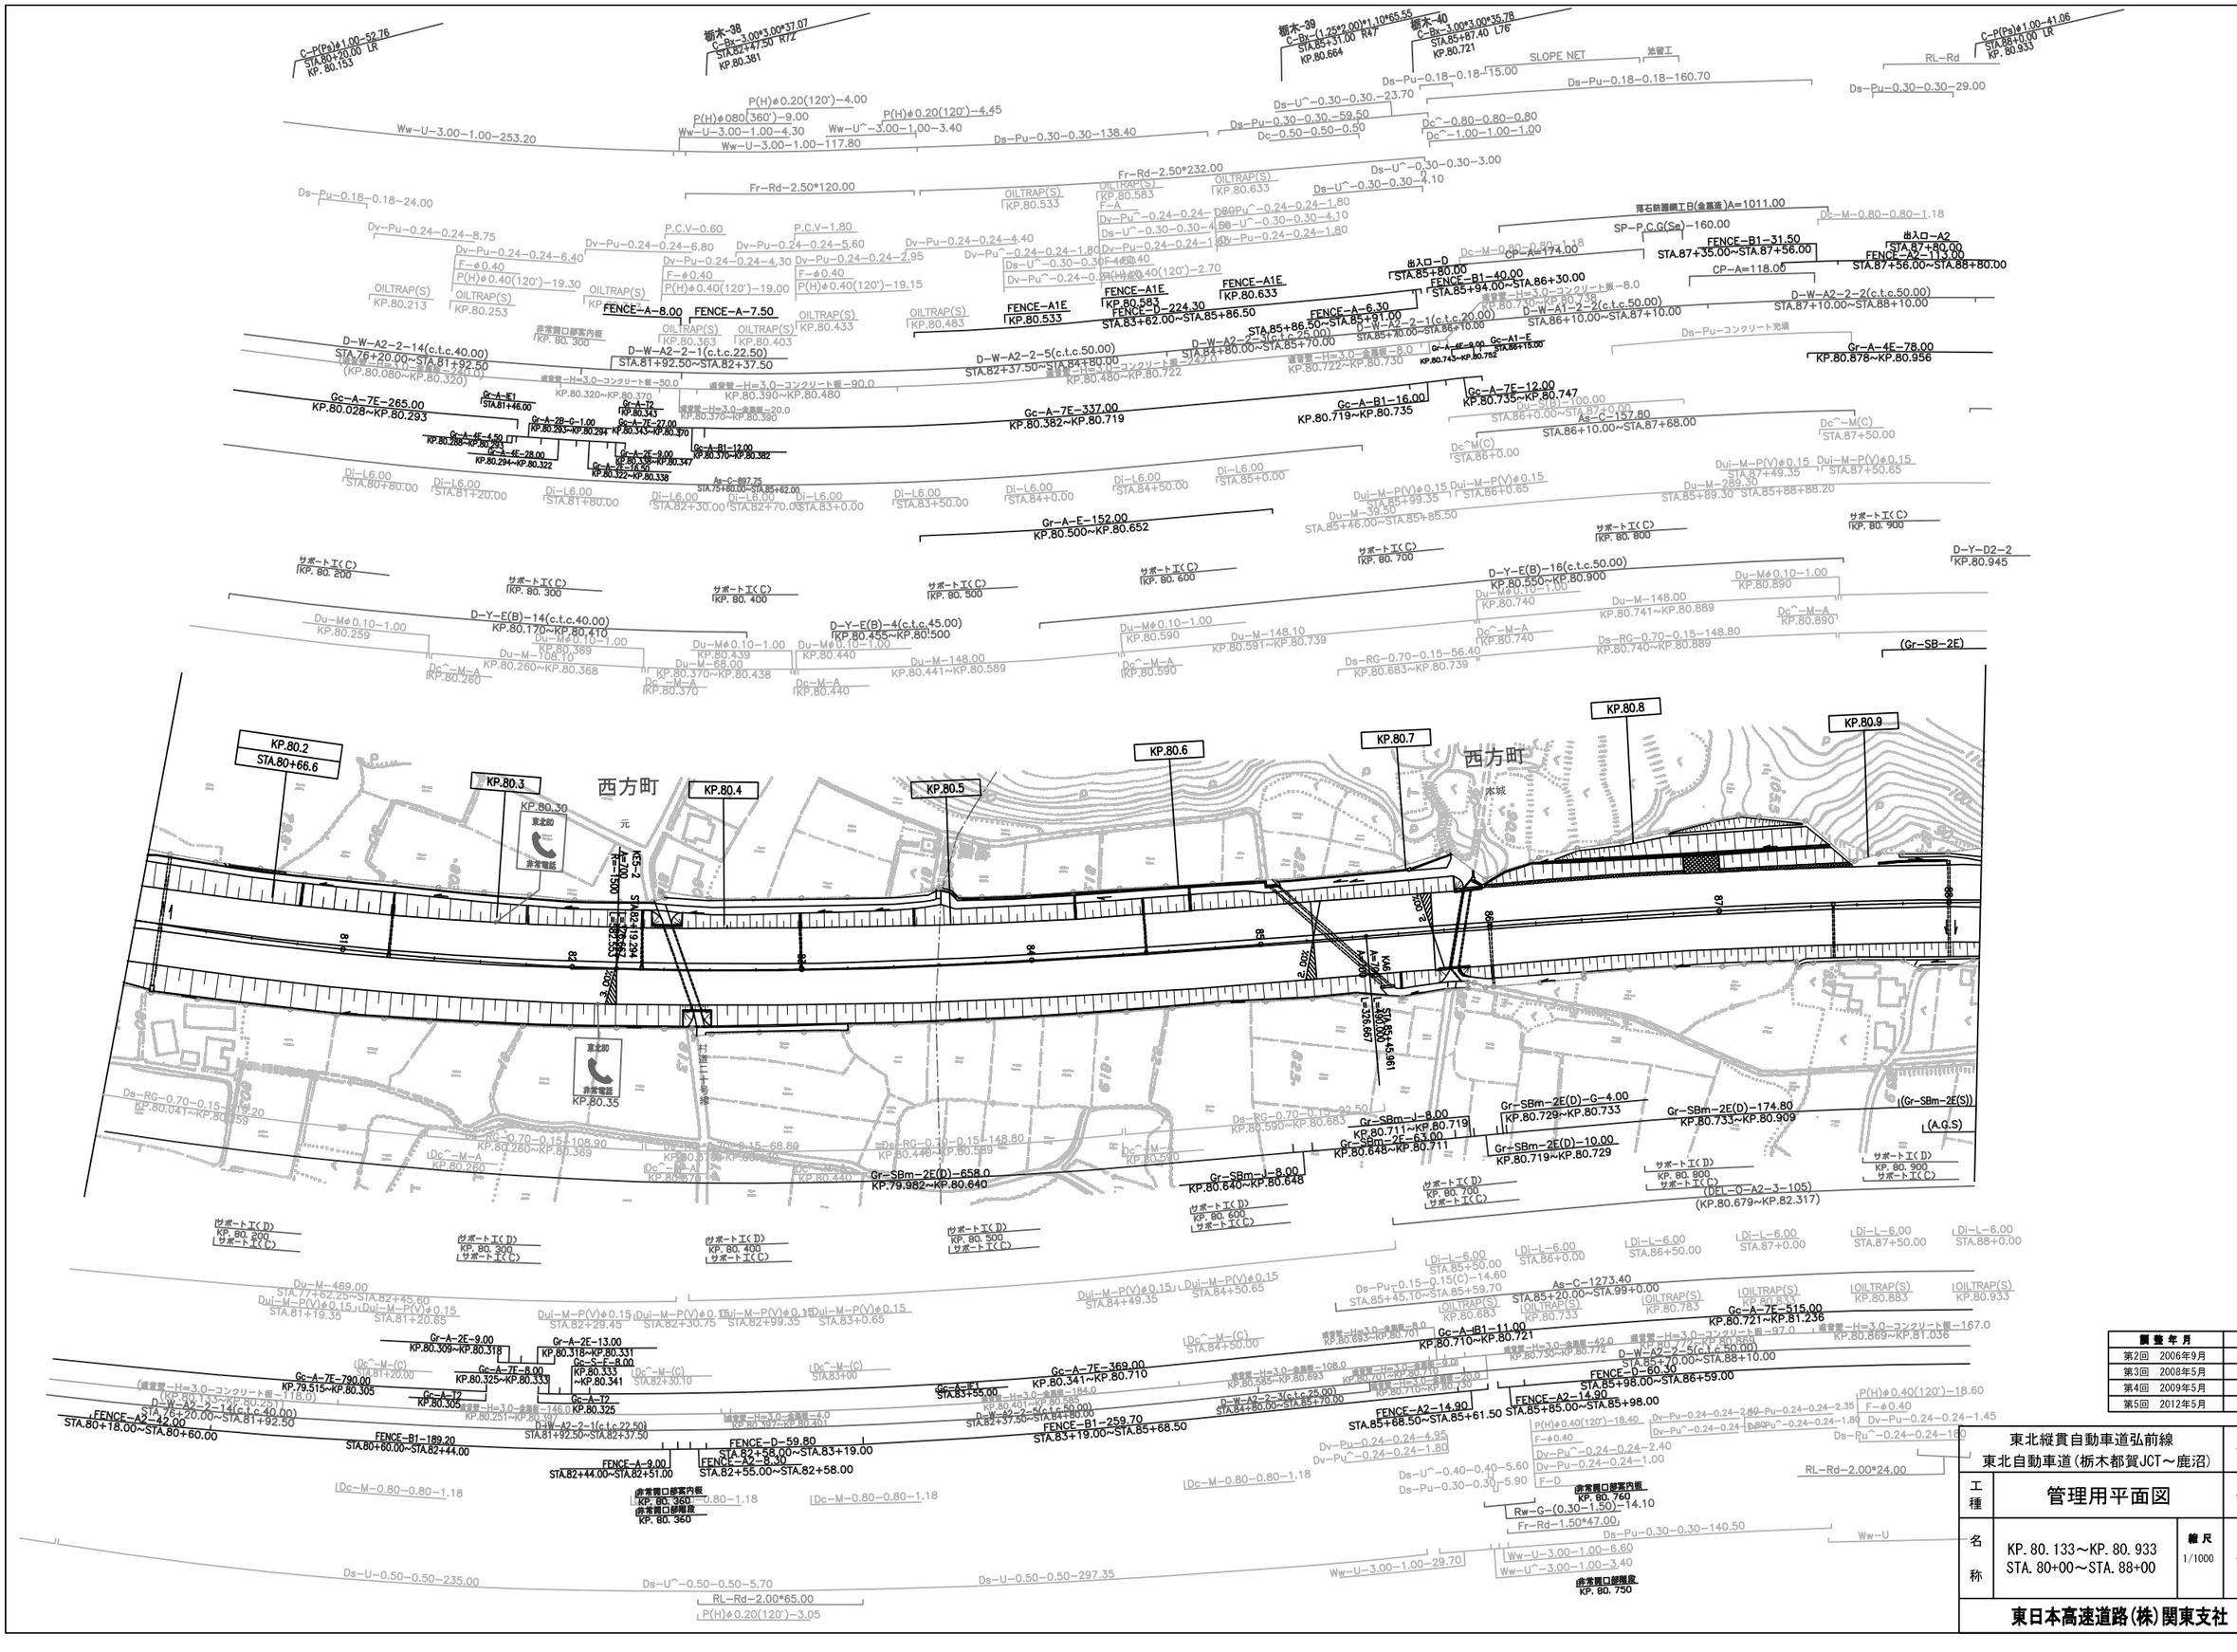

調整年月	摘要
第2回 2006年9月	
第3回 2008年5月	
第4回 2009年5月	
第5回 2012年5月	

東北縦貫自動車道弘前線
東北自動車道(栃木都賀JCT～鹿沼)

工種	管理用平面図		
名称	KP. 80. 133～KP. 80. 933 STA. 80+00～STA. 88+00	縮尺 1/1000	6/21

東日本高速道路(株)関東支社

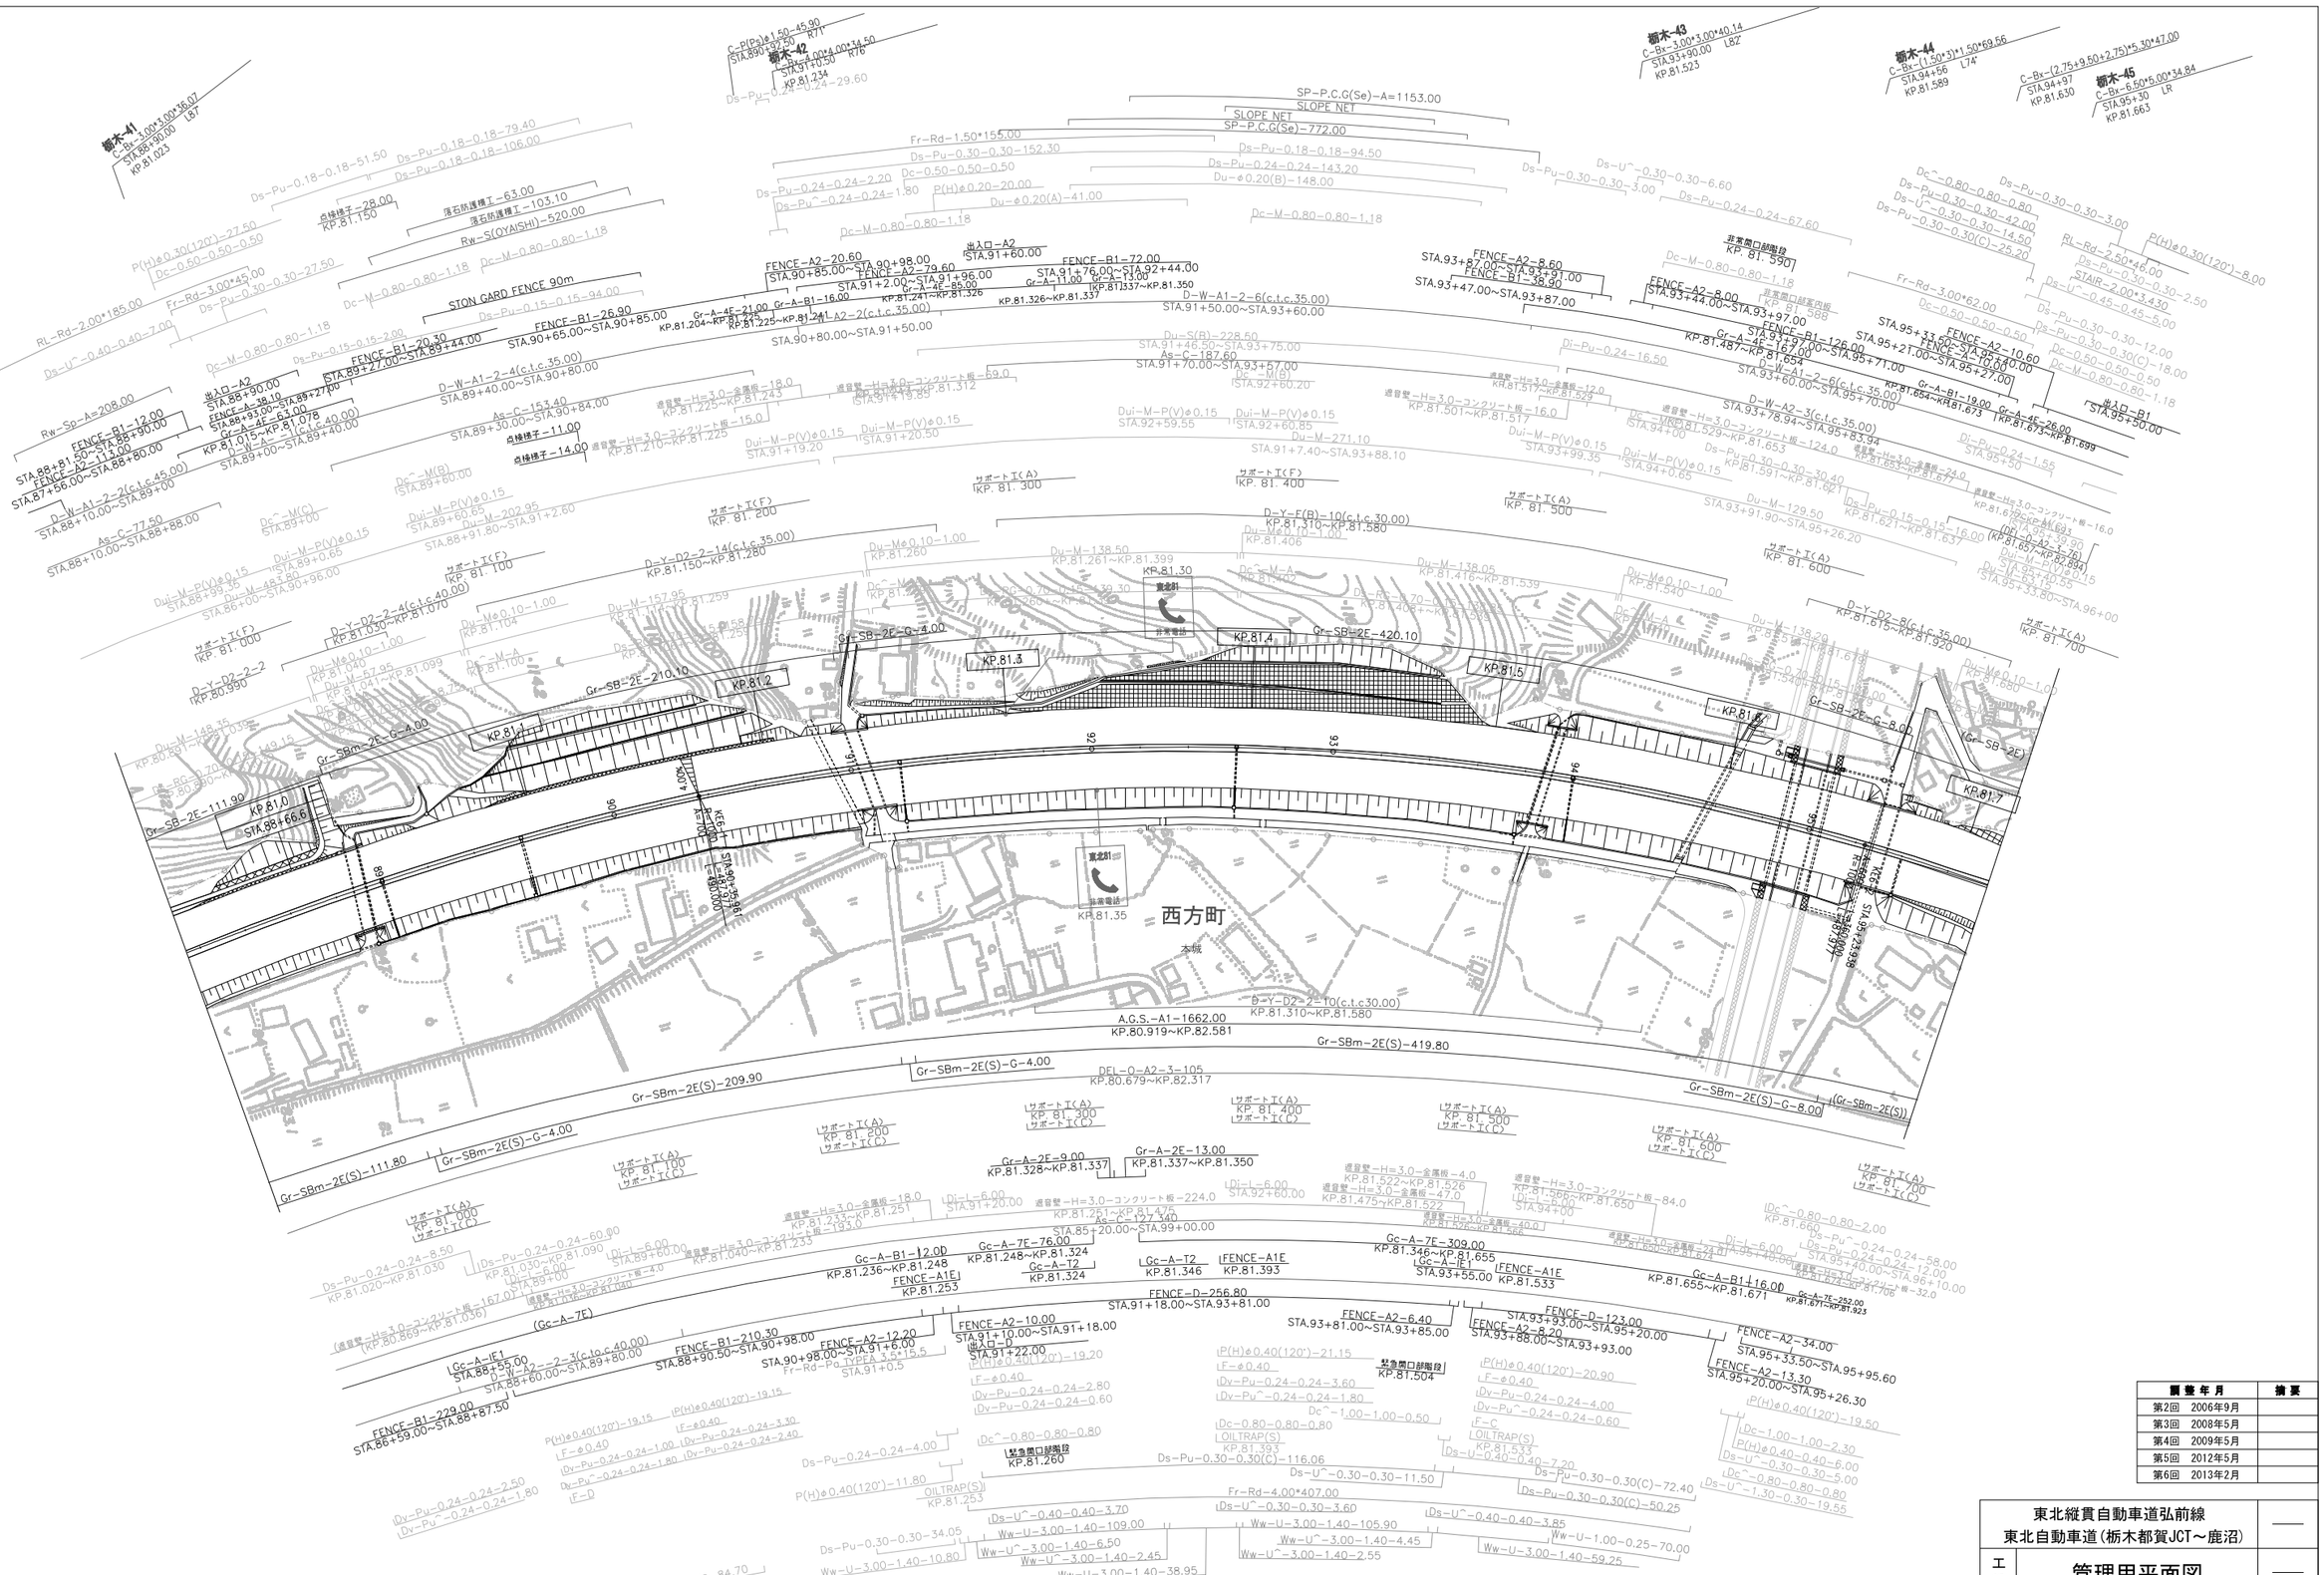

調整年月	摘要
第2回 2006年9月	
第3回 2008年5月	
第4回 2009年5月	
第5回 2012年5月	
第6回 2013年2月	

東北縦貫自動車道弘前線 東北自動車道(栃木都賀JCT～鹿沼)			——
工種	管理用平面図		——
名称	KP. 80. 933～KP. 81. 693 STA. 88+00～STA. 95+60	縮尺 1/1000	7 21
東日本高速道路(株)関東支社			

東北縦貫自動車道弘前線
東北自動車道(栃木都賀JCT～鹿沼)

工種	管理用平面図		
名称	KP. 81. 693～KP. 82. 413 STA. 95. 60～STA. 102. 80	縮尺 1/1000	8 21

東日本高速道路(株)関東支社

調整年月	摘要
第2回 2006年9月	
第3回 2008年5月	
第4回 2009年5月	
第5回 2012年5月	

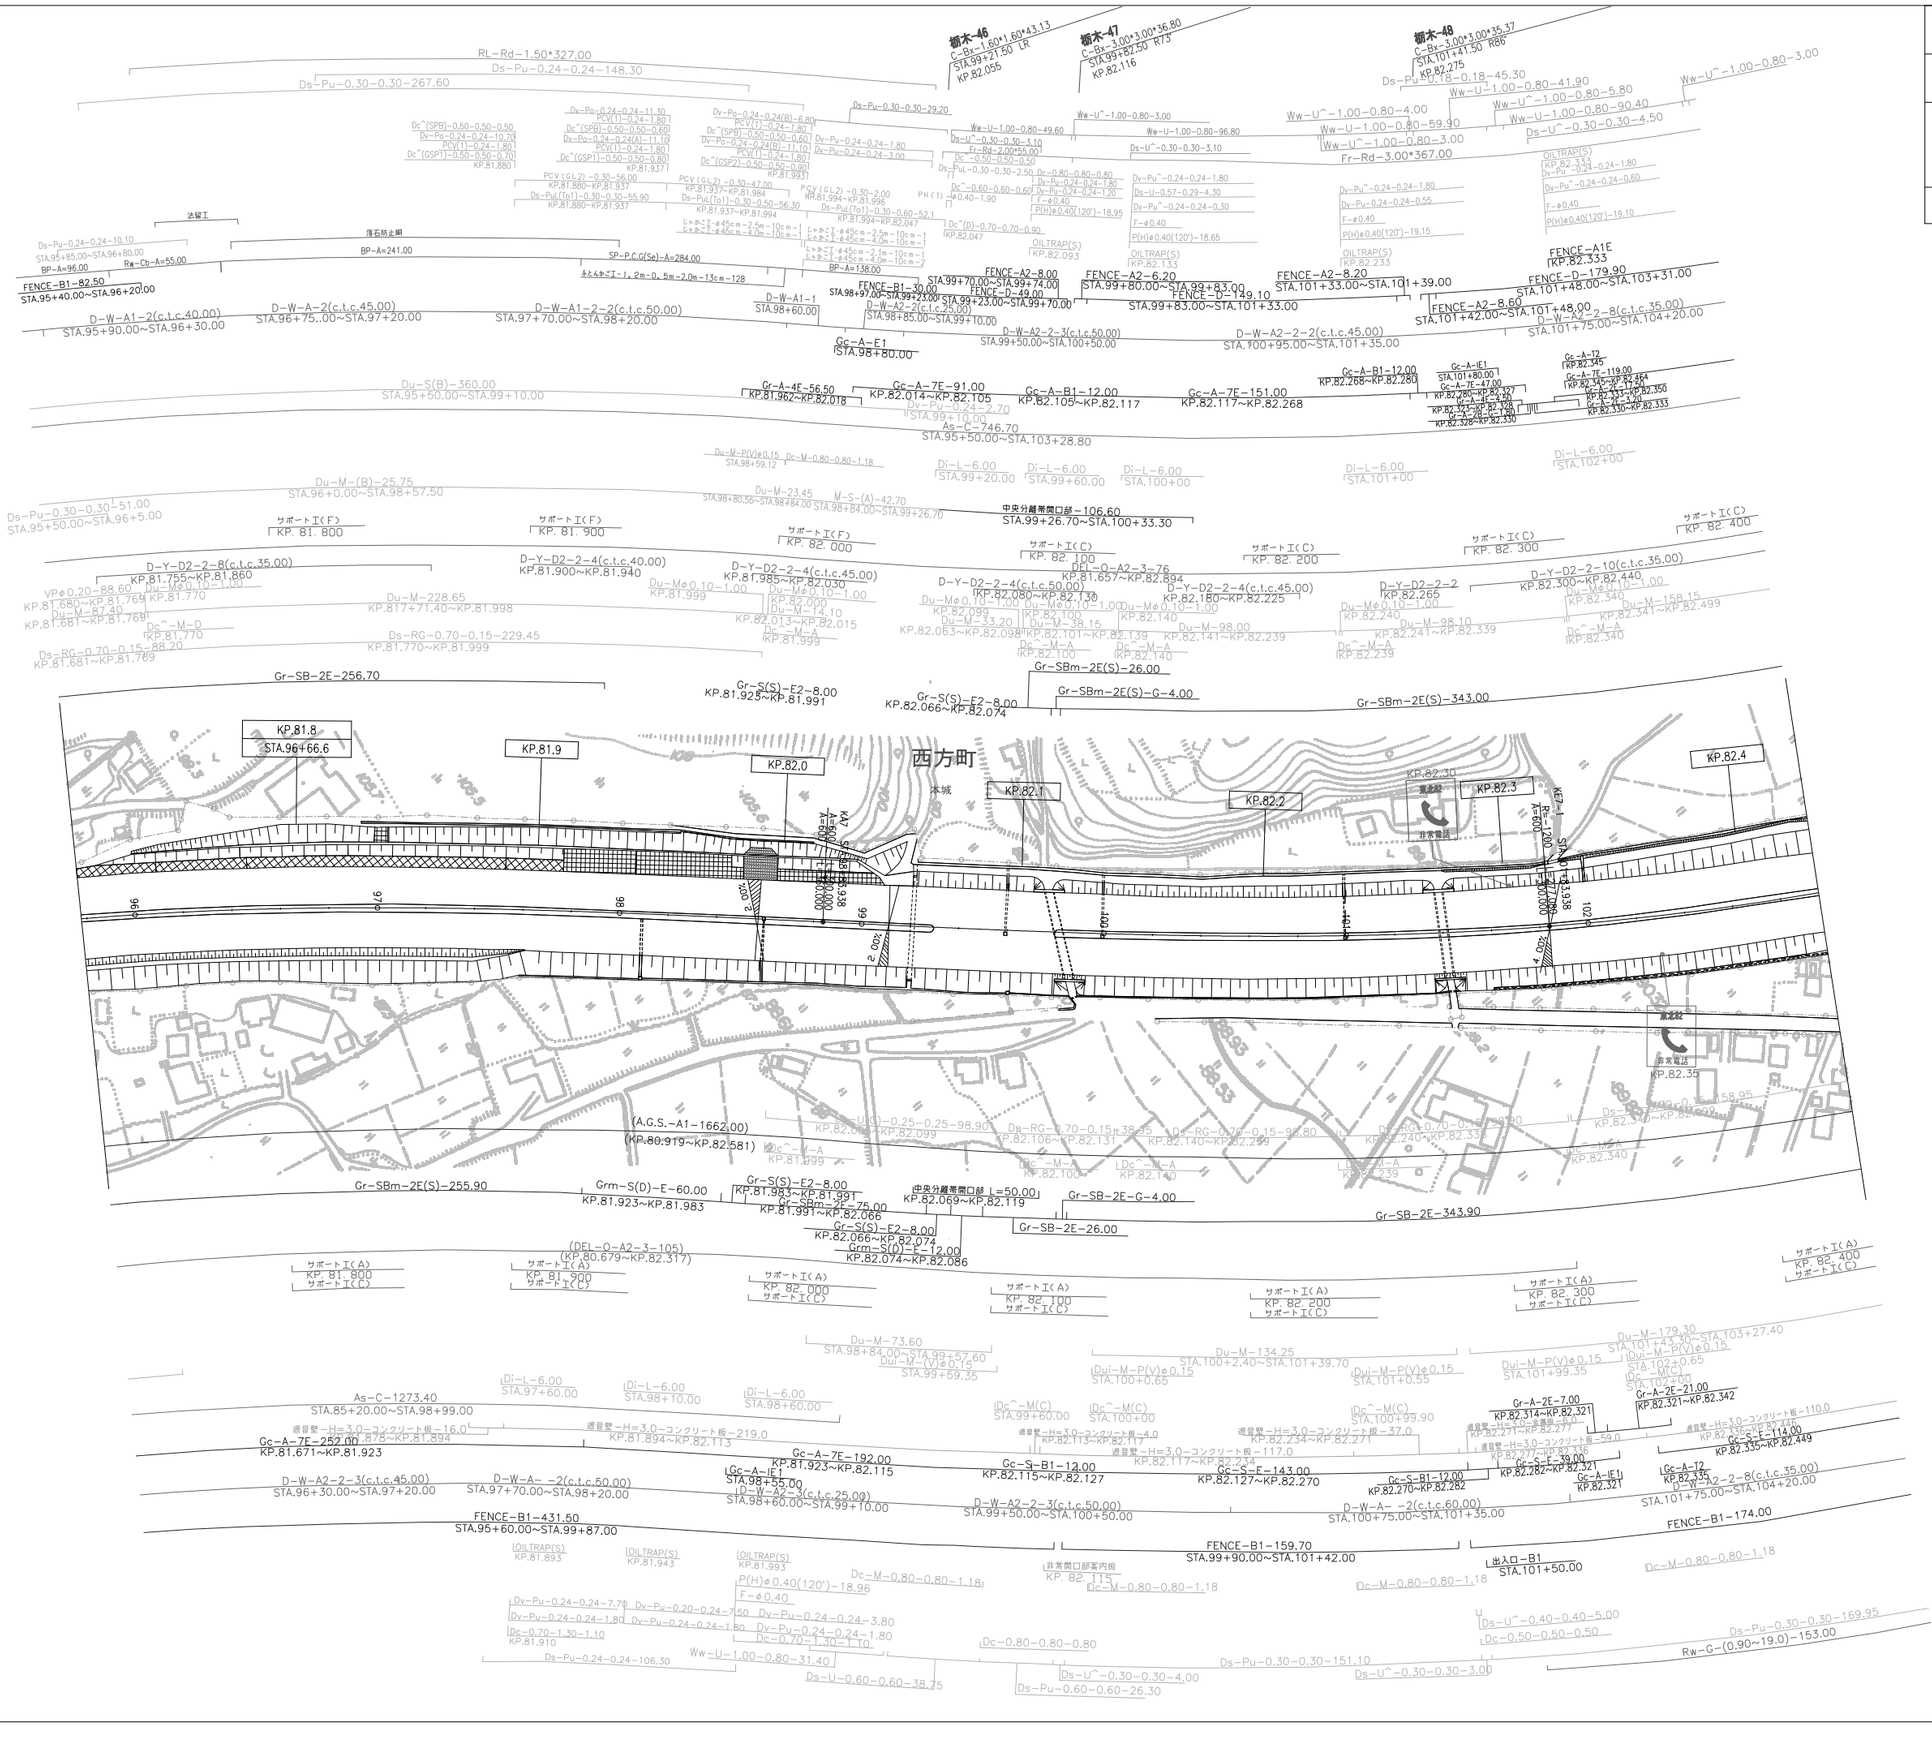

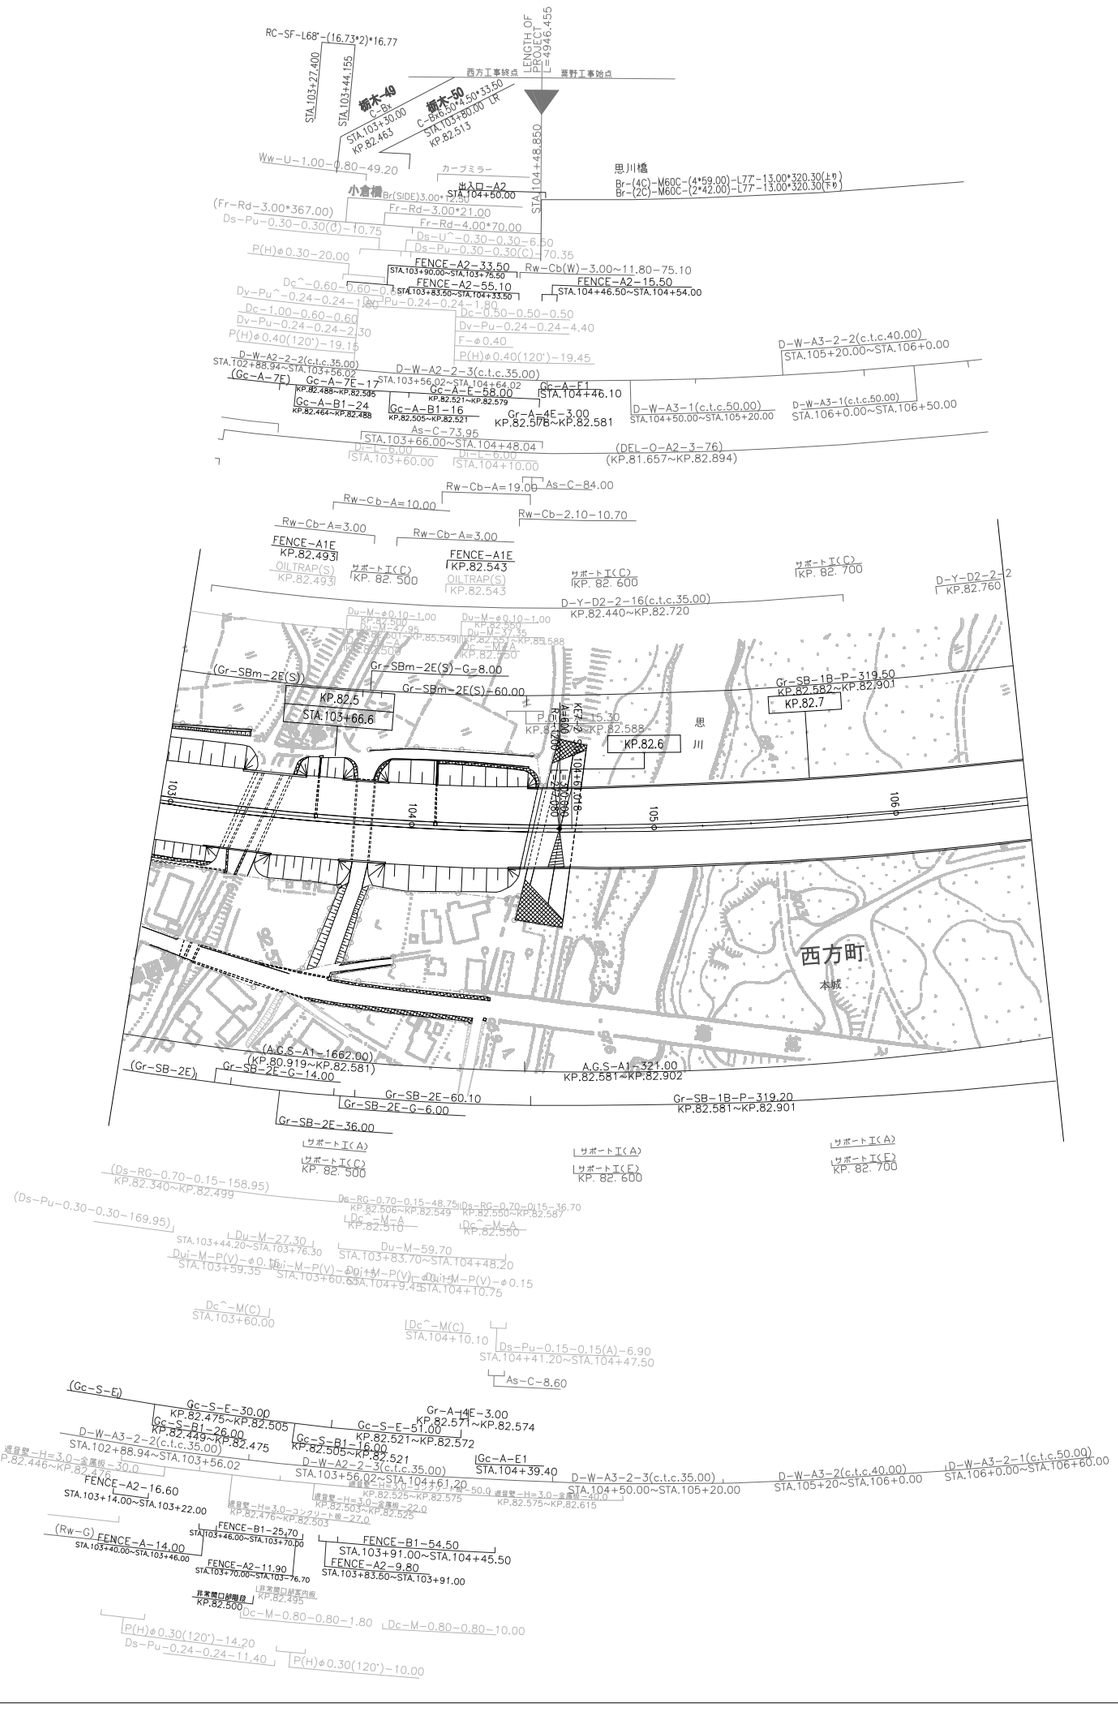

調整年月	摘要
第2回 2006年9月	
第3回 2008年5月	
第4回 2009年5月	
第5回 2012年5月	

東北縦貫自動車道弘前線
東北自動車道(栃木都賀JCT～鹿沼)

工種：管理用平面図

名称：KP. 82. 413～KP. 82. 733
STA. 102+80～STA. 106+00

縮尺：1/1000

9
21

東日本高速道路(株)関東支社

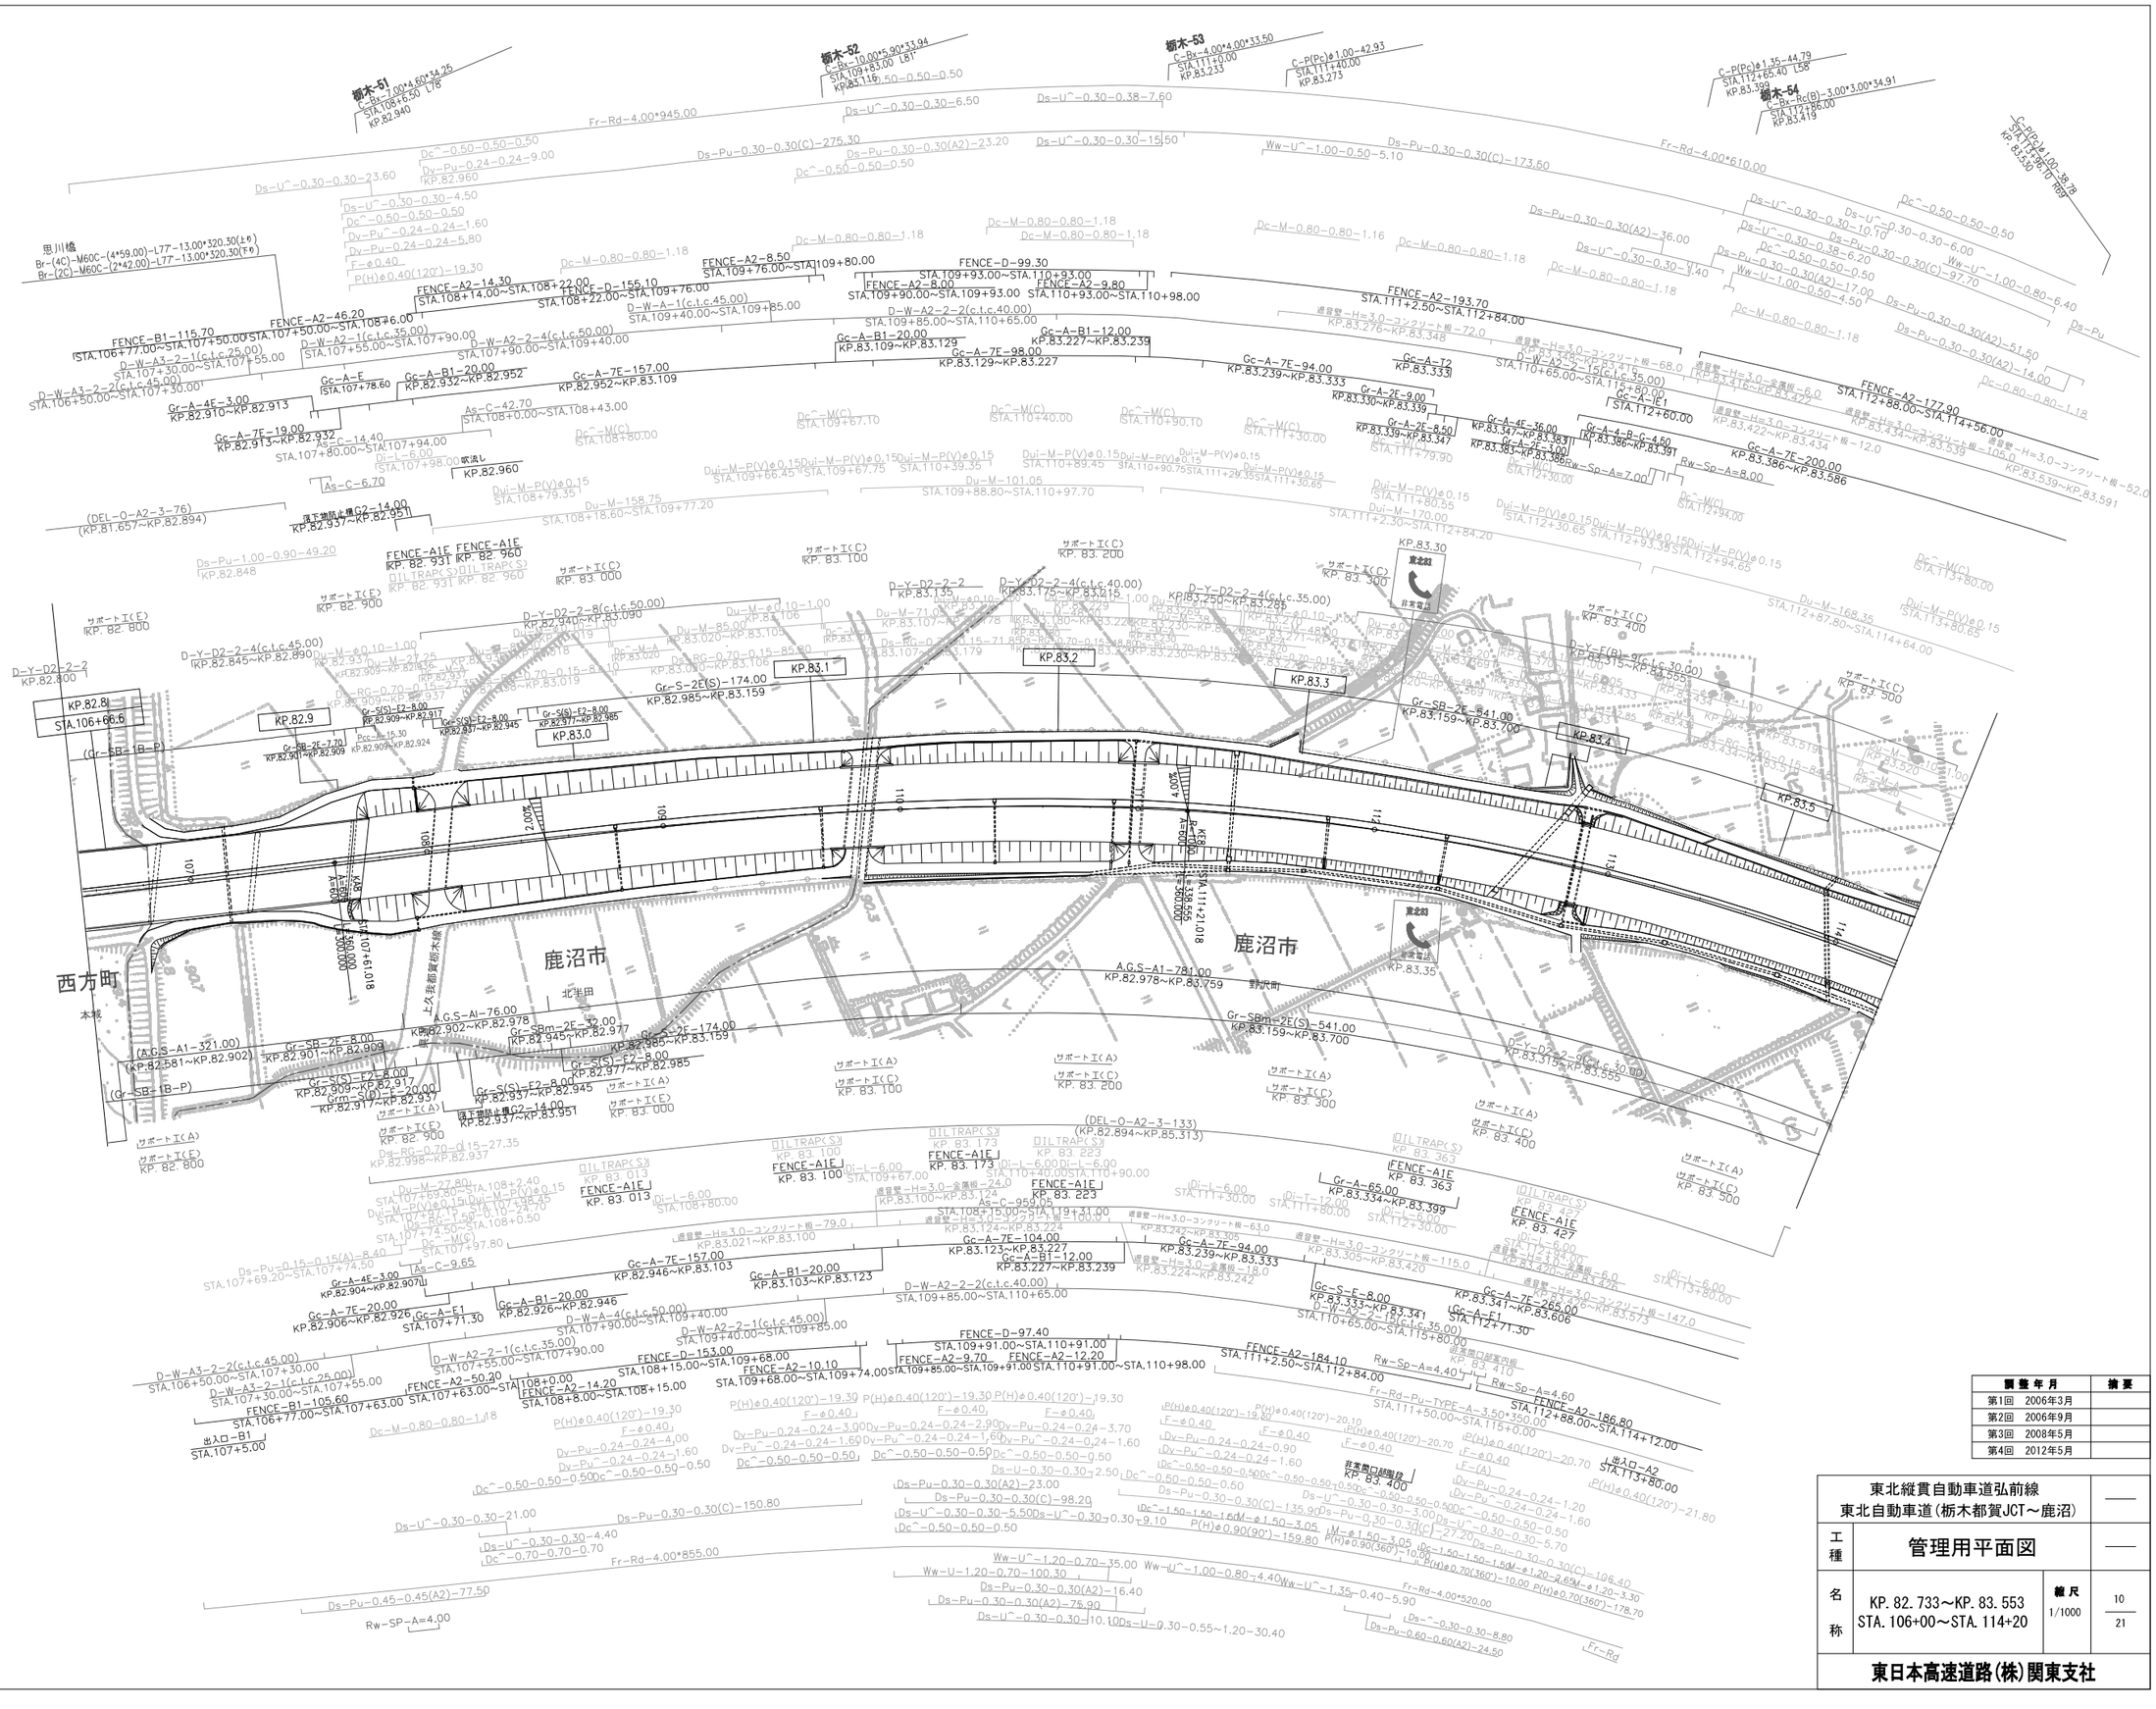
橋木-51
橋木-52
橋木-53
橋木-54
思川橋
鹿沼市
西方町
KP.82.8
KP.82.9
KP.83.0
KP.83.1
KP.83.2
KP.83.3
KP.83.4
KP.83.5
KP.83.30
KP.83.35
東北縦貫自動車道弘前線
東北自動車道(栃木都賀JCT～鹿沼)
管理用平面図
KP. 82. 733～KP. 83. 553
STA. 106+00～STA. 114+20
1/1000
10
21
東日本高速道路(株)関東支社
調整年月
第1回 2006年3月
第2回 2006年9月
第3回 2008年5月
第4回 2012年5月

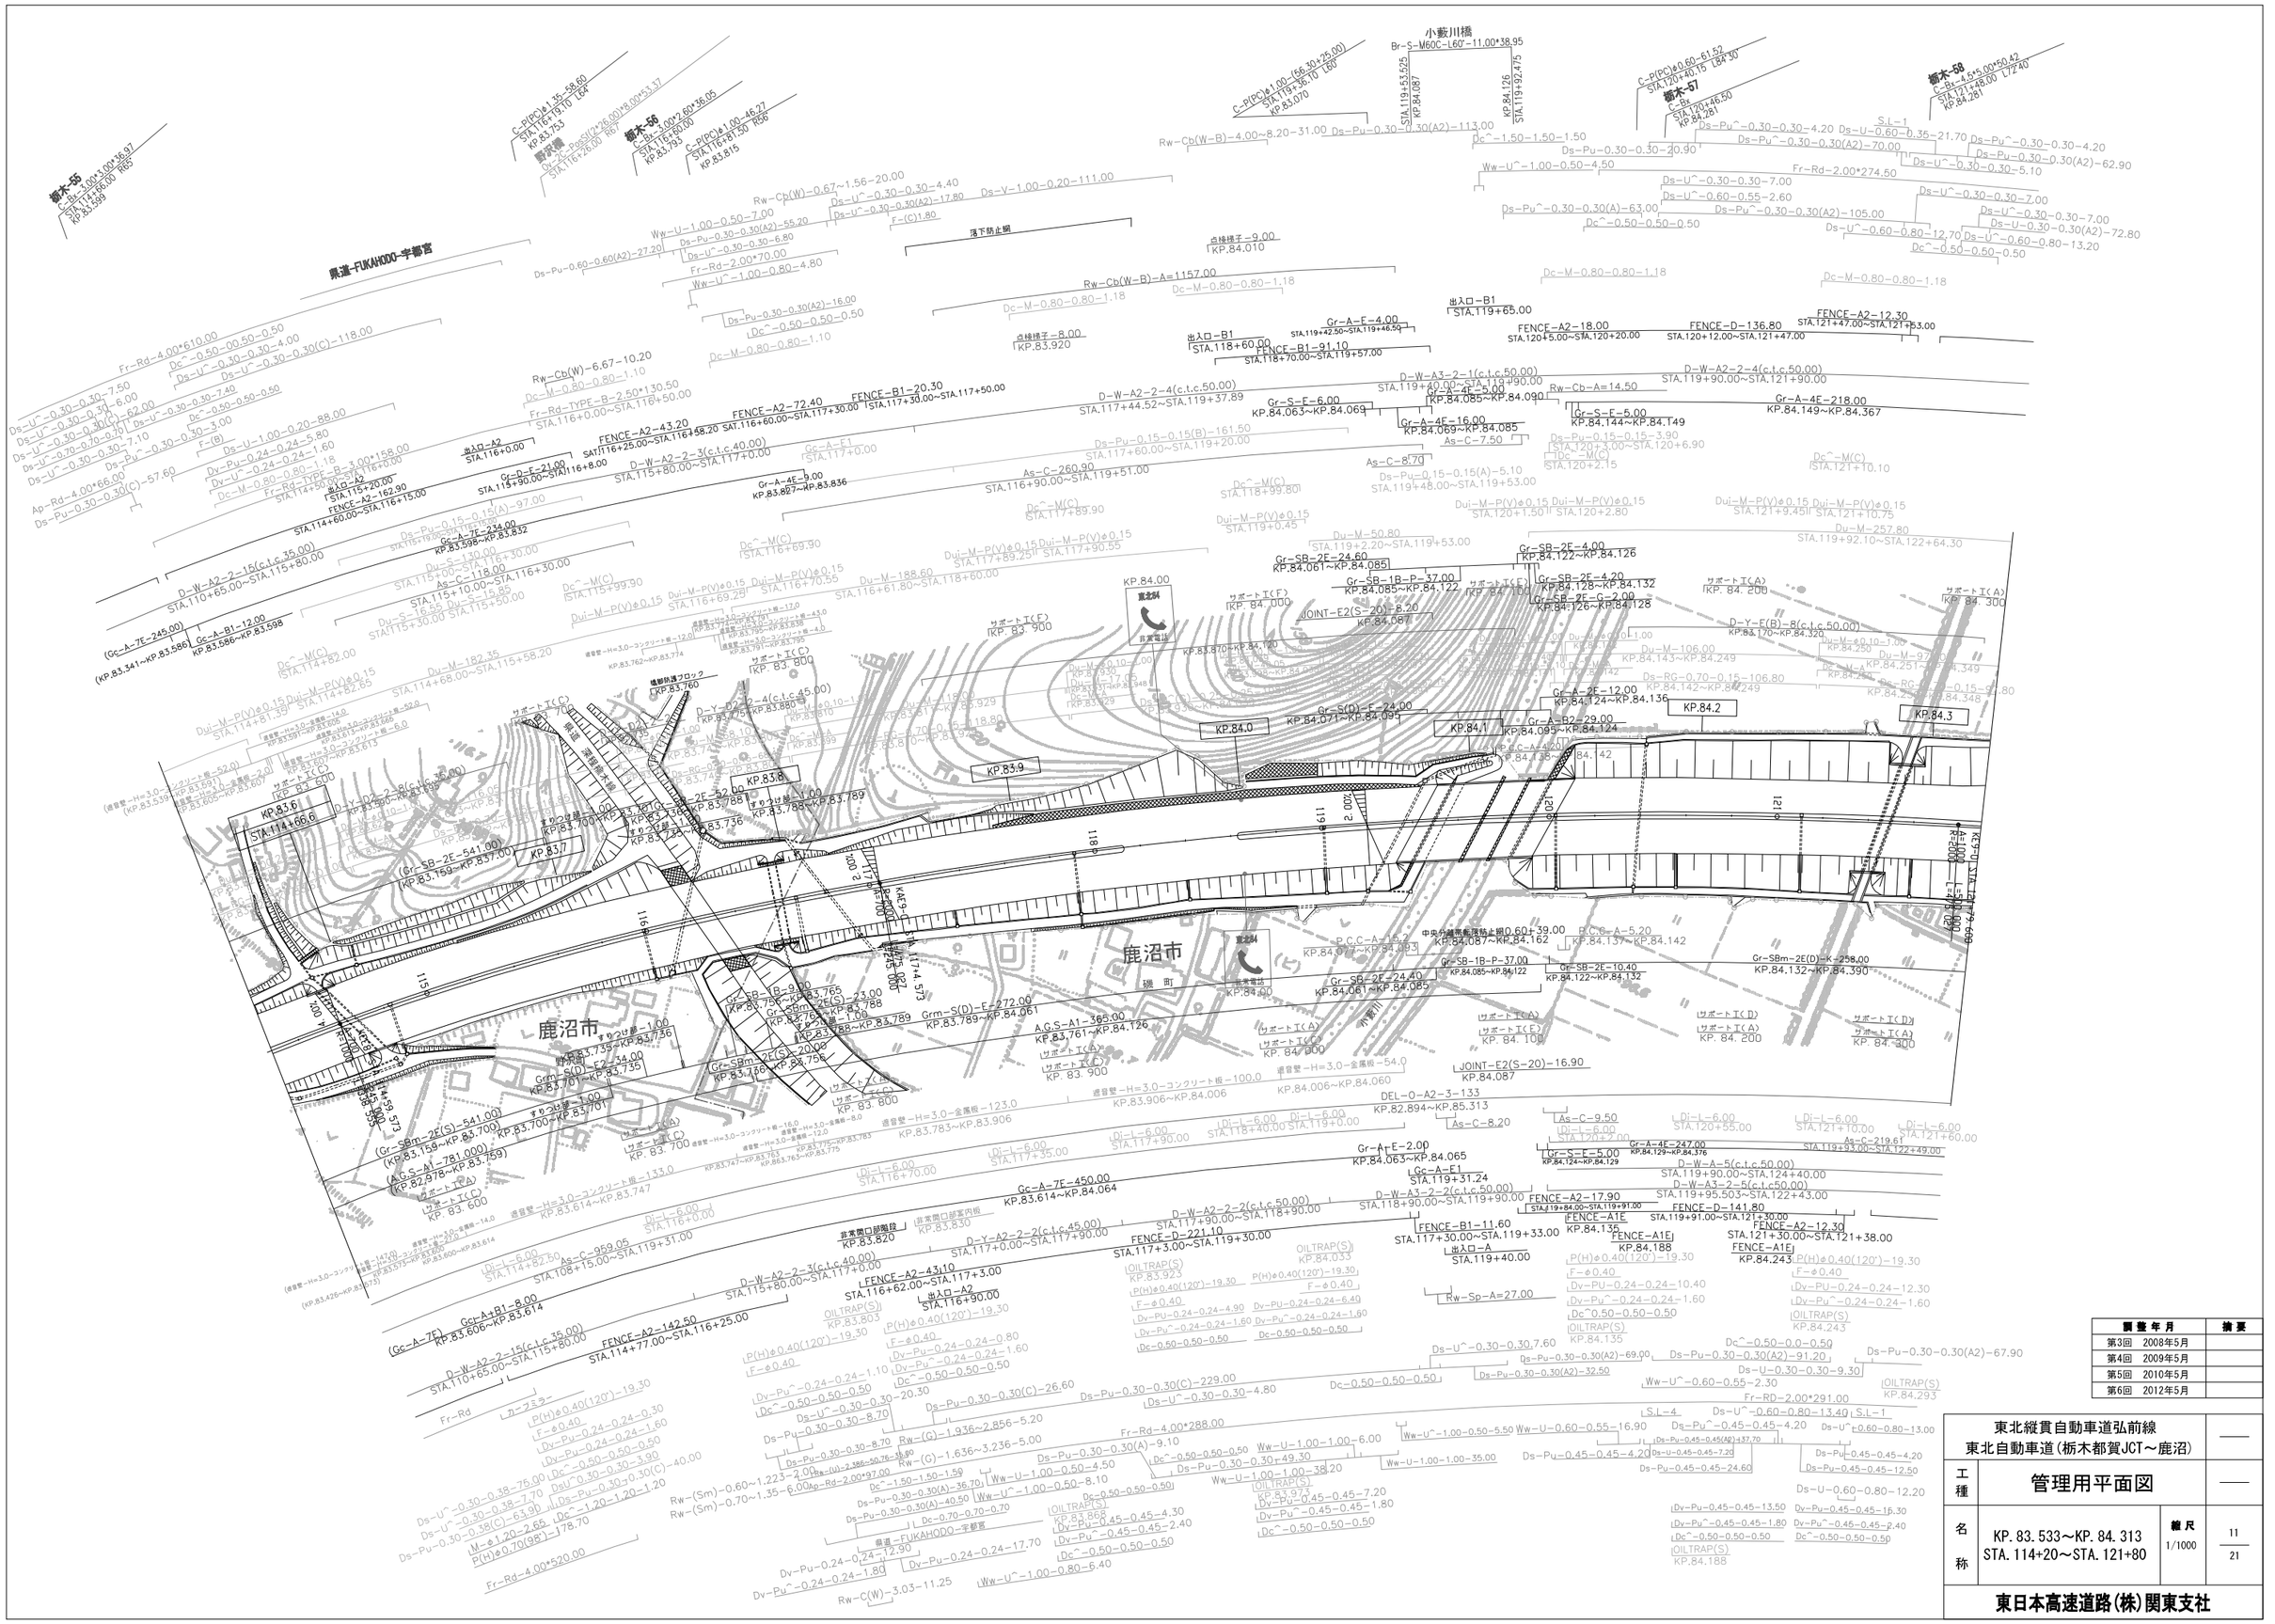
小藪川橋
県道-FUKAHODO-宇都宮
鹿沼市
磯 町
東北縦貫自動車道
KP.83.9
KP.84.0
KP.84.1
KP.84.2
KP.84.3
KP.83.6
KP.83.7
KP.83.8
STA.114+66.6
KP.84.00
東北縦貫自動車道
非常電話
非常口
カーブミラー
植栽防護ブロック
ガードレール
遮音壁
落下防止柵
点検梯子
出入口
サポートT(A)
サポートT(C)
サポートT(D)
サポートT(E)
サポートT(F)
JOINT-E2(S-20)
DEL-O-A2-3-133
FENCE-A2-18.00
FENCE-D-136.80
FENCE-A2-12.30
FENCE-B1-91.10
FENCE-A2-142.50
FENCE-A2-72.40
FENCE-B1-20.30
FENCE-A2-43.20
FENCE-A2-162.90
FENCE-A2-43.10
FENCE-D-221.10
FENCE-B1-11.60
FENCE-A2-17.90
FENCE-D-141.80
FENCE-A1E
FENCE-A1EJ
Rw-Cb(W)-6.67~10.20
Rw-Cb(W-B)-4.00~8.20~31.00
Rw-Cb(W-B)-A=1157.00
Rw-Cb-A=14.50
Rw-Sp-A=27.00
Gr-A-4E-218.00
Gr-A-4E-247.00
Gr-A-4E-16.00
Gr-A-4E-5.00
Gr-A-2E-12.00
Gr-A-2E-4.00
Gr-A-4F-9.00
Gr-A-7E-234.00
Gr-A-7E-245.00
Gr-A-7E-450.00
Gr-A-F-4.00
Gr-A1-B1=8.00
Gr-A-B1-12.00
Gr-SB-2E-24.60
Gr-SB-2E-24.40
Gr-SB-2E-10.40
Gr-SB-2E-52.00
Gr-SB-2E-541.00
Gr-SB-1B-P-37.00
Gr-SB-1B-9.00
Gr-SBm-2E(S)-23.00
Gr-SBm-2E(S)-541.00
Gr-SBm-2E(D)-K-258.00
Gr-S-E-6.00
Gr-S-E-5.00
Gr-S-2E-4.20
Gr-S-2E-G-2.00
Gr-S(O)-E-24.00
Gr-B2-29.00
Grm-S(D)-E-272.00
Grm-S(D)-E2-34.00
A-G-S-A1-365.00
A-G-S-A1-781.000
A-G-S-A1-162.90
D-W-A2-2-4(c.t.c.50.00)
D-W-A2-2-3(c.t.c.40.00)
D-W-A2-2-2(c.t.c.50.00)
D-W-A2-2-15(c.t.c.35.00)
D-W-A3-2-2(c.t.c.50.00)
D-W-A3-2-5(c.t.c.50.00)
D-W-A3-2-1(c.t.c.50.00)
D-Y-A2-2-4(c.t.c.45.00)
D-Y-A2-2-2(c.t.c.45.00)
D-Y-A2-2-8(c.t.c.50.00)
As-C-260.90
As-C-959.05
As-C-219.61
As-C-8.70
As-C-7.50
As-C-8.20
As-C-9.50
As-C-118.00
Ap-Rd-4.00*66.00
Fr-Rd-4.00*610.00
Fr-Rd-4.00*288.00
Fr-RD-2.00*291.00
Fr-Rd-2.00*274.50
Fr-Rd-2.00*130.50
Ww-U^-1.00-0.80-4.80
Ww-U^-1.00-0.50-4.50
Ww-U-1.00-0.50-7.00
Ww-U^-1.00-0.50-5.50
Ww-U-1.00-1.00-6.00
Ww-U-1.00-1.00-38.20
Ww-U-1.00-1.00-35.00
Ww-U-0.60-0.55-16.90
Ww-U^-0.60-0.55-2.30
Rw-(Sm)-0.60~1.223-2.00
Rw-(Sm)-0.70~1.35-6.00
Rw-(G)-1.636~3.236-5.00
Rw-(G)-1.936~2.856-5.20
Rw-C(W)-3.03-11.25
Rw-Cb(W)-6.67~10.20
Rw-Cb(W)-0.67~1.56-20.00
Rw-Cb(W-B)-4.00~8.20-31.00
Ds-Pu-0.30-0.30(A2)-113.00
Ds-Pu-0.30-0.30(A)-9.10
Ds-Pu-0.30-0.30(C)-26.60
Ds-Pu-0.30-0.30(C)-229.00
Ds-Pu-0.30-0.30(A2)-69.00
Ds-Pu-0.30-0.30(A2)-91.20
Ds-Pu-0.30-0.30(A2)-67.90
Ds-Pu-0.30-0.30(A2)-32.50
Ds-Pu-0.30-0.30(A2)-9.30
Ds-Pu-0.30-0.30(A)-40.50
Ds-Pu-0.30-0.30(A)-36.70
Ds-Pu-0.30-0.30(A)-49.30
Ds-Pu-0.30-0.30(A)-63.90
Ds-Pu-0.30-0.30(A2)-70.00
Ds-Pu-0.30-0.30(A2)-62.90
Ds-Pu-0.30-0.30(A2)-72.80
Ds-Pu-0.30-0.30(A)-20.90
Ds-Pu-0.30-0.30(A)-63.00
Ds-Pu-0.30-0.30(A2)-105.00
Ds-Pu-0.30-0.30(A)-7.70
Ds-Pu-0.30-0.38(C)-63.90
Ds-Pu-0.30-0.38(C)-76.00
Ds-Pu-0.45-0.45-16.90
Ds-Pu-0.45-0.45-4.20
Ds-Pu-0.45-0.45-7.20
Ds-Pu-0.45-0.45-4.30
Ds-Pu-0.45-0.45-2.40
Ds-Pu-0.45-0.45-1.80
Ds-Pu-0.45-0.45-24.60
Ds-Pu-0.45-0.45-12.50
Ds-Pu-0.45-0.45-15.30
Ds-Pu-0.45-0.45-13.50
Ds-Pu-0.45-0.45-1.80
Ds-Pu-0.45-0.45-2.40
Ds-U-0.60-0.80-12.20
Ds-U-0.60-0.80-13.00
Ds-U-0.60-0.35-21.70
Ds-U-0.60-0.55-2.60
Ds-U-0.60-0.80-12.70
Ds-U-0.60-0.80-13.20
Ds-U^-0.30-0.30-7.50
Ds-U^-0.30-0.30-6.00
Ds-U^-0.30-0.30-62.00
Ds-U^-0.70-0.70-7.10
Ds-U^-0.30-0.30-7.40
Ds-U^-0.30-0.30-3.00
Ds-U^-0.30-0.30-7.00
Ds-U^-0.30-0.30-5.10
Ds-U^-0.30-0.30-7.00
Ds-U^-0.30-0.30-7.60
Ds-U^-0.30-0.30-8.70
Ds-U^-0.30-0.30-20.30
Ds-U^-0.30-0.38-76.00
Ds-U^-0.30-0.38-7.70
Ds-U^-0.50-0.50-0.50
Dc^-0.50-0.50-0.50
Dc^-0.50-0.0-0.50
Dc^-0.50-0.50-0.50
Dc^-1.50-1.50-1.50
Dc^-1.20-1.20-1.20
Dc^-0.50-0.50-0.50
Dc^-0.50-0.50-0.50
Dc^-0.50-0.50-0.50
Dc^-0.50-0.50-0.50
Dc^-0.50-0.50-0.50
Dc^-0.50-0.50-0.50
Dc^-0.50-0.50-0.5p
Dc-M-0.80-0.80-1.18
Dc-M-0.80-0.80-1.10
Dc-M-0.80-0.80-1.18
Dc-M-0.80-0.80-1.18
Dc-M-0.80-0.80-1.18
Dc-M-0.80-0.80-1.10
Dc^-M(C)
Dc^-M(C)
Dc^-M(C)

東北縦貫自動車道弘前線
東北自動車道(栃木都賀JCT～鹿沼)

工種	管理用平面図		
名称	KP. 84. 313～KP. 85. 173 STA. 121+80～STA. 130+40	縮尺 1/1000	12 21

東日本高速道路(株)関東支社

調整年月	摘要
第2回 2006年9月	
第3回 2008年5月	
第4回 2009年5月	
第5回 2011年5月	
第6回 2012年5月	

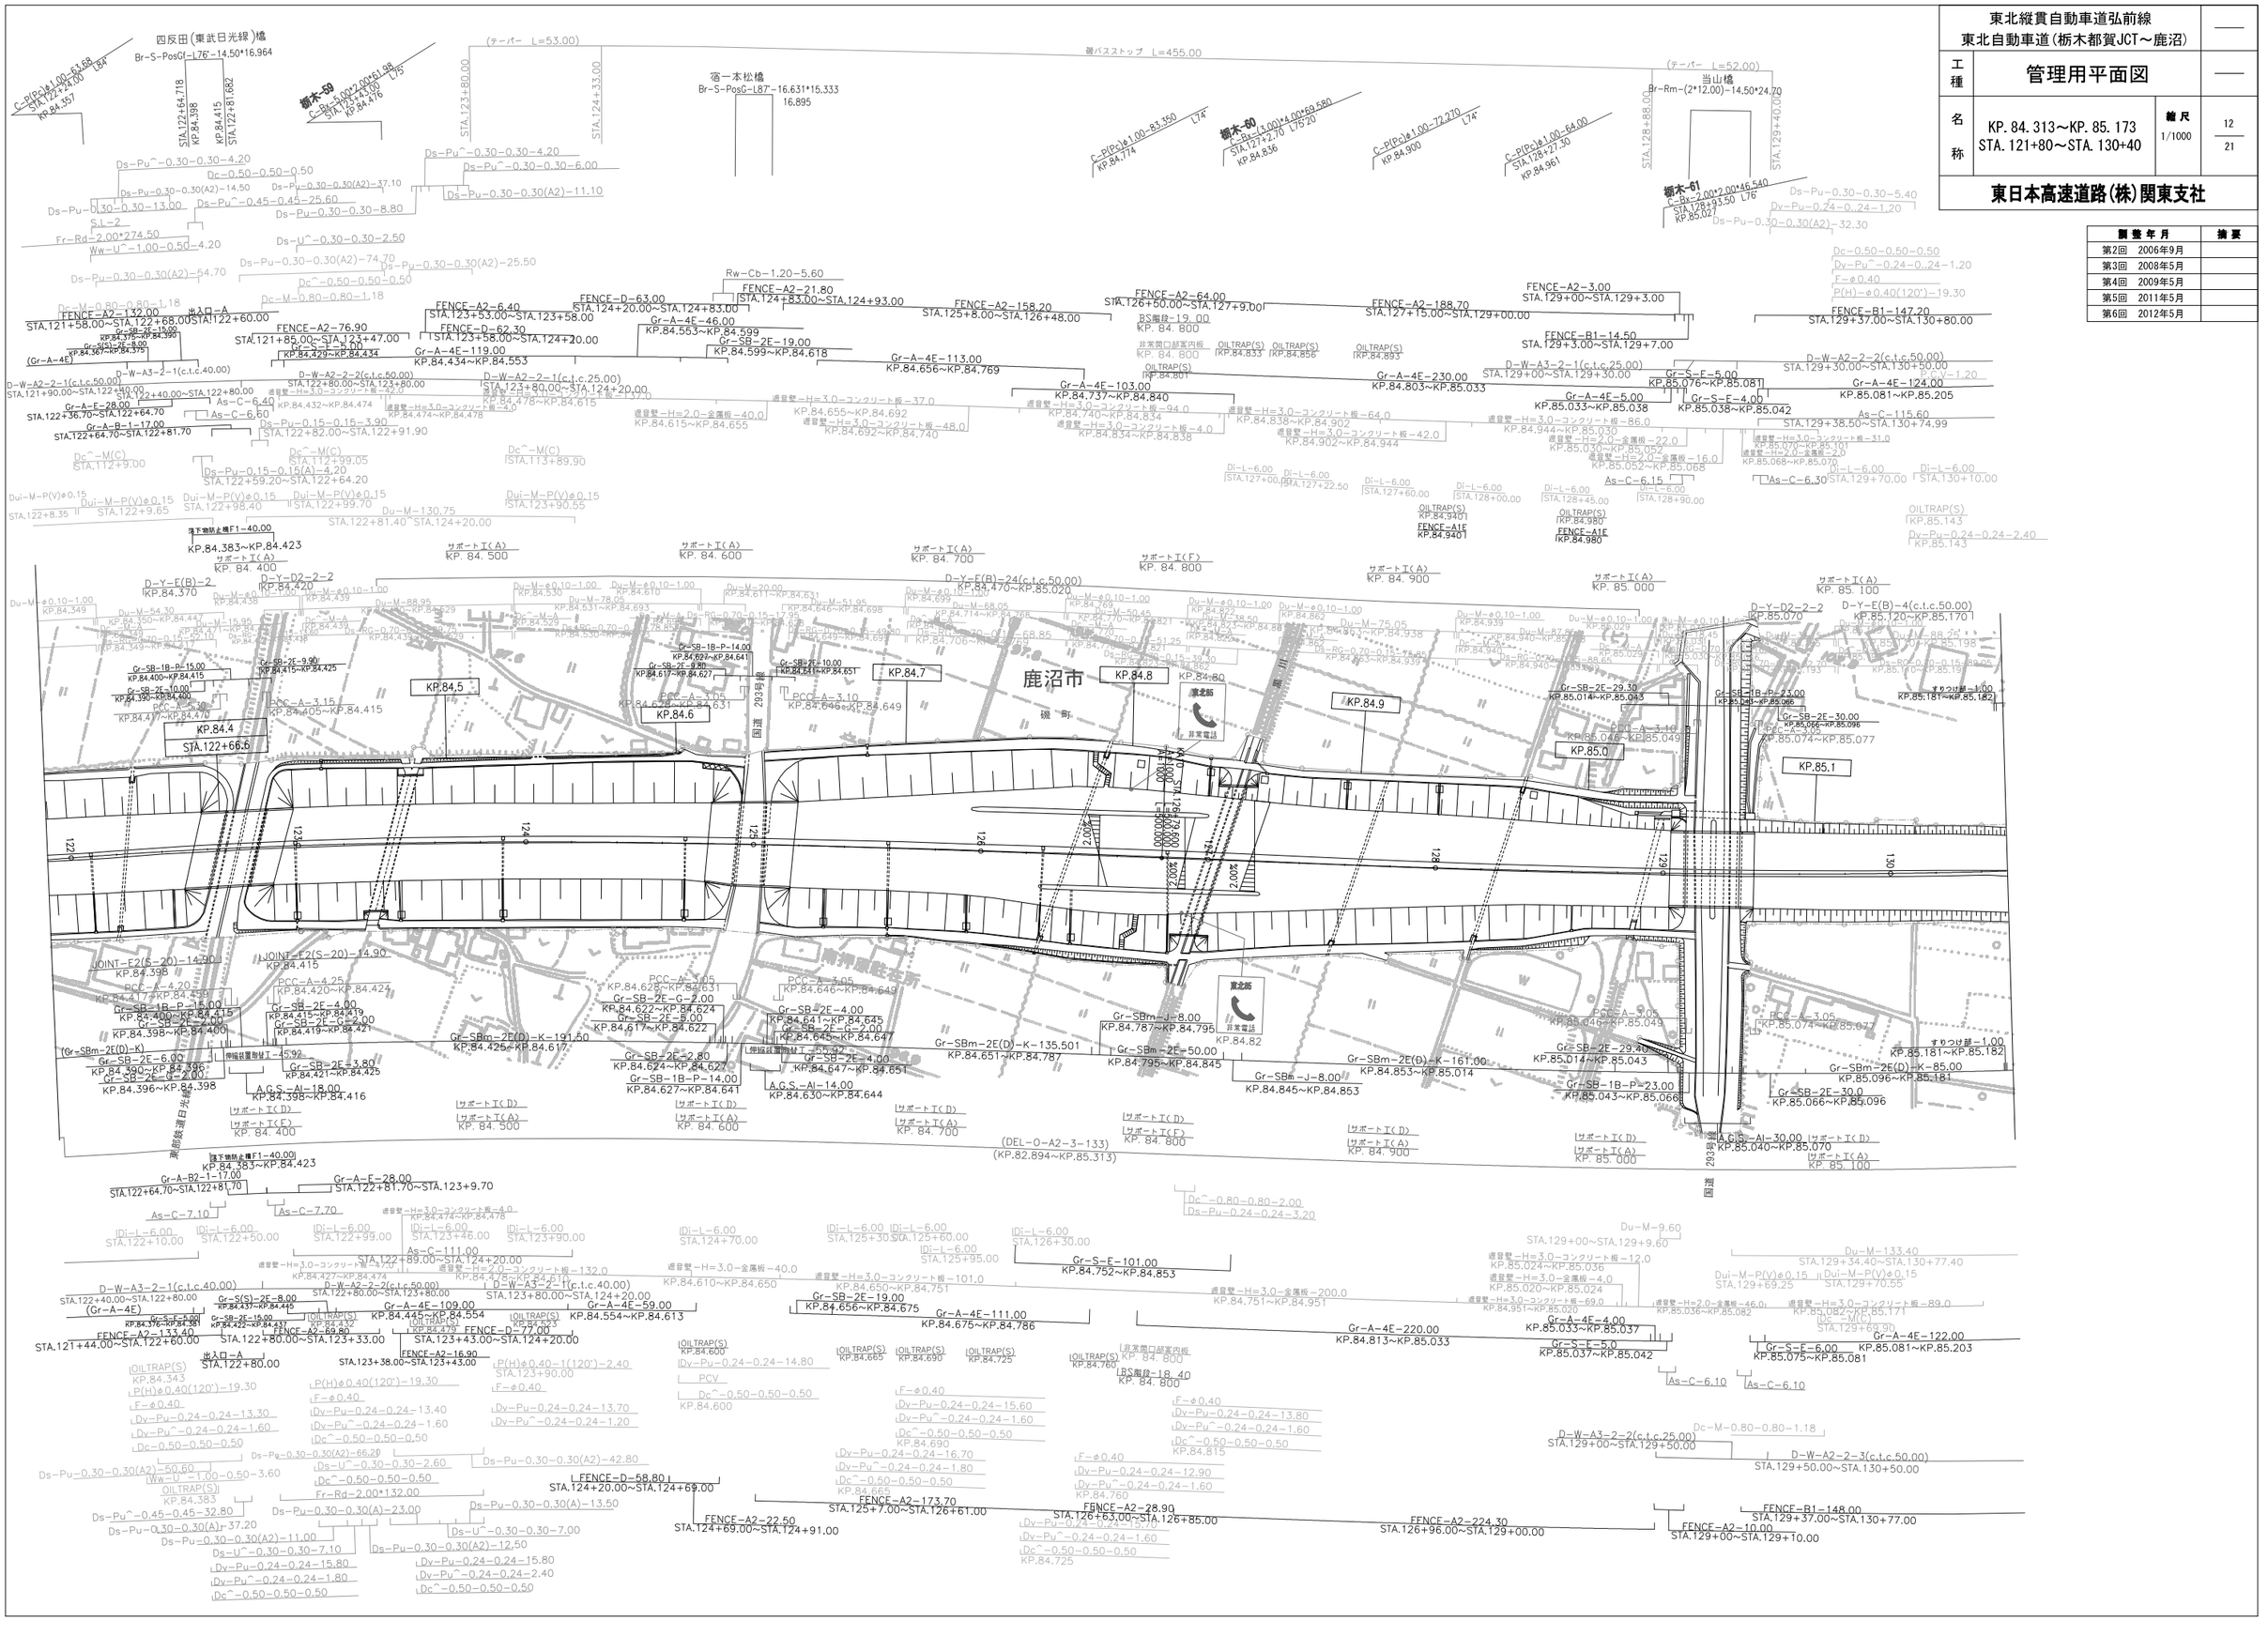

東北縦貫自動車道弘前線
東北自動車道(栃木都賀JCT～鹿沼)

工種：管理用平面図

名称：KP. 85. 173～KP. 86. 033
STA. 130+40～STA. 139+00

縮尺：1/1000

13/21

東日本高速道路(株)関東支社

調整年月	摘要
第1回 2006年3月	
第2回 2006年9月	
第3回 2008年5月	
第4回 2011年5月	
第5回 2012年5月	

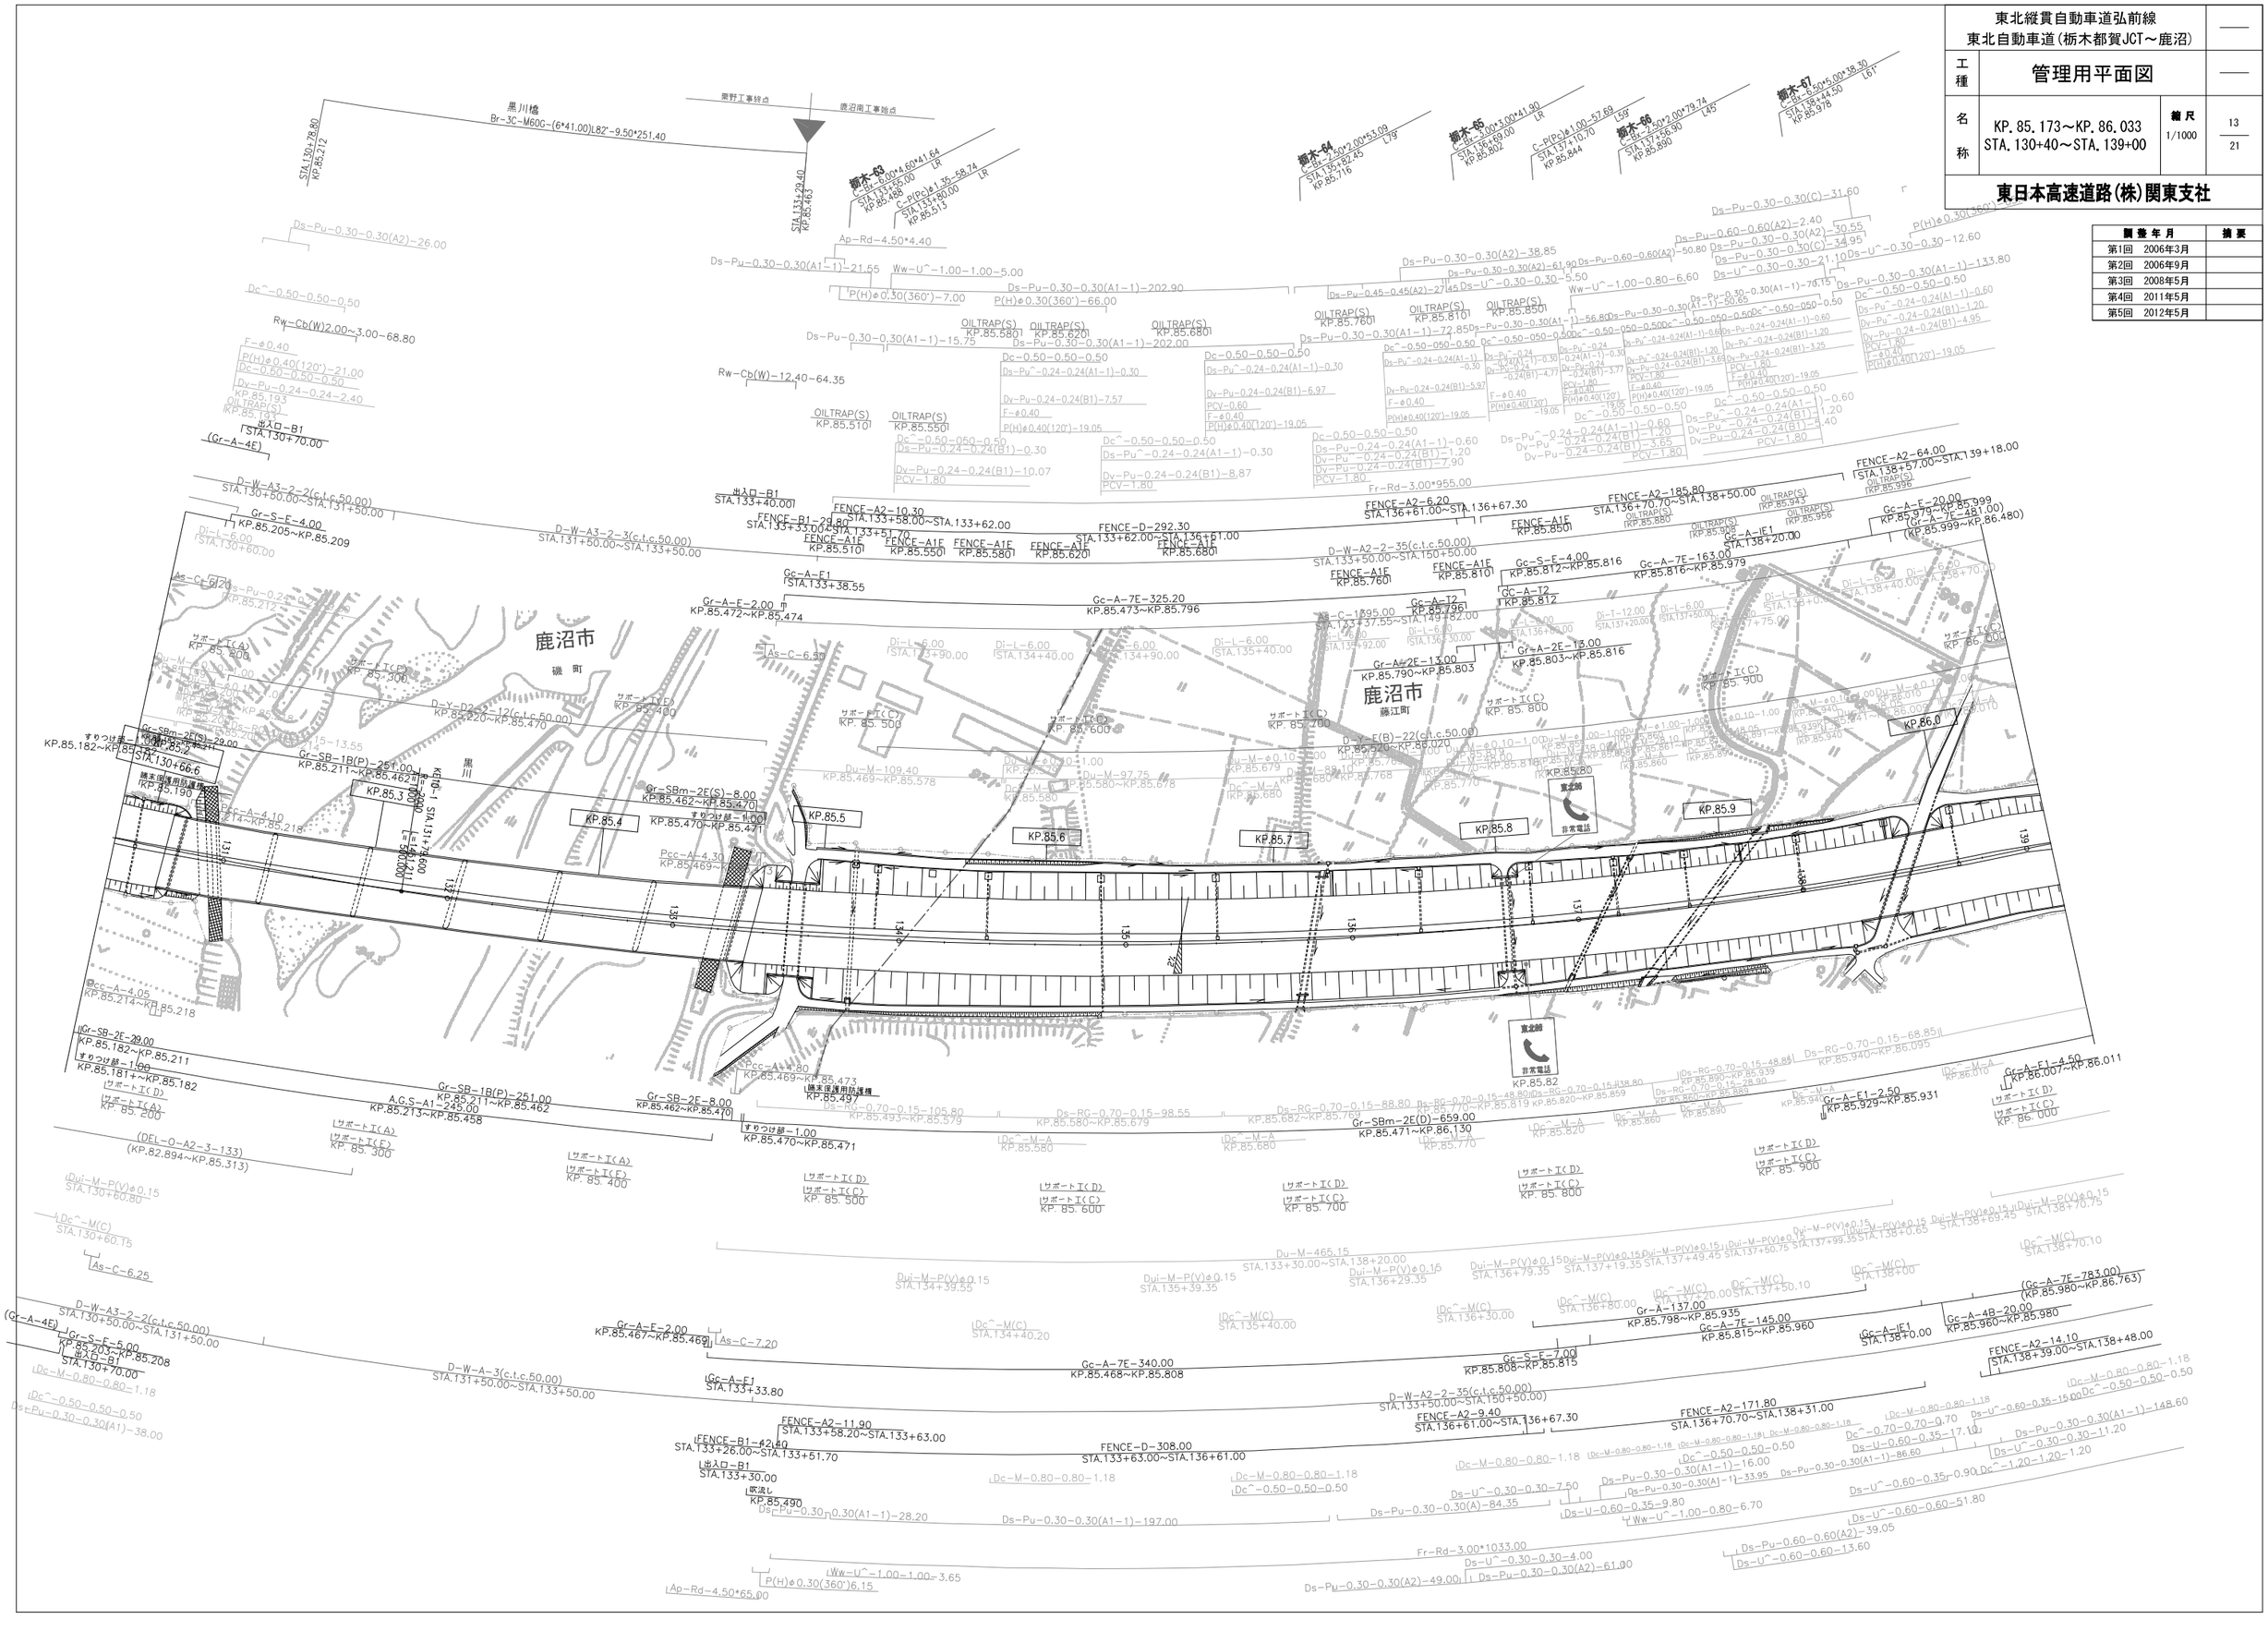

東北縦貫自動車道弘前線
東北自動車道(栃木都賀JCT～鹿沼)

工種	管理用平面図		
名称	KP. 86. 033～KP. 86. 913 STA. 139+00～STA. 147+80	縮尺 1/1000	14/21

東日本高速道路(株)関東支社

調整年月	摘要
第1回 2006年3月	
第2回 2006年9月	
第3回 2008年5月	
第4回 2011年5月	

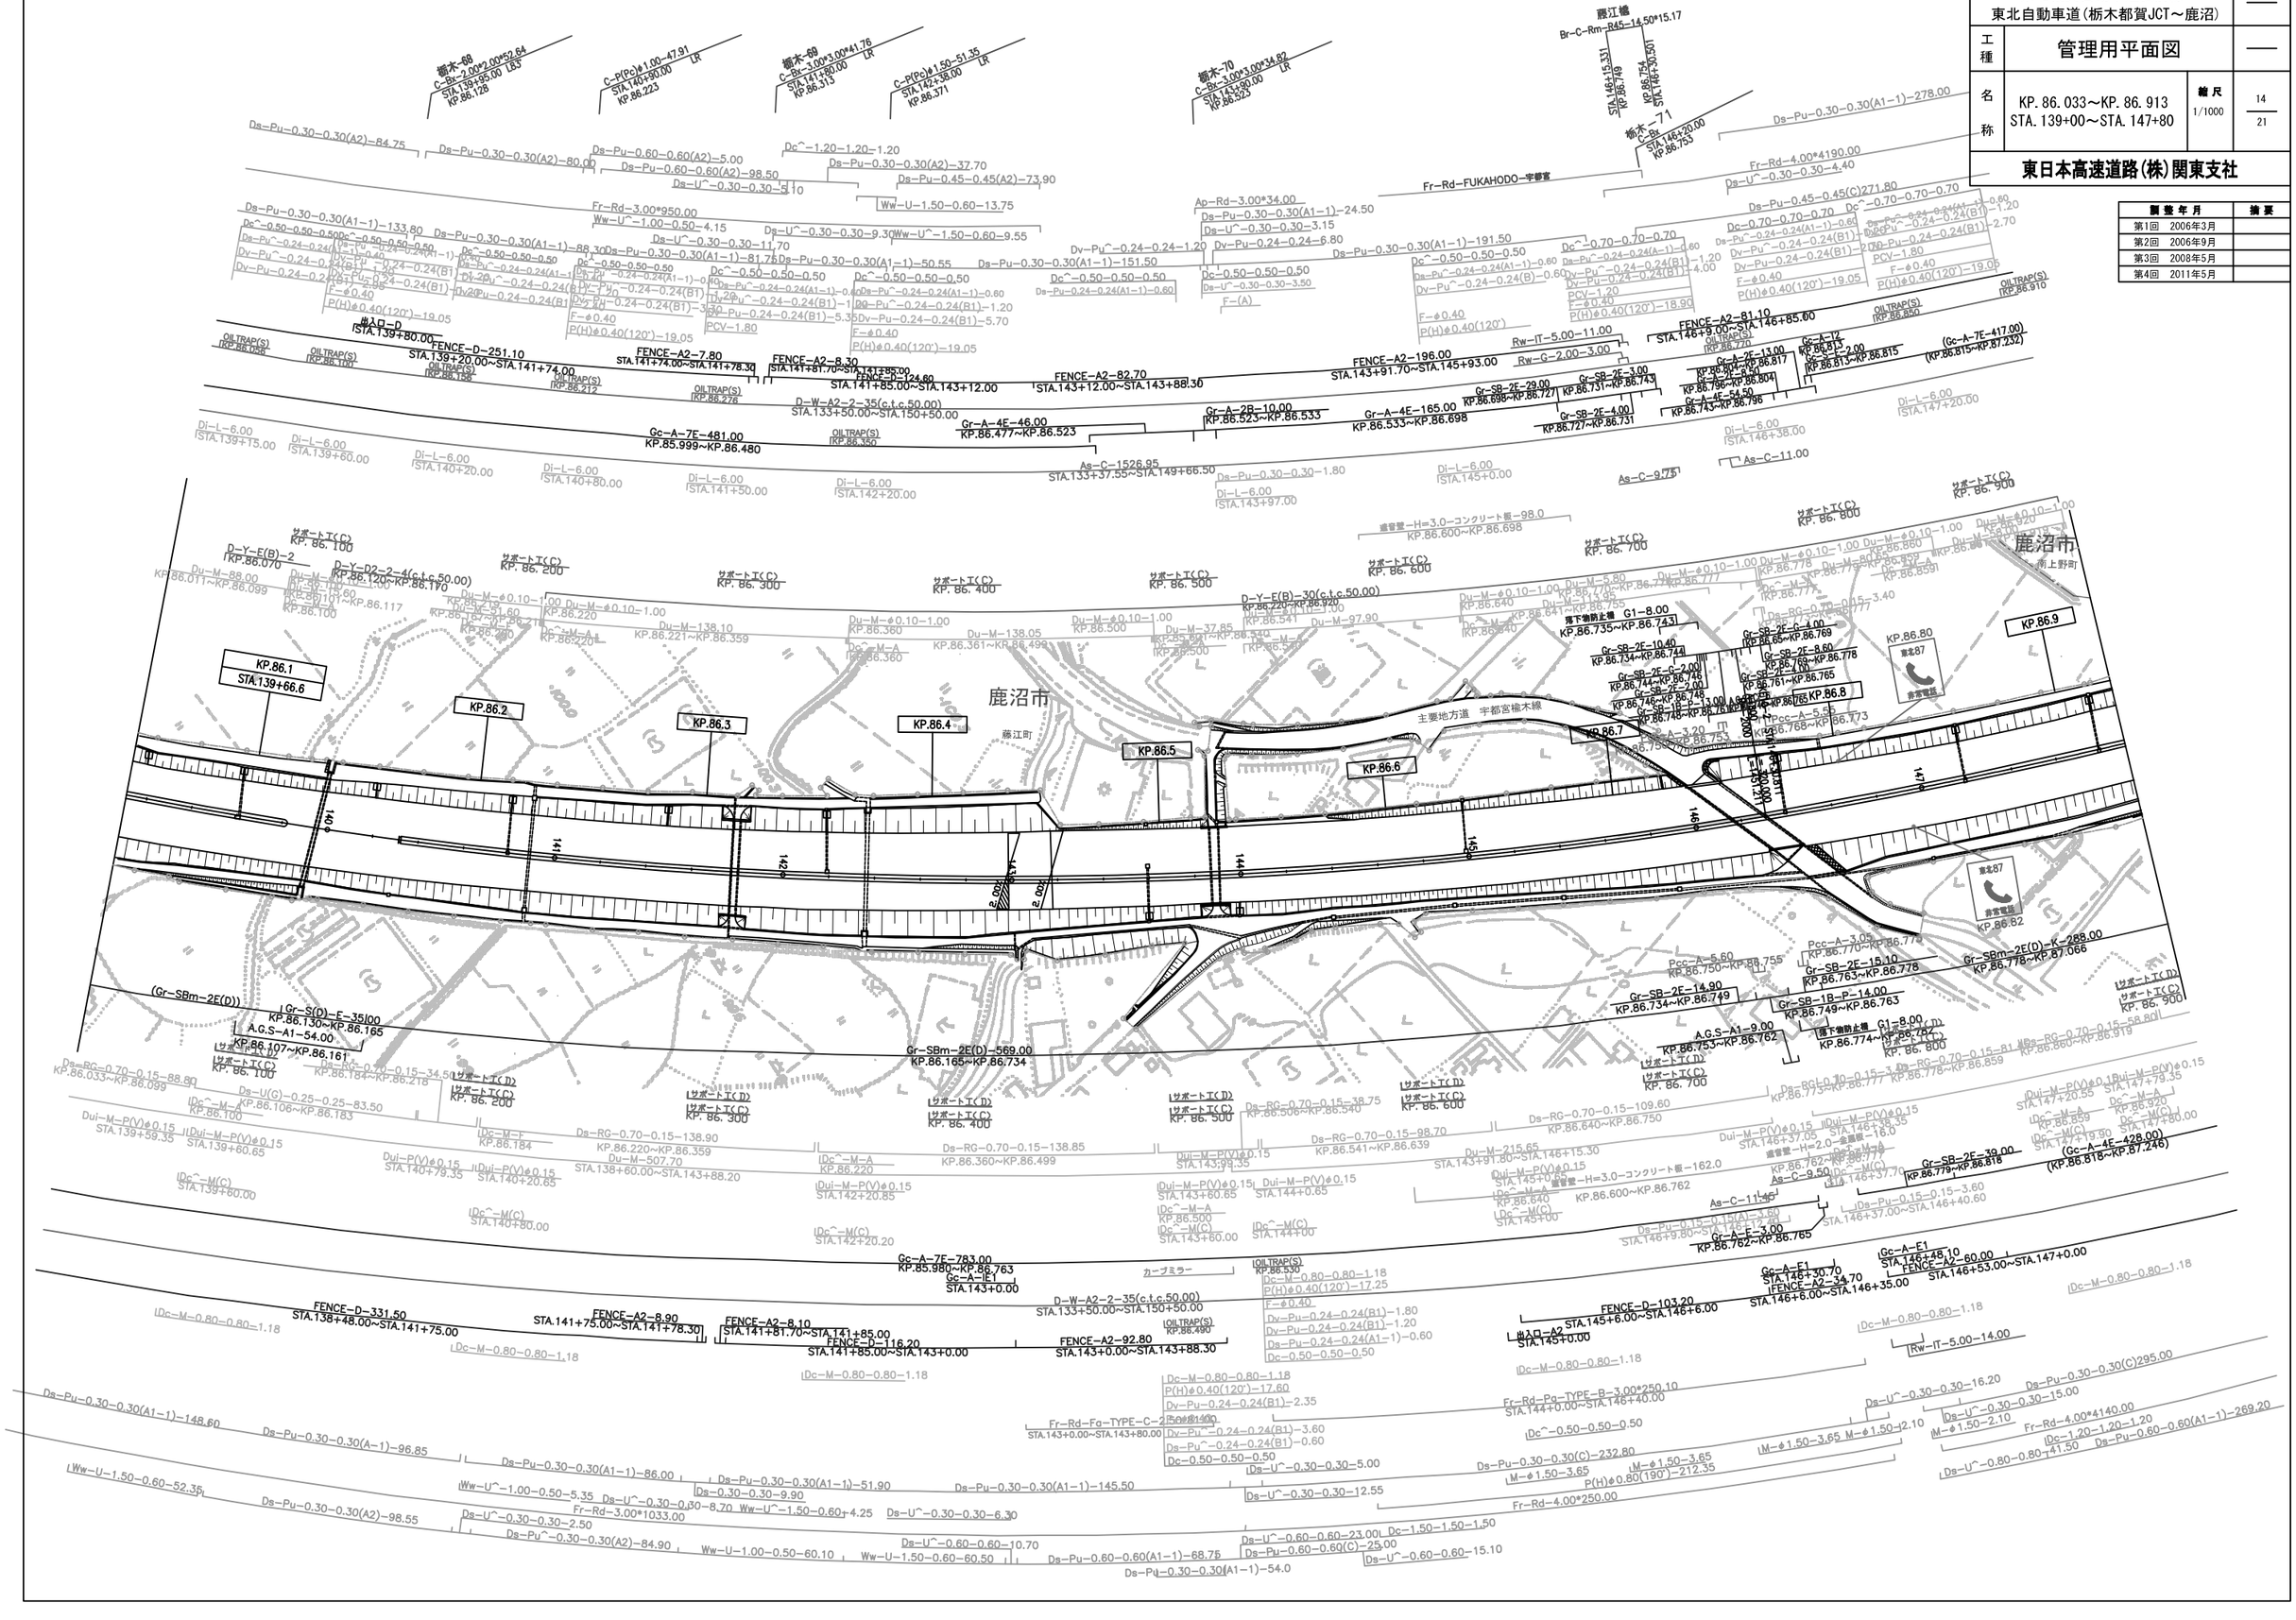
鹿沼市
藤江町
KP.86.1
STA.139+66.6
KP.86.2
KP.86.3
KP.86.4
KP.86.5
KP.86.6
KP.86.7
KP.86.8
KP.86.9
KP.86.80
主要地方道 宇都宮楢木線
非常電話
(Gr-SBm-2E(D))
Gr-S(D)-F-35l00
KP.86.130~KP.86.165
A.G.S-A1-54.00
KP.86.107~KP.86.161
Gr-SBm-2E(D)-569.00
KP.86.165~KP.86.734
Gr-SB-2E-14.90
KP.86.734~KP.86.749
Gr-SB-1B-P-14.00
KP.86.749~KP.86.763
Gr-SB-2E-15.10
KP.86.763~KP.86.778
Gr-SBm-2E(D)-K-288.00
KP.86.778~KP.87.066
A.G.S-A1-9.00
KP.86.753~KP.86.762
Gr-SB-2E-39.00
KP.86.779~KP.86.818
(Gc-A-4E-428.00)
(KP.86.818~KP.87.246)
FENCE-D-331.50
STA.138+48.00~STA.141+75.00
FENCE-A2-8.90
STA.141+75.00~STA.141+78.30
FENCE-A2-8.10
STA.141+81.70~STA.141+85.00
FENCE-D-116.20
STA.141+85.00~STA.143+0.00
FENCE-A2-92.80
STA.143+0.00~STA.143+88.30
FENCE-D-103.20
STA.145+6.00~STA.146+6.00
FENCE-A2-34.70
STA.146+6.00~STA.146+35.00
FENCE-A2-60.00
STA.146+53.00~STA.147+0.00
Gc-A-7E-783.00
KP.85.980~KP.86.763
Gc-A-1E1
STA.143+0.00
Gc-A-1E1
STA.146+48.10
Gc-A-F-3.00
KP.86.762~KP.86.765
As-C-11.40
As-C-9.50
As-C-11.00
D-W-A2-2-35(c,t,c.50.00)
STA.133+50.00~STA.150+50.00
Rw-IT-5.00~14.00
Rw-IT-5.00~11.00
Rw-G-2.00~3.00
Gr-A-2B-10.00
KP.86.525~KP.86.533
Gr-A-4E-165.00
KP.86.533~KP.86.698
Gr-SB-2E-29.00
KP.86.698~KP.86.727
Gr-SB-2E-3.00
KP.86.731~KP.86.743
Gr-SB-2E-4.00
KP.86.727~KP.86.731
Gr-A-4E-54.50
KP.86.743~KP.86.796
Gr-A-2E-13.00
KP.86.804~KP.86.817
Gr-A-12
KP.86.813~KP.86.815
Gr-SB-2E-2.00
KP.86.813~KP.86.815
(Gc-A-7E-417.00)
(KP.86.815~KP.87.232)
Gr-A-4E-46.00
KP.86.477~KP.86.523
Gc-A-7E-481.00
KP.85.999~KP.86.480
FENCE-A2-82.70
STA.143+12.00~STA.143+88.30
FENCE-A2-196.00
STA.143+91.70~STA.145+93.00
FENCE-A2-81.10
STA.146+9.00~STA.146+85.00
FENCE-D-251.10
STA.139+20.00~STA.141+74.00
FENCE-A2-7.80
STA.141+74.00~STA.141+78.30
FENCE-A2-8.30
STA.141+81.70~STA.141+85.00
FENCE-D-124.60
STA.141+85.00~STA.143+12.00
D-Y-E(B)-30(c,t,c.50.00)
KP.86.220~KP.86.920
D-Y-D2-2-4(c,t,c.50.00)
KP.86.120~KP.86.170
D-Y-E(B)-2
KP.86.070
Gr-SB-2E-14.90
KP.86.734~KP.86.749
Gr-SB-2E-10.40
KP.86.734~KP.86.744
Gr-SB-2E-2.00
KP.86.744~KP.86.746
Gr-SB-2E-2.00
KP.86.746~KP.86.748
Gr-SB-1B-P-13.00
KP.86.748~KP.86.761
Gr-SB-2E-4.00
KP.86.665~KP.86.769
Gr-SB-2E-8.60
KP.86.769~KP.86.778
Gr-SB-2E-4.00
KP.86.761~KP.86.765
Gr-SB-2E-15.10
KP.86.763~KP.86.778
Gr-SBm-2E(D)-K-288.00
KP.86.778~KP.87.066
Pcc-A-5.60
KP.86.750~KP.86.755
Pcc-A-3.05
KP.86.770~KP.86.775
Pcc-A-5.60
KP.86.768~KP.86.773
Pcc-A-3.20
KP.86.753~KP.86.768
落下物防止柵 G1-8.00
KP.86.735~KP.86.743
落下物防止柵 G1-8.00
KP.86.774~KP.86.782
Du-M-138.10
KP.86.221~KP.86.359
Du-M-138.05
KP.86.361~KP.86.499
Du-M-37.85
KP.86.501~KP.86.540
Du-M-97.90
KP.86.541~KP.86.640
Du-M-14.95
KP.86.640~KP.86.755
Du-M-5.80
KP.86.755~KP.86.770
Du-M-80.65
KP.86.777~KP.86.859
Du-M-φ0.10-1.00
KP.86.100~KP.86.117
Du-M-φ0.10-1.00
KP.86.117~KP.86.220
Du-M-φ0.10-1.00
KP.86.220~KP.86.360
Du-M-φ0.10-1.00
KP.86.360~KP.86.500
Du-M-φ0.10-1.00
KP.86.500~KP.86.640
Du-M-φ0.10-1.00
KP.86.640~KP.86.778
Du-M-φ0.10-1.00
KP.86.778~KP.86.860
Du-M-φ0.10-1.00
KP.86.860~KP.86.920
Du-M-φ0.10-1.00
KP.86.920~KP.86.940
Du-M-φ0.10-1.00
KP.86.940~KP.86.980
Du-M-φ0.10-1.00
KP.86.980~KP.87.000
Du-M-φ0.10-1.00
KP.87.000~KP.87.020
Du-M-φ0.10-1.00
KP.87.020~KP.87.040
Du-M-φ0.10-1.00
KP.87.040~KP.87.060
Du-M-φ0.10-1.00
KP.87.060~KP.87.080
Du-M-φ0.10-1.00
KP.87.080~KP.87.100
Du-M-φ0.10-1.00
KP.87.100~KP.87.120
Du-M-φ0.10-1.00
KP.87.120~KP.87.140
Du-M-φ0.10-1.00
KP.87.140~KP.87.160
Du-M-φ0.10-1.00
KP.87.160~KP.87.180
Du-M-φ0.10-1.00
KP.87.180~KP.87.200
Du-M-φ0.10-1.00
KP.87.200~KP.87.220
Du-M-φ0.10-1.00
KP.87.220~KP.87.240
Du-M-φ0.10-1.00
KP.87.240~KP.87.260
Du-M-φ0.10-1.00
KP.87.260~KP.87.280
Du-M-φ0.10-1.00
KP.87.280~KP.87.300
Du-M-φ0.10-1.00
KP.87.300~KP.87.320
Du-M-φ0.10-1.00
KP.87.320~KP.87.340
Du-M-φ0.10-1.00
KP.87.340~KP.87.360
Du-M-φ0.10-1.00
KP.87.360~KP.87.380
Du-M-φ0.10-1.00

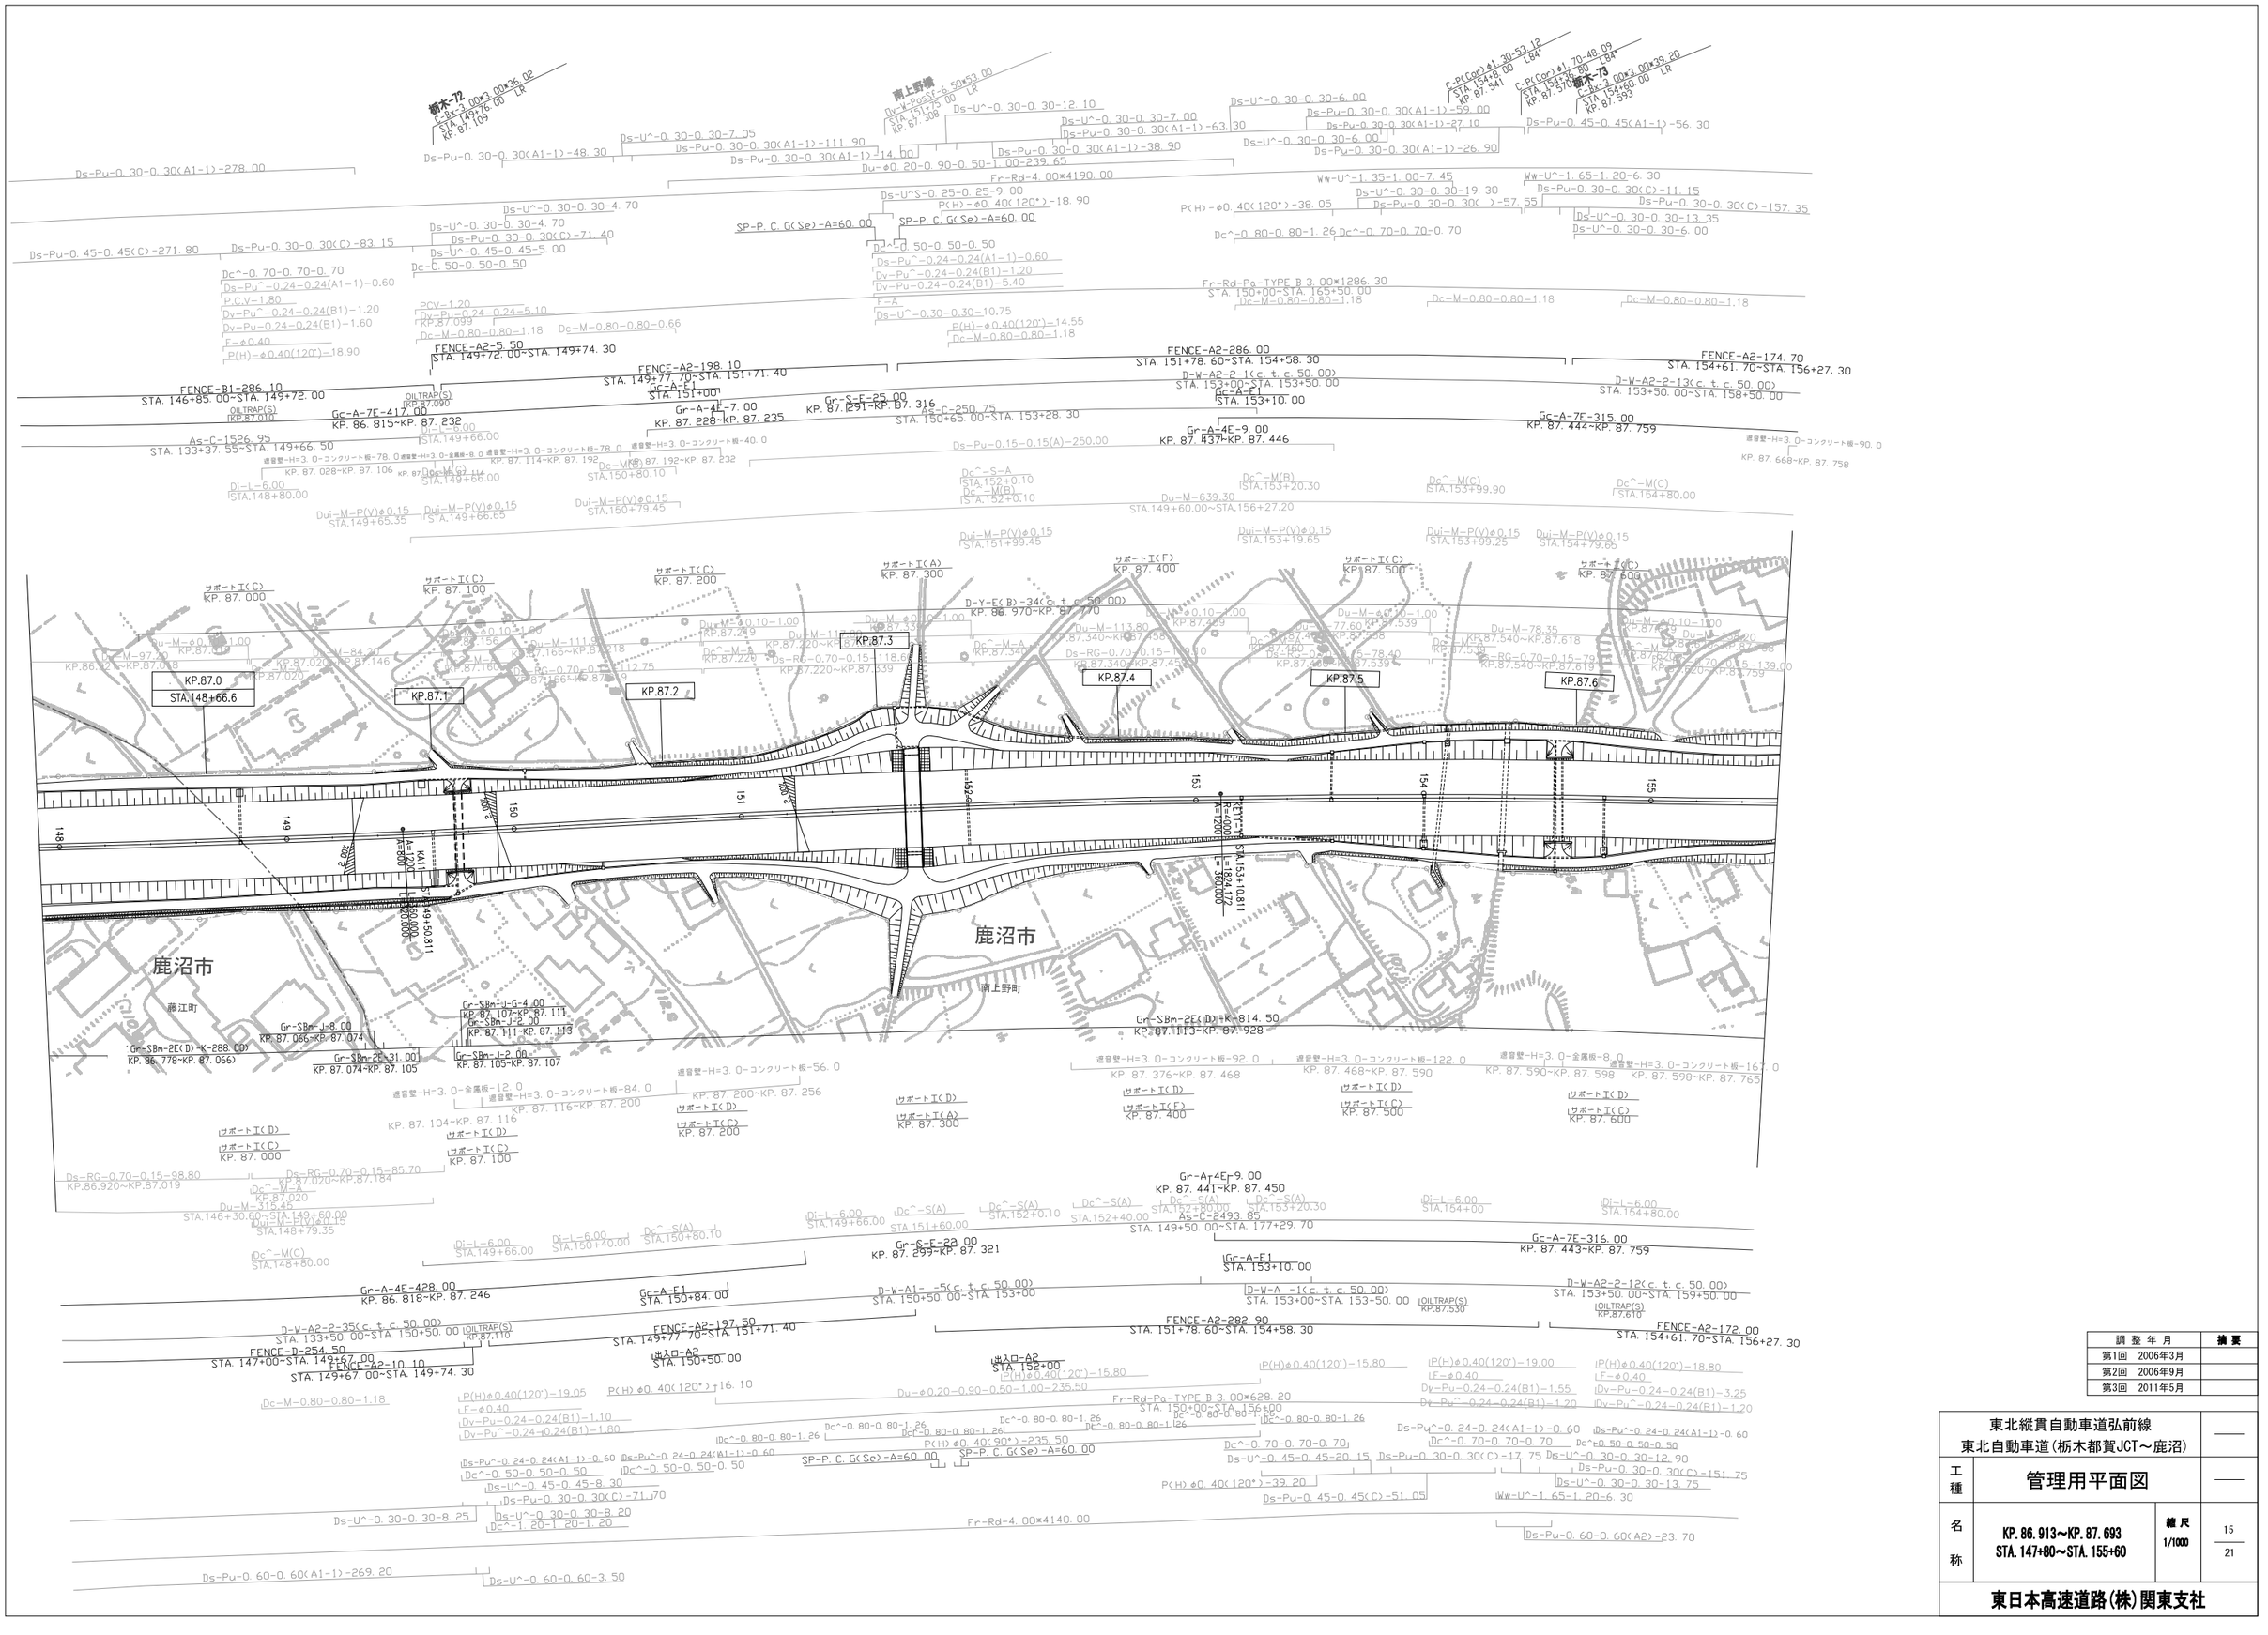
栃木-72
栃木-73
南上野橋
鹿沼市
鹿沼市
藤江町
南上野町
KP.87.0
STA.148+66.6
KP.87.1
KP.87.2
KP.87.3
KP.87.4
KP.87.5
KP.87.6
サポートI(C) KP. 87. 000
サポートI(C) KP. 87. 100
サポートI(C) KP. 87. 200
サポートI(A) KP. 87. 300
サポートI(F) KP. 87. 400
サポートI(C) KP. 87. 500
サポートI(C) KP. 87. 600
FENCE-B1-286. 10
STA. 146+85. 00~STA. 149+72. 00
FENCE-A2-5. 50
STA. 149+72. 00~STA. 149+74. 30
FENCE-A2-198. 10
STA. 149+77. 70~STA. 151+71. 40
FENCE-A2-286. 00
STA. 151+78. 60~STA. 154+58. 30
FENCE-A2-174. 70
STA. 154+61. 70~STA. 156+27. 30
Gc-A-7E-417. 00
KP. 86. 815~KP. 87. 232
Gr-A-4E-7. 00
KP. 87. 228~KP. 87. 235
Gr-S-E-25. 00
KP. 87. 291~KP. 87. 316
Gc-A-7E-315. 00
KP. 87. 444~KP. 87. 759
As-C-1526. 95
STA. 133+37. 55~STA. 149+66. 50
As-C-250. 75
STA. 150+65. 00~STA. 153+28. 30
Gr-A-4E-9. 00
KP. 87. 437~KP. 87. 446
D-W-A2-2-1(c. t. c. 50. 00)
STA. 153+00~STA. 153+50. 00
D-W-A2-2-13(c. t. c. 50. 00)
STA. 153+50. 00~STA. 158+50. 00
D-Y-E(B)-34(c. t. c. 50. 00)
KP. 86. 970~KP. 87. 170
Gr-SBm-2E(D)-K-288. 00
KP. 86. 778~KP. 87. 066
Gr-SBm-J-8. 00
KP. 87. 066~KP. 87. 074
Gr-SBm-2E-31. 00
KP. 87. 074~KP. 87. 105
Gr-SBm-J-2. 00
KP. 87. 105~KP. 87. 107
Gr-SBm-U-G-4. 00
KP. 87. 107~KP. 87. 111
Gr-SBm-J-2. 00
KP. 87. 111~KP. 87. 113
Gr-SBm-2E(D)-K-814. 50
KP. 87. 113~KP. 87. 928
Gr-A-4E-428. 00
KP. 86. 818~KP. 87. 246
Gc-A-E1
STA. 150+84. 00
Gr-A-4E-9. 00
KP. 87. 441~KP. 87. 450
Gr-S-E-22. 00
KP. 87. 299~KP. 87. 321
As-C-2493. 85
STA. 149+50. 00~STA. 177+29. 70
Gc-A-E1
STA. 153+10. 00
Gc-A-7E-316. 00
KP. 87. 443~KP. 87. 759
FENCE-B-254. 50
STA. 147+00~STA. 149+67. 00
FENCE-A2-10. 10
STA. 149+67. 00~STA. 149+74. 30
FENCE-A2-197. 50
STA. 149+77. 70~STA. 151+71. 40
FENCE-A2-282. 90
STA. 151+78. 60~STA. 154+58. 30
FENCE-A2-172. 00
STA. 154+61. 70~STA. 156+27. 30
出入口-A2
STA. 150+50. 00
出入口-A2
STA. 152+00
D-W-A2-2-35(c. t. c. 50. 00)
STA. 133+50. 00~STA. 150+50. 00
D-W-A2-2-12(c. t. c. 50. 00)
STA. 153+50. 00~STA. 159+50. 00
Fr-Rd-4. 00×4190. 00
Fr-Rd-4. 00×4140. 00
Fr-Rd-Pa-TYPE B 3. 00×1286. 30
STA. 150+00~STA. 165+50. 00
Fr-Rd-Pa-TYPE B 3. 00×628. 20
STA. 150+00~STA. 156+00
Ds-Pu-0. 30-0. 30(A1-1)-278. 00
Ds-Pu-0. 30-0. 30(A1-1)-48. 30
Ds-Pu-0. 30-0. 30(A1-1)-111. 90
Ds-Pu-0. 30-0. 30(A1-1)-14. 00
Ds-Pu-0. 30-0. 30(A1-1)-63. 30
Ds-Pu-0. 30-0. 30(A1-1)-38. 90
Ds-Pu-0. 30-0. 30(A1-1)-59. 00
Ds-Pu-0. 30-0. 30(A1-1)-27. 10
Ds-Pu-0. 30-0. 30(A1-1)-26. 90
Ds-Pu-0. 45-0. 45(A1-1)-56. 30
Ds-Pu-0. 45-0. 45(C)-271. 80
Ds-Pu-0. 30-0. 30(C)-83. 15
Ds-Pu-0. 30-0. 30(C)-71. 40
Ds-Pu-0. 30-0. 30(C)-11. 15
Ds-Pu-0. 30-0. 30(C)-157. 35
Ds-U^-0. 30-0. 30-7. 05
Ds-U^-0. 30-0. 30-12. 10
Ds-U^-0. 30-0. 30-7. 00
Ds-U^-0. 30-0. 30-6. 00
Ds-U^-0. 45-0. 45-5. 00
Ds-U^S-0. 25-0. 25-9. 00
Ds-U^-0. 30-0. 30-19. 30
Ds-U^-0. 30-0. 30-13. 35
Ds-U^-0. 30-0. 30-6. 00
Ds-U^-0. 30-0. 30-4. 70
Dc^-0. 70-0. 70-0. 70
Dc-0. 50-0. 50-0. 50
Dc^-0. 50-0. 50-0. 50
Dc^-0. 80-0. 80-1. 26
Dc^-0. 70-0. 70-0. 70
Dc-M-0. 80-0. 80-1. 18
Dc-M-0. 80-0. 80-0. 66
Ds-Pu^-0. 24-0. 24(A1-1)-0. 60
Ds-Pu^-0. 24-0. 24(B1)-1. 20
Dv-Pu^-0. 24-0. 24(B1)-1. 60
Dv-Pu-0. 24-0. 24(B1)-5. 40
Dv-Pu^-0. 24-0. 24(B1)-1. 55
Dv-Pu-0. 24-0. 24(B1)-3. 25
P(H)-φ0. 40(120°)-18. 90
P(H)-φ0. 40(120°)-38. 05
P(H)-φ0. 40(120°)-14. 55
P(H)-φ0. 40(120°)-15. 80
P(H)-φ0. 40(120°)-19. 00
P(H)-φ0. 40(120°)-18. 80
P(H)-φ0. 40(120°)-19. 05
P(H)-φ0. 40(120°)-16. 10
P(H)-φ0. 40(120°)-235. 50
P(H)-φ0. 40(120°)-39. 20
P(H)-φ0. 40(90°)-235. 50
F-φ0. 40
Ds-RG-0. 70-0. 15-98. 80
Ds-RG-0. 70-0. 15-85. 70
Ds-RG-0. 70-0. 15-118. 60
Ds-RG-0. 70-0. 15-112. 75
Ds-RG-0. 70-0. 15-78. 40
Ds-RG-0. 70-0. 15-79. 00
Ds-RG-0. 70-0. 15-139. 00
Du-M-315. 45
Du-M-639. 30
Du-M-639. 60
Du-M-639. 70
Du-M-639. 80
Du-M-639. 90
Du-M-640. 00
Du-M-640. 10
Du-M-641. 00
Du-M-641. 10
Du-M-642. 00
Du-M-642. 10
Du-M-642. 20
Du-M-642. 30
Du-M-642. 40
Du-M-642. 50

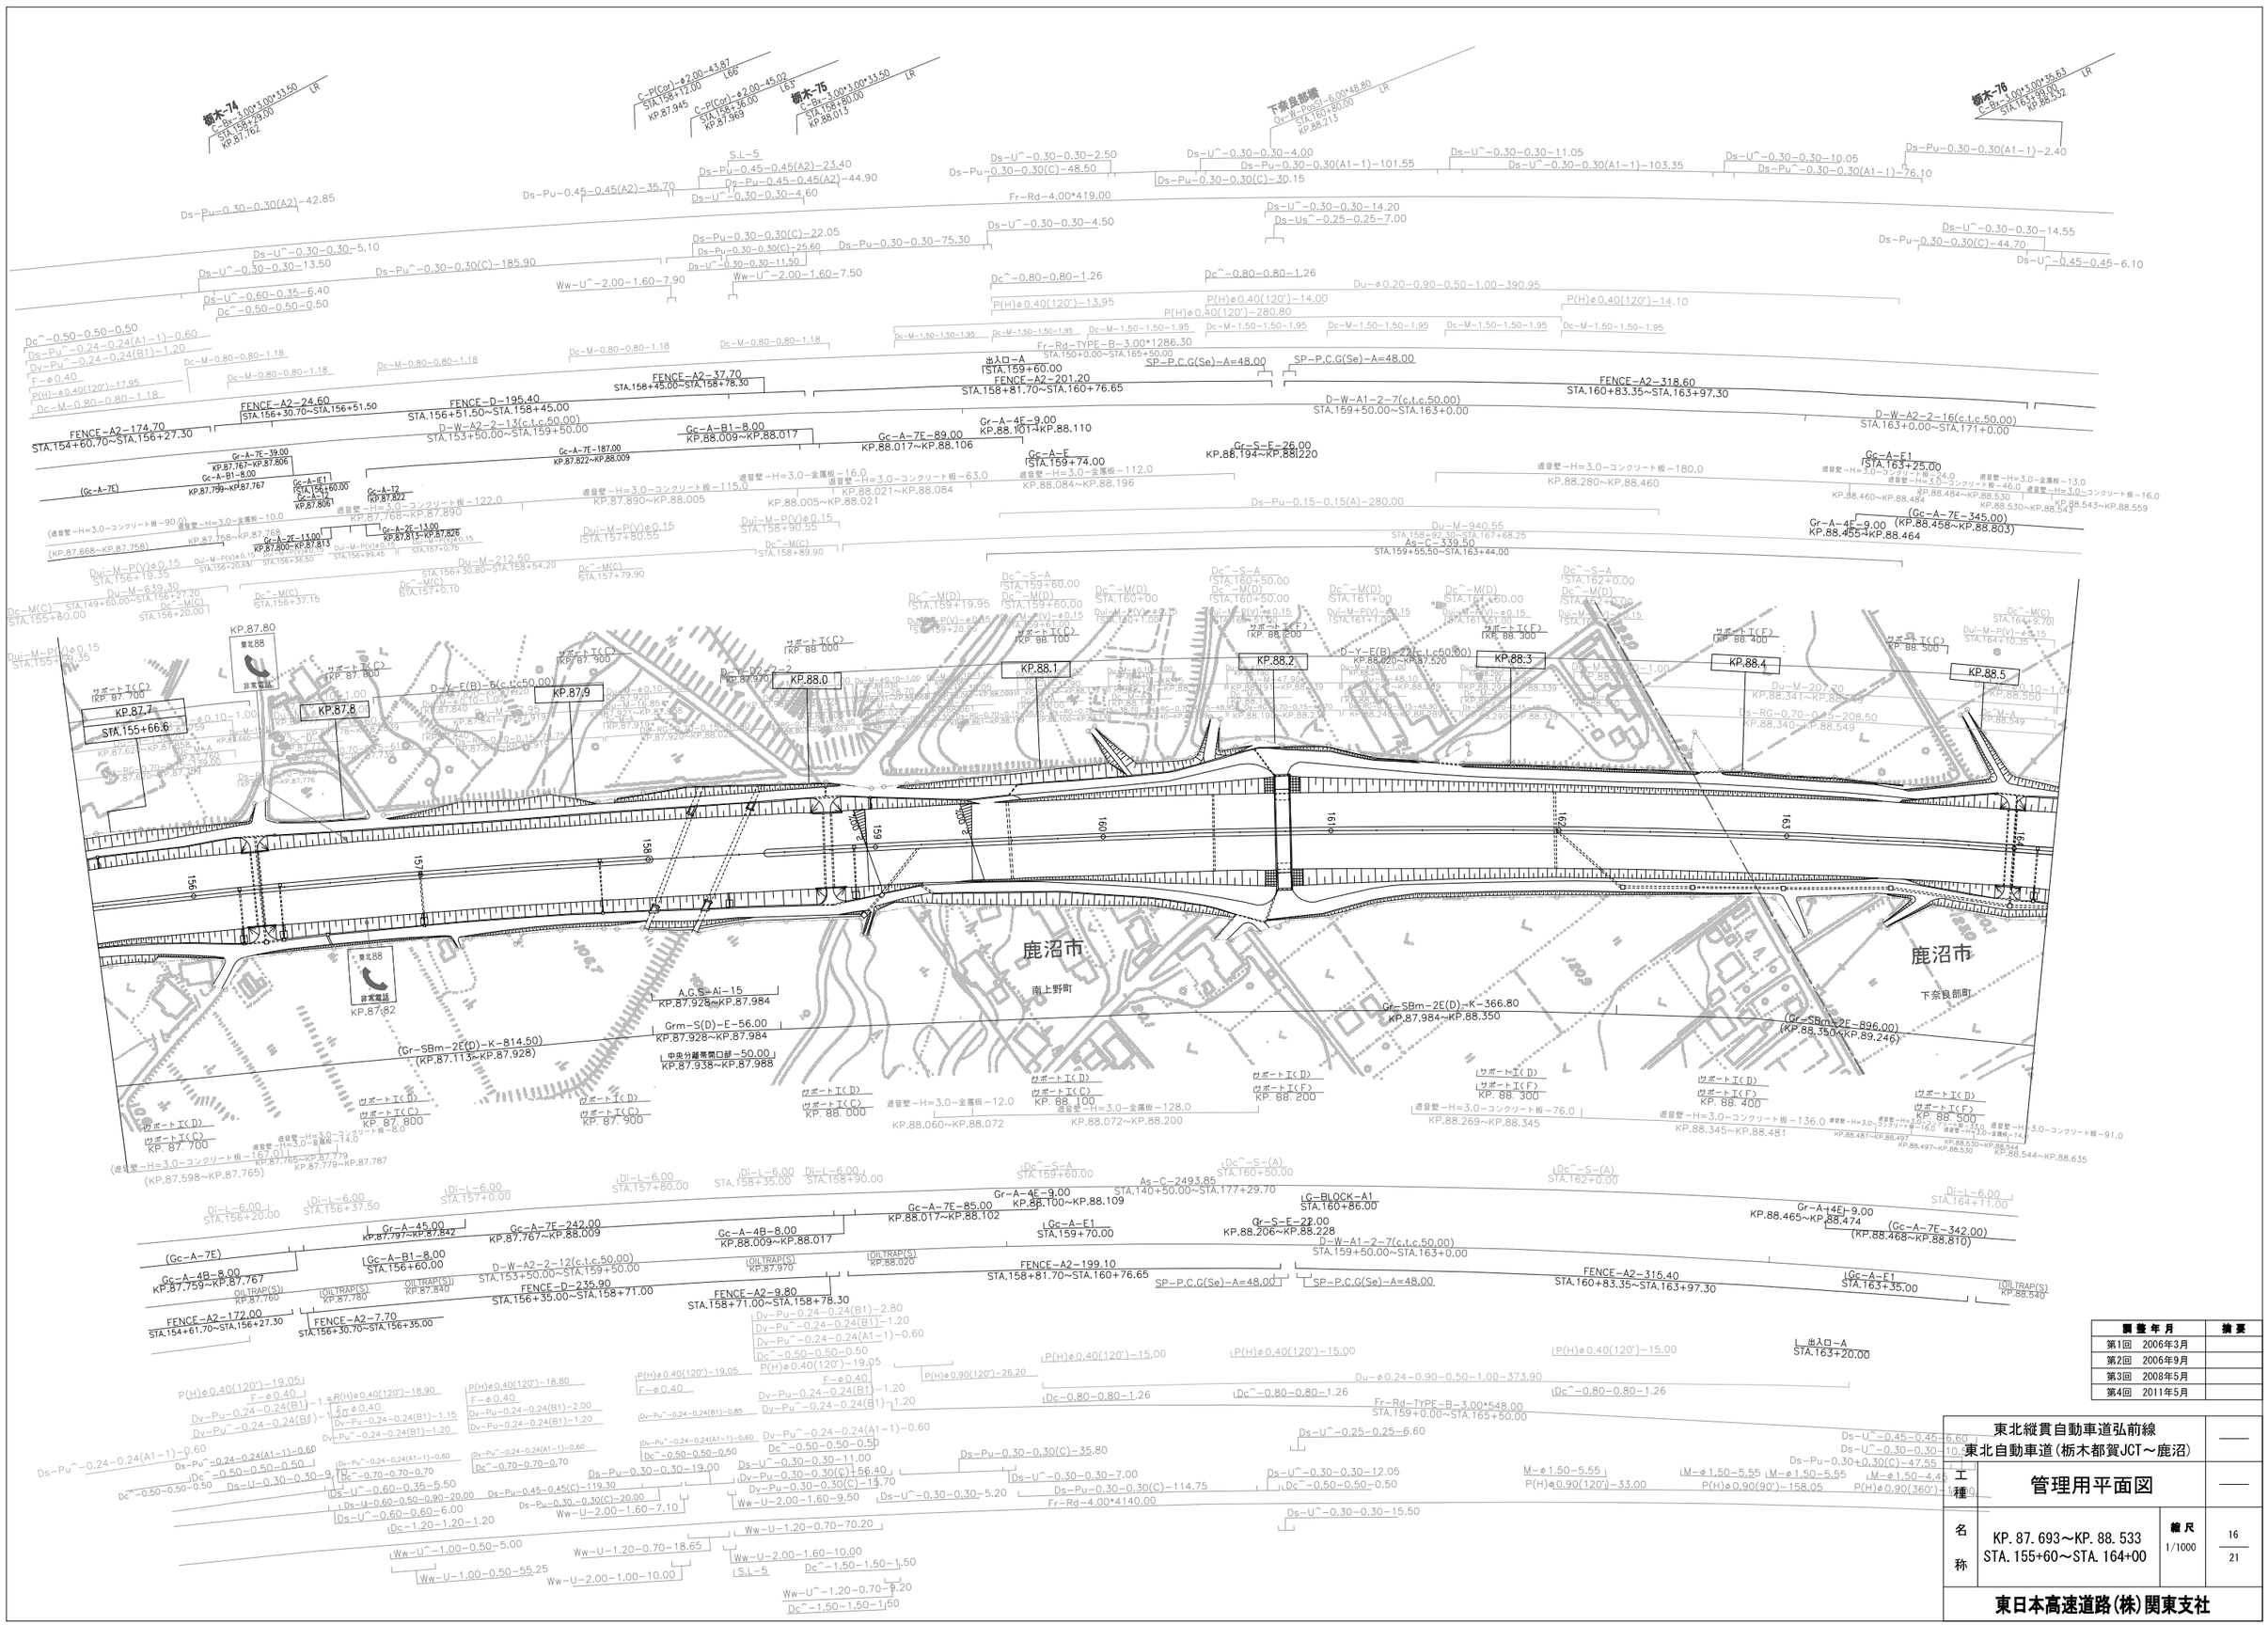
橋木-74
橋木-75
橋木-76
鹿沼市
南上野町
下奈良部町
非常電話
KP.87.82
KP.87.7
STA.155+66.6
KP.87.8
KP.87.9
KP.88.0
KP.88.1
KP.88.2
KP.88.3
KP.88.4
KP.88.5
サポートT(C) KP. 87. 700
サポートT(C) KP. 87. 800
サポートT(C) KP. 87. 900
サポートT(C) KP. 88. 000
サポートT(C) KP. 88. 100
サポートT(F) KP. 88. 200
サポートT(F) KP. 88. 300
サポートT(F) KP. 88. 400
サポートT(C) KP. 88. 500
出入口-A STA.159+60.00
出入口-A STA.163+20.00
(Gr-SBm-2E(D)-K-814.50) (KP.87.113~KP.87.928)
Gr-SBm-2E(D)-K-366.80 KP.87.984~KP.88.350
(Gr-SBm-2E-896.00) (KP.88.350~KP.89.246)
A.G.S-Ai-15 KP.87.928~KP.87.984
Grm-S(D)-E-56.00 KP.87.928~KP.87.984
中央分離帯開口部-50.00 KP.87.938~KP.87.988
FENCE-A2-37.70 STA.158+45.00~STA.158+78.30
FENCE-A2-201.20 STA.158+81.70~STA.160+76.65
FENCE-A2-318.60 STA.160+83.35~STA.163+97.30
FENCE-A2-174.70 STA.154+60.70~STA.156+27.30
FENCE-A2-24.60 STA.156+30.70~STA.156+51.50
FENCE-D-195.40 STA.156+51.50~STA.158+45.00
FENCE-A2-172.00 STA.154+61.70~STA.156+27.30
FENCE-A2-7.70 STA.156+30.70~STA.156+35.00
FENCE-D-235.90 STA.156+35.00~STA.158+71.00
FENCE-A2-9.80 STA.158+71.00~STA.158+78.30
FENCE-A2-199.10 STA.158+81.70~STA.160+76.65
FENCE-A2-315.40 STA.160+83.35~STA.163+97.30
D-W-A1-2-7(c.t.c.50.00) STA.159+50.00~STA.163+0.00
D-W-A2-2-16(c.t.c.50.00) STA.163+0.00~STA.171+0.00
D-W-A2-2-13(c.t.c.50.00) STA.153+50.00~STA.159+50.00
D-W-A2-2-12(c.t.c.50.00) STA.153+50.00~STA.159+50.00
D-γc-F(B)-6(c.t.c50.00)
Gc-A-7E-39.00 KP.87.767~KP.87.806
Gc-A-B1-8.00 KP.87.799~KP.87.767
Gc-A-1E1 STA.156+60.00
Gc-A-12 KP.87.822
Gc-A-2E-13.00 KP.87.813~KP.87.826
Gc-A-7E-187.00 KP.87.822~KP.88.009
Gc-A-B1-8.00 KP.88.009~KP.88.017
Gc-A-7E-89.00 KP.88.017~KP.88.106
Gc-A-4F-9.00 KP.88.101~KP.88.110
Gc-A-F STA.159+74.00
Gc-S-F-26.00 KP.88.194~KP.88.220
Gc-A-F1 STA.163+25.00
Gc-A-4F-9.00 (KP.88.458~KP.88.803)
KP.88.455~KP.88.464
(Gc-A-7E-345.00)
(Gc-A-7E) KP.87.668~KP.87.758
Gc-A-4B-8.00 KP.87.759~KP.87.767
Gc-A-B1-8.00 STA.156+60.00
Gc-A-7E-242.00 KP.87.767~KP.88.009
Gc-A-4B-8.00 KP.88.009~KP.88.017
Gc-A-7E-85.00 KP.88.017~KP.88.102
Gr-A-4E-9.00 KP.88.100~KP.88.109
Gc-A-F1 STA.159+70.00
Gr-S-E-22.00 KP.88.206~KP.88.228
LG-BLOCK-A1 STA.160+86.00
Gr-A-14E-9.00 KP.88.465~KP.88.474
(Gc-A-7E-342.00) (KP.88.468~KP.88.810)
Gr-A-B1-45.00 KP.87.797~KP.87.842
Gr-A-4E-9.00 KP.87.768~KP.87.890
Gr-A-2E-13.00 KP.87.800~KP.87.813
Gc-A-2E-13.00 KP.87.813~KP.87.826
遮音壁-H=3.0-コンクリート板-122.0 KP.87.890~KP.88.005
遮音壁-H=3.0-コンクリート板-115.0 KP.88.005~KP.88.021
遮音壁-H=3.0-コンクリート板-63.0 KP.88.021~KP.88.084
遮音壁-H=3.0-コンクリート板-112.0 KP.88.084~KP.88.196
遮音壁-H=3.0-コンクリート板-180.0 KP.88.280~KP.88.460
遮音壁-H=3.0-コンクリート板-24.0 KP.88.460~KP.88.484
遮音壁-H=3.0-コンクリート板-46.0 KP.88.484~KP.88.530
遮音壁-H=3.0-コンクリート板-16.0 KP.88.530~KP.88.543
遮音壁-H=3.0-金属板-10.0 KP.87.758~KP.87.768
遮音壁-H=3.0-金属板-16.0 KP.87.768~KP.87.890
遮音壁-H=3.0-金属板-90.0 KP.87.758~KP.87.768
遮音壁-H=3.0-金属板-12.0 KP.88.060~KP.88.072
遮音壁-H=3.0-金属板-128.0 KP.88.072~KP.88.200
遮音壁-H=3.0-コンクリート板-76.0 KP.88.269~KP.88.345
遮音壁-H=3.0-コンクリート板-136.0 KP.88.345~KP.88.481
遮音壁-H=3.0-コンクリート板-91.0 KP.88.544~KP.88.635
(遮音壁-H=3.0-コンクリート板-167.0) KP.87.598~KP.87.765
遮音壁-H=3.0-金属板-14.0 KP.87.765~KP.87.779
遮音壁-H=3.0-コンクリート板-8.0 KP.87.779~KP.87.787
OILTRAP(S) KP.87.760
OILTRAP(S) KP.87.780
OILTRAP(S) KP.87.840
OILTRAP(S) KP.87.970
OILTRAP(S) KP.88.020
OILTRAP(S) KP.88.540
SP-P.C.G(Se)-A=48.00
Ds-Pu-0.30-0.30(A2)-42.85
Ds-Pu-0.45-0.45(A2)-35.70
Ds-Pu-0.45-0.45(A2)-23.40
Ds-Pu-0.45-0.45(A2)-44.90
Ds-U^-0.30-0.30-4.60
Ds-U^-0.30-0.30-2.50
Ds-U^-0.30-0.30-4.00
Ds-U^-0.30-0.30-11.05
Ds-Pu-0.30-0.30(C)-48.50
Ds-Pu-0.30-0.30(A1-1)-101.55
Ds-U^-0.30-0.30(A1-1)-103.35
Ds-U^-0.30-0.30-10.05
Ds-Pu-0.30-0.30(A1-1)-2.40
Ds-Pu-0.30-0.30(A1-1)-76.10
Ds-Pu-0.30-0.30(C)-30.15
Fr-Rd-4.00*419.00
Ds-U^-0.30-0.30-14.20
Ds-Us^-0.25-0.25-7.00
Ds-U^-0.30-0.30-14.55
Ds-Pu-0.30-0.30(C)-44.70
Ds-U^-0.45-0.45-6.10
Ds-U^-0.30-0.30-5.10
Ds-U^-0.50-0.30-13.50
Ds-Pu^-0.30-0.30(C)-185.90
Ds-U^-0.60-0.35-6.40
Dc^-0.50-0.50-0.50
Ds-Pu-0.30-0.30(C)-22.05
Ds-Pu-0.30-0.30(C)-25.60
Ds-U^-0.30-0.30-11.50
Ds-Pu-0.30-0.30-75.30
Ww-U^-2.00-1.60-7.90
Ww-U^-2.00-1.60-7.50
Dc^-0.80-0.80-1.26
P(H)φ0.40(120°)-13.95
P(H)φ0.40(120°)-14.00
P(H)φ0.40(120°)-280.80
P(H)φ0.40(120°)-14.10
Du-φ0.20-0.90-0.50-1.00-390.95
Dc^-0.50-0.50-0.50
Ds-Pu^-0.24-0.24(A1-1)-0.60
Ds-Pu^-0.24-0.24(B1)-1.20
Dv-Pu^-0.24-0.24(B1)-1.20
F-φ0.40
P(H)-φ0.40(120°)-17.95
Dc-M-0.80-0.80-1.18
Dc-M-1.50-1.50-1.95
Fr-Rd-TYPE-B-3.00*1286.30 STA.150+0.00~STA.165+50.00
Dv-Pu^-0.24-0.24(B1)-2.80
Dv-Pu^-0.24-0.24(A1-1)-0.60
Dc^-0.50-0.50-0.50
P(H)φ0.40(120°)-19.05
P(H)φ0.90(120°)-26.20
P(H)φ0.40(120°)-15.00
Dc^-0.80-0.80-1.26
Fr-Rd-TYPE-B-3.00*548.00 STA.159+0.00~STA.165+50.00
Ds-U^-0.25-0.25-6.60
Ds-U^-0.45-0.45-6.60
Ds-U^-0.30-0.30-10.10
Ds-Pu-0.30+0.30(C)-47.55
Ds-RG-0.70-0.45-208.50 KP.88.340~KP.88.549
Du-M-207.70 KP.88.341~KP.88.550
Dc^-M(A) KP.88.549
Dv-Pu-0.24-0.24(B1)-1.20
Dv-Pu^-0.24-0.24(B1)-1.15
Dv-Pu^-0.24-0.24(A1-1)-0.60
Dc^-0.70-0.70-0.70
Ds-Pu-0.30-0.30(C)-35.80
Ds-U^-0.30-0.30-7.00
Ds-U^-0.30-0.30-12.05
Dc^-0.50-0.50-0.50
Ds-Pu-0.30-0.30(C)-114.75
Fr-Rd-4.00*4140.00
Ds-U^-0.30-0.30-15.50
M-φ1.50-5.55 P(H)φ0.90(120°)-33.00
M-φ1.50-5.55 P(H)φ0.90(90°)-158.05
M-φ1.50-4.45 P(H)φ0.90(360°)-1
Ds-U^-0.30-0.30-19.00
Dv-Pu-0.30-0.30(C)-56.40
Dv-Pu-0.30-0.30(C)-13.70
Ww-U-2.00-1.60-9.50
Ds-U^-0.30-0.30-5.20
Ds-U^-0.60-0.60-0.90-20.00
Ds-Pu-0.45-0.45(C)-119.30
Ds-Pu-0.30-0.30(C)-20.00
Ww-U-2.00-1.60-7.10
Ds-U^-0.60-0.60-6.00
Dc^-1.20-1.20-1.20
Ww-U^-1.00-0.50-5.00
Ww-U-1.00-0.50-55.25
Ww-U-1.20-0.70-18.65
Ww-U-2.00-1.00-10.00
Ww-U-1.20-0.70-70.20
Ww-U-2.00-1.60-10.00
S.L-5
Dc^-1.50-1.50-1.50
Ww-U^-1.20-0.70-9.20
Dc^-1.50-1.50-1.50
Du-M-940.55
As-C-339.50 STA.159+55.50~STA.163+44.00
As-C-2493.85 STA.140+50.00~STA.177+29.70
Du-M-639.30 STA.155+80.00~STA.156+27.20
Du-M-212.50 STA.156+30.80~STA.158+54.20
Ds-Pu-0.15-0.15(A)-280.00
Dui-M-P(V)φ0.15 STA.156+19.35
Dui-M-P(V)φ0.15 STA.155+90.35
Dui-M-P(V)φ0.15 STA.157+80.55
Dui-M-P(V)φ0.15 STA.158+90.55
Dc^-M(C) STA.155+80.00
Dc^-M(C) STA.156+20.00
Dc^-M(C) STA.156+37.75
Dc^-M(C) STA.157+0.10
Dc^-M(C) STA.157+79.90
Dc^-M(C) STA.158+89.90
Dc^-S-A STA.159+60.00
Dc^-M(D) STA.159+19.95
Dc^-M(D) STA.159+60.00
Dc^-S-A STA.160+50.00
Dc^-M(D) STA.160+50.00
Dc^-M(D) STA.161+0.00
Dc^-M(D) STA.161+60.00
Dc^-S-A STA.162+0.00
Dc^-M(D) STA.162+0.00
Dc^-M(C) STA.164+9.70
Dui-M-P(V)φ0.15 STA.164+10.35
Dc^-S-(A) STA.159+60.00
Dc^-S-(A) STA.160+50.00
Dc^-S-(A) STA.162+0.00
Di-L-6.00 STA.156+20.00
Di-L-6.00 STA.156+37.50
Di-L-6.00 STA.157+0.00
Di-L-6.00 STA.157+80.00
Di-L-6.00 STA.158+35.00
Di-L-6.00 STA.158+90.00
Di-L-6.00 STA.164+11.00
Du-M-1.00
Du-M-48.10
Du-M-47.90
Du-M-48.10
Du-M-48.10
Du-M-48.10

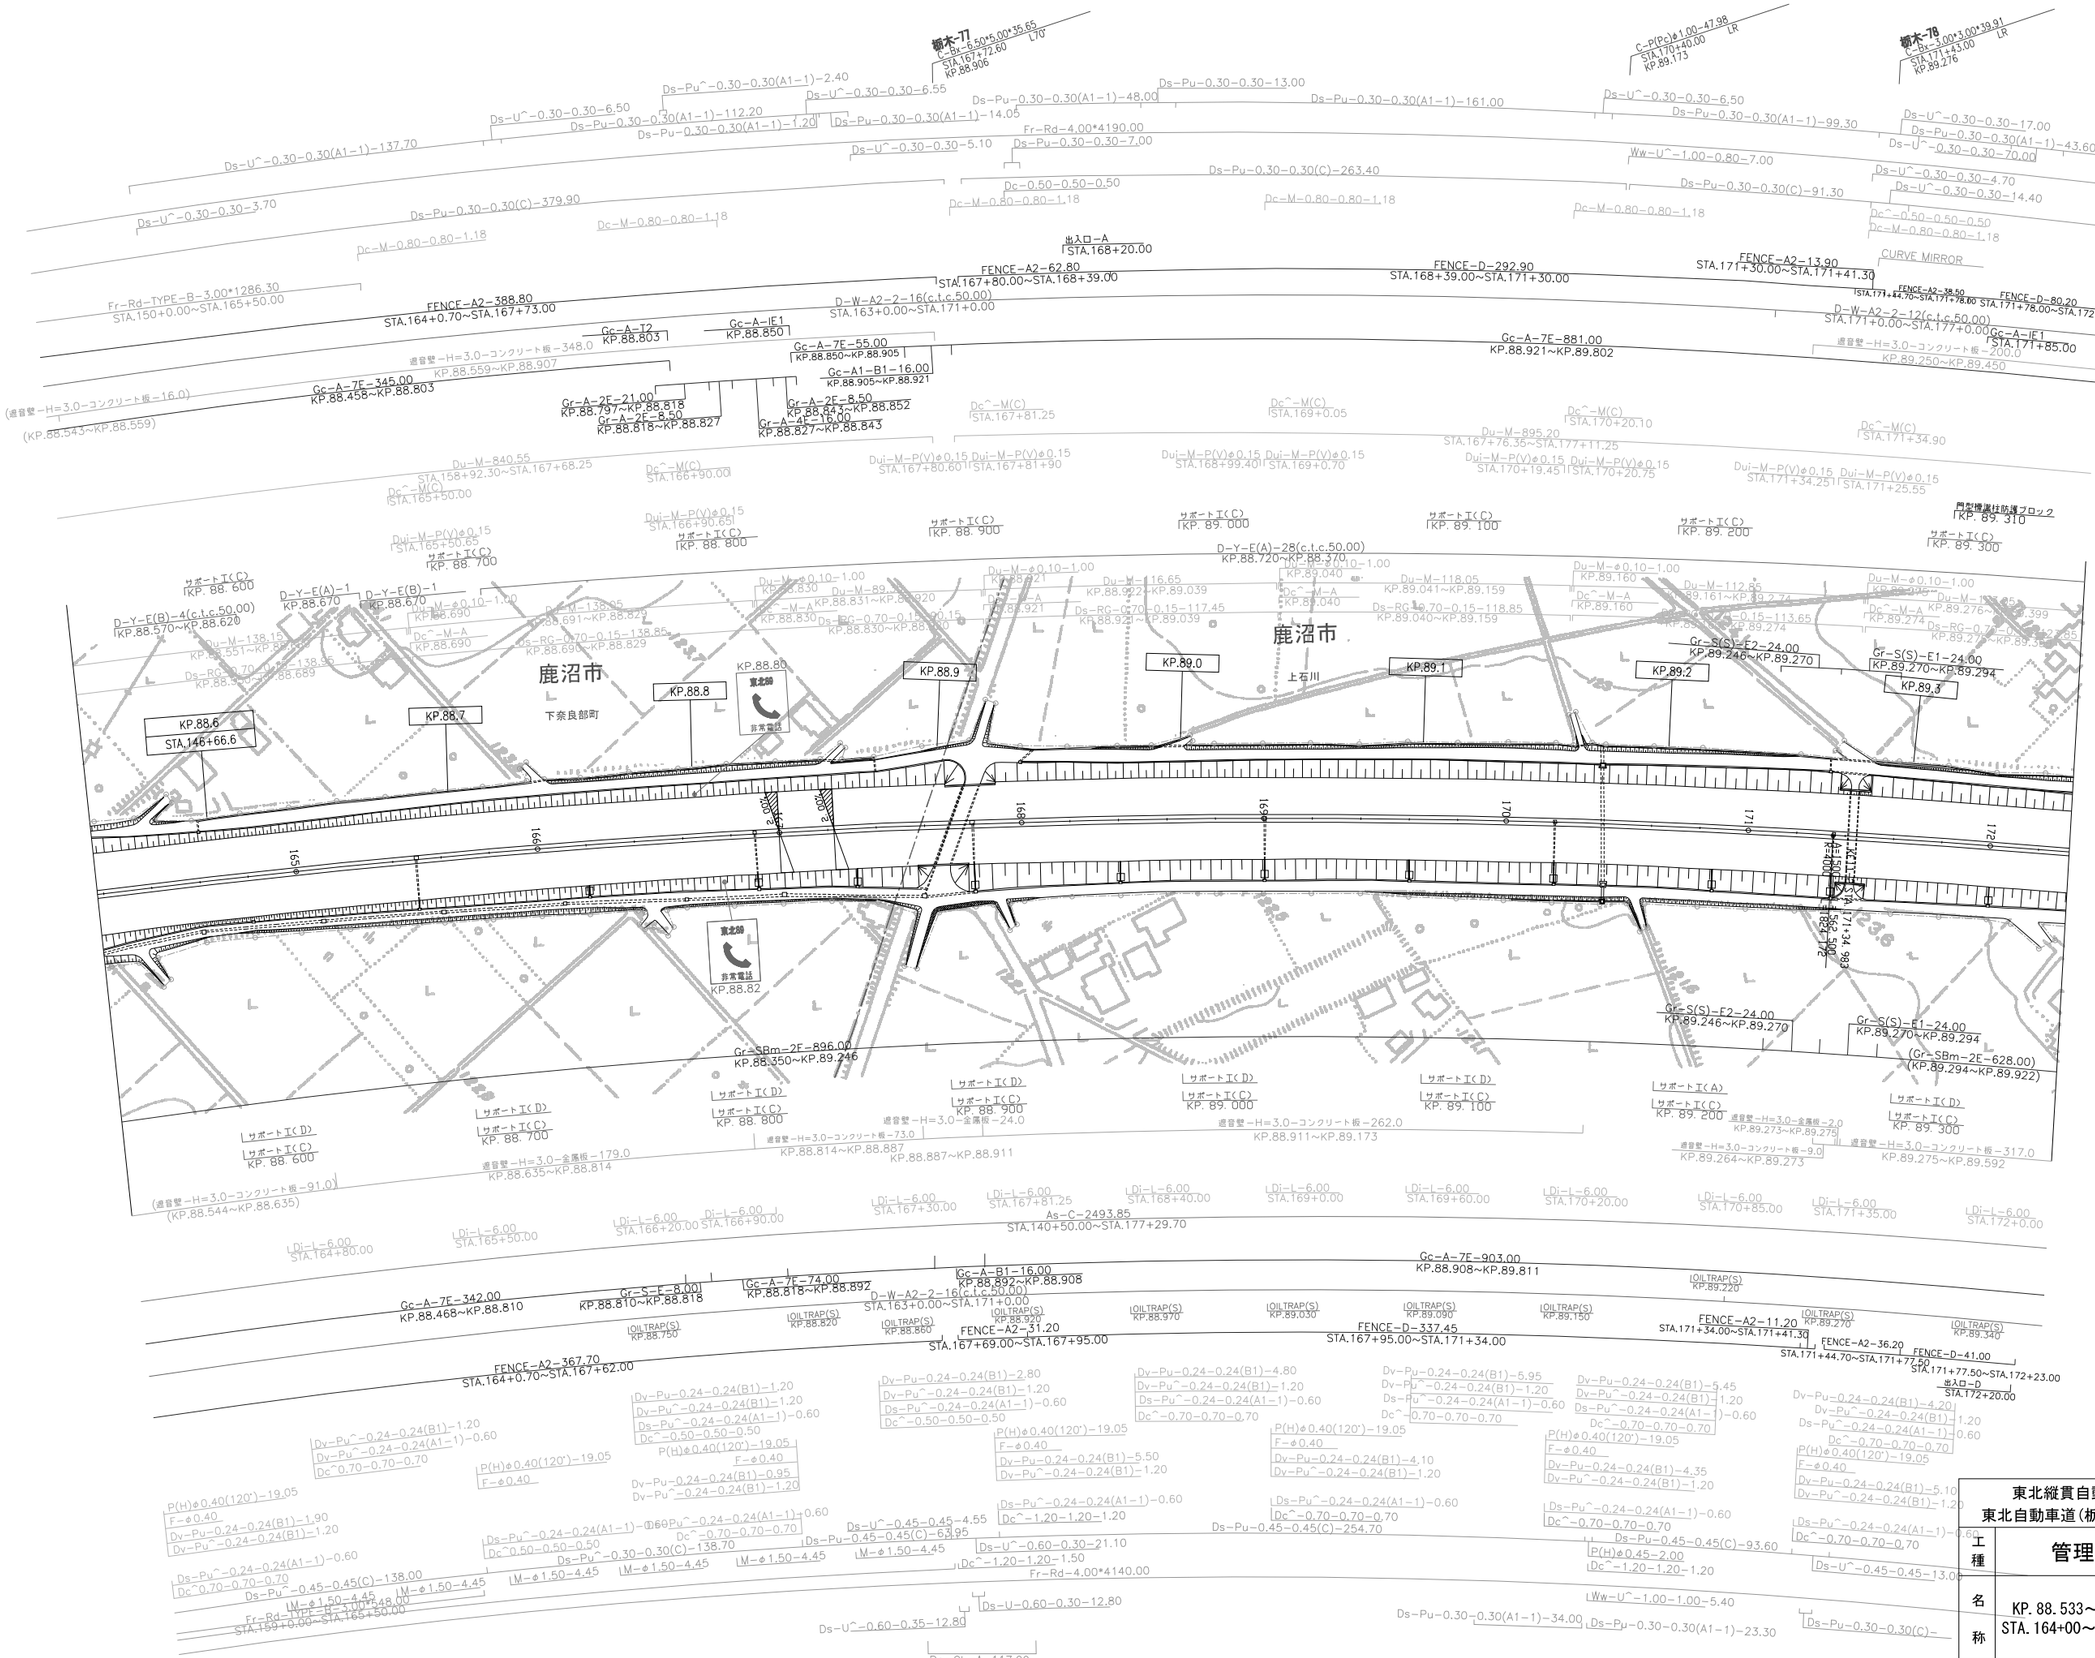

調整年月	摘要
第1回 2006年3月	
第2回 2006年9月	
第3回 2008年5月	
第4回 2011年5月	

東北縦貫自動車道弘前線 東北自動車道(栃木都賀JCT～鹿沼)			――
工種	管理用平面図		――
名称	KP. 88. 533～KP. 89. 353 STA. 164+00～STA. 172+20	縮尺 1/1000	17/21
東日本高速道路(株)関東支社			

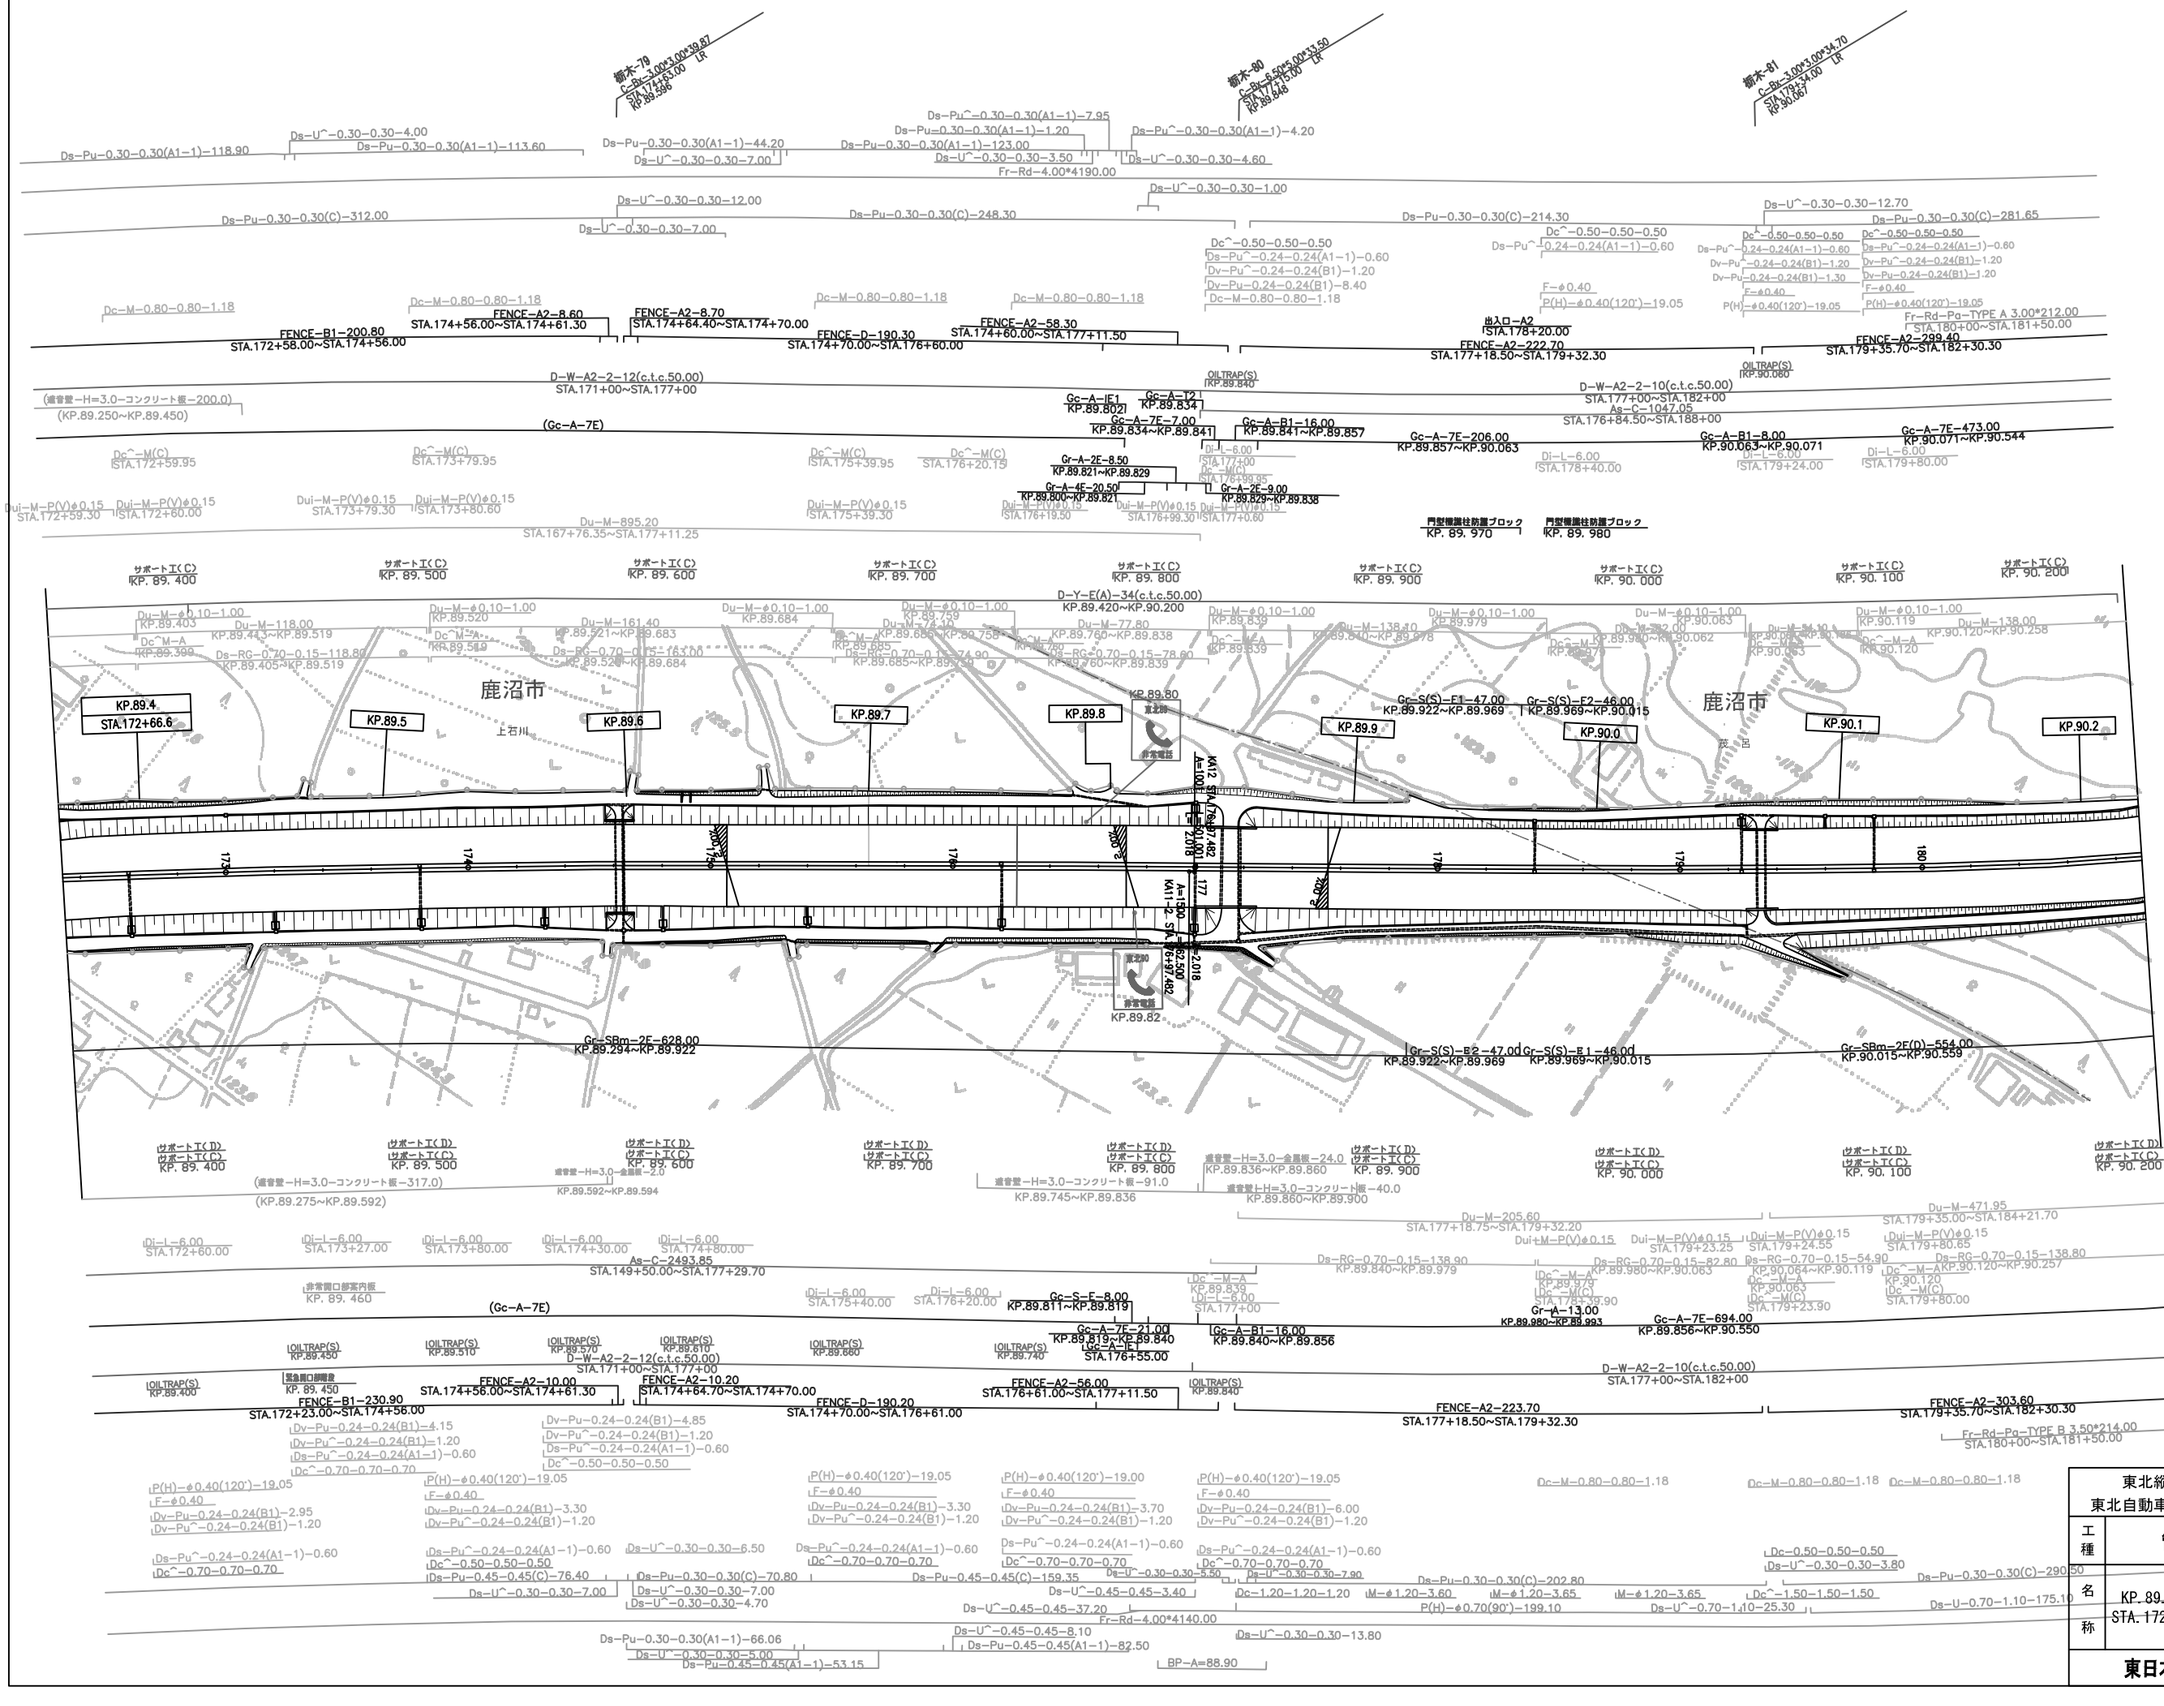

調整年月	摘要
第1回 2006年3月	
第2回 2008年5月	
第3回 2011年5月	

東北縦貫自動車道弘前線
東北自動車道(栃木都賀JCT～鹿沼)

工種：管理用平面図

名称：KP.89.353～KP.90.213
STA.172+20～STA.180+80

縮尺 1/1000

18/21

東日本高速道路(株)関東支社

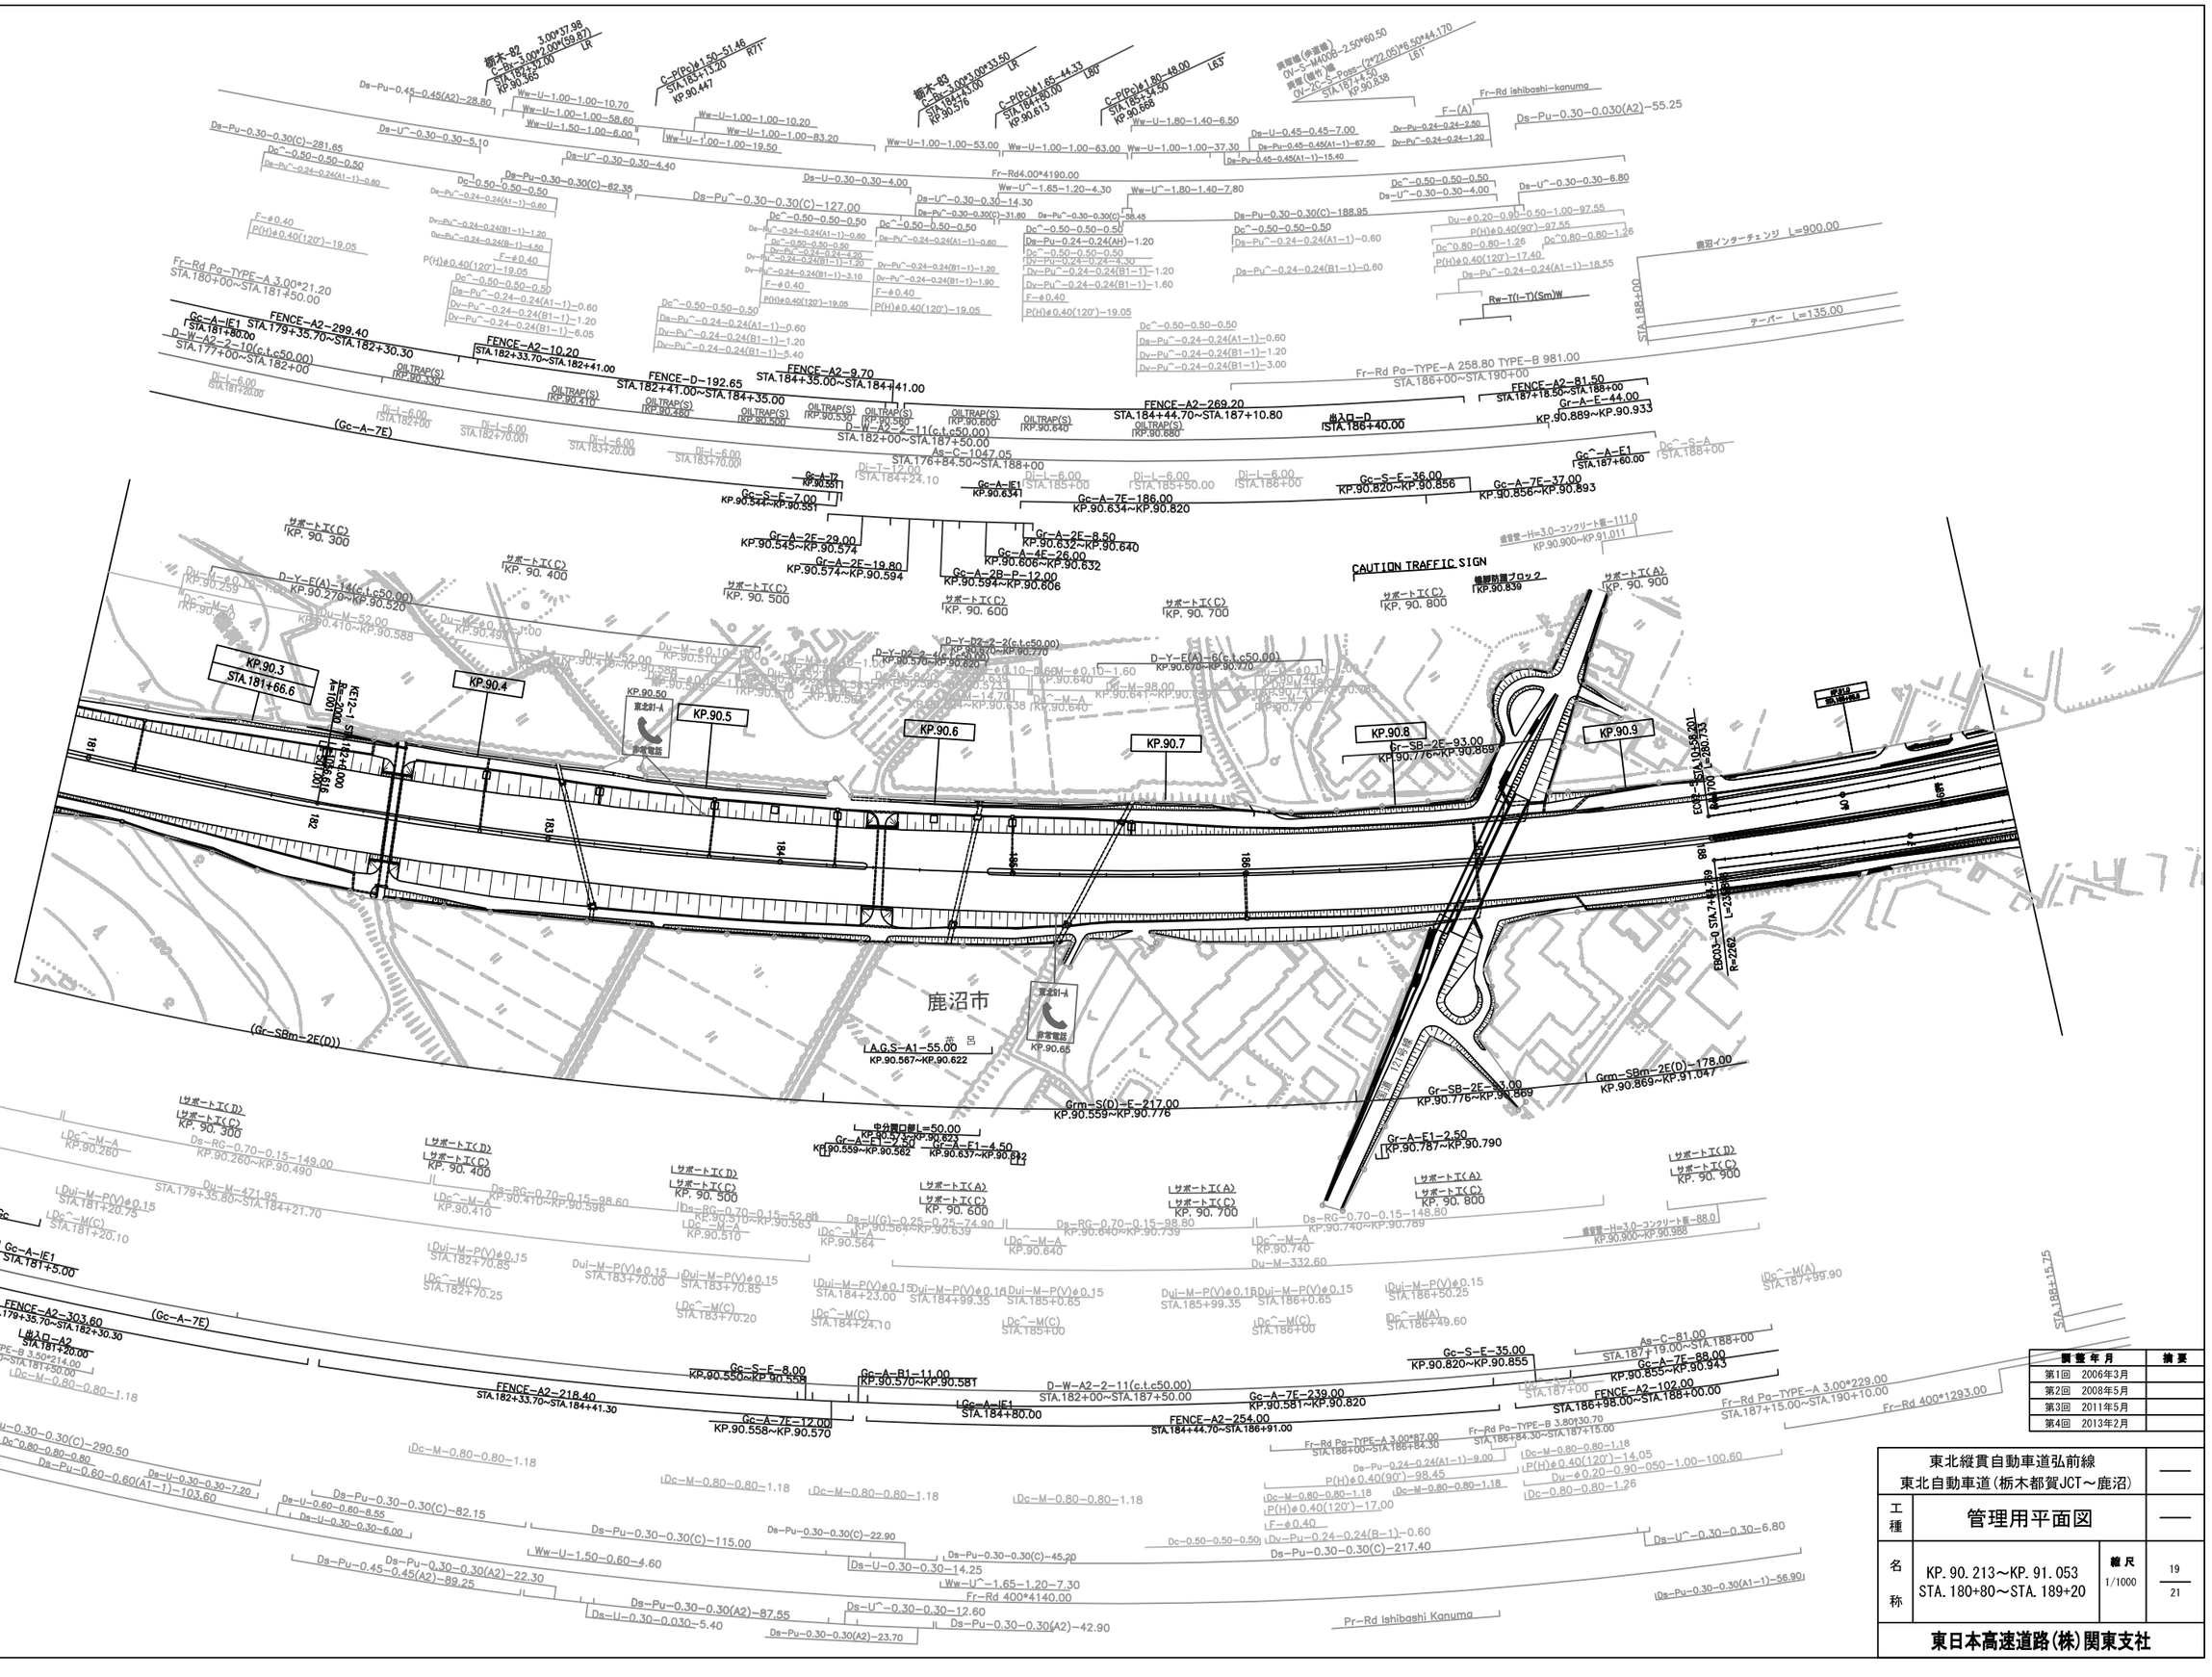
KP.90.3
STA.181+66.6
KP.90.4
KP.90.5
KP.90.6
KP.90.7
KP.90.8
KP.90.9
鹿沼市
Fr-Rd Ishibashi-kanuma
Pr-Rd Ishibashi Kanuma
CAUTION TRAFFIC SIGN
Fr-Rd 400*4140.00
Fr-Rd 400*1293.00
Fr-Rd Pg-TYPE-A 258.80 TYPE-B 981.00
STA.186+00~STA.190+00
Fr-Rd Pg-TYPE-A 3.00*21.20
STA.180+00~STA.181+50.00
鹿沼インターチェンジ L=900.00
テーパー L=135.00
STA.188+00
STA.188+15.75
(Gr-SBm-2E(D))
Grm-S(D)-F-217.00
KP.90.559~KP.90.776
Grm-SBm-2E(D)-178.00
KP.90.869~KP.91.047
Gr-SB-2E-93.00
KP.90.776~KP.90.869
Gr-SB-2E-93.00
KP.90.776~KP.90.869
Gr-A-F1-2.50
KP.90.787~KP.90.790
A.G.S-A1-55.00
KP.90.567~KP.90.622
Gr-A-F1-2.50
KP.90.559~KP.90.562
Gr-A-F1-4.50
KP.90.627~KP.90.632
中分開口部L=50.00
KP.90.573~KP.90.623
Gc-A-1E1
STA.181+80.00
Gc-A-1E1
STA.181+5.00
Gc-A-1E1
STA.184+80.00
Gc-A-1E1
KP.90.634
Gc-A-1E1
STA.187+60.00
Gc-A-7E
(Gc-A-7E)
Gc-A-7E-186.00
KP.90.634~KP.90.820
Gc-A-7E-239.00
KP.90.581~KP.90.820
Gc-A-7E-12.00
KP.90.558~KP.90.570
Gc-A-7E-37.00
KP.90.856~KP.90.893
Gc-A-7E-88.00
KP.90.855~KP.90.943
Gc-A-2E-29.00
KP.90.545~KP.90.574
Gc-A-2E-19.80
KP.90.574~KP.90.594
Gc-A-2E-8.50
KP.90.632~KP.90.640
Gc-A-4E-26.00
KP.90.606~KP.90.632
Gc-A-2E-P-12.00
KP.90.594~KP.90.606
Gc-A-B1-11.00
KP.90.570~KP.90.581
Gc-S-F-7.00
KP.90.544~KP.90.551
Gc-S-F-8.00
KP.90.550~KP.90.558
Gc-S-F-36.00
KP.90.820~KP.90.856
Gc-S-F-35.00
KP.90.820~KP.90.855
Gc-SB-2E-93.00
KP.90.776~KP.90.869
Gc-A-T2
KP.90.551
FENCE-A2-299.40
STA.179+35.70~STA.182+30.30
FENCE-A2-303.60
STA.179+35.70~STA.182+30.30
FENCE-A2-10.20
STA.182+33.70~STA.182+41.00
FENCE-D-192.65
STA.182+41.00~STA.184+35.00
FENCE-A2-9.70
STA.184+35.00~STA.184+41.00
FENCE-A2-269.20
STA.184+44.70~STA.187+10.80
FENCE-A2-81.50
STA.187+18.50~STA.188+00
FENCE-A2-218.40
STA.182+33.70~STA.184+41.30
FENCE-A2-254.00
STA.184+44.70~STA.186+91.00
FENCE-A2-102.00
STA.186+98.00~STA.188+00.00
Gr-A-E-44.00
KP.90.889~KP.90.933
出入口-A2
STA.181+20.00
出入口-D
STA.186+40.00
D-W-A2-2-10(c.t.c50.00)
STA.177+00~STA.182+00
D-W-A2-2-11(c.t.c50.00)
STA.182+00~STA.187+50.00
D-Y-E(A)-7(c.t.c50.00)
KP.90.270~KP.90.520
D-Y-E(A)-6(c.t.c50.00)
KP.90.670~KP.90.770
D-Y-D2-2-2(c.t.c50.00)
KP.90.770~KP.90.870
D-Y-D2-2-4(c.t.c50.00)
KP.90.570~KP.90.670
As-C-1047.05
STA.176+84.50~STA.188+00
As-C-81.00
STA.187+19.00~STA.188+00
As-C-1.00
STA.187+00
Gc^-A-E1
STA.187+60.00
Gc^-S-A
STA.188+00
Gc-A-T2
KP.90.551
Gc-A-E1
KP.90.634
Gc-A-E1
KP.90.641
Gc-A-E1
KP.90.680
出入口-D
STA.186+40.00
出入口-A2
STA.181+20.00
サポートT(C)
KP. 90. 300
サポートT(C)
KP. 90. 400
サポートT(C)
KP. 90. 500
サポートT(C)
KP. 90. 600
サポートT(C)
KP. 90. 700
サポートT(C)
KP. 90. 800
サポートT(C)
KP. 90. 900
サポートT(A)
KP. 90. 900
サポートT(D)
サポートT(C)
KP. 90. 300
サポートT(D)
サポートT(C)
KP. 90. 400
サポートT(D)
サポートT(C)
KP. 90. 500
サポートT(A)
サポートT(C)
KP. 90. 600
サポートT(A)
サポートT(C)
KP. 90. 700
サポートT(A)
サポートT(C)
KP. 90. 800
サポートT(D)
サポートT(C)
KP. 90. 900
OILTRAP(S)
KP.90.330
OILTRAP(S)
KP.90.410
OILTRAP(S)
KP.90.480
OILTRAP(S)
KP.90.530
OILTRAP(S)
KP.90.580
OILTRAP(S)
KP.90.600
OILTRAP(S)
KP.90.640
OILTRAP(S)
KP.90.680
Di-L-6.00
STA.181+20.00
Di-L-6.00
STA.181+50.00
Di-L-6.00
STA.182+00.00
Di-L-6.00
STA.182+70.00
Di-L-6.00
STA.183+20.00
Di-L-6.00
STA.183+70.00
Di-L-6.00
STA.184+24.10
Di-L-6.00
STA.185+00
Di-L-6.00
STA.185+50.00
Di-L-6.00
STA.186+00
Di-T-12.00
STA.184+24.10
Dui-M-P(V)ϕ0.15
STA.179+35.80~STA.184+21.70
Dui-M-P(V)ϕ0.15
STA.182+70.85
Dui-M-P(V)ϕ0.15
STA.183+70.00
Dui-M-P(V)ϕ0.15
STA.183+70.85
Dui-M-P(V)ϕ0.15
STA.184+23.00
Dui-M-P(V)ϕ0.15
STA.184+99.35
Dui-M-P(V)ϕ0.15
STA.185+0.65
Dui-M-P(V)ϕ0.15
STA.185+99.35
Dui-M-P(V)ϕ0.15
STA.186+0.65
Dui-M-P(V)ϕ0.15
STA.186+50.25
Du-M-332.60
Du-M-471.95
Du-M-52.00
Du-M-98.00
Du-M-14.70
Du-M-ϕ0.10~0.15-1.60
Du-M-ϕ0.10~0.15-1.70
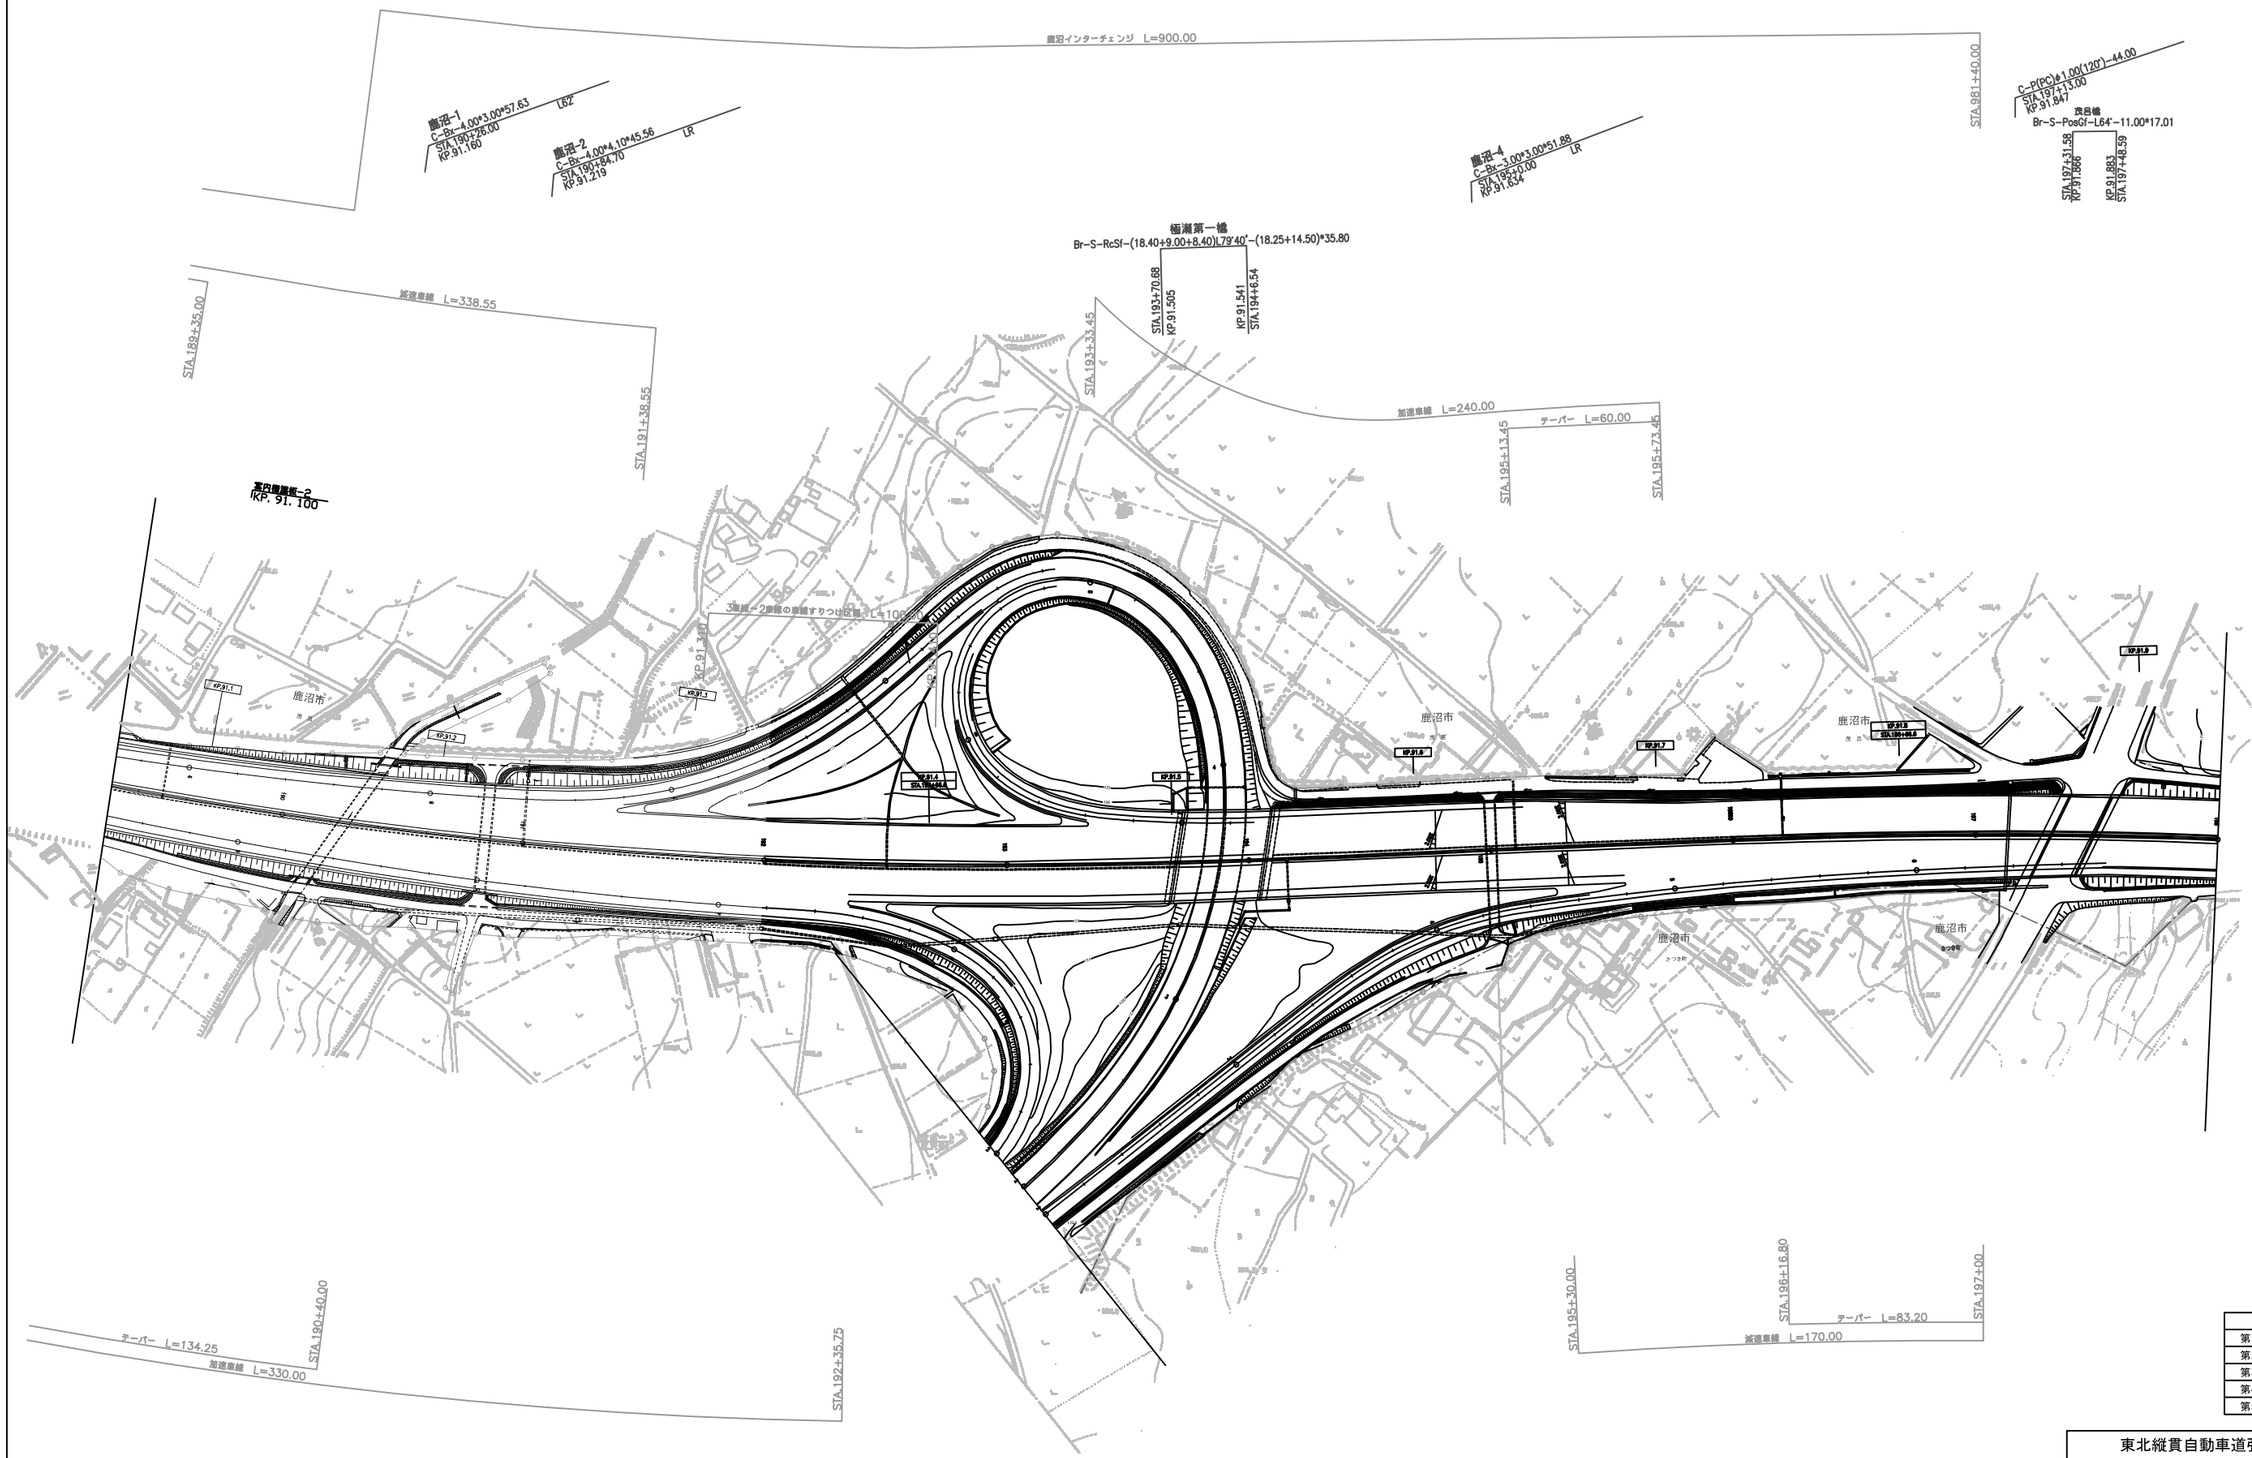

調整年月	摘要
第1回　2006年3月	
第2回　2006年9月	
第3回　2010年5月	
第4回　2011年5月	
第5回　2012年5月	

東北縦貫自動車道弘前線 東北自動車道(栃木都賀JCT～鹿沼)			——
工種	管理用平面図		——
名称	KP. 91. 053～KP. 91. 933 STA. 189+20～STA. 198+00	縮尺 1/1000	20 21
東日本高速道路(株)関東支社			

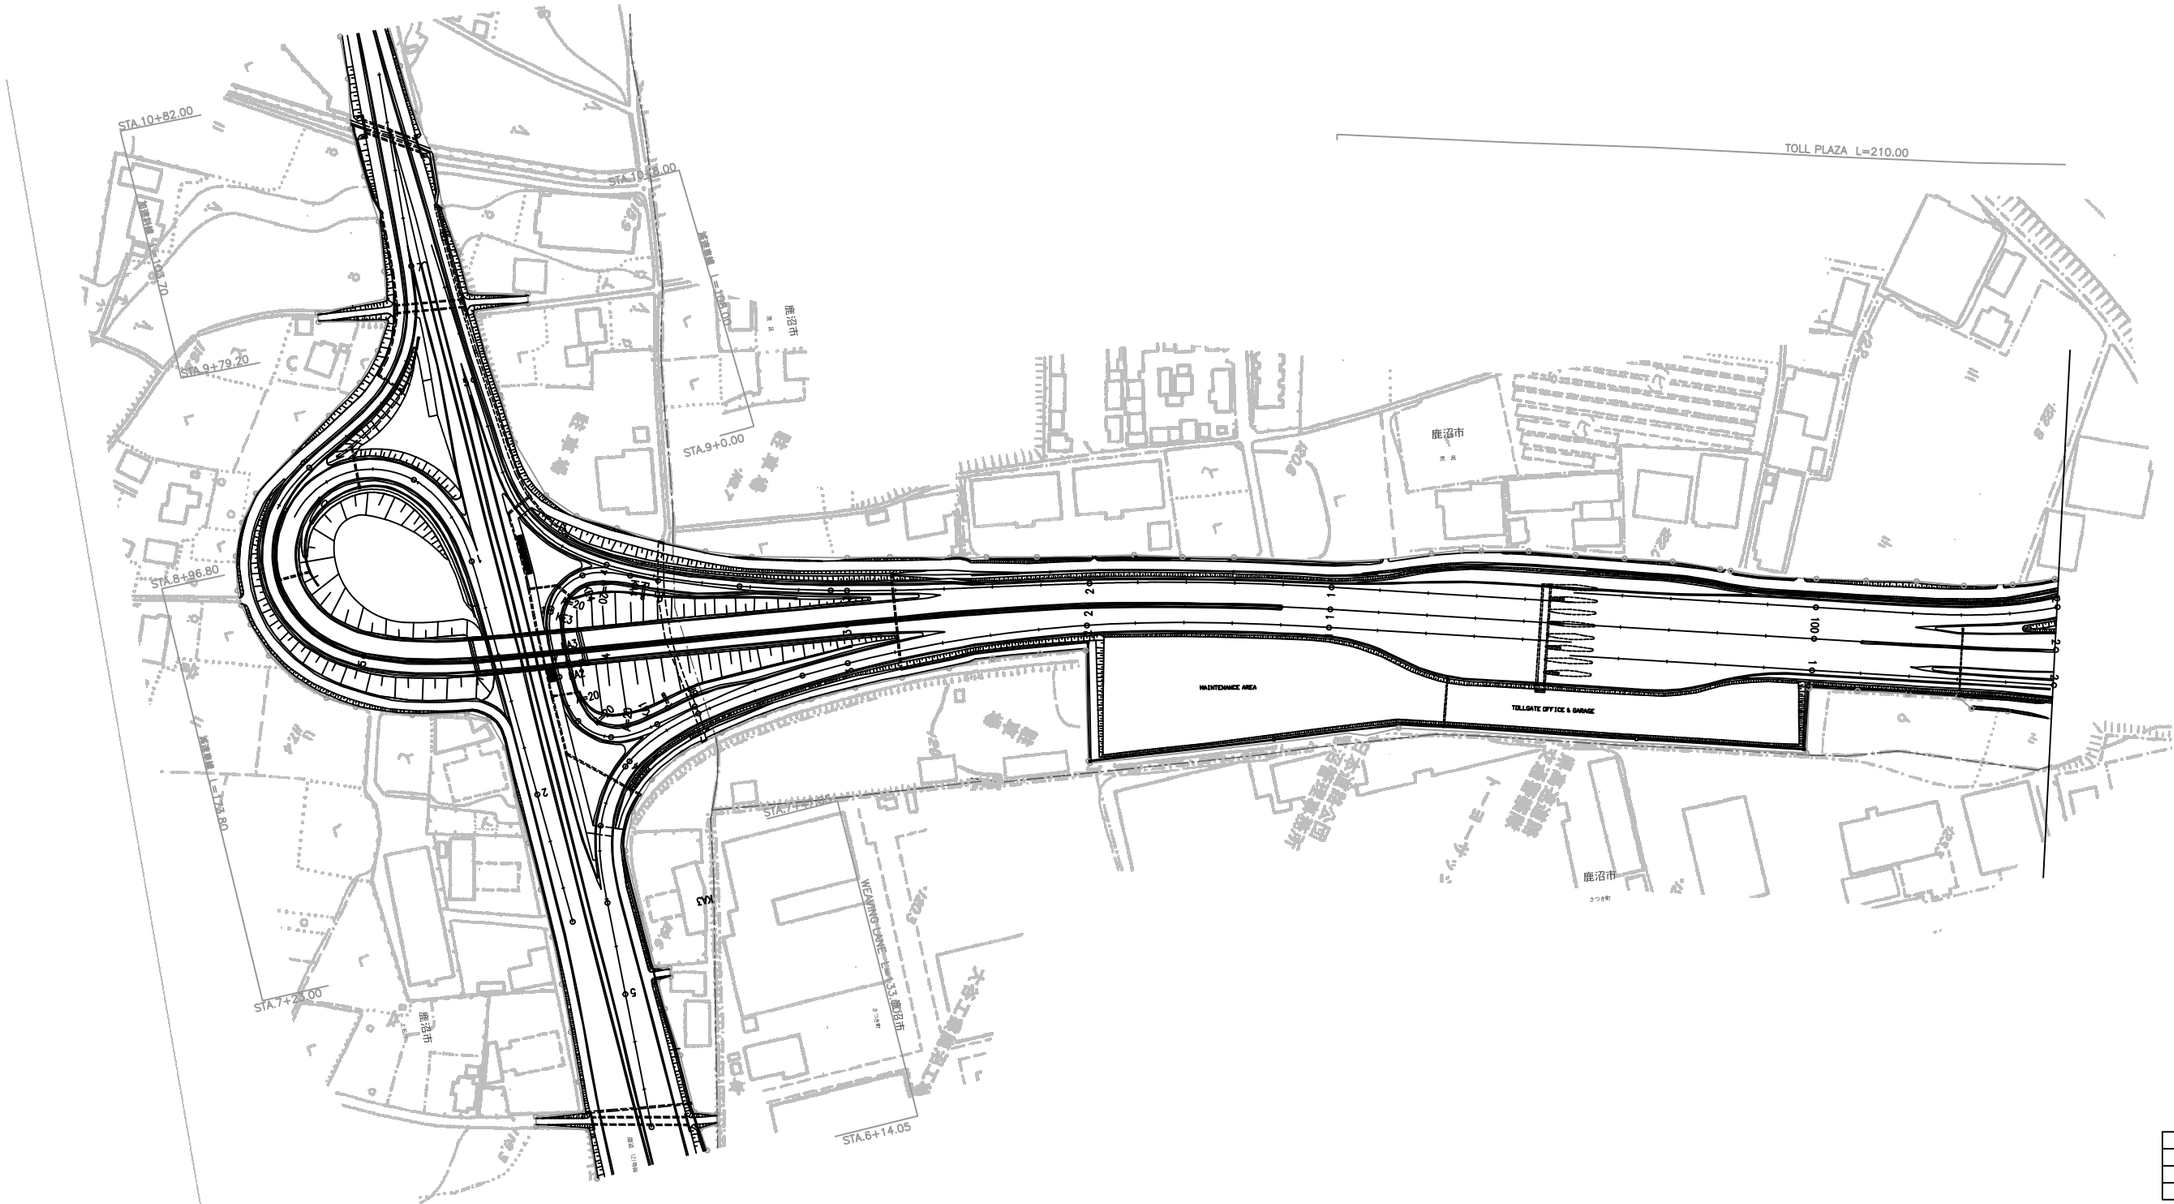

調整年月	摘要
第1回　2006年3月	

東北縦貫自動車道弘前線 東北自動車道(栃木都賀JCT～鹿沼)			——
工種	管理用平面図		——
名称	KP. 91. 053～KP. 91. 933 STA. 189+20～STA. 198+00	縮尺 1/1000	21 21
東日本高速道路(株)関東支社			

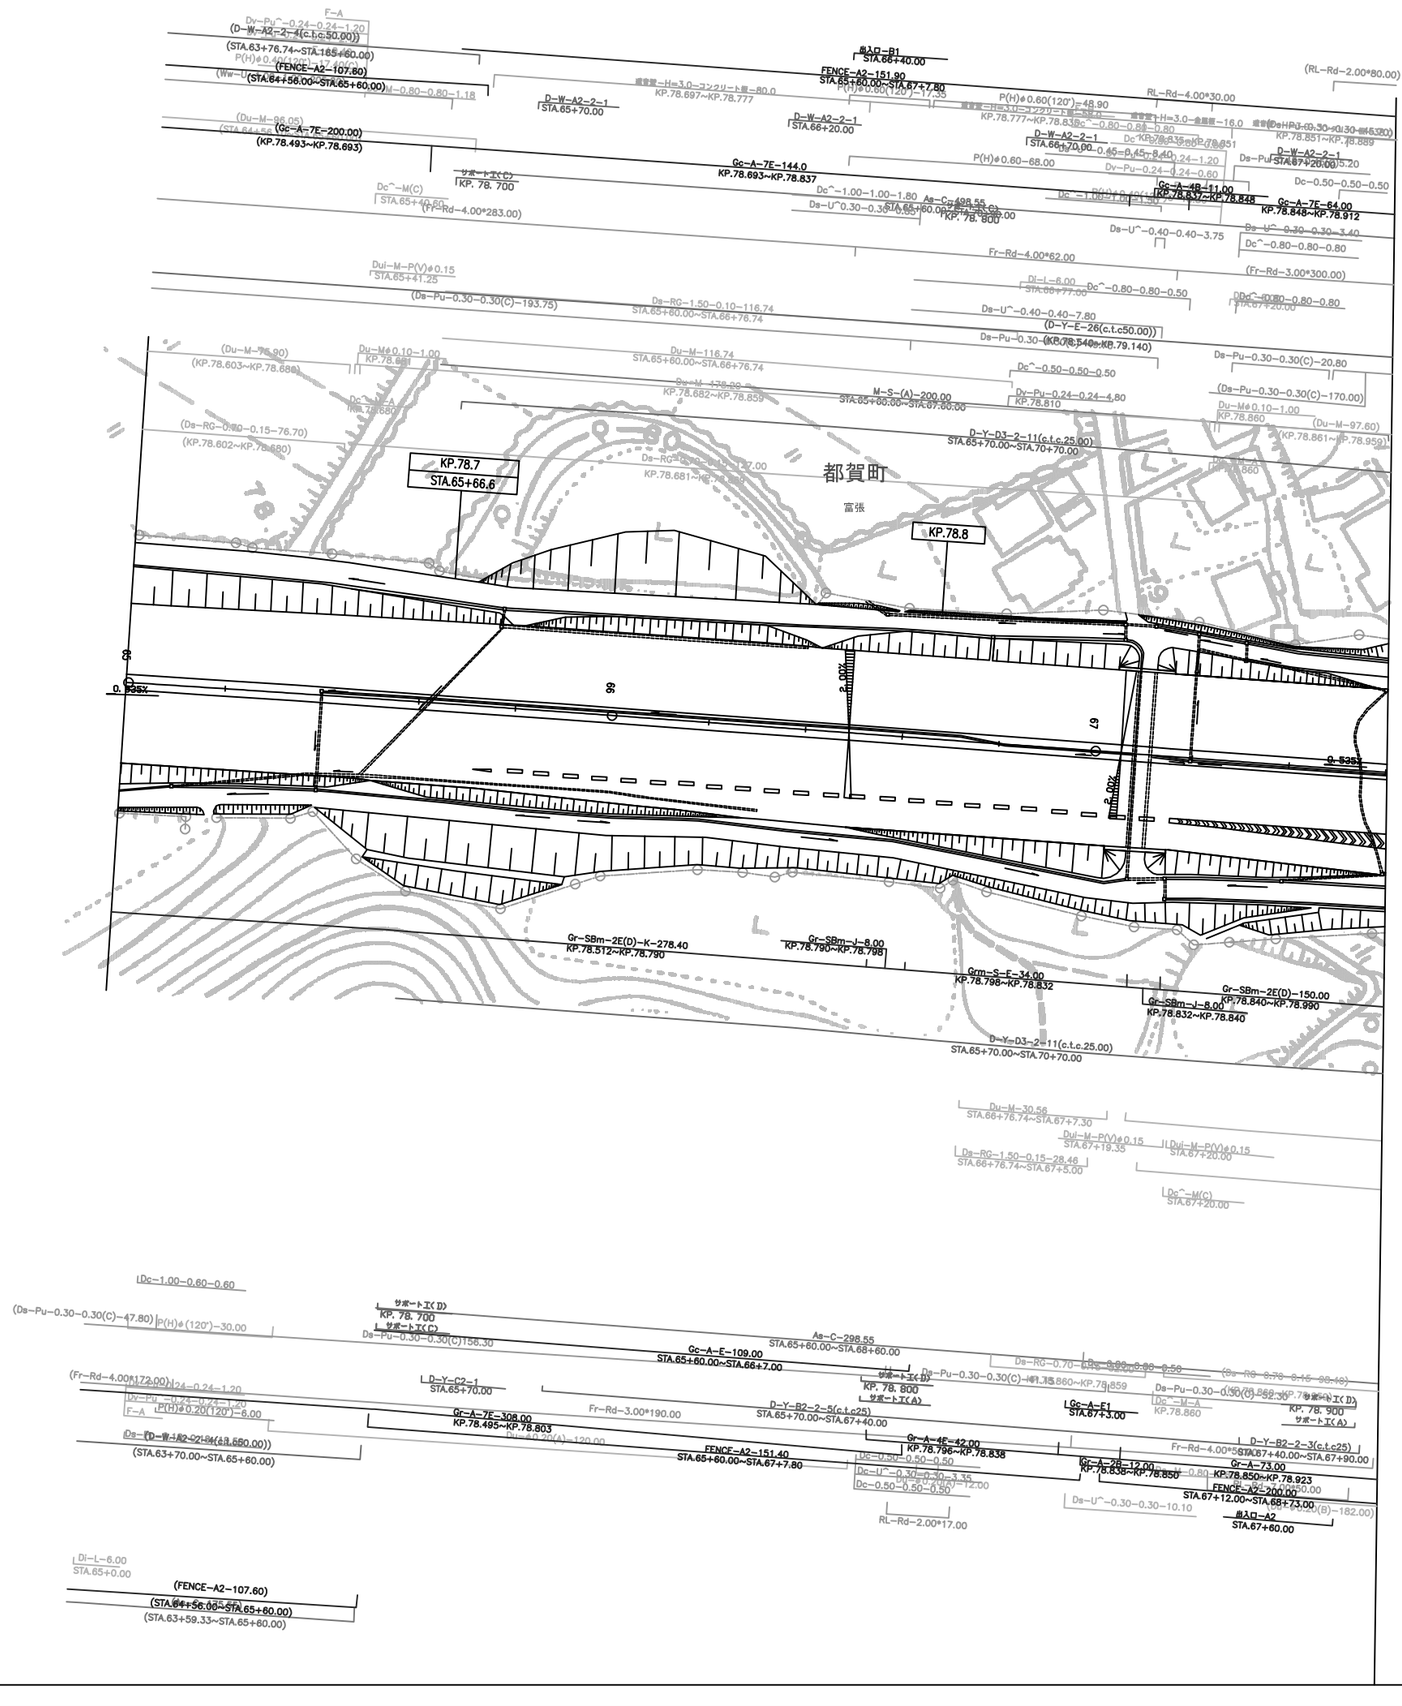

調整年月	摘要
第1回 2006年3月	
第2回 2006年9月	

東北縦貫自動車道弘前線 東北自動車道(栃木都賀JCT～鹿沼)			——
工種	管理用平面図		——
名称	都賀西方パーキングエリア KP. 78. 923～KP. 79. 473 STA. 67+89～STA. 73+39	縮尺 1/500	1 3

東日本高速道路(株)関東支社

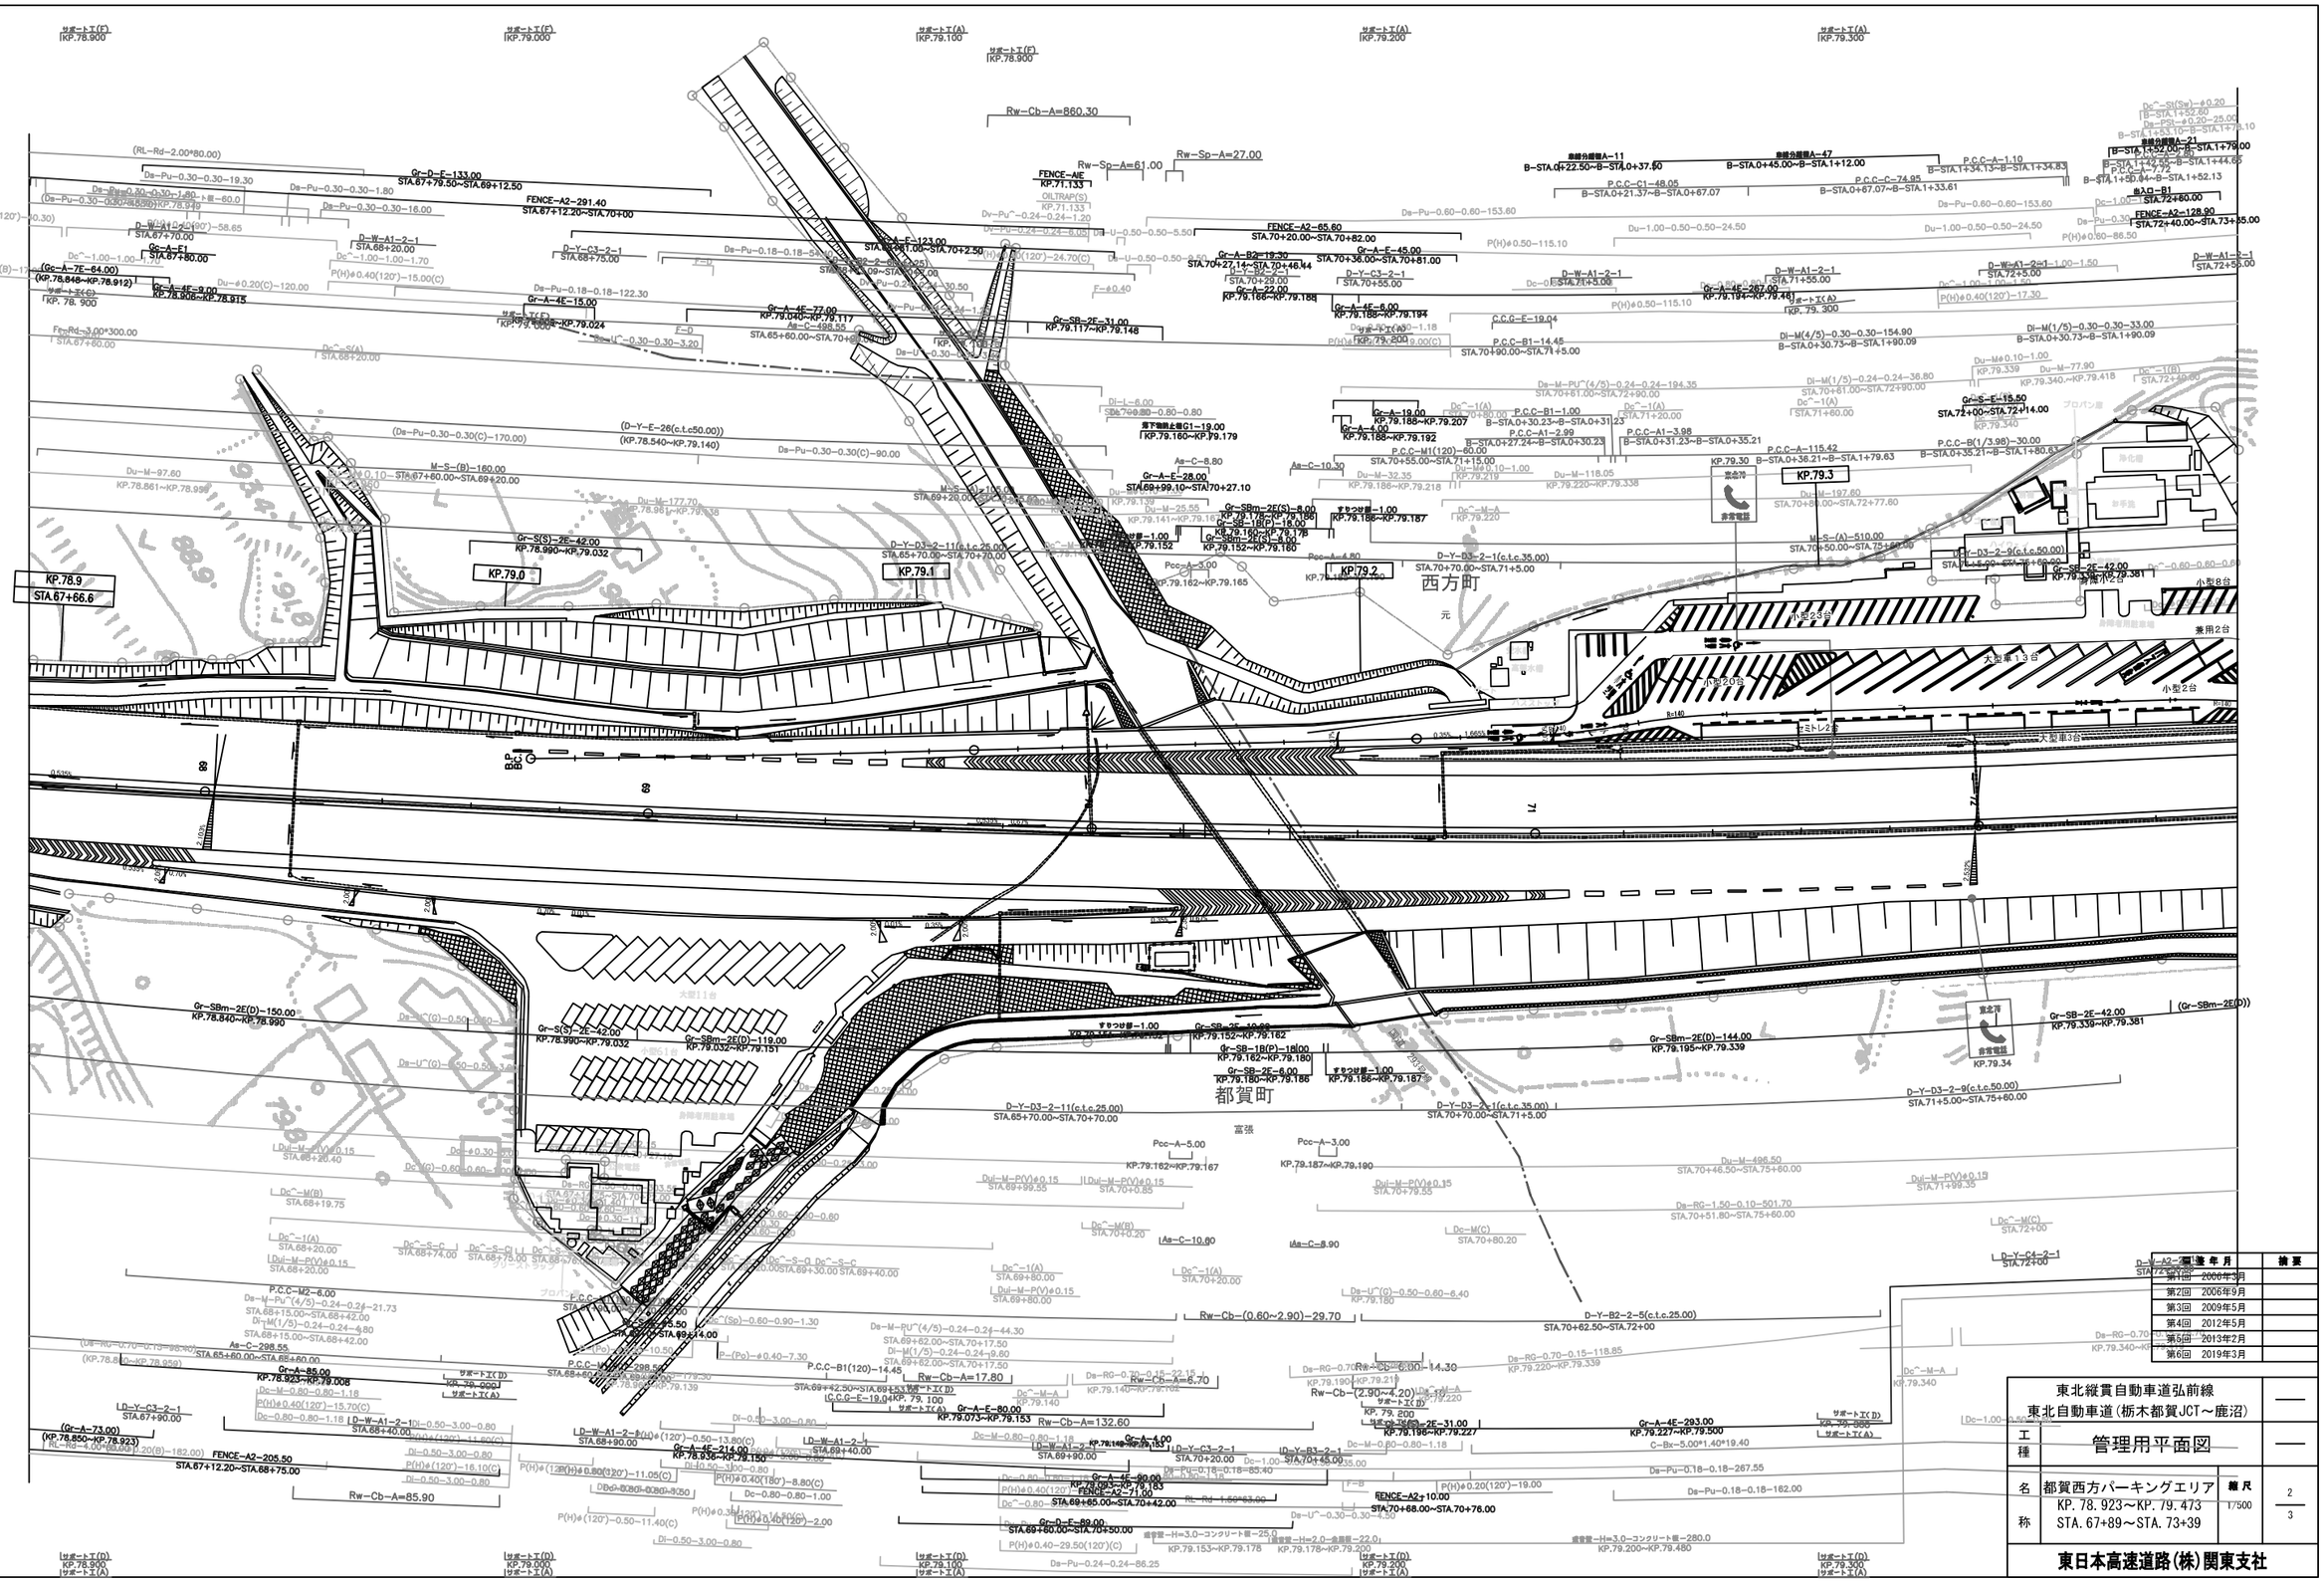
サポートT(F) KP.78.900
サポートT(F) KP.79.000
サポートT(A) KP.79.100
サポートT(F) KP.78.900
サポートT(A) KP.79.200
サポートT(A) KP.79.300
Rw-Cb-A=860.30
Rw-Sp-A=61.00
Rw-Sp-A=27.00
FENCE-A4E KP.71.133
OILTRAP(S) KP.71.133
KP.78.9 STA.67+66.6
KP.79.0
KP.79.1
KP.79.2
KP.79.3
西方町
都賀町
富強
Gr-D-E-133.00 STA.67+79.50~STA.69+12.50
FENCE-A2-291.40 STA.67+12.20~STA.70+00
Gr-A-E-123.00 STA.68+17.00~STA.70+2.50
Gr-A-4E-15.00 KP.78.906~KP.78.915
Gr-A-4E-77.00 KP.79.040~KP.79.117
Gr-SB-2E-31.00 KP.79.117~KP.79.148
(D-Y-E-26(c.t.c50.00)) (KP.78.540~KP.79.140)
M-S-(B)-160.00 STA.67+60.00~STA.69+20.00
Gr-S(S)-2E-42.00 KP.78.990~KP.79.032
D-Y-D3-2-11(c.t.c.25.00) STA.65+70.00~STA.70+70.00
D-Y-D3-2-1(c.t.c.35.00) STA.70+70.00~STA.71+5.00
D-Y-D3-2-9(c.t.c.50.00) STA.71+5.00~STA.75+60.00
Gr-SBm-2E(D)-150.00 KP.78.840~KP.78.990
Gr-SBm-2E(D)-119.00 KP.79.032~KP.79.151
Gr-SB-2E-42.00 KP.79.339~KP.79.381
Gr-SBm-2E(D)-144.00 KP.79.195~KP.79.339
Gr-SB-1B(P)-18.00 KP.79.162~KP.79.180
Gr-SB-2E-5.00 KP.79.180~KP.79.188
Gr-A-4E-293.00 KP.79.227~KP.79.500
FENCE-A2-205.50 STA.67+12.20~STA.68+75.00
Rw-Cb-A=85.90
Rw-Cb-A=132.60
Rw-Cb-(0.60~2.90)-29.70
Rw-Cb-(2.90~4.20)-14.30
Rw-Cb-A=17.80
Rw-Cb-A=6.70
Gr-A-E-80.00 KP.79.073~KP.79.153
Gr-A-E-214.00 KP.78.936~KP.79.150
FENCE-A2-71.00 STA.69+65.00~STA.70+42.00
FENCE-A2+10.00 STA.70+68.00~STA.70+76.00
Gr-A-E-89.00 STA.69+60.00~STA.70+50.00
Gr-A-E-28.00 STA.69+99.10~STA.70+27.10
Gr-A-4E-6.00 KP.79.186~KP.79.194
Gr-A-4E-287.00 KP.79.194~KP.79.481
Gr-A-4E-15.50 STA.72+00~STA.72+14.00
D-Y-B2-2-5(c.t.c.25.00) STA.70+62.50~STA.72+00
Gr-A-E-15.50 STA.72+00~STA.72+14.00
FENCE-A2-128.90 STA.72+40.00~STA.73+35.00
BA(S)-B1 STA.72+60.00
D-W-A1-2-1 STA.72+55.00
D-W-A1-2-1 STA.72+25.00
DI-M(1/5)-0.30-0.30-33.00 B-STA.0+30.73~B-STA.1+90.09
DI-M(4/5)-0.30-0.30-154.90 B-STA.0+30.73~B-STA.1+90.09
P.C.C-A1-115.42 B-STA.0+36.21~B-STA.1+79.63
P.C.C-B(1/3.98)-30.00 B-STA.0+35.21~B-STA.1+80.63
M-S-(A)-510.00 STA.70+50.00~STA.75+60.00
Gr-SB-2E-42.00 KP.79.339~KP.79.381
非常電話 KP.79.30
非常電話 KP.79.34
KP.79.540
KP.79.340~KP.79.418
プロパン庫
待化槽
小型9台
小型2台
小型20台
小型23台
大型車13台
大型車3台
兼用2台
セミトレ2台
身障者用駐車場
R=140
R=180
0.35%
1.66%
0.53%
0.70%
2.00%
2.50%
Pcc-A-5.00 KP.79.162~KP.79.167
Pcc-A-3.00 KP.79.187~KP.79.190
Pcc-A-4.80 KP.79.162~KP.79.165
Aa-C-8.80
Aa-C-10.30
Aa-C-10.60
Aa-C-8.90
Aa-C-488.55
Aa-C-298.55
Aa-C-85.00 KP.78.923~KP.79.008
(Gr-A-73.00) (KP.78.850~KP.78.923)
Gr-A-4E-73.00 KP.78.848~KP.78.912
Gr-A-4E-9.00 KP.78.906~KP.78.915
Gr-A-E-4.00 KP.79.139~KP.79.141
Gr-A-E-4.00 KP.79.140~KP.79.152
Gr-A-E-4.00 KP.79.152~KP.79.162
Gr-A-E-4.00 KP.79.180~KP.79.186
Gr-A-E-4.00 KP.79.187~KP.79.195
Gr-A-E-4.00 KP.79.227~KP.79.241
Gr-A-E-4.00 KP.79.241~KP.79.381
Gr-A-E-4.00 KP.79.381~KP.79.481
Gr-A-E-4.00 KP.79.481~KP.79.500
Gr-A-E-4.00 KP.79.500~KP.79.520
Gr-A-E-4.00 KP.79.520~KP.79.540
Gr-A-E-4.00 KP.79.540~KP.79.560
Gr-A-E-4.00 KP.79.560~KP.79.580
Gr-A-E-4.00 KP.79.580~KP.79.600
Gr-A-E-4.00 KP.79.600~KP.79.620
Gr-A-E-4.00 KP.79.620~KP.79.640
Gr-A-E-4.00 KP.79.640~KP.79.660
Gr-A-E-4.00 KP.79.660~KP.79.680
Gr-A-E-4.00 KP.79.680~KP.79.700
Gr-A-E-4.00 KP.79.700~KP.79.720
Gr-A-E-4.00 KP.79.720~KP.79.740
Gr-A-E-4.00 KP.79.740~KP.79.760
Gr-A-E-4.00 KP.79.760~KP.79.780
Gr-A-E-4.00 KP.79.780~KP.79.800
Gr-A-E-4.00 KP.79.800~KP.79.820
Gr-A-E-4.00 KP.79.820~KP.79.840
Gr-A-E-4.00 KP.79.840~KP.79.860
Gr-A-E-4.00 KP.79.860~KP.79.880
Gr-A-E-4.00 KP.79.880~KP.79.900
Gr-A-E-4.00

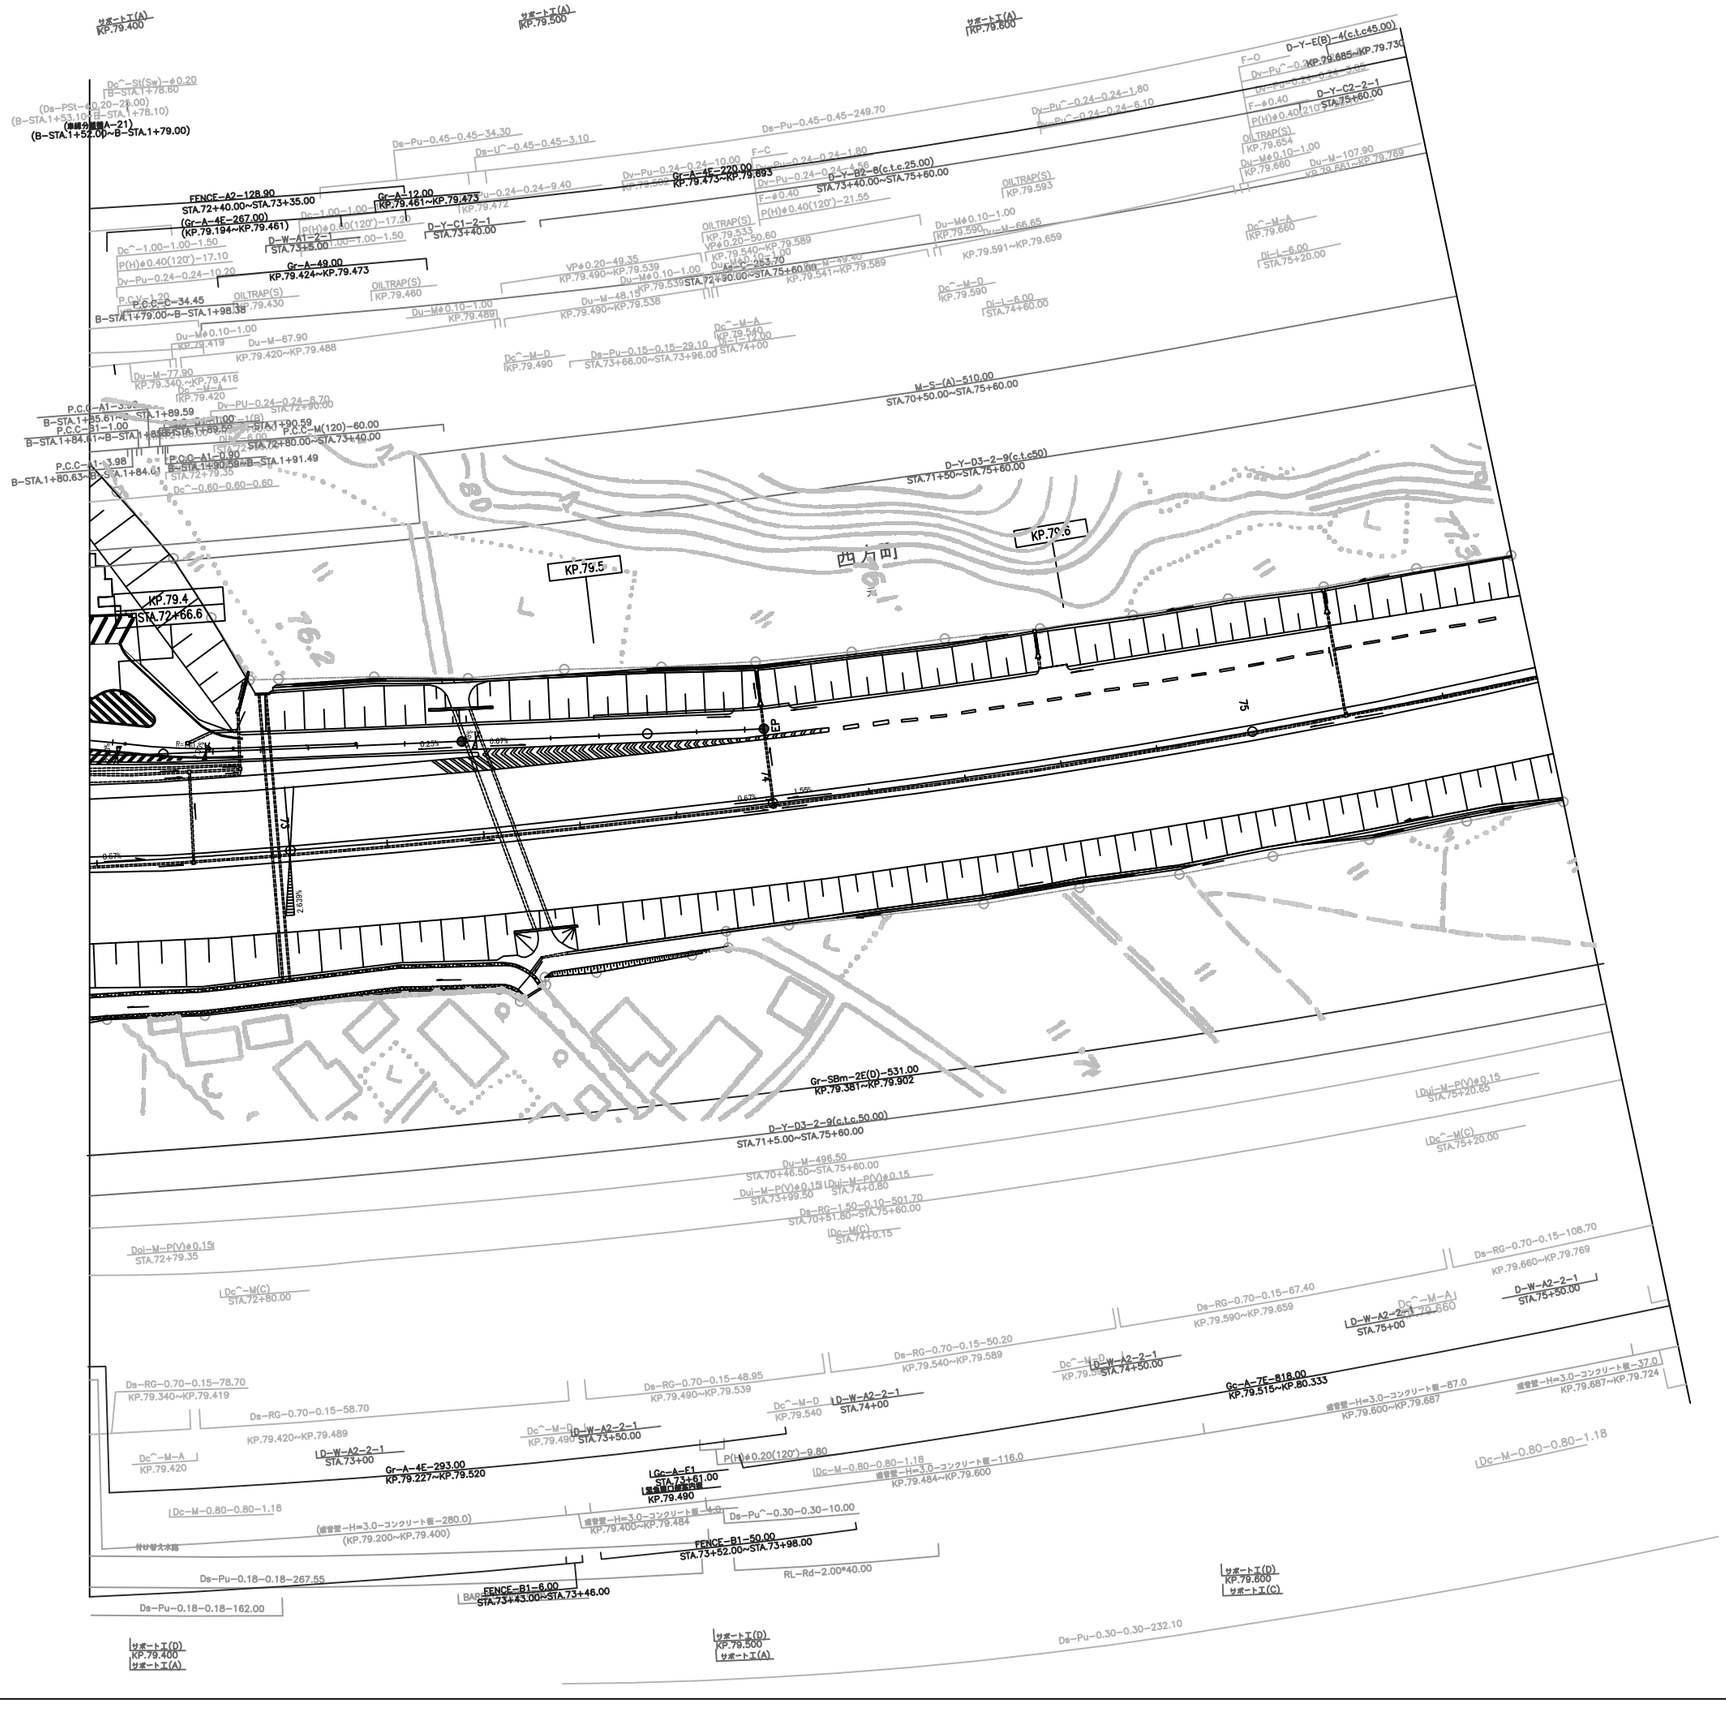

調整年月	摘要
第1回 2006年3月	
第2回 2006年9月	
第3回 2012年5月	
第4回 2019年3月	

東北縦貫自動車道弘前線
東北自動車道(栃木都賀JCT～鹿沼)

工種: 管理用平面図

名称: 都賀西方パーキングエリア
KP. 78. 923～KP. 79. 473
STA. 67+89～STA. 73+39

縮尺: 1/500

3/3

東日本高速道路(株)関東支社

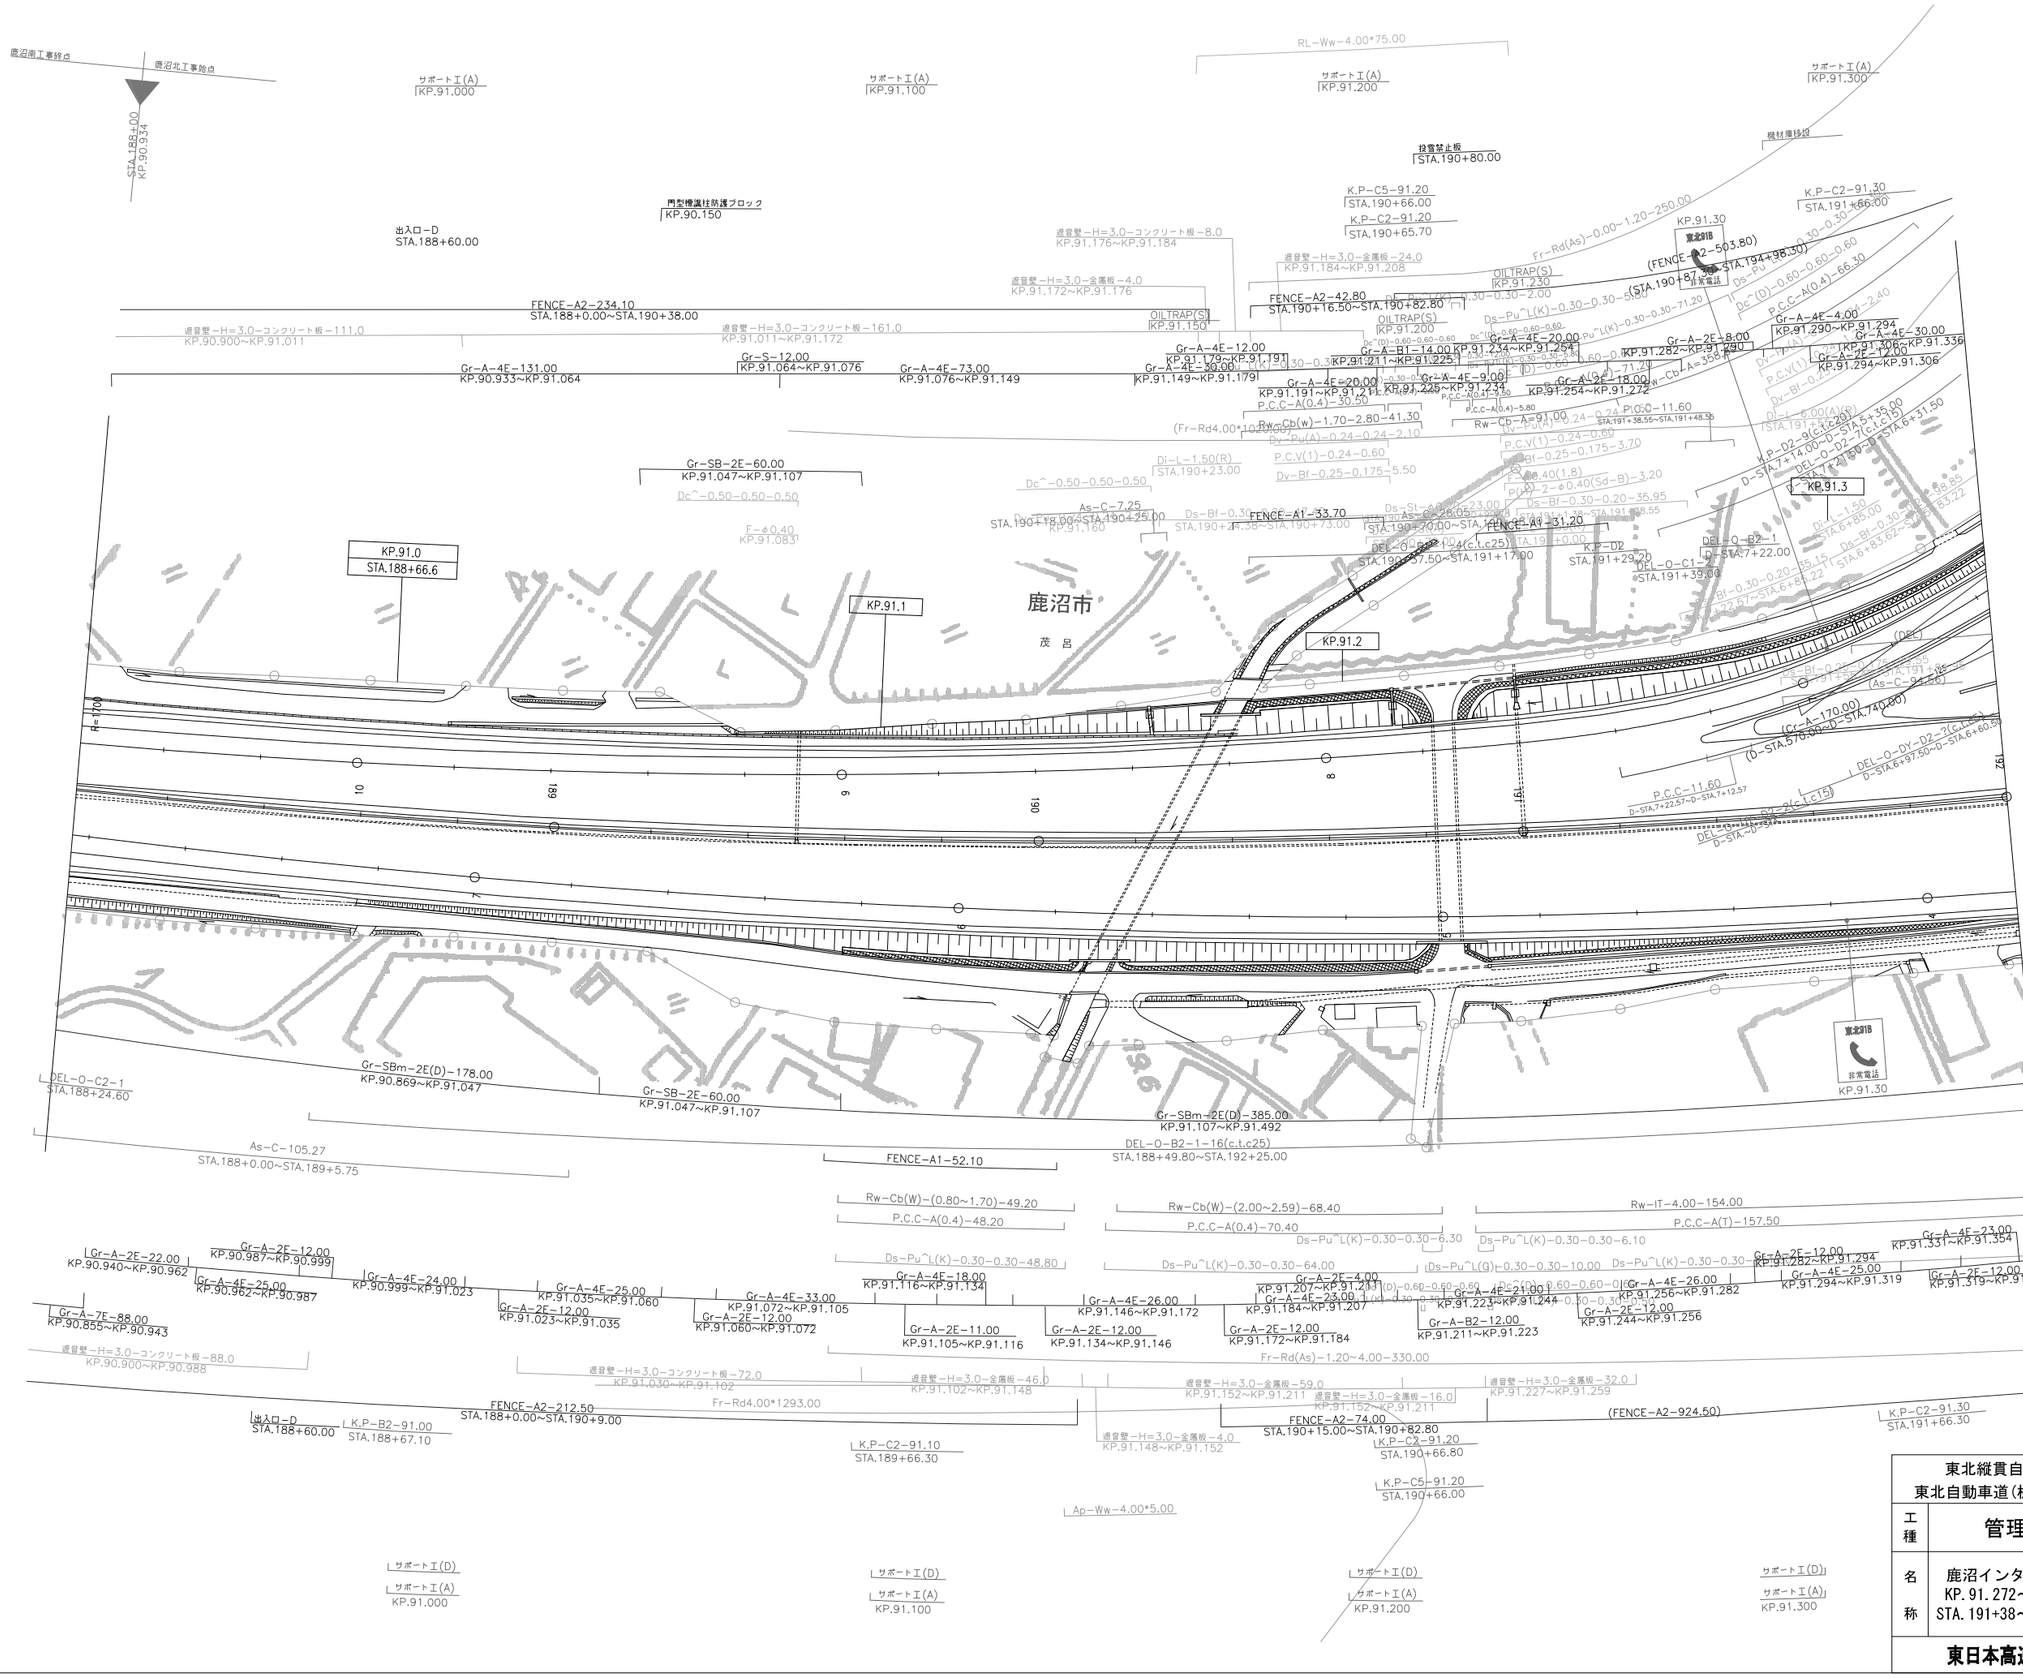

調整年月	摘要
第1回 2006年3月	
第2回 2011年5月	
第3回 2012年5月	

東北縦貫自動車道弘前線
東北自動車道(栃木都賀JCT～鹿沼)

工種：管理用平面図

名称：鹿沼インターチェンジ
KP. 91. 272～KP. 91. 687
STA. 191+38～STA. 195+53

縮尺：1/500

1/5

東日本高速道路(株)関東支社

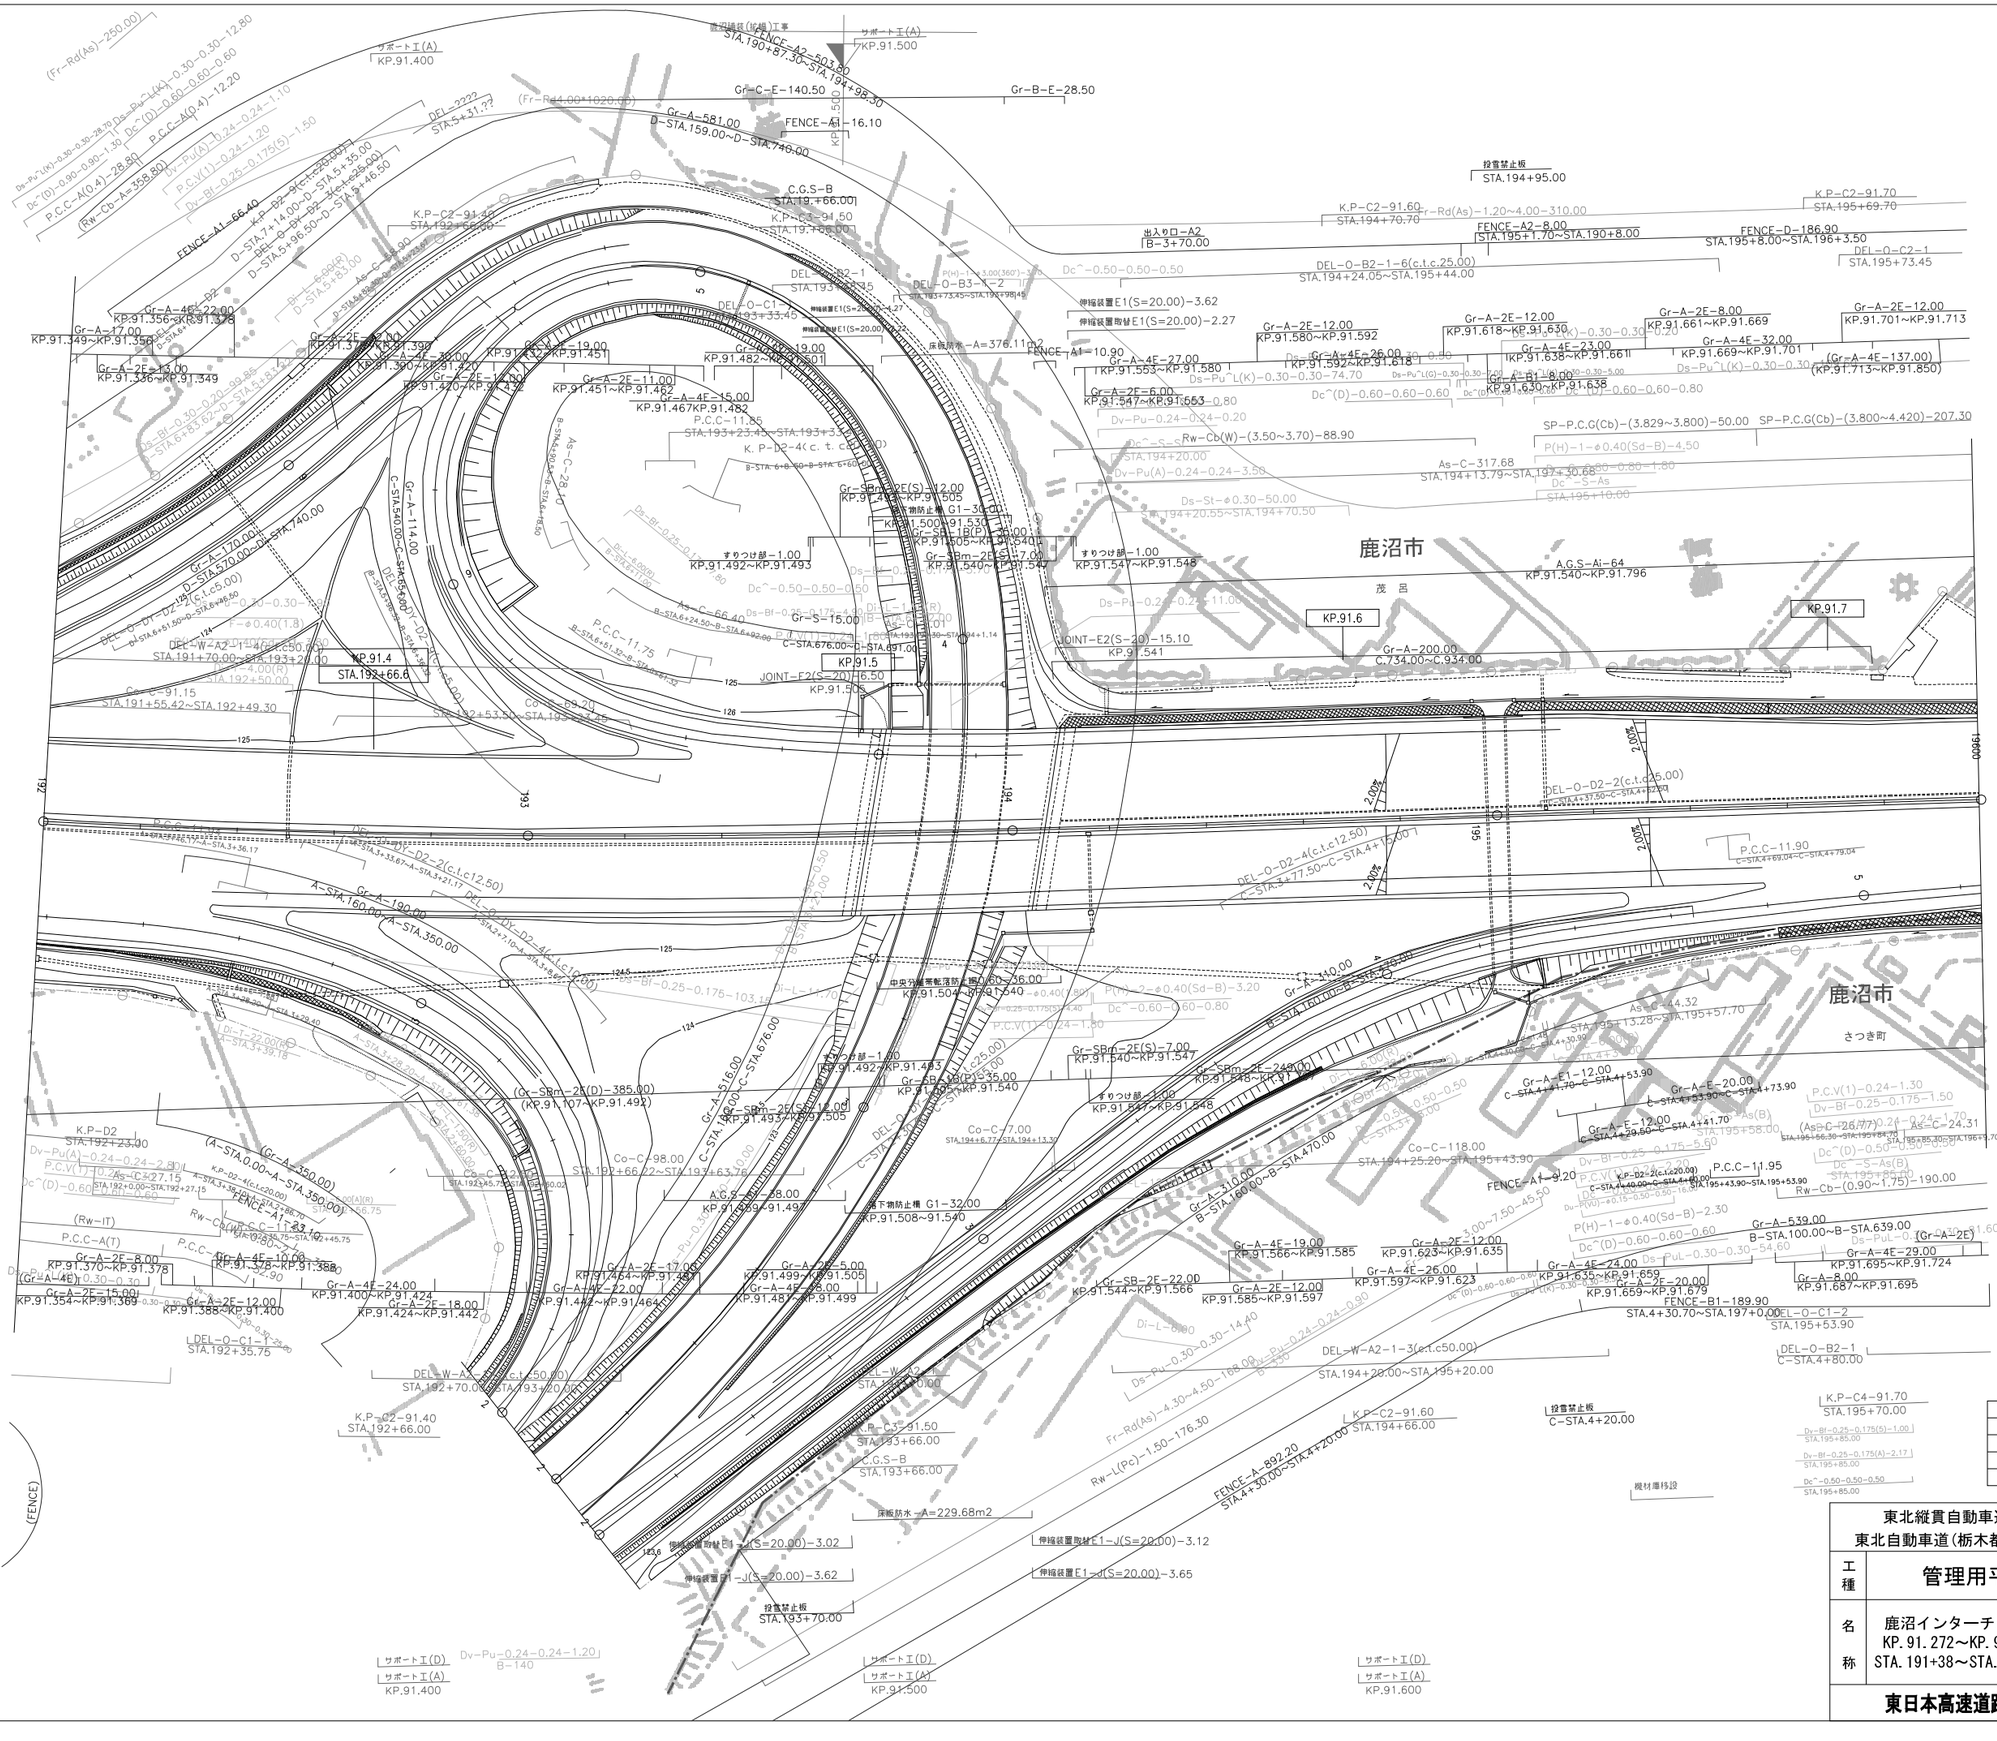
FENCE-A1=66.40
FENCE-A1=16.10
Gr-C-E-140.50
Gr-B-E-28.50
Gr-A=581.00
D-STA.159.00~D-STA.740.00
C.G.S-B
STA.191+66.00
K.P-C2-91.50
STA.192+66.00
K.P-C2-91.60
STA.194+70.70
K.P-C2-91.70
STA.195+69.70
FENCE-A2-8.00
STA.195+1.70~STA.190+8.00
FENCE-D-186.90
STA.195+8.00~STA.196+3.50
出入り口-A2
B-3+70.00
DEL-O-B2-1-6(c.t.c.25.00)
STA.194+24.05~STA.195+44.00
DEL-O-C2-1
STA.195+73.45
段雪禁止板
STA.194+95.00
伸縮装置E1(S=20.00)-3.62
伸縮装置取替E1(S=20.00)-2.27
FENCE-A1=10.90
Gr-A-2E-12.00
KP.91.580~KP.91.592
Gr-A-2E-12.00
KP.91.618~KP.91.630
Gr-A-2E-8.00
KP.91.661~KP.91.669
Gr-A-2E-12.00
KP.91.701~KP.91.713
Gr-A-4E-27.00
KP.91.553~KP.91.580
Gr-A-4E=26.00
KP.91.592~KP.91.618
Gr-A-4E-23.00
KP.91.638~KP.91.661
Gr-A-4E-32.00
KP.91.669~KP.91.701
Gr-A-2E=6.00
KP.91.547~KP.91.553
Gr-A-B1-8.00
KP.91.630~KP.91.638
(Gr-A-4E-137.00)
(KP.91.713~KP.91.850)
SP-P.C.G(Cb)-(3.829~3.800)-50.00
SP-P.C.G(Cb)-(3.800~4.420)-207.30
Rw-Cb(W)-(3.50~3.70)-88.90
As-C-317.68
STA.194+13.79~STA.194+30.68
鹿沼市
茂呂
A.G.S-Ai-64
KP.91.540~KP.91.796
KP.91.6
KP.91.7
JOINT-E2(S-20)-15.10
KP.91.541
Gr-A-200.00
C.734.00~C.934.00
Gr-A=170.00
D-STA.570.00~D-STA.740.00
Gr-A=114.00
C-STA.540.00~C-STA.654.00
Gr-A-2E-11.00
KP.91.451~KP.91.462
Gr-A-4E-15.00
KP.91.467KP.91.482
P.C.C-11.55
STA.193+23.45~STA.193+34.80
K.P-D2-4(c.t.c12.50)
Gr-SBm-2E(S)-12.00
KP.91.493~KP.91.505
床版防水-A=376.11m2
すりつけ部-1.00
KP.91.492~KP.91.493
すりつけ部-1.00
KP.91.547~KP.91.548
Gr-S-15.00
C-STA.676.00~C-STA.691.00
KP.91.4
STA.192+66.6
KP.91.5
JOINT-E2(S-20)-16.50
KP.91.505
C=69.20
STA.192+53.50~STA.193+34.15
C=91.15
STA.191+55.42~STA.192+49.30
DEL-W-A2-1-4(c.t.c50.00)
STA.191+70.00~STA.193+20.00
DEL-O-D1-2(c.t.c25.00)
DEL-O-D2-2(c.t.c12.50)
A-STA.160.00~A-STA.350.00
Gr-A=190.00
K.P-D2
STA.192+23.00
(A-STA.0.00~A-STA.350.00)
(Gr-A=350.00)
FENCE-A1=23.10
(Rw-IT)
P.C.C-A(T)
Gr-A-2E-8.00
KP.91.370~KP.91.378
(Gr-A-4E)
Gr-A-2E-15.00
KP.91.354~KP.91.369
Gr-A-4E-10.00
KP.91.378~KP.91.388
Gr-A-2E-12.00
KP.91.388~KP.91.400
Gr-A-4E-24.00
KP.91.400~KP.91.424
Gr-A-2E-18.00
KP.91.424~KP.91.442
DEL-O-C1-1-24
STA.192+35.75
DEL-W-A2-1-3(c.t.c50.00)
STA.192+70.00~STA.193+20.00
K.P-D2-91.40
STA.192+66.00
(FENCE)
Gr-A-2E-17.00
KP.91.464~KP.91.481
Gr-A-4E-5.00
KP.91.499~KP.91.505
Gr-A-4E-18.00
KP.91.481~KP.91.499
Gr-A-2E-22.00
KP.91.442~KP.91.464
Co-C-98.00
STA.192+66.22~STA.193+63.76
A.G.S-Ai-38.00
KP.91.489~KP.91.497
床版防水-A=229.68m2
伸縮装置取替E1-J(S=20.00)-3.02
伸縮装置E1-J(S=20.00)-3.62
伸縮装置取替E1-J(S=20.00)-3.12
伸縮装置E1-J(S=20.00)-3.65
段雪禁止板
STA.193+70.00
C.G.S-B
STA.193+66.00
P-C3-91.50
STA.193+66.00
K.P-C2-91.60
STA.194+66.00
FENCE-A-892.20
STA.4+30.00~STA.4+20.00
DEL-O-D2-4(c.t.c12.50)
C-STA.4+77.50~C-STA.4+15.00
DEL-O-D2-2(c.t.c25.00)
C-STA.4+37.50~C-STA.4+77.50
P.C.C-11.90
C-STA.4+69.04~C-STA.4+79.04
DEL-O-B2-1
C-STA.4+80.00
DEL-W-A2-1-3(c.t.c50.00)
STA.194+20.00~STA.195+20.00
K.P-C4-91.70
STA.195+70.00
鹿沼市
さつき町
Gr-A-E1-12.00
C-STA.4+41.70~C-STA.4+53.90
Gr-A-E-20.00
C-STA.4+53.90~C-STA.4+73.90
Gr-A-E-12.00
C-STA.4+29.50~C-STA.4+41.70
Co-C-118.00
STA.194+25.20~STA.195+43.90
FENCE-A1=9.20
P.C.C-11.95
C-STA.4+49.00~C-STA.4+61.00
STA.195+43.90~STA.195+53.90
Rw-Cb-(0.90~1.75)-190.00
Gr-A=539.00
B-STA.100.00~B-STA.639.00
Gr-A-4E-29.00
KP.91.695~KP.91.724
Gr-A-8.00
KP.91.687~KP.91.695
Gr-A-4E-19.00
KP.91.566~KP.91.585
Gr-A-2E-12.00
KP.91.585~KP.91.597
Gr-A-2E-12.00
KP.91.623~KP.91.635
Gr-A-4E-26.00
KP.91.597~KP.91.623
Gr-A-4E-24.00
KP.91.635~KP.91.659
Gr-A-2E-20.00
KP.91.659~KP.91.679
FENCE-B1-189.90
STA.4+30.70~STA.197+0.00
DEL-O-C1-2
STA.195+53.90
規材庫移設
Gr-A=310.00
B-STA.160.00~B-STA.470.00
Gr-SB-2E-22.00
KP.91.544~KP.91.566
Gr-SBm-2E(S)-7.00
KP.91.540~KP.91.547
Gr-SBm-2E-240.00
KP.91.548~KP.91.623
Gr-SB-2E(S)-12.00
KP.91.493~KP.91.505
Gr-SB-2E(D)-35.00
KP.91.505~KP.91.540
(Gr-SBm-2E(D)-385.00)
(KP.91.107~KP.91.492)
中央分離帯転落防止柵G1-36.00
KP.91.504~KP.91.540
床版防水-A=376.11m2
下物防止柵 G1-32.00
KP.91.508~91.540
下物防止柵 G1-30.00
KP.91.500~91.530
Co-C-7.00
STA.194+6.77~STA.194+13.37
As-C-44.32
STA.195+13.28~STA.195+57.70
As-C-24.31
STA.195+66.30~STA.195+91.04
As-C-26.77
STA.195+85.30~STA.195+112.70
Dc^-S-As(B)
STA.195+85.30
Dc^-S-As
STA.195+10.00
Dc^-S-S
STA.194+20.00
Dc^-0.50-0.50-0.50
STA.195+85.00
Dv-Pu(A)-0.24-0.24-1.20
STA.195+85.00
Dv-Bf-0.25-0.175(A)-2.17
STA.195+85.00
Dv-Bf-0.25-0.175(S)-1.00
STA.195+85.00
P(H)-1-φ0.40(Sd-B)-2.30
P(H)-1-φ0.40(Sd-B)-4.50
Ds-St-φ0.30-50.00
Ds-Pu^L(K)-0.30-0.30-74.70
Ds-Pu^L(K)-0.30-0.30-5.00
Ds-Pu^L(K)-0.30-0.30-54.60
Ds-Pu^L(K)-0.30-0.30-14.40
Ds-Pu^L(K)-0.30-0.30-168.00
Ds-Pu^L(K)-0.30-0.30-5.60
Ds-Pu^L(K)-0.30-0.30-5.00
Ds-Pu^L(G)-0.30-0.30-5.00
Ds-Pu^L(K)-0.30-0.30-0.20
Ds-Pu^L(K)-0.30-0.30-0.50
Dc^(D)-0.60-0.60-0.60
Dc^(D)-0.60-0.60-0.80
Dc^(D)-0.60-0.60-1.80
Dv-Pu(A)-0.24-0.24-3.50
Dv-Pu(A)-0.24-0.24-11.00
Dv-Pu(A)-0.24-0.24-1.20
Dv-Pu(A)-0.24-0.24-2.20
Dv-Pu(A)-0.24-0.24-0.20
Dv-Bf-0.25-0.175-1.50
Dv-Bf-0.25-0.175-5.60
Dv-Bf-0.25-0.175-103.10
Dv-Bf-0.25-0.175-0.80
Dv-Bf-0.25-0.175-0.50
Dv-Bf-0.25-0.175-0.70
Dv-Bf-0.25-0.175-0.90
Dv-Bf-0.25-0.175-1.30
Dv-Bf-0.25-0.175-1.40
P.C.V(1)-0.24-1.30
P.C.V(1)-0.24-1.20
P.C.V(T)-0.24-1.20
P.C.V(W)-0.24-0.175(5)-1.50
P.C.V(W)-0.24-0.175(5)-1.20
P.C.V(W)-0.24-0.175(5)-1.10
Dv-Pu(A)-0.24-0.24-1.20
Dv-Pu(A)-0.24-0.24-1.10
Dv-Bf-0.25-0.175(5)-1.50
Dv-Pu(A)-0.24-0.24-2.30
Dv-Pu(A)-0.24-0.24-1.50
Dv-Pu(A)-0.24-0.24-3.70
Dv-Pu^L(K)-0.30-0.30-28.70
Dc^(D)-0.90-0.90-1.30
Dc^(D)-0.60-0.60-0.60
P.C.C-A(0.4)-28.80
(Rw-Cb-A=358.80)
P.C.C-A(0.4)-12.20
Dc^-0.50-0.50-0.50
Dc^-0.50-0.50-0.80
Dc^-0.50-0.50-0.60
Dc^-0.50-0.50-0.70
Dc^-0.50-0.50-0.90
Dc^-0.50-0.50-1.00
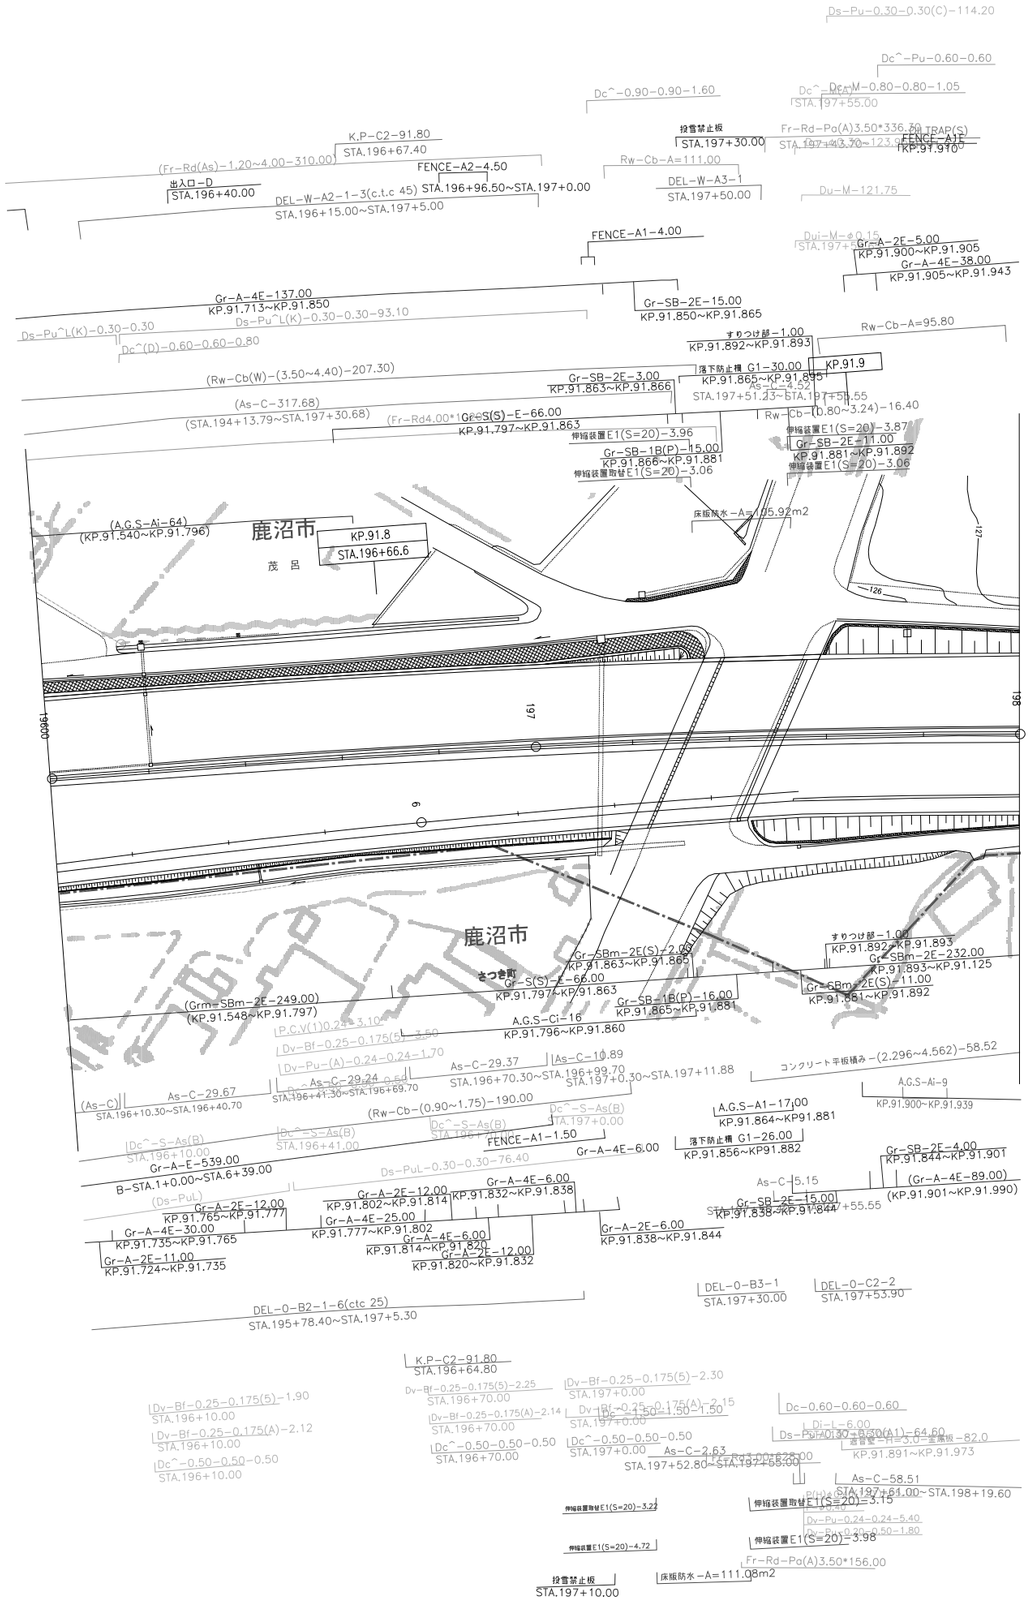

調整年月	摘要
第1回 2006年3月	
第2回 2006年9月	
第3回 2011年5月	
第4回 2012年5月	

東北縦貫自動車道弘前線 東北自動車道(栃木都賀JCT～鹿沼)			——
工種	管理用平面図		——
名称	鹿沼インターチェンジ KP. 91. 272～KP. 91. 687 STA. 191+38～STA. 195+53	縮尺 1/500	3 5

東日本高速道路(株)関東支社

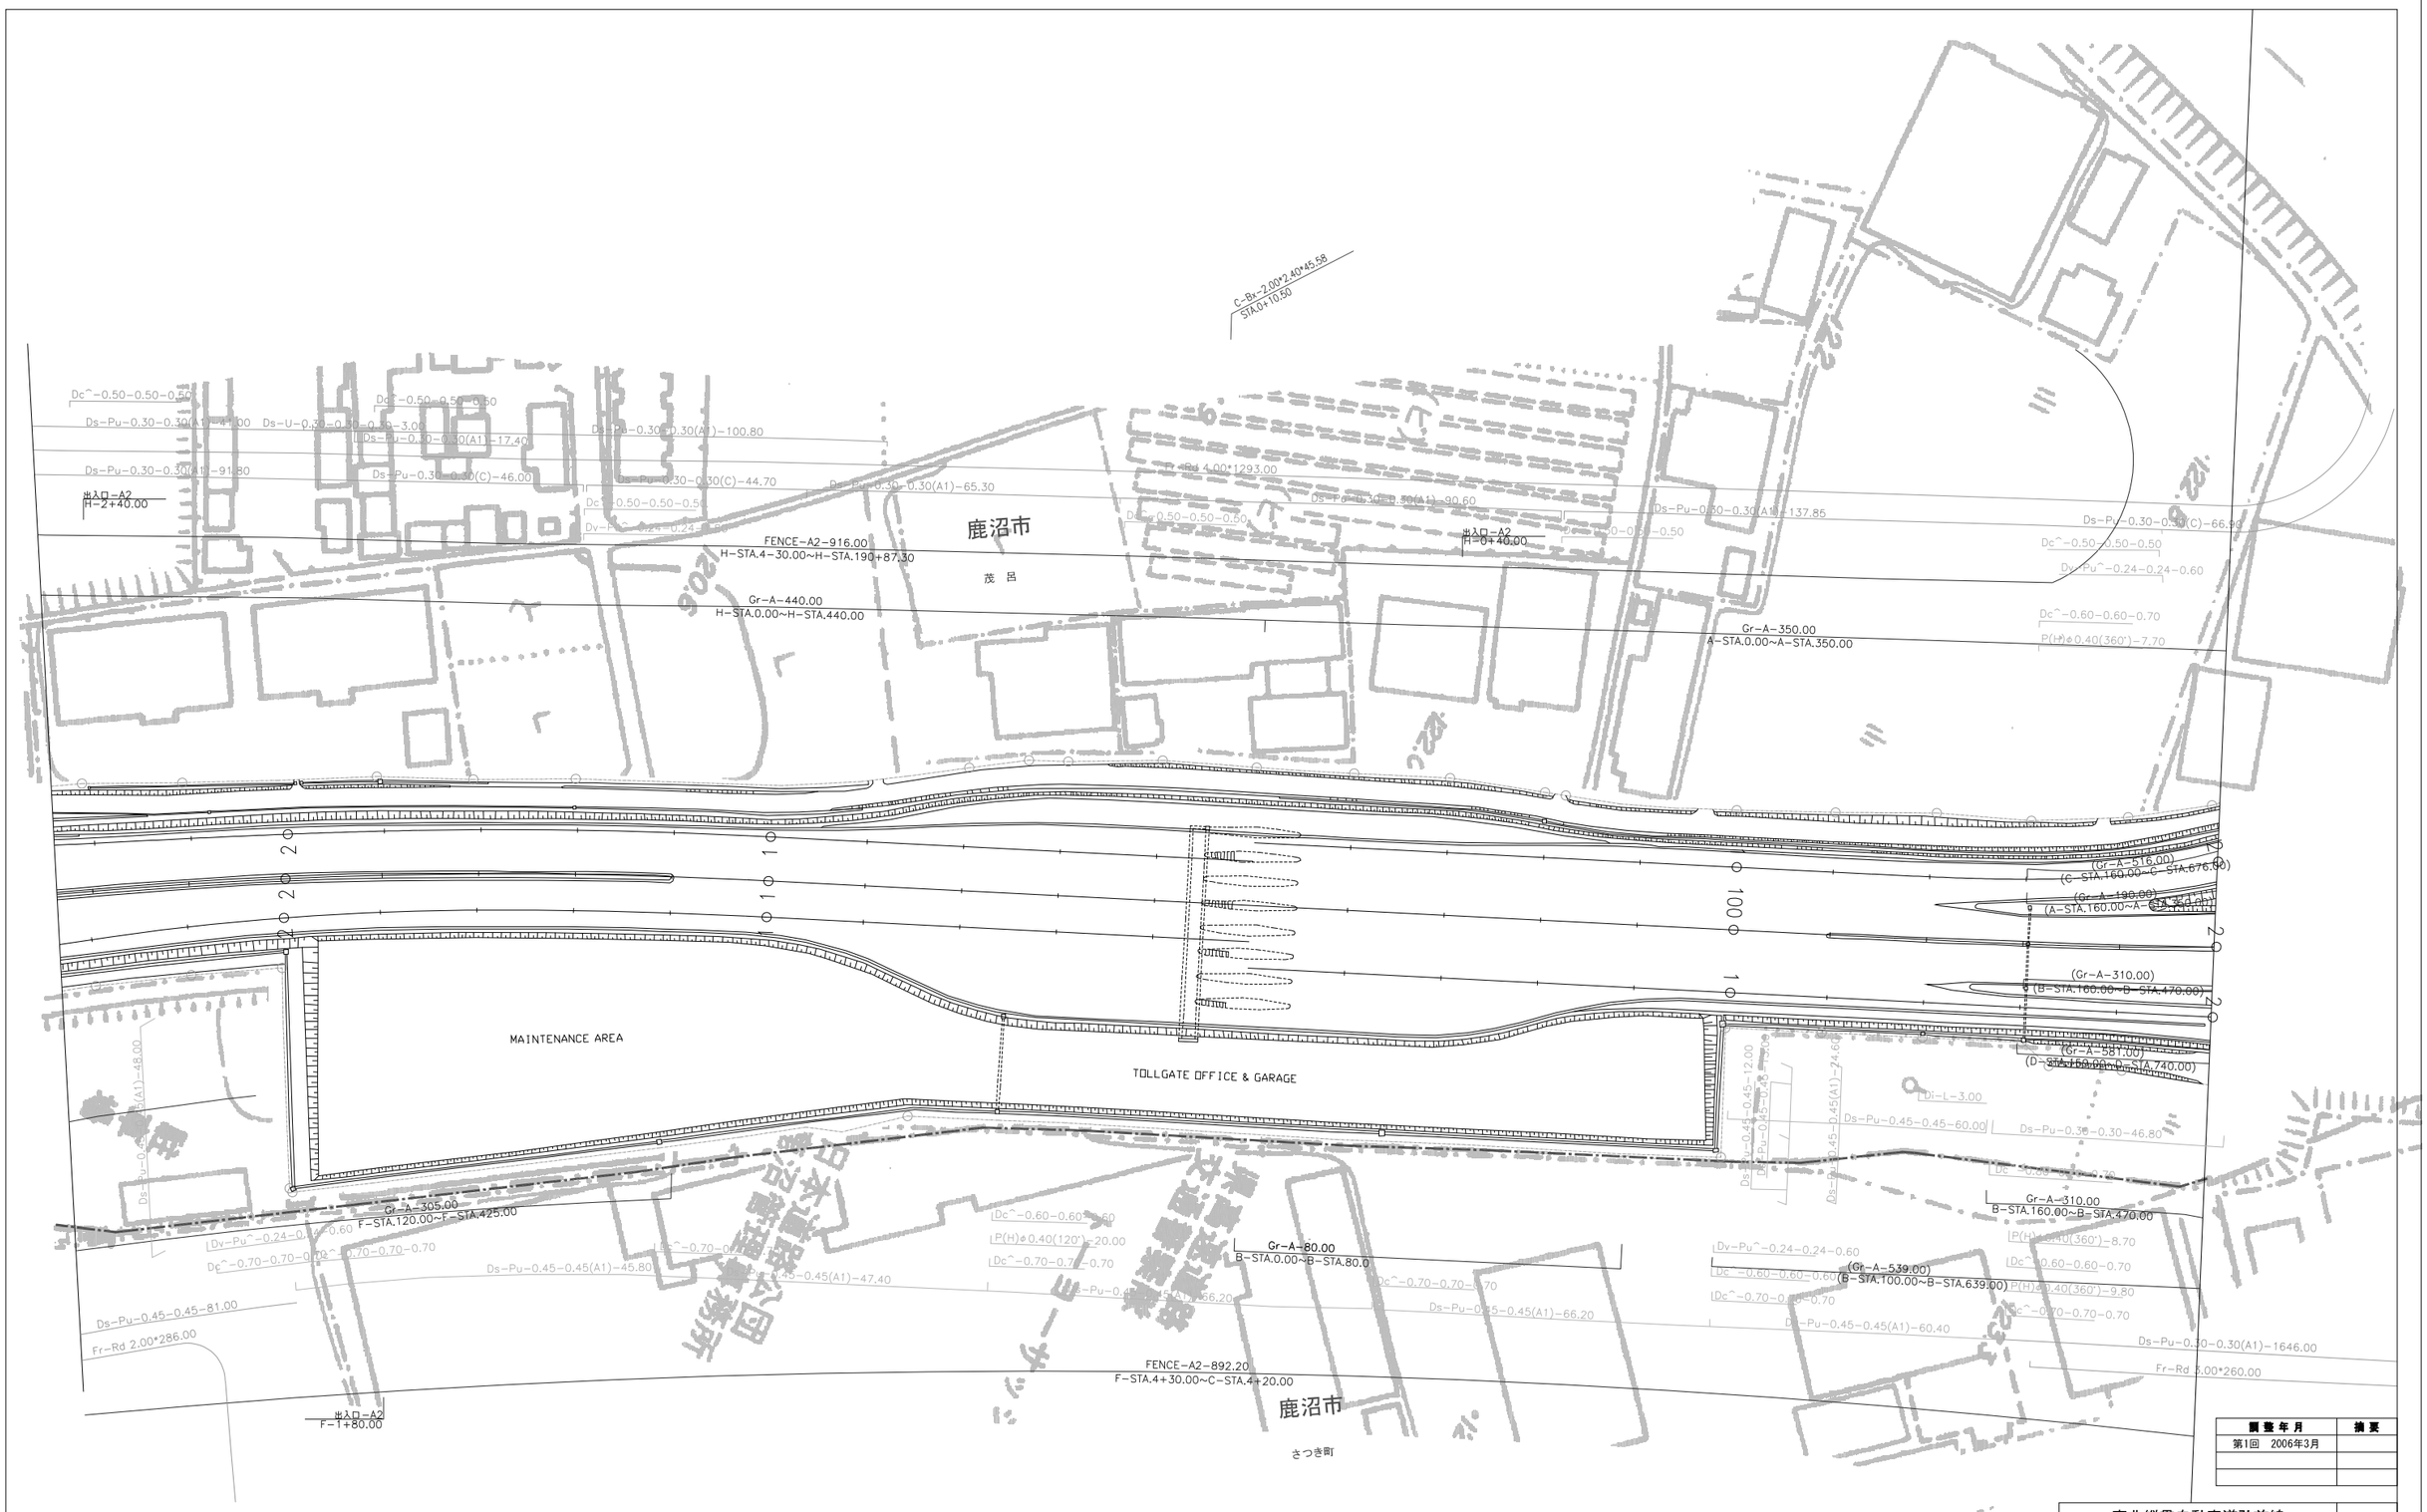

調整年月	摘要
第1回 2006年3月	

東北縦貫自動車道弘前線 東北自動車道(栃木都賀JCT～鹿沼)			——
工種	管理用平面図		——
名称	鹿沼インターチェンジ KP. 91. 272～KP. 91. 687 STA. 191+38～STA. 195+53	縮尺 1/500	4 5
東日本高速道路(株)関東支社			

鹿沼市
茂呂
鹿沼市
さつき町
鹿沼市
上石川
国道　121号線
大谷工業鹿沼工場
鉄道橋
鉄道橋
橋梁第一橋
PW-Cb-A=133.00
STA.4+15.378
STA.4+54.048
JCT-RC 単径9.00°2径2.38°3径156.640
STA.420+40.00
落下物防止柵 L=140.00
落下物防止柵 L=138.00
STA.410~STA.460
(FENCE-A2-916.00)
(H=STA.0.00~H=STA.440.00)
(Gr-A=440.00)
(FENCE-A2-892.20)
F-STA.4+20.00~C-STA.4+30.00
(Gr-A=305.00)
(F-STA.120.00~F-STA.425.00)
C-Bx-4.00*2.00*23.65
STA.10+54.00
L57
Gr-A=60.00
F-STA.280.00~F-STA.340.00
Gr-A=60.00
H-STA.280.00~H-STA.340.00
Gr-A=130.00
F-STA.280.00~E-STA.448.00
Gr-A=214.00
I-STA.340.00~I-STA.552.00
Gr-A=32.00
F-STA.400.00~F-STA.432.00
Gr-A=28.00
I-STA.400.00~I-STA.428.00
Gr-A=29.00
I-STA.415.00~
STA.420+40.00
Gr-A=70.00
G-STA.590.00~G-STA.660.00
Gr-A=90.00
E-STA.590.00~E-STA.670.00
Gr-A=200.00
G-STA.460.00~E-STA.670.00
Gr-A=210.00
E-STA.460.00~E-STA.670.00
KA1
KA2
調整年月	摘要
第1回　2006年3月	

東北縦貫自動車道弘前線 東北自動車道(栃木都賀JCT～鹿沼)			——
工種	管理用平面図		——
名称	鹿沼インターチェンジ KP. 91. 272～KP. 91. 687 STA. 191+38～STA. 195+53	縮尺 1/500	5 5
東日本高速道路(株)関東支社			

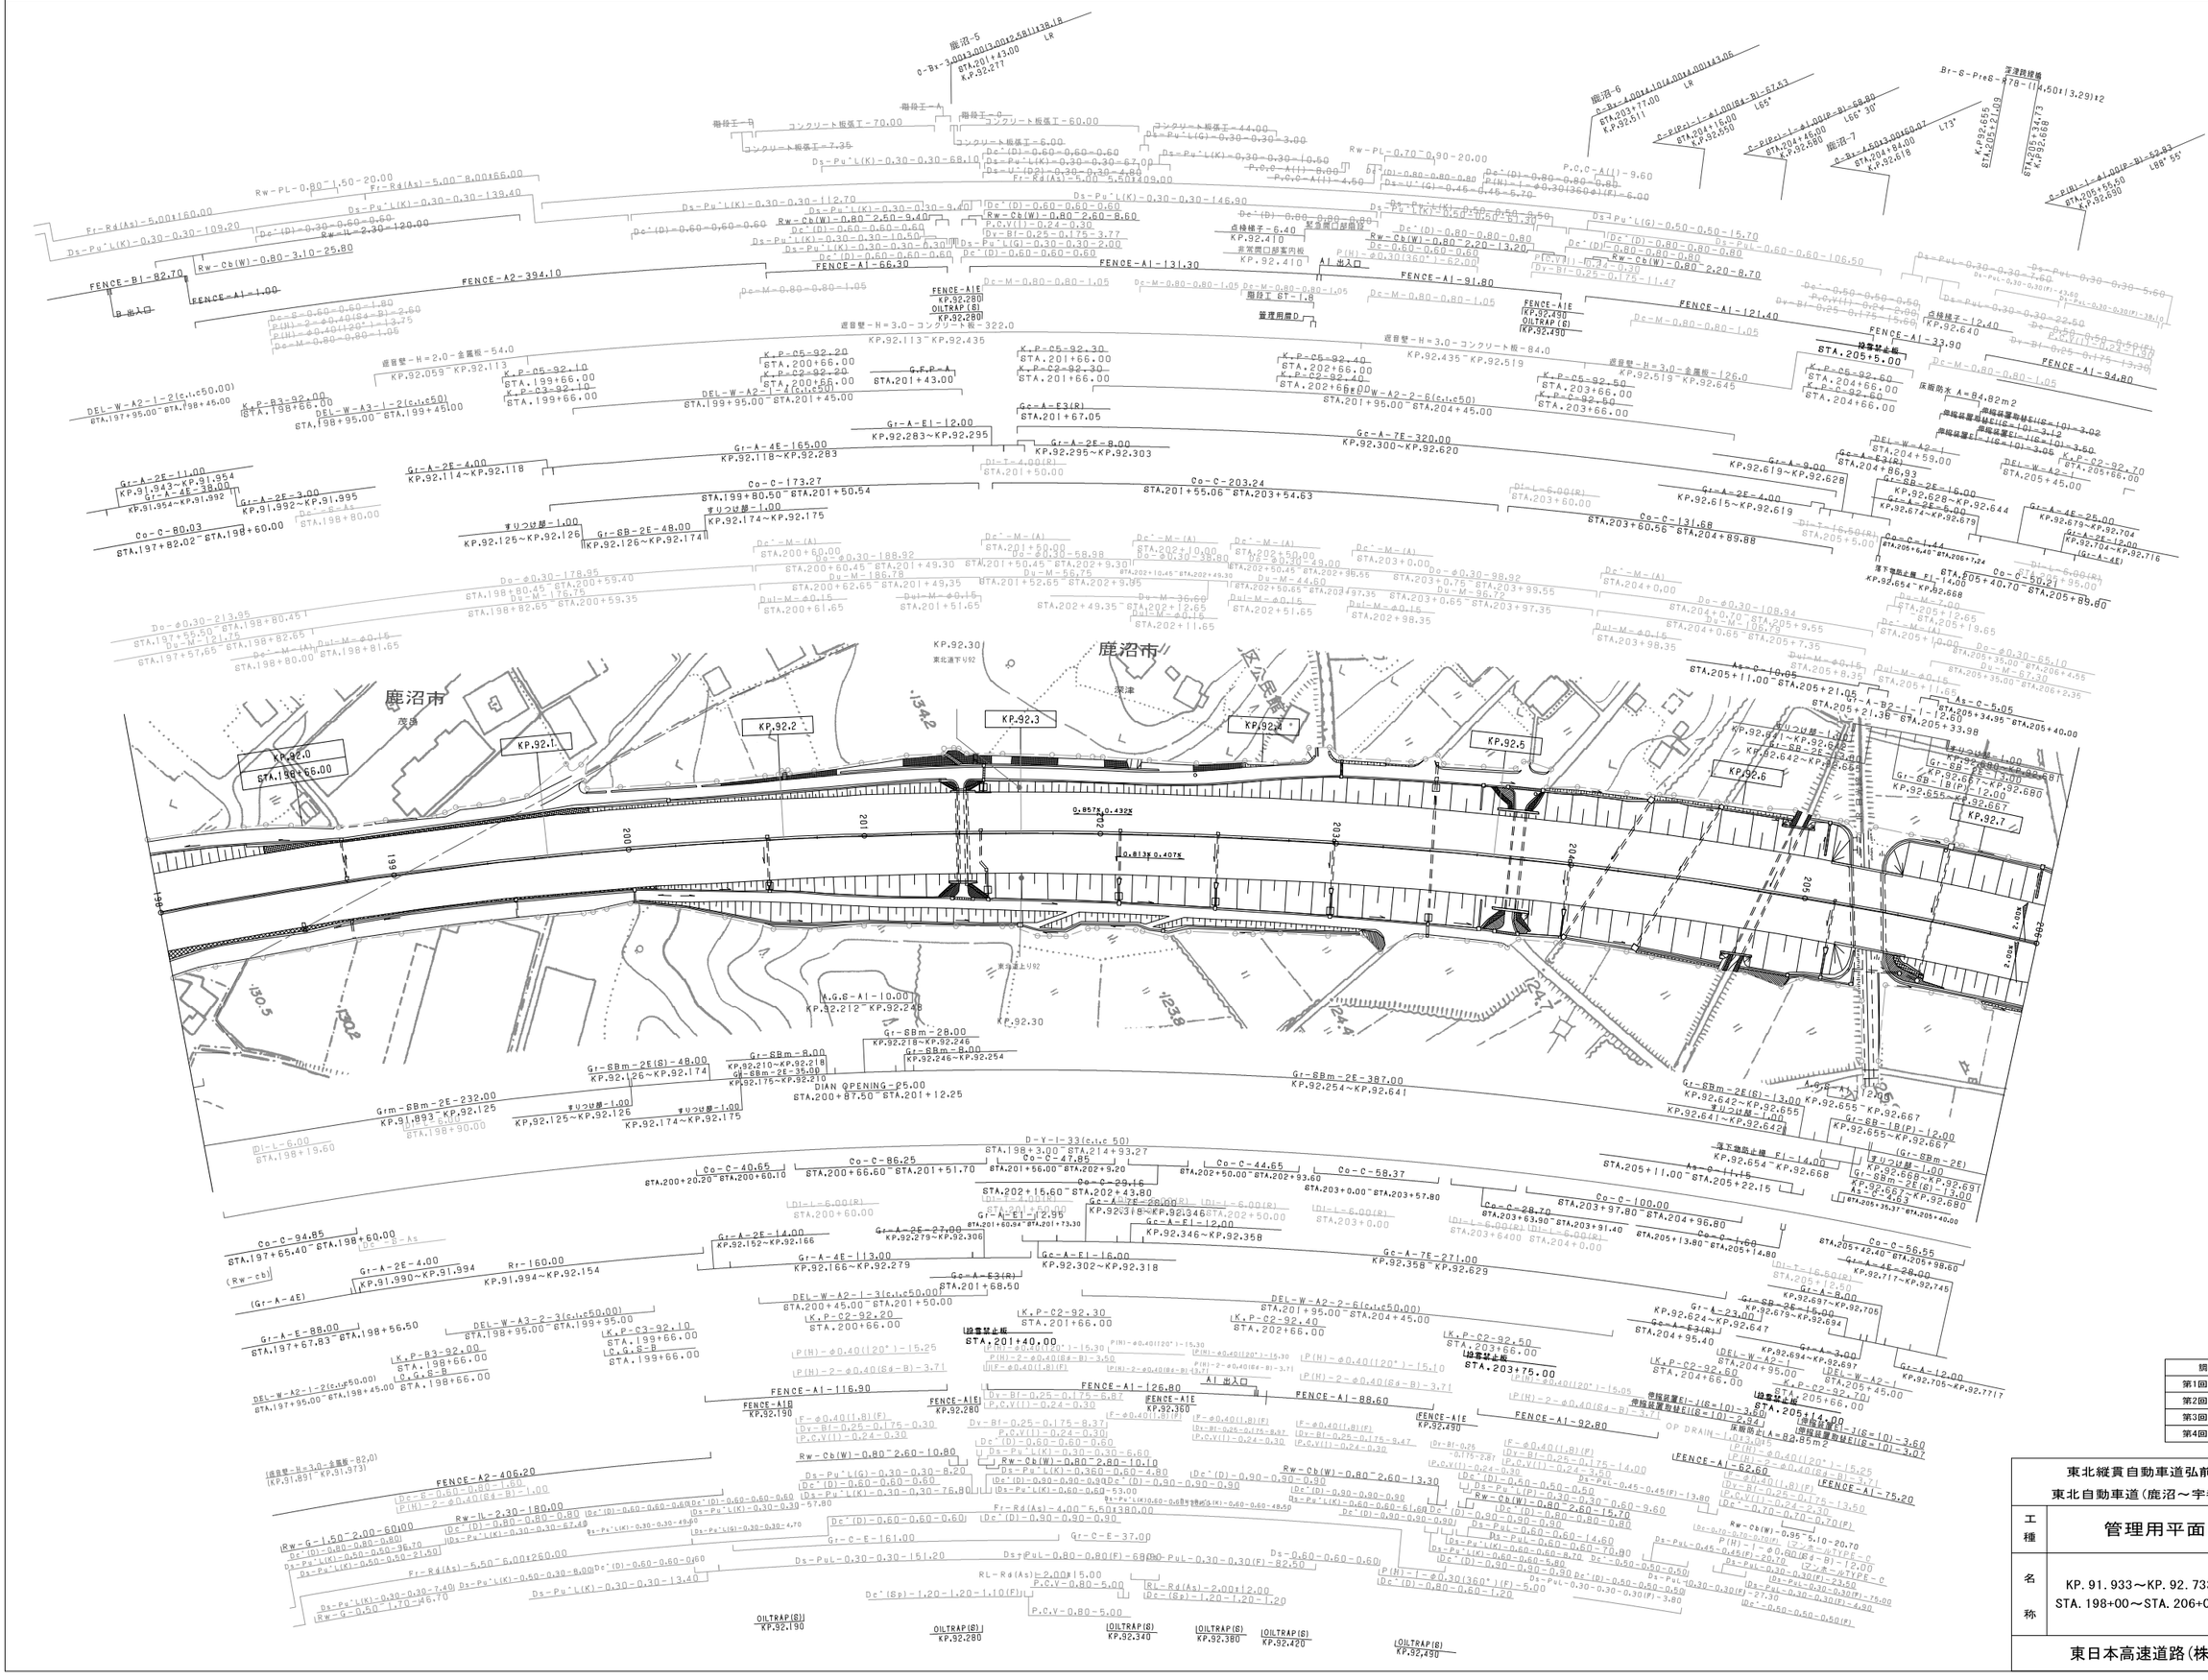
鹿沼市
茂呂
深津
KP.92.0
KP.92.1
KP.92.2
KP.92.3
KP.92.4
KP.92.5
KP.92.6
KP.92.7
KP.92.30
東北道下り92
-1342
150.5
150.2
123.9
124.4
124.7
0.857% 0.432%
0.813% 0.407%
2.00%
2.00%
DIAN OPENING-P5.00
STA.200+87.50~STA.201+12.25
A.G.S-A1-10.00
KP.92.212~KP.92.248
Gr-SBm-2E-387.00
KP.92.254~KP.92.641
Gr-SBm-2E(S)-13.00
KP.92.642~KP.92.655
Gr-SB-1B(P)-12.00
KP.92.655~KP.92.667
Gr-SBm-2E-232.00
KP.91.893~KP.92.125
Gr-SBm-2E(S)-48.00
KP.92.126~KP.92.174
Gr-SBm-8.00
KP.92.210~KP.92.218
Gr-SBm-2E-35.00
KP.92.175~KP.92.210
Gr-SBm-8.00
KP.92.218~KP.92.246
Gr-SBm-8.00
KP.92.246~KP.92.254
すりつけ部-1.00
KP.92.125~KP.92.126
すりつけ部-1.00
KP.92.174~KP.92.175
Gr-SBm-28.00
KP.92.218~KP.92.246
Gr-SBm-2E-13.00
KP.92.641~KP.92.642
すりつけ部-1.00
KP.92.655~KP.92.667
(Gr-SBm-2E)
すりつけ部-1.00
KP.92.667~KP.92.680
Gr-SB-1B(P)-12.00
KP.92.655~KP.92.667
Gr-SBm-2E(S)-13.00
KP.92.667~KP.92.680
落下物防止柵 F1-14.00
KP.92.654~KP.92.668
As-C-11.15
STA.205+11.00~STA.205+22.15
As-C-5.63
STA.205+35.37~STA.205+40.00
As-C-5.05
STA.205+34.95~STA.205+40.00
As-C-10.05
STA.205+11.00~STA.205+21.05
As-C-2.30
STA.205+21.36~STA.205+33.98
Gr-A-B2-1-1-2.60
STA.205+21.05~STA.205+21.36
すりつけ部-1.00
KP.92.641~KP.92.642
すりつけ部-1.00
KP.92.642~KP.92.655
Gr-SB-2E-13.00
KP.92.642~KP.92.655
Gr-SB-1B(P)-12.00
KP.92.655~KP.92.667
Gr-SB-2E-13.00
KP.92.667~KP.92.680
Gr-SB-1B(P)-12.00
KP.92.655~KP.92.667
D-Y-I-33(c,i,c 50)
STA.198+3.00~STA.214+93.27
Co-C-40.65
STA.200+20.20~STA.200+60.10
Co-C-86.25
STA.200+66.60~STA.201+51.70
Co-C-47.85
STA.201+56.00~STA.202+9.20
Co-C-29.15
STA.202+15.60~STA.202+43.80
Co-C-44.65
STA.202+50.00~STA.202+93.60
Co-C-58.37
STA.203+0.00~STA.203+57.80
Co-C-28.70
STA.203+63.90~STA.203+91.40
Co-C-100.00
STA.203+97.80~STA.204+96.80
Co-C-160
STA.205+13.80~STA.205+14.80
Co-C-56.55
STA.205+42.40~STA.205+98.60
Co-C-94.85
STA.197+65.40~STA.198+60.00
Co-C-80.03
STA.197+82.02~STA.198+60.00
Gr-A-2E-11.00
KP.91.943~KP.91.954
Gr-A-4E-38.00
KP.91.954~KP.91.992
Gr-A-2E-3.00
KP.91.992~KP.91.995
Gr-A-2E-14.00
KP.92.152~KP.92.166
Gr-A-4E-113.00
KP.92.166~KP.92.279
Gr-A-2E-27.00
KP.92.279~KP.92.306
Gr-A-2E-4.00
KP.92.114~KP.92.118
Gr-A-4E-165.00
KP.92.118~KP.92.283
Gr-A-2E-8.00
KP.92.295~KP.92.303
Gr-A-7E-320.00
KP.92.300~KP.92.620
Gr-A-9.00
KP.92.619~KP.92.628
Gr-A-2E-4.00
KP.92.615~KP.92.619
Gr-A-4E-25.00
KP.92.679~KP.92.704
Gr-A-2E-12.00
KP.92.704~KP.92.716
Gr-A-4E-94.80
KP.92.716~KP.92.764
Gr-A-4E-28.00
KP.92.717~KP.92.745
Gr-A-8.00
KP.92.697~KP.92.705
Gr-A-23.00
KP.92.624~KP.92.647
Gr-A-3.00
KP.92.694~KP.92.697
Gr-A-12.00
KP.92.705~KP.92.717
Gr-A-E-88.00
STA.197+67.83~STA.198+56.50
Gr-A-E-116.90
Gr-A-E1-12.00
KP.92.283~KP.92.295
Gr-A-E1-131.30
Gr-A-E1-126.80
Gr-A-E1-16.00
KP.92.302~KP.92.318
Gr-A-E1-12.00
KP.92.346~KP.92.358
Gr-A-7E-271.00
KP.92.358~KP.92.629
Gr-A-E1-88.60
KP.92.629~KP.92.674
Gr-A-E1-75.20
KP.92.674~KP.92.679
Gr-A-E3(R)
STA.201+67.05
Gr-A-E3(R)
STA.201+68.50
Gr-A-E3(R)
STA.204+95.40
Gr-A-E3(R)
KP.92.619~KP.92.628
Gr-A-E3(R)
KP.92.644~KP.92.647
Rr-160.00
KP.91.994~KP.92.154
Co-C-173.27
STA.199+80.50~STA.201+50.54
Co-C-203.24
STA.201+55.06~STA.203+54.63
Co-C-131.68
STA.203+60.56~STA.204+89.88
Co-C-6.44
STA.205+6.40~STA.205+7.24
Co-C-50.21
STA.205+40.70~STA.205+89.80
Co-C-7.00
STA.205+19.65
Co-C-7.00
STA.205+10.00
Co-C-7.00
STA.205+15.00
Co-C-7.00
STA.205+35.00
Co-C-7.00
STA.205+28.00
Co-C-7.00
STA.205+21.00
Co-C-7.00
STA.205+14.00
Co-C-7.00
STA.205+7.00
Co-C-7.00
STA.205+0.00
Co-C-7.00
STA.204+93.00
Co-C-7.00
STA.204+86.93
Co-C-7.00
STA.204+79.93
Co-C-7.00
STA.204+72.93
Co-C-7.00
STA.204+65.93
Co-C-7.00
STA.204+58.93
Co-C-7.00
STA.204+51.93
Co-C-7.00
STA.204+44.93
Co-C-7.00
STA.204+37.93
Co-C-7.00
STA.204+30.93
Co-C-7.00
STA.204+23.93
Co-C-7.00
STA.204+16.93
Co-C-7.00
STA.204+9.93
Co-C-7.00
STA.204+2.93
Co-C-7.00
STA.203+95.93
Co-C-7.00
STA.203+88.93
Co-C-7.00
STA.203+81.93
Co-C-7.00
STA.203+74.93
Co-C-7.00
STA.203+67.93
Co-C-7.00
STA.203+60.93
Co-C-7.00
STA.203+53.93
Co-C-7.00
STA.203+46.93
Co-C-7.00
STA.203+39.93
Co-C-7.00
STA.203+32.93
Co-C-7.00
STA.203+25.93
Co-C-7.00
STA.203+18.93
Co-C-7.00
STA.203+11.93
Co-C-7.00
STA.203+4.93
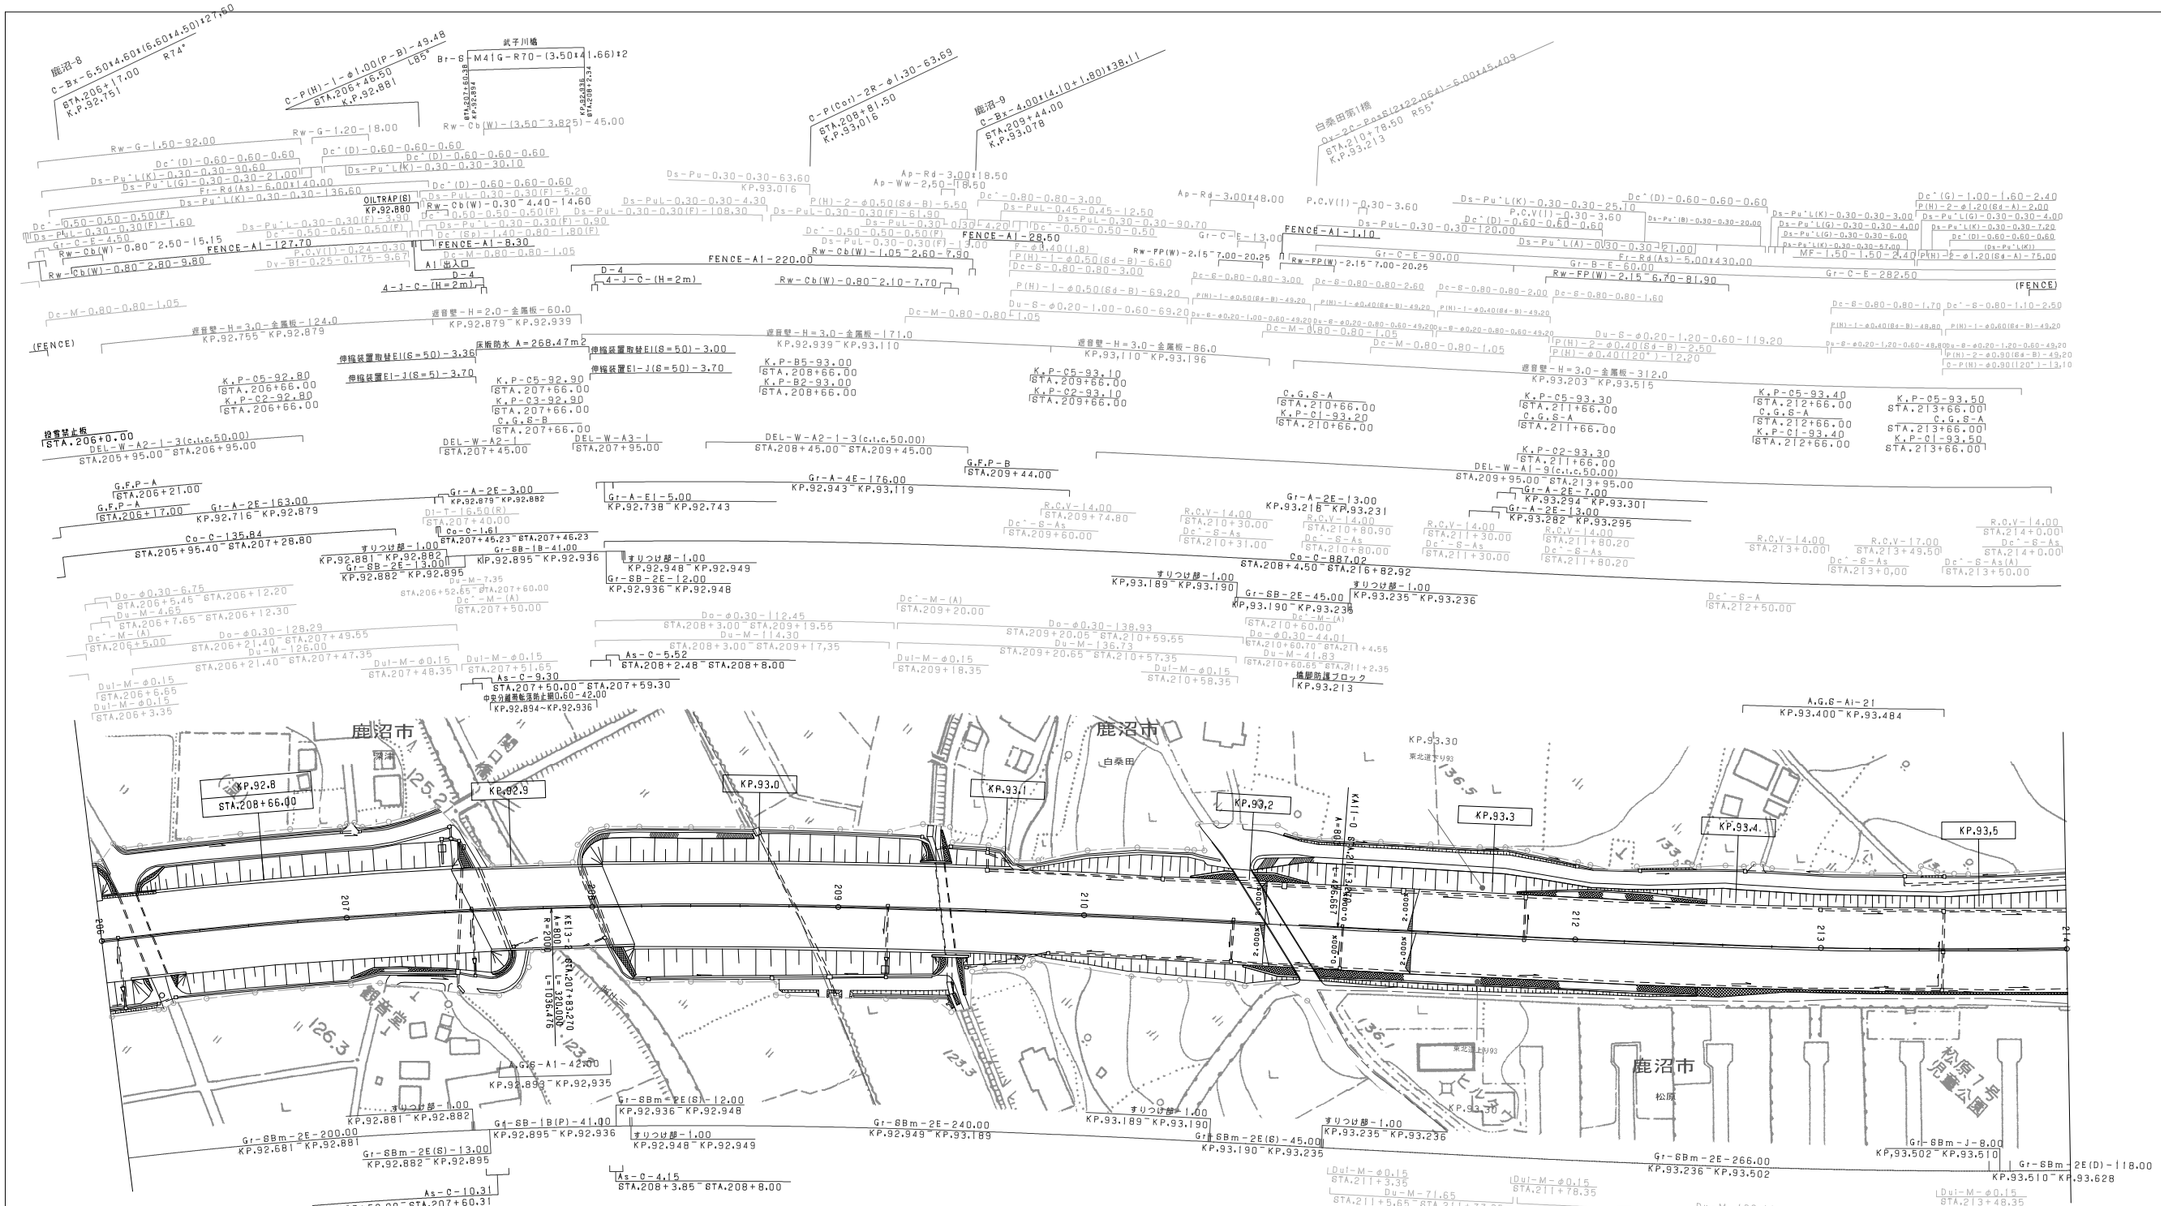
鹿沼市
鹿沼市
白桑田
松原
松原1号児童公園
KP.92.8
KP.92.9
KP.93.0
KP.93.1
KP.93.2
KP.93.3
KP.93.4
KP.93.5
KP.93.30
KP.93.510
KP.93.628
KP.92.733
KP.93.533
STA.206+00
STA.214+00
(FENCE)
(Do)
(Dc'-M-(A))
(Dc'-S-B)
(Dc'-S-As)
(Du-M)
(Dul-M-φ0.15)
(Dy-Pu'L(K)-0.30-0.30-7.20)
(Ds-Pu'L(K)-0.30-0.30-47.00)
(Ds-Pu'L(K))
(P(H)-2-φ1.20(Bd-A)-75.00)
(P(H)-2-φ1.20(Bd-A)-2.00)
(P(H)-2-φ0.90(Bd-B)-49.20)
(P(H)-2-φ0.90(I20°)-13.10)
(Dc-P(H)-φ0.90(I20°)-13.10)
(Dc-S-0.80-0.80-0.80)
(Dc-S-φ0.20-0.60-0.60-244.20)
(Dc-S-φ0.20-0.80-0.60-44.20)
(Dc-S-0.80-0.80-2.50)
(Dc-S-0.80-0.80-2.60)
(Dc-S-0.80-0.80-3.00)
(Dc-M-0.80-0.80-1.05)
(Dc-M-1.40-1.00-2.65)
(P(H)-φ0.40(I20°)-12.30)
(P(H)-φ0.40(I20°)-13.05)
(P(H)-2-φ0.40(Bd-B)-2.50)
(P(H)-2-φ0.40(Bd-B)-3.71)
(P(H)-2-φ0.40(Bd-B)-2.50)
(P(H)-2-φ0.40(I8)-3.71)
(P(H)-2-φ0.40(I8)-9.80)
(F-φ0.40(I8))
(Dy-Bf-0.25-0.175-8.27)
(Dy-Bf-0.25-0.175-9.30)
(Dy-Bf-0.25-0.175-5.80)
(P.C.V(I)-0.24-1.80)
(P.C.V(I)-0.24-2.40)
(P.C.V(I)-0.24-0.24-3.00)
(P.C.V(I)-0.24-0.30)
(Dy-Pu(A)-0.24-0.24-3.00)
(Ds-Pu'L(P)-0.50-0.90-1.00-10.00)
(Ds-Pu'L(P)-0.50-1.40-4.00)
(Ds-Pu'L(P)-0.50-1.40-12.70)
(Ds-Pu'L(P)-0.50-1.40-20.10)
(Ds-Pu'L(P)-0.50-1.40-79.40)
(Ds-Pu'L(K)-0.50-0.50-12.70)
(Ds-Pu'L(K)-0.50-0.50-7.60)
(Ds-Pu'L(K)-0.50-0.50-1.50)
(Ds-Pu'L(K)-0.60-0.60-8.00)
(Ds-Pu'L(K)-0.60-0.60-3.00)
(Ds-Pu'L(K)-0.60-0.60-4.00)
(Ds-Pu'L(K)-0.60-0.60-5.00)
(Ds-Pu'L(K)-0.60-0.60-6.00)
(Ds-Pu'L(K)-0.60-0.60-7.20)
(Ds-Pu'L(K)-0.60-0.60-60)
(Ds-Pu'L(K)-0.60-0.60-47.00)
(Ds-Pu'L(K)-0.60-0.60-120.00)
(Ds-Pu'L(K)-0.60-0.60-25.10)
(Ds-Pu'L(K)-0.60-0.60-20.00)
(Ds-Pu'L(G)-0.60-0.60-4.00)
(Ds-Pu'L(G)-0.60-0.60-5.00)
(Ds-Pu'L(A)-0.60-0.60-2.00)
(Ds-Pu'L(A)-0.60-0.60-2.60)
(Ds-Pu'L(A)-0.60-0.60-3.00)
(Ds-Pu'L(A)-0.60-0.60-4.00)
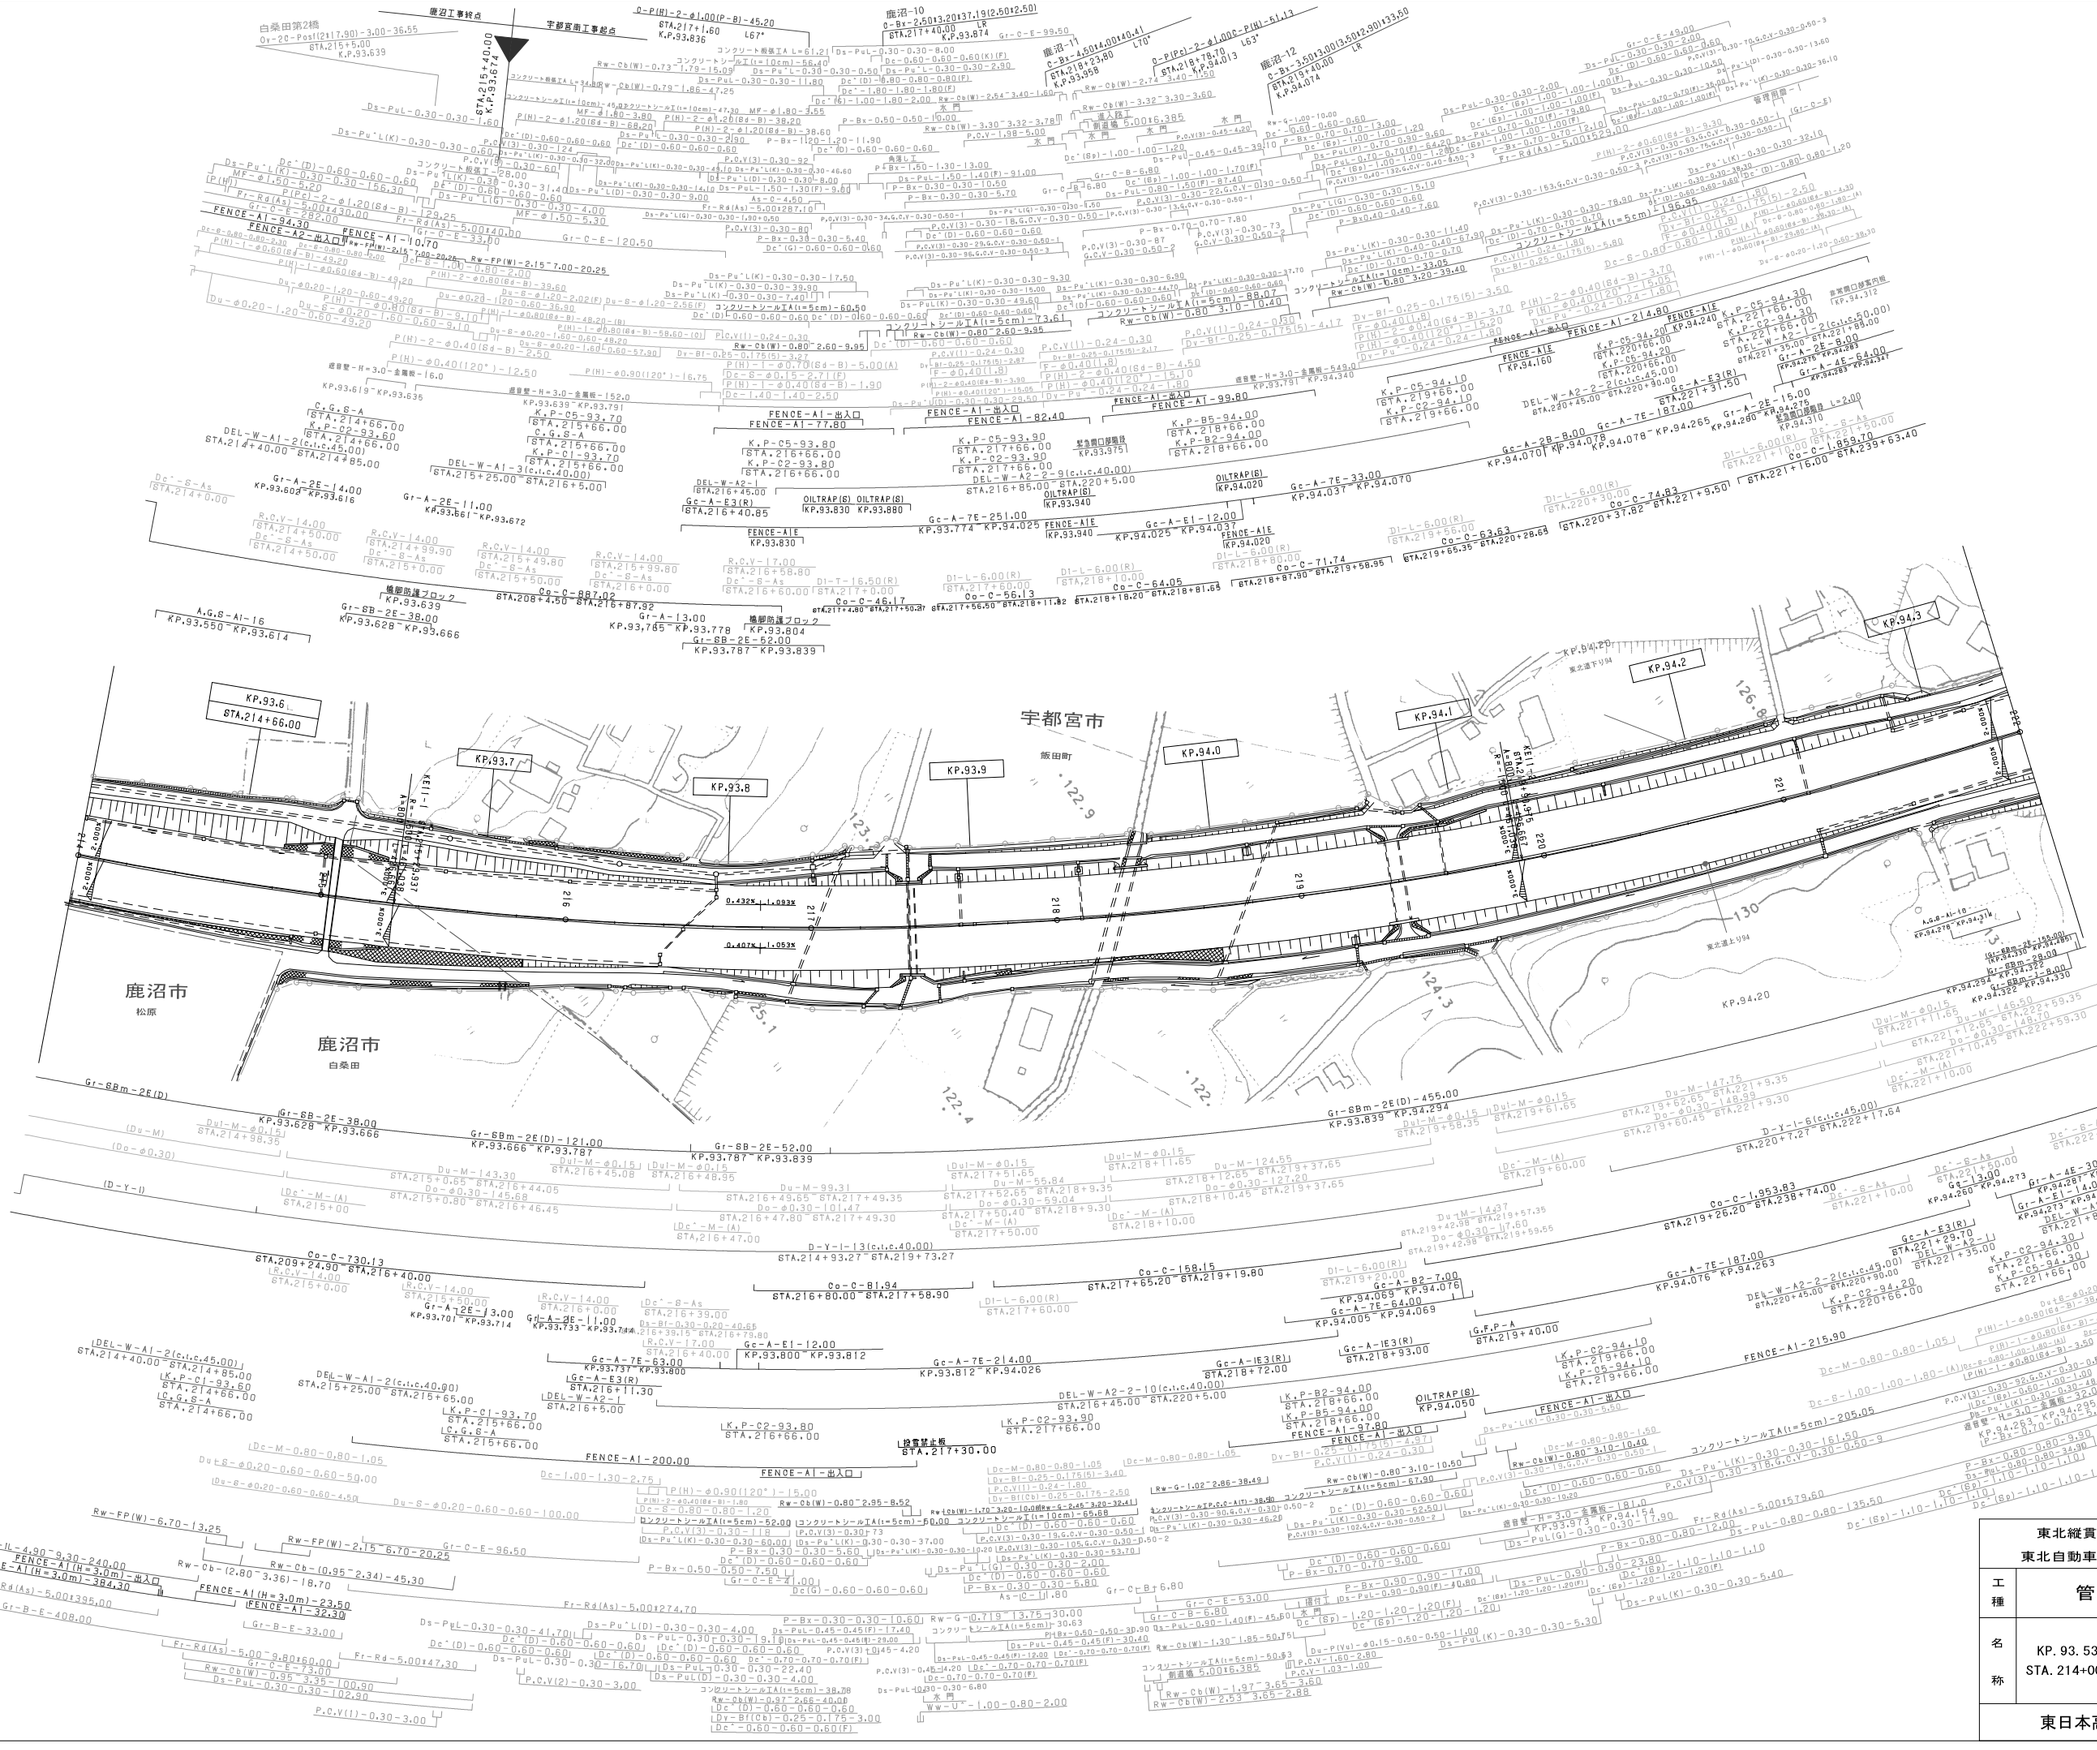
宇都宮市
飯田町
鹿沼市
松原
鹿沼市
白桑田
KP.93.6
KP.93.7
KP.93.8
KP.93.9
KP.94.0
KP.94.1
KP.94.2
KP.94.3
KP.94.20
鹿沼工事終点
宇都宮南工事起点
白桑田第2橋
鹿沼-10
鹿沼-11
鹿沼-12
FENCE-A1-215.90
FENCE-A1-214.80
FENCE-A1-200.00
FENCE-A1-97.80
FENCE-A1-99.80
FENCE-A1-82.40
FENCE-A1-77.80
FENCE-A1-32.30
FENCE-A1(H=3.0m)-23.50
FENCE-A1(H=3.0m)-38.30
FENCE-A1-出入口
FENCE-A1-出入口
FENCE-A1-出入口

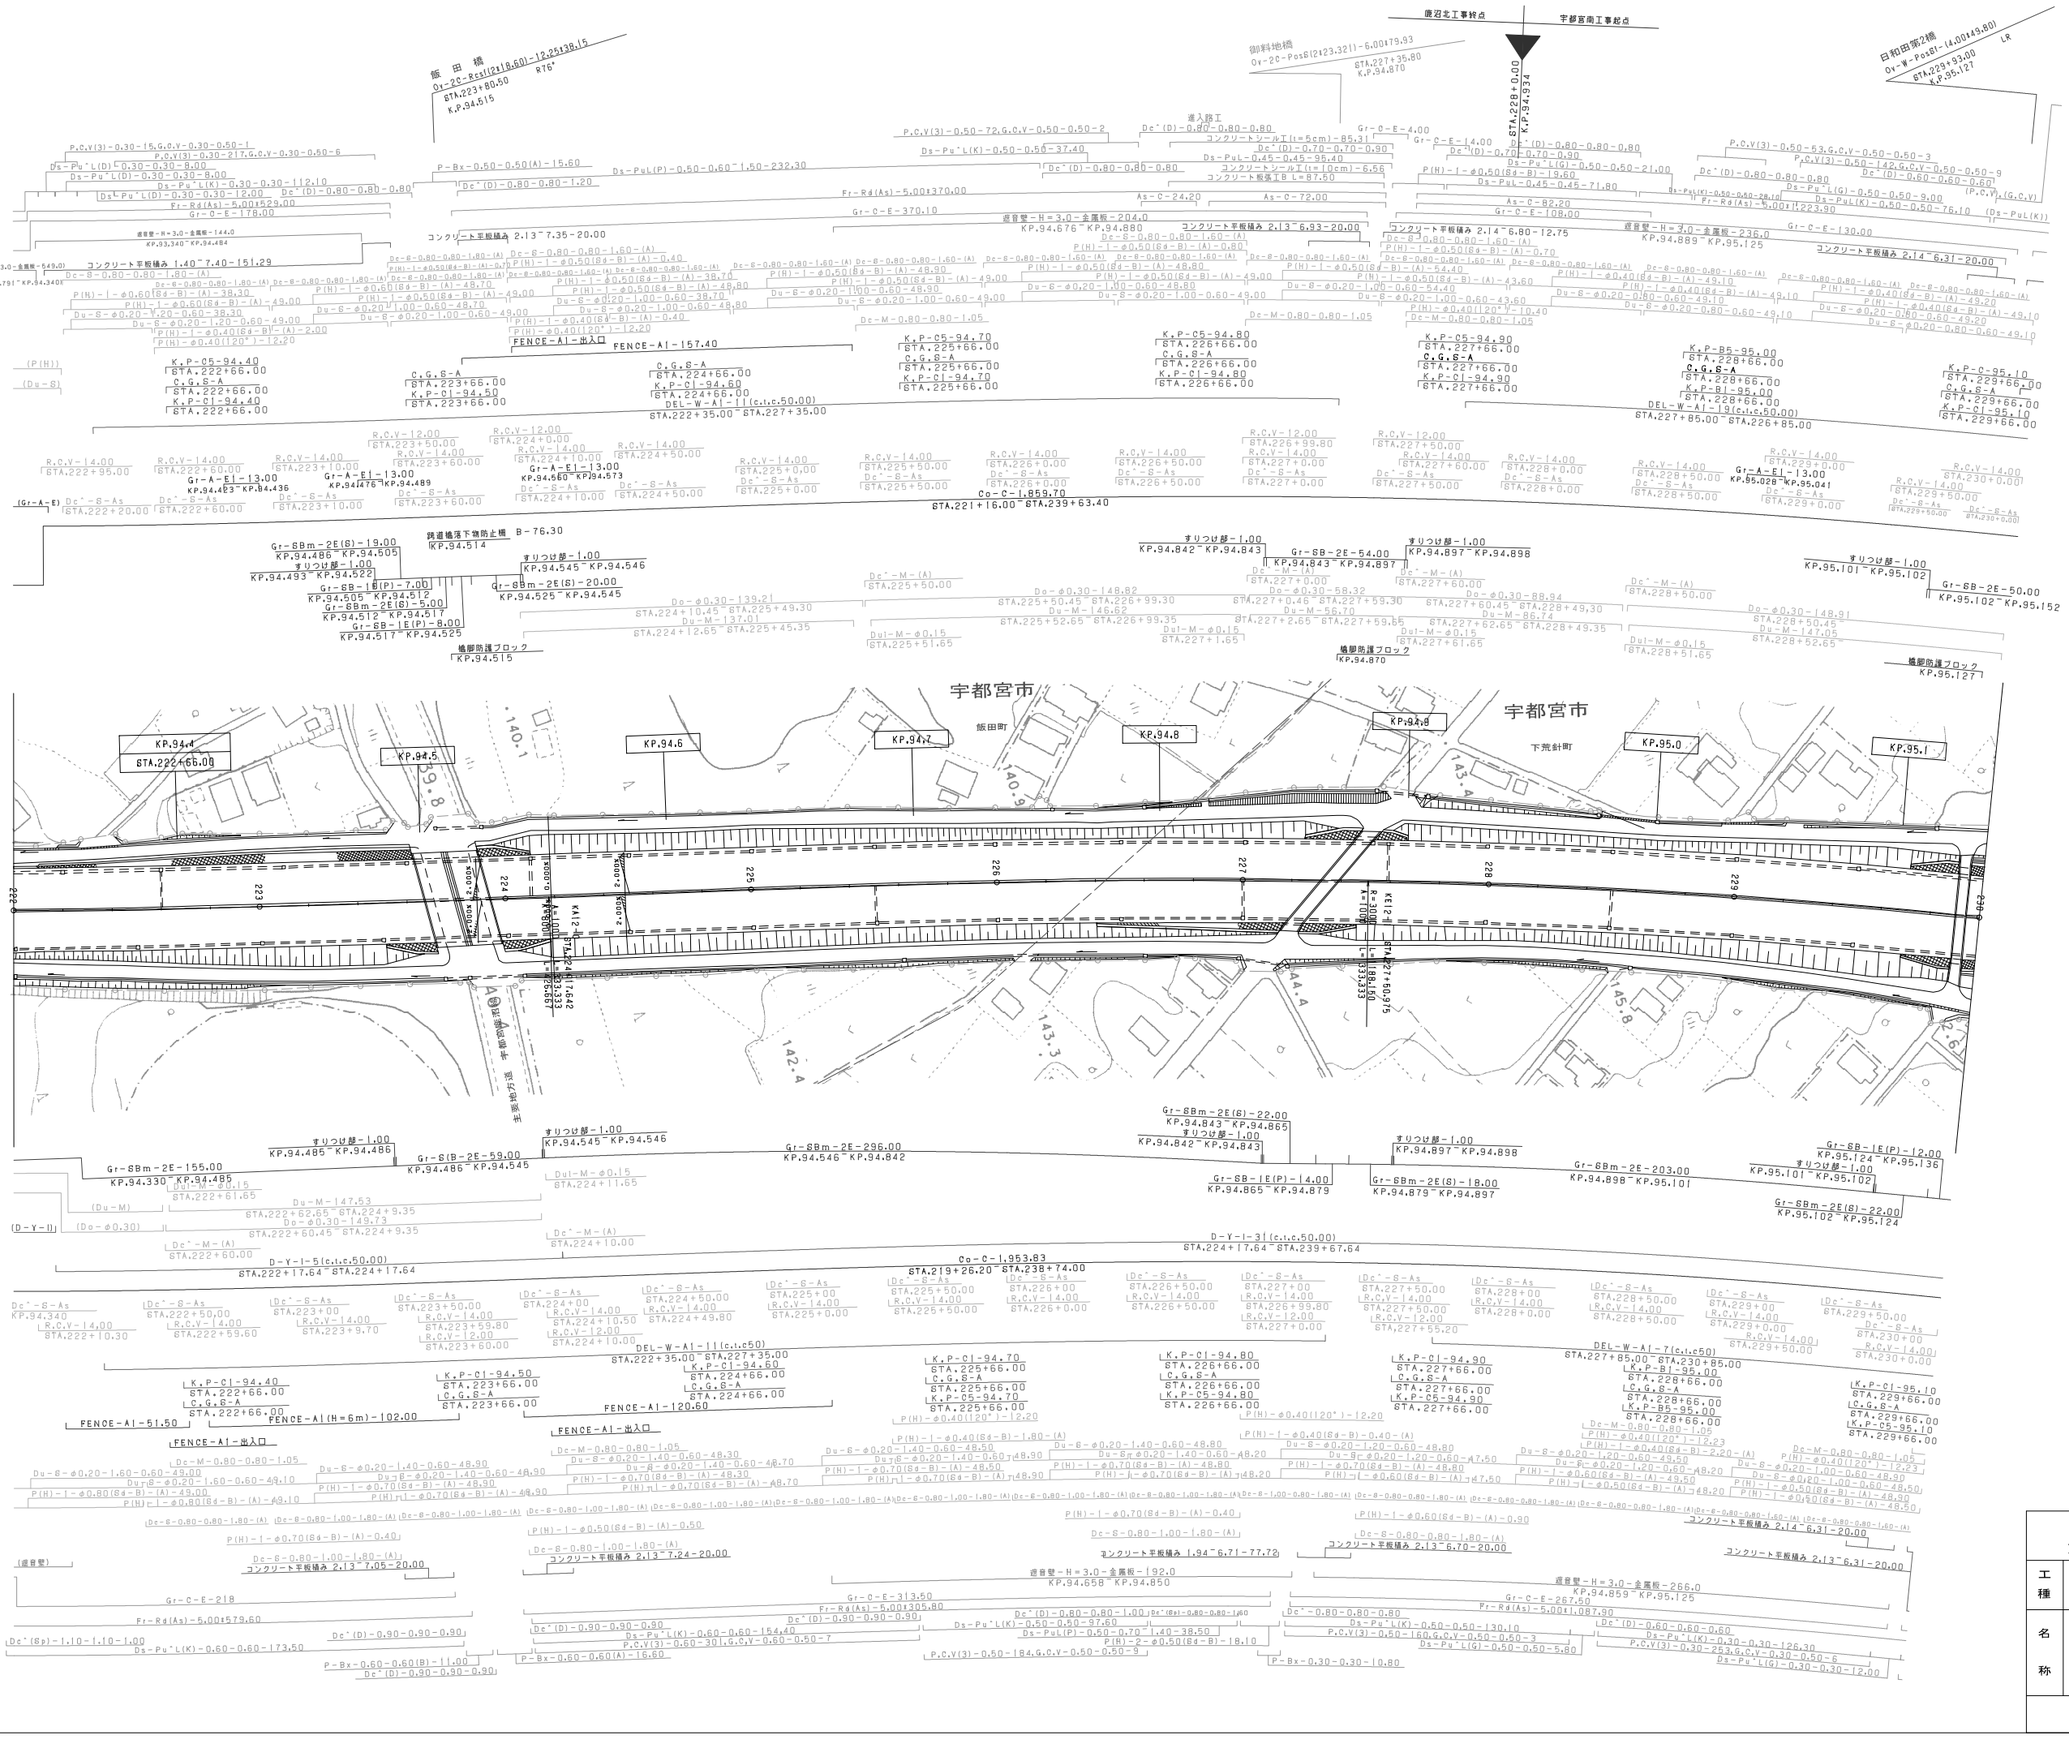

調整年月	摘要
第1回 2006年3月	
第2回 2012年5月	

東北縦貫自動車道弘前線
東北自動車道(鹿沼~宇都宮)

工種: 管理用平面図

名称: KP. 94. 333~KP. 95. 133
STA. 222+00~STA. 230+00

縮尺: 1/1000

4/15

東日本高速道路(株)関東支社

宇都宮市

下荒針町

東北道下り95

東北道上り95

KP.95.2 STA.230+66.00

KP.95.3

KP.95.4

KP.95.5

KP.95.6

KP.95.7

KP.95.8

KP.95.9

KP.95.30

KP.95.30

A.G.S-A1-16 KP.95.490～KP.95.554

鳴瀬防護ブロック KP.95.604

日和田第1橋 Ov-W-PosG1-4.00±50.00 STA.234+70.00 LR KP.95.604

C-P(H)-2-φ1.00(P-B)-(32.70+16.30) STA.233+95.70 KP.95.530 L87°

Ap-Rd-1.50±34.00

Fr-Rd(Bo)-2.00±172.00

Fr-Rd(As)-5.00±1,223.90

Rw-Cb(W)-1.40~2.66-37.80

Rw-Cb(W)-0.91~1.95-23.61

コンクリートシールTA(t=5cm)-23.45

コンクリートシールTB(t=10cm)-35.93

Gr-C-E-145.00

Gr-C-E-486.50

Gr-C-E-289.50

Gr-C-E-277.00

Gr-C-E-474.00

Gr-C-E-98.60

Gr-C-E-139.50

Gr-C-E-33.00

Gr-C-E-346.00

Gr-C-E-122.40

Gr-C-E-203

Gr-C-E-33.00

FENCE-A1-485.30

FENCE-A1-出入口

FENCE-A1-374.20

FENCE-A1-473.30

FENCE-A1-319.10

落石防護網A

落石防護網A

のり面点検階段工 2箇所

のり面点検階段工 1箇所

点検梯子-13.00 KP.95.150

点検梯子-11.00 KP.95.300

点検梯子-12.00 KP.95.300

点検梯子-14.00 KP.95.700

点検梯子-12.00 KP.95.700

点検梯子-11.00 KP.95.300

点検梯子-11.00 KP.95.300

遮音壁-H=3.0-金属板-236.0 KP.95.879～KP.96.115

コンクリート平板積み 2.13~6.31-20.00

コンクリート平板積み 2.13~7.63-20.00

コンクリート平板積み 2.17~7.63-60.46

コンクリート平板積み 2.15~5.15-47.55

コンクリート平板積み 2.15~5.15-46.30

コンクリート平板積み 2.15~7.63-20.00

コンクリートシールTA(t=5cm)-24.20

コンクリートシールTA(t=5cm)-4.00

コンクリートシールTA(t=5cm)-52

(コンクリートシールTA)

C.G.S-A STA.230+66.00 K.P-C1-95.20 STA.230+66.00

C.G.S-A STA.231+66.00 K.P-C2-95.30 STA.231+66.00

C.G.S-A STA.232+66.00 K.P-C1-95.40 STA.232+66.00

C.G.S-A STA.233+66.00 K.P-C1-95.50 STA.233+66.00

C.G.S-A STA.234+66.00 K.P-C1-95.60 STA.234+66.00

C.G.S-A STA.235+66.00 K.P-C1-95.70 STA.235+66.00

C.G.S-A STA.236+66.00 K.P-C1-95.80 STA.236+66.00

C.G.S-A STA.237+66.00 K.P-C2-95.90 STA.237+66.00

K.P-C5-95.90 STA.237+66.00

K.P-C5-95.30 STA.237+66.00

DEL-W-A1-19(c.t.c.50.00) STA.227+85.00～STA.226+85.00

DEL-W-A1-11(c.t.c.50.00) STA.231+85.00～STA.236+85.00

DEL-W-A2-1 STA.231+35.00

DEL-W-A2-1 STA.237+35.00

(DEL-W-A)

(DEL)

Do-C-1,859.70 STA.221+16.00～STA.239+63.40

D-Y-1-31(c.t.c.50.00) STA.224+17.64～STA.239+67.64

Do-C-1,953.83 STA.219+26.20～STA.238+74.00

すりつけ部-1.00 KP.95.152～KP.95.153

すりつけ部-1.00 KP.95.578～KP.95.579

すりつけ部-1.00 KP.95.629～KP.95.630

(Gr-SBm-1E(P)-12.00) (KP.95.124～KP.95.136)

Gr-SBm-2E(E)-16.00 KP.95.136～KP.95.152

Gr-SBm-2E-425.00 KP.95.153～KP.95.578

Gr-SBm-1E(P)-19.00 KP.95.602～KP.95.621

Gr-SBm-2E(E)-23.00 KP.95.579～KP.95.602

Gr-SBm-2E(S)-8.00 KP.95.621～KP.95.629

Gr-SBm-2E-478.00 KP.95.630～KP.96.108

Gr-SB-2E-50.00 (KP.95.102～KP.95.152)

Gr-SB-2E-50.00 KP.95.579～KP.95.629

Gr-A-2E-13.00 KP.95.266～KP.95.279

Gr-A-4E-13.00 KP.95.279～KP.95.292

Gr-A-2E-16.00 KP.95.292～KP.95.308

Gr-A-4E-45.00 KP.95.478～KP.95.523

Gr-A-2E-7.00 KP.95.294～KP.95.301

Gr-A-2E-13.00 KP.95.282～KP.95.295

Gr-A-4E-9.00 KP.95.857～KP.95.866

Gr-A-2E-13.00 KP.95.826～KP.95.839

Gr-A-2E-4.00 KP.95.871～KP.95.875

Gr-A-2E-8.00 KP.95.866～KP.95.874

Gr-A-9.00 KP.95.860～KP.95.869

Gc-A-E3(R) STA.237+37.29

Gc-A-E1-17.00 KP.95.512～KP.95.529

(Gc-A-7E-231.00) (KP.95.864～KP.96.095)

Gc-A-E3(R) STA.237+30.94

Gc-A-E1-15.00 KP.95.512～KP.95.527

Gc-A-E3(R)-7.00 KP.95.512～KP.95.519

Gr-SB-1E(P)-1.00 KP.95.578～KP.95.579

Gr-SB-2E-50.00 KP.95.579～KP.95.629

すりつけ部-1.00 KP.95.578～KP.95.579

すりつけ部-1.00 KP.95.629～KP.95.630

調整年月	摘要
第1回 2006年3月	
第2回 2006年9月	
第3回 2012年5月	

東北縦貫自動車道弘前線
東北自動車道（鹿沼～宇都宮）

工種 管理用平面図

名称 KP. 795. 133～KP. 95. 933
STA. 230+00～STA. 238+00

縮尺 1/1000

5/15

東日本高速道路(株)関東支社

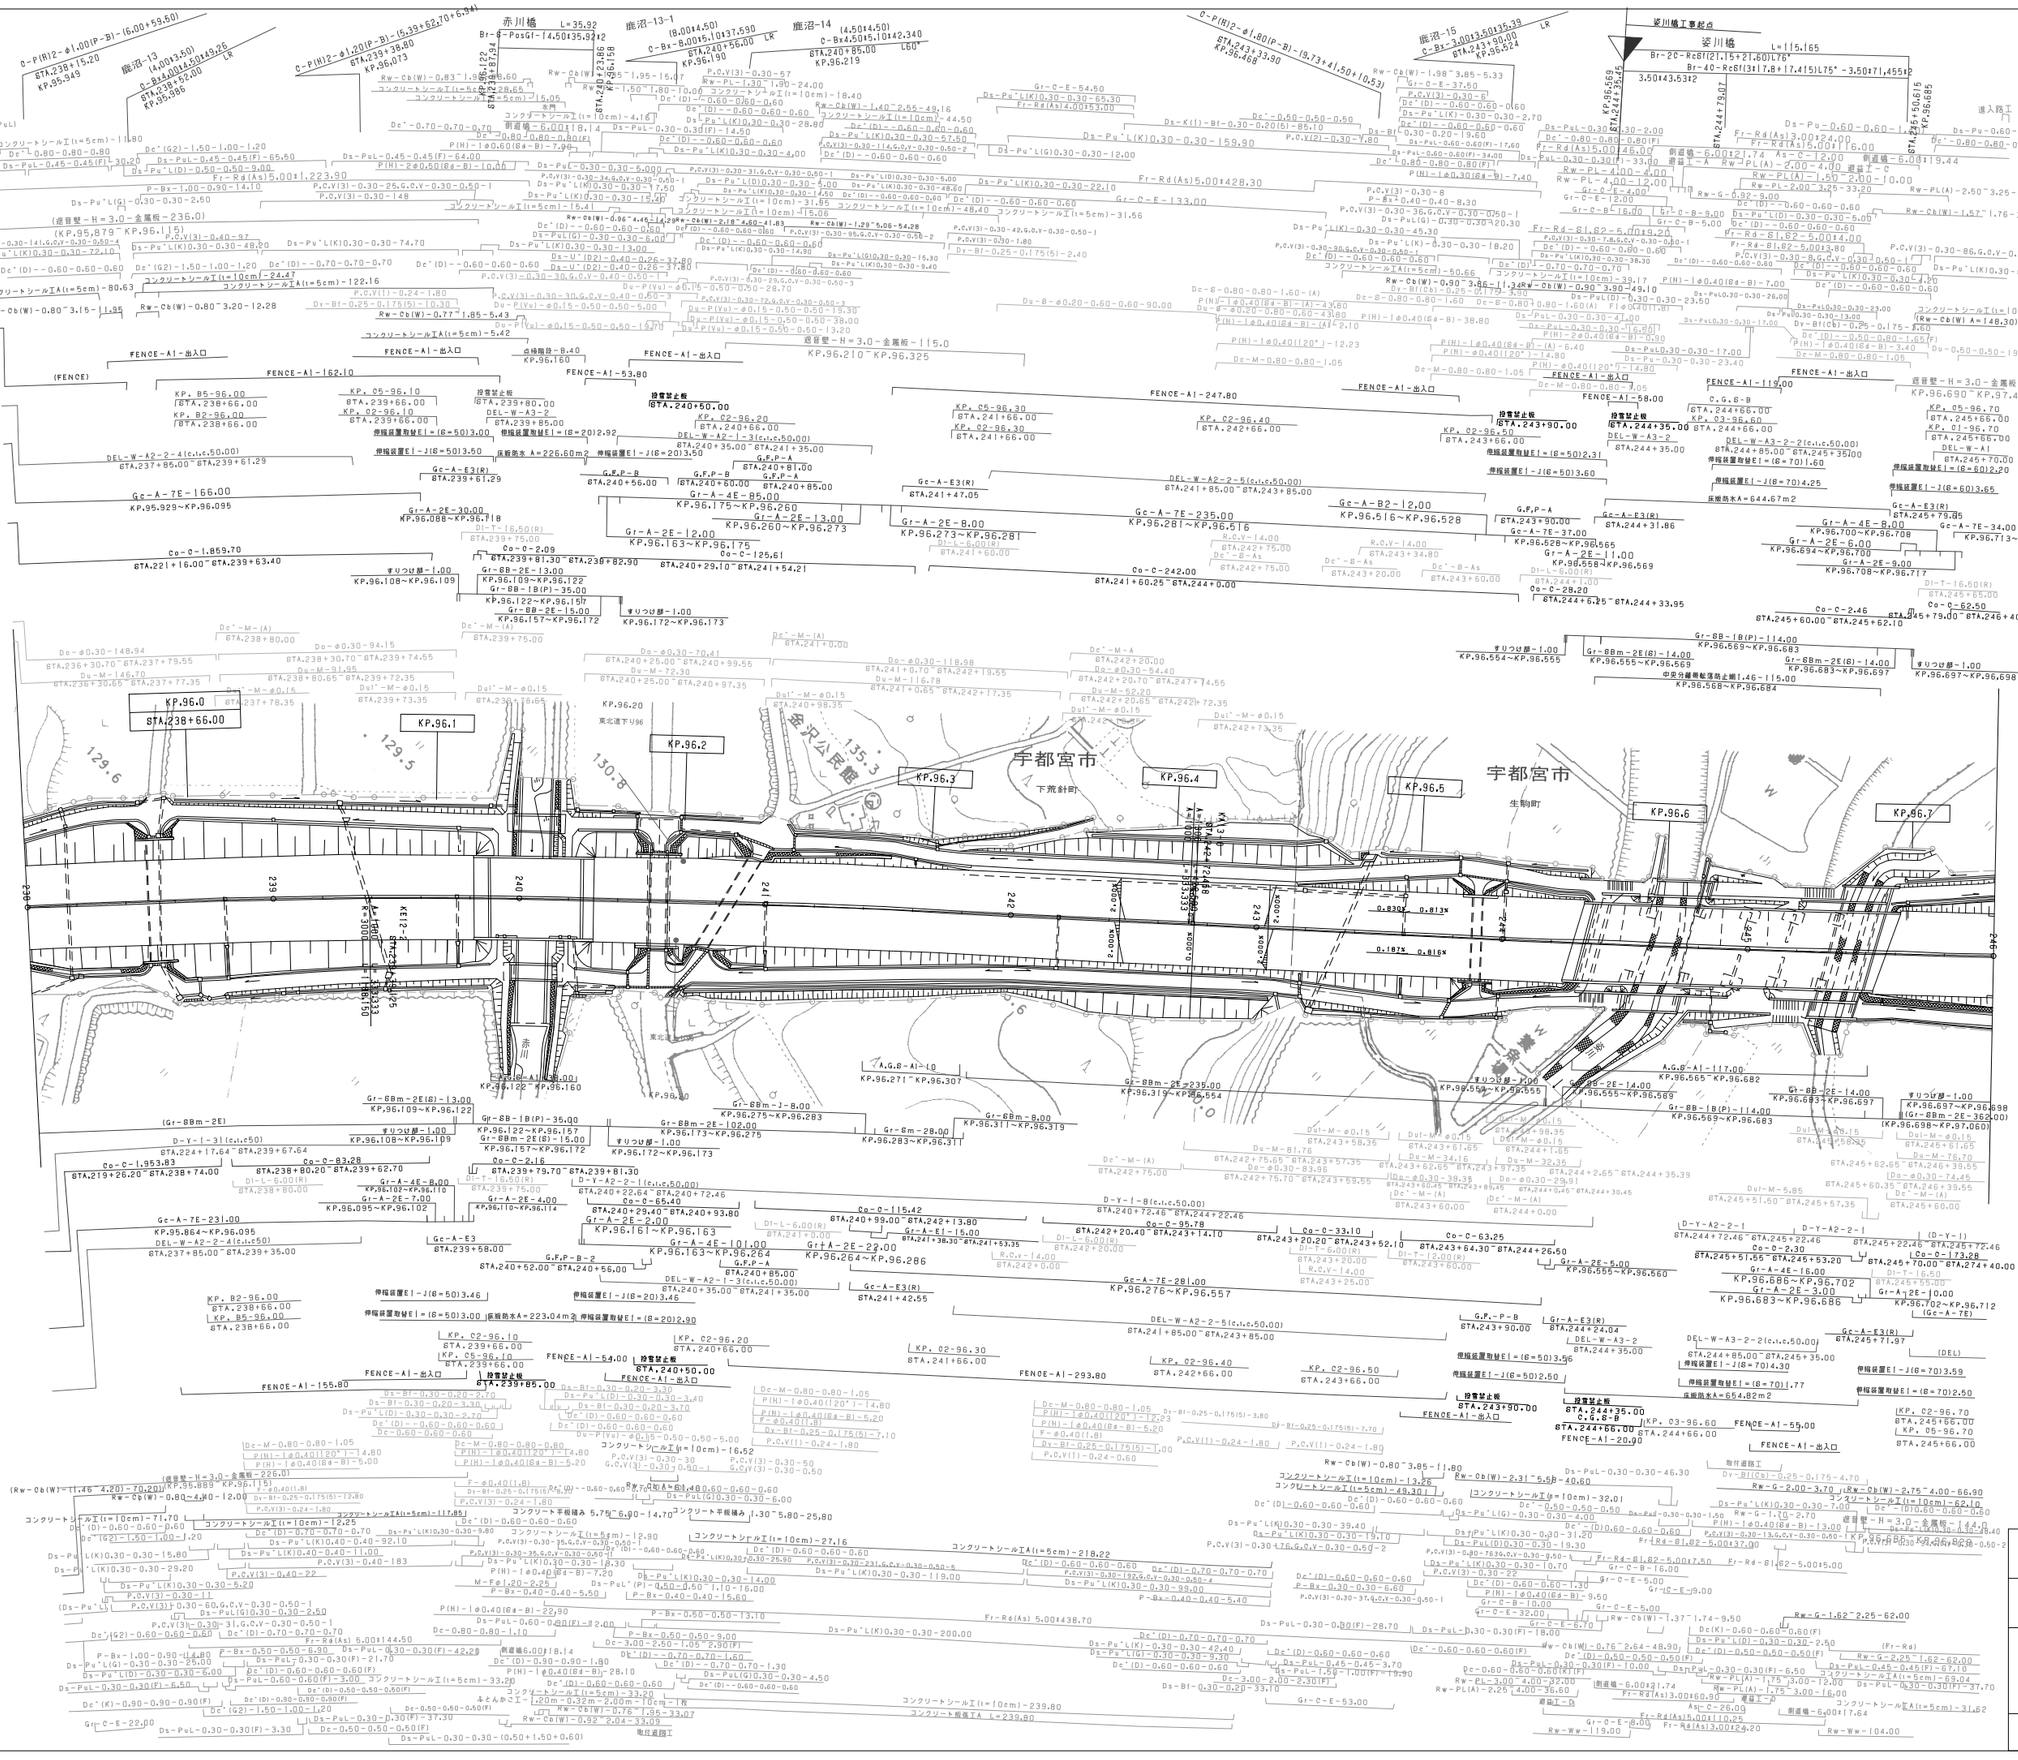

調整年月	摘要
第1回 2006年3月	
第2回 2006年9月	
第3回 2012年5月	

東北縦貫自動車道弘前線
東北自動車道（鹿沼～宇都宮）

工種：管理用平面図

名称：KP. 95. 933～KP. 96. 733
STA. 238+00～STA. 246+00

縮尺：1/1000

6
15

東日本高速道路（株）関東支社

東北縦貫自動車道弘前線 東北自動車道（鹿沼～宇都宮）		
工種	管理用平面図	
名称	KP. 96. 733～KP. 97. 533 STA. 246+00～STA. 254+00	縮尺 1/1000
		7/15
東日本高速道路（株）関東支社		

摘整年月	摘要
第1回 2006年3月	
第2回 2012年5月	

宇都宮市

東北縦貫自動車道弘前線 東北自動車道（鹿沼～宇都宮）			——
工種	管理用平面図		——
名称	KP. 97. 533～KP. 98. 333 STA. 254+00～STA. 262+00	縮尺 1/1000	8 15
東日本高速道路（株）関東支社			

損整年月	摘要
第1回　2006年3月	
第2回　2006年9月	
第3回　2012年5月	

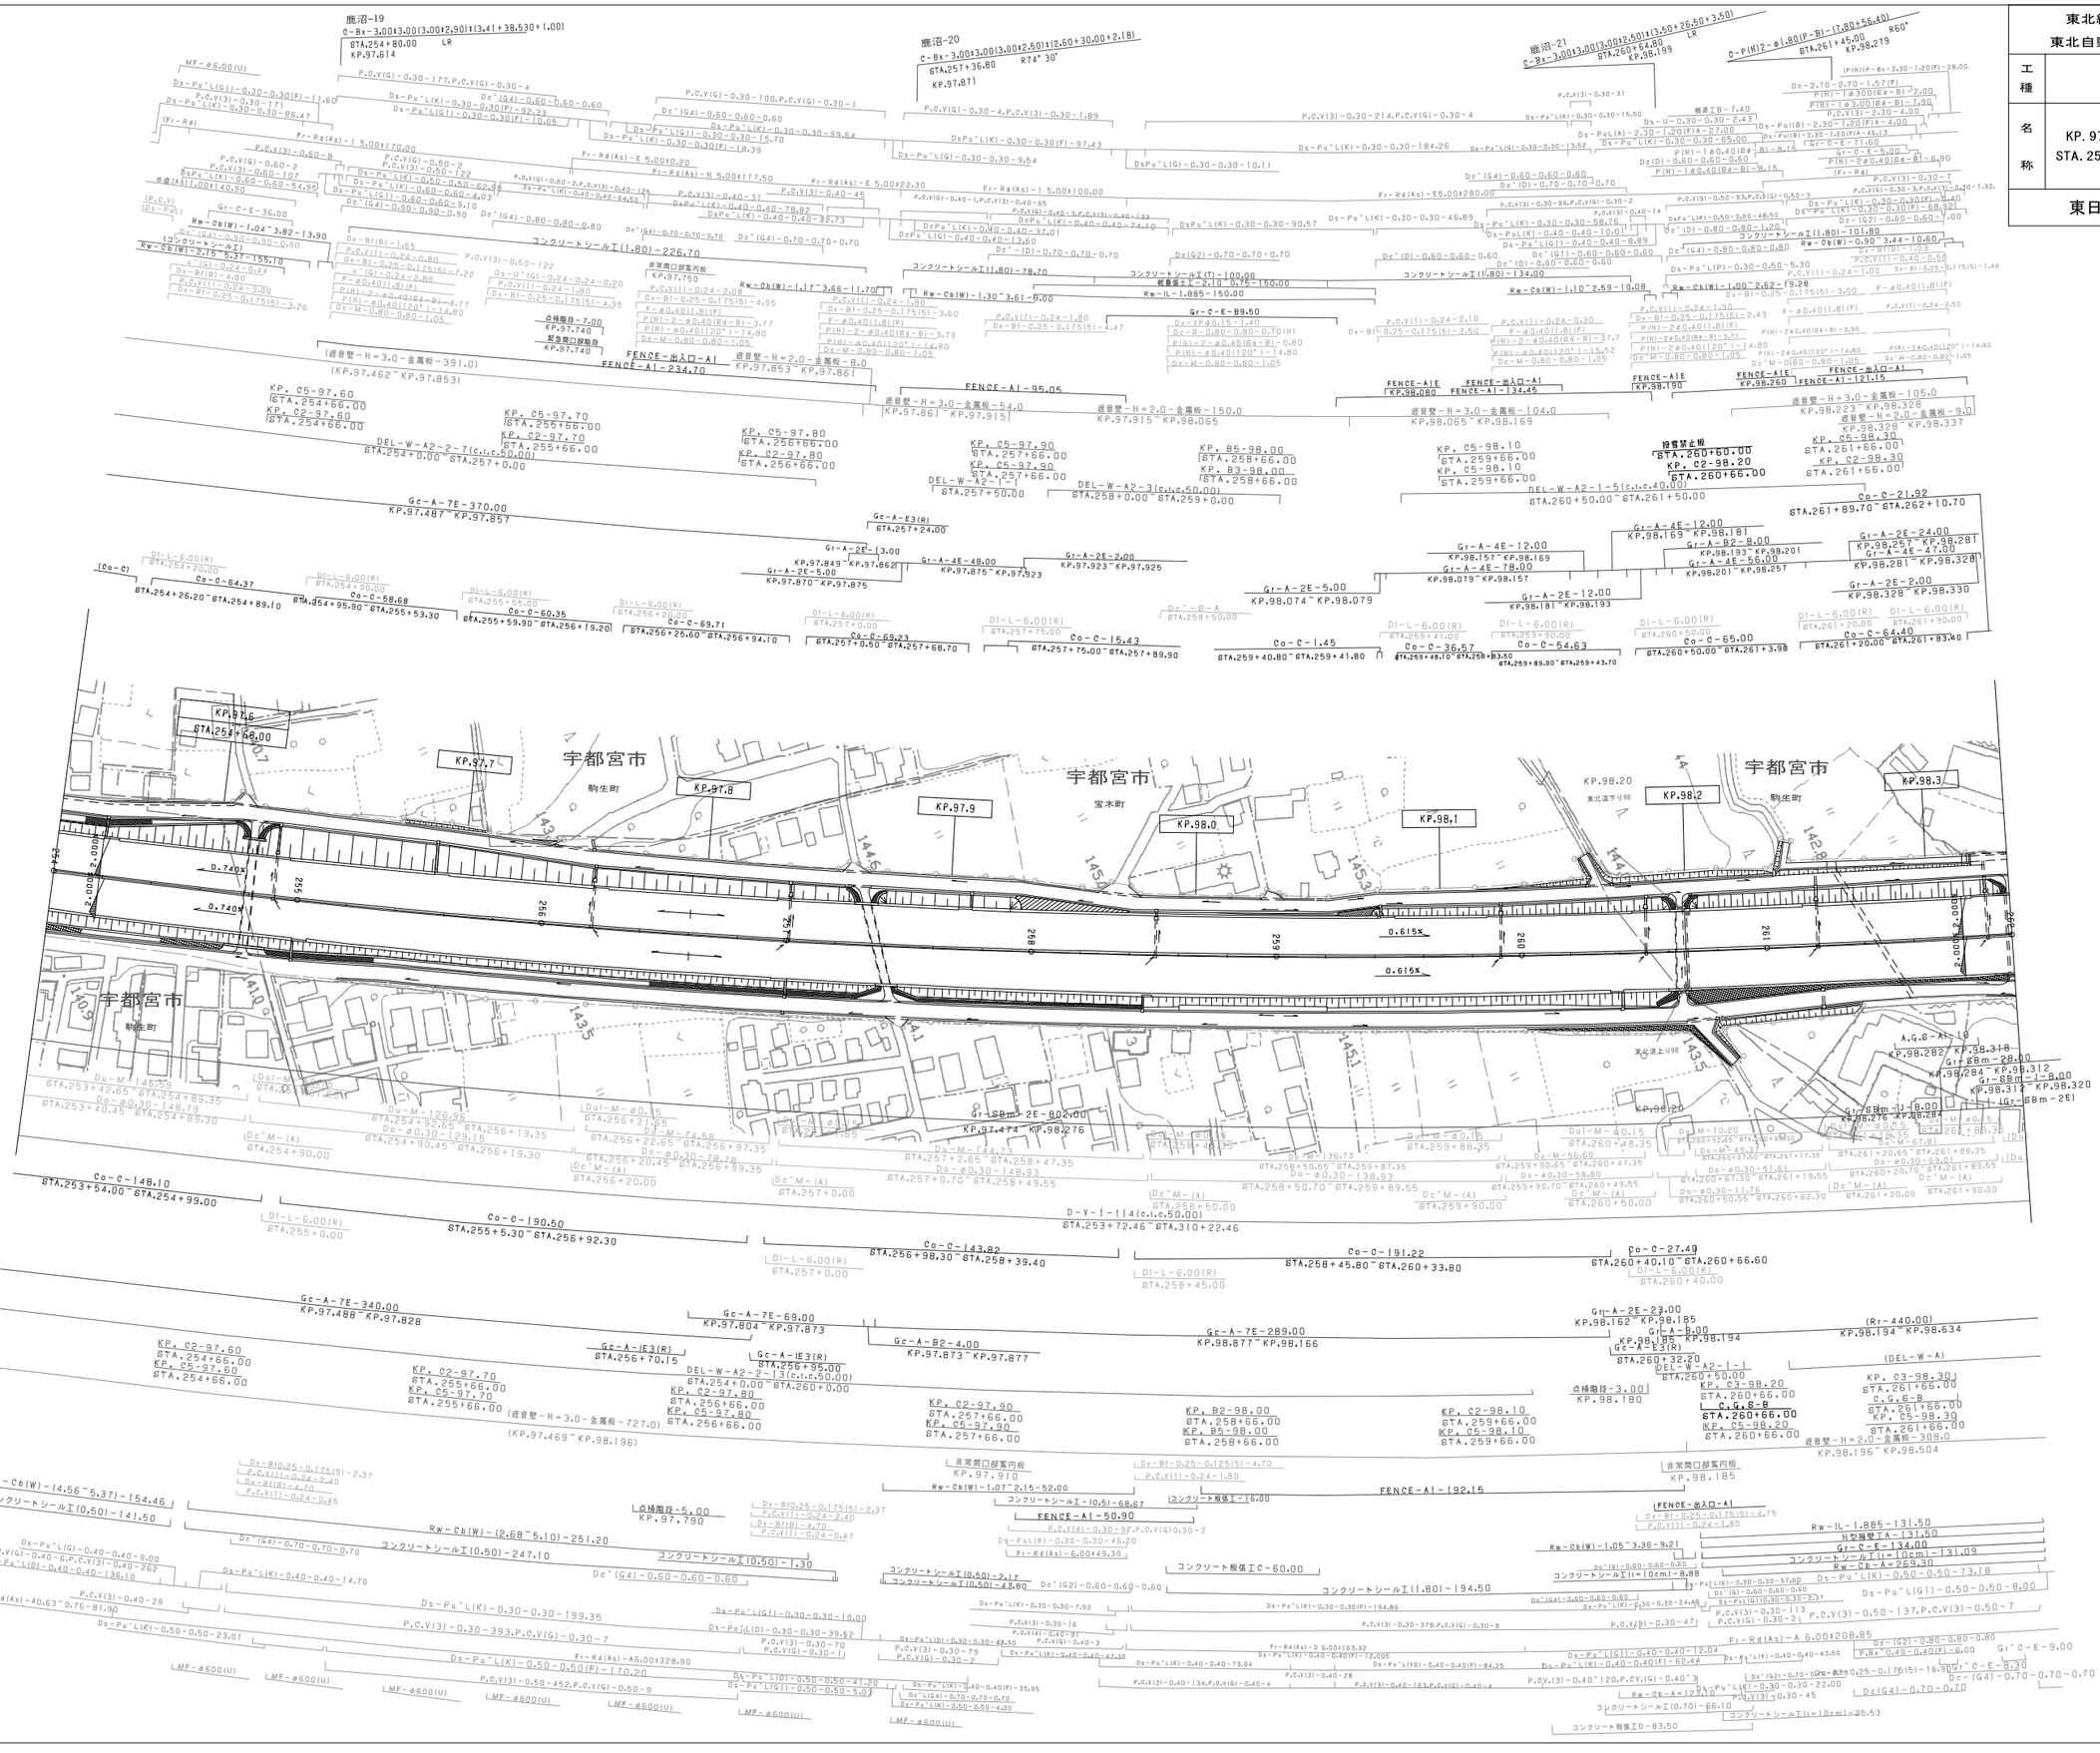

東北縦貫自動車道弘前線 東北自動車道（鹿沼～宇都宮）		——
工種	管理用平面図	——
名称	KP. 98. 333～KP. 99. 133 STA. 262+00～STA. 270+00	縮尺 1/1000
東日本高速道路（株）関東支社		9/15

摘整年月	摘要
第1回 2006年3月	
第2回 2006年9月	
第3回 2012年5月	
第4回 2013年2月	

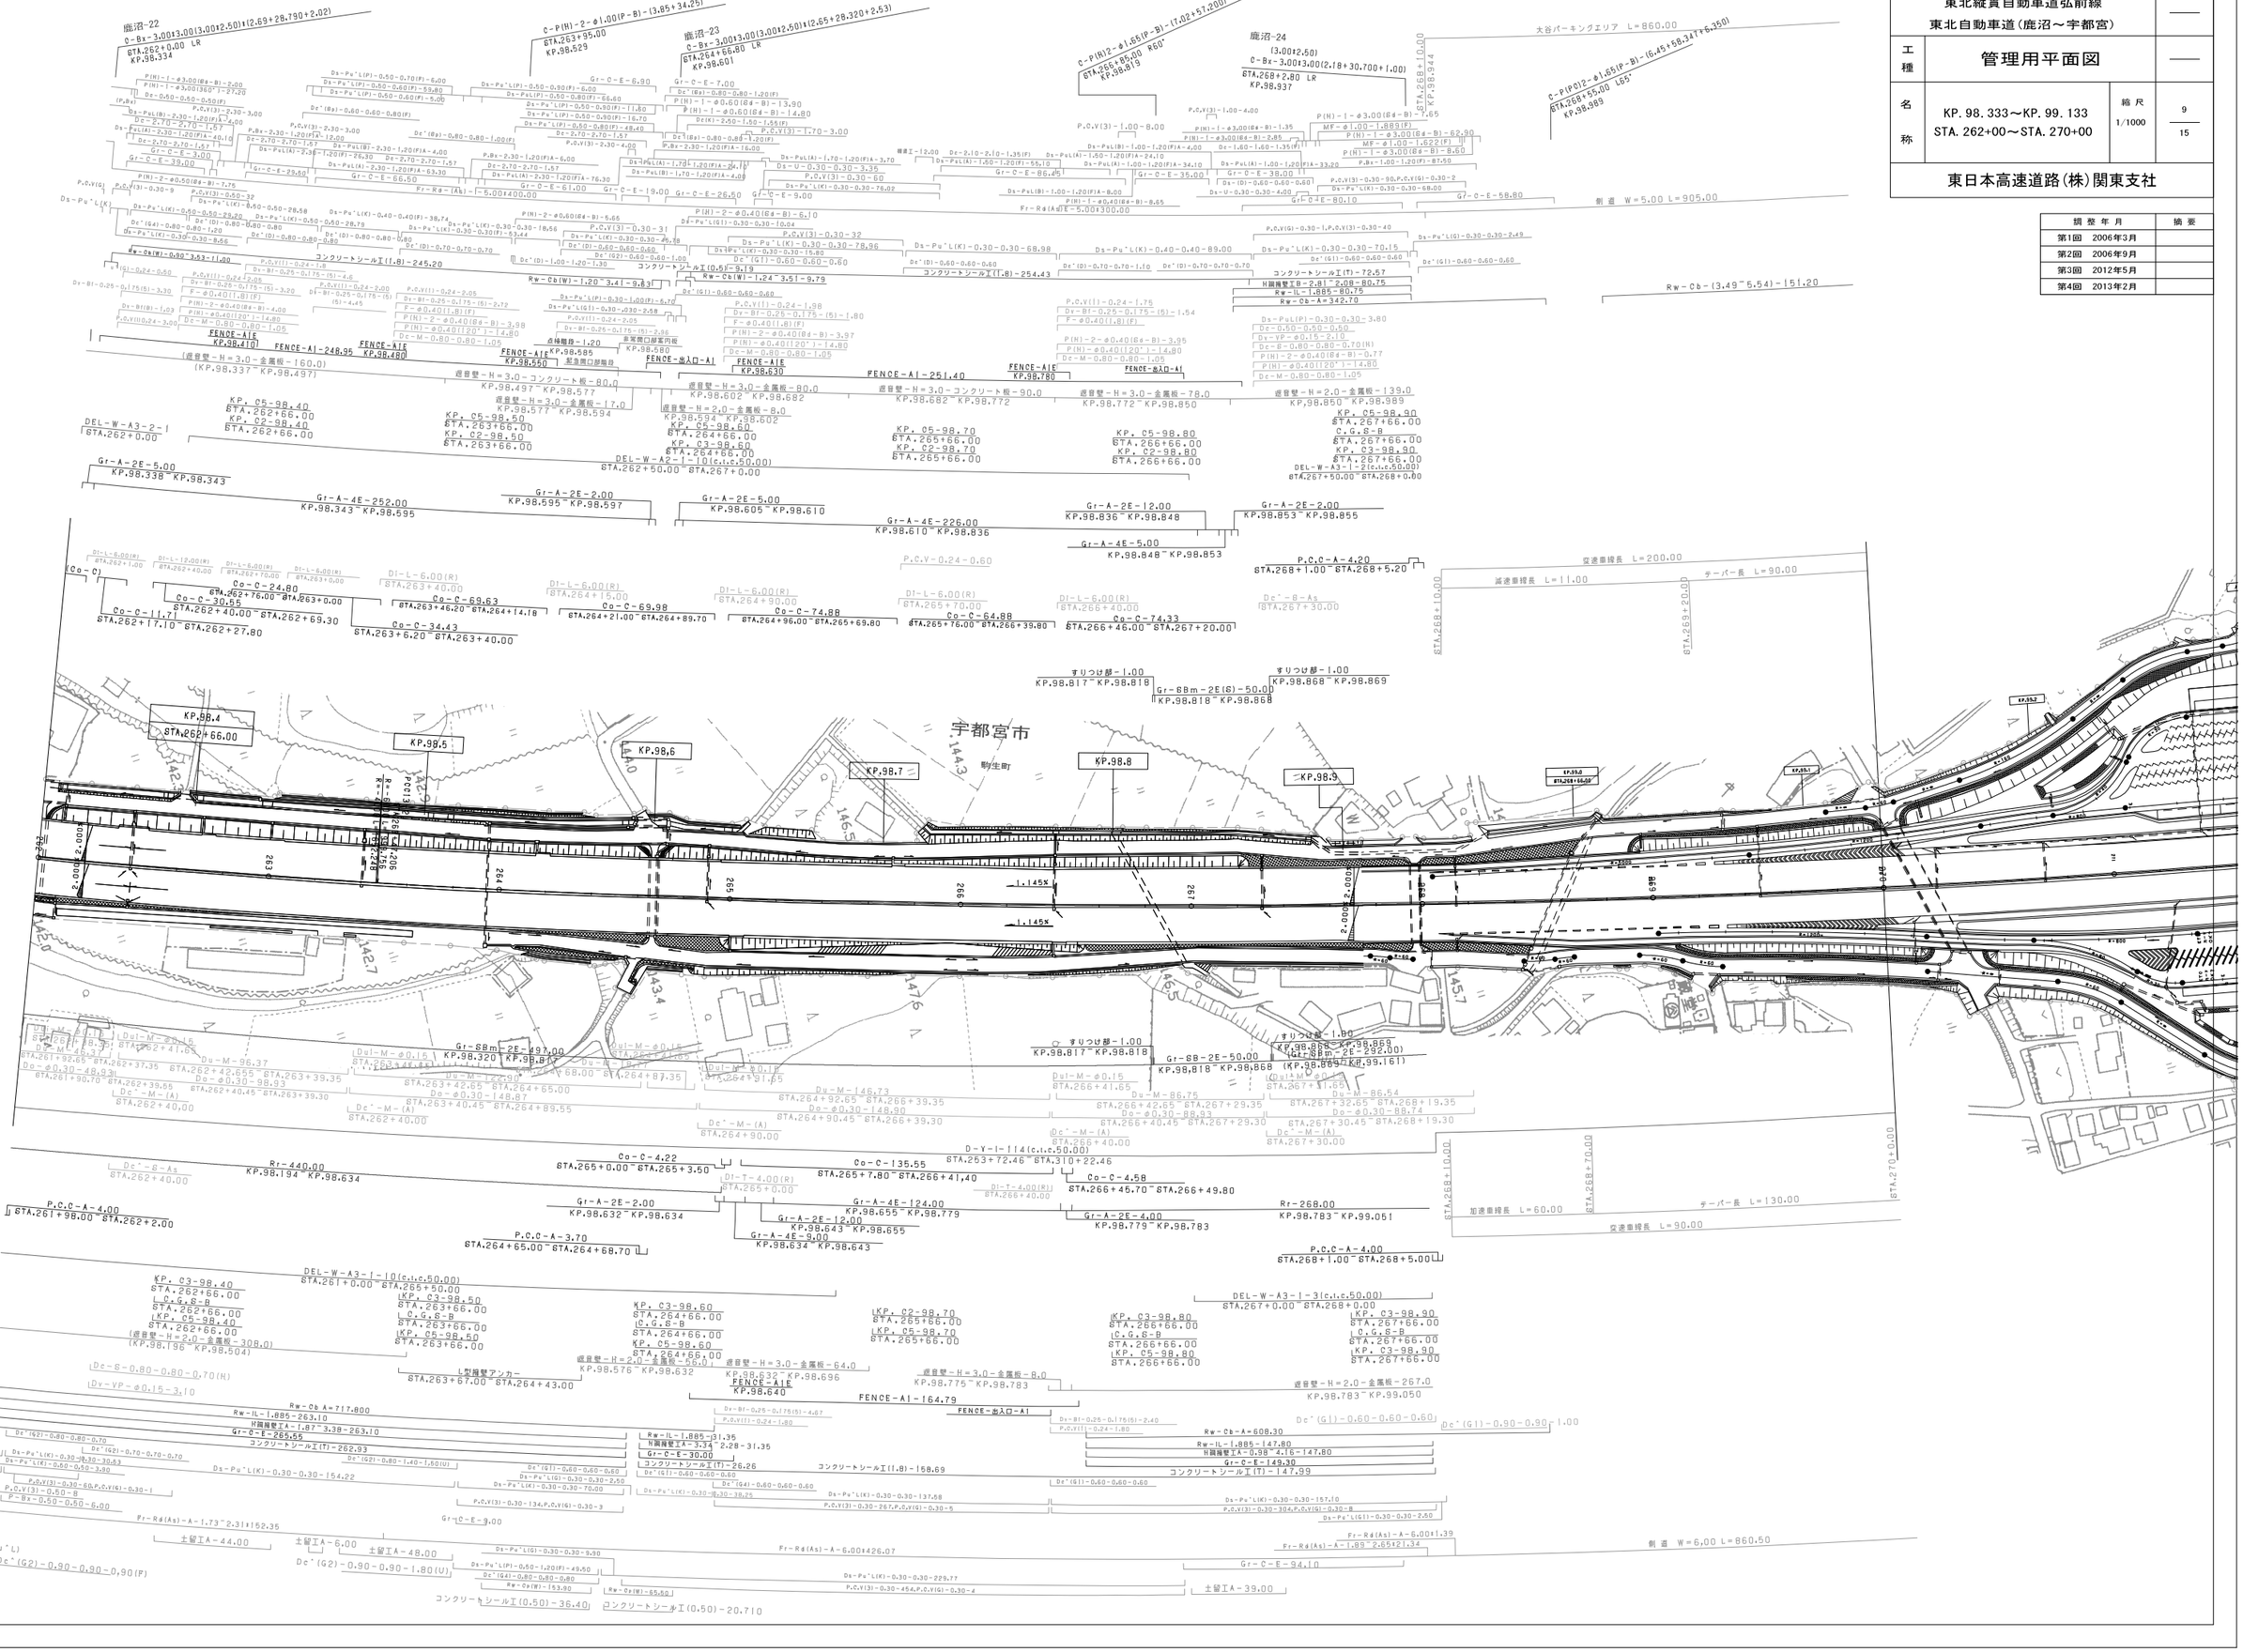

東北縦貫自動車道弘前線 東北自動車道（鹿沼～宇都宮）			——
工種	管理用平面図		——
名称	KP. 99. 133～KP. 99. 933 STA. 270+00～STA. 278+00	縮尺 1/1000	10 15
東日本高速道路(株)関東支社			

損整年月	摘要
第1回　2006年3月	
第2回　2006年9月	
第3回　2012年5月	
第4回　2013年2月	

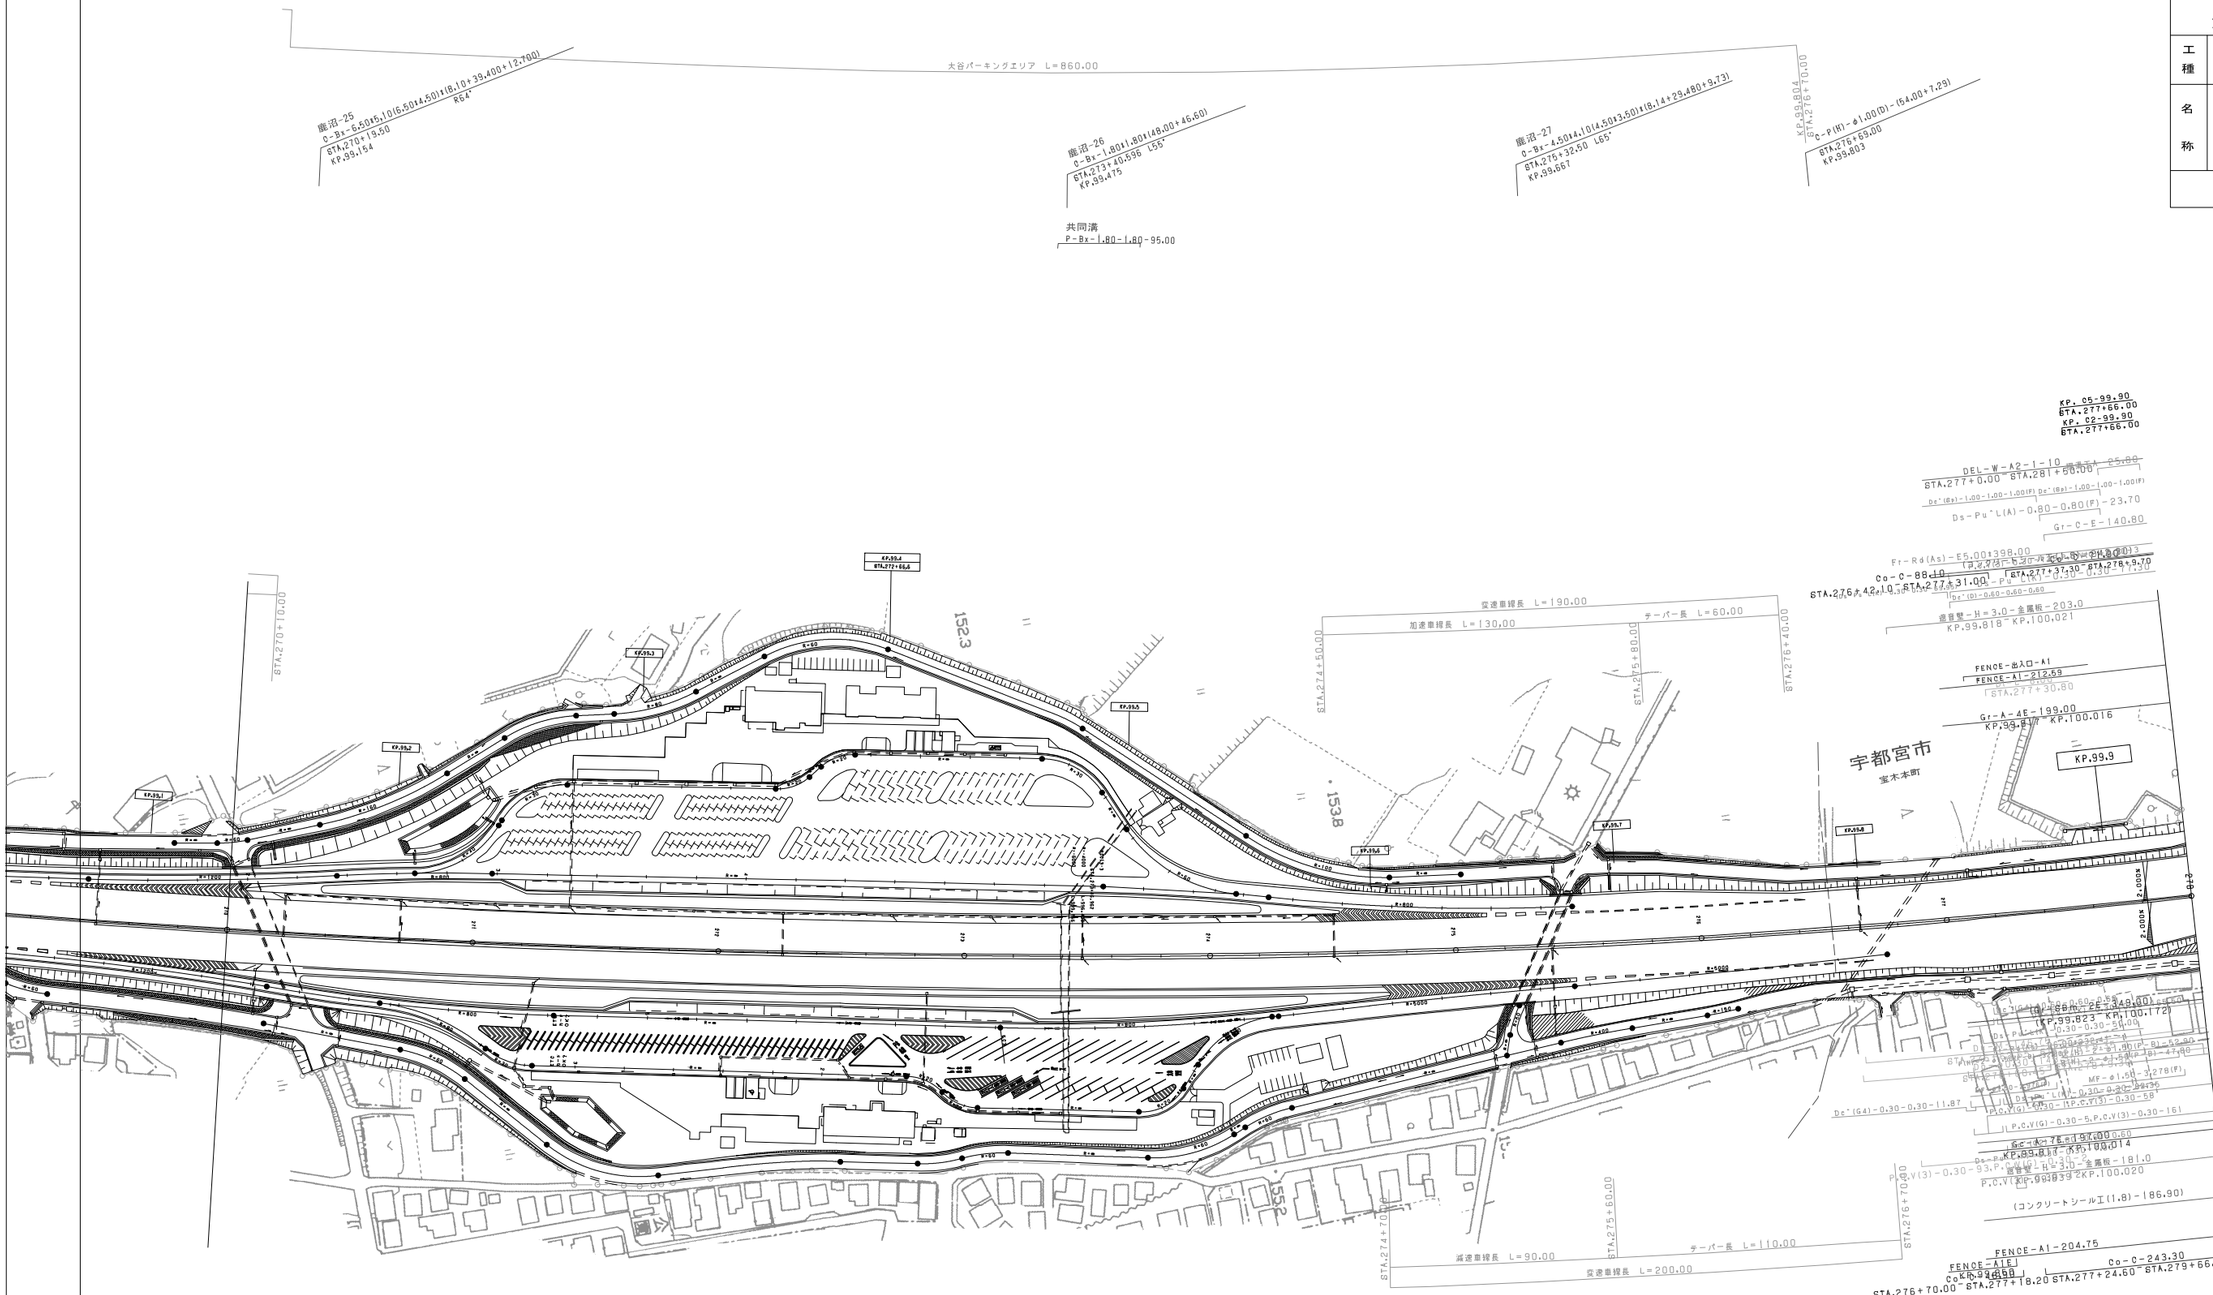

東北縦貫自動車道弘前線 東北自動車道（鹿沼～宇都宮）			——
工種	管理用平面図		——
名称	KP. 99. 933～KP. 100. 733 STA. 278+00～STA. 286+00	縮尺 1/1000	11 15
東日本高速道路（株）関東支社			

損整年月	摘要
第1回　2006年3月	
第2回　2006年9月	
第3回　2012年5月	

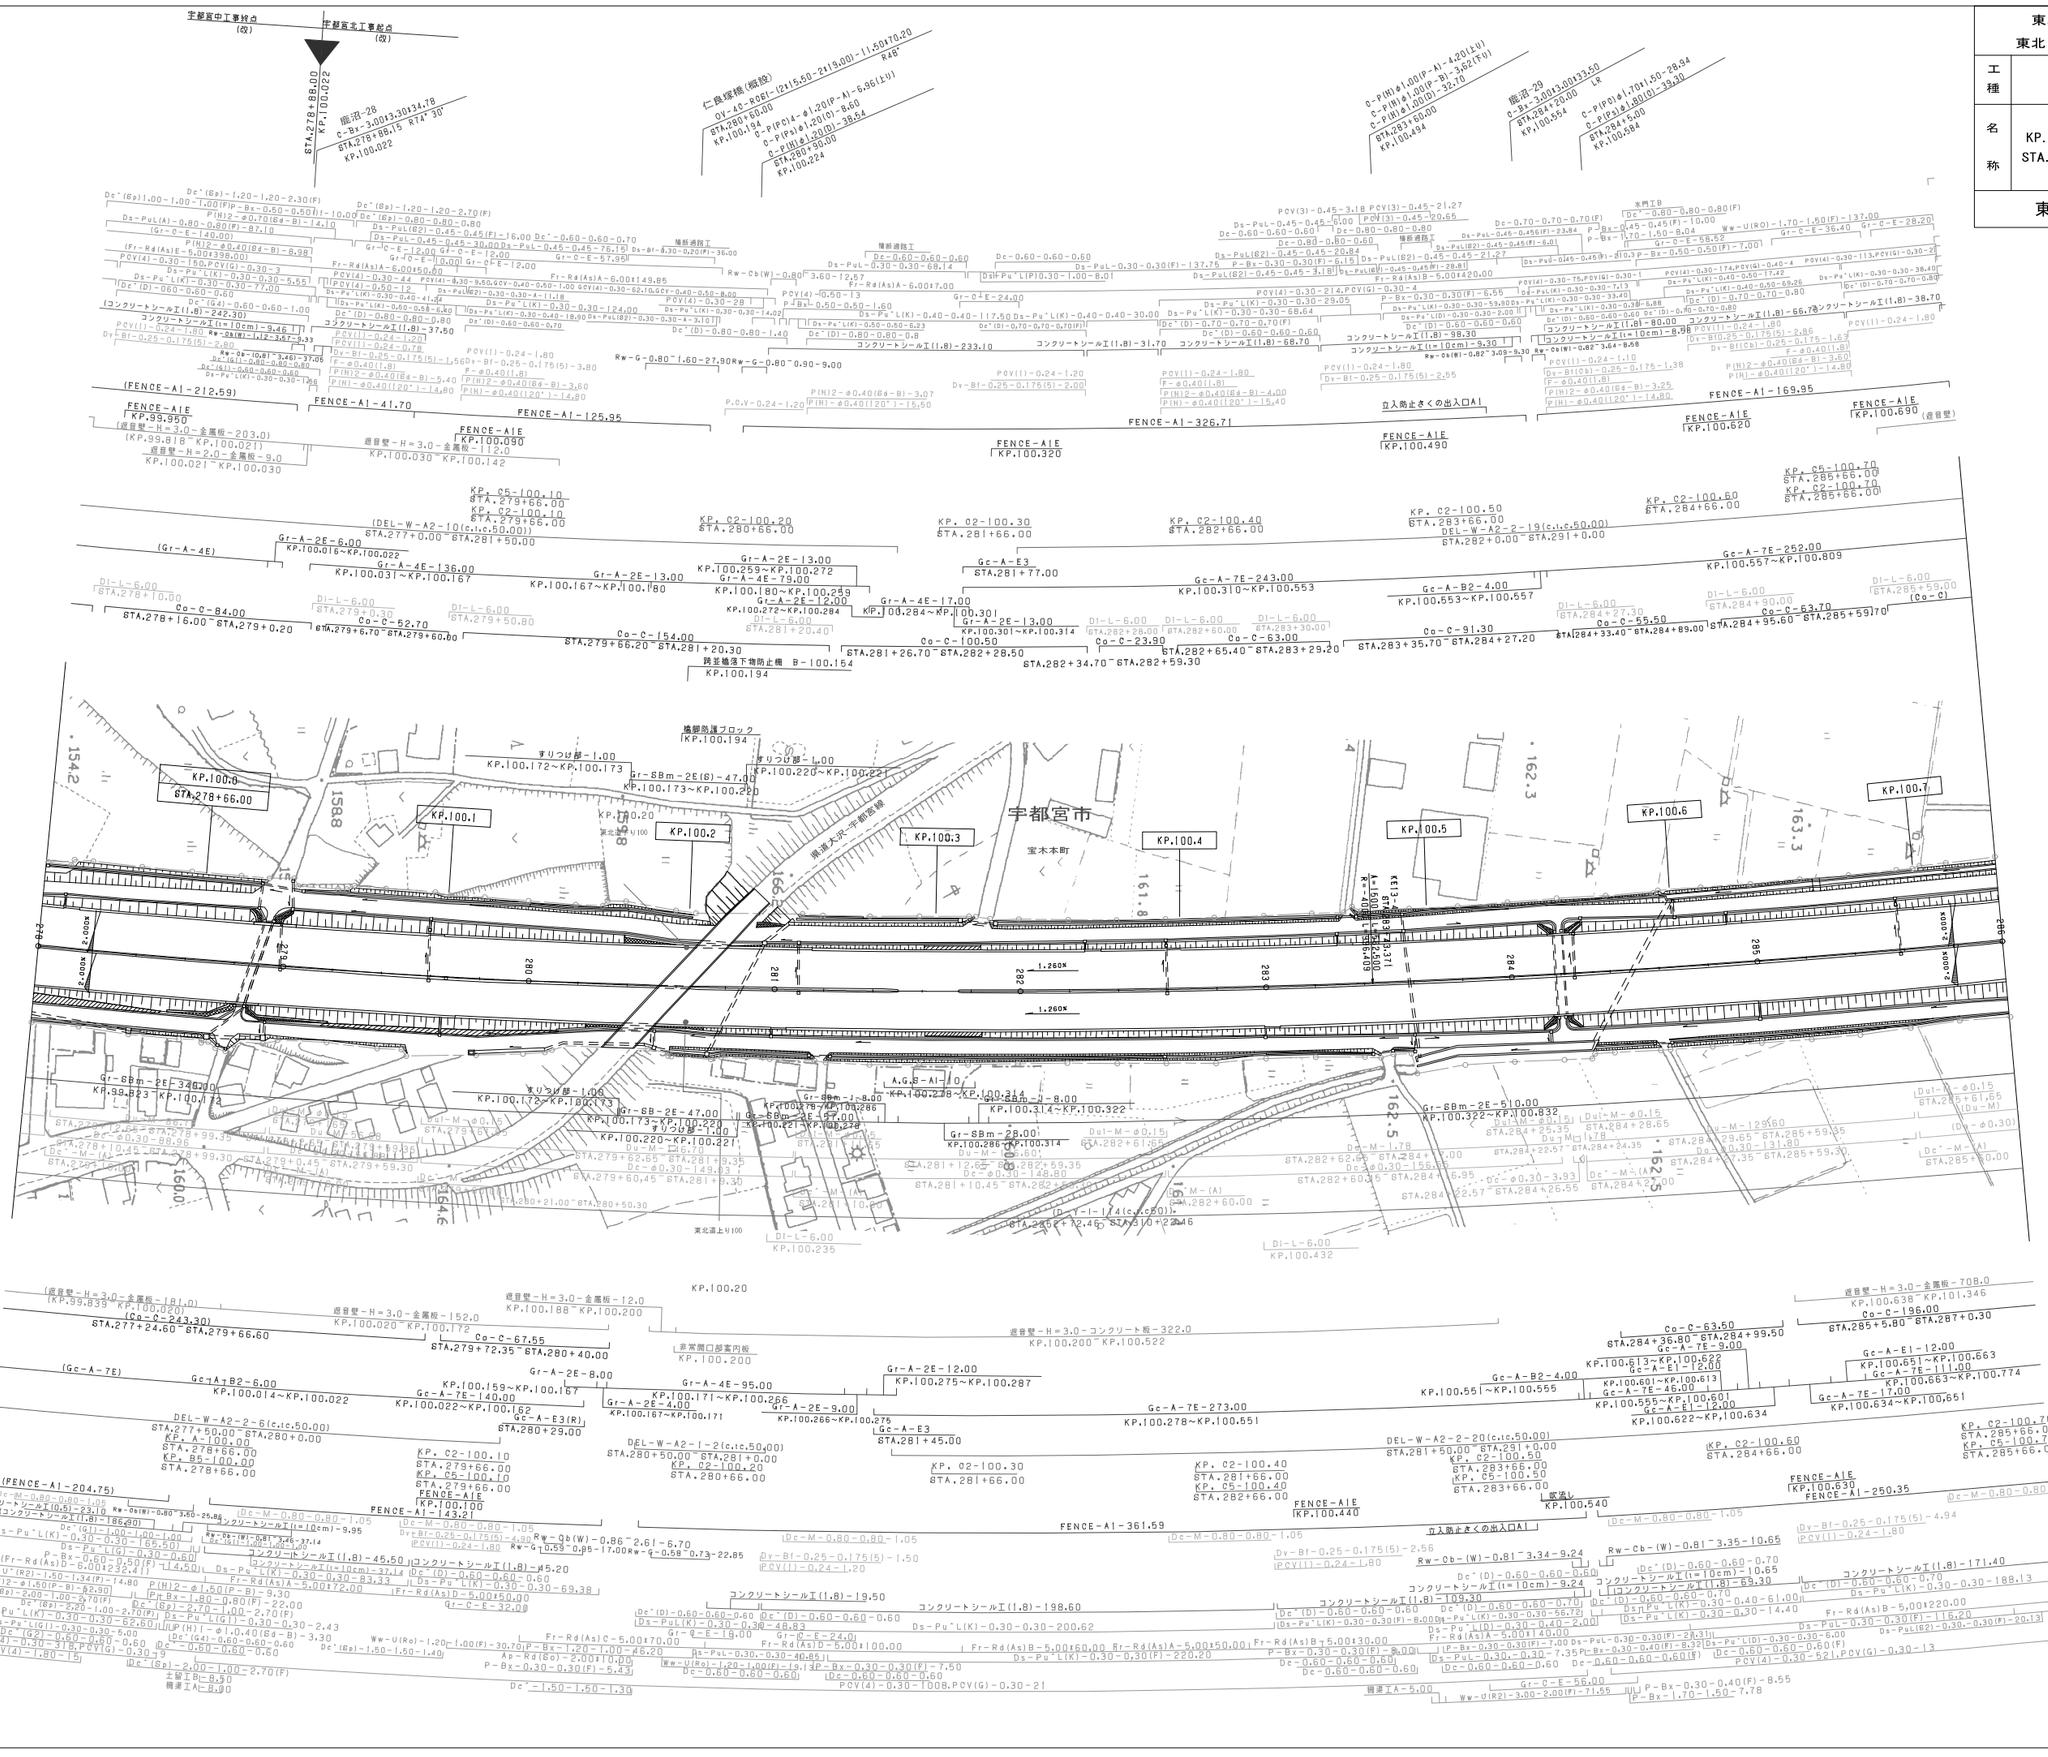

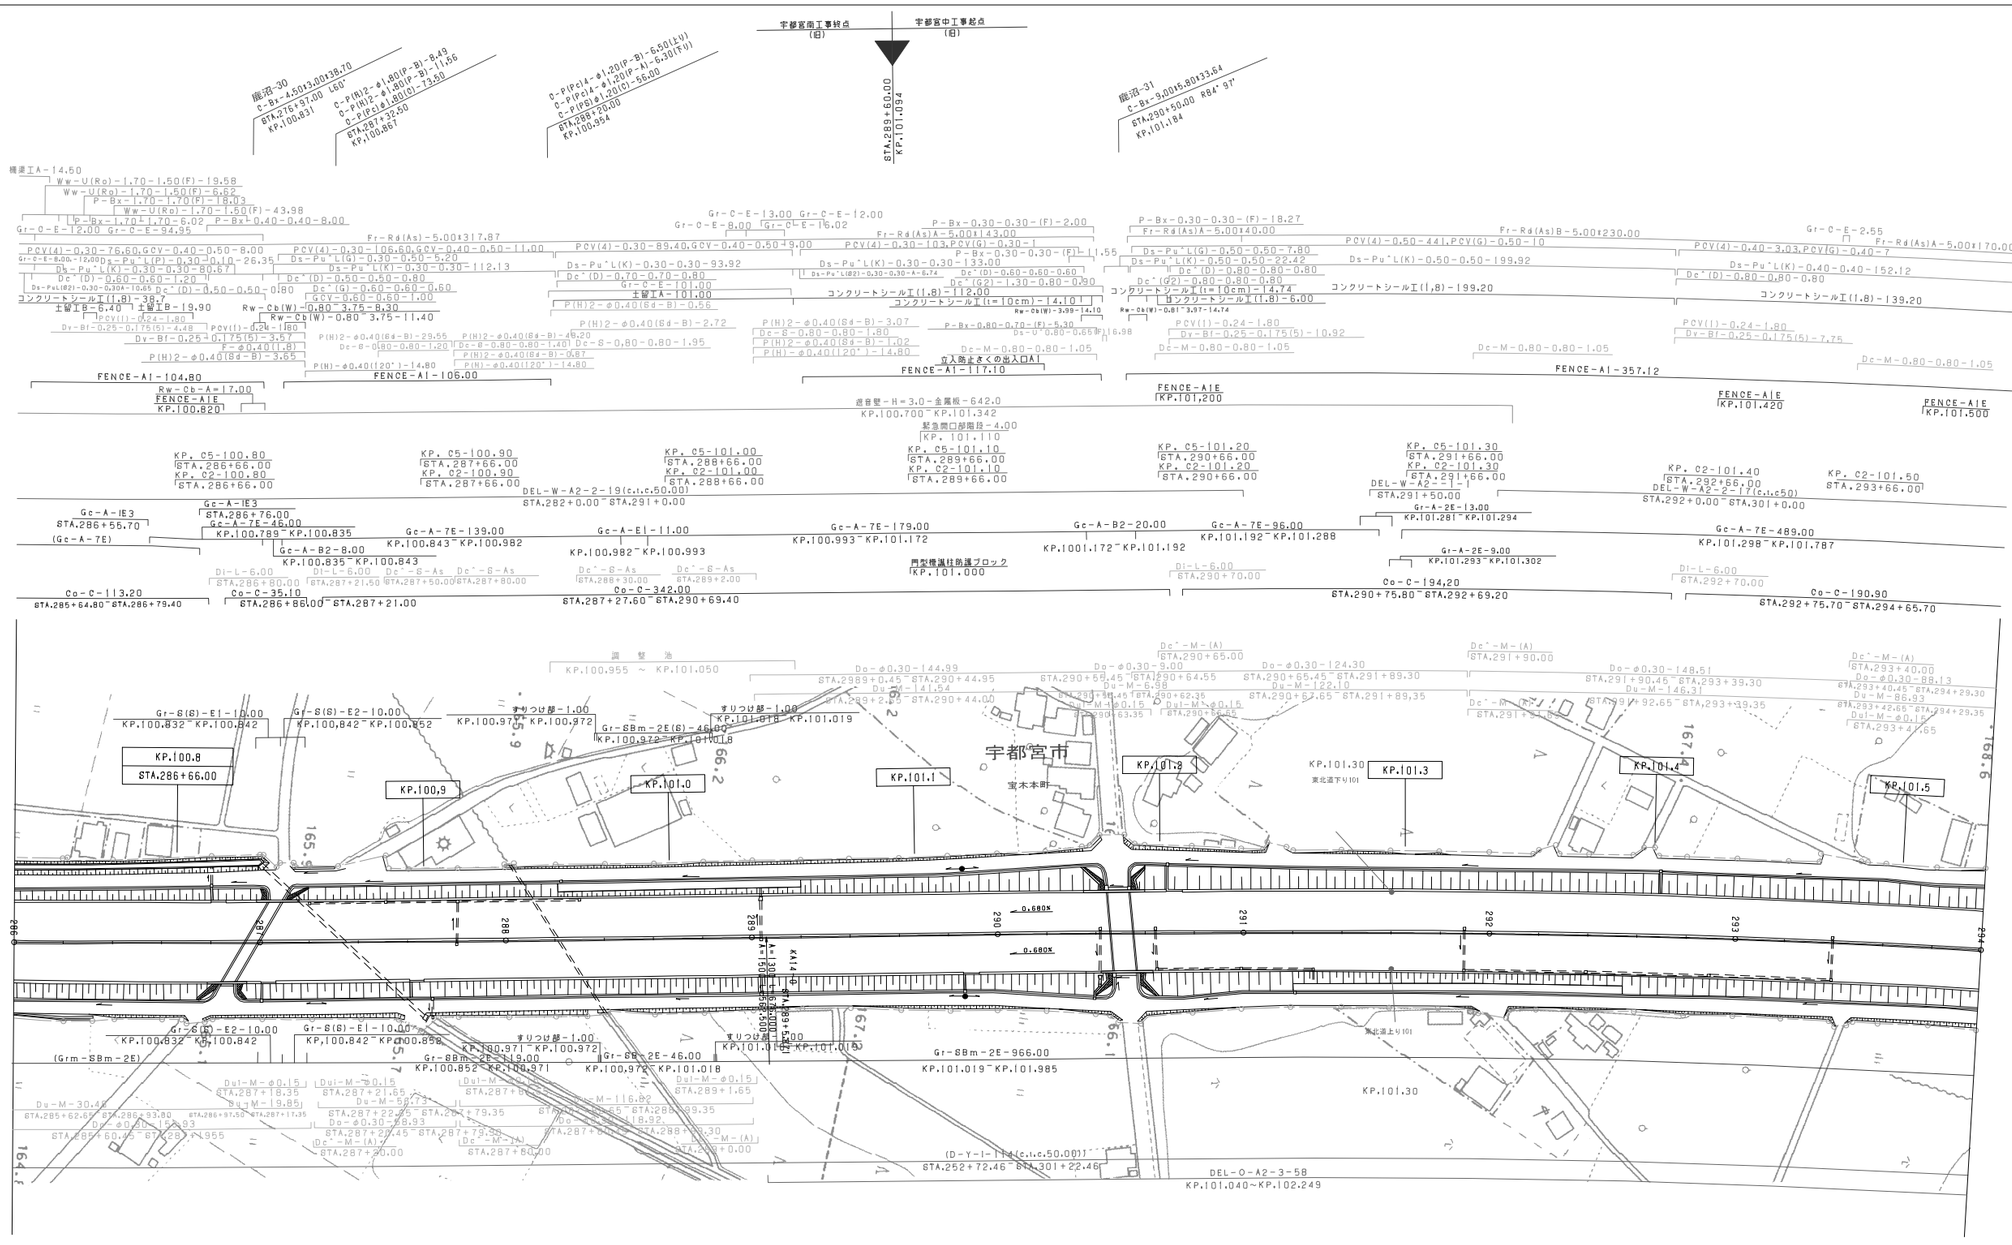
宇都宮南工事終点
(右)
宇都宮中工事起点
(右)
STA.289+40.00
KP.101.094
擁壁-30
C-Bx-4.50I3.00I38.70
STA.276+97.00 1.60°
KP.100.831
C-P(N)2-φ1.80(P-B)-8.43
C-P(N)2-φ1.80(O)-11.56
C-P(N)2-φ1.80(O)-13.00
STA.287+32.50
KP.100.867
C-P(Pc)A-φ1.20(P-B)-6.50(4V)
C-P(Pc)A-φ1.20(P-A)-6.30(FV)
STA.288+20.00
KP.100.954
擁壁-31
C-Bx-9.00I45.80I33.64
STA.290+50.00 R64.97°
KP.101.184
橋梁工A-14.50
Ww-U(Ro)-1.70-1.50(F)-19.58
Ww-U(Ro)-1.70-1.50(F)-6.62
P-Bx-1.70-1.70(F)-18.03
Ww-U(Ro)-1.70-1.50(F)-43.98
P-Bx-1.70I1.70-6.02 P-Bx-0.40-0.40-8.00
Gr-C-E-12.00 Gr-C-E-94.95
Gr-C-E-13.00 Gr-C-E-12.00
Gr-C-E-8.00 Gr-C-E-16.02
P-Bx-0.30-0.30-(F)-2.00
Fr-Rd(As)-5.00I317.87
Fr-Rd(As)A-5.00I143.00
Fr-Rd(As)A-5.00I40.00
Fr-Rd(As)B-5.00I230.00
Gr-C-E-2.55
PCV(4)-0.30-76.60,GCV-0.40-0.50-8.00
PCV(4)-0.30-106.60,GCV-0.40-0.50-11.00
PCV(4)-0.30-89.40,GCV-0.40-0.50-9.00
PCV(4)-0.30-103,PCV(G)-0.30-1
P-Bx-0.30-0.30-(F)-1.55
PCV(4)-0.50-44I,PCV(G)-0.50-10
PCV(4)-0.40-3.03,PCV(G)-0.40-7
Gr-C-E-8.00-12.00 Ds-Pu'L(P)-0.30-0.30-26.35
Ds-Pu'L(G)-0.30-0.50-5.20
Ds-Pu'L(K)-0.30-0.30-112.13
Ds-Pu'L(K)-0.30-0.30-93.92
Ds-Pu'L(K)-0.30-0.30-133.00
Ds-Pu'L(G)-0.50-0.50-7.80
Ds-Pu'L(K)-0.50-0.50-22.42
Ds-Pu'L(K)-0.50-0.50-199.92
Ds-Pu'L(K)-0.40-0.40-152.12
Dc'(D)-0.60-0.60-1.20
Dc'(D)-0.50-0.50-0.80
Dc'(G)-0.60-0.60-0.60
Dc'(D)-0.70-0.70-0.80
Gr-C-E-101.00
Dc'(D)-0.80-0.80-0.80
Dc'(G2)-1.30-0.80-0.90
Dc'(D)-0.50-0.50-0.80
Ds-Pu'L(K2)-0.30-0.30A-16.85 Dc'(D)-0.50-0.50-0.80
Ds-Pu'L(K2)-0.30-0.30A-6.74
コンクリートシールエ(1.8)-38.7
土留工B-6.40 土留工B-19.90
Rw-Cb(W)-0.80 3.75-8.30
Rw-Cb(W)-0.80 3.75-11.40
PCV(1)-0.24-1.80
Dv-Bf-0.25-0.175(5)-4.48
PCV(1)-0.24-1.60
Dv-Bf-0.25-0.175(5)-3.57
F-φ0.40(1.8)
P(H)2-φ0.40(84-B)-3.65
P(H)2-φ0.40(84-B)-29.55
P(H)2-φ0.40(84-B)-46.20
Dc'-B-0.80-0.80-1.20
Dc'-B-0.80-0.80-1.40 Dc'-S-0.80-0.80-1.95
P(H)2-φ0.40(84-B)-2.72
P(H)2-φ0.40(84-B)-0.56
P(H)2-φ0.40(84-B)-3.07
Dc'-B-0.80-0.80-1.80
P(H)2-φ0.40(84-B)-1.02
P(H)2-φ0.40(120°)-14.80
P(H)2-φ0.40(120°)-5.87
P(H)-φ0.40(120°)-14.80
P(H)-φ0.40(120°)-14.80
Dc'-M-0.80-0.80-1.05
Dv-Bf-0.25-0.175(5)-10.92
Dv-Bf-0.25-0.175(5)-7.75
FENCE-A1-104.80
Rw-Cb-A-17.00
FENCE-A1E
KP.100.820
FENCE-A1-106.00
FENCE-A1-117.10
立入防止さくの出入口A1
FENCE-A1E
KP.101.200
FENCE-A1-357.12
FENCE-A1E
KP.101.420
FENCE-A1E
KP.101.500
遮音壁-H=3.0-金属板-642.0
KP.100.700~KP.101.342
緊急開口部開口-4.00
KP.101.110
KP. C5-100.80
STA.286+66.00
KP. C2-100.80
STA.286+66.00
KP. C5-100.90
STA.287+66.00
KP. C2-100.90
STA.287+66.00
KP. C5-101.00
STA.288+66.00
KP. C2-101.00
STA.288+66.00
KP. C5-101.10
STA.289+66.00
KP. C2-101.10
STA.289+66.00
KP. C5-101.20
STA.290+66.00
KP. C2-101.20
STA.290+66.00
KP. C5-101.30
STA.291+66.00
KP. C2-101.30
STA.291+66.00
KP. C2-101.40
STA.292+66.00
KP. C2-101.50
STA.293+66.00
DEL-W-A2-2-19(c.t.c.50.00)
STA.282+0.00~STA.291+0.00
DEL-W-A2-1-1(c.t.c.50.00)
STA.291+50.00
DEL-W-A2-2-17(c.t.c.50)
STA.292+0.00~STA.301+0.00
Gc-A-IE3
STA.286+55.70
(Gc-A-7E)
Gc-A-IE3
STA.286+76.00
Gc-A-7E-46.00
KP.100.789~KP.100.835
Gc-A-7E-139.00
KP.100.843~KP.100.982
Gc-A-B2-8.00
KP.100.835~KP.100.843
Gc-A-E1-11.00
KP.100.982~KP.100.993
Gc-A-7E-179.00
KP.100.993~KP.101.172
Gc-A-B2-20.00
KP.1001.172~KP.101.192
Gc-A-7E-96.00
KP.101.192~KP.101.288
Gr-A-2E-13.00
KP.101.281~KP.101.294
Gr-A-2E-9.00
KP.101.293~KP.101.302
Gc-A-7E-489.00
KP.101.298~KP.101.787
Co-C-113.20
STA.285+64.80~STA.286+79.40
Co-C-35.10
STA.286+86.00~STA.287+21.00
Co-C-342.00
STA.287+27.60~STA.290+69.40
門型標識柱防護ブロック
KP.101.000
Co-C-194.20
STA.290+75.80~STA.292+69.20
Co-C-190.90
STA.292+75.70~STA.294+65.70
調整池
KP.100.955 ~ KP.101.050
Gr-S(G)-E1-10.00
KP.100.832~KP.100.842
Gr-S(G)-E2-10.00
KP.100.842~KP.100.852
すりつけ部-1.00
KP.100.971~KP.100.972
Gr-S8m-2E(S)-46.00
KP.100.972~KP.101.018
すりつけ部-1.00
KP.101.018~KP.101.019
Gr-S8m-2E-966.00
KP.101.019~KP.101.985
KP.100.8
STA.286+66.00
KP.100.9
KP.101.0
KP.101.1
宇都宮市
宮木本町
KP.101.8
KP.101.30
東北道下り101
KP.101.3
KP.101.4
KP.101.5
KA14
A1=130
A2=300
A3=300
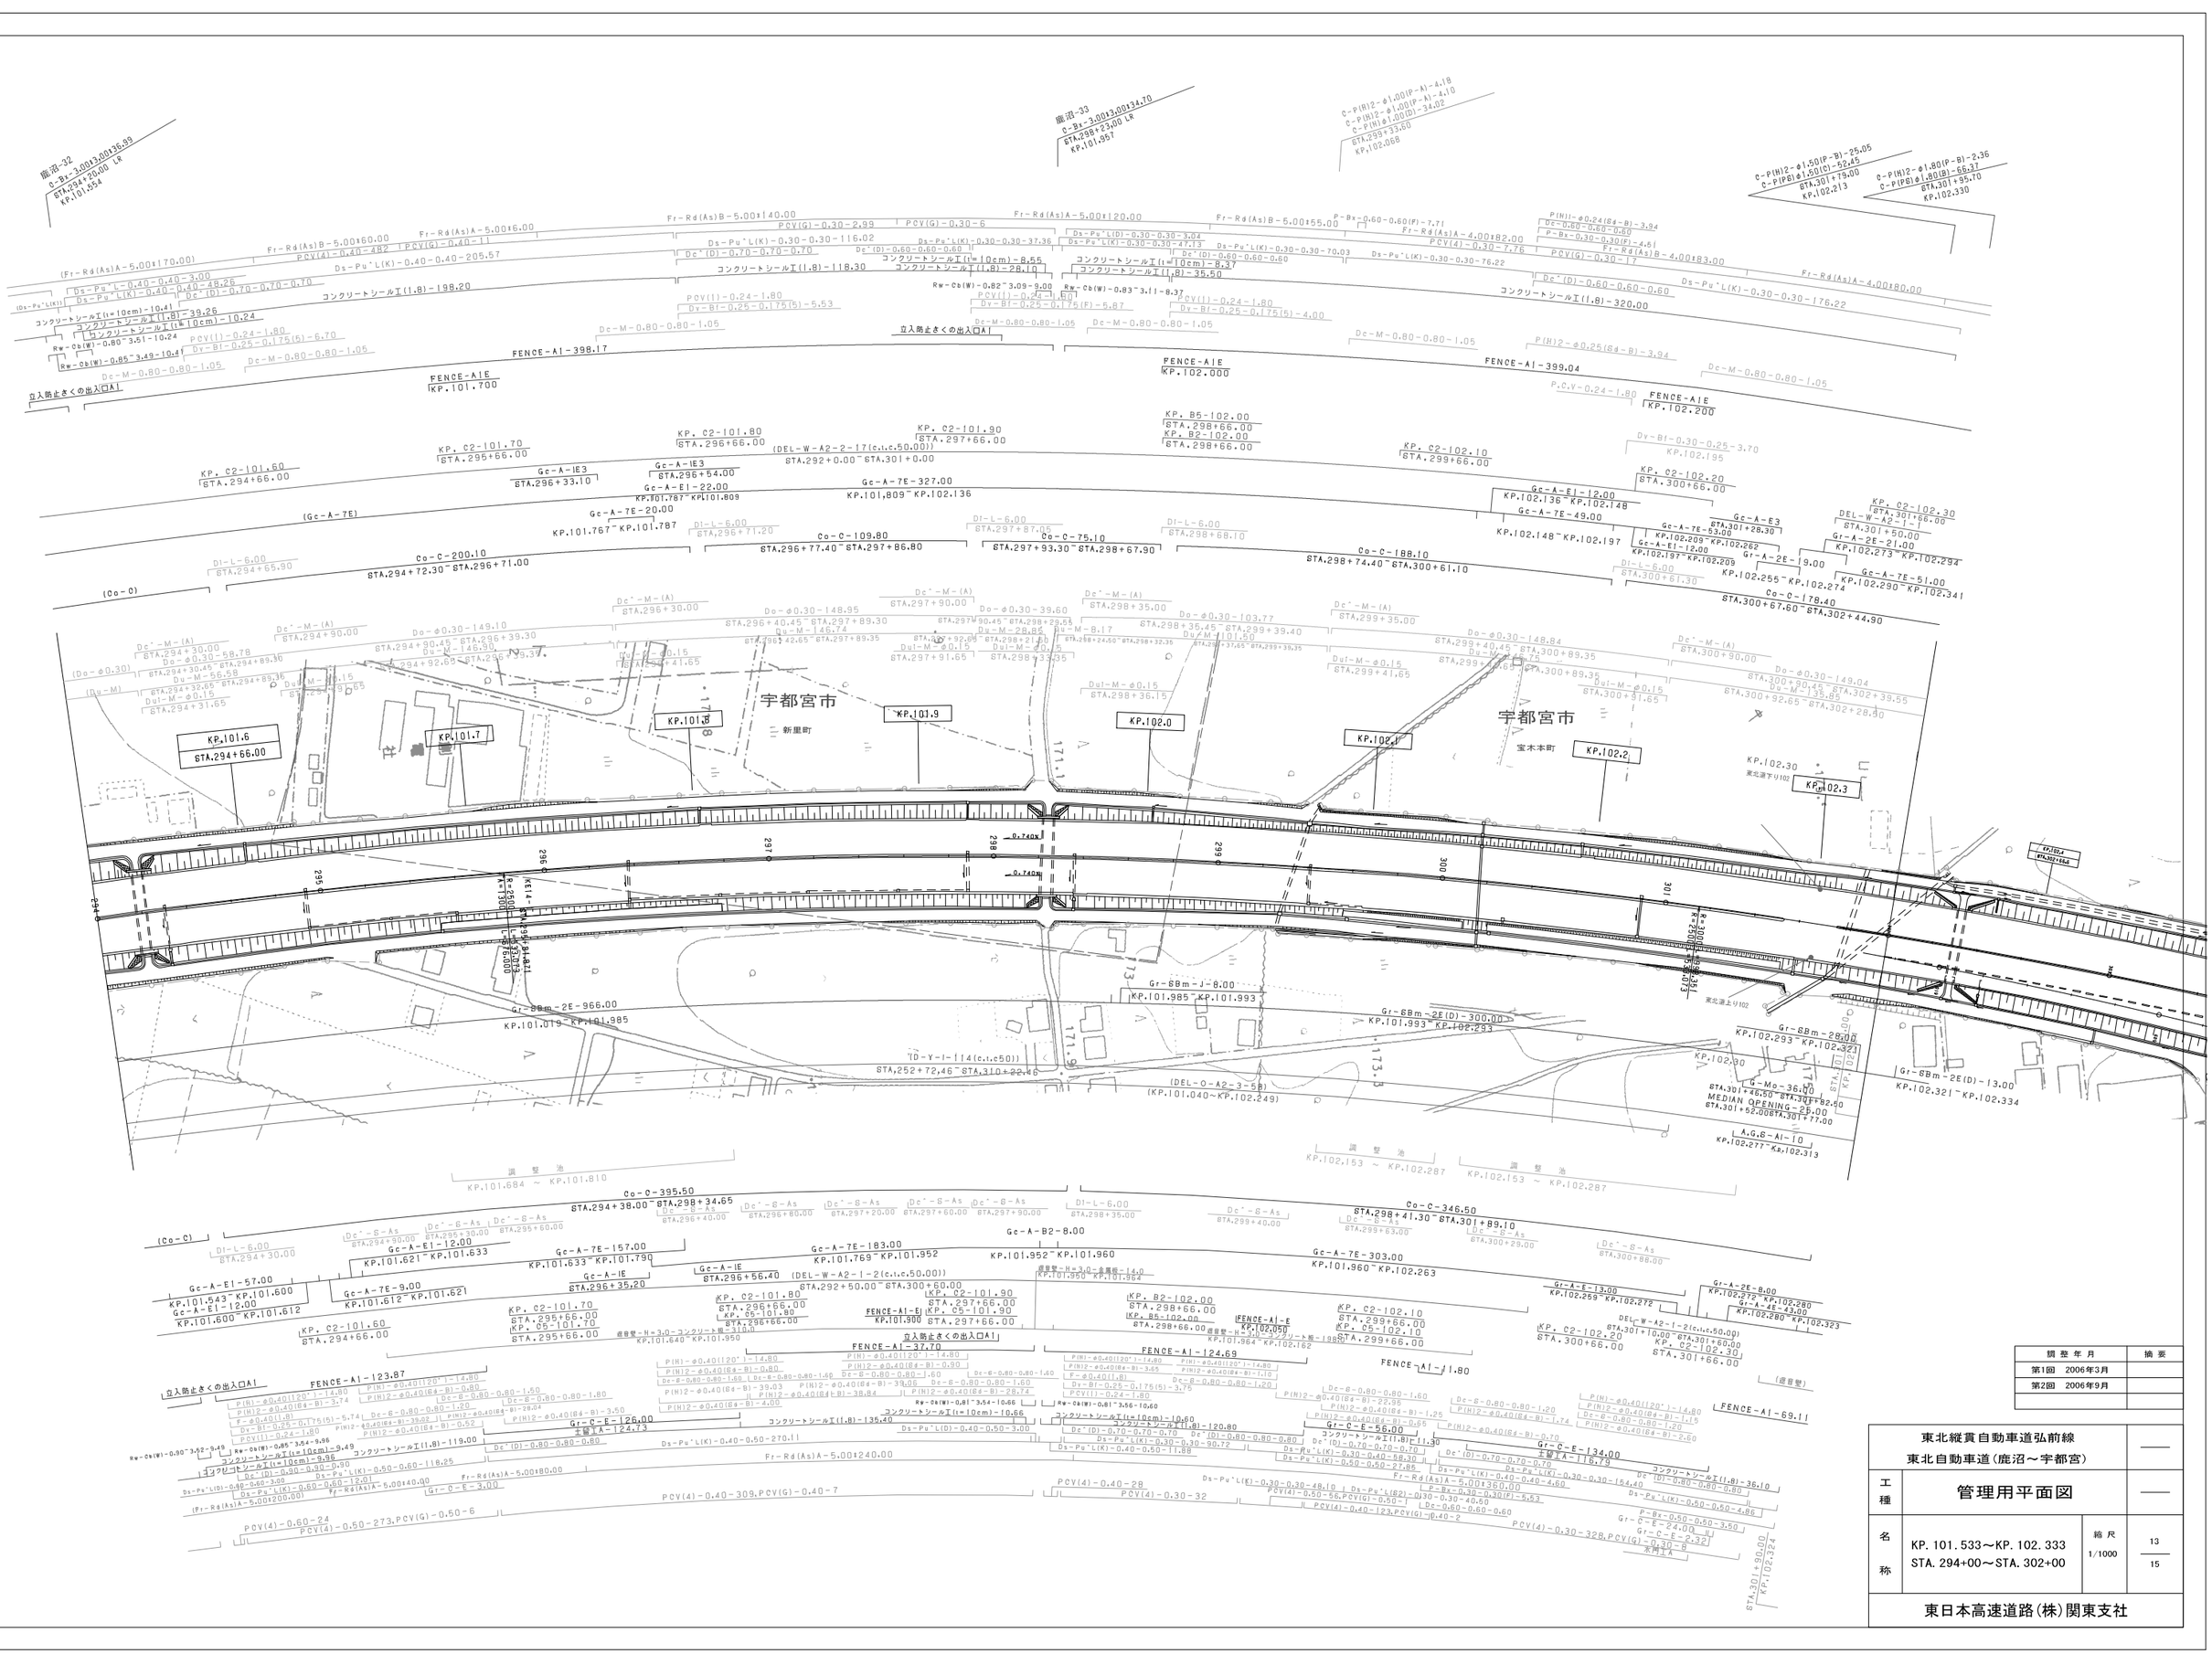
宇都宮市
新里町
宝木本町
KP.101.6
STA.294+66.00
KP.101.7
KP.101.8
KP.101.9
KP.102.0
KP.102.1
KP.102.2
KP.102.3
FENCE-A1-398.17
FENCE-A1E
KP.101.700
FENCE-A1E
KP.102.000
FENCE-A1-399.04
FENCE-A1E
KP.102.200
FENCE-A1-320.00
立入防止さくの出入口A1
コンクリートシールエ(t=10cm)-198.20
コンクリートシールエ(t=10cm)-320.00
Co-C-200.10
STA.294+72.30~STA.296+71.00
Co-C-109.80
STA.296+77.40~STA.297+86.80
Co-C-75.10
STA.297+93.30~STA.298+67.90
Co-C-188.10
STA.298+74.40~STA.300+61.10
Co-C-178.40
STA.300+67.60~STA.302+44.90
Gc-A-7E-327.00
KP.101,809~KP.102.136
Gc-A-7E-20.00
KP.101.767~KP.101.787
Gc-A-7E-49.00
KP.102.148~KP.102.197
Gr-A-2E-19.00
KP.102.255~KP.102.274
Gr-A-2E-21.00
KP.102.273~KP.102.294
Gc-A-7E-51.00
KP.102.290~KP.102.341
Gr-68m-2E-966.00
KP.101.019~KP.101.985
Gr-68m-1-8.00
KP.101.985~KP.101.993
Gr-68m-2E(D)-300.00
KP.101.993~KP.102.293
Gr-68m-2E-28.00
KP.102.293~KP.102.321
Gr-68m-2E(D)-13.00
KP.102.321~KP.102.334
(D-Y-I-114(c.i.c50))
STA.252+72.46~STA.310+22.46
(DEL-O-A2-3-68)
(KP.101.040~KP.102.249)
G-Mo-36.00
STA.301+46.50~STA.301+82.50
MEDIAN OPENING-25.00
STA.301+52.00~STA.301+77.00
A.G.B-A1-10
KP.102.277~KP.102.313
調整池
KP.101.684 ~ KP.101.810
調整池
KP.102.153 ~ KP.102.287
調整池
KP.102.153 ~ KP.102.287
KP.102.30
東北道下り102
KP.102.00
東北道上り102
KP.102.4
STA.302+68.4
KP.102.324
鹿沼-32
O-Bx-3.00I3.00I36.89
STA.294+20.00 LR
KP.101.554
鹿沼-33
O-Bx-3.00I3.00I34.70
STA.298+23.00 LR
KP.101.957
C-P(H)2-φ1.00(P-A)-4.18
C-P(H)2-φ1.00(P-A)-4.10
C-P(H)φ1.00(D)-34.02
STA.299+33.60
KP.102.068
C-P(H)2-φ1.50(P-B)-25.05
C-P(PB)φ1.50(C)-52.45
STA.301+79.00
KP.102.213
C-P(H)2-φ1.80(P-B)-2.36
C-P(PB)φ1.80(B)-65.37
STA.301+95.70
KP.102.330
KP.C2-101.60
STA.294+66.00
KP.C2-101.70
STA.295+66.00
KP.C2-101.80
STA.296+66.00
KP.C2-101.90
STA.297+66.00
KP.B2-102.00
STA.298+66.00
KP.C2-102.10
STA.299+66.00
KP.C2-102.20
STA.300+66.00
KP.C2-102.30
STA.301+66.00
KP.B5-102.00
STA.298+66.00
KP.B2-102.00
STA.298+66.00
KP.C5-101.60
STA.294+66.00
KP.C5-101.70
STA.295+66.00
KP.C5-101.80
STA.296+66.00
KP.C5-101.90
STA.297+66.00
KP.C5-102.10
STA.299+66.00
KP.C5-102.20
STA.300+66.00
KP.C5-102.30
STA.301+66.00
KP.102.195
Dy-Bi-0.30-0.25-3.70
KP.102.209~KP.102.262
KP.102.197~KP.102.209
KP.102.148~KP.102.197
KP.102.136~KP.102.148
KP.101.787~KP.101.809
KP.101.767~KP.101.787
KP.101.621~KP.101.633
KP.101.633~KP.101.791
KP.101.612~KP.101.621
KP.101.600~KP.101.612
KP.101.543~KP.101.600
KP.101.640~KP.101.950
KP.101.950~KP.101.964
KP.101.964~KP.102.162
KP.101.952~KP.101.960
KP.101.960~KP.102.263
KP.101.769~KP.101.952
KP.101.809~KP.102.136
KP.101.900
KP.102.050
KP.102.259~KP.102.272
KP.102.272~KP.102.280
KP.102.280~KP.102.323
KP.102.162~KP.102.197
KP.101.809~KP.101.900
KP.101.900~KP.101.950
KP.101.950~KP.101.952
KP.101.964~KP.101.985
KP.101.985~KP.101.993
KP.101.993~KP.102.293
KP.102.293~KP.102.321
KP.102.321~KP.102.334
KP.101.040~KP.101.684
KP.102.249~KP.102.287
KP.102.287~KP.102.324
(Co-C)
(Gc-A-7E)
(Co-O)
(Dc'-M)
(Dc'-M-A)
(Dc'-S-As)
(Dc-M)
(Dc-S)
(Dc-S-As)
(Dl-L)
(Dy-Bi)
(Fr-Rd(As)A)
(Fr-Rd(As)B)
(Gr-C-E)
(Gr-A-2E)
(Gr-A-4E)
(Gr-A-7E)
(Gr-68m-2E)
(Gr-68m-J)
(Ds-Pu'L(K))
(Ds-Pu'L(D))
(Du-M)
(Du-φ0.30)
(Dy-Bi)
(Dc-M)
(Dc-S)
(Dl-L

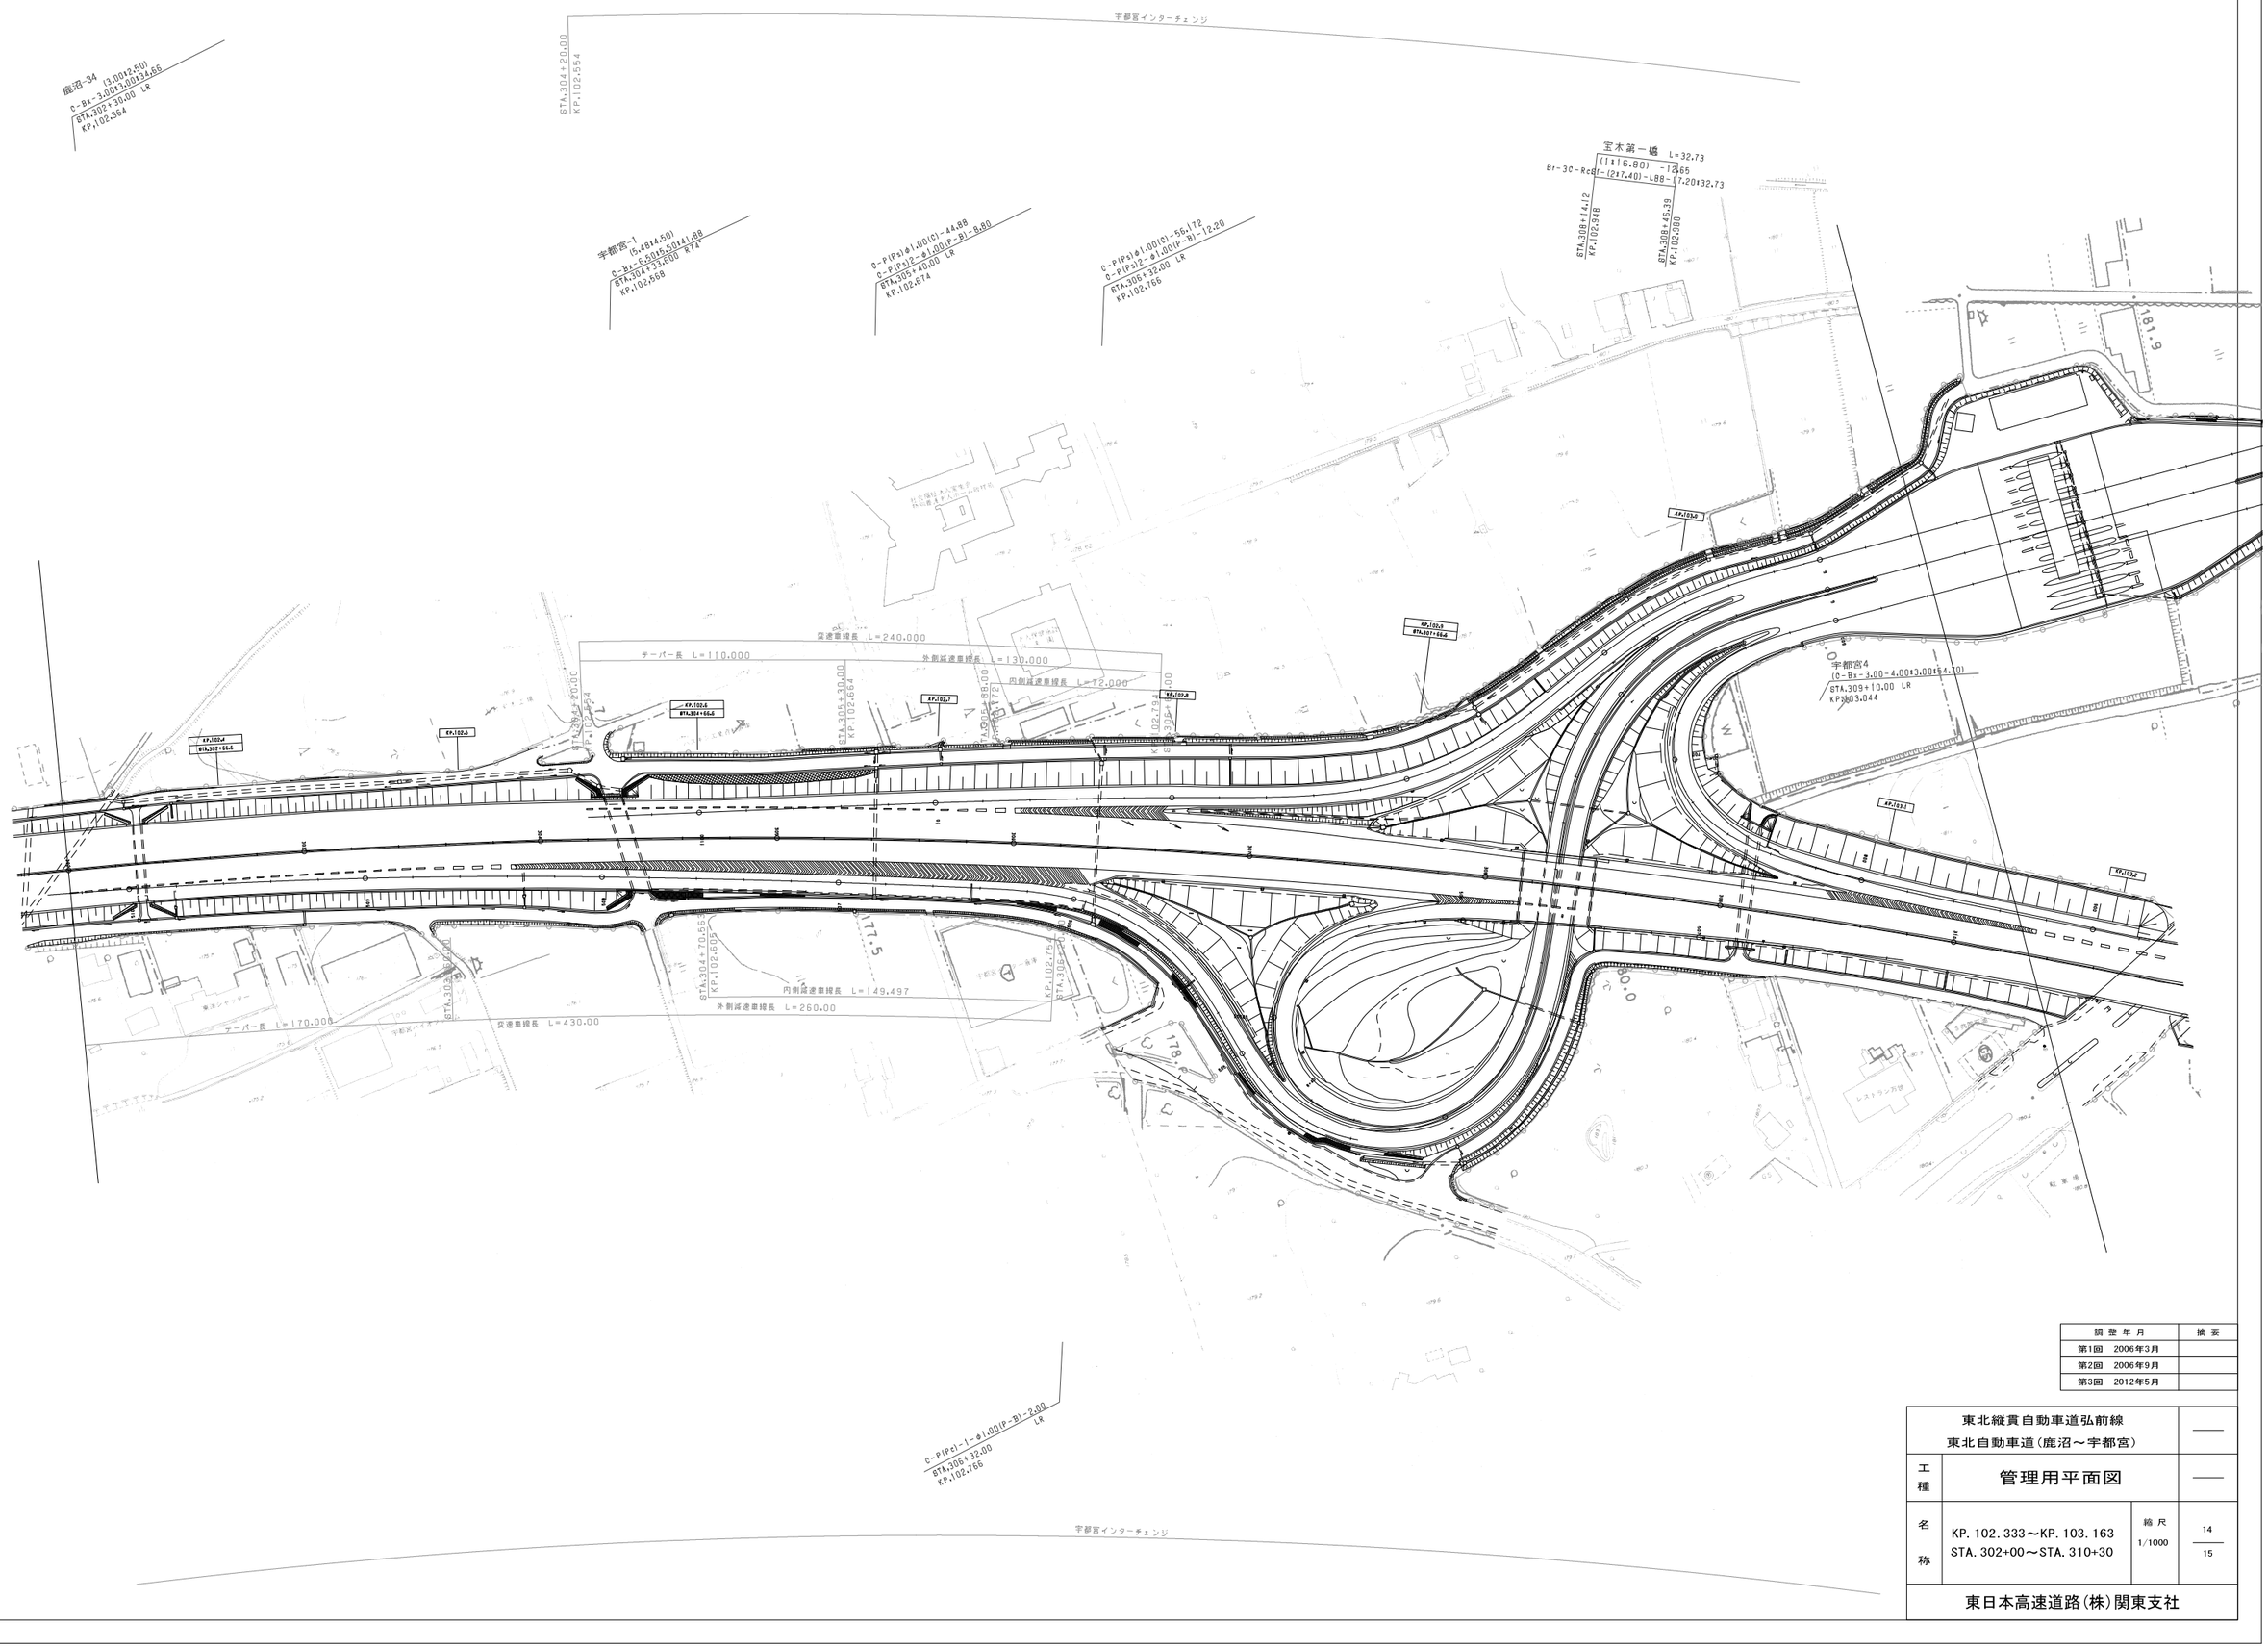

調整年月	摘要
第1回 2006年3月	
第2回 2006年9月	
第3回 2012年5月	

東北縦貫自動車道弘前線 東北自動車道（鹿沼～宇都宮）			——
工種	管理用平面図		——
名称	KP. 102. 333～KP. 103. 163 STA. 302+00～STA. 310+30	縮尺 1/1000	14 15
東日本高速道路(株)関東支社			

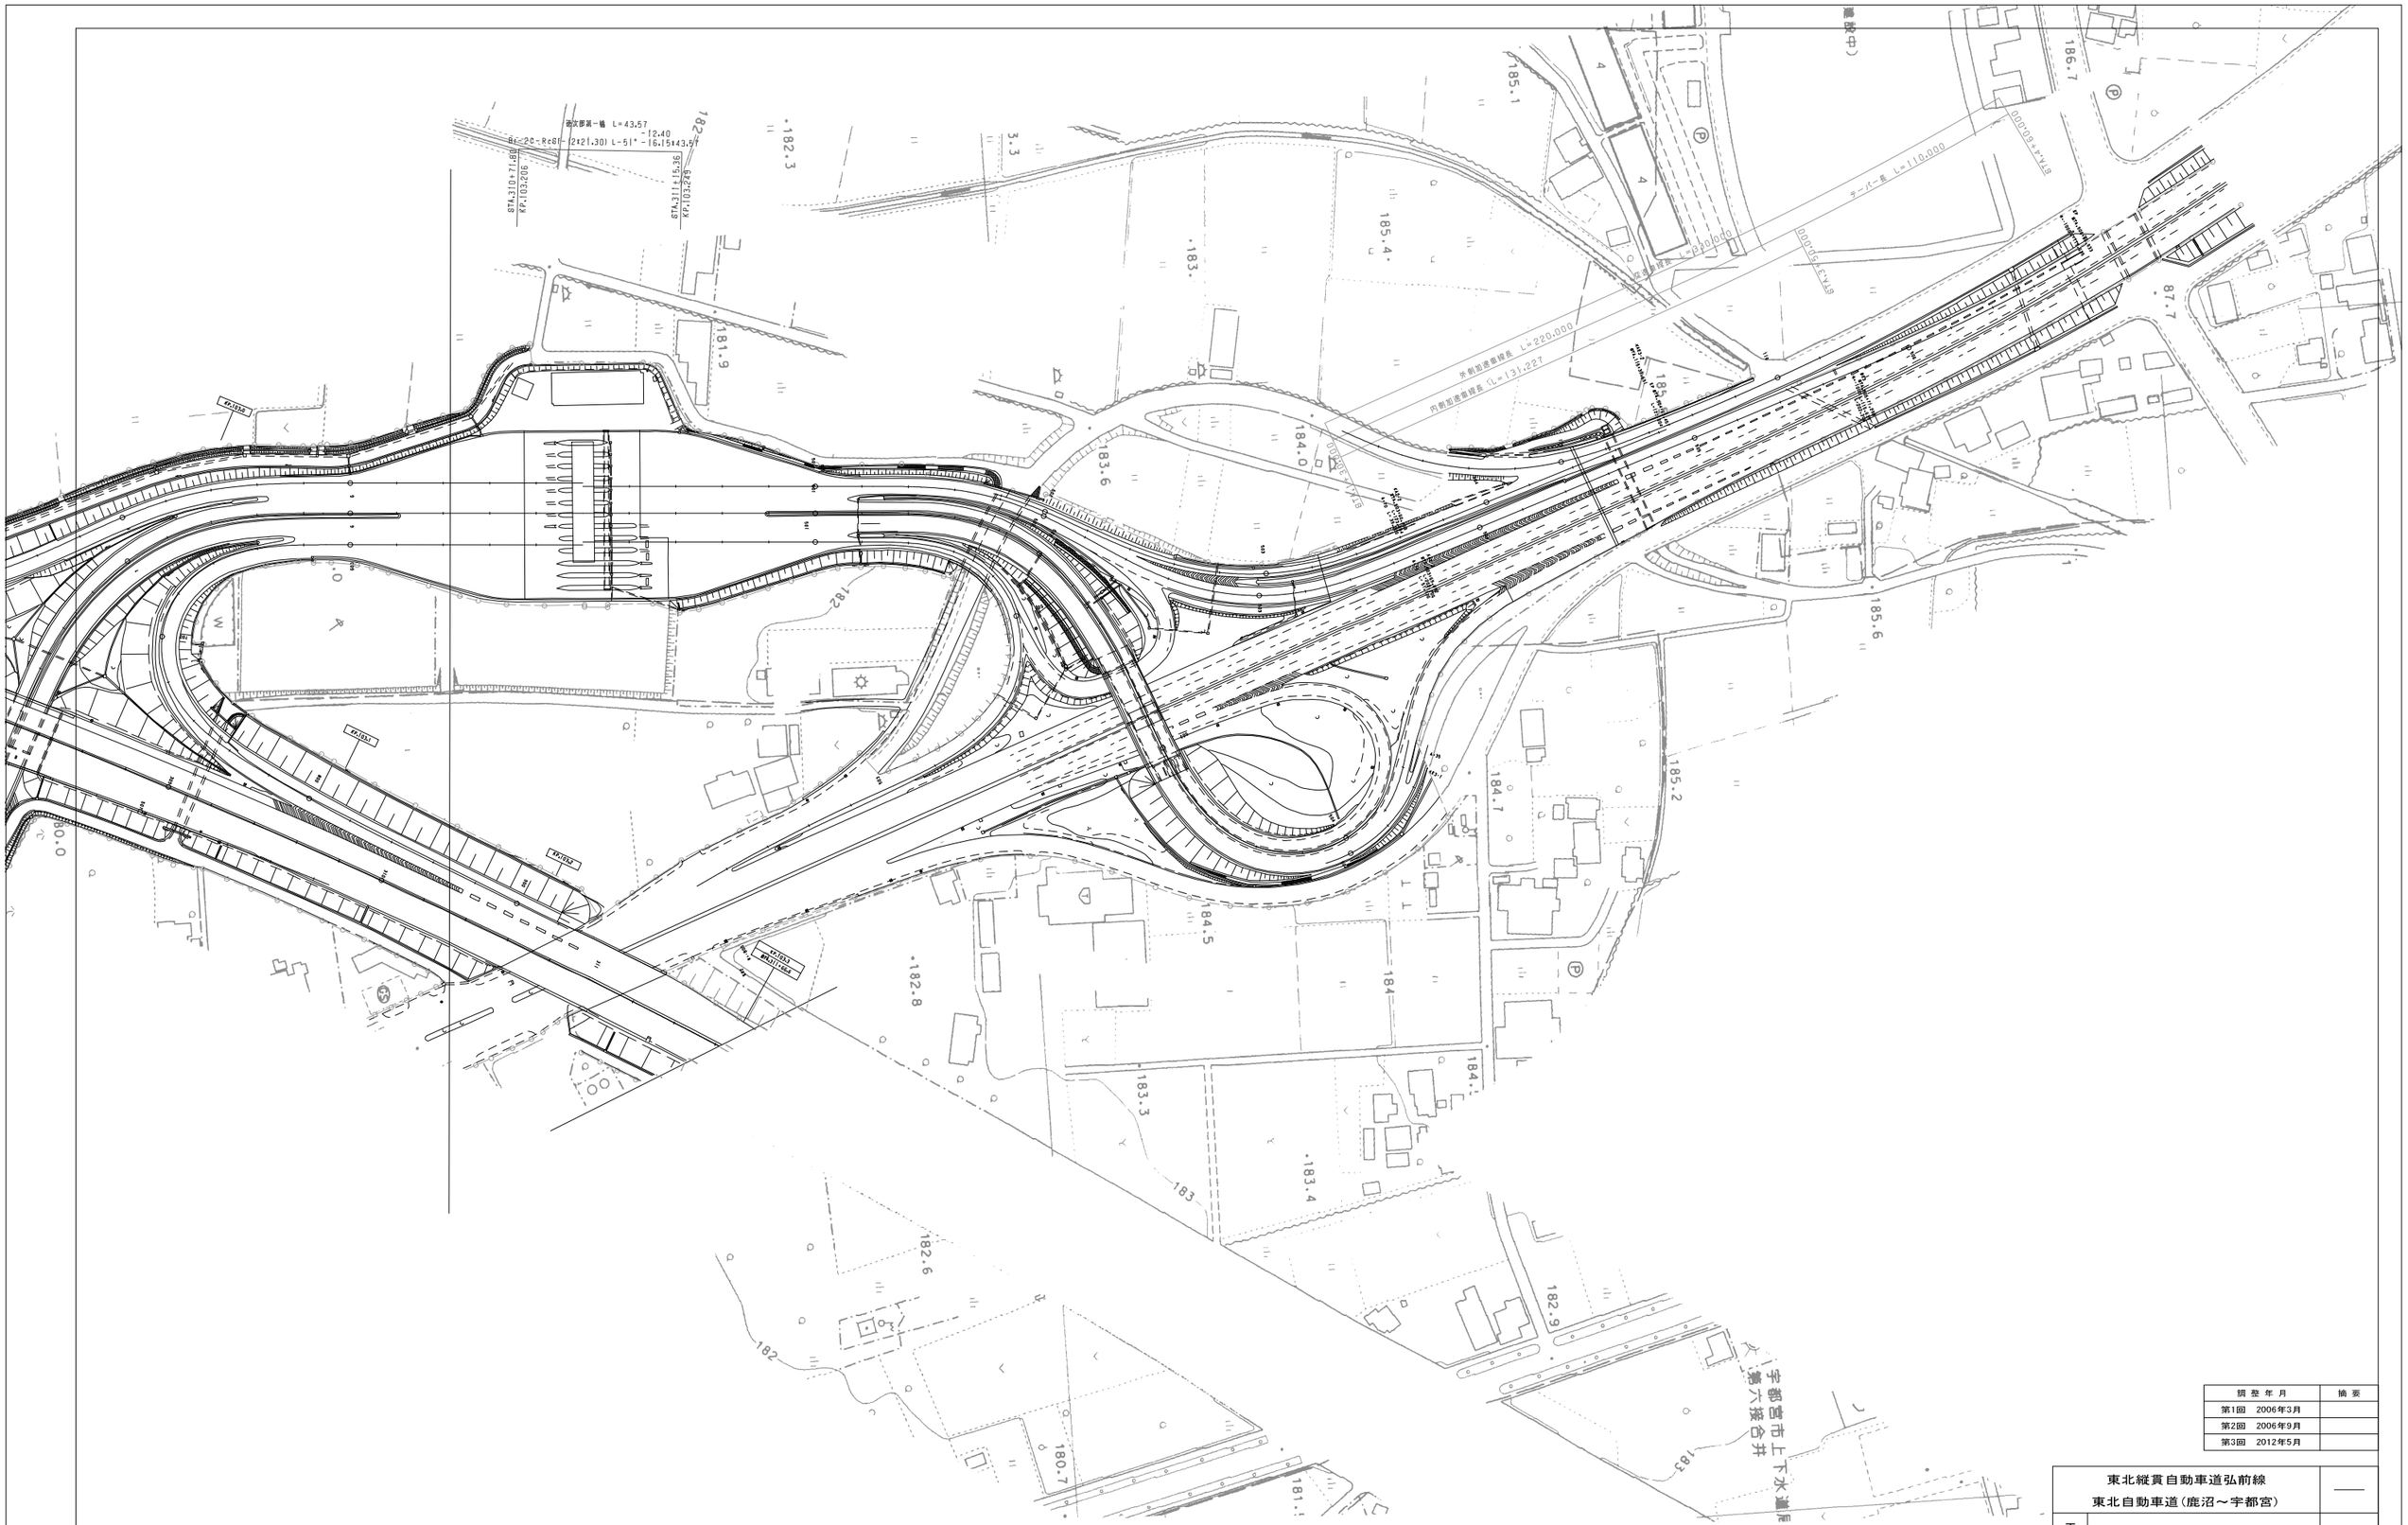

訂 整 年 月	摘 要
第1回　2006年3月	
第2回　2006年9月	
第3回　2012年5月	

東北縦貫自動車道弘前線 東北自動車道（鹿沼～宇都宮）			——
工種	管理用平面図		——
名称	KP. 103. 163～KP. 103. 611 STA. 310+30～STA. 314+77. 41	縮尺 1/1000	15 15
東日本高速道路(株)関東支社			

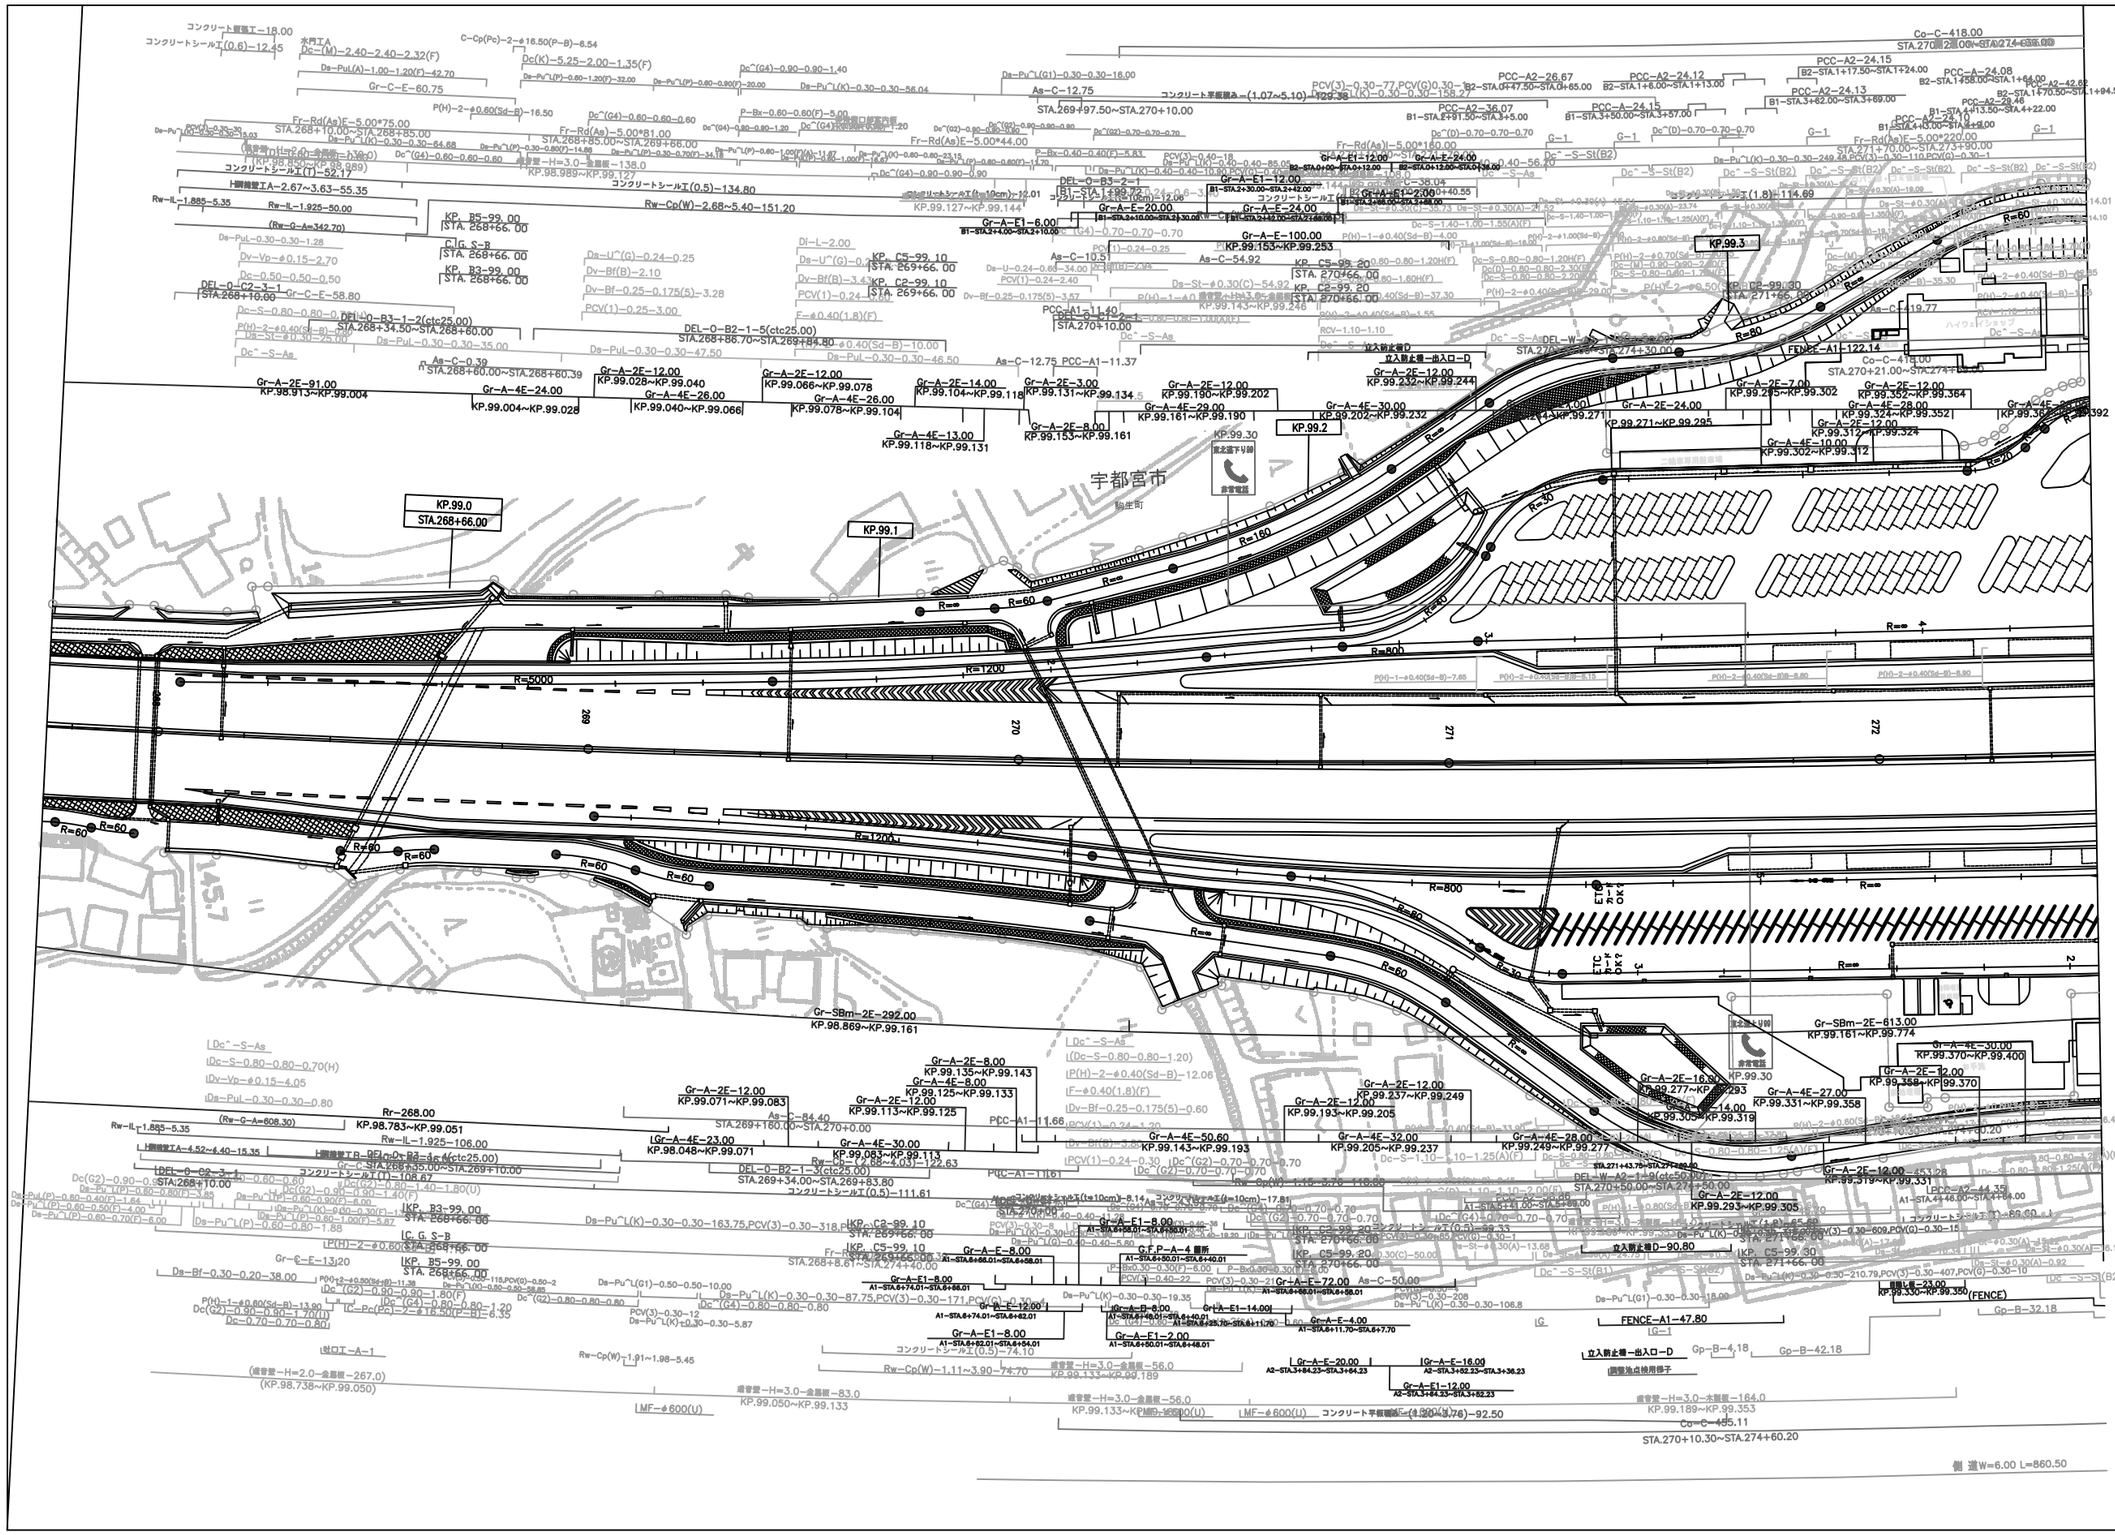
KP.99.0
STA.268+66.00
KP.99.1
KP.99.2
KP.99.3
KP.99.30
宇都宮市
Gr-A-2E-91.00
KP.98.913~KP.99.004
Gr-A-4E-24.00
KP.99.004~KP.99.028
Gr-A-2E-12.00
KP.99.028~KP.99.040
Gr-A-4E-26.00
KP.99.040~KP.99.066
Gr-A-2E-12.00
KP.99.066~KP.99.078
Gr-A-4E-26.00
KP.99.078~KP.99.104
Gr-A-2E-14.00
KP.99.104~KP.99.118
Gr-A-4E-13.00
KP.99.118~KP.99.131
Gr-A-2E-3.00
KP.99.131~KP.99.134
Gr-A-2E-8.00
KP.99.153~KP.99.161
Gr-A-2E-12.00
KP.99.150~KP.99.202
Gr-A-4E-29.00
KP.99.161~KP.99.190
Gr-A-4E-30.00
KP.99.202~KP.99.232
Gr-A-2E-12.00
KP.99.232~KP.99.244
Gr-A-2E-24.00
KP.99.271~KP.99.295
Gr-A-2E-7.00
KP.99.295~KP.99.302
Gr-A-2E-12.00
KP.99.352~KP.99.364
Gr-A-4E-28.00
KP.99.324~KP.99.352
Gr-A-2E-12.00
KP.99.312~KP.99.324
Gr-A-4E-10.00
KP.99.302~KP.99.312
Gr-SBm-2E-292.00
KP.98.869~KP.99.161
Gr-SBm-2E-613.00
KP.99.161~KP.99.774
Gr-A-4E-30.00
KP.99.370~KP.99.400
Gr-A-2E-12.00
KP.99.358~KP.99.370
Gr-A-4E-27.00
KP.99.331~KP.99.358
Gr-A-2E-12.00
KP.99.319~KP.99.331
Gr-A-2E-16.00
KP.99.277~KP.99.293
Gr-A-2E-14.00
KP.99.305~KP.99.319
Gr-A-2E-12.00
KP.99.293~KP.99.305
Gr-A-2E-12.00
KP.99.237~KP.99.249
Gr-A-2E-12.00
KP.99.193~KP.99.205
Gr-A-4E-50.60
KP.99.143~KP.99.193
Gr-A-4E-32.00
KP.99.205~KP.99.237
Gr-A-4E-28.00
KP.99.249~KP.99.277
Gr-A-2E-8.00
KP.99.135~KP.99.143
Gr-A-4E-8.00
KP.99.125~KP.99.133
Gr-A-2E-12.00
KP.99.113~KP.99.125
Gr-A-4E-30.00
KP.99.083~KP.99.113
Gr-A-2E-12.00
KP.99.071~KP.99.083
Gr-A-4E-23.00
KP.98.048~KP.99.071
Rr-268.00
KP.98.783~KP.99.051
Gr-A-2E-12.00
KP.99.066~KP.99.078
Gr-A-2E-12.00
KP.99.028~KP.99.040
Gr-A-4E-24.00
KP.99.004~KP.99.028
Gr-A-2E-91.00
KP.98.913~KP.99.004
Gr-A-2E-12.00
KP.99.352~KP.99.364
Gr-A-2E-12.00
KP.99.312~KP.99.324
Gr-A-4E-10.00
KP.99.302~KP.99.312
Gr-A-2E-12.00
KP.99.232~KP.99.244
Gr-A-4E-30.00
KP.99.202~KP.99.232
Gr-A-2E-12.00
KP.99.150~KP.99.202
Gr-A-2E-3.00
KP.99.131~KP.99.134
Gr-A-2E-8.00
KP.99.153~KP.99.161
Gr-A-4E-29.00
KP.99.161~KP.99.190
Gr-A-2E-14.00
KP.99.104~KP.99.118
Gr-A-4E-13.00
KP.99.118~KP.99.131
Gr-A-2E-12.00
KP.99.078~KP.99.104
Gr-A-4E-26.00
KP.99.040~KP.99.066
Gr-A-2E-12.00
KP.99.028~KP.99.040
Gr-A-4E-24.00
KP.99.004~KP.99.028
Gr-A-2E-91.00
KP.98.913~KP.99.004
DEL-O-B3-1-2(ctc25.00)
STA.268+34.50~STA.268+80.00
DEL-O-B2-1-5(ctc25.00)
STA.268+86.70~STA.269+84.80
DEL-O-B3-1-3(ctc25.00)
STA.268+10.00
DEL-O-C2-3-1
STA.268+10.00
DEL-O-C2-1-2
STA.270+10.00
DEL-W-A2-1-9(ctc50.00)
STA.270+50.00~STA.271+66.00
DEL-W-A2-1-8(ctc50.00)
STA.270+50.00~STA.271+66.00
DEL-W-A2-1-7(ctc50.00)
STA.270+50.00~STA.271+66.00
DEL-O-B2-1-3(ctc25.00)
STA.269+10.00~STA.269+66.00
DEL-O-B2-1-4(ctc25.00)
STA.269+10.00~STA.269+66.00
DEL-O-B2-1-2(ctc25.00)
STA.269+10.00~STA.269+66.00
DEL-O-B2-1-1(ctc25.00)
STA.269+10.00~STA.269+66.00
DEL-O-C2-99.10
STA.269+66.00
DEL-O-C2-99.20
STA.270+66.00
DEL-O-C2-99.30
STA.271+66.00
DEL-O-C2-99.40
STA.271+66.00
DEL-O-C2-99.50
STA.271+66.00
DEL-O-C2-99.00
STA.271+66.00
DEL-O-C2-99.10
STA.271+66.00
DEL-O-C2-99.20
STA.271

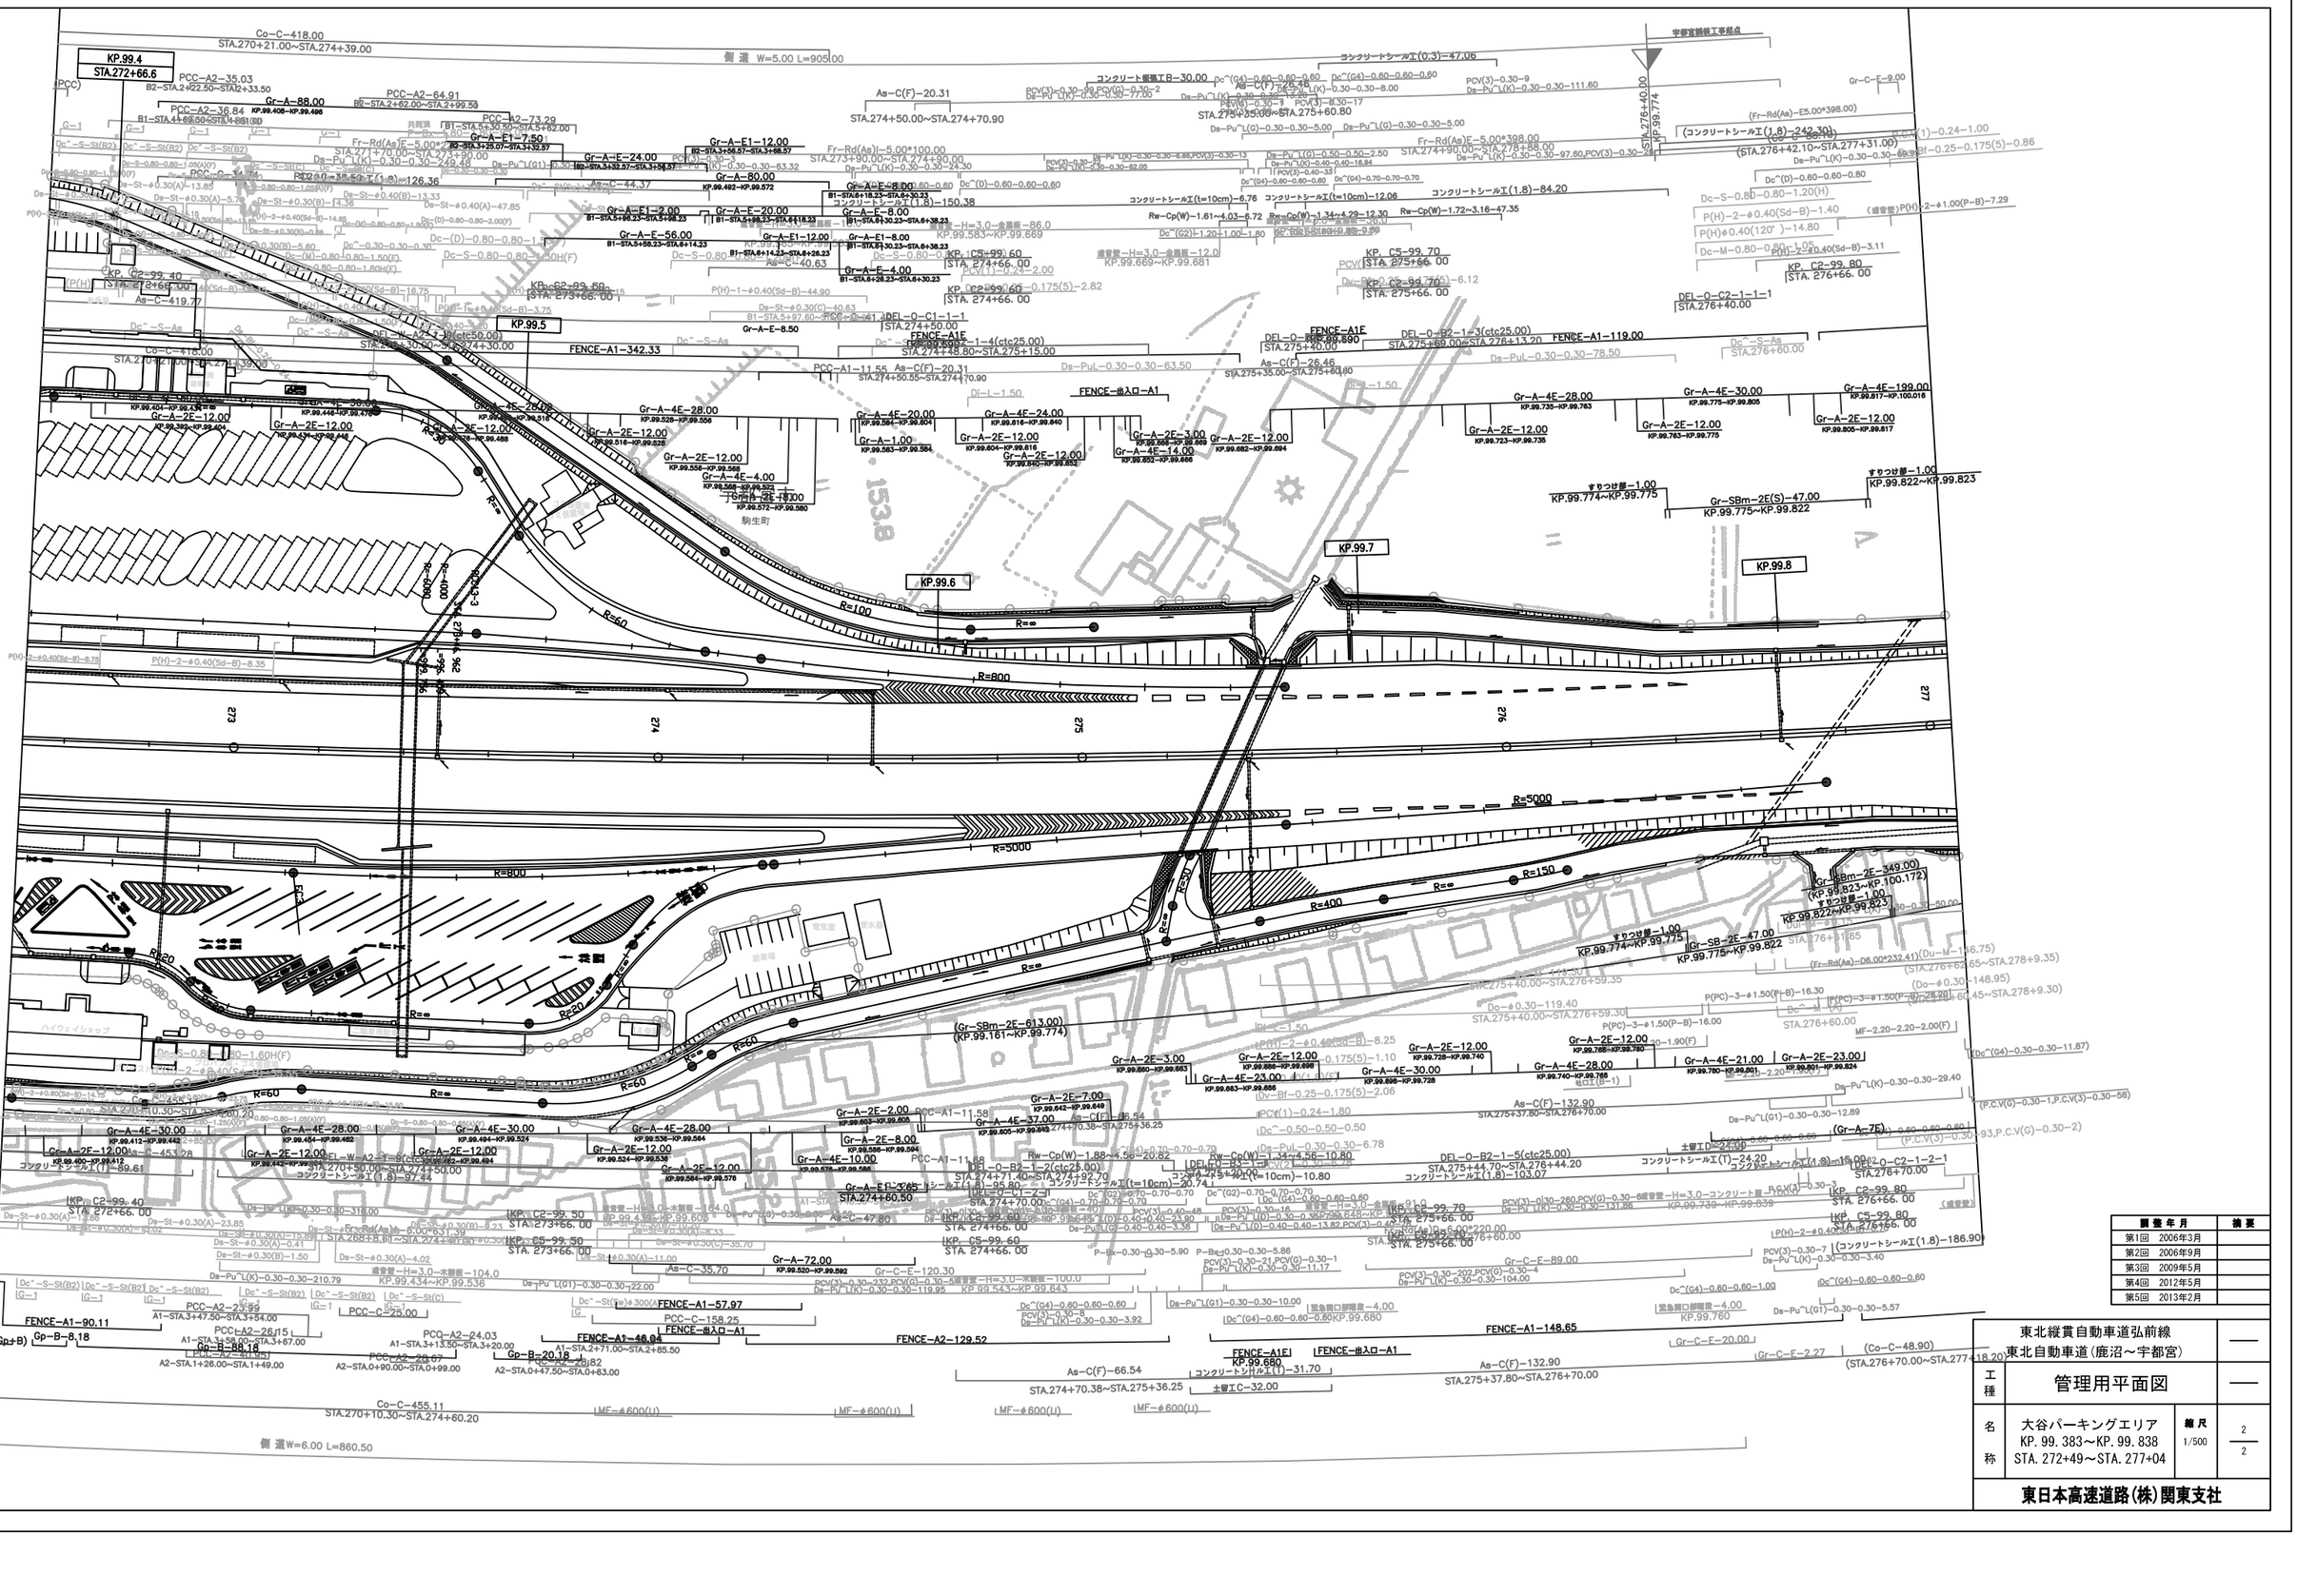
KP.99.4
STA.272+66.6
KP.99.5
KP.99.6
KP.99.7
KP.99.8
Co-C-418.00
STA.270+21.00~STA.274+39.00
側 道 W=5.00 L=905.00
Gr-A-88.00
KP.99.408~KP.99.496
PCC-A2-35.03
PCC-A2-36.84
PCC-A2-64.91
PCC-A2-73.29
Gr-A-E1-7.50
Gr-A-E-24.00
Gr-A-E1-2.00
Gr-A-E-20.00
Gr-A-E-56.00
Gr-A-E1-12.00
Gr-A-E1-8.00
Gr-A-E-4.00
Gr-A-E-8.50
Gr-A-E1-12.00
Gr-A-E-8.00
Gr-A-E1-12.00
Gr-A-E-8.00
Gr-A-E1-7.50
Gr-A-E-8.00
Gr-A-E1-12.00
Gr-A-E-8.00
Gr-A-E1-12.00
Gr-A-E-8.00
Gr-A-E1-12.00

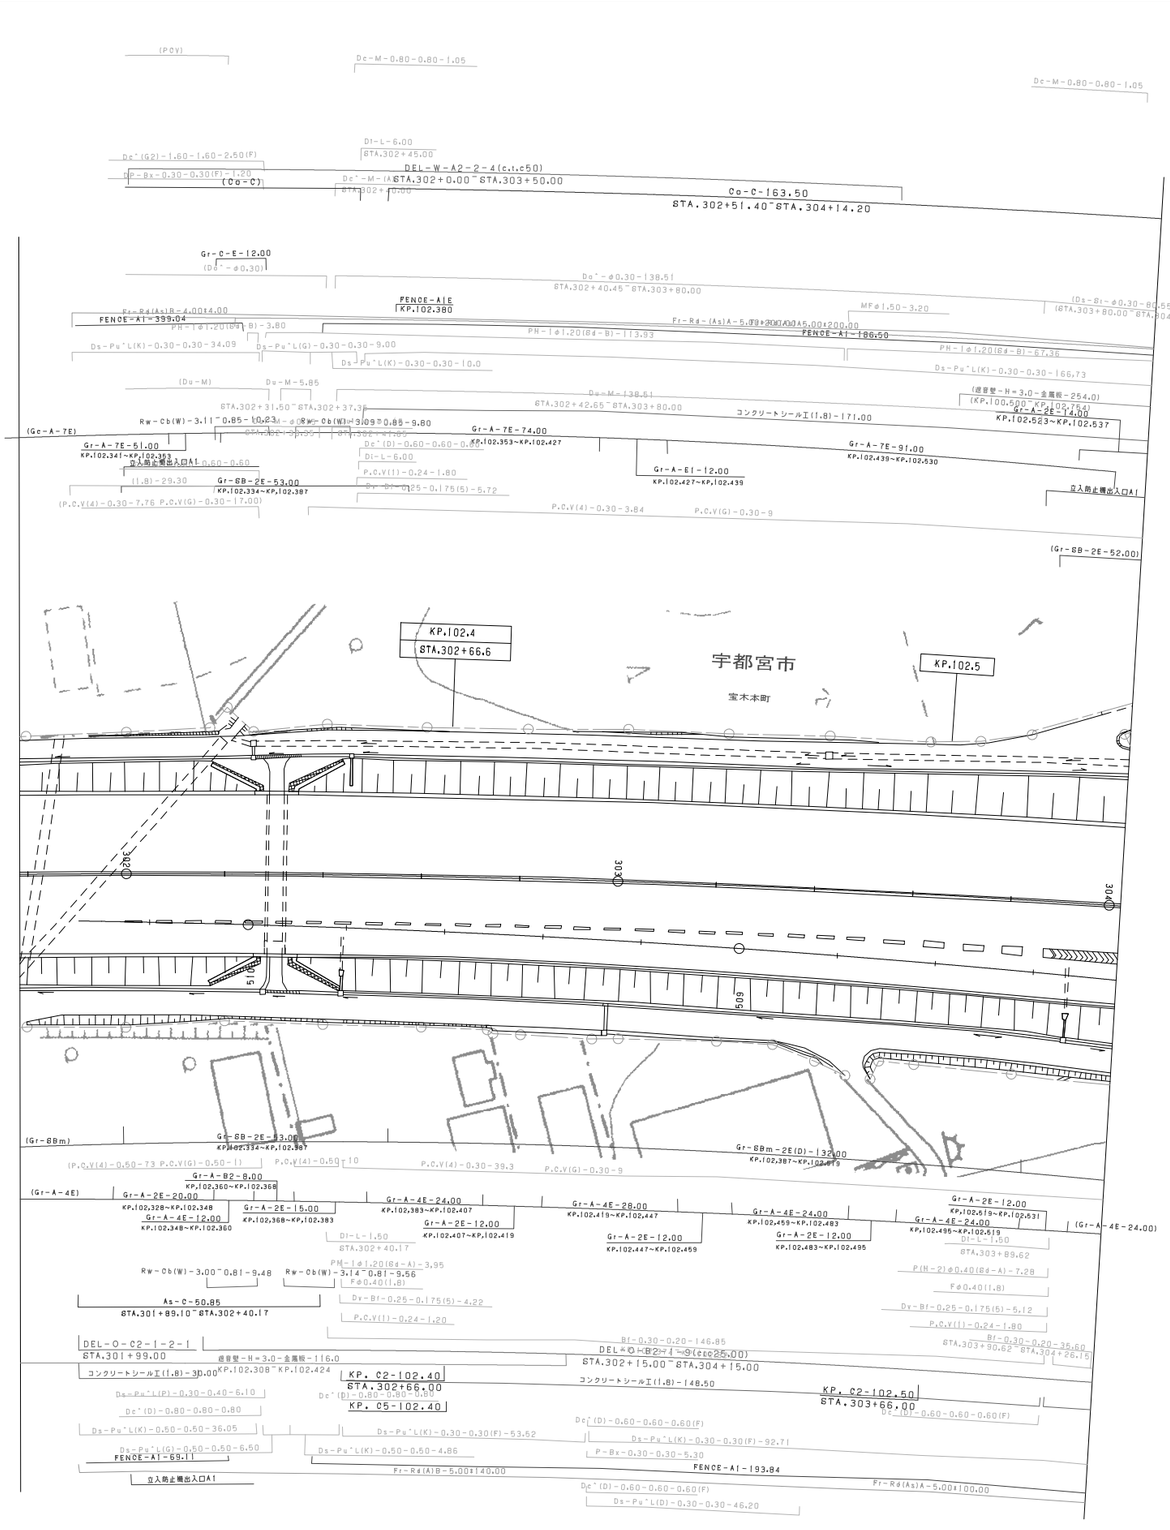

調整年月	摘要
第1回 2006年3月	
第2回 2006年9月	

東北縦貫自動車道弘前線 東北自動車道（鹿沼～宇都宮）			——
工種	管理用平面図		——
名称	宇都宮インターチェンジ KP. 102. 754～KP. 103. 085 STA. 306+20～STA. 309+51	縮尺 1/500	1 6
東日本高速道路(株)関東支社			

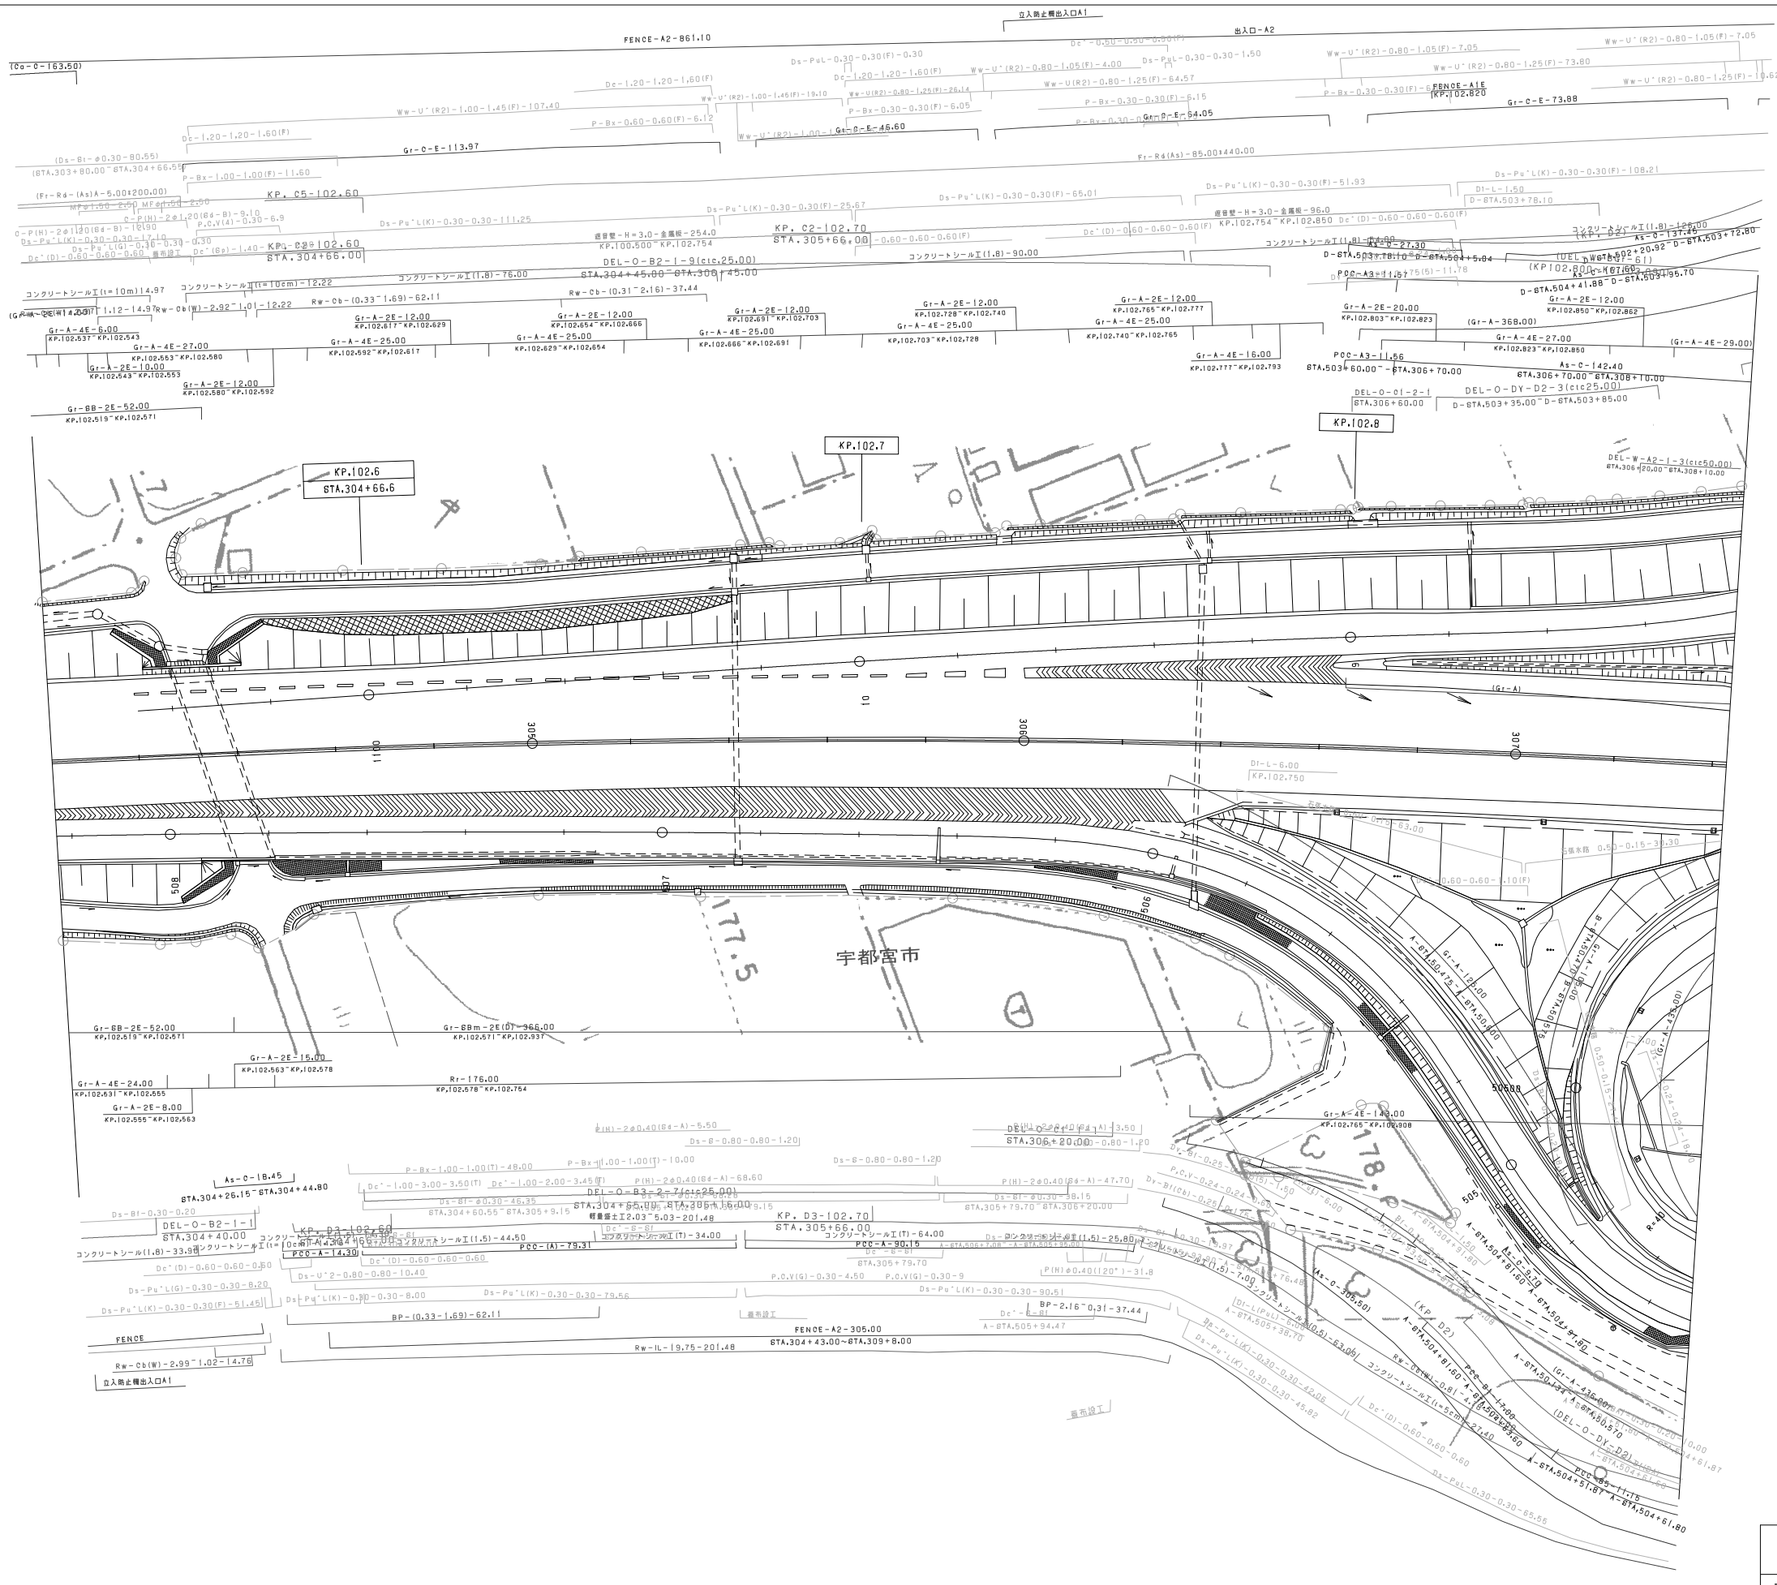

調整年月	摘要
第1回 2006年3月	
第2回 2006年9月	
第3回 2012年5月	

東北縦貫自動車道弘前線 東北自動車道（鹿沼～宇都宮）			——
工種	管理用平面図		——
名称	宇都宮インターチェンジ KP. 102. 754～KP. 103. 085 STA. 306+20～STA. 309+51	縮尺 1/500	2 6
東日本高速道路(株)関東支社			

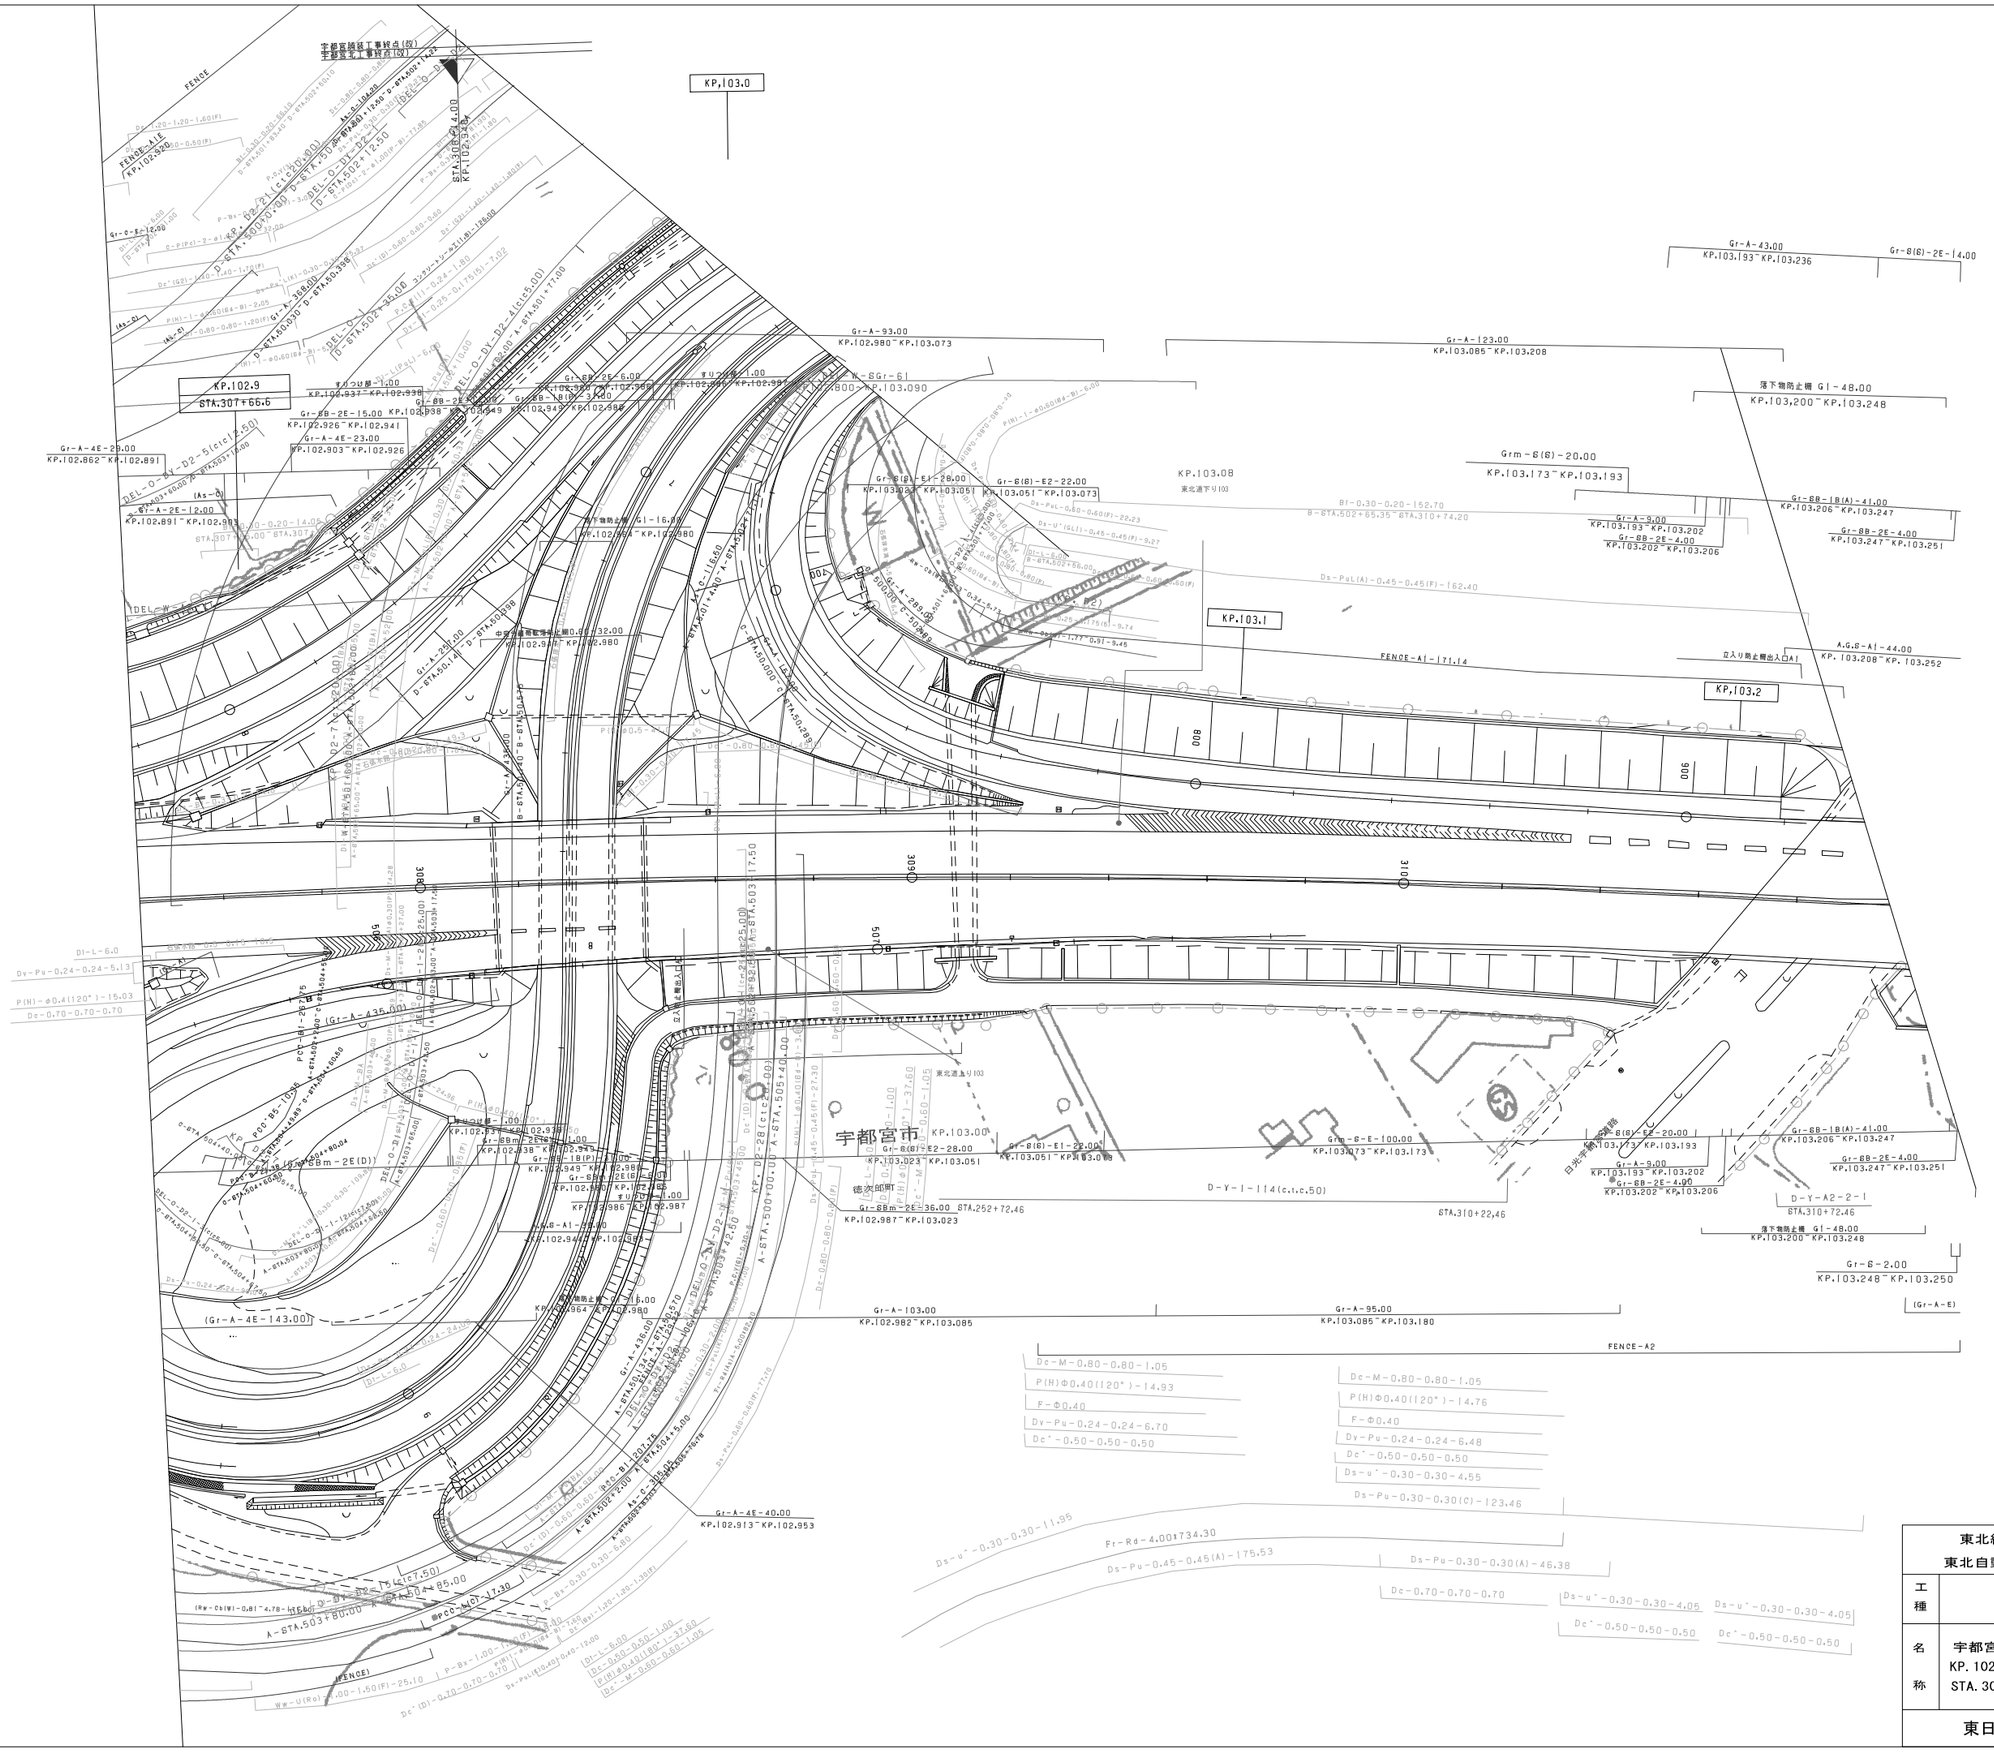

調整年月	摘要
第1回 2006年3月	
第2回 2006年9月	
第3回 2012年5月	

東北縦貫自動車道弘前線
東北自動車道（鹿沼～宇都宮）

工種：管理用平面図

名称：宇都宮インターチェンジ
KP. 102. 754～KP. 103. 085
STA. 306+20～STA. 309+51

縮尺：1/500

3/6

東日本高速道路(株)関東支社

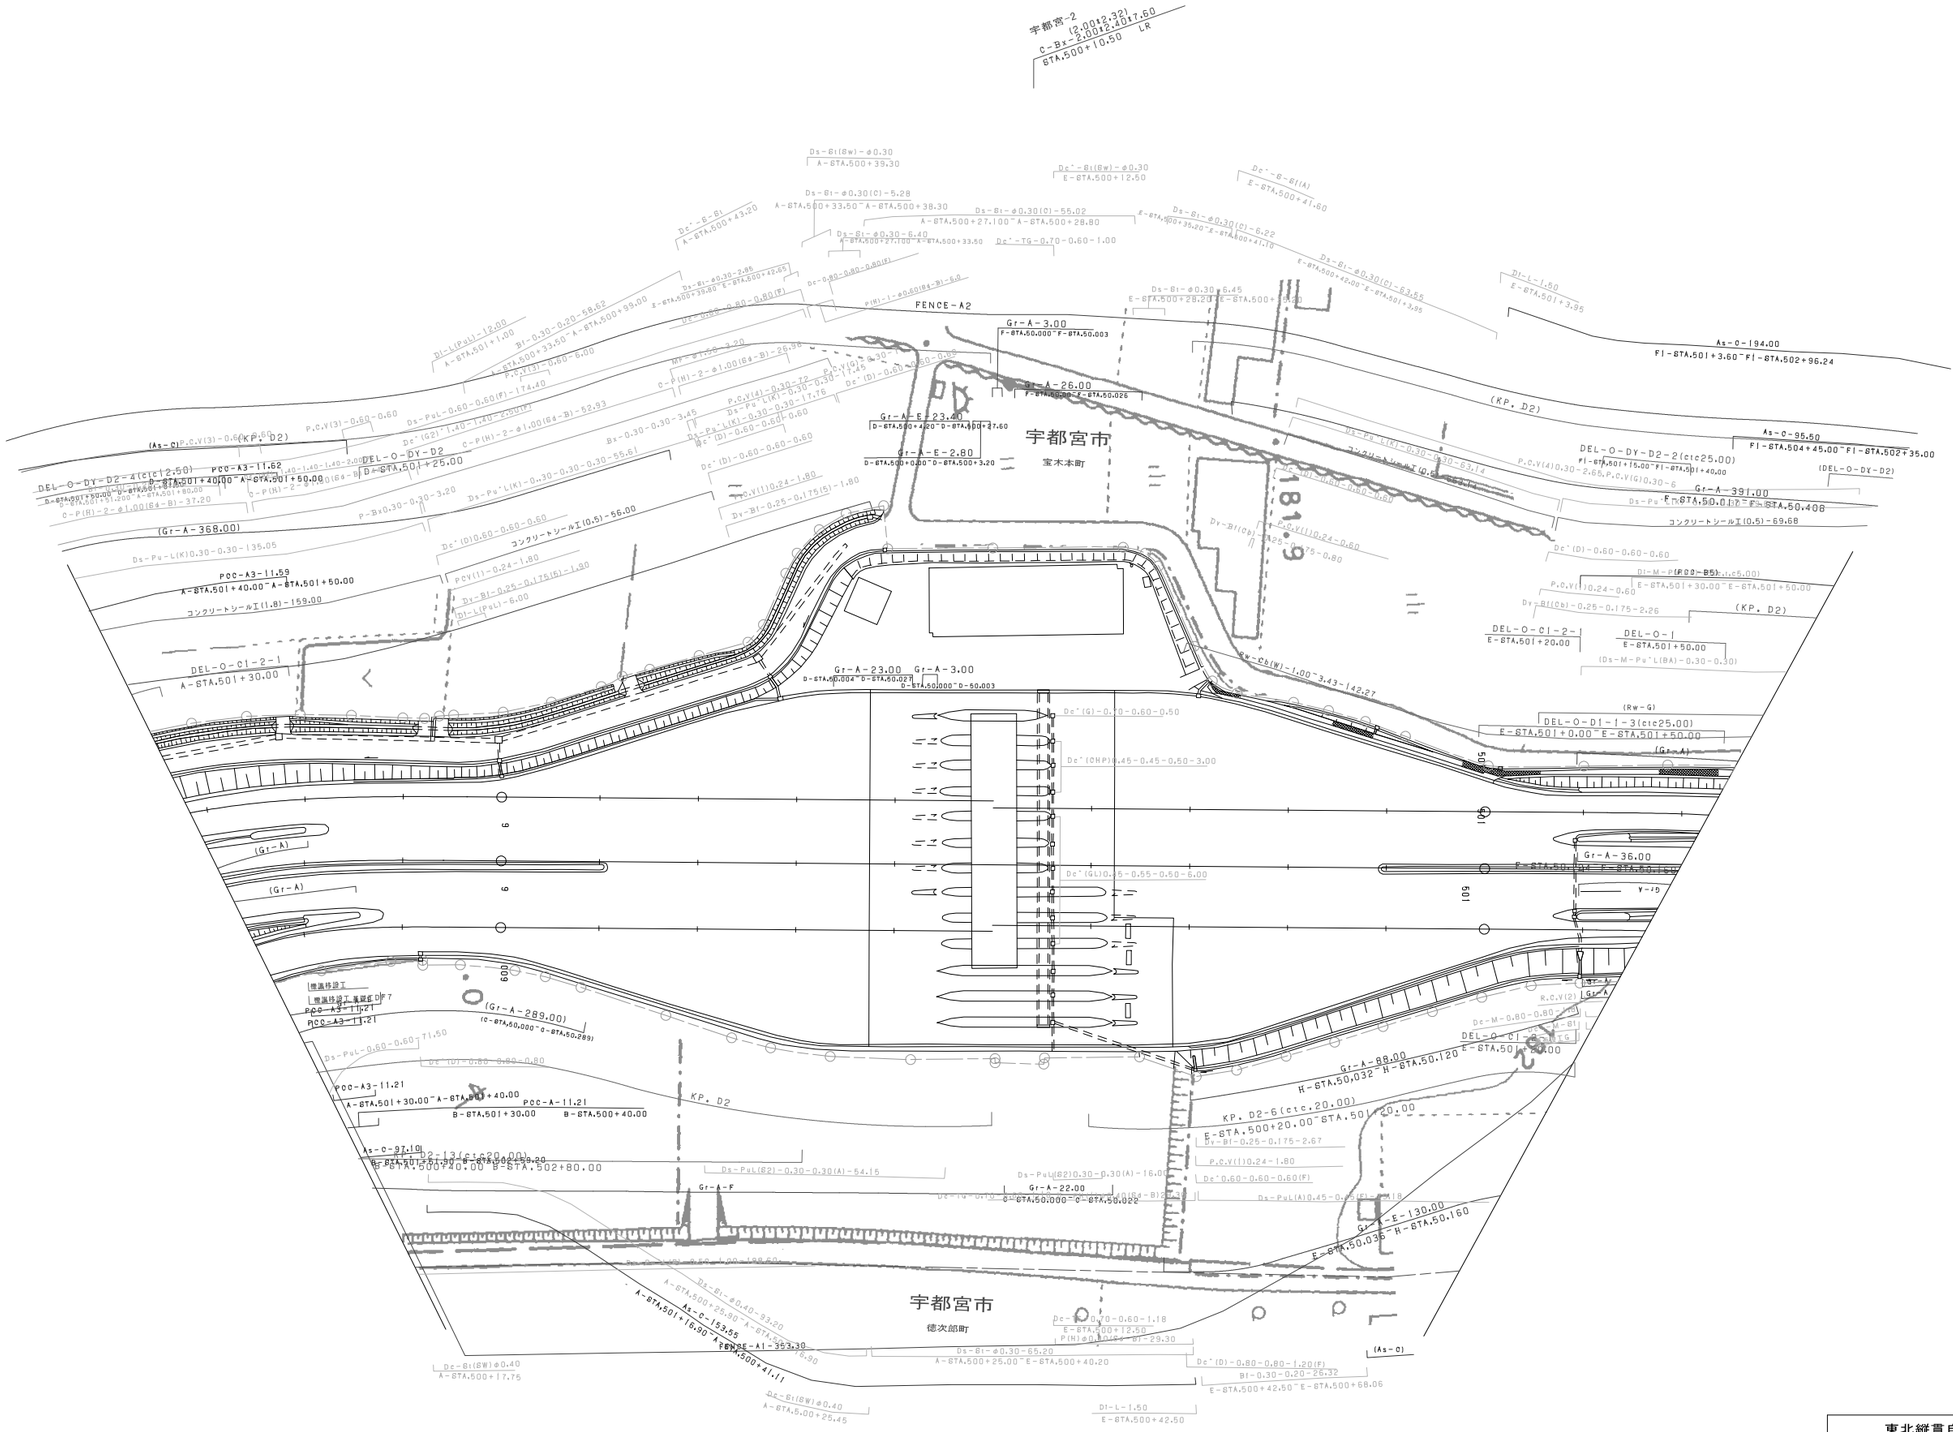

調整年月	摘要
第1回 2006年3月	

東北縦貫自動車道弘前線 東北自動車道(鹿沼～宇都宮)			——
工種	管理用平面図		——
名称	宇都宮インターチェンジ KP. 102. 754～KP. 103. 085 STA. 306+20～STA. 309+51	縮尺 1/500	4 6
東日本高速道路(株)関東支社			

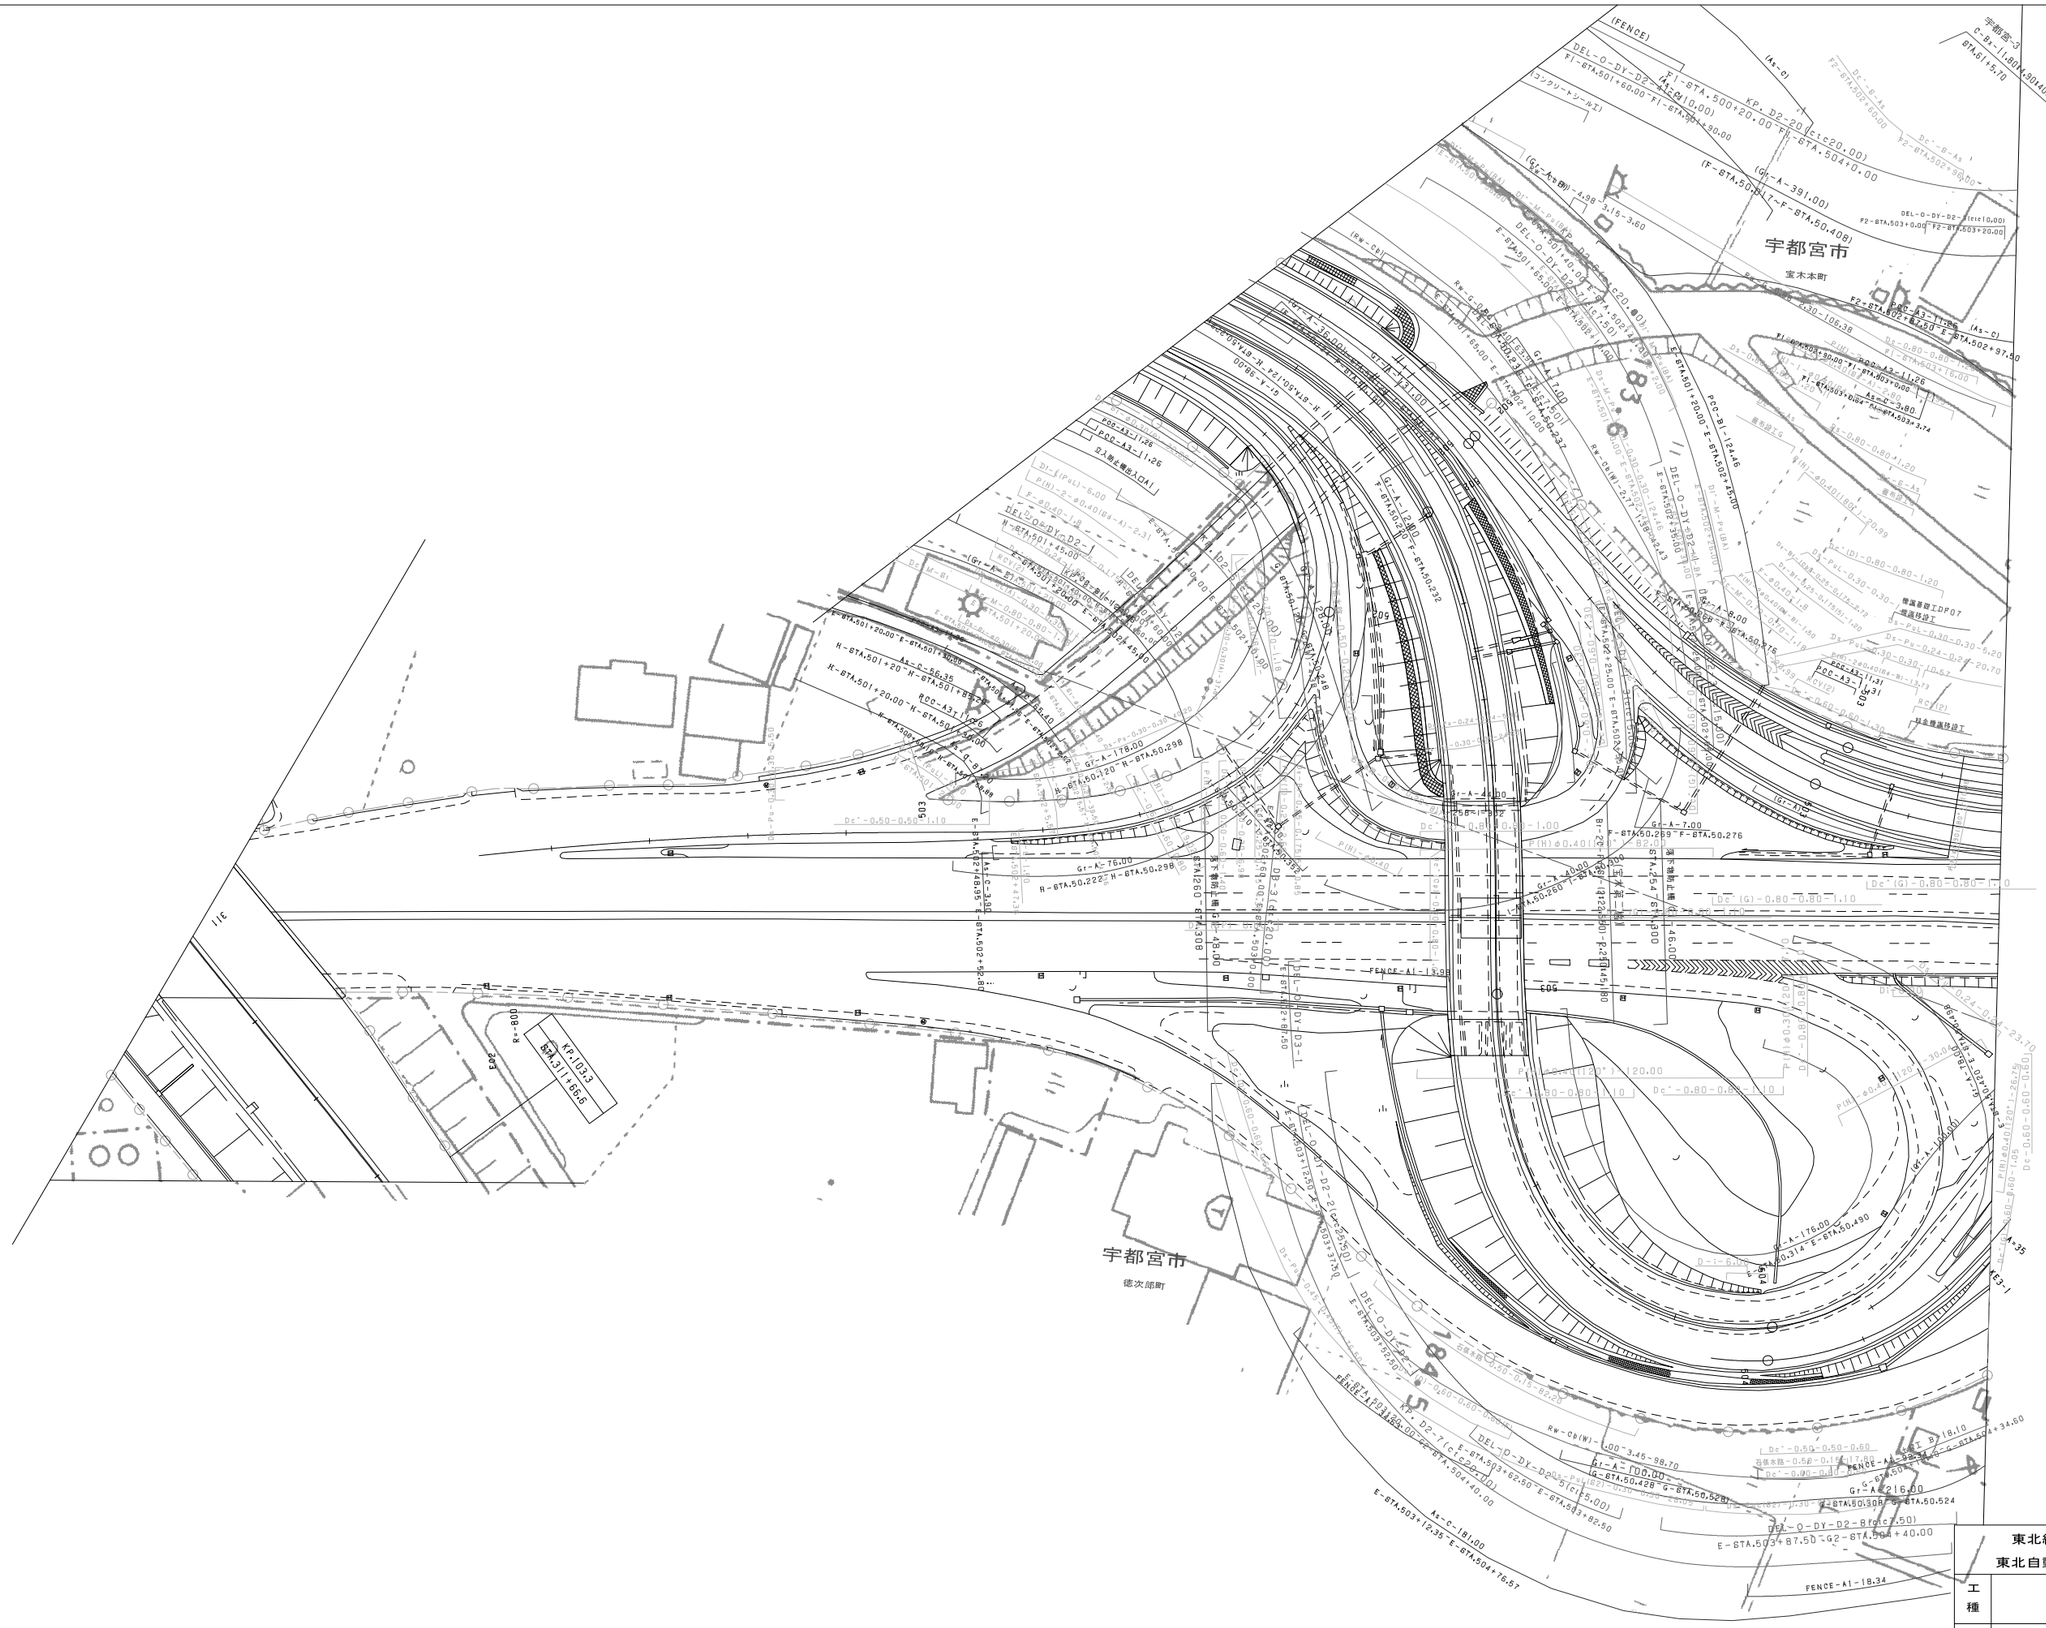
宇都宮市
宝木本町
宇都宮市
徳次郎町
宇都宮市
(FENCE)
KP. D2-20 (L=20.00)
(Gr-A-391.00)
(F-BTA,501+17.F-F-BTA,50.408)
FENCE-A1-13.98
FENCE-A1-18.34
Gr-A-7.00
Gr-A-76.00
Gr-A-178.00
Gr-A-191.00
Gr-A-100.00
Gr-A-16.00
Gr-A-40.00
Gr-A-176.00
Gr-A-180.00
Gr-A-100.00
Gr-A-7.00
Gr-A-40.00
Gr-A-16.00
Gr-A-176.00
Gr-A-100.00
Gr-A-180.00
Gr-A-100.00
Gr-A-16.00
Gr-A-40

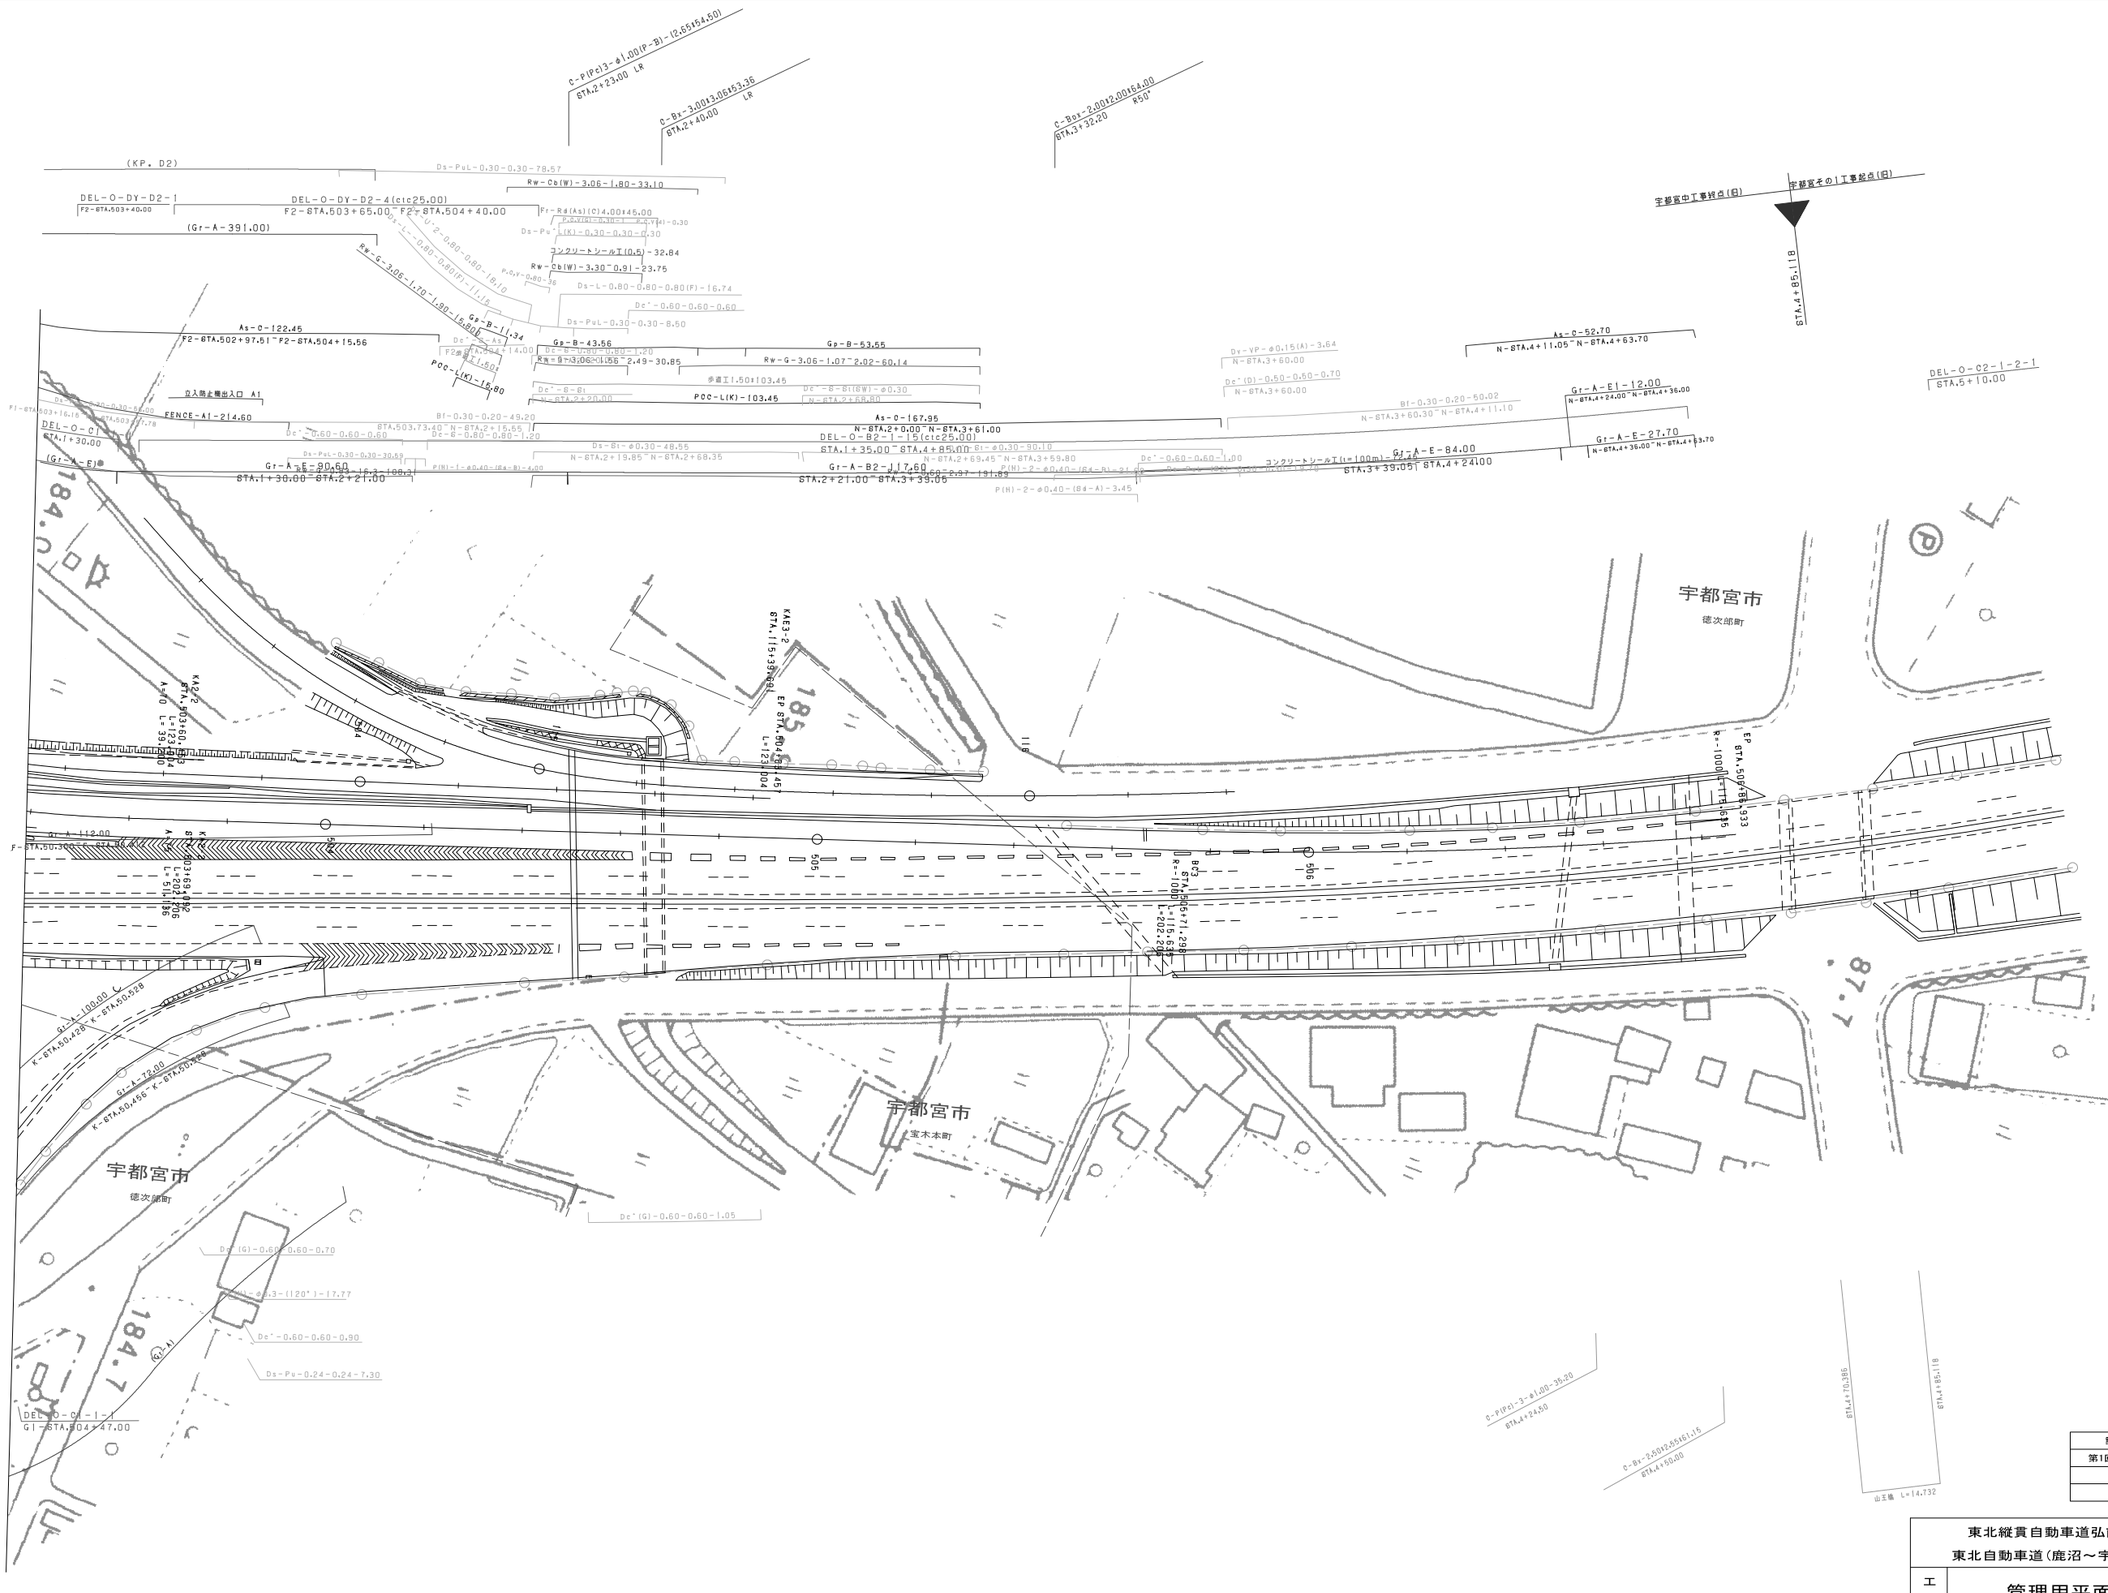

調整年月	摘要
第1回　2006年3月	

東北縦貫自動車道弘前線 東北自動車道（鹿沼～宇都宮）			——
工種	管理用平面図		——
名称	宇都宮インターチェンジ KP. 102. 754～KP. 103. 085 STA. 306+20～STA. 309+51	縮尺 1/500	6 6
東日本高速道路(株)関東支社			

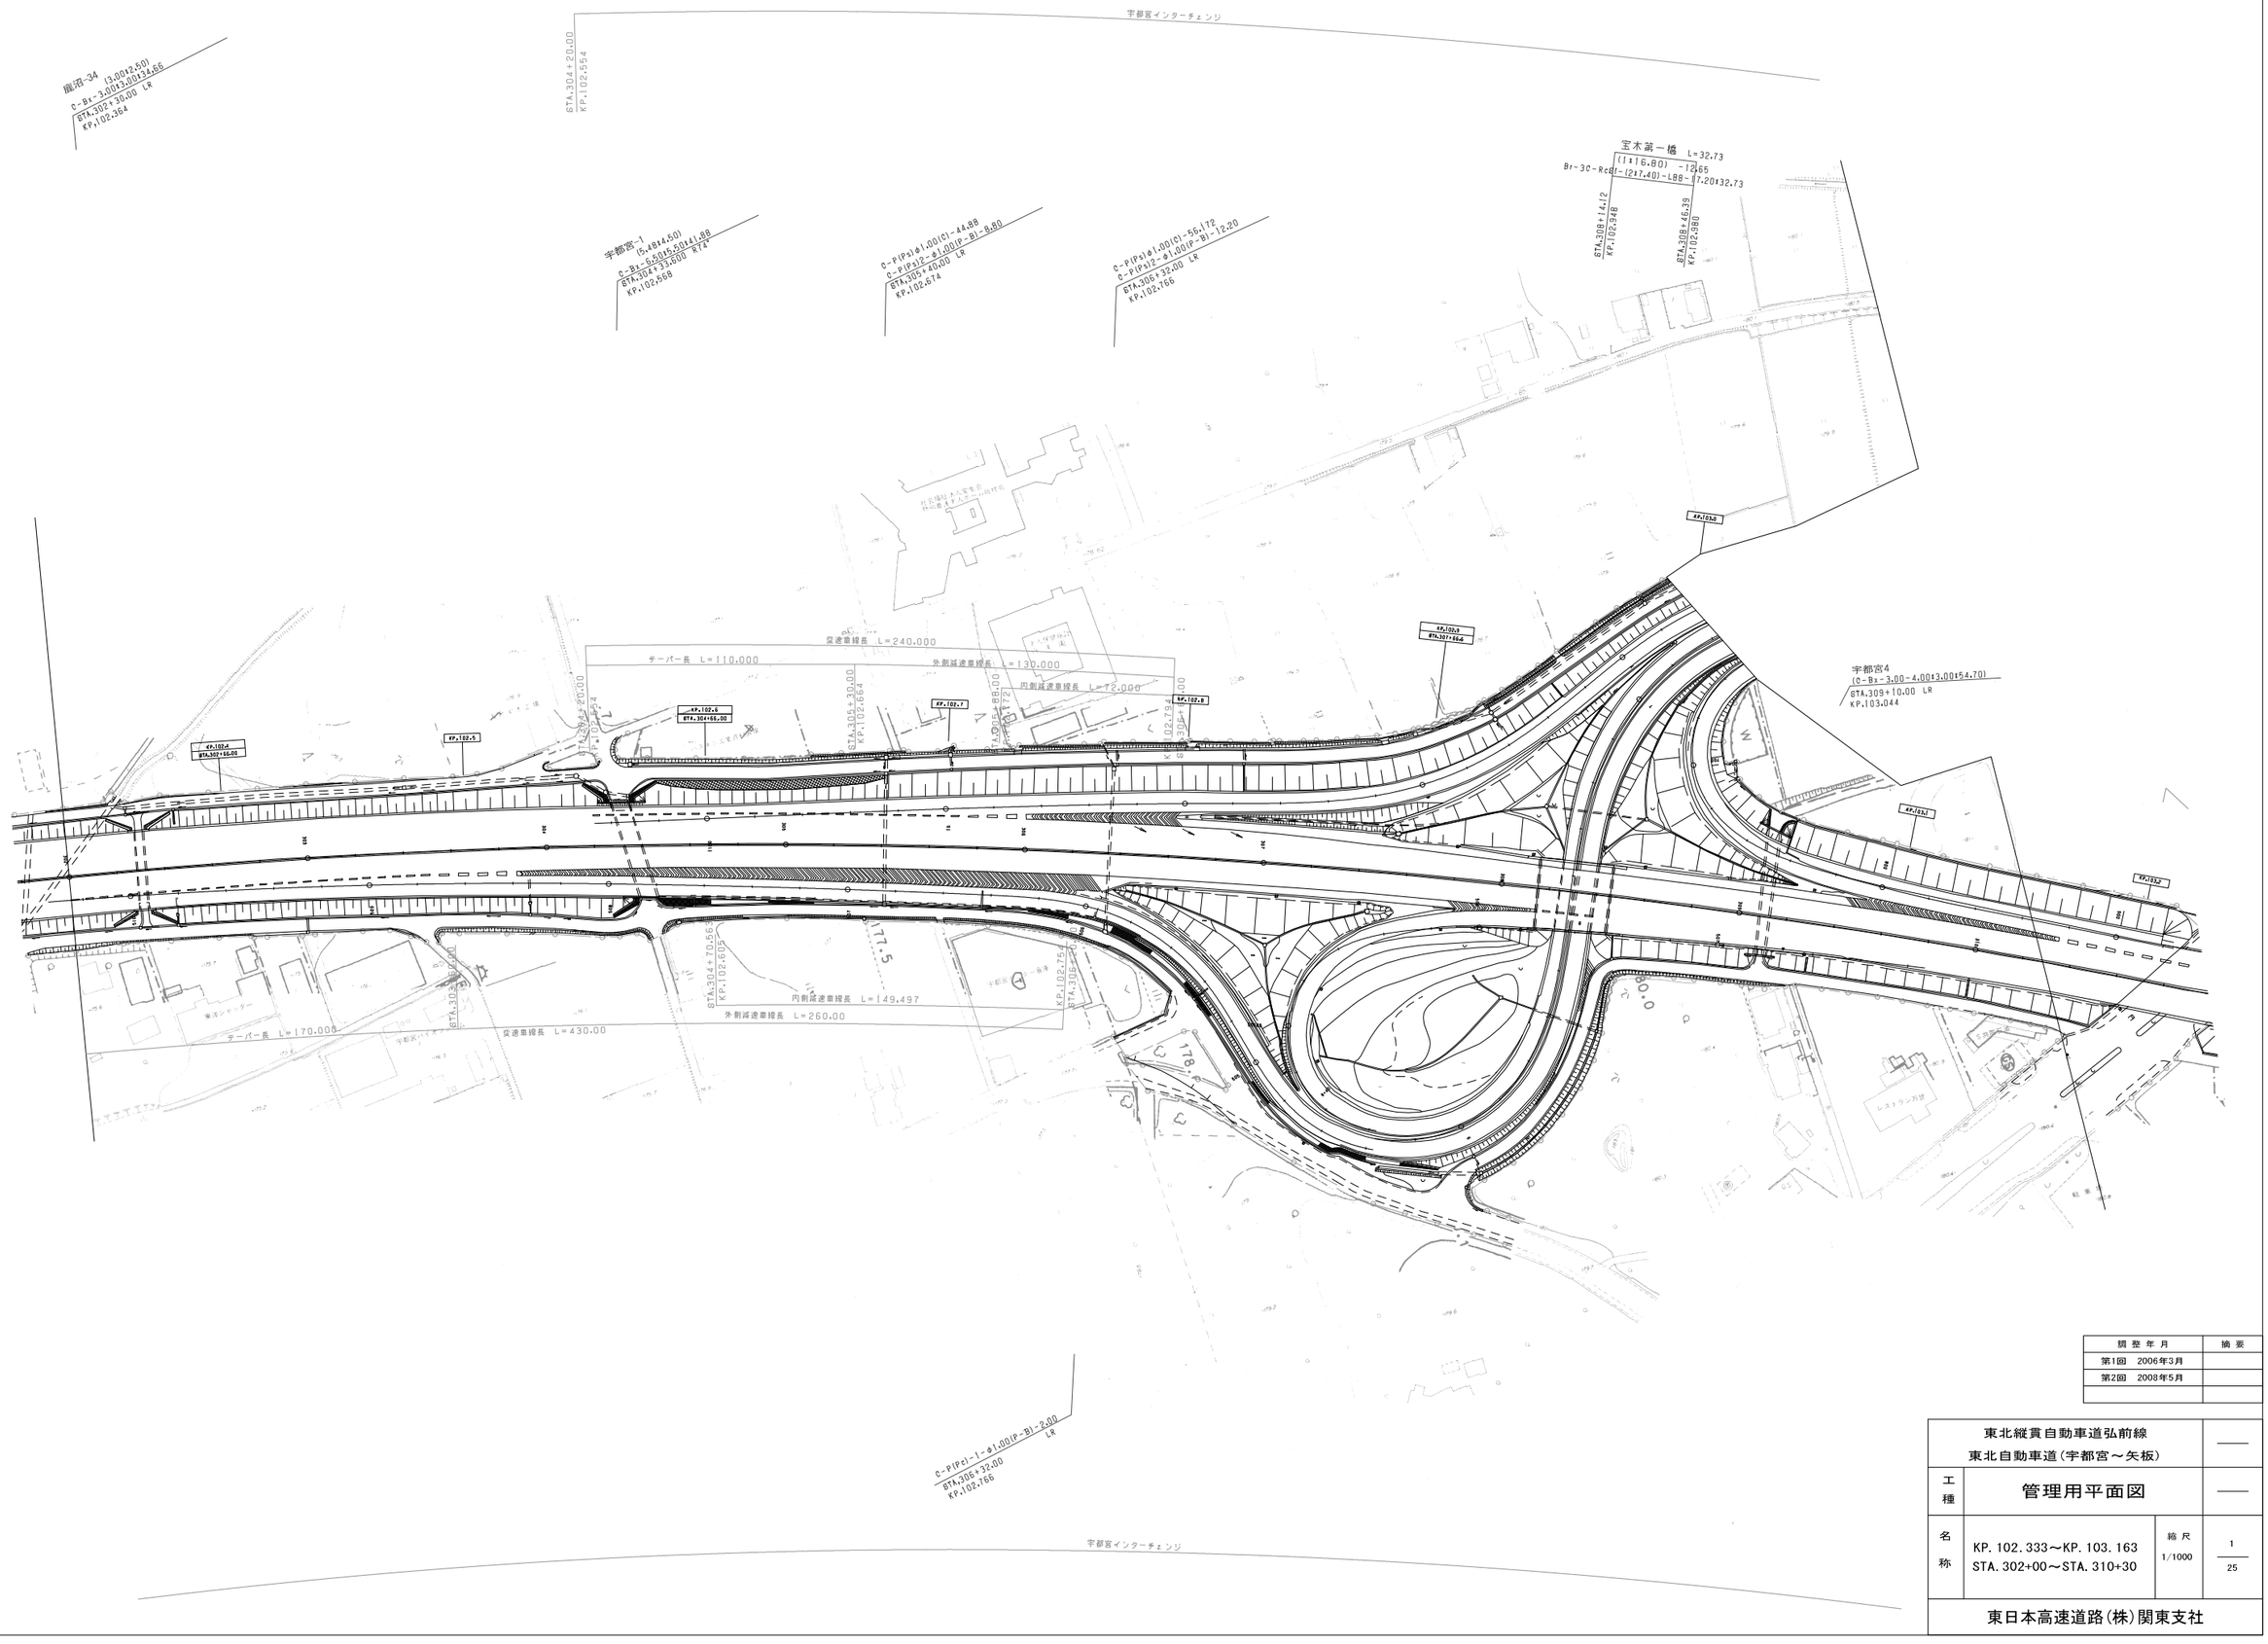
宇都宮インターチェンジ
STA.304+20.00
KP.102.554
鹿沼-34
C-Bx-3.00*3.00*34.66
STA.302+30.00 LR
KP.102.364
宇都宮-1
C-Bx-0.50*5.50*41.88
STA.304+23.000 RT
KP.102.668
C-P(P3)φ1.00(C)-44.88
C-P(P3)2-φ1.00(P-B)-8.80
STA.305+40.00 LR
KP.102.674
C-P(P3)φ1.00(C)-56.172
C-P(P3)2-φ1.00(P-B)-12.20
STA.305+32.00 LR
KP.102.765
宝木第一橋 L=32.73
(1*16.80) -12.65
Br-3C-Rc(1-(217.40)-L88-17.20*32.73
STA.308+14.12
KP.102.948
STA.308+46.39
KP.102.980
KP.103.0
KP.102.8
STA.307+66.4
宇都宮4
(C-Bx-3.00-4.00*3.00*54.70)
STA.309+10.00 LR
KP.103.044
KP.103.2
KP.102.4
STA.302+66.00
KP.102.5
KP.102.6
STA.304+66.00
KP.102.7
KP.102.8
STA.305+30.00
KP.102.664
STA.305+88.00
KP.102.772
102.9
102.6
102.7
102.8
102.4
102.5
102.6
102.7
102.8
102.9
102.10
102.11
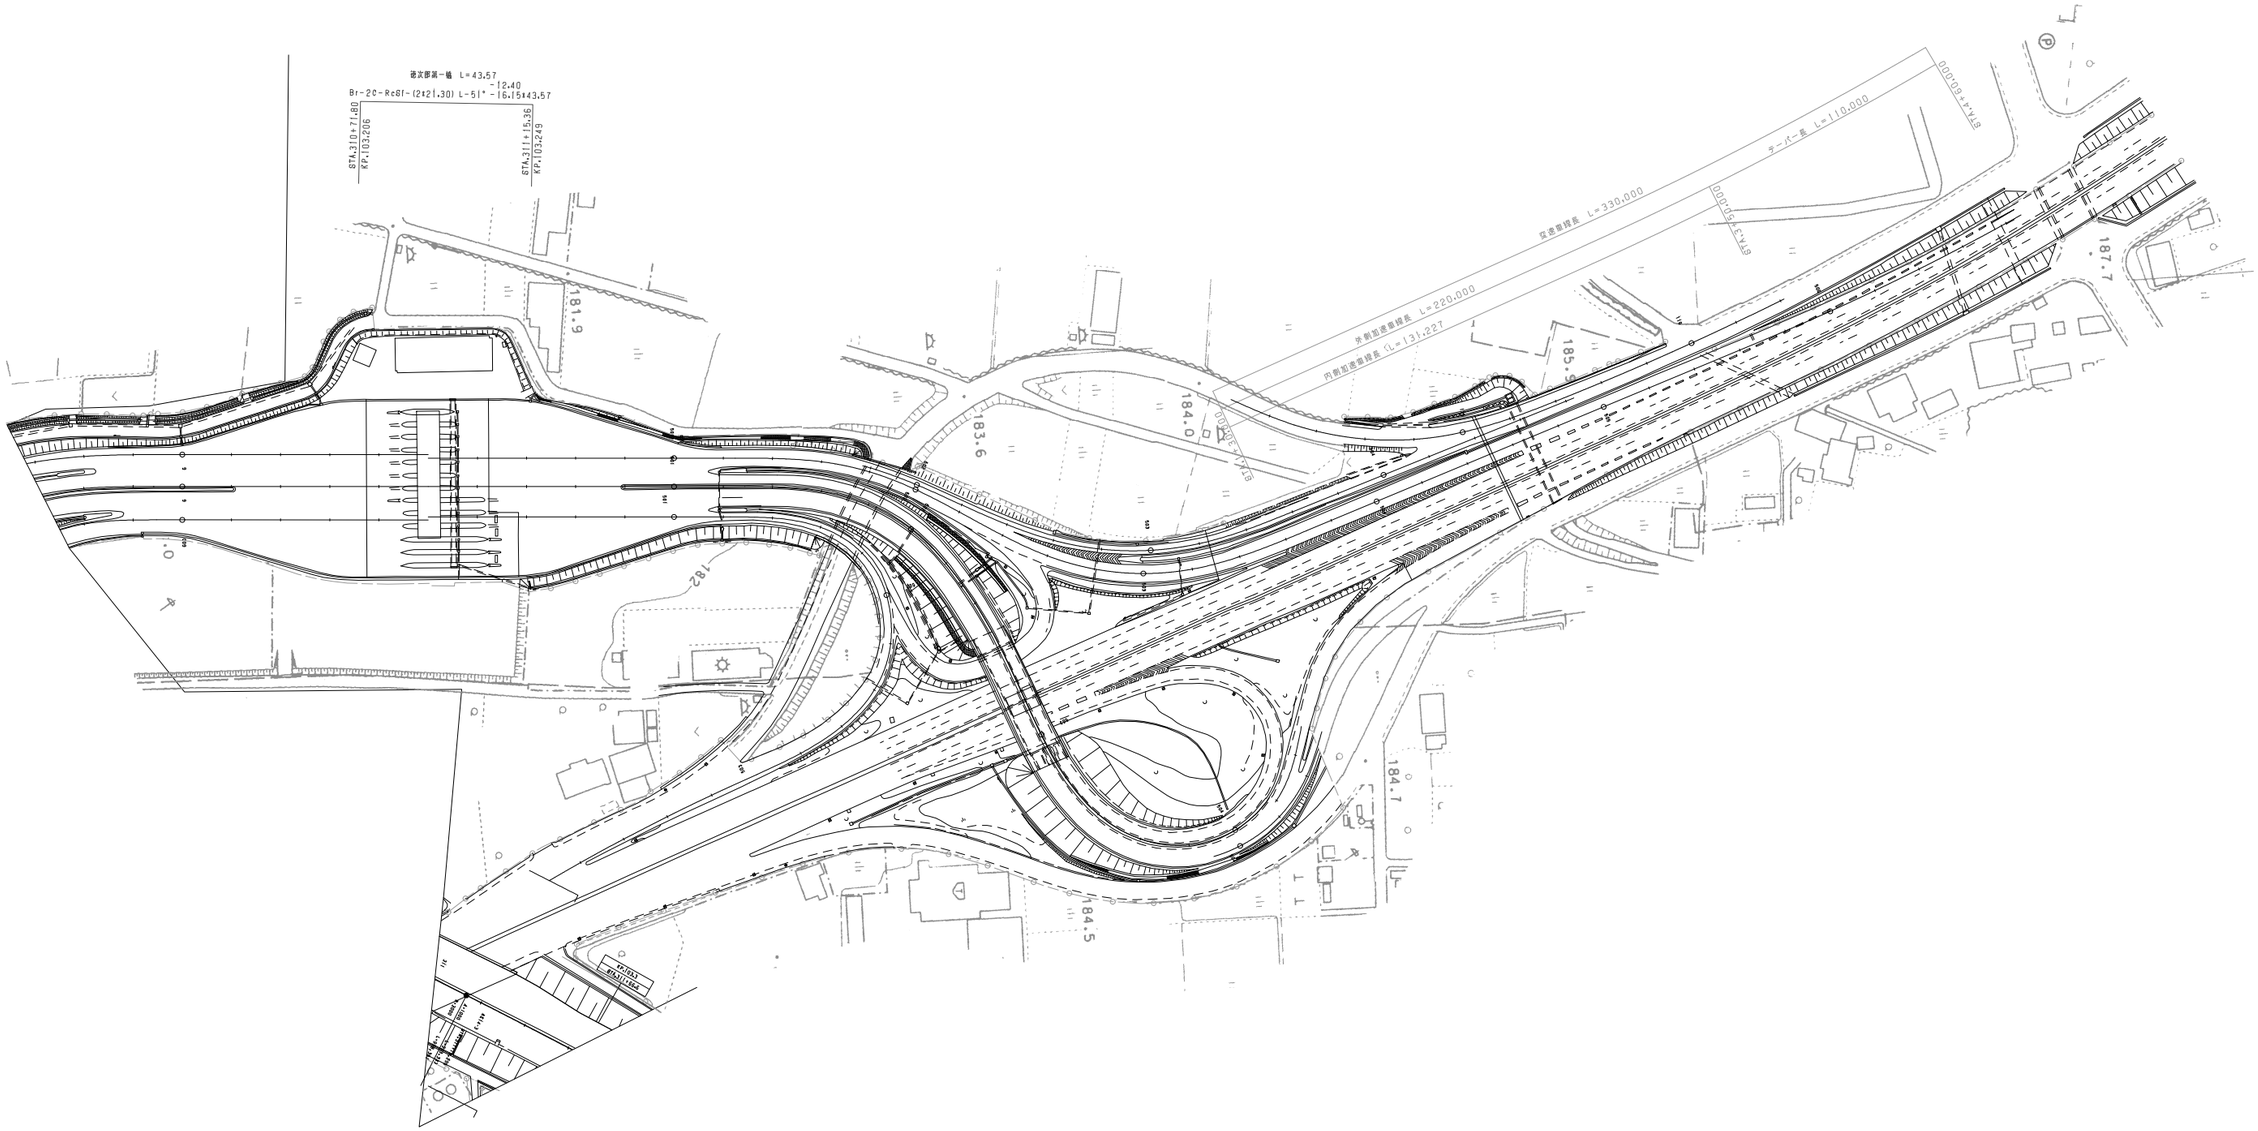

調 整 年 月	摘 要
第1回　2006年3月	

東北縦貫自動車道弘前線 東北自動車道（宇都宮～矢板）			——
工種	管理用平面図		——
名称	KP. 103. 163～KP. 103. 611 STA. 310+30～STA. 314+77. 41	縮尺 1/1000	2 25
東日本高速道路(株)関東支社			

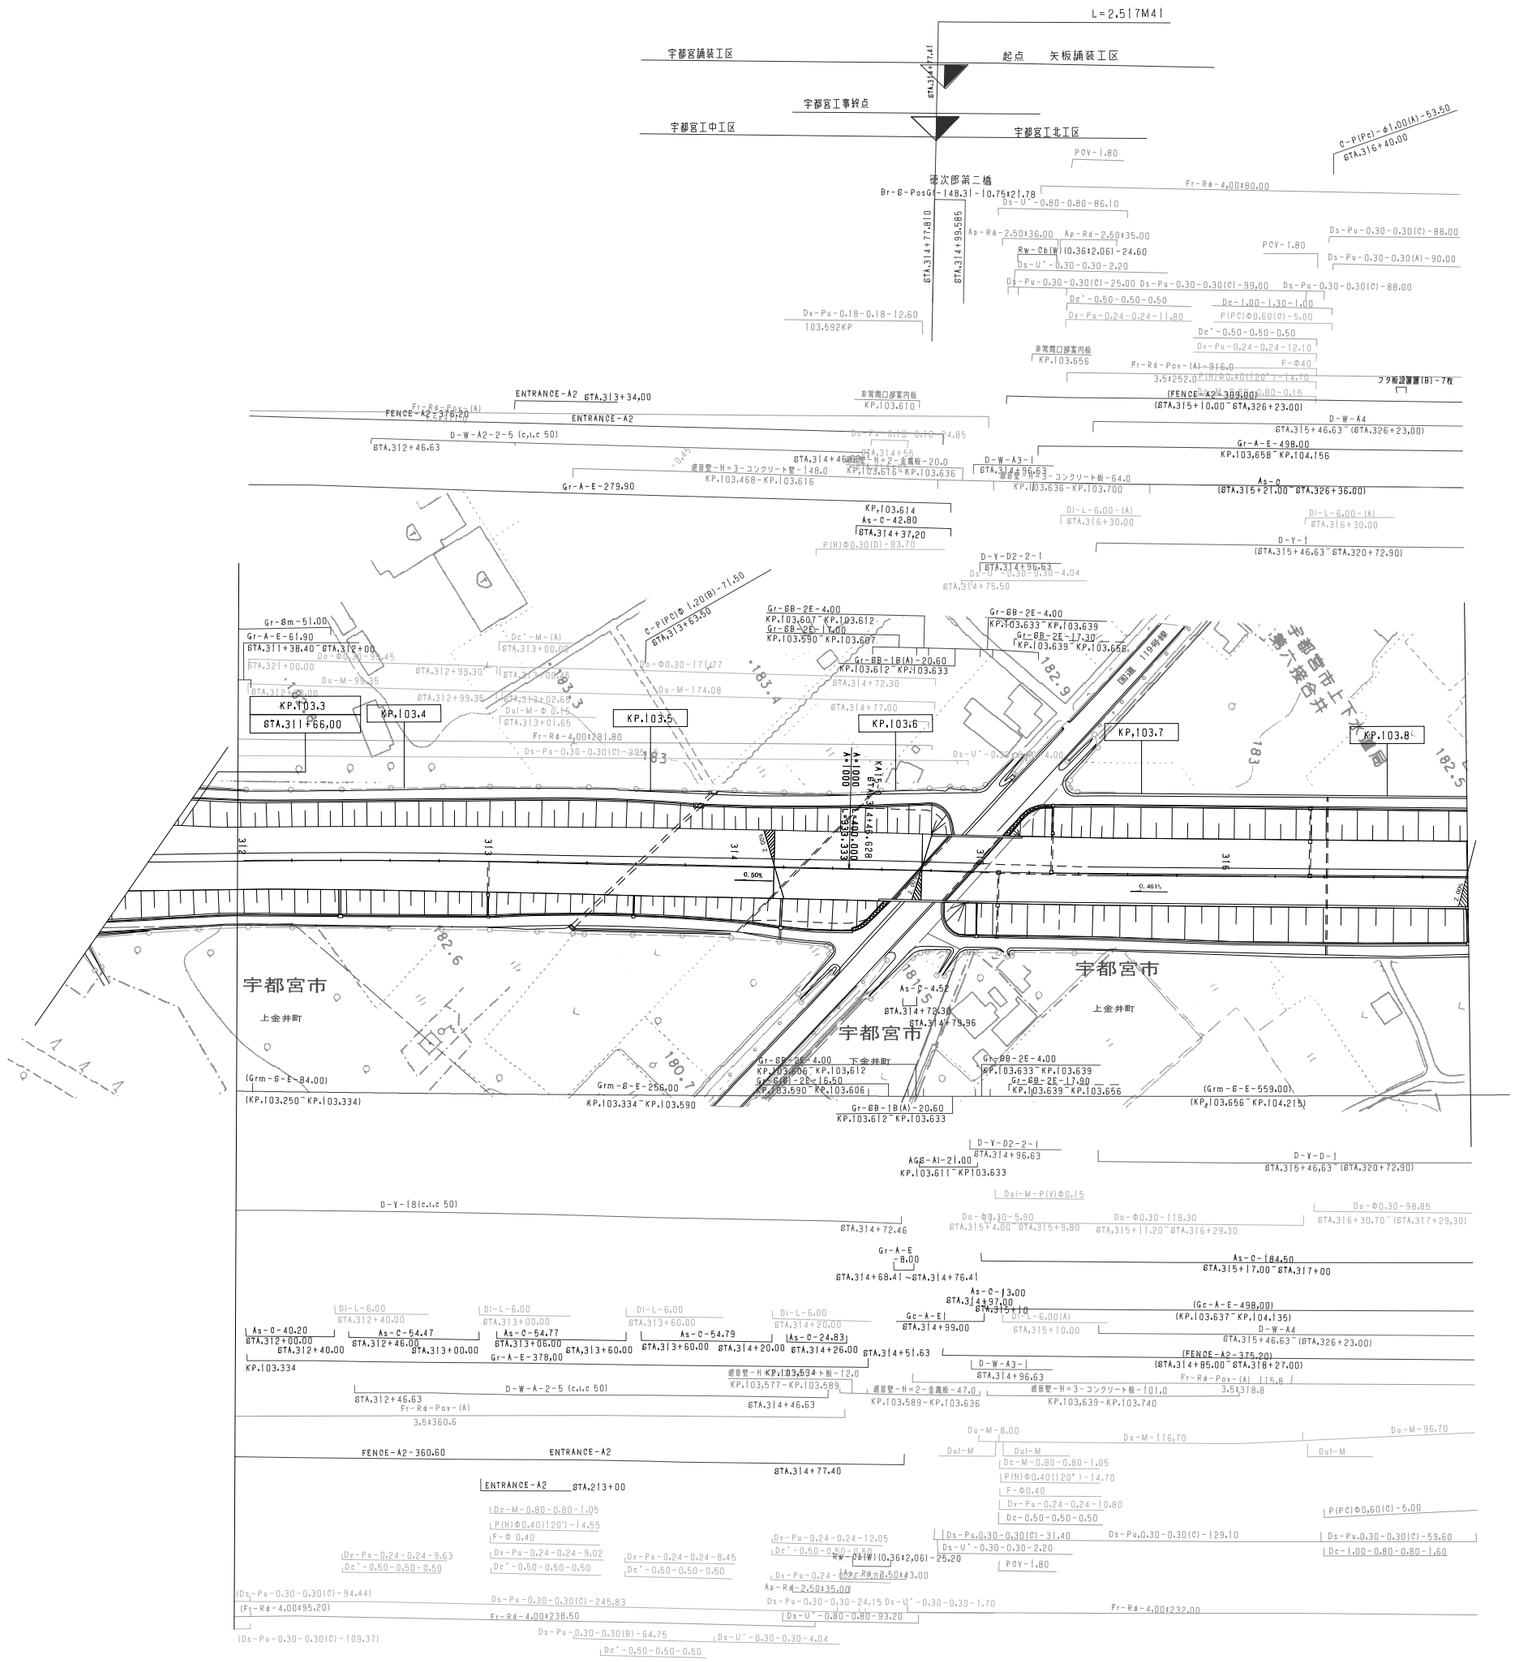
L=2,517M41
宇都宮舗装工区
起点　矢板舗装工区
宇都宮工事終点
宇都宮工中工区
宇都宮工北工区
徳次郎第二橋
Br-B-PosG-148.31-10.75+21.78
KP.103.656
KP.103.610
KP.103.614
KP.103.636
KP.103.616
KP.103.468-KP.103.616
KP.103.700
KP.103.658-KP.104.156
KP.103.612-KP.103.633
KP.103.606-KP.103.612
KP.103.590-KP.103.606
KP.103.633-KP.103.639
KP.103.639-KP.103.656
KP.103.611-KP103.633
KP.103.577-KP.103.589
KP.103.589-KP.103.636
KP.103,639-KP.103.740
KP.103.250-KP.103.334
KP.103.334-KP.103.590
KP.103.3
KP.103.4
KP.103.5
KP.103.6
KP.103.7
KP.103.8
STA.311+66.00
STA.314+77.41
STA.314+77.80
STA.314+99.585
STA.314+46.63
STA.314+96.63
STA.314+72.30
STA.314+72.36
STA.314+79.96
STA.314+76.41
STA.314+68.41
STA.314+72.46
STA.314+75.50
STA.314+51.63
STA.314+46.63
STA.314+77.40
STA.315+10.00-STA.326+23.00
STA.315+46.63-(STA.326+23.00)
STA.315+21.00-STA.326+36.00
STA.315+46.63-STA.320+72.90)
STA.315+17.00-STA.317+00
STA.315+46.63-STA.316+72.90)
STA.316+30.70-(STA.317+29.30)
STA.314+85.00-STA.318+27.00)
STA.316+30.00
STA.315+10.00
STA.314+96.63
STA.314+99.00
STA.312+40.00
STA.312+46.00
STA.313+00.00
STA.313+05.00
STA.313+60.00
STA.313+60.00
STA.314+20.00
STA.314+26.00
STA.312+46.63
STA.314+46.63
STA.313+34.00
STA.313+63.50
STA.213+00
ENTRANCE-A2
FENCE-A2-376.20
FENCE-A2-360.60
FENCE-A2-386.80
(FENCE-A2-375.20)
Gr-A-E-279.90
Gr-A-E-61.90
Gr-A-E-498.00
Gr-A-E-378.00
Gr-8m-51.00
Gr-8B-2E-4.00
Gr-8B-2E-17.30
Gr-8B-2E-16.50
Gr-8B-1B(A)-20.60
Gr-8m-8-E-84.00
Grm-8-E-256.00
Grm-8-E-559.00
(Grm-8-E-559.00)
(Gc-A-E-498.00)
D-W-A2-5 (c.t.c 50)
D-W-A3-1
D-W-A4
D-Y-D2-2-1
D-Y-D-1
D-Y-18(c.t.c 50)
D-W-A3-
D-W-A2-5 (c.t.c 50)
D-Y-1
As-C-42.80
As-C-40.20
As-C-54.47
As-C-54.77
As-C-54.79
As-C-24.83
As-C-13.00
As-C-184.50
As-C-4.50
As-C-6.00
遮音壁-H=3-コンクリート壁-148.0
遮音壁-H=2-金属板-20.0
遮音壁-H=3-コンクリート板-64.0
遮音壁-H=2-金属板-47.0
遮音壁-H=3-コンクリート板-101.0
遮音壁-H KP.103,594ト板-12.0
非常開口部案内板
フタ板設置(B)-7枚
Fr-R4-Pov-(A)-916.0
Fr-R4-Pov-(A)
Fr-R4-4.00+80.00
Fr-R4-4.00+281.80
Fr-R4-4.00+238.50
Fr-R4-4.00+232.00
Fr-R4-4.00+95.20
Ds-U'-0.80-0.80-86.10
Ds-U'-0.30-0.30-2.20
Ds-U'-0.80-0.80-93.20
Ds-U'-0.30-0.30-4.04
Ds-U'-0.30-0.30-1.70
Ds-Pu-0.30-0.30(C)-25.00
Ds-Pu-0.30-0.30(C)-99.00
Ds-Pu-0.30-0.30(C)-88.00
Ds-Pu-0.30-0.30(A)-90.00
Ds-Pu-0.30-0.30(C)-129.10
Ds-Pu-0.30-0.30(C)-59.60
Ds-Pu-0.30-0.30(C)-94.44
Ds-Pu-0.30-0.30(C)-245.83
Ds-Pu-0.30-0.30(C)-109.37
Ds-Pu-0.30-0.30(B)-64.75
Ds-Pu-0.30-0.30(C)-24.15
Dv-Pu-0.18-0.18-12.60
Dv-Pu-0.24-0.24-11.80
Dv-Pu-0.24-0.24-12.10
Dv-Pu-0.24-0.24-12.05
Dv-Pu-0.24-0.24-9.63
Dv-Pu-0.24-0.24-9.02
Dv-Pu-0.24-0.24-8.45
Dv-Pu-0.24-0.24-13.00
Dc'-0.50-0.50-0.50
Dc-1.00-1.30-1.00
Dc-M-0.80-0.80-1.05
Dc-M-0.80-0.80-1.60
Dc-M-(A)
Dc'-M-(A)
Dc-M-174.08
Dc-M-116.70
Dc-M-96.70
Dc-Φ0.30-98.85
Dc-Φ0.30-118.30
Dc-Φ0.30-171.27
Dc-Φ0.30-5.90
Du-M-99.35
Du-M-8.00
Du-M-Φ0.15
Dui-M-P(W)Φ0.15
Dui-M
Di-L-6.00
Di-L-6.00(A)
Di-L-6.00-(A)
P(PC)Φ0.60(C)-5.00
P(PC)Φ1.20(B)-71.50
P(H)Φ0.30(D)-83.70
P(H)Φ0.40(120°)-14.55
P(H)Φ0.40(120°)-14.70
F-Φ0.40
Ap-R4-2.50+36.00
Ap-R4-2.50+35.00
Ap-R4-2.50+43.00
Rw-Obl(W)(0.362.06)-24.60
Rw-Obl(W)(0.362.06)-25.20
PCV-1.80
C-P(PC)-Φ1.00(A)-53.50
AGE-A1-21.00
Gr-A-E 8.00
Gr-A-E 9.00
Gc-A-E 9.00
Gc-A-E
Gr-8m-8-E-84.00
Gr-8B-2E-16.50
Gr-8B-1B(A)-20.60
Gr-8B-2E-17.30
Gr-8B-2E-4.00
Gr-8B-2E-17.00
Gr-8B-2E-4.00
Gr-8B-2E-4.00
Gr-8B-2E-4

東北縦貫自動車道弘前線
東北自動車道（宇都宮～矢板）

工種	管理用平面図		
名称	KP. 103. 830～KP. 104. 630 STA. 317+00～STA. 325+00	縮尺 1/1000	4/25

東日本高速道路（株）関東支社

摘整年月	摘要
第1回 2006年3月	
第2回 2009年5月	

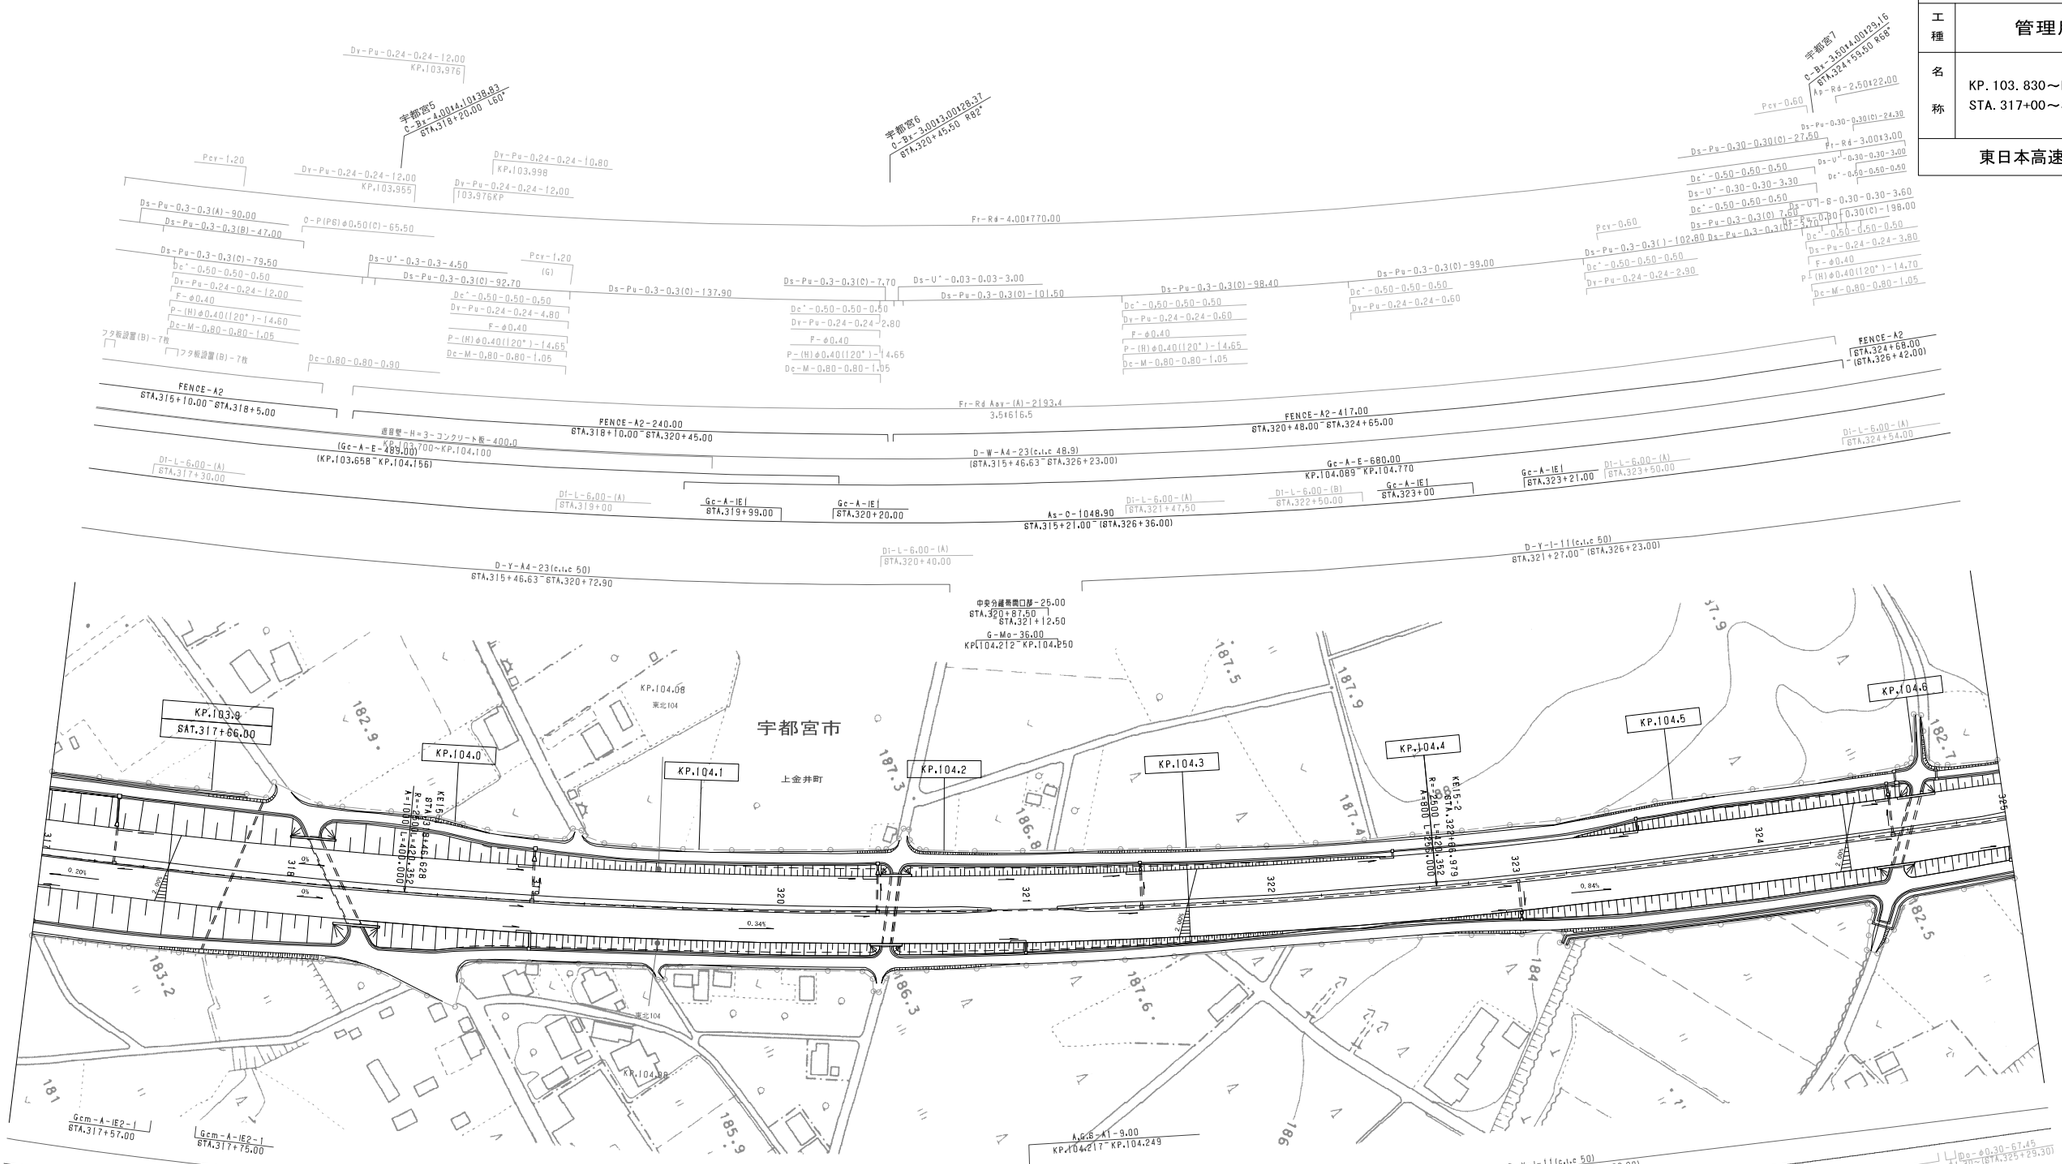

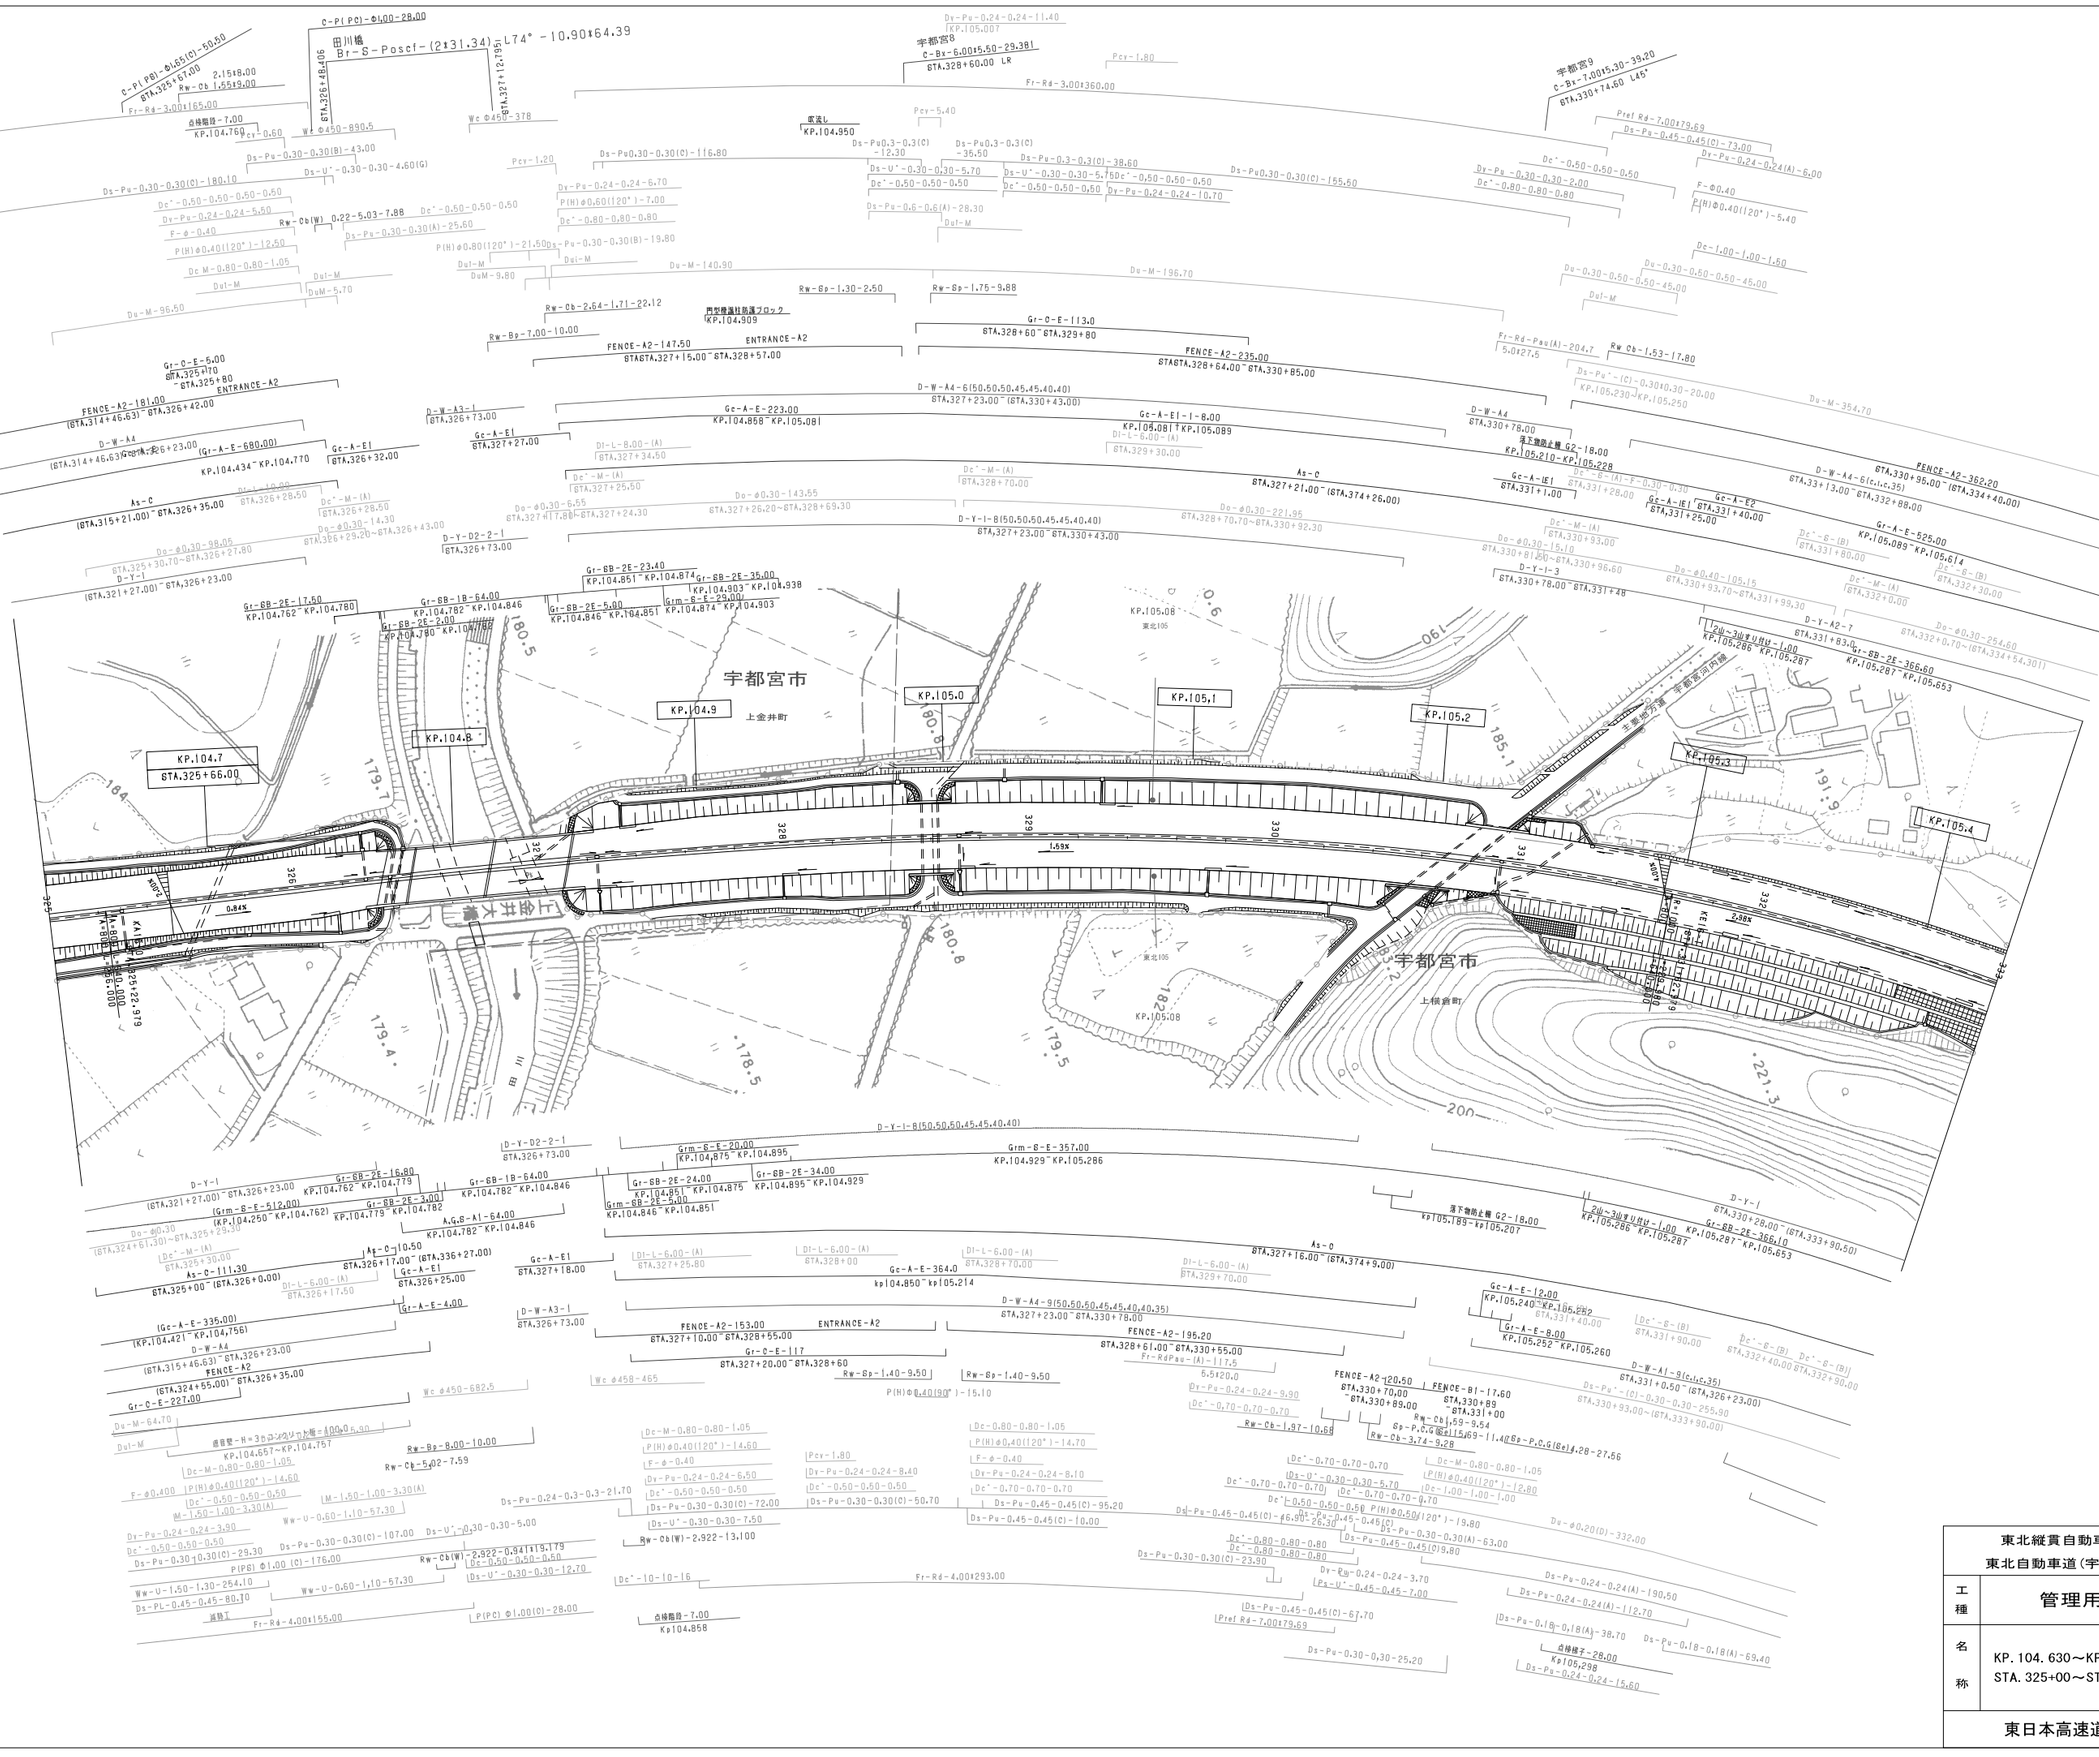
宇都宮市
上金井町
上横倉町
KP.104.7
KP.104.8
KP.104.9
KP.105.0
KP.105.1
KP.105.2
KP.105.3
KP.105.4
KP.105.06
KP.105.08
東北105
田川橋
Br-S-Posc1-(2*31.34)
L74°-10.90*64.39
宇都宮8
C-Bx-6.00*5.50-29.381
宇都宮9
C-Bx-7.00*5.30-39.20
合流
KP.104.950
FENCE-A2-147.50
ENTRANCE-A2
FENCE-A2-235.00
FENCE-A2-181.00
FENCE-A2-153.00
FENCE-A2-195.20
FENCE-A2-362.20
FENCE-A2-120.50
FENCE-B1-17.60
Gr-C-E-113.0
Gr-C-E-5.00
Gr-C-E-227.00
Gr-C-E-117
Gr-A-E-223.00
Gr-A-E-525.00
Gr-A-E-364.0
Gr-A-E-12.00
Gr-A-E-8.00
Gr-6B-2E-17.50
Gr-6B-1B-64.00
Gr-6B-2E-23.40
Gr-6B-2E-35.00
Gr-6B-2E-366.60
Grm-6-E-20.00
Grm-6-E-357.00
D-W-A4-6(50.50.50.45.45.40.40)
D-W-A4-9(50.50.50.45.45.40.40.35)
D-W-A4-6(c.c.c.35)
D-W-A4
D-W-A3-1
D-W-A1-9(c.c.c.35)
D-Y-1-8(50.50.50.45.45.40.40)
D-Y-1
D-Y-2-1
D-Y-A2-7
As-C
Dr-L-6.00-(A)
Dc'-M-(A)
Dc'-E-(B)
Dc'-E-(B)
Rw-Cb-1.53-17.80
Rw-Cb-1.97-10.68
Rw-Cb-3.74-9.28
Rw-Cb-5.02-7.59
Rw-Cb-2.922-13.100
Rw-Cb-2.922-9.941
Rw-Cb-2.64-1.71-22.12
Rw-Bp-7.00-10.00
Rw-Bp-1.30-2.50
Rw-Bp-1.75-9.88
Rw-Bp-1.40-9.50
Rw-Bp-8.00-10.00
Rw-Cb-1.59-9.54
Rw-Cb-1.53-17.80
Gs-P.C.G(E=115)69-11.40
Gs-P.C.G(E=115)69-11.40
Fr-Rd-4.00*293.00
Fr-Rd-4.00*155.00
Fr-Rd-3.00*360.00
Fr-Rd-Pau(A)-204.7
Fr-Rd-Pau-(A)-117.5
Pref Rd-7.00*79.69
Ds-Pu-0.30-0.30(C)-116.80
Ds-Pu-0.30-0.30(C)-155.60
Ds-Pu-0.30-0.30(B)-43.00
Ds-Pu-0.30-0.30(C)-180.10
Ds-Pu-0.30-0.30(A)-25.60
Ds-Pu-0.30-0.30(B)-19.80
Ds-Pu-0.3-0.3(C)-12.30
Ds-Pu-0.3-0.3(C)-35.50
Ds-Pu-0.3-0.3(C)-38.60
Ds-Pu-0.6-0.6(A)-28.30
Ds-Pu-0.24-0.24-6.70
Ds-Pu-0.24-0.24-5.50
Ds-Pu-0.24-0.24-10.70
Ds-Pu-0.24-0.24-11.40
Ds-Pu-0.24-0.24-9.90
Ds-Pu-0.24-0.24-8.40
Ds-Pu-0.24-0.24-8.10
Ds-Pu-0.24-0.3-0.3-21.70
Ds-Pu-0.24-0.24-3.30
Ds-Pu-0.24-0.24(A)-190.50
Ds-Pu-0.24-0.24(A)-112.70
Ds-Pu-0.24-0.24(A)-15.60
Ds-Pu-0.30-0.30(C)-72.00
Ds-Pu-0.30-0.30(C)-107.00
Ds-Pu-0.30-0.30(C)-176.00
Ds-Pu-0.30-0.30(C)-50.70
Ds-Pu-0.30-0.30(C)-23.90
Ds-Pu-0.30-0.30-25.20
Ds-Pu-0.45-0.45(C)-95.20
Ds-Pu-0.45-0.45(C)-10.00
Ds-Pu-0.45-0.45(C)-46.90
Ds-Pu-0.45-0.45(C)-26.30
Ds-Pu-0.45-0.45(C)-67.70
Ds-Pu-0.45-0.45(C)
Ds-Pu-0.45-0.45-7.00
Ds-Pu-0.45-0.45(A)-63.00
Ds-Pu-0.45-0.45(A)9.80
Ds-Pu-0.45-0.45-80.10
Ds-Pu-0.18-0.18(A)-38.70
Ds-Pu-0.18-0.18(A)-69.40
Ds-Pu-0.3-0.3(C)-38.60
Ds-Pu-0.45-0.45(C)-73.00
Ds-Pu-0.30-0.30-2.00
Ds-Pu-0.30-0.50-0.50-45.00
Ds-Pu-0.30-0.50-0.50-45.00
Ds-Pu-0.24-0.24(A)-6.00
Ds-Pu-(C)-0.30-0.30-255.90
Ds-Pu-(C)-0.30-0.30-20.00
Ds-U'-0.30-0.30-4.60(G)
Ds-U'-0.30-0.30-5.70
Ds-U'-0.30-0.30-5.70
Ds-U'-0.30-0.30-12.70
Ds-U'-0.30-0.30-5.00
Ww-U-0.60-1.10-57.30
Ww-U-1.50-1.30-254.10
Ww-U-0.60-1.10-57.30
Ww-U-1.50-1.00-3.30(A)
Ww-U-1.50-1.00-3.30(A)
Dc'-0.50-0.50-0.50
Dc'-0.80-0.80-0.80
Dc'-0.70-0.70-0.70
Dc'-1.00-1.00-1.50
Dc'-10-10-16
Dc M-0.80-0.80-1.05
Dc-M-0.80-0.80-1.05
Dc-M-0.80-0.80-1.05
Dc-M-1.50-1.00-3.30(A)
Dc-M-1.50-1.00-3.30(A)
Dc'-M-(A)
Dc'-E-(B)
Dc'-E-(B)
Dc'-E-(A)-F-0.30-0.30
Dc'-E-(B)
Dc'-M-(A)
Dc'-M-(A)
Dc'-M-(A

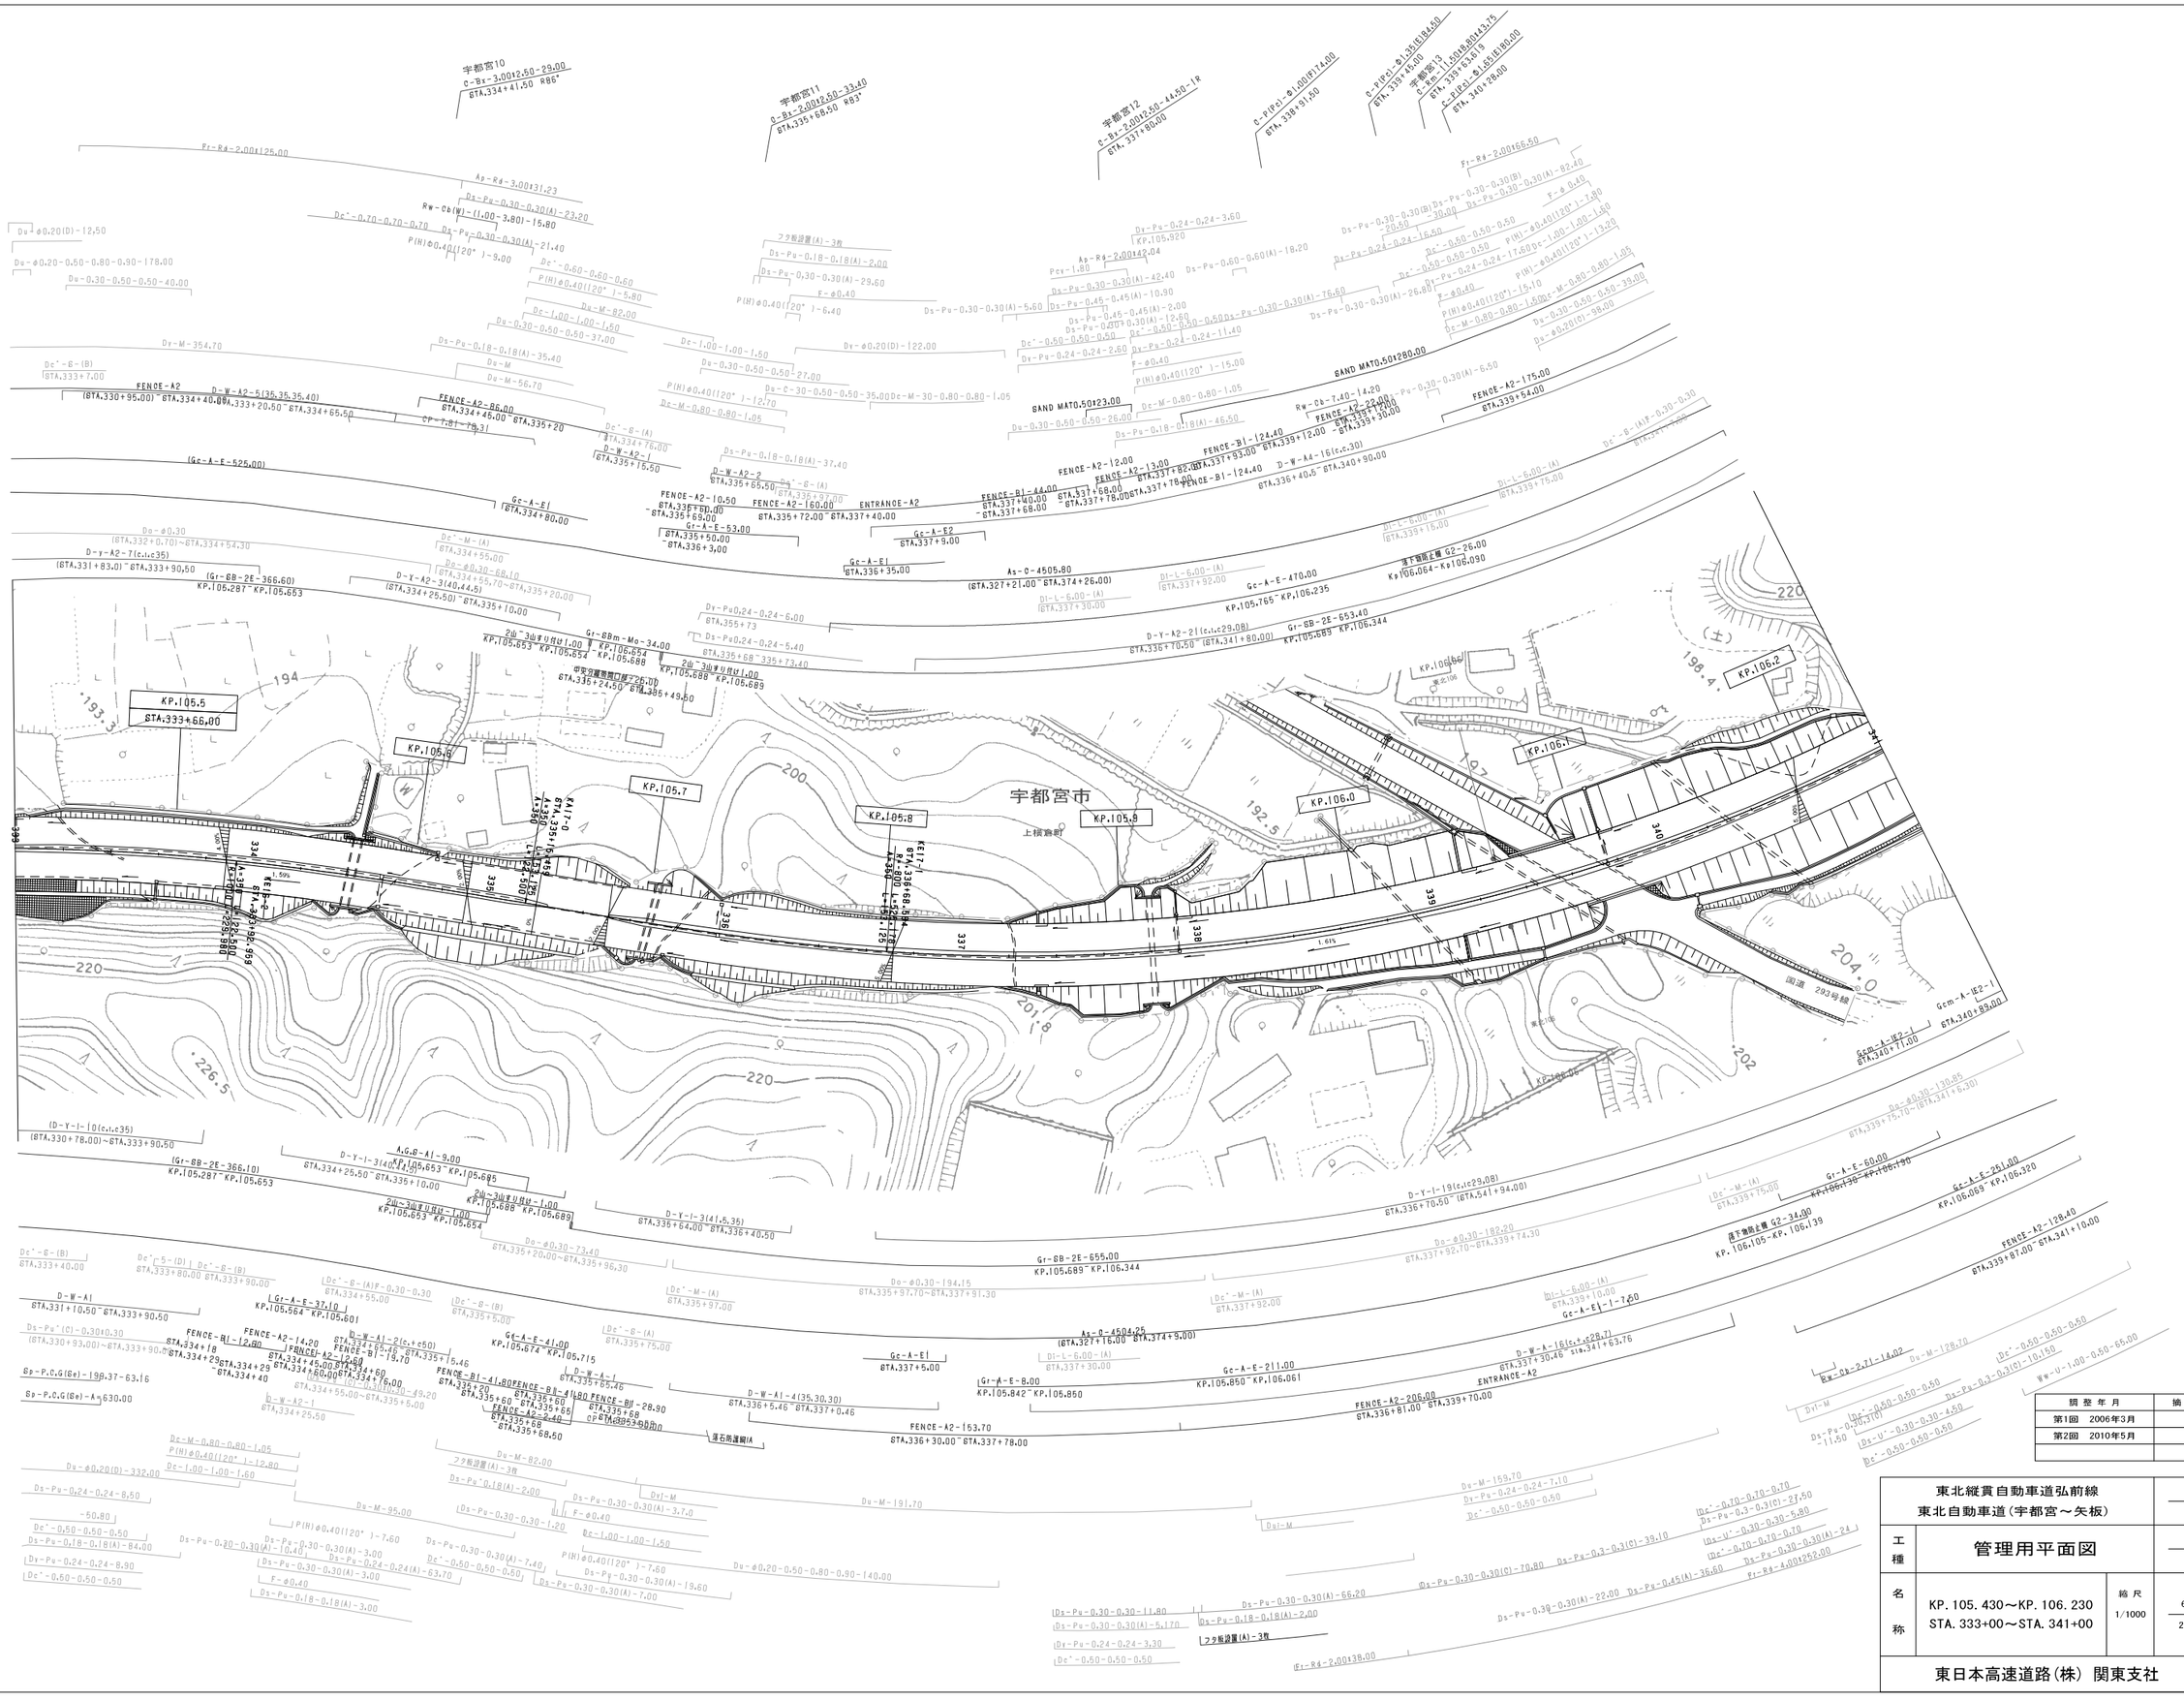
宇都宮10
C-Bx-3.00#2.50-29.00
STA.334+41.50 R86°
宇都宮11
C-Bx-2.00#2.50-33.40
STA.335+68.50 R83°
宇都宮12
C-Bx-2.00#2.50-44.50-1R
STA.337+80.00
C-P(P2)-φ1.00(H)T4.00
STA.338+91.60
C-P(P2)-φ1.35(E)84.00
STA.339+45.00
宇都宮13
C-Km-1.50(0.80)#3.375
STA.339+63.61
C-P(P2)-φ1.35(E)80.00
STA.340+28.00
KP.105.5
STA.333+66.00
KP.105.6
KP.105.7
KP.105.8
KP.105.9
KP.106.0
KP.106.1
KP.106.2
宇都宮市
上横倉町
国道 293号線
(土)
194
193.3
200
192.5
198.4
220
226.5
201.8
204.0
202
Gr-SB-2E-366.60
KP.105.287~KP.105.653
Gr-SB-2E-655.00
KP.105.689~KP.106.344
Gr-SB-2E-653.40
KP.105.689~KP.106.344
Gr-A-E-470.00
KP.105.765~KP.106.235
Gr-A-E-60.00
KP.106.130~KP.106.190
Gc-A-E-251.00
KP.106.069~KP.106.320
Gc-A-E-211.00
KP.105.850~KP.106.061
Gc-A-E-8.00
KP.105.842~KP.105.850
Gc-A-E-41.00
KP.105.674~KP.105.715
Gc-A-E-37.10
KP.105.564~KP.105.601
FENCE-A2-206.00
STA.336+81.00~STA.339+70.00
FENCE-A2-175.00
STA.339+54.00
FENCE-A2-153.70
STA.336+30.00~STA.337+78.00
FENCE-A2-129.40
STA.339+87.00~STA.341+10.00
ENTRANCE-A2
遮下横断工種 G2-34.00
KP.106.105~KP.106.139
遮下横断工種 G2-26.00
KP.106.064~KP.106.090
SAND MAT0.50#280.00
SAND MAT0.50#23.00
As-O-4504.25
(STA.327+16.00~STA.374+9.00)
D-W-A4-16(c.c.30)
STA.336+40.5~STA.340+90.00
D-Y-I-19(c.c29.08)
STA.336+70.50~STA.341+94.00
D-Y-I-3(41.5.35)
STA.336+64.00~STA.336+40.50
D-Y-I-3(40.44.5)
KP.105.653~KP.105.685
D-Y-I-10(c.c.35)
(STA.330+78.00)~STA.333+90.50
D-Y-A2-7(c.c.35)
(STA.331+83.0)~STA.333+90.50
D-Y-A2-3(40.44.5)
(STA.334+25.50)~STA.335+10.00
D-Y-A2-2(c.c29.08)
STA.336+70.50~STA.341+80.00
D-W-A1
STA.331+10.50~STA.333+90.50
D-W-A1-2(c.c50)
STA.334+65.46~STA.335+15.46
D-W-A1-4(35.30.30)
STA.336+5.46~STA.337+0.46
D-W-A2-1
STA.334+25.50
D-W-A2-2
STA.335+65.50
FENCE-A2-10.50
STA.335+59.00~STA.335+69.00
FENCE-A2-160.00
STA.335+72.00~STA.337+40.00
FENCE-A2-86.00
STA.334+46.00~STA.335+20
FENCE-A2-12.00
FENCE-A2-13.00
FENCE-A2-22.00
FENCE-A2-14.20
FENCE-A2-12.60
FENCE-B1-44.00
STA.337+40.00~STA.337+68.00
FENCE-B1-124.40
STA.337+82.00~STA.339+12.00
FENCE-B1-12.00
FENCE-B1-19.70
FENCE-B1-41.80
FENCE-B1-28.90
FENCE-B1-124.40
STA.337+78.00~STA.337+93.00
ENTRANCE-A2
STA.339+12.00~STA.339+30.00
Dc'-0.50-0.50-0.50
Dc'-0.70-0.70-0.70
Dc'-1.00-1.00-1.50
Dc'-M-(A)
Dc'-M-(B)
Dc'-E-(A)
Dc'-E-(B)
Dc'-E-(A)F-0.30-0.30
Dc'-5-(D)
Dc-M-0.80-0.80-1.05
Dc-M-159.70
Dc-M-82.00
Dc-M-95.00
Dc-M-191.70
Dc-M-126.70
Dc-M-50.80
Dc-C-30-0.50-0.50-35.00
Dc-M-30-0.80-0.80-1.05
Dc-M-56.70
Dc-M-354.70
Dc-M-0.80-0.80-1.05
Dc-M-0.80-0.80-1.60

宇都宮市
上横倉町
上河内町
高松
KP.106.3
STA.341+66.00
KP.106.4
KP.106.5
KP.106.6
KP.106.7
KP.106.8
KP.106.9
KP.107.0
KP.106.768
KP.106.697~106.698
KP.106.698~107.697
KP.106.710~KP.107.107
KP.106.428~KP.106.500
KP.105.689~KP.106.344
KP.106.344~KP.106.345
KP.106.345~KP.106.697
KP.106.712
KP.106.699~KP.106.712
STA.345+80
IO前 L=3102.459
宇都宮 14
宇都宮 15
C-P(PB)-φ1.50(120°)-54.30
STA.345+93
C-Bx-3.00×3.00×38.506
STA.346+20 LR
C-P(PB)-φ-1.00(120°)-46.586
STA.347+00
C-P(W)-φ-1.00(D)-31.50
STA.343+20 矢ヶ沢橋
Dx-(W)-Post6t-3.00×139.80
STA.343+53 (LR)
C-Bx-2.00×2.00×65.404 RB9° 30
STA.348+99
Rw-Gs(W)-U1.40~1.10×14.00
Rw-Gs(W)-U1.40~30.80×14.70
Fr-Rd 2.00×165.00
Fr-Rd 2.00×14.00
FENCE-A2
(STA.339+54.000~W-A1-5~(c.t.c 30)
STA.341+20.00~STA.342+40
FENCE-B1-62.60
STA.342+90.00~STA.343+53.00
FENCE-B1-6.0
STA.343+52.00
FENCE-B1-52.00
STA.345+32.00
STA.345+77.00
FENCE-A2-44.50
STA.345+77.00
~STA.346+18
FENCE-A2-148.90
STA.346+24.00~STA.347+60.00
ENTRANCE-A2
STA.345+29.00~STA.347+14.00
FENCE-A2
STA.348+65.00~(STA.349+25.00)
FENCE-A2-313.90
STA.346+20.00~(STA.349+25.00)
ENTRANCE-A2
STA.346+00~STA.346+18
FENCE-B1-169.60
STA.344+30~STA.346+00
FENCE-B1
FENCE-A2-2.40
FENCE-A2-7.60
FENCE-B1-5.30
STA.343+63.00 STA.343+54.00
STA.353+54.00 STA.343+60.00
FENCE-B1-107.10
STA.341+10.00~STA.342+00
D-W-A1-4
STA.343+50~STA.344+90
D-W-A1-5
STA.343+93.76 STA.345+63.76
D-W-A1-3
STA.341+93.76~STA.342+58.76
D-W-A2-2
STA.342+75
~STA.343+10
D-W-A2-2
STA.342+98.76~STA.343+43.75
D-W-A1-16
(STA.337+30.64)~STA.341+63.76
D-W-A1-4
STA.347+44.0 STA.348+34.0
D-W-A1-4 (c.t.c 30)
STA.345+94.0~(STA.349+24.0)
D-W-A1-4 (c.t.c 29.6)
STA.345+94.0~(STA.349+24.0)
D-W-A7-(c.t.c 30)
STA.345+29.00~STA.347+14.00
Gr-A-E-197.00
STA.345+50.00~STA.347+47.00
Gr-A-E-100.50
STA.348+70.00~(STA.349+70.50)
Gr-A-E-13.00
STA.341+00~STA.341+13.00
Gr-A-E-36.50
STA.343+10.00~STA.343+46.00
Gr-A-E1-18.00
STA.343+64.00~STA.343+68.00
Gr-A-E-4.50
STA.343+64.00~STA.343+68.00
Gr-A-E
STA.341+15.00
Gr-A-E1
STA.341+3.00
Gr-A-E1
STA.341+85.00
Gr-A-E-72.00
KP.106.428~KP.106.500
Gr-A-E
STA.345+80.50
Gr-A-E-16.00
KP.106.699~KP.106.712
Gr-A-E-397.0
KP.106.710~KP.107.107
Gr-BB-2E-655.00
KP.105.689~KP.106.344
Gr-BB-2E-999.20
KP.106.698~107.697
Gr-BB-2E-999.80
KP.106.698~107.697
D-Y-D1
(STA.336+70.50)~STA.341+94.00
D-Y-D1
(STA.336+70.50)~STA.341+94.00
D-Y-I-9
STA.342+24.00~STA.345+63.70
D-Y-I-14 (c.t.c 29.7)
STA.345+94.0 (STA.349+84.0)
D-Y-A2-15 (C.T.C 29.7)
STA.345+64.00~STA.349+84.00
D-Y-(135.40.45.50.50.45.40)
STA.342+24.00~STA.345+28.76
Gcm-A-E2-2
STA.342+1.00
Gcm-A-E2-2
STA.346+16.00
Gcm-E-E-352.00
KP.106.345~KP.106.697
2山~3山すり付け-1.00
KP.106.344~KP.106.345
2山~3山すり付け-1.00
KP.106.697~KP.106.698
1.2山~3山すり付け-1.00
KP.106.697~106.698
Ds-Pu-0.30-0.30(A)-75.80
Dy-Pu-0.24-0.24-6.40
Ds-Pu-0.24-0.24(A)-170.90
Ds-Pu-0.30-0.30(A)-7.20
Du-φ0.20(D)-197
Dc'-0.50-0.50-0.50
Ds-Pu-0.18-0.18-30.00
STA.342+80~STA.343+10
フタ板設置(C)-6枚
Ds-Pu-0.24-0.24(A)-90.50
Ds-Pu-0.30-0.30(A)-27.10
Dc'-0.50-0.50-0.50
Ds-Pu-0.24-0.24(A)-98.90
Du-φ20(D)-231.00
Du-φ20(D)-24.50
Ds-Pu-0.30-0.30(A)-39.40
Ds-Pu-0.30-0.30(B)-39.30
Ds-U'-0.30-0.30-16.90
P(H)-φ0.40(120°)-4.50
Ds-Pu-0.30-0.30(A)-92.10
Ds-Pu-0.30-0.30(B)-34.40
Du-φ0.20(D)-24.50
Du-M
Dc'-0.50-0.50-0.50
Dy-Pu-0.24-0.24-0.30
Du-0.30-0.50-0.50-(B)-98.00
Dc-1.00-1.00-1.60
Du-M-(A)-197.35
Ds-Pu'-0.30 0.30(B)-2.00
Ds-Pu'-0.30 0.30(A)-12.50
Ds-Pu-0.30-0.30(A)-9.80
Ds-Pu-0.30-0.30(A)-32.00
Du-φ0.20-0.50-0.80-0.80-50.00
Dc'-0.50-0.50-0.50
P(H)-φ0.40(120°)-97.00
Dc-M-0.80-0.80-110.00
Dw1-M-φ0.15
Ds-Pu-0.30-0.30(A)-40.00
Ds-Pu-0.24-0.24(A)-112.80
Ds-Pu-0.30-0.30(A)-73.90
P(H)-φ0.40(120°)-1.10.80
Dc-1.00-1.00-1.57
Dc'-0.60-0.60-0.60
Ds-Pu-0.30-0.30(B)-14.00
Ds-M-(A)-156.70
Ds-Pu-0.30-0.30(A)-30.00
Ds-Pu-0.30-0.30(A)-30.00
Ds-Pu-0.30-0.30(A)-30.00

東北縦貫自動車道弘前線 東北自動車道（宇都宮～矢板）			——
工種	管理用平面図		——
名称	KP. 107. 030～KP. 107. 830 STA. 349+00～STA. 357+00	縮尺 1/1000	8 25
東日本高速道路（株）関東支社			

調整年月	摘要
第1回　2006年3月	
第2回　2010年5月	

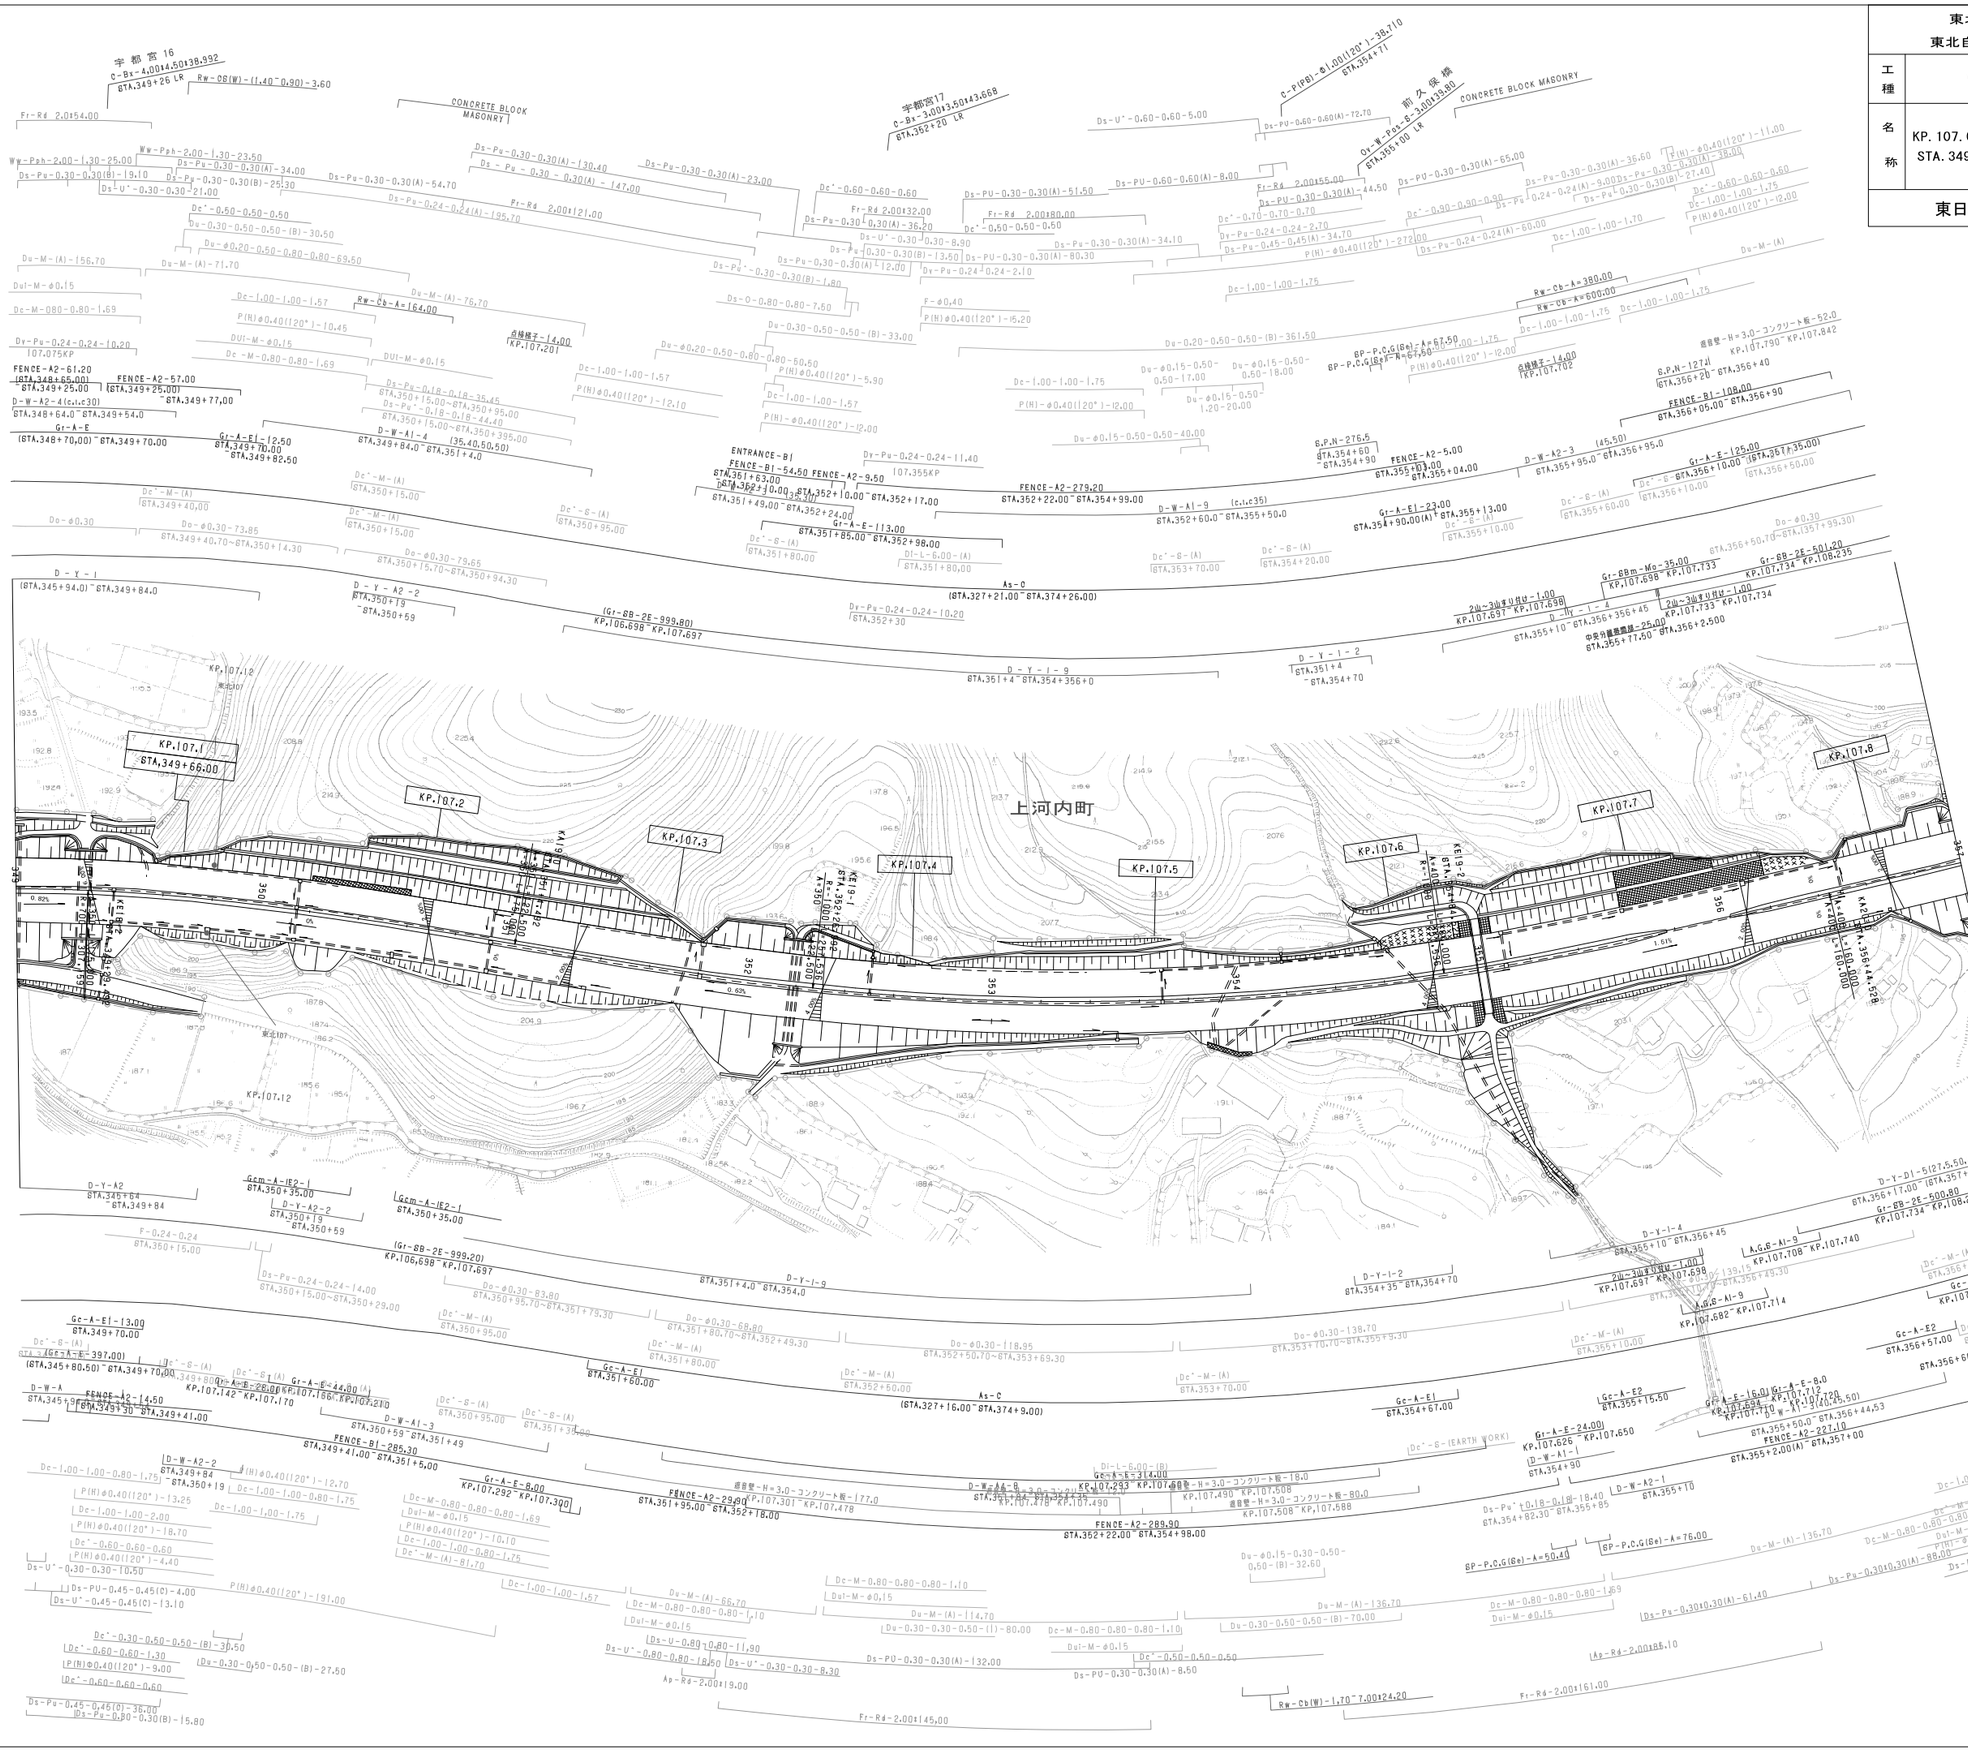
上河内町
KP.107.1
KP.107.2
KP.107.3
KP.107.4
KP.107.5
KP.107.6
KP.107.7
KP.107.8
KP.107.12
宇都宮16
宇都宮17
都久保橋
CONCRETE BLOCK MASONRY
FENCE-A2-61.20
FENCE-A2-57.00
FENCE-A2-279.20
FENCE-A2-289.90
FENCE-A2-227.10
FENCE-B1-54.50
FENCE-B1-108.00
FENCE-B1-285.30
Rw-Cb-A=164.00
Rw-Cb-A=380.00
Rw-Cb-A=600.00
As-C
Gr-A-E
Gr-A-E1-12.50
Gr-A-E1-13.00
Gr-A-E1-23.00
Gr-A-E1-125.00
Gr-A-E2
Gr-BB-2E-999.80
Gr-BB-2E-500.80
Gr-BBm-Mo-35.00
D-W-A1-4
D-W-A1-9
D-W-A2-3
D-W-A2-4
D-Y-1
D-Y-A2-2
D-Y-1-9
D-Y-1-4
D-Y-1-2
D-Y-A2
D-W-A
D-W-A1-3
D-W-A2-2
D-W-A2-1
D-W-A1-1
Gcm-A-1E2-1
Gc-A-E1
Gc-A-E2
Gc-A-E-278.00
Gc-A-E-227.10
Gr-A-E2-8.00
Gr-A-E-8.00
Gr-A-E-24.00
Gr-A-E-44.00
Gr-A-E-397.00
2W-3W車線幅員-1.00
A.G.B-A1-9
A.G.B-A1-14
BP-P.C.G(Ge)-A=67.50
BP-P.C.G(Ge)-A=64.60
BP-P.C.G(Ge)-A=50.40
BP-P.C.G(Ge)-A=76.00
G.P.N-276.5
G.P.N-127.4
G.P.N-127.1
G.P.N-127.0
G.P.N-127.2
G.P.N-127.3
G.P.N-127.5
G.P.N-127.6
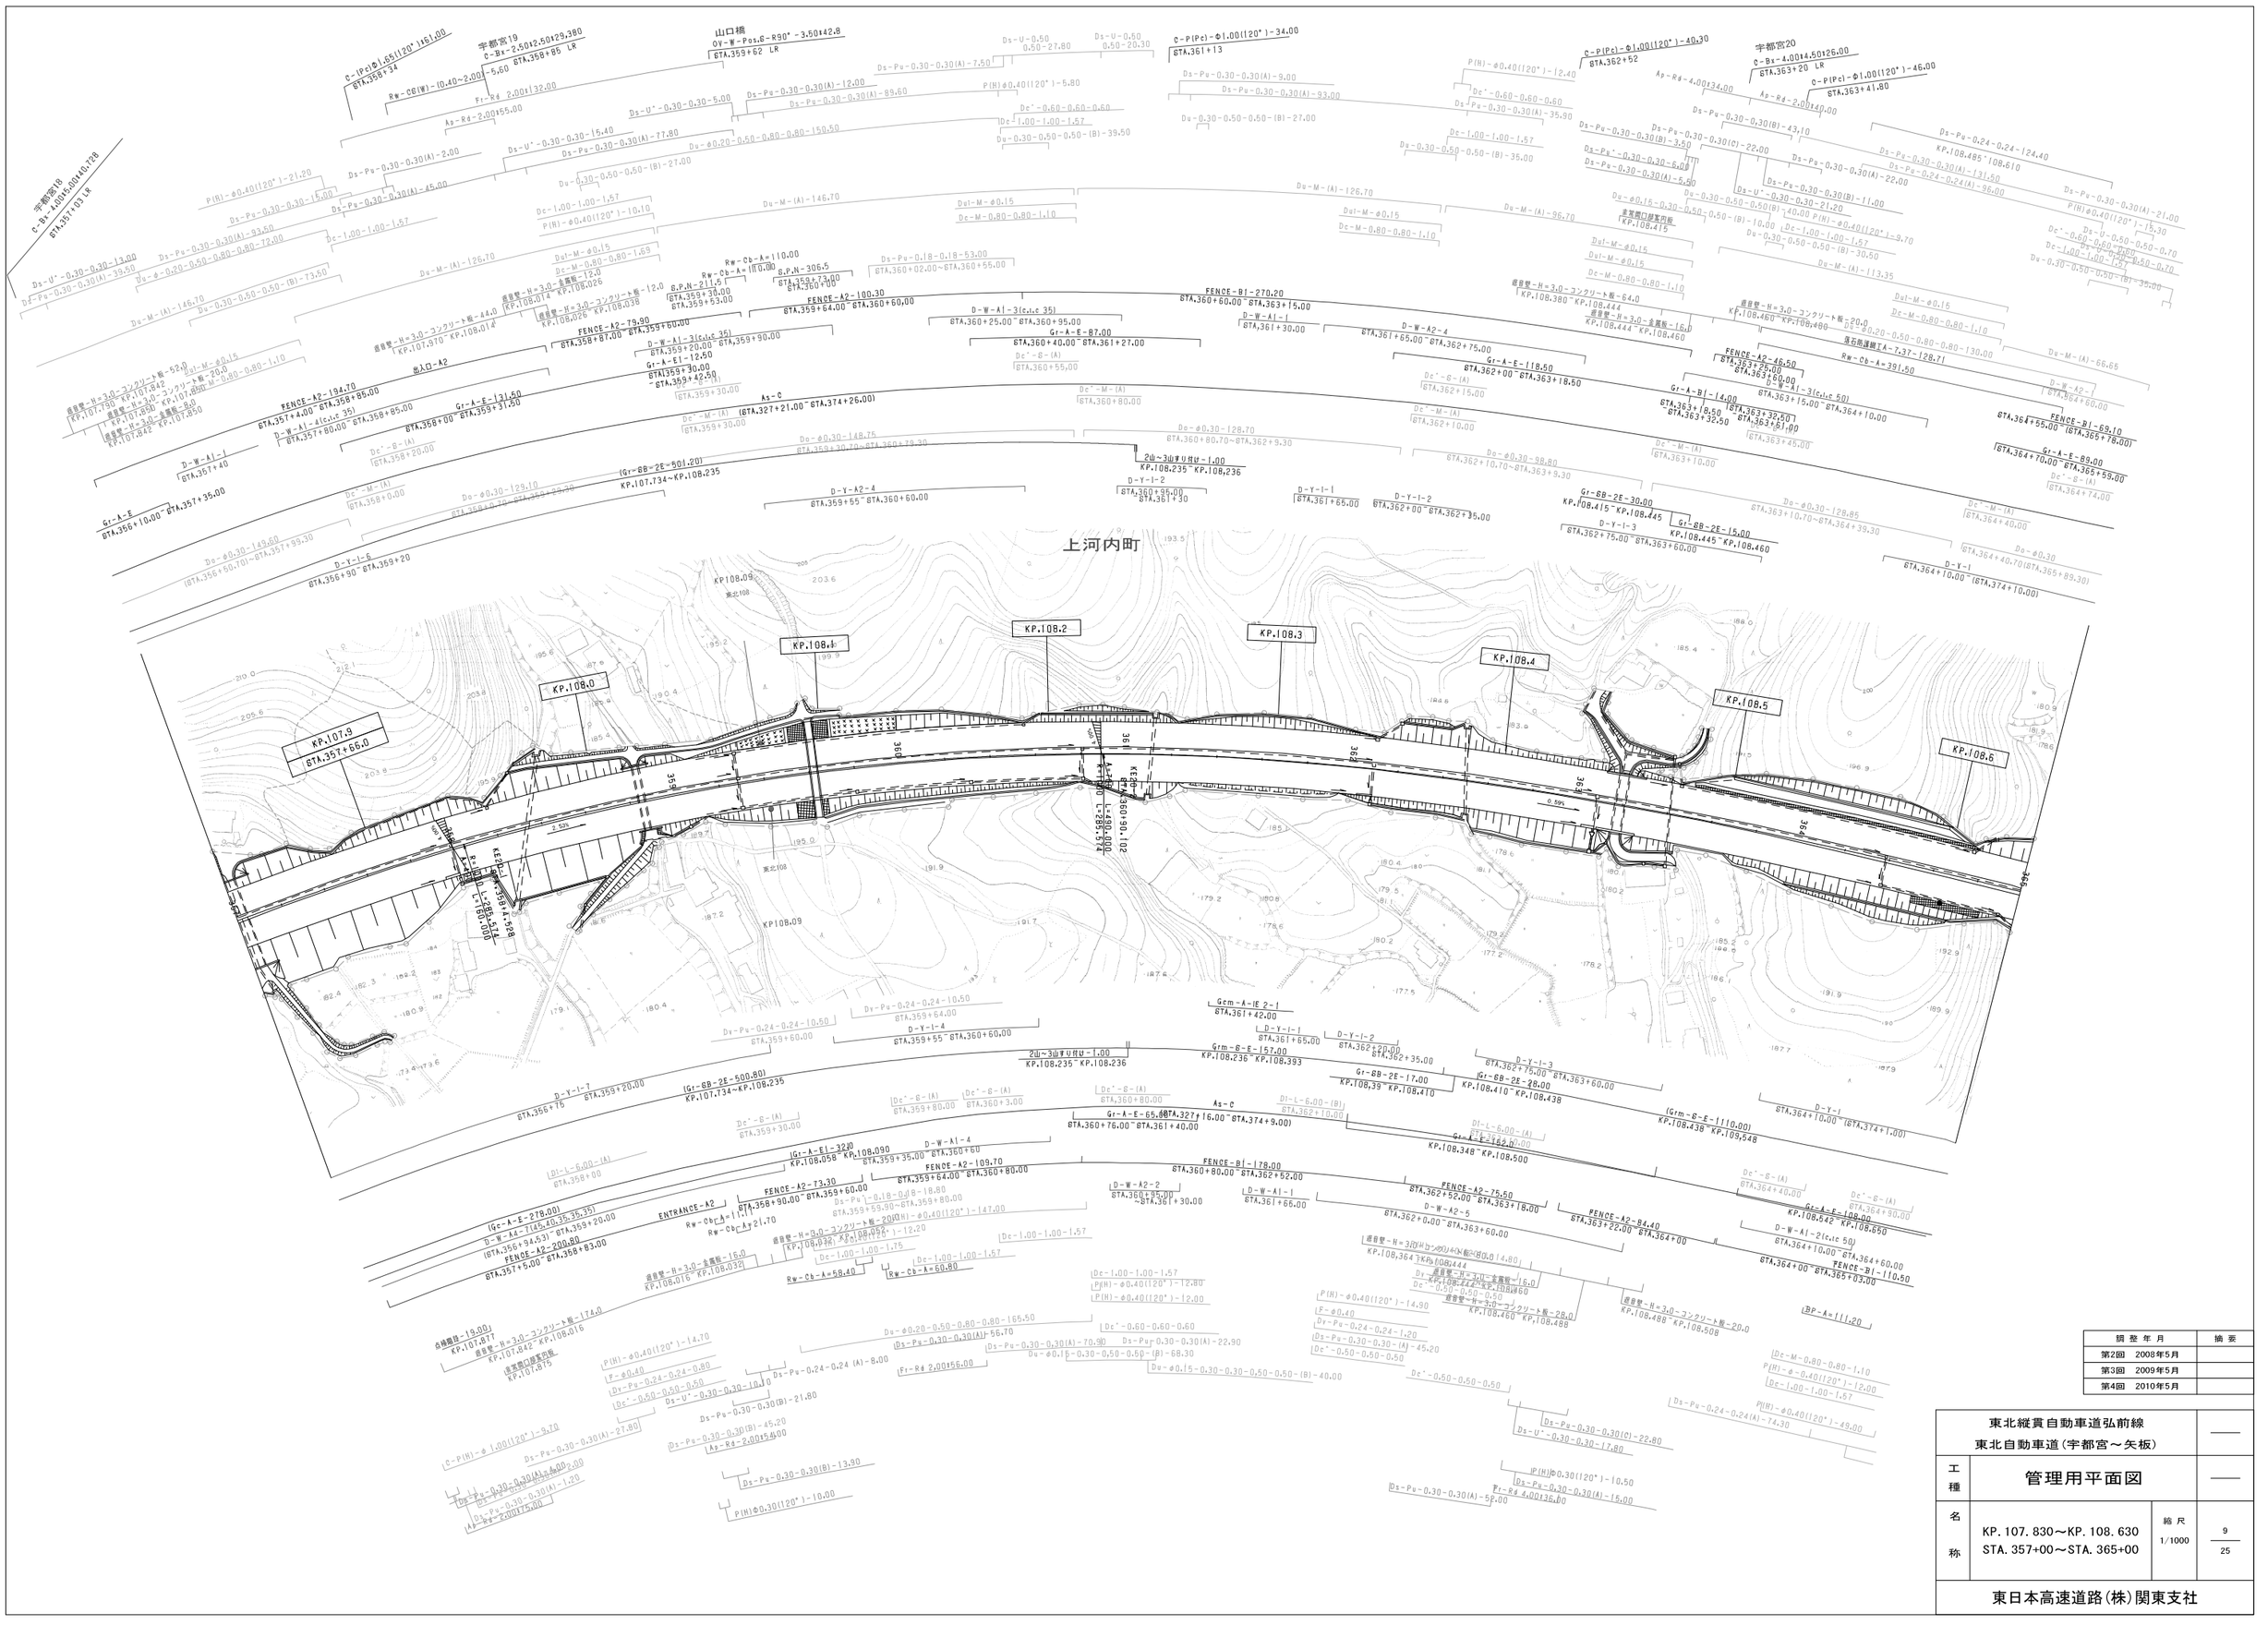
上河内町
KP.108.0
KP.108.1
KP.108.2
KP.108.3
KP.108.4
KP.108.5
KP.108.6
KP.107.9
STA.357+66.0
KP108.09
KEEP
KEEP
KEEP

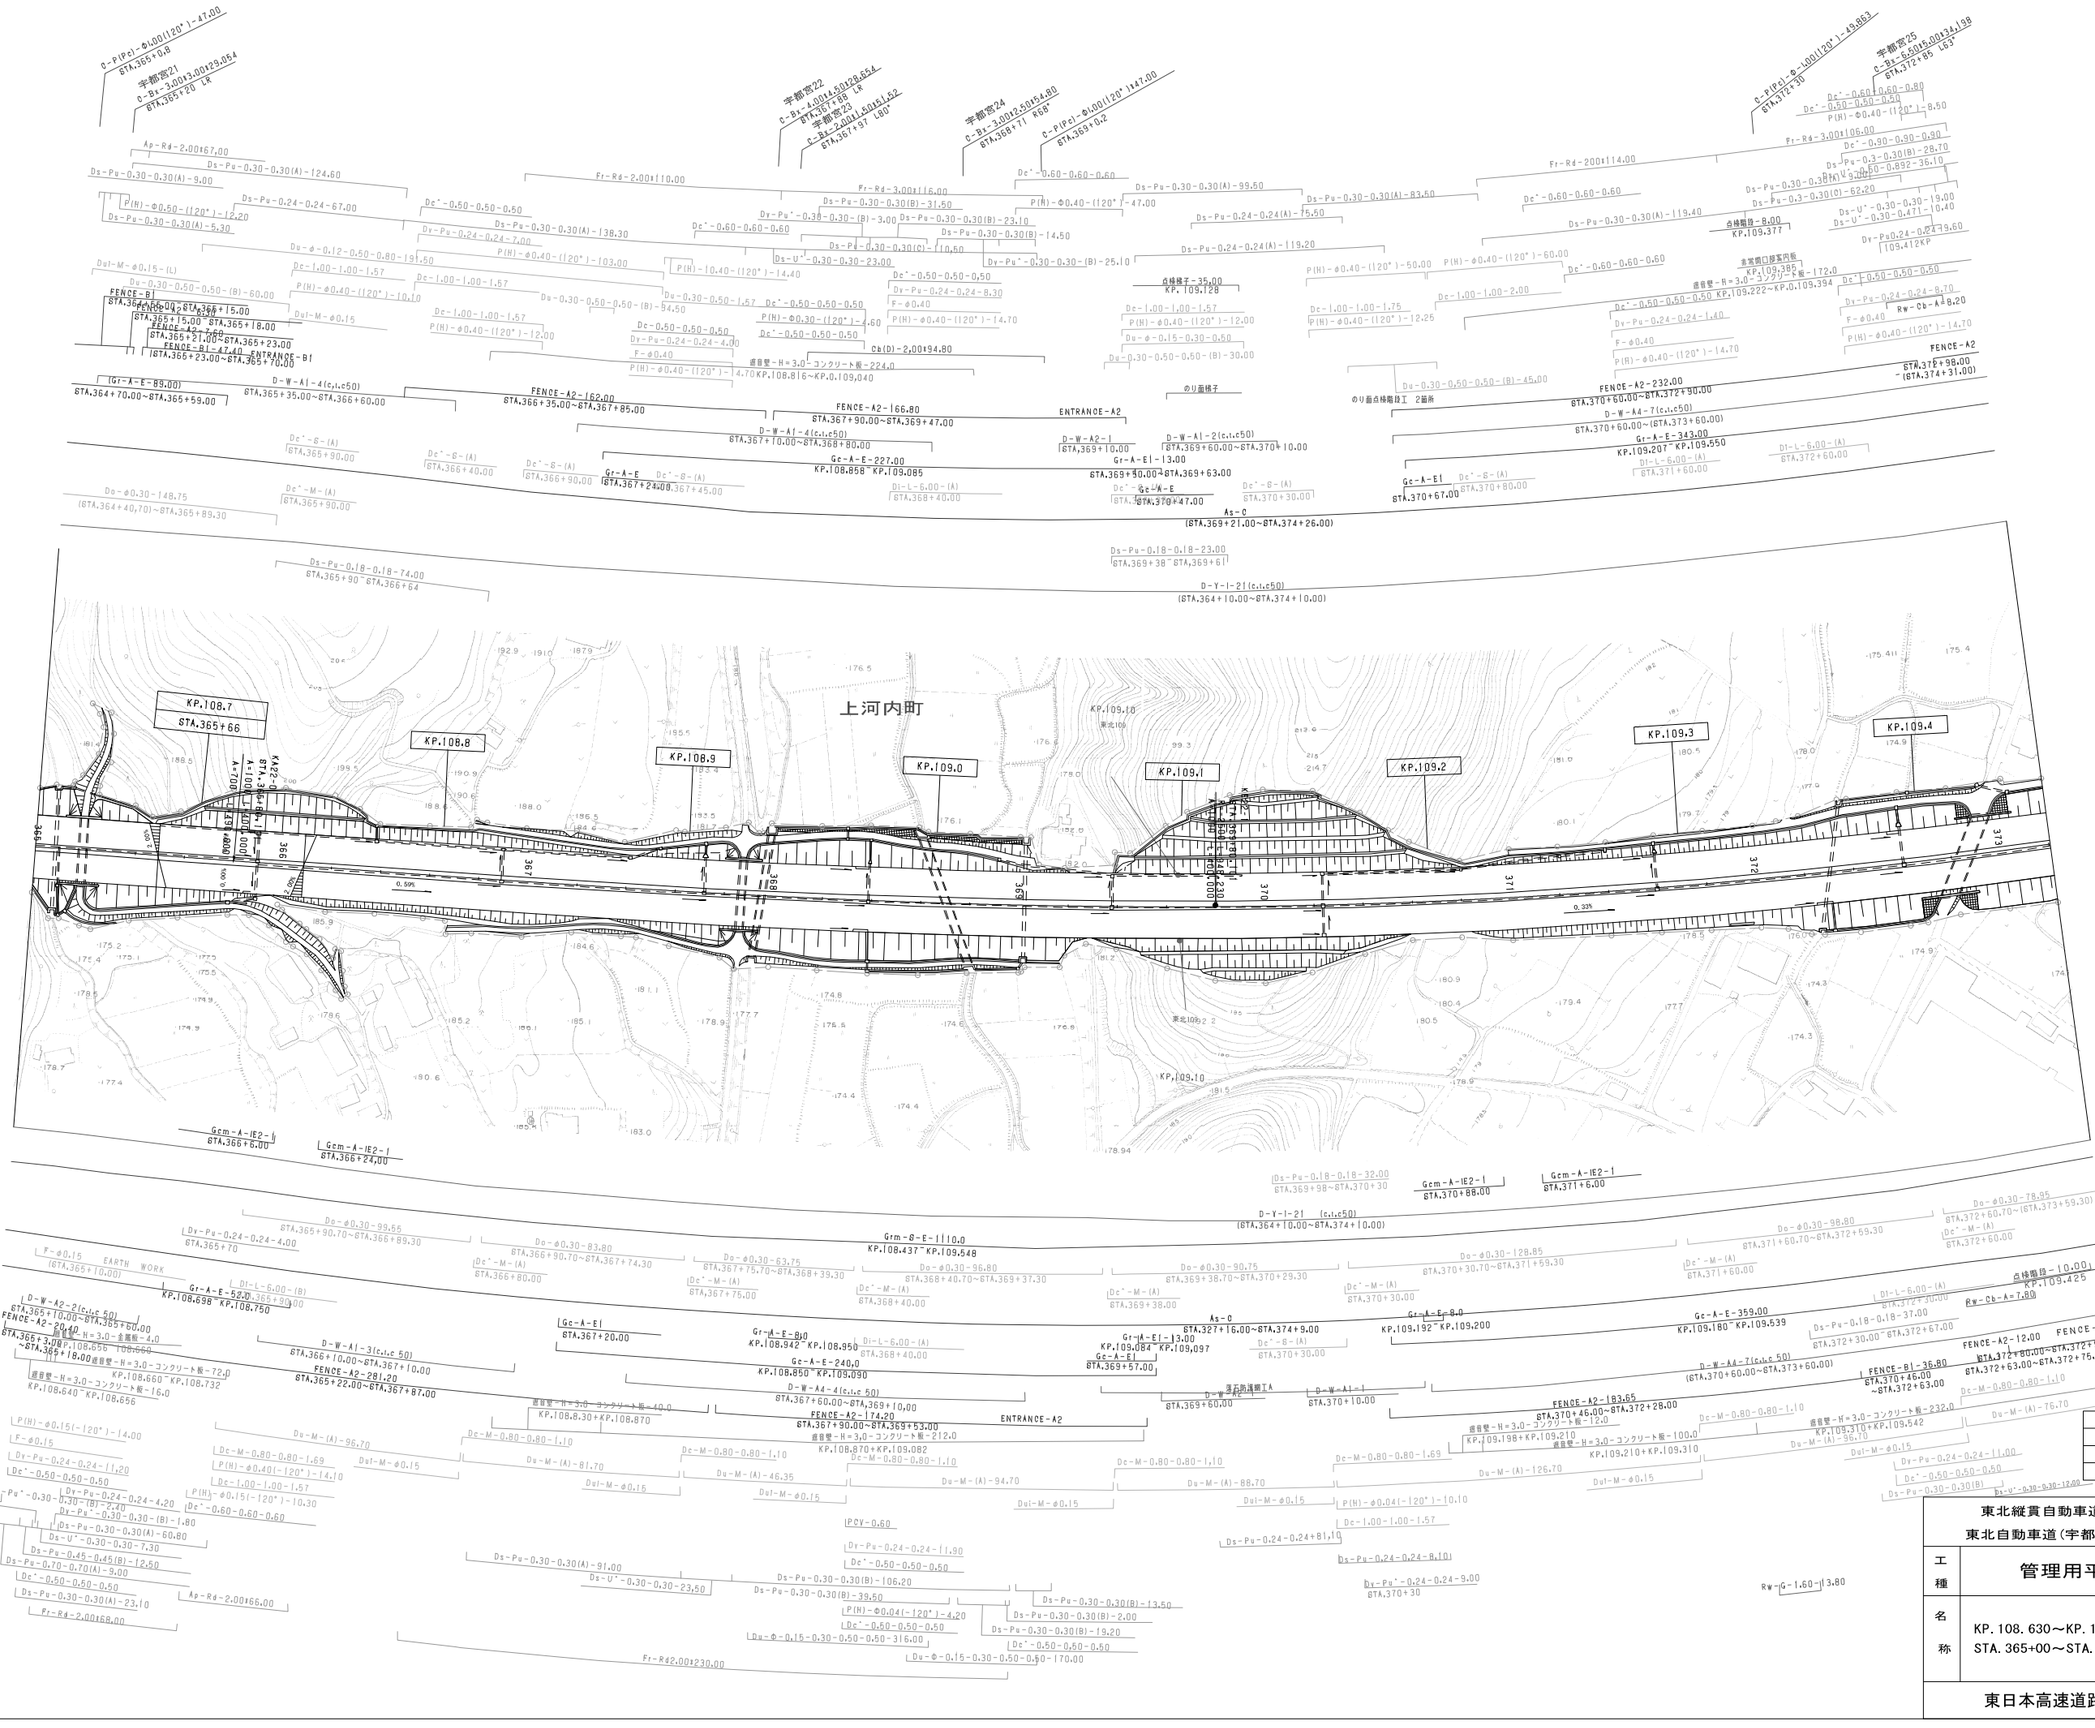

調整年月	摘要
第1回 2006年3月	
第2回 2009年5月	

東北縦貫自動車道弘前線
東北自動車道（宇都宮～矢板）

工種：管理用平面図

名称：KP. 108. 630～KP. 109. 450
STA. 365+00～STA. 373+20

縮尺：1/1000

10/25

東日本高速道路（株）関東支社

調整年月	摘要
第1回 2006年3月	
第2回 2008年5月	
第3回 2009年5月	

東北縦貫自動車道弘前線
東北自動車道（宇都宮～矢板）

工種：管理用平面図

名称：KP. 109. 450～KP. 110. 230
STA. 373+20～STA. 381+00

縮尺：1/1000

11/25

東日本高速道路（株）関東支社

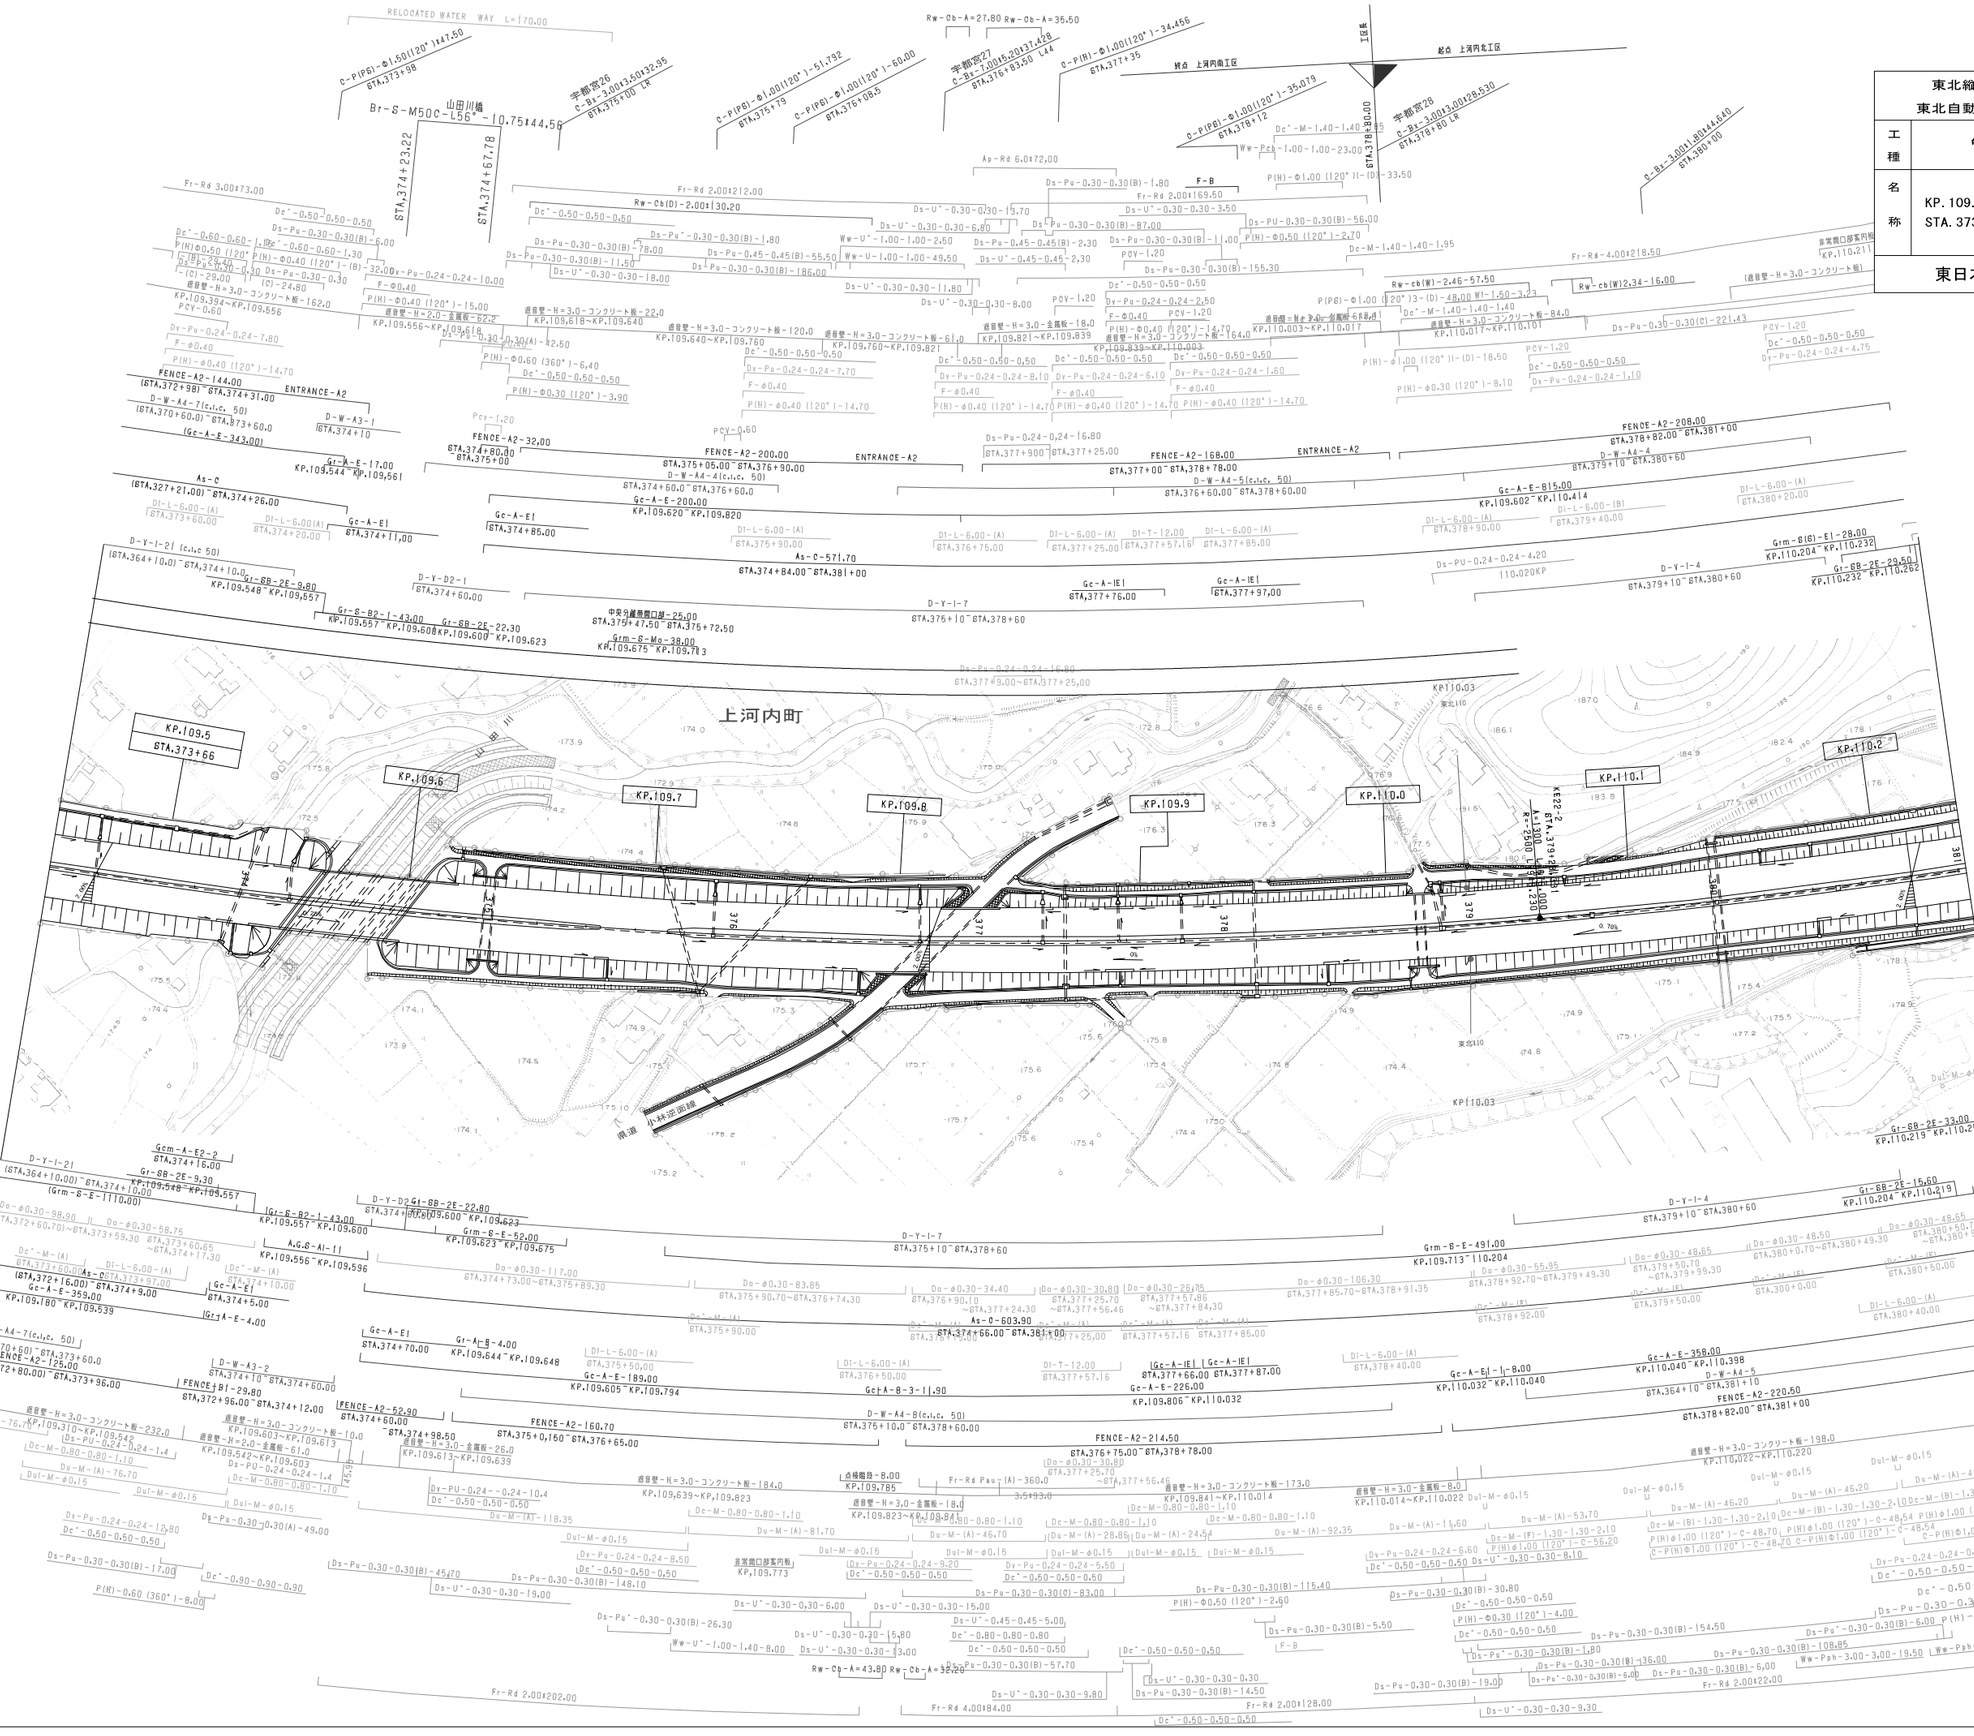
上河内町
KP.109.5
KP.109.6
KP.109.7
KP.109.8
KP.109.9
KP.110.0
KP.110.1
KP.110.2
KP.110.03
山田川橋
Br-S-M50C-L56.2m-10.75t44.56
STA.374+23.22
STA.374+67.78
RELOCATED WATER WAY L=170.00
宇都宮26 C-Bx-3.00t13.50t32.95 STA.375+00 LR
宇都宮27 C-Bx-1.00t15.20t37.428 STA.376+83.50 L44
宇都宮28 C-Bx-3.00t13.00t29.530 STA.376+80 LR
C-Bx-3.00t1.80t44.840 STA.380+00
起点 上河内南工区
終点 上河内北工区
工区境
STA.378+80.00
STA.379+28.00
STA.379+28.00 R=2280 L=100.000 A=230
県道 小林宇都線
東北110
Ds-PU-0.24-0.24-4.20
D-Y-I-4 STA.379+10~STA.380+60
Grm-B(6)-E1-28.00 KP.110.204~KP.110.232
Gt-68-2E-29.50 KP.110.232~KP.110.262
Gt-68-2E-33.00 KP.110.219~KP.110.252
Grm-B-E-491.00 KP.109.713~110.204
Gt-68-2E-15.60 KP.110.204~KP.110.219
Gc-A-E-359.00 KP.110.040~KP.110.398
Gc-A-E1-8.00 KP.110.032~KP.110.040
Gc-A-E-815.00 KP.109.602~KP.110.414
Gc-A-E-225.00 KP.109.806~KP.110.032
FENCE-A2-208.00 STA.378+82.00~STA.381+00
FENCE-A2-220.50 STA.378+82.00~STA.381+00
FENCE-A2-214.50 STA.376+75.00~STA.378+78.00
FENCE-A2-168.00 STA.377+00~STA.378+78.00
FENCE-A2-200.00 STA.375+05.00~STA.376+90.00
FENCE-A2-144.00 (STA.372+98)~STA.374+31.00
FENCE-A2-125.00 (STA.372+80.00)~STA.373+96.00
FENCE-A2-52.90 STA.374+60.00~STA.374+98.50
FENCE-A2-160.70 STA.375+0.150~STA.376+65.00
FENCE-A2-32.00 STA.374+60.00~STA.375+00
FENCE-A2-29.80 STA.372+96.00~STA.374+12.00
ENTRANCE-A2
D-W-A4-8(c.i.c. 50) STA.376+60.00~STA.378+60.00
D-W-A4-7(c.i.c. 50) (STA.370+60.0)~STA.373+60.0
D-W-A4-5(c.i.c. 50) STA.374+60.00~STA.376+60.00
D-W-A4-4(c.i.c. 50) STA.374+60.00~STA.375+60.00
D-W-A4-2 STA.379+10~STA.380+60
D-W-A3-1 STA.374+10
D-W-A3-2 STA.374+10~STA.374+60.00
D-Y-I-21 (c.i.c 50) (STA.364+10.00)~STA.374+10.0
D-Y-I-7 STA.375+10~STA.378+60
D-Y-D2-1 STA.374+60.00
D-Y-D2 STA.374+60.00~STA.376+60.00
D-Y-I-21 (STA.364+10.00)~STA.374+10.00
Gc-A-E1 STA.374+85.00
Gc-A-E1 STA.374+11.00
Gc-A-E1 STA.374+70.00
Gc-A-E1 STA.374+10
Gc-A-E1E STA.377+76.00
Gc-A-1E1 STA.377+97.00
Gc-A-E1E1 STA.377+66.00 STA.377+87.00
Gc-A-E-200.00 KP.109.620~KP.109.820
Gc-A-E-189.00 KP.109.605~KP.109.794
Gc-A-B-3-11.90 STA.375+10.0~STA.378+60.00
As-C-571.70 STA.374+84.00~STA.381+00
As-C (STA.327+21.00)~STA.374+26.00
As-C-603.90 STA.374+66.00~STA.381+00
As-C-359.00 (STA.372+16.00)~STA.374+9.00
Gt-A-E-17.00 KP.109.544~KP.109.561
Gt-A-E-4.00
Gt-A1-B-4.00 KP.109.644~KP.109.648
Gt-68-2E-9.80 KP.109.548~KP.109.557
Gt-68-2E-9.30 KP.109.548~KP.109.557
Gt-68-2E-22.30 KP.109.600~KP.109.623
Gt-68-2E-22.80 STA.374+60.00~KP.109.600
Gt-68-2E-15.00 KP.109.623~KP.109.675
Gt-68-B2-1-43.00 KP.109.557~KP.109.600
Gt-68-B2-1-43.00 KP.109.557~KP.109.608
Grm-A-E2-2 STA.374+16.00
Grm-B-E-1(10.00) (Grm-B-E-1)~STA.374+10.00
Grm-B-E-52.00 KP.109.623~KP.109.675
Grm-E-Mo-38.00 KP.109.675~KP.109.713
A.G.B-A1-11 KP.109.556~KP.109.596
中央分離帯開口部-25.00 STA.375+47.50~STA.375+72.50
Ds-Pu-0.24-0.24-16.80 STA.377+9.00~STA.377+25.00
Ds-Pu-0.30-0.30(B)-1.80
Ds-Pu-0.30-0.30(B)-87.00
Ds-Pu-0.30-0.30(B)-56.00
Ds-Pu-0.30-0.30(B)-11.00
Ds-Pu-0.30-0.30(B)-155.30
Ds-Pu-0.30-0.30(B)-186.00
Ds-Pu-0.45-0.45(B)-55.50
Ds-Pu-0.45-0.45(B)-2.30
Ds-Pu-0.24-0.24-2.50
Ds-Pu-0.24-0.24-6.10
Ds-Pu-0.24-0.24-1.50
Ds-Pu-0.24-0.24-1.10
Ds-Pu-0.24-0.24-4.75
Ds-Pu-0.35-0.30(C)-221.43
Ds-Pu-0.30-0.30(A)-42.50
Ds-Pu-0.30-0.30(B)-78.00
Ds-Pu-0.30-0.30(B)-6.00
Ds-Pu-0.30-0.30(B)-45.70
Ds-Pu-0.30-0.30(B)-148.10
Ds-Pu-0.30-0.30(B)-26.30
Ds-Pu-0.30-0.30(B)-57.70
Ds-Pu-0.30-0.30(B)-14.50
Ds-Pu-0.30-0.30(B)-5.50
Ds-Pu-0.30-0.30(B)-30.80
Ds-Pu-0.30-0.30(B)-115.40
Ds-Pu-0.30-0.30(B)-154.50
Ds-Pu-0.30-0.30(B)-136.00
Ds-Pu-0.30-0.30(B)-108.85
Ds-Pu-0.30-0.30(B)-19.00
Ds-Pu-0.30-0.30(B)-6.00
Ds-Pu-0.30-0.30(C)-83.00
Ds-Pu-0.30-0.30(C)-48.65
Ds-Pu-0.30-0.30(C)-48.50
Ds-Pu-0.30-0.30(C)-55.95
Ds-Pu-0.30-0.30(C)-106.30
Ds-Pu-0.30-0.30(C)-85.70~STA.378+91.35
Ds-Pu-0.30-0.30(C)-92.70~STA.379+49.30
Ds-Pu-0.30-0.30(C)-85.70~STA.380+49.30
Ds-Pu-0.30-0.30(C)-99.30~STA.380+99.30
Ds-Pu-0.30-0.30(C)-48.65 STA.380+50.70~STA.380+99.30
Ds-Pu-0.30-0.30(C)-98.90 (STA.372+60.70)~STA.373+59.30
Ds-Pu-0.30-0.30(C)-58.75 STA.373+60.65~STA.374+17.30
Ds-Pu-0.30-0.30(C)-117.00 STA.374+73.00~STA.375+89.30
Ds-Pu-0.30-0.30(C)-83.85 STA.375+90.70~STA.376+74.30
Ds-Pu-0.30-0.30(C)-34.40 STA.376+90.10~STA.377+24.30
Ds-Pu-0.30-0.30(C)-30.80 STA.377+25.70~STA.377+56.46
Ds-Pu-0.30-0.30(C)-28.75 STA.377+57.86~STA.377+84.30
Ds-Pu-0.30-0.30(C)-48.50 STA.379+50.70~STA.379+99.30
Ds-Pu-0.30-0.30(C)-48.65 STA.380+50.70~STA.380+99.30
Ds-Pu-0.30-0.30(C)-48.65 STA.380+50.00
Ds-Pu-0.30-0.30(C)-48.65 STA.380+40.00
Ds-Pu-0.30-0.30(C)-48.65 STA.380+20.00
Ds-Pu-0.30-0.30(C)-48.65 STA.380+0.00
Ds-Pu-0.30-0.30(C)-48.65 STA.379+92.00
Ds-Pu-0.30-0.30(C)-48.65 STA.379+50.00
Ds-Pu-0.30-0.30(C)-48.65 STA.379+40.00
Ds-Pu-0.30-0.30(C)-48.65 STA.378+92.00
Ds-Pu-0.30-0.30(C)-48.65 STA.378+90.00
Ds-Pu-0.30-0.30(C)-48.65 STA.378+40.00
Ds-Pu-0.30-0.30(C)-48.65 STA.378+0.00
Ds-Pu-0.30-0.30(C)-48.65 STA.377+92.00
Ds-Pu-0.30-0.30(C)-48.65 STA.377+50.00
Ds-Pu-0.30-0.30(C)-48.65 STA.377+40.00
Ds-Pu-0.30-0.30(C)-48.65

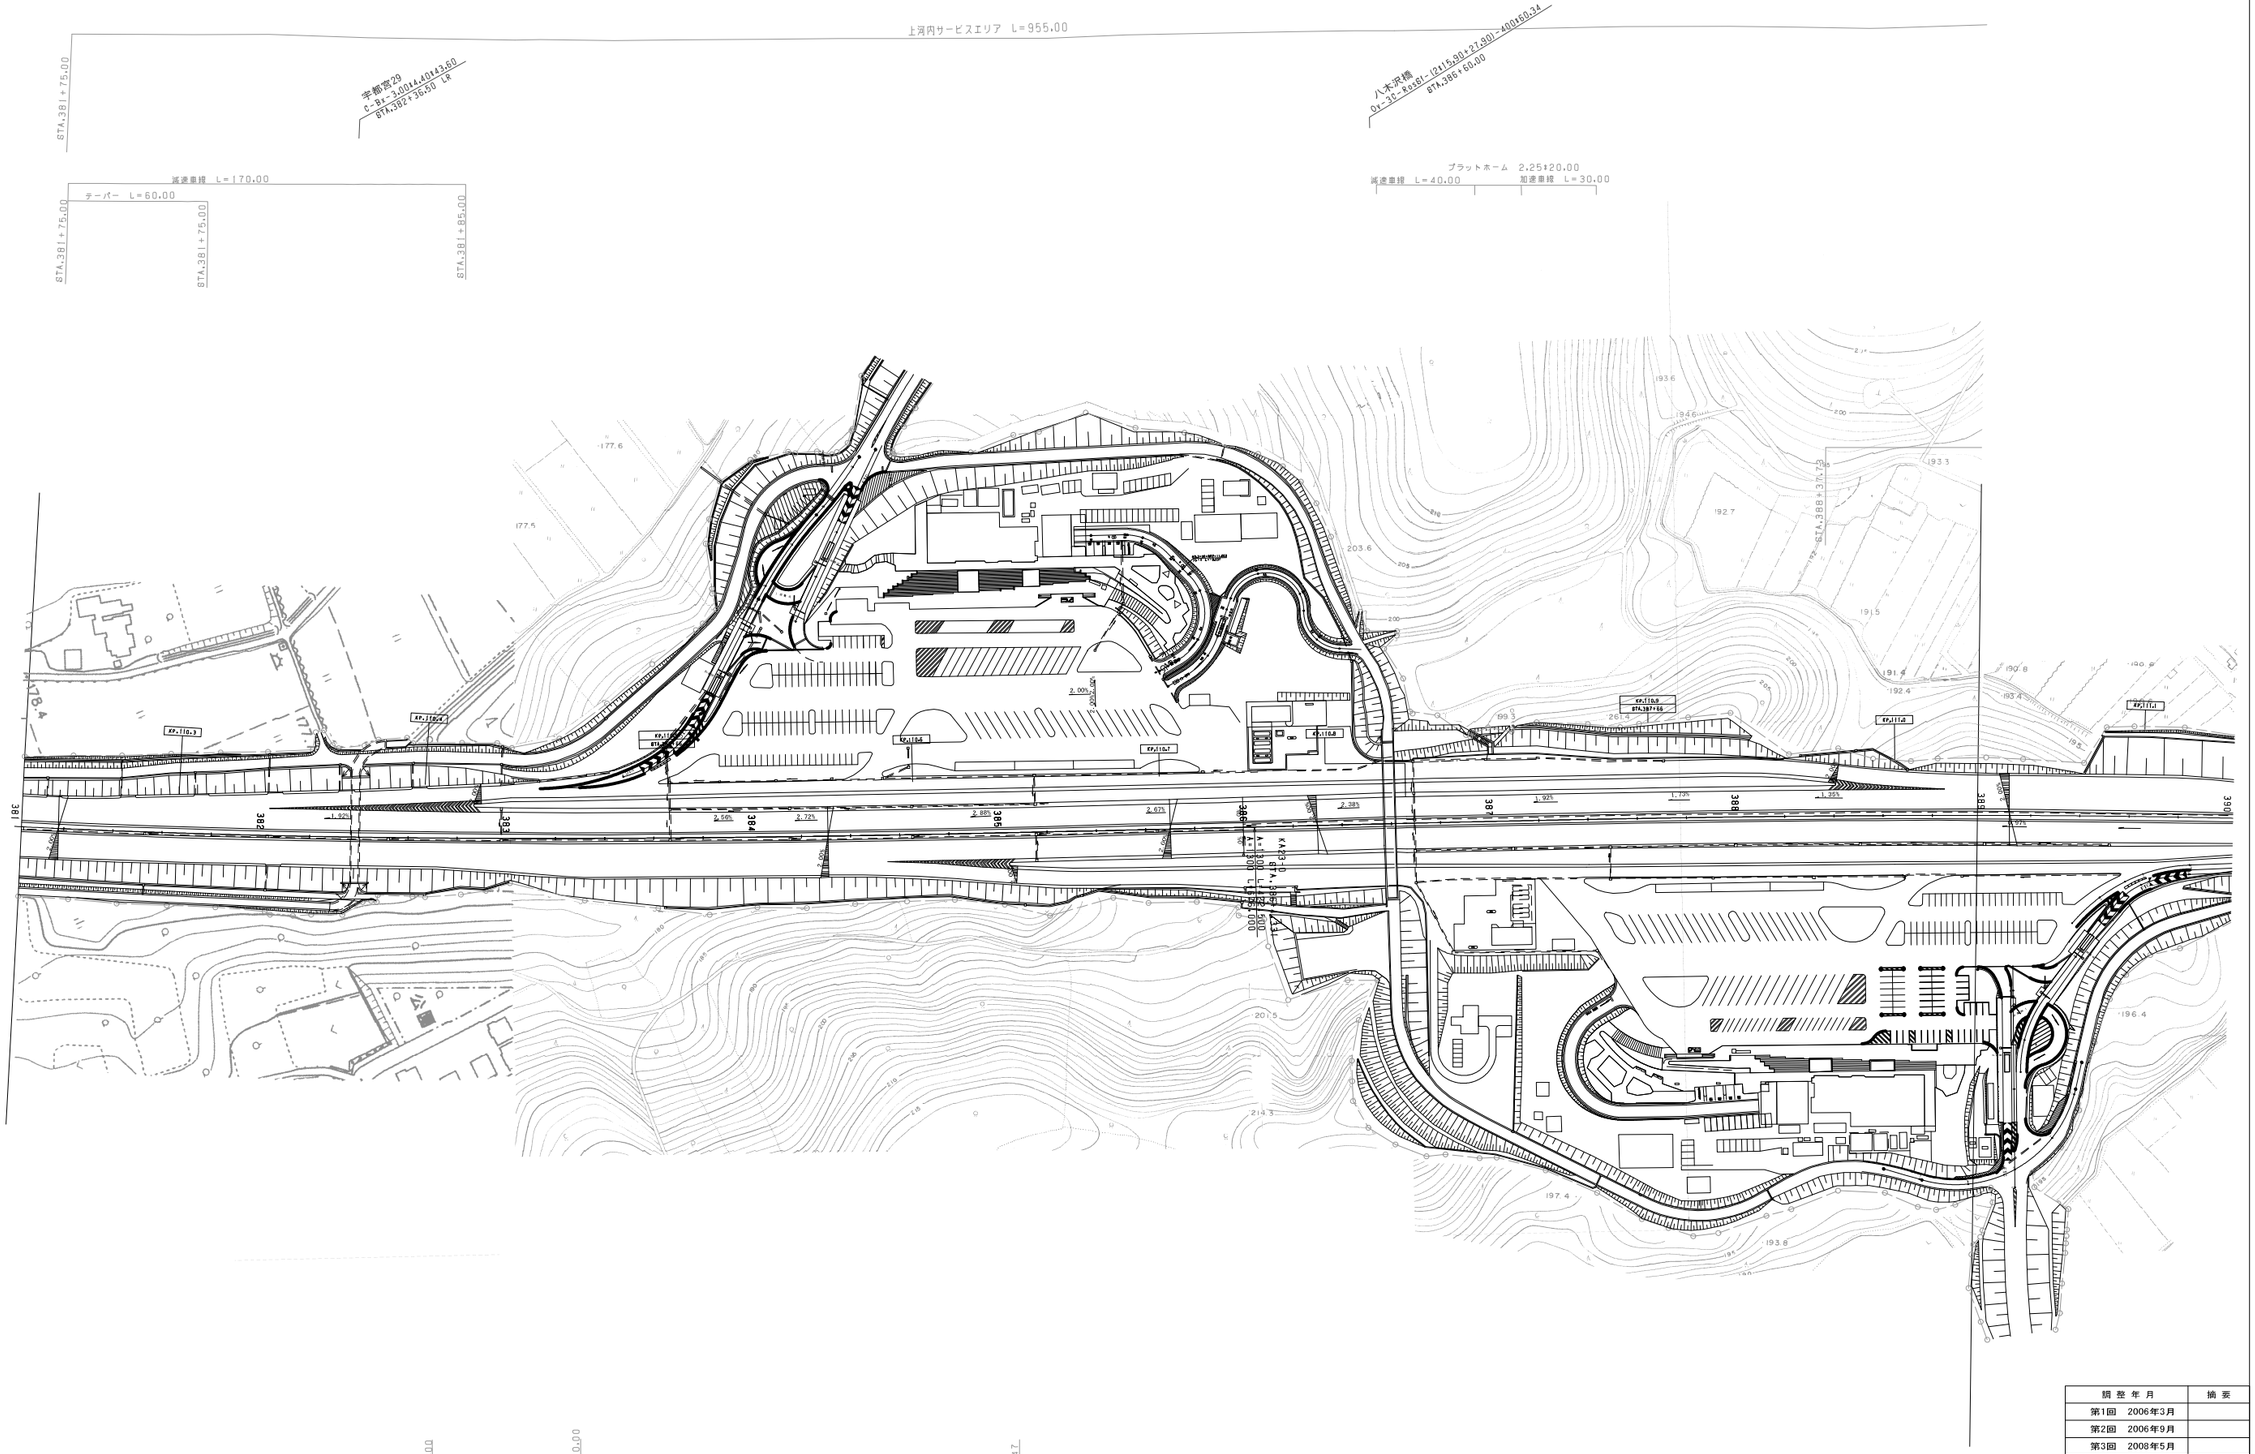

調整年月	摘要
第1回　2006年3月	
第2回　2006年9月	
第3回　2008年5月	
第2回　2012年5月	

東北縦貫自動車道弘前線 東北自動車道（宇都宮～矢板）			——
工種	管理用平面図		——
名称	KP. 110. 230～KP. 111. 030 STA. 381+00～STA. 389+00	縮尺 1/1000	12 25
東日本高速道路（株）関東支社			

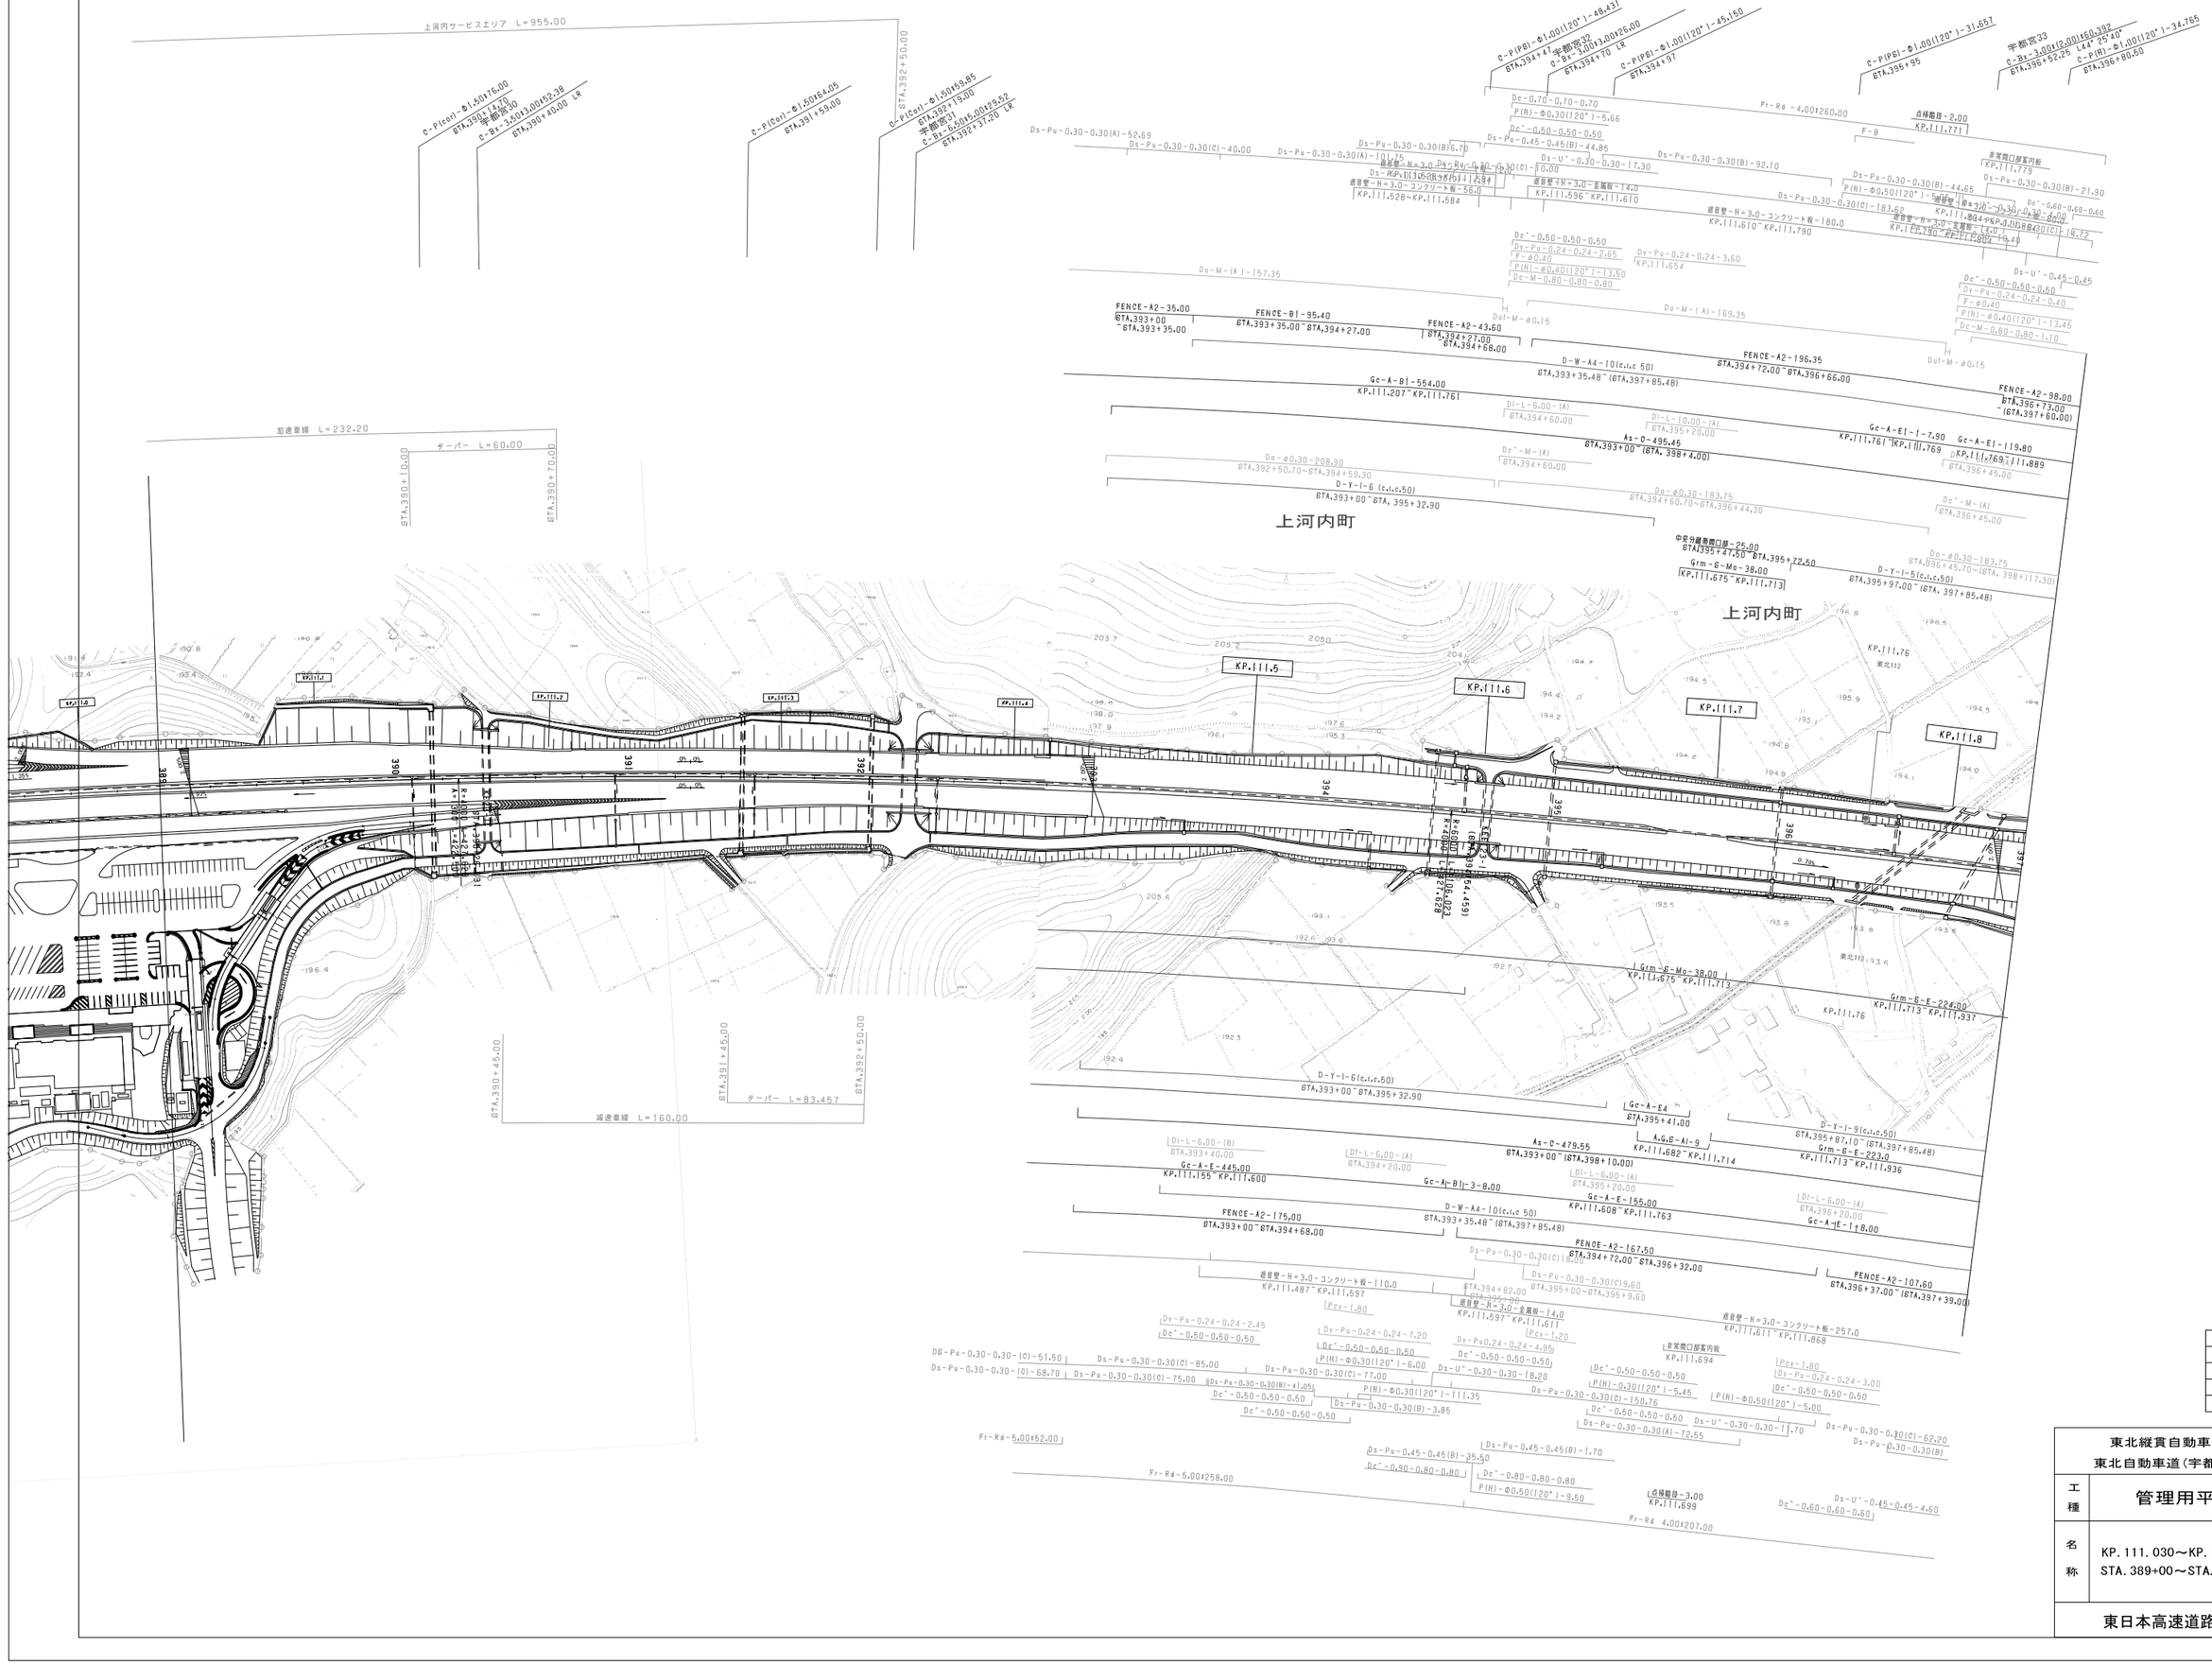

開 整 年 月	摘 要
第2回 2006年9月	
第3回 2008年5月	
第4回 2009年5月	
第5回 2012年5月	

東北縦貫自動車道弘前線 東北自動車道（宇都宮～矢板）			——
工種	管理用平面図		——
名称	KP. 111. 030～KP. 111. 830 STA. 389+00～STA. 397+00	縮尺 1/1000	13 25
東日本高速道路(株)関東支社			

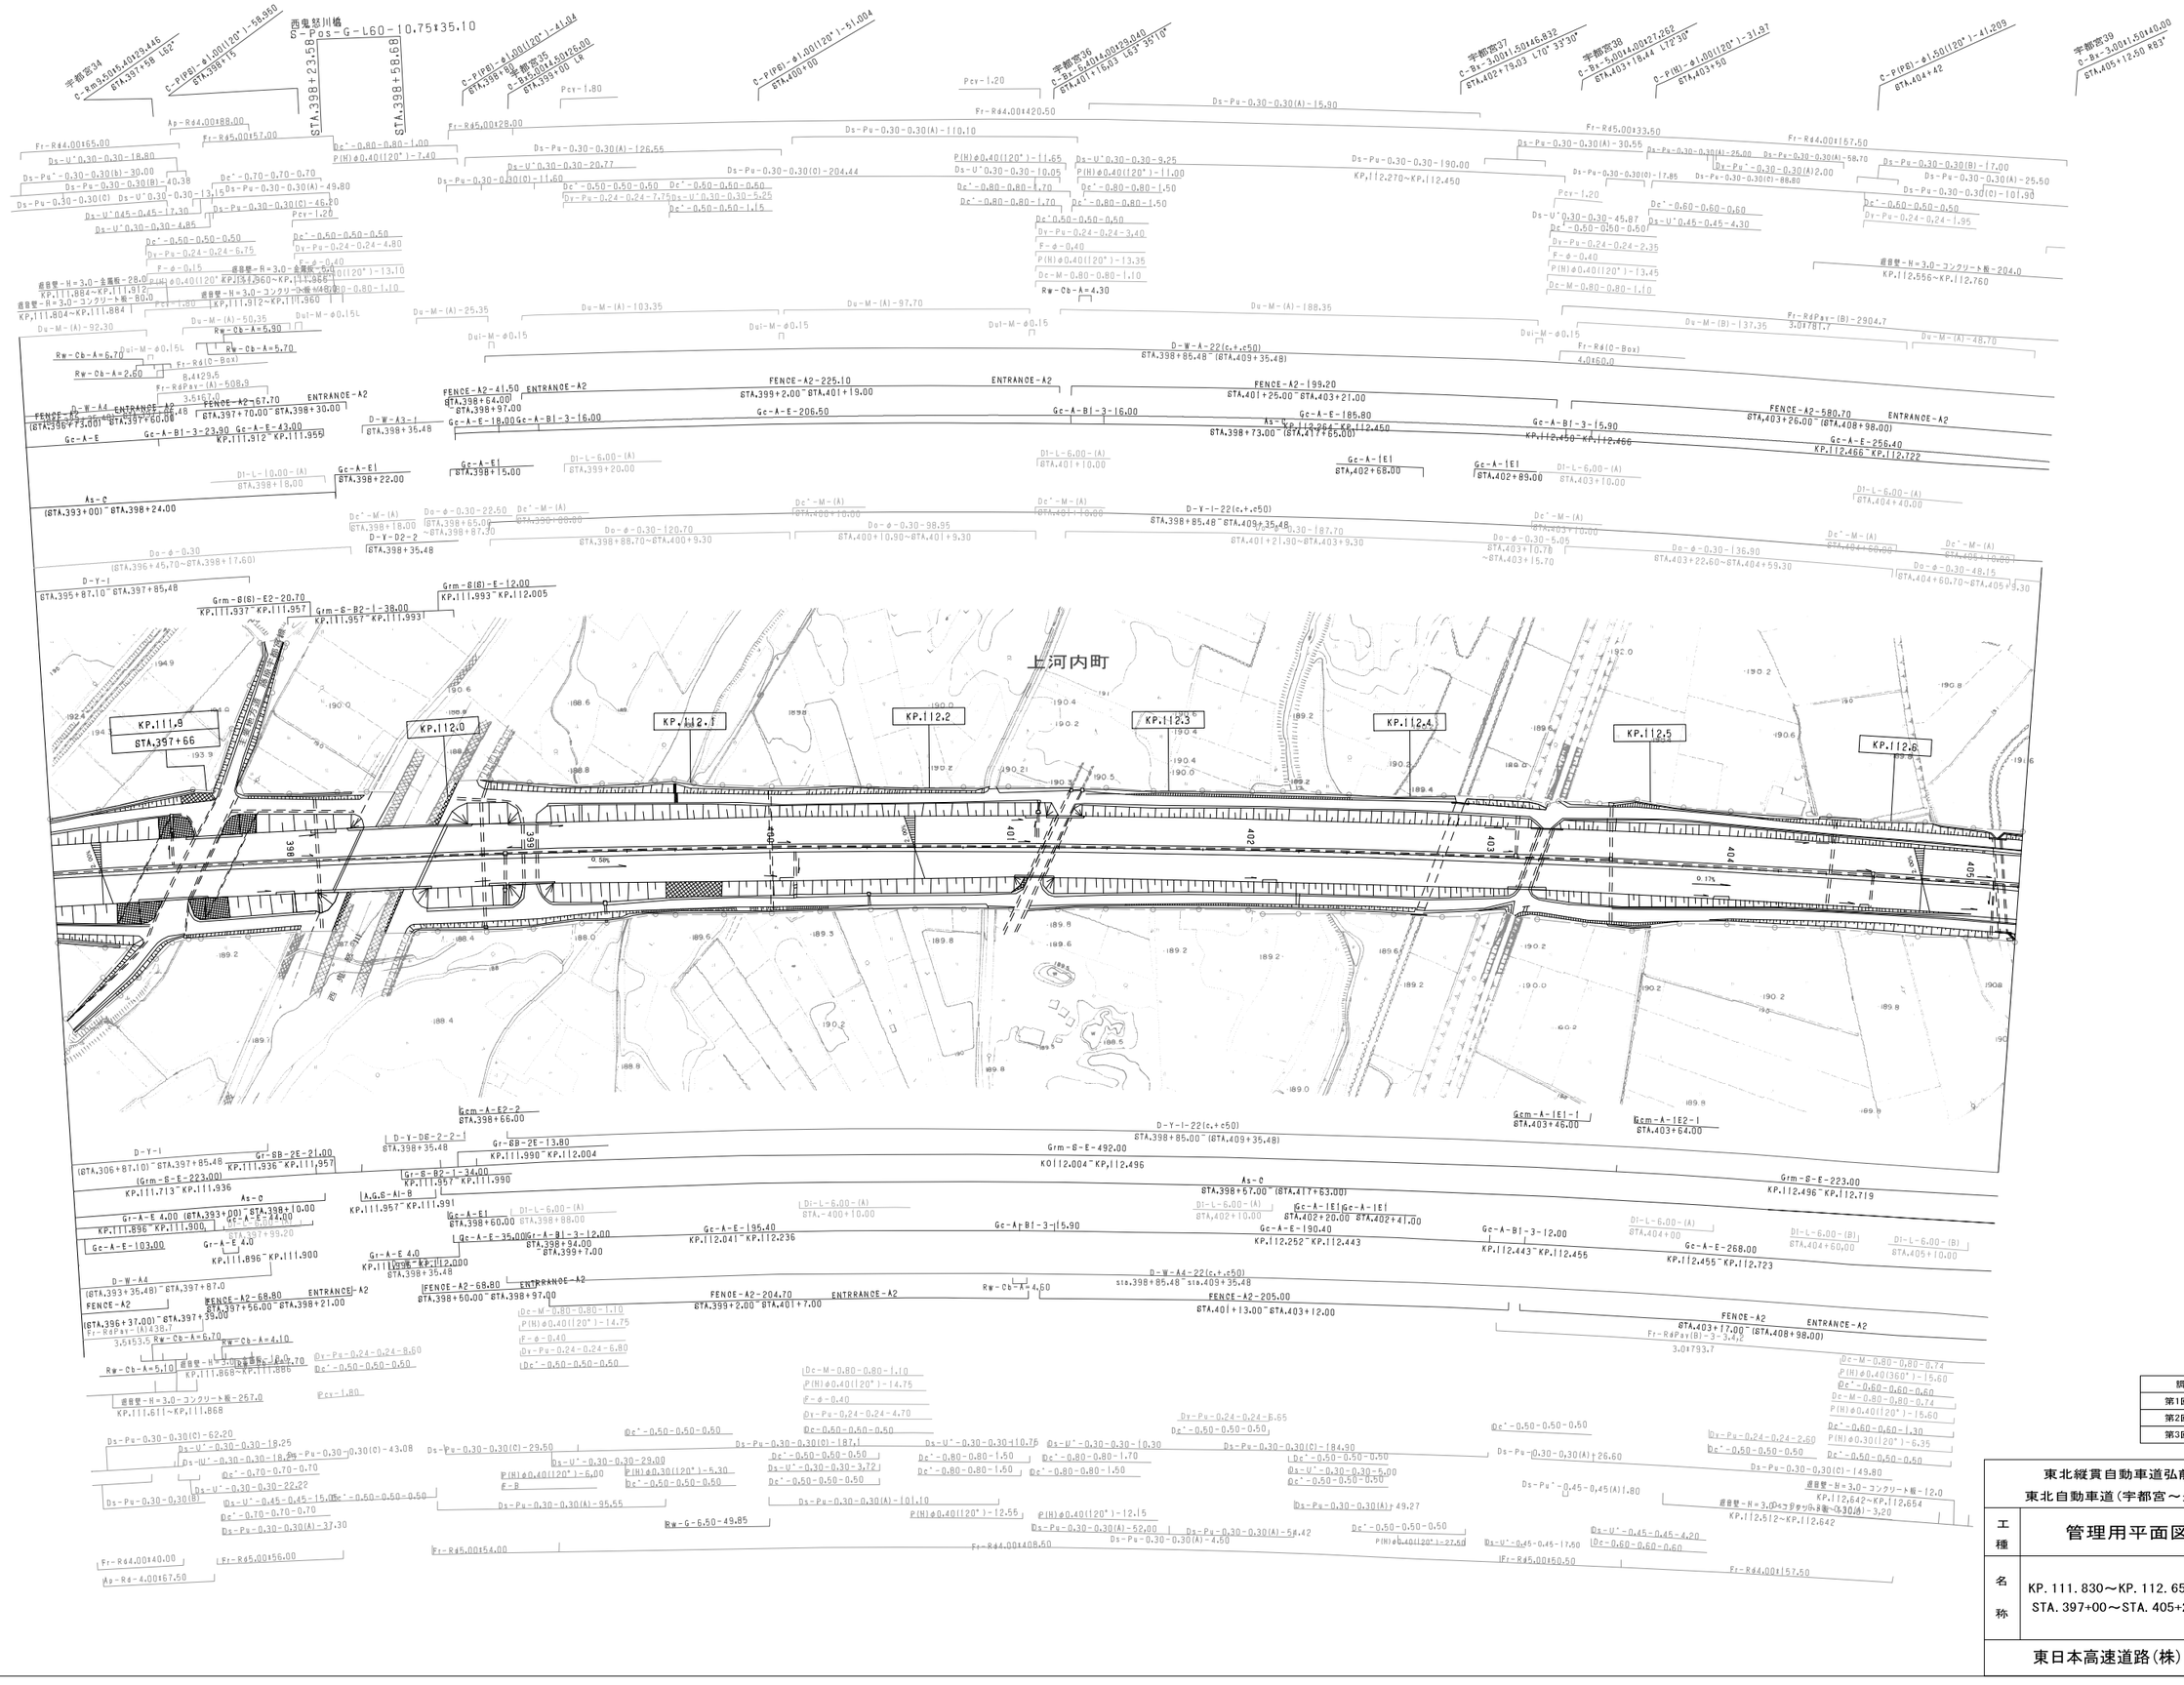
西鬼怒川橋
S-Pos-G-L60-10.75×35.10
STA.398+23.50
STA.398+58.68
宇都宮34
C-Rm-9.50×15.40×19.446
STA.397+58 L62°
C-P(PB)-φ1.00(120°)-58.960
STA.398+15
C-P(PB)-φ1.00(120°)-41.04
STA.398+62
宇都宮35
C-Bz-5.00×15.50×26.00
STA.399+00 L6
C-P(PB)-φ1.00(120°)-61.004
STA.400+00
宇都宮36
C-Bz-5.00×14.00×29.040
STA.401+16.03 L65°35'10"
宇都宮37
C-Bz-3.00×14.50×45.832
STA.402+79.03 L70°33'30"
宇都宮38
C-Bz-5.00×14.00×21.262
STA.403+18.44 L12°30"
C-P(PB)-φ1.00(120°)-31.97
STA.403+50
宇都宮39
C-Bz-3.00×11.50×40.00
STA.405+12.50 R83°
C-P(PB)-φ1.50(120°)-41.209
STA.404+42
上河内町
KP.111.9
STA.397+66
KP.112.0
KP.112.1
KP.112.2
KP.112.3
KP.112.4
KP.112.5
KP.112.6
Fr-R44.00×65.00
Ds-U'-0.30-0.30-18.80
Ds-Pu'-0.30-0.30(b)-30.00
Ds-Pu-0.30-0.30(B)-40.38
Ds-Pu-0.30-0.30(C)
Ds-U'-0.30-0.30-13.15
Ds-Pu-0.30-0.30(A)-49.80
Ap-R44.00×88.00
Fr-R45.00×57.00
Ds-U'-0.45-0.45-17.30
Ds-U'-0.30-0.30-4.85
Dc'-0.70-0.70-0.70
Ds-Pu-0.30-0.30(C)-46.20
Pcv-1.20
Dc'-0.50-0.50-0.50
Dy-Pu-0.24-0.24-6.75
Dy-Pu-0.24-0.24-4.80
F-φ-0.15
F-φ-0.40
P(H)φ0.40(120°)-13.10
Dc'-0.80-0.80-1.10
遮音壁-H=3.0-金属板-28.0
KP.111.884~KP.111.912
遮音壁-H=3.0-金属板-80.0
KP.111.804~KP.111.884
遮音壁-H=3.0-コンクリート板-80.0
KP.111.912~KP.111.960
遮音壁-H=3.0-金属板-52.0
KP.111.960~KP.112.012
Du-M-(A)-92.30
Du-M-(A)-50.35
Du-M-φ0.15L
Rw-Cb-A=5.90
Rw-Cb-A=6.70
Rw-Cb-A=2.60
Fr-R4(0-Box)
4.0t60.0
Fr-R4Pav-(A)-508.9
8.4t29.5
3.5t67.0
FENCE-A2
ENTRANCE-A2
D-W-A4
FENCE-A2-67.70
STA.397+70.00~STA.398+30.00
FENCE-A2-48
(STA.396+73.00)~STA.397+60.00
Gc-A-E
Gc-A-B1-3-23.90
Gc-A-E-43.00
KP.111.912~KP.111.955
As-c
(STA.393+00)~STA.398+24.00
D-W-A3-1
STA.398+35.48
D-Y-1
STA.395+87.10~STA.397+85.48
D-Y-D2-2
STA.398+35.48
Gc-A-E1
STA.398+22.00
D1-L-10.00-(A)
STA.398+18.00
Dc'-M-(A)
STA.398+18.00
~STA.398+87.30
Do-φ-0.30-22.50
STA.398+65.00
Do-φ-0.30
(STA.396+45.70~STA.398+17.60)
Do-φ-0.30-120.70
STA.398+88.70~STA.400+9.30
Gc-A-E1
STA.398+15.00
D1-L-6.00-(A)
STA.399+20.00
FENCE-A2-41.50
STA.398+64.00~STA.398+97.00
ENTRANCE-A2
FENCE-A2-225.10
STA.399+2.00~STA.401+19.00
Gc-A-E-18.00
Gc-A-B1-3-16.00
Gc-A-E-206.50
Dc'-M-(A)
STA.400+10.00
Do-φ-0.30-98.95
STA.400+10.90~STA.401+9.30
D-Y-1-22(c.+.c50)
STA.398+85.48~STA.409+35.48
Gc-A-B1-3-16.00
FENCE-A2-199.20
STA.401+25.00~STA.403+21.00
Gc-A-E-186.80
As-c
KP.112.264~KP.112.450
STA.398+73.00~(STA.417+65.00)
Gc-A-E1
STA.402+68.00
Gc-A-B1-3-15.90
KP.112.450~KP.112.466
Gc-A-E1
STA.402+89.00
D1-L-6.00-(A)
STA.403+10.00
FENCE-A2-580.70
STA.403+26.00~(STA.408+98.00)
ENTRANCE-A2
Gc-A-E-256.40
KP.112.466~KP.112.722
D1-L-6.00-(A)
STA.404+40.00
Dc'-M-(A)
STA.403+10.00
Do-φ-0.30-5.05
STA.403+10.70
~STA.403+15.70
Do-φ-0.30-136.90
STA.403+22.60~STA.404+59.30
Dc'-M-(A)
STA.404+50.00
Do-φ-0.30-48.15
STA.404+60.70~STA.405+9.30
Grm-B(B)-E2-20.70
KP.111.937~KP.111.957
Grm-B-B2-1-38.00
KP.111.957~KP.111.993
Grm-B(B)-E-12.00
KP.111.993~KP.112.005
Grm-A-E2-2
STA.398+66.00
D-Y-D8-2-2-1
STA.398+35.48
Gr-B8-2E-13.80
KP.111.990~KP.112.004
Gr-B8-2E-21.00
KP.111.936~KP.111.957
Gr-B-B2-1-34.00
KP.111.957~KP.111.990
Grm-B-E-223.00
KP.111.713~KP.111.936
As-a
KP.111.957~KP.111.991
A.G.B-A1-B
Gr-A-E 4.00 (STA.393+00)~STA.398+10.00
Gc-A-E1
STA.398+60.00
Gc-A-E-103.00
Gr-A-E 4.0
KP.111.896~KP.111.900
Gr-A-E 4.0
KP.111.900~KP.112.000
Gc-A-E-35.00
Gc-A-B1-3-12.00
STA.398+94.00
STA.399+7.00
Gc-A-E-195.40
KP.112.041~KP.112.236
D-W-A4
(STA.393+35.48)~STA.397+87.0
FENCE-A2
FENCE-A2-68.80
STA.397+56.00~STA.398+21.00
ENTRANCE-A2
FENCE-A2-68.80
STA.398+50.00~STA.398+97.00
ENTRANCE-A2
FENCE-A2-204.70
STA.399+2.00~STA.401+7.00
ENTRANCE-A2
Rw-Cb-A=4.60
D-W-A4-22(c.+.c50)
sta.398+85.48~sta.409+35.48
FENCE-A2-205.00
STA.401+13.00~STA.403+12.00
Gc-A-B1-3-15.90
Gc-A-E-190.40
KP.112.252~KP.112.443
Gc-A-B1-3-12.00
KP.112.443~KP.112.455
Gc-A-E-268.00
KP.112.455~KP.112.723
FENCE-A2
STA.403+17.00~(STA.408+98.00)
ENTRANCE-A2
Fr-R8Pav-(B)-3-3.4t2
3.0t793.7
Grm-A-E2-1
STA.403+64.00
Grm-A-1E1-1
STA.403+46.00
Grm-S-E-492.00
KO.112.004~KP.112.496
Grm-S-E-223.00
KP.112.496~KP.112.719
D-Y-1-22(c.+.c50)
STA.398+85.00~(STA.409+35.48)
Rw-G-6.50-49.85
Fr-R44.00×40.00
Ap-R4-4.00×67.50
Fr-R45.00×56.00
Fr-R45.00×54.00
Fr-R44.00×408.50
Fr-R44.00×57.50
Fr-R45.00×50.50
遮音壁-H=3.0-コンクリート板-257.0
KP.111.611~KP.111.868
遮音壁-H=3.0-コンクリート板-204.0
KP.112.556~KP.112.760
遮音壁-H=3.0-コンクリート板-12.0
KP.112.642~KP.112.654
遮音壁-H=3.0-コンクリート板-3.20
KP.112.612~KP.112.642
Pcv-1.80
Pcv-1.20
Ds-Pu-0.30-0.30(C)-62.20
Ds-U'-0.30-0.30-18.25
Ds-U'-0.30-0.30-18.25
Ds-Pu-0.30-0.30(C)-43.08
Ds-U'-0.30-0.30-22.22
Ds-Pu-0.30-0.30(B)
Dc'-0.70-0.70-0.70
Ds-U'-0.45-0.45-15.05
Dc'-0.50-0.50-0.50
Ds-Pu-0.30-0.30(A)-37.30
Ds-Pu-0.30-0.30(C)-29.50
Ds-U'-0.30-0.30-29.00
P(H)φ0.40(120°)-6.00
E-B
Ds-Pu-0.30-0.30(A)-95.55
Ds-Pu-0.30-0.30(C)-187.1
Ds-U'-0.30-0.30-3.72
Dc'-0.50-0.50-0.50
Dc'-0.80-0.80-1.50
Ds-Pu-0.30-0.30(A)-10.10
P(H)φ0.40(120°)-12.55
Ds-Pu-0.30-0.30(A)-52.00
Ds-Pu-0.30-0.30(A)-4.50
Ds-Pu-0.30-0.30(A)-5.42
P(H)φ0.40(120°)-27.60
Ds-U'-0.30-0.30-10.75
Dc'-0.80-0.80-1.70
Dc'-0.50-0.50-0.50
Ds-U'-0.30-0.30-10.30
Ds-Pu-0.30-0.30(C)-184.90
Ds-Pu-0.30-0.30(A)-26.60
Ds-Pu'-0.45-0.45(A)1.80
Ds-Pu-0.30-0.30(A)-49.27
Dc'-0.50-0.50-0.50
Ds-U'-0.45-0.45-17.50
Ds-U'-0.45-0.45-4.20
Dc'-0.60-0.60-0.60
Dy-Pu-0.24-0.24-8.60
Dy-Pu-0.24-0.24-4.70
Dy-Pu-0.24-0.24-5.65
Dy-Pu-0.24-0.24-2.60
Dc-M-0.80-0.80-1.10
P(H)φ0.40(120°)-14.75
F-φ-0.40
Dc-M-0.80-0.80-0.74
P(H)φ0.40(360°)-15.60
Dc'-0.60-0.60-1.30
P(H)φ0.30(120°)-6.35
Dc'-0.60-0.60-12.0
Dc-M-0.80-0.80-0.60
Dc-M-0.80-0.80-0.74
P(H)φ0.40(120°)-15.60
Dc'-0.60-0.60-0.60
Ds-Pu-0.30-0.30(C)-149.80
Ds-Pu-0.30-0.30(C)-101.90
Dc'-0.60-0.60-0.60
Dx-Pu'-0.30-0.30(A)2.00
Ds-Pu-0.30-0.30(C)-17.85
Ds-Pu-0.30-0.30(A)-25.00
Ds-Pu-0.30-0.30(C)-86.80
Ds-Pu-0.30-0.30(A)-58.70
Ds-Pu-0.30-0.30(A)-25.50
Ds-Pu-0.30-0.30(A)-30.55
Ds-U'-0.30-0.30-45.87
Dx-U'-0.45-0.45-4.30
Dc'-0.50-0.50-0.50
Dy-Pu-0.24-0.24-2.35
Dy-Pu-0.24-0.24-1.95
F-φ-0.40
P(H)φ0.40(120°)-13.45
Dc-M-0.80-0.80-1.10
Fr-R44.00×57.50
Ds-Pu-0.30-0.30(B)-17.00
Ds-Pu-0.30-0.30(A)-25.50
Ds-Pu-0.30-0.30(C)-101.90
Dc'-0.60-0.60-0.60
Dy-Pu-0.24-0.24-1.95
Fr-R45.00×33.50
Ds-Pu-0.30-0.30(A)-190.00
KP.112.270~KP.112.450
P(H)φ0.40(120°)-11.65
Ds-U'-0.30-0.30-10.05
Dc'-0.80-0.80-1.70
Dc'-0.50-0.50-0.50
Dy-Pu-0.24-0.24-3.40
P(H)φ0.40(120°)-13.35
Dc-M-0.80-0.80-1.10
Rw-Cb-A=4.30
Ds-U'-0.30-0.30-9.25
P(H)φ0.40(120°)-11.00
Dc'-0.80-0.80-1.50
Dc'-0.80-0.80-1.50
Ds-Pu-0.30-0.30(C)-204.44
Ds-Pu-0.30-0.30(A)-126.55
Ds-Pu-0.30-0.30(A)-110.10
Fr-R44.00×420.50
Fr-R45.00×28.00
Pcv-1.20
Dc'-0.80-0.80-1.00
P(H)φ0.40(120°)-7.40
Dc'-0.70-0.70-0.70
Ds-Pu-0.30-0.30(A)-49.80
Dc'-0.50-0.50-0.50
Dy-Pu-0.24-0.24-4.80
F-φ-0.40
P(H)φ0.40(120°)-13.10
Dc'-0.80-0.80-1.10
Du-M-(A)-25.35
Du-M-(A)-103.35
Du-M-(A)-97.70
Du-M-(A)-188.35
Du-M-φ0.15
Du-M-(B)-137.35
Du-M-(A)-48.70
Fr-R4Pav-(B)-2904.7
3.0t787.7
Fr-R4(0-Box)
4.0t60.0
Dc'-M-(A)
STA.404+10.00
Do-φ-0.30-48.15
STA.404+60.70~STA.405+9.30
D1-L-6.00-(A)
STA.404+40.00
D1-L-6.00-(B)
STA.404+60.00
D1-L-6.00-(B)
STA.405+10.00
D1-L-6.00-(A)
STA.404+00
D1-L-6.00-(A)
STA.402+10.00
D1-L-6.00-(A)
STA.400+10.00
D1-L-6.00-(A)
STA.401+10.00
Gc-A-1E1
STA.402+20.00 STA.402+41.00
Gc-A-1E1
STA.402+20.00
Gc-A-E-185.90
Gc-A-E-168.00
Gc-A-E-131.95
Gc-A-E-103.00
Gc-A-E-74.00
Gc-A-E-43.00
Gc-A-E-15.00
Gc-A-E-256.40
Gc-A-E-268.00
Gc-A-E-190.40
Gc-A-E-195.40
Gc-A-E-206.50
Gc-A-E-168.00
Gc-A-E-131.95
Gc-A-E-103.00
Gc-A-E-74.00
Gc-A-E-43.00
Gc-A-E-15.00
Gc-A-B1-3-12.00
Gc-A-B1-3-15.90
Gc-A-B1-3-16.00
Gc-A-B1-3-23.90
Gc-A-B1-3-12.00
Gc-A-B1-3-15.90
Gc-A-B1-3-16.00
Gc-A-B1-3-23.90
Gc-A-E-35.00
Gc-A-E-18.00
Gc-A-E1
STA.398+15.00
Gc-A-E1
STA.398+22.00
Gc-A-E1
STA.402+68.00
Gc-A-1E1
STA.402+89.00
Gc-A-1E1
STA.402+20.00
Gc-A-1E1
STA.403+46.00
Gc-A-1E2-1
STA.403+64.00
Gr-A-E 4.00
Gr-A-E 4.0
Gr-A-E 4.0
Gr-A-E 4.00
Gr-A-E 4.00
Gr-A-E 4.00

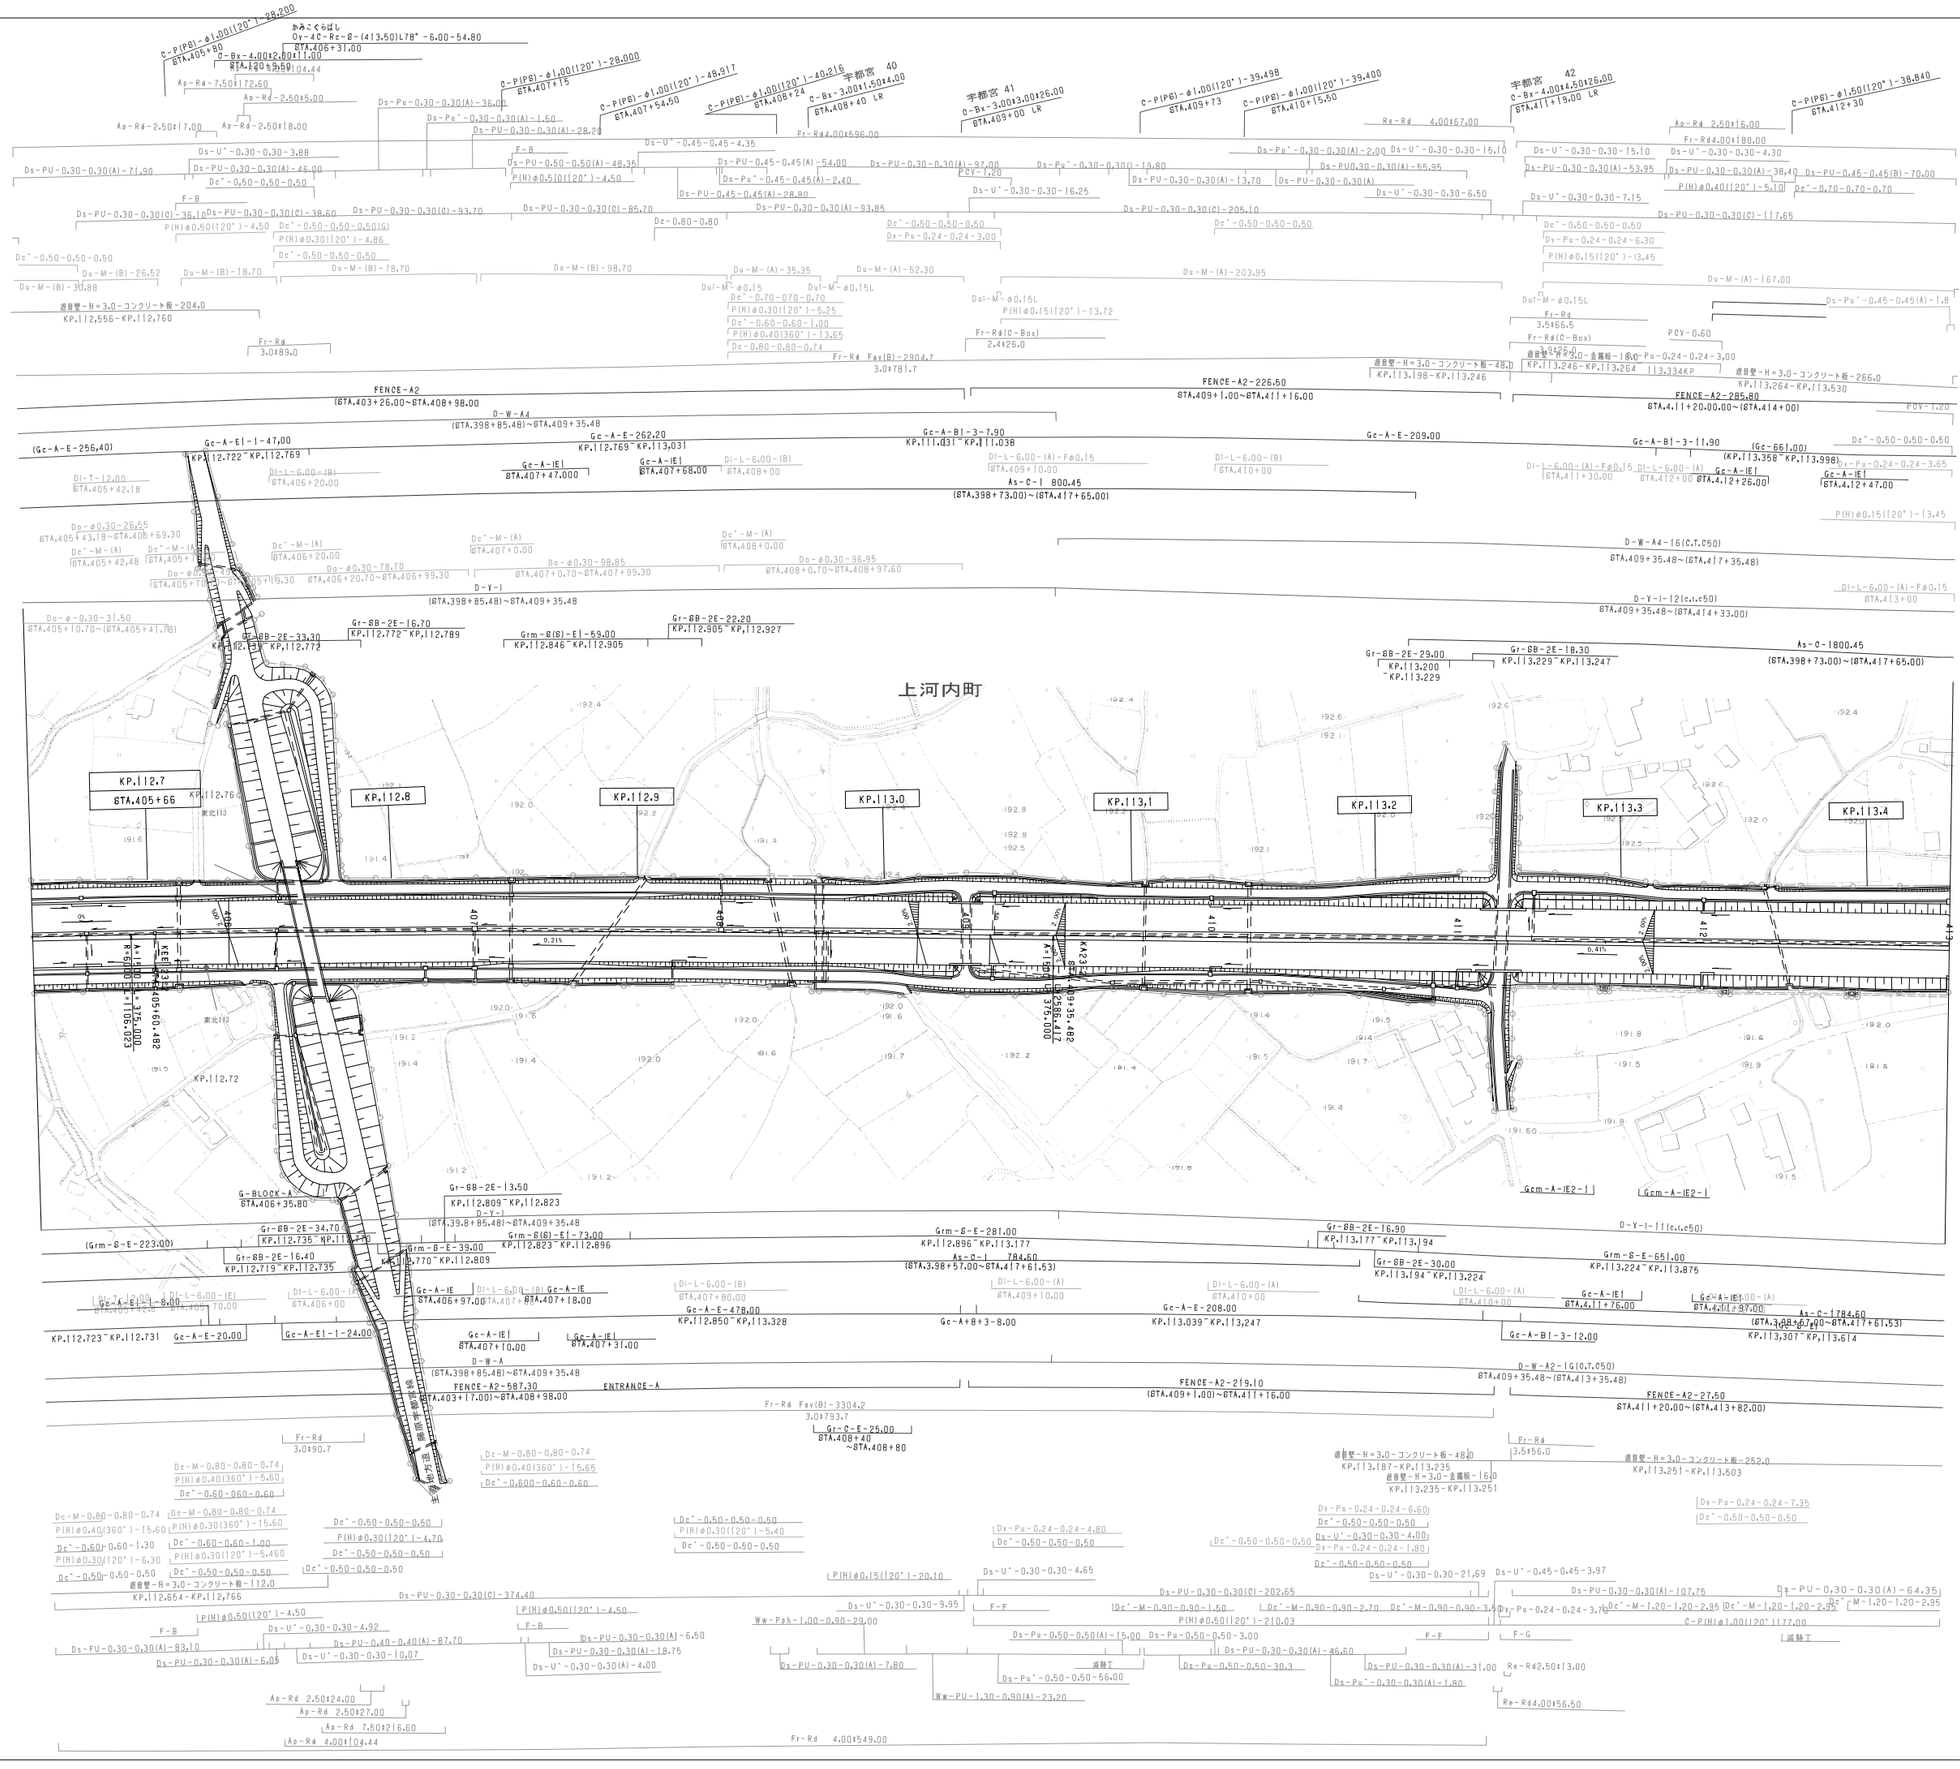

調整年月	摘要
第1回 2006年3月	
第2回 2008年5月	
第3回 2009年5月	

東北縦貫自動車道弘前線 東北自動車道(宇都宮～矢板)		——
工種	管理用平面図	——
名称	KP. 112. 650～KP. 113. 430 STA. 405+20～STA. 413+00	縮尺 1/1000
		15/25

東日本高速道路(株)関東支社

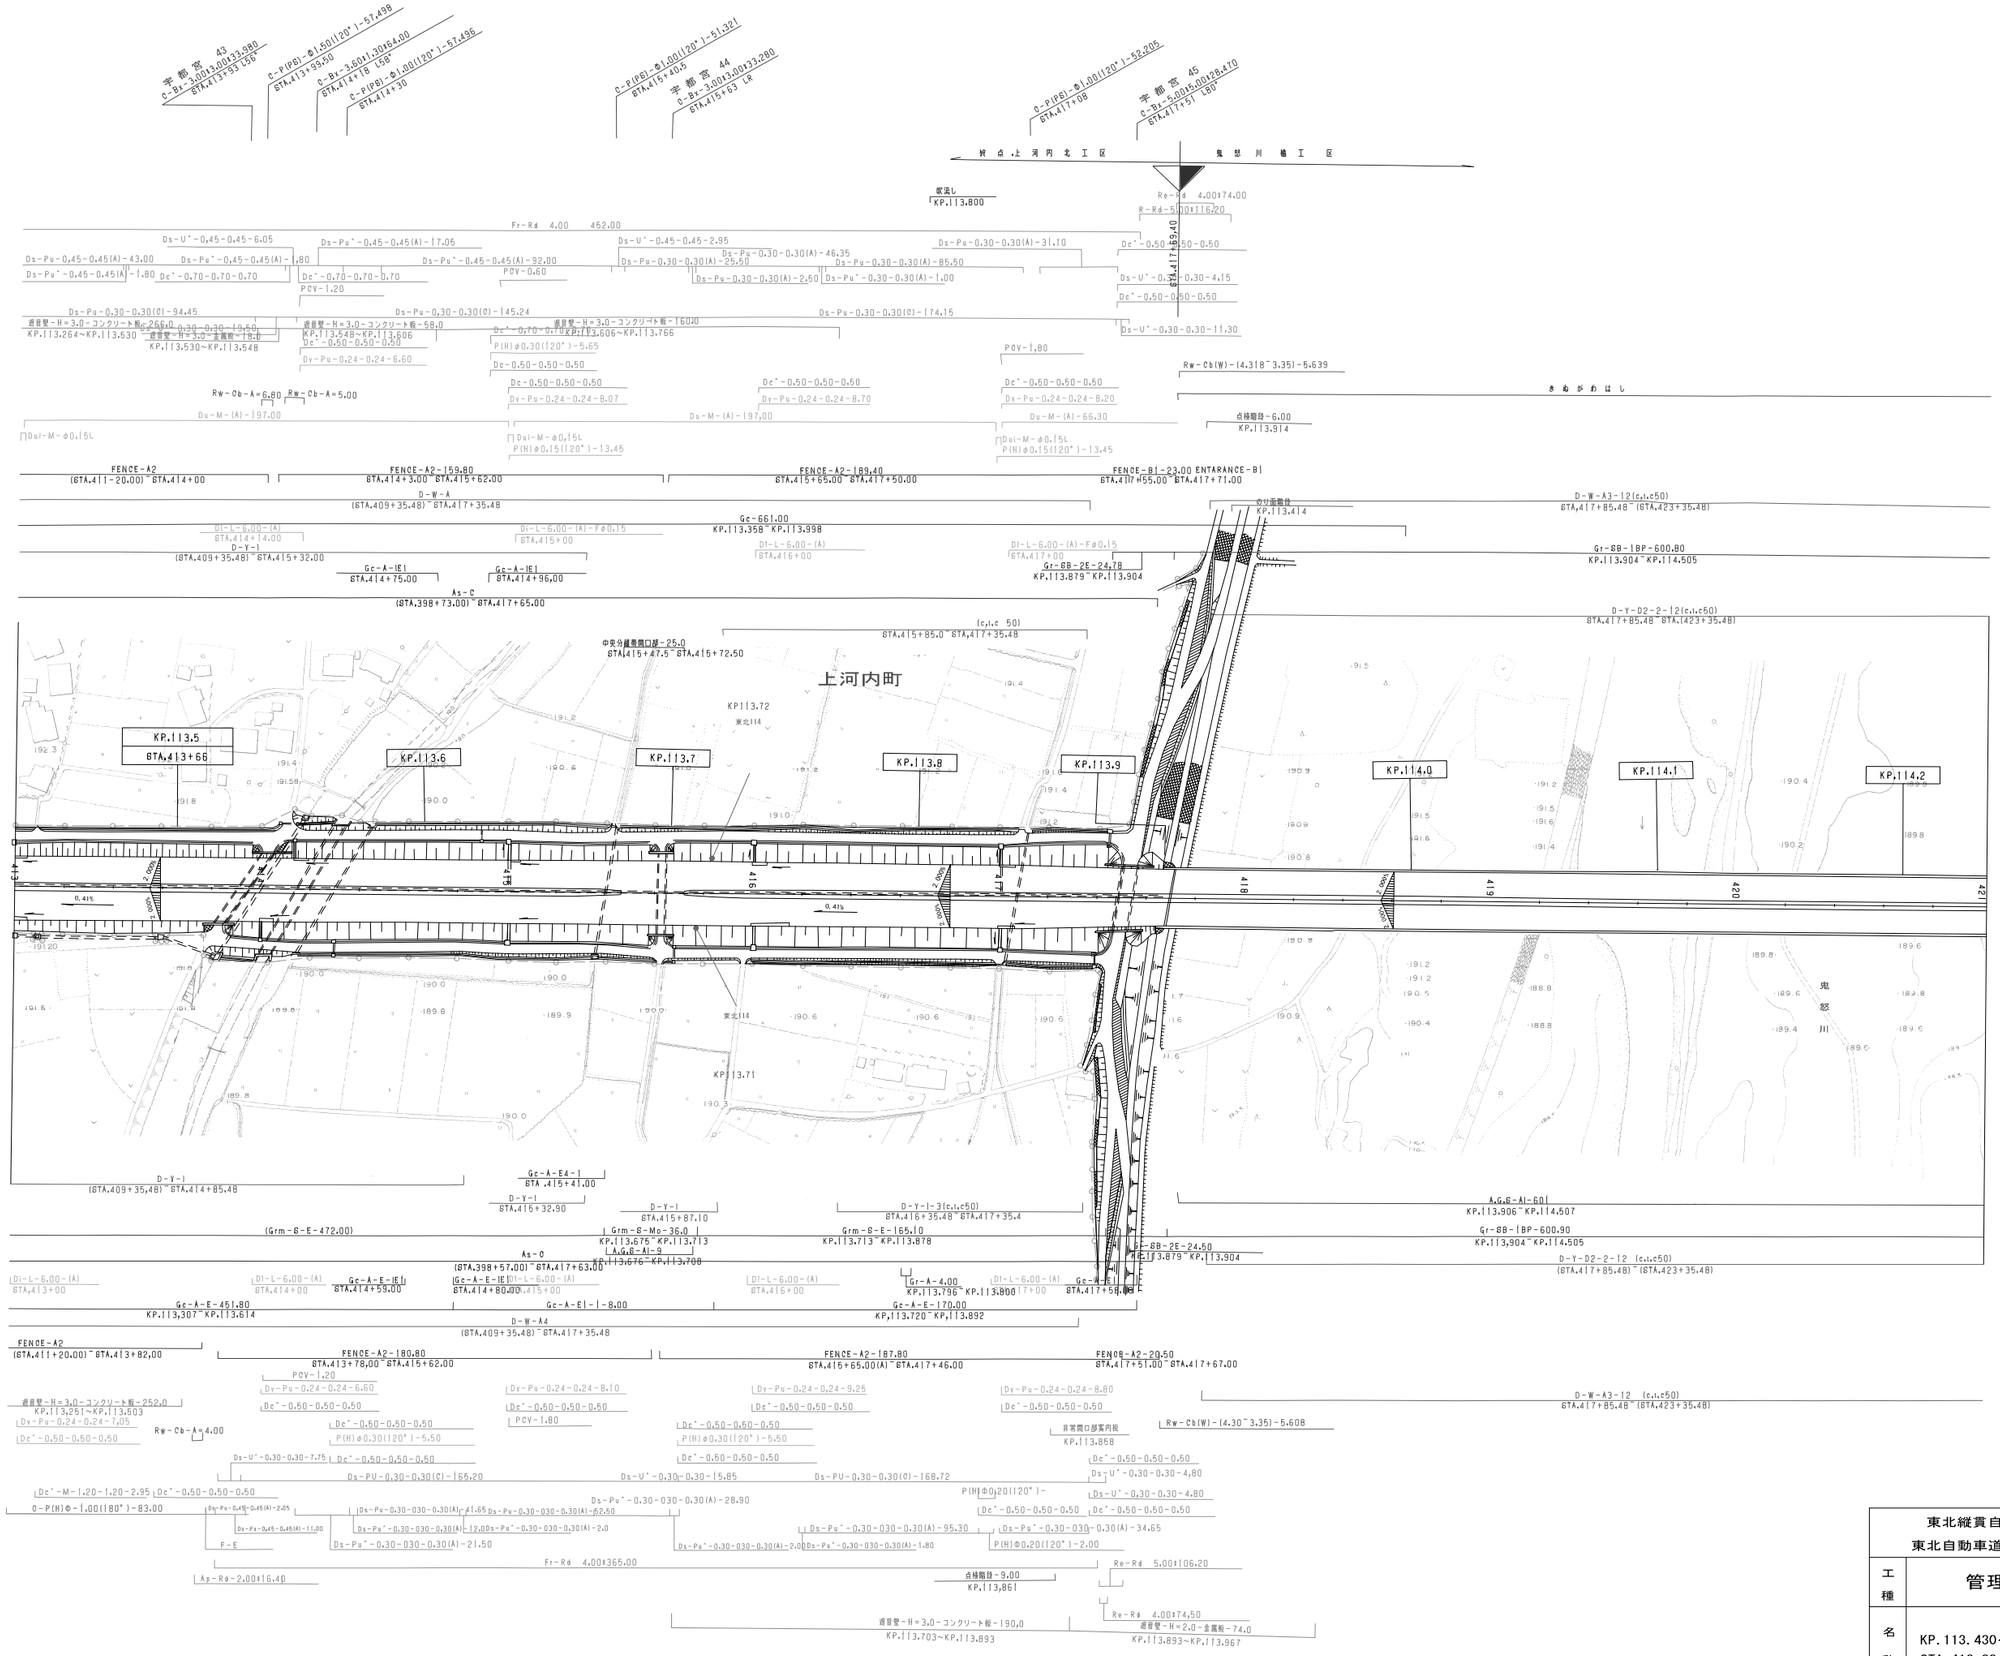

調整年月	摘要
第1回 2006年3月	
第2回 2012年5月	

東北縦貫自動車道弘前線
東北自動車道(宇都宮～矢板)

工種: 管理用平面図

名称: KP. 113. 430～KP. 114. 230
STA. 413+00～STA. 421+00

縮尺 1/1000

16/25

東日本高速道路(株)関東支社

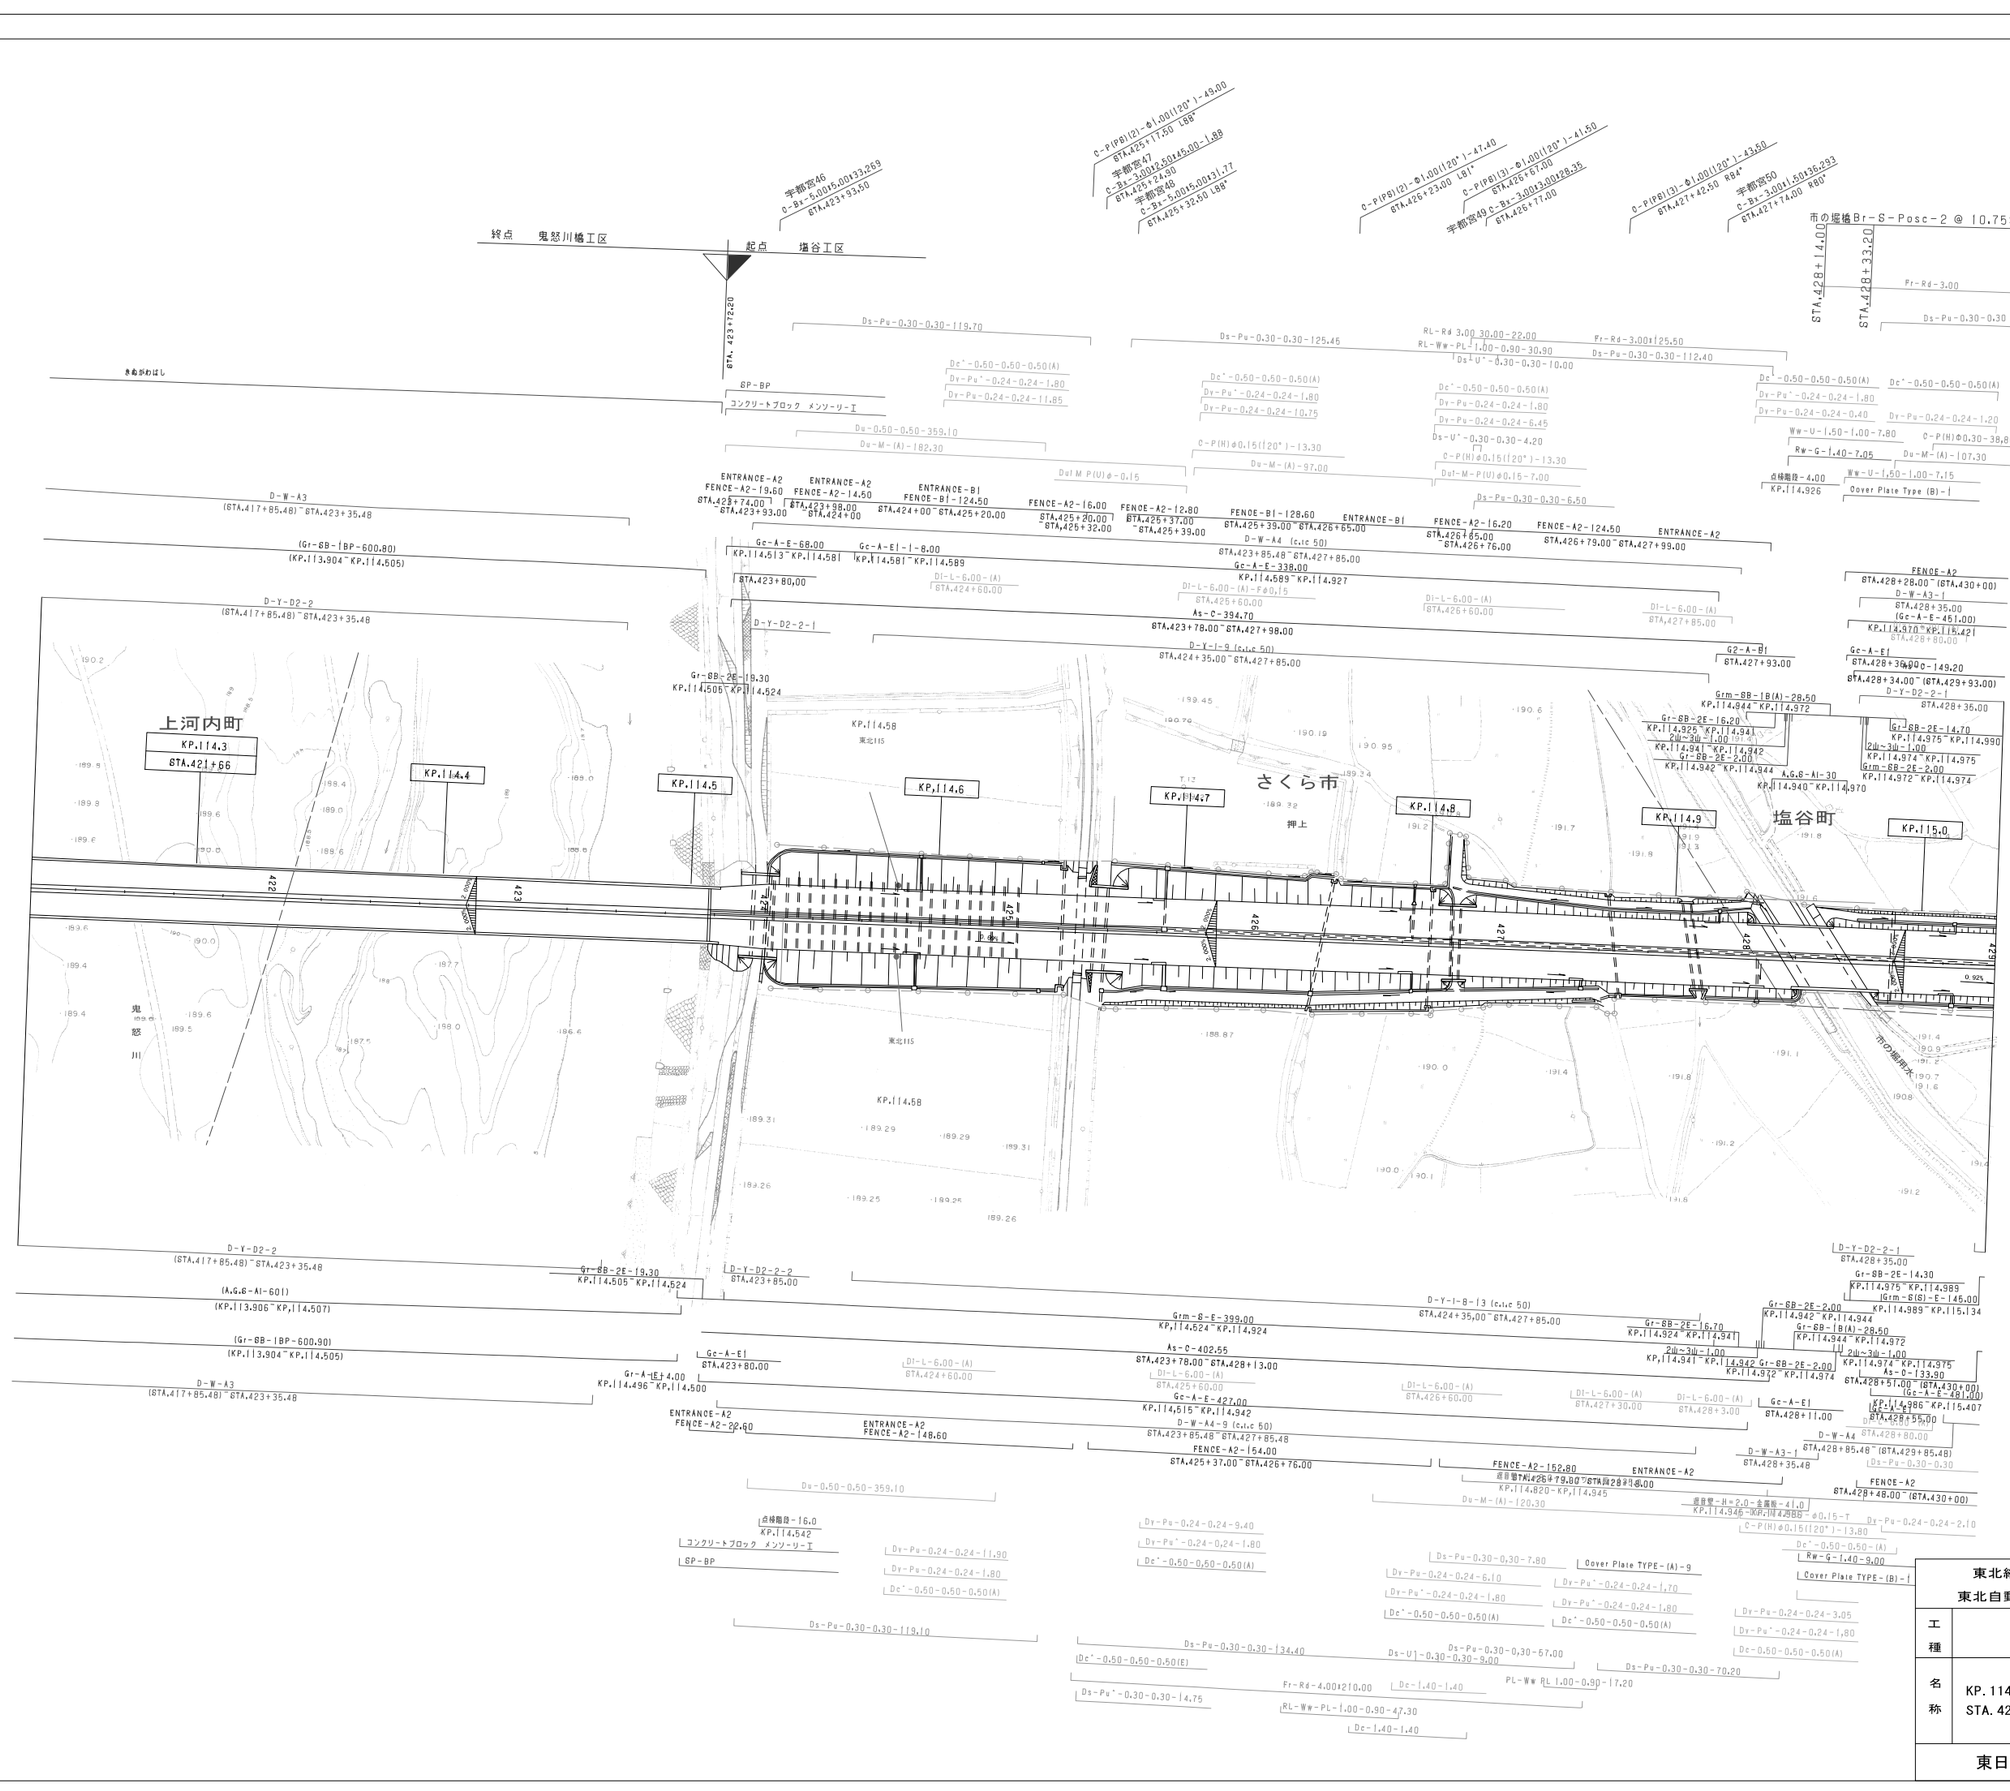
終点　鬼怒川橋工区
起点　塩谷工区
上河内町
さくら市
塩谷町
押上
鬼怒川
KP.114.3
STA.421+66
KP.114.4
KP.114.5
KP.114.6
KP.114.7
KP.114.8
KP.114.9
KP.115.0
KP.114.58
東北115
市の堀橋Br－S－Posc－2 @ 10.75=19.20
STA.428+4.00
STA.428+33.20
Fr－Rd－3.00
Ds－Pu－0.30－0.30
Ds－Pu－0.30－0.30－119.70
Ds－Pu－0.30－0.30－125.46
Ds－Pu－0.30－0.30－112.40
Ds－Pu－0.30－0.30－10.00
Ds－Pu－0.30－0.30－6.50
Ds－Pu－0.30－0.30－7.80
Ds－Pu－0.30－0.30－134.40
Ds－Pu－0.30－0.30－57.00
Ds－Pu－0.30－0.30－70.20
Ds－Pu－0.30－0.30－119.10
Ds－Pu－0.30－0.30－14.75
Ds－U－0.30－0.30－4.20
Ds－U－0.30－0.30－9.00
Du－0.50－0.50－359.10
Du－M－(A)－182.30
Du－M－(A)－97.00
Du－M－(A)－120.30
Du－M－(A)－107.30
Dc'－0.50－0.50－0.50(A)
Dc'－0.50－0.50－0.50(E)
Dy－Pu'－0.24－0.24－1.80
Dy－Pu－0.24－0.24－11.85
Dy－Pu－0.24－0.24－10.75
Dy－Pu－0.24－0.24－6.45
Dy－Pu－0.24－0.24－1.80
Dy－Pu－0.24－0.24－0.40
Dy－Pu－0.24－0.24－1.20
Dy－Pu－0.24－0.24－11.90
Dy－Pu－0.24－0.24－9.40
Dy－Pu－0.24－0.24－6.10
Dy－Pu－0.24－0.24－3.05
Dy－Pu－0.24－0.24－2.10
Dy－Pu－0.24－0.24－1.70
Dc－0.50－0.50－0.50(A)
Dc－1.40－1.40
Dc－1.40－1.40
Dc－0.50－0.50－0.50(A)
Dc－0.50－0.50－0.50(A)
Dc－0.50－0.50－0.50(A)

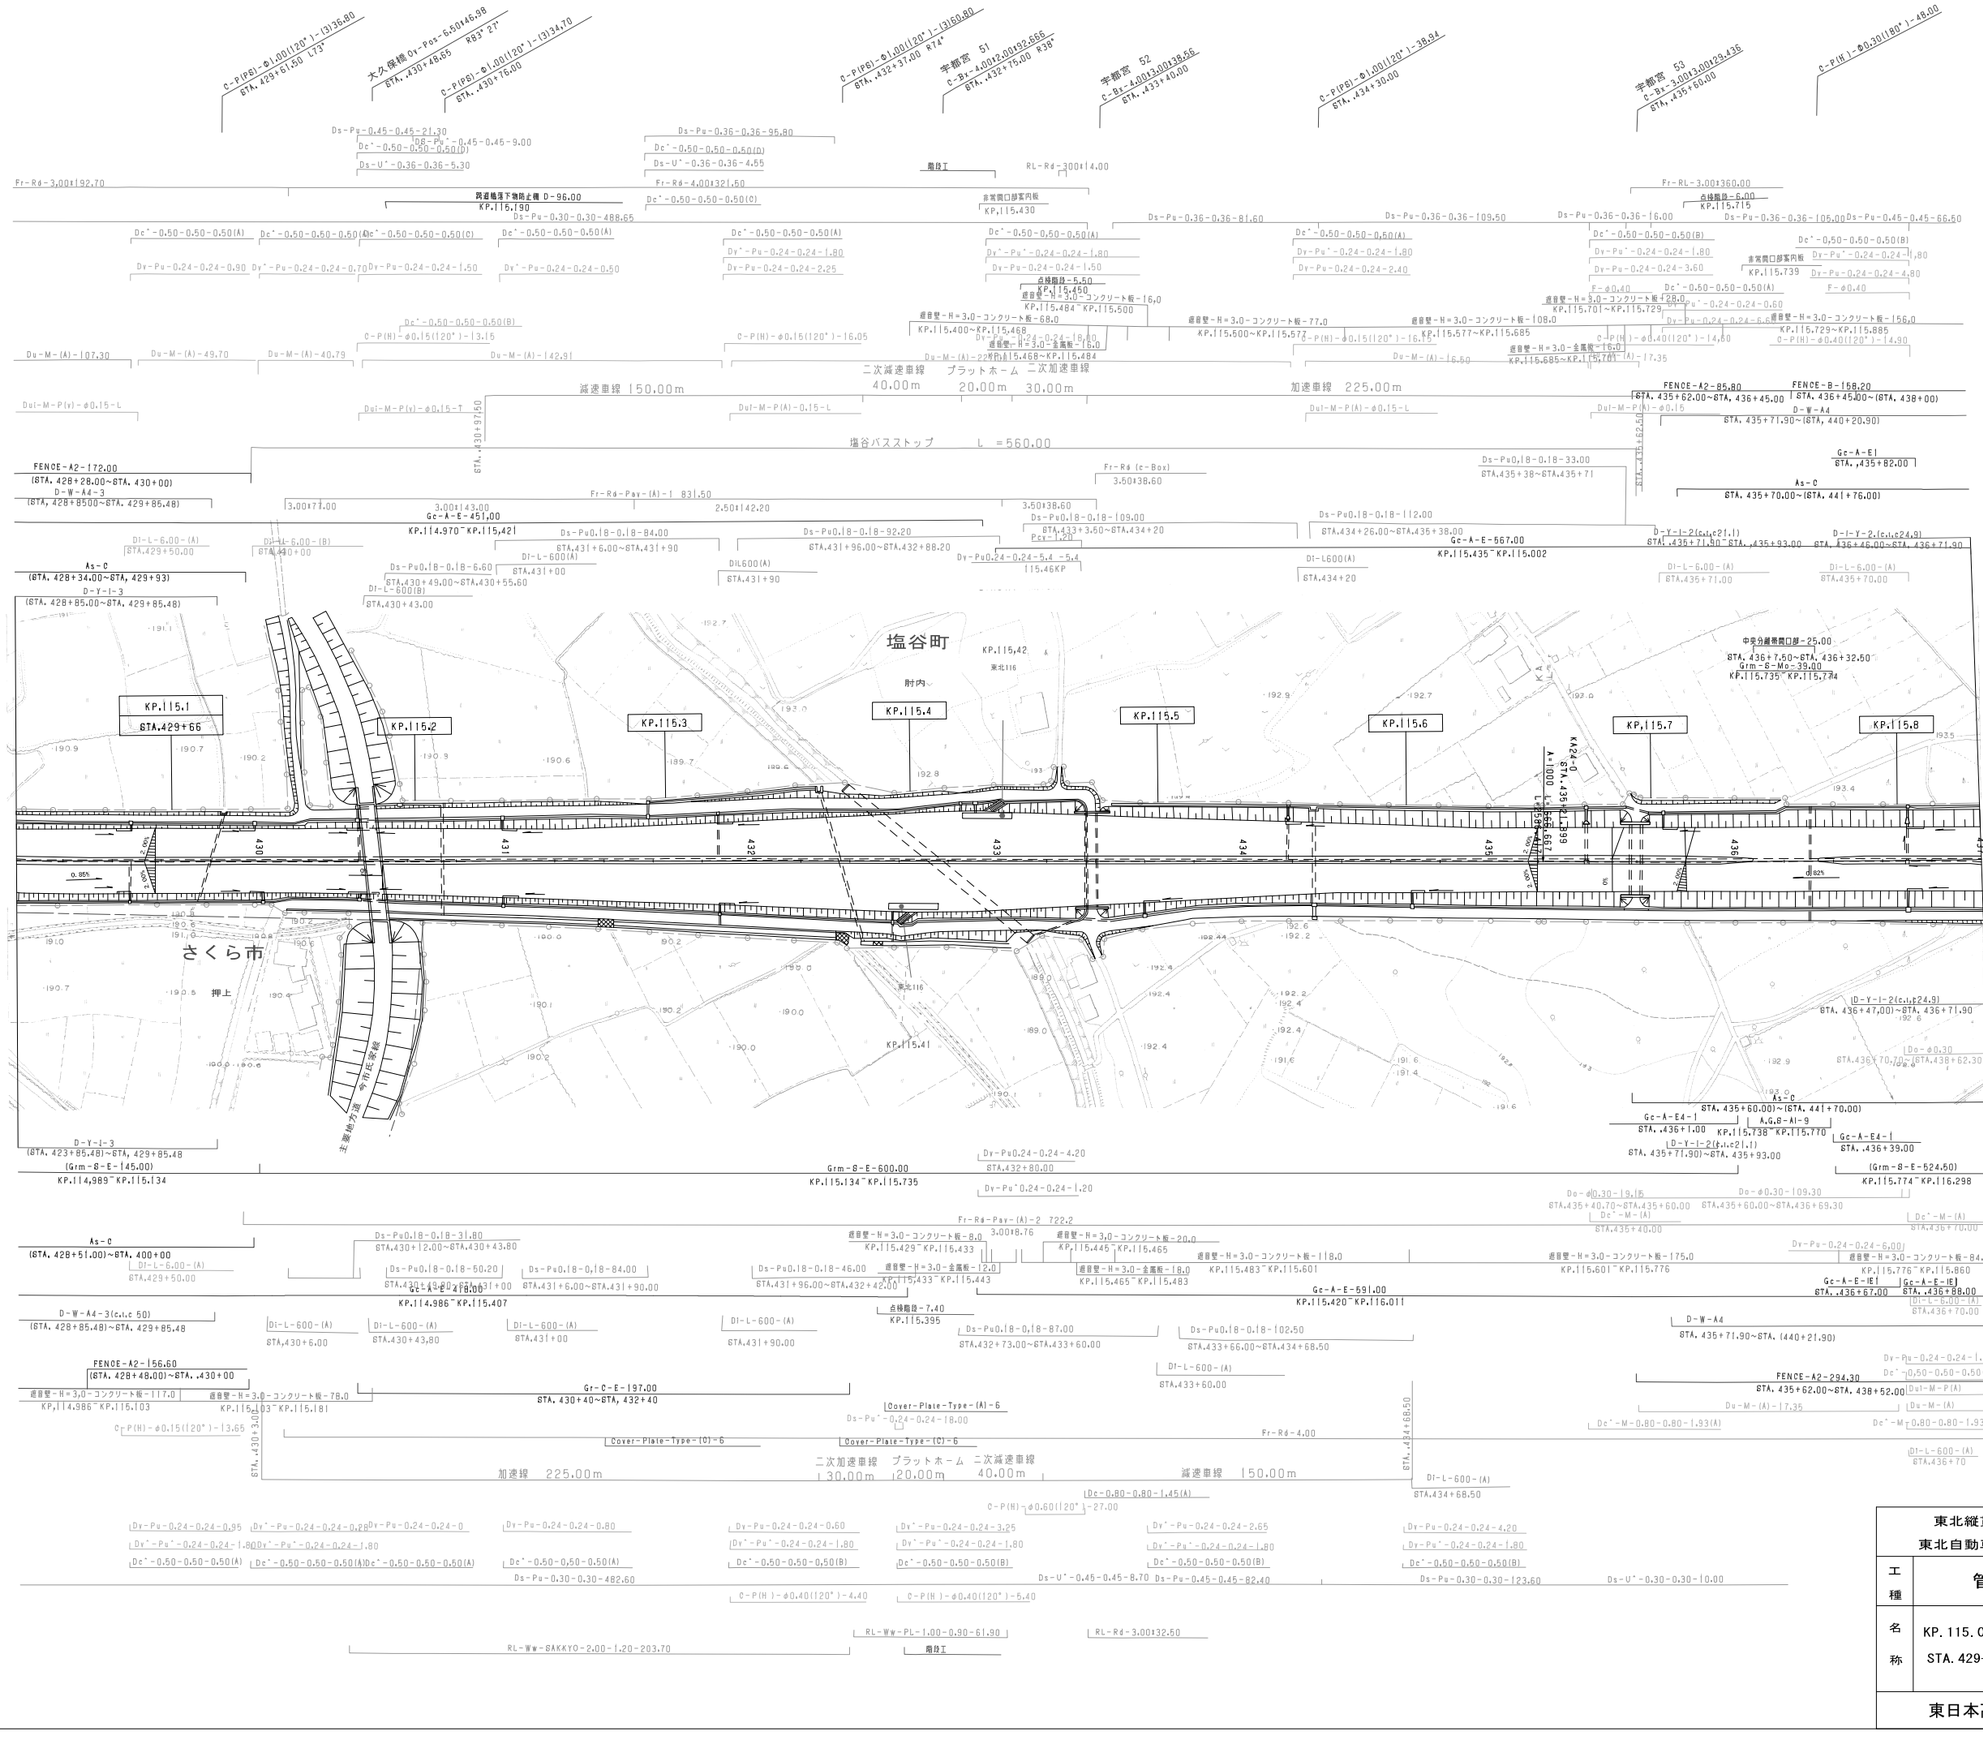
塩谷町
さくら市
押上
肘内
KP.115.1
STA.429+66
KP.115.2
KP.115.3
KP.115.4
KP.115.5
KP.115.6
KP.115.7
KP.115.8
KP.115.41
KP.115.42
東北116
主要地方道 矢板那須線
中央分離帯開口部-25.00
STA. 436+7.50~STA. 436+32.50
Grm-S-Mo-39.00
KP.115.735~KP.115.774
加速車線 225.00m
二次加速車線 130.00m
ブラットホーム 20.00m
二次減速車線 40.00m
減速車線 150.00m
塩谷パストップ L=560.00
FENCE-A2-172.00
(STA. 428+28.00~STA. 430+00)
FENCE-A2-85.80
(STA. 435+62.00~STA. 436+45.00
FENCE-B-158.20
(STA. 436+45.00~(STA. 438+00)
FENCE-A2-156.60
(STA. 428+48.00)~STA. 430+00
FENCE-A2-294.30
STA. 435+62.00~STA. 438+52.00
Gr-C-E-197.00
STA. 430+40~STA. 432+40
Grm-S-E-600.00
KP.115.134~KP.115.735
Gc-A-E-451.00
KP.114.970~KP.115.421
Gc-A-E-567.00
KP.115.435~KP.116.002
Gc-A-E-691.00
KP.115.420~KP.116.011
Gc-A-E-407.00
KP.114.986~KP.115.407
Gc-A-E4-1
STA. 436+1.00
KP.115.738~KP.115.770
Gc-A-E4-1
STA. 436+39.00
Gc-A-E-1E
STA. 436+67.00
Gc-A-E-1E
STA. 436+88.00
D-Y-I-3
(STA. 423+85.48)~STA. 429+85.48
D-Y-I-2(c1.c21.1)
STA. 435+71.90)~STA. 435+93.00
D-Y-I-2(c1.c24.9)
STA. 436+47.00~STA. 436+71.90
D-W-A4-3
(STA. 428+85.00~STA. 429+85.48)
D-W-A4-3(c1.c 50)
(STA. 428+85.48)~STA. 429+85.48
D-W-A4
STA. 435+71.90~STA. (440+21.90)
D-W-A4
STA. 435+71.90~(STA. 440+20.90)
As-C
(STA. 428+34.00~STA. 429+93)
As-C
(STA. 428+85.00~STA. 429+85.48)
As-C
(STA. 428+51.00)~STA. 430+00
As-C
STA. 435+70.00~(STA. 441+76.00)
Gc-A-E1
STA. 435+82.00
A6.8-A1-9
KA24-0
STA. 435+82.50
L=1000
L=1399
L=1666.607
Fr-Rd-3.00t192.70
Fr-Rd-4.00t321.50
Fr-Rd-3.00t14.00
Fr-RL-3.00t360.00
Fr-Rd-Pav-(A)-1 831.50
Fr-Rd-Pav-(A)-2 722.2
Fr-Rd-4.00
Fr-Rd(c-Box)
3.50t38.60
RL-Rd-3.00t32.50
RL-Ww-PL-1.00-0.90-61.90
RL-Ww-SAKKYO-2.00-1.20-203.70
3.00x77.00
3.00t143.00
2.50t142.20
3.00t8.76
3.00t38.76
Du-M-(A)-107.30
Du-M-(A)-49.70
Du-M-(A)-40.79
Du-M-(A)-142.91
Du-M-(A)-229.46
Du-M-(A)-16.50
Du-M-(A)-17.35
Du-M-(A)-17.35
減速車線 150.00m
加速車線 225.00m
Dui-M-P(v)-φ0.15-L
Dui-M-P(v)-φ0.15-T
Dui-M-P(A)-0.15-L
Dui-M-P(A)-φ0.15-L
Dui-M-P(A)-φ0.15
Dui-M-P(A)
Du-M-(A)
Du-M-(A)
Du-M-

調整年月	摘要
第1回　2006年3月	
第2回　2006年9月	
第3回　2009年5月	

東北縦貫自動車道弘前線
東北自動車道（宇都宮～矢板）

工種：管理用平面図

名称：KP. 115. 830～KP. 116. 630
STA. 437+00～STA. 445+00

縮尺：1/1000

19/25

東日本高速道路（株）関東支社

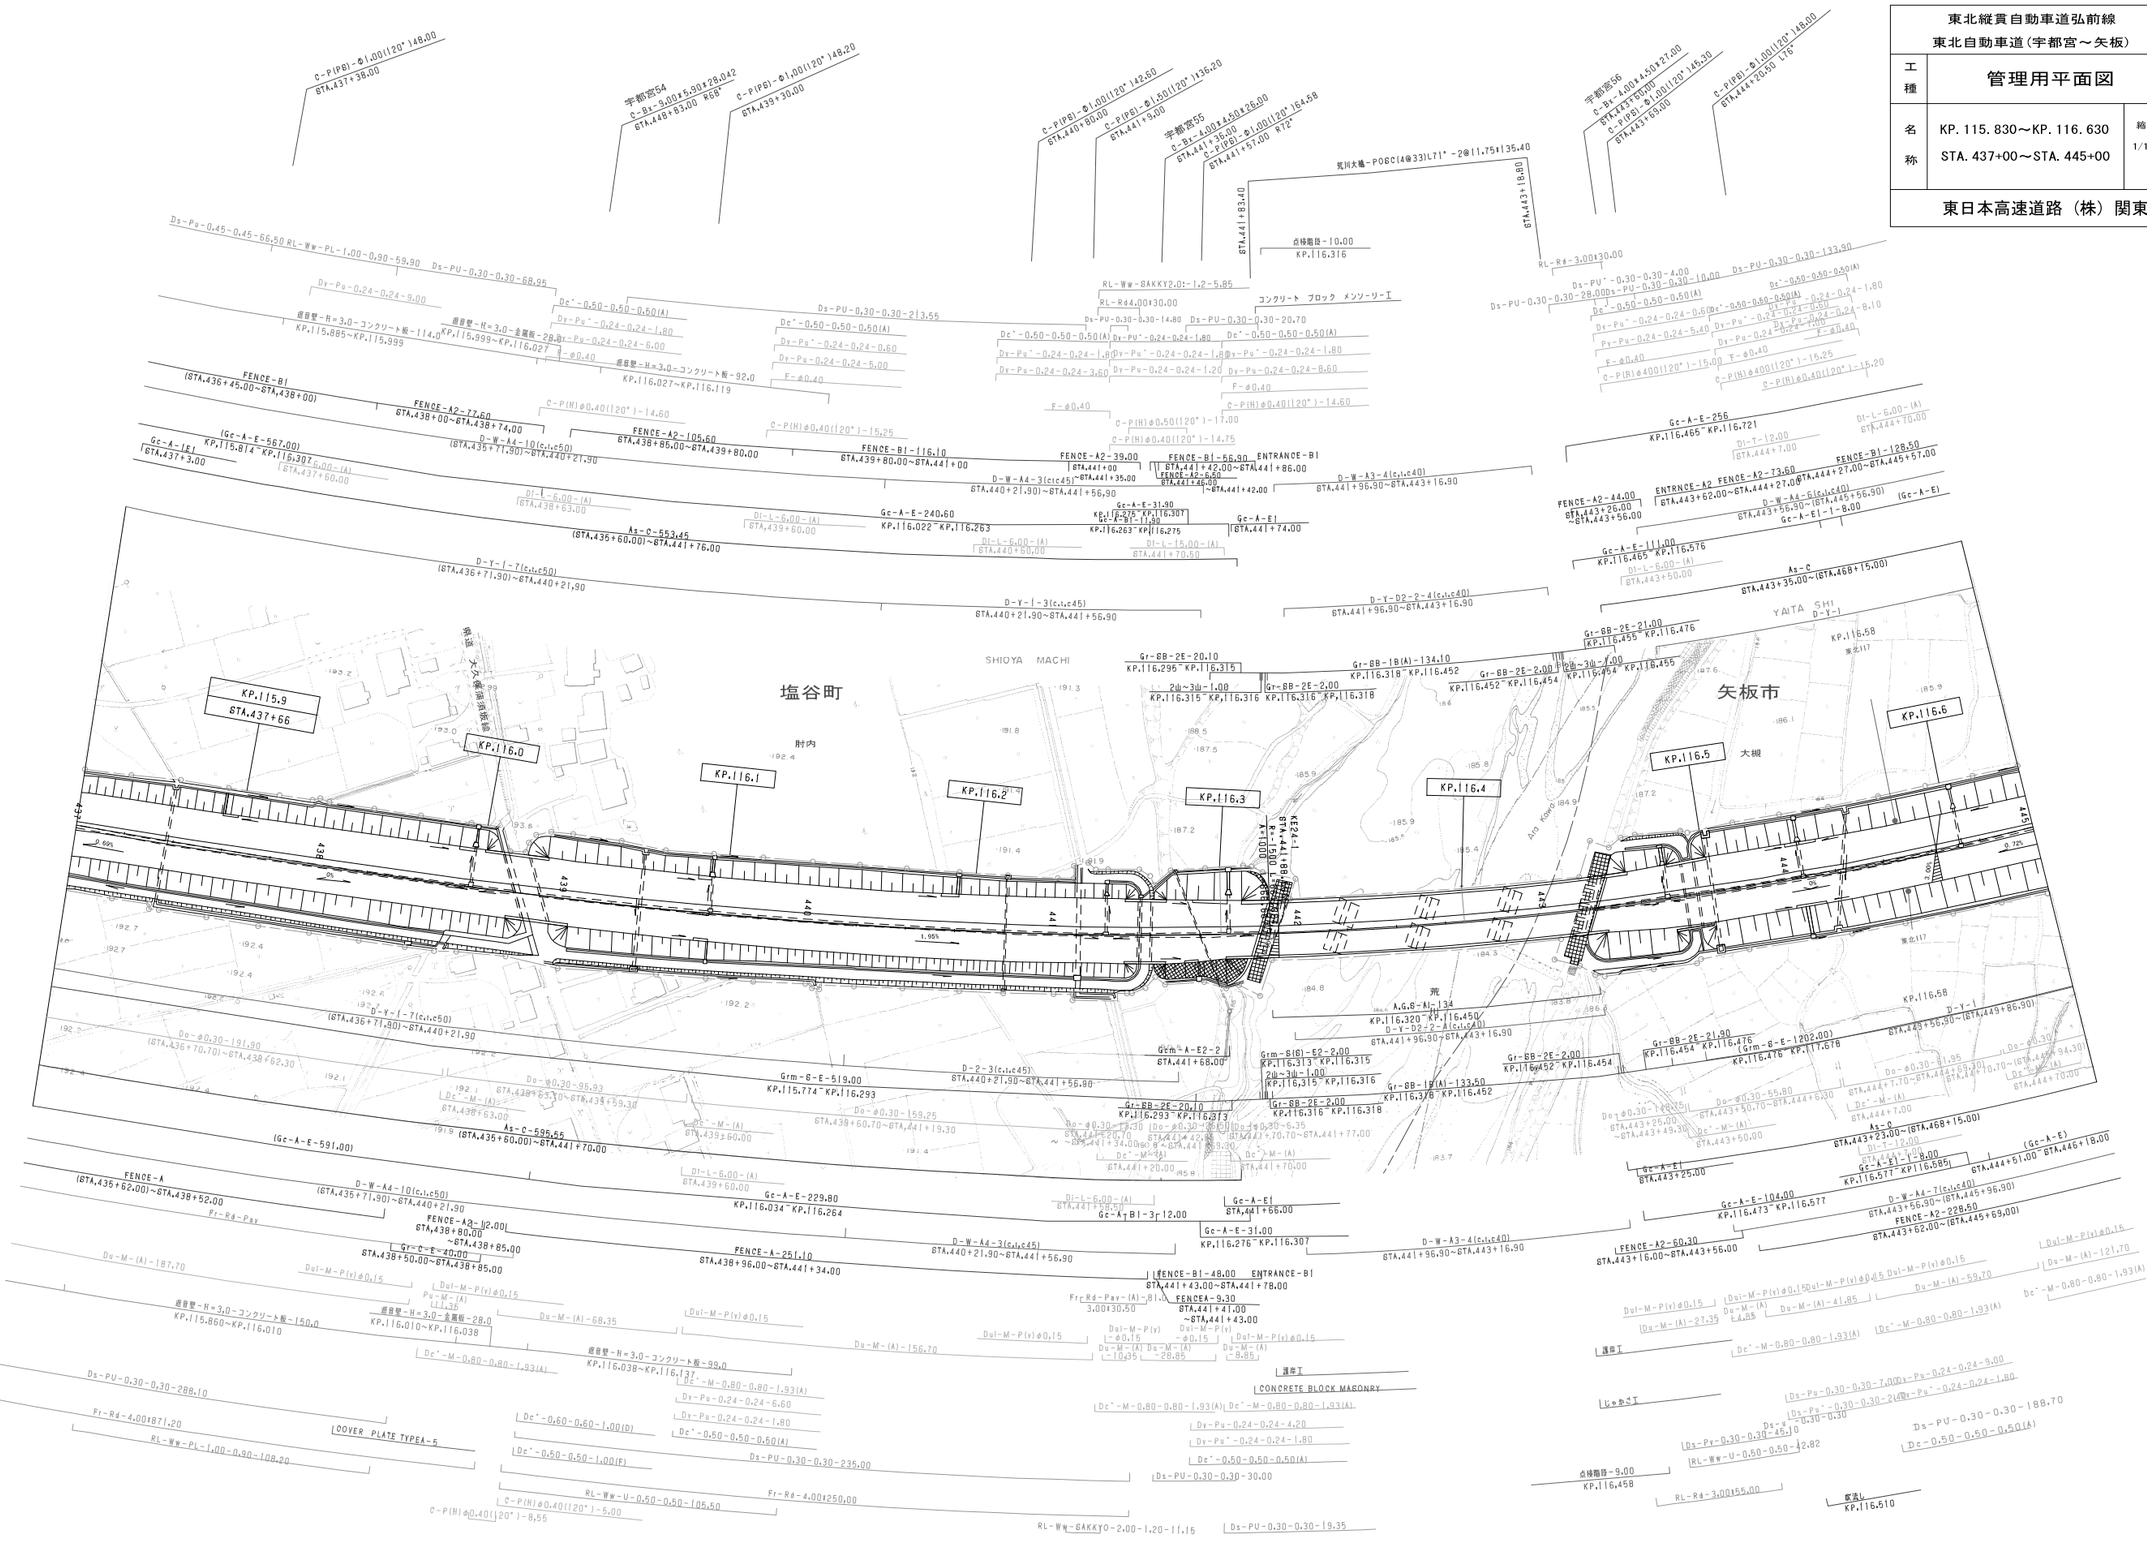

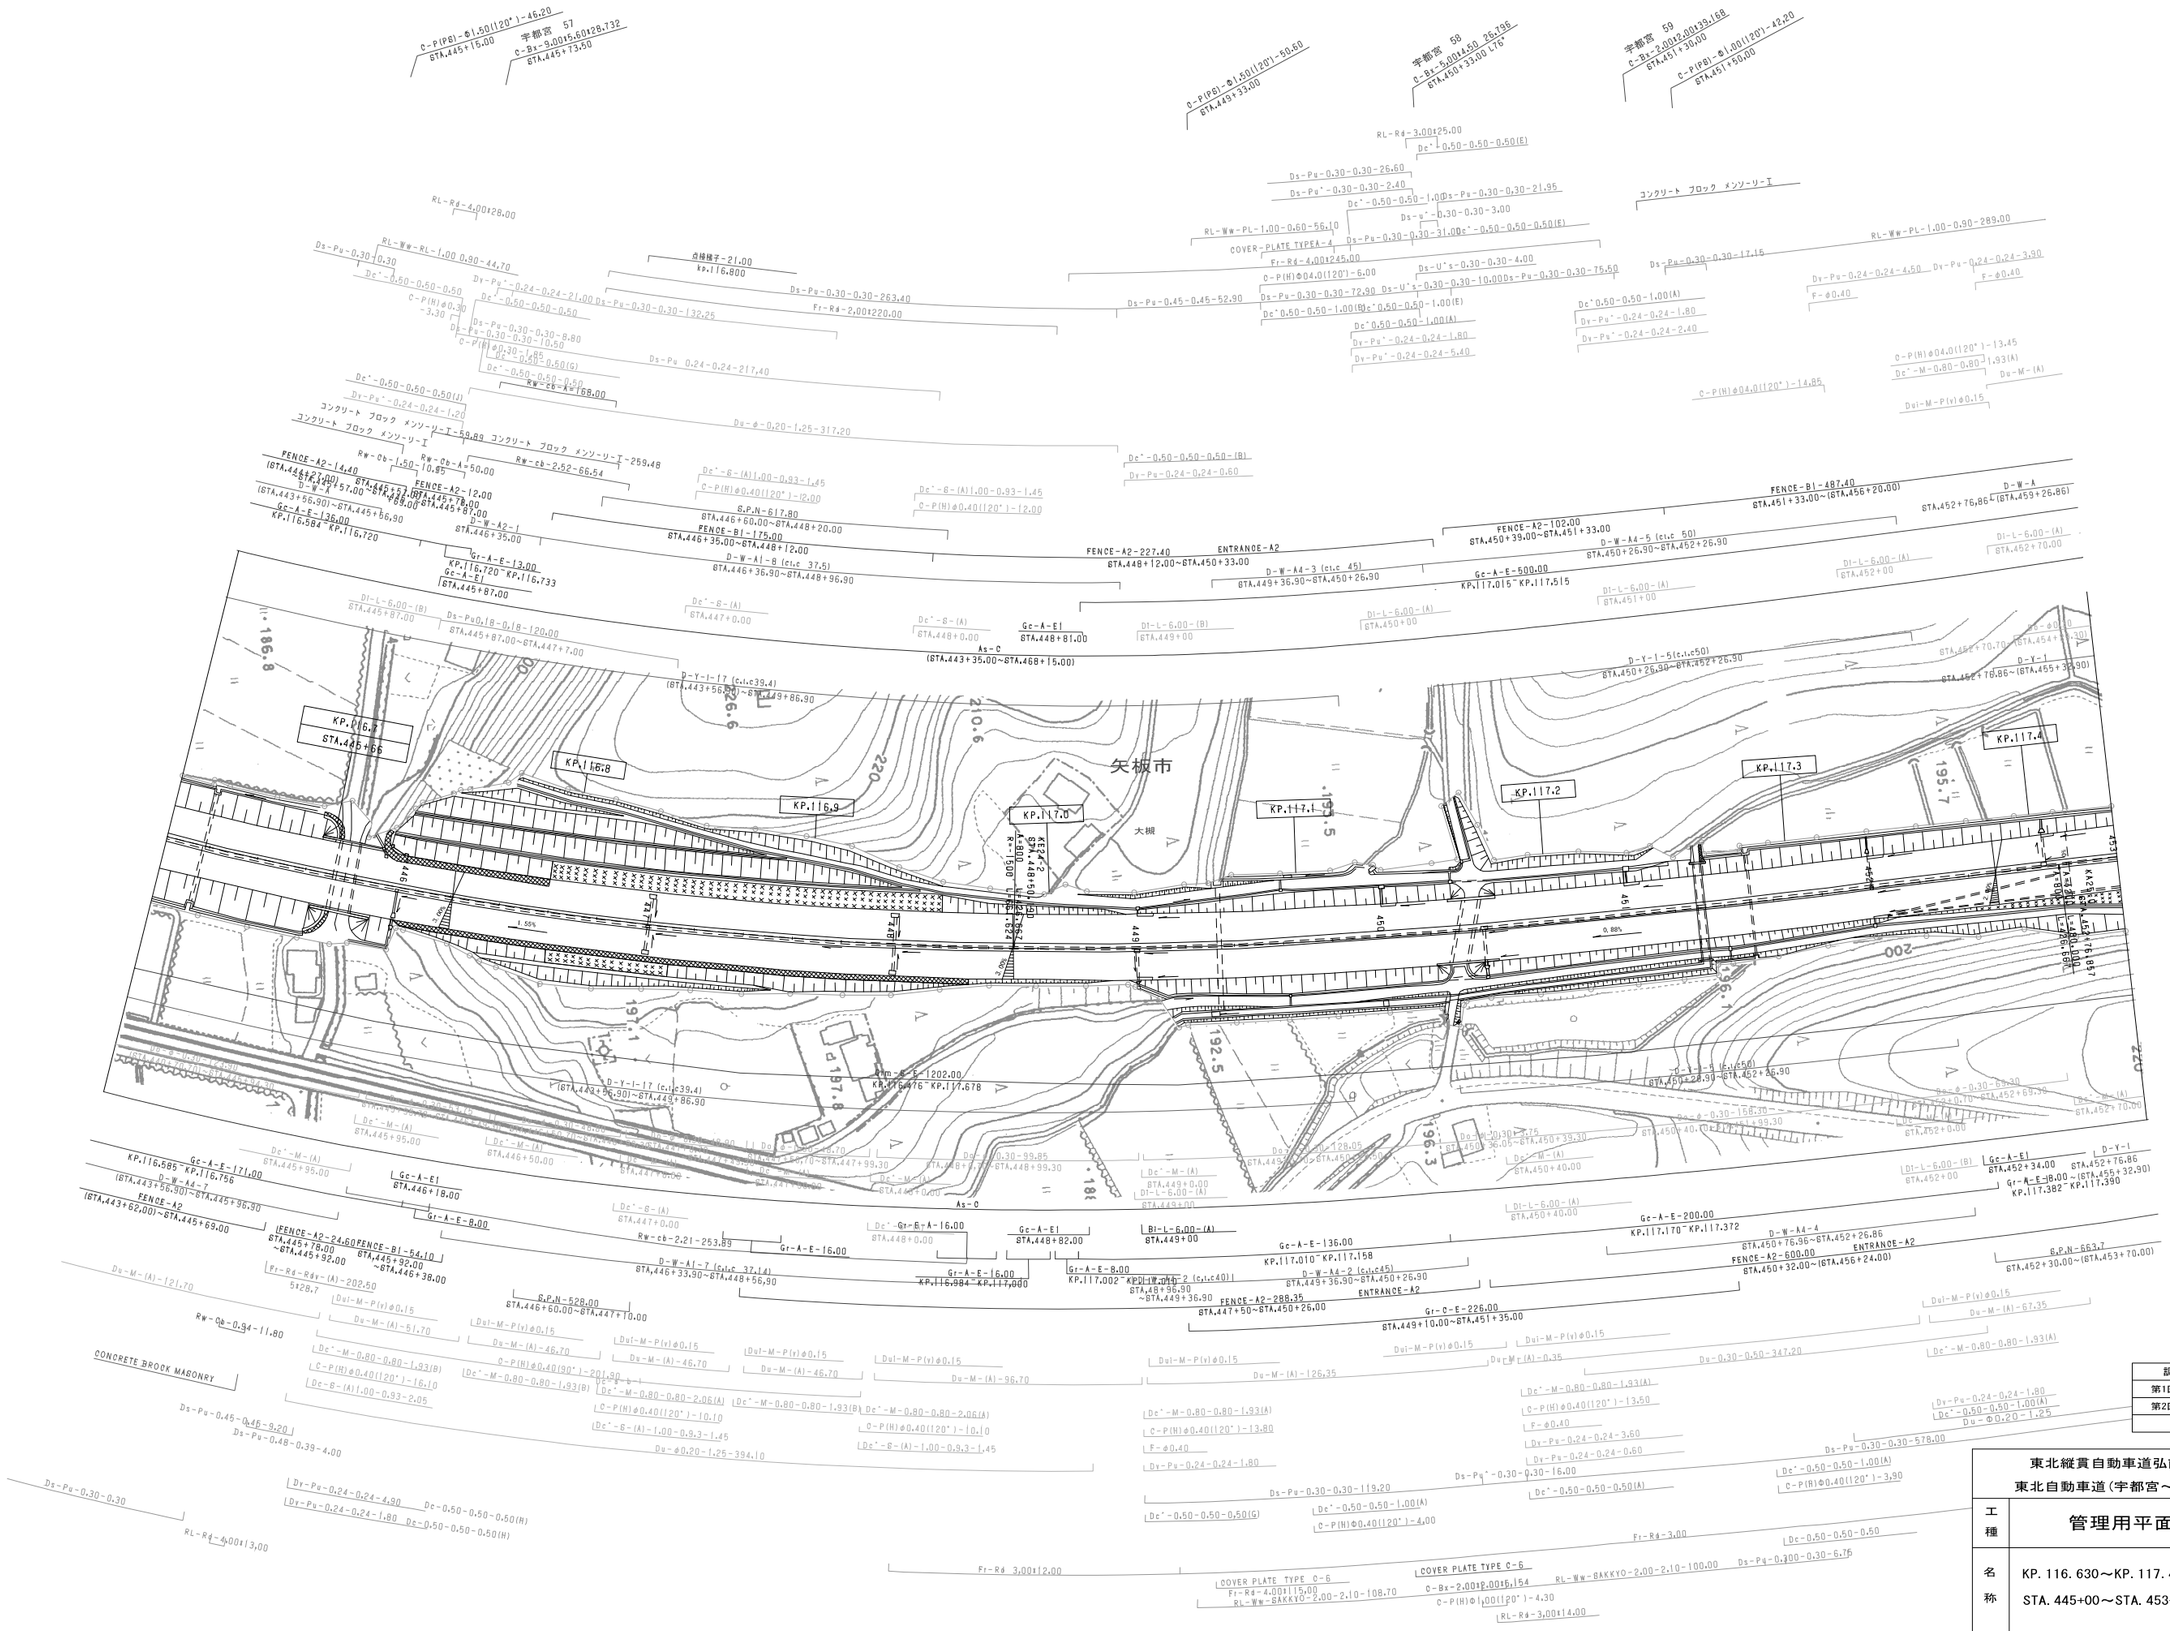

調 整 年 月	摘 要
第1回 2006年3月	
第2回 2009年5月	

東北縦貫自動車道弘前線
東北自動車道（宇都宮～矢板）

工種	管理用平面図		
名称	KP. 116. 630～KP. 117. 430 STA. 445+00～STA. 453+00	縮尺 1/1000	20/25

東日本高速道路（株）関東支社

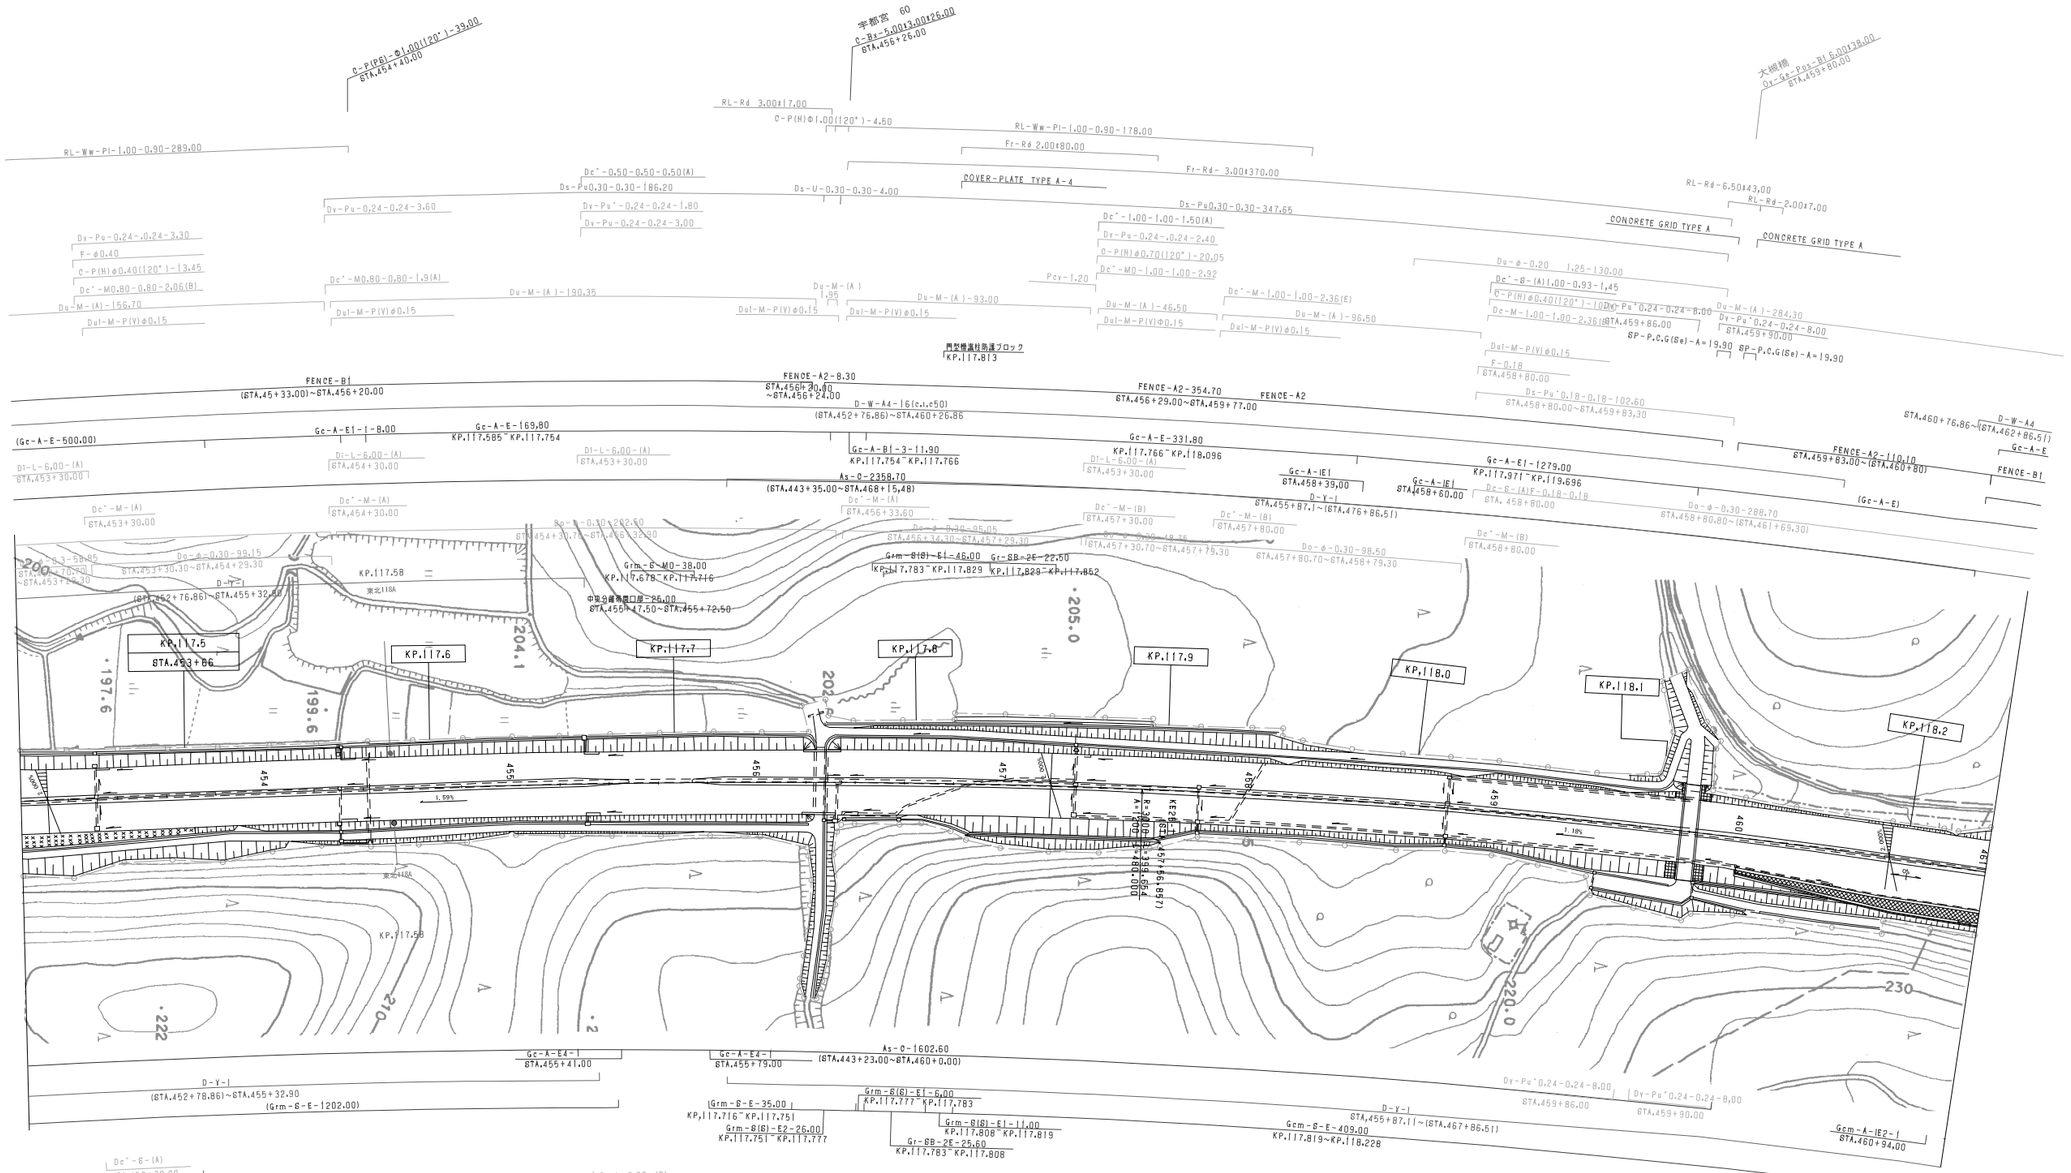
KP.117.5
STA.453+86
KP.117.6
KP.117.7
KP.117.8
KP.117.9
KP.118.0
KP.118.1
KP.118.2
KP.117.58
西型擁壁付防護ブロック
KP.117.813
FENCE-B1
(STA.45+33.00)~STA.456+20.00
FENCE-A2-8.30
STA.456+20.60
~STA.456+24.00
FENCE-A2-354.70
STA.456+29.00~STA.459+77.00
FENCE-A2
D-W-A4-16(c1.c50)
(STA.452+76.86)~STA.460+26.86
Gc-A-E-500.00
Gc-A-E1-1-8.00
Gc-A-E-169.80
KP.117.585~KP.117.754
Gc-A-B1-3-11.90
KP.117.754~KP.117.766
Gc-A-E-331.80
KP.117.766~KP.118.096
As-O-2358.70
(STA.443+35.00~STA.468+15.48)
Gc-A-E1
STA.458+39.00
Gc-A-E1
STA.458+60.00
Gc-A-E1-1279.00
KP.117.971~KP.119.696
D-Y-1
STA.455+87.1~(STA.476+86.51)
FENCE-A2-110.10
STA.459+83.00~(STA.460+80)
FENCE-B1
(Gc-A-E)
D-W-A4
(STA.462+86.51)
Gc-A-E
STA.460+76.86~
Grm-S-MO-38.00
KP.117.678~KP.117.716
中央分離帯開口部=26.00
STA.455+47.50~STA.455+72.50
Grm-S-B(B)-E1-46.00
KP.117.783~KP.117.829
Gr-BB-2E-22.50
KP.117.829~KP.117.852
Grm-S-E-35.00
KP.117.716~KP.117.751
Grm-S-B(B)-E2-26.00
KP.117.751~KP.117.777
Grm-S-B(B)-E1-6.00
KP.117.777~KP.117.783
Grm-S-B(B)-E1-11.00
KP.117.808~KP.117.819
Gr-BB-2E-25.60
KP.117.783~KP.117.808
Grm-S-E-409.00
KP.117.819~KP.118.228
Gcm-A-1E2-1
STA.460+94.00
As-O-1602.60
(STA.443+23.00~STA.460+0.00)
Gc-A-E4-1
STA.455+41.00
Gc-A-E4-1
STA.455+79.00
D-Y-1
(STA.452+78.86)~STA.455+32.90
(Grm-S-E-1202.00)
D-Y-1
STA.455+87.1~(STA.467+86.51)
Gr-Bm-23.00
KP.118.228~KP.118.251
(As-O-471.60)
KP.118.134~KP.118.605
Gr-A-4E(P)-94.80
KP.118.174~KP.118.219
DEL-O-A2-3-1
KP.118.114
DEL-O-A2-3-1
KP.118.135~KP.118.152
DEL-O-A2-3-2
KP.118.134~KP.118.194
DEL-O-A1-3.45
KP.118.152~KP.118.168
DEL-O-A4-3-3
KP.118.168~KP.118.185
FENCE-A2-78.00
STA.459+83.00~STA.460+60.00
ENTRANCE-A2
KP-02
KP.118.200
隧道ポータル
KP.118.197
Gc-A-E1
STA.453+70.00
Gc-A-E-74.00
KP.117.503~KP.117.577
Gc-A-E-171.00
KP.117.585~KP.117.756
Gc-A-B1-3-8.00
KP.117.756~KP.117.764
Gc-A-E1
STA.456+70.00
Gc-A-E-41.00
KP.117.764~KP.117.805
Gr-A-E-16.00
KP.117.444~KP.117.460
Gr-A-E-4.00
KP.117.499~KP.117.503
D-W-A1-2
(STA.452+76.86)
~STA.453+26.86
D-W-A4-6(c1.c50)
(STA.452+76.86)~STA.456+26.86
FENCE-A2
(STA.450+32.00)~STA.456+24.00
FENCE-B1-62.20
STA.456+23.80
~STA.456+86.00
Gr-A-E-8.00
KP.117.797~KP.117.805
D-W-A1-7(c1.c45.52)
STA.456+76.86~STA.459+49.98
FENCE-A2-176.30
STA.457+65.00~STA.459+49.00
FENCE-A2-38.80
STA.459+49.00~STA.459+77.00
Gc-A-E4-1
STA.455+41.00
Gc-A-E4-1
STA.455+79.00
D-Y-1
(STA.452+78.86)~STA.455+32.90
(Grm-S-E-1202.00)
Gc-A-E1
STA.453+70.00
Gc-A-E-74.00
KP.117.503~KP.117.577
Gc-A-E-171.00
KP.117.585~KP.117.756
Gc-A-B1-3-8.00
KP.117.756~KP.117.764
Gc-A-E1
STA.456+70.00
Gc-A-E-41.00
KP.117.764~KP.117.805
Gr-A-E-16.00
KP.117.444~KP.117.460
Gr-A-E-4.00
KP.117.499~KP.117.503
D-W-A1-2
(STA.452+76.86)
~STA.453+26.86
D-W-A4-6(c1.c50)
(STA.452+76.86)~STA.456+26.86
FENCE-A2
(STA.450+32.00)~STA.456+24.00
FENCE-B1-62.20
STA.456+23.80
~STA.456+86.00
Gr-A-E-8.00
KP.117.797~KP.117.805
D-W-A1-7(c1.c45.52)
STA.456+76.86~STA.459+49.98
FENCE-A2-176.30
STA.457+65.00~STA.459+49.00
FENCE-A2-38.80
STA.459+49.00~STA.459+77.00
DEL-O-A2-3-1
KP.118.114
DEL-O-A2-3-1
KP.118.135~KP.118.152
DEL-O-A2-3-2
KP.118.134~KP.118.194
DEL-O-A1-3.45
KP.118.152~KP.118.168
DEL-O-A4-3-3
KP.118.168~KP.118.185
FENCE-A2-78.00
STA.459+83.00~STA.460+60.00
ENTRANCE-A2
KP-02
KP.118.200
隧道ポータル
KP.118.197
Gr-A-4E(P)-94.80
KP.118.174~KP.118.219
Gr-Bm-23.00
KP.118.228~KP.118.251
(As-O-471.60)
KP.118.134~KP.118.605
Ds-Py(6)-ø0.30-14.00
KP.118.174~KP.118.188
Gcm-A-1E2-1
STA.460+94.00
Dy-Pu'0.24-0.24-8.00
STA.459+86.00
Dy-Pu'0.24-0.24-8.00
STA.459+90.00
SP-P.C.G(Se)-A=19.90
SP-P.C.G(Se)-A=19.90
SP-P.C.G(Se)-A=65.80
SP-P.C.G(Se)-A=65.80
Dy-Pu-0.24-0.24-3.30
F-ø0.40
C-P(H)ø0.40(120°)-13.45
Dc'-MO.80-0.80-2.06(B)
Du-M-(A)-156.70
Dc'-MO.80-0.80-1.9(A)
Du-M-(A)-190.35
Dul-M-P(V)ø0.15
Dy-Pu-0.24-0.24-3.60
Dc'-0.50-0.50-0.50(A)
Ds-Pu0.30-0.30-186.20
Dy-Pu'-0.24-0.24-1.80
Dy-Pu-0.24-0.24-3.00
Du-M-(A)-93.00
Du-M-P(V)ø0.15
Du-M-(A)1.95
Du-M-P(V)ø0.15
Dc'-M-(A)
STA.453+30.00
Dc'-M-(A)
STA.454+30.00
Di-L-6.00-(A)
STA.454+30.00
Di-L-6.00-(A)
STA.453+30.00
Dc'-M-(A)
STA.453+30.00
Dc'-M-(A)
STA.454+30.00
Di-L-6.00-(A)
STA.453+30.00
Dc'-M-(A)
STA.456+33.60
Dc'-M-(B)
STA.457+30.00
Dc'-M-(B)
STA.457+80.00
Dc'-M-(B)
STA.458+80.00
Dc'-M-(B)
STA.458+80.00
Dc'-S-(A)
STA.457+30.00
Dc'-S-(A)
STA.457+80.00
Dc'-S-(A)
STA.458+30.00
Dc'-S-(A)
STA.458+80.00
Dc'-S-(A)
STA.459+30.00
Dc'-S-Ay
KP.118.132
Dc'-S-Ay
KP.118.173
Dc'-S-(A)
KP.118.132
Dc'-S-(A)
KP.118.173
Dc'-S-Ay
KP.118.132
Dc'-S-Ay

東北縦貫自動車道弘前線 東北自動車道（宇都宮～矢板）			——
工種	管理用平面図		——
名称	KP. 118. 230～KP. 119. 030 STA. 461+00～STA. 469+00	縮尺 1/1000	22 25
東日本高速道路(株)関東支社			

調整年月	摘要
第1回 2006年3月	
第2回 2006年9月	
第3回 2009年5月	
第4回 2012年5月	
第5回 2015年9月	

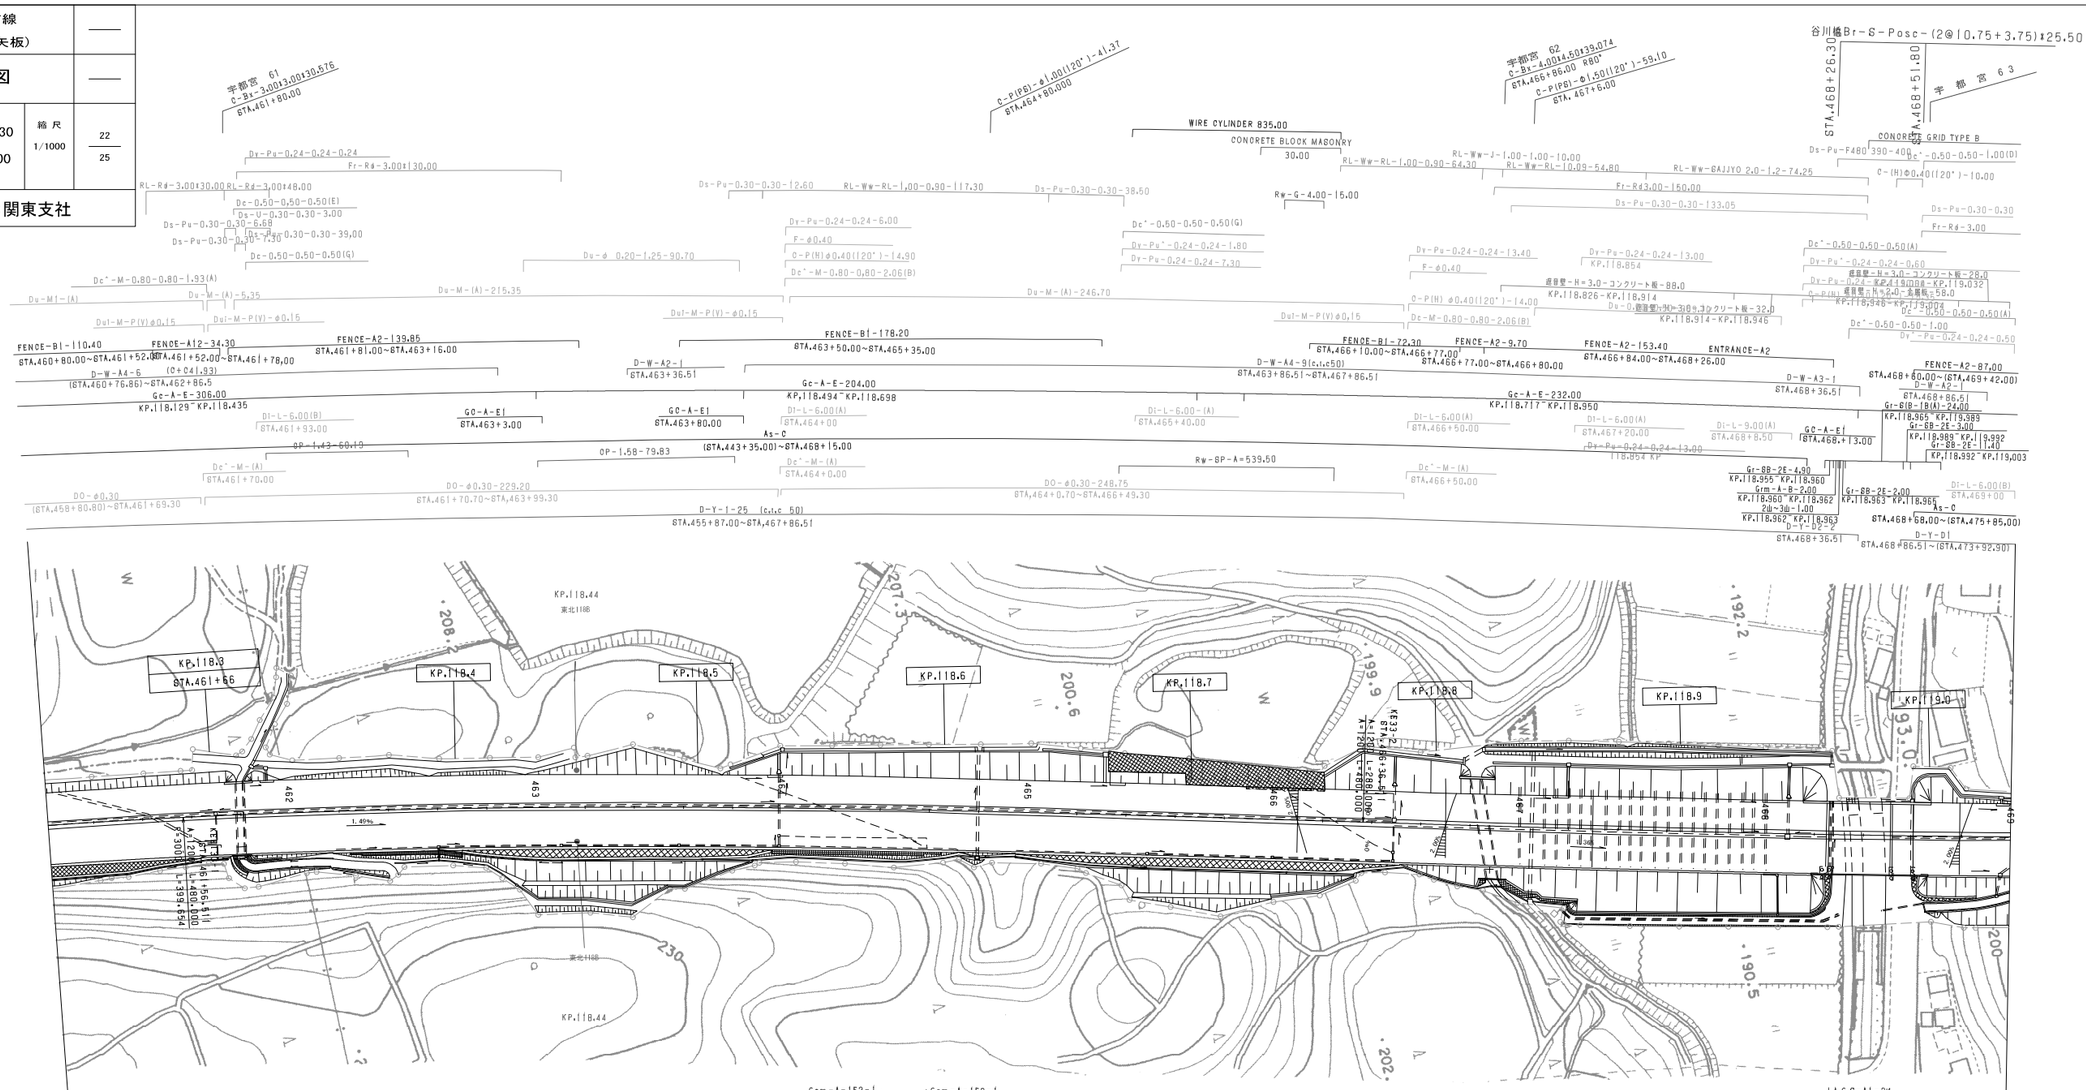
谷川橋 Br-S-Posc-(2@10.75+3.75)=25.50
STA.468+26.30
STA.468+51.80
宇都宮 61
宇都宮 62
宇都宮 63
WIRE CYLINDER 835.00
CONCRETE BLOCK MASONRY 30.00
CONCRETE GRID TYPE B
FENCE-B|-110.40
FENCE-A|2-34.30
FENCE-A2-139.85
FENCE-B|-178.20
FENCE-B|-72.30
FENCE-A2-9.70
FENCE-A2-153.40
ENTRANCE-A2
FENCE-A2-87.00
D-W-A4-5
D-W-A2-|
D-W-A4-9(c.t.c50)
D-W-A3-1
Gc-A-E-306.00
Gc-A-E-204.00
Gc-A-E-232.00
GO-A-E|
GC-A-E|
GC-A-E|
As-C
OP-1.58-79.83
OP-1.43-60.13
DO-φ0.30
DO-φ0.30-229.20
DO-φ0.30-248.75
D-Y-1-25 (c.t.c 50)
Rw-8P-A=539.50
KP.118.3
KP.118.4
KP.118.5
KP.118.6
KP.118.7
KP.118.8
KP.118.9
KP.119.0
KP.118.44
東北1188
207.3
208.
200.6
199.9
192.2
193.0
195.
200.
202.
1.40%
D-Y-1-25 (c.t.c 50)
Gcm-A-1E2-1
Gcm-A-1E2-1
As-C-471.60
As-C-319.60
As-C-13.10
Grm-S-E-245.00
Gr-A-2E(P)-8.00
Gr-A-2B(P)-6.00
Gr-A-2E(P)-8.50
Gr-A-4E(P)-15.70
Gr-A-4E(P)-12.50
Gr-A-4E(P)-57.30
Gr-A-4E(P)-180.50
Gr-A-2E(P)-4.00
Gr-A-4E(P)-9.30
Gr-68-2E-3.00
Gr-68-2E-1.40
Gr-68-2E-4.90
Gr-68-2E-2.00
Gr-68-18(A)-24.00
2@-3@-1.00
DEL-O-A|-3-3(c.t.c25.00)
DEL-O-A2-3-3(c.t.c24.00)
DEL-O-A|-3-9(c.t.c25.00)
DEL-O-A|-3-5(c.t.c25.00)
DEL-O-A2-3-B(c.t.c24.00)
DEL-O-A2-3-2
DEL-O-A2-3-3
立入防止柵（急緩計型）-41.37
立入防止柵（一般型非積雪地用）-10.23
立入防止柵（急緩計型）-151.57
立入防止柵（一般型非積雪地用）-88.88
立入防止柵（急緩計型）-32.20
立入防止柵出入口(一般型非積雪地用)
立入防止柵（一般型非積雪地用）-109.27
立入防止柵（一般型非積雪地用）-41.46
Rw-Ob(B)-(1.04~6.88)-16.20
Rw-Ob(B)-(0.68~7.49)-126.10
Rw-Ob(B)-(1.06~7.18)-151.50
Rw-Ob(W)-(3.49~0.80)-13.50
Rw-Ob-(5.00~3.14)-4.80
Rw-Ob(W)-(4.70~3.05)-33.82
Rw-Ob(W)-(0.85~4.78)-18.80
Rw-Ob(W)-(5.00~1.14)-32.20
BP(D)-(1.00~2.00)-46.00
BP(D)-(1.00~2.00)-69.00
Grm-A-1E2-1
STA.464+41.00
STA.464+69.00
STA.456+36.51)~STA.467+86.51
STA.468+36.51
STA.468+86.51~(STA.473+92.90)
KP-C1
KP-C2
KP-C1
KP-C2
KP-C1
KP-C2
KP-82
推進サポートIA
推進サポートIB
非常電話基盤(ET-D1)
道路反射鋏
KP.118.300
KP.118.317
KP.118.349
KP.118.357
KP.118.303
KP.118.311
KP.118.325
KP.118.341
KP.118.349
KP.118.357
KP.118.370
KP.118.225
KP.118.275
KP.118.295
KP.118.309
KP.118.319
KP.118.351
KP.118.373
KP.118.573
KP.118.600
KP.118.624
KP.118.647
KP.118.747
KP.118.772
KP.118.940
KP.118.791
KP.118.821
KP.118.825
KP.118.828
KP.118.795
KP.118.800
KP.118.895
KP.118.900
KP.118.905
KP.118.953
KP.118.939
KP.118.957
KP.118.962
KP.118.963
KP.118.965
KP.118.989
KP.119.003
KP.119.009
KP.119.013
KP.118.719
KP.118.957
KP.118.614
KP.118.933
KP.118.772
KP.118.952
KP.118.299
KP.118.399
KP.118.400
KP.118.499
KP.118.500
KP.118.599
KP.118.600
KP.118.699
KP.118.700
KP.118.799
KP.118.820
KP.118.899
KP.118.900
KP.118.999
KP.119.009
KP.118.534
KP.118.538
KP.118.555
KP.118.559
KP.118.649
KP.118.606
KP.118.683
KP.118.734
KP.118.784
KP.118.939
KP.118.952
KP.118.957
KP.118.962
KP.118.963
KP.118.965
KP.118.989
KP.118.992
KP.119.003
KP.118.607
KP.118.613
KP.118.570
KP.118.606
KP.118.614
KP.118.683
KP.118.718
KP.118.734
KP.118.779
KP.118.783
KP.118.784
KP.118.661
KP.118.683
KP.118.734
KP.118.854
KP.118.914
KP.118.946
KP.118.826
KP.118.914
KP.118.946
KP.119.032
KP.118.854
KP.118.952
KP.119.009
KP.119.013
KP.118.955
KP.118.960
KP.118.962
KP.118.963
KP.118.965
KP.118.989
KP.118.992
KP.119.003
KP.118.952
KP.119.009
KP.119.013
KP.118.955
KP.118.960
KP.118.962
KP.118.963
KP.118.965
KP.118.989
KP.118.992
KP.119.003
KP.118.952
KP.119.009
KP.119.013
KP.118.957

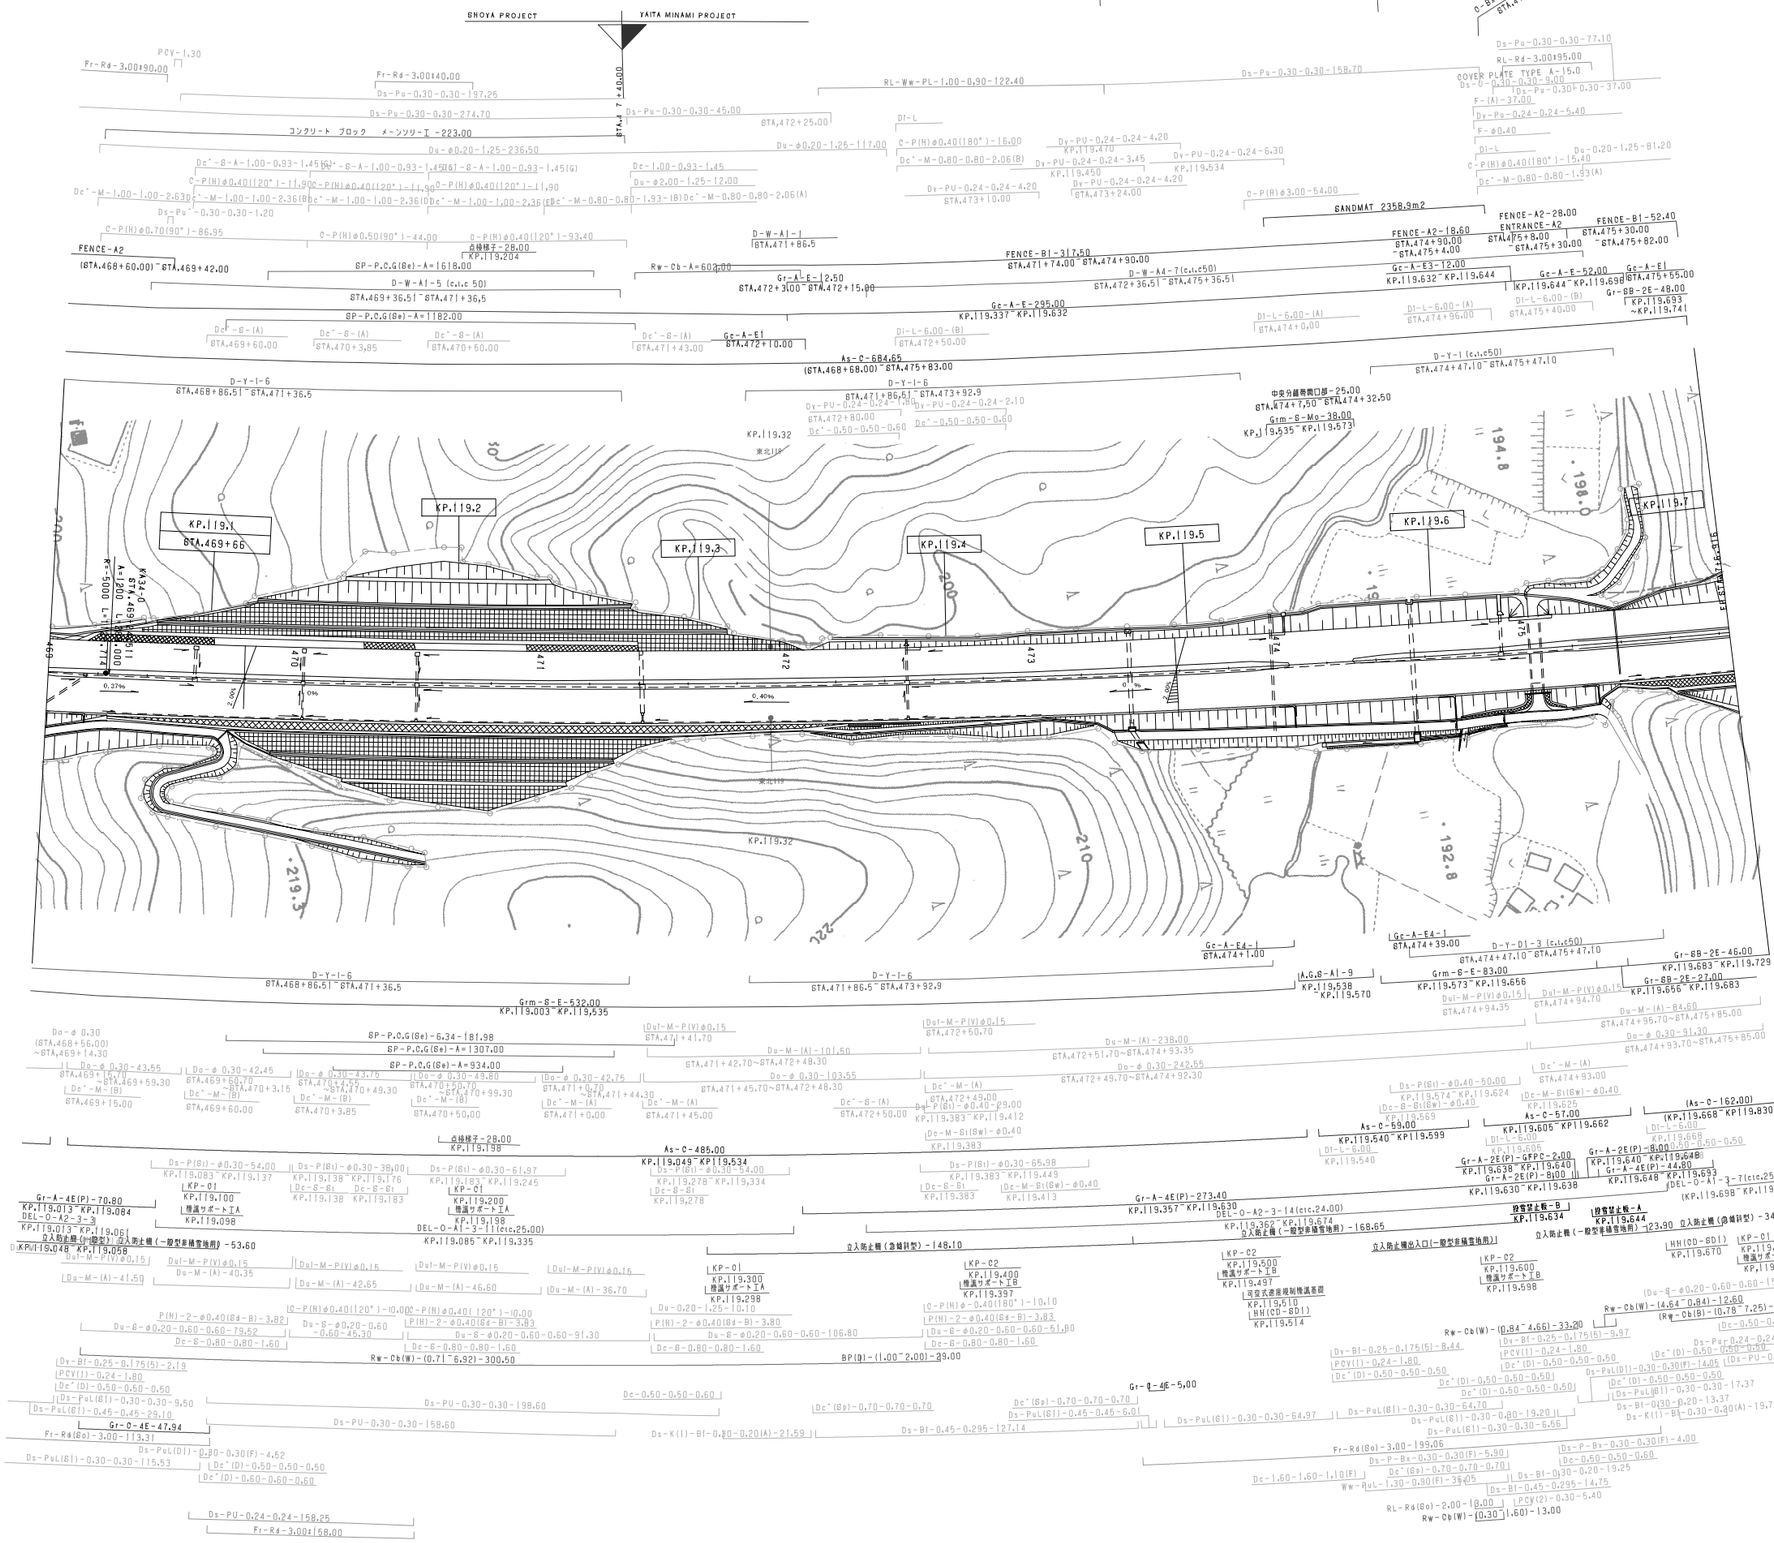

調整年月	摘要
第1回 2006年3月	
第2回 2008年5月	
第3回 2009年5月	
第4回 2012年5月	
第5回 2015年9月	

東北縦貫自動車道弘前線 東北自動車道(宇都宮～矢板)			——
工種	管理用平面図		——
名称	KP. 119. 030～KP. 119. 834 STA. 469+00～STA. 477+80	縮尺 1/1000	23/25
東日本高速道路(株)関東支社			

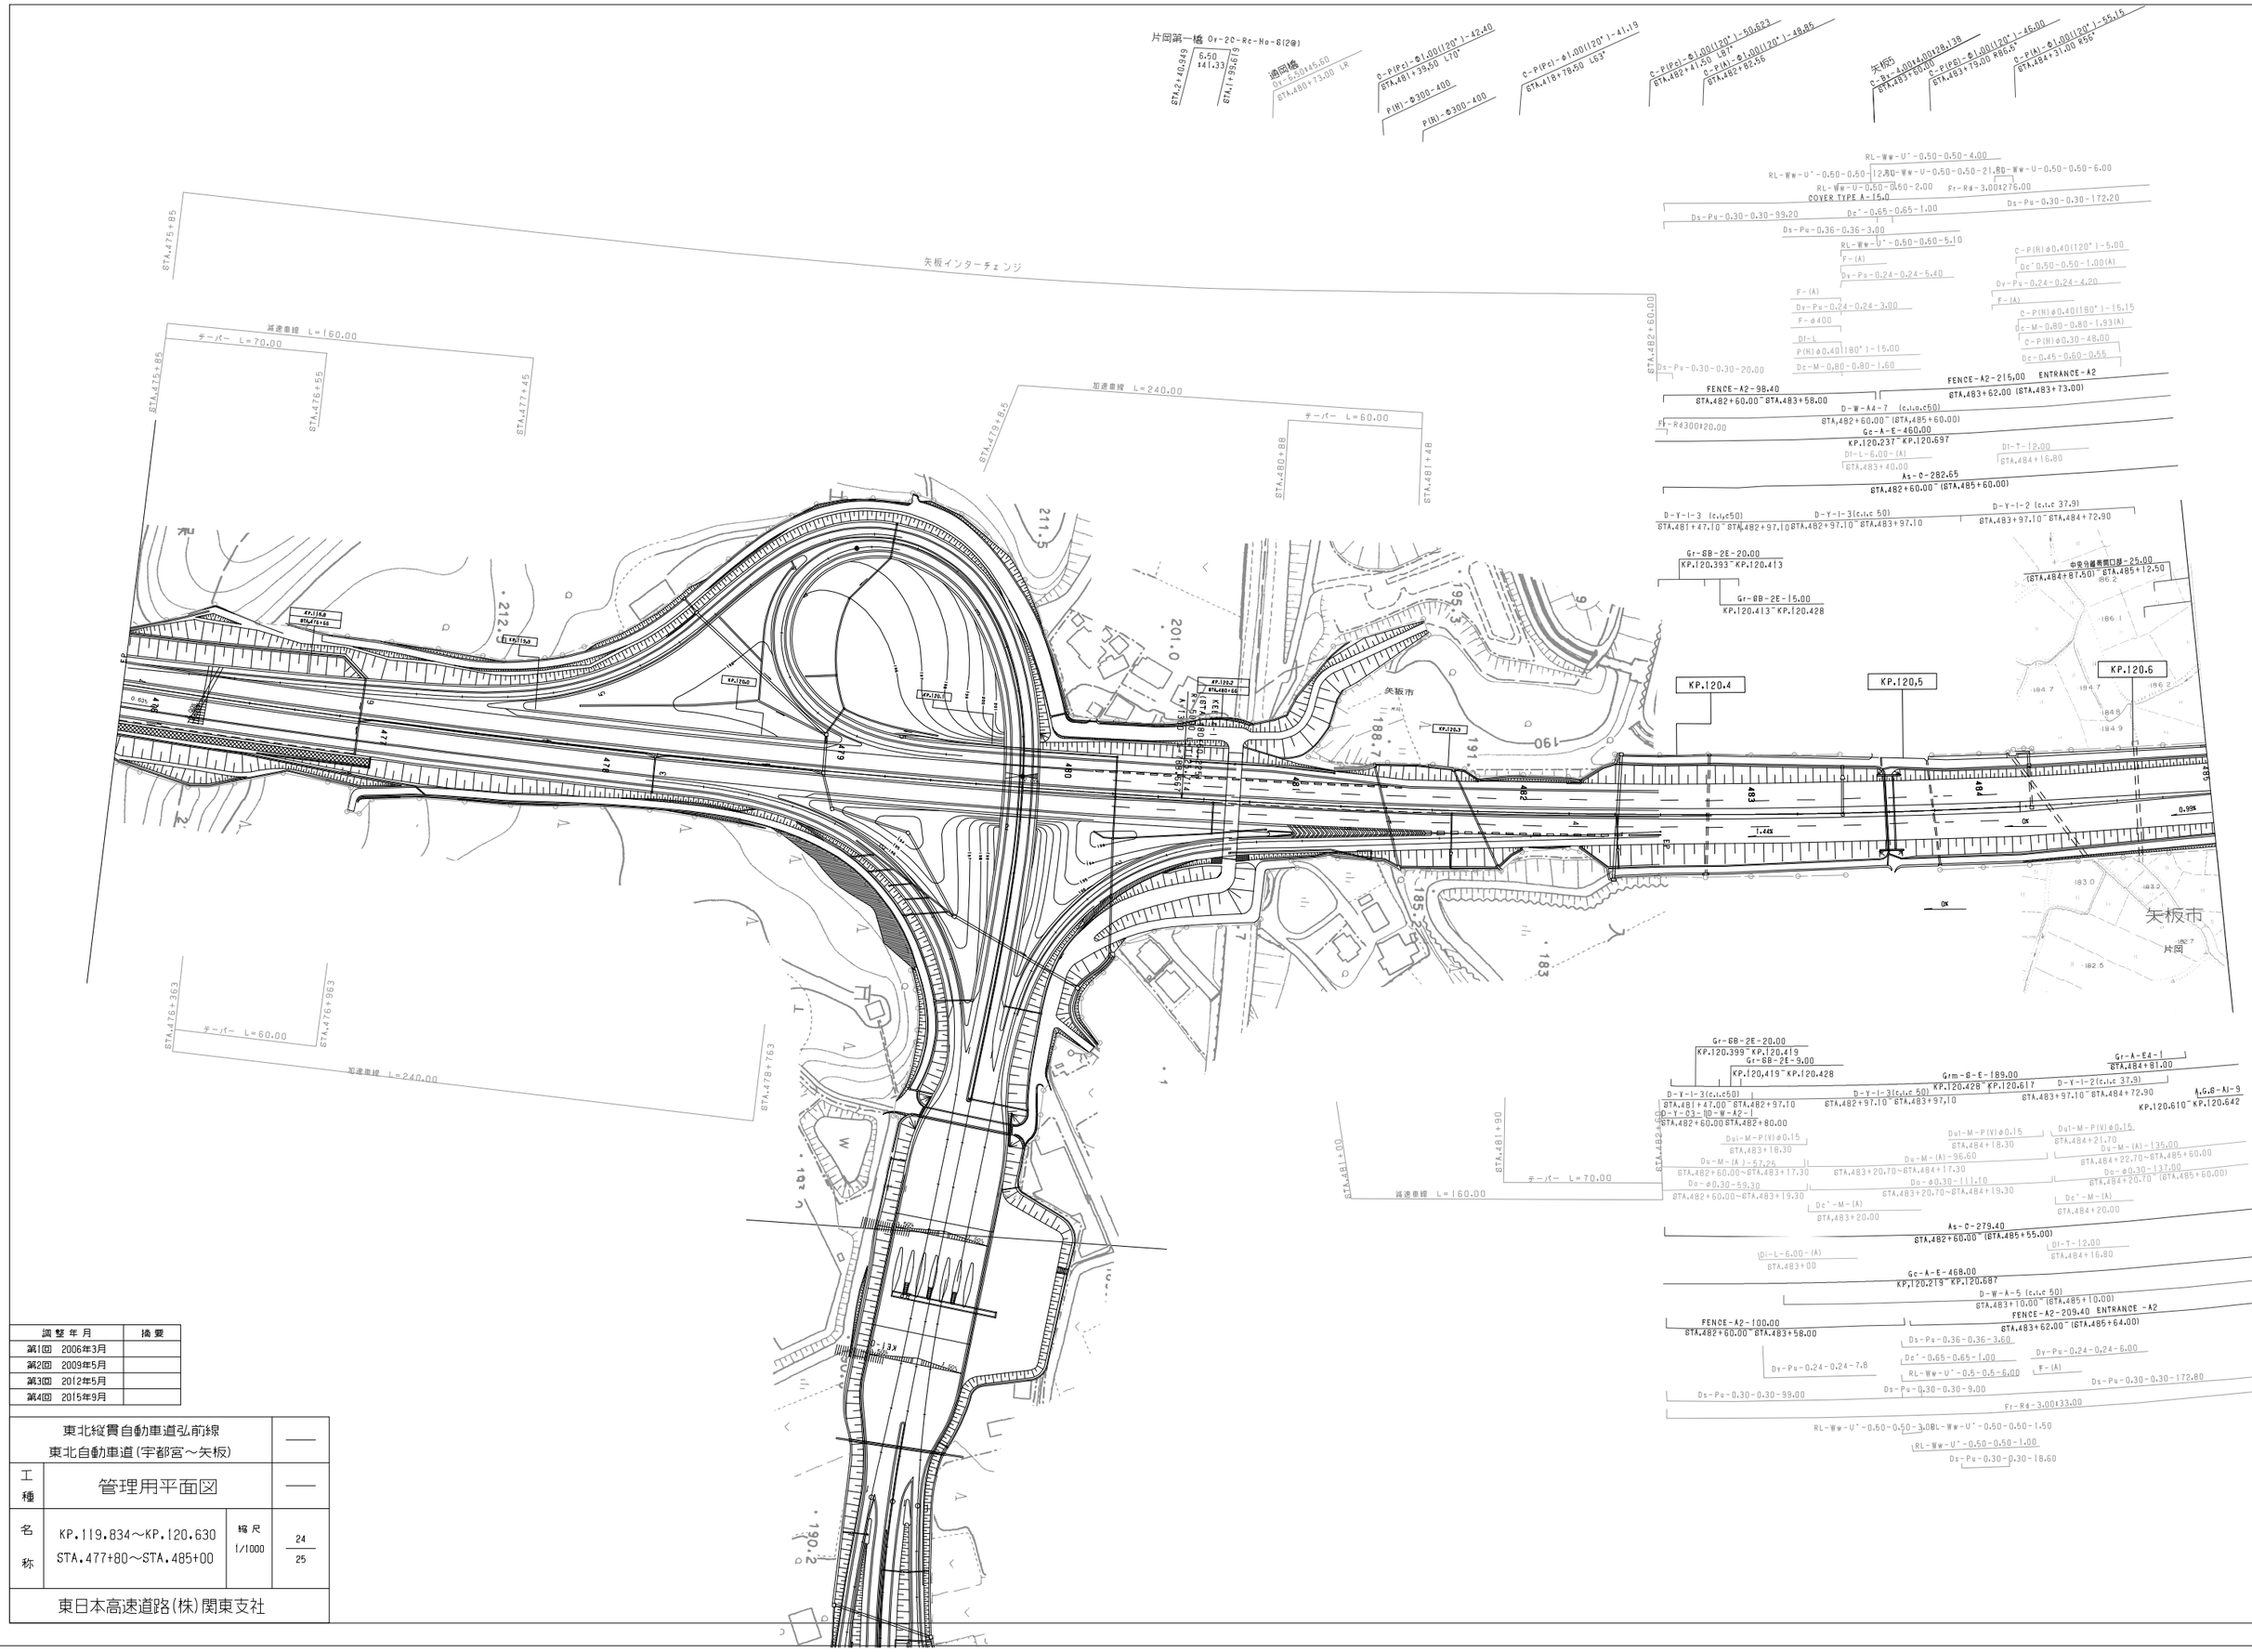

調整年月	摘要
第1回 2006年3月	
第2回 2009年5月	
第3回 2012年5月	
第4回 2015年9月	

東北縦貫自動車道弘前線 東北自動車道(宇都宮～矢板)			——
工種	管理用平面図		——
名称	KP.119.834～KP.120.630 STA.477+80～STA.485+00	縮尺 1/1000	24 25
東日本高速道路(株)関東支社			

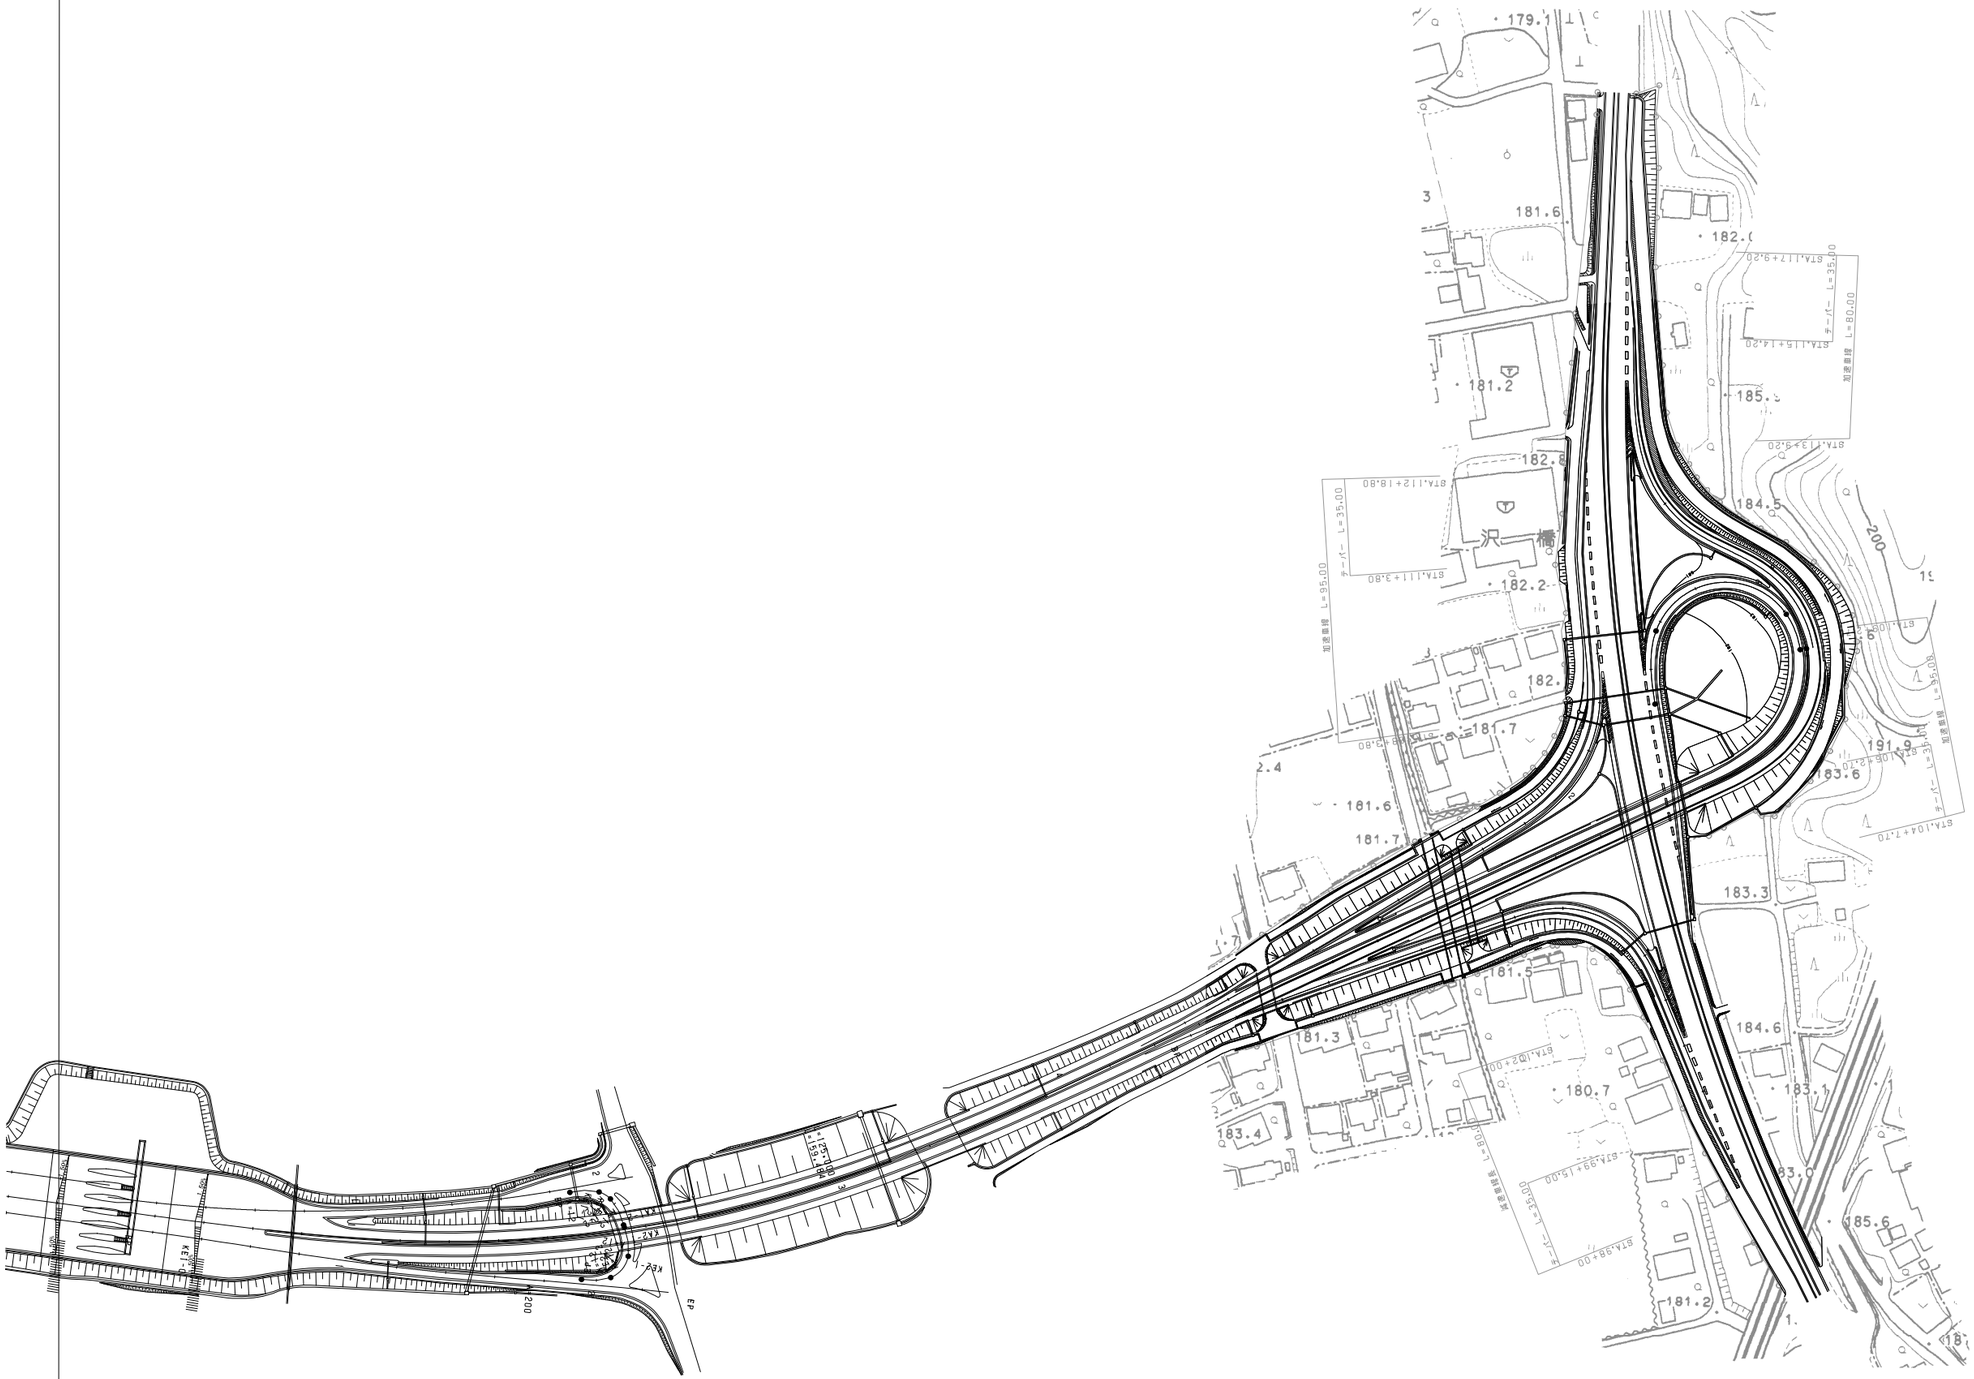
179.1
181.6
182.0
181.2
185.5
182.8
184.5
沢
橋
182.2
182.
181.7
191.9
183.6
181.6
181.7
183.3
181.5
184.6
181.3
180.7
183.1
183.4
183.0
185.6
181.2
200
L=95.00
L=35.00
L=80.00
L=35.00
L=80.00
L=35.00
L=95.00
KEP
KEP
KEP

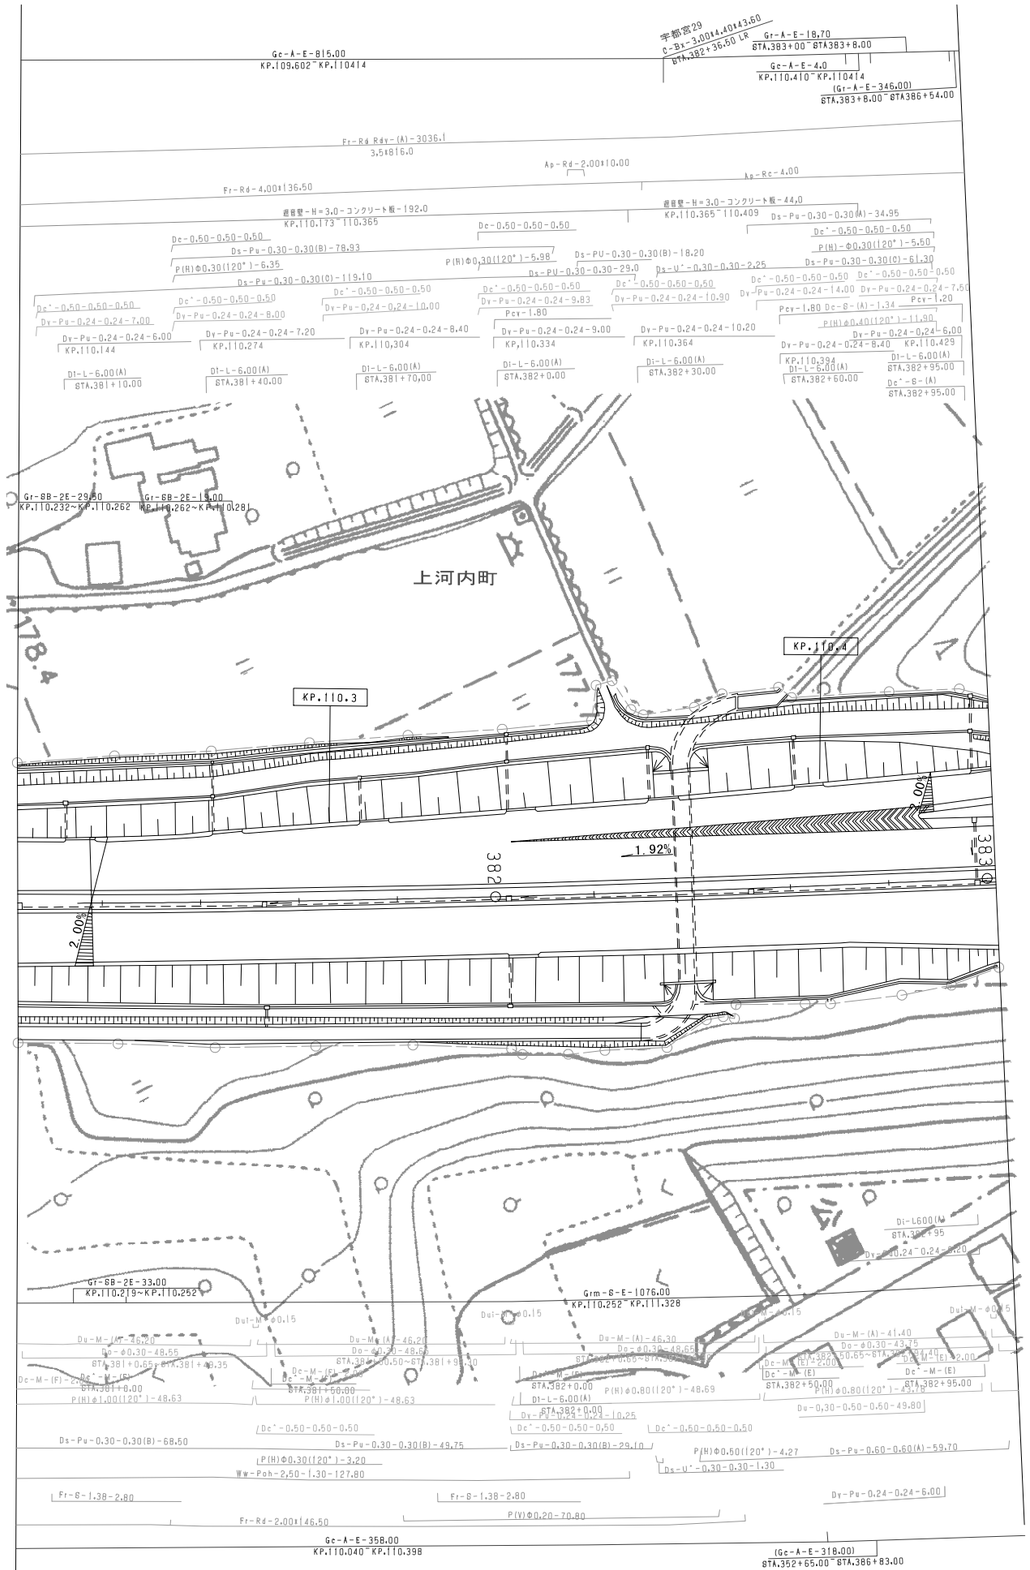

調整年月	摘要
第1回 2006年3月	
第2回 2008年5月	
第3回 2009年5月	

東北縦貫自動車道弘前線 東北自動車道（宇都宮～矢板）			――
工種	管理用平面図		――
名称	上河内サービスエリア KP. 110. 419～KP. 110. 972 STA. 382+80～STA. 388+40	縮尺 1/500	1/4
東日本高速道路（株） 関東支社			

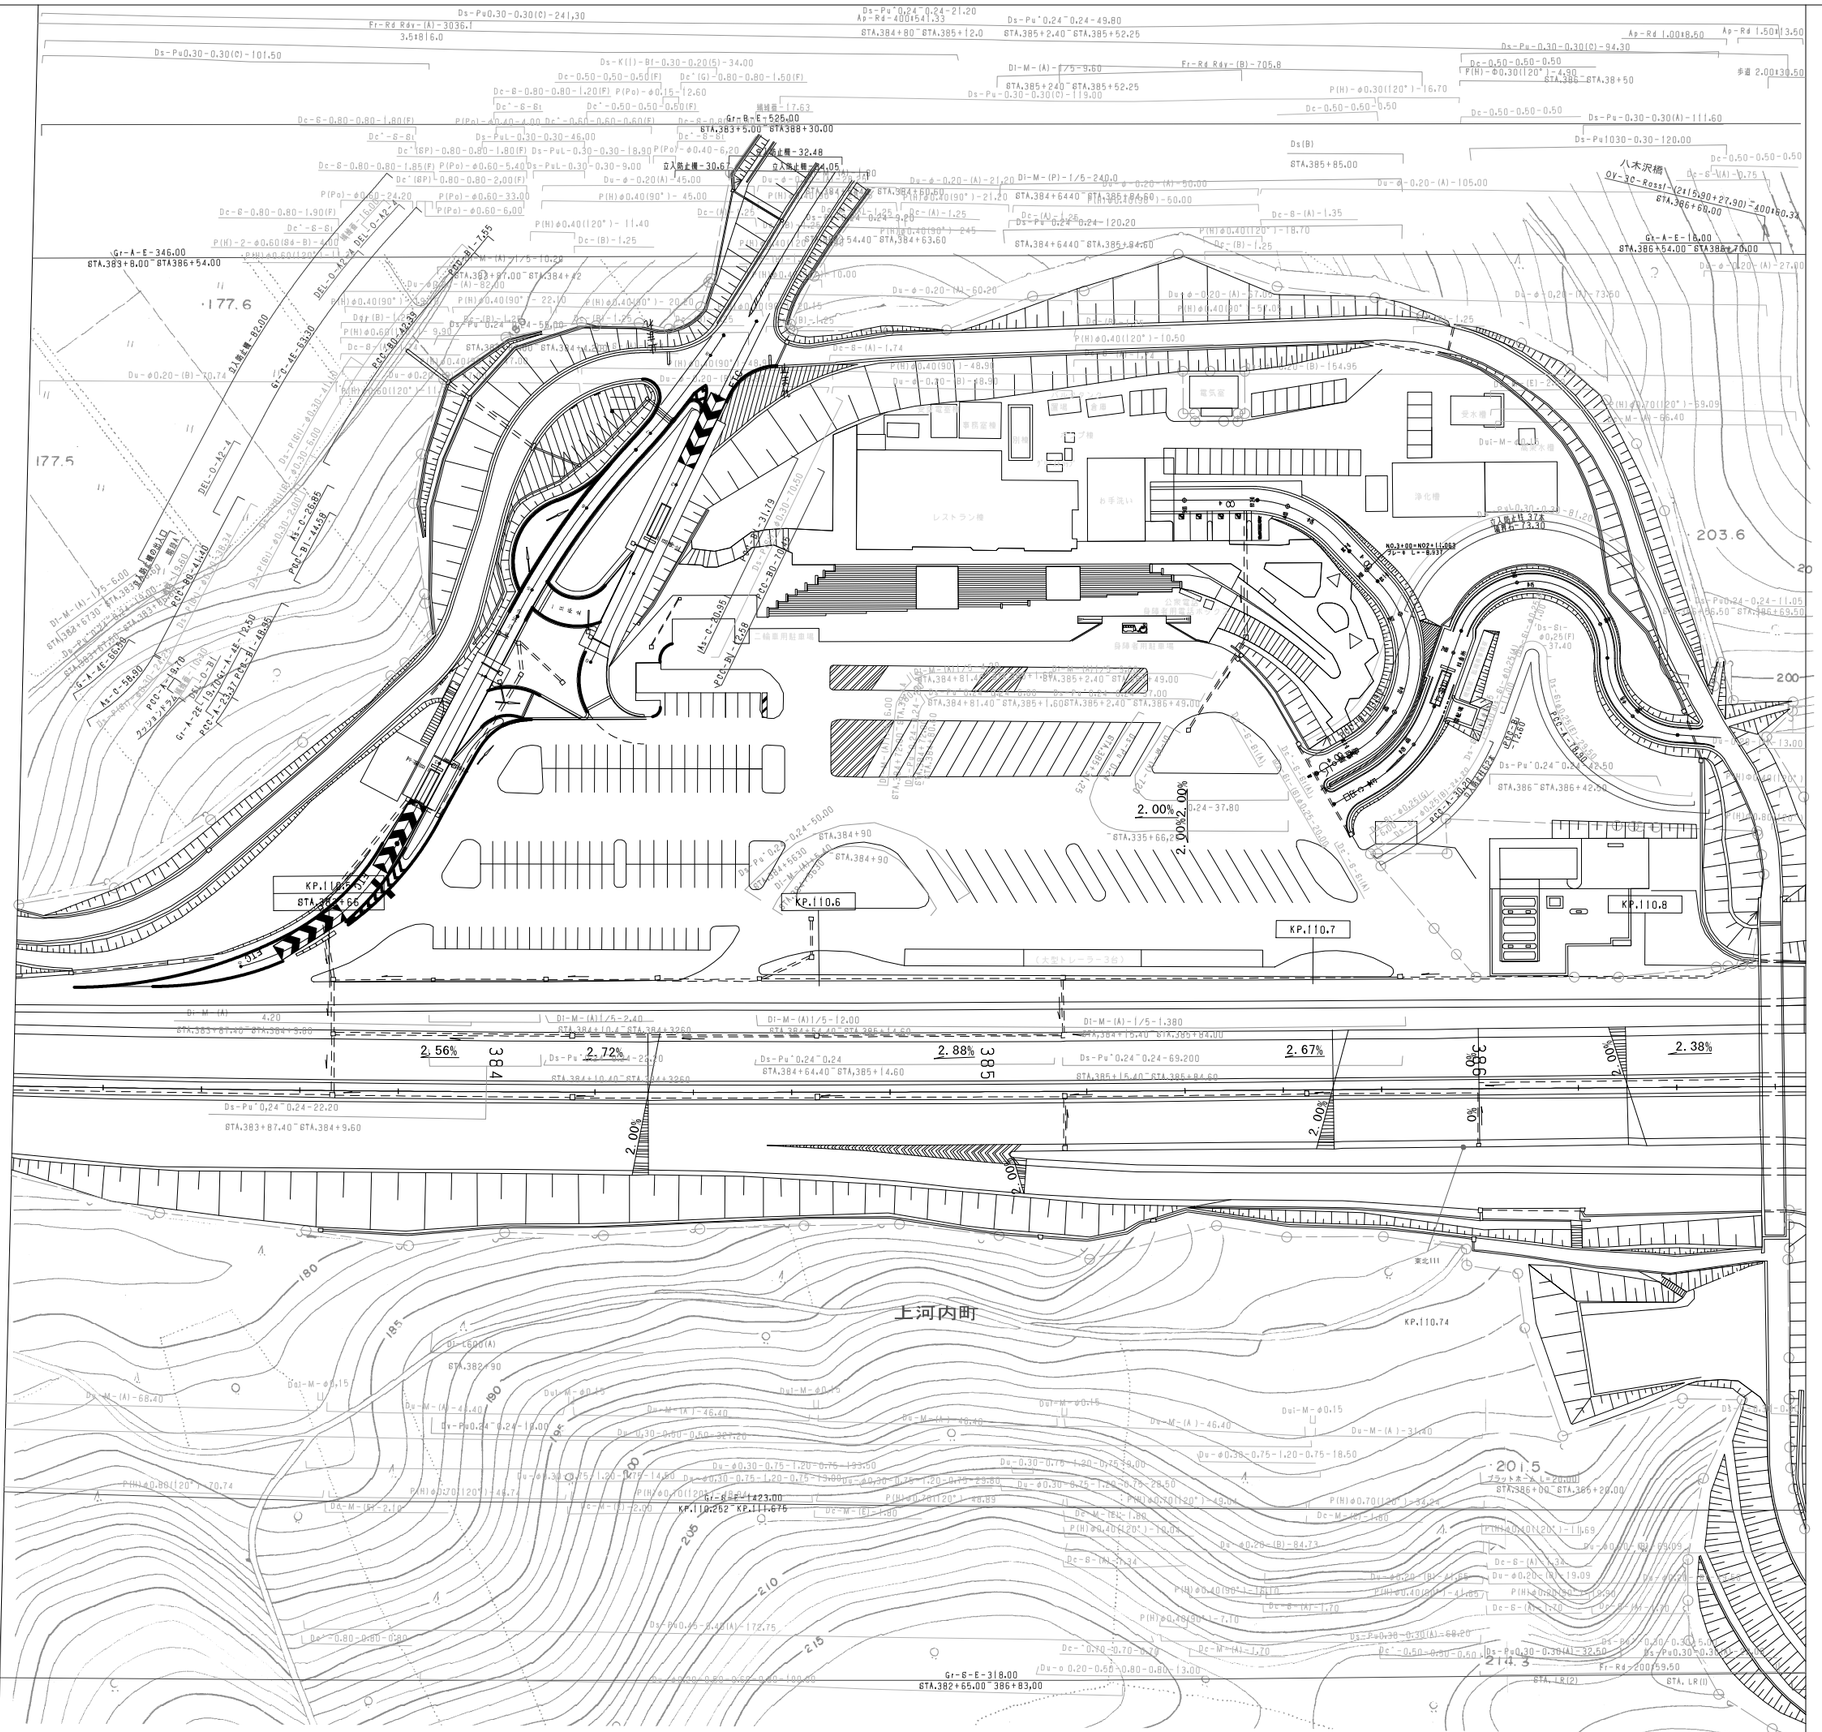

訂整年月	摘要
第1回 2006年3月	
第2回 2006年9月	
第3回 2008年5月	
第4回 2012年5月	

東北縦貫自動車道弘前線
東北自動車道(宇都宮～矢板)

工種：管理用平面図

名称：上河内サービスエリア
KP. 110. 419～KP. 110. 972
STA. 382+80～STA. 388+40

縮尺：1/500

2/4

東日本高速道路(株) 関東支社

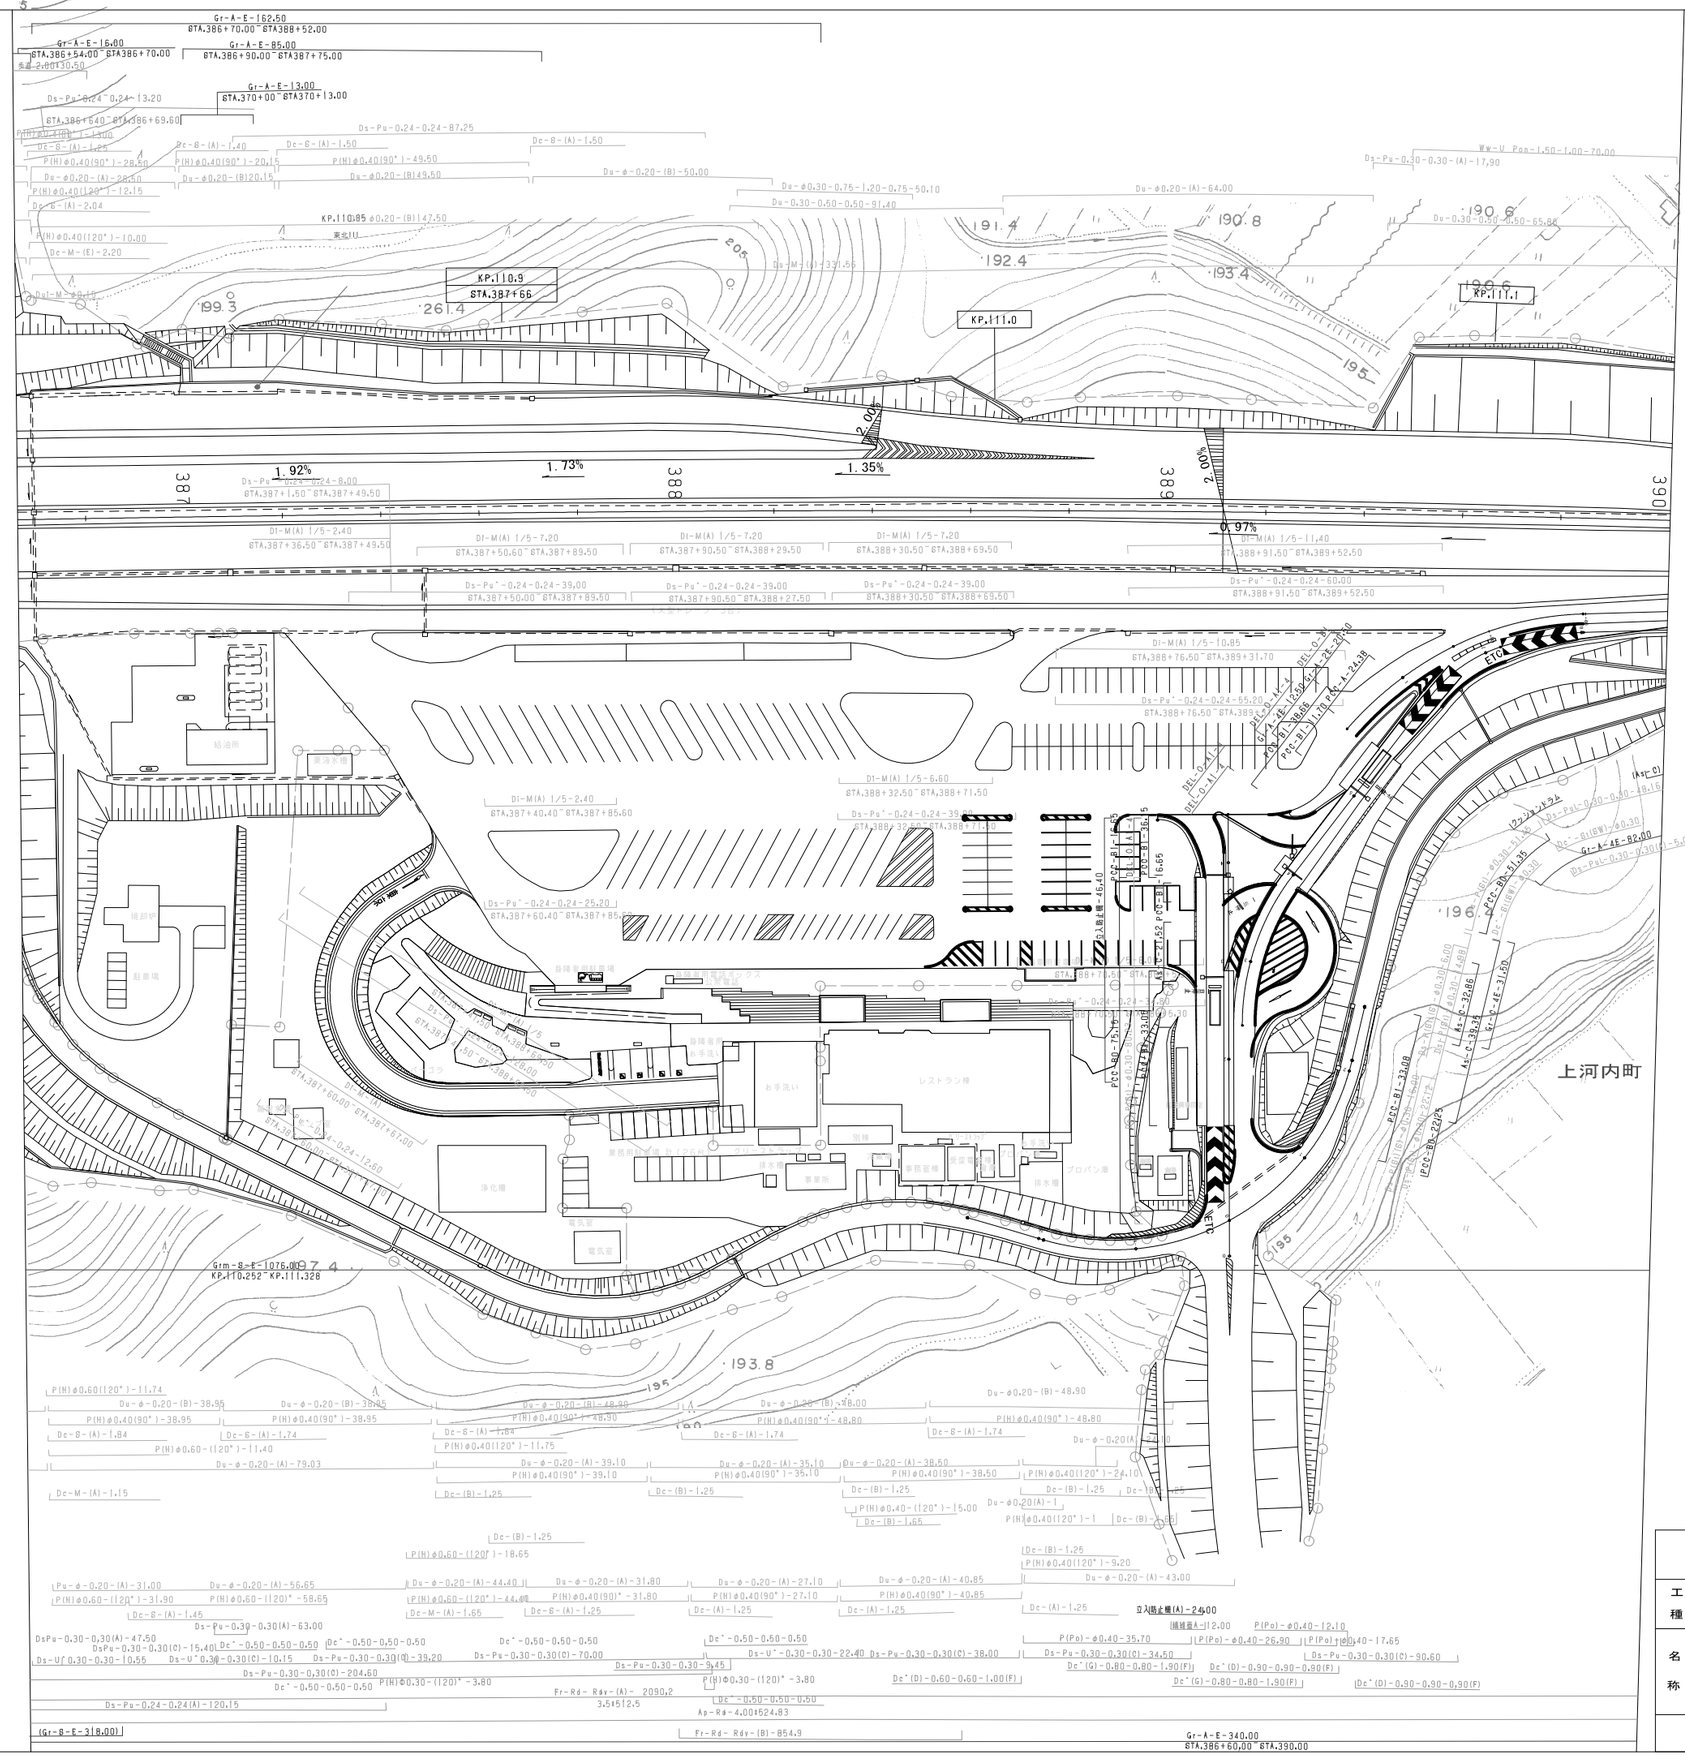

調整年月	摘要
第2回 2006年9月	
第3回 2008年5月	
第4回 2009年5月	
第5回 2012年5月	

東北縦貫自動車道弘前線 東北自動車道（宇都宮～矢板）			——
工種	管理用平面図		——
名称	上河内サービスエリア KP. 110. 419～KP. 110. 972 STA. 382+80～STA. 388+40	縮尺 1/500	3/4

東日本高速道路(株)関東支社

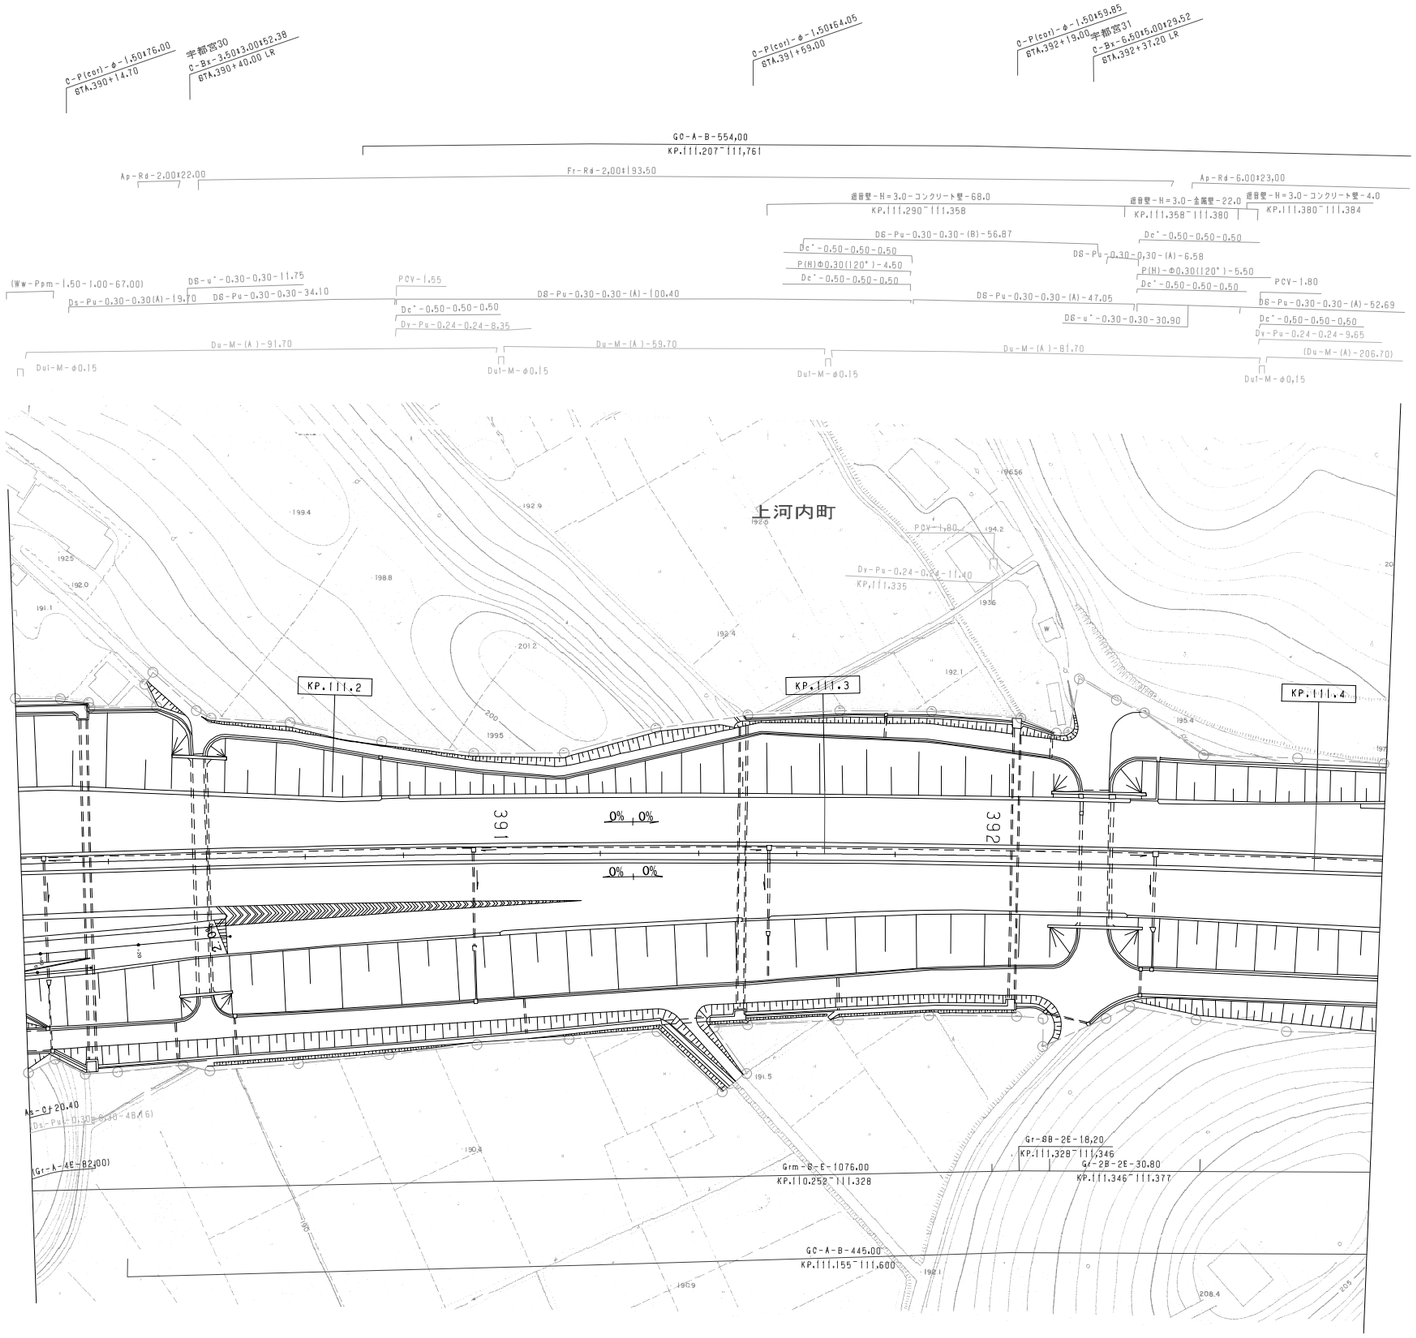

調整年月	摘要
第1回 2006年3月	
第2回 2008年5月	
第3回 2009年5月	
第4回 2012年5月	

東北縦貫自動車道弘前線
東北自動車道（宇都宮～矢板）

工種：管理用平面図

名称：上河内サービスエリア
KP. 110. 419～KP. 110. 972
STA. 382+80～STA. 388+40

縮尺：1/500

4/4

東日本高速道路（株） 関東支社

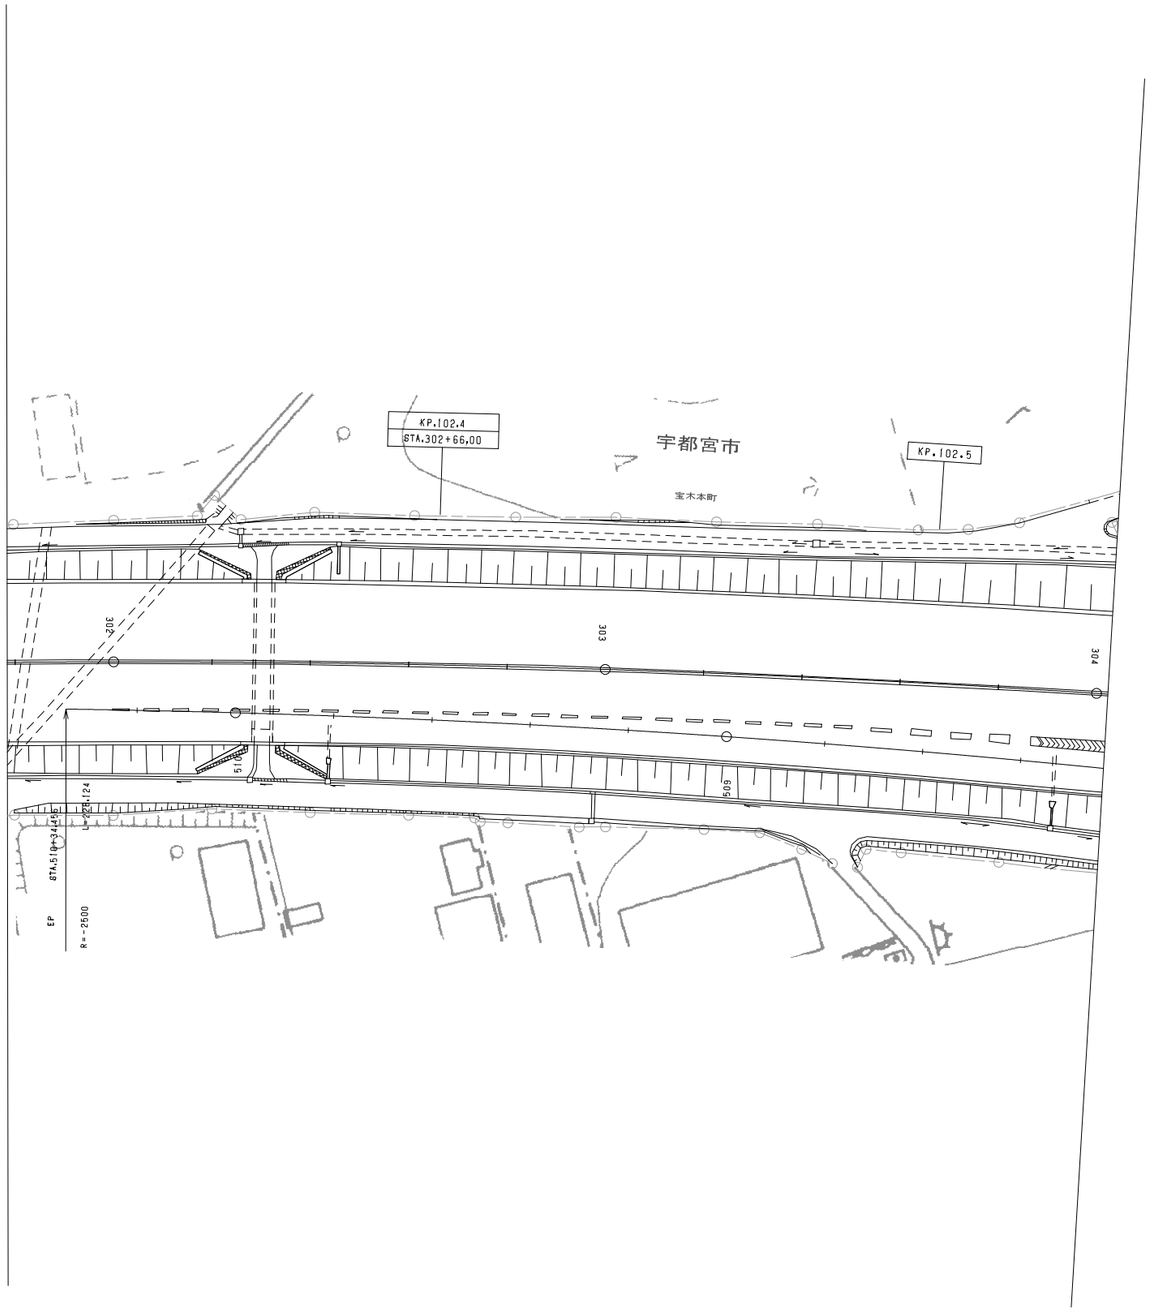

調整年月	摘要
第1回　2006年3月	

東北縦貫自動車道弘前線 東北自動車道（宇都宮～矢板）			——
工種	管理用平面図		——
名称	宇都宮インターチェンジ KP. 102. 253～KP. 103. 894 STA. 301+20～STA. 307+60	縮尺 1/500	1 6
東日本高速道路（株）関東支社			

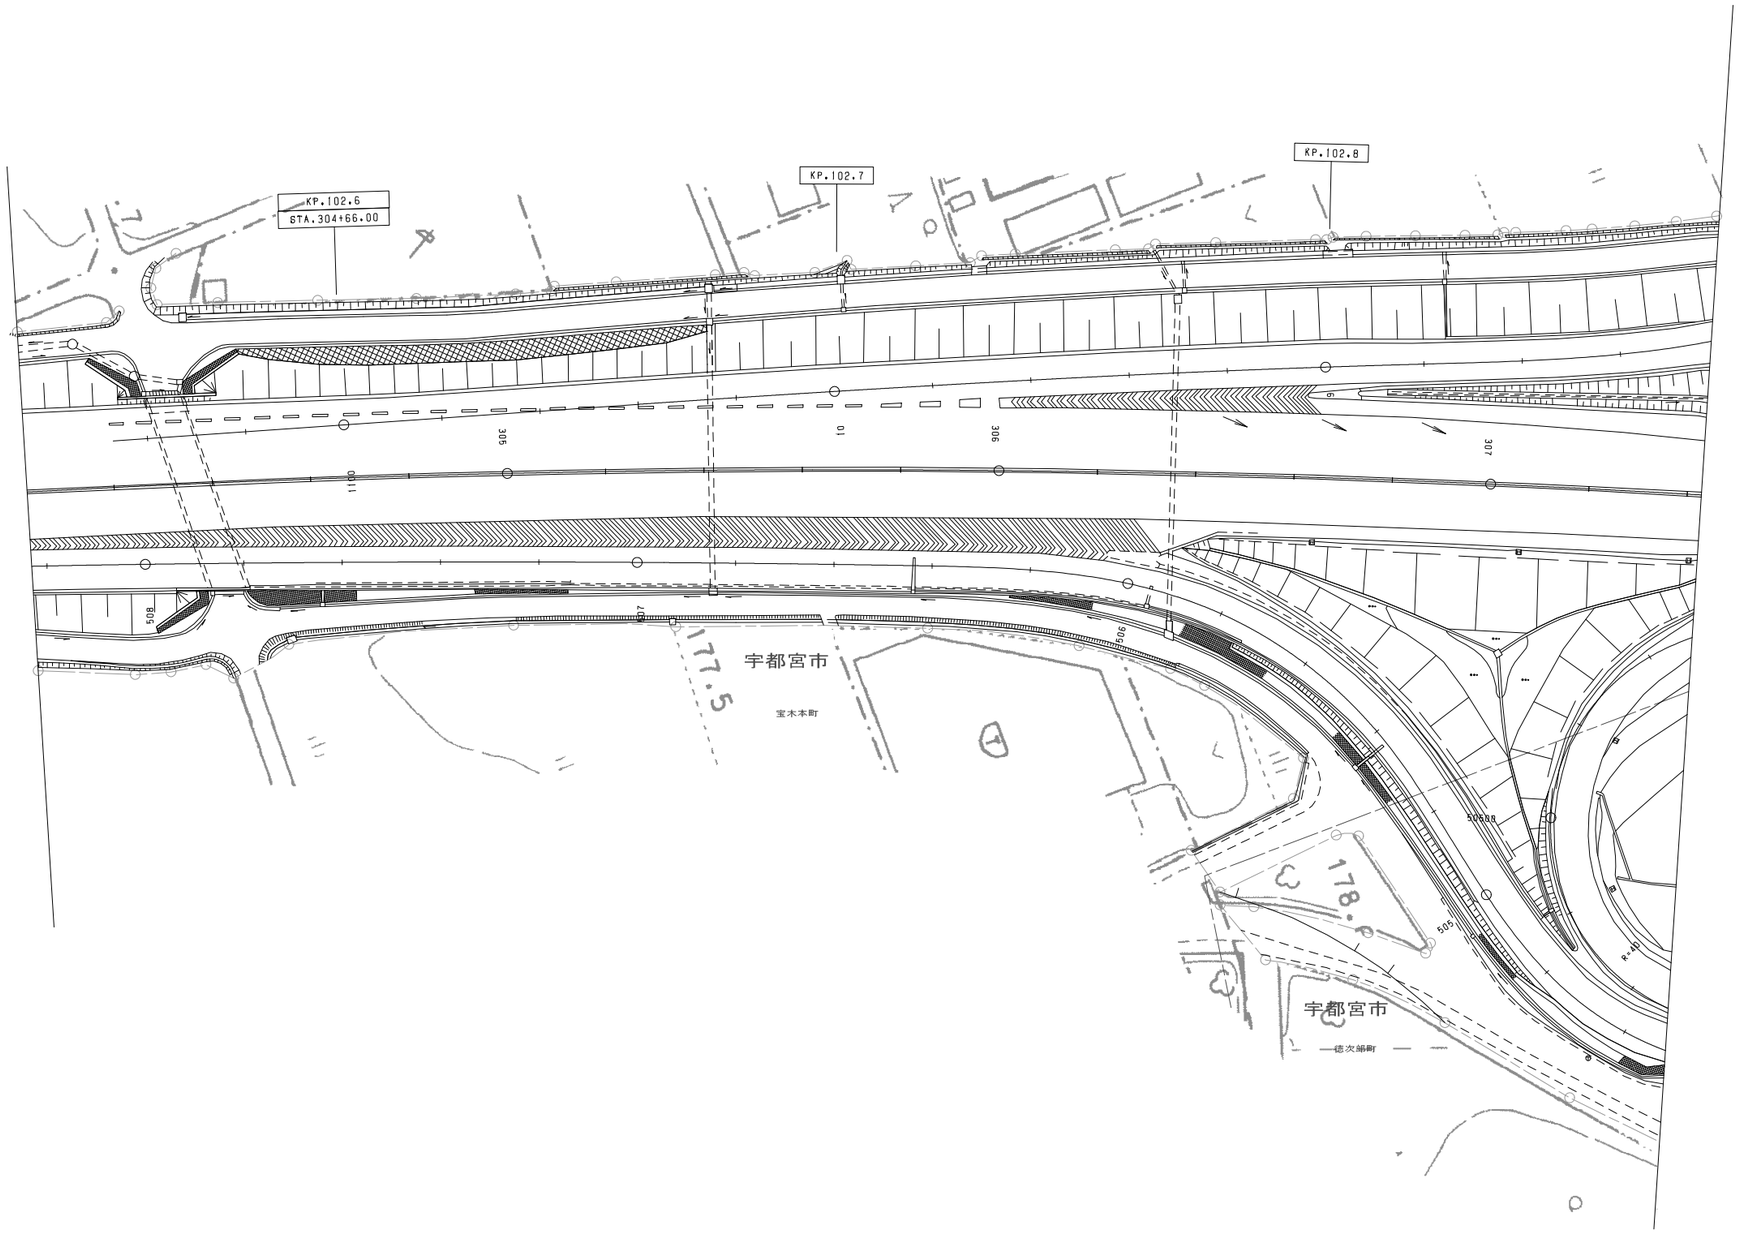

調整年月	摘要
第1回　2006年3月	

東北縦貫自動車道弘前線 東北自動車道（宇都宮～矢板）			——
工種	管理用平面図		——
名称	宇都宮インターチェンジ KP. 102. 253～KP. 102. 894 STA. 301+20～STA. 307+60	縮尺 1/500	2 6
東日本高速道路（株）関東支社			

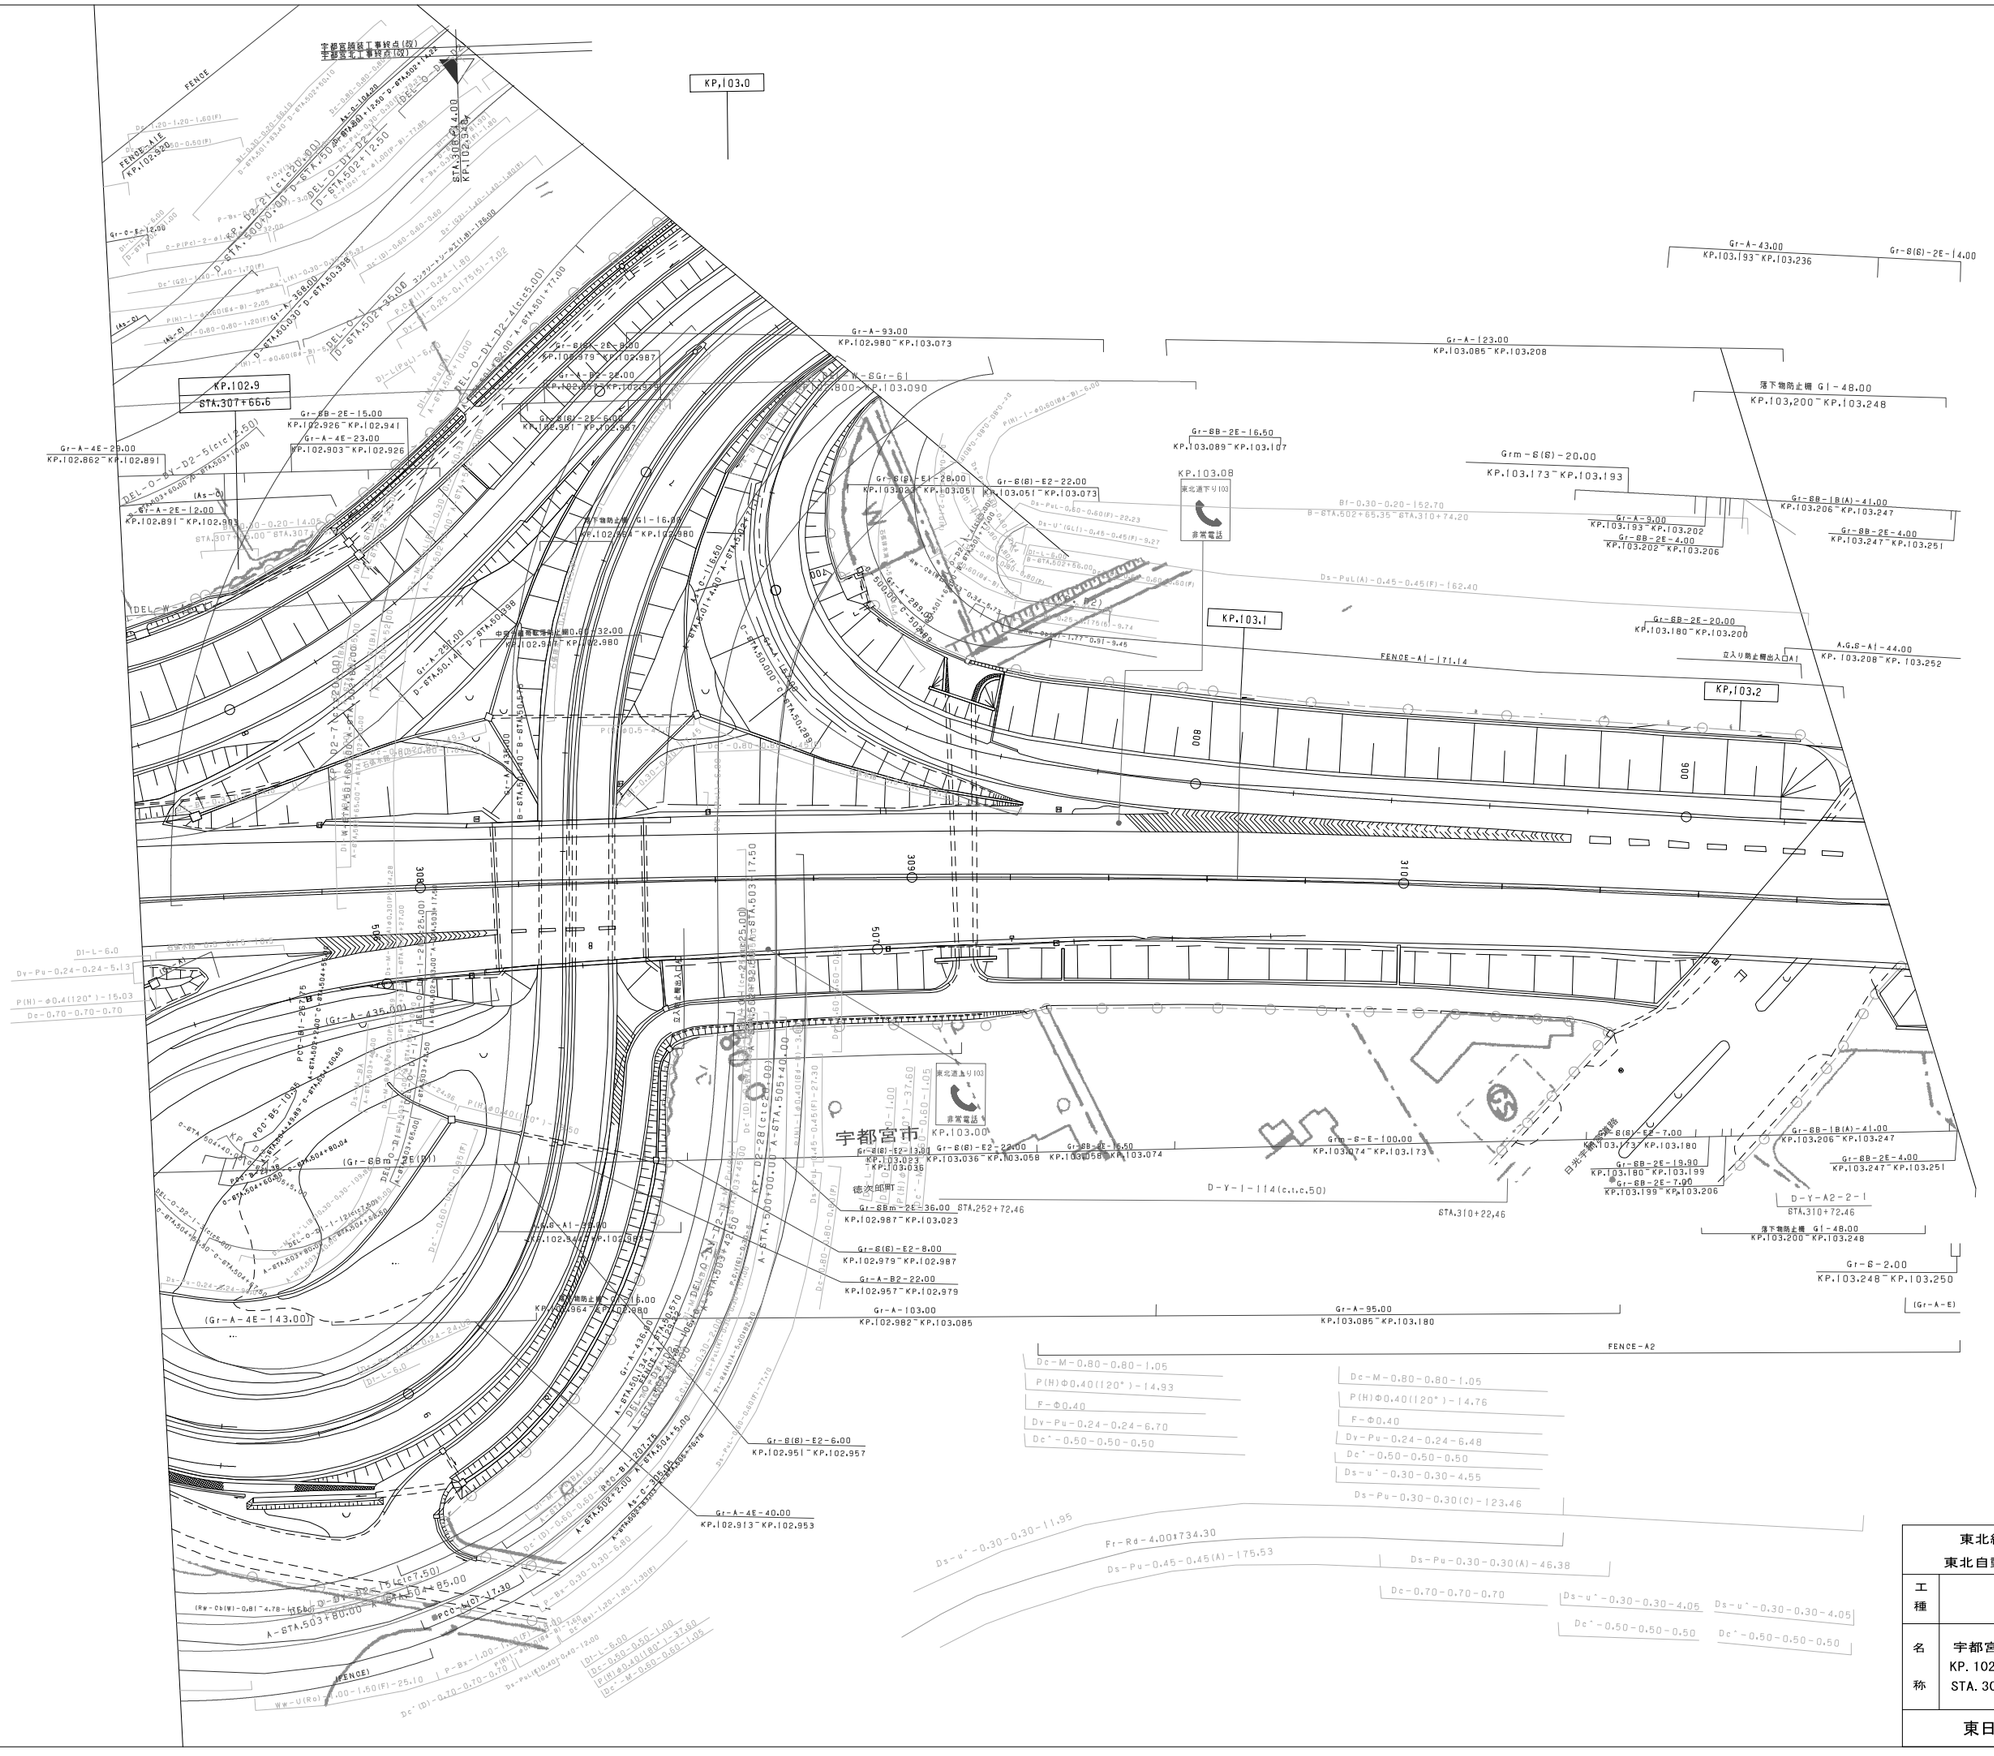
KP.103.0
KP.102.9
STA.307+66.5
KP.103.08
KP.103.1
KP.103.2
宇都宮市
徳次郎町
東北道下り103
非常電話
FENCE
FENCE-A1
FENCE-A2
(Gr-A-435.00)
(Gr-A-143.00)
(Gr-BB-75.00)
Gr-A-93.00
KP.102.980~KP.103.073
Gr-A-123.00
KP.103.085~KP.103.208
Gr-A-43.00
KP.103.193~KP.103.236
Gr-8(8)-2E-14.00
落下物防止柵 G1-48.00
KP.103.200~KP.103.248
Grm-8(8)-20.00
KP.103.173~KP.103.193
Gr-8B-2E-16.50
KP.103.089~KP.103.107
Gr-8B-1B(A)-41.00
KP.103.206~KP.103.247
Gr-8B-2E-4.00
KP.103.247~KP.103.251
Gr-A-9.00
KP.103.193~KP.103.202
Gr-8B-2E-4.00
KP.103.202~KP.103.206
Gr-8B-2E-20.00
KP.103.180~KP.103.200
A.G.B-A1-44.00
KP.103.208~KP.103.252
立入り時止柵出入口A1
Gr-A-4E-29.00
KP.102.862~KP.102.891
Gr-A-2E-12.00
KP.102.891~KP.102.903
Gr-8B-2E-15.00
KP.102.926~KP.102.941
Gr-A-4E-23.00
KP.102.903~KP.102.926
Gr-8(8)-E1-28.00
KP.103.023~KP.103.051
Gr-8(8)-E2-22.00
KP.103.051~KP.103.073
Gr-8B-2E-8.00
KP.102.941~KP.102.964
落下物防止柵 G1-16.00
KP.102.964~KP.102.980
Gr-8(8)-2E-8.00
KP.102.941~KP.102.964
Gr-A-103.00
KP.102.982~KP.103.085
Gr-A-95.00
KP.103.085~KP.103.180
Gr-8B-2E-36.00
KP.102.987~KP.103.023
Gr-8(8)-E2-8.00
KP.102.979~KP.102.987
Gr-A-82-22.00
KP.102.957~KP.102.979
Gr-8(8)-E2-6.00
KP.102.951~KP.102.957
Gr-A-4E-40.00
KP.102.913~KP.102.953
Gr-8(8)-E1-13.00
KP.103.023~KP.103.035
Gr-8(8)-E2-22.00
KP.103.036~KP.103.058
Gr-8B-2E-6.50
KP.103.058~KP.103.074
Gm-8-E-100.00
KP.103.074~KP.103.173
Gr-8B-2E-19.80
KP.103.180~KP.103.199
Gr-8B-2E-7.90
KP.103.199~KP.103.206
Gr-8(8)-E2-7.00
KP.103.173~KP.103.180
Gr-8-2E-2.00
KP.103.248~KP.103.250
(Gr-A-E)
D-Y-A2-2-1
STA.310+72.46
STA.252+72.46
STA.310+22.46
D-Y-1-114(c.t.c.50)
Dc-M-0.80-0.80-1.05
P(H)Φ0.40(120°)-14.93
F-Φ0.40
Dv-Pu-0.24-0.24-6.70
Dc'-0.50-0.50-0.50
Dc-M-0.80-0.80-1.05
P(H)Φ0.40(120°)-14.76
F-Φ0.40
Dv-Pu-0.24-0.24-6.48
Dc'-0.50-0.50-0.50
Ds-u'-0.30-0.30-4.55
Ds-Pu-0.30-0.30(C)-123.46
Ds-u'-0.30-0.30-11.95
Fr-Rd-4.00*734.30
Ds-Pu-0.45-0.45(A)-175.53
Ds-Pu-0.30-0.30(A)-46.38
Dc-0.70-0.70-0.70
Ds-u'-0.30-0.30-4.05
Dc'-0.50-0.50-0.50
Ds-u'-0.30-0.30-4.05
Dc'-0.50-0.50-0.50
Dv-Pu-0.24-0.24-5.13
P(H)-Φ0.4(120°)-15.03
Dc-0.70-0.70-0.70
Dl-L-6.0
Ds-Pu-0.30-0.30-4.78
Ds-Pu-0.30-0.30-4.55

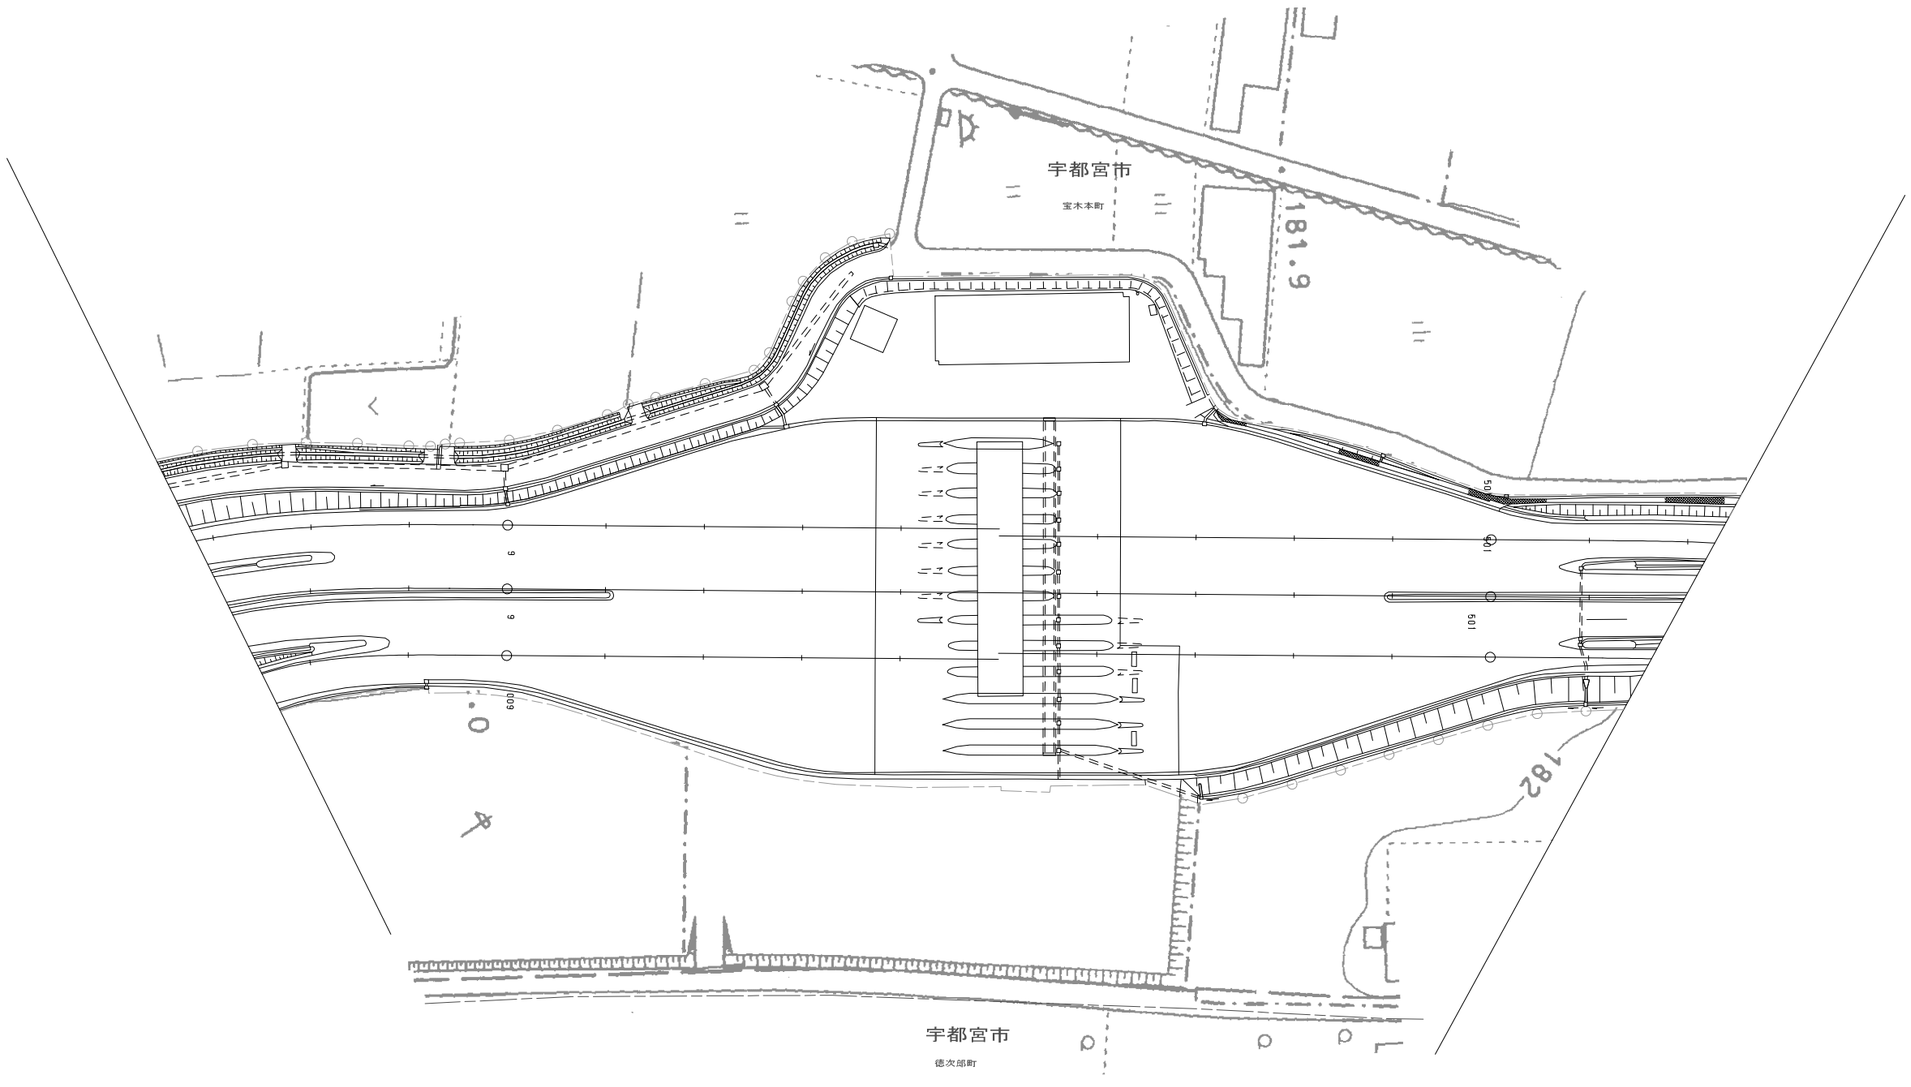

調整年月	摘要
第1回　2006年3月	

東北縦貫自動車道弘前線 東北自動車道（宇都宮～矢板）			——
工種	管理用平面図		——
名称	宇都宮インターチェンジ KP. 102. 253～KP. 102. 894 STA. 301+20～STA. 307+60	縮尺 1/500	4 6
東日本高速道路（株）関東支社			

東北縦貫自動車道弘前線 東北自動車道（宇都宮～矢板）			——
工種	管理用平面図		——
名称	宇都宮インターチェンジ KP. 102. 253～KP. 102. 894 STA. 301+20～STA. 307+60	縮尺 1/500	5 6
東日本高速道路（株）関東支社			

調整年月	摘要
第1回　2006年3月	
第2回　2009年5月	

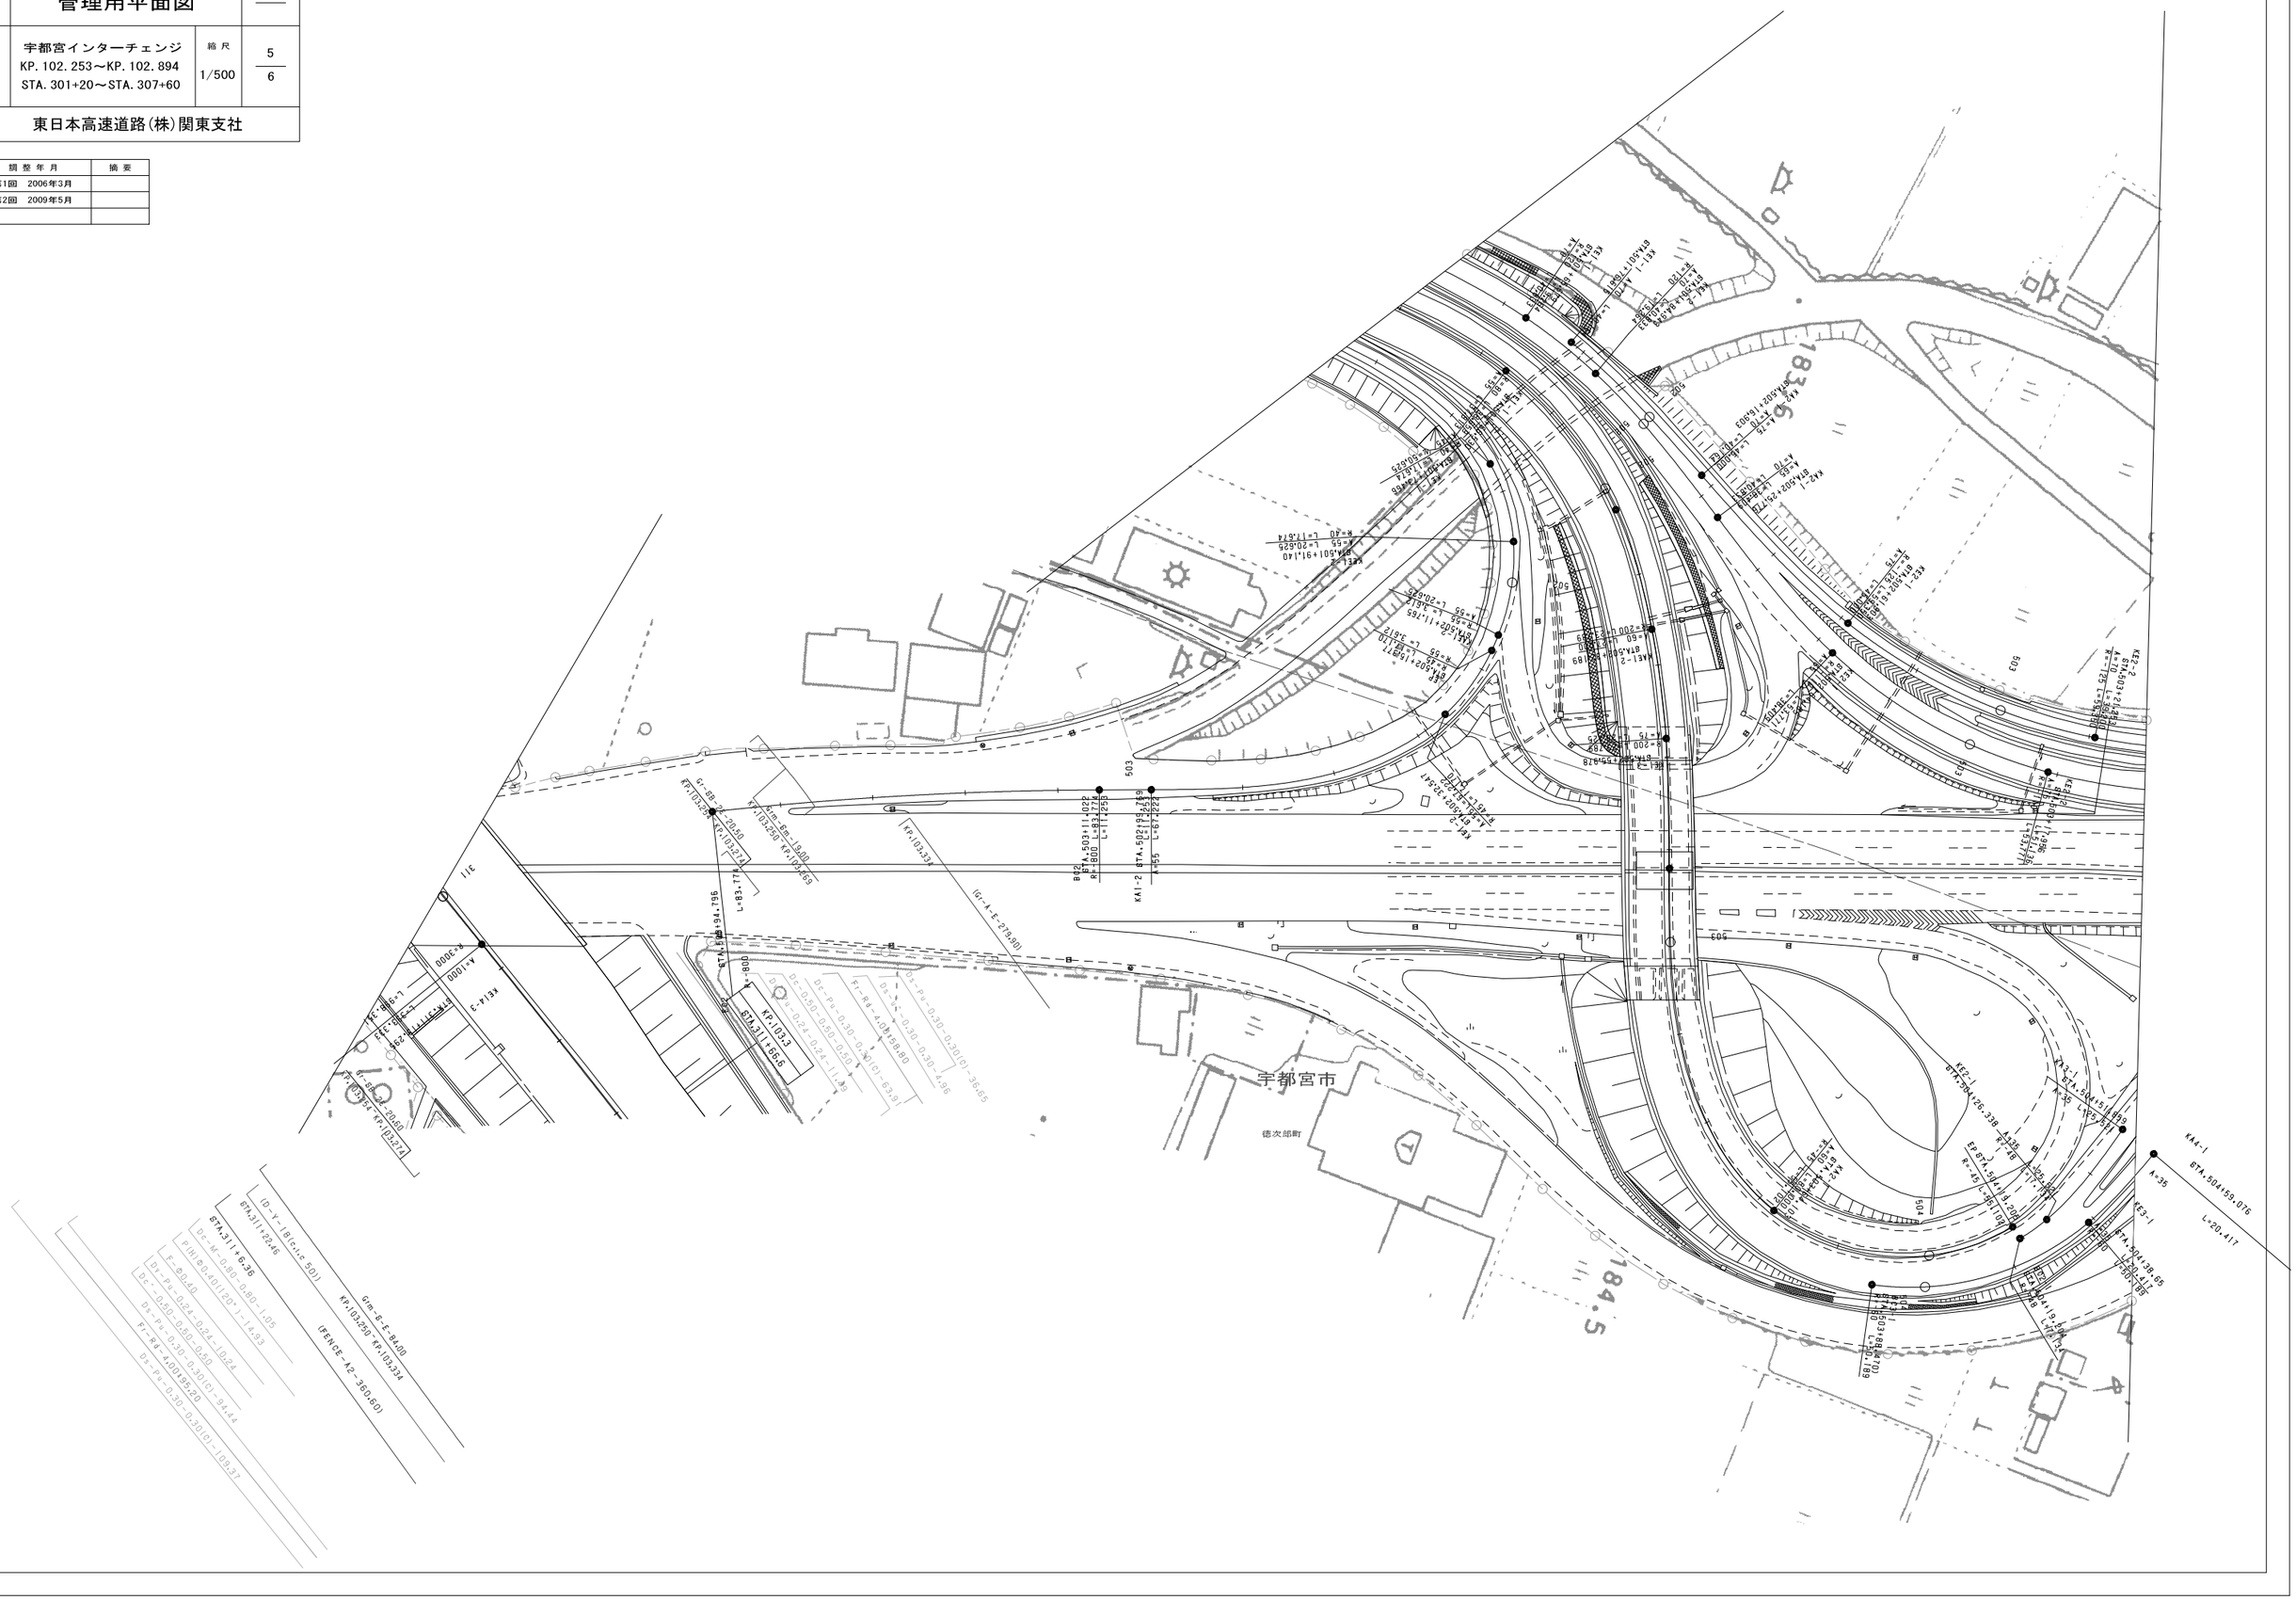

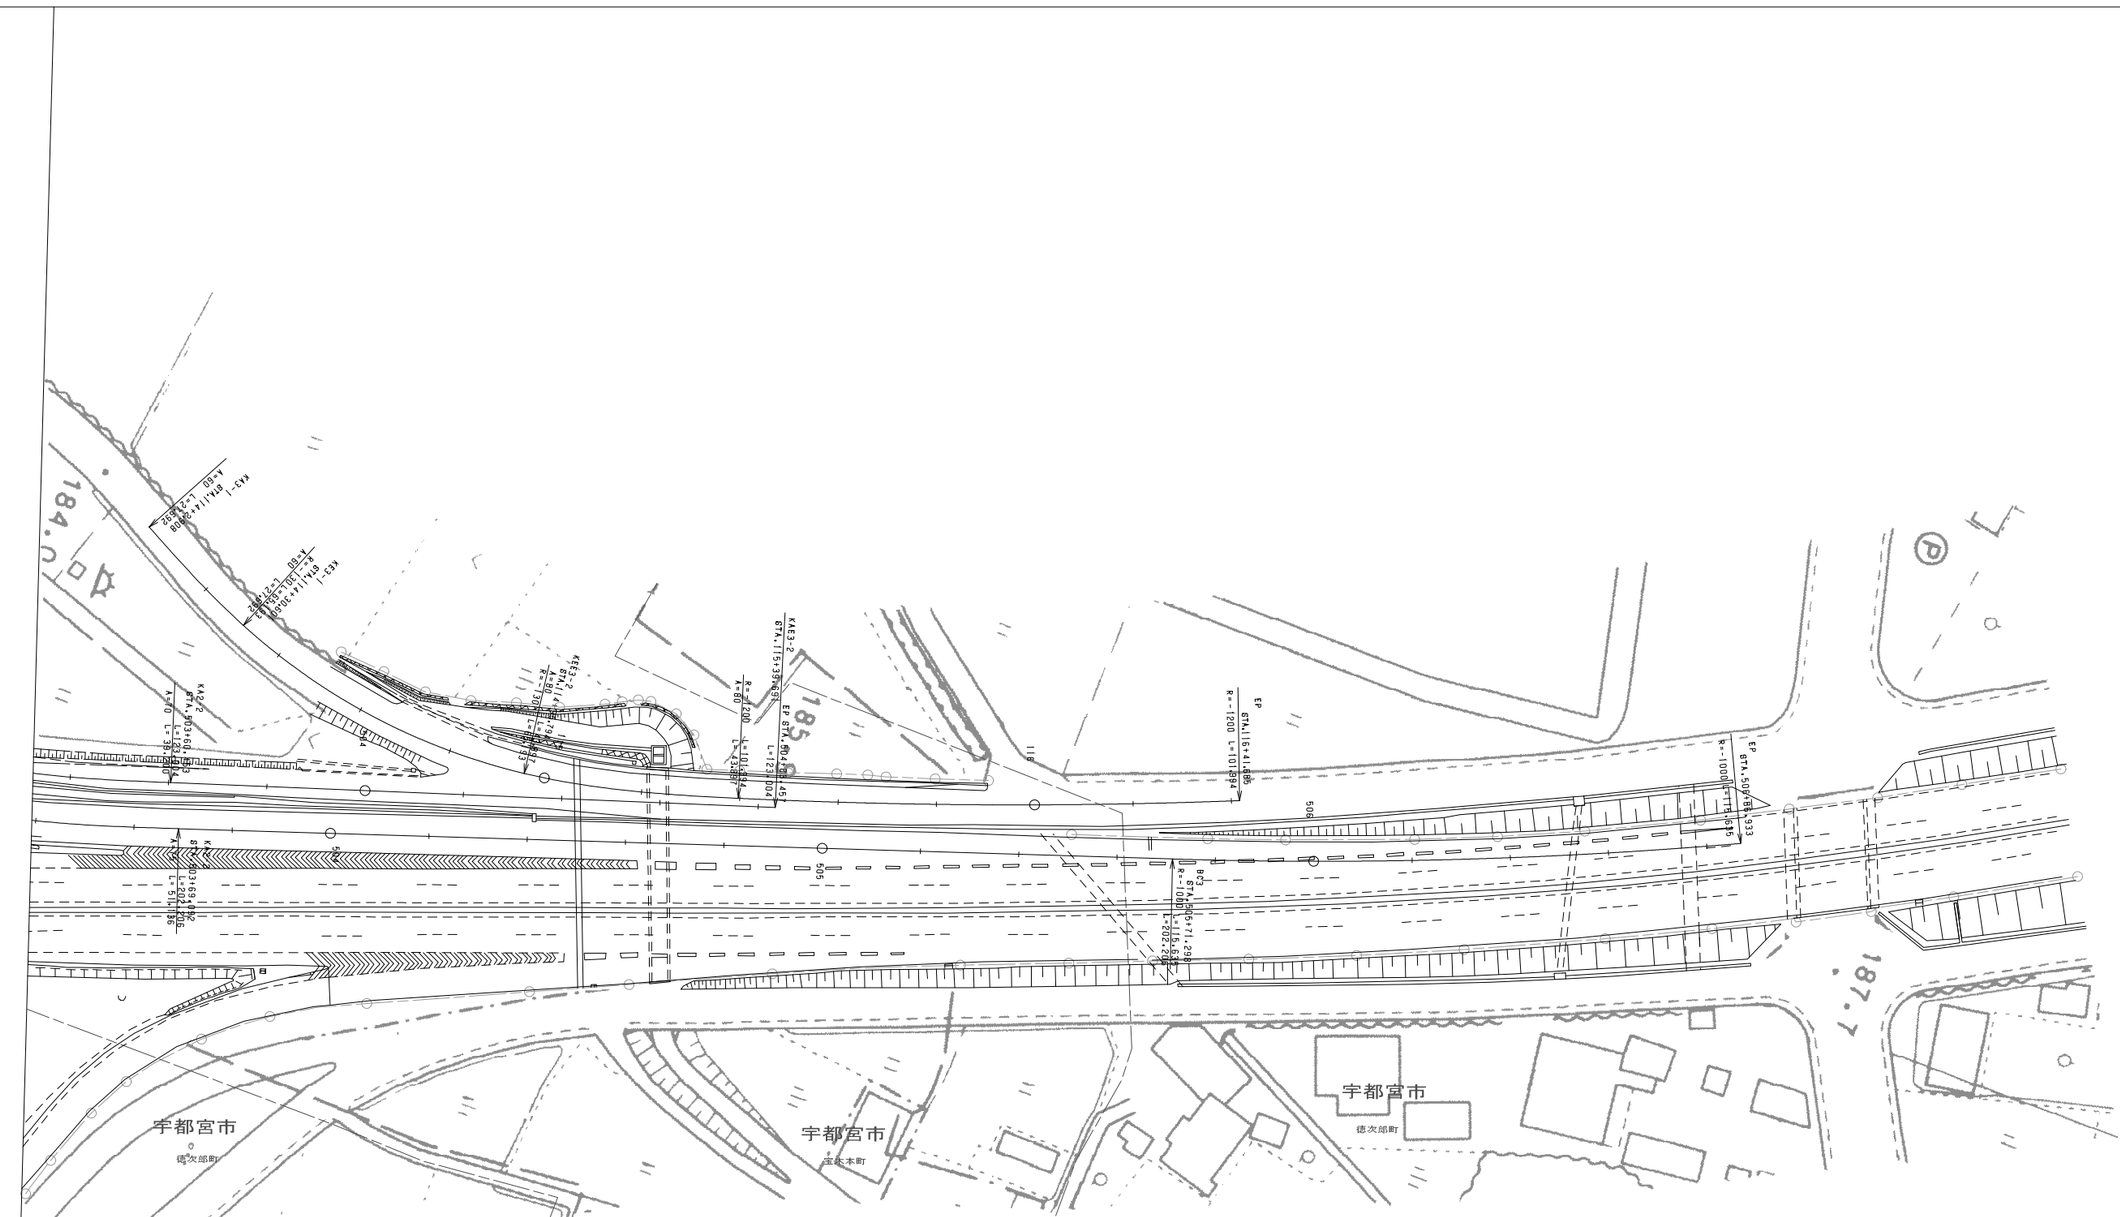

調整年月	摘要
第1回　2006年3月	

東北縦貫自動車道弘前線 東北自動車道（宇都宮～矢板）			——
工種	管理用平面図		——
名称	宇都宮インターチェンジ KP. 102. 253～KP. 102. 894 STA. 301+20～STA. 307+60	縮尺 1/500	6 6
東日本高速道路（株）関東支社			

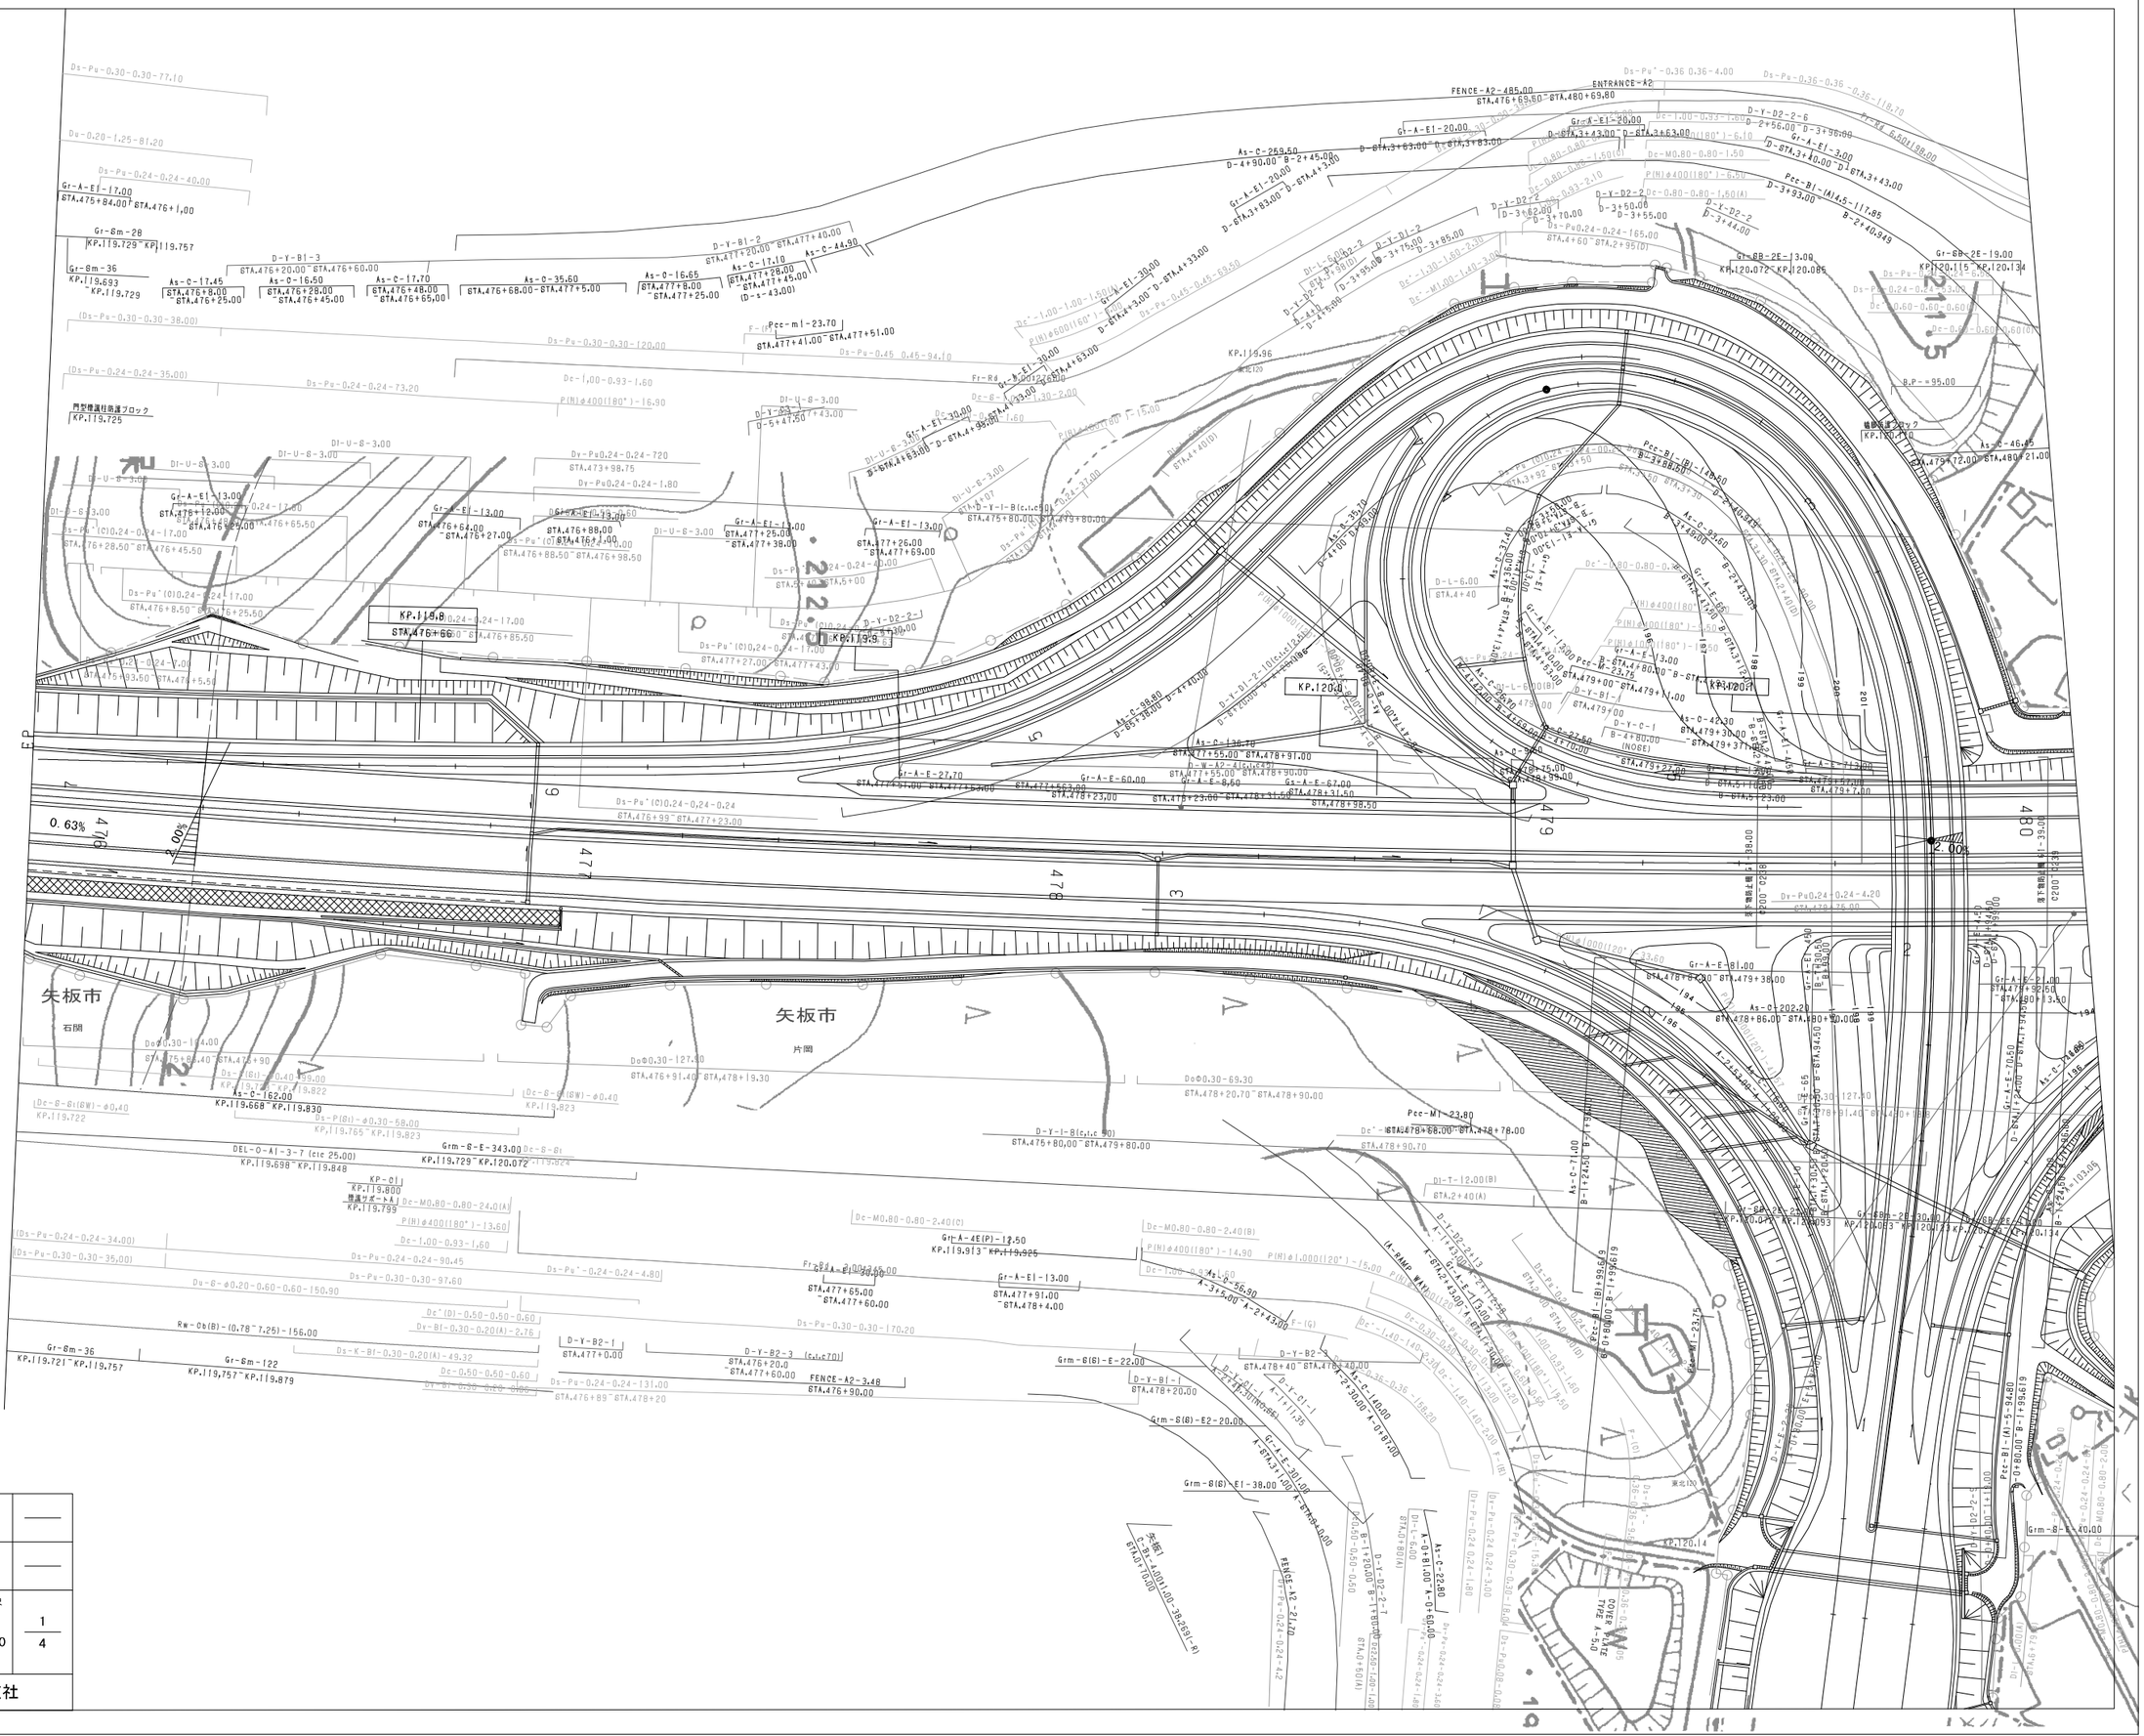
矢板市
石関
矢板市
片岡
KP.119.8
KP.120.0
KP.120.14
Gr-8m-36
KP.119.721~KP.119.757
Gr-8m-122
KP.119.757~KP.119.879
Gr-8m-28
KP.119.729~KP.119.757
Gr-8m-36
KP.119.693~KP.119.729
Gr-8B-2E-19.00
KP.120.115~KP.120.134
Gr-8B-2E-13.00
KP.120.072~KP.120.085
Grm-8-E-343.00
KP.119.729~KP.120.072
DEL-O-A1-3-7 (c1c 25.00)
KP.119.698~KP.119.848
Rw-Ob(B)-(0.78~7.25)-156.00
Gr-A-E1-13.00
Gr-A-E-27.70
Gr-A-E-60.00
Gr-A-E-8.50
Gs-A-E-67.00
Gr-A-E-301.09
Gr-A-E-71.00
Gr-A-E-81.00
Gr-A-E-202.00
Gr-A-E-70.50
Gr-A-E-13.00
Gr-A-E-13.00
Gr-A-E1-13.00
Gr-A-E1-13.00
Gr-A-E1-13.00
Gr-A-E1-13.00
Gr-A-E1-13.00
Gr-A-E1-13.00
Gr-A-E1-17.00
Gr-A-E1-20.00
Gr-A-E1-20.00
Gr-A-E1-30.00
Gr-A-E1-30.00
Gr-A-E1-30

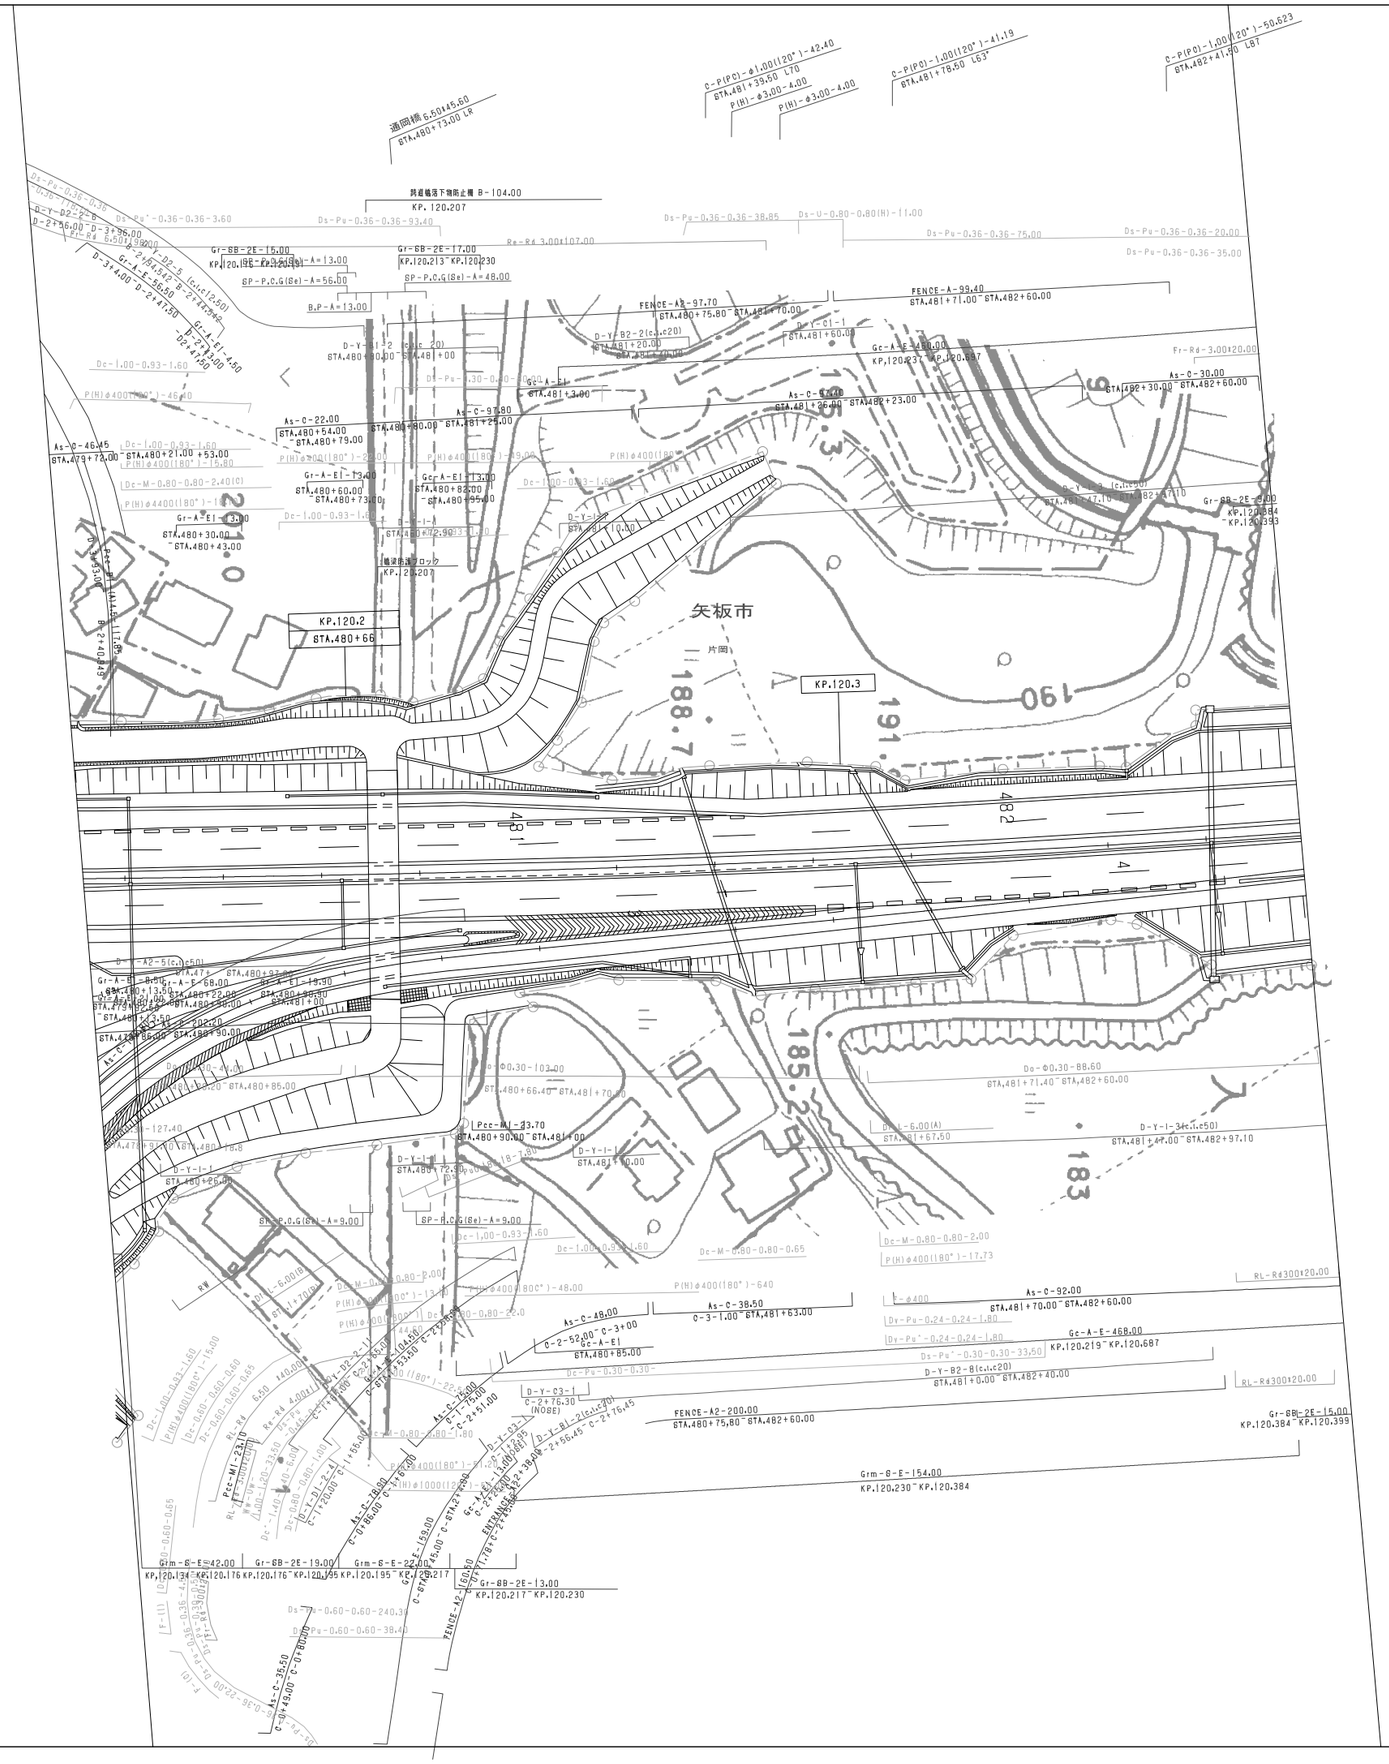
矢板市
KP.120.2
STA.480+66
KP.120.3
188.7
191.0
185.2
183
190
480
481
482
通岡橋 G-50145.60
STA.480+73.00 LR
C-P(PO)-ø1.00(120°)-42.40
STA.481+39.50 L70
P(H)-ø3.00-4.00
C-P(PO)-1.00(120°)-41.19
STA.481+78.60 L63
C-P(PO)-1.00(120°)-60.623
STA.482+41.90 L87
其避幅落下物防止柵 B-104.00
KP.120.207
FENCE-A1-97.70
STA.480+75.80~STA.481+70.00
FENCE-A-99.40
STA.481+71.00~STA.482+60.00
FENCE-A2-200.00
STA.480+75.80~STA.482+60.00
Grm-8-E-154.00
KP.120.230~KP.120.384
Gr-8B-2E-15.00
KP.120.384~KP.120.399
Grm-8-E-42.00
KP.120.134~KP.120.176
Gr-8B-2E-19.00
KP.120.176~KP.120.195
Grm-8-E-22.00
KP.120.195~KP.120.217
Gr-8B-2E-13.00
KP.120.217~KP.120.230
Pcc-M1-23.70
STA.480+90.00~STA.481+00
As-C-92.00
STA.481+70.00~STA.482+60.00
As-C-48.00
As-C-38.50
C-3-1.00~STA.481+63.00
C-2-52.00
C-3+00
Gc-A-E1
STA.480+85.00
Gc-A-E-468.00
KP.120.219~KP.120.687
D-Y-B2-8(c.,c20)
STA.481+0.00~STA.482+40.00
D-Y-C3-1
C-2+76.30
(NOSE)
C-2+51.00
C-1+75.00
C-1+55.00
C-1+20.00
C-0+86.00
C-0+45.00
C-0+8.00
As-C-75.00
As-C-19.80
As-C-35.50
Gr-A-E1-13.00
STA.480+60.00~STA.480+73.00
Gr-A-E1-13.00
STA.480+30.00~STA.480+43.00
Gcr-A-E1-13.00
STA.480+82.00~STA.480+95.00
As-C-22.00
STA.480+54.00~STA.480+79.00
As-C-97.80
STA.481+25.00~STA.481+80.00
As-C-46.45
STA.479+72.00~STA.480+21.00
As-C-30.00
STA.482+30.00~STA.482+60.00
As-C-97.10
STA.482+23.00~STA.482+60.00
Gr-8B-2E-15.00
KP.120.384~KP.120.399
D-Y-I-34(c.,c50)
STA.481+67.50~STA.482+97.10
D-Y-I-6.00(A)
STA.481+67.50
D-Y-I-1
STA.481+60.00
D-Y-I-2
STA.480+60.00~STA.481+00
D-Y-I-1
STA.480+72.50~STA.481+00
D-Y-I-1
STA.481+00.00
D-Y-I-1
STA.480+26.00
D-Y-I-1
STA.480+00.00
D-Y-I-1
STA.481+20.00
D-Y-I-1
STA.480+85.00~STA.481+00
D-Y-I-1
STA.480+90.00~STA.481+00
D-Y-I-1
STA.480+66.40~STA.481+00
D-Y-I-1
STA.480+90.00~STA.481+00
D-Y-I-1
STA.480+90.00~STA.481+00
D-Y-I-1
STA.480+90.00

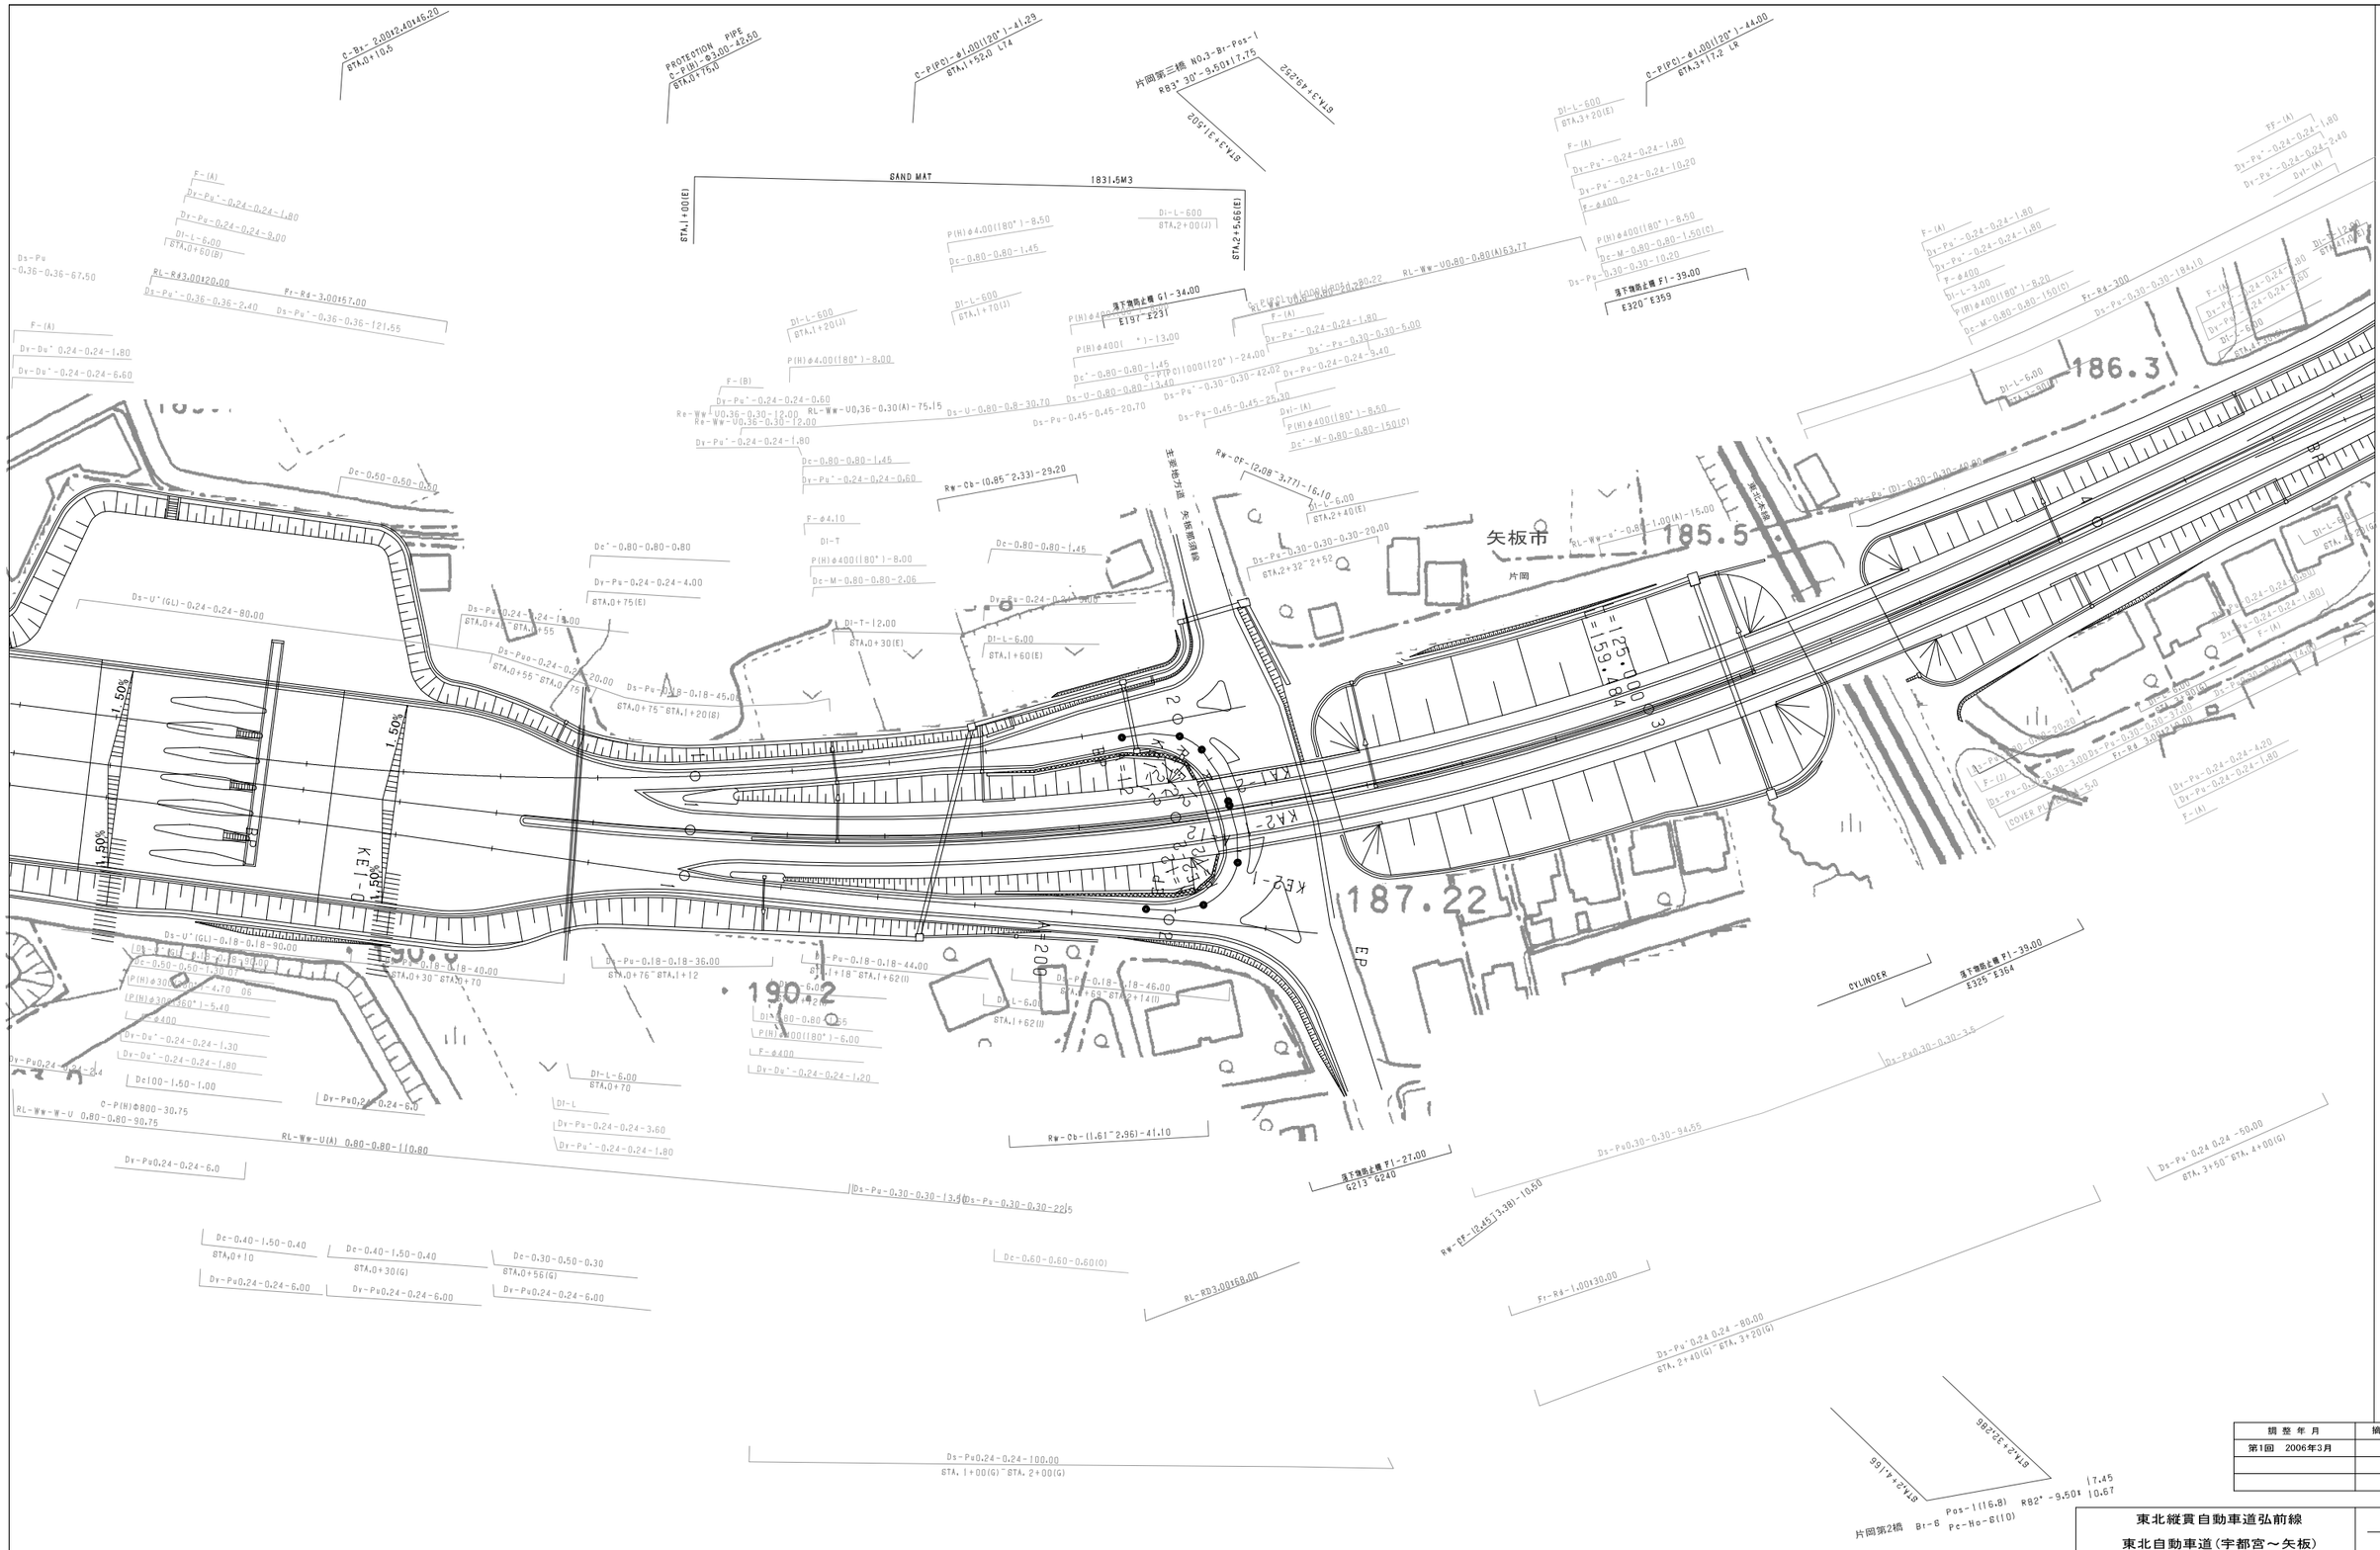

摘 要	摘 要
第1回 2006年3月	

東北縦貫自動車道弘前線 東北自動車道（宇都宮～矢板）			——
工種	管理用平面図		——
名称	矢板インターチェンジ KP. 119. 879～KP. 120. 234 STA. 477+40～STA. 481+00	縮尺 1/500	3 4
東日本高速道路（株） 関東支社			

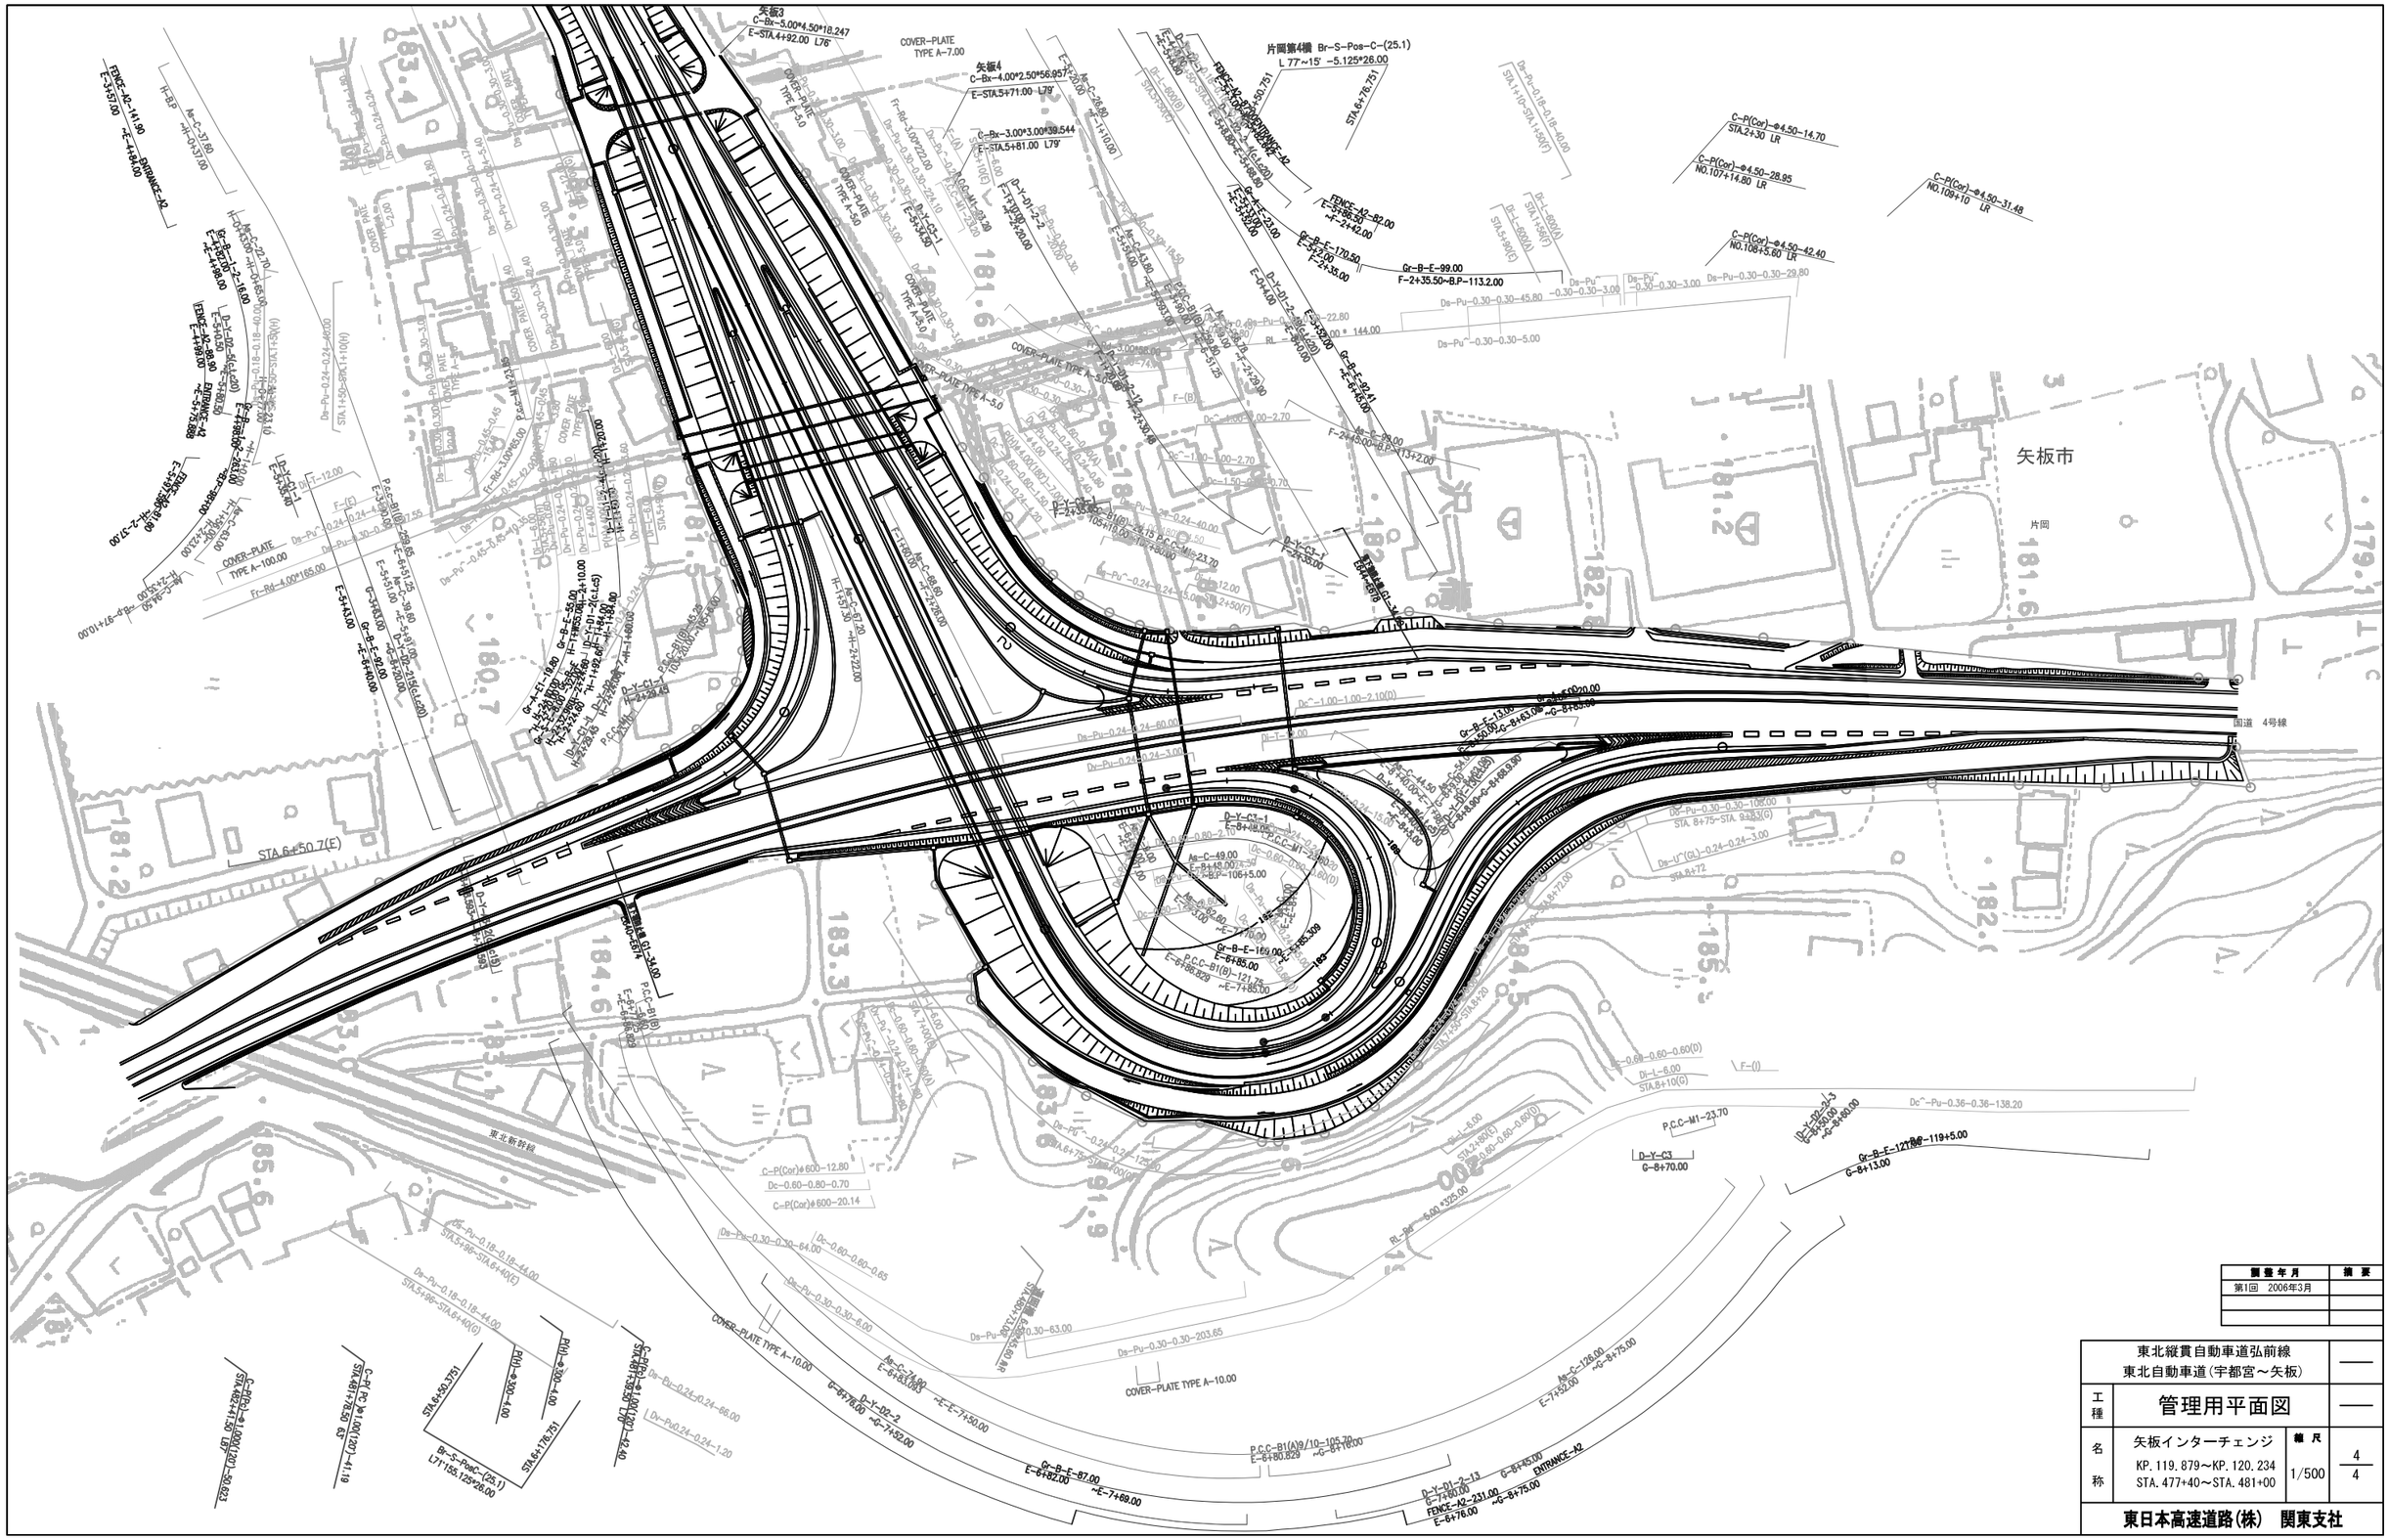
矢板市
片岡
国道　4号線
東北新幹線
矢板3
C-Bx-5.00*4.50*18.247
E-STA.4+92.00 L76°
矢板4
C-Bx-4.00*2.50*56.957
E-STA.5+71.00 L79°
C-Bx-3.00*3.00*39.544
E-STA.5+81.00 L79°
片岡第4橋 Br-S-Pos-C-(25.1)
L 77°~15° -5.125*26.00
STA.6+76.751
COVER-PLATE TYPE A-7.00
COVER-PLATE TYPE A-5.0
COVER-PLATE TYPE A-100.00
FENCE-A2-141.90
FENCE-A2-88.90
FENCE-A2-82.00
FENCE-A2-231.00
ENTRANCE-A2
Gr-B-E-170.50
Gr-B-E-99.00
F-2+35.50~B.P~113.2.00
Gr-B-E-124.1
Gr-B-E-87.00
Gr-B-E-119+5.00
G-B+13.00
D-Y-C3
G-B+70.00
D-Y-C2-1
D-Y-C2-2
D-Y-C1-1
D-Y-C1-2
D-Y-C2-3
D-Y-102-2
D-Y-101-2
D-Y-101-3
D-Y-C1-3
D-Y-C2-1
D-Y-C1-1
P.C.C-M1-23.70
P.C.C-B1(A)9/10-105.70
P.C.C-B1(B)-121.75
P.C.C-B1(B)-34.00
C-P(Cor)-ø4.50-14.70
C-P(Cor)-ø4.50-28.95
C-P(Cor)-ø4.50-31.48
C-P(Cor)-ø4.50-42.40
C-P(Cor)ø600-12.80
C-P(Cor)ø600-20.14
STA.6+50.7(E)
STA.6+50.375I
STA.6+176.751
Br-S-PosC-(25.1)
L7°-155.125*26.00
COVER-PLATE TYPE A-10.00
東北縦貫自動車道弘前線
東北自動車道(宇都宮～矢板)
管理用平面図
矢板インターチェンジ
KP. 119. 879～KP. 120. 234
STA. 477+40～STA. 481+00
縮尺 1/500
4/4
東日本高速道路(株)　関東支社
調整年月
第1回　2006年3月
摘要

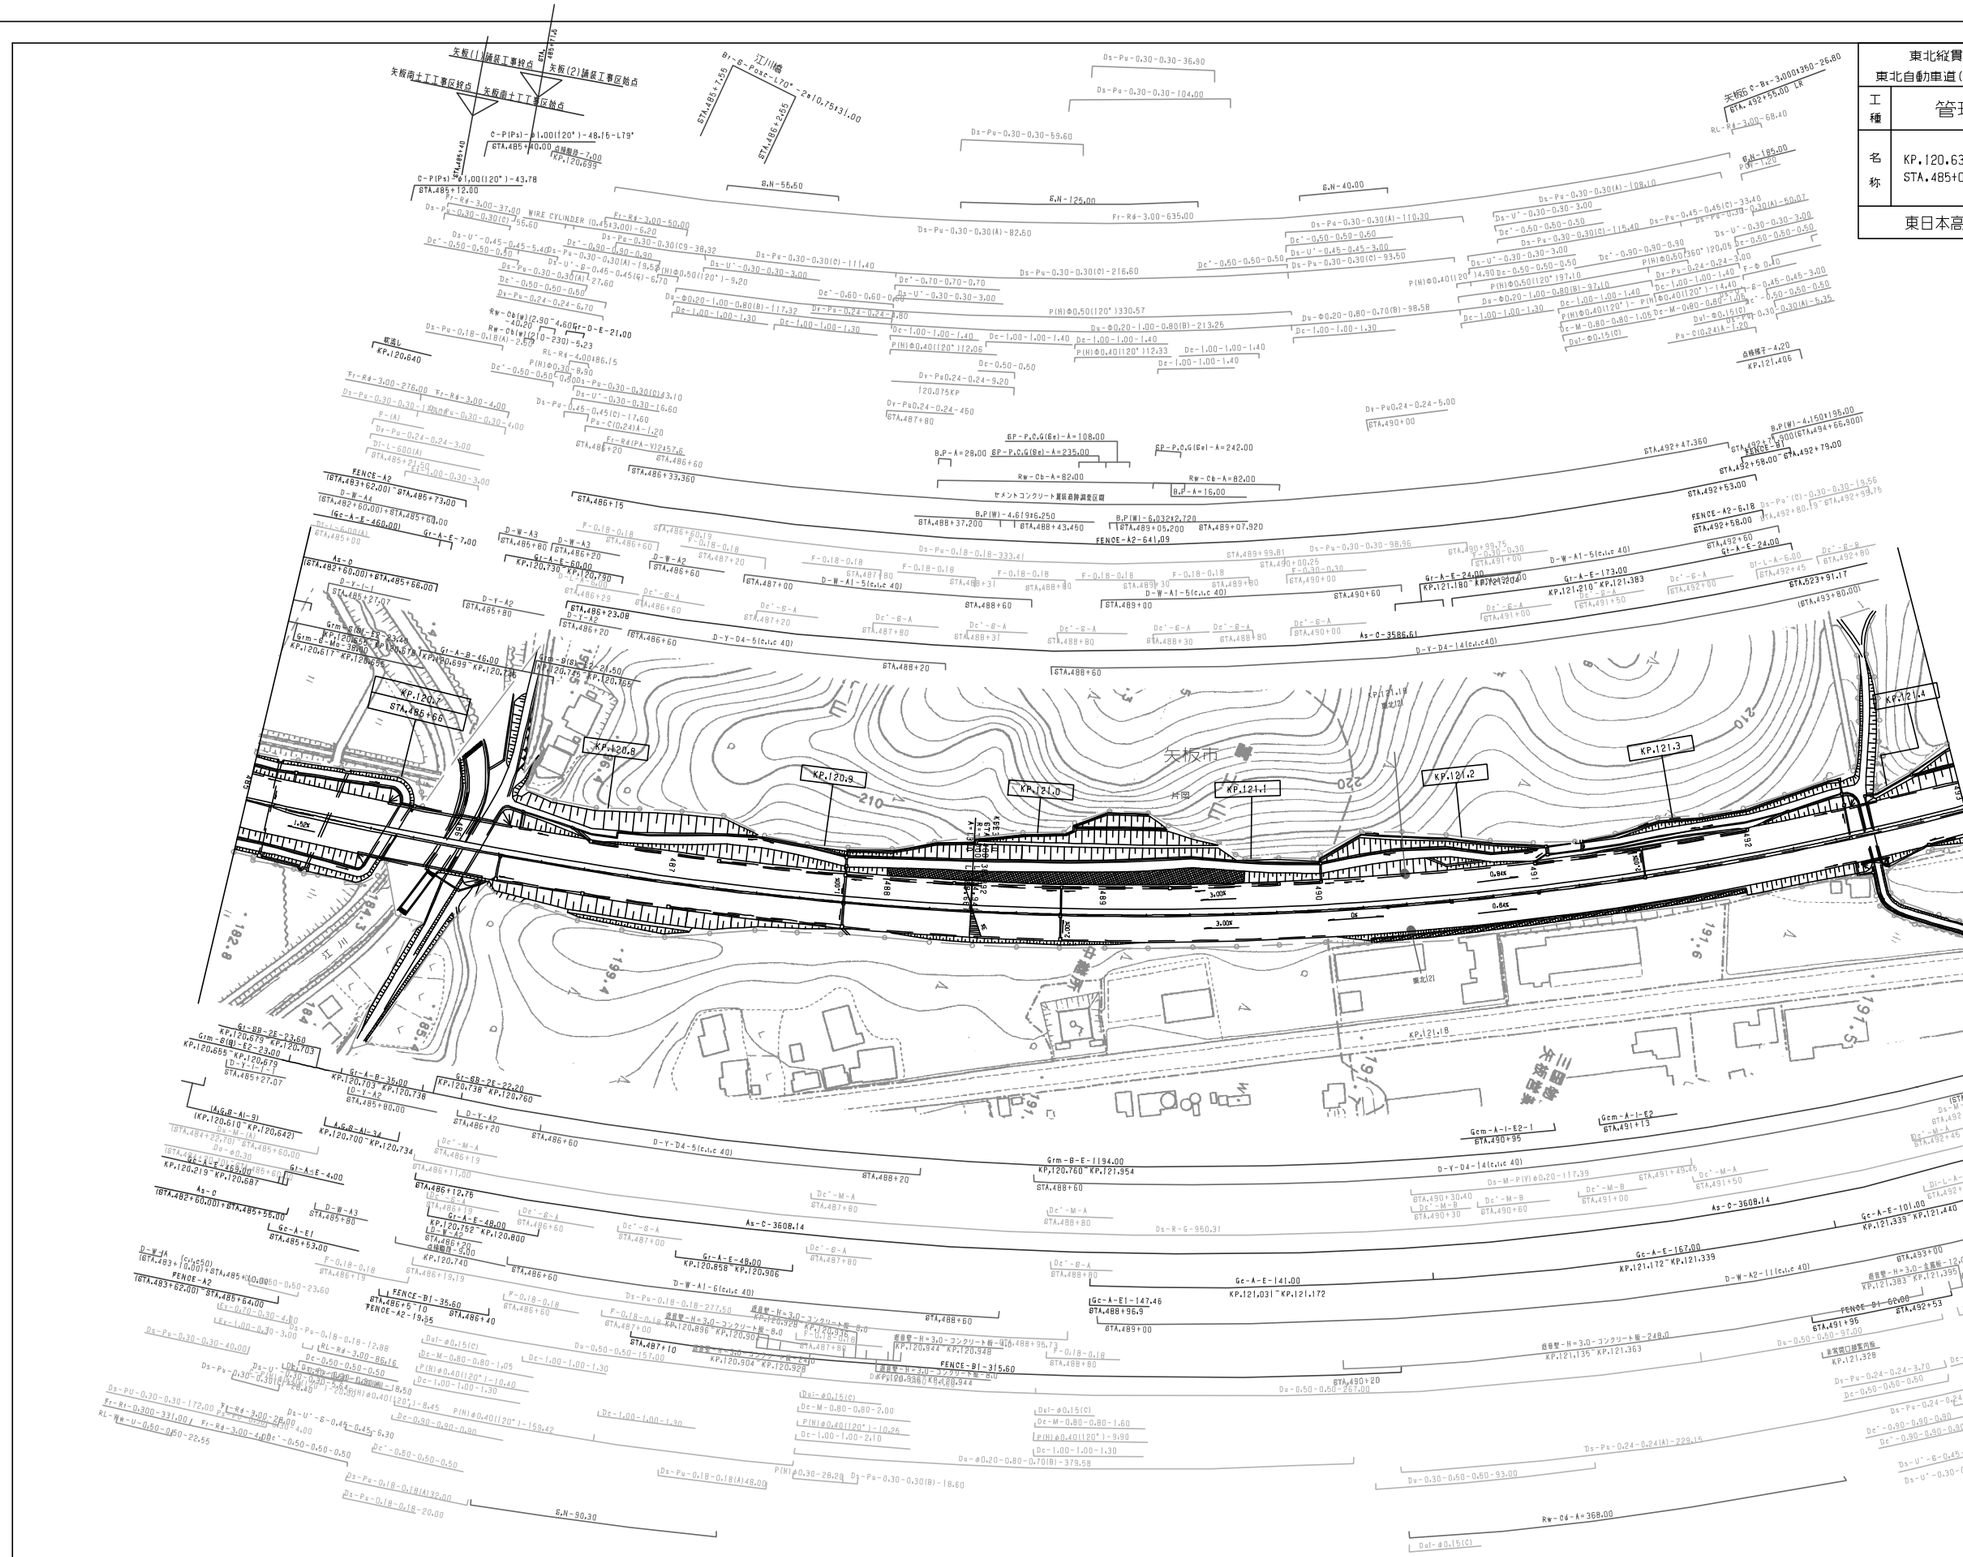

東北縦貫自動車道弘前線 東北自動車道（矢板～西那須野塩原）			—
工種	管理用平面図		—
名称	KP.120.630～KP.121.430 STA.485+00～STA.493+00	縮尺 1/1000	1 25
東日本高速道路（株）関東支社			

調整年月	摘要
第1回 2005年3月	
第2回 2009年5月	

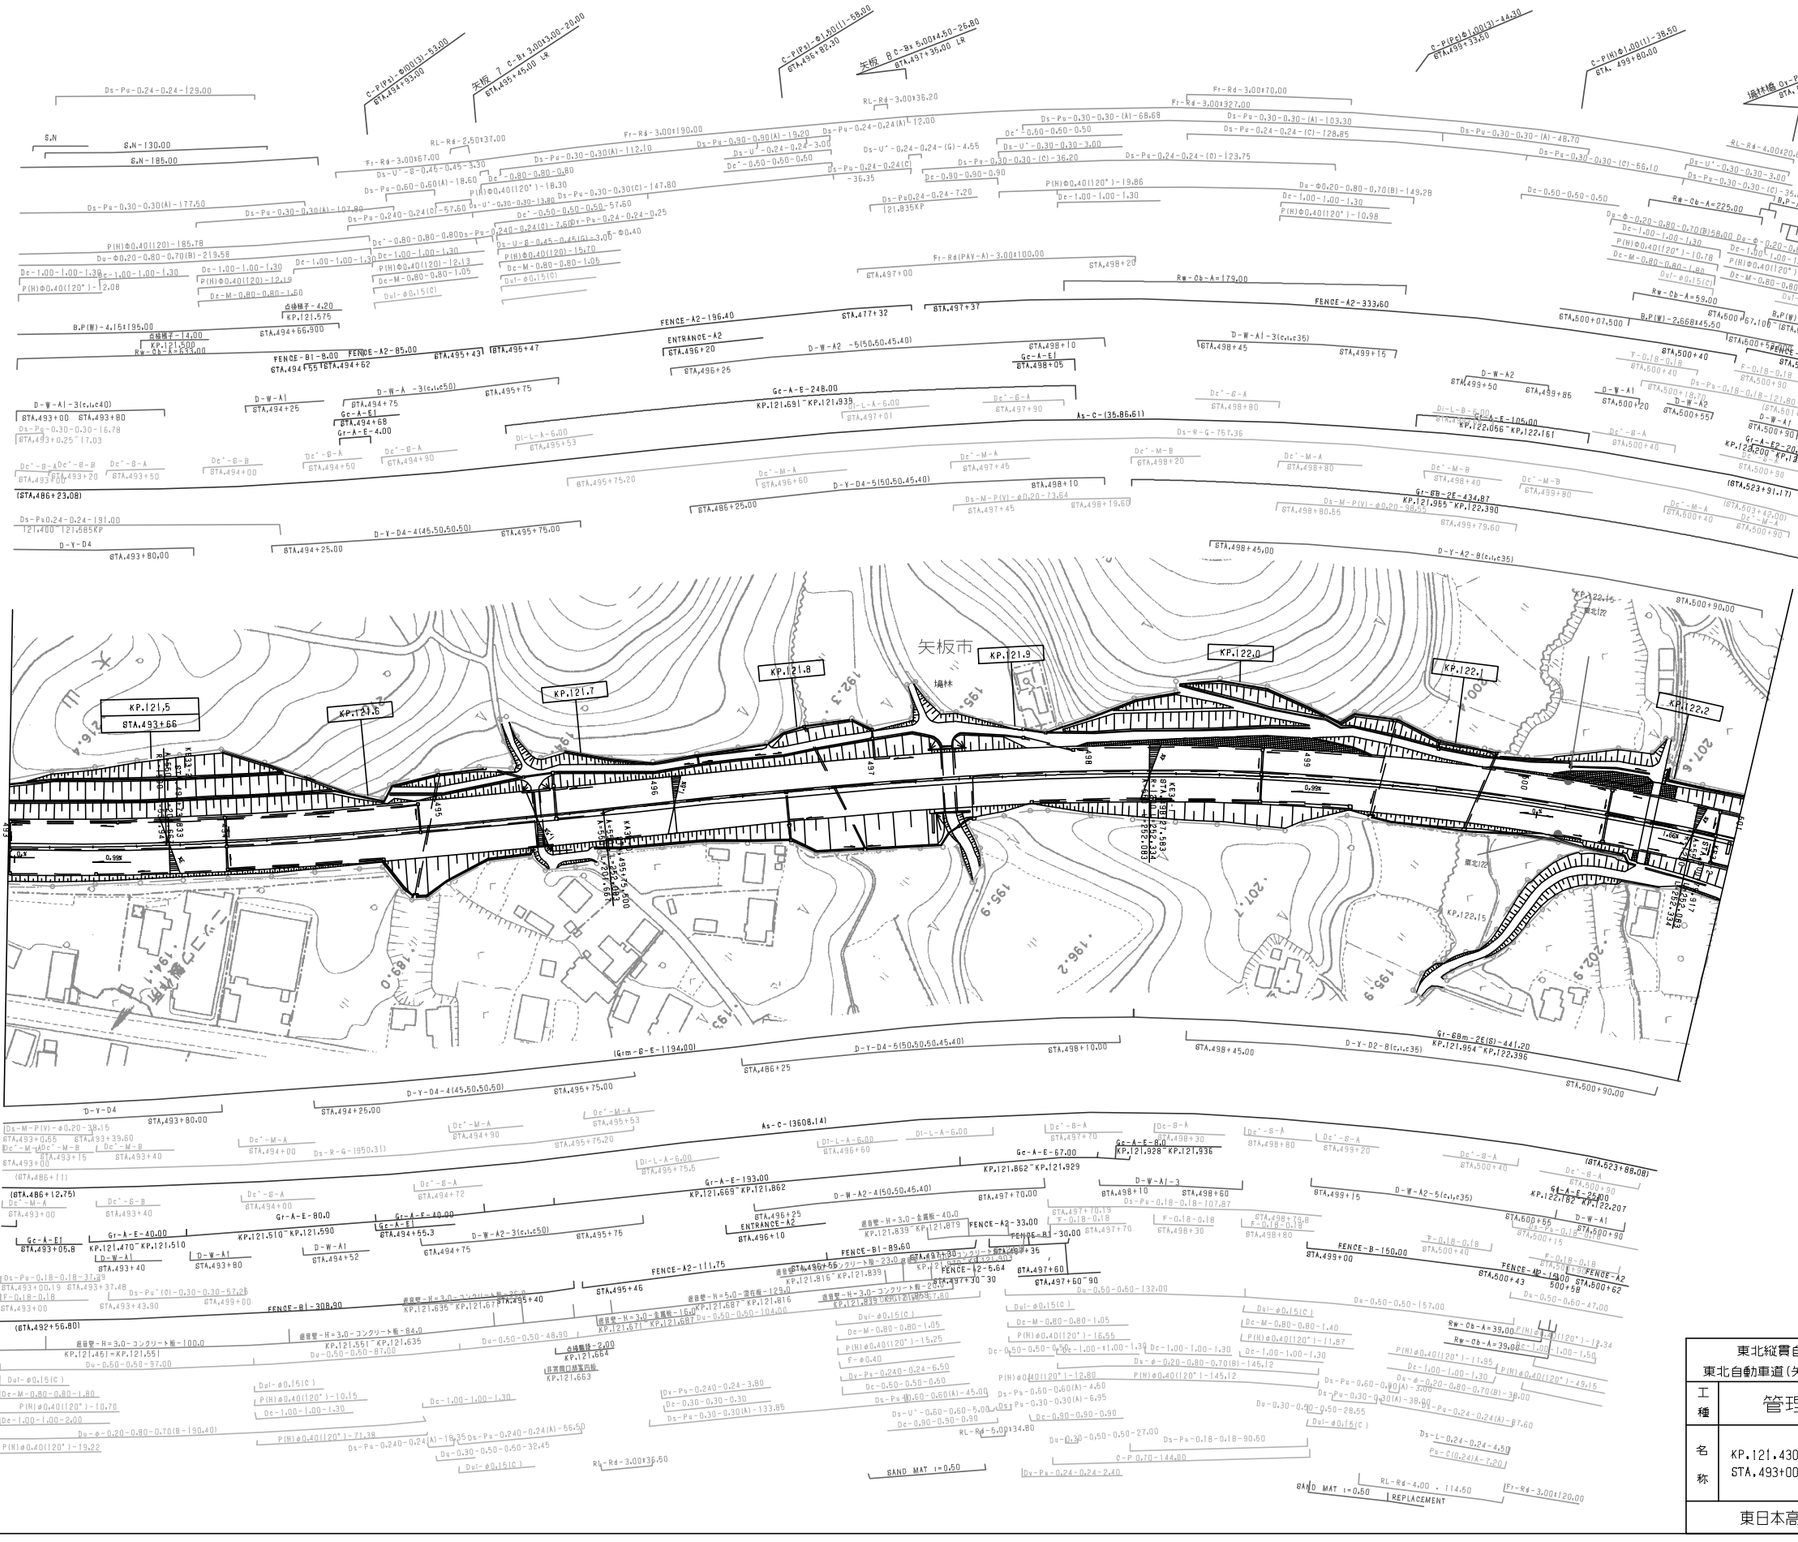

調整年月	摘要
第1回 2006年3月	
第2回 2009年5月	
第3回 2012年5月	

東北縦貫自動車道弘前線 東北自動車道（矢板～西那須野塩原）			—
工種	管理用平面図		—
名称	KP.121.430～KP.122.230 STA.493+00～STA.501+00	縮尺 1/1000	2 25
東日本高速道路(株)関東支社			

東北縦貫自動車道弘前線 東北自動車道（矢板～西那須野塩原）			—
工種	管理用平面図		—
名称	KP.122.230～KP.123.030 STA.501+00～STA.509+00	縮尺 1/1000	3 25
東日本高速道路(株)関東支社			

調整年月	摘要
第1回 2006年3月	
第2回 2009年5月	
第3回 2012年5月	

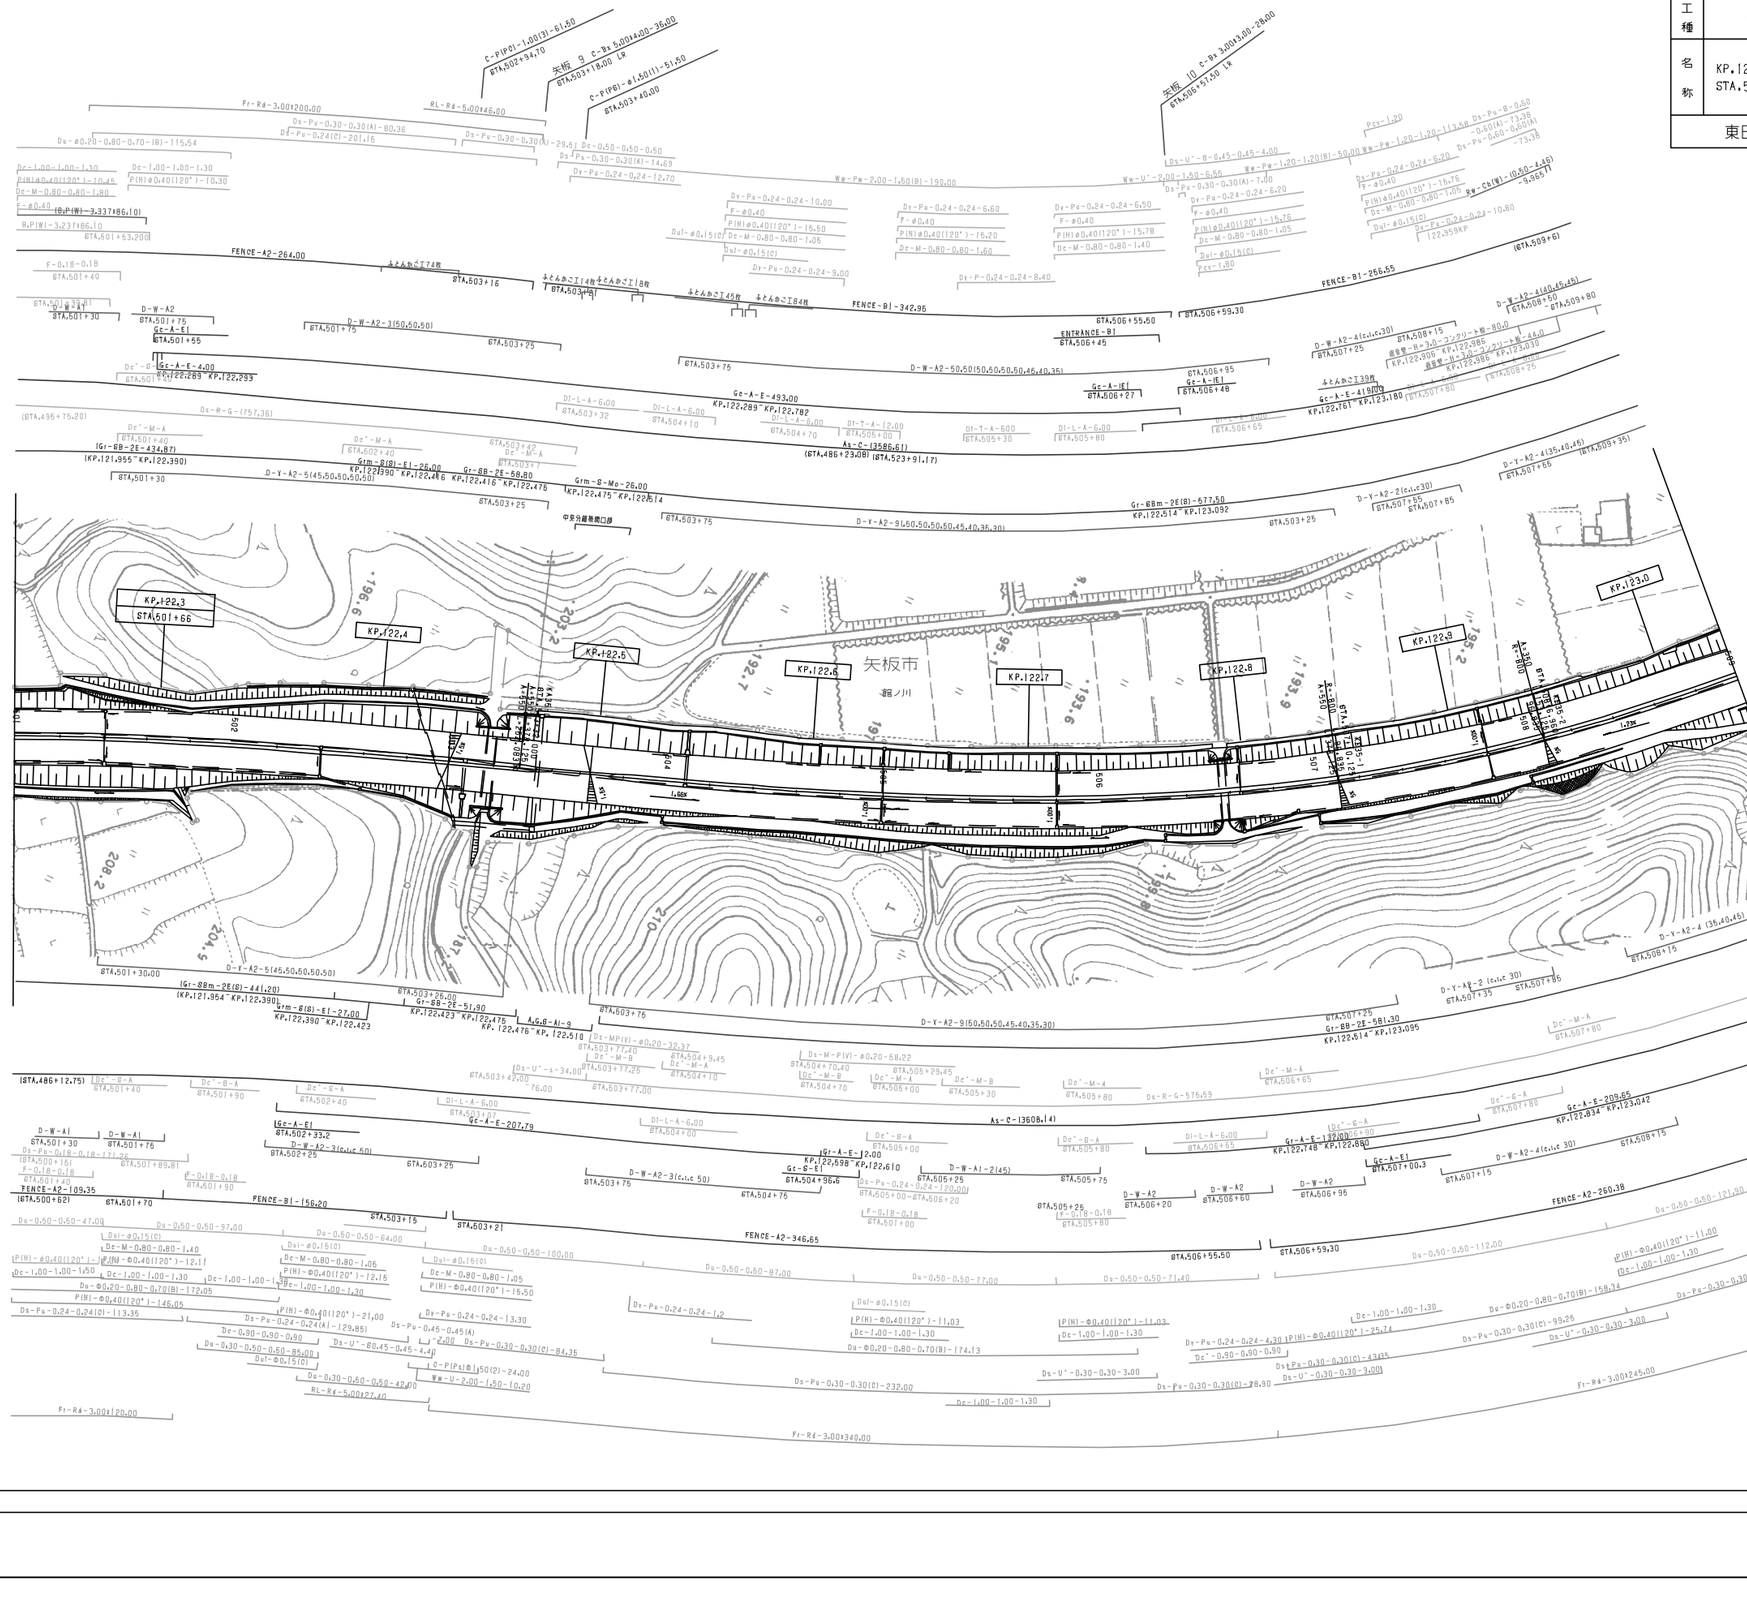
KP.122.3
STA.501+66
KP.122.4
KP.122.5
KP.122.6
KP.122.7
KP.122.8
KP.122.9
KP.123.0
矢板市
湯ノ川
D-Y-A2-5(45.50.50.50.50)
D-Y-A2-9(50.50.50.45.40.35.30)
D-Y-A2-4(35.40.45)
D-Y-A2-2(c.L=30)
D-W-A2-4(40.45.45)
D-W-A2-4(c.L=30)
D-W-A2-3(50.50.50)
D-W-A2-3(c.L=50)
D-W-A2-2(45)
D-W-A1
D-W-A2
FENCE-A2-264.00
FENCE-B1-342.95
FENCE-B1-256.55
FENCE-A2-109.35
FENCE-B1-156.20
FENCE-A2-346.65
FENCE-A2-260.38
ENTRANCE-B1
Gc-A-E1
Gc-A-E-493.00
Gc-A-E-419.00
Gc-A-E-207.79
Gc-A-E-209.65
Gr-A-E-137.00
Gr-A-E-12.00
Gr-B-E1
Gr-88-2E-681.30
Gr-88m-2E(8)-577.50
Grm-8(8)-E1-26.00
Grm-8(8)-E1-27.00
Grm-8-Mo-26.00
Gr-88-2E-58.80
Gr-88-2E-51.90
As-C-(3586.61)
As-C-(3608.14)
As-A
As-B
As-C
Ac-A-E1
Ac-A-E-1(8)
Ac-A-E-1(6)
Ac-A-E-1(4)
Ac-A-E-1(2)
Ac-A-E-1(1)
Ac-A-E-1(3)
Ac-A-E-1(5)
Ac-A-E-1(7)
Ac-A-E-1(9)
Ac-A-E-1(10)
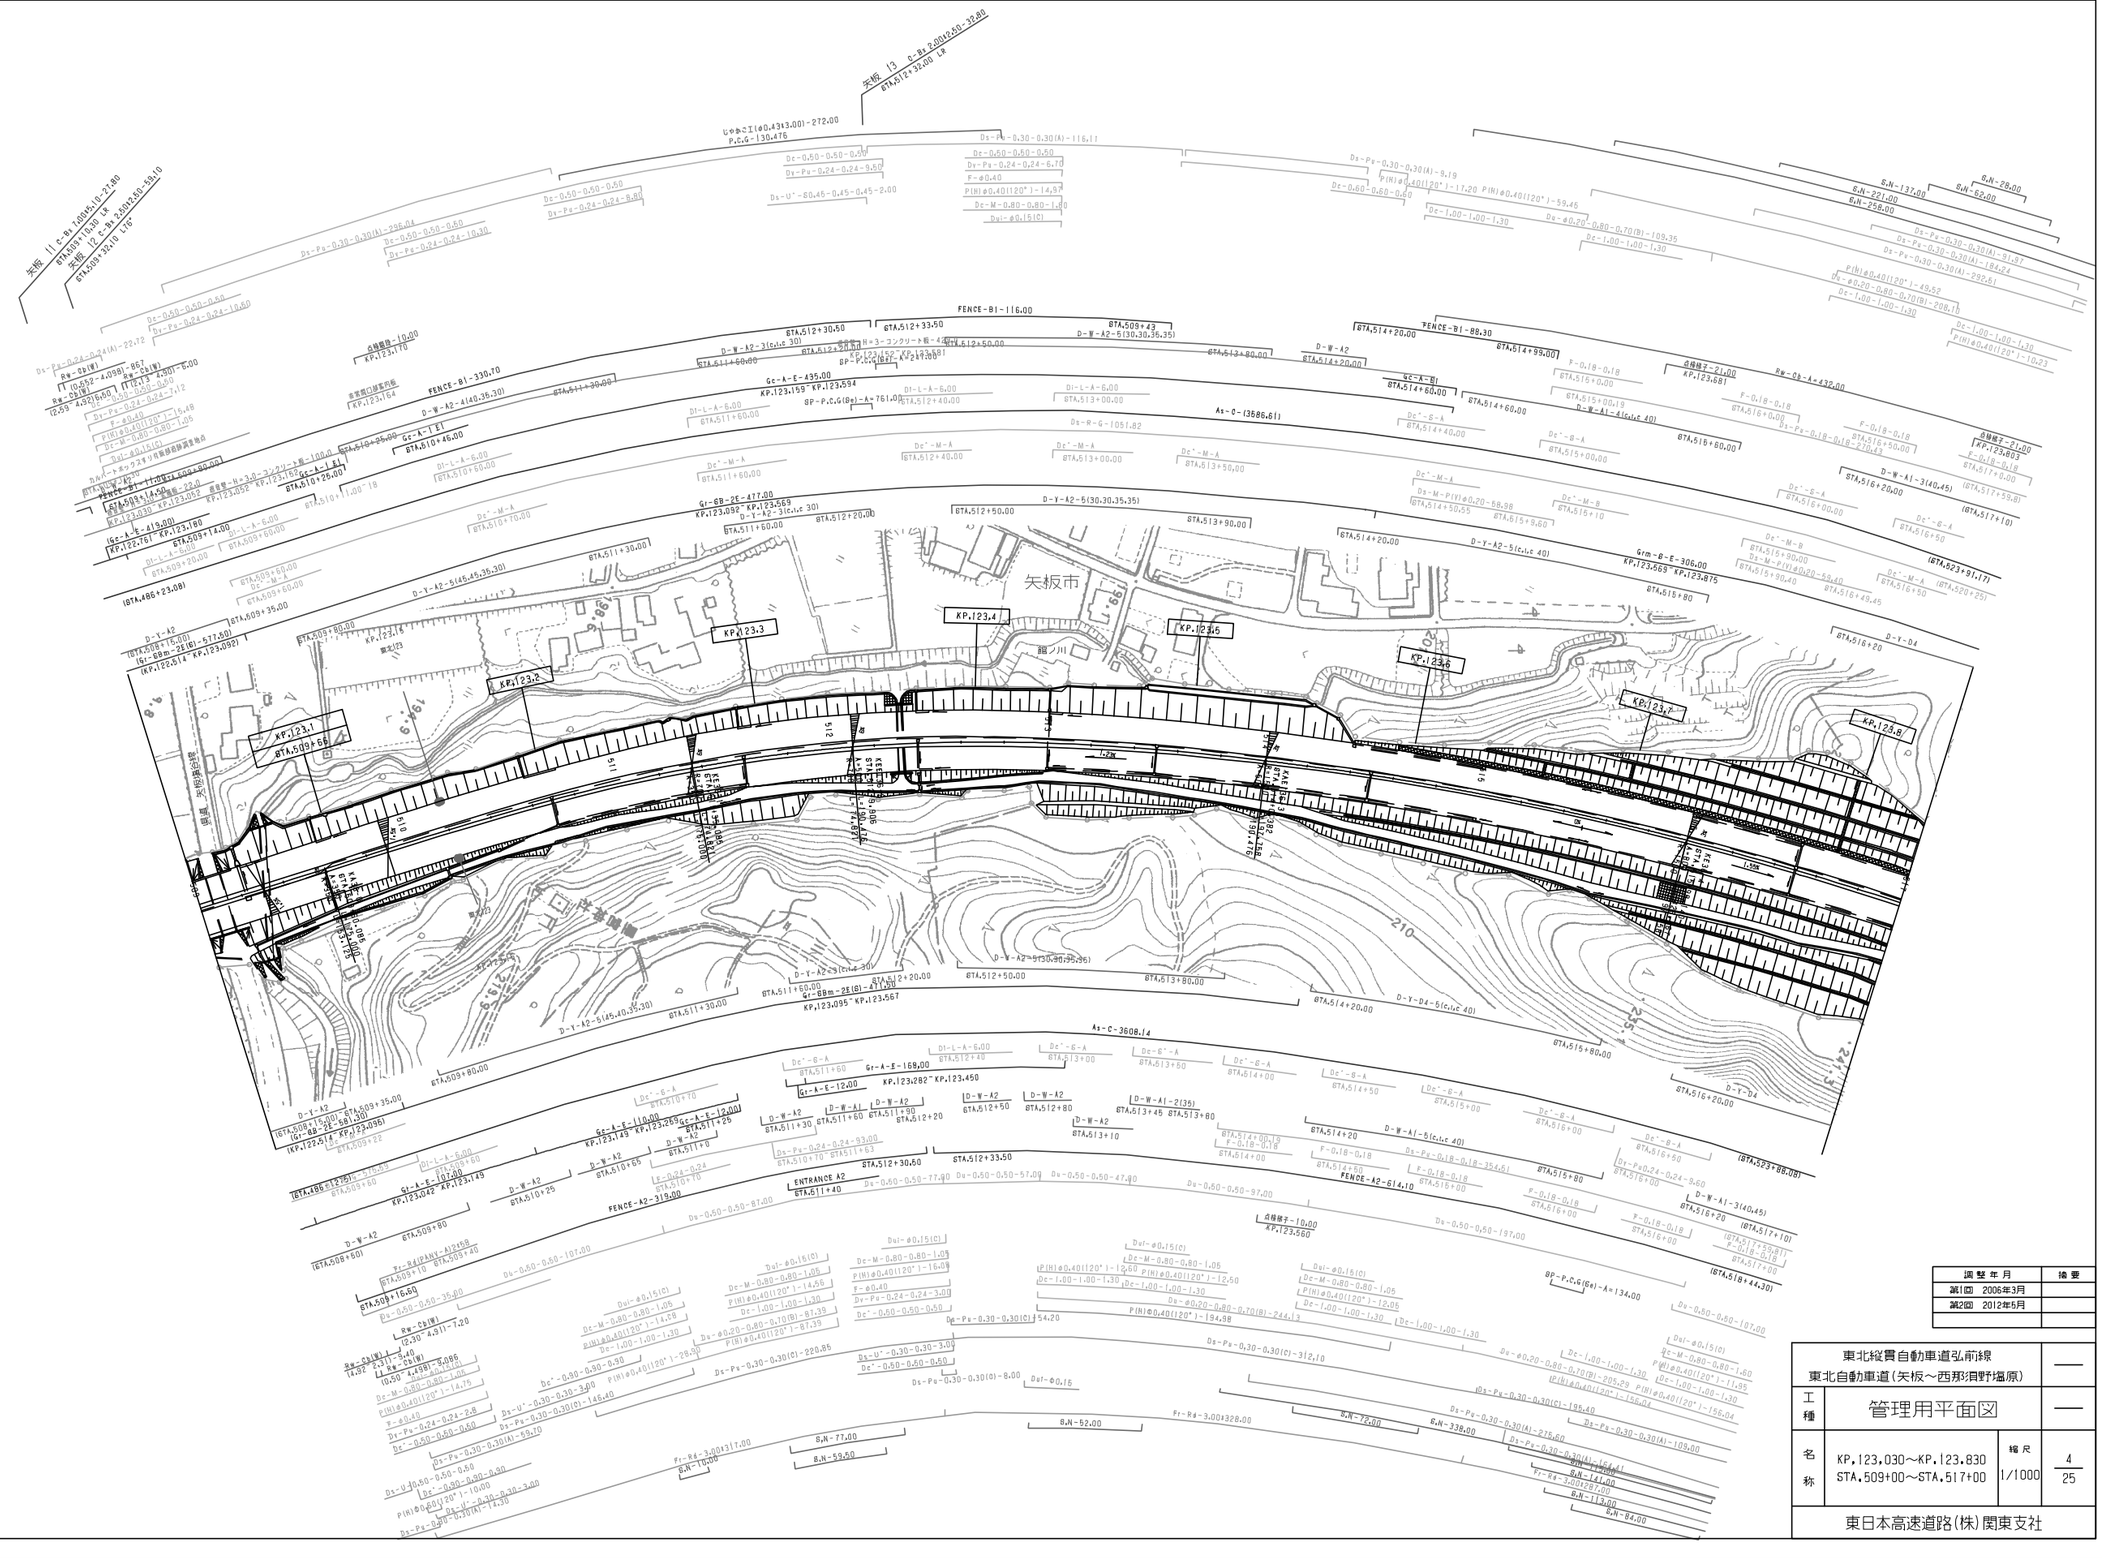
矢板 11 C-Bx 1.00@5.10-27.80
STA.508+11.00 LK
矢板 12 C-Bx 2.00@2.50-58.10
STA.508+32.10 LK
矢板 13 C-Bx 2.00@2.50-32.80
STA.512+32.00 LK
FENCE-B1-116.00
FENCE-B1-330.70
FENCE-B1-88.30
FENCE-B1-14.50
FENCE-A2-319.00
FENCE-A2-614.10
ENTRANCE A2
STA.511+40
STA.512+30.50
STA.512+33.50
STA.509+43
STA.514+99.00
STA.514+20.00
STA.514+60.00
STA.515+80.00
STA.516+20.00
STA.516+60.00
STA.517+00.00
STA.517+10
STA.517+59.81
STA.518+44.30
STA.523+88.08
STA.623+91.17
STA.486+23.08
STA.509+35.00
STA.509+80.00
STA.510+25.00
STA.510+46.00
STA.510+70.00
STA.511+30.00
STA.511+60.00
STA.512+20.00
STA.512+50.00
STA.512+80.00
STA.513+10
STA.513+45
STA.513+80
STA.513+90.00
STA.514+20.00
STA.515+00.00
STA.515+50.00
STA.516+00.00
STA.516+50
KP.123.1
KP.123.2
KP.123.3
KP.123.4
KP.123.5
KP.123.6
KP.123.7
KP.123.8
矢板市
鍋川
D-W-A2-5(45.45,36.30)
D-W-A2-3(c.c 30)
D-W-A2-4(40.36.30)
D-W-A2-5(30.30,36.35)
D-Y-A2-5(c.c 40)
D-Y-A2-6(30.30,35,35)
D-Y-D4-5(c.c 40)
D-W-A1-4(c.c 40)
D-W-A1-5(c.c 40)
D-W-A1-2(35)
D-W-A1-3(40.45)
D-W-A1-3(40.45)
D-W-A2
D-Y-A2
D-Y-D4
Gc-A-E-435.00
Gc-A-E-419.00
Gc-A-E-107.00
Gc-A-E-168.00
Gc-A-E-12.00
Gc-A-E-12.00
Gc-A-E-110.00
Gc-A-E-1.E
Gc-A-E-1.E
Gc-GB-2E-477.00
Gc-GB-2E-477.00
Gc-GB-2E(E)-677.80
Grm-A-E-306.00
Gr-A-E-1.E
Gr-A-E-107.00
Gr-A-E-168.00
Gr-A-E-12.00
Gr-GBm-2E(E)-677.80
Gr-GBm-2E(E)-677.80
Dt-L-A-6.00
Dc'-M-A
Dc'-M-B
Dc'-E-A
Dc'-G-A
Dc'-G-B
Dc'-N-B

東北縦貫自動車道弘前線
東北自動車道（矢板～西那須野塩原）

工種	管理用平面図		
名称	KP.123.830～KP.124.630 STA.517+00～STA.525+00	縮尺 1/1000	5 25

東日本高速道路(株)関東支社

調整年月	摘要
第1回 2006年3月	
第2回 2008年5月	
第3回 2009年5月	

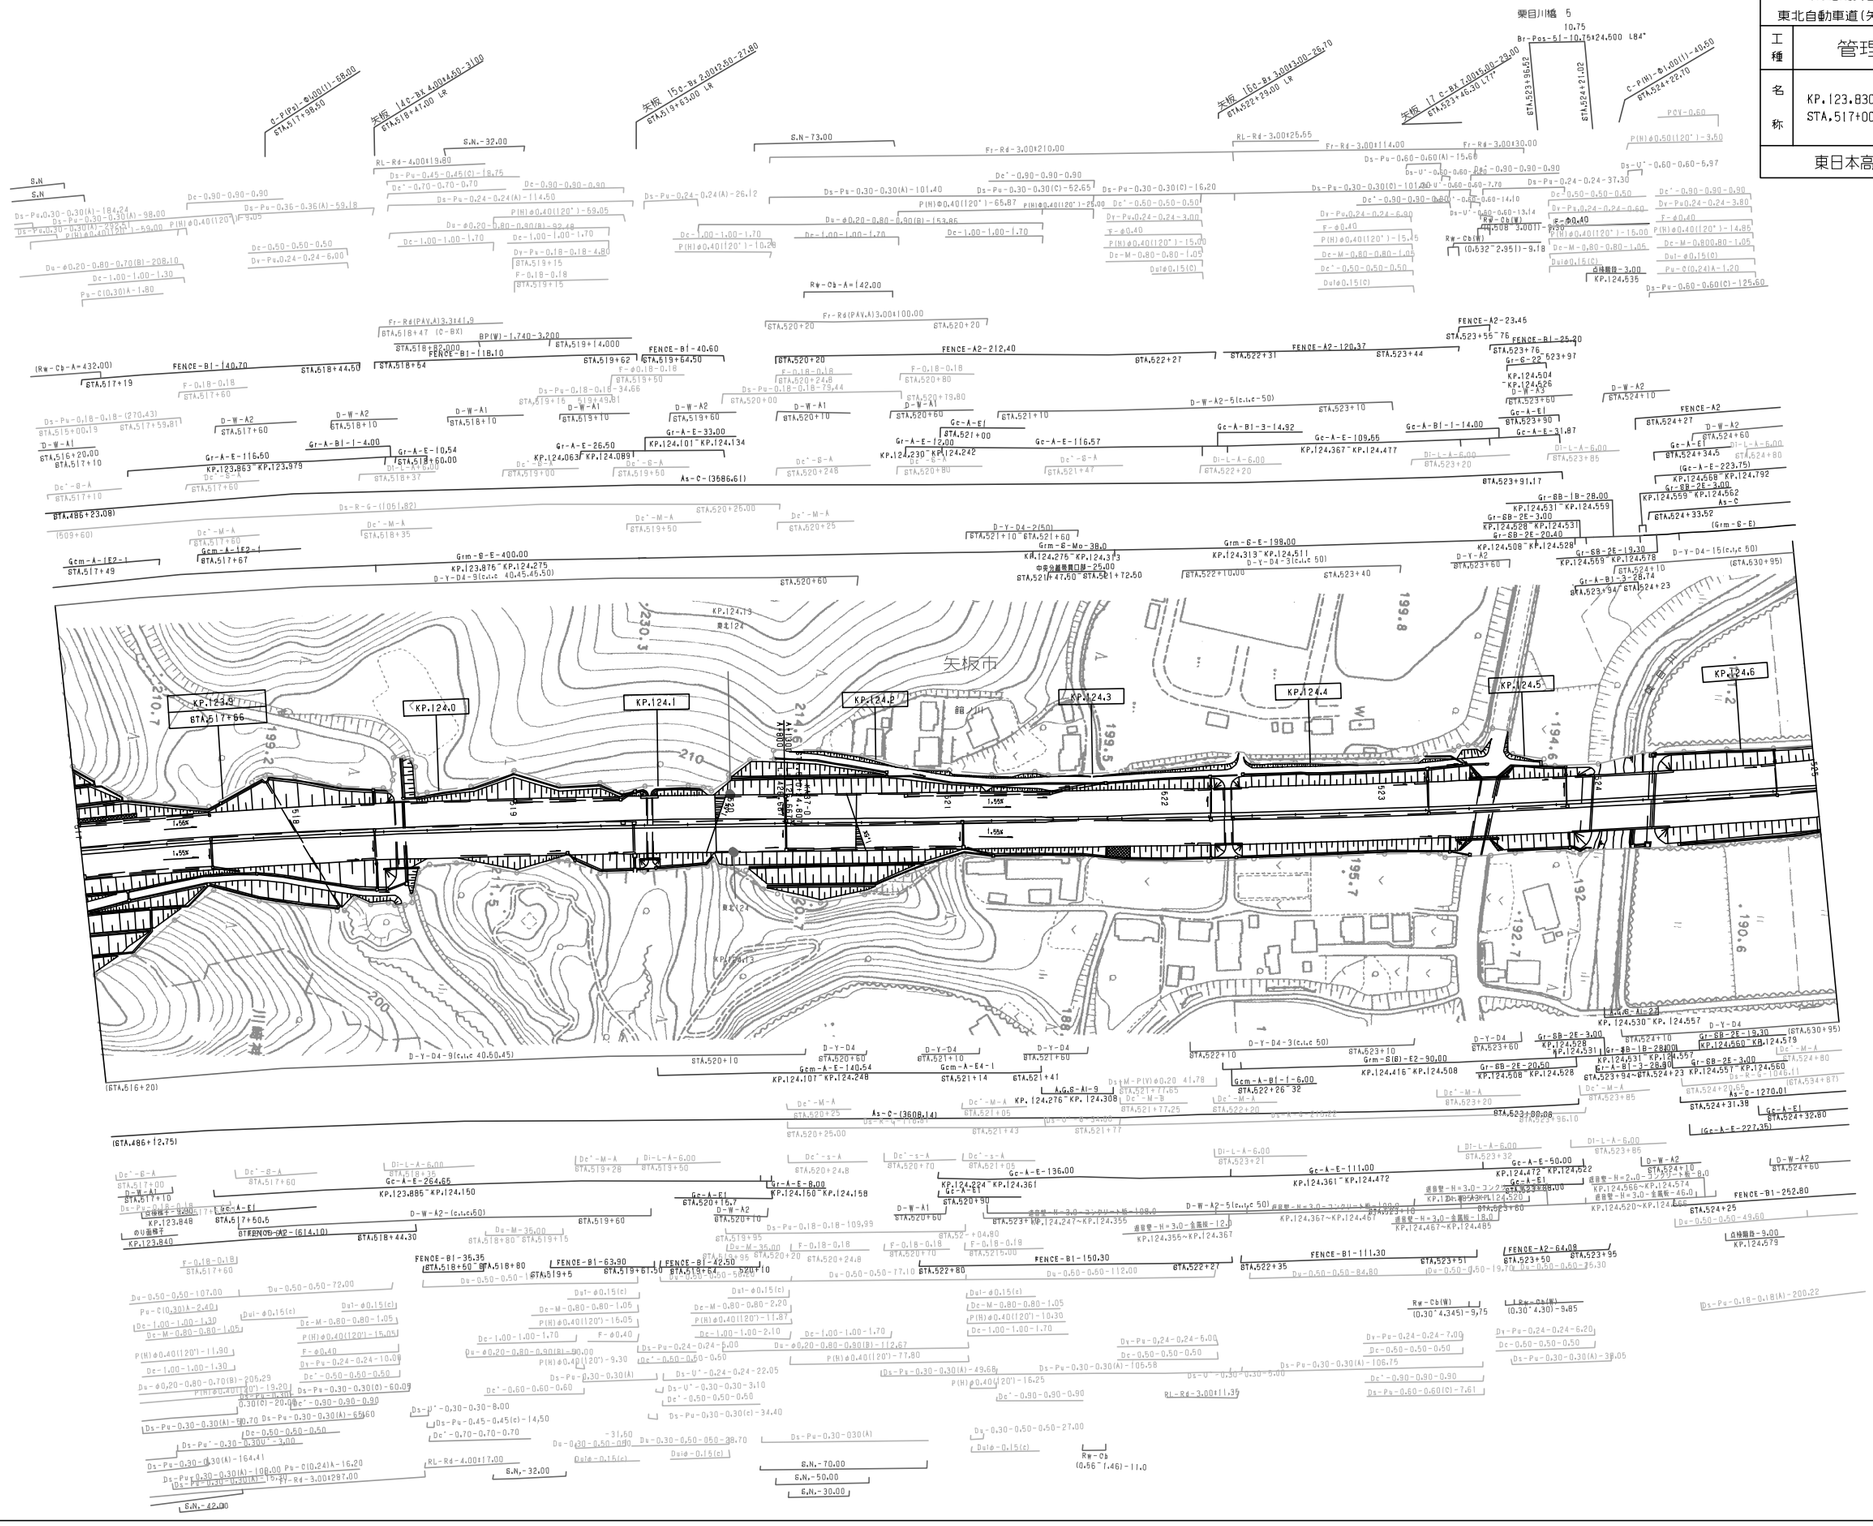
矢板市
KP.123.8
KP.124.0
KP.124.1
KP.124.2
KP.124.3
KP.124.4
KP.124.5
KP.124.6
STA.517+66
STA.516+20
STA.486+12.75
STA.523+94
STA.524+23
KP.124.530
KP.124.557
KP.124.560
KP.124.579
KP.123.840
KP.123.885
KP.124.150
KP.124.158
KP.124.224
KP.124.361
KP.124.367
KP.124.472
KP.124.485
KP.124.522
KP.124.525
KP.124.528
KP.124.531
KP.124.559
KP.124.562
KP.124.568
KP.124.792
KP.124.504
KP.124.526
KP.124.566
KP.124.574
KP.124.578
KP.124.580
KP.124.635
KP.123.863
KP.123.979
KP.124.063
KP.124.089
KP.124.101
KP.124.134
KP.124.230
KP.124.242
KP.124.276
KP.124.308
KP.124.355
KP.124.367
KP.124.367
KP.124.477
KP.124.508
KP.124.528
KP.124.531
KP.124.559
KP.124.578
KP.124.611
KP.123.876
KP.124.275
KP.124.313
KP.124.611
KP.124.373
KP.124.416
KP.124.508
KP.124.531
KP.124.559
KP.124.560
KP.124.579
KP.124.586
KP.124.611
KP.124.613
KP.124.639
KP.124.646
KP.124.654
KP.124.679
KP.124.686
KP.124.713
KP.124.719
KP.124.746
KP.124.753
KP.124.779
KP.124.786
KP.124.813
KP.124.819
KP.124.846
KP.124.853
KP.124.879
KP.124.886
KP.124.913
KP.124.919
KP.124.946
KP.124.953
KP.124.979
KP.124.986
KP.125.013
KP.125.019
KP.125.046
KP.125.053
KP.125.079
KP.125.086
KP.125.113
KP.125.119
KP.125.146
KP.125.153
KP.125.179
KP.125.186
KP.125.213
KP.125.219
KP.125.246
KP.125.253

東北縦貫自動車道弘前線
東北自動車道（矢板～西那須野塩原）

工種：管理用平面図

名称：KP.124.630～KP.125.430
STA.525+00～STA.533+00

縮尺：1/1000

6
25

東日本高速道路(株)関東支社

調整年月	摘要
第1回 2006年3月	
第2回 2009年5月	

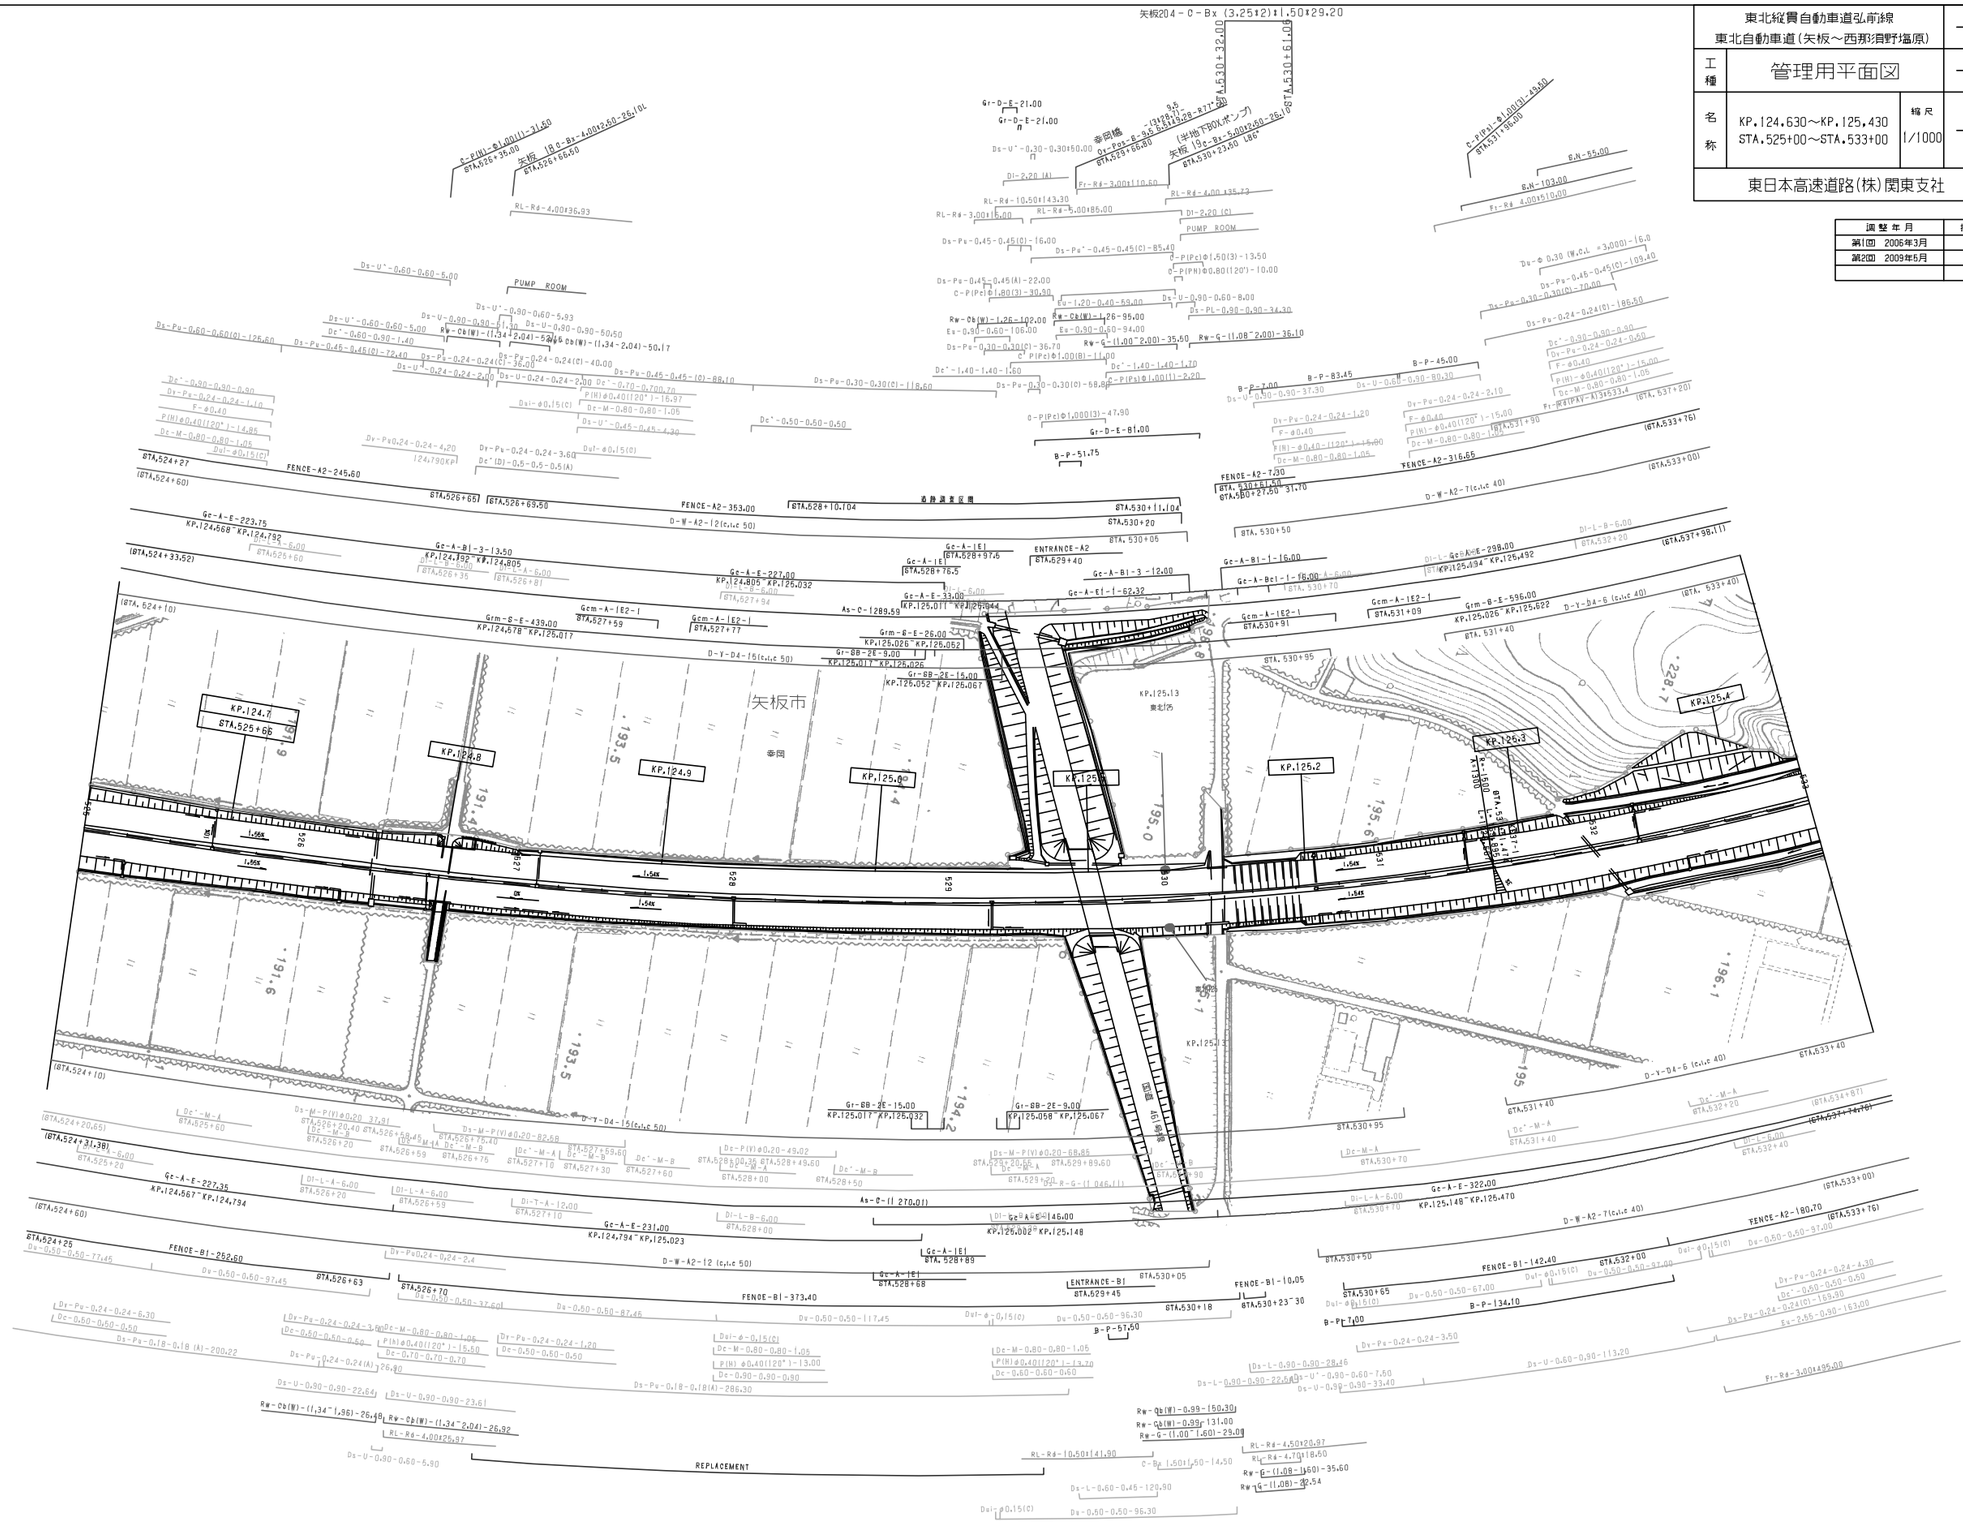
矢板204－C－Bx（3.25t2）t1.50t29.20
矢板
奈良橋
（半地下BOXボンブ）
PUMP ROOM
矢板市
奈良
KP.124.7
KP.124.8
KP.124.9
KP.125.0
KP.125.1
KP.125.2
KP.125.3
KP.125.4
KP.125.13
東北西
FENCE-A2-245.60
FENCE-A2-353.00
FENCE-A2-316.65
FENCE-A2-180.70
FENDE-B1-252.60
FENDE-B1-373.40
FENCE-B1-142.40
FENCE-B1-10.05
ENTRANCE-A2
ENTRANCE-B1
REPLACEMENT
B-P-51.75
B-P-57.50
B-P-134.10
B-P-7.00
B-P-83.45
B-P-45.00
B-P-7.20
As-C-1289.59
As-C-1270.01
As-C-1146.00
As-C-1046.11
Gr-D-E-21.00
Gr-D-E-81.00
Gr-88-2E-15.00
Gr-88-2E-9.00
Gr-88-2E-14.00
Gr-88-2E-9.00
Gc-A-E-223.75
Gc-A-E-227.00
Gc-A-E-33.00
Gc-A-E-227.35
Gc-A-E-231.00
Gc-A-E-322.00
Gc-A-E-298.00
Gc-A-B1-3-13.50
Gc-A-B1-3-12.00
Gc-A-B1-1-16.00
Gc-A-B1-1-15.00
Gc-A-E1-1-62.32
Gc-A-E1
Gcm-E-E-439.00
Gcm-E-E-26.00
Gcm-A-E2-1
Grm-B-E-596.00
Grm-A-E2-1
D-Y-D4-15(c1.c 50)
D-Y-D4-6(c1.c 40)
D-W-A2-12(c1.c 50)
D-W-A2-7(c1.c 40)
D-Y-DA-6(c1.c 40)
Ds-M-P(V)φ0.20 37.81
Ds-M-P(V)φ0.20-82.68
Ds-M-P(V)φ0.20-49.02
Ds-M-P(V)φ0.20-68.85
Ds-Pu-0.24-0.24-6.30
Ds-Pu-0.24-0.24-3.60
Ds-Pu-0.24-0.24-4.20
Ds-Pu-0.24-0.24-2.40
Ds-Pu-0.24-0.24-1.20
Ds-Pu-0.24-0.24-2.10
Ds-Pu-0.24-0.24-3.50
Ds-Pu-0.24-0.24-4.30
Ds-Pu-0.24-0.24(A)-26.40
Ds-Pu-0.18-0.18(A)-200.22
Ds-Pu-0.18-0.18(A)-286.30
Ds-Pu-0.24-0.24(C)-169.50
Ds-Pu-0.30-0.30(C)-36.70
Ds-Pu-0.30-0.30(C)-118.60
Ds-Pu-0.30-0.30(C)-68.80
Ds-Pu-0.45-0.45(A)-22.00
Ds-Pu-0.45-0.45(C)-16.00
Ds-Pu-0.45-0.45(C)-85.40
Ds-Pu-0.45-0.45(C)-88.10
Ds-Pu-0.45-0.45(C)-109.40
Ds-Pu-0.60-0.60(C)-126.60
Ds-Pu-0.30-0.30(C)-70.00
Ds-Pu-0.30-0.30(C)-169.50
Ds-Pu-0.30-0.30(C)-163.00
Ds-U-0.24-0.24-2.00
Ds-U-0.24-0.24-2.10
Ds-U-0.30-0.30-37.30
Ds-U-0.45-0.45-4.30
Ds-U-0.60-0.60-5.00
Ds-U-0.60-0.60-5.93
Ds-U-0.60-0.60-6.80
Ds-U-0.90-0.60-5.93
Ds-U-0.90-0.60-8.00
Ds-U-0.90-0.90-50.50
Ds-U-0.90-0.90-37.50
Ds-U-0.90-0.90-22.64
Ds-U-0.90-0.90-23.61
Ds-U-0.90-0.60-5.80
Ds-U-0.90-0.60-7.60
Ds-U-0.90-0.90-33.40
Ds-U-0.60-0.60-113.20
Ds-L-0.90-0.90-28.26
Ds-L-0.90-0.90-22.60
Ds-L-0.60-0.45-129.90
Ds-PL-0.90-0.30-34.30
Dc'-0.70-0.70(C)-70.70
Dc'-0.50-0.50-0.50
Dc'-1.40-1.40-1.70
Dc'-0.30-0.30-0.30
Dc'-0.60-0.30-1.40
Dc'-0.60-0.60-5.00
Dc'-0.60-0.60-1.40
Dc'-0.5-0.5-0.5(A)
Dc'-M-A
Dc'-M-B
Dc-M-0.80-0.80-1.05
Dc-M-0.80-0.80-1.00
Dc-M-0.80-0.80-1.05
Dc-0.60-0.60-0.60
Dc-0.60-0.50-0.50
Dc-0.60-0.50

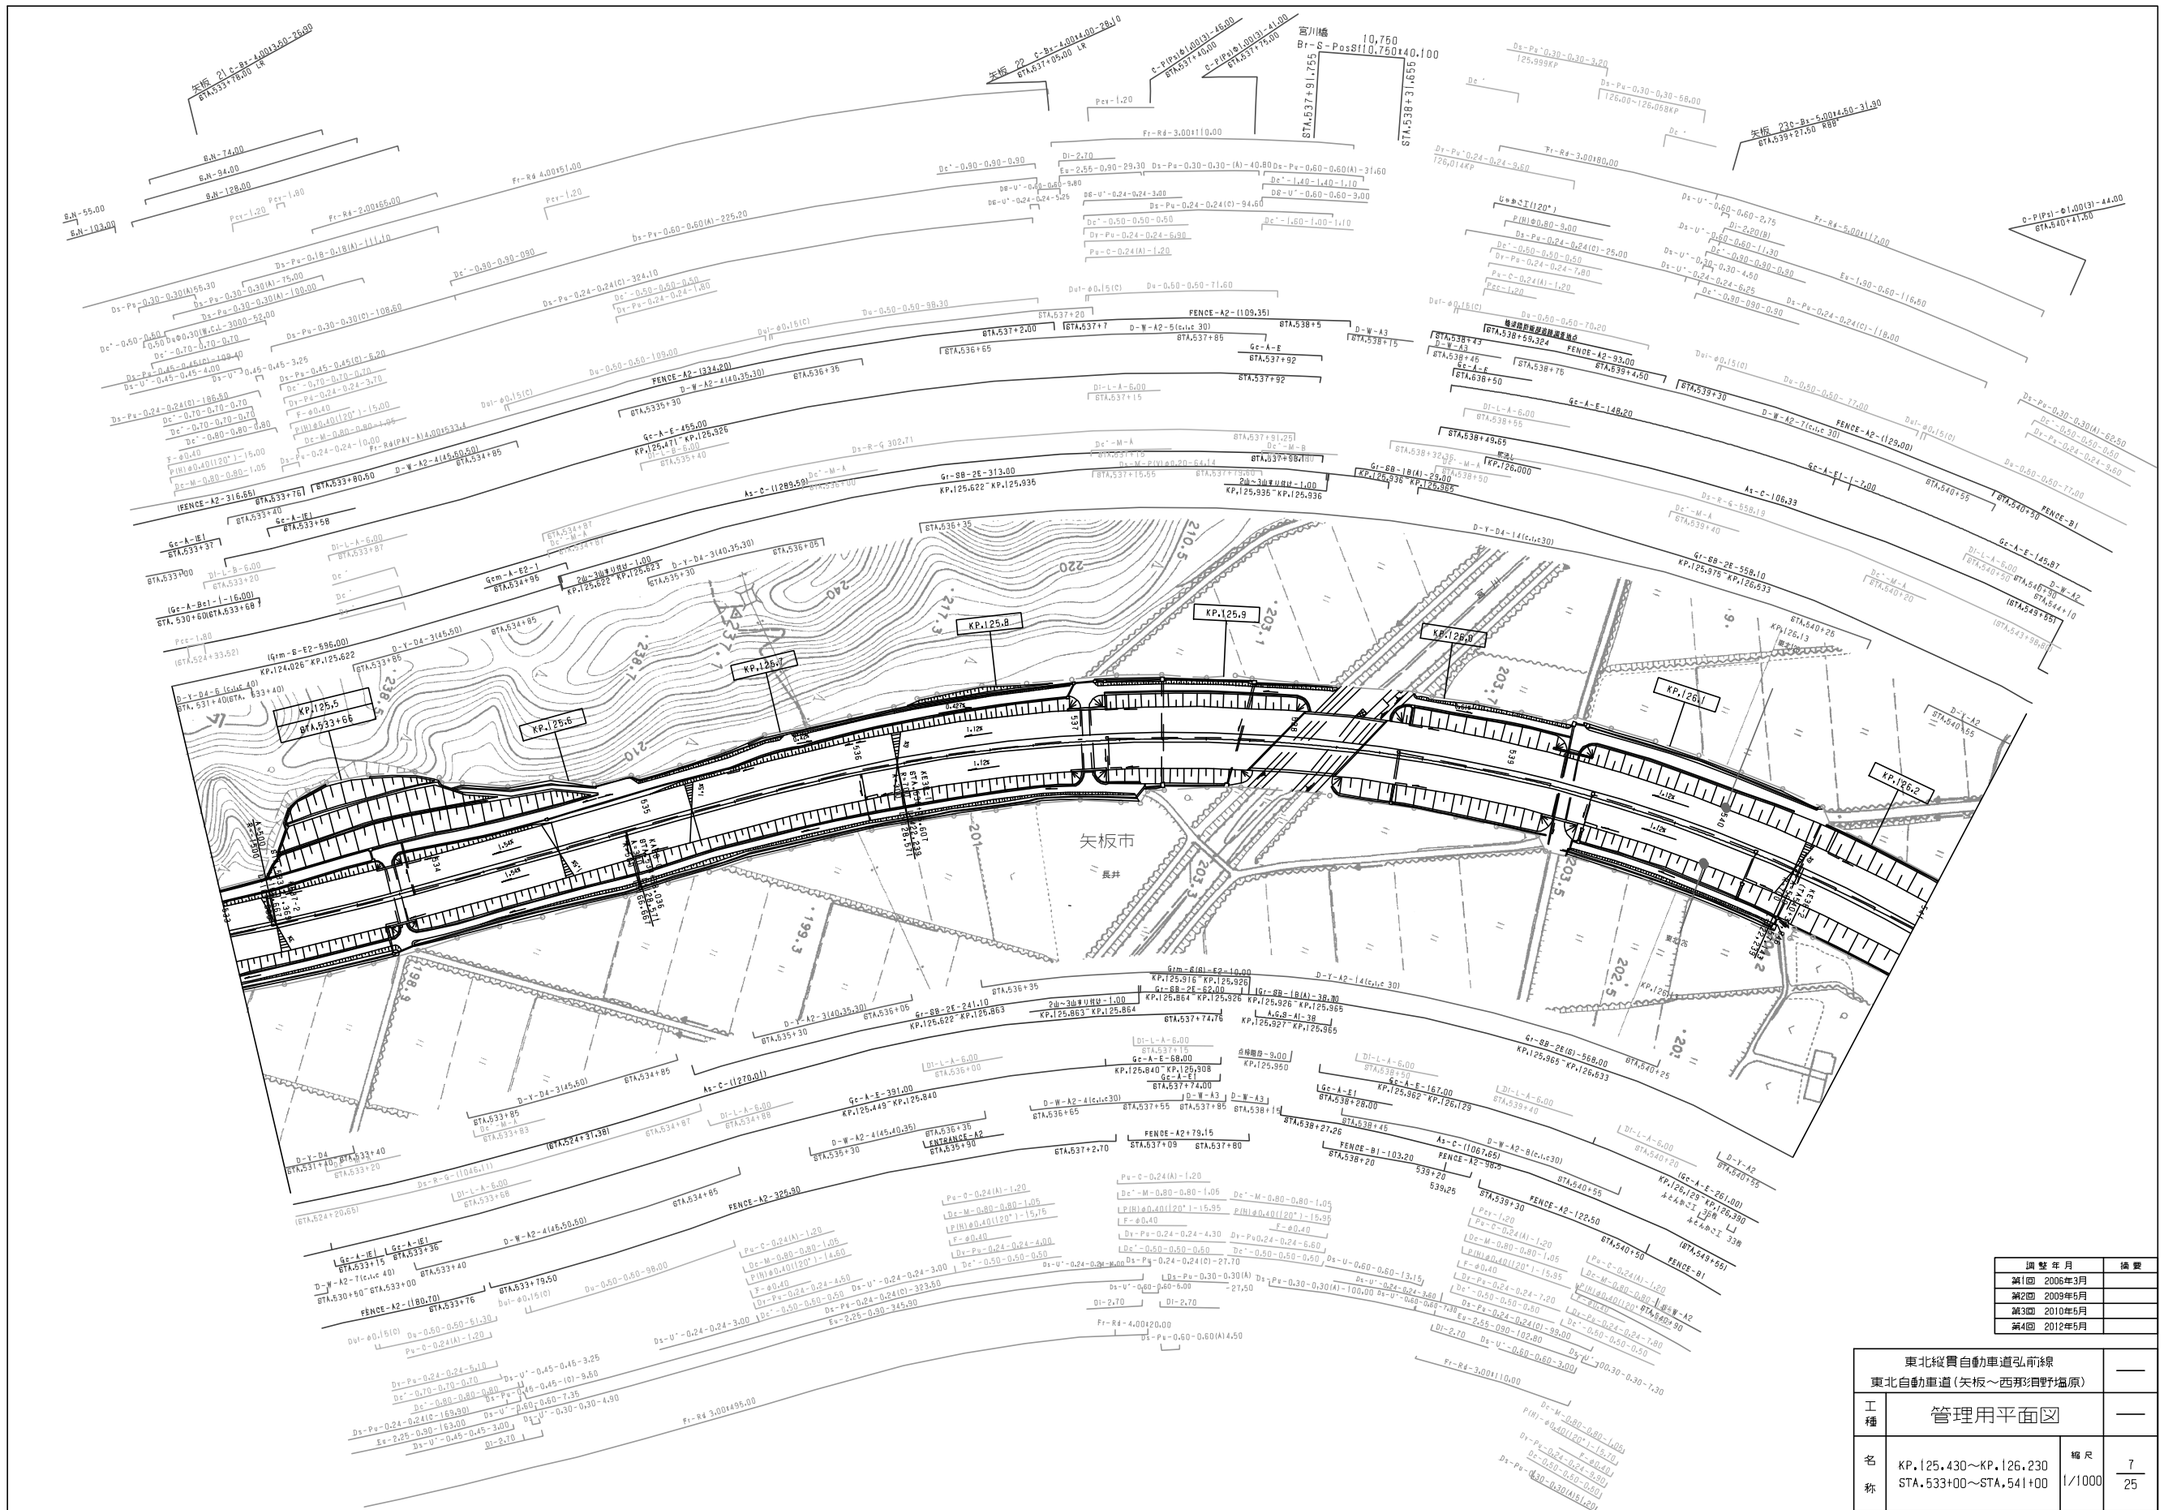
矢板市
長井
宮川橋
Br-G-Pos8|10,760×40,100
KP.125.8
KP.125.9
KP.126.0
KP.126.1
KP.126.2
KP.125.7
KP.125.6
KP.125.5
STA.533+66
STA.537+91.755
STA.538+31.655
10,750
FENCE-A2-1324.20
FENCE-A2-316.66
FENCE-A2-(109.35)
FENCE-A2-93.00
FENCE-A2-(129.00)
FENCE-A2-122.50
FENCE-A2-326.30
FENCE-A2-79.15
FENCE-A2-(180.70)
FENCE-B1-103.20
FENCE-B1
ENTRANCE-A2
Gc-A-E-465.00
Gc-A-E-148.20
Gc-A-E-145.87
Gc-A-E-261.00
Gc-A-E-391.00
Gc-A-E-167.00
Gc-A-E-68.00
Gr-BB-2E-313.00
Gr-BB-2E-241.10
Gr-BB-2E-62.00
Gr-BB-2E-558.10
Gr-BB-2E(R)-368.00
Gr-BB-1B(A)-29.00
Gr-BB-1B(A)-38.90
Gr-BB-1A(A)-38.90
Gr-BB-4I-38
Gr-BB-4J-38
Gr-BB-4K-38
Gr-BB-5A-38
Gr-BB-5B-38
Gr-BB-5C-38
Gr-BB-6A-38
Gr-BB-6B-38
Gr-BB-6C-38
Gr-BB-7A-38
Gr-BB-7B-38
Gr-BB-7C-38
Gr-BB-7D-38
Gr-BB-7E-38
Gr-BB-7F-38
Gr-BB-7G-38
Gr-BB-7H-38

東北縦貫自動車道弘前線 東北自動車道（矢板～西那須野塩原）			—
工種	管理用平面図		—
名称	KP.126.230～KP.127.054 STA.541+00～STA.549+20	縮尺 1/1000	8 25
東日本高速道路(株)関東支社			

調整年月	摘要
第1回 2006年3月	
第2回 2009年5月	
第3回 2012年5月	

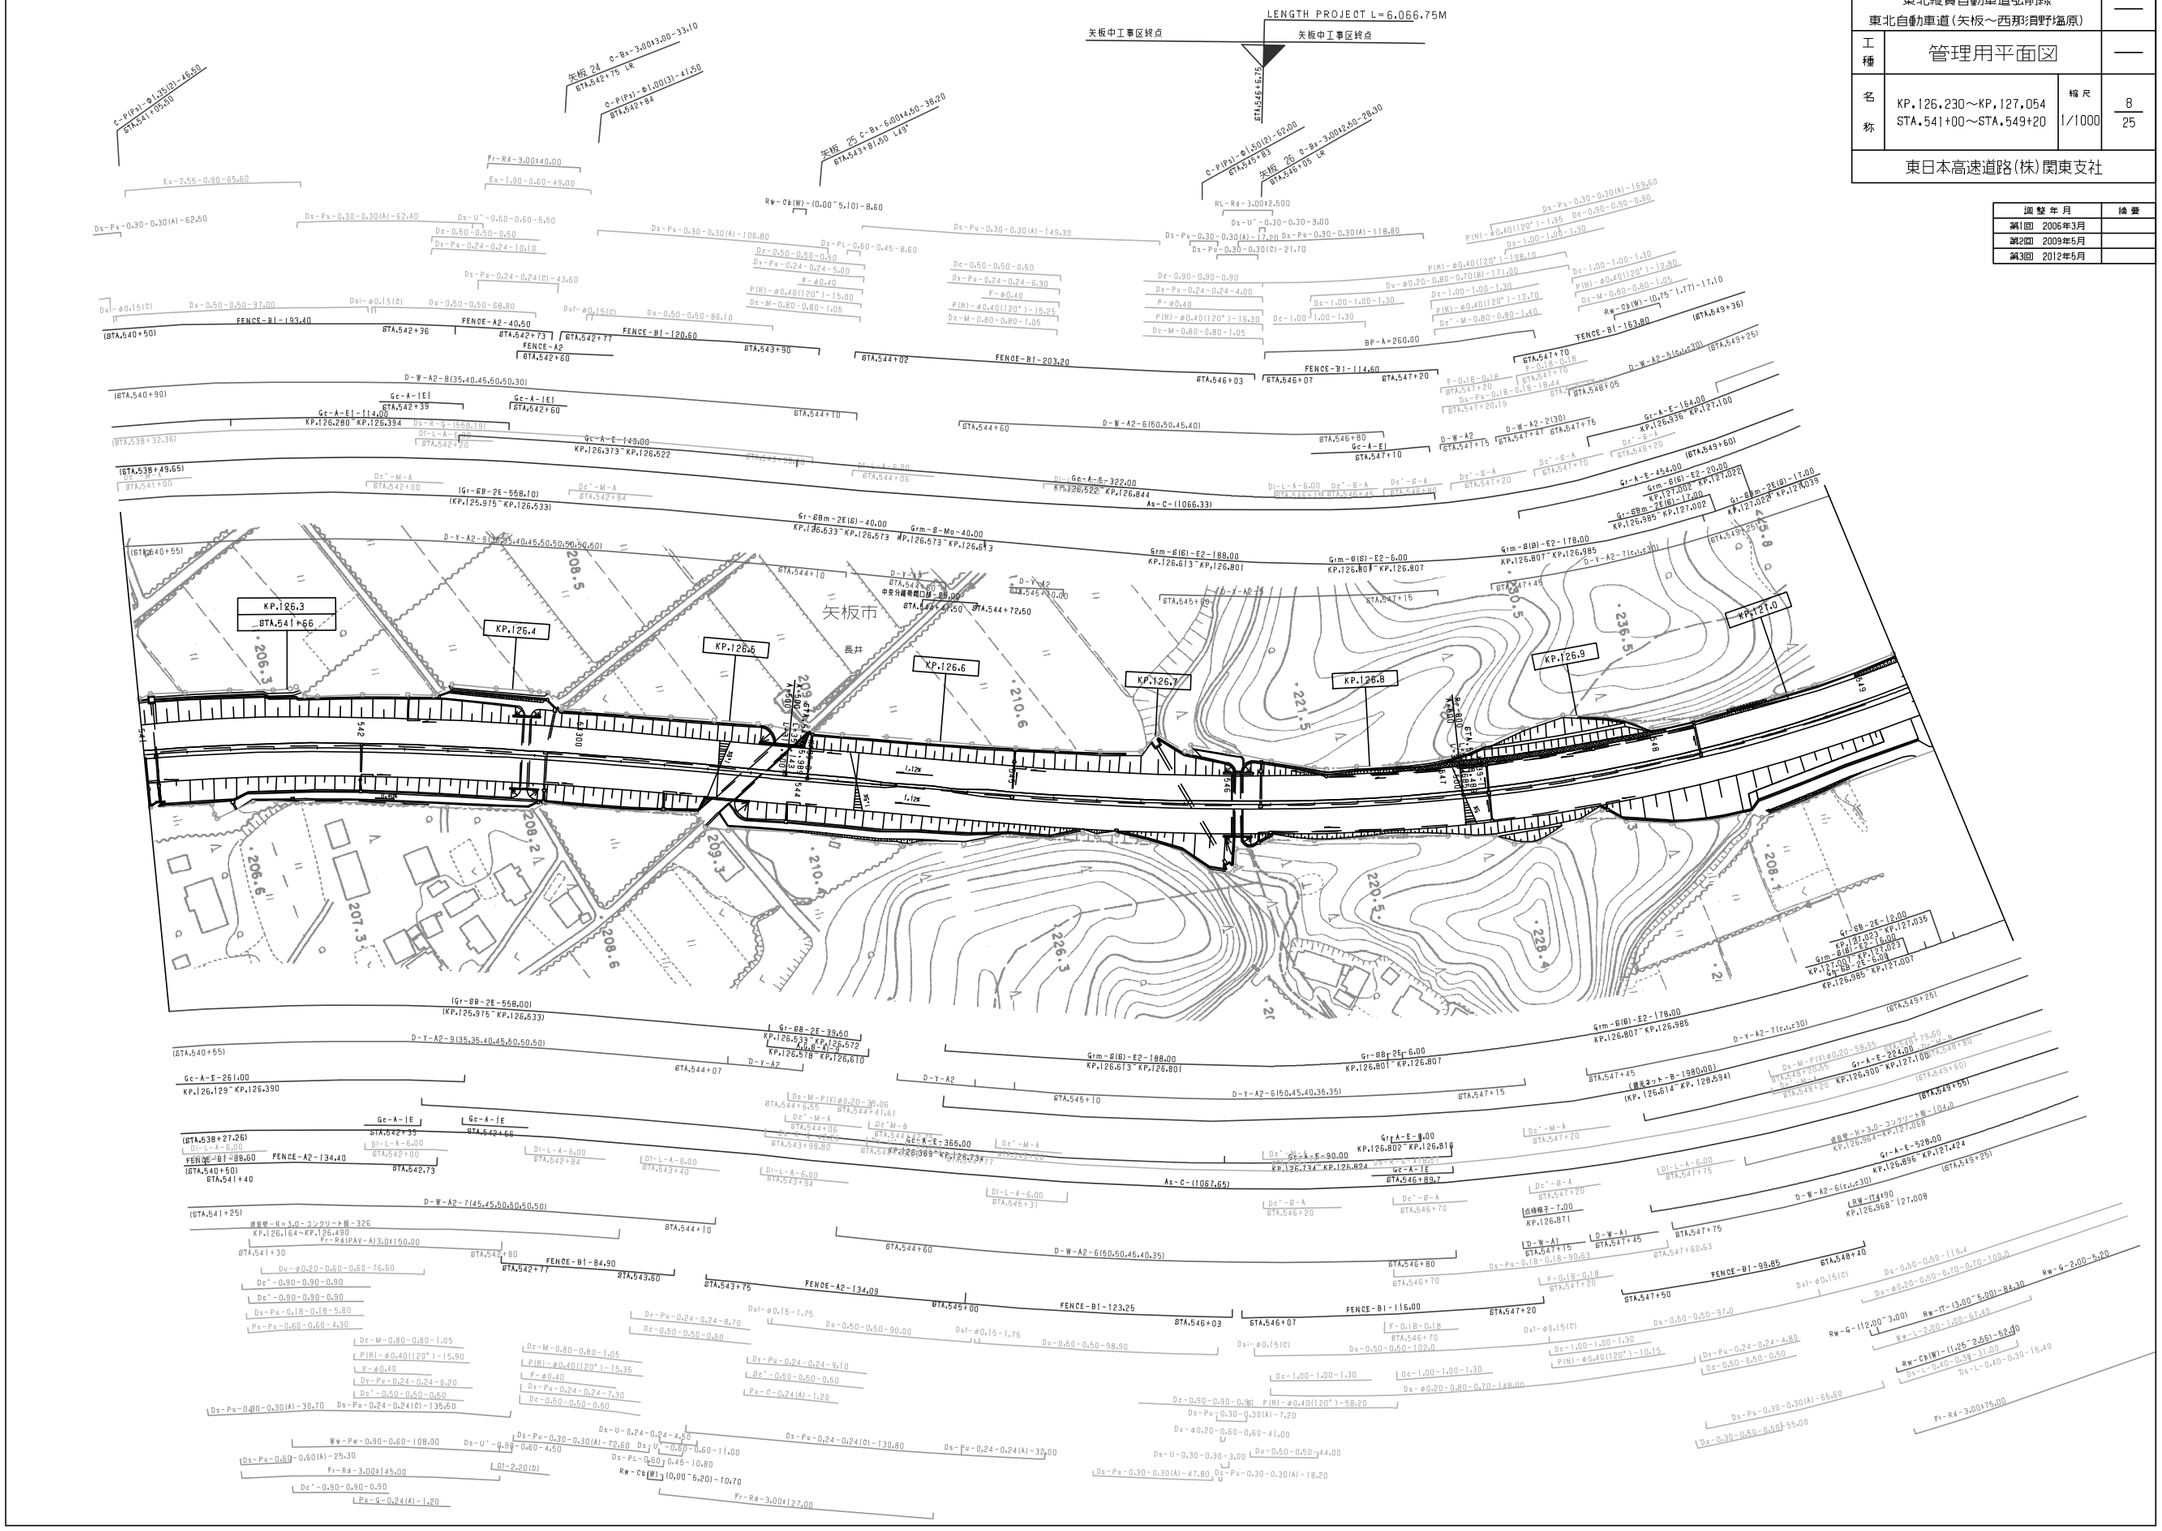



調整年月	摘要
第1回 2006年3月	
第2回 2006年9月	
第3回 2008年5月	
第4回 2012年5月	
第5回 2015年3月	
第6回 2022年3月	

東北縦貫自動車道弘前線 東北自動車道（矢板～西那須野塩原）			—
工種	管理用平面図		—
名称	KP.127.054～KP.127.830 STA.549+20～STA.557+00	縮尺 1/1000	9 25
東日本高速道路(株)関東支社			

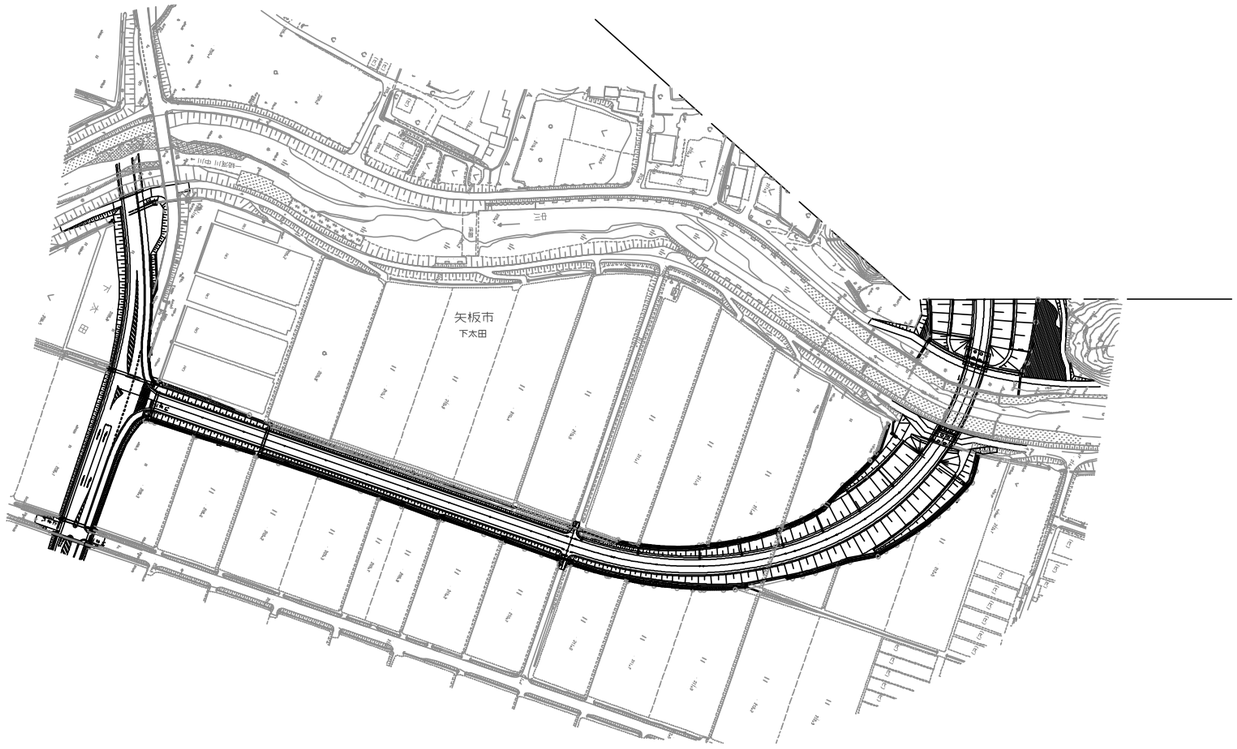

調整年月	摘要

東北縦貫自動車道弘前線 東北自動車道（矢板～西那須野塩原）			—
工種	管理用平面図		—
名称	KP.127.054～KP.127.830 STA.549+20～STA.557+00	縮尺 1/1000	10 25
東日本高速道路(株)関東支社			

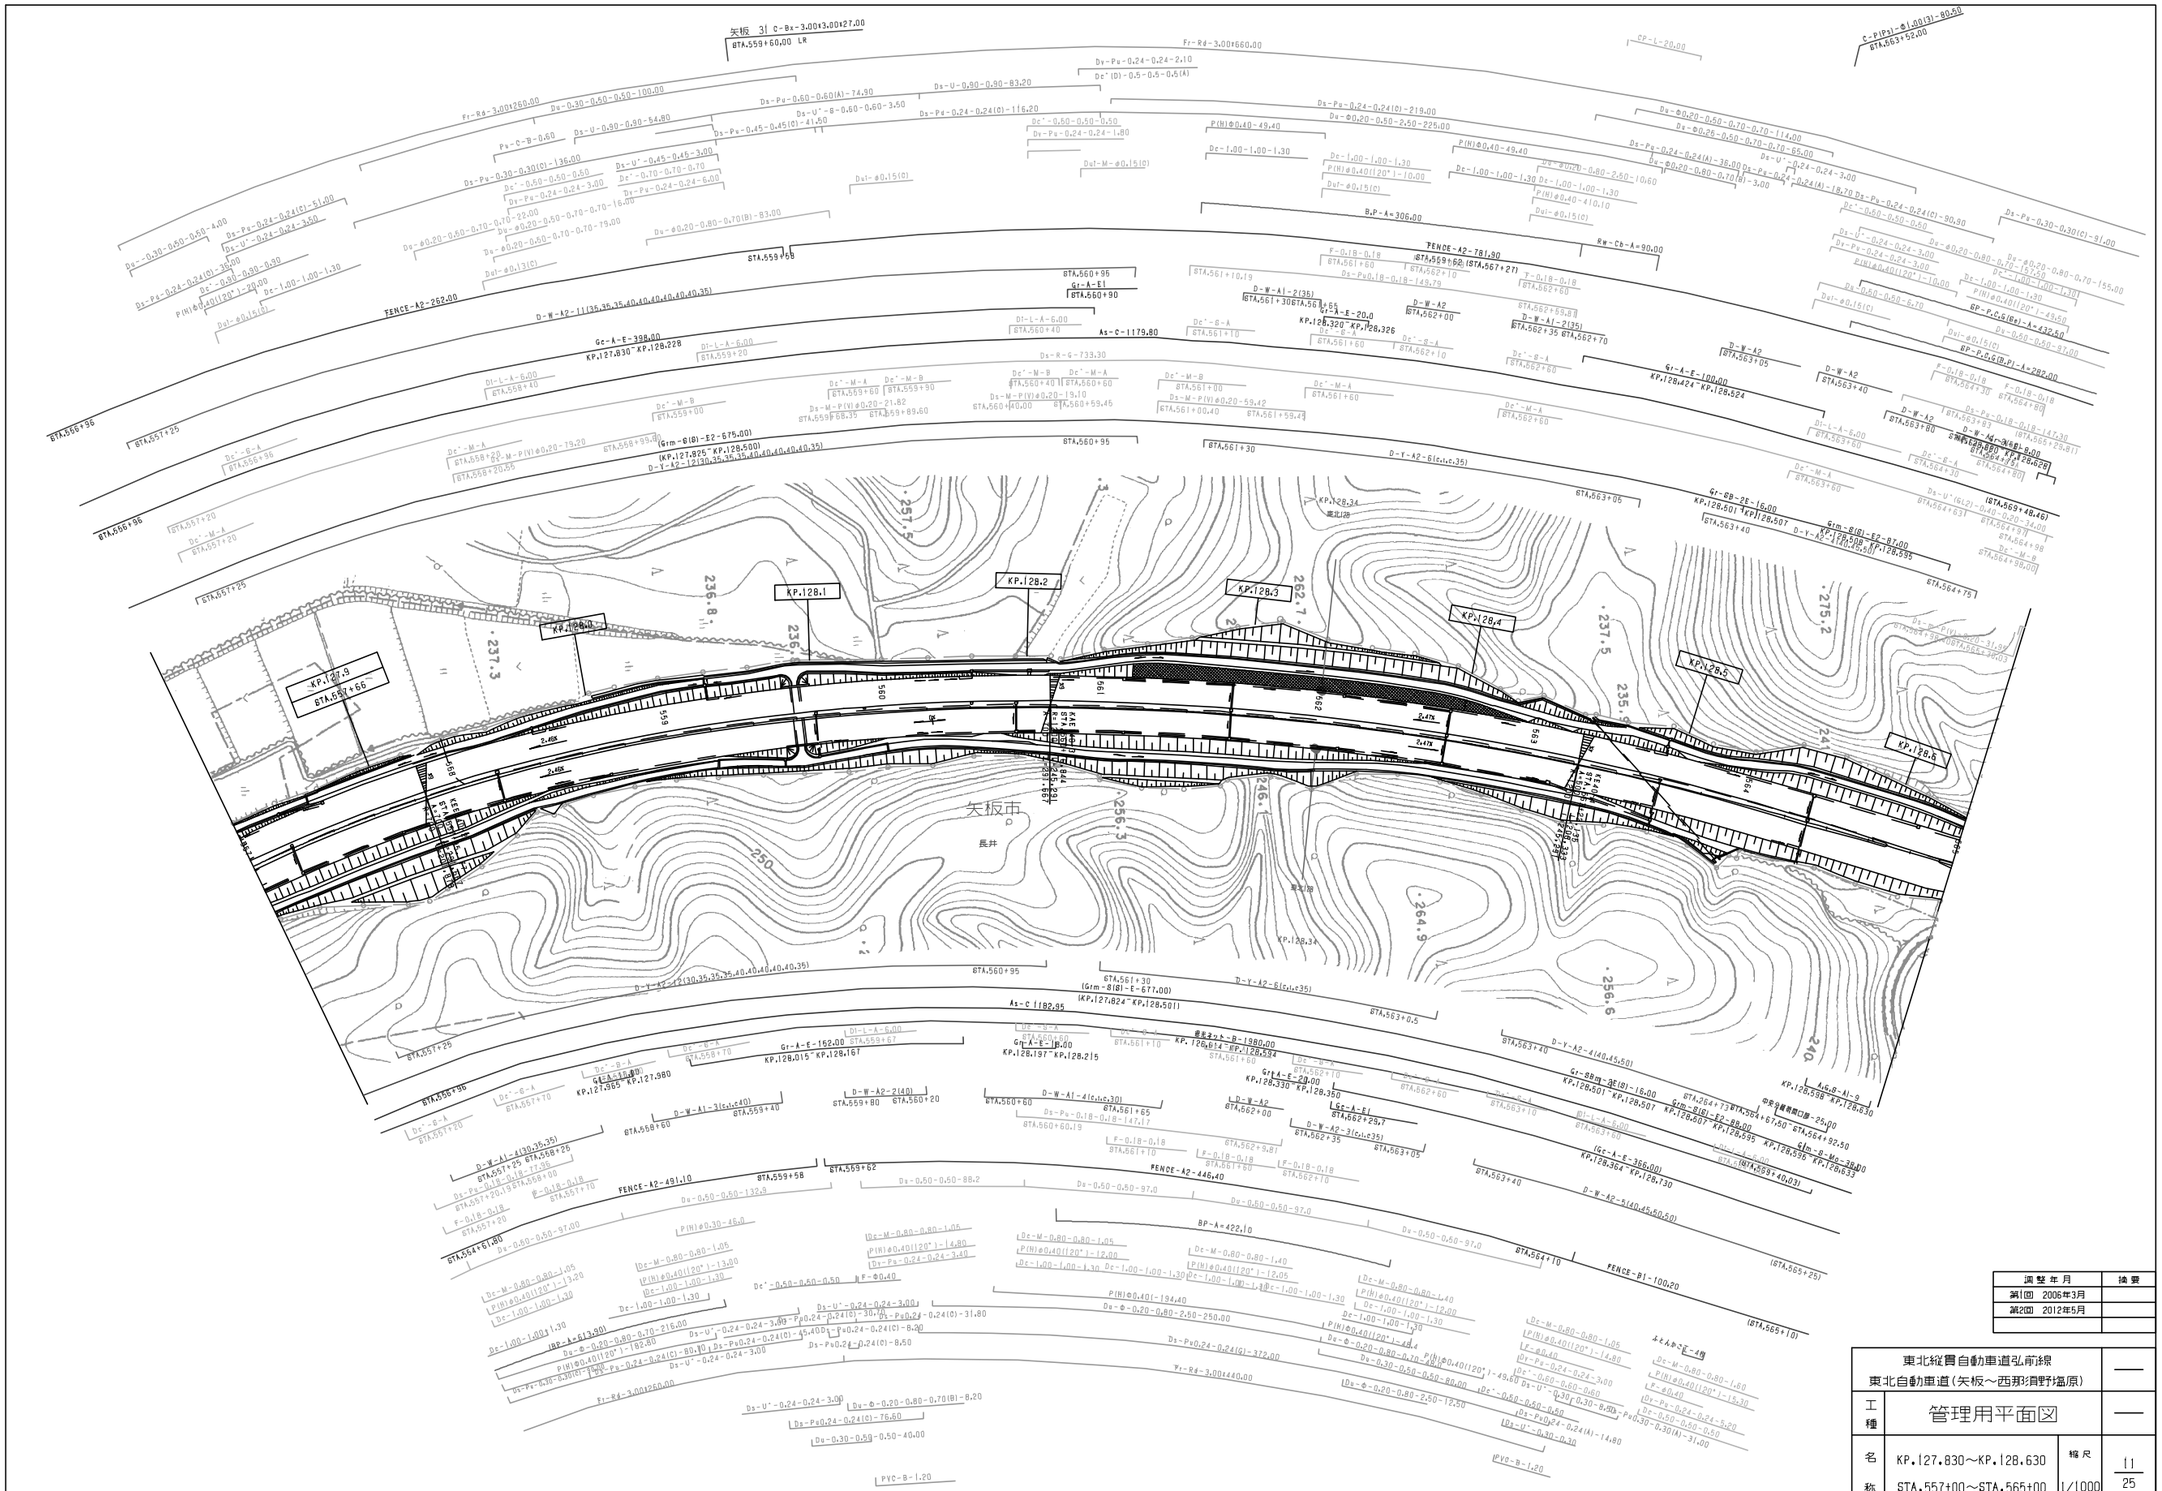
矢板 3| C-Bx-3.00x3.00x27.00
STA.559+60.00 LR
Fr-Rd-3.00×660.00
Dy-Pu-0.24-0.24-2.10
Dc'(D)-0.5-0.5-0.5(A)
Ds-U-0.90-0.90-83.20
Ds-Pu-0.60-0.60(A)-74.90
Ds-U'-B-0.60-0.60-3.50
Ds-Pd-0.24-0.24(D)-116.20
Fr-Ra-3.00×260.00
Ds-Pu-0.30-0.50-0.50-100.00
Ps-C-B-0.60
Ds-Pu-0.30-0.30(C)-136.00
Ds-U'-0.45-0.45-3.00
Ds-Pu-0.45-0.45(C)-41.50
Dc'-0.50-0.50-0.50
Dv-Pu-0.24-0.24-1.80
Dut-M-ø0.15(C)
Dc-1.00-1.00-1.30
P(N)ø0.40-49.40
Ds-Pa-0.24-0.24(C)-219.00
Du-ø0.20-0.50-2.50-225.00
Ds-ø0.20-0.50-0.70-0.70-114.00
Ds-ø0.25-0.50-0.70-0.70-65.00
Ds-Pa-0.24-0.24(A)-36.00
Ds-U'-0.24-0.24-3.00
Ds-Pa-0.24-0.24(A)-18.70
Ds-Pa-0.24-0.24(C)-51.00
Ds-Pa-0.24-0.24(C)-36.00
Ds-U'-0.24-0.24-3.50
Ds-Pa-0.24-0.24(C)-90.90
Ds-Pa-0.30-0.30(C)-91.00
Ds-ø0.20-0.80-0.70-155.00
Ds-ø0.25-0.50-0.70-0.70-22.00
Ds-ø0.20-0.50-0.70-0.70-16.00
Ds-ø0.20-0.50-0.70-0.70-19.00
Ds-ø0.20-0.80-0.70(B)-83.00
Dut-ø0.13(C)
Dut-ø0.15(C)
P(N)ø0.40(120°)-10.00
P(N)ø0.40-410.10
Dut-ø0.15(C)
B,P-A=306.00
FENCE-A2-781.80
(STA.559+60,STA.567+27)
Rw-Cb-A=90.00
STA.559+68
STA.560+95
Gt-A-E1
STA.561+90
STA.561+10.19
F-0.18-0.18
STA.561+60
STA.562+10
STA.562+60
STA.562+55.81
STA.562+60
STA.562+70
STA.563+05
STA.563+40
STA.563+80
STA.564+30
STA.564+80
STA.565+25
STA.565+98.00
STA.564+75
FENCE-A2-252.00
D-W-A2-11(35,35,35,40,40,40,40,40,35)
Gc-A-E-398.00
KP.127.830~KP.128.228
D-L-A-6.00
STA.559+20
STA.558+40
STA.560+40
As-C-1179.80
D-W-A1-2(35)
STA.561+30
STA.562+00
D-W-A2
STA.562+00
D-W-A1-2(35)
STA.562+35
Gt-A-E-20.0
KP.128.320~KP.128.326
Dc'-B-A
STA.561+60
STA.562+10
STA.562+60
STA.562+70
D-W-A2
STA.563+05
Gt-A-E-100.00
KP.128.424~KP.128.524
D-W-A2
STA.563+40
D-W-A2
STA.563+80
D-W-A2
STA.564+30
D-W-A2-5(40,45,50,50)
STA.564+80
D-W-A2-5(40,45,50,50)
STA.564+80
Ds-R-G-733.30
Dc'-M-A
STA.559+60
Dc'-M-B
STA.559+90
Ds-M-P(V)ø0.20-21.82
STA.559+58.35
STA.559+89.60
Dc'-M-B
STA.560+40
Dc'-M-A
STA.560+60
Ds-M-P(V)ø0.20-19.10
STA.560+40.00
STA.560+59.45
Dc'-M-B
STA.561+00
Ds-M-P(V)ø0.20-59.42
STA.561+00.40
STA.561+59.42
Dc'-M-A
STA.561+60
Dc'-M-A
STA.562+60
Dc'-M-A
STA.563+60
Dc'-M-A
STA.563+40
Dc'-M-A
STA.558+20
Ds-M-P(V)ø0.20-19.20
STA.558+20.55
STA.558+99.80
(Grm-G(B)-E2-675.00)
(KP.127.825~KP.128.500)
D-Y-A2-12(30,35,35,35,40,40,40,40,40,35)
STA.560+95
STA.561+30
D-Y-A2-8(c1,c1,c35)
STA.563+05
Gr-BB-2E-16.00
KP.128.501~KP.128.507
Grm-B(B)-E2-87.00
KP.128.507~KP.128.595
D-Y-A2-12(30,35,35,35,40,40,40,40,40,35)
STA.560+95
Gr-A-E-162.00
KP.128.015~KP.128.167
Gt-A-E-156.00
KP.128.197~KP.128.215
Gt-A-E-20.00
KP.128.330~KP.128.350
Gt-A-E1
STA.562+25.7
D-W-A2-3(c1,c35)
STA.563+05
D-W-A2-4(40,45,50)
STA.563+40
Gr-BB-2E(B)-16.00
KP.126.501~KP.126.507
Grm-B(B)-E2-88.00
KP.126.507~KP.126.595
Grm-B-Ab-28.00
KP.126.595~KP.126.639
(Gc-A-E-386.00)
KP.128.364~KP.128.730
D-W-A1-4(30,35,35)
STA.557+25
STA.558+25
Ds-Pa-0.18-0.18
STA.557+20
STA.558+00
F-0.18-0.18
STA.557+10
FENCE-A2-491.10
STA.559+58
STA.559+62
FENCE-A2-446.40
STA.564+61.80
FENCE-B1-100.20
(STA.565+25)
(STA.565+10)
BP-A=422.10
BP-A=613.90
Ds-ø0.20-0.80-0.70-216.00
Ds-ø0.20-0.80-0.70-182.80
Yr-R4-3.00×260.00
Yr-R4-3.00×440.00
PVC-B-1.20
Ds-Pa-0.24-0.24(G)-372.00
Ds-Pa-0.24-0.24(C)-76.60
Ds-Pa-0.24-0.24(C)-80.10
Ds-Pa-0.24-0.24(C)-45.40
Ds-Pa-0.24-0.24(C)-30.70
Ds-Pa-0.24-0.24(C)-31.80
Ds-Pa-0.24-0.24(C)-8.20
Ds-Pa-0.24-0.24(C)-8.50
Ds-Pa-0.24-0.24(A)-14.80
Ds-Pa-0.30-0.30(A)-31.00
Du-ø0.20-0.80-0.70(B)-8.20
Du-ø0.20-0.50-2.50-12.50
Du-ø0.20-0.50-2.50-80.00
Du-ø0.20-0.50-2.50-49.60
Du-ø0.20-0.50-2.50-50.00
Du-ø0.20-0.50-2.50-30.50
Du-ø0.20-0.50-2.50-30.30
Du-ø0.20-0.50-2.50-30.30
Du-ø0.20-0.50-2.50-30.30

東北縦貫自動車道弘前線
東北自動車道（矢板～西那須野塩原）

工種：管理用平面図

名称：KP.128.630～KP.129.430
STA.565+00～STA.573+00

縮尺：1/1000

12/25

東日本高速道路(株) 関東支社

調整年月	摘要
第1回 2006年3月	
第1回 2009年5月	

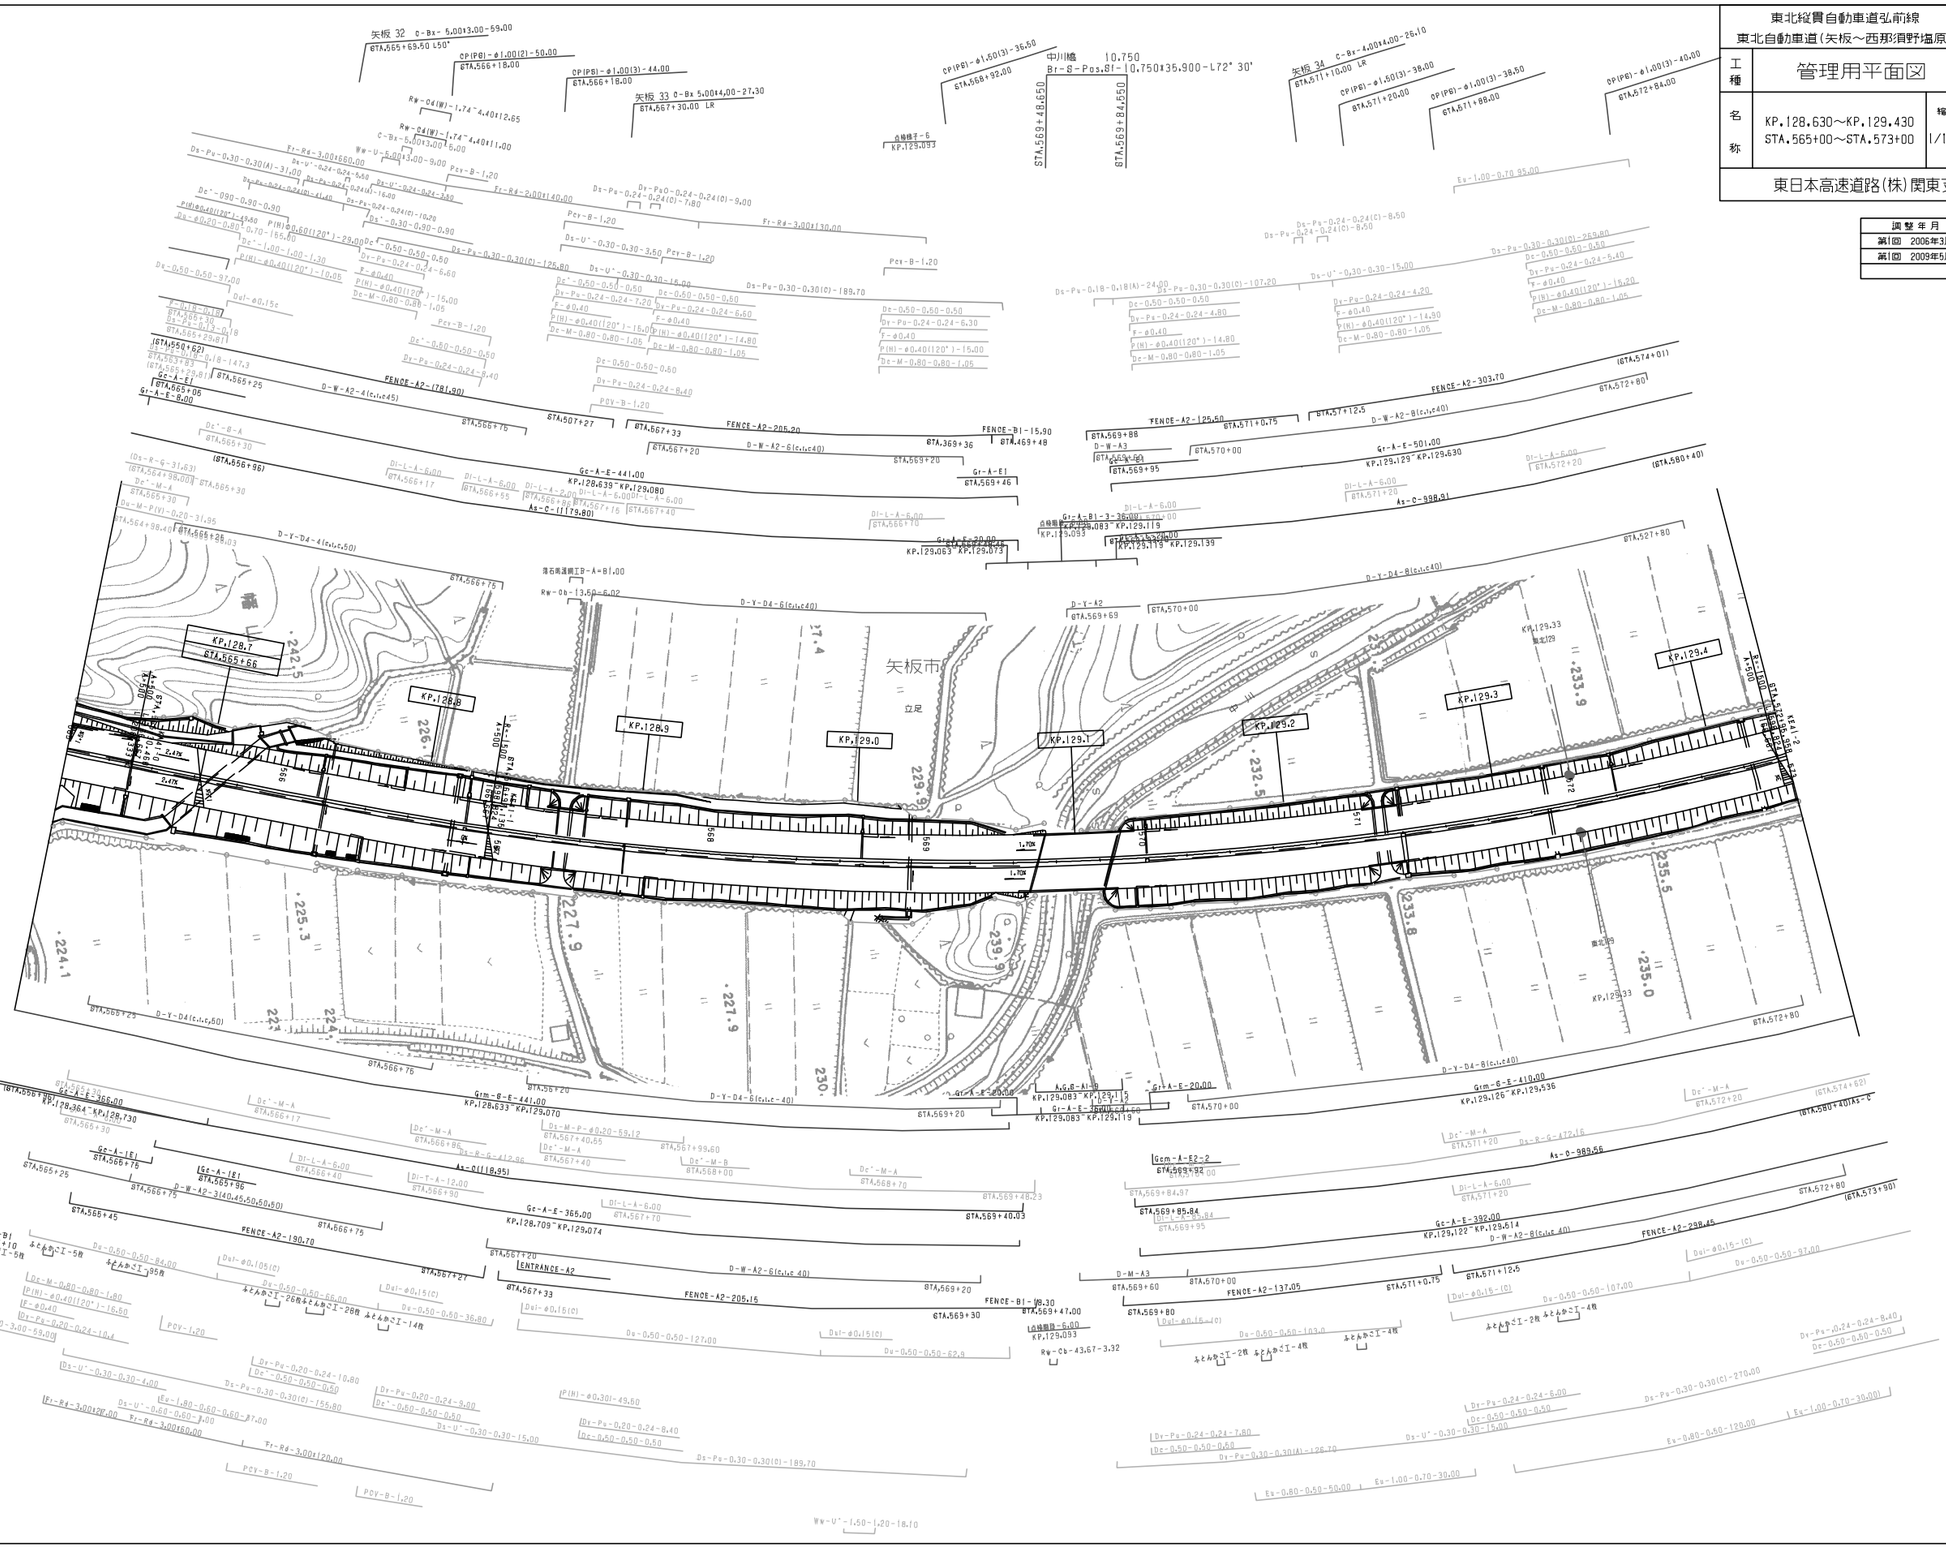
矢板 32 C-Bx-5.00×3.00-59.00
矢板 33 C-Bx-5.00×4.00-27.30
矢板 34 C-Bx-4.00×4.00-26.10
中川橋 10.750
Br-S-Pos.81-10.750×35.900-L72° 30'
KP.128.7
KP.128.8
KP.128.9
KP.129.0
KP.129.1
KP.129.2
KP.129.3
KP.129.4
矢板市
立足
Gc-A-E-441.00
KP.128.639~KP.129.080
Gc-A-E-366.00
KP.128.364~KP.128.730
Gc-A-E-365.00
KP.128.709~KP.129.074
Gc-A-E-392.00
KP.129.122~KP.129.514
Gr-A-E-501.00
KP.129.129~KP.129.630
Grm-B-E-441.00
KP.128.633~KP.129.070
Grm-B-E-410.00
KP.129.126~KP.129.536
FENCE-A2-205.20
FENCE-A2-205.15
FENCE-A2-130.70
FENCE-A2-303.70
FENCE-A2-298.45
FENCE-A2-137.05
FENCE-A2-125.50
FENCE-B1-15.90
FENCE-B1-30.30
ENTRANCE-A2
D-W-A2-4(c,ic45)
D-W-A2-6(c,ic40)
D-W-A2-8(c,ic40)
D-Y-D4-4(c,ic50)
D-Y-D4-6(c,ic40)
D-Y-D4-8(c,ic40)
D-W-A3
D-Y-A2
D-M-A3
D-M-A2-8(c,ic40)
Gr-A-E1
Gc-A-E1
Gc-A-1E1
Gr-A-2E1
Gr-A-1E1
Gr-A-E-20.00
Gr-A-E-30.00
Gr-A-E-20.00
Gr-A-E-30.00
Gr-A-E-20.00
Gr-A-E-30.00
Gr-A-B1-3-36.00
Gr-A-B1-3-30.00
Gr-A-B1-3-30.00
Gr-A-B1-3-30.00
Gr-A-E2-2
Gr-A-E2-2
Gr-A-E2-2
Gr-A-E2-2
Gc-A-E1
Gc-A-E1
Gc-A-E1

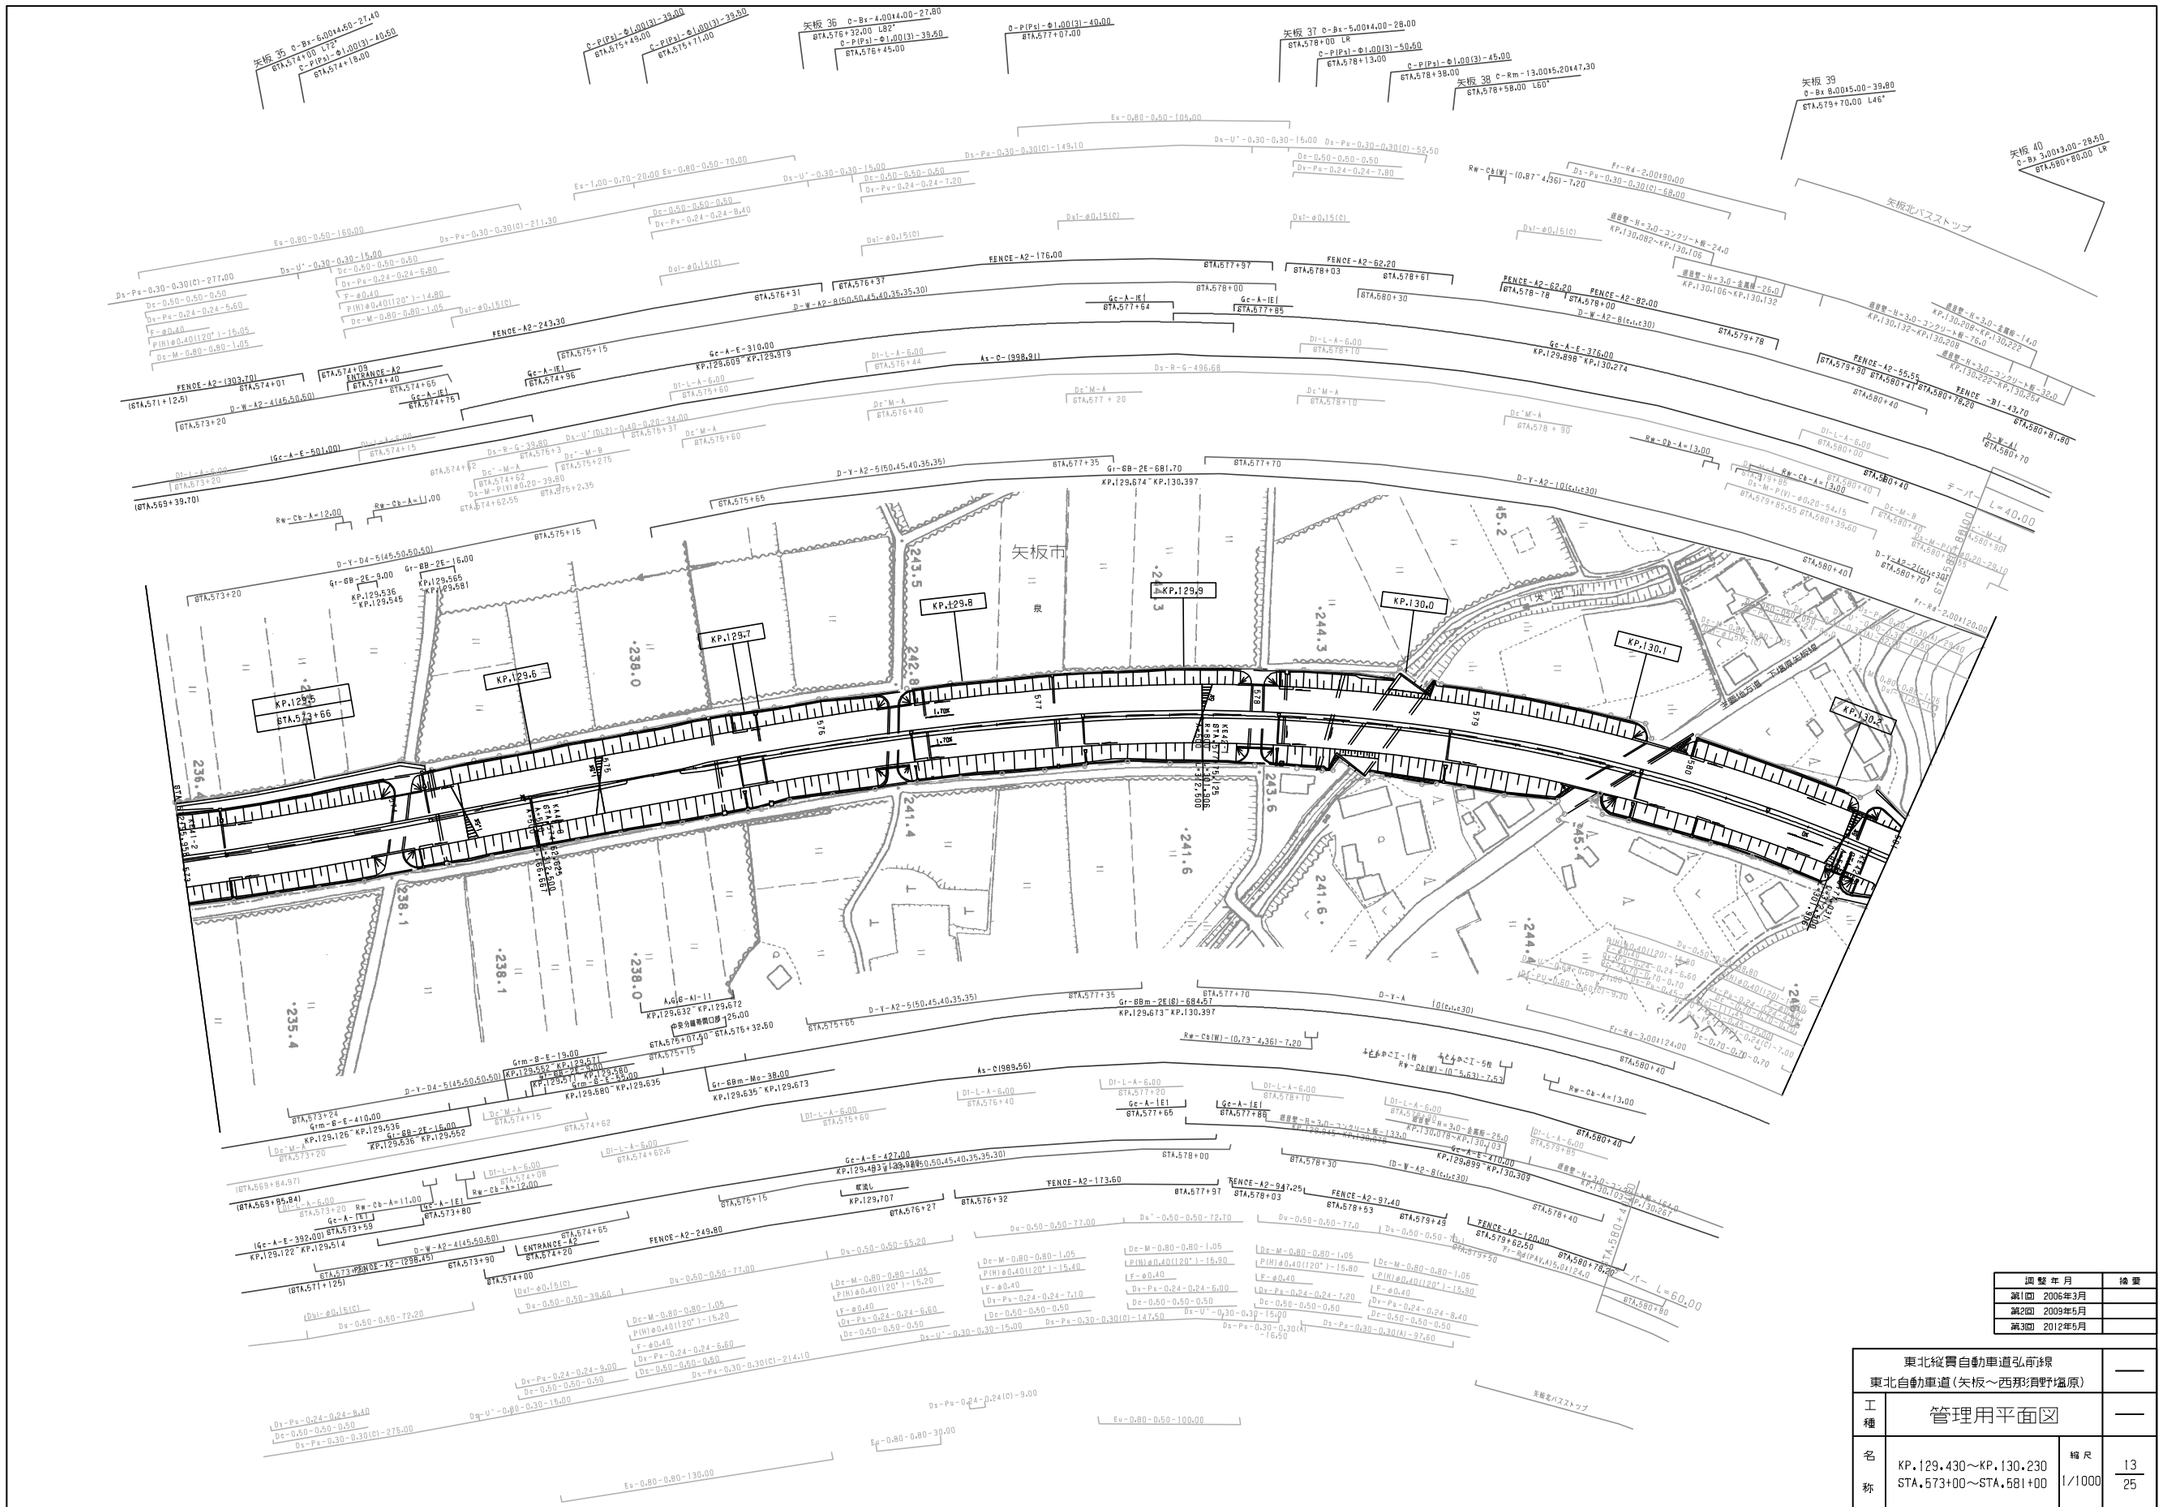

調製年月	摘要
第1回 2006年3月	
第2回 2009年5月	
第3回 2012年5月	

東北縦貫自動車道弘前線 東北自動車道(矢板～西那須野塩原)			—
工種	管理用平面図		—
名称	KP.129.430～KP.130.230 STA.573+00～STA.581+00	縮尺 1/1000	13 25
東日本高速道路(株)関東支社			

東北縦貫自動車道弘前線 東北自動車道（矢板～西那須野塩原）			—
工種	管理用平面図		—
名称	KP.130.230～KP.131.030 STA.581+00～STA.589+00	縮尺 1/1000	14 25
東日本高速道路(株)関東支社			

調整年月	摘要
第1回 2006年3月	
第2回 2009年5月	
第3回 2012年5月	

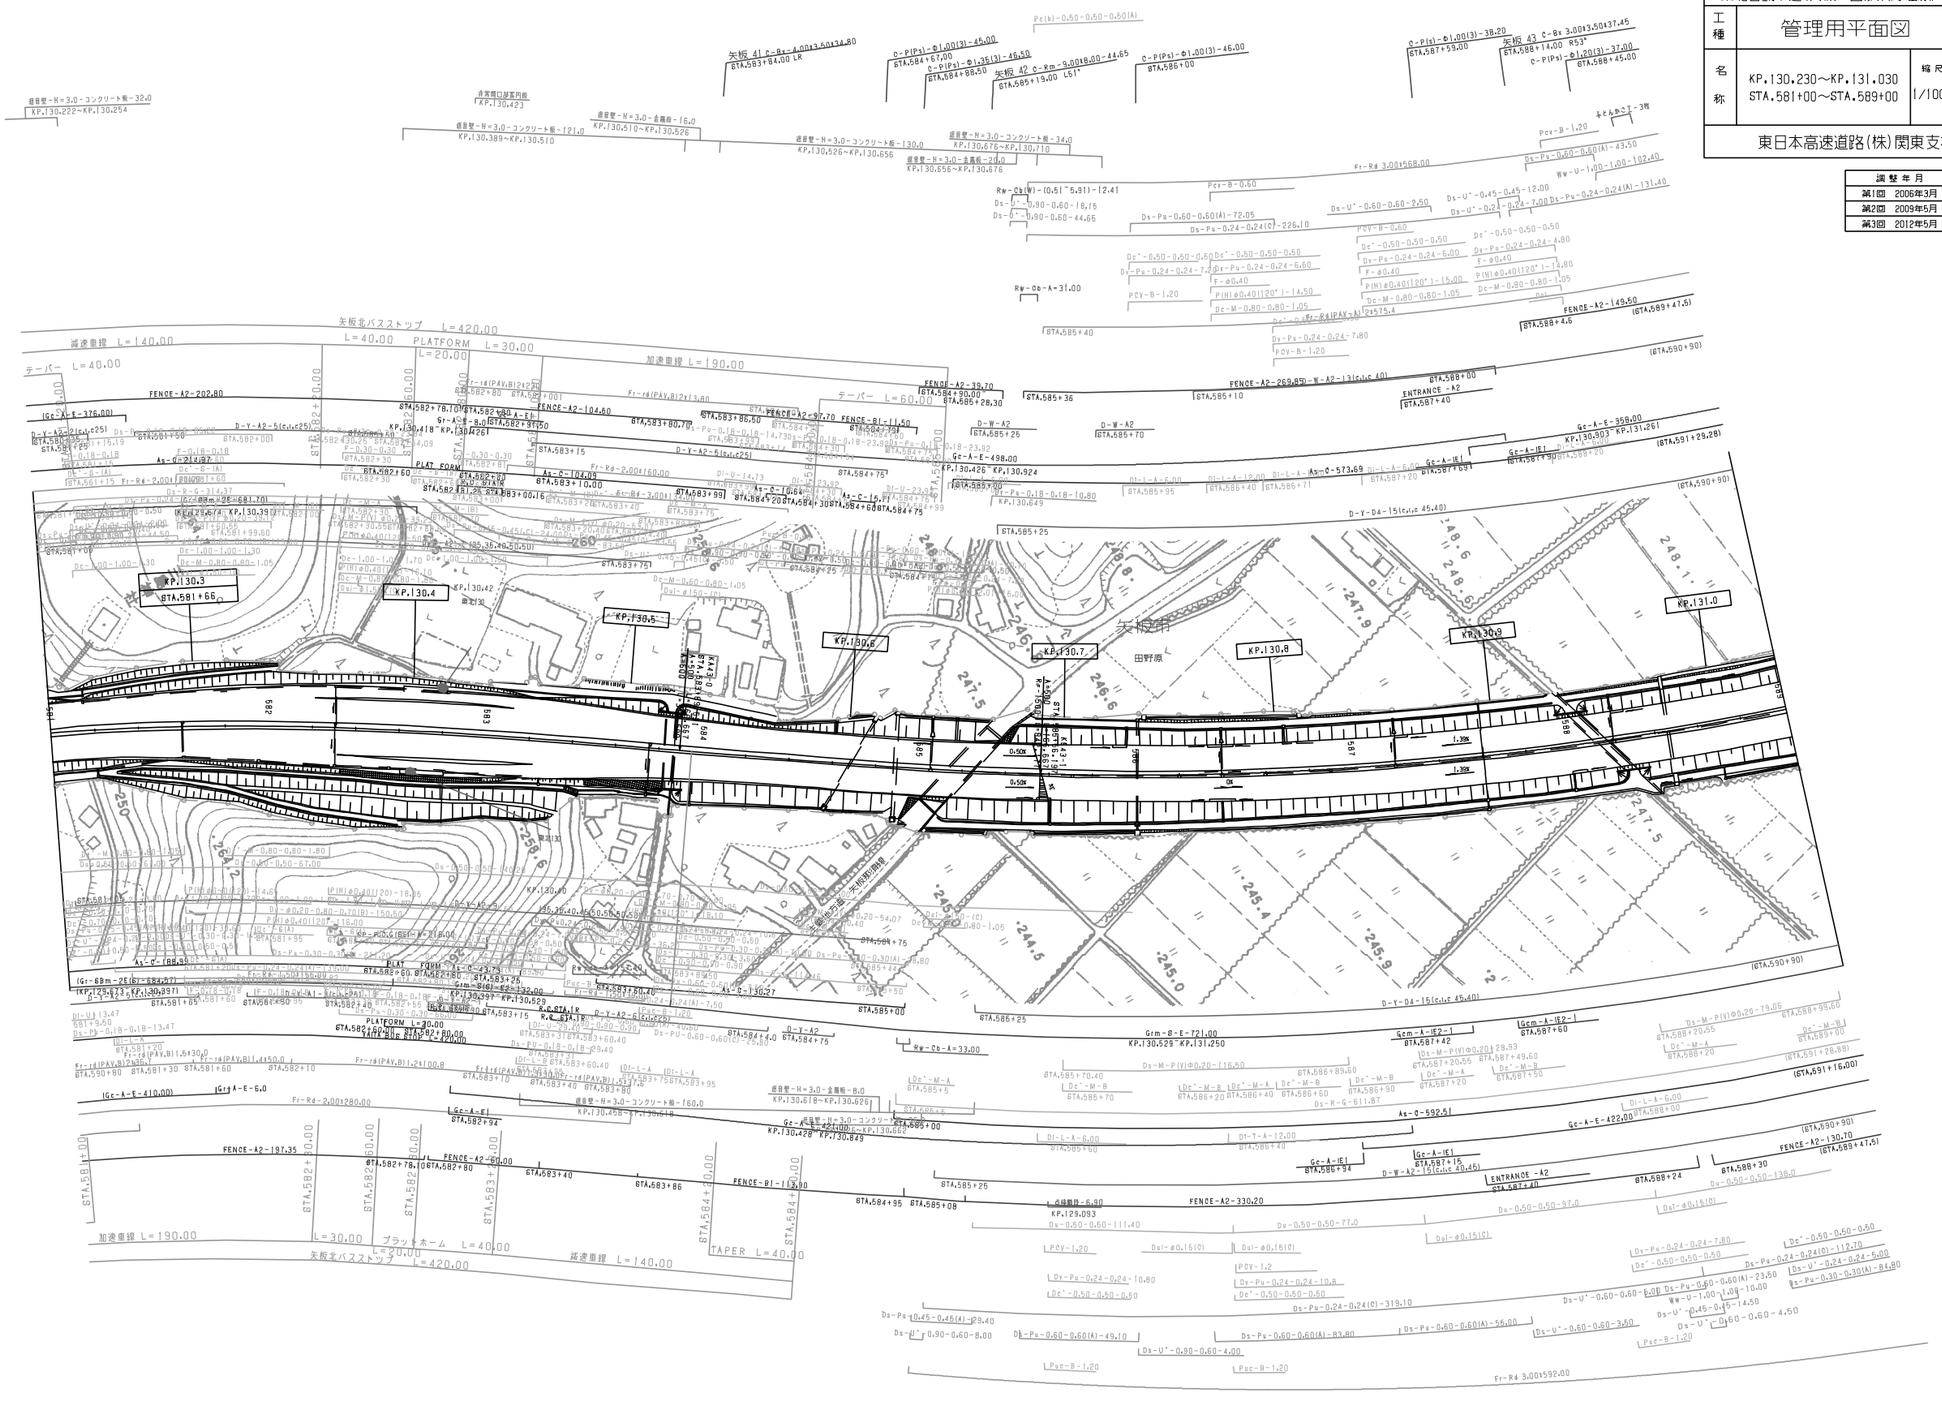

東北縦貫自動車道弘前線
東北自動車道（矢板～西那須野塩原）

工種	管理用平面図		—
名称	KP.131.030～KP.131.830 STA.589+00～STA.597+00	縮尺 1/1000	15/25

東日本高速道路(株)関東支社

調整年月	摘要
第1回 2006年3月	
第2回 2009年5月	

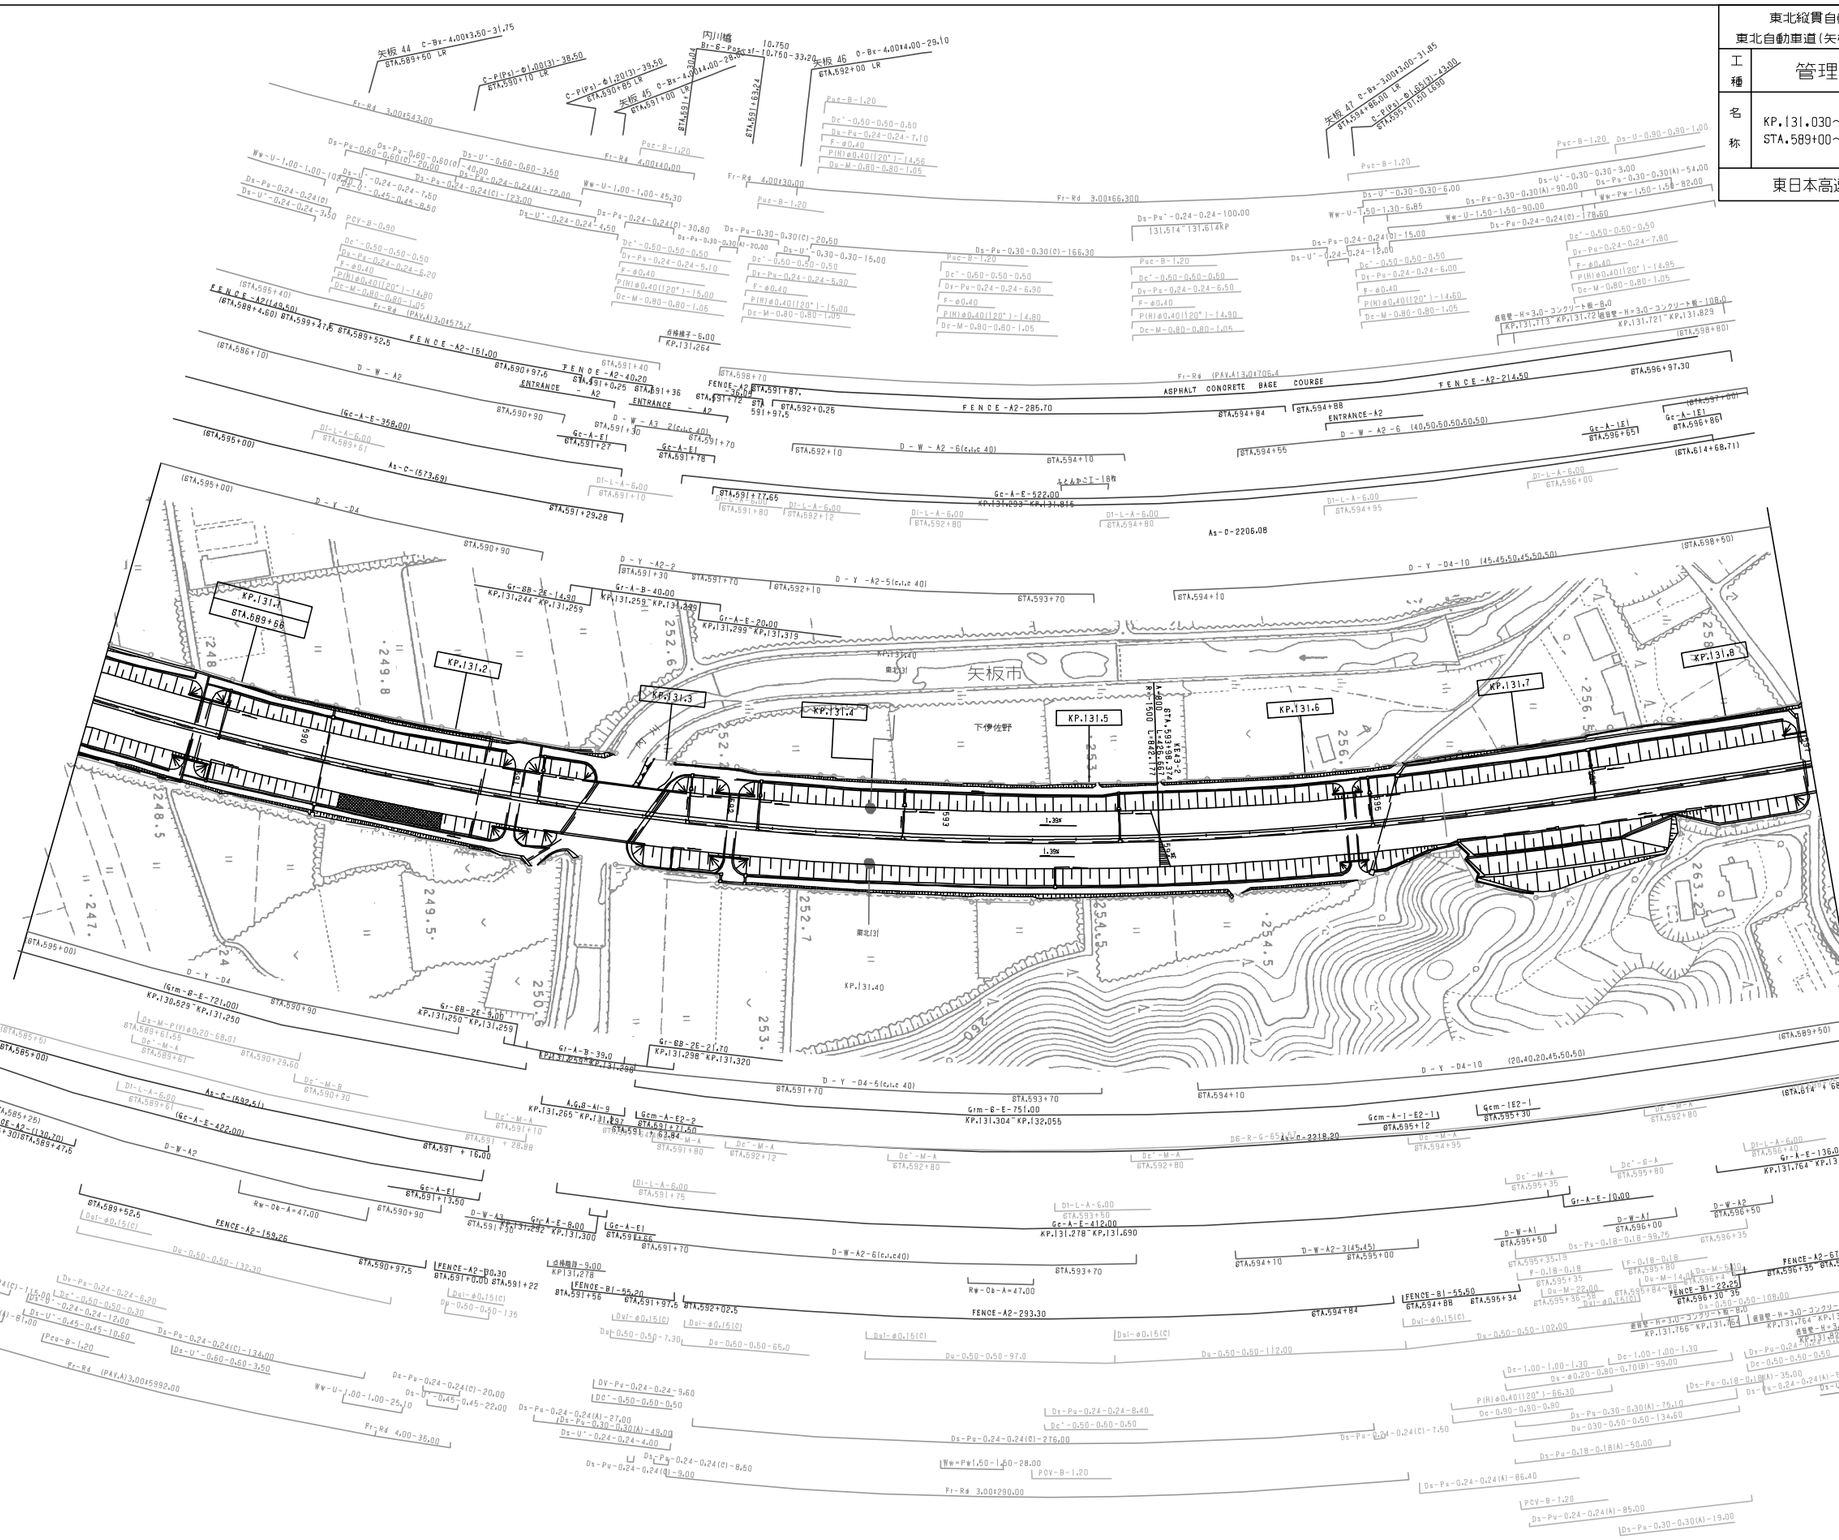
矢板市
下伊佐野
KP.131.0
KP.131.1
KP.131.2
KP.131.3
KP.131.4
KP.131.5
KP.131.6
KP.131.7
KP.131.8
KP.131.40
D - Y - D4
D - W - A2
D - Y - A2 - 5
D - W - A2 - 6
D - Y - D4 - 10
FENCE - A2 - 151.00
FENCE - A2 - 40.20
FENCE - A2 - 285.70
FENCE - A2 - 214.50
FENCE - A2 - 130.70
FENCE - A2 - 155.26
FENCE - A2 - 293.30
FENCE - A2 - 67.80
FENCE - B1 - 55.50
FENCE - B1 - 22.25
ENTRANCE - A2
Gc - A - E1
Gc - A - E - 522.00
Gc - A - E - 412.00
Gc - A - E - 422.00
Gc - A - E - 358.00
Gc - A - E - 136.00
Gr - A - E - 10.00
Gr - A - B - 40.00
Gr - A - B - 39.0
Gr - BB - 26 - 14.30
Gr - BB - 26 - 21.70
Gr - BB - 26 - 9.00
Grm - B - E - 121.00
Grm - B - E - 75.00
Grm - A - E2 - 2
Grm - A - E2 - 1
Grm - A - E2 - 3
Grm - A - 1 - E2 - 1
Grm - 1E2 - 1
Gr - A - 1E1
Gc - A - 1E1
Ww - U - 1.00 - 1.00 - 45.30
Ww - U - 1.00 - 1.00 - 25.10
Ww - Ue - A = 47.00
Ww - Uz - A = 47.00
Ww - Pw - 1.50 - 1.50 - 82.00
Ww - Pw - 1.50 - 1.50 - 90.00
Ww - U - 1.50 - 1.50 - 90.00
Ww - U - 1.50 - 1.30 - 6.85
Ww - P(W) ø0.40(120°) - 14.80
Ww - P(W) ø0.40(120°) - 15.00
Ww - P(W) ø0.40(120°) - 14.30
Ww - P(W) ø0.40(120°) - 14.60
Ww - P(W) ø0.40(120°) - 15.00
Ww - P(W) ø0.40(120°) - 14.56
Ww - P(W) ø0.40(120°) - 14.95
Ww - P(W) ø0.40(120°) - 14.80
Ww - P(W) ø0.40(120°) - 66.30
Ww - P(W) ø0.20 - 68.01
Ww - P(W) ø0.20 - 68.39
Ww - M - A
Ww - M - B
Ww - M - 22.00
Ww - M - 14.00
Ww - M - 8.00
Ww - M - 7.30
Ww - M - 6.00
Ww - M - 5.00
Ww - M - 4.00
Ww - M - 3.00
Ww - M - 2.00
Ww - M - 1.00
Ww - M - 0.80
Ww - M - 0.70
Ww - M - 0.60
Ww - M - 0.50
Ww - M - 0.40
Ww - M - 0.30
Ww - M - 0.20
Ww - M - 0.18
Ww - M - 0.15
Ww - M - 0.10
Ww - M - 0.08
Ww - M - 0.06
Ww - M - 0.05
Ww - M - 0.04
Ww - M - 0.03
Ww - M - 0.02
Ww - M - 0.01
Ww - M - 0.00
Ww - P(W) ø0.40(120°) - 14.55
Ww - P(W) ø0.40(120°) - 14.95
Ww - P(W) ø0.40(120°) - 15.00
Ww - P(W) ø0.40(120°) - 14.60
Ww - P(W) ø0.40(120°) - 14.30
Ww - P(W) ø0.40(120°) - 14.80
Ww - P(W) ø0.40(120°) - 15.00
Ww - P(W) ø0.40(120°) - 66.30
Ww - P(W) ø0.20 - 68.01
Ww - P(W) ø0.20 - 68.39
Ww - M - A
Ww - M - B
Ww - M - 22.00
Ww - M - 14.00
Ww - M - 8.00
Ww - M - 7.30
Ww - M - 6.00
Ww - M - 5.00
Ww - M - 4.00
Ww - M - 3.00
Ww - M - 2.00
Ww - M - 1.00
Ww - M - 0.80
Ww - M - 0.70
Ww - M - 0.60
Ww - M - 0.50
Ww - M - 0.40
Ww - M - 0.30
Ww - M - 0.20
Ww - M - 0.18
Ww - M - 0.15
Ww - M - 0.10
Ww - M - 0.08
Ww - M - 0.06
Ww - M - 0.05
Ww - M - 0.04
Ww - M - 0.03
Ww - M - 0.02
Ww - M - 0.01
Ww - M - 0.00
Ww - P(W) ø0.40(120°) - 14.56

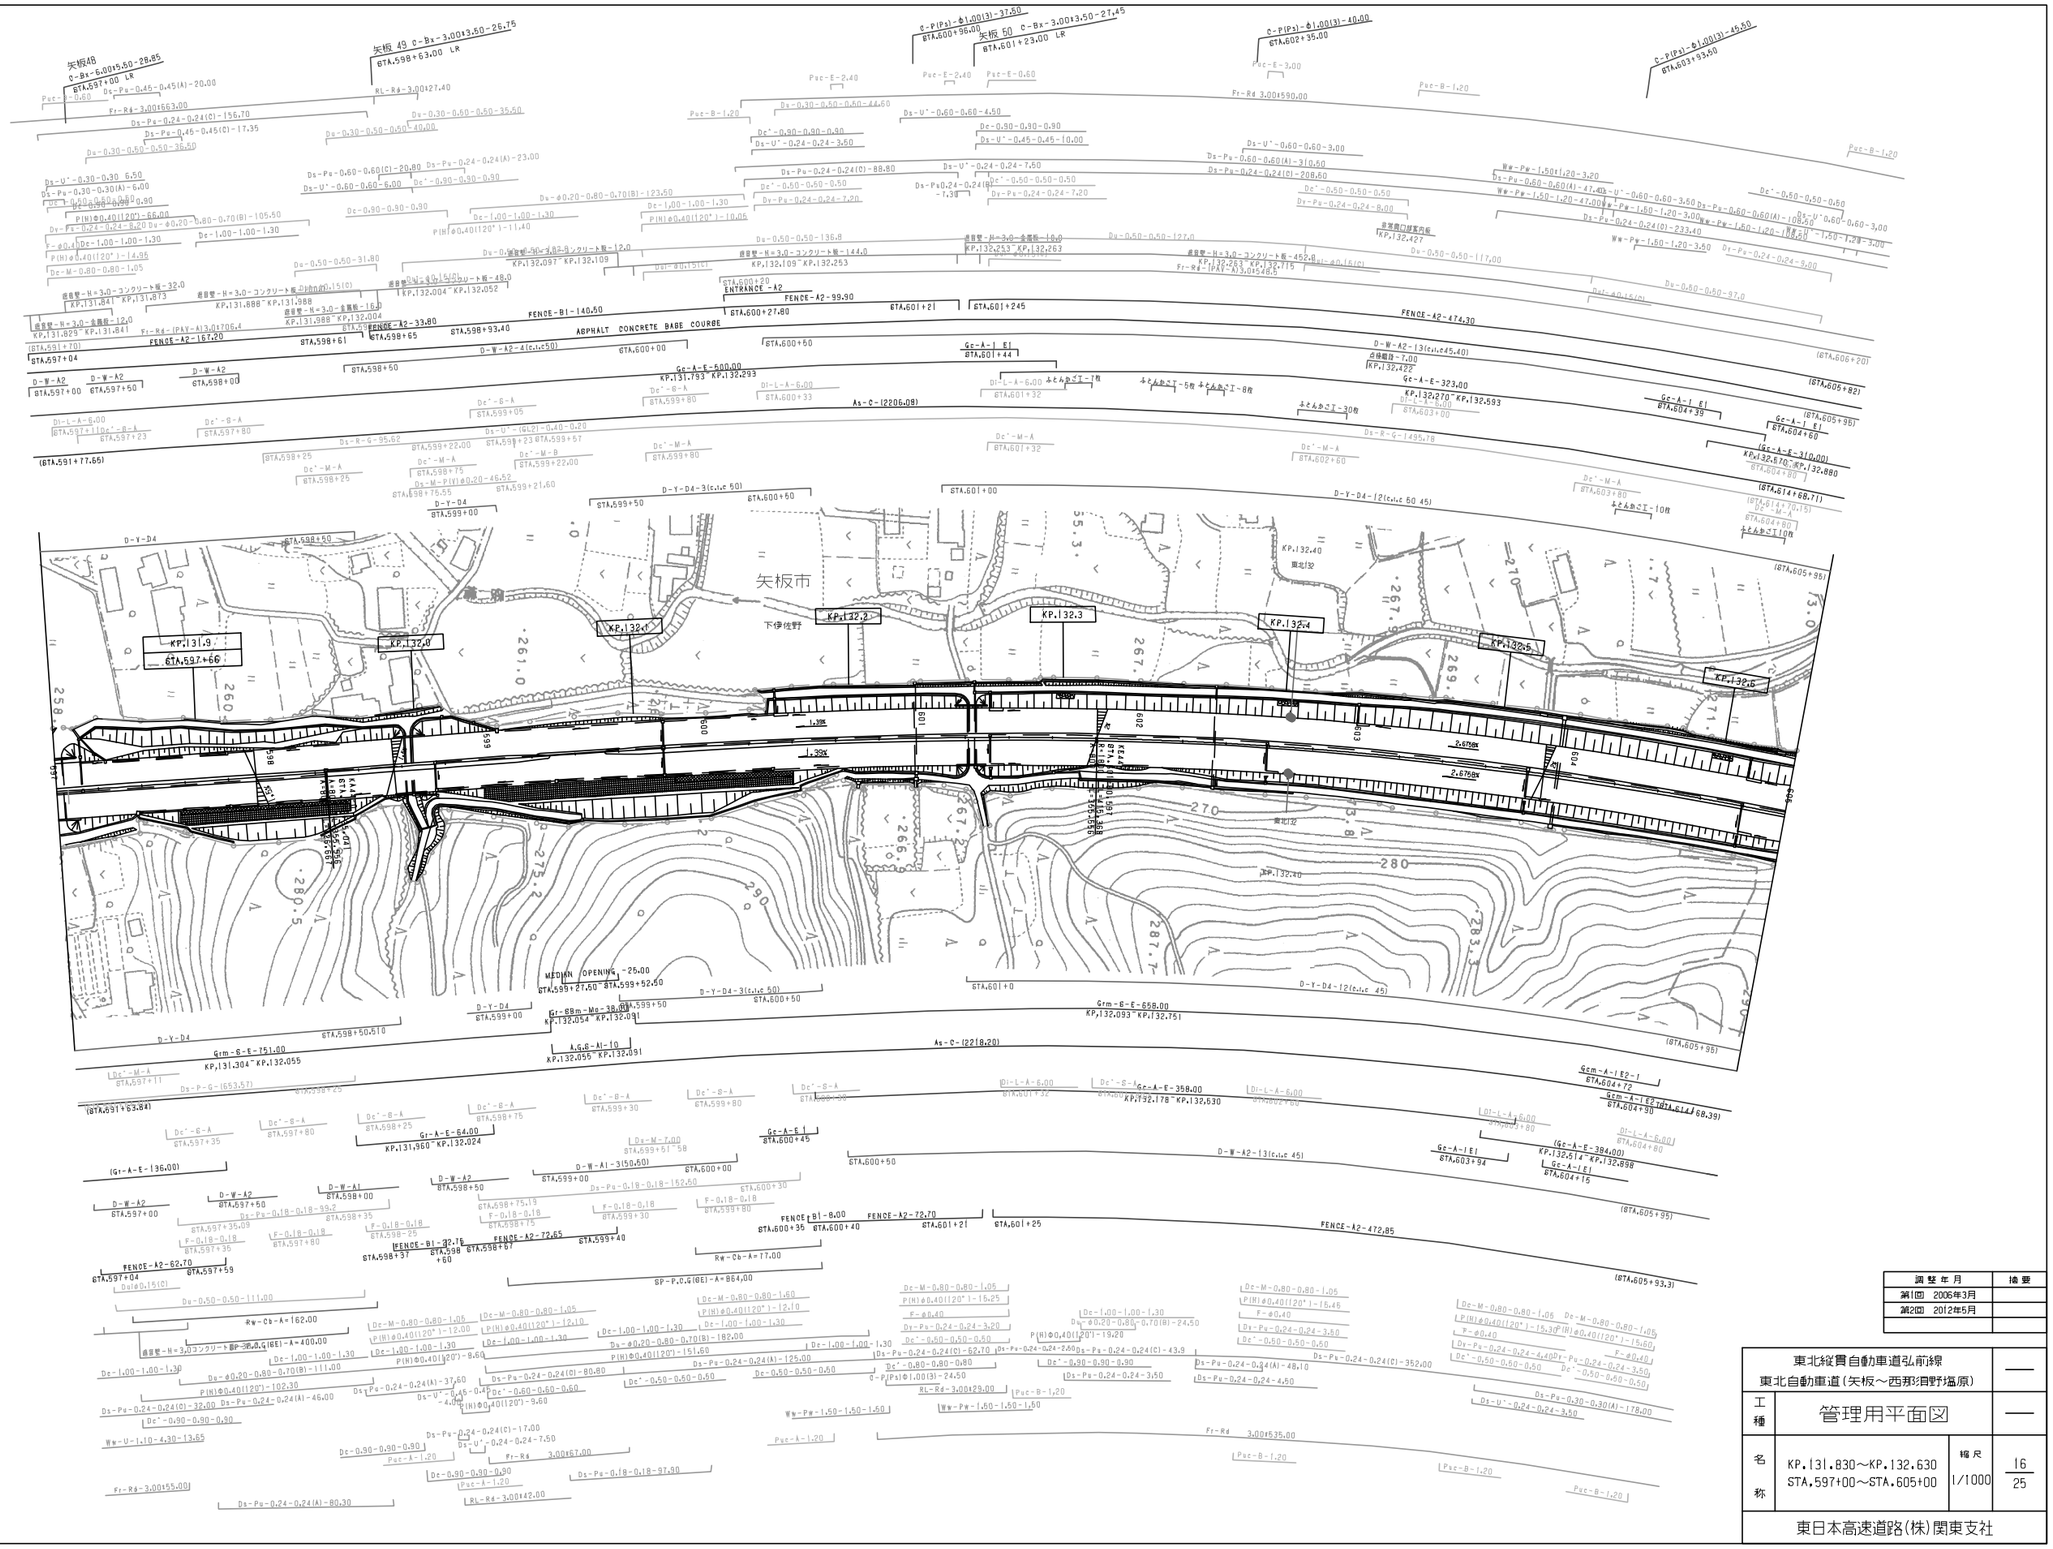
矢板市
下伊佐野
KP.131.9
KP.132.0
KP.132.1
KP.132.2
KP.132.3
KP.132.4
KP.132.5
KP.132.6
KP.132.40
MEDIAN OPENING 25.00
ASPHALT CONCRETE BASE COURSE
ENTRANCE A2
FENCE-A2-167.20
FENCE-A2-33.80
FENCE-B1-140.50
FENCE-A2-99.90
FENCE-A2-474.30
FENCE-B1-32.16
FENCE-A2-72.65
FENCE-B1-8.00
FENCE-A2-72.70
FENCE-A2-62.70
FENCE-A2-472.85
As-C-(2206.08)
SP-P.C.G(0E)-A=864.00
Rw-Cb-A=162.00
Rw-Cb-A=77.00
Rw-Cb-A=177.00
Grm-G-E-151.00
Grm-G-E-658.00
Gr-A-E-64.00
Gc-A-E-500.00
Gc-A-E-323.00
Gc-A-E-384.00
Gc-A-E-310.00
A.G.E-A1-10
Gr-A-E-136.00
Gr-A-E 1
Gc-A-1 E1
Gc-A-1 E2
Grm-A-1 E2-1
Grm-A-1 E2-2
D-W-A2-13(c1.c45.40)
D-W-A2-13(c1.c 45)
D-Y-D4-12(c1.c 50 45)
D-Y-D4-12(c1.c 45)
D-Y-D4-3(c1.c 50)
D-W-A1-3150.00
D-W-A2-2(c1.c50)
D-Y-D4
D-W-A1
D-W-A2
Fr-R4-3.00#463.00
Fr-R4-3.00#590.00
Fr-R4-3.00#535.00
Fr-R4-3.00#67.00
Fr-R4-3.00#42.00
RL-R4-3.00#27.40
RL-R4-3.00#29.00
C-P(Ps)-φ1.00(3)-37.50
C-P(Ps)-φ1.00(3)-40.00
C-P(Ps)-φ1.00(3)-45.50
C-P(Ps)-φ1.00(3)-24.50
矢板46 C-Bx-3.00#3.50-28.85
矢板 49 C-Bx-3.00#3.50-26.75
矢板 50 C-Bx-3.00#3.50-27.45
矢板 50 C-Bx-3.00#3.50-27.45
Ds-Pu-0.45-0.45(A)-20.00
Ds-Pu-0.24-0.24(C)-156.70
Ds-Pu-0.45-0.45(C)-17.35
Ds-Pu-0.24-0.24(C)-88.80
Ds-Pu-0.60-0.60(C)-20.80
Ds-Pu-0.24-0.24(A)-23.00
Ds-Pu-0.60-0.60(A)-310.50
Ds-Pu-0.24-0.24(C)-208.60
Ds-Pu-0.60-0.60(A)-47.40
Ds-Pu-0.24-0.24(C)-233.40
Ds-Pu-0.60-0.60(A)-105.50
Ds-Pu-0.24-0.24(C)-352.00
Ds-Pu-0.24-0.24(A)-48.10
Ds-Pu-0.24-0.24-4.50
Ds-Pu-0.30-0.30(A)-178.00
Ds-Pu-0.24-0.24(C)-32.00
Ds-Pu-0.24-0.24(A)-46.00
Ds-Pu-0.24-0.24(A)-37.60
Ds-Pu-0.24-0.24(A)-80.30
Ds-Pu-0.18-0.18-97.90
Ds-Pu-0.18-0.18-99.2
Ds-Pu-0.18-0.18-152.50
Ds-P-G-(693.57)
Ds-R-G-95.62
Ds-R-G-1495.78
Ds-M-P(V)φ0.20-46.52
Ds-U'-(GL2)-0.40-0.20
Ds-U'-0.24-0.24-7.50
Ds-U'-0.24-0.24-3.50
Ds-U'-0.60-0.60-4.50
Ds-U'-0.45-0.45-10.00
Ds-U'-0.60-0.60-3.00
Ds-U'-0.60-0.60-6.00
Ds-U'-0.30-0.30 6.50
Ds-Pu-0.30-0.30(A)-6.00
Ds-U'-0.30-0.30-0.90
Ww-U-1.10-4.30-13.65
Ww-Pw-1.50-1.50-1.50
Ww-Pw-1.50x1.20-3.20
Ww-Pw-1.50-1.20-47.00
Ww-Pw-1.50-1.20-3.00
Ww-Pw-1.50-1.20-3.50
Ww-Pw-1.50-1.20-108.50
Dc'-0.30-0.30-0.30
Dc'-0.50-0.50-0.50
Dc'-0.60-0.60-0.60
Dc'-0.90-0.90-0.90
Dc'-1.00-1.00-1.30
Dc'-0.80-0.80-0.80
Dc'-0.50-0.50-0.50
Dc-0.30-0.30-0.90
Dc-0.50-0.50-136.8
Dc-0.50-0.50-127.0
Dc-0.50-0.50-117.00
Dc-0.50-0.50-97.0
Dc-0.50-0.50-111.00
Dc-0.50-0.50-31.80
Dc-0.50-0.50-151.0
Dc-M-0.80-0.80-1.05
Dc-1.00-1.00-1.30
Dc-1.00-1.00-1.30
Dc-1.00-1.00-1.30

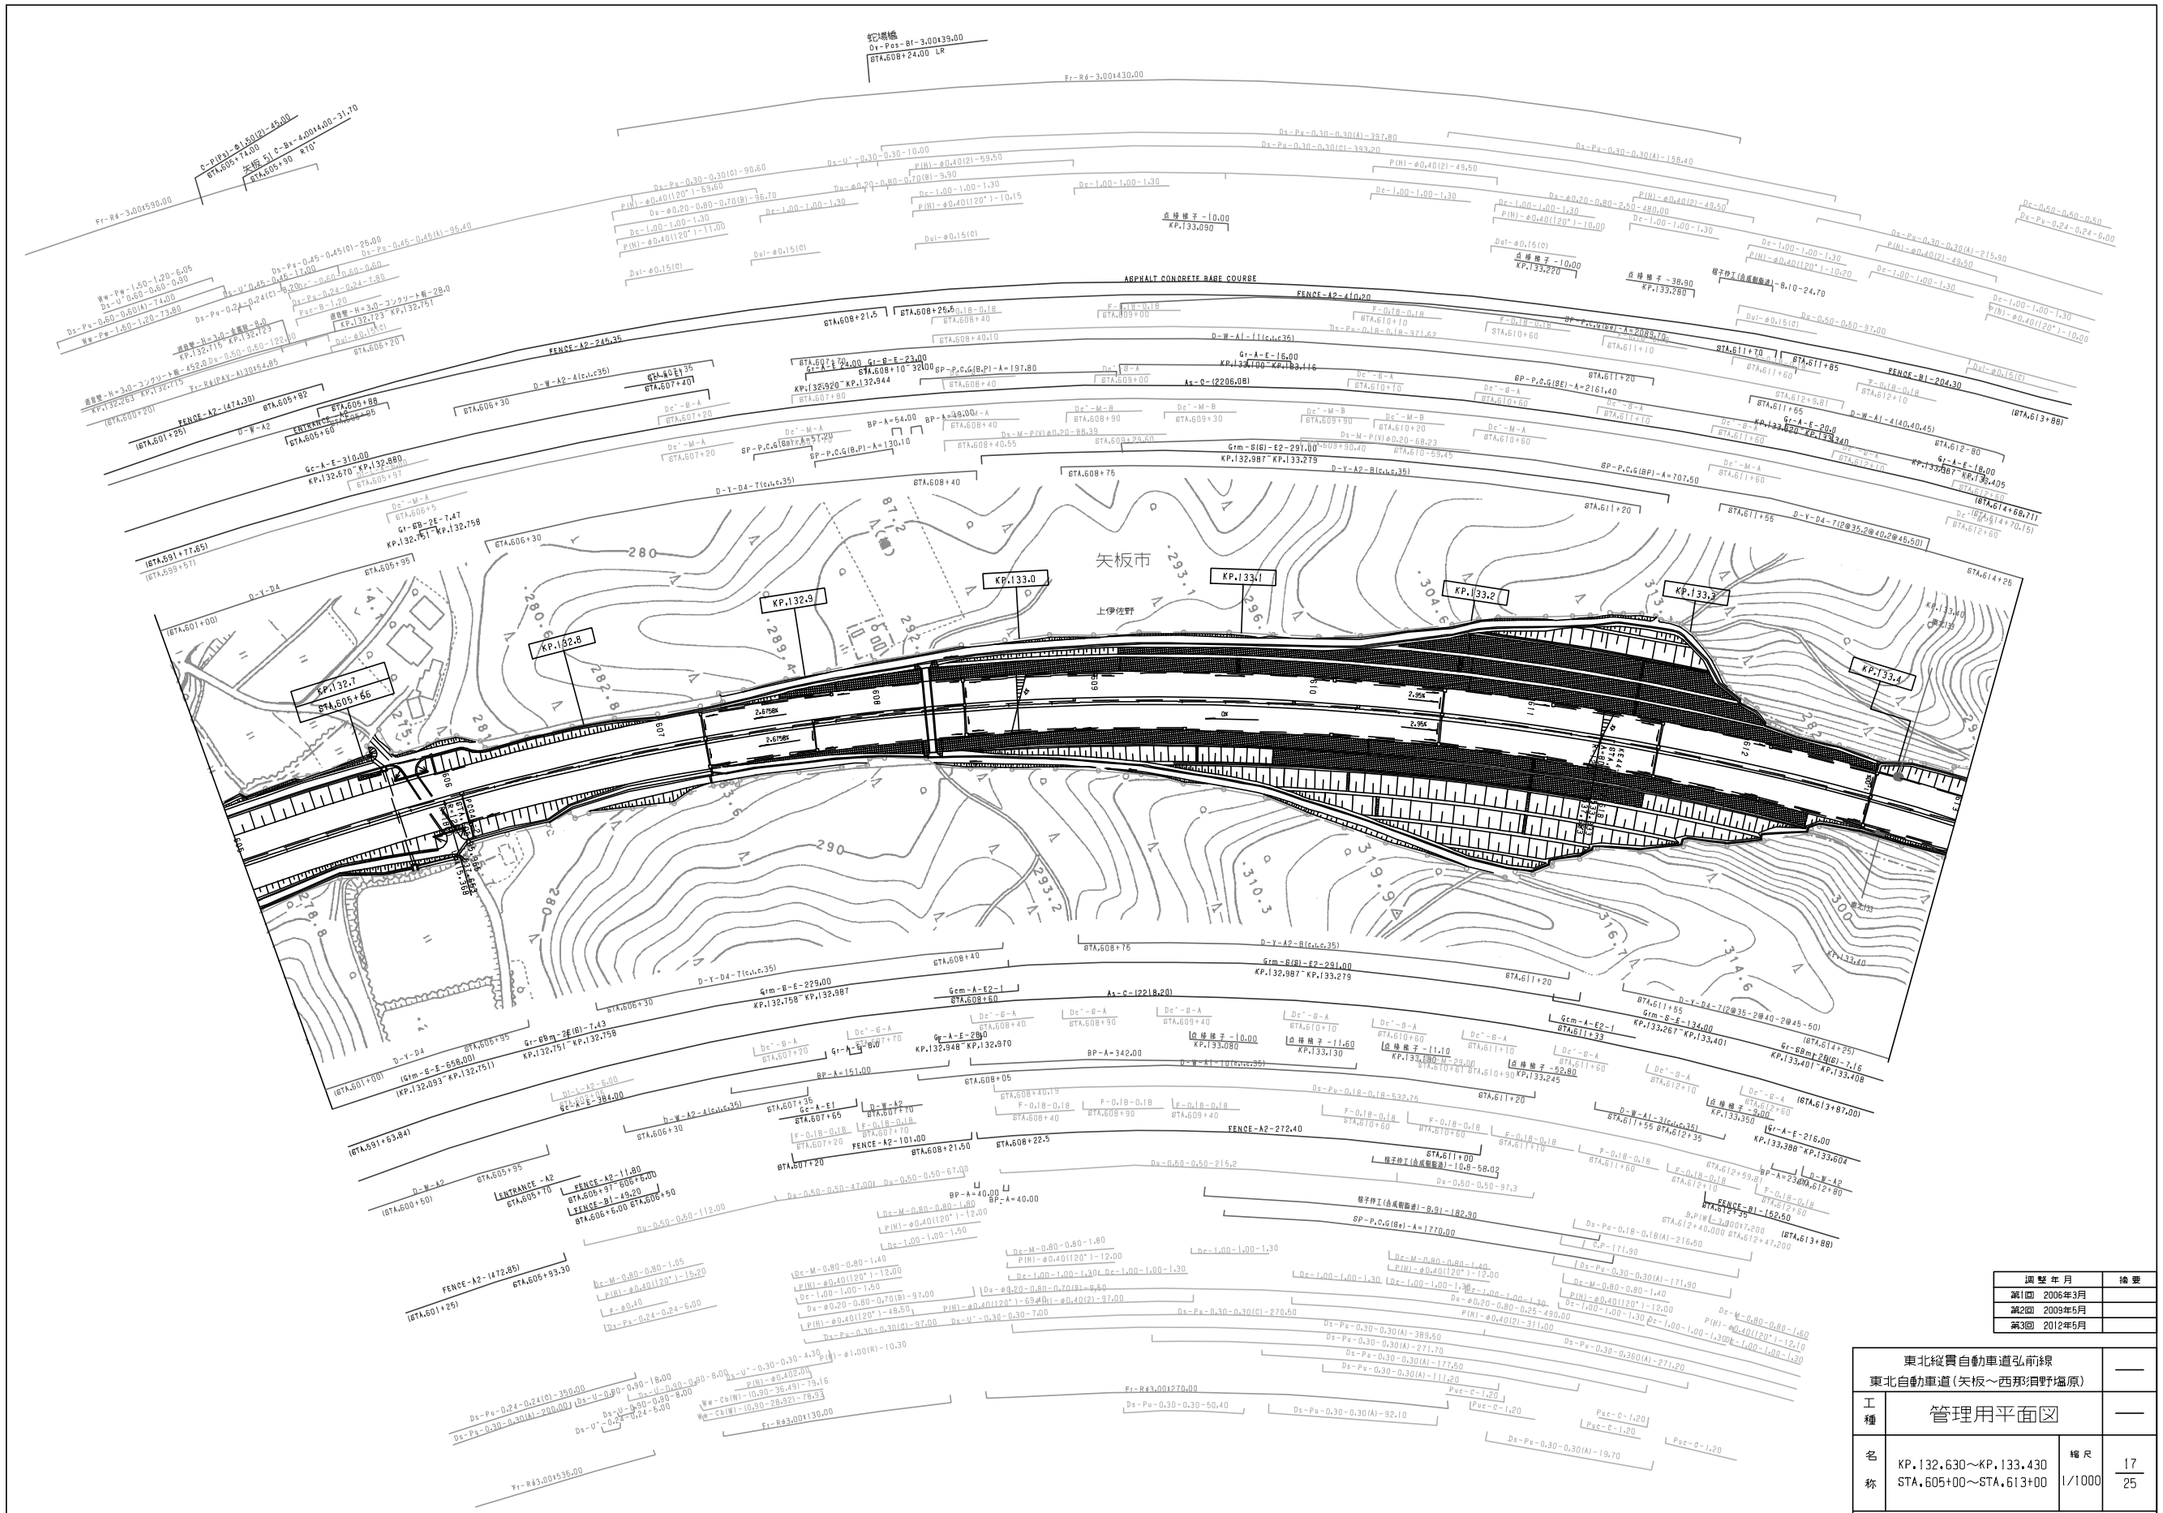
矢板市
上伊佐野
KP.132.7
KP.132.8
KP.132.9
KP.133.0
KP.133.1
KP.133.2
KP.133.3
KP.133.4
STA.605+66
STA.608+21.5
STA.608+22.5
STA.608+25.5
STA.608+40
STA.608+75
STA.611+20
STA.611+55
STA.611+70
STA.611+85
STA.612+80
STA.613+88
FENCE-A2-240.35
FENCE-A2-272.40
FENCE-A2-410.20
FENCE-B1-204.30
FENCE-A2-101.00
FENCE-A2-11.80
FENCE-B1-49.20
FENCE-B1-152.50
ENTRANCE-A2
ENTRANCE-B1
ASPHALT CONCRETE BASE COURSE
Gr-A-E-23.00
Gr-A-E-16.00
Gr-A-E-20.0
Gr-A-E-216.00
Grm-A-E2-1
Grm-A-E2-2
Grm-B-E-229.00
Grm-B-E-134.00
Grm-B(B)-E2-291.00
Gr-GB m-2E(B)-7.43
Gr-GB m-2E(B)-7.16
BP-A=342.00
BP-A=151.00
BP-A=54.00
BP-A=46.00
BP-A=40.00
BP-P,C,G(BP)-A=197.80
BP-P,C,G(BP)-A=2161.40
BP-P,C,G(BP)-A=707.50
BP-P,C,G(BP)-A=1770.00
BP-P,C,G(BP)-A=130.10
BP-P,C,G(BE)-A=2085.10
As-C-(2218.20)
As-C-(2206.08)
D-W-A1-1(c,L=35)
D-W-A1-4(40.40.45)
D-W-A2-4(c,L=35)
D-W-A2-E1
D-W-A2
D-Y-A2-R(c,L=35)
D-Y-D4-7(c,L=35)
D-Y-D4-7(2@35.2@40.2@45.50)
D-Y-D4
D-W-A2-E2
D-W-A2-E2-1
D-W-A2-E2-2
D-W-A2
D-W-A2
D-W-A

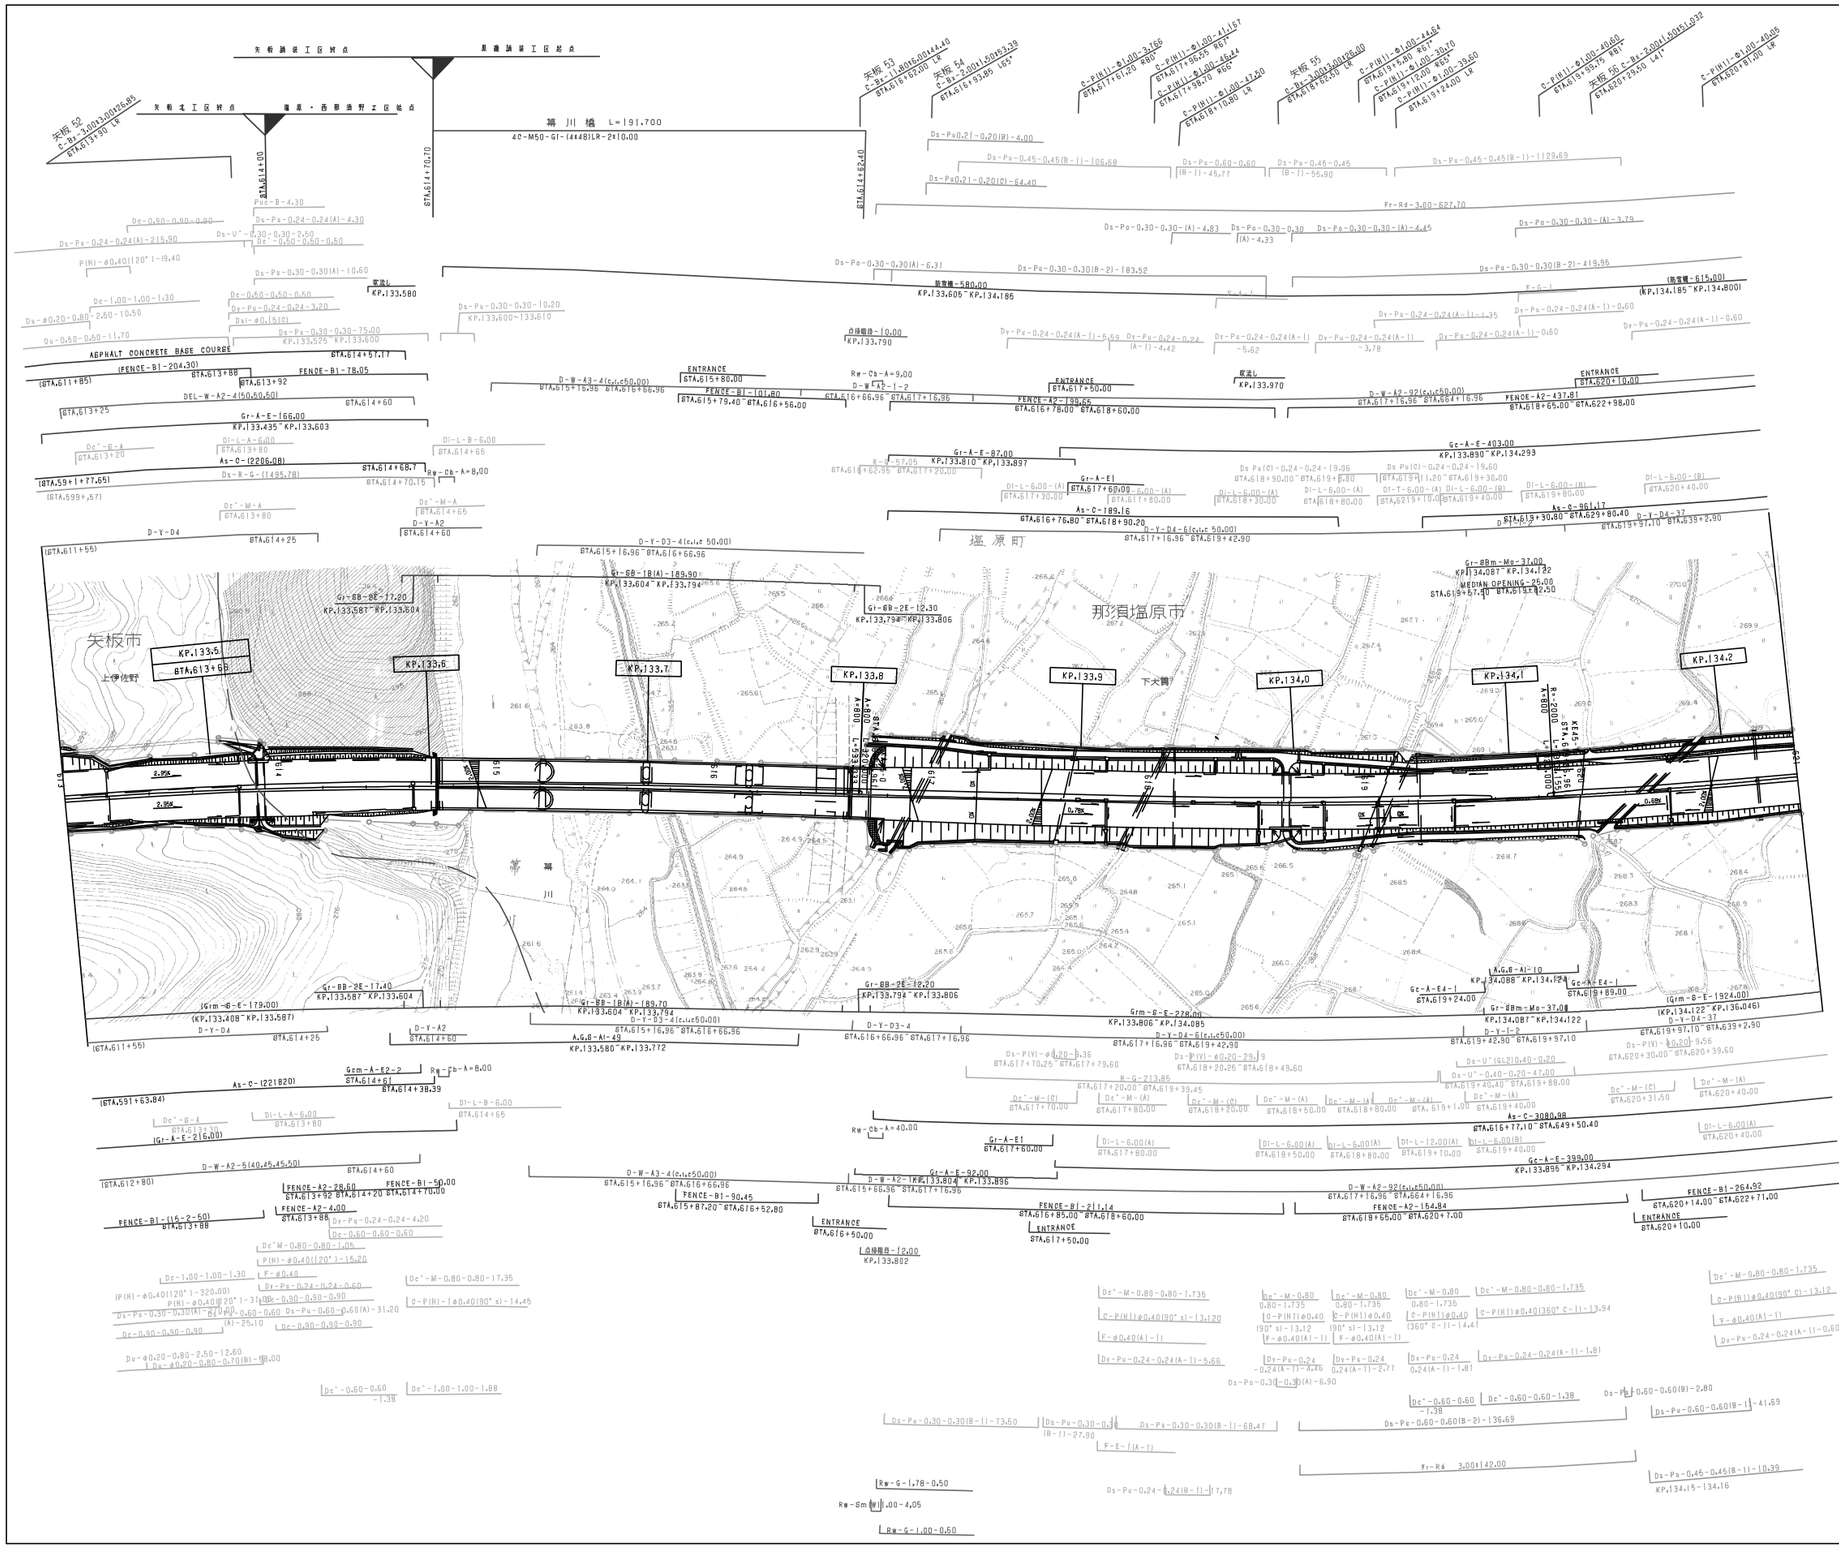
矢板工区境界
黒磯施設工区起点
矢板工区境界
塩原・西那須野工区境界
箒川橋 L=191.700
4@-M50-GI-(4x4@LR-2x10.00
矢板 52
矢板 53
矢板 54
矢板 55
矢板 56
矢板市
上伊佐野
那須塩原市
下大貫
塩原町
箒川
KP.133.5
KP.133.6
KP.133.7
KP.133.8
KP.133.9
KP.134.0
KP.134.1
KP.134.2
ASPHALT CONCRETE BASE COURSE
FENCE-B1-204.30
FENDE-B1-78.05
FENCE-B1-101.80
FENCE-A2-198.66
FENCE-A2-437.81
FENCE-B1-50.00
FENCE-A2-28.60
FENCE-A2-4.00
FENCE-B1-90.45
FENCE-B1-21.14
FENCE-A2-154.84
FENCE-B1-264.92
ENTRANCE
Gr-A-E-166.00
Gr-A-E-87.00
Gr-A-E1
Gr-A-E2
Gc-A-E-403.00
Gc-A-E-399.00
As-C-(220.08)
As-C-189.16
As-C-3080.98
D-W-A3-4(c.u.c50.00)
D-W-A2-5(40.45.45.50)
D-W-A2-92(c.u.c50.00)
D-Y-D4
D-Y-A2
D-Y-D3-4(c.u.c 50.00)
D-Y-D4-6(c.u.c50.00)
D-Y-I-2
D-Y-D4-37
Gr-88-2E-17.40
Gr-88-2E-12.20
Gr-88-1B(A)-189.90
Gr-88m-Mo-37.00
Grm-B-E-179.00
Grm-B-E-278.00
Grm-B-E-1924.00
Rw-Cb-A-8.00
Rw-Cb-A-9.00
Rw-Cb-A-40.00
Rw-G-1.78-0.50
Rw-G-1.00-0.50
Rw-Rs-3.00-142.00
Fr-Rd-3.00-627.70
A.G.B-A1-46
A.G.B-A1-10
Ds-Pu-0.30-0.30(A)-10.60
Ds-Pu-0.30-0.30(A)-6.31
Ds-Pu-0.30-0.30(B-2)-193.52
Ds-Pu-0.30-0.30(B-2)-419.96
Ds-Pu-0.24-0.24(A)-215.90
Ds-Pu-0.24-0.24(A)-4.30
Ds-Pu-0.24-0.24(A-1)-5.56
Ds-Pu-0.24-0.24(A-1)-1.35
Ds-Pu-0.24-0.24(A-1)-0.60
Ds-Pu-0.30-0.30-75.00
Ds-Pu-0.30-0.30-10.20
Ds-Pu-0.30-0.30-(A)-4.83
Ds-Pu-0.30-0.30-(A)-3.79
Ds-Pu-0.45-0.45(B-1)-106.68
Ds-Pu-0.45-0.45(B-1)-1129.69
Ds-Pu0.21-0.20(B)-4.00
Ds-Pu0.21-0.20(C)-64.40
Ds-Pu-0.60-0.60(B-1)-45.77
Ds-Pu-0.45-0.45(B-1)-55.90
Ds-Pu-0.24-0.24(A)-4.30
Ds-Pu-0.24-0.24(A-1)-4.42
Ds-Pu-0.24-0.24(A-1)-3.78
Ds-Pu-0.24-0.24(A-1)-0.60
Ds-Pu-0.30-0.30-(A)-3.79
Ds-Pu(C)-0.24-0.24-19.06
Ds-Pu-0.24-0.24-6.20
Ds-Pu-0.24-0.24-4.20
Ds-Pu-0.30-0.30(A)-6.90
Ds-Pu-0.30-0.30(B-1)-73.50
Ds-Pu-0.30-0.30(B-1)-68.47
Ds-Pu-0.60-0.60(B-2)-136.69
Ds-Pu-0.60-0.60(B)-2.80
Ds-Pu-0.60-0.60(B-1)-41.69
Ds-Pu-0.45-0.45(B-1)-10.39
Ds-Pu-0.24-0.24(B-1)-17.78
Ds-P(V)-ø0.20-9.56
Ds-P(V)-ø0.20-29.19
Ds-U'-0.40-0.20-47.00
Ds-U'-0.40-0.20-88.00
Dc'-M-0.80-0.80-1.735
Dc'-M-0.80-0.80-17.35
Dc'-M-0.80-0.80-1.736
Dc'-M-0.80-0.80-13.94
Dc'-M-0.80-0.80-14.41
Dc'-M-0.80-0.80-1.88
Dc'-0.60-0.60-1.38
Dc'-1.00-1.00-1.30
Dc'-1.00-1.00-1.88
Dc'-0.80-0.80-0.90
Dc'-0.60-0.60
Dc'-0.80-0.80-12.60
Dc'-0.80-0.80-7.10
Dc'-0.80-0.80-1.38
Dc'-0.80-0.80-1.36
Dc'-0.80-0.80-1.39
Dc'-0.80-0.80-1.40
東北縦貫自動車道弘前線
東北自動車道（矢板～西那須野塩原）

工種：管理用平面図

名称：KP.134.230～KP.135.030
STA.621+00～STA.629+00

縮尺：1/1000

東日本高速道路(株)関東支社

調整年月	摘要
第1回 2006年3月	

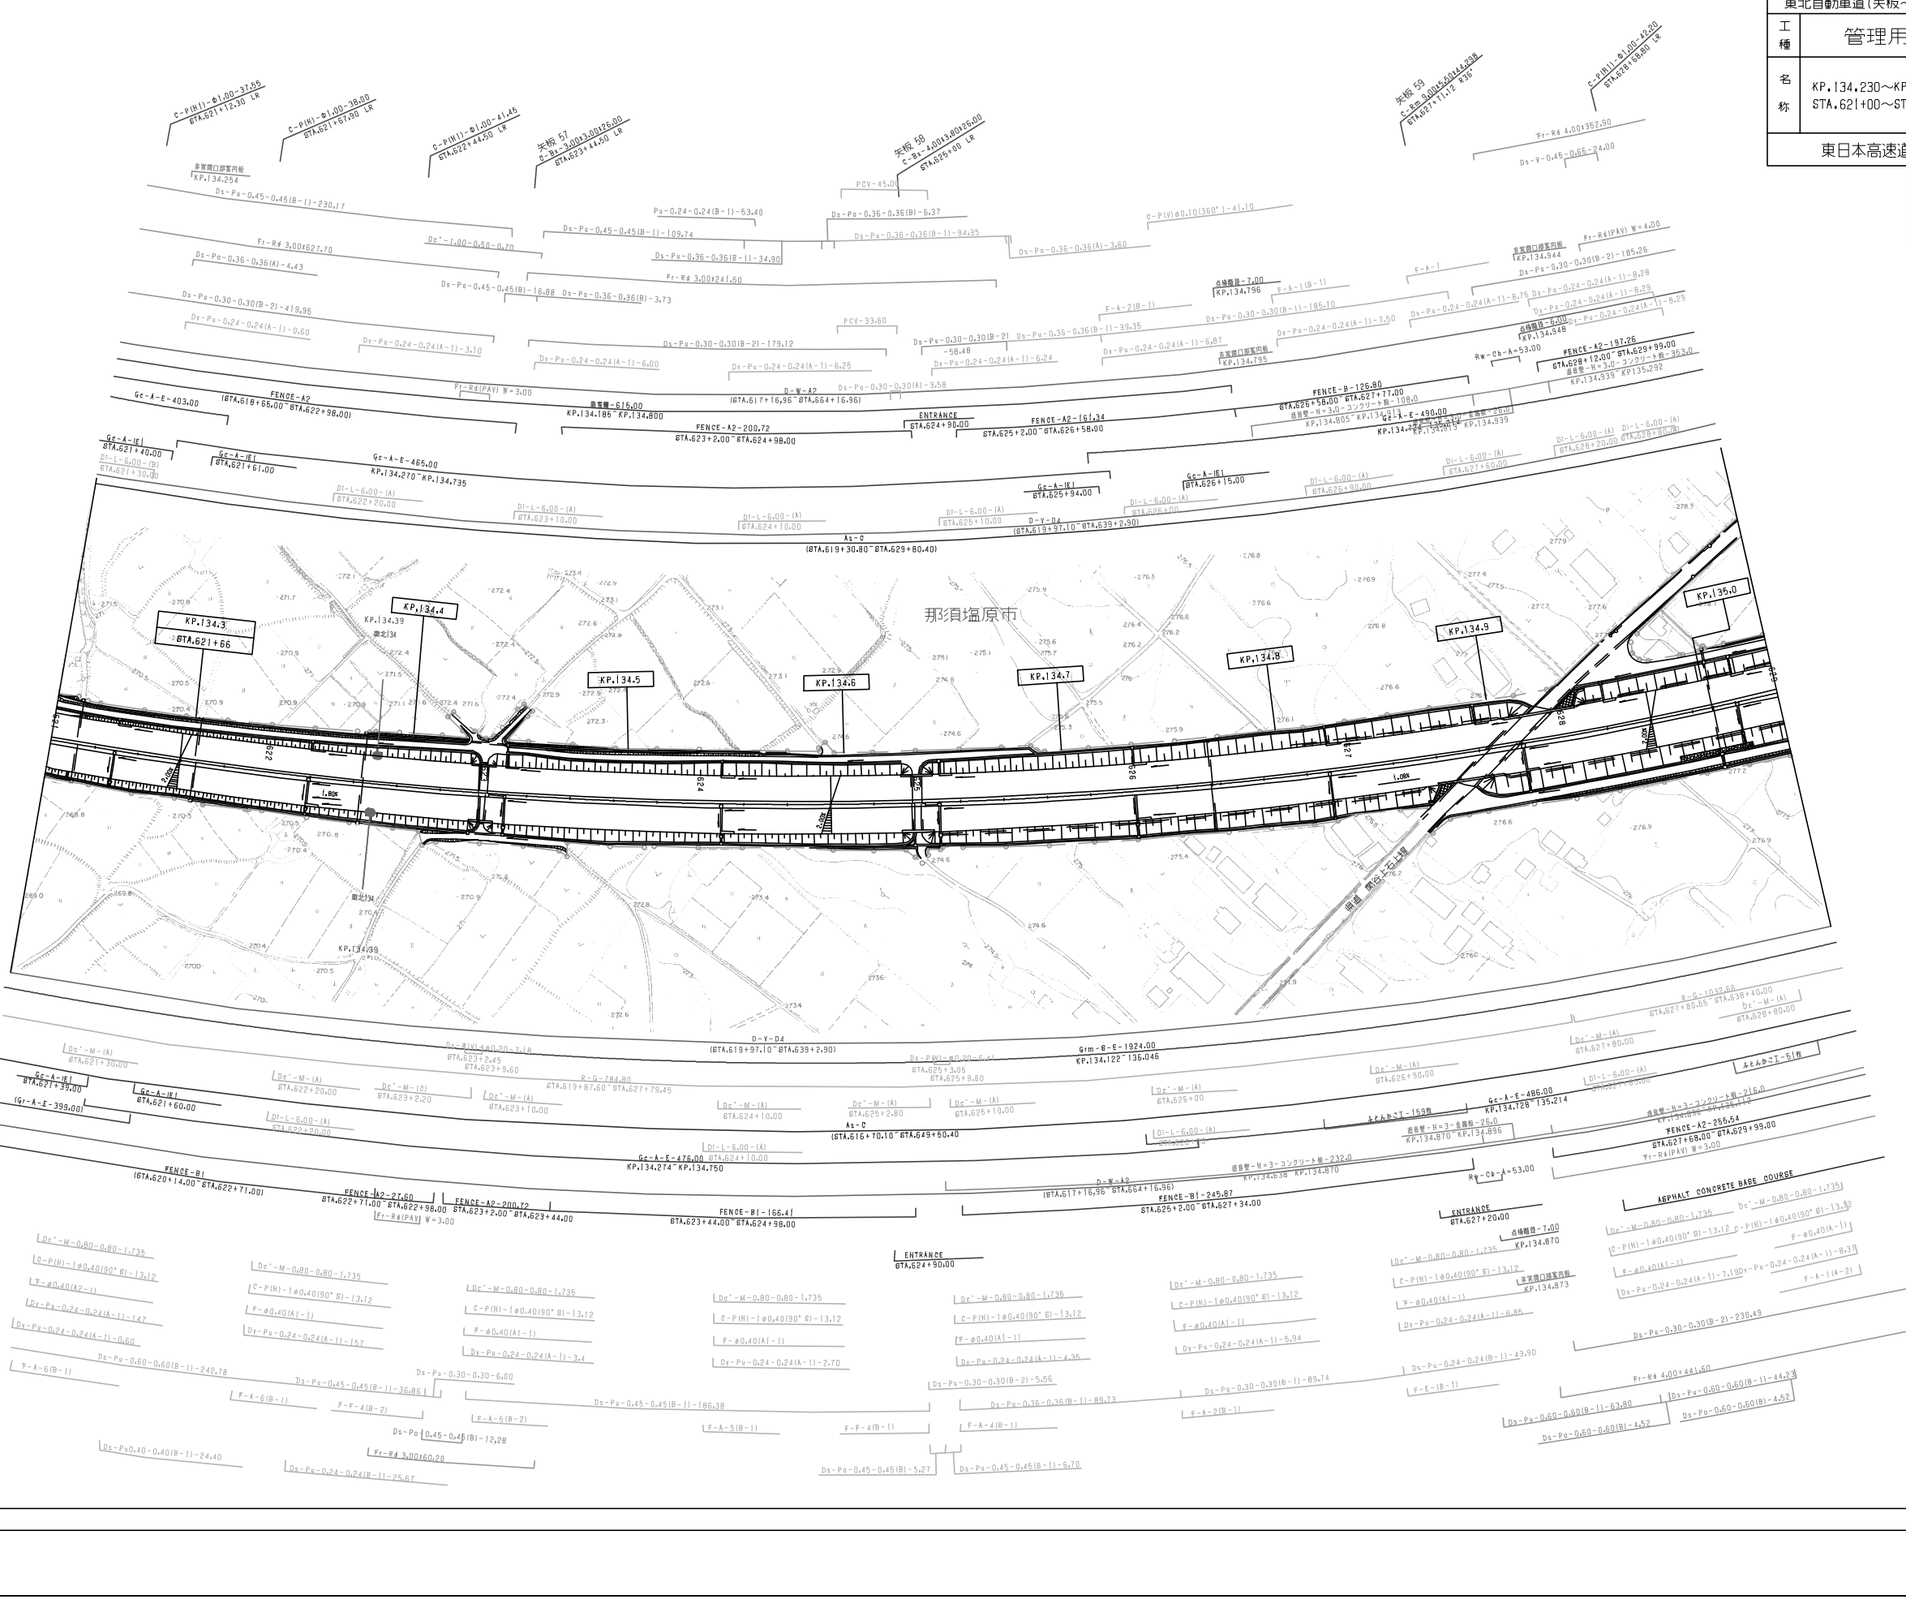
那須塩原市
KP.134.3
KP.134.4
KP.134.5
KP.134.6
KP.134.7
KP.134.8
KP.134.9
KP.135.0
KP.134.39
東北134
国道 400号 那須バイパス
1.80%
2.00%
1.00%
1.90%
2.00%
2.00%
2.00

東北縦貫自動車道弘前線 東北自動車道(矢板～西那須野塩原)			—
工種	管理用平面図		—
名称	KP.135.030～KP.135.830 STA.629+00～STA.637+00	縮尺 1/1000	20 25
東日本高速道路(株)関東支社			

調整年月	摘要
第1回 2006年3月	

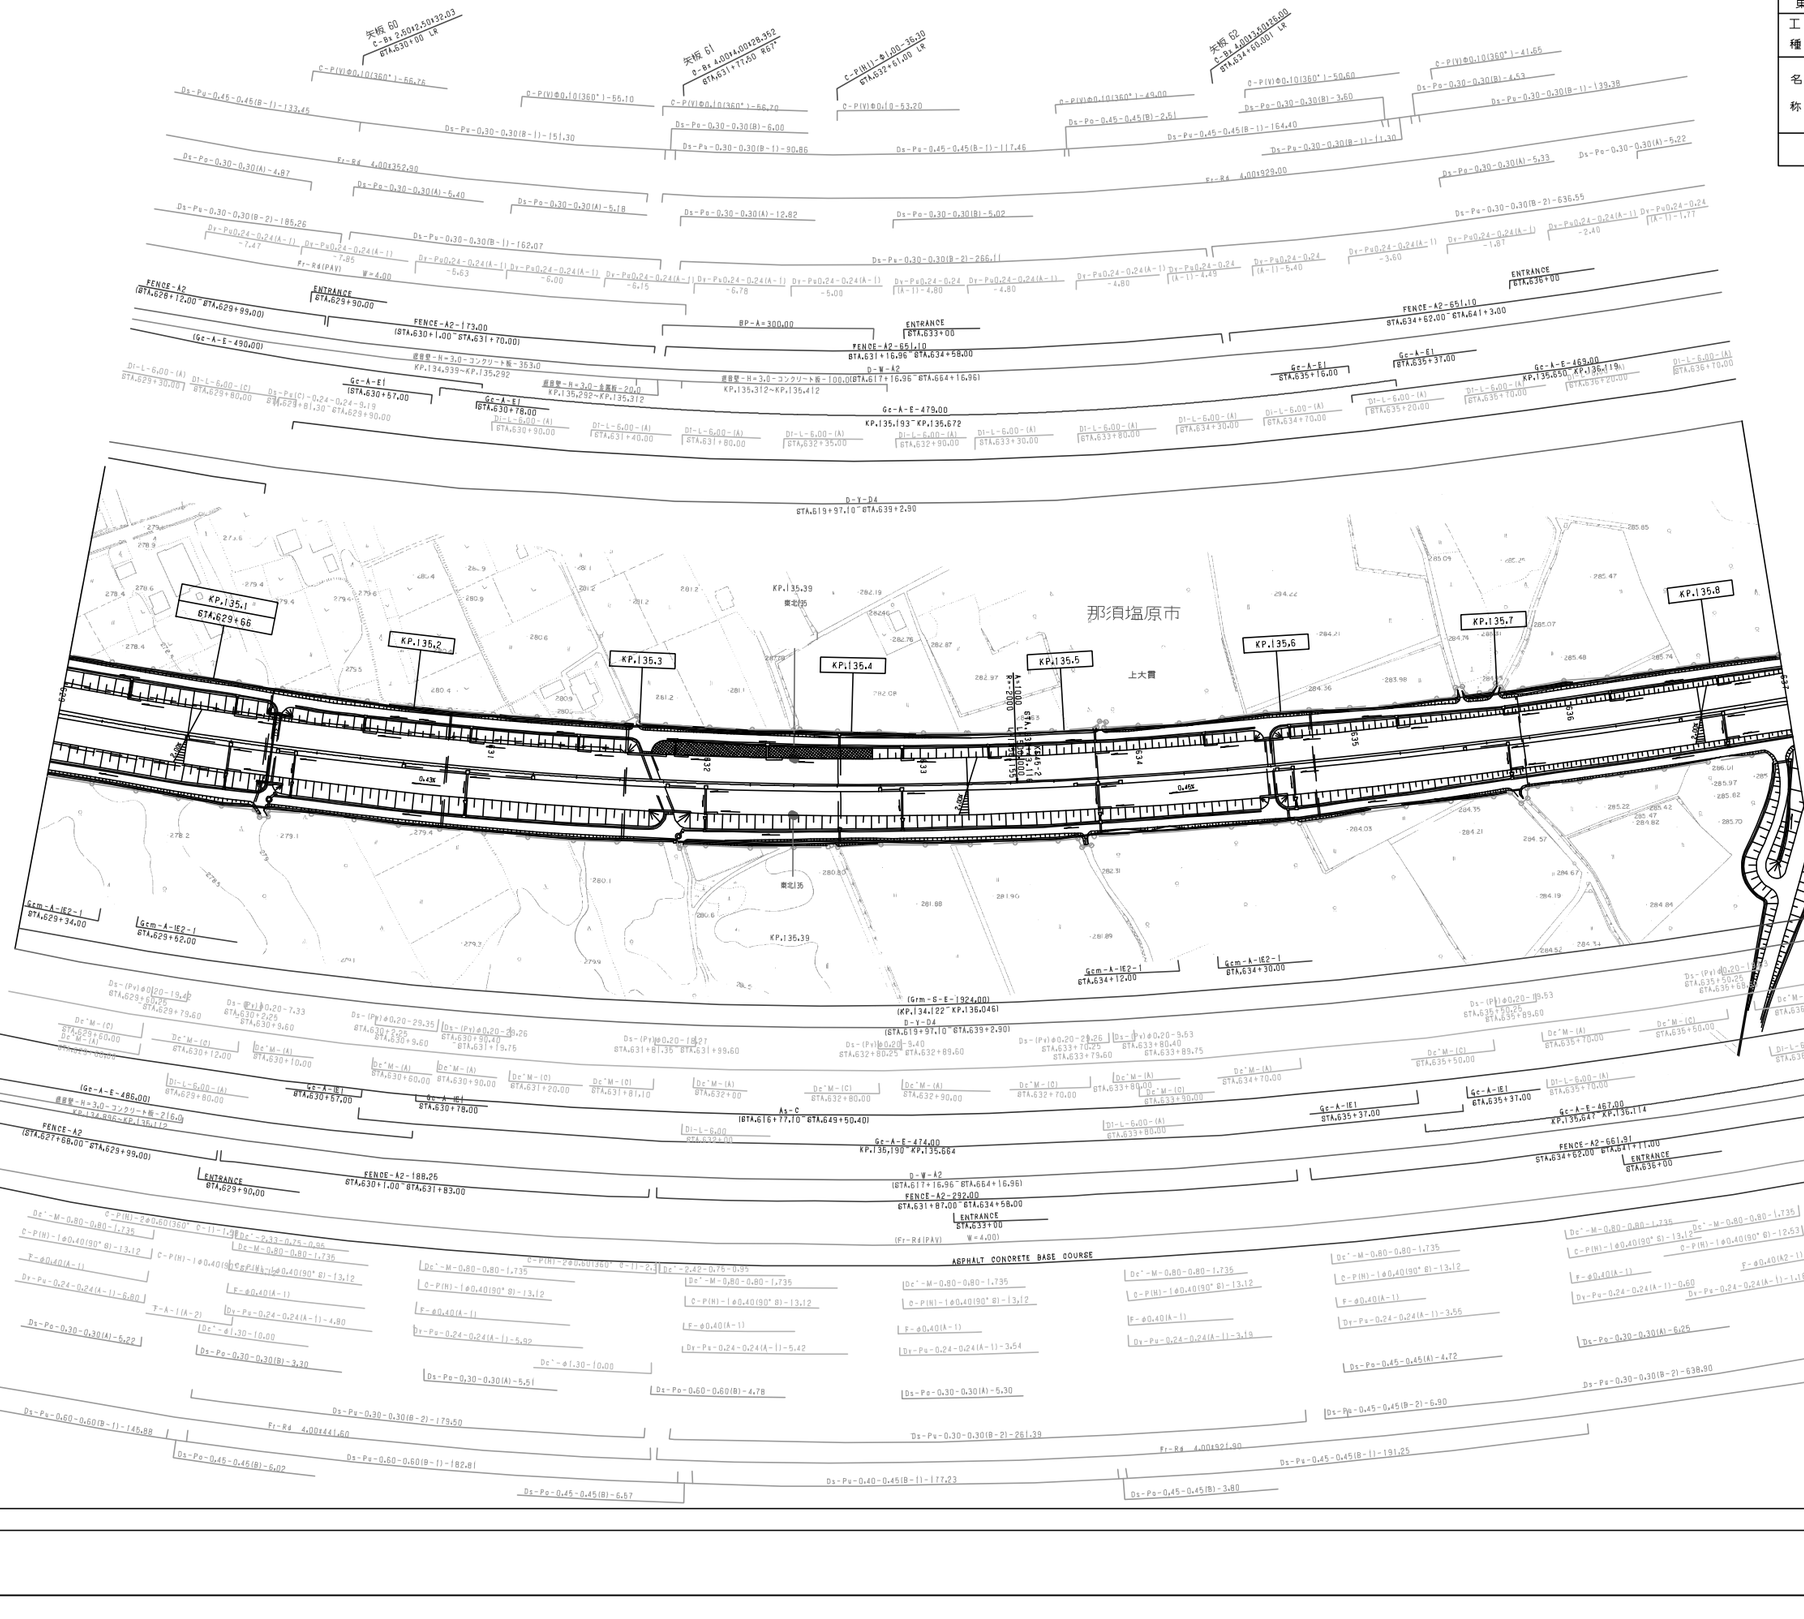

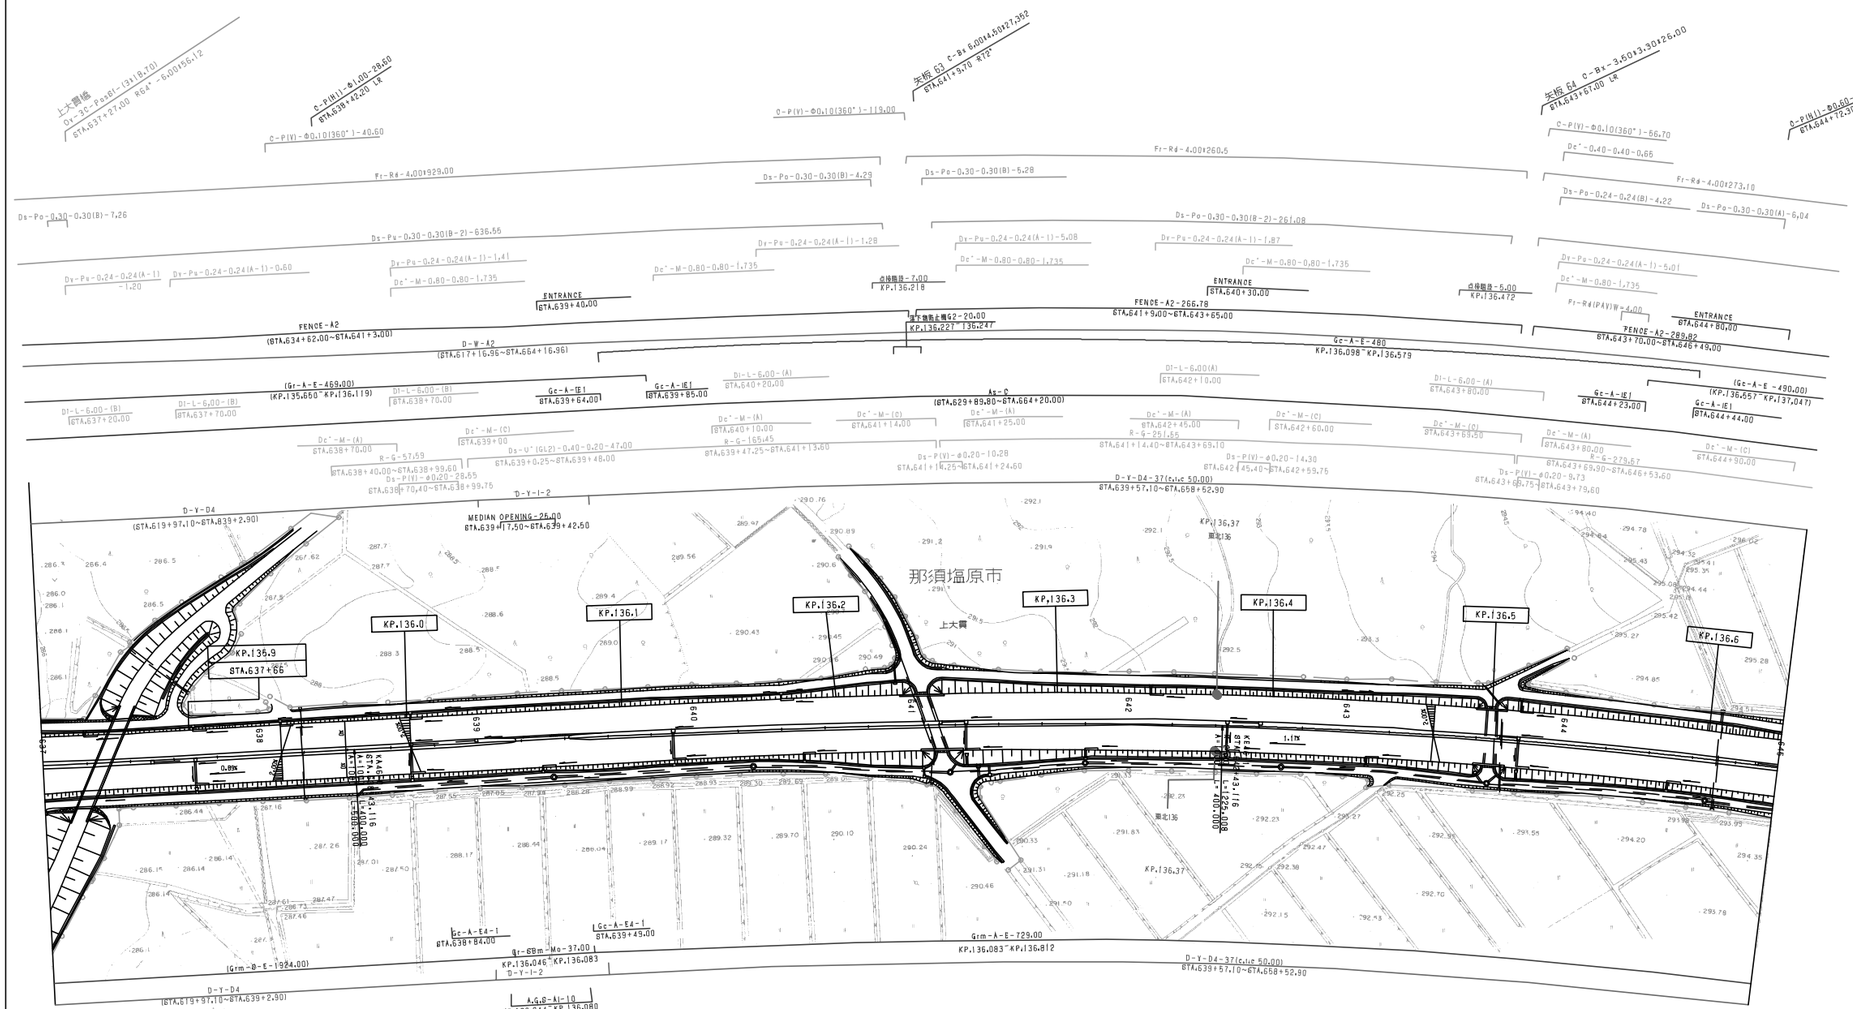
那須塩原市
KP.136.0
KP.136.1
KP.136.2
KP.136.3
KP.136.4
KP.136.5
KP.136.6
KP.135.9
STA.637+66
上大貫
MEDIAN OPENING-25.00
STA.639+17.50~STA.639+42.50
D-Y-D4
(STA.619+97.10~STA.639+2.90)
D-Y-I-2
D-Y-D4-37(ｸﾛｽ 50.00)
STA.639+57.10~STA.658+52.90
FENCE-A2
(STA.634+82.00~STA.641+3.00)
FENCE-A2-266.78
STA.641+9.00~STA.643+65.00
FENCE-A2-289.82
STA.643+70.00~STA.646+49.00
FENCE-A2-252.32
STA.641+17.00~STA.643+65.00
FENCE-A2-284.25
STA.643+70.00~STA.646+49.00
D-W-A2
(STA.617+16.96~STA.654+16.96)
ENTRANCE
STA.639+40.00
ENTRANCE
STA.640+30.00
ENTRANCE
STA.642+30.00
ENTRANCE
STA.644+80.00
ENTRANCE
STA.644+80.00
Gc-A-IE1
STA.639+64.00
Gc-A-IE1
STA.639+85.00
Gc-A-IE1
STA.644+23.00
Gc-A-IE1
STA.644+44.00
Gc-A-E-480
KP.136.098~KP.136.578
(Gr-A-E-469.00)
(KP.135.650~KP.136.119)
(Gc-A-E-490.00)
(KP.136.657~KP.137.047)
(Gc-A-E-467.00)
(Gc-A-E-490.00)
Grm-A-E-729.00
KP.136.083~KP.136.812
(Grm-B-E-1924.00)
KP.136.046~KP.136.083
A-GR-A1-10
KP.136.044~KP.136.080
Ft-R4(PAV)W=400
Ft-R4 4.00×921.90
Ft-R4 4.00×198.60
Ft-R4 4.00×298.30
ASPHALT CONCRETE BASE COURSE
C-P(N)-2φ1.00(120° C-2)-29.30
C-P(N)-2φ1.00(120° C-2)87.95
C-P(N)-2φ1.00(120° C-2)-89.50
C-P(N)-2φ1.00(120° C-2)-90.38
C-P(N)-2φ1.00(120° C-2)-57.88
C-P(N)-2φ1.00(120° C-2)-47.05
C-P(N)-2φ1.00(120° C-2)-44.76
C-P(N)-2φ1.00(120° C-2)-36.10
C-P(N)-2φ1.00(120° C-2)-66.60
C-P(N)-2φ1.00(120° C-2)-89.50
C-P(N)-1φ0.40(190° B)-12.53
C-P(N)-1φ0.40(190° B)-14.92
C-P(N)-1φ0.40(190° B)-14.69
C-P(N)-1φ0.40(190° B)-14.63
C-P(N)-1φ0.40(190° B)-14.53
C-P(C1)φ0.10-12.30
C-P(C1)φ0.10-25.20
Ds-Pa-0.30-0.30(B-2)-638.90
Ds-Pa-0.30-0.30(B-2)-235.68
Ds-Pa-0.30-0.30(A)-4.21
Ds-Pa-0.30-0.30(A)-4.09
Ds-Pa-0.40-0.40-6.40
Dc'-0.50-0.50-0.50
Dc'-1.50-1.80-1.60
Dc'-φ1.30-10.00
M-φ1.50-4.40
M-φ1.50-2.60
M-φ1.20-3.10
F-φ0.40-(A2-1)
F-φ0.40-(A1-1)
F-φ0.40(A2-1)
F-φ0.40(A)-1
Dr-Pa-0.24-0.24(A-1)-1.26
Dr-Pa-0.24-0.24(A-1)-1.21
Dr-Pa-0.24-0.24(A-1)-1.20
Dr-Pa-0.24-0.24(A-1)-0.60
Dr-Pa-0.24-0.24(A-1)-5.48
Dr-Pa-0.24-0.24(A-1)-2.38
Dr-Pa-0.24-0.24(A-1)-1.15
Dr-Pa-0.24-0.24(A-1)-1.97
Dr-Pa-0.24-0.24(A-1)-3.37
Dr-Pa-0.24-0.24(A-1)-2.40
Dc'-2.42-0.75-0.95
Dc'-2.33-0.75-0.95
Dc'-0.60-0.60-1.38
Dc'-M-(0)
STA.637+50.00
Dc'-M-(A)
STA.637+70.00
Dc'-M-(C)
STA.639+00
Dc'-M-(A)
STA.638+70.00
Dc'-M-(A)
STA.638+99.60
Dc'-M-(A)
STA.639+47.25~STA.641+13.60
Dc'-M-(A)
STA.641+25.00
Dc'-M-(C)
STA.642+60.00
Dc'-M-(C)
STA.643+89.20
Dc'-M-(A)
STA.643+80.00
Dc'-M-(C)
STA.644+90.00
Dc'-M-(A)
STA.640+10.00
Dc'-M-(C)
STA.641+14.00
Dc'-M-0.80-0.80-1.735
Dc'-M-0.80-0.80-1.735
Dc'-M-0.80-0.80-1.735
Dc'-M-0.80-0.80-1.735
Dc'-M-0.80-0.80-1.735
Dc'-M-0.80-0.80-1.735
Dc'-M-0.80-0.80-1.735
Dc'-M-0.80-0.80-1.735
Dr-Pa-0.24-0.24(A-1)-1.20
Dr-Pa-0.24-0.24(A-1)-0.60
Dr-Pa-0.24-0.24(A-1)-1.41
Dr-Pa-0.24-0.24(A-1)-1.28
Dr-Pa-0.24-0.24(A-1)-5.08
Dr-Pa-0.24-0.24(A-1)-1.87
Dr-Pa-0.24-0.24(A-1)-5.01
Dr-Pa-0.24-0.24(B)-4.22
Ds-Pa-0.30-0.30(B)-7.26
Ds-Pa-0.30-0.30(B)-4.29
Ds-Pa-0.30-0.30(B-2)-636.55
Ds-Pa-0.30-0.30(B-2)-261.08
Ds-Pa-0.30-0.30(B)-5.28
Ds-Pa-0.30-0.30(A)-6.04
Ds-P(V)-φ0.20-10.28
Ds-P(V)-φ0.20-14.30
Ds-P(V)-φ0.20-9.73
Ds-U'(GL2)-0.40-0.20-47.00
Ds-P(V)-φ0.20-28.55
Ds-Pa-0.25-0.25-19.57
D-W-A2
(STA.617+16.96~STA.654+16.96)
D-Y-I-2
D-Y-D4
(STA.619+97.10~STA.639+2.90)
Gc-A-E4-1
STA.638+84.00
Gc-A-E4-1
STA.639+49.00
Gr-GBm-Ma-37.00
Dt-L-6.00-(B)
STA.637+20.00
Dt-L-6.00-(B)
STA.637+70.00
Dt-L-6.00-(B)
STA.638+70.00
Dt-L-6.00-(A)
STA.638+70.00
Dt-L-6.00-(A)
STA.639+30.00
Dt-L-6.00-(B)
STA.640+10.00
Dt-L-6.00-(A)
STA.640+20.00
Dt-L-6.00-(A)
STA.640+5.00
Dt-L-6.00-(A)
STA.641+25.00
Dt-L-6.00-(A)
STA.642+45.00
Dt-L-6.00-(A)
STA.643+10.00
Dt-L-6.00-(A)
STA.643+80.00
Dt-L-6.00-(A)
STA.644+50.00
Dt-L-6.00-(A)
STA.637+70.00
(Gc-A-E-467.00)
(Gc-A-E-490.00)
Ks-C
STA.616+77.10~STA.649+50.40
Ks-C
STA.629+89.80~STA.664+20.00
Ft-R4(PAV)W=400
Ft-R4(PAV)W=400
Ft-R4(PAV)W=400
Ft-R4 4.00×921.90
Ft-R4 4.00×198.60
Ft-R4 4.00×298.30
Ft-R4 4.00×260.5
Ft-R4 4.00×273.10
Ft-R4 4.00×929.00
C-P(W)-φ0.10(360°)-40.60
C-P(W)-φ0.10(360°)-113.00
C-P(W)-φ0.10(360°)-66.70
C-P(N)-φ1.00-28.60
STA.638+42.00 LR
矢板 E3 C-Bx-6.00×14.60×27.362
STA.641+9.70 47.2°
矢板 E4 C-Bx-3.60×13.30×26.00
STA.643+67.00 LR
C-P(N)-φ1.00-44.40
STA.644+72.30 LR
上大貫橋
Ds-Po-0.30-0.30(B)-7.26
STA.637+27.00 R64°-6.00×86.12
Ds-Pa-0.30-0.30(B)-638.90
Ds-Pa-0.30-0.30(A)-4.21
Ds-Pa-0.30-0.30(A)-4.09
Dc'-0.50-0.50-0.50
Dc'-1.50-1.80-1.60
Dc'-φ1.30-10.00
M-φ1.50-4.40
M-φ1.50-2.60
M-φ1.20-3.10
Ds-Pa-0.40-0.40-0.40
Ds-Pa-0.40-0.40-6.40
F-φ0.40-(A2-1)
F-φ0.40-(A1-1)
F-φ0.40(A2-1)
F-φ0.40(A)-1
Dr-Pa-0.24-0.24(A-1)-1.26
Dr-Pa-0.24-0.24(A-1)-1.21
Dr-Pa-0.24-0.24(A-1)-1.20
Dr-Pa-0.24-0.24(A-1)-0.60
Dr-Pa-0.24-0.24(A-1)-5.48
Dr-Pa-0.24-0.24(A-1)-2.38
Dr-Pa-0.24-0.24(A-1)-1.15
Dr-Pa-0.24-0.24(A-1)-1.97
Dr-Pa-0.24-0.24(A-1)-3.37
Dr-Pa-0.24-0.24(A-1)-2.40
Dc'-2.42-0.75-0.95
Dc'-2.33-0.75-0.95
Dc'-0.60-0.60-1.38
Dc'-M-(0)
STA.637+50.00
Dc'-M-(A)
STA.637+70.00
Dc'-M-(C)
STA.639+00
Dc'-M-(A)
STA.638+70.00
Dc'-M-(A)
STA.638+99.60
Dc'-M-(A)
STA.639+47.25~STA.641+13.60
Dc'-M-(A)
STA.641+25.00
Dc'-M-(C)
STA.642+60.00
Dc'-M-(C)
STA.643+89.20
Dc'-M-(A)
STA.643+80.00
Dc'-M-(C)
STA.644+90.00
Dc'-M-(A)
STA.640+10.00
Dc'-M-(C)
STA.641+14.00
Dc'-M-0.80-0.80-1.735
Dc'-M-0.80-0.80-1.735
Dc'-M-0.80-0.80-1.735
Dc'-M-0.80-0.80-1.735
Dc'-M-0.80-0.80-1.735
Dc'-M-0.80-0.80-1.735
Dc'-M-0.80-0.80-1.735
Dc'-M-0.80-0.80-1.735
Dr-Pa-0.24-0.24(A-1)-1.20
Dr-Pa-0.24-0.24(A-1)-0.60
Dr-Pa-0.24-0.24(A-1)-1.41
Dr-Pa-0.24-0.24(A-1)-1.28
Dr-Pa-0.24-0.24(A-1)-5.08
Dr-Pa-0.24-0.24(A-1)-1.87
Dr-Pa-0.24-0.24(A-1)-5.01
Dr-Pa-0.24-0.24(B)-4.22
Ds-Pa-0.30-0.30(B)-7.26
Ds-Pa-0.30-0.30(B)-4.29
Ds-Pa-0.30-0.30(B-2)-636.55
Ds-Pa-0.30-0.30(B-2)-261.08
Ds-Pa-0.30-0.30(B)-5.28
Ds-Pa-0.30-0.30(A)-6.04
Ds-P(V)-φ0.20-10.28
Ds-P(V)-φ0.20-14.30
Ds-P(V)-φ0.20-9.73
Ds-U'(GL2)-0.40-0.20-47.00
Ds-P(V)-φ0.20-28.55
Ds-Pa-0.25-0.25-19.57
D-W-A2
(STA.617+16.96~STA.654+16.96)
D-Y-I-2
D-Y-D4
(STA.619+97.10~STA.639+2.90)
Gc-A-E4-1
STA.638+84.00
Gc-A-E4-1
STA.639+49.00
Gr-GBm-Ma-37.00
Dt-L-6.00-(B)
STA.637+20.00
Dt-L-6.00-(B)
STA.637+70.00
Dt-L-6.00-(B)
STA.638+70.00
Dt-L-6.00-(A)
STA.638+70.00
Dt-L-6.00-(A)
STA.639+30.00
Dt-L-6.00-(B)
STA.640+10.00
Dt-L-6.00-(A)
STA.640+20.00
Dt-L-6.00-(A)
STA.640+5.00
Dt-L-6.00-(A)
STA.641+25.00
Dt-L-6.00-(A)
STA.642+45.00
Dt-L-6.00-(A)
STA.643+10.00
Dt-L-6.00-(A)
STA.643+80.00
Dt-L-6.00-(A)
STA.644+50.00
Dt-L-6.00-(A)
STA.637+70.00
(Gc-A-E-467.00)
(Gc-A-E-490.00)
Ks-C
STA.616+77.10~STA.649+50.40
Ks-C
STA.629+89.80~STA.664+20.00
Ft-R4(PAV)W=400
Ft-R4(PAV)W=400
Ft-R4(PAV)W=400
Ft-R4 4.00×921.90
Ft-R4 4.00×198.60
Ft-R4 4.00×298.30
ASPHALT CONCRETE BASE COURSE
C-P(N)-2φ1.00(120° C-2)-29.30
C-P(N)-2φ1.00(120° C-2)87.95
C-P(N)-2φ1.00(120° C-2)-89.50
C-P(N)-2φ1.00(120° C-2)-90.38
C-P(N)-2φ1.00(120° C-2)-57.88
C-P(N)-2φ1.00(120° C-2)-47.05
C-P(N)-2φ1.00(120° C-2)-44.76
C-P(N)-2φ1.00(120° C-2)-36.10
C-P(N)-2φ1.00(120° C-2)-66.60
C-P(N)-2φ1.00(120° C-2)-89.50
C-P(N)-1φ0.40(190° B)-12.53
C-P(N)-1φ0.40(190° B)-14.92
C-P(N)-1φ0.40(190° B)-14.69
C-P(N)-1φ0.40(190° B)-14.63
C-P(N)-1φ0.40(190° B)-14.53
C-P(C1)φ0.10-12.30
C-P(C1)φ0.10-25.20
Ds-Pa-0.30-0.30(B-2)-638.90
Ds-Pa-0.30-0.30(B-2)-235.68
Ds-Pa-0.30-0.30(A)-4.21
Ds-Pa-0.30-0.30(A)-4.09
Ds-Pa-0.40-0.40-6.40
Dc'-0.50-0.50-0.50
Dc'-1.50-1.80-1.60
Dc'-φ1.30-10.00
M-φ1.50-4.40
M-φ1.50-2.60
M-φ1.20-3.10
Ds-Pa-0.40-0.40-0

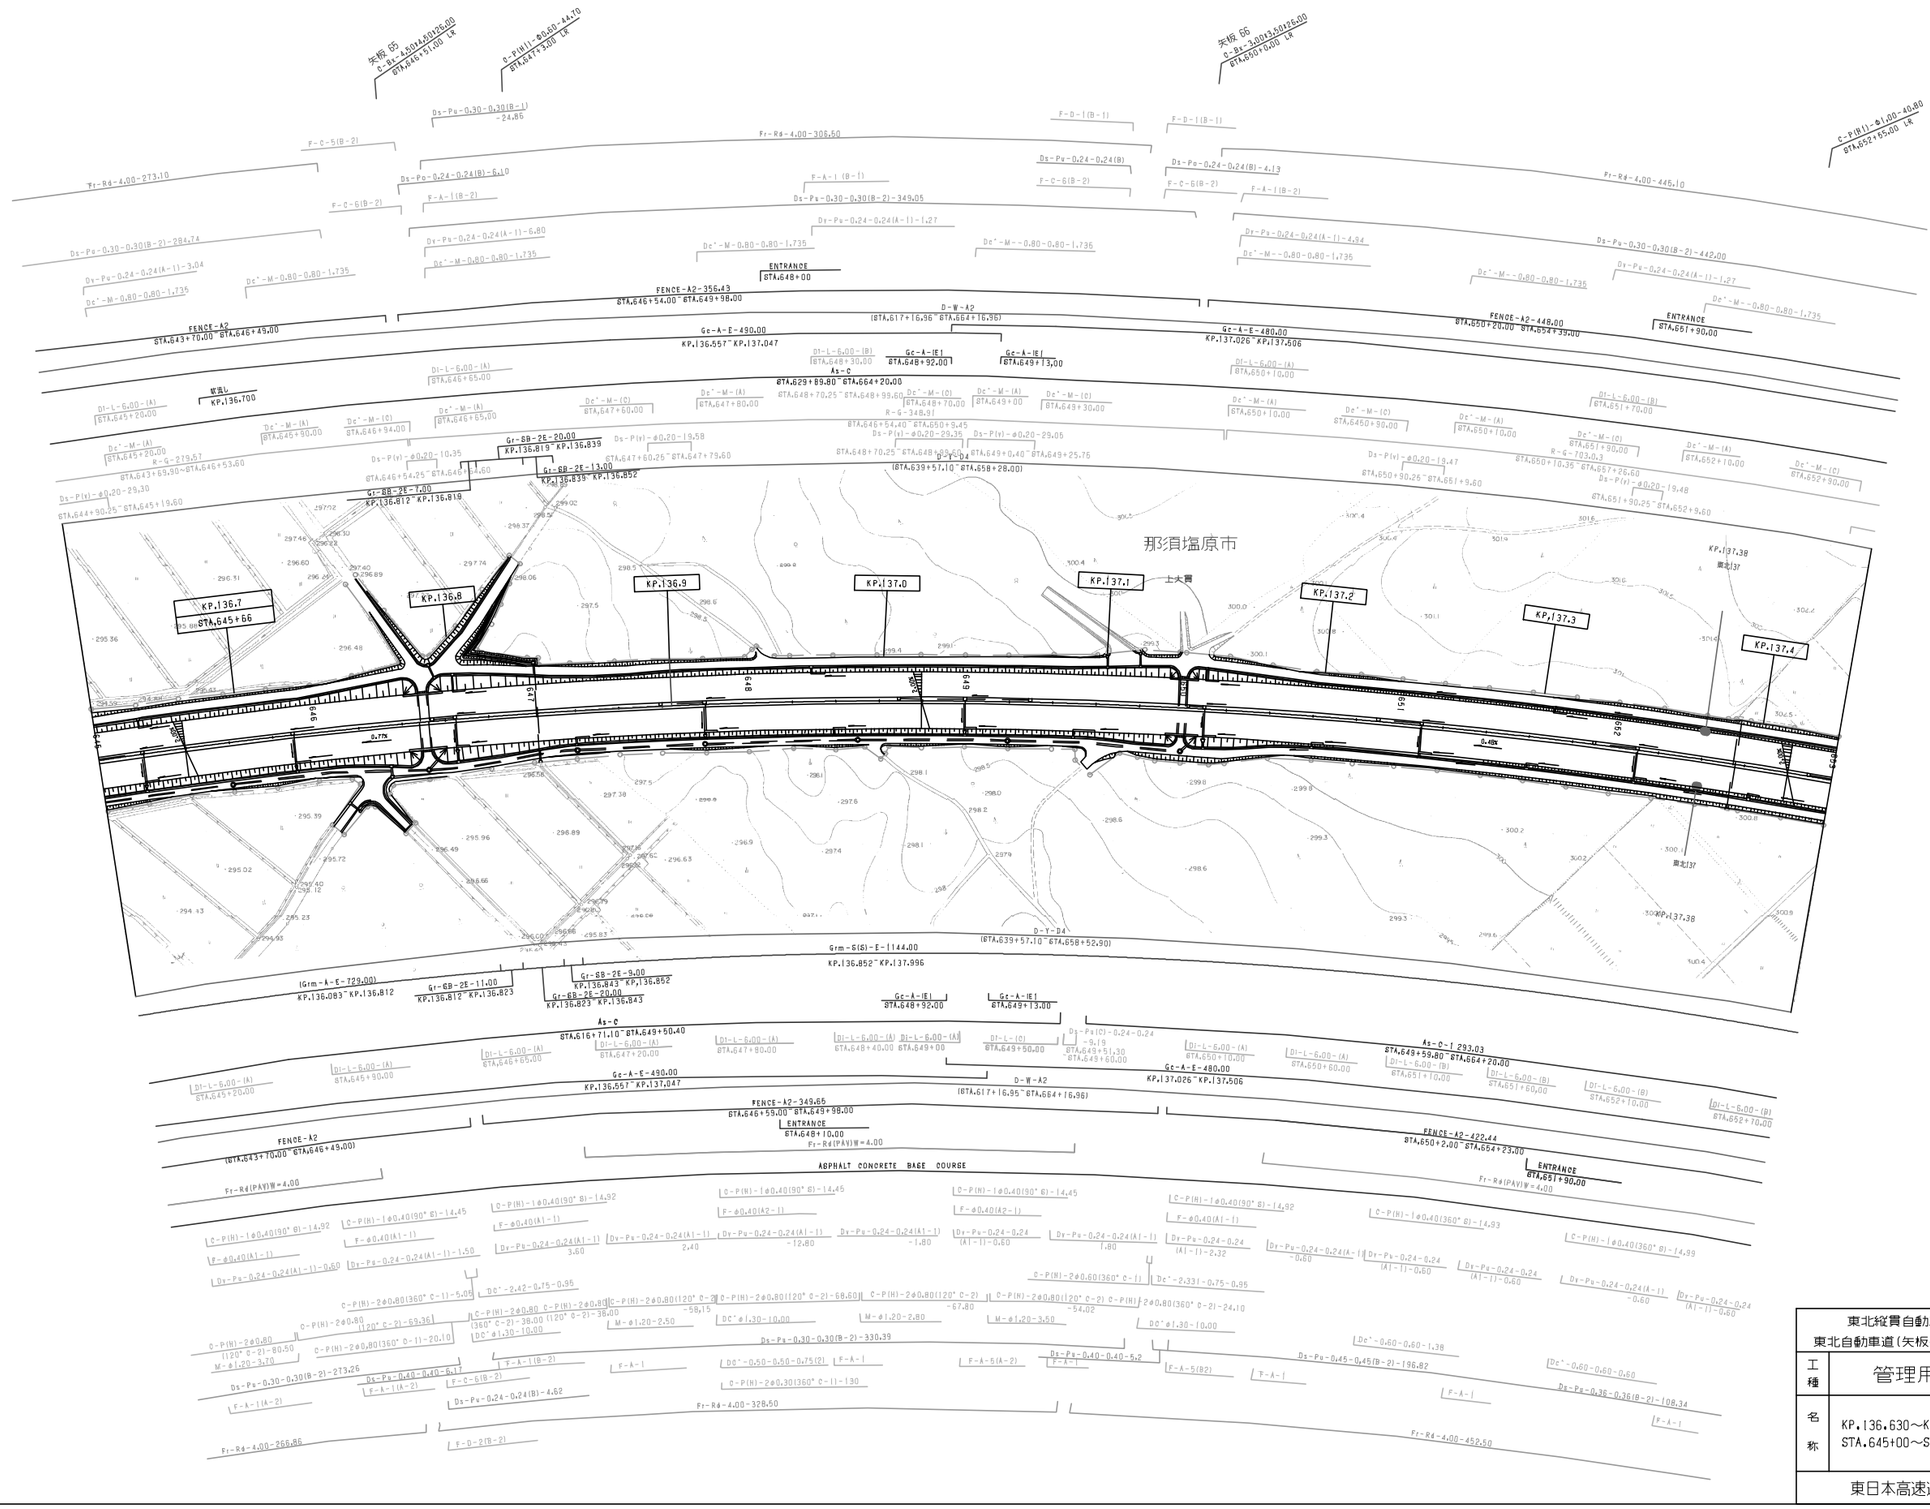

調整年月	摘要
第1回 2006年3月	
第2回 2009年5月	

東北縦貫自動車道弘前線
東北自動車道（矢板～西那須野塩原）

工種：管理用平面図

名称：KP.136.630～KP.137.430
STA.645+00～STA.653+00

縮尺：1/1000

22/25

東日本高速道路(株)関東支社

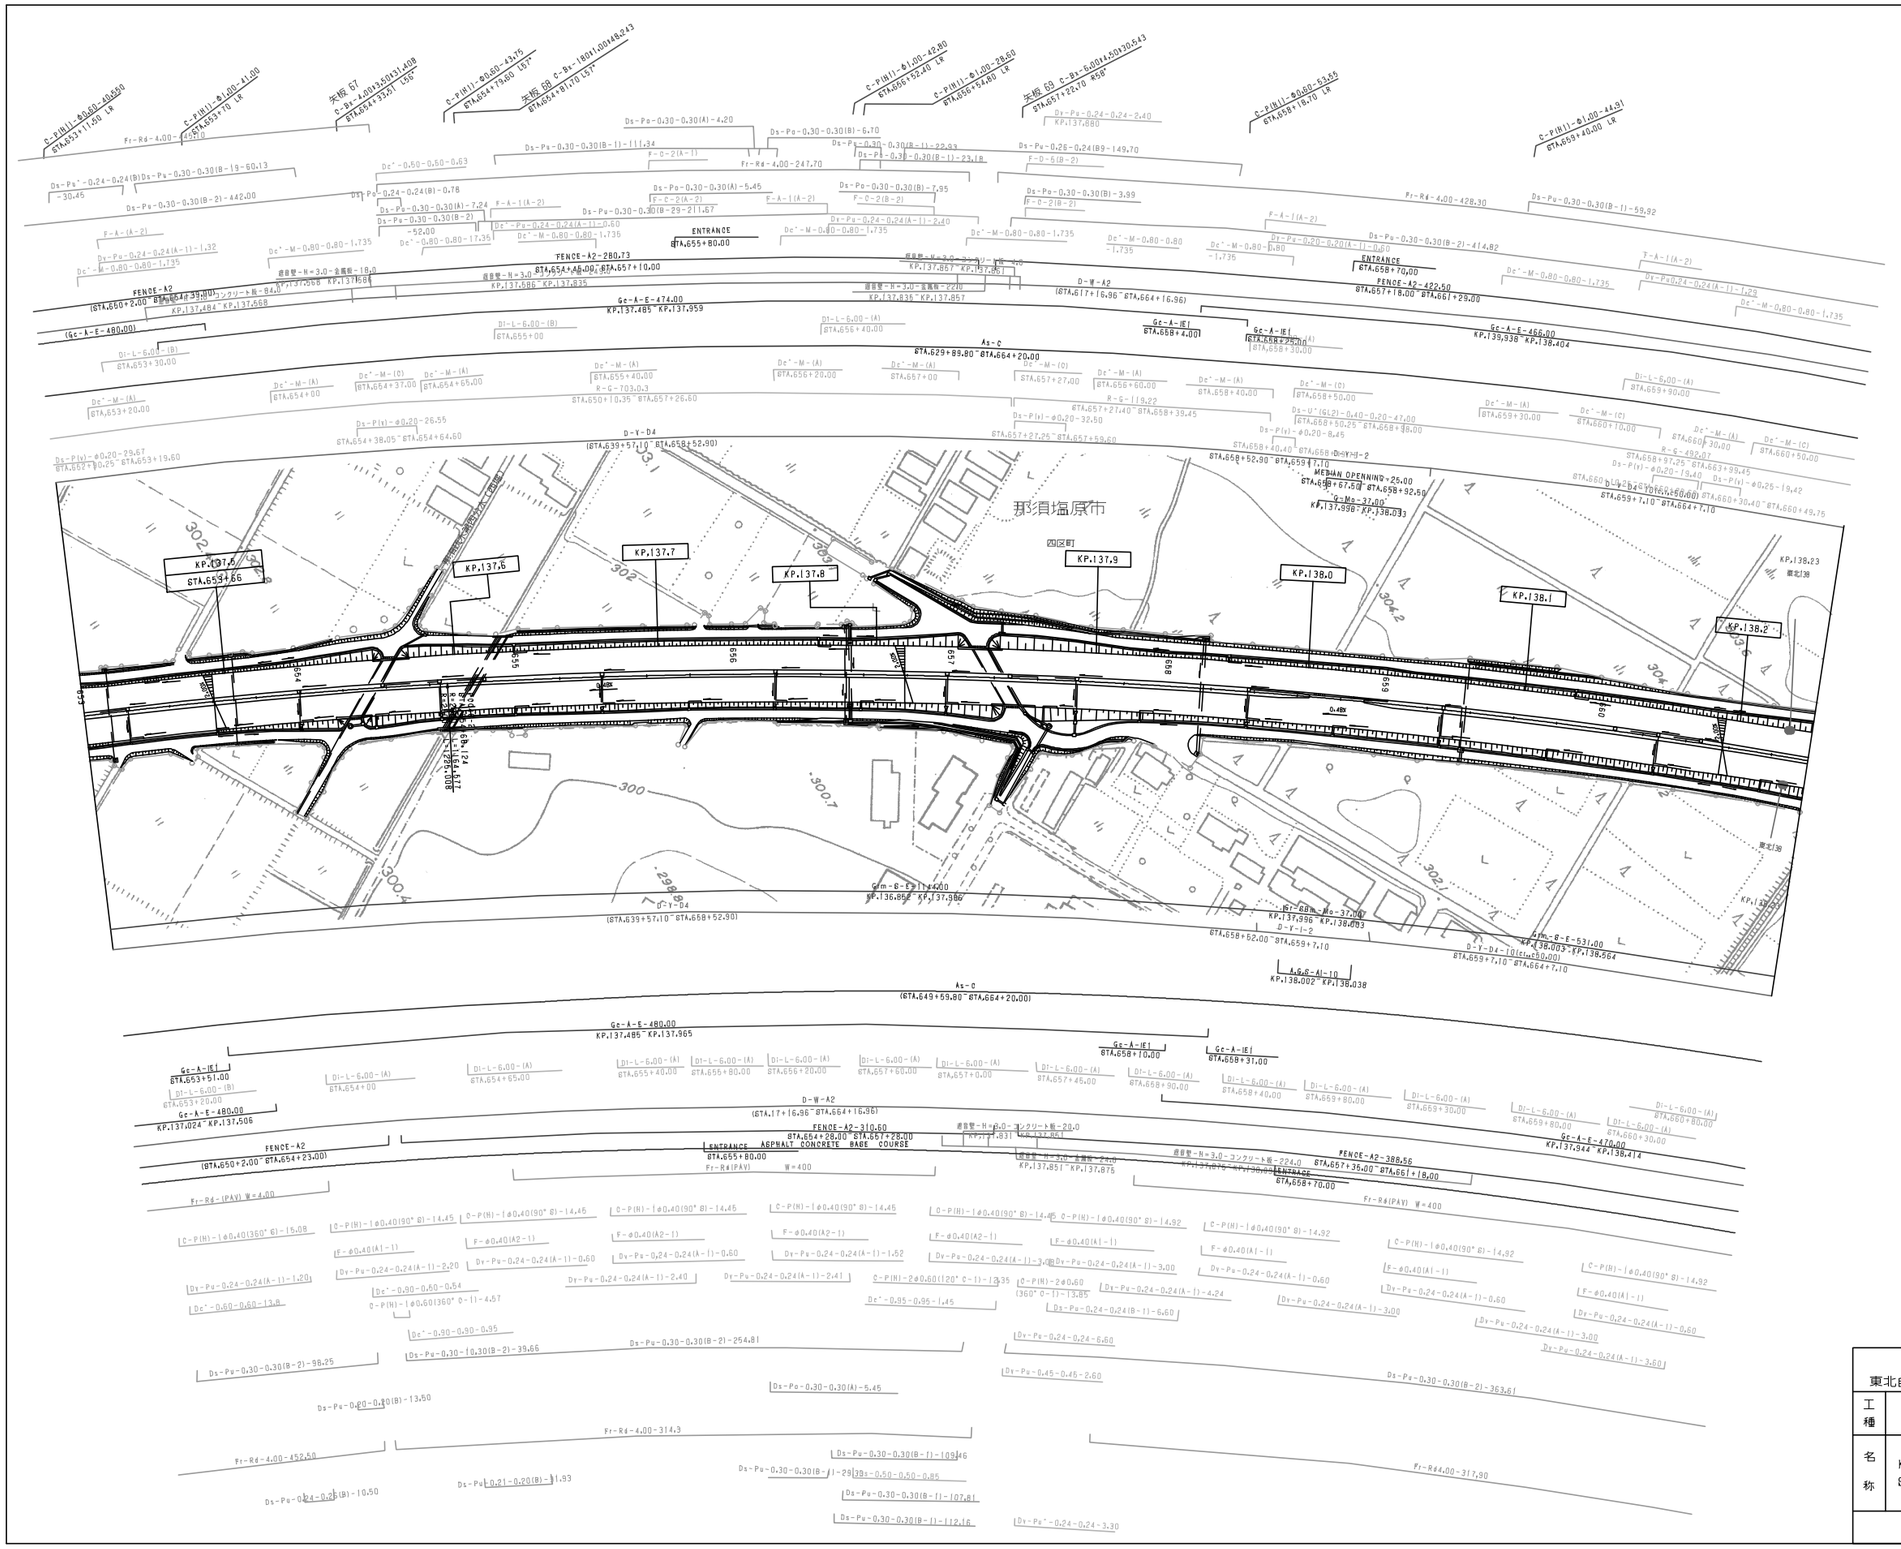
那須塩原市
四区町
KP.137.5
KP.137.6
KP.137.7
KP.137.8
KP.137.9
KP.138.0
KP.138.1
KP.138.2
KP.138.23
東北縦貫
東北縦貫
MEDIAN OPENNING=25.00
FENCE-A2-280.73
FENCE-A2-310.60
FENCE-A2-422.50
FENCE-A2-388.56
ENTRANCE
ASPHALT CONCRETE BASE COURSE
D-W-A2
D-W-A3
D-W-A4
D-Y-D4
D-Y-I-2
D-Y-D4-10(t=±0.00)
Gc-A-E-480.00
Gc-A-E-474.00
Gc-A-E-466.00
Gc-A-E-470.00
Gc-A-IE1
Gc-A-IE2
Gfm-E-E3-144.00
Gfm-E-E-531.00
Gfm-E-E-537.00
Fr-R4-4.00-247.70
Fr-R4-4.00-428.30
Fr-R4(PAV) W=400
Fr-R4(PAV) W=4.00
Fr-R4-4.00-314.3
Fr-R4-4.00-452.50
Fr-R4.00-317.90
Fr-GBk-Mo-37.00
G-Mo-37.00
Ds-Pu-0.30-0.30(B-2)-442.00
Ds-Pu-0.30-0.30(B-1)-59.92
Ds-Pu-0.30-0.30(B-2)-414.82
Ds-Pu-0.30-0.30(B-2)-254.81
Ds-Pu-0.30-0.30(B-2)-363.61
Ds-Pu-0.30-0.30(B-1)-109.46
Ds-Pu-0.30-0.30(B-1)-107.81
Ds-Pu-0.30-0.30(B-1)-112.16
Ds-Pu-0.24-0.24(B)-10.50
Ds-Pu-0.24-0.24(B)-0.78
Ds-Pu-0.24-0.24(A-1)-1.32
Ds-Pu-0.24-0.24(A-1)-1.20
Ds-Pu-0.24-0.24(A-1)-2.20
Ds-Pu-0.24-0.24(A-1)-0.60
Ds-Pu-0.24-0.24(A-1)-2.40
Ds-Pu-0.24-0.24(A-1)-2.41
Ds-Pu-0.24-0.24(A-1)-1.52
Ds-Pu-0.24-0.24(A-1)-3.00
Ds-Pu-0.24-0.24(A-1)-4.24
Ds-Pu-0.24-0.24(A-1)-6.60
Ds-Pu-0.24-0.24(A-1)-3.00
Ds-Pu-0.24-0.24(A-1)-0.60
Ds-Pu-0.24-0.24-6.60
Ds-Pu-0.45-0.45-2.60
Ds-Pu-0.24-0.24-3.30
Ds-Pu-0.30-0.30(A)-4.20
Ds-Pu-0.30-0.30(A)-5.45
Ds-Pu-0.30-0.30(A)-7.24
Ds-Pu-0.30-0.30(B-1)-111.34
Ds-Pu-0.30-0.30(B-1)-22.93
Ds-Pu-0.30-0.30(B-1)-23.18
Ds-Pu-0.30-0.30(B-1)-29.39
Ds-Pu-0.30-0.30(B-1)-211.67
Ds-Pu-0.30-0.30(B)-6.70
Ds-Pu-0.30-0.30(B)-7.95
Ds-Pu-0.30-0.30(B)-3.99
Ds-Pu-0.26-0.24(B9-149.70
Ds-Pu-0.24-0.24-2.40
Ds-Pu-0.20-0.20(A-1)-0.60
Ds-Pu-0.24-0.24(A-1)-2.40
Ds-Pu-0.24-0.24(A-1)-1.22
Ds-Pu-0.24-0.24(A-1)-0.60
Ds-P(N)-ø0.20-26.55
Ds-P(N)-ø0.20-29.67
Ds-P(N)-ø0.20-32.50
Ds-P(N)-ø0.20-8.46
Ds-P(N)-ø0.20-19.40
Ds-P(N)-ø0.25-19.42
Ds-U'(GL2)-0.40-0.20-47.00
Dc'-0.50-0.50-0.63
Dc'-0.80-0.80-17.35
Dc'-0.80-0.80-1.735
Dc'-0.90-0.90-0.54
Dc'-0.90-0.90-1.45
Dc'-0.90-0.90-0.85
Dc'-0.90-0.90-0.95
Dc'-0.90-0.90-0.35
Dc'-0.90-0.90-13.8
Dc'-M-0.80-0.80-1.735
Dc'-M-0.80-0.80-1.735
Dc'-M-0.80-0.80-1.735
Dc'-M-0.80-0.80-1.735
Dc'-M-0.80-0.80-1.735
Dc'-M-0.80-0.80-1.735
Dc'-M-0.80-0.80-1.735
Dc'-M-0.80-0.80-1.735
Dc'-M-0.80-0.80-1.735
Dc'-M-(A) STA.653+20.00
Dc'-M-(A) STA.654+00
Dc'-M-(C) STA.654+37.00
Dc'-M-(A) STA.654+65.00
Dc'-M-(A) STA.655+40.00
Dc'-M-(A) STA.656+20.00
Dc'-M-(A) STA.657+00
Dc'-M-(C) STA.657+27.00
Dc'-M-(A) STA.656+60.00
Dc'-M-(A) STA.658+40.00
Dc'-M-(C) STA.658+50.00
Dc'-M-(A) STA.659+30.00
Dc'-M-(C) STA.660+10.00
Dc'-M-(A) STA.660+30.00
Dc'-M-(C) STA.660+50.00
Dc'-M-(A) STA.661+00.00
Dc'-M-(C) STA.661+20.00
Dc'-M-(C) STA.658+25.00
Dc'-M-(C) STA.658+38.00
Dc'-M-(C) STA.658+52.90
Dc'-M-(C) STA.659+7.10
Dc'-M-(A) STA.659+40.00
Dc'-M-(A) STA.659+60.00
Dc'-M-(A) STA.659+80.00
Dc'-M-(A) STA.660+00.00
Dc'-M-(A) STA.660+20.00
Dc'-M-(A) STA.660+40.00
Dc'-M-(A) STA.660+60.00
Dc'-M-(A) STA.660+80.00
Dc'-M-(A) STA.661+00.00
Dc'-M-(A) STA.661+20.00
Dc'-M-(A) STA.661+40.00
Dc'-M-(A) STA.661+60.00
Dc'-M-(A) STA.661+80.00
Dc'-M-(A) STA.662+00.00
Dc'-M-(A) STA.662+20.00
Dc'-M-(A) STA.662+40.00
Dc'-M-(A) STA.662+60.00
Dc'-M-(A) STA.662+80.00
Dc'-M-(A) STA.663+00.00
Dc'-M-(A) STA.663+20.00
Dc'-M-(A)

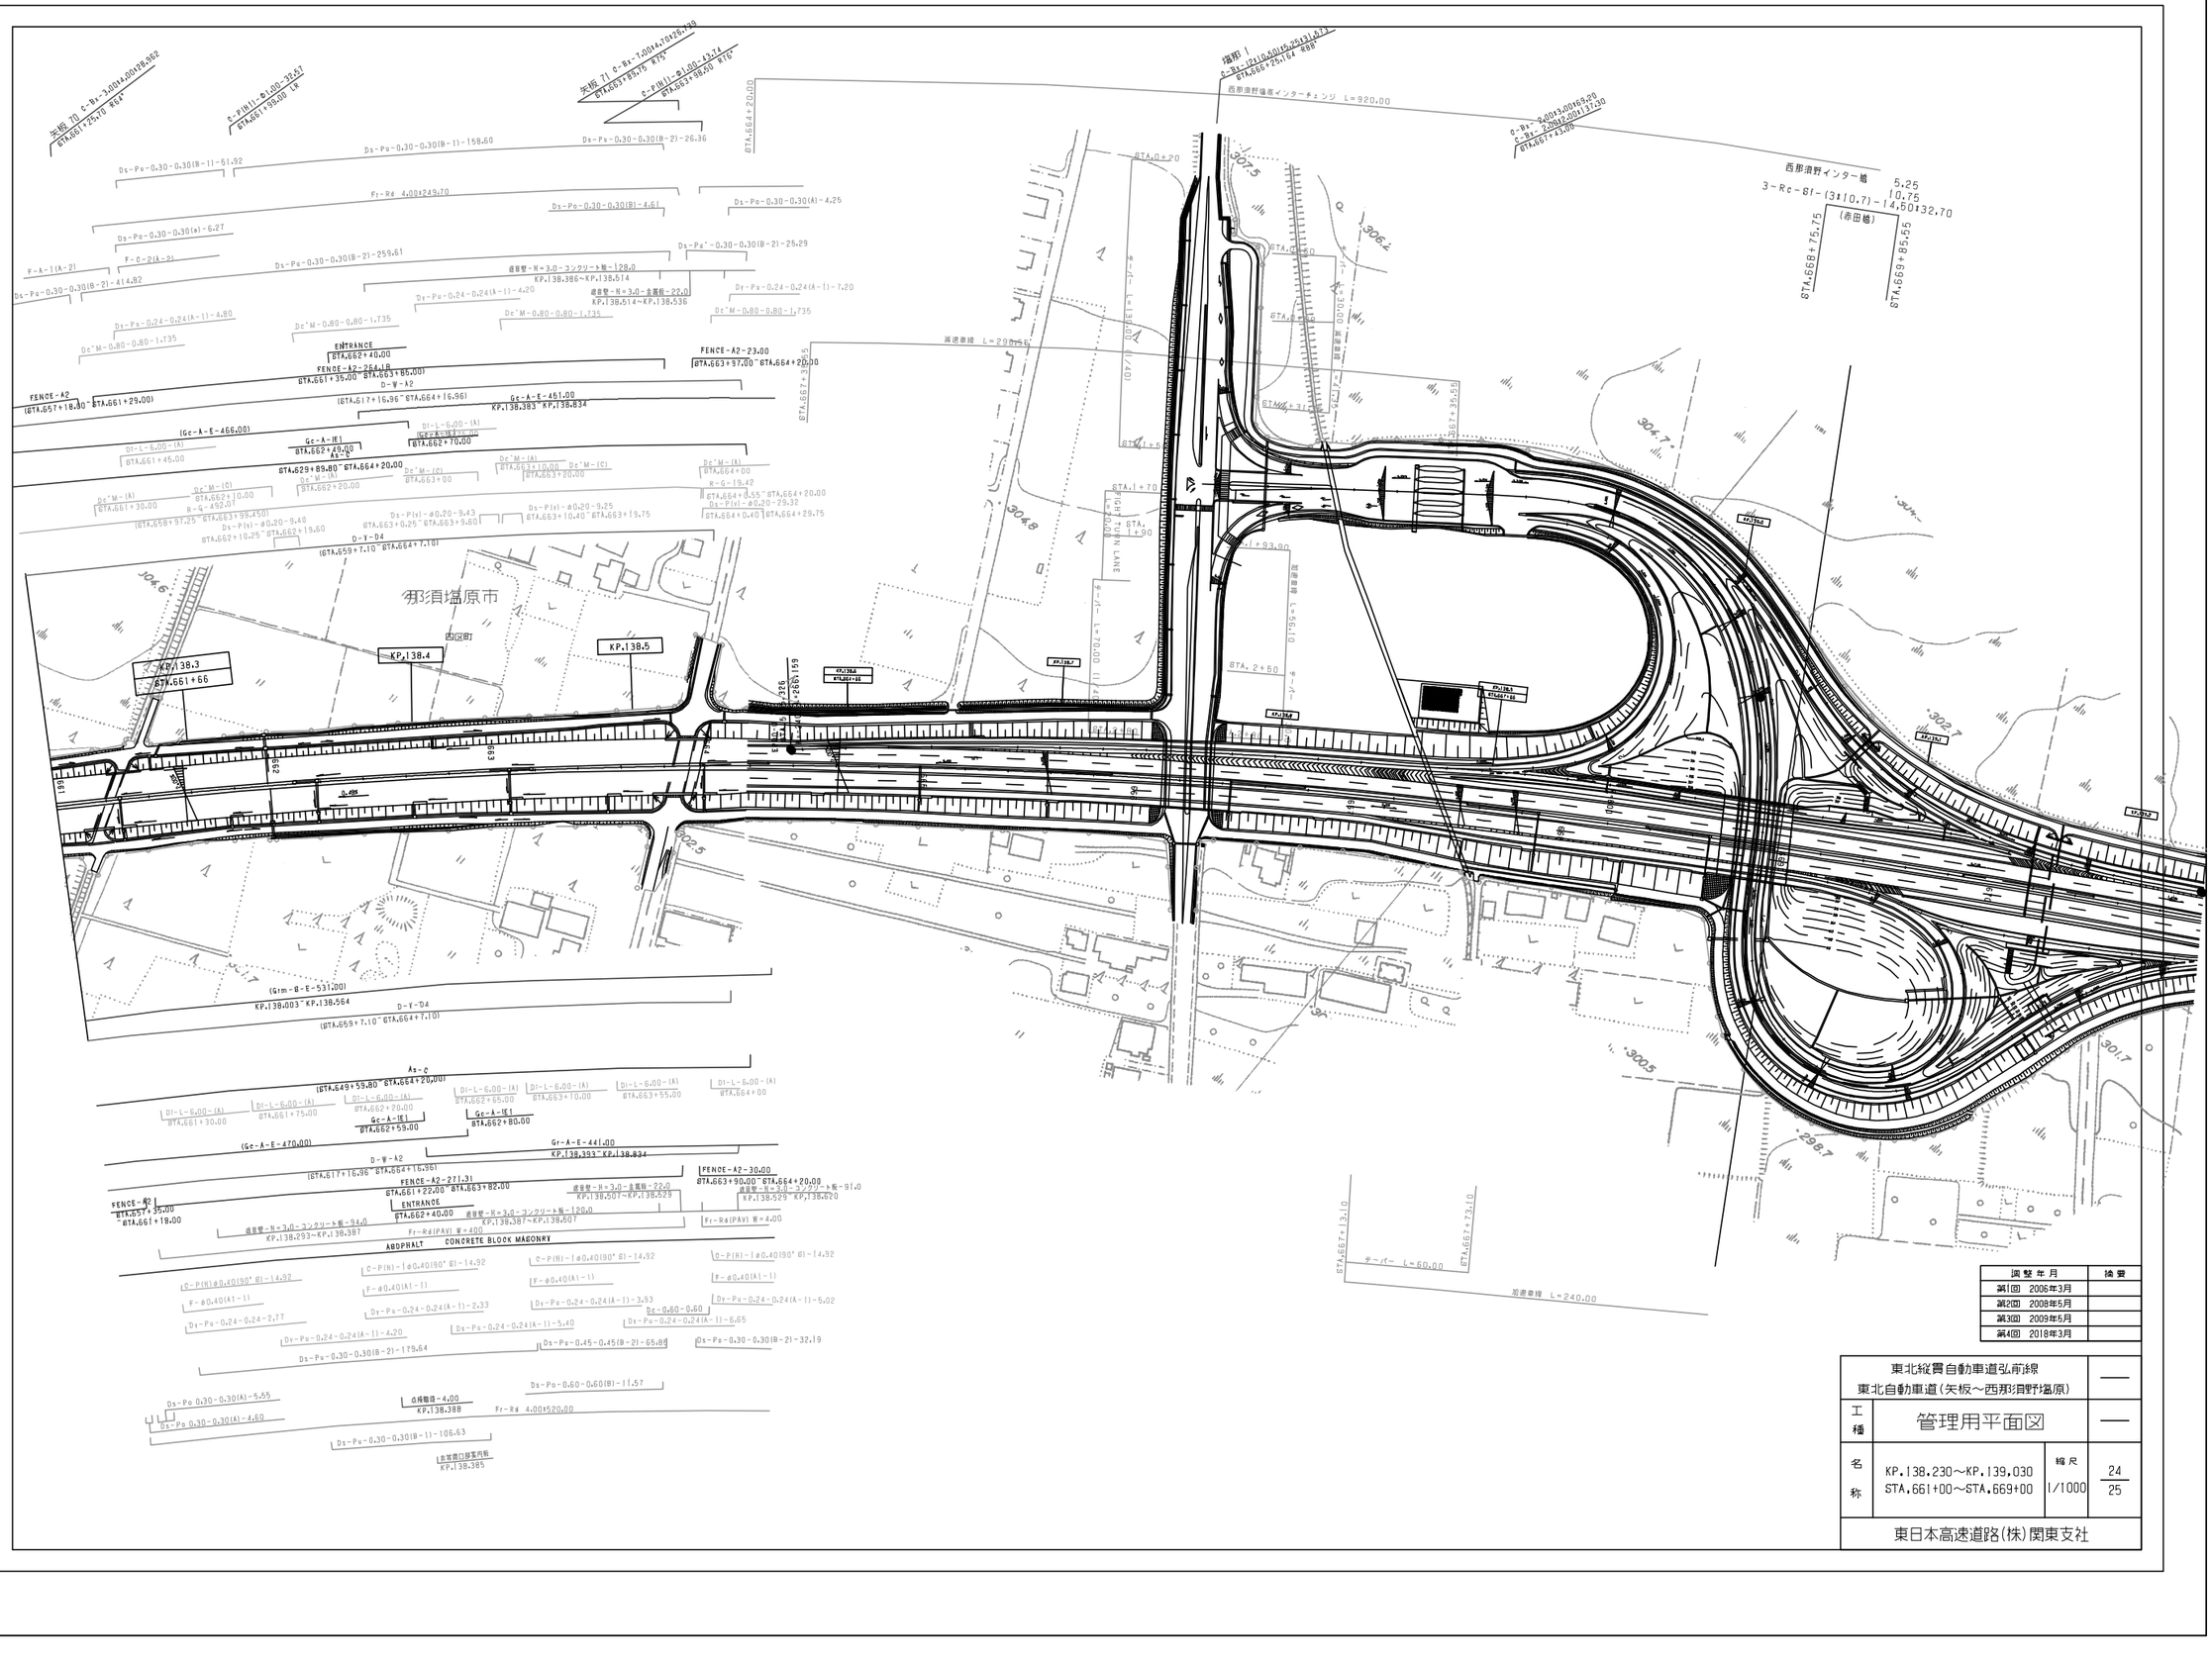
矢板 71 C-Bx-3.00×4.00×28.962
STA.661+25.78 R75°
C-P(N)1-φ1.00-12.67
STA.661+55.00 LR
矢板 71 C-Bx-7.00×4.70×29.749
STA.663+85.78 R75°
C-P(N)1-φ1.00-13.74
STA.663+38.50 R75°
STA.664+20.00
塩町 I
C-Bx-7.00×4.00×29.131 L=71.77
STA.665+25.164 R68°
西那須野塩原インターチェンジ L=920.00
C-Bx-3.00×3.00×69.00
C-Bx-2.00×2.00×17.250
STA.667+43.00
西那須野インター橋
3-Rc-8t-(3x10.7)-14.60+32.70
5.25
10.75
(赤田橋)
STA.668+75.75
STA.669+85.55
Ds-Pu-0.30-0.30(B-1)-51.92
Ds-Pu-0.30-0.30(B-1)-158.60
Ds-Pu-0.30-0.30(B-2)-26.36
Fr-Re 4.00×249.70
Ds-Pe-0.30-0.30(B)-4.61
Ds-Pe-0.30-0.30(A)-4.25
Ds-Pe-0.30-0.30(a)-6.27
F-A-1(A-2)
F-C-2(A-2)
Ds-Pu-0.30-0.30(B-2)-414.82
Ds-Pu-0.30-0.30(B-2)-259.61
Ds-Pe'-0.30-0.30(B-2)-25.29
道路壁-H=3.0-コンクリート製-128.0
KP.138.386~KP.138.514
Dr-Pu-0.24-0.24(A-1)-4.20
道路壁-H=3.0-金属柵-22.0
KP.138.514~KP.138.536
Dr-Pu-0.24-0.24(A-1)-7.20
Dr-Ps-0.24-0.24(A-1)-4.80
Dc'M-0.80-0.80-1.735
ENTRANCE
STA.662+40.00
FENCE-A2-264.18
STA.661+36.00~STA.663+85.00
FENCE-A2-23.00
STA.663+97.00~STA.664+20.00
D-W-A2
(STA.617+16.96~STA.664+16.96)
FENCE-A2
(STA.657+18.30~STA.661+29.00)
Gr-A-E-451.00
KP.138.383~KP.138.834
(Gc-A-E-466.00)
Di-L-6.00-(A)
STA.661+45.00
Gc-A-IE1
STA.662+49.00
A3-C
STA.662+70.00
STA.629+89.80~STA.664+20.00
Dc'M-(A)
STA.661+30.00
Dc'M-(C)
STA.662+10.00
R-G-4.952(4)
(STA.658+37.25~STA.663+99.450)
Dc'M-(A)
STA.662+20.00
Dc'M-(A)
STA.663+00
Dc'M-(A)
STA.663+10.00
Dc'M-(C)
STA.663+20.00
Dc'M-(A)
STA.664+00
R-G-19.42
STA.664+0.55~STA.664+20.00
Ds-P(v)-φ0.20-9.40
Ds-P(v)-φ0.20-9.43
Ds-P(v)-φ0.20-9.25
Ds-P(v)-φ0.20-29.32
STA.662+10.25~STA.662+19.60
STA.663+0.25~STA.663+9.60
STA.663+10.40~STA.663+19.75
STA.664+0.40
STA.664+29.75
D-Y-D4
(STA.659+7.10~STA.664+7.10)
304.6
304.8
304.7
302.7
301.7
298.7
300.5
KP.138.3
STA.661+66
KP.138.4
KP.138.5
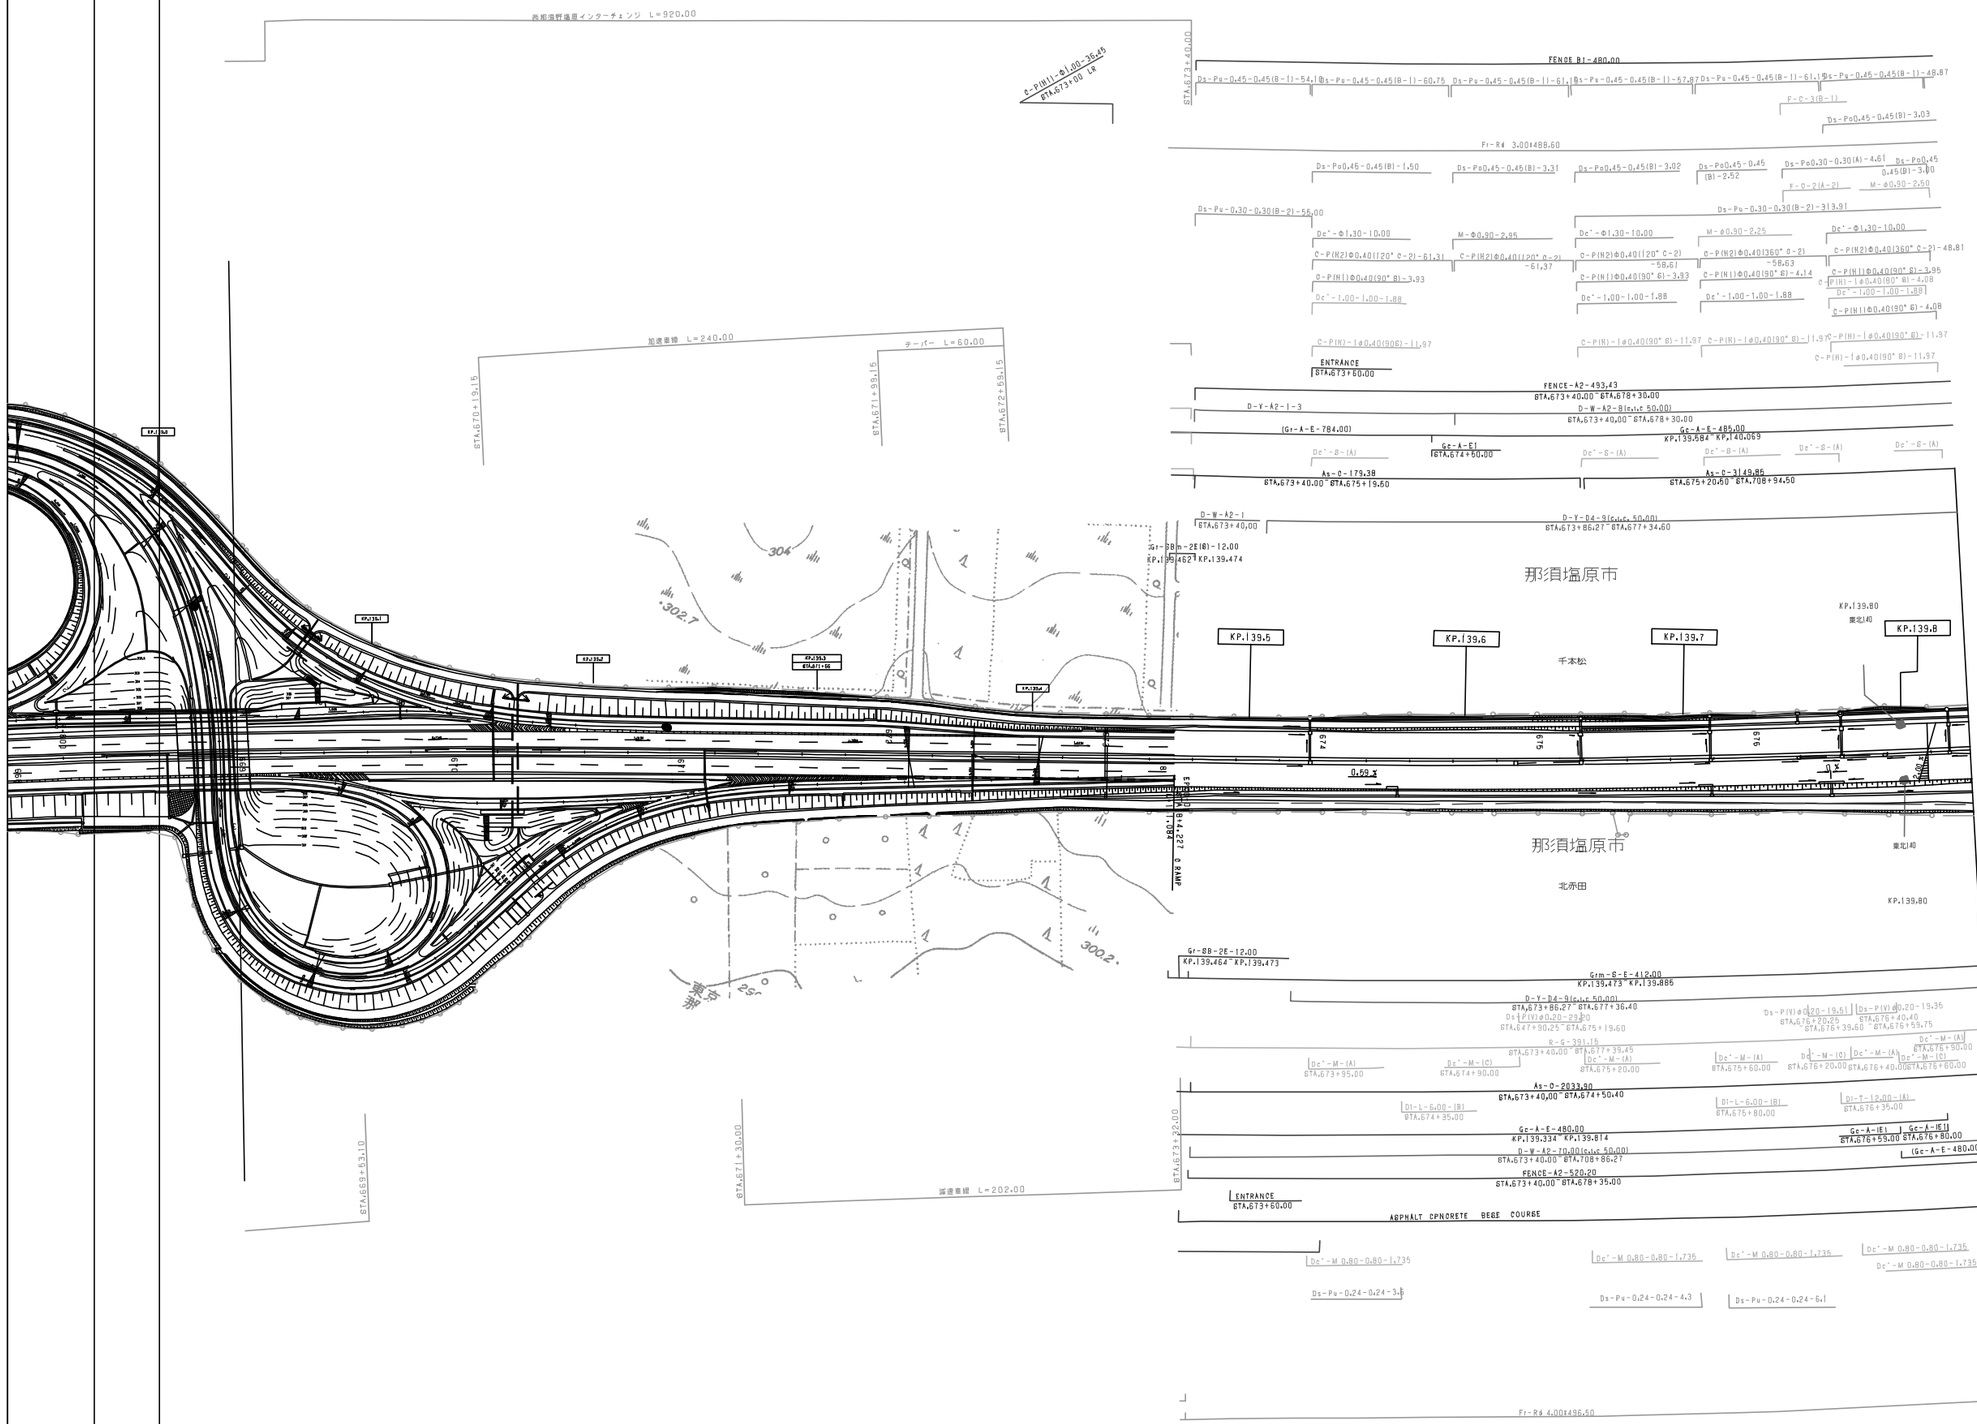

調整年月	摘要
第1回 2006年3月	
第2回 2008年5月	
第3回 2009年5月	
第4回 2012年5月	

東北縦貫自動車道弘前線
東北自動車道（矢板～西那須野塩原）

工種：管理用平面図

名称：KP.139.030～KP.139.830
STA.669+00～STA.677+00

縮尺：1/1000

25/25

東日本高速道路(株)関東支社

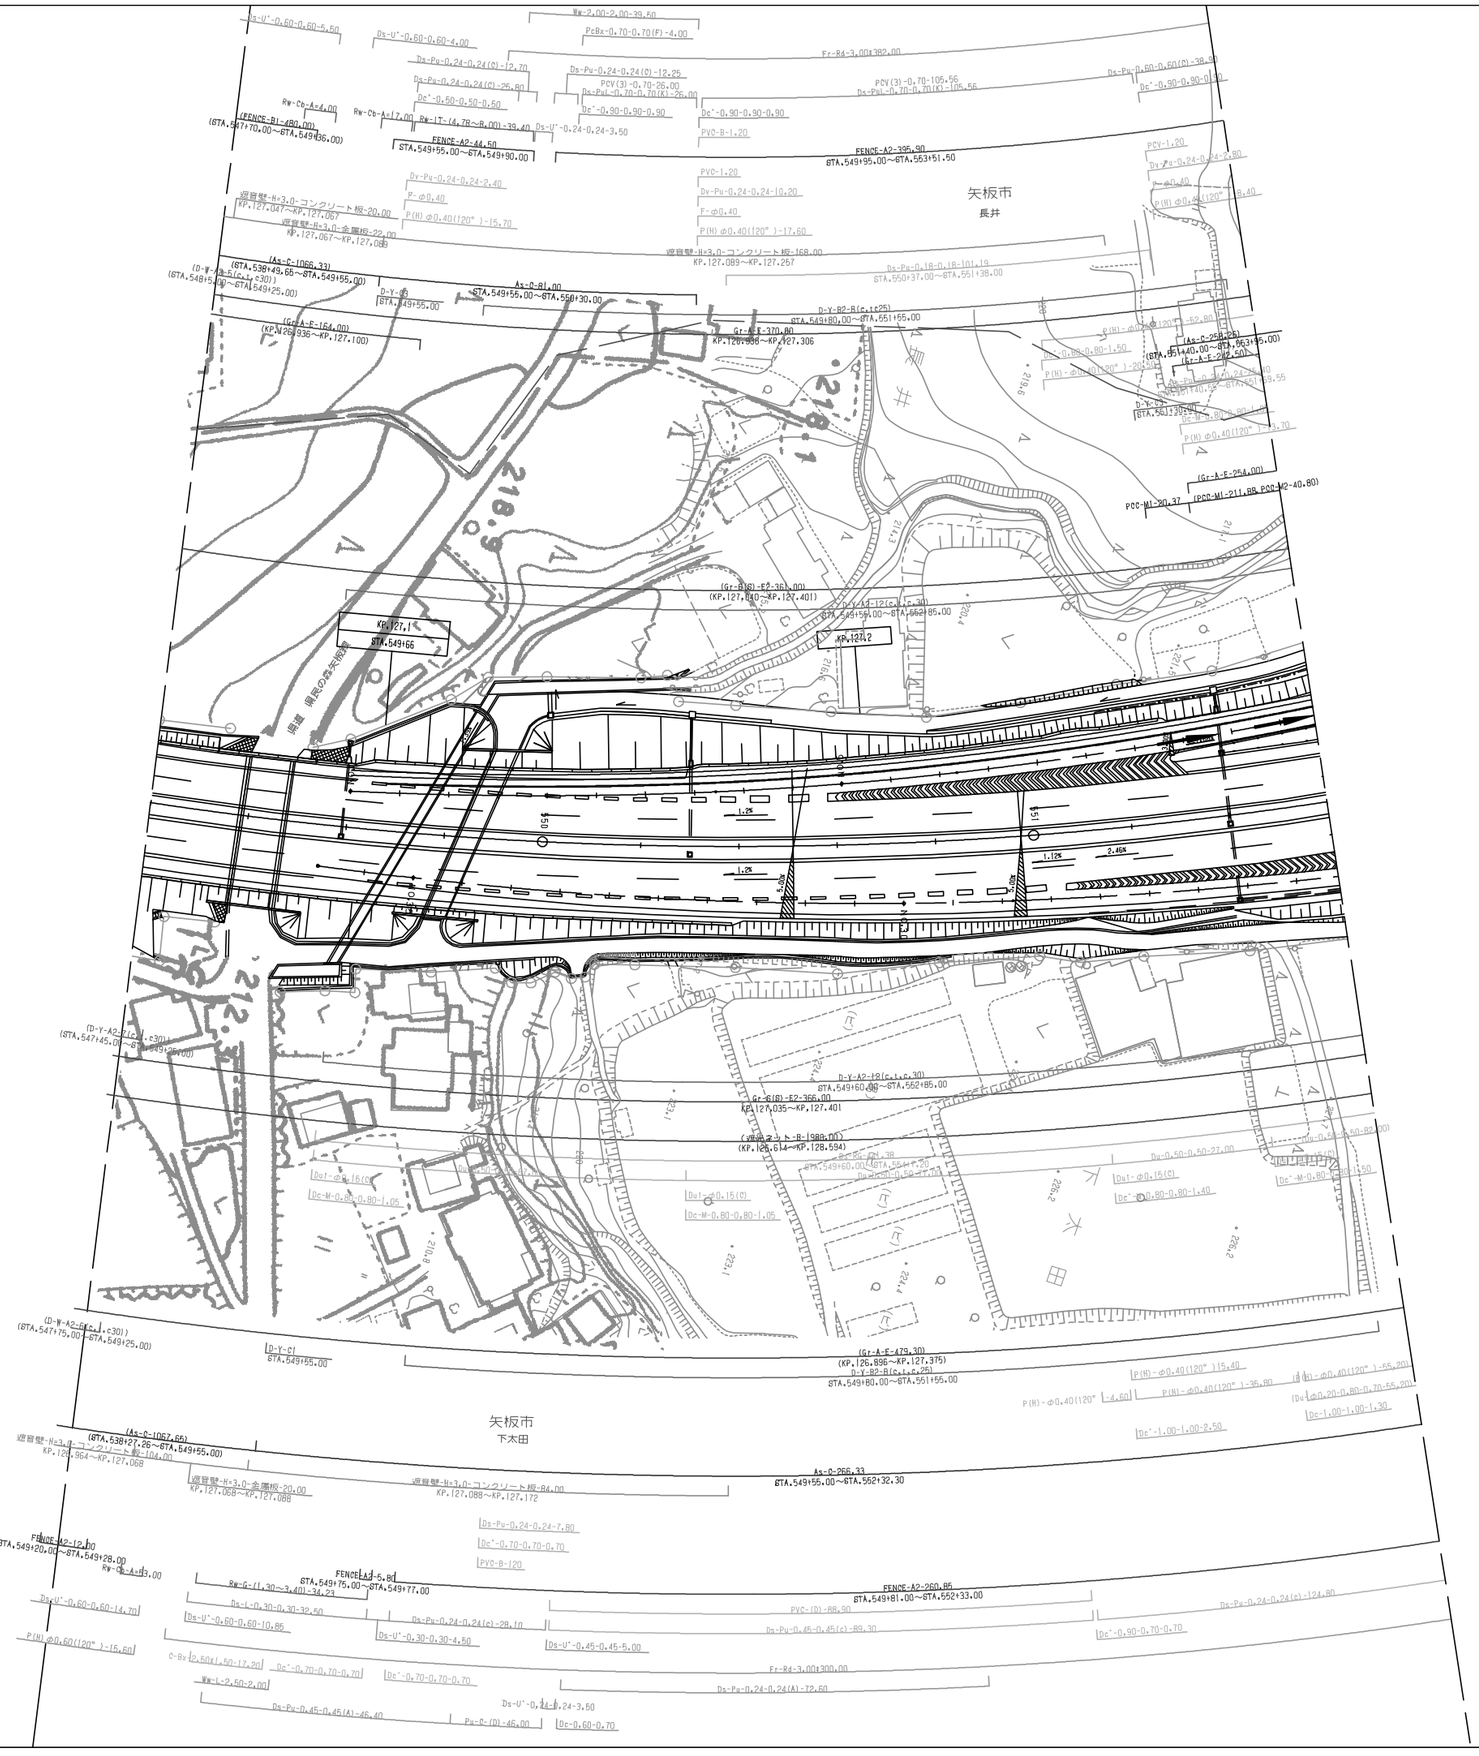

東北縦貫自動車道弘前線 東北自動車道（矢板～西那須野塩原）			—
工種	管理用平面図		—
名称	矢板北PA・矢板北SIC KP.127.054～KP.127.834 STA.549+20～STA.557+00	縮尺 1/500	1/5
東日本高速道路(株)関東支社			

調整年月	摘要
第1回 2006年3月	
第2回 2006年9月	
第3回 2008年5月	
第4回 2012年5月	
第5回 2015年3月	
第6回 2022年3月	

東北縦貫自動車道弘前線
東北自動車道（矢板～西那須野塩原）

工種	管理用平面図		
名称	矢板北PA・矢板北SIC KP.127.054～KP.127.834 STA.549+20～STA.557+00	縮尺 1/500	2/5

東日本高速道路(株)関東支社

調整年月	摘要



東北縦貫自動車道弘前線 東北自動車道（矢板～西那須野塩原）			—
工種	管理用平面図		—
名称	矢板北PA・矢板北SIC KP.127.054～KP.127.834 STA.549+20～STA.557+00	縮尺 1/500	3 5
東日本高速道路(株)関東支社			

調整年月	摘要

工種	管理用平面図		
名称	矢板北PA・矢板北SIC	縮尺	1/500
	KP.127,054～KP.127,834 STA.549+20～STA.557+00		4/5

東日本高速道路㈱ 関東支社

東北縦貫自動車道弘前線
東北自動車道（矢板～西那須野塩原）

調整年月	修要
第1回 2006年3月	
第2回 2006年9月	
第3回 2008年5月	
第4回 2012年5月	
第5回 2015年3月	
第6回 2022年3月	

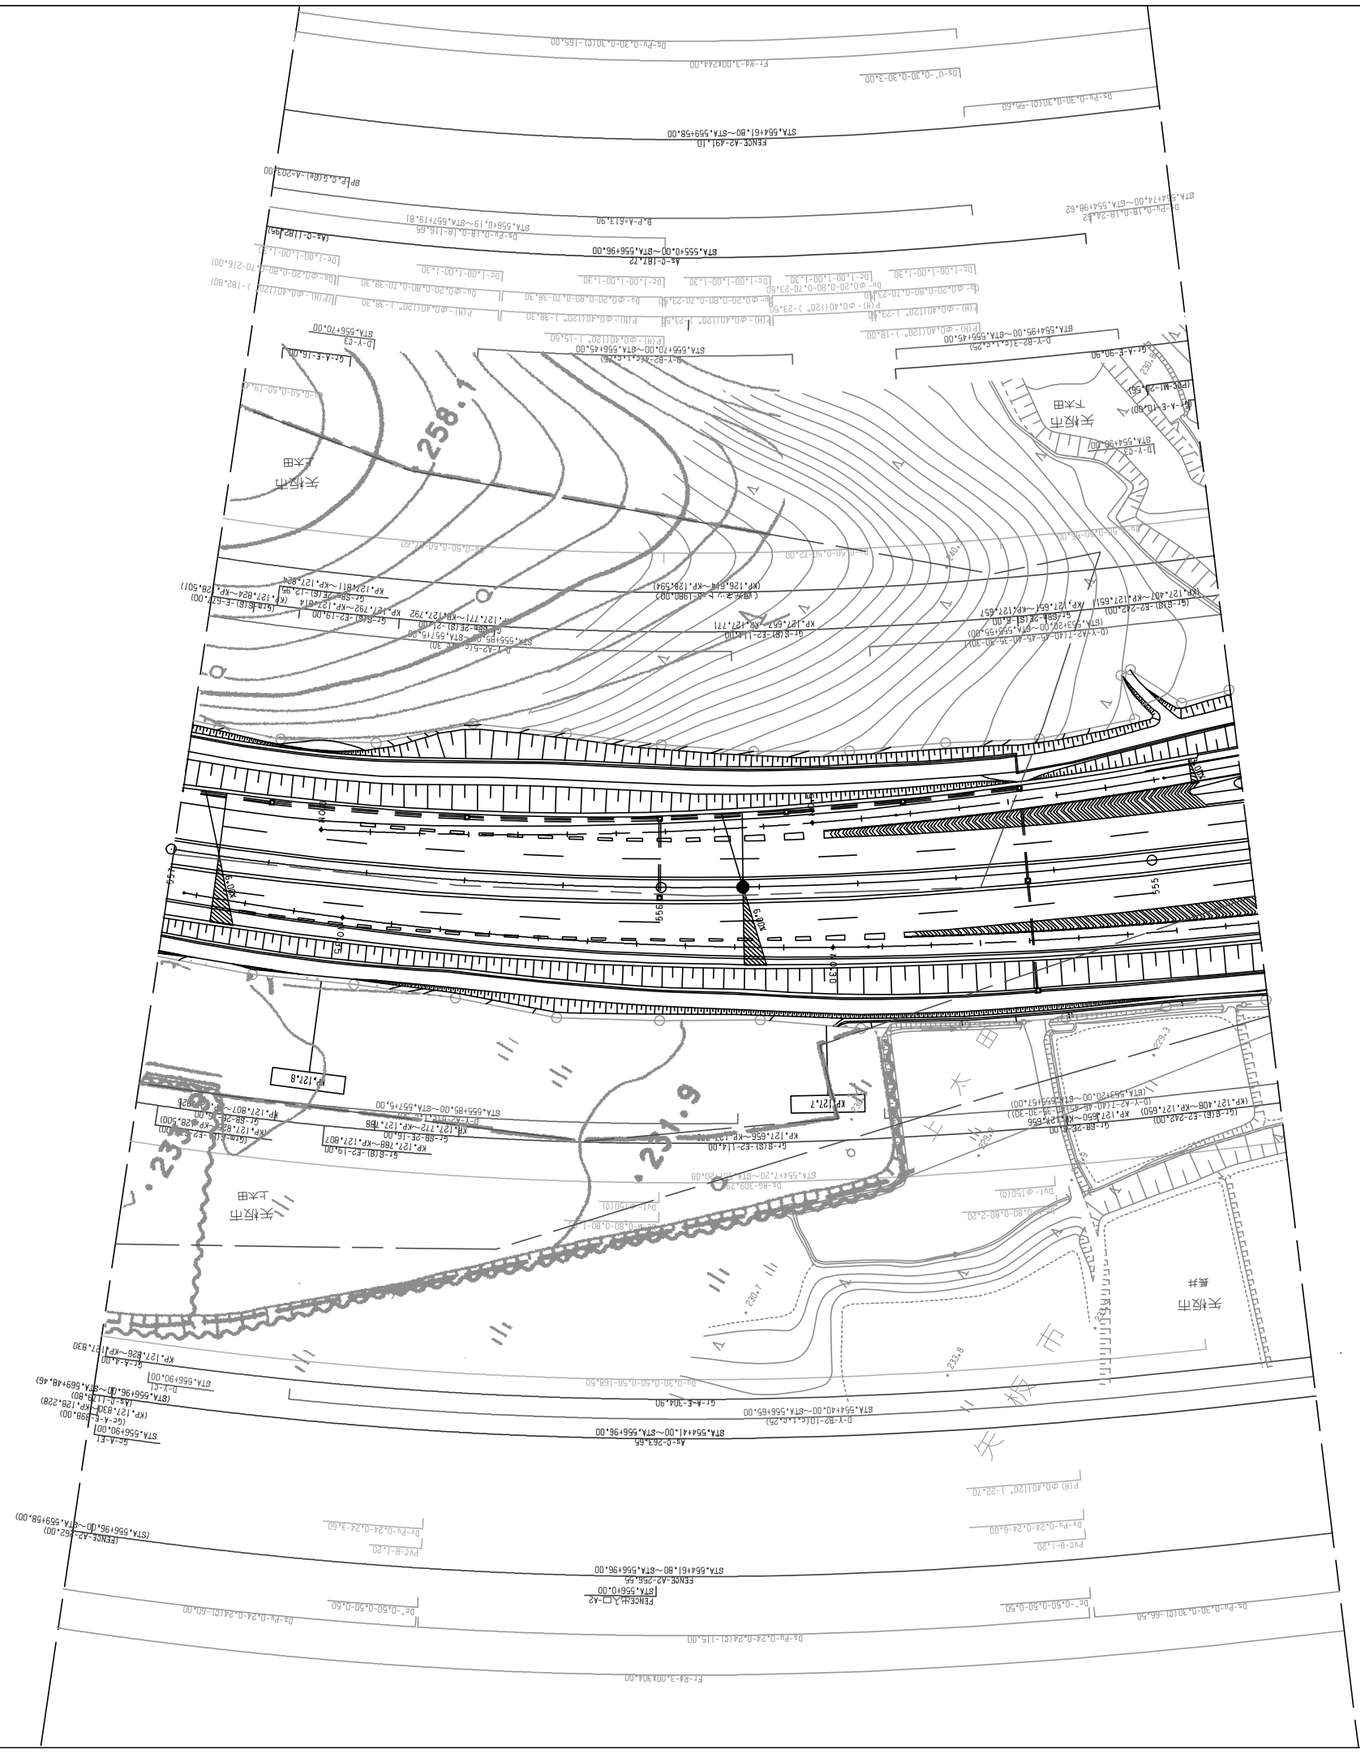

東北縦貫自動車道弘前線 東北自動車道（矢板～西那須野塩原）			—
工種	管理用平面図		
名称	矢板北PA・矢板北SIC KP.127.054～KP.127.834 STA.549+20～STA.557+00	縮尺 1/500	5 5
東日本高速道路(株)関東支社			

調整年月	摘要

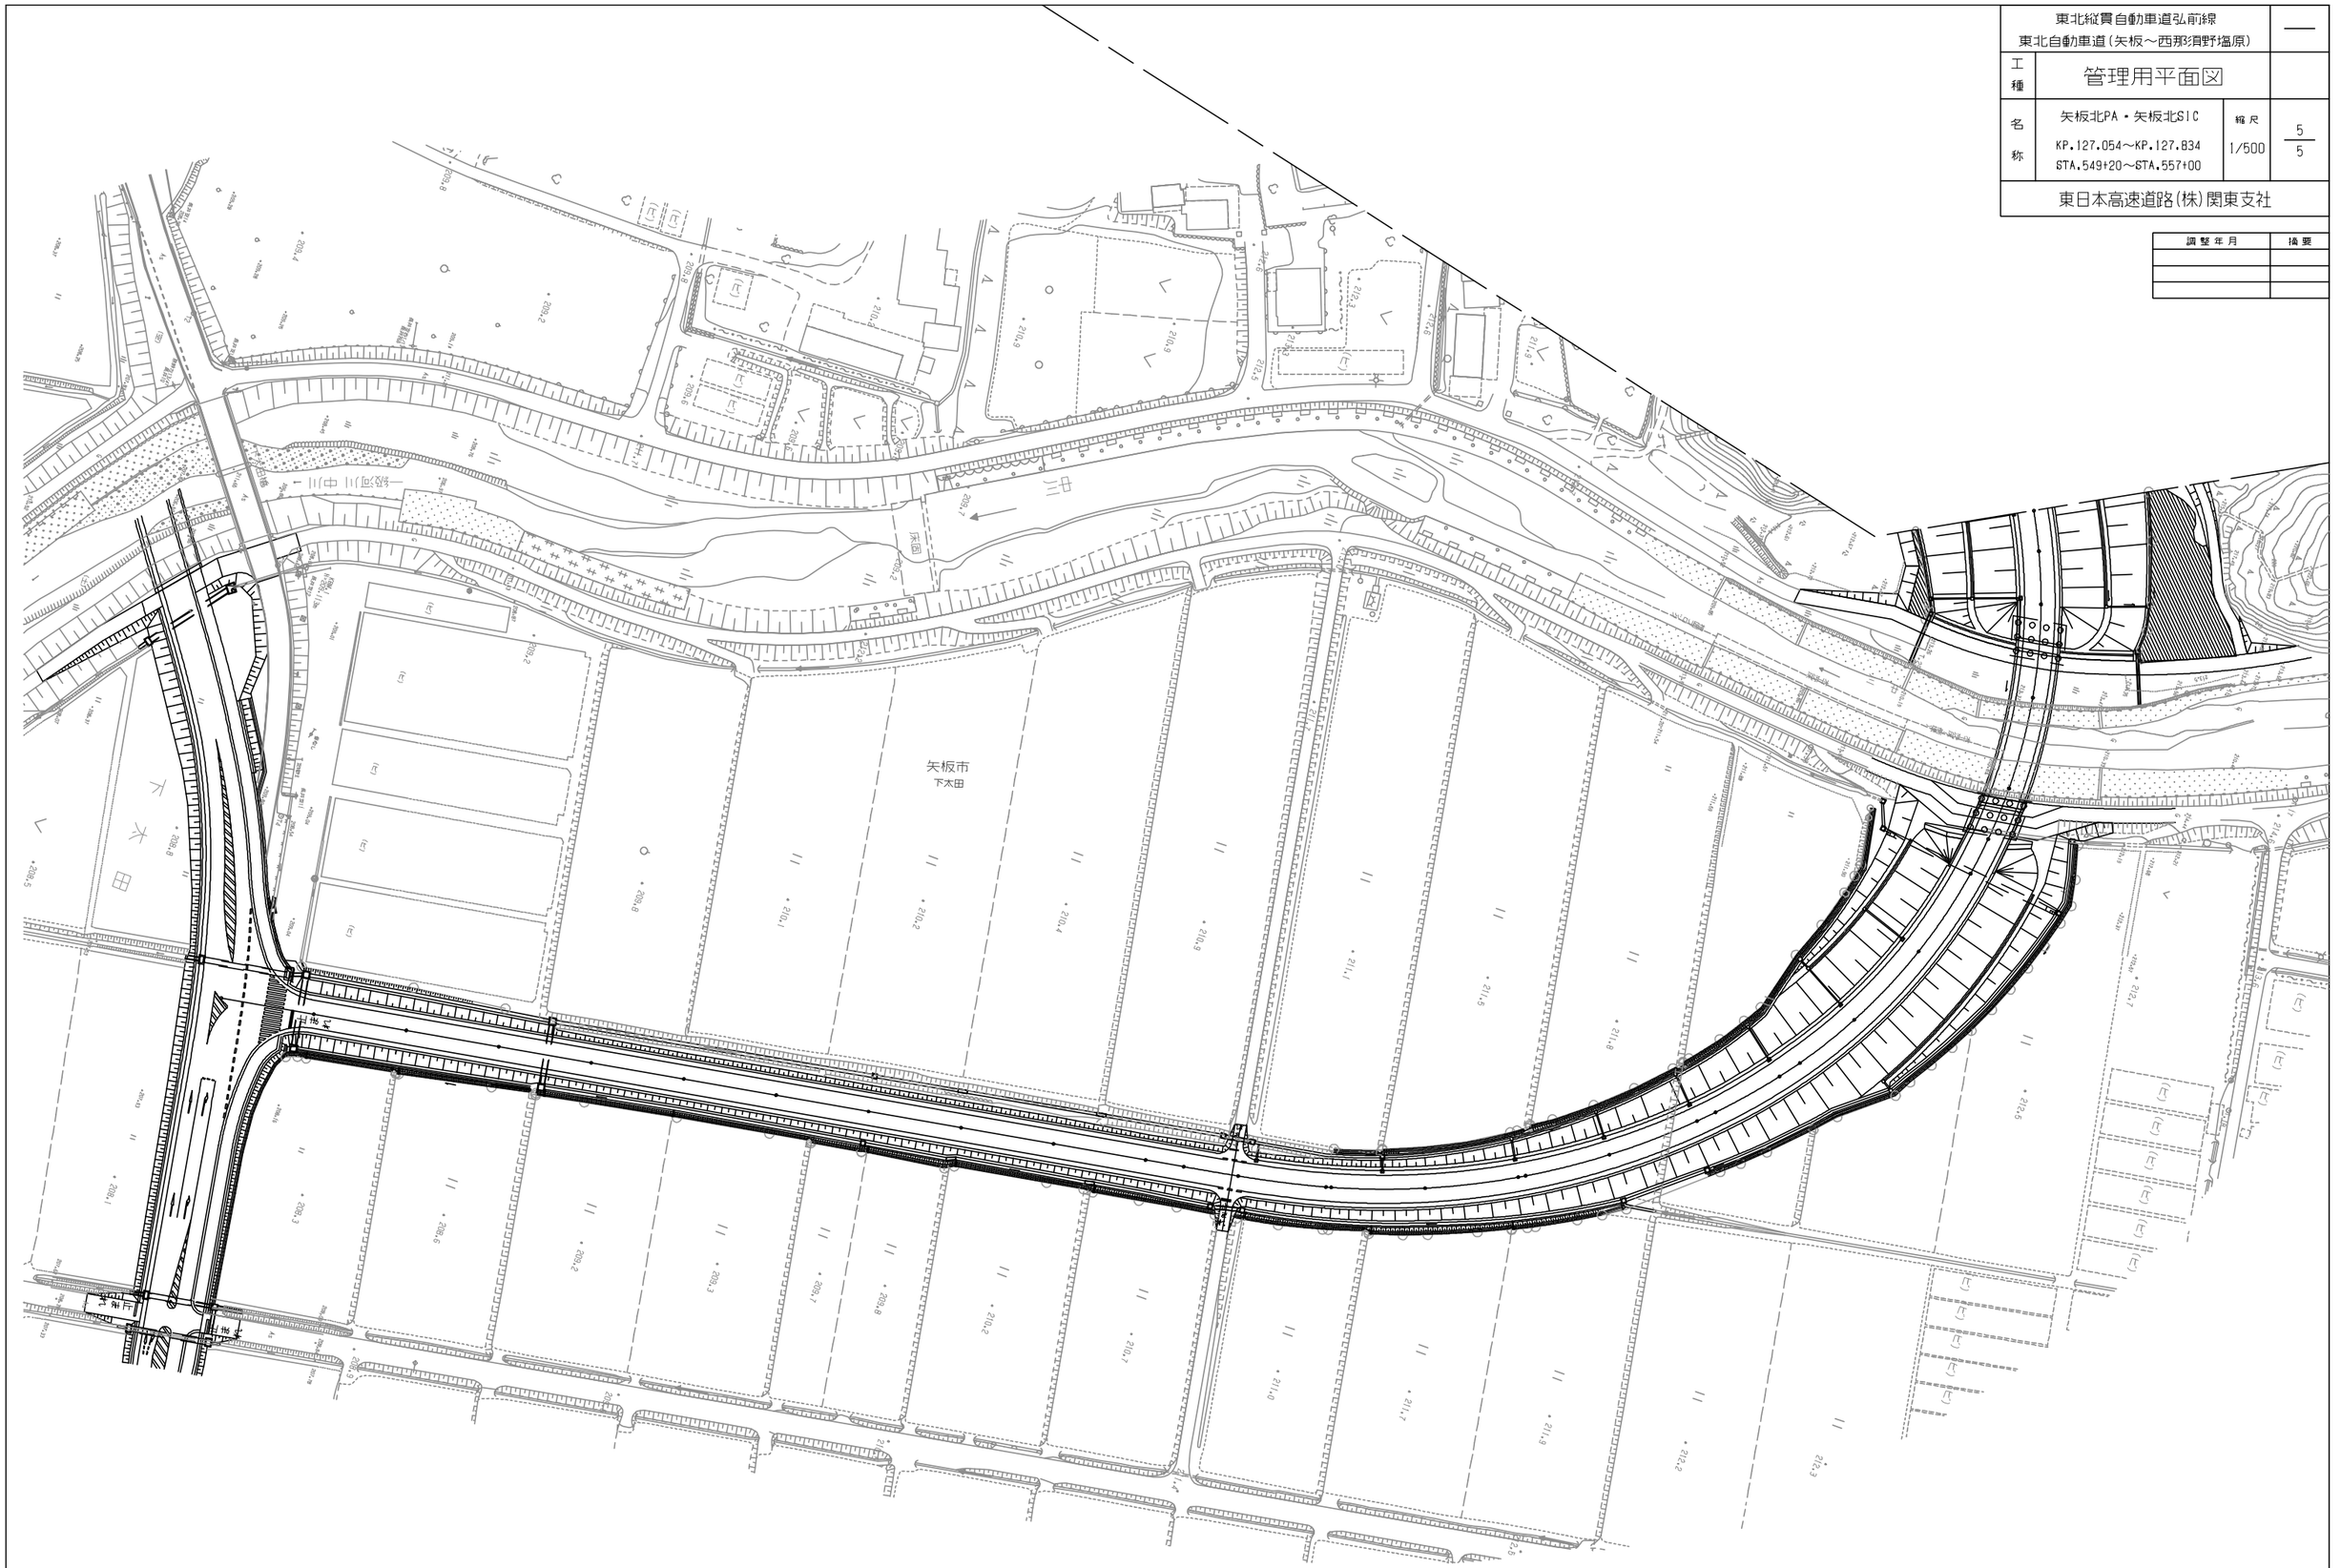
矢板市
下太田
一級河川 中川
水路
水路
水路

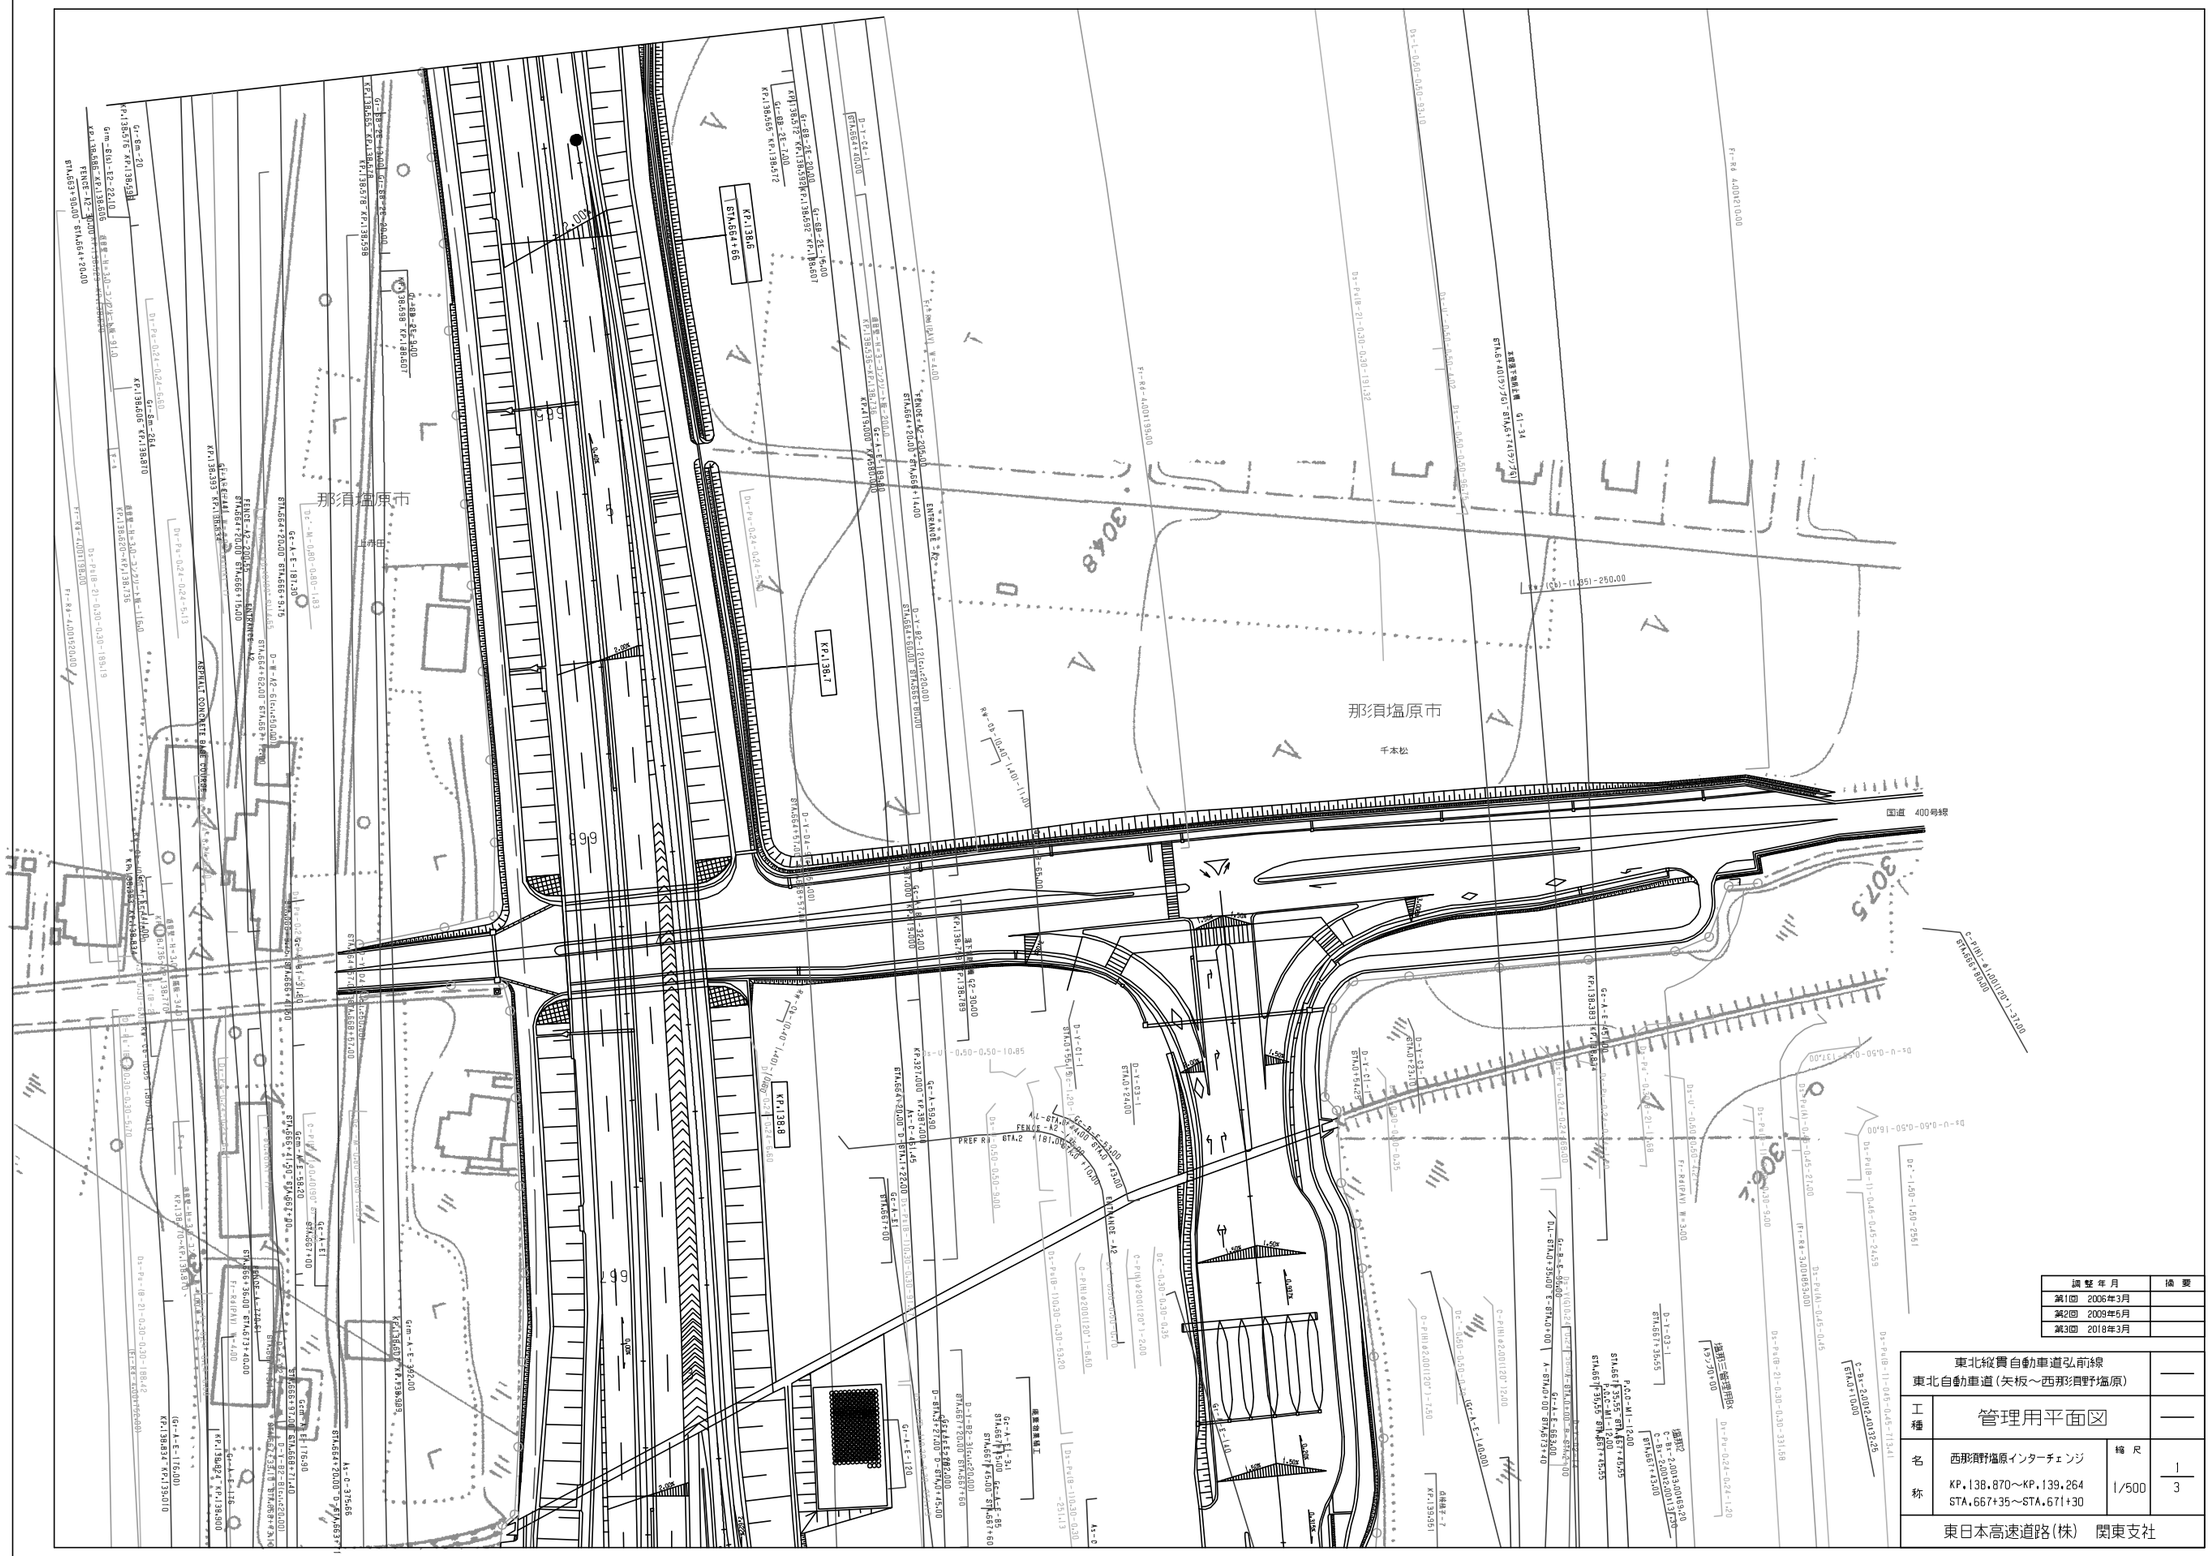
那須塩原市
千本松
国道 400号線
KP.138.5
KP.138.6
KP.138.7
KP.138.8
KP.139.0
KP.139.1
東北縦貫自動車道弘前線 東北自動車道（矢板～西那須野塩原）		—
工種	管理用平面図	—
名称	西那須野塩原インターチェンジ KP.138.870～KP.139.264 STA.667+35～STA.671+30	縮尺 1/500 — 2/3
東日本高速道路(株)　関東支社		

調整年月	摘要
第1回　2006年3月	
第2回　2008年5月	
第3回　2009年6月	

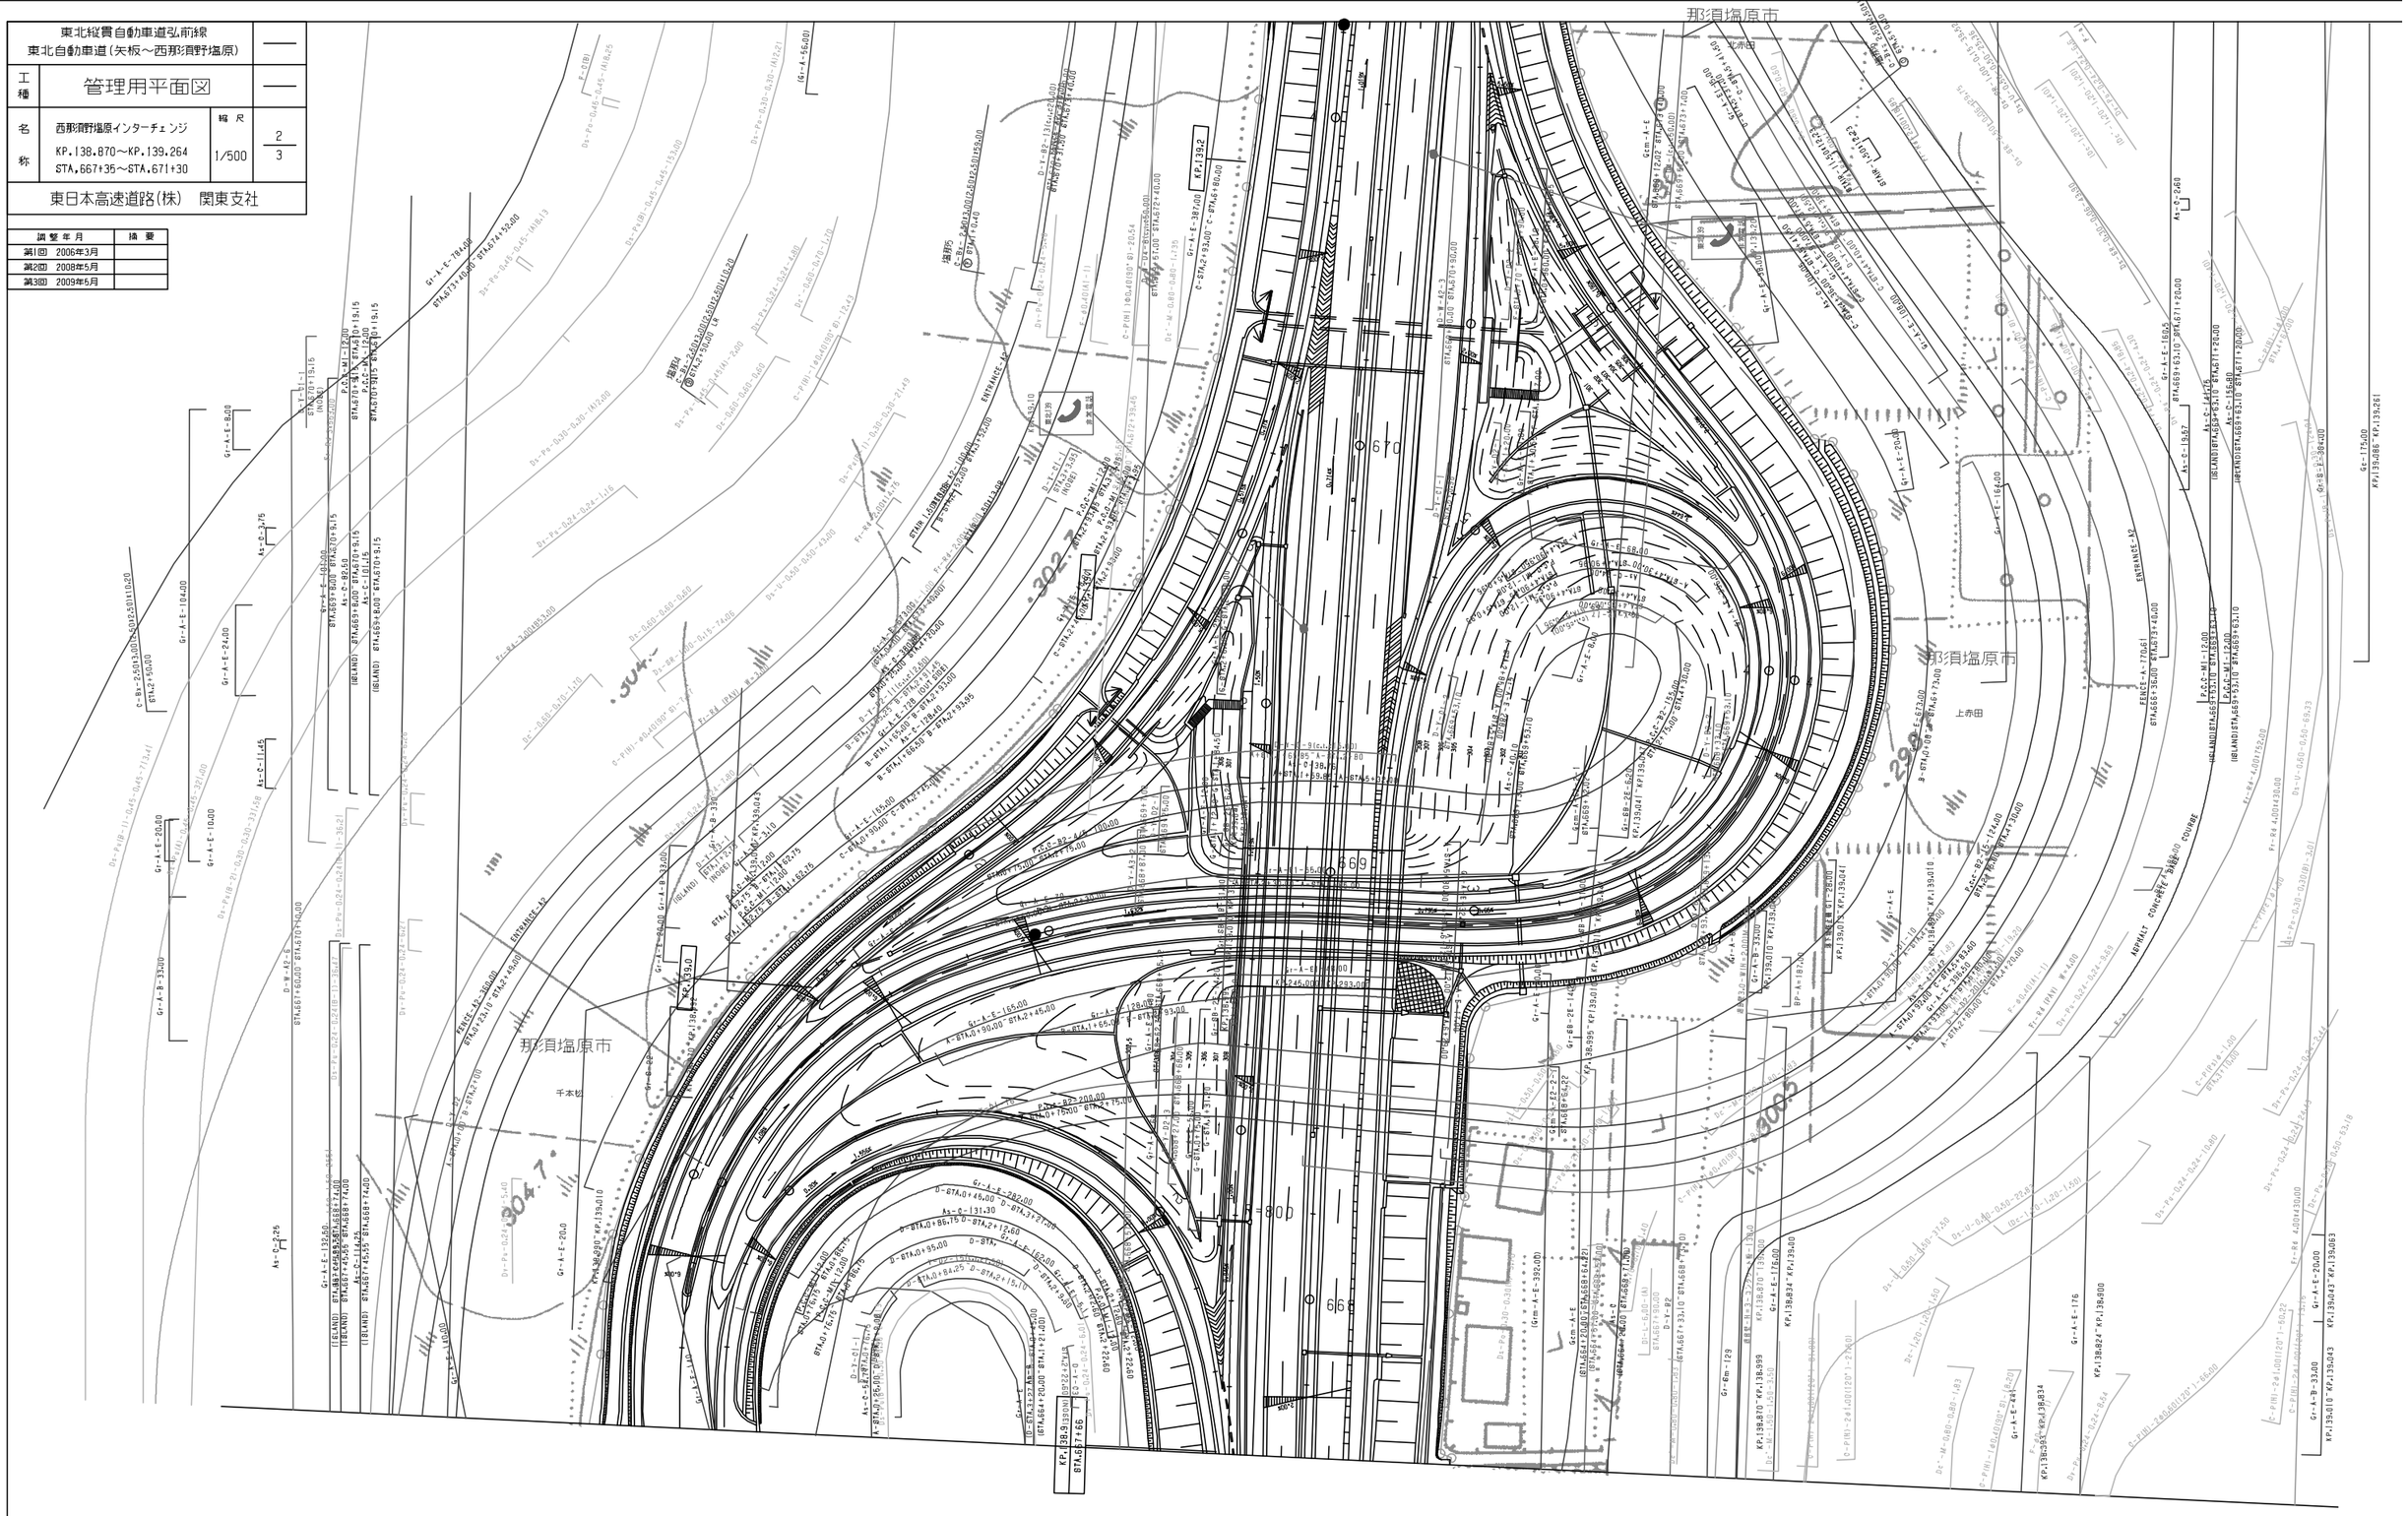

東北縦貫自動車道弘前線 東北自動車道（矢板～西那須野塩原）		—
工種	管理用平面図	—
名称	西那須野塩原インターチェンジ KP.138.870～KP.139.264 STA.667+35～STA.671+30	縮尺 1/500
		3/3
東日本高速道路(株)　関東支社		

調整年月	摘要
第1回　2006年3月	
第2回　2012年5月	

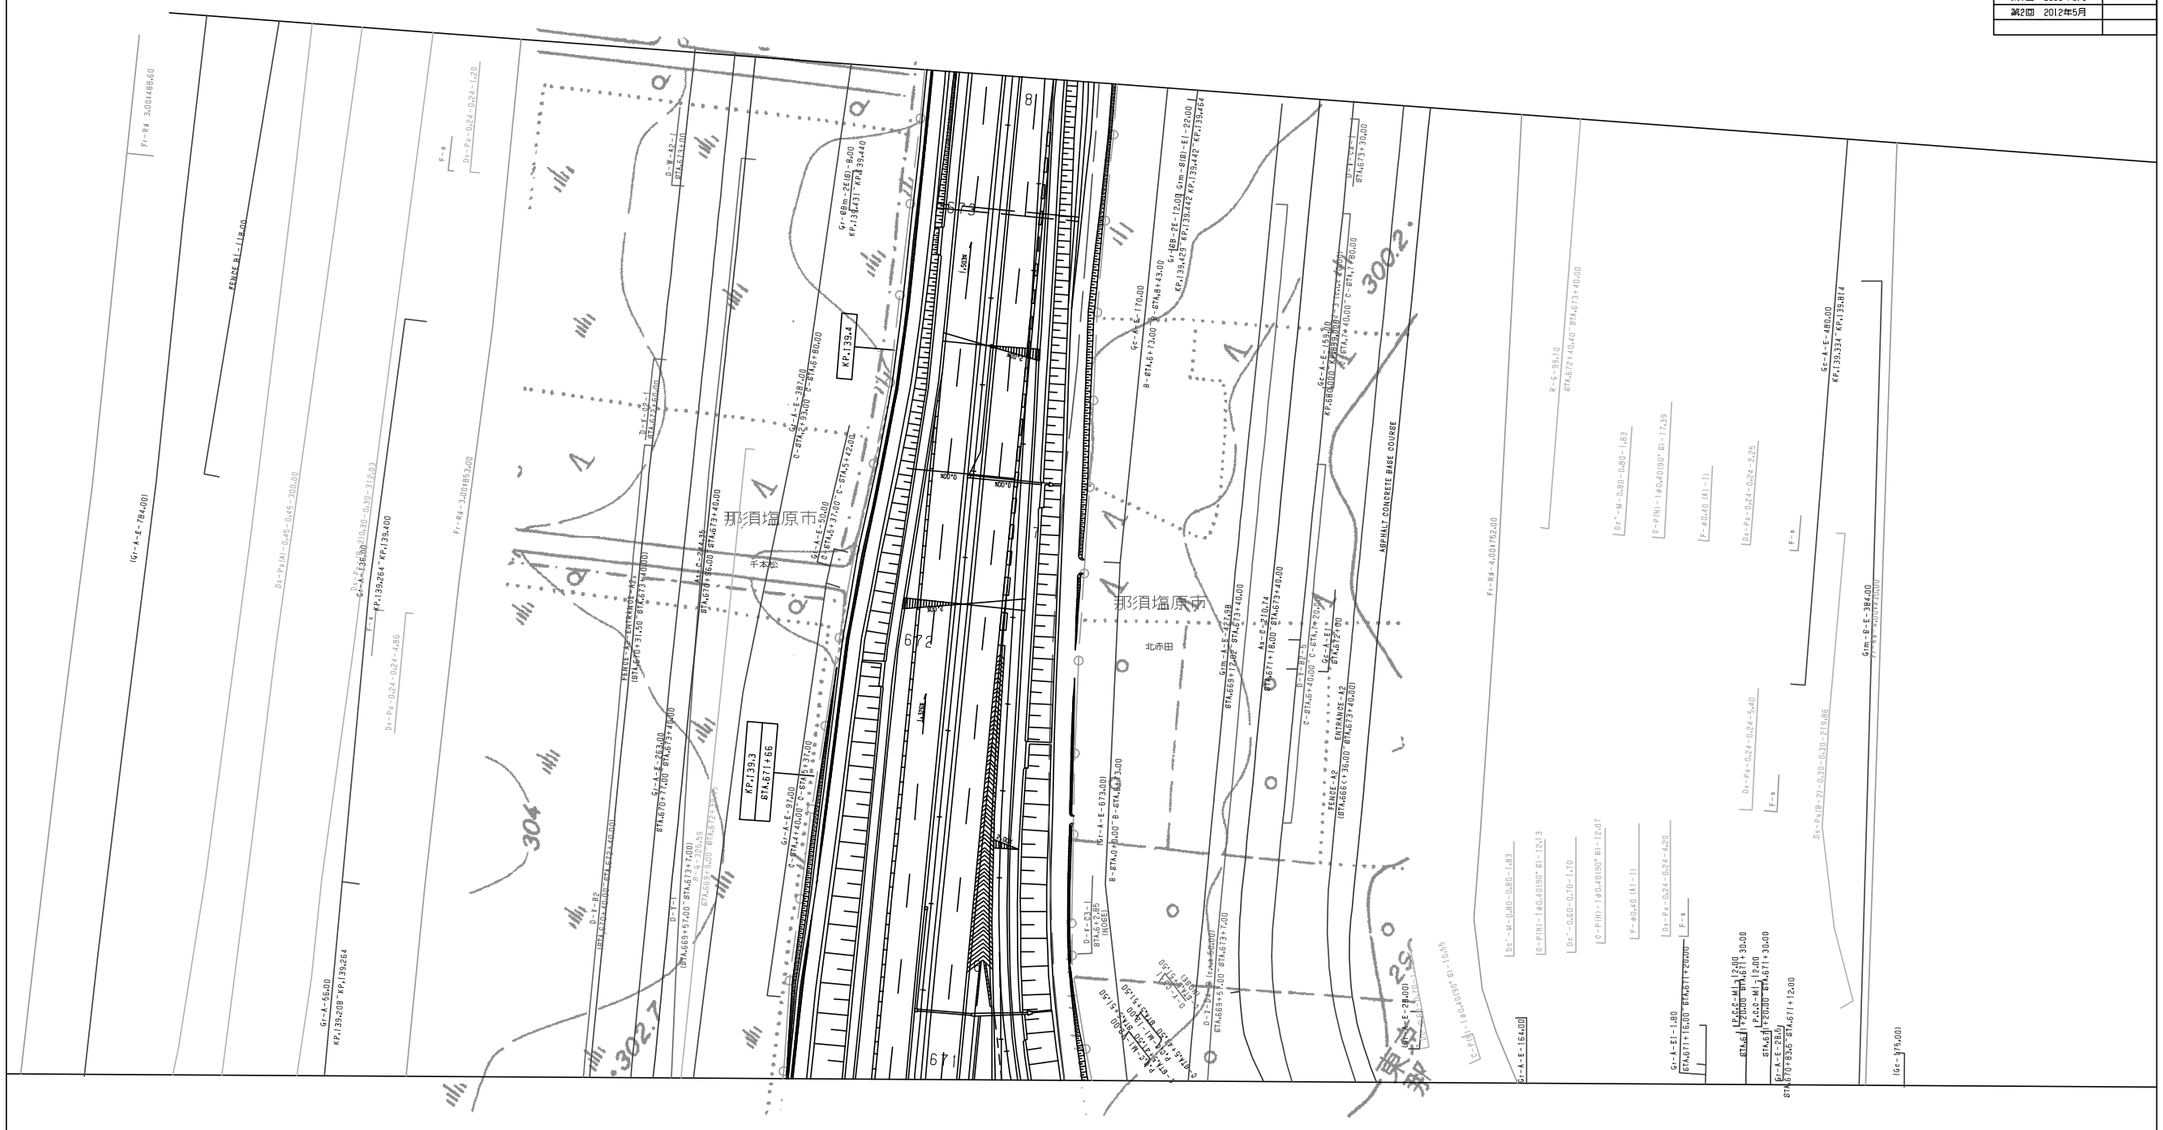

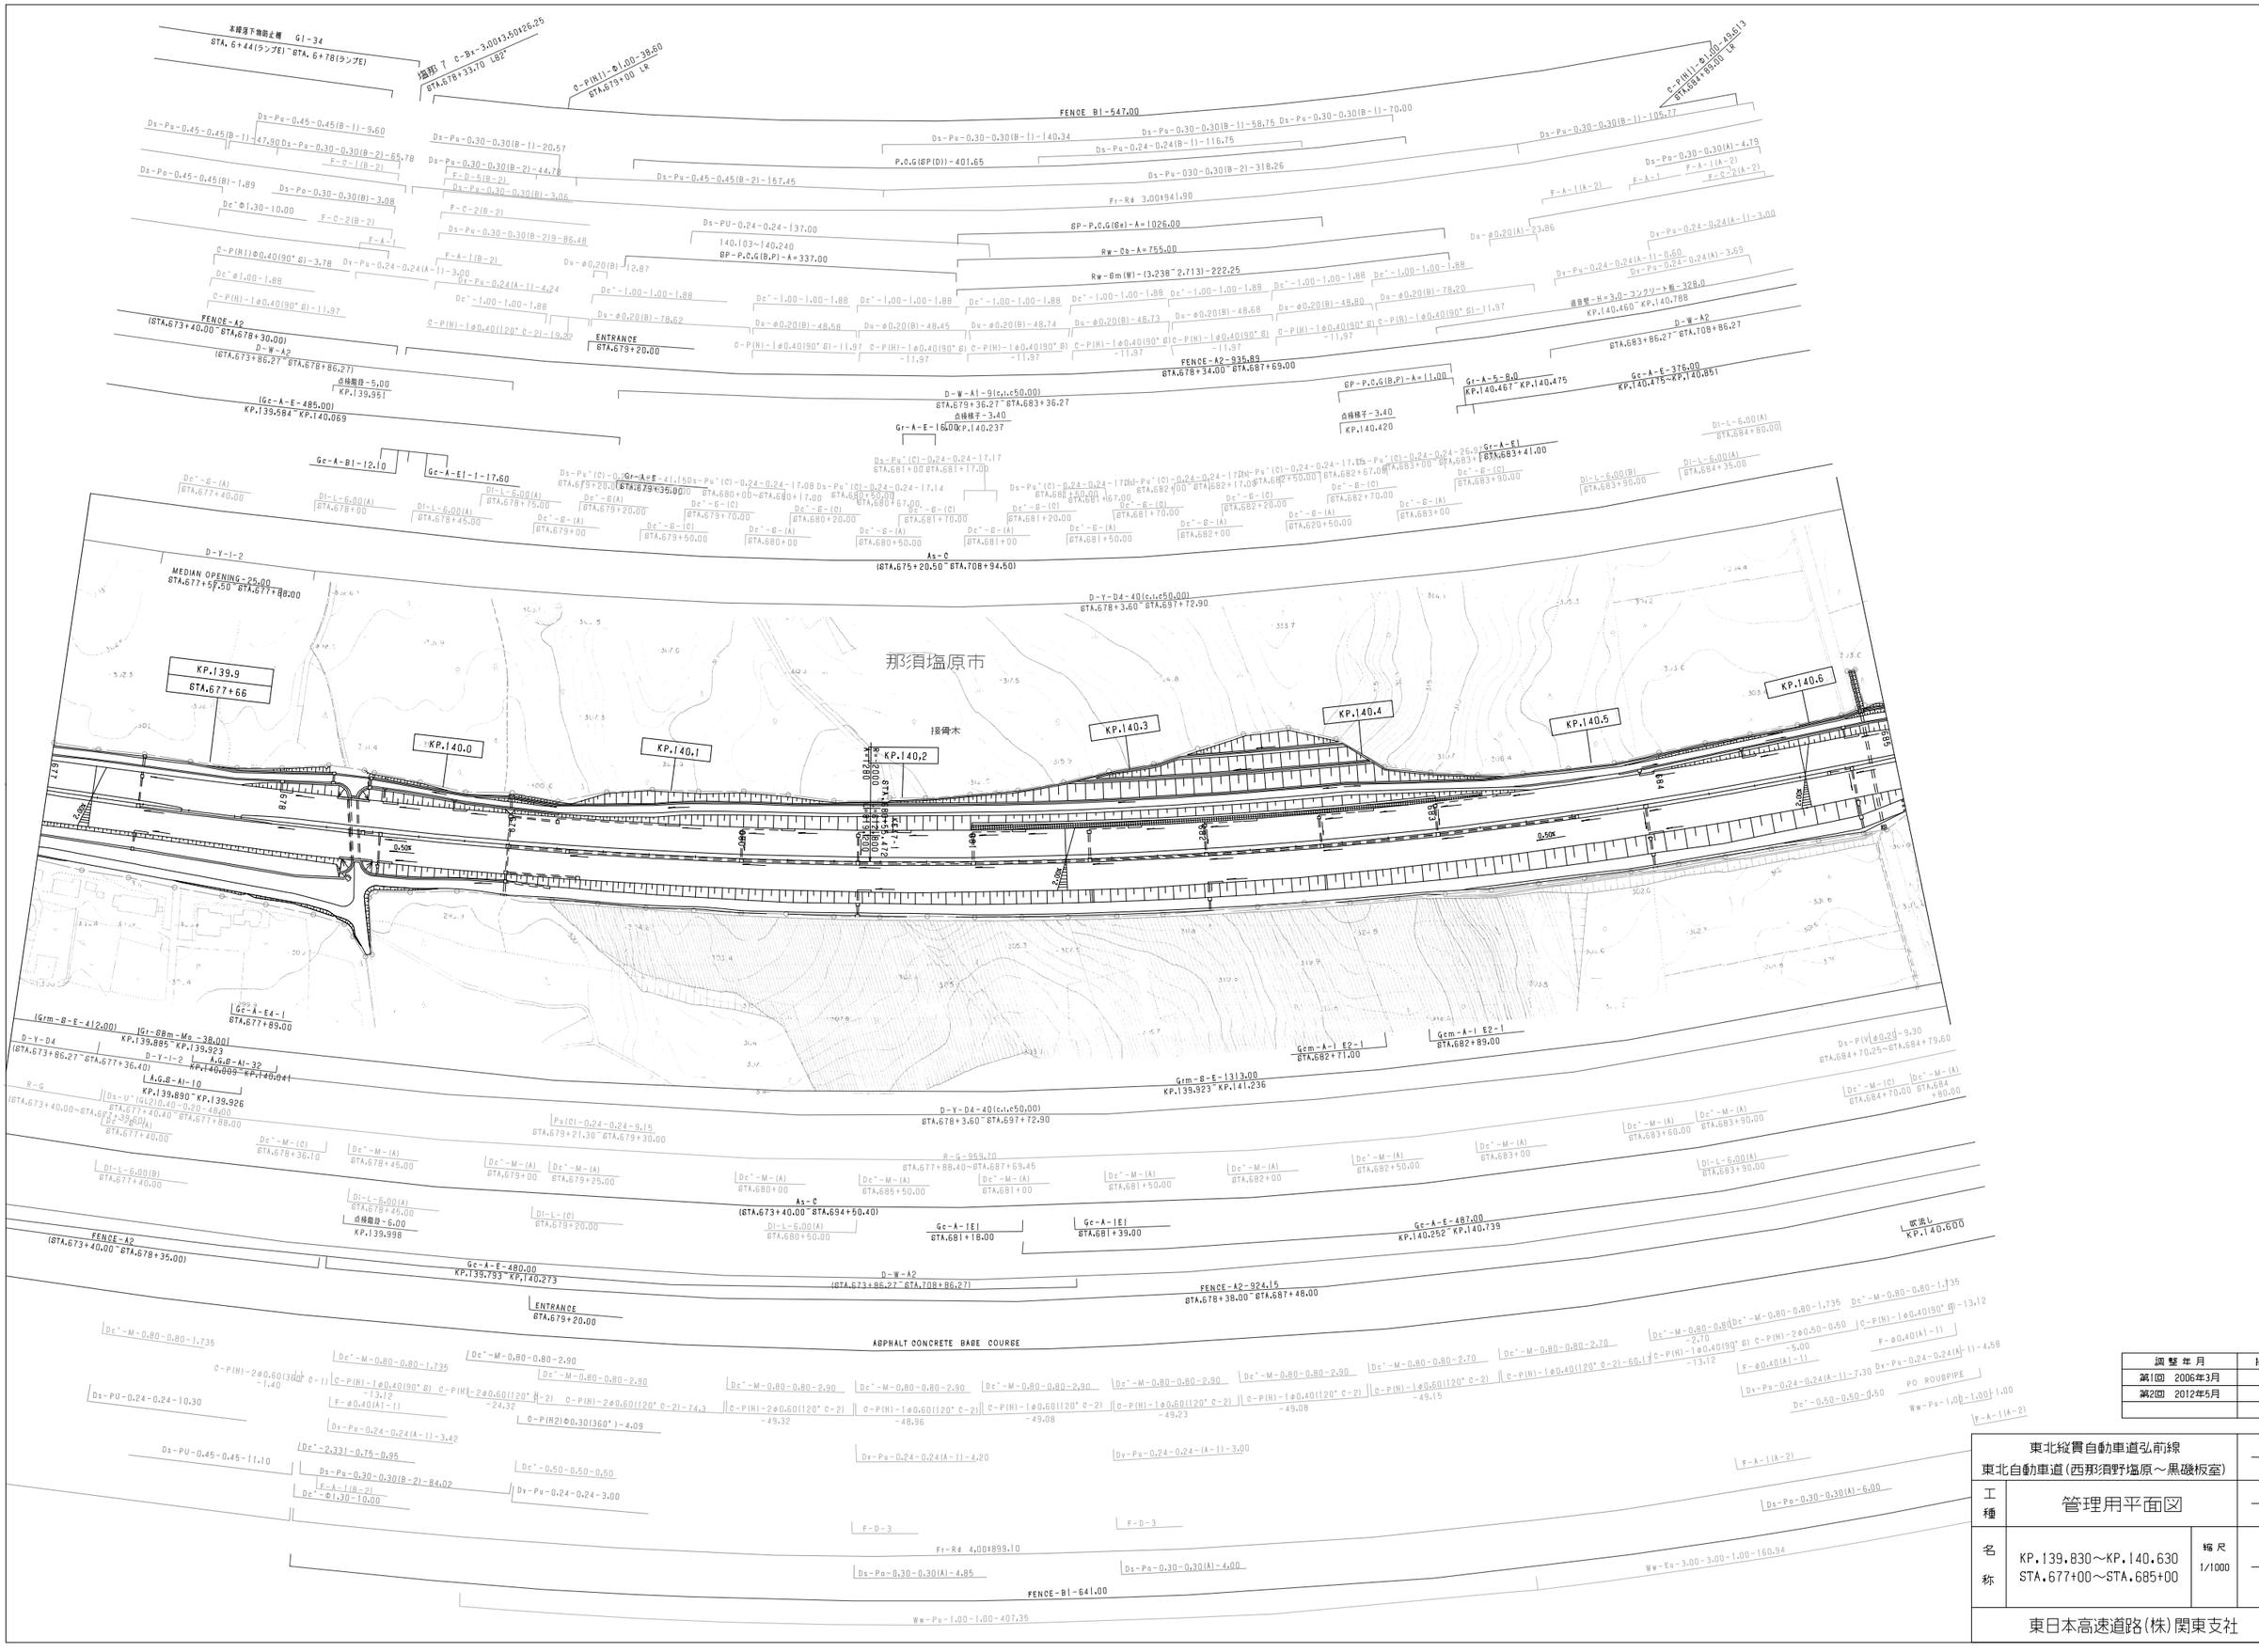

調整年月	摘要
第1回 2006年3月	
第2回 2012年5月	

東北縦貫自動車道弘前線 東北自動車道(西那須野塩原～黒磯板室)			——
工種	管理用平面図		——
名称	KP.139.830～KP.140.630 STA.677+00～STA.685+00	縮尺 1/1000	1 9
東日本高速道路(株)関東支社			

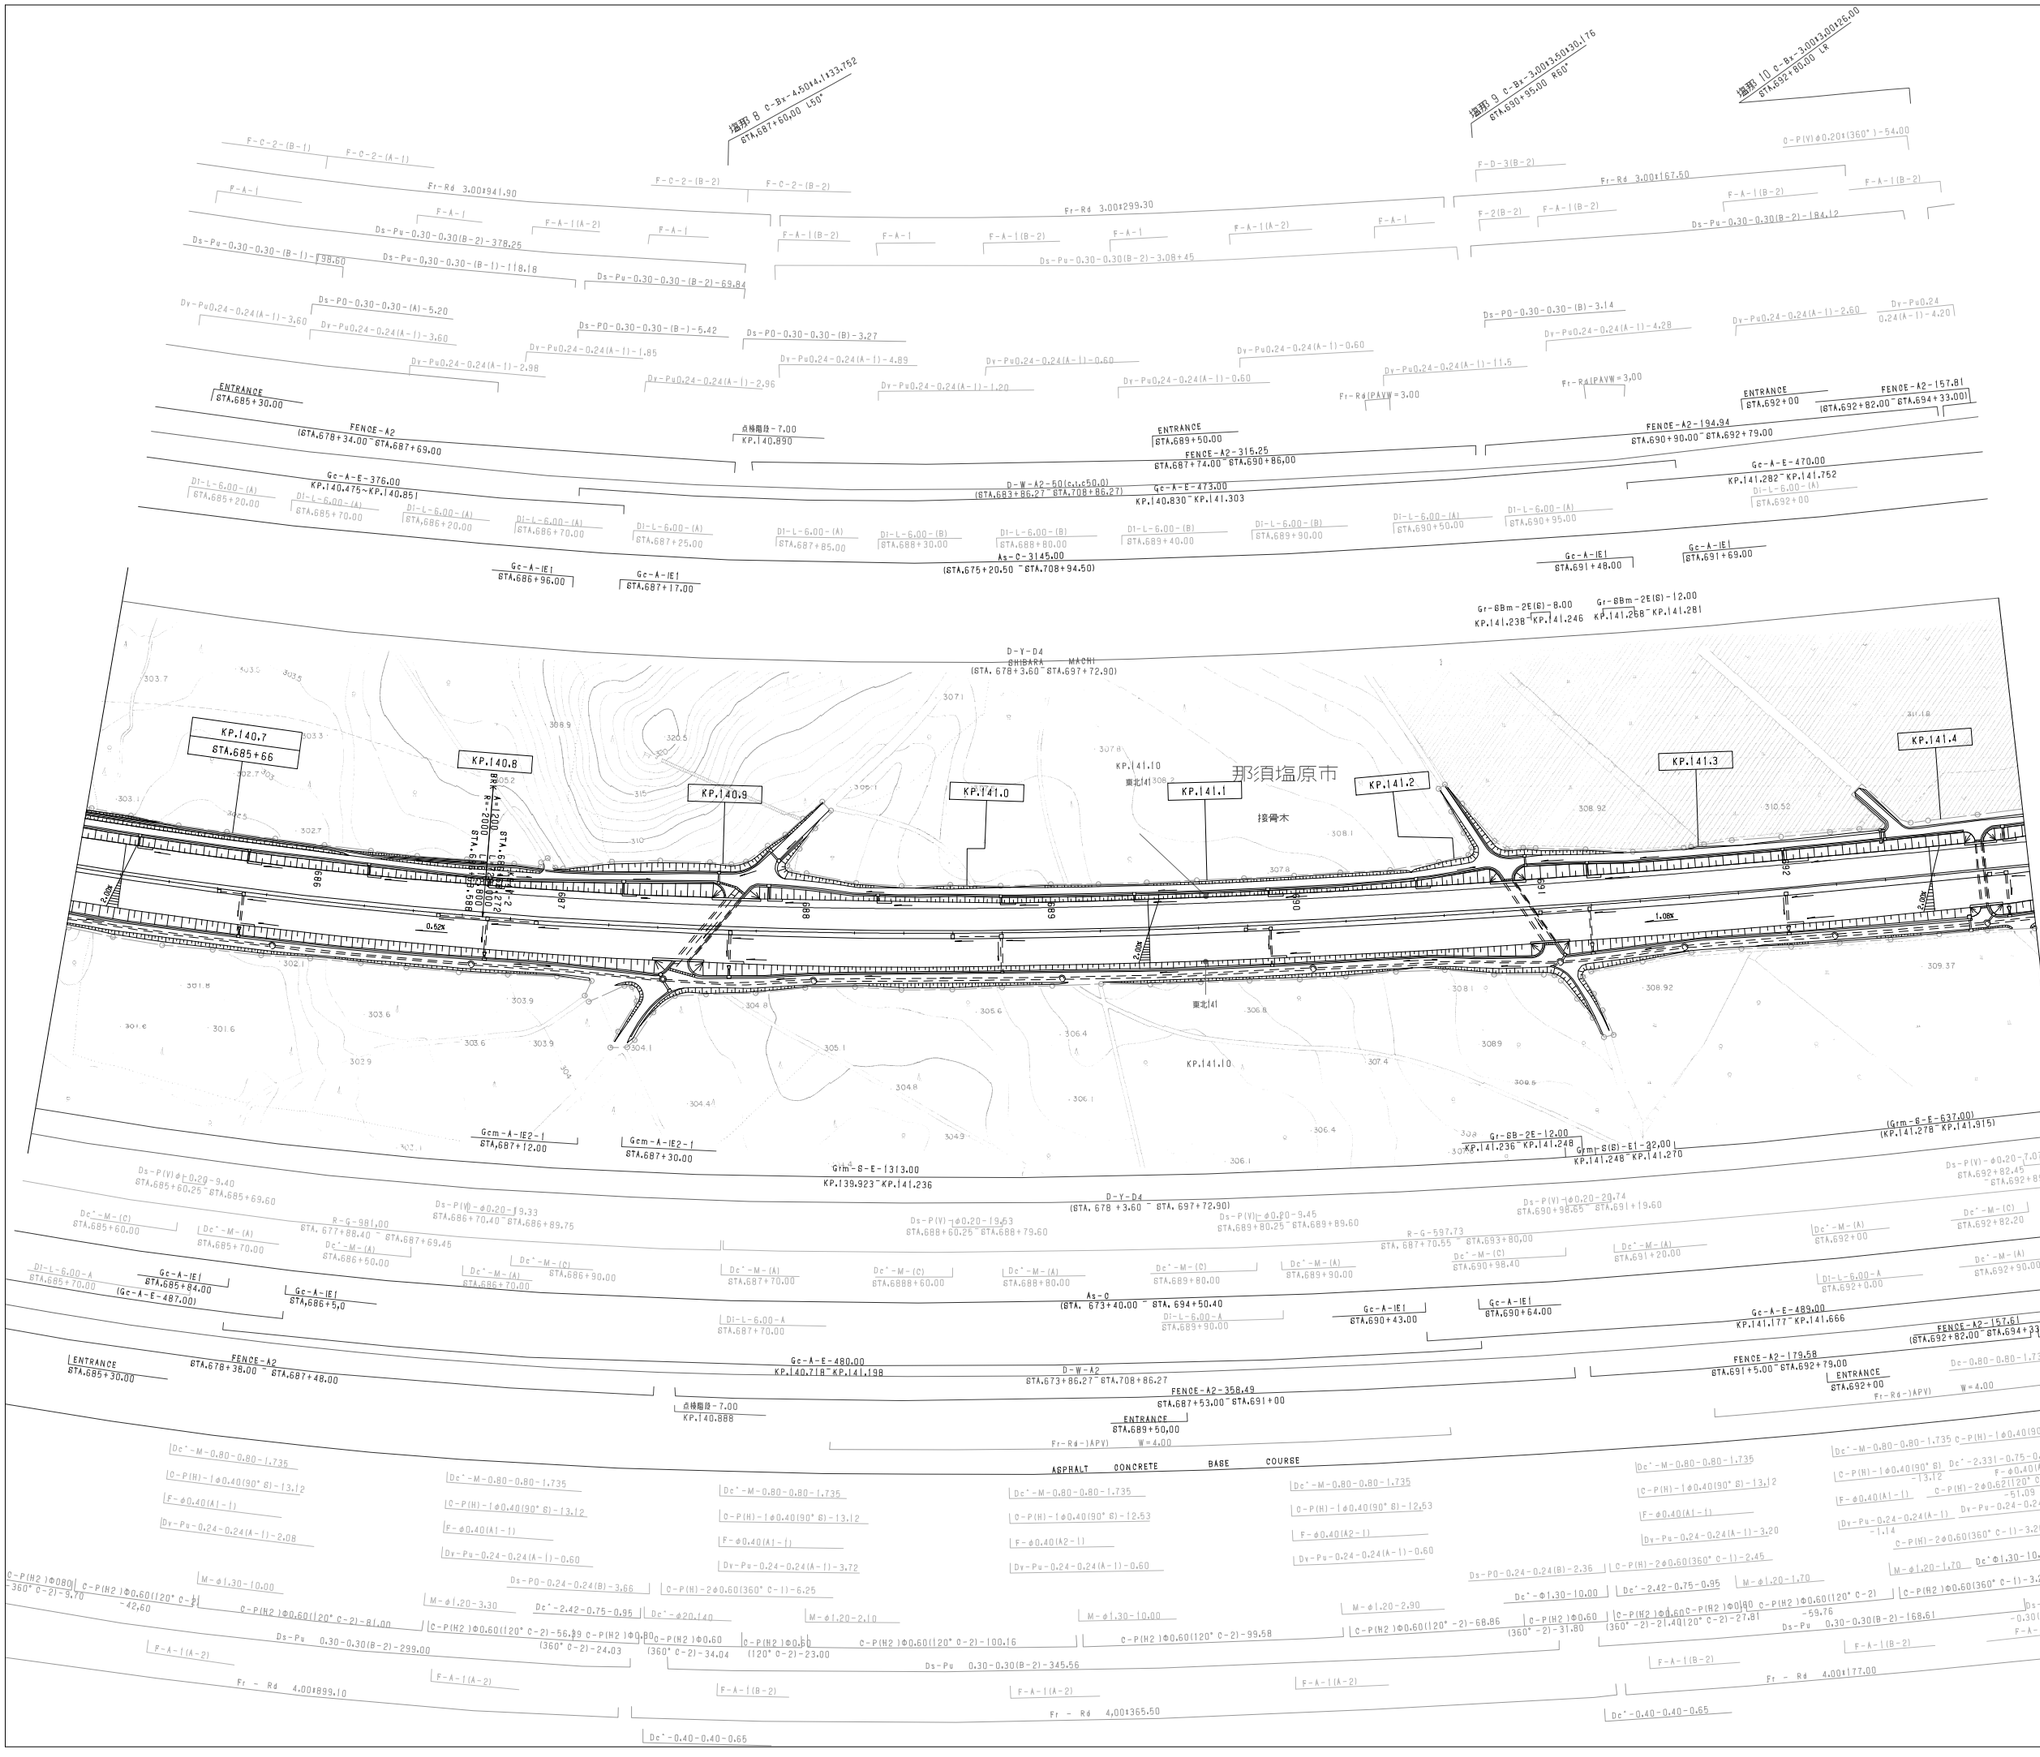

調整年月	摘要
第1回 2006年3月	
第2回 2012年5月	

東北縦貫自動車道弘前線 東北自動車道(西那須野塩原～黒磯板室)			——
工種	管理用平面図		——
名称	KP.140.630～KP.141.430 STA.685+00～STA.693+00	縮尺 1/1000	2/9
東日本高速道路(株)関東支社			

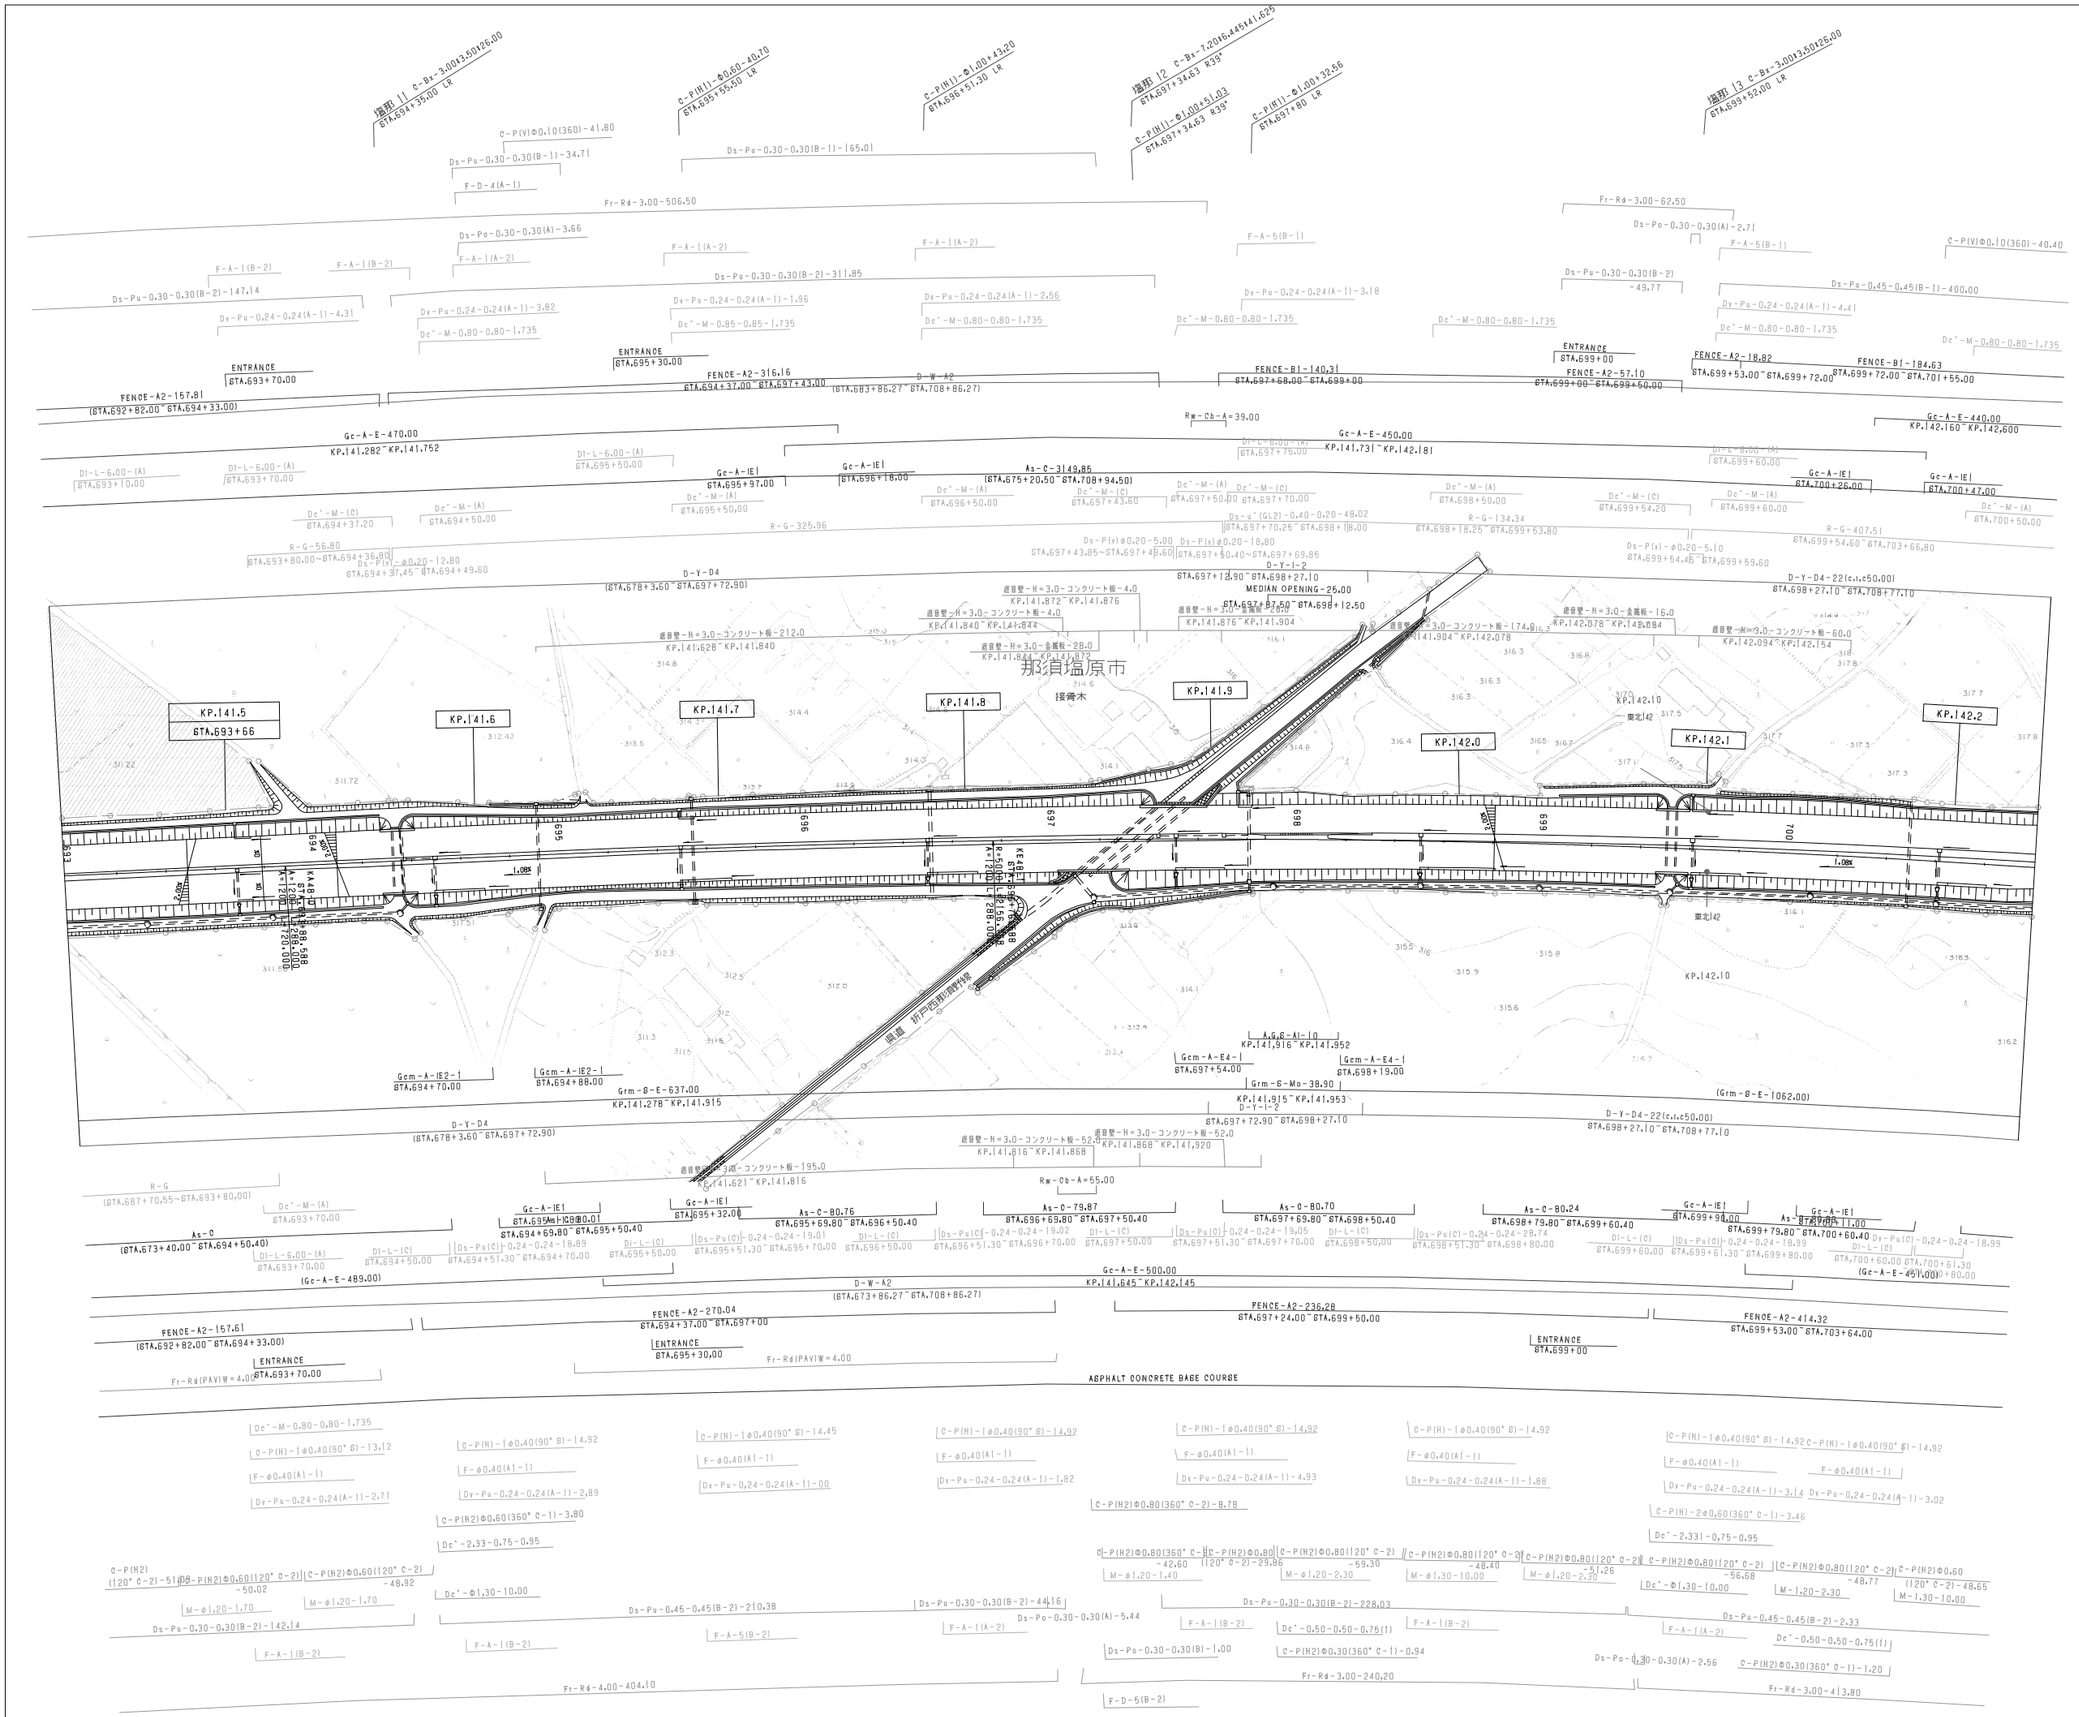

調整年月	摘要
第1回 2006年3月	
第2回 2010年5月	
第3回 2012年5月	

東北縦貫自動車道弘前線
東北自動車道（西那須野塩原～黒磯板室）

工種：管理用平面図

名称：KP.141.430～KP.142.230
STA.693+00～STA.701+00

縮尺：1/1000

3/9

東日本高速道路(株)関東支社

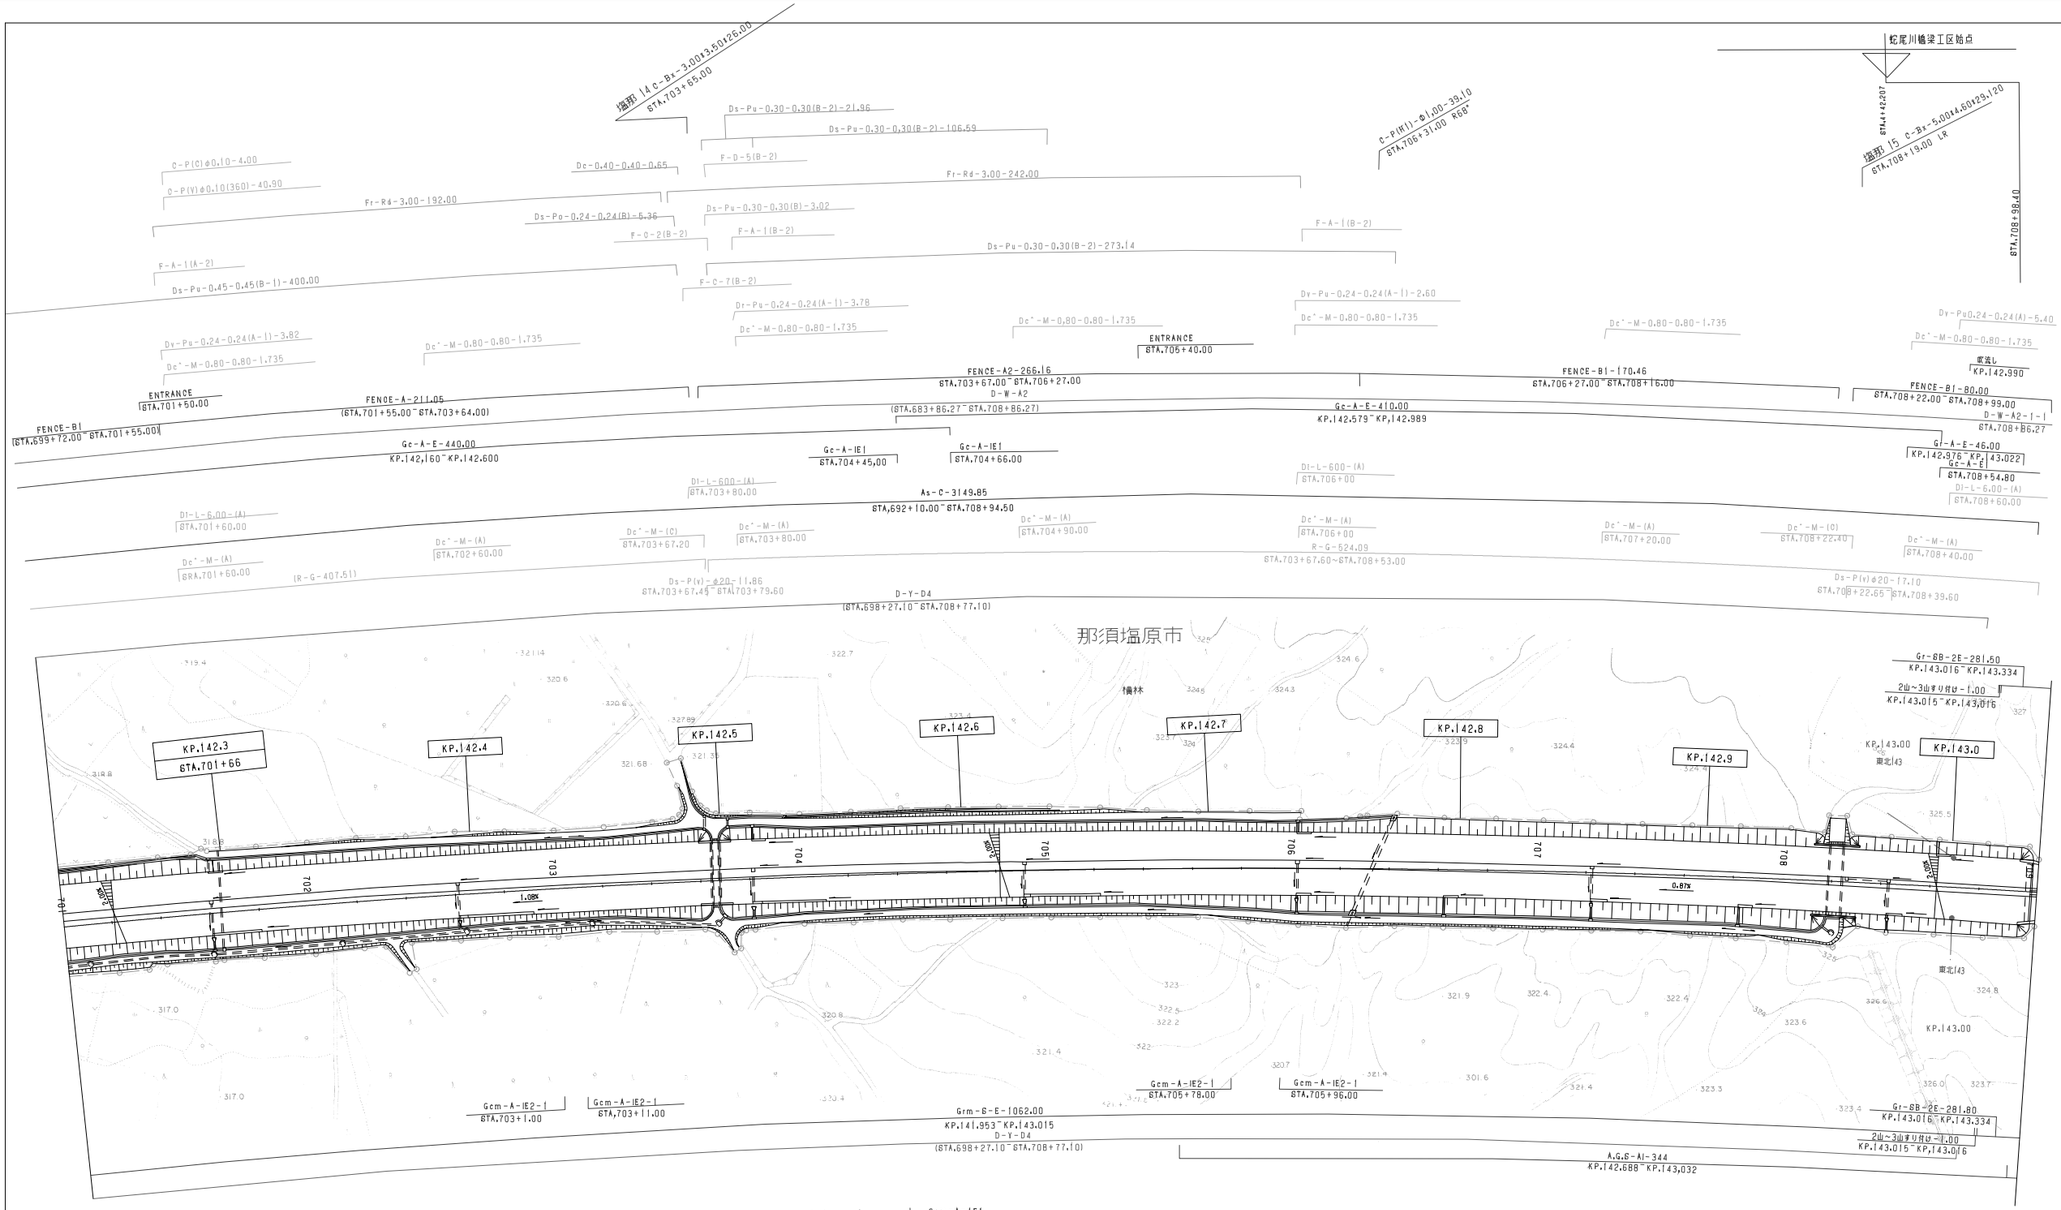

調整年月	摘要
第1回 2006年3月	
第2回 2010年5月	

東北縦貫自動車道弘前線 東北自動車道(西那須野塩原~黒磯板室)			——
工種	管理用平面図		——
名称	KP.142.230~KP.143.030 STA.701+00~STA.709+00	縮尺 1/1000	4/9
東日本高速道路(株)関東支社			

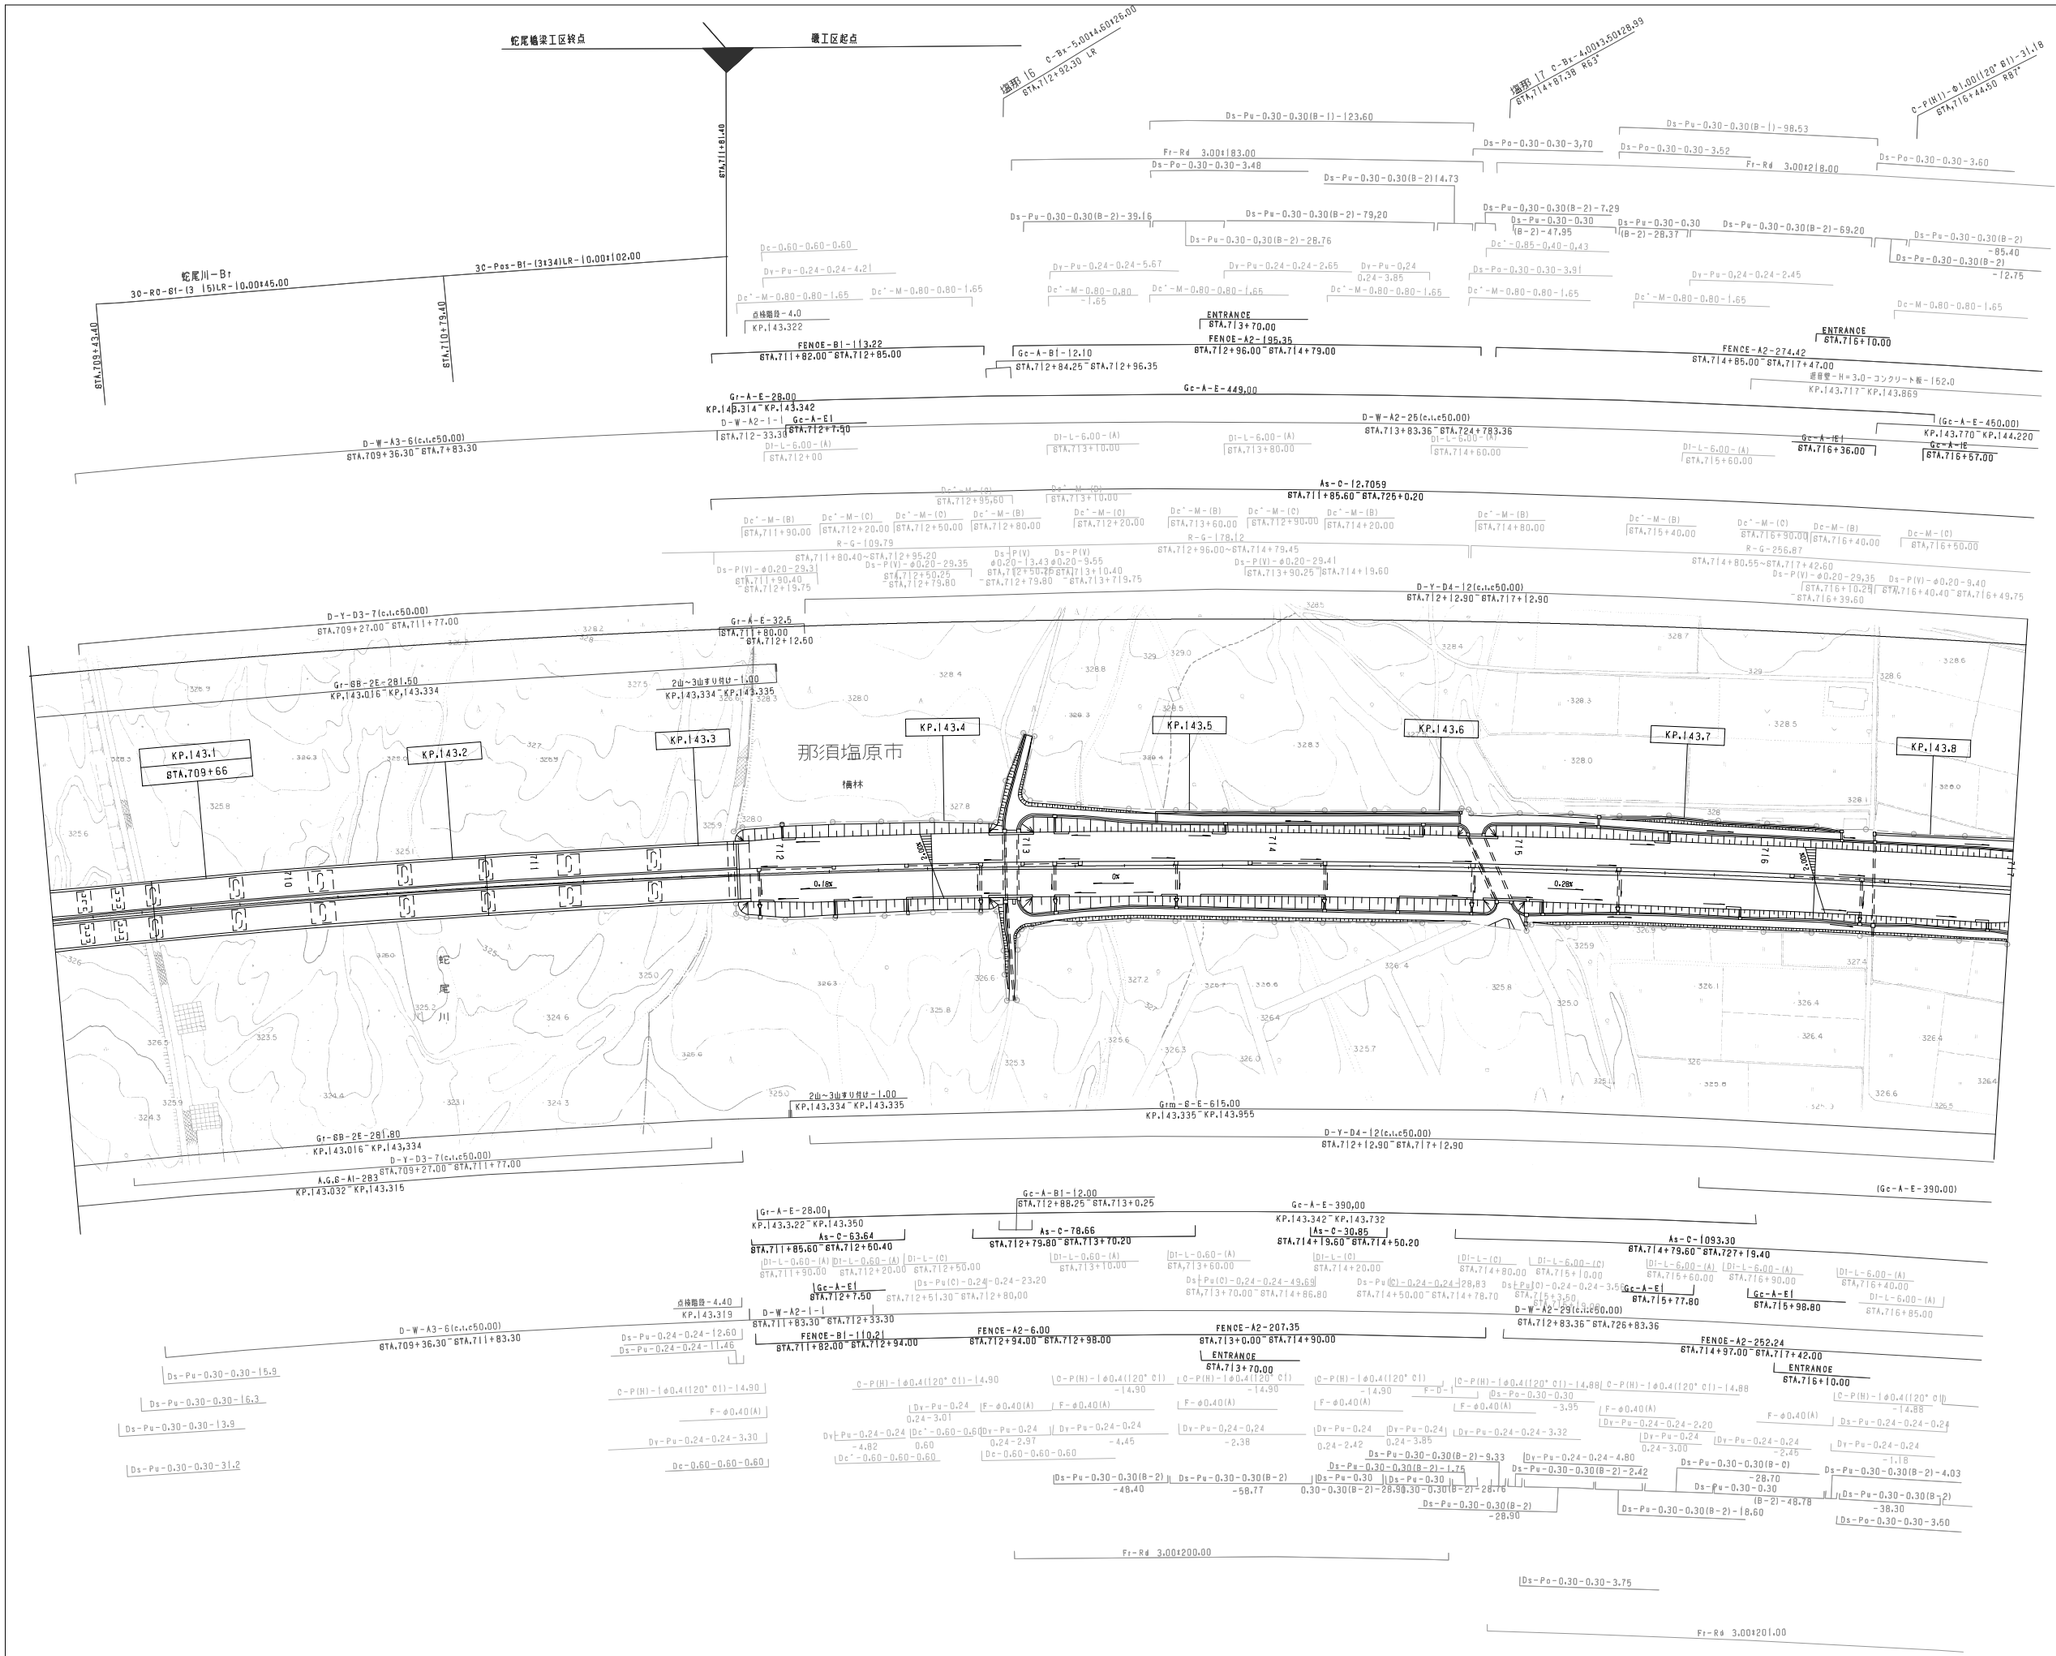

調整年月	摘要
第1回 2006年3月	
第2回 2010年5月	

東北縦貫自動車道弘前線 東北自動車道（西那須野塩原～黒磯板室）			——
工種	管理用平面図		——
名称	KP.143.030～KP.143.830 STA.709+00～STA.717+00	縮尺 1/1000	5 9
東日本高速道路(株)関東支社			

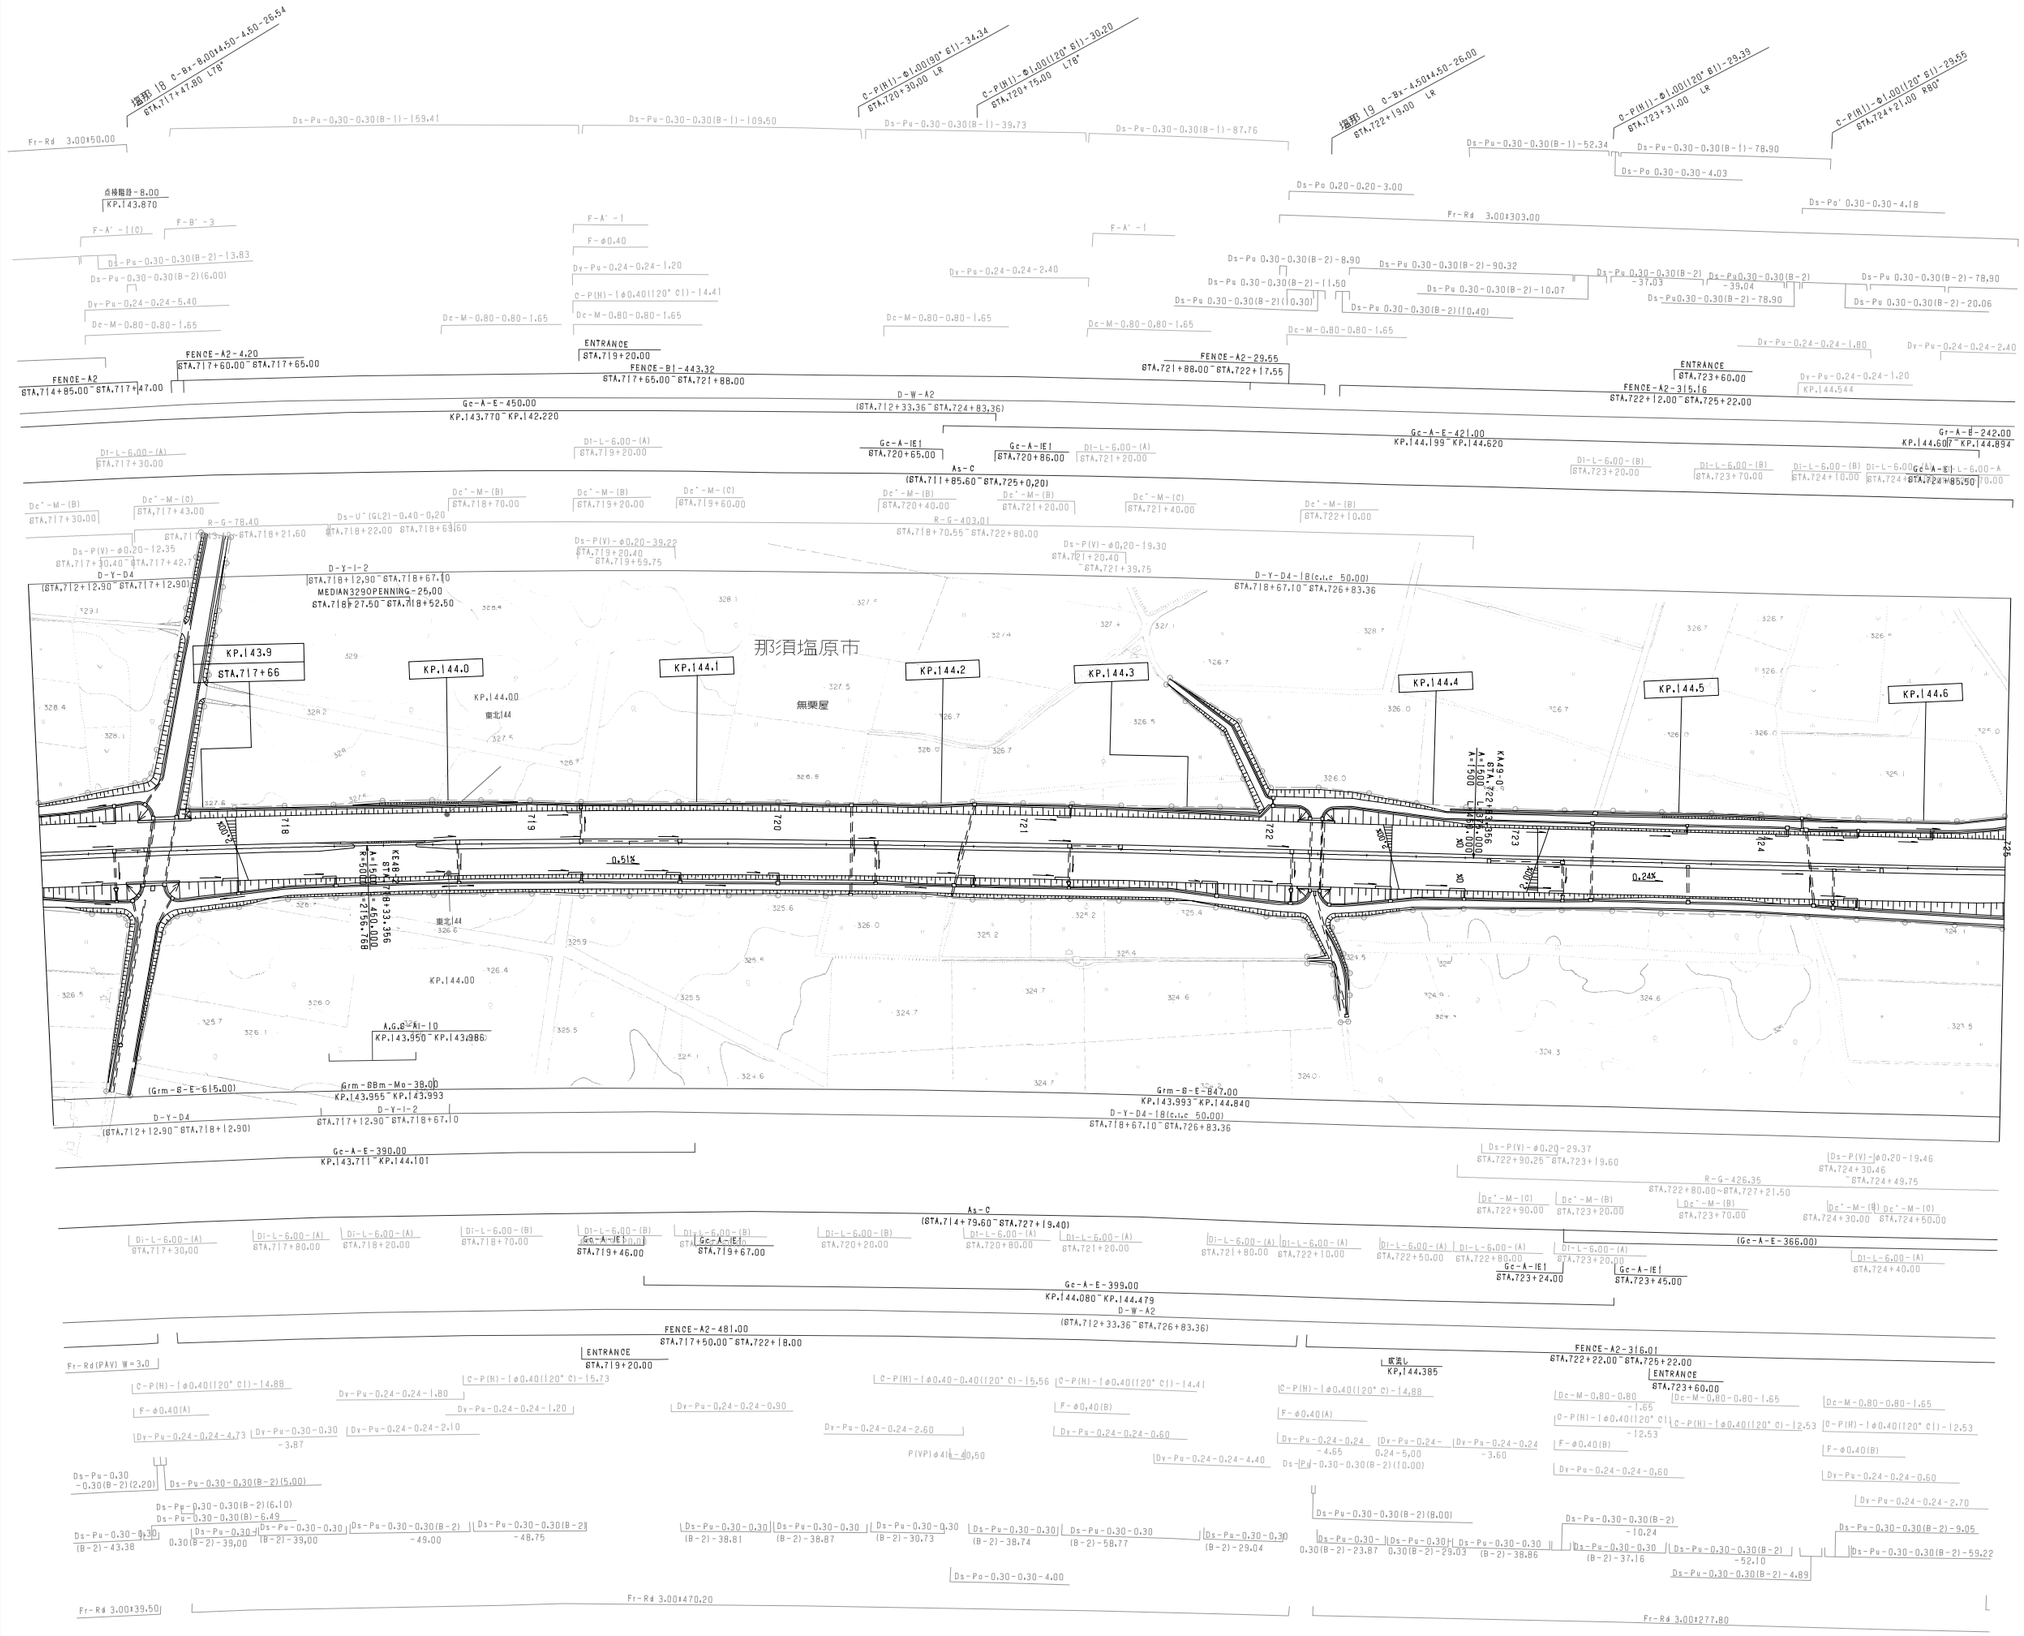

調整年月	摘要
第1回 2006年3月	
第2回 2010年5月	
第3回 2012年5月	

東北縦貫自動車道弘前線 東北自動車道(西那須野塩原～黒磯板室)			——
工種	管理用平面図		——
名称	KP.143.830～KP.144.630 STA.717+00～STA.725+00	縮尺 1/1000	6/9
東日本高速道路(株)関東支社			

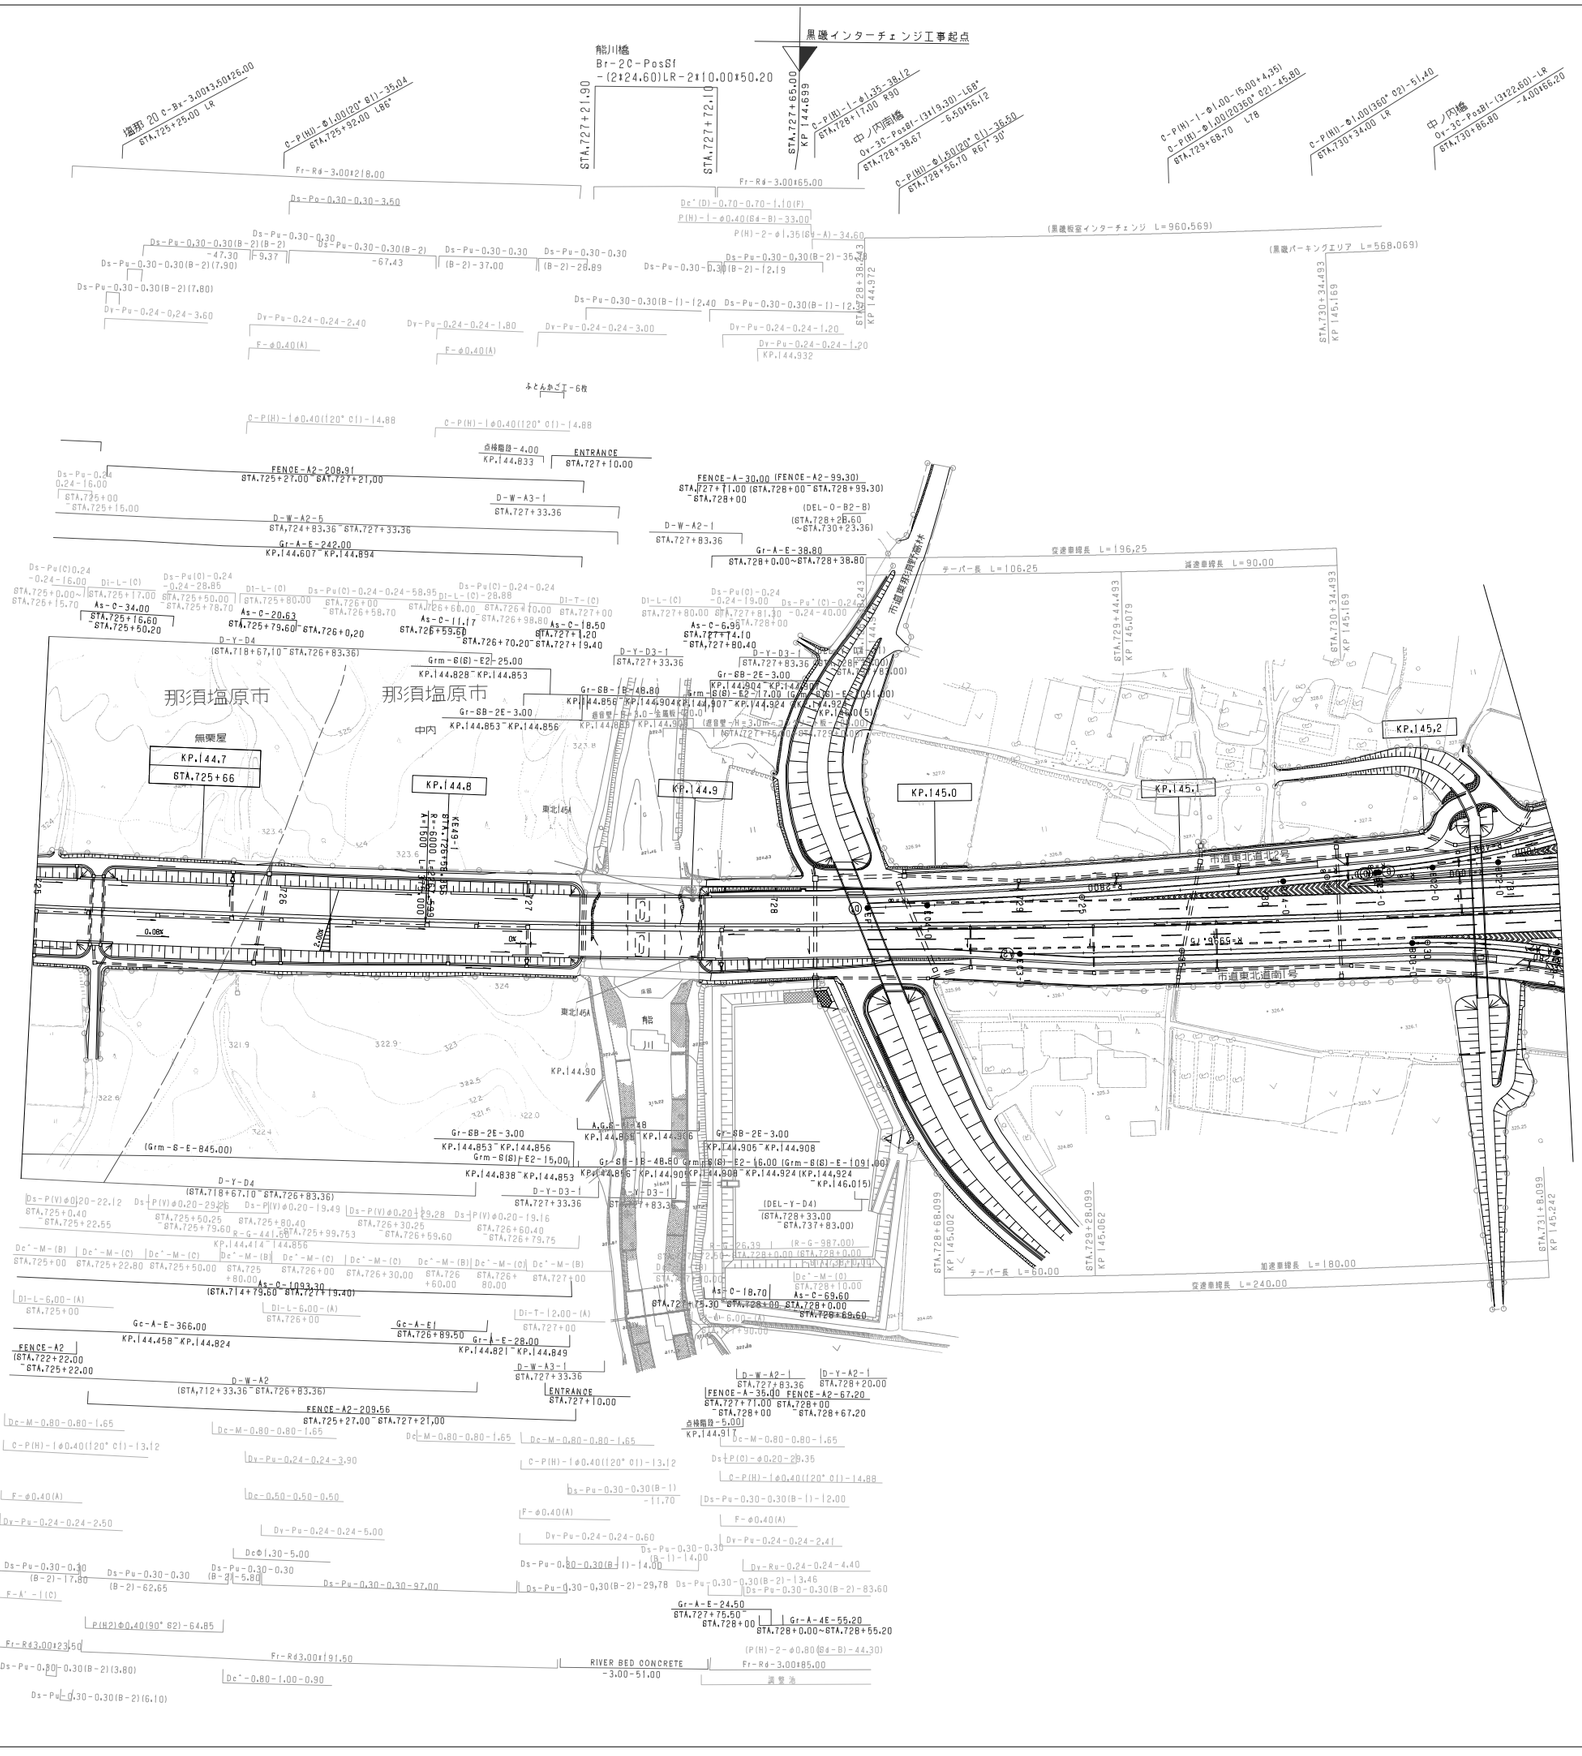

調整年月	摘要
第1回 2006年3月	
第2回 2006年9月	
第3回 2008年5月	
第4回 2015年3月	

東北縦貫自動車道弘前線 東北自動車道(西那須野塩原～黒磯板室)			——
工種	管理用平面図		——
名称	KP.144.630～KP.145.254 STA.725+00～STA.731+20	縮尺 1/1000	7 9
東日本高速道路(株)関東支社			

東北縦貫自動車道弘前線
東北自動車道（西那須野塩原～黒磯板室）

工種	管理用平面図		
名称	KP.145.254～KP.146.034 STA.731+20～STA.739+00	縮尺 1/1000	8/9

東日本高速道路(株)関東支社

調整年月	摘要

黒磯インターチェンジ工事終点
STA.738+4.00
KP 145.938

黒磯板室インターチェンジ L=960.569
黒磯パーキングエリア L=568.069

那須塩原市
無栗屋
那須塩原市
中内
那須塩原市
鹿野崎
那須塩原市
塩野崎

市道鹿野崎38号
市道東北道南1号
市道東北道北2号

KP.145.3
STA.731+66
KP.145.4
KP.145.5
KP.145.6
KP.145.7
KP.145.8
KP.145.9
KP.146.0

加速車線 L=180.00
テーパー長 L=60.00
交通車線長 L=240.00
減速車線長 L=90.00
テーパー長 L=106.25
交通車線長 L=196.25
加減速車線 L=30.00
ブラットホーム 減速車線 L=40.00
L=20.00

STA.736+2.562 KP 145.737
STA.737+98.812 KP 145.933
STA.735+23.153 KP 145.657
STA.737+3.153 KP 145.837
STA.737+63.153 KP 145.897
STA.732+50.00 KP 145.424
STA.733+10.00 KP 145.534
STA.733+30.00 KP 145.594
STA.734+75.00 KP 145.731
STA.734+77.00 KP 145.611
STA.735+17.00 KP 145.651
STA.736+92.562 KP 145.827

塩那21 (4.0013.50)
O-Bs-5.0014.00-55.49
STA.735+27.02 L87°
O-P(B)-φ1.00(120° C1)-82.40
STA.732+63.60 R70°
O-P(B1)-φ1.00(120° B1)-39.00
STA.736+00 LR
戸屋橋
Ox-35-(21+2.5-20.5)-16+55.07
F-D-1(C)
Ds-Pa-0.30-0.30-3.45
Fr-R4-3.00+203.00
既設電源下物照止機 B-124.00
KP.145.934
Ds-Pu-0.30-0.30(B-2)-28.71)
Ds-Pa-0.30-0.30-55.58
(P(N)-2-φ0.40(90° B2)-48.83)
Du-φ0.20-0.60
-0.748-116.25
Du-φ0.20-0.60-0.748-9.42
Dc'-1.00-1.00-1.80
Gr-A-E-23.00
FENCE-A2-186.78
STA.738+00 STA.739+84.00
(FENCE-A-28.00)
(D-W-A2-79(c.r.c 50.00))
(STA.737+72.80 STA.738+00)
(STA.738+45.62 STA.777+95.62)
(Gc-A-E-475.00)
(KP.145.949 KP.146.424)
Gc-A-E1
STA.738+15.00
Ds-Pa-(D)-0.24-0.24-37.00
STA.738+10.00 STA.738+50.00
STA.738+47.00
As-c-113.08
STA.738+00 STA.739+20.40
(As-C-39.60)
D-Y-D4-1
D-Y-1-2
STA.738+22.90 STA.738+72.90 STA.739+27.10
STA.738+12.90
φ9.9補強間口部 25.00
STA.738+87.50 STA.739+12.50
(Grm-S(B)-E-109).00)
(KP.144.824 KP.146.015)
Gr-Sam-Mo-38.00
KP.146.015 KP.146.053
(A.G.B-A1-10)
(KP.146.020 KP.146.056)
Gc-A-B4-1-
STA.738+54.00 STA.738+81.00
(Grm-B(B)-E-109).00)
(KP.144.824 KP.146.015)
Ds-P(v)-φ0.20-28.82
STA.738+10.40 STA.738+39.75
Ds-U'(GL2)0.40-0.20-78.03
Dc'-M-(B)
STA.738+10.00 STA.738+40.00
Dc'-M-(C)
(As-C-218).35)
(STA.738+00 STA.760+80.40)
Dc'-M-(A)
STA.738+00
(Gc-A-E-432.00)
(Gr-A-4E(A)-209.00)
(STA.736+2.56~STA.738+2.00) (KP.145.932~KP.146.364)
(DEL-9-B2-9(c.r.c20.00))
(STA.736+2.56~STA.738+10.50)
(D-W-A2-78(c.r.c. 50.00))
(STA.738+54.00 STA.777+45.62)
(FENCE-A2-15.00)
FENCE-A2-193.64
STA.738+00 STA.739+83.00
Dc-M-0.80-0.80-1.65
C-P(N)-1-φ0.40(120° C1)-10.20
Dc'-1.00-1.00-1.80
Du-φ-0.20-0.60-0.748-47.89
Ds-φ-0.20-0.60-0.748-39.50
Ds-Pu-0.30-0.30(B-2)-197.60
(Fr-R4 4.00+320.00)

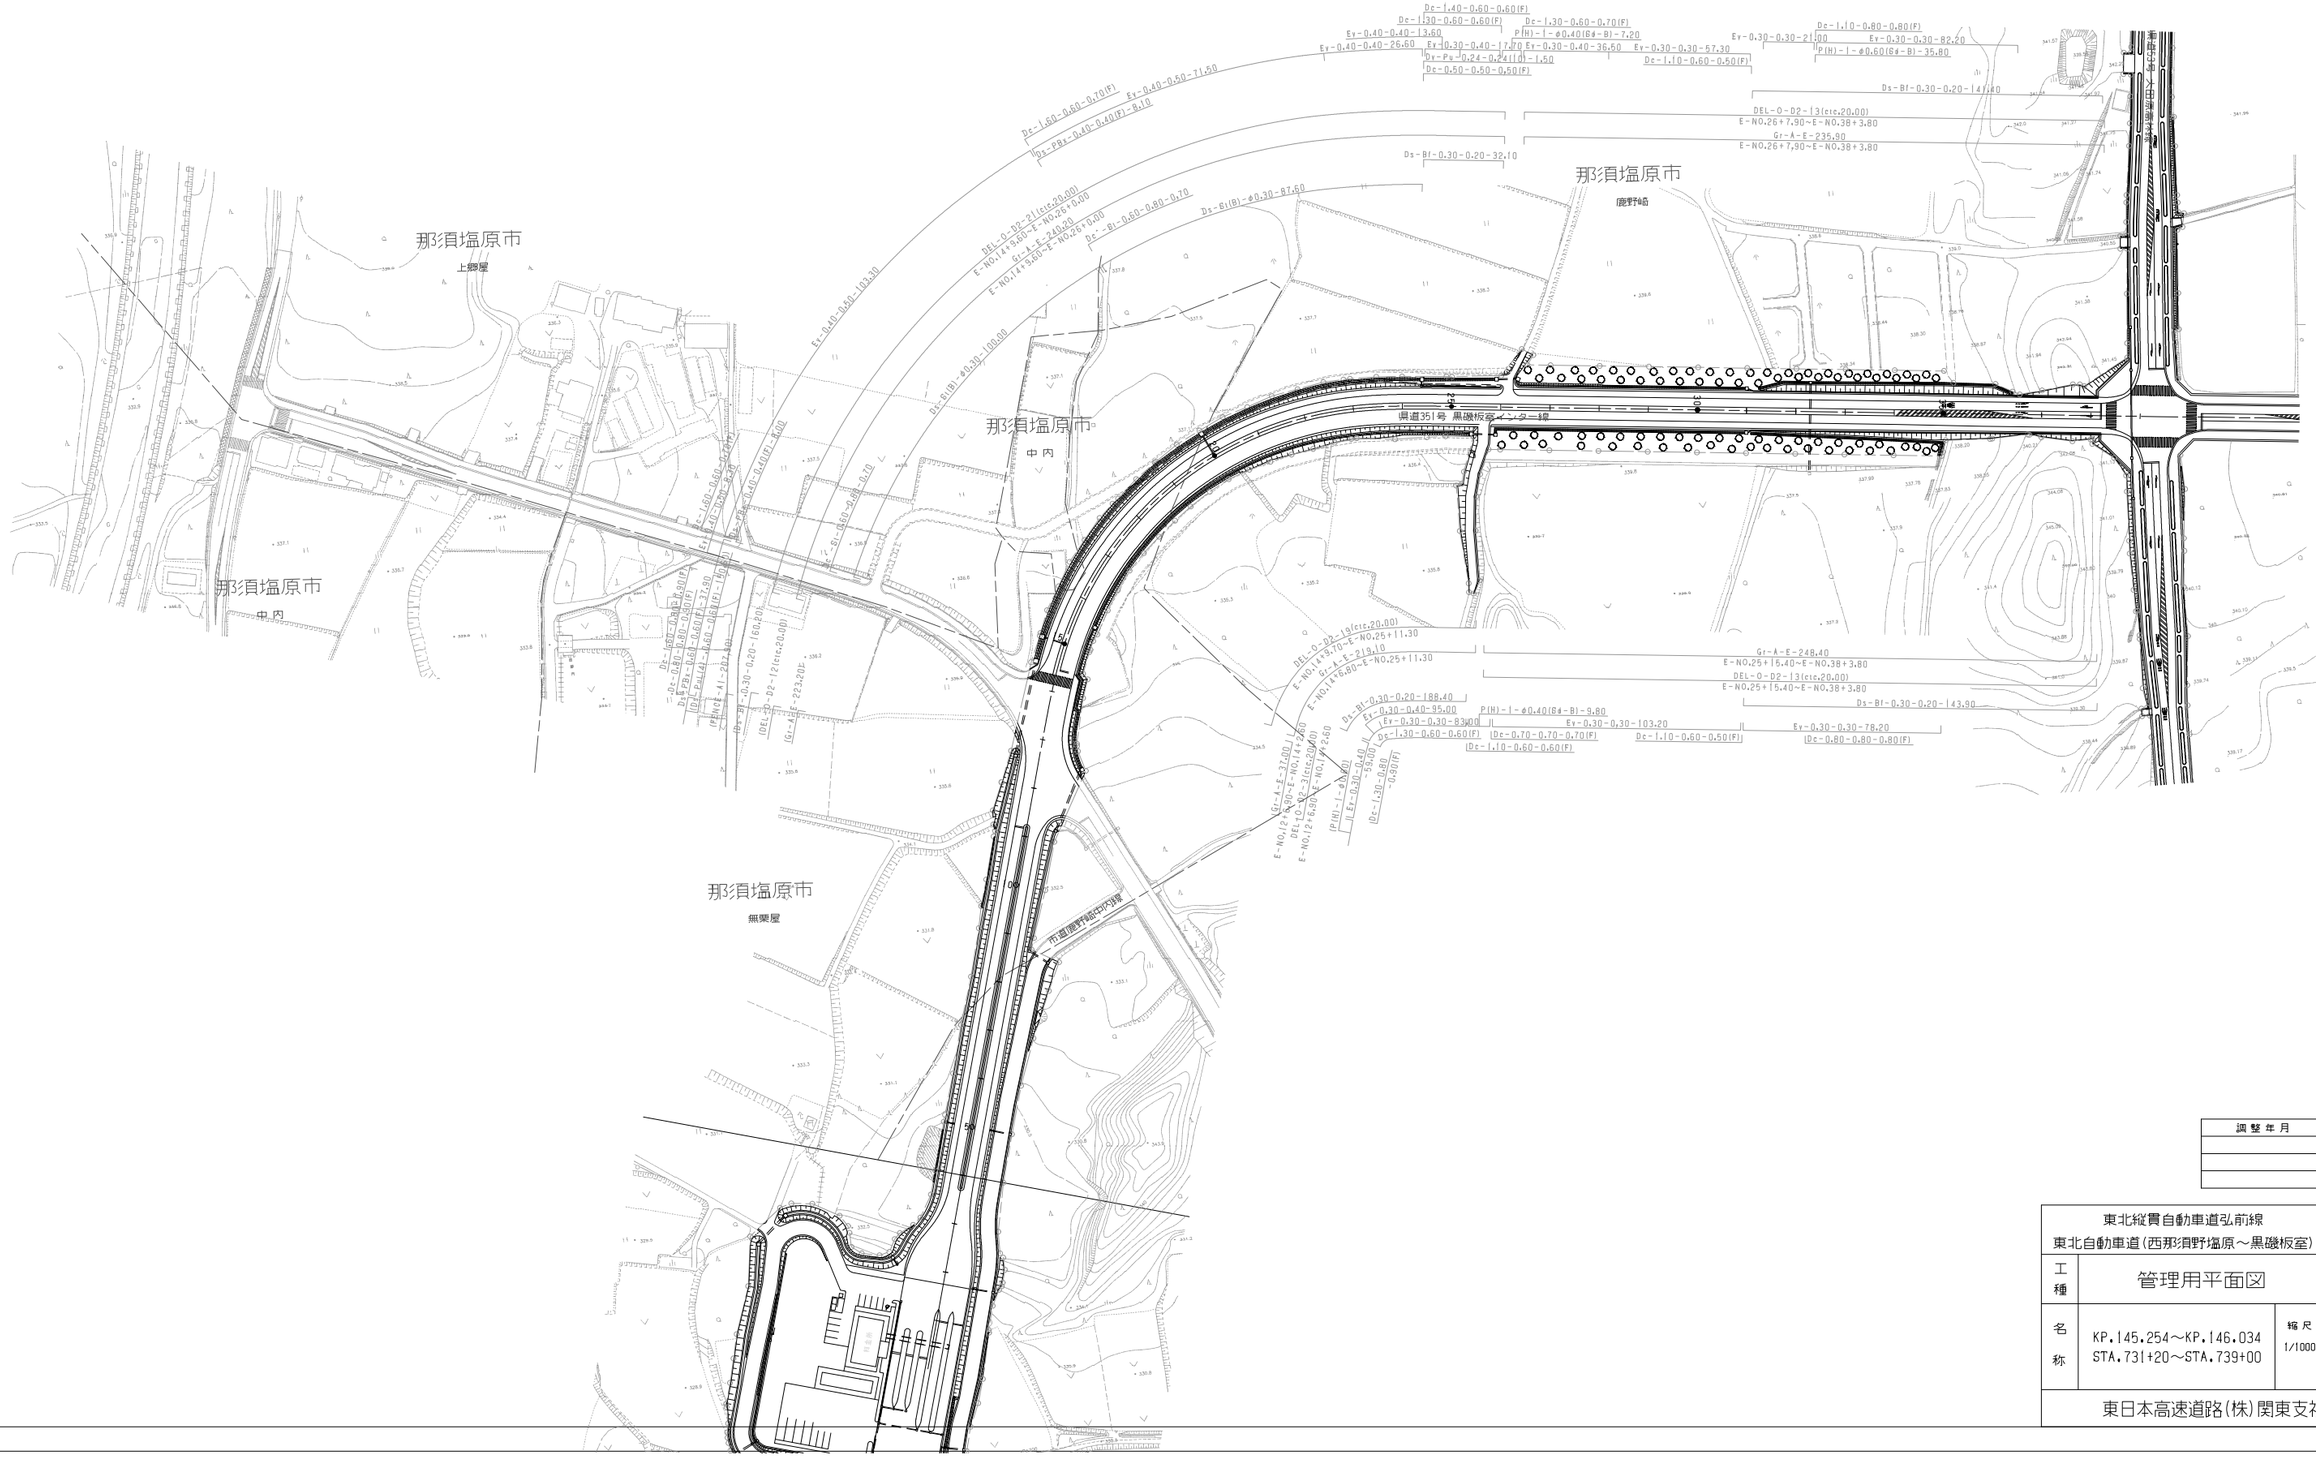
那須塩原市
上郷屋
那須塩原市
中内
那須塩原市
鹿野崎
那須塩原市
中内
那須塩原市
無栗屋
県道351号 黒磯板室インター線
市道鹿野崎中内線
Dc-1.40-0.60-0.60(F)
Dc-1.30-0.60-0.60(F)
Dc-1.30-0.60-0.70(F)
Ey-0.40-0.40-13.60
P(H)-1-φ0.40(64-8)-7.20
Ey-0.40-0.40-26.60
Ey-0.30-0.40-17.70
Ey-0.30-0.40-36.60
Ey-0.30-0.30-57.30
Ey-0.30-0.30-21.00
Dc-1.10-0.80-0.80(F)
Ey-0.30-0.30-82.20
P(H)-1-φ0.60(64-8)-35.80
Dc-1.10-0.60-0.50(F)
Dc-Pu-0.24-0.24(1.0)-1.50
Dc-0.50-0.50-0.50(F)
Ds-B1-0.30-0.20-141.10
DEL-O-D2-13(c.c.20.00)
E-NO.26+7.90~E-NO.38+3.80
Gr-A-E-235.99
E-NO.26+7.90~E-NO.38+3.80
Ds-B1-0.30-0.20-32.10
Dc-1.60-0.60-0.70(F)
Ey-0.40-0.50-71.50
Ds-PBx-0.40-0.40(F)-8.10
Ey-0.40-0.50-103.30
DEL-O-D2-21(c.c.20.00)
E-NO.14+9.60~E-NO.26+0.00
Gr-A-E-240.20
E-NO.14+9.60~E-NO.26+0.00
Dc-B1-0.60-0.80-0.70
Ds-G1(B)-φ0.30-87.60
Dc-1.60-0.60-0.70(F)
Dc-1.30-0.60-0.60(F)
Ey-0.40-0.40-37.80
Dc-1.60-0.60-0.60(F)
Ey-0.40-0.40-60.60
Dc-1.60-0.60-0.60(F)
Ey-0.40-0.40-83.40
Dc-1.60-0.60-0.60(F)
Ey-0.40-0.40-106.20
Dc-1.60-0.60-0.60(F)
Ey-0.40-0.40-129.00
Dc-1.60-0.60-0.60(F)
Ey-0.40-0.40-151.80
Dc-1.60-0.60-0.60(F)
Ey-0.40-0.40-174.60
Dc-1.60-0.60-0.60(F)
Ey-0.40-0.40-197.40
Dc-1.60-0.60-0.60(F)
Ey-0.30-0.30-0.70-160.80
Dc-B1-0.30-0.20-160.80
DEL-O-D2-12(c.c.20.00)
E-NO.12+6.30~E-NO.14+9.60
Gr-A-E-223.20
Ds-G1(B)-φ0.30-100.00
Ds-G1(B)-φ0.30-0.70
Ds-G1(B)-φ0.30-0.70
Ds-G1(B)-φ0.30-0.70


KP.145.0
KP.145.2
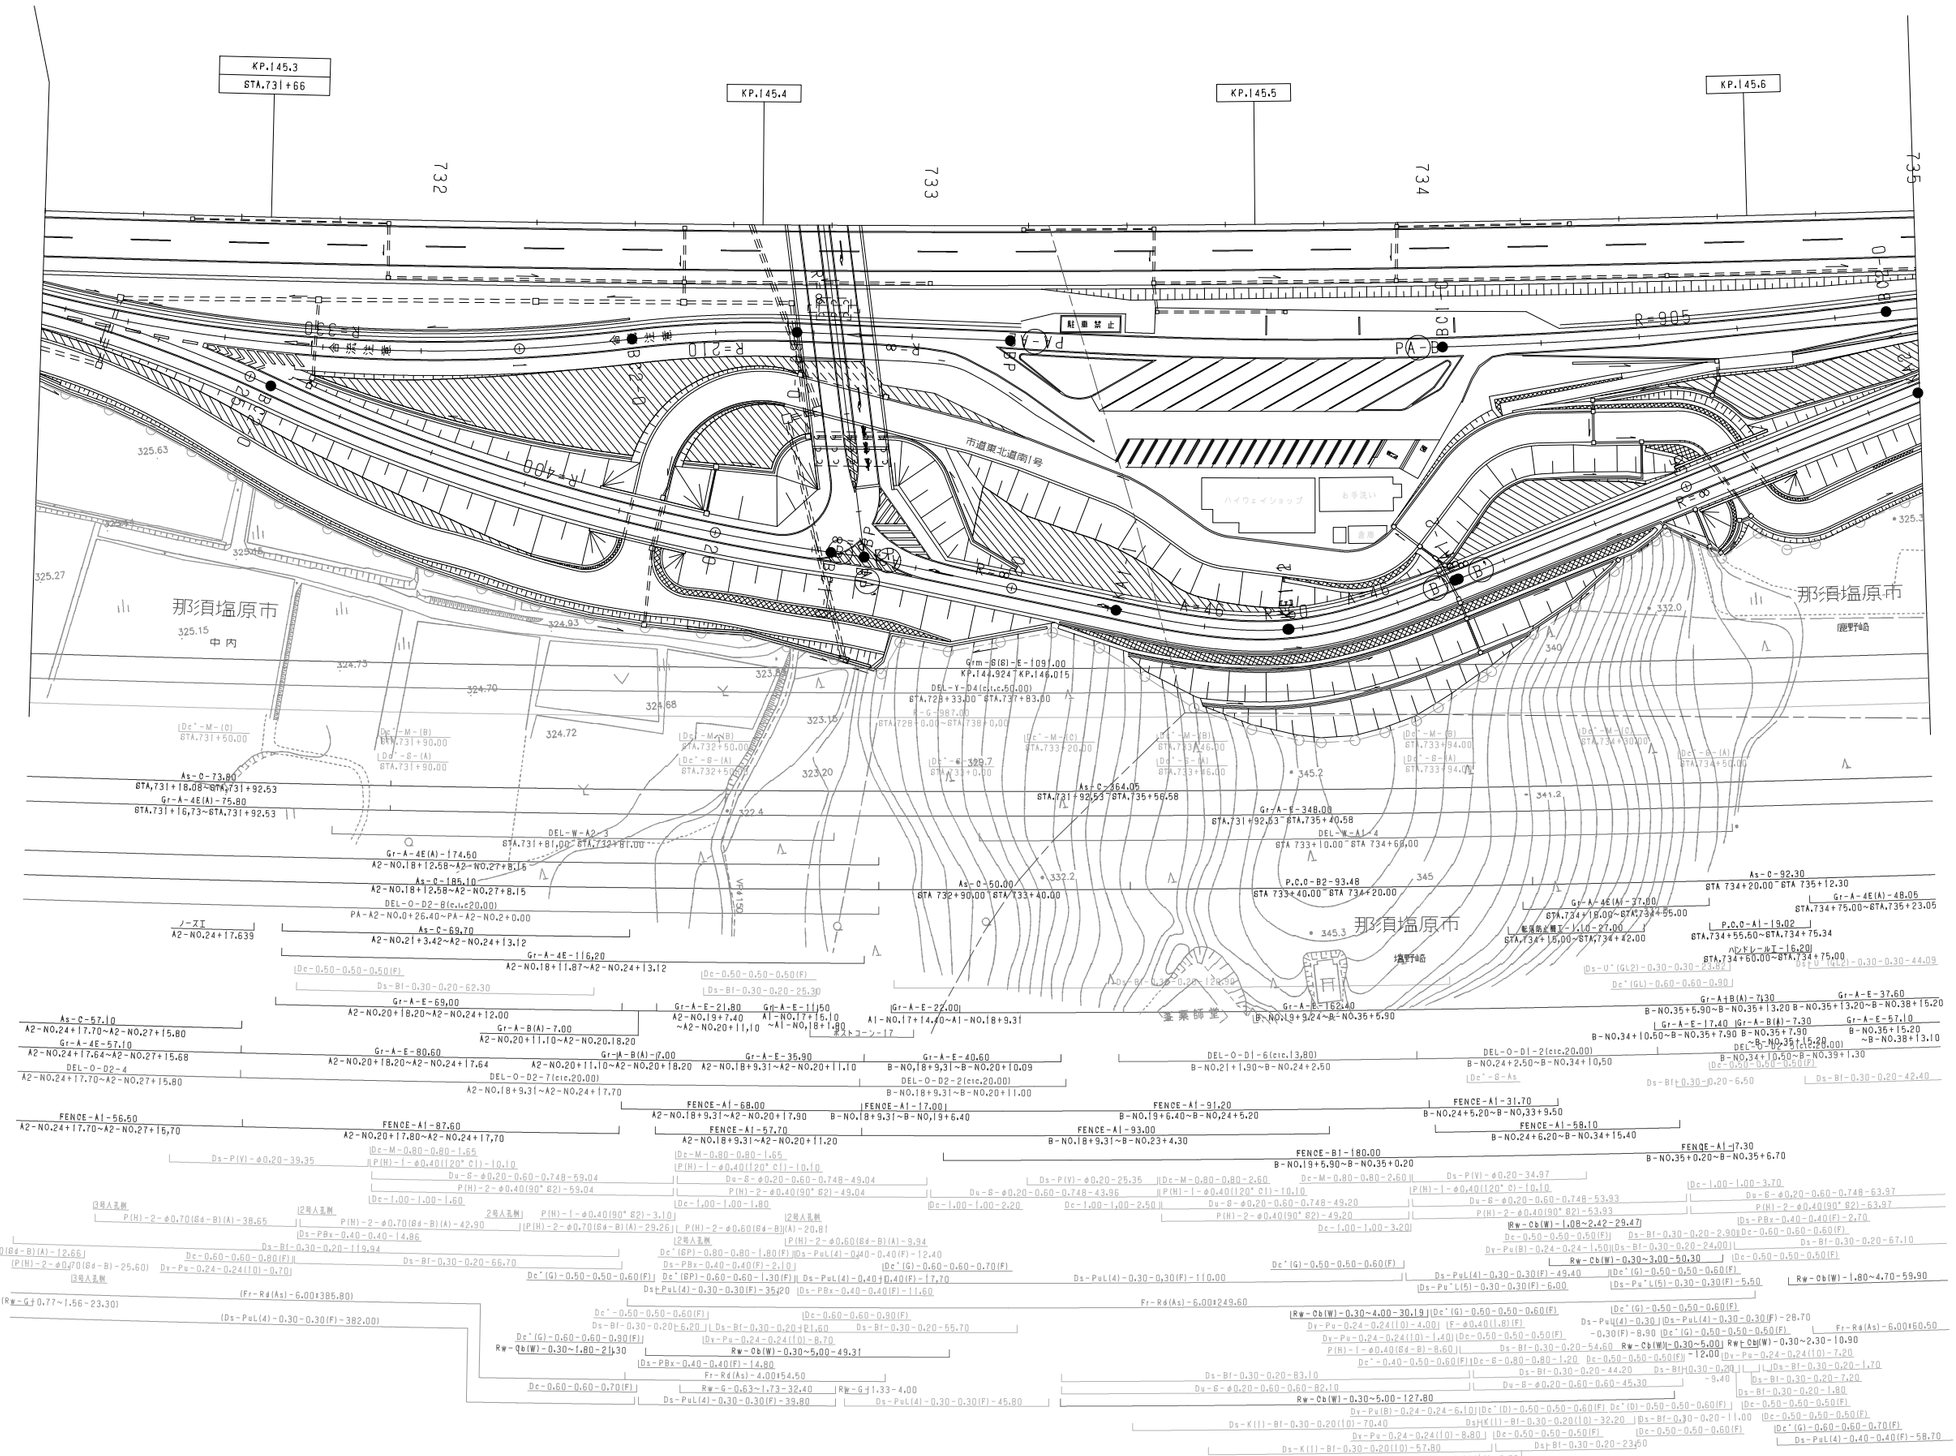
KP.145.3
STA.731+66
KP.145.4
KP.145.5
KP.145.6
732
733
734
735
那須塩原市
中内
那須塩原市
那須塩原市
履野地
境野地
市道東北道南1号
駐車禁止
ハイウェイショップ
お手洗い
R=905
R=340
R=210
R=80
R=60
A=40
A=60
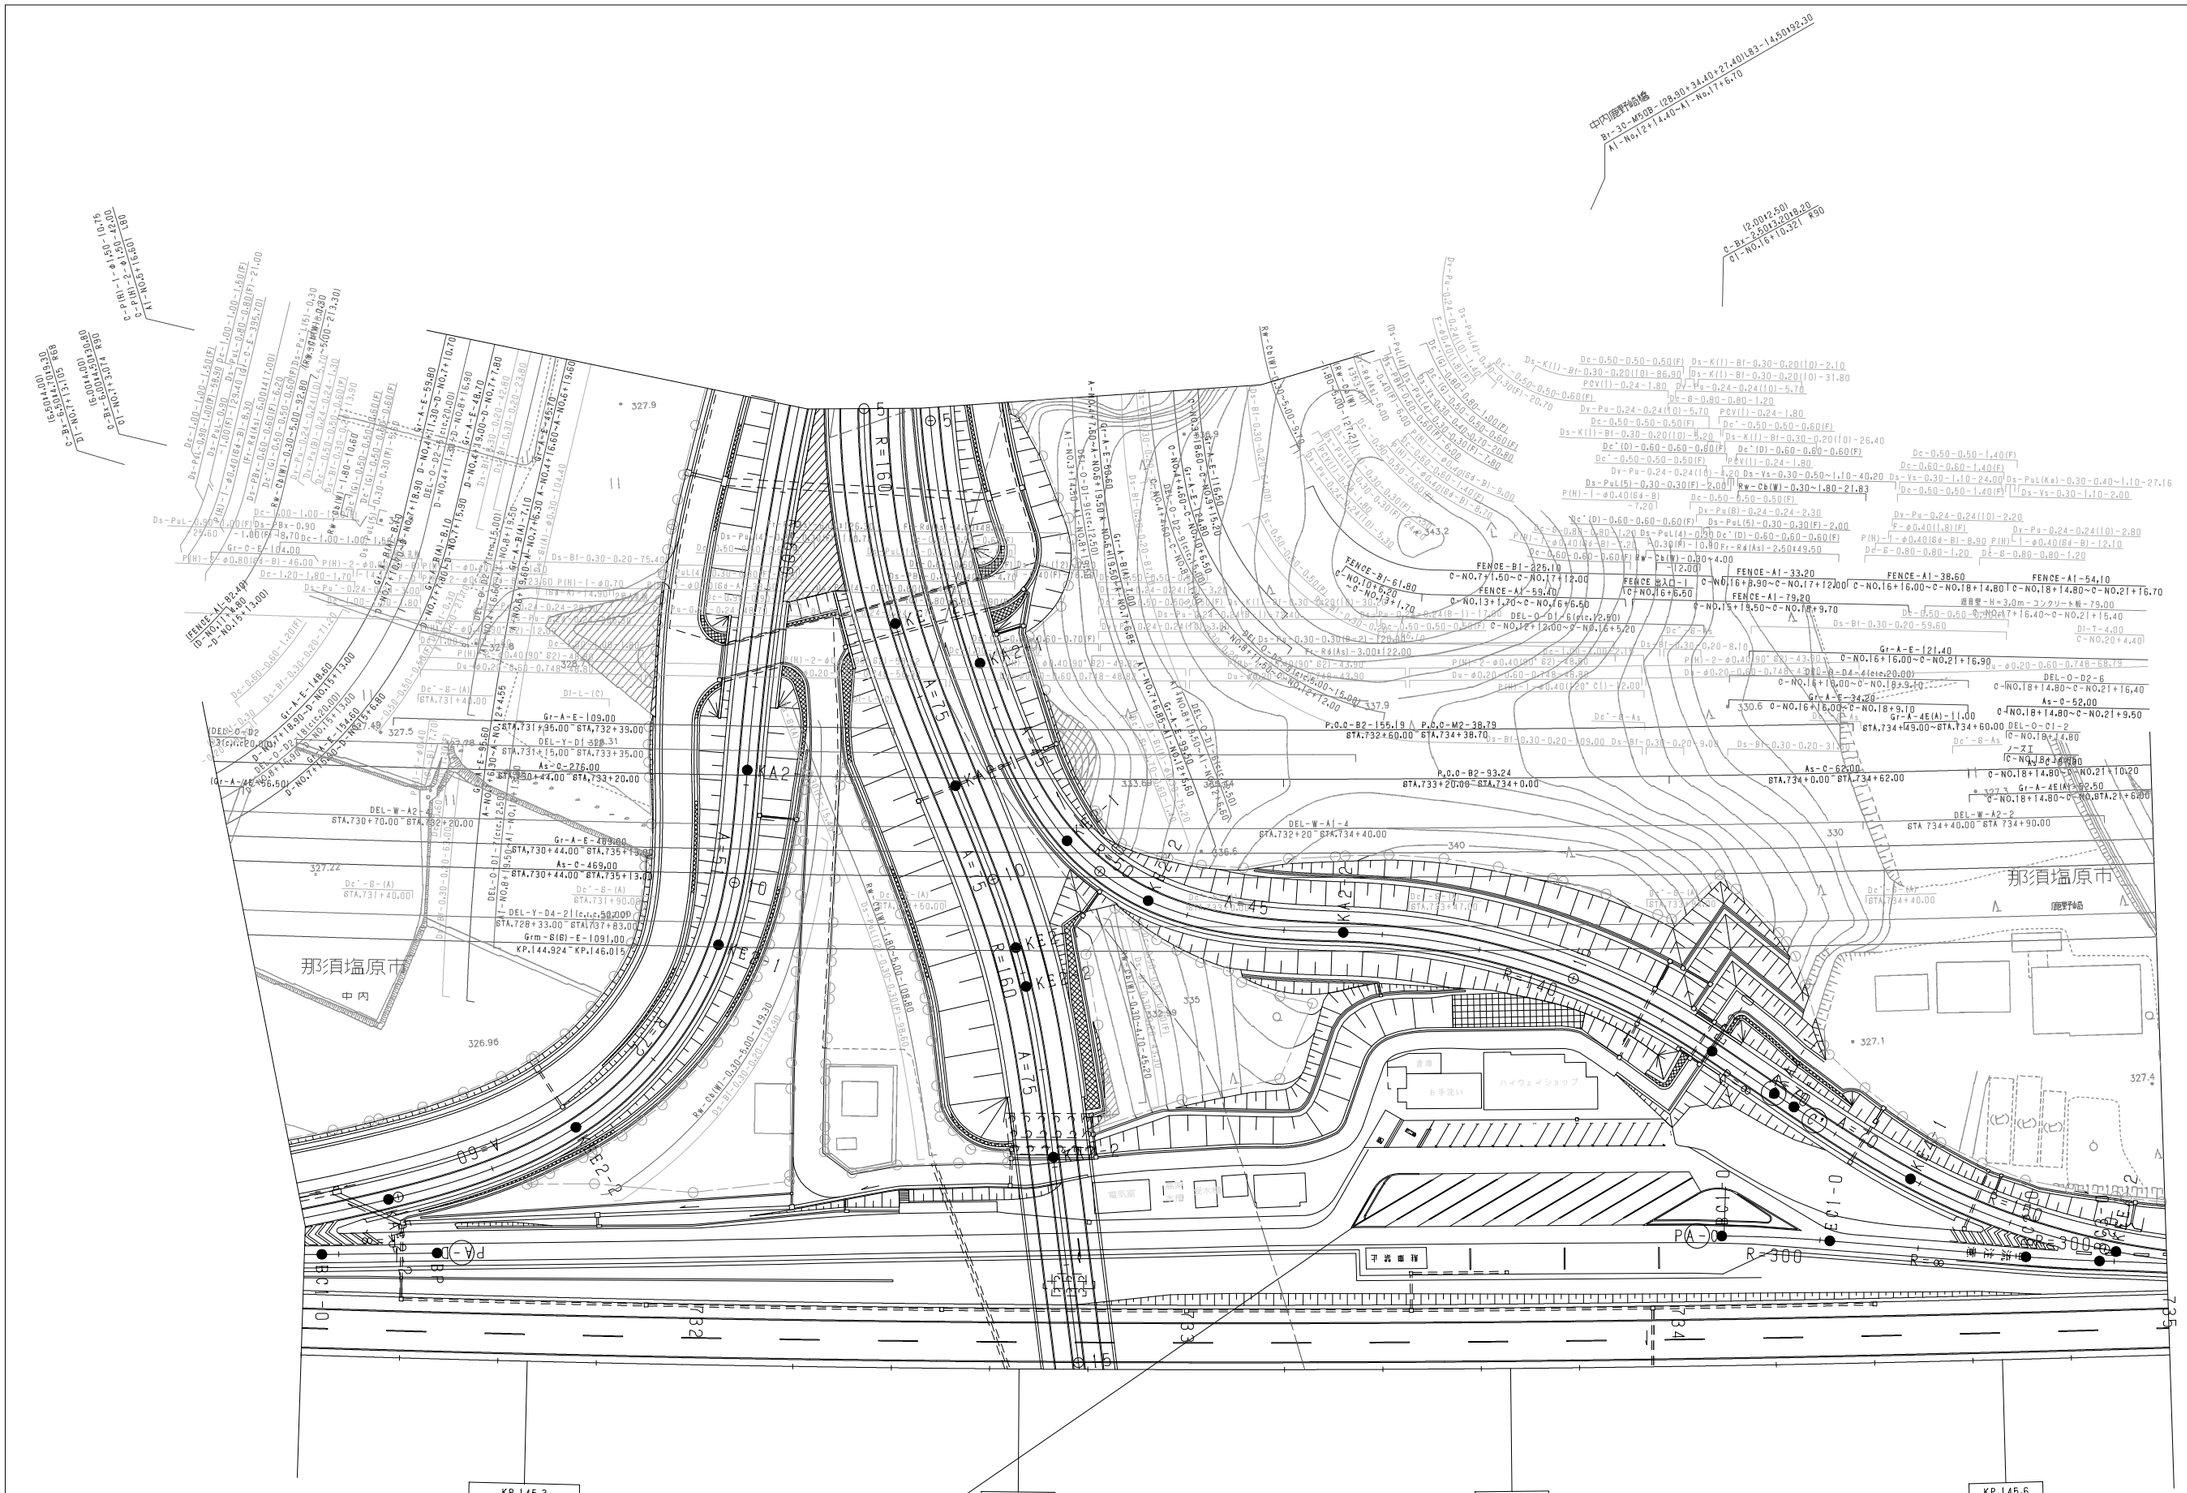

調整年月	摘要

東北縦貫自動車道弘前線 東北自動車道(西那須野塩原～黒磯板室)			——
工種	管理用平面図		——
名称	黒磯板室インターチェンジ 黒磯パーキングエリア KP.144.972～KP.145.933 STA.728+38.243～STA.737+98.812	縮尺 1/500	3 5
東日本高速道路(株)　関東支社			

調整年月	摘要

東北縦貫自動車道矢前線
東北自動車道（西那須野塩原～黒磯板室）

工種 ——

名称 管理用平面図

黒磯板室インターチェンジ 黒磯パーキングエリア

縮尺 1/500

KP.144.972~KP.145.933
STA.728+38.243~STA.737+98.812

図番 4/5

東日本高速道路(株) 関東支社

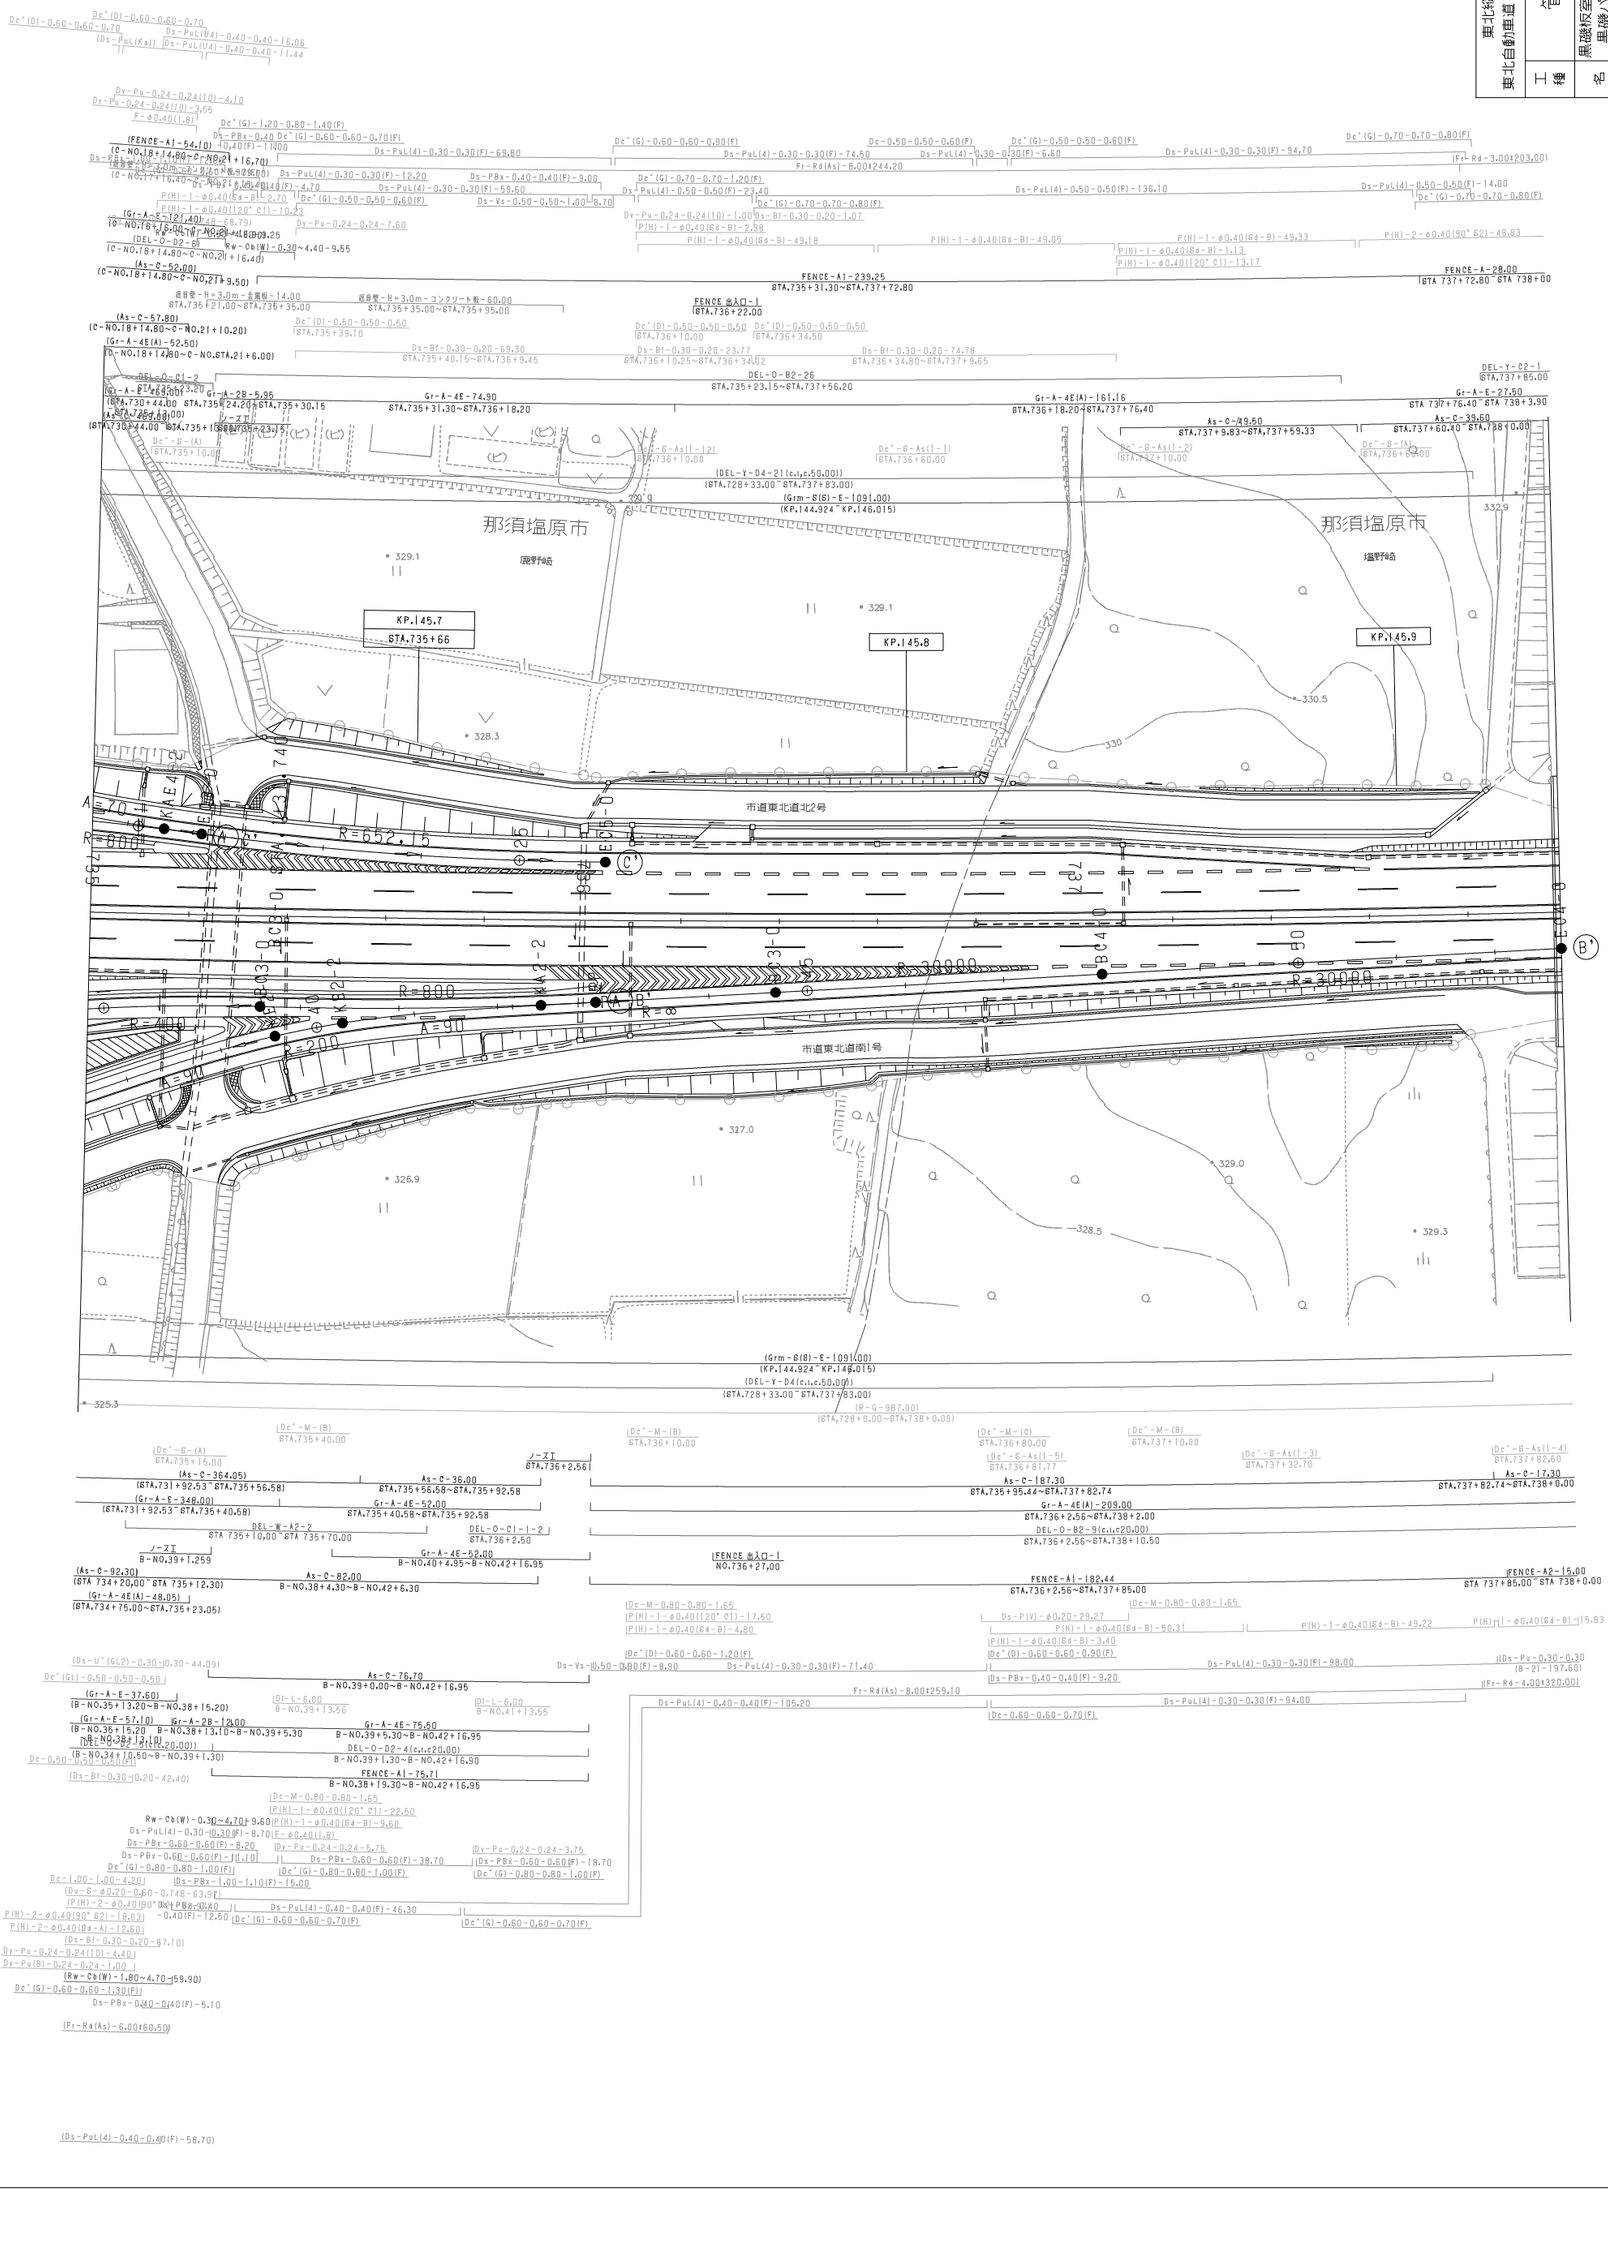
那須塩原市
那須塩原市
鹿野崎
塩野崎
329.1
329.1
328.3
332.9
330.5
330
327.0
326.9
329.0
328.5
329.3
325.3
KP.145.7
STA.735+66
KP.145.8
KP.145.9
市道東北道北2号
市道東北道南1号
R=652.15
R=800
R=4000
R=200
R=30000
A=90
A=70
A=60
A=40
A=30
A=50
R=60
R=80
R=∞
(Gr-A-E-54.10)
(C-NO.18+14.80~C-NO.21+16.70)
(As-C-52.00)
(C-NO.18+14.80~C-NO.21+9.50)
(As-C-57.80)
(C-NO.18+14.80~C-NO.21+10.20)
(Gr-A-4E(A)-52.50)
(C-NO.18+14.80~C-NO.21+6.00)
(As-C-92.30)
(STA.734+20.00~STA.735+12.30)
(Gr-A-4E(A)-48.05)
(STA.734+75.00~STA.735+23.05)
(As-C-364.05)
(STA.731+92.53~STA.735+56.58)
(Gr-A-E-348.00)
(STA.731+92.53~STA.735+40.58)
(As-C-364.05)
(STA.730+44.00~STA.735+24.20)
(As-C-455.00)
(STA.730+44.00~STA.735+23.57)
(Gr-A-E-37.60)
(B-NO.35+13.20~B-NO.38+15.20)
(Gr-A-E-57.10)
(B-NO.35+15.20~B-NO.38+13.10)
(As-C-76.70)
(B-NO.38+13.10~B-NO.39+1.30)
(Gr-A-E-37.60)
(B-NO.35+13.20~B-NO.38+15.20)
(Gr-A-E-57.10)
(B-NO.35+15.20~B-NO.38+13.10)
(As-C-76.70)
(B-NO.38+13.10~B-NO.39+1.30)
(Gr-A-E-74.90)
(STA.735+30.15~STA.735+18.20)
(Gr-A-4E(A)-161.16)
(STA.736+18.20~STA.737+76.40)
(As-C-49.60)
(STA.737+9.83~STA.737+59.33)
(Gr-A-E-27.50)
(STA.737+76.40~STA.738+3.90)
(As-C-39.60)
(STA.737+60.40~STA.738+0.00)
(DEL-Y-02-1)
(STA.737+85.00)
(DEL-Y-D4-2(c.t.c.50.00))
(STA.728+33.00~STA.737+83.00)
(Grm-8(8)-E-109.00)
(KP.144.924~KP.146.015)
(R-G-987.00)
(STA.728+0.00~STA.738+0.00)
FENCE-A1-239.25
STA.735+31.30~STA.737+72.80
FENCE-A2-28.00
STA.737+72.80~STA.738+00
FENCE-A1-82.44
STA.736+2.56~STA.737+85.00
FENCE-A2-15.00
STA.737+85.00~STA.738+0.00
FENCE 出入口-1
STA.736+22.00
FENCE 出入口-1
NO.736+27.00
ノーズT
STA.736+2.56
ノーズT
B-NO.39+1.259
DEL-O-B2-26
STA.735+23.15~STA.737+56.20
DEL-O-B2-9(c.t.c20.00)
STA.736+2.56~STA.738+10.50
DEL-O-D2-4(c.t.c20.00)
B-NO.39+1.30~B-NO.42+16.90
DEL-W-A2-2
STA.735+10.00~STA.735+70.00
DEL-O-C1-1-2
STA.736+2.50
Gr-A-4E-74.90
B-NO.39+0.00~B-NO.42+16.95
Gr-A-4E-52.00
B-NO.40+4.95~B-NO.42+16.95
Gr-A-4E-52.00
B-NO.39+5.30~B-NO.42+16.95
Gr-A-2B-12.00
B-NO.39+1.10~B-NO.39+5.30
FENCE-A1-76.71
B-NO.38+19.30~B-NO.42+16.95
As-C-82.00
B-NO.38+4.30~B-NO.42+6.30
As-C-76.70
B-NO.39+0.00~B-NO.42+16.95
As-C-187.30
STA.735+95.44~STA.737+82.74
As-C-36.00
STA.735+56.58~STA.735+92.58
Gr-A-4E(A)-209.00
STA.736+2.56~STA.738+2.00
As-C-17.30
STA.737+82.74~STA.738+0.00
Gr-A-4E-52.00
STA.735+40.58~STA.735+92.58
Fr-Rd(As)-8.00:244.20
Fr-Rd(As)-8.00:259.10
Fr-Rd-4.00:320.00
Fr-Rd-3.00:203.00
Fr-Rd(As)-6.00:60.50
Dc'-M-(B) STA.735+40.00
Dc'-M-(B) STA.736+10.00
Dc'-M-(C) STA.736+80.00
Dc'-M-(B) STA.737+10.00
Dc'-S-(A) STA.735+15.00
Dc'-S-(A) STA.735+10.00
Dc'-S-(A) STA.736+60.00
Dc'-S-As(1-2) STA.736+10.00
Dc'-S-As(1-2) STA.737+10.00
Dc'-S-As(1-1) STA.736+60.00
Dc'-S-As(1-3) STA.737+32.70
Dc'-S-As(1-4) STA.737+82.60
Dc'-S-As(1-5) STA.736+81.77
Dc'-L-6.00 B-NO.39+13.56
Dc'-L-6.00 B-NO.41+13.55
Dc'-M-0.80-0.80-1.65
Dc'-M-0.80-0.80-1.65
Dc'-M-0.80-0.80-1.65
Dc'(D)-0.60-0.60-1.20(F)
Dc'(D)-0.60-0.60-0.90(F)
Dc'(G)-0.50-0.50-0.50
Dc'(G)-0.60-0.60-0.70(F)
Dc'(G)-0.70-0.70-1.20(F)
Dc'(G)-0.70-0.70-0.80(F)
Dc'(G)-0.80-0.80-1.00(F)
Dc'(G)-0.80-0.80-1.00(F)
Dc'(G)-0.80-0.80-1.00(F)
Dc-0.60-0.60-0.70(F)
Dc-1.00-1.00-4.20
Dc-0.50-0.50-1.40(F)
Dr-Pu-0.24-0.24(ID)-4.10
Dr-Pu-0.24-0.24(ID)-3.56
Dr-Pu-0.24-0.24(ID)-1.00
Dr-Pu-0.24-0.24-3.75
Dr-Pu-0.24-0.24-5.75
Dr-Pu-0.24-0.24-7.60
Dy-Pu-0.24-0.24(ID)-1.00
Dy-Pu(B)-0.24-0.24-1.00
Ds-PBx-0.40 Dc'(G)-0.60-0.60-0.70(F)
Ds-PBx-0.40(F)-11.00
Ds-PBx-0.40(F)-9.00
Ds-PBx-0.60-0.60(F)-8.20
Ds-PBx-0.60-0.60(F)-38.70
Ds-PBx-0.60-0.60(F)-18.70
Ds-PBx-1.00-1.10(F)-16.00
Ds-PBx-0.40-0.40(F)-12.50
Ds-PBx-0.40-0.40(F)-5.10
Ds-PuL(Ka)-Ds-PuL(U4)-0.40-0.40-11.44
Ds-PuL(4)-0.30-0.30(F)-69.80
Ds-PuL(4)-0.30-0.30(F)-12.20
Ds-PuL(4)-0.30-0.30(F)-59.60
Ds-PuL(4)-0.30-0.30(F)-74.50
Ds-PuL(4)-0.30-0.30(F)-6.60
Ds-PuL(4)-0.30-0.30(F)-94.70
Ds-PuL(4)-0.50-0.50(F)-136.10
Ds-PuL(4)-0.50-0.50(F)-14.00
Ds-PuL(4)-0.50-0.50(F)-23.40
Ds-PuL(4)-0.40-0.40(F)-46.30
Ds-PuL(4)-0.40-0.40(F)-105.20
Ds-PuL(4)-0.30-0.30(F)-94.00
Ds-PuL(4)-0.30-0.30(F)-98.00
Ds-PuL(4)-0.40-0.40(F)-58.70
Ds-Vs-0.50-0.50(F)-8.30
Ds-Vs-1.00-1.00-6.70
Ds-Bf-0.30-0.20-69.30
Ds-Bf-0.30-0.20-23.77
Ds-Bf-0.30-0.20-74.78
Ds-Bf-0.30-0.20-42.40
Ds-Bf-0.30-0.20-87.10
Ds-P(V)-ø0.20-29.27
Ds-Pu-0.30-0.30 (B-2)-197.60
Dy-S-ø0.20-0.60-0.748-63.97
Dy-Pu-0.24-0.24(ID)-4.40
Dy-Pu(B)-0.24-0.24-1.00
Rw-Cb(W)-0.30~4.70-9.60
Rw-Cb(W)-0.30~4.70-59.90
Rw-Cb(W)-1.80~4.70-59.90
Rw-Ob(W)-0.30~4.40-9.55
P(H)-1-ø0.40(8d-B)-2.70
P(H)-1-ø0.40(8d-B)-2.58
P(H)-1-ø0.40(8d-B)-49.18
P(H)-1-ø0.40(8d-B)-49.05
P(H)-1-ø0.40(8d-B)-49.33
P(H)-1-ø0.40(8d-B)-1.13
P(H)-1-ø0.40([20° C1)-13.17
P(H)-1-ø0.40([20° C1)-10.23
P(H)-1-ø0.40([20° C1)-17.50
P(H)-1-ø0.40(8d-B)-4.80
P(H)-1-ø0.40(8d-B)-3.40
P(H)-1-ø0.40(8d-B)-50.31
P(H)-1-ø0.40(8d-B)-49.22
P(H)-1-ø0.40(8d-B)-15.83
P(H)-2-ø0.40(90° B2)-48.83
P(H)-2-ø0.40(90° B2)-18.03
P(H)-2-ø0.40(8d-A)-12.60
Gr-A-E-(2)-40.68-66.79
(Gr-A-E-12.40)
(DEL-O-02-6)
(As-C-52.00)
(Gr-A-E-(2)-40.68-69.25
Dc'-G-As(1-2)
Dc'-G-As(1-1)
Dc'-G-As(1-2)
Dc'-G-As(1-1)
Dc'-G-As(1-2)
Dc'-G-As(1-1)

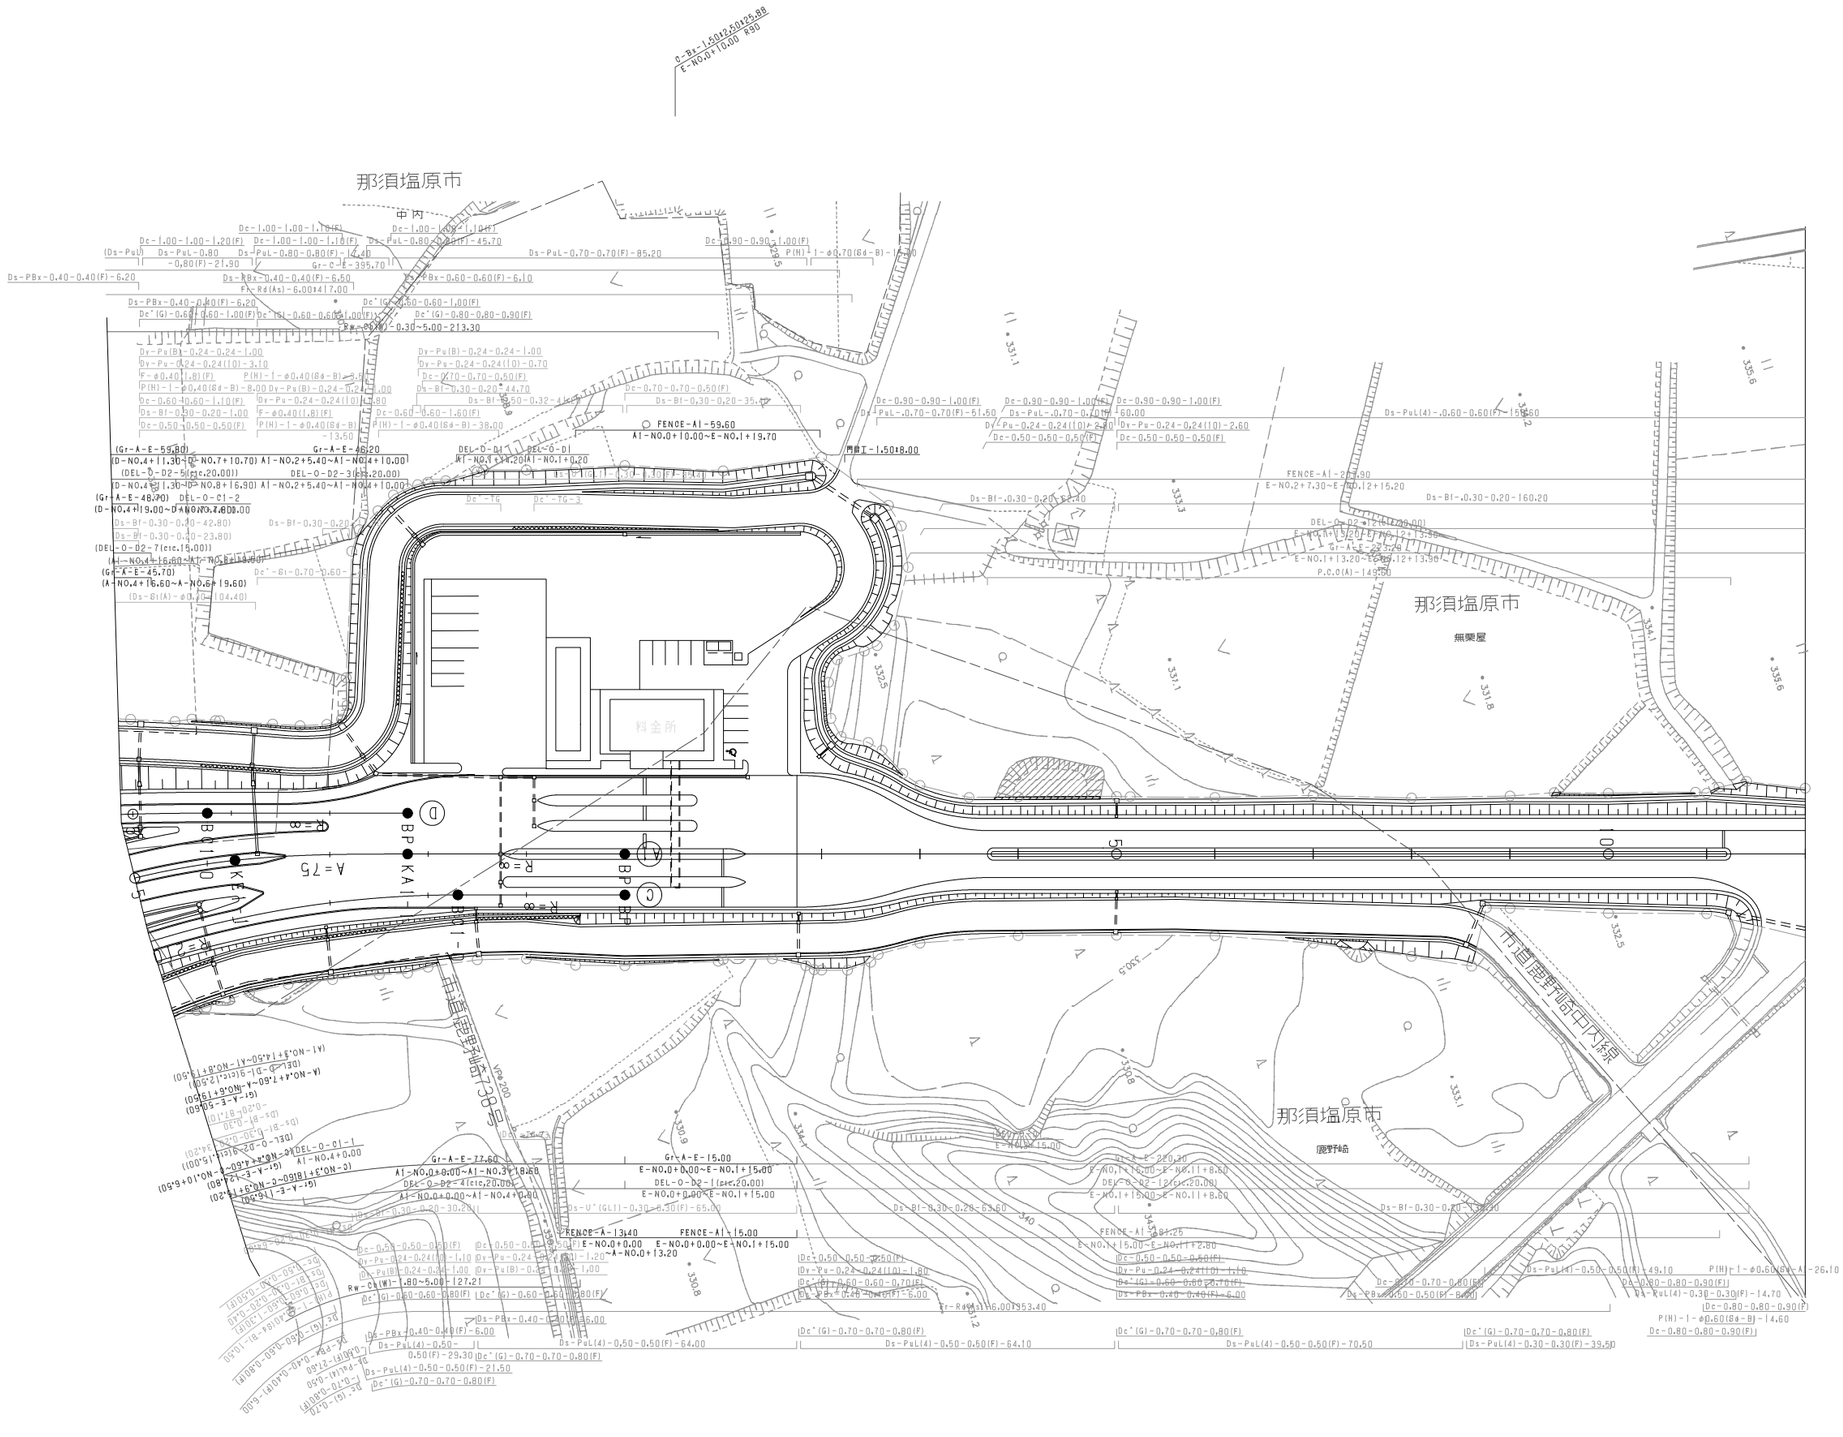
那須塩原市
那須塩原市
無樂屋
那須塩原市
那須塩原市
料金所
FENCE-A1-59.60
A1-NO.0+10.00~E-NO.1+19.70
FENCE-A-13.40
FENCE-A1-15.00
E-NO.0+0.00~E-NO.1+15.00
E-NO.1+15.00~E-NO.1+8.80
E-NO.1+15.00~E-NO.1+8.80
E-NO.1+5.00~E-NO.1+2.80
FENCE-A1-225.90
E-NO.2+7.30~E-NO.12+15.20
FENCE-A1-281.25
E-NO.12+15.20~E-NO.14+13.50
P.C.O(A)-149.50
Ds-Bl-0.30-0.20-60.20
Ds-Bl-0.30-0.20-65.60
Ds-Bl-0.30-0.20-35.40
Ds-Bl-0.30-0.20-44.70
Ds-Bl-0.30-0.32-45.00
Ds-Bl-0.30-0.20-38.00
Ds-Bl-0.30-0.20-30.25
Ds-Bl-0.30-0.20-1.00
Ds-Bl-0.30-0.20-42.80
Ds-Bl-0.30-0.20-23.80
Ds-Bl-0.30-0.20-
Ds-PuL-0.80-0.80(F)-45.70
Ds-PuL-0.80-0.80(F)-42.40
Ds-PuL-0.70-0.70(F)-85.20
Ds-PuL-0.70-0.70(F)-51.50
Ds-PuL-.0.70-0.70(F)-60.00
Ds-PuL(4)-.0.60-0.60(F)-15.60
Ds-PuL(4)-0.50-0.50(F)-49.10
Ds-PuL(4)-0.50-0.50(F)-64.00
Ds-PuL(4)-0.50-0.50(F)-64.10
Ds-PuL(4)-0.50-0.50(F)-70.50
Ds-PuL(4)-0.30-0.30(F)-39.50
Ds-PuL(4)-0.30-0.30(F)-14.70
Ds-PBx-0.40-0.40(F)-6.20
Ds-PBx-0.60-0.60(F)-6.10
Ds-PBx-0.40-0.40(F)-6.50
Ds-PBx-0.40-0.40(F)-6.00
Ds-PBx-0.30-0.30(F)-6.00
Ds-PBx-0.30-0.30~5.00-213.30
Dc-1.00-1.00-1.20(F)
Dc-1.00-1.00-1.10(F)
Dc-1.00-1.00-1.00(F)
Dc-0.90-0.90-1.00(F)
Dc-0.90-0.90-0.90(F)
Dc-0.70-0.70-0.50(F)
Dc-0.60-0.60-1.10(F)
Dc-0.60-0.60-1.00(F)
Dc-0.60-0.60-1.60(F)
Dc-0.50-0.50-0.50(F)
Dc'(G)-0.80-0.80-0.90(F)
Dc'(G)-0.70-0.70-0.80(F)
Dc'(G)-0.60-0.60-1.00(F)
Dc'(G)-0.60-0.60-1.00(F)
Dc'(G)-0.60-0.60-1.00(F)
Dc'(G)-0.50-0.50-0.50(F)
Dy-Pu(B)-0.24-0.24-1.00
Dy-Pu-0.24-0.24(10)-3.10
Dy-Pu-0.24-0.24(10)-2.60
Dy-Pu-0.24-0.24(10)-2.30
Dy-Pu-0.24-0.24(10)-1.80
Dy-Pu-0.24-0.24(10)-1.60
Dy-Pu-0.24-0.24(10)-1.10
Dy-Pu-0.24-0.24(10)-0.70
Dy-Pu(B)-0.24-0.24-1.00
Dy-Pu(B)-0.24-0.24-1.00
Dy-Pu(B)-0.24-0.24-1.00
Dy-Pu(B)-0.24-0.24-1.00
Dy-Pu(B)-0.24-0.24-1.00
Dy-Pu(B)-0.24-0.24-1.00
Dy-Pu(B)-0.24-0.24-1.00
Dy-Pu(B)-0.24-0.24-1.00
P(H)-1-φ0.40(B8-B)-38.00
P(H)-1-φ0.40(B8-B)-8.00
P(H)-1-φ0.40(B8-B)-
F-φ0.40(1.8)(F)
P(H)-1-φ0.40(B8-B)-
Rw-C(W)-1.80~5.00-127.21
Rw-R(W)-1.80~5.00-53.40
Rw-R(W)-1.80~5.00-46.00
Rw-R(W)-1.80~5.00-
Gr-A-E-55.80
Gr-A-E-46.20
Gr-A-E-77.60
Gr-A-E-15.00
Gr-A-E-82.30
Gr-A-E-45.70
Gr-A-E-48.90
Gr-A-E-22.50
Gr-A-E-
DEL-O-D2-5(rc=20.00)
DEL-O-D2-3(rc=20.00)
DEL-O-D2-4(rc=20.00)
DEL-O-D2-1(rc=20.00)
DEL-O-D2-12(rc=20.00)
DEL-O-D2-7(rc=15.00)
DEL-O-C1-2
DEL-O-C1-1
DEL-O-B1-1
DEL-O-B1-2
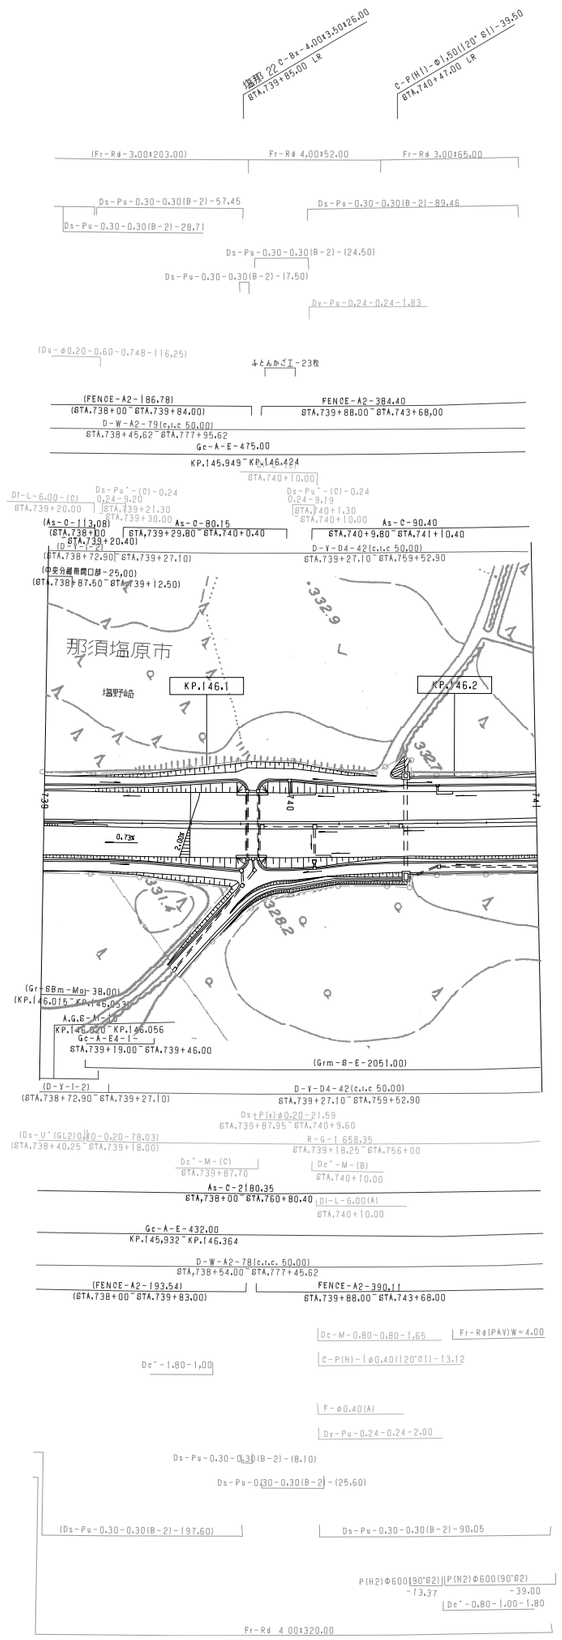

調整年月	摘要
第1回 2006年3月	
第2回 2006年9月	
第3回 2008年5月	
第4回 2015年3月	

東北縦貫自動車道弘前線 東北自動車道(黒磯板室～那須)			——
工種	管理用平面図		——
名称	KP.146.034～KP.146.230 STA.739+00～STA.741+00	縮尺 1/1000	1/10
東日本高速道路(株)関東支社			

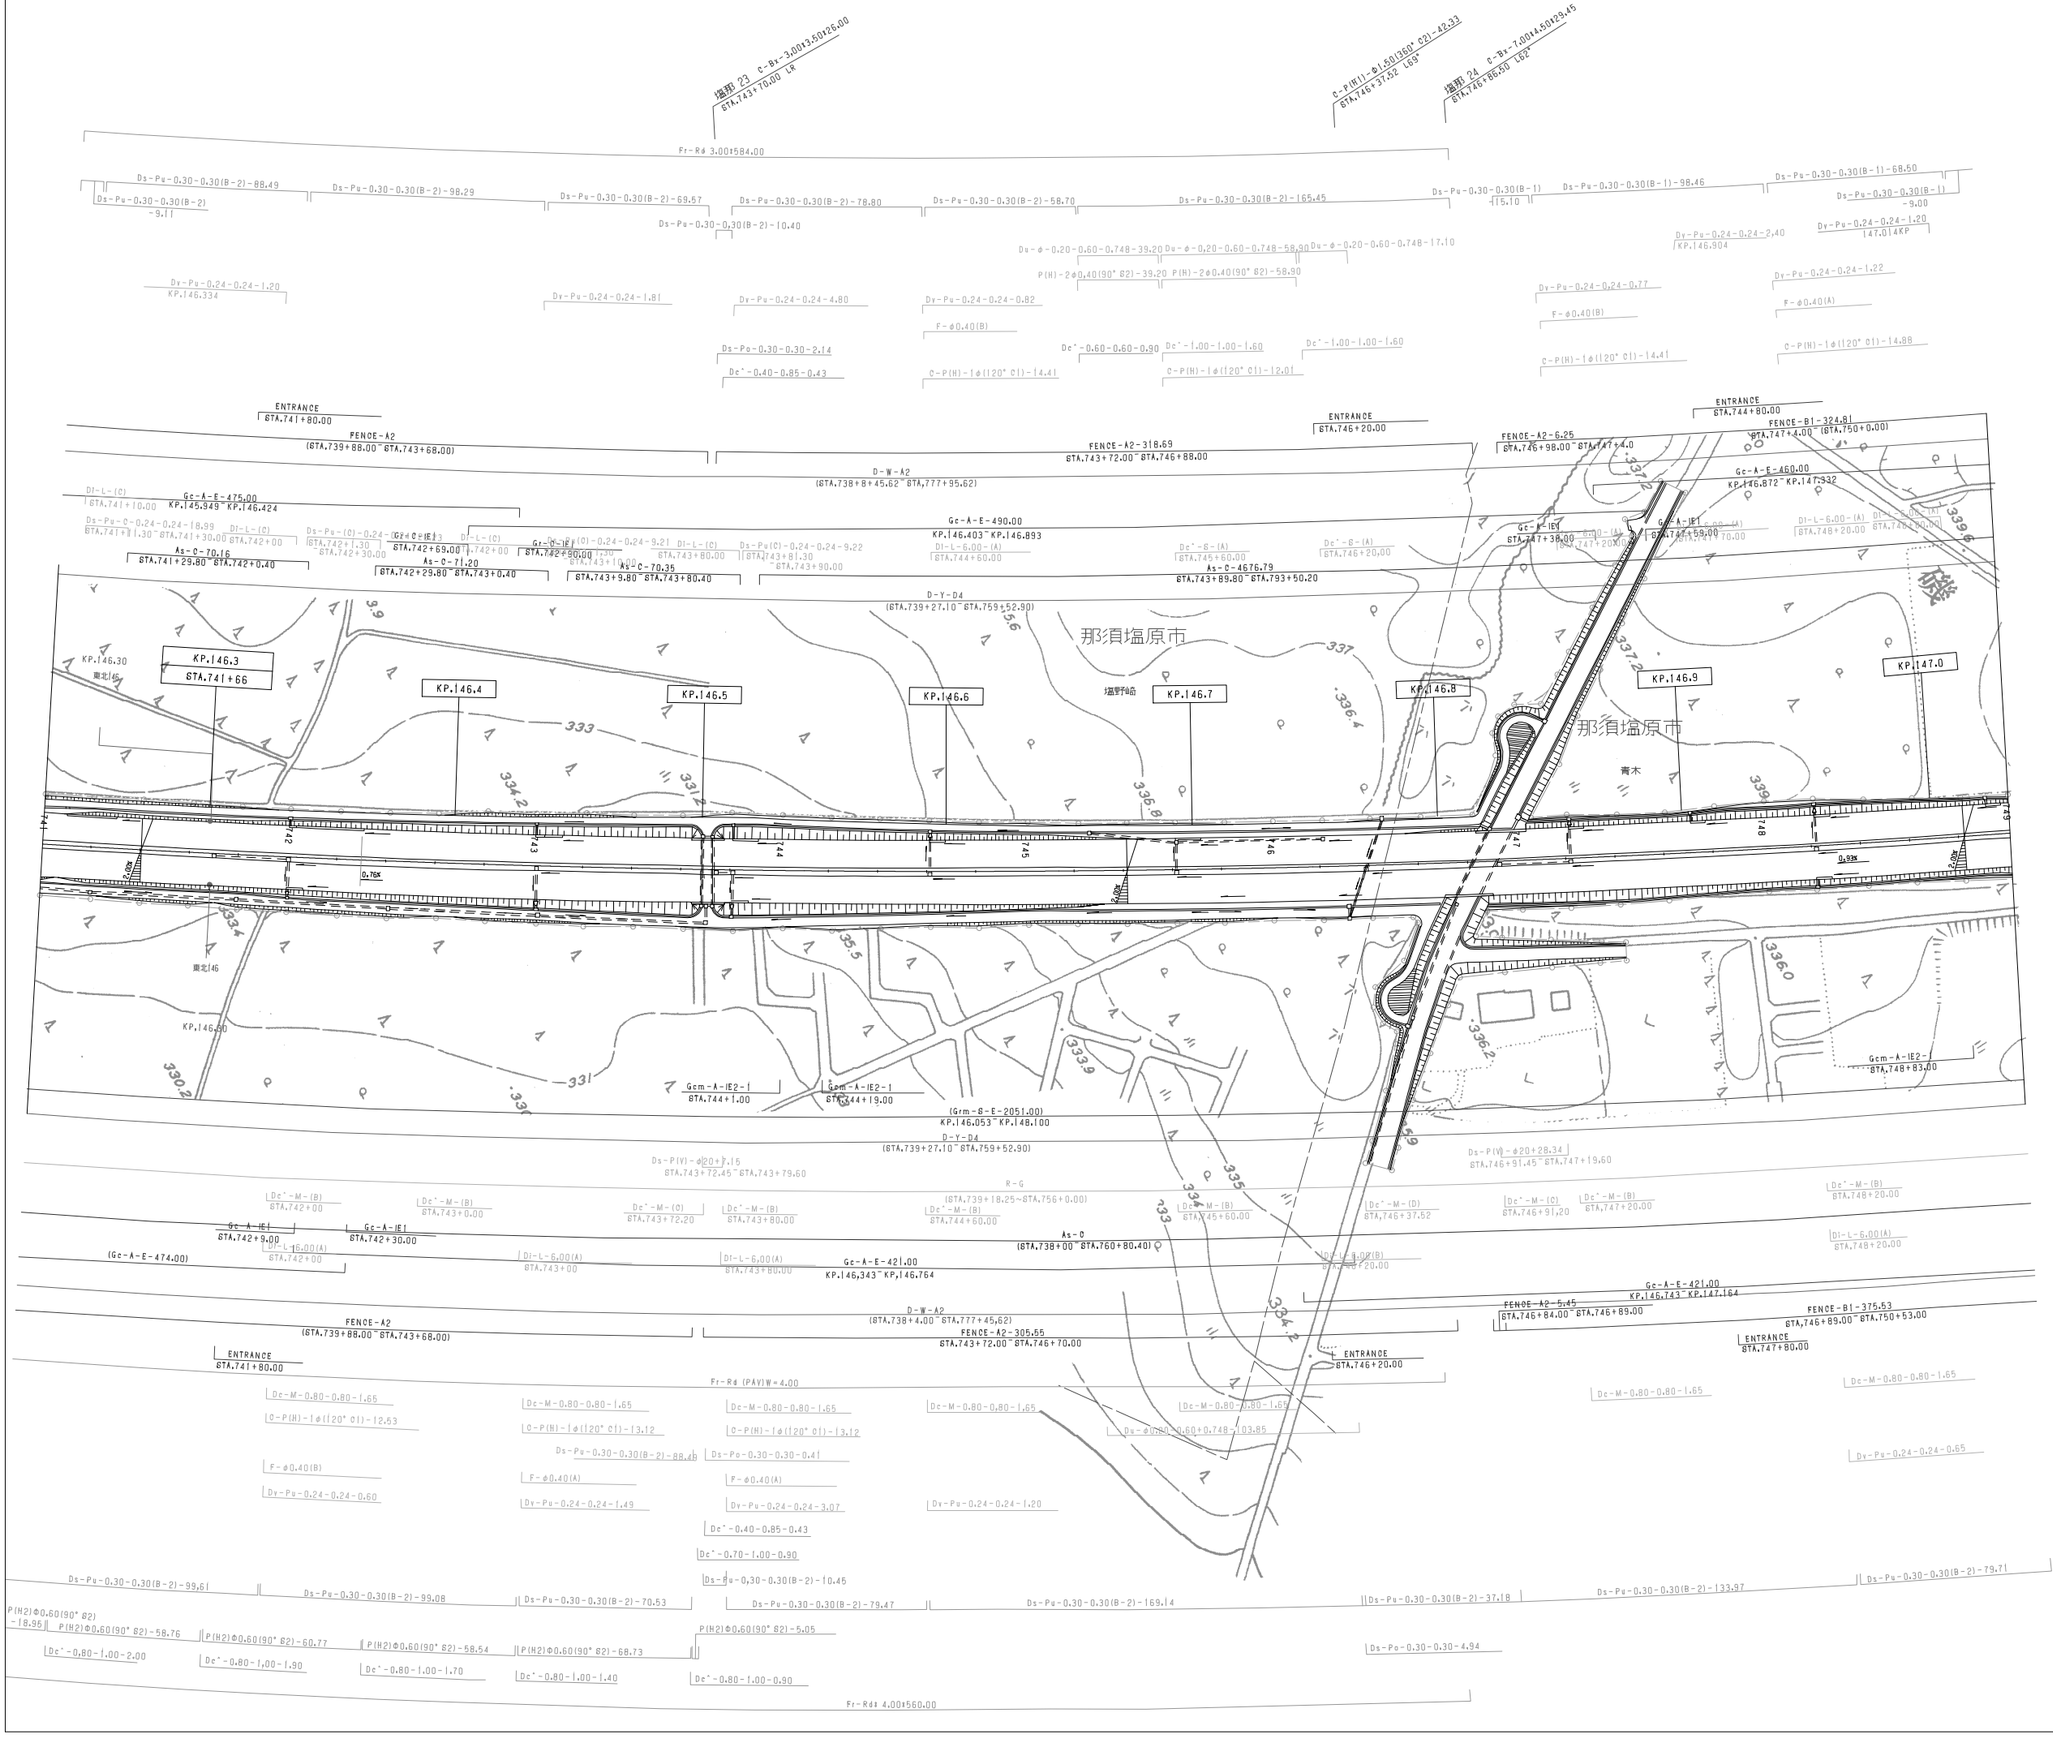

調整年月	摘要
第1回 2006年3月	

東北縦貫自動車道弘前線 東北自動車道(黒磯板室～那須)			——
工種	管理用平面図		——
名称	KP.146.230～KP.147.030 STA.741+00～STA.749+00	縮尺 1/1000	2 10
東日本高速道路(株)関東支社			

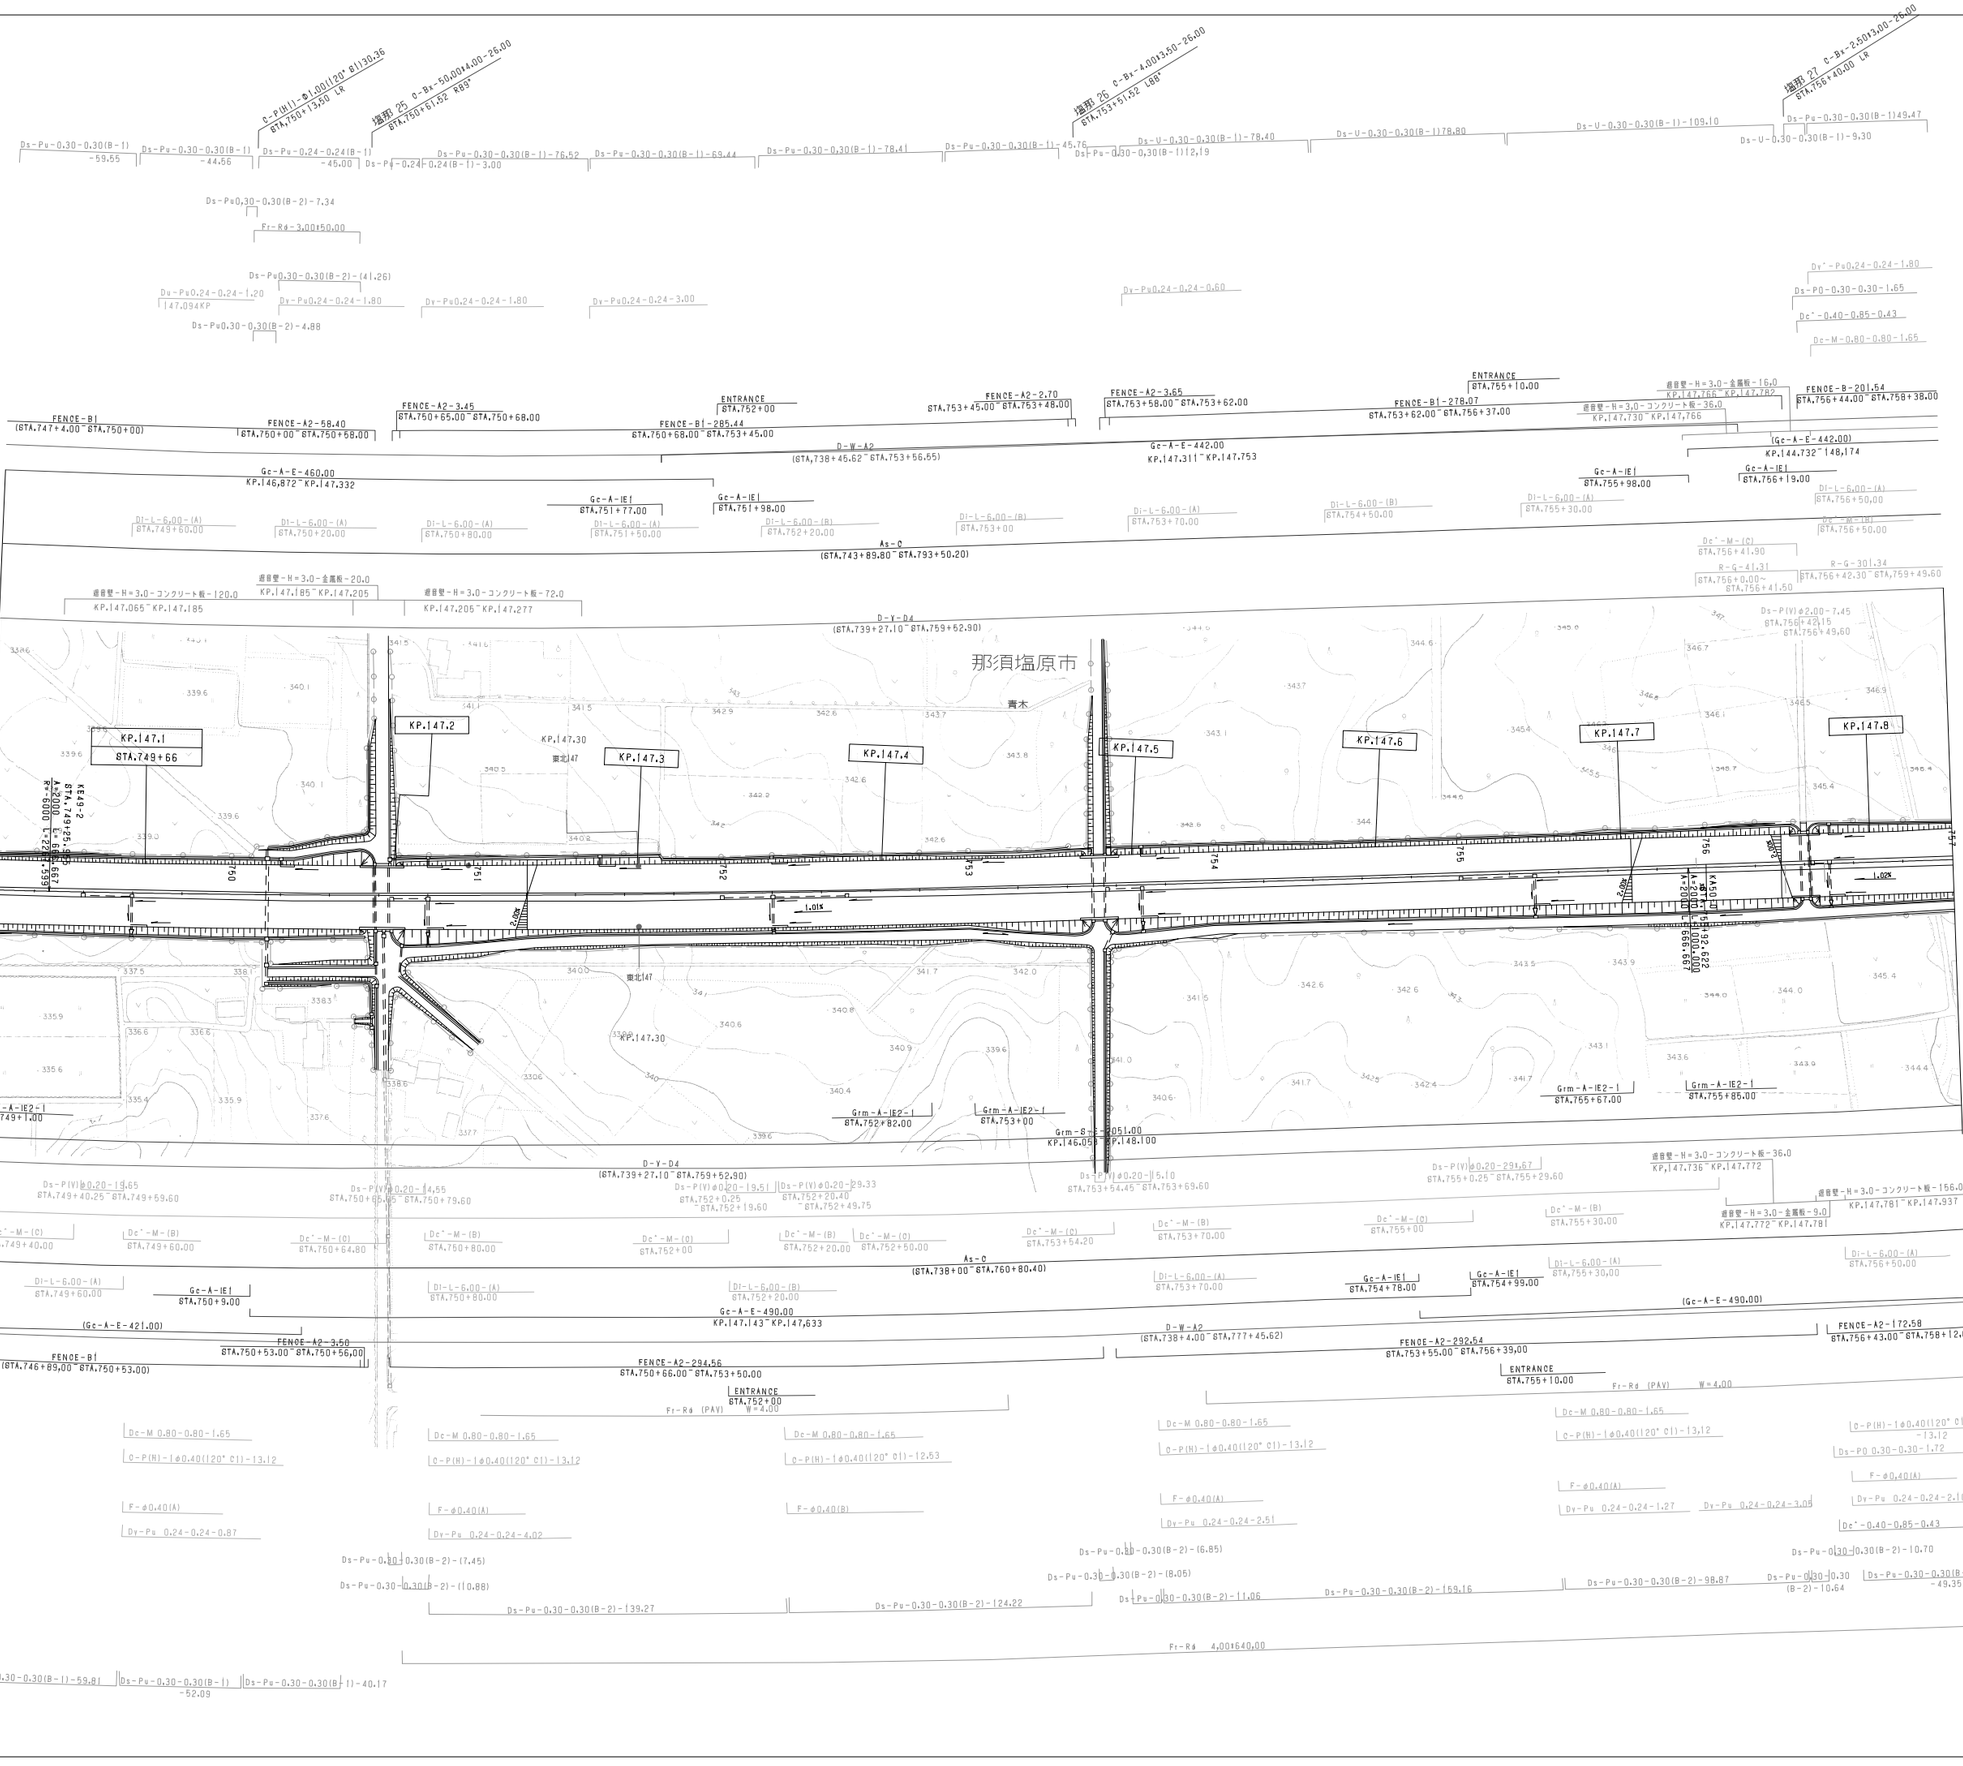

調整年月	摘要
第1回 2006年3月	

東北縦貫自動車道弘前線 東北自動車道(黒磯板室～那須)			——
工種	管理用平面図		——
名称	KP.147.030～KP.147.830 STA.749+00～STA.757+00	縮尺 1/1000	3 / 10
東日本高速道路(株)関東支社			

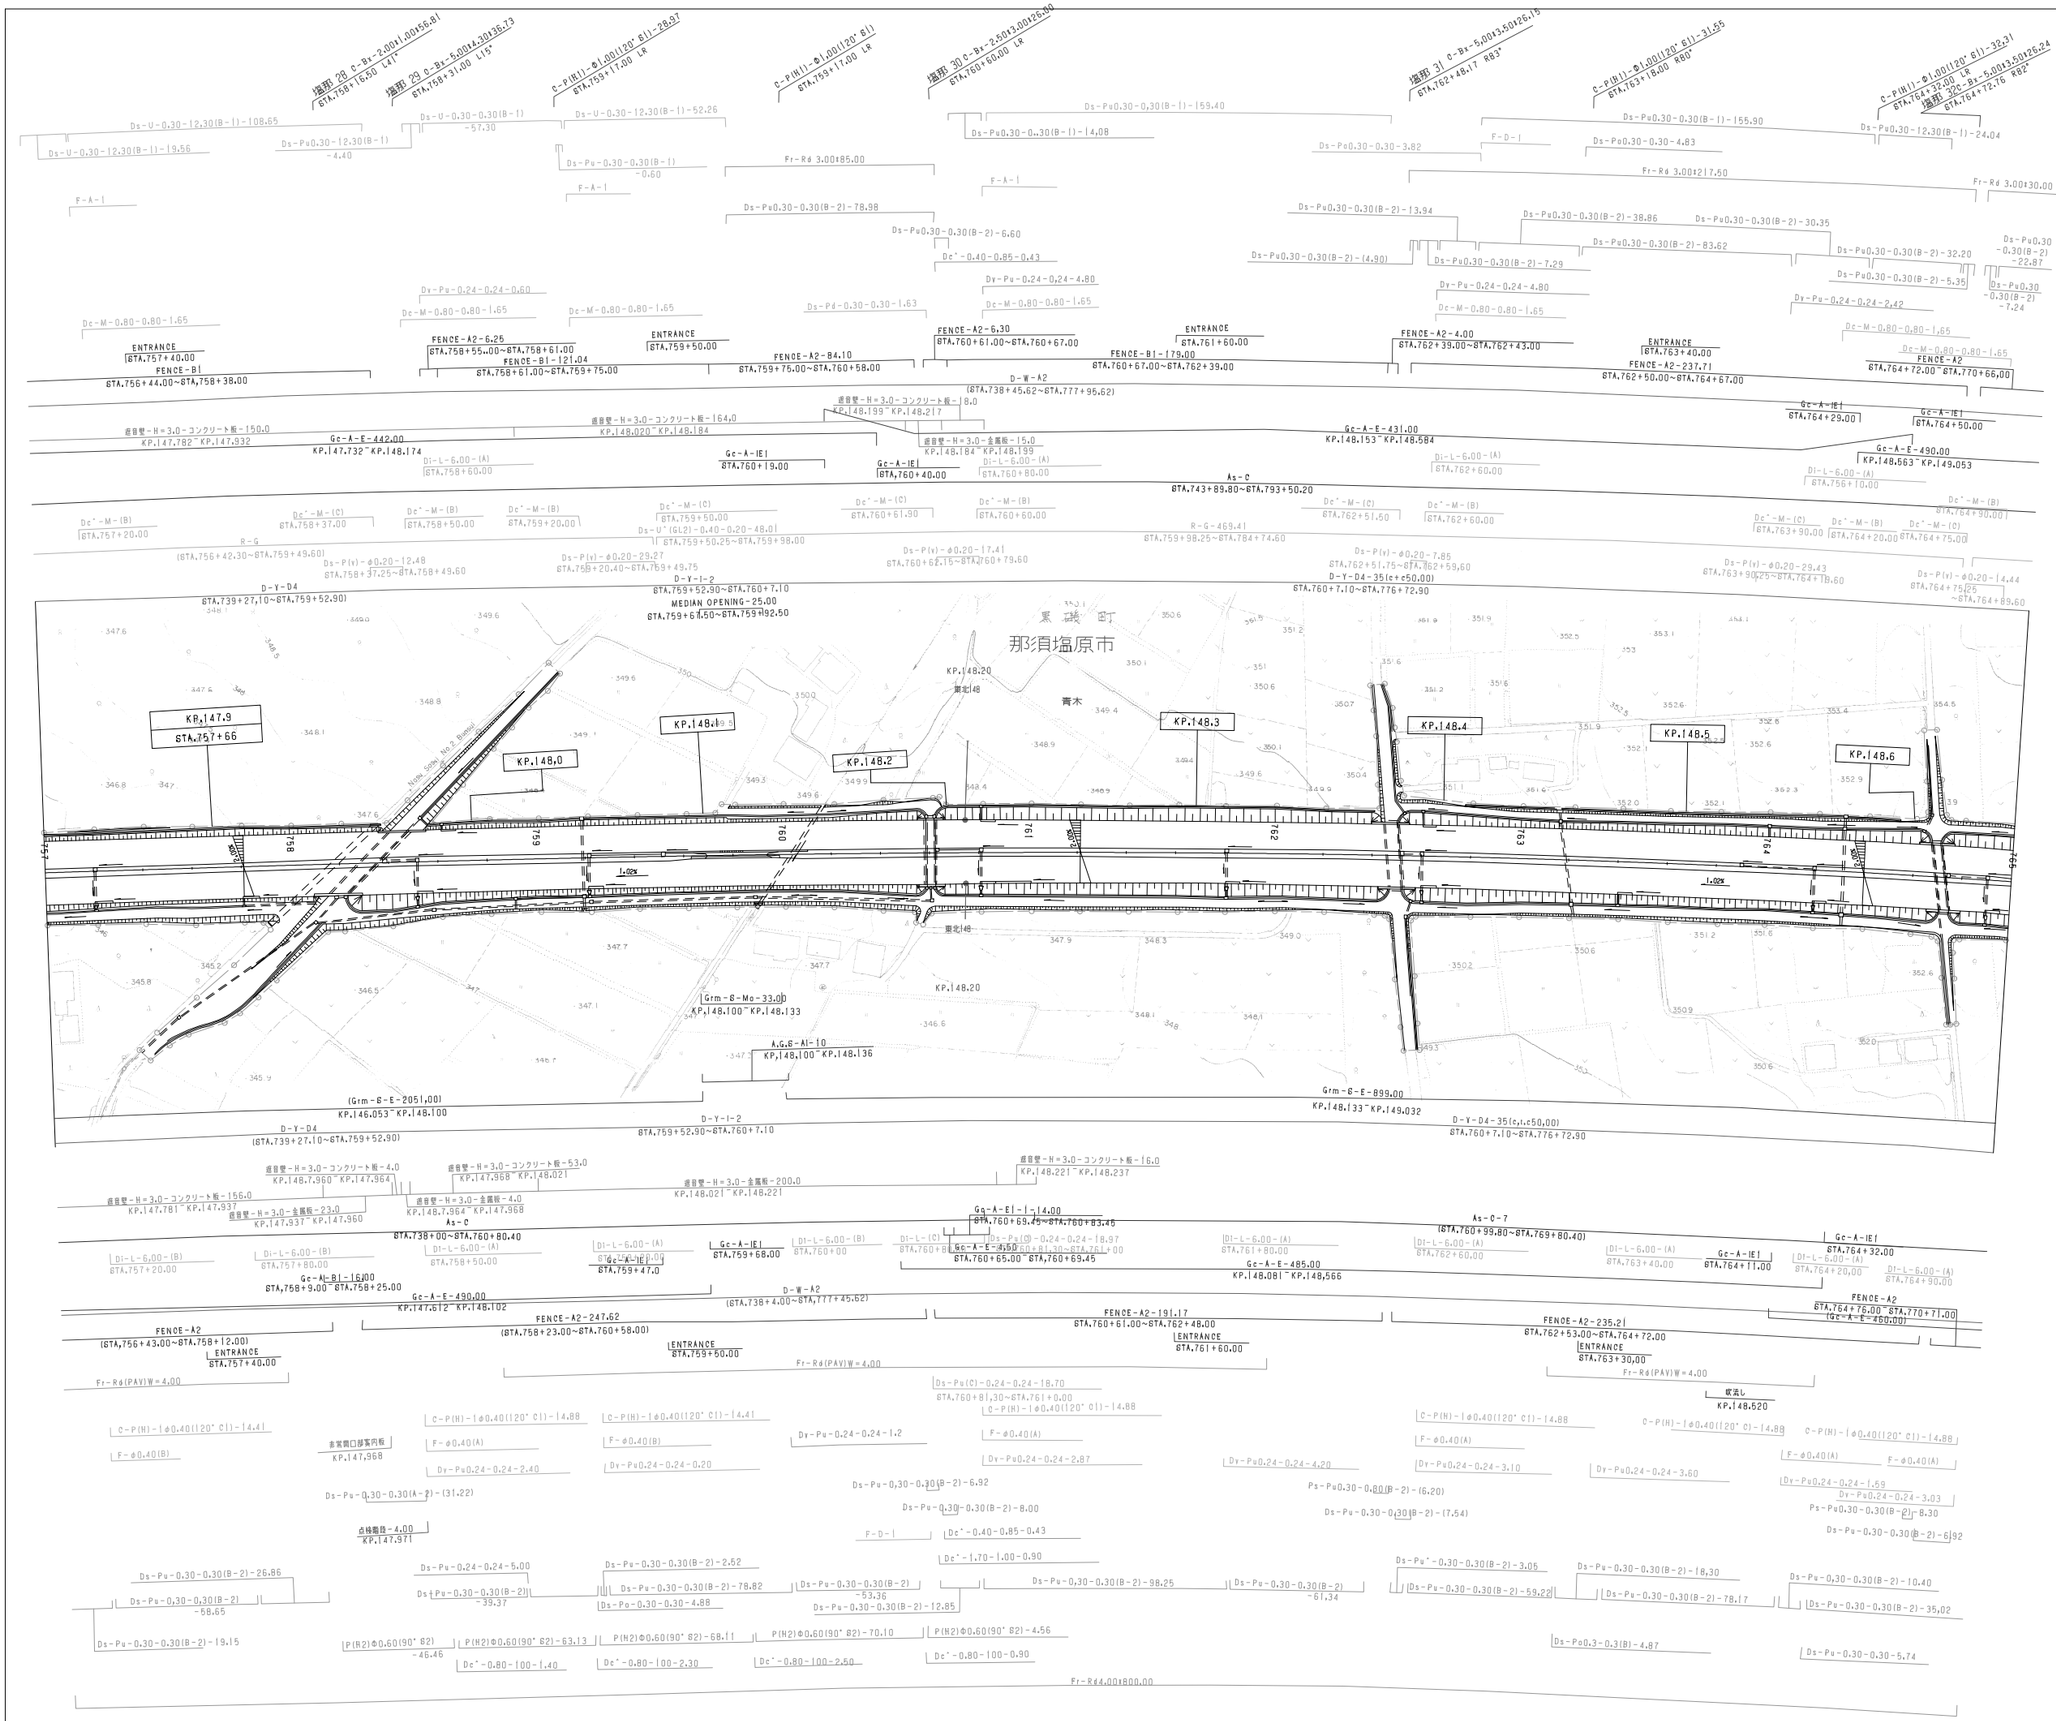

調整年月	摘要
第1回 2006年3月	

東北縦貫自動車道弘前線
東北自動車道（黒磯板室～那須）

工種	管理用平面図		
名称	KP.147.830～KP.148.630 STA.757+00～STA.765+00	縮尺 1/1000	4/10

東日本高速道路(株)関東支社

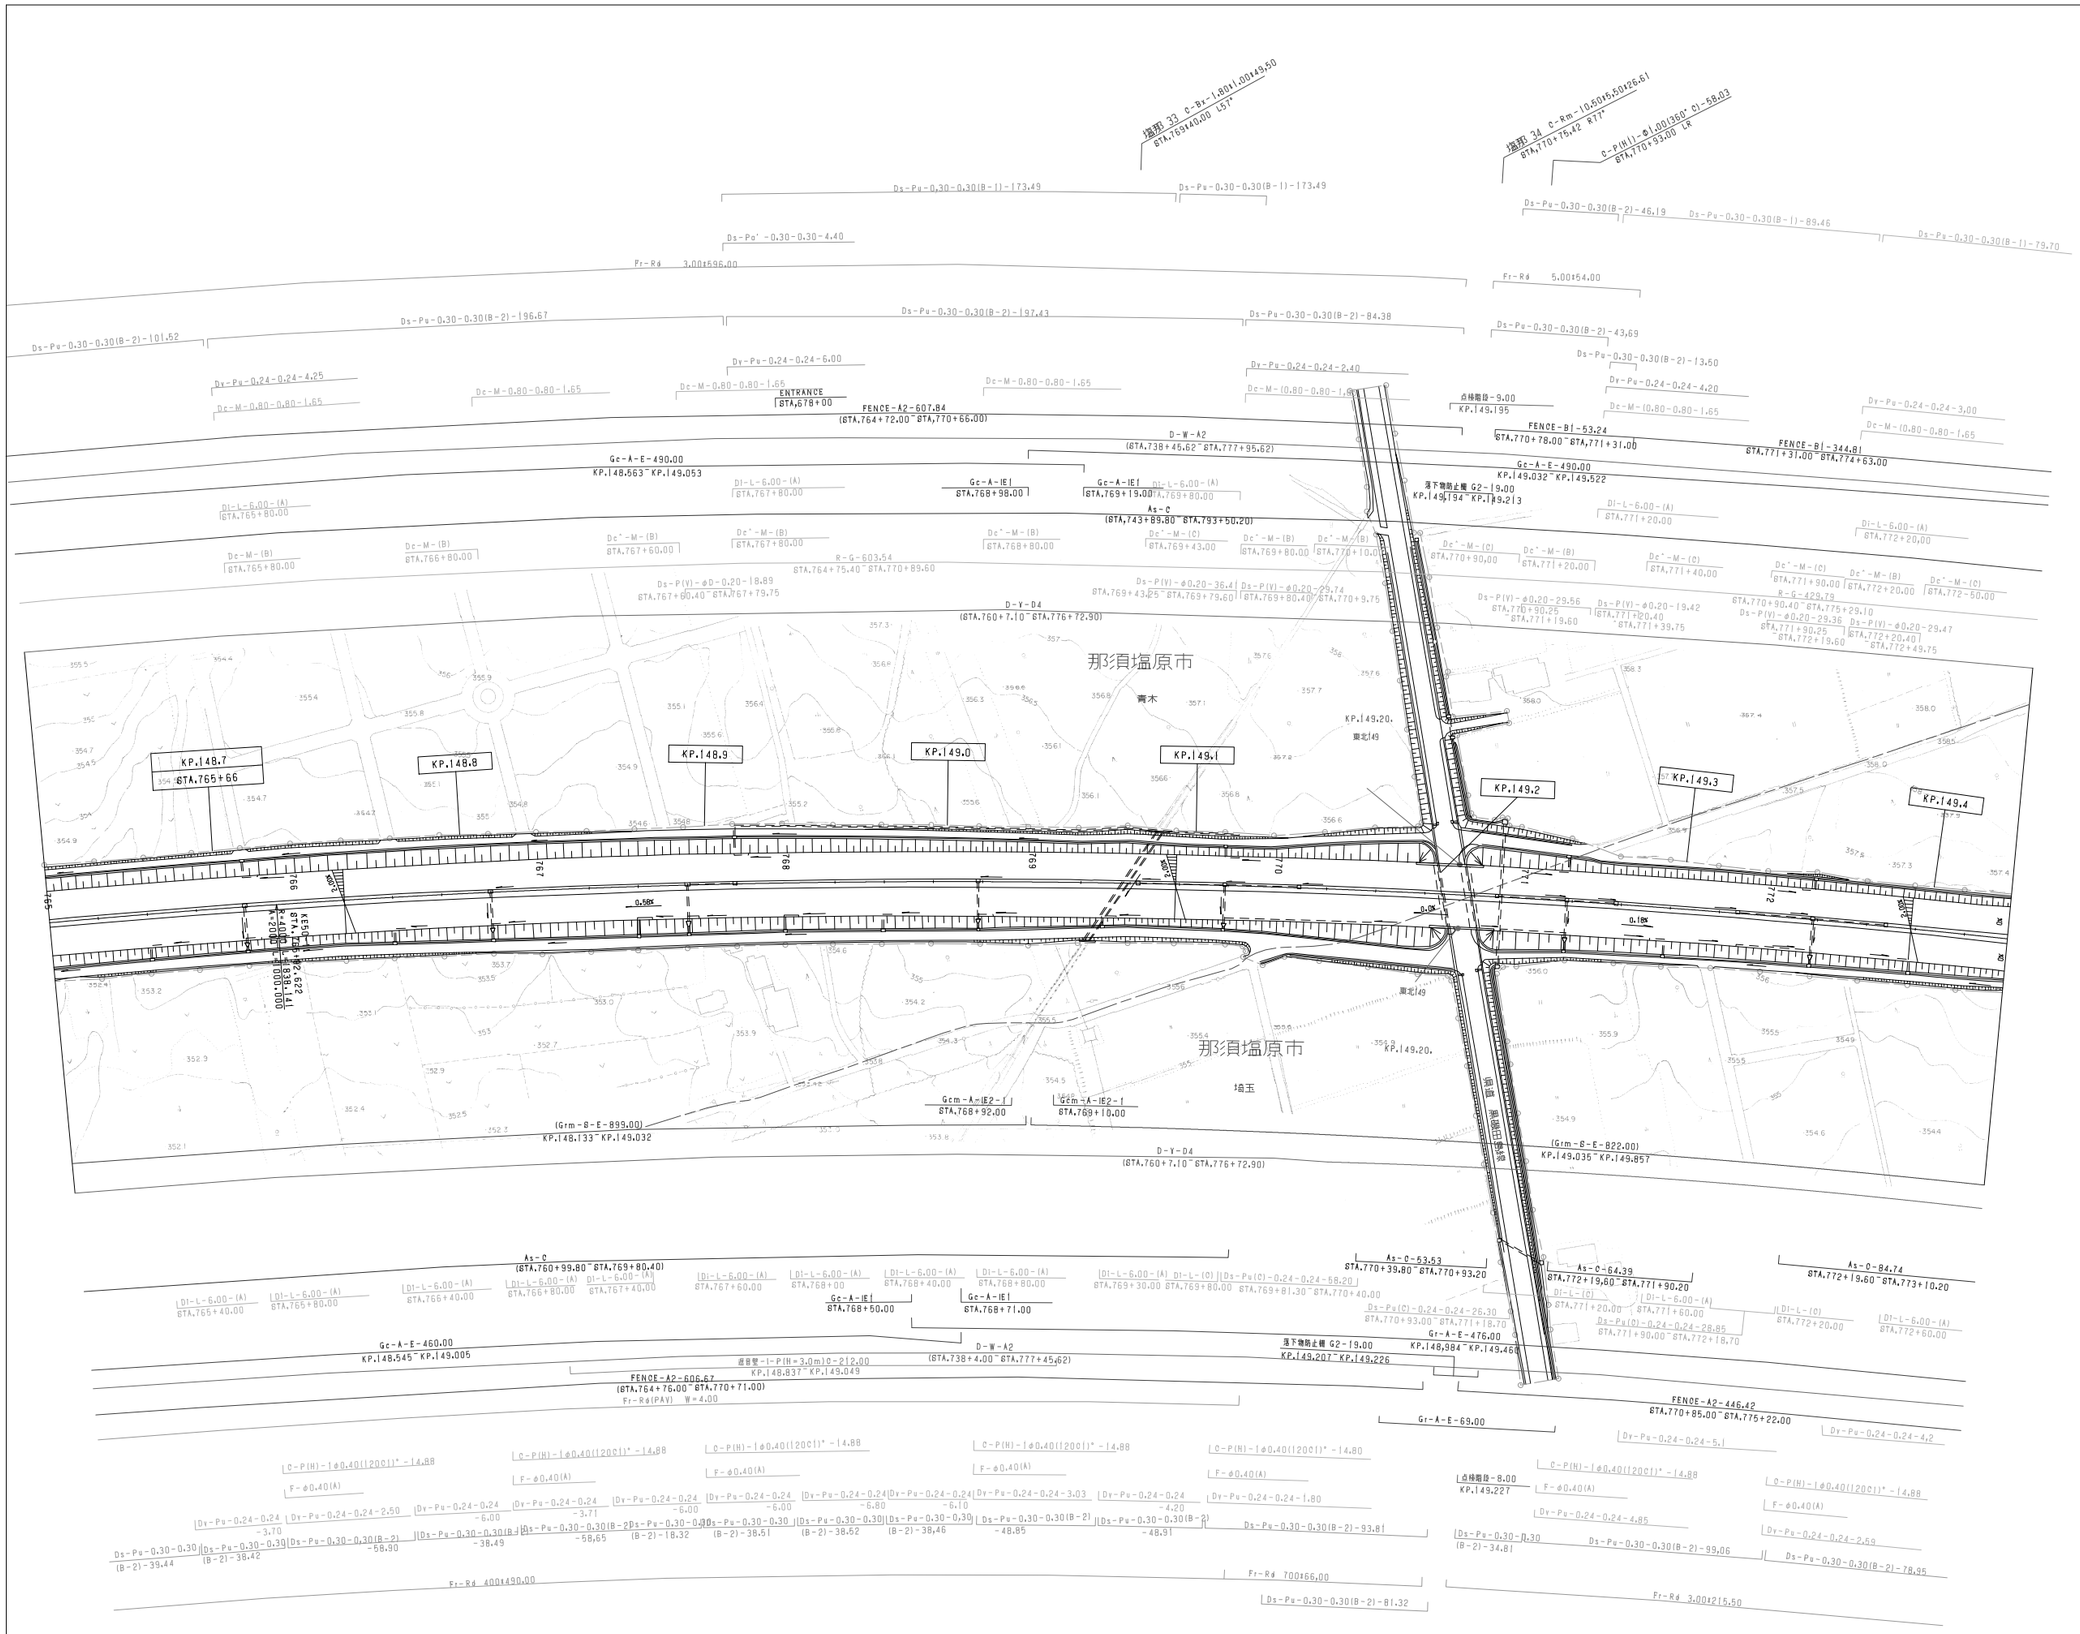

調整年月	摘要
第1回 2006年3月	
第2回 2012年5月	

東北縦貫自動車道弘前線 東北自動車道（黒磯板室～那須）			——
工種	管理用平面図		——
名称	KP.148.630～KP.149.430 STA.765+00～STA.773+00	縮尺 1/1000	5/10
東日本高速道路(株)関東支社			

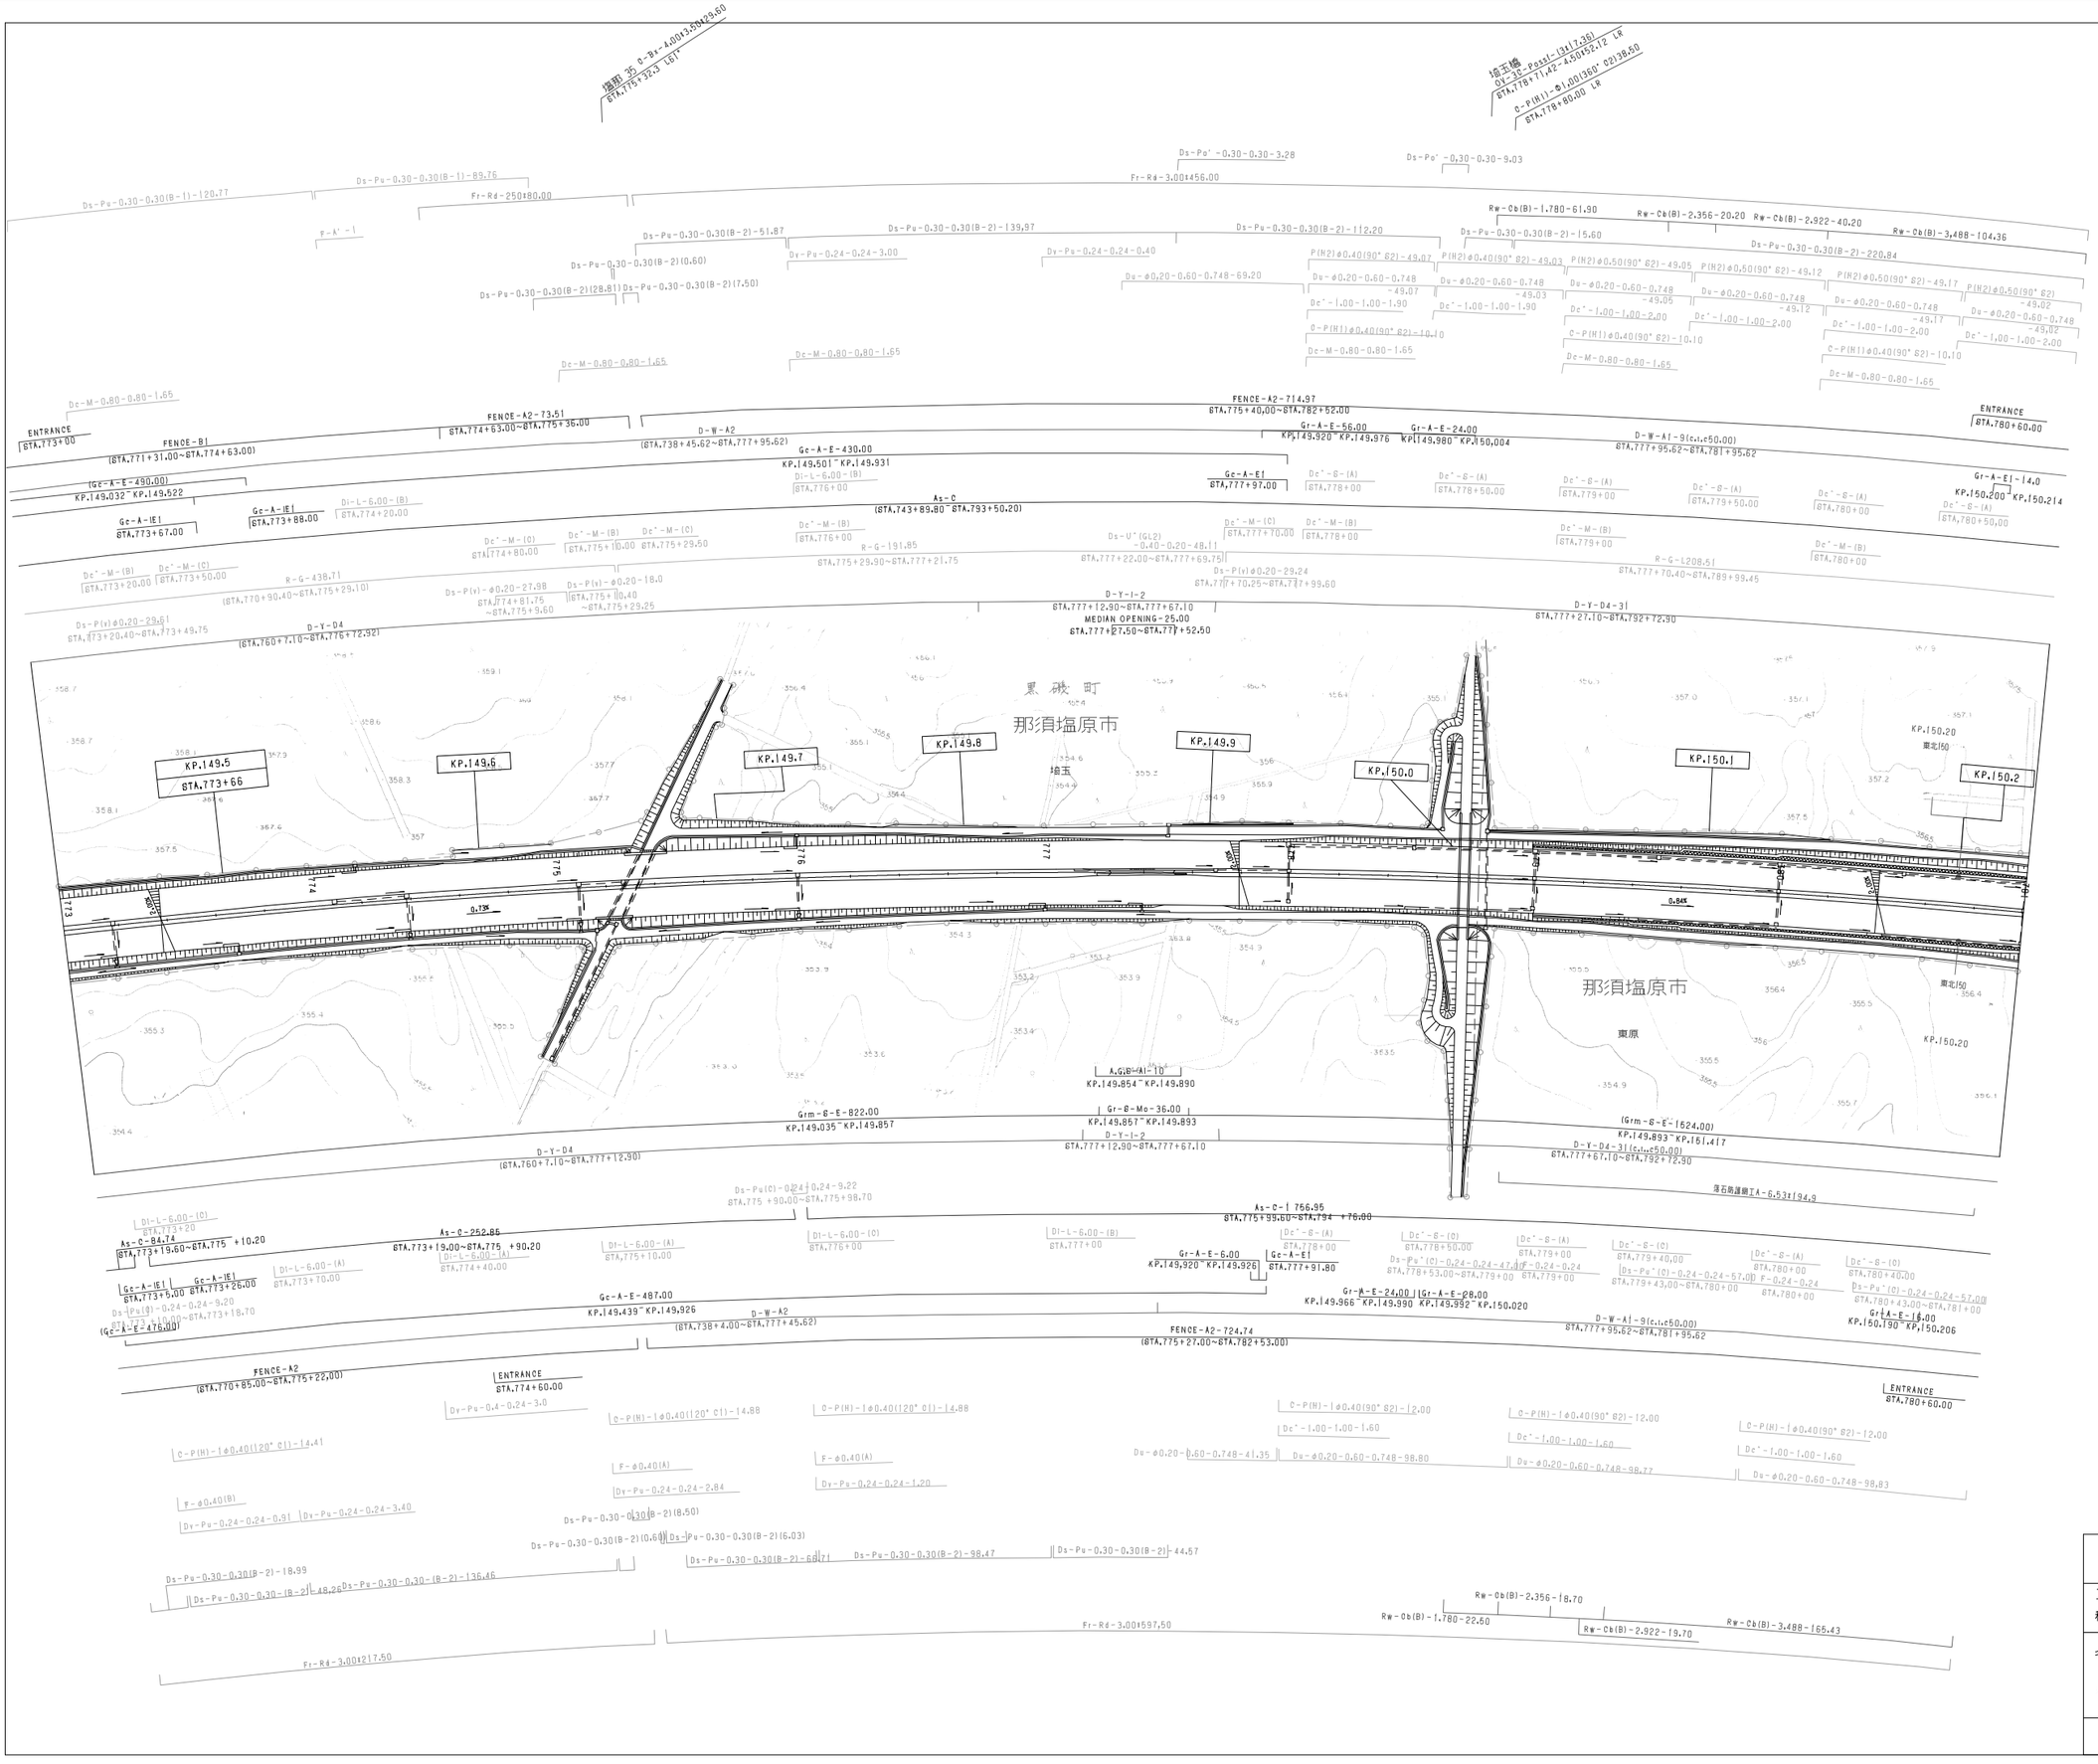

調整年月	摘要
第1回 2006年3月	

東北縦貫自動車道弘前線 東北自動車道(黒磯板室～那須)			——
工種	管理用平面図		——
名称	KP.149.430～KP.150.230 STA.773+00～STA.781+00	縮尺 1/1000	6/10
東日本高速道路(株)関東支社			

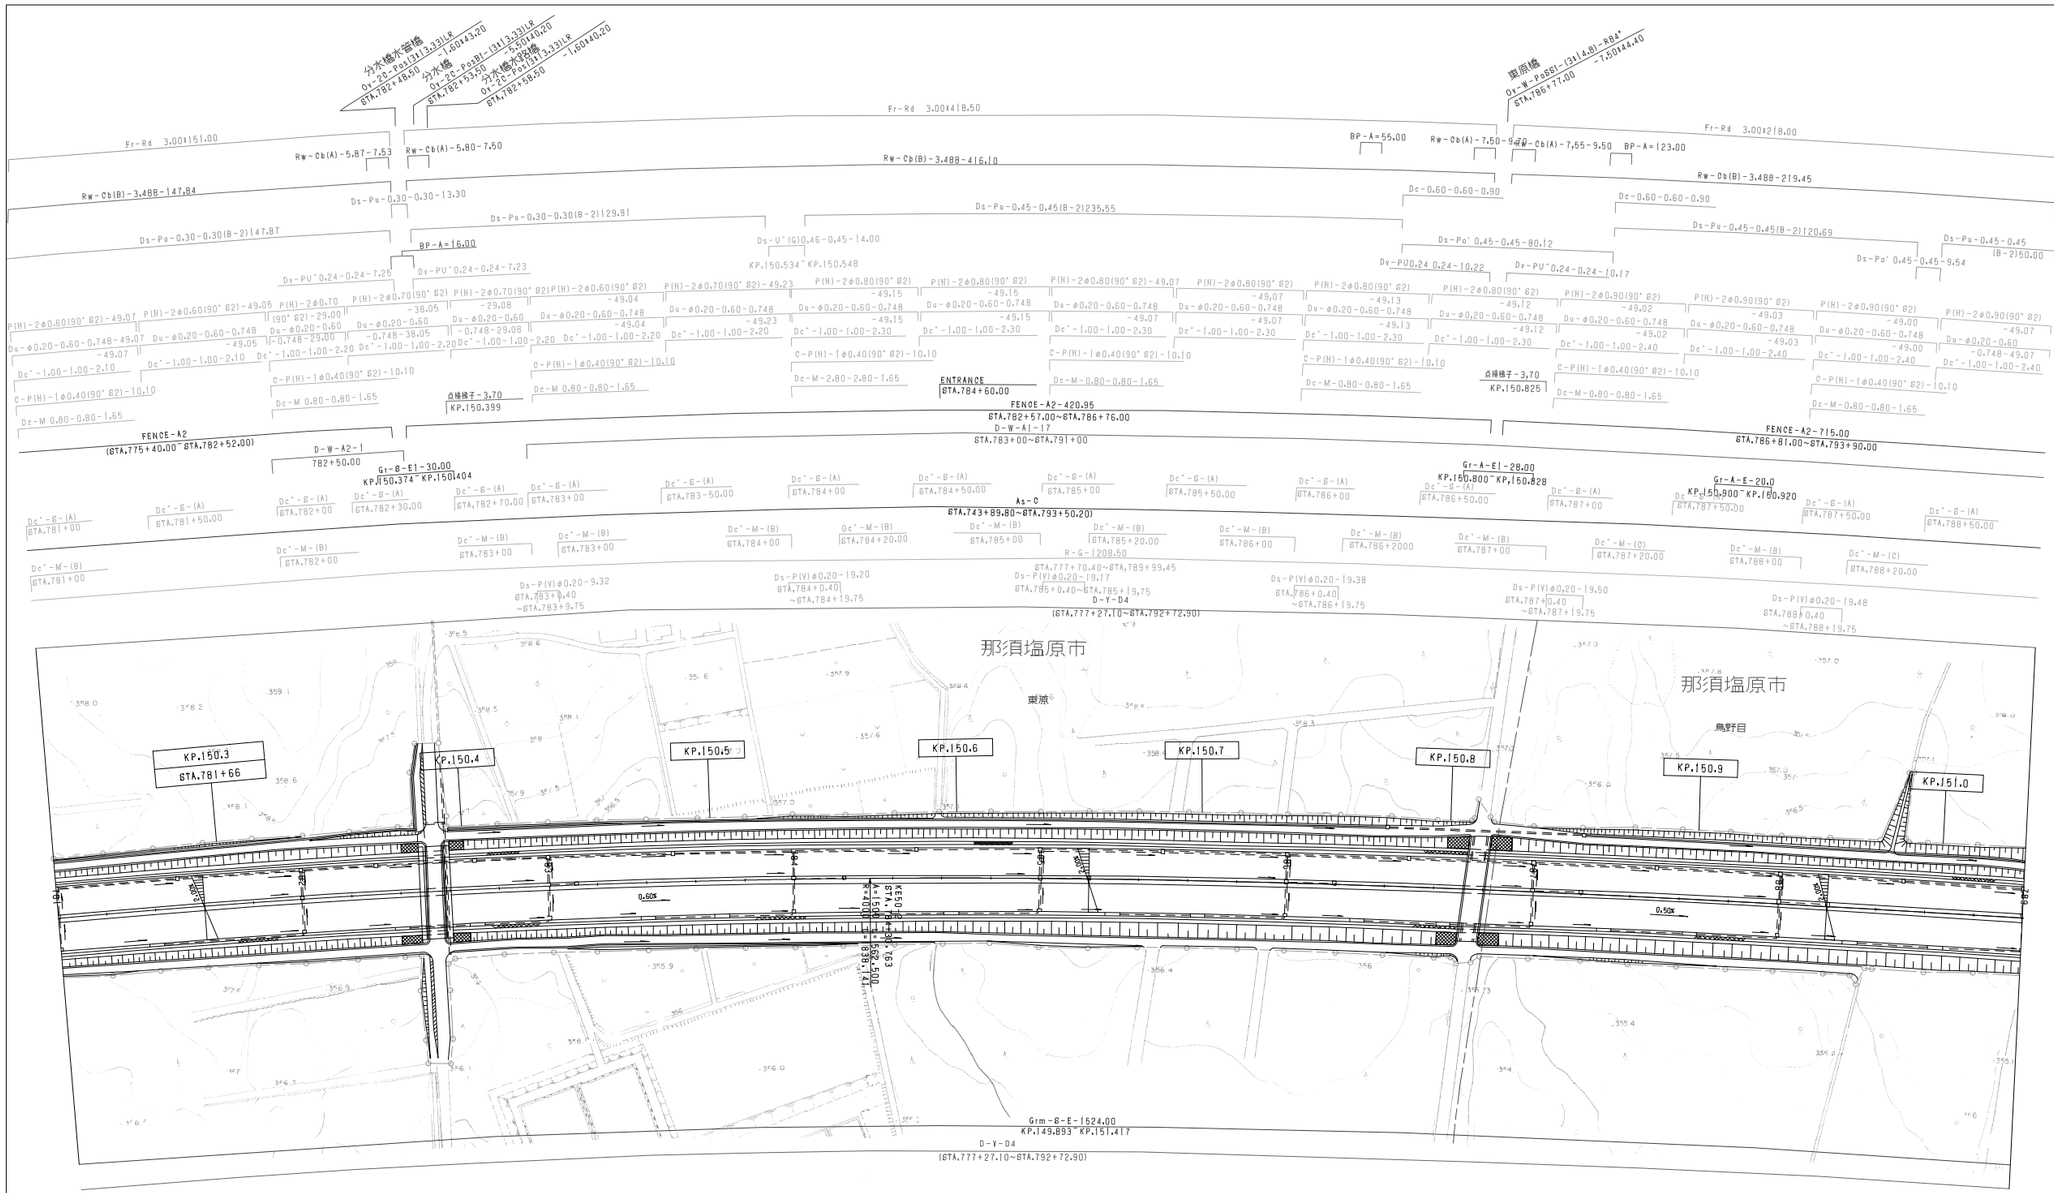

調整年月	摘要
第1回 2006年3月	

東北縦貫自動車道弘前線 東北自動車道(黒磯板室～那須)			——
工種	管理用平面図		——
名称	KP.150.230～KP.151.030 STA.781+00～STA.789+00	縮尺 1/1000	7 10
東日本高速道路(株)関東支社			

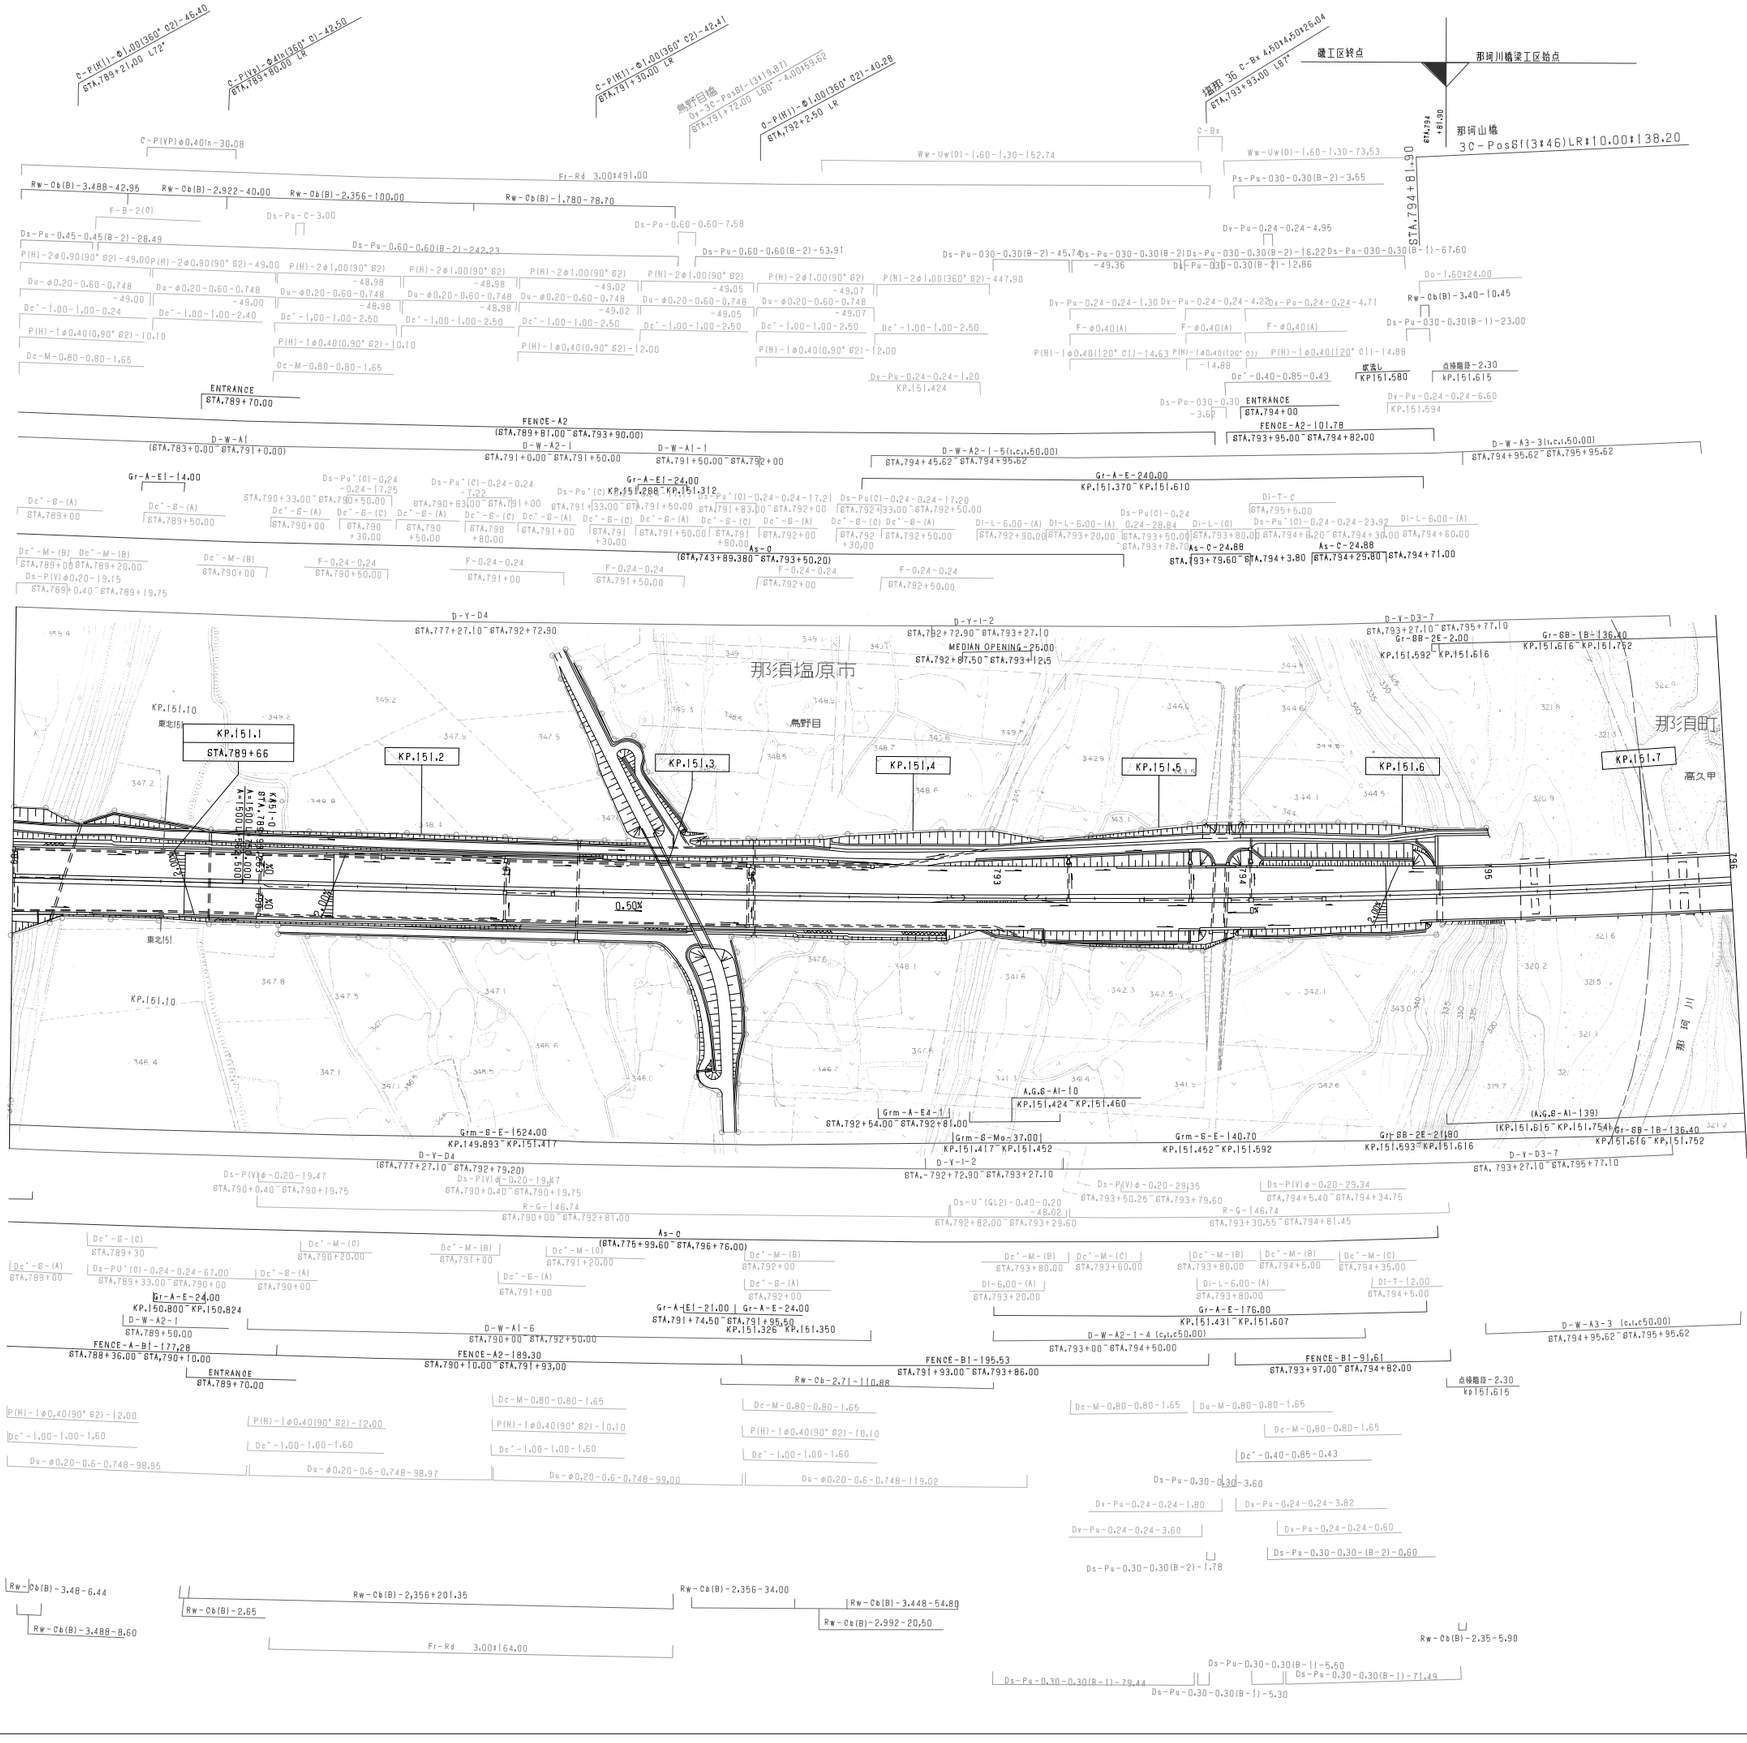

調整年月	摘要
第1回 2006年3月	
第2回 2008年5月	
第3回 2012年5月	

東北縦貫自動車道弘前線 東北自動車道(黒磯板室～那須)			——
工種	管理用平面図		——
名称	KP.151.030～KP.151.730 STA.789+00～STA.796+00	縮尺 1/1000	8 10
東日本高速道路(株)関東支社			

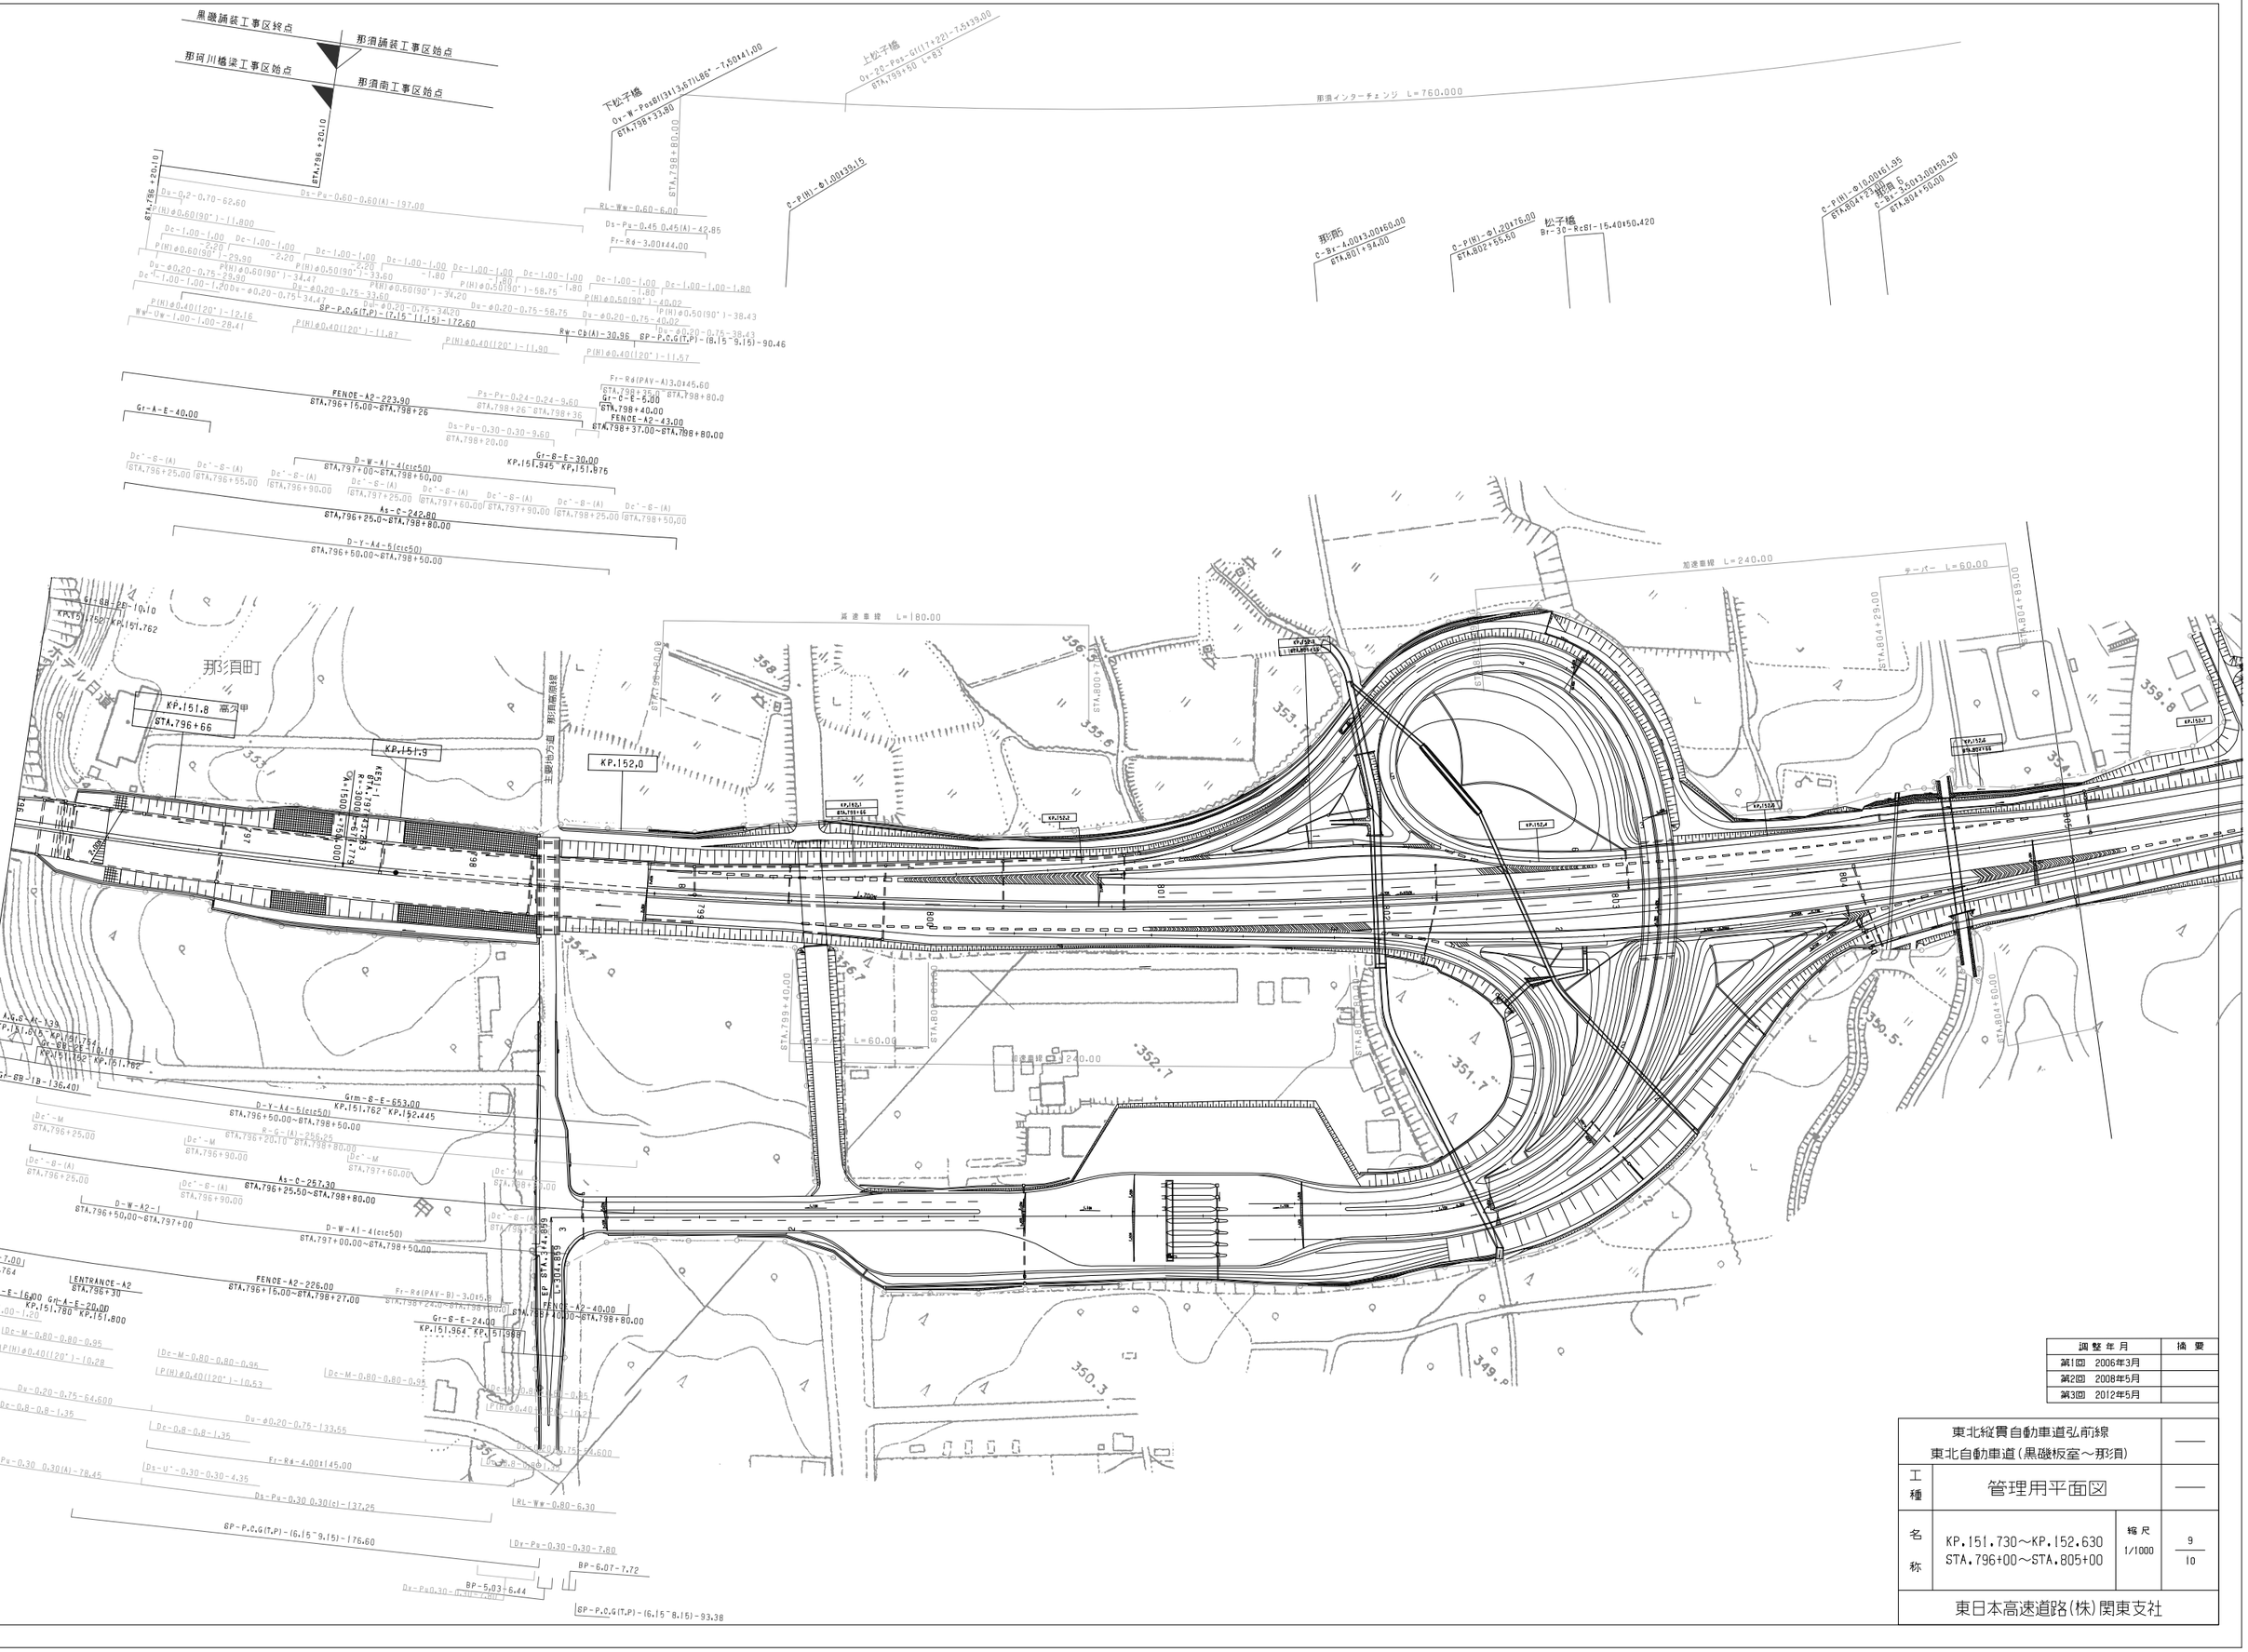
黒磯舗装工事区終点
那須舗装工事区始点
那珂川橋梁工事区始点
那須南工事区始点
STA.796+20.10
下松子橋
Ox-W-Pos81(3+1)3.67|1.86°-7.50|41.00
STA.798+33.80
STA.798+80.00
上松子橋
Ox-26-Pox-GI(1.7+22)-7.5|139.00
STA.799+50 L=83°
那須インターチェンジ L=760.000
那須5
C-Bx-4.00|3.00|60.00
STA.801+94.00
C-P(H)-φ1.20|76.00
STA.802+65.50
松子橋
Br-30-Rc81-15.40|50.420
C-P(H)-φ10.00|61.95
STA.804+23.00
那須6
C-Bx-3.50|3.00|90.30
STA.804+50.00
C-P(H)-φ1.00|39.15
Ds-Pu-0.60-0.60(A)-197.00
Ds-Pu-0.45 0.45(A)-42.85
Fr-Rd-3.00×44.00
RL-Ww-0.60-6.00
FENCE-A2-223.90
STA.796+15.00~STA.798+26
FENCE-A2-43.00
STA.798+37.00~STA.798+80.00
Gr-A-E-40.00
Gr-B-E-30.00
KP.151.945~KP.151.976
As-C-242.80
STA.796+25.0~STA.798+80.00
D-Y-A4-5(c/c50)
STA.796+50.00~STA.798+50.00
D-W-A(-4(c/c50)
STA.797+00~STA.798+60.00
Gr-B-E-5.00
Gr-C-E-6.00
Fr-Rd(PAV-A)3.0×45.60
Ps-Px-0.24-0.24-9.60
Ds-Pu-0.30-0.30-9.60
Rw-Cb(A)-30.96
BP-P.C.G(T.P)-(7.15~11.15)-172.60
BP-P.C.G(T.P)-(8.15~9.15)-90.46
Ww-Ow-1.00-1.00-28.41
P(H)φ0.40(120°)-11.87
P(H)φ0.40(120°)-11.90
P(H)φ0.40(120°)-11.57
P(H)φ0.60(90°)-11.800
P(H)φ0.60(90°)-29.90
P(H)φ0.60(90°)-34.47
P(H)φ0.50(90°)-33.60
P(H)φ0.50(90°)-34.20
P(H)φ0.50(90°)-58.75
P(H)φ0.50(90°)-40.02
P(H)φ0.50(90°)-38.43
Dc-1.00-1.00-1.20
Dw-φ0.20-0.75-25.90
Dw-φ0.20-0.75-33.60
Dw-φ0.20-0.75-34.20
Dw-φ0.20-0.75-58.75
Dw-φ0.20-0.75-40.02
Dw-φ0.20-0.75-38.43
Dc-1.00-1.00-1.80
Dc-1.00-1.00
Dc-1.00-1.00-2.20
Dc-1.00-1.00-2.20
Dc-1.00-1.00-1.80
Dc-1.00-1.00-1.80
Dc-1.00-1.00-1.80

東北縦貫自動車道弘前線 東北自動車道（黒磯板室～那須）		——
工種	管理用平面図	——
名称	KP.152.630～KP.153.430 STA.805+00～STA.813+00	縮尺 1/1000	10/10
東日本高速道路(株)関東支社		

調整年月	摘要
第1回 2006年3月	
第2回 2009年5月	
第3回 2012年5月	

那須インターチェンジ L=760.000

STA.806+40.00

那須 7
C-Bx-4.50+4.00@28.97
STA.805+93.00

那須 8
2.00×49.40
C-Bx-2.50@2.50+30.00
STA.809+85.00 R60°

那須 9
C-Bx-2.50@2.50×41.23
STA.811+22.00 R70°

C-P(H)-φ0.40(120°)-14.05

C-P(H)-φ0.40(120°)-4.30

C-P(H)-φ1.00×39.80
STA.806+91.00 L75°

C-P(H)-φ1.00×36.70
STA.809+95.50 R51°

Fr-Rd-3.00×47.00

Rw-Cb-(1.08~2.48)-58.63

Ds-Pl-0.45-0.45-53.80

Du-0.50-0.80-0.70-55.00

Ds-Pu-0.45-0.45(A)-161.15

Ds-Pu-0.45-0.45(A)-20.45

Du-φ0.15-0.50-53.00

Ds-Pu-0.45-0.45(A)-6.53

RL-Ww-3.52~4.04×10.51

Du-φ0.15-0.50-86.00

Ds-Pu-0.45-0.45(A)-2.07

Fr-Rd-3.00×160.00

Ds-Pu-0.45-0.45(B)-47.00

Ds-Pu-0.45-0.45(A)-25.01

Ds-Pu-0.45-0.45(A)-86.85

Dc'-0.70-0.70-0.70

Dy-Pu-0.30-0.30-2.11

F-φ0.40

P(H)φ0.40(120°)-14.45

Ds-Pu-0.45-0.45(B)-35.35

Ds-Pu-0.45-0.45(B)-68.32

Ds-Pu-0.45-0.45(A)-73.38

Du-φ0.15-0.50-51.00

Du-φ0.20-0.70-82.00

Du-φ0.20-0.70-20.00

Dy-Pu-0.30-0.30-4.72

Dc'-M-0.80-0.80-0.95

Dc'-0.70-0.70-0.90

Dy-Pu-0.30-0.30-0.78

P(H)φ0.40(120°)-13.87

Dc'-M-0.80-0.80-0.95

Dy-Pu-0.30-0.30-1.75

F-φ0.40

P(H)φ0.40(120°)-14.45

Dy-Pu-0.30-0.30-1.34

F-φ0.40

P(H)φ0.40(120°)-14.53

SAND MAT 4402.20m2

ENTRANCE-A2

FENCE-A2-333.10
STA.806+40.00~STA.809+68.00

ENTRANCE-A2
STA.810+40.00

FENCE-A2-154.30
STA.809+75.00~STA.811+27.00

FENCE-A2-607.40
STA.811+42.00~STA.817+30.00

Gc-A-E-544.00
KP.152.534~KP.153.078

D-W-A-14(cr≤50)
STA.806+50.00~STA.813+0.00

Gr-A-E-407.00
KP.153.057~KP.153.464

Ds-Pu-0.30-0.30-1.20

Di-L-6.00(A1)
STA.806+80.00

Di-L-6.00(A1)
STA.807+60.00

Di-L-6.00(A1)
STA.809+0.00

As-C-4207.70
STA.806+40.00~STA.850+54.60

Di-L-6.00(A1)
STA.809+80.00

Di-L-6.00(A1)
STA.810+40.00

Ds-Pu-0.30-0.30-1.20

Di-L-6.00(A1)
STA.812+0.00

Ds-Pu-0.30-0.30-0.60

Di-L-6.00(A1)
STA.812+80.00

Ds-U'(GL2)0.40-0.20-42.00
STA.812+0.00~STA.812+73.25

GM-A

Dc'-M
STA.811+30.00

GM-A

Dc'-M
STA.812+0.00

Dc'-0.50-0.50-0.50
STA.812+31.00

GM-A

Dc'-M
STA.812+80.00

R-G(A)-1849.75
STA.810+81.00~STA.812+30.75

Ds-P(V)φ0.20-30.30
STA.812+0.00~STA.812+30.00

Rw-Cb-1.50-6.70

Rw-Cb-A-3.00

Gc-A-B-53.00

D-Y-A4-11(cr≤50)
STA.806+50.00~STA.812+0.00

D-Y-D1-2
STA.812+35.00~STA.812+69.50

MEDIAN OPENING
STA.812+40.00~STA.812+65.00

Grm-B-E-758.00
KP.152.611~KP.153.369

KP.152.8

KP.152.9

KP.153.0

KP.153.1

KP.153.2

KP.153.3

KP.153.4

那須町

高久甲

363.0

364.0

357.0

362.6

359.8

360

359

358

357

356

355.3

355

354

353

E.P.S.A=1154.564 L=68.471

STA.808+40.00

減速車線 L=180.00

0.97%

1.75%

(Grm-B-E-918.00)

Grm-B-Me-35.00
KP.153.369~KP.153.404

A,G,B-A1-9
KP.153.368~KP.153.400

D-Y-D1-2
STA.812+35.00~
STA.812+69.50

Rw-Cb-1.50-6.40

Ds-P(V)φ0.20-12.50
STA.809+67.50~STA.809+80.00

D-Y-A4-11(cr≤50)
STA.806+50.00~STA.812+0.00

R-G(A)-436.75
STA.806+40.00~STA.810+81.00

Dc'-M
STA.806+80.00

Dc'-M
STA.807+60.00

Dc'-M
STA.808+40.00

Dc'-M
STA.809+20.00

Dc'-0.50-0.50-0.50
STA.809+67.50

Dc'-M
STA.809+80.00

Dc'-M
STA.810+40.00

As-C-4238.95
STA.806+40.00~STA.850+54.60

D-W-A2-13(cr≤50)
STA.806+50.00~STA.813+0.00

Di-L-6.00(A1)
STA.807+60.00

Di-L-6.00(A1)
STA.808+40.00

Ds-Pu-0.30-0.30-1.20

Di-L-6.00(A1)
STA.809+20.00

Di-L-6.00(A1)
STA.810+40.00

Ds-Pu-0.30-0.30-1.40

Di-L-6.00(A1)
STA.811+30.00

Di-L-6.00(A1)
STA.812+0.00

Gr-A-E-448.00
KP.153.021~KP.153.469

Gc-A-E-448.00
KP.152.594~KP.153.042

ENTRANCE-A2
STA.806+80

FENCE-A2-318.10
STA.806+40.00~STA.809+55.00

Gc-A-IE1
STA.808+87.00

Gc-A-IE1
STA.809+8.40

Gr-C-E-21.00
STA.809+28.00

ENTRANCE-A2
STA.810+40

FENCE-A2-768.80
STA.809+58.00~STA.817+21.00

Fr-Rd(PAV-B)-3.04×216.3
STA.806+80.0~STA.819+12.0

Dc'-M-0.80-0.80-0.95

Dc'-M-0.80-0.80-0.95

Dc'-M-0.80-0.80-0.95

P(H)φ0.40(120°)-14.20

Dc'-0.60-0.60-0.90

Dc'-M-0.80-0.80-0.95

P(H)φ0.40(120°)-15.70

Dy-PU-0.30-0.30-3.01

Dc'-0.60-0.60-0.90

Dc'-M-0.80-0.80-1.15

P(H)φ0.40(120°)-14.12

Dc'-0.70-0.70-0.90

Dc'-0.70-0.70-0.70

P(H)φ0.40(120°)-14.60

Dy-PU-0.30-0.30-1.90

Dc'-050-0.50-050

P(H)φ0.40(120°)-14.80

F-φ0.40

Dy-PU-0.30-0.30-0.32

Dc'-0.60-0.60-0.90

Dc'-M-0.80-0.80-0.95

Dc'-050-0.50-050

Dy-PU-0.30-0.30-3.65

Dc'-050-0.50-050

Dc'-050-0.50-050

Dy-PU-0.30-0.30-3.01

Dc'-0.60-0.60-0.90

Ds-PU-0.30-0.30A)-59.80

Ds-PU-0.30-0.30A)-60.33

Ds-PU-0.30-0.30A)-88.67

Ds-PU-0.30-0.30A)-69.16

Db-PU-0.30-0.30A)-59.80

Ds-PU-0.30-0.30A)-20.63

Ds-PU-0.30-0.30A)-54.00

Ds-PU-0.30-0.30A)-78.91

Ds-PU-0.30-0.30A)-60.18

Ds-PU-0.30-0.30A)-9.18

Ds-PU-0.30-0.30A)-59.14

Ds-PU-0.30-0.30(A)-59.14

Fr-Rd-3.00-1334.00

Rw-Cb(W)-0.53-2.70-10.58

P(H)φ0.30(90°-A)-3.37

P(H)φ0.30(90°-A)-40.80

Dc'-050-0.50-050

P(H)φ0.30(90°-A)-3.70

P(H)φ0.30(90°-A)-6.35

Dc'-050-0.50-050

Ds-PU-0.30-0.30A)-88.43

Ds-Pu-0.30-0.30A)-11.44

RL-Ww-4.04×76.85

Ds-PU-0.30-0.30A)-7.87

RL-Ww-3.14~4.75×17.05

Du-φ0.20-0.70-70.00

Du-φ0.20-0.70-40.00

Du-0.50-0.80-0.70-83.00

Du-φ0.20-0.70-52.00


那須町
高久甲
主要地方道　那須高原線
KP.152.1
STA.799+66
KP.152.2
KP.152.100
KP.152.064
KP.152.086
KP.152.084
STA.799+80.00~STA.823+19.40(E)
STA.800+70.00~STA.804+60.00
STA.799+53.00~STA.824+13.00(E)
STA.799+18.00~STA.800+93.00
STA.799+80.00~STA.801+25.00
STA.799+68.00~STA.801+93.00
STA.799+80.00~STA.802+10.00(A)
STA.799+80.00~STA.802+10.00(E)
STA.799+80.00~STA.803+15.00(E)
STA.799+80.00~STA.803+15.00(E)
STA.799+80.00~STA.804+10.00(E)
STA.800+80~STA.800+86
STA.800+80~STA.800+81.42
STA.800+80~STA.800+81.42
STA.800+80~STA.800+81.42

東北縦貫自動車道弘前線 東北自動車道（黒磯板室～那須）		——
工種	管理用平面図	——
名称	那須インターチェンジ KP.152.204～KP.152.594 STA.800+70～STA.804+60	縮尺 1/500
		2/3
東日本高速道路(株)　関東支社		

調整年月	摘要
第1回　2006年3月	
第2回　2012年5月	

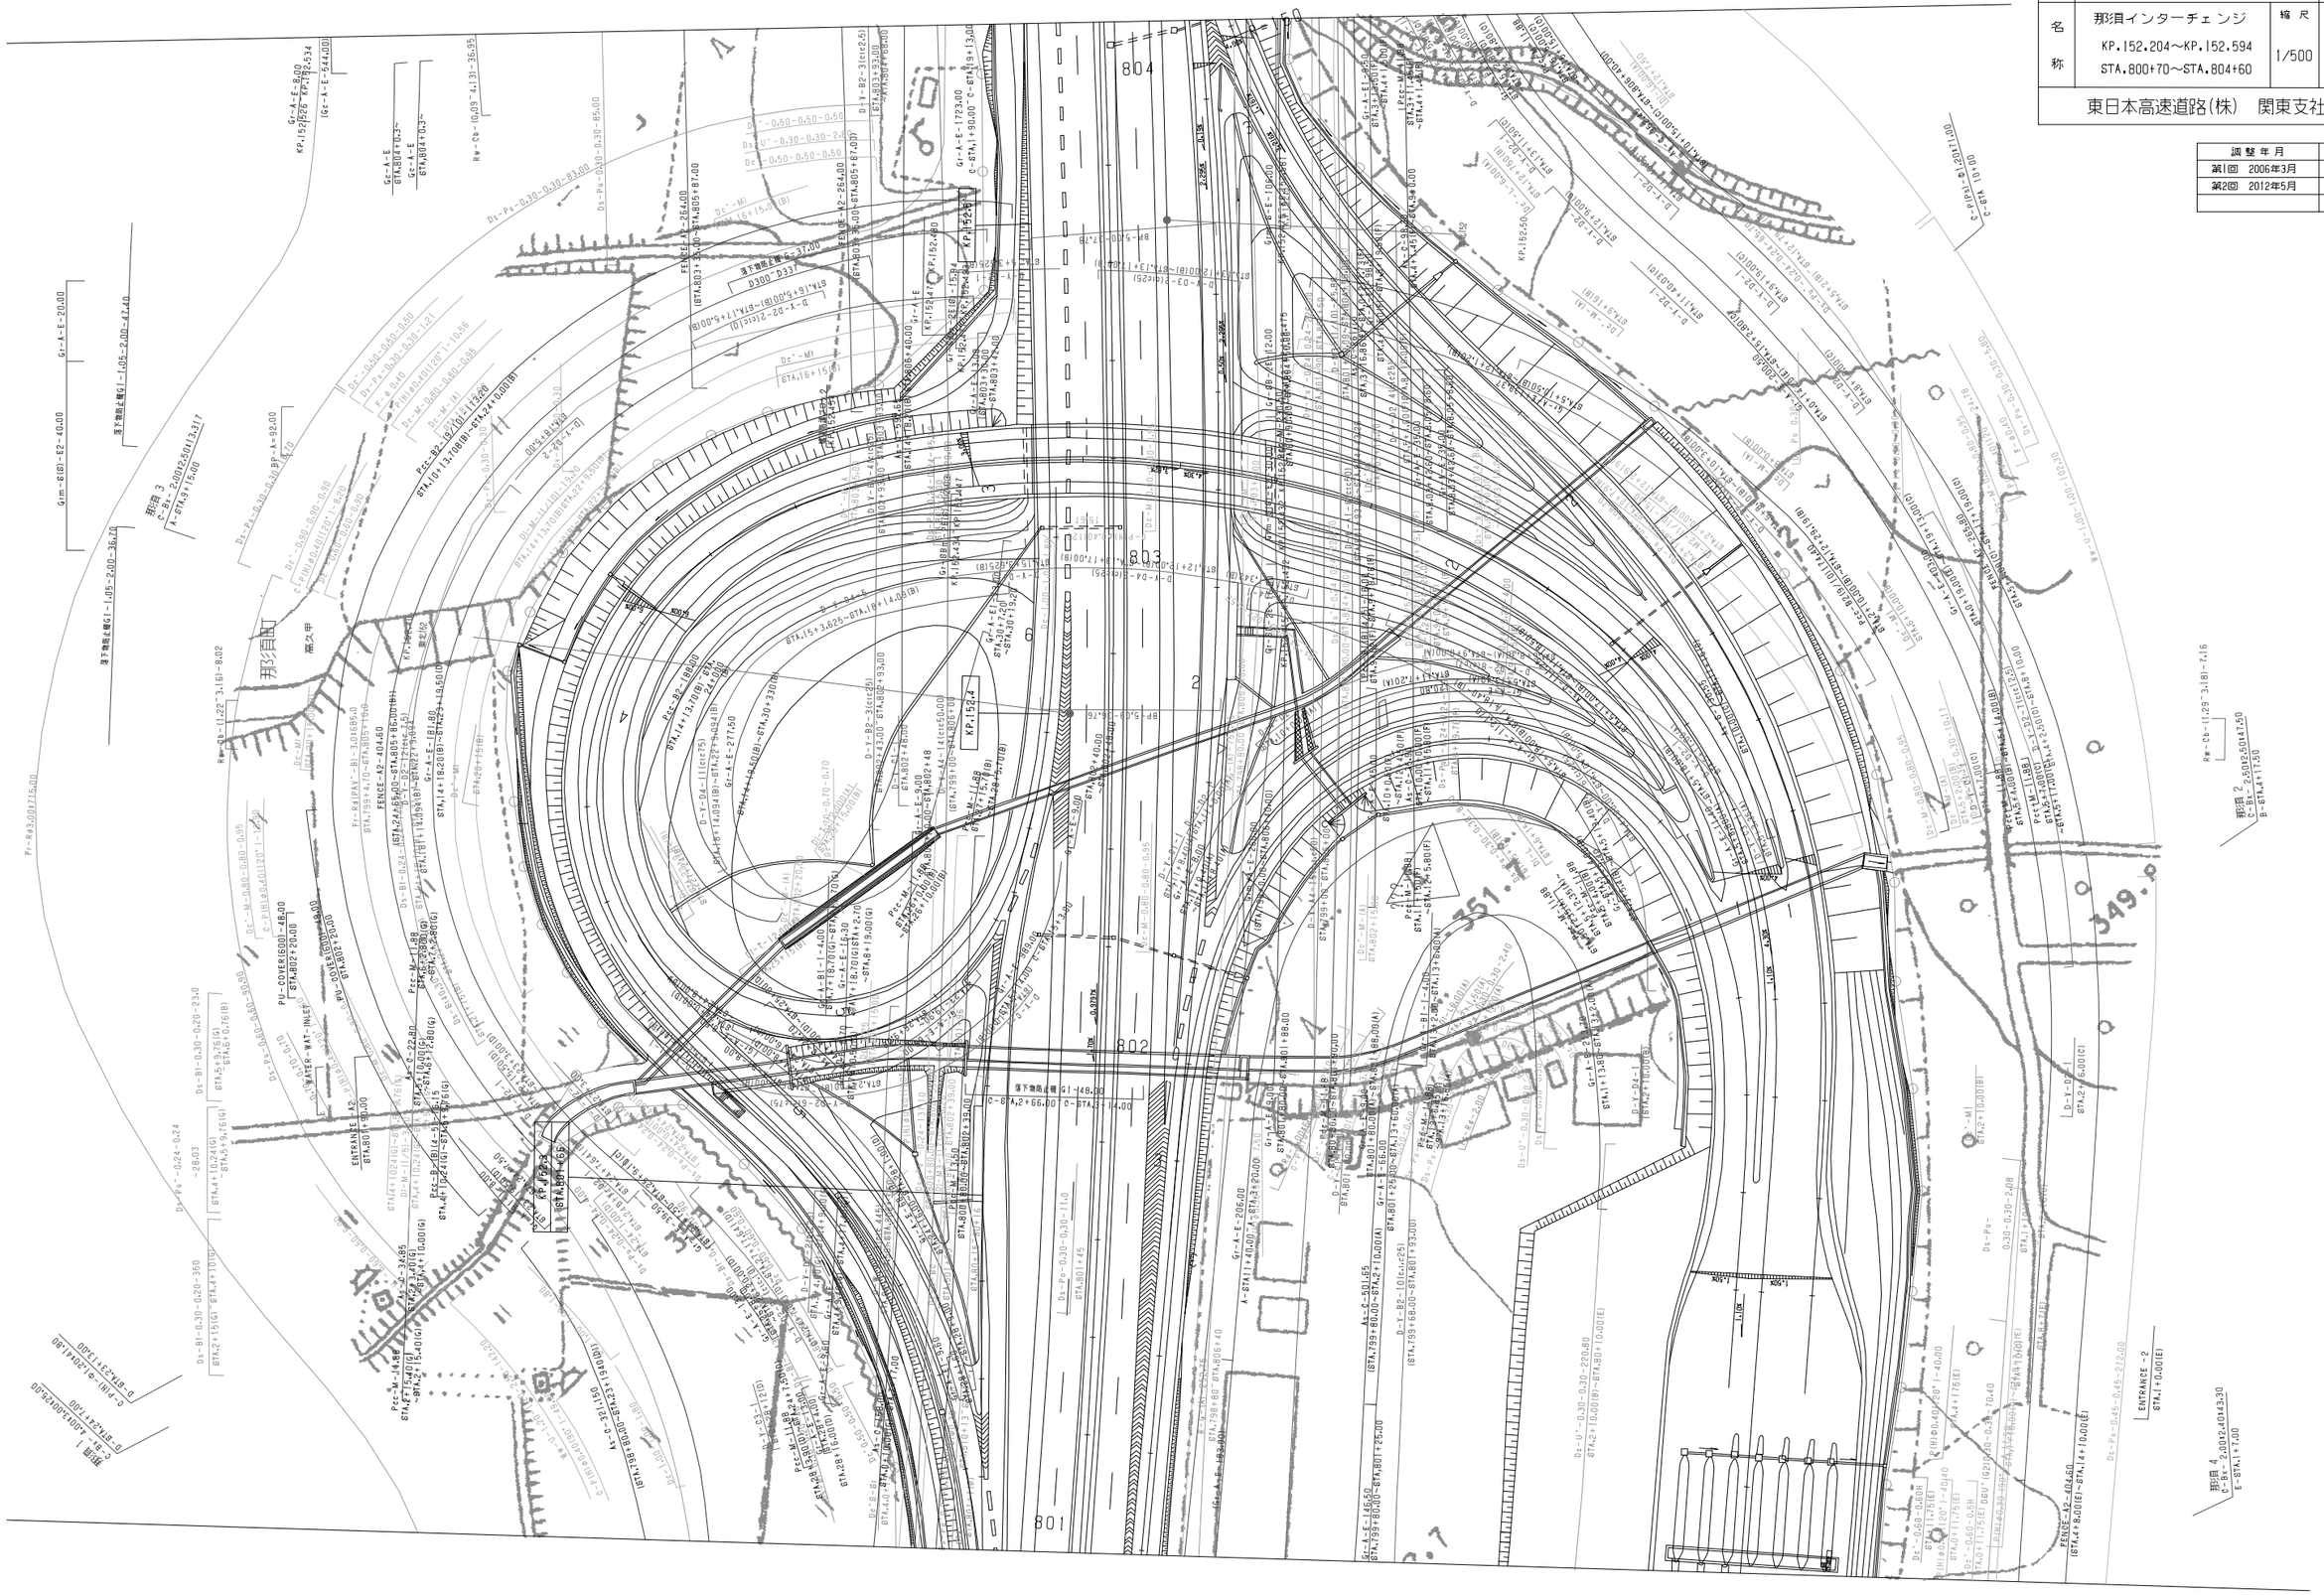
那須IC
高久甲
801
802
803
804
KP.152.4
那須 3
C-Bs- 2.0012.50+13.317
A-STA.3+15.00
那須 2
C-Bs- 2.5012.50+47.50
B-STA.4+17.50
那須 1
C-Bs- 2.5012.50+23.317
B-STA.2+15.00
那須 4
C-Bs- 2.0012.0+43.30
E-STA.1+7.00
ENTRANCE - 2
STA.1+0.00(E)
ENTRANCE - 1
STA.801+90.00
ENTRANCE - 1-2
STA.801+30.00
ENTRANCE - 2-2
STA.1+30.00
FENCE - A2 - 404.60
FENCE - A2 - 264.00
FENCE - A2 - 217.00
FENCE - A2 - 404.60
PU-COVER(600) - 48.00
PU-COVER(600) - 20.00
WATER-WAT-INLET
Gr-A-E-8.00
KP.152.526 - KP.152.534
Gr-A-E-644.00
Gr-A-E-20.00
Gm-6181-E2-40.00
Gr-A-E-181.80
Gr-A-E-146.50
Gr-A-E-206.00
Gr-A-E-1723.00
Gr-A-E-264.00
Gr-A-E-217.00
Gr-A-E-404.60
Gr-A-E-9.00
Gr-A-E-10.00
Gr-A-E-12.00
Gr-A-E-2.00
Gr-A-E-3.00
Gr-A-E-4.00
Gr-A-E-5.00
Gr-A-E-6.00
Gr-A-E-7.00
Gr-A-E-8.00
Gr-A-E-13.00
Gr-A-E-14.00
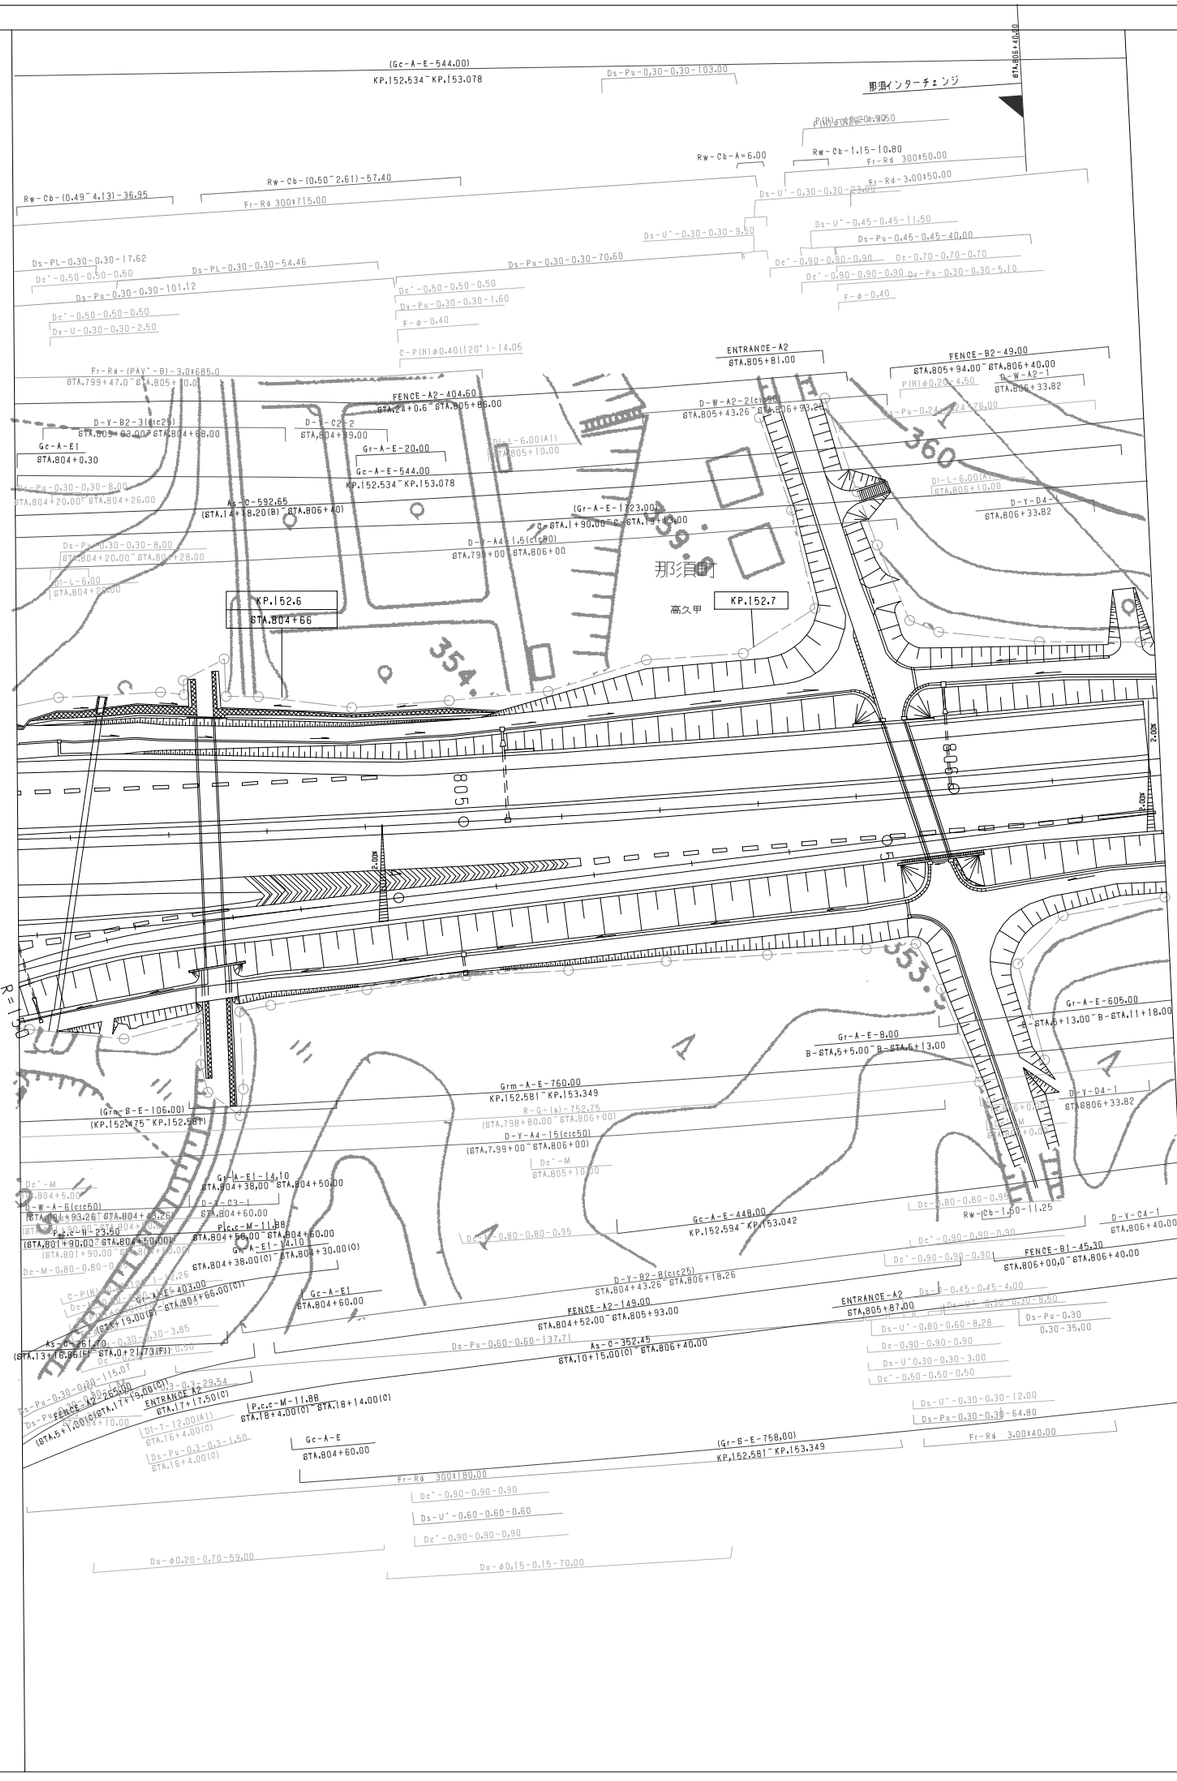

調整年月	摘要
第1回 2006年3月	
第2回 2012年5月	

東北縦貫自動車道弘前線 東北自動車道(黒磯板室~那須)			——
工種	管理用平面図		——
名称	那須インターチェンジ KP.152.204~KP.152.594 STA.800+70~STA.804+60	縮尺 1/500	3/3
東日本高速道路(株) 関東支社			

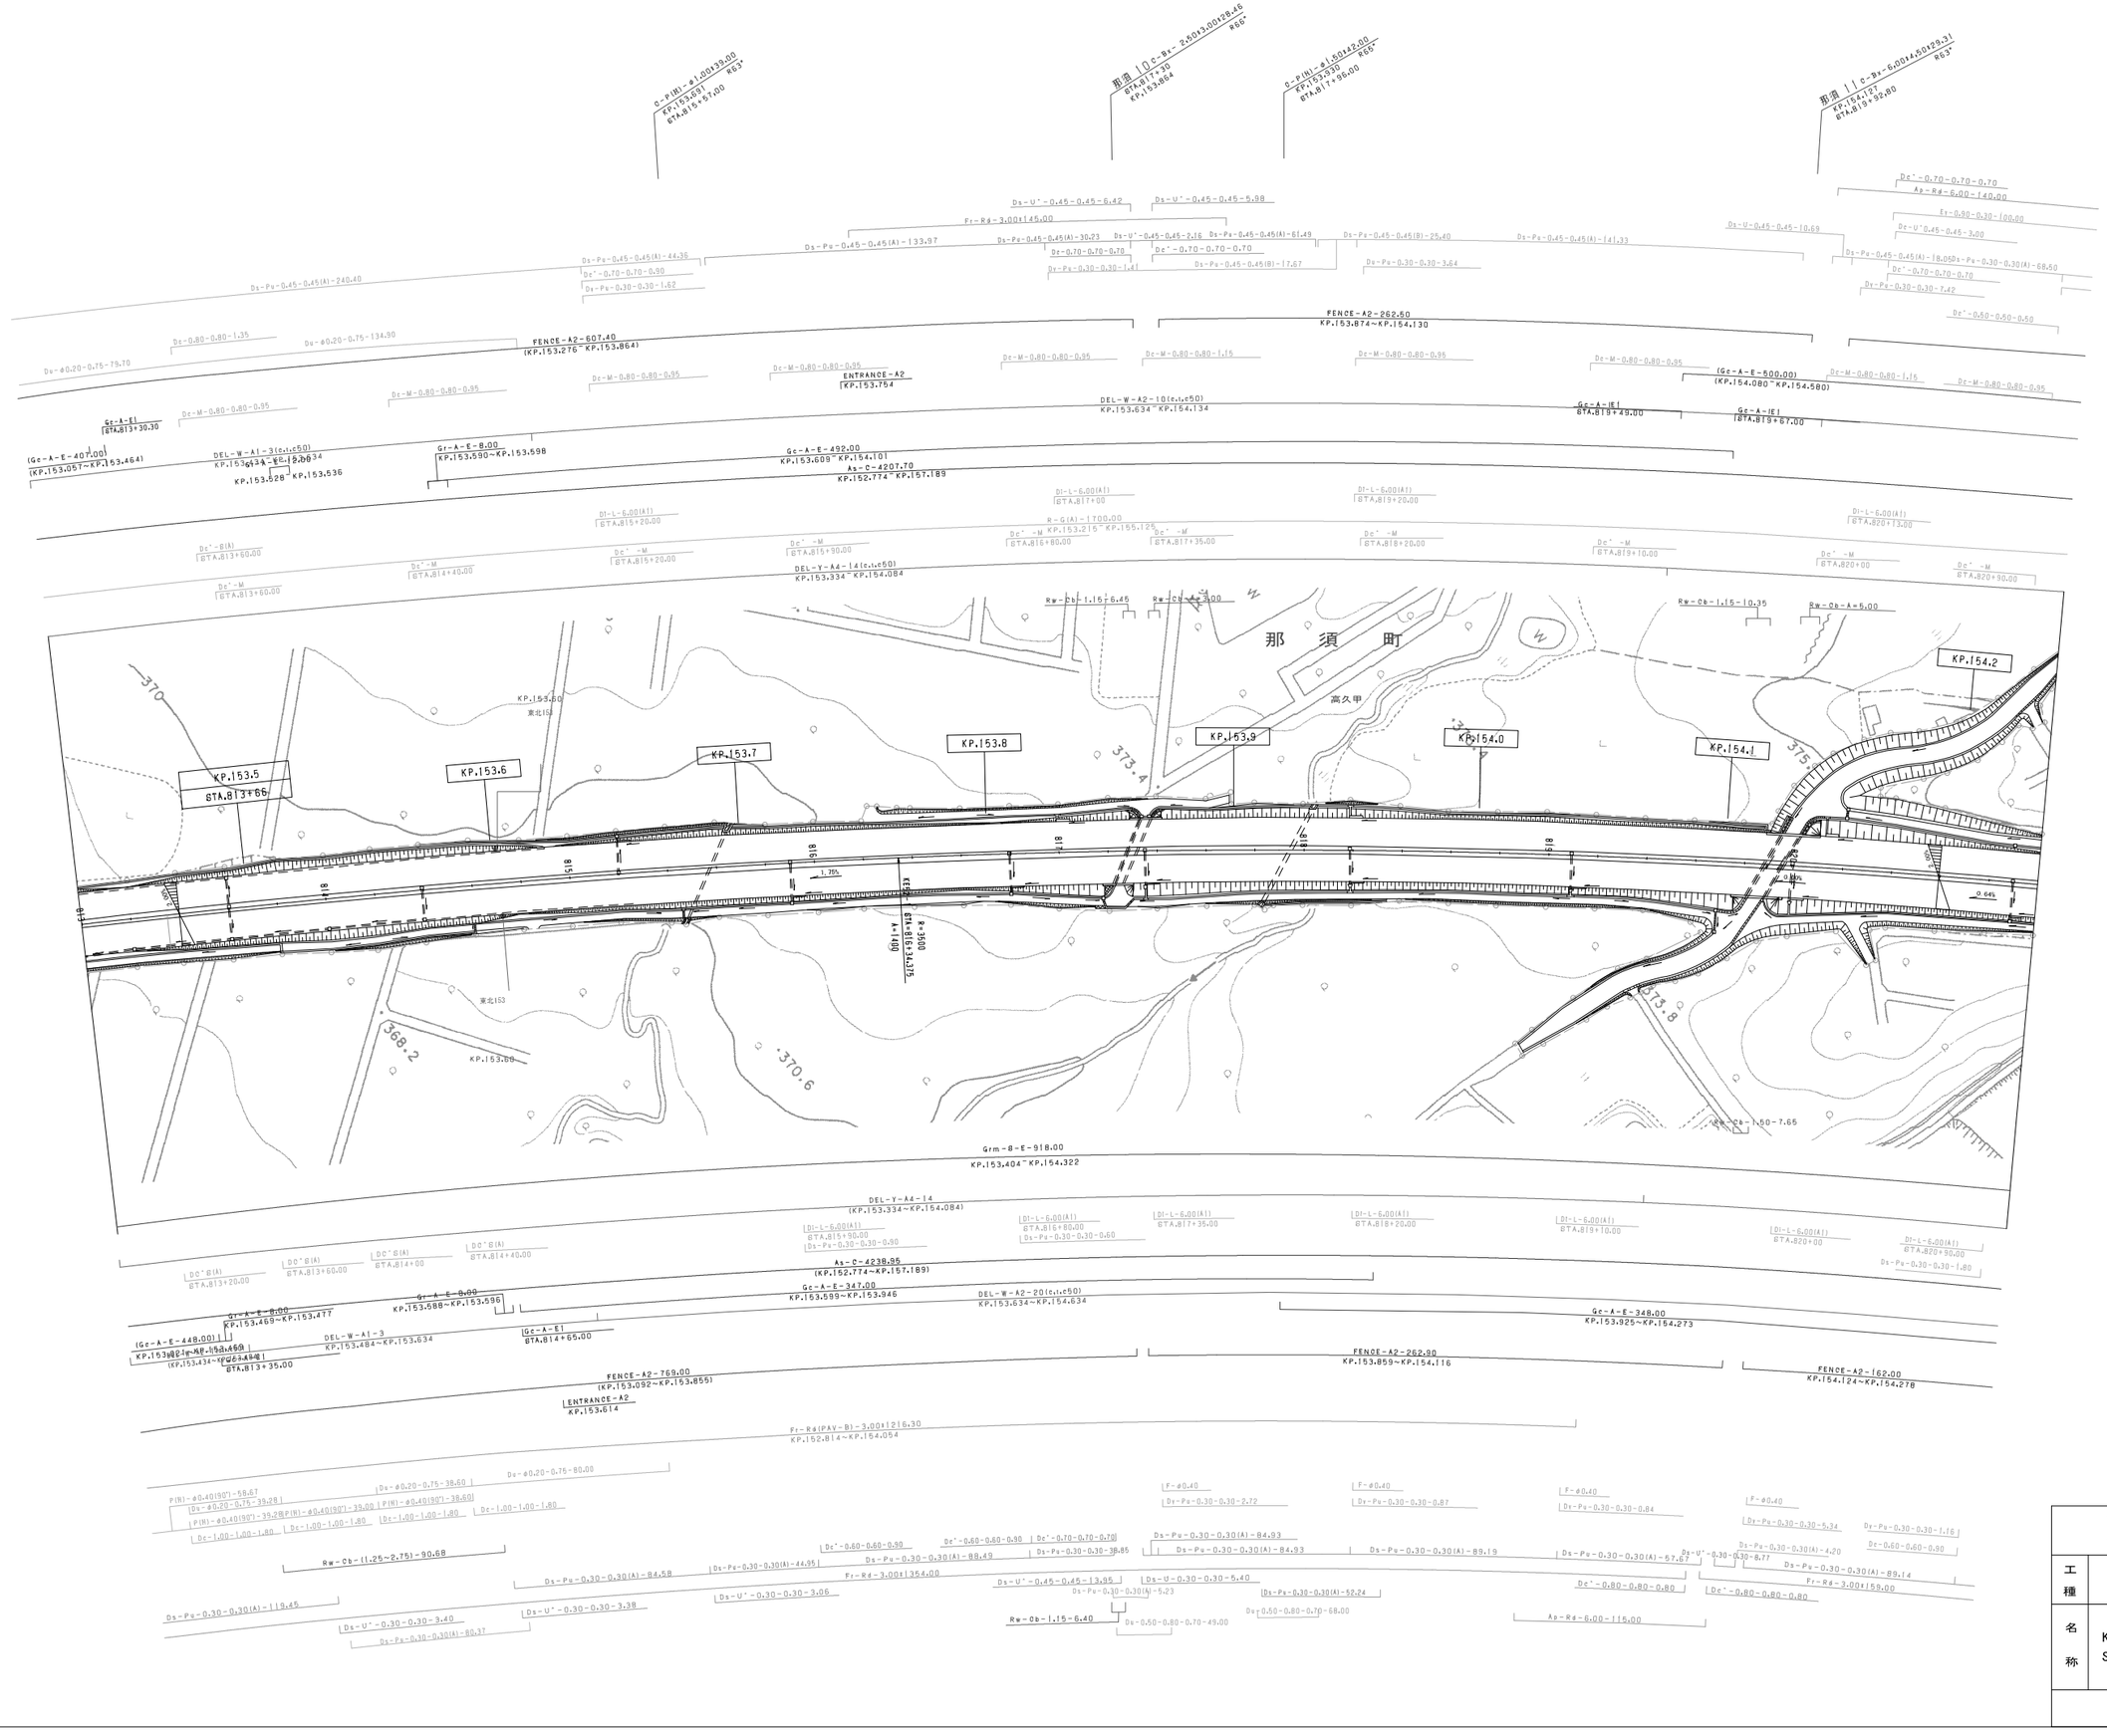
那須町
高久甲
KP.153.5
KP.153.6
KP.153.7
KP.153.8
KP.153.9
KP.154.0
KP.154.1
KP.154.2
KP.153.50
KP.153.80
東北153
370
373.4
375
368.2
370.6
373.8
Rw-Ob-1.15-6.46
Rw-Ob-1.15-10.35
Rw-Ob-A=6.00
Rw-Ob-1.50-7.65
Rw-Ob-(1.25~2.75)-90.68
Rw-Ob-1.15-6.40
Grm-8-E-918.00
KP.153.404~KP.154.322
FENCE-A2-607.40
(KP.153.276~KP.153.864)
FENCE-A2-262.50
KP.153.874~KP.154.130
FENCE-A2-769.00
(KP.153.092~KP.153.855)
FENCE-A2-262.90
KP.153.859~KP.154.116
FENCE-A2-162.00
KP.154.124~KP.154.278
ENTRANCE-A2
KP.153.754
ENTRANCE-A2
KP.153.614
DEL-W-A2-10(c.t.c50)
KP.153.634~KP.154.134
DEL-W-A1-3(c.t.c50)
KP.153.434~KP.153.634
DEL-W-A1-3
KP.153.484~KP.153.634
DEL-Y-A4-14(c.t.c50)
KP.153.334~KP.154.084
DEL-Y-A4-14
(KP.153.334~KP.154.084)
Gc-A-E-407.00
(KP.153.057~KP.153.464)
Gc-A-E-448.00)
KP.153.021~KP.153.469
(KP.153.434~KP.153.882)
Gr-A-E-8.00
KP.153.590~KP.153.598
Gr-A-E-8.00
KP.153.469~KP.153.477
Gr-A-E-8.00
KP.153.588~KP.153.596
Gc-A-E-492.00
KP.153.609~KP.154.101
Gc-A-E-347.00
KP.153.599~KP.153.946
Gc-A-E-348.00
KP.153.925~KP.154.273
(Gc-A-E-500.00)
(KP.154.080~KP.154.580)
As-C-4207.70
KP.152.774~KP.157.189
As-C-4238.95
(KP.152.774~KP.157.189)
Fr-Rg-3.00(145.00
Fr-R4(PAV-B)-3.00(216.30
KP.152.814~KP.154.054
Fr-R4-3.00(354.00
Fr-R4-3.00(159.00
Ap-Rg-6.00-142.00
Ap-R4-6.00-115.00
R-G(A)-1700.00
KP.153.215~KP.155.125
Grm-8-E-3500
KP.153.816~KP.154.375
R=1100
Gc-A-E1
STA.813+30.30
Gc-A-E1
STA.813+35.00
Gc-A-E1
STA.814+65.00
Gc-A-E1
STA.819+29.00
Gc-A-E1
STA.819+67.00
Dc'-M
STA.813+60.00
Dc'-M
STA.814+40.00
Dc'-M
STA.815+20.00
Dc'-M
STA.815+90.00
Dc'-M
STA.816+80.00
Dc'-M
STA.817+35.00
Dc'-M
STA.818+20.00
Dc'-M
STA.819+10.00
Dc'-M
STA.820+00
Dc'-M
STA.820+90.00
Dc'-B(A)
STA.813+60.00
Dc'-B(A)
STA.813+20.00
Dc'-B(A)
STA.813+60.00
Dc'-B(A)
STA.814+00
Dc'-B(A)
STA.814+40.00
Dl-L-6.00(A1)
STA.815+20.00
Dl-L-6.00(A1)
STA.815+90.00
Dl-L-6.00(A1)
STA.816+80.00
Dl-L-6.00(A1)
STA.817+00
Dl-L-6.00(A1)
STA.817+35.00
Dl-L-6.00(A1)
STA.818+20.00
Dl-L-6.00(A1)
STA.819+20.00
Dl-L-6.00(A1)
STA.819+10.00
Dl-L-6.00(A1)
STA.820+00
Dl-L-6.00(A1)
STA.820+13.00
Dl-L-6.00(A1)
STA.820+90.00
Ds-Pu-0.45-0.45(A)-240.40
Ds-Pu-0.45-0.45(A)-44.36
Ds-Pu-0.45-0.45(A)-133.97
Ds-Pu-0.45-0.45(A)-30.23
Ds-Pu-0.45-0.45(A)-61.49
Ds-Pu-0.45-0.45(B)-25.40
Ds-Pu-0.45-0.45(A)-141.33
Ds-Pu-0.45-0.45(A)-18.05
Ds-Pu-0.30-0.30(A)-68.50
Ds-Pu-0.45-0.45(B)-17.67
Ds-Pu-0.30-0.30-1.41
Ds-Pu-0.30-0.30-3.64
Ds-Pu-0.30-0.30-7.42
Ds-Pu-0.30-0.30-1.62
Ds-U'-0.45-0.45-6.42
Ds-U'-0.45-0.45-5.98
Ds-U'-0.45-0.45-2.15
Ds-U-0.45-0.45-10.69
Ds-U'-0.45-0.45-3.00
Dc'-0.70-0.70-0.70
Dc'-0.70-0.70-0.90
Dc'-0.80-0.80-1.35
Dc'-0.50-0.50-0.50
Dc-M-0.80-0.80-0.95
Dc-M-0.80-0.80-1.15
Dc-M-0.80-0.80-0.96
Dc-M-0.80-0.80-0.85
Dc-M-0.80-0.80-1.15
Dc-M-0.80-0.80-0.85
Dc-M-0.80-0.80-0.95
Dc-M-0.80-0.80-0.95
Dc-M-0.80-0.80-0.95

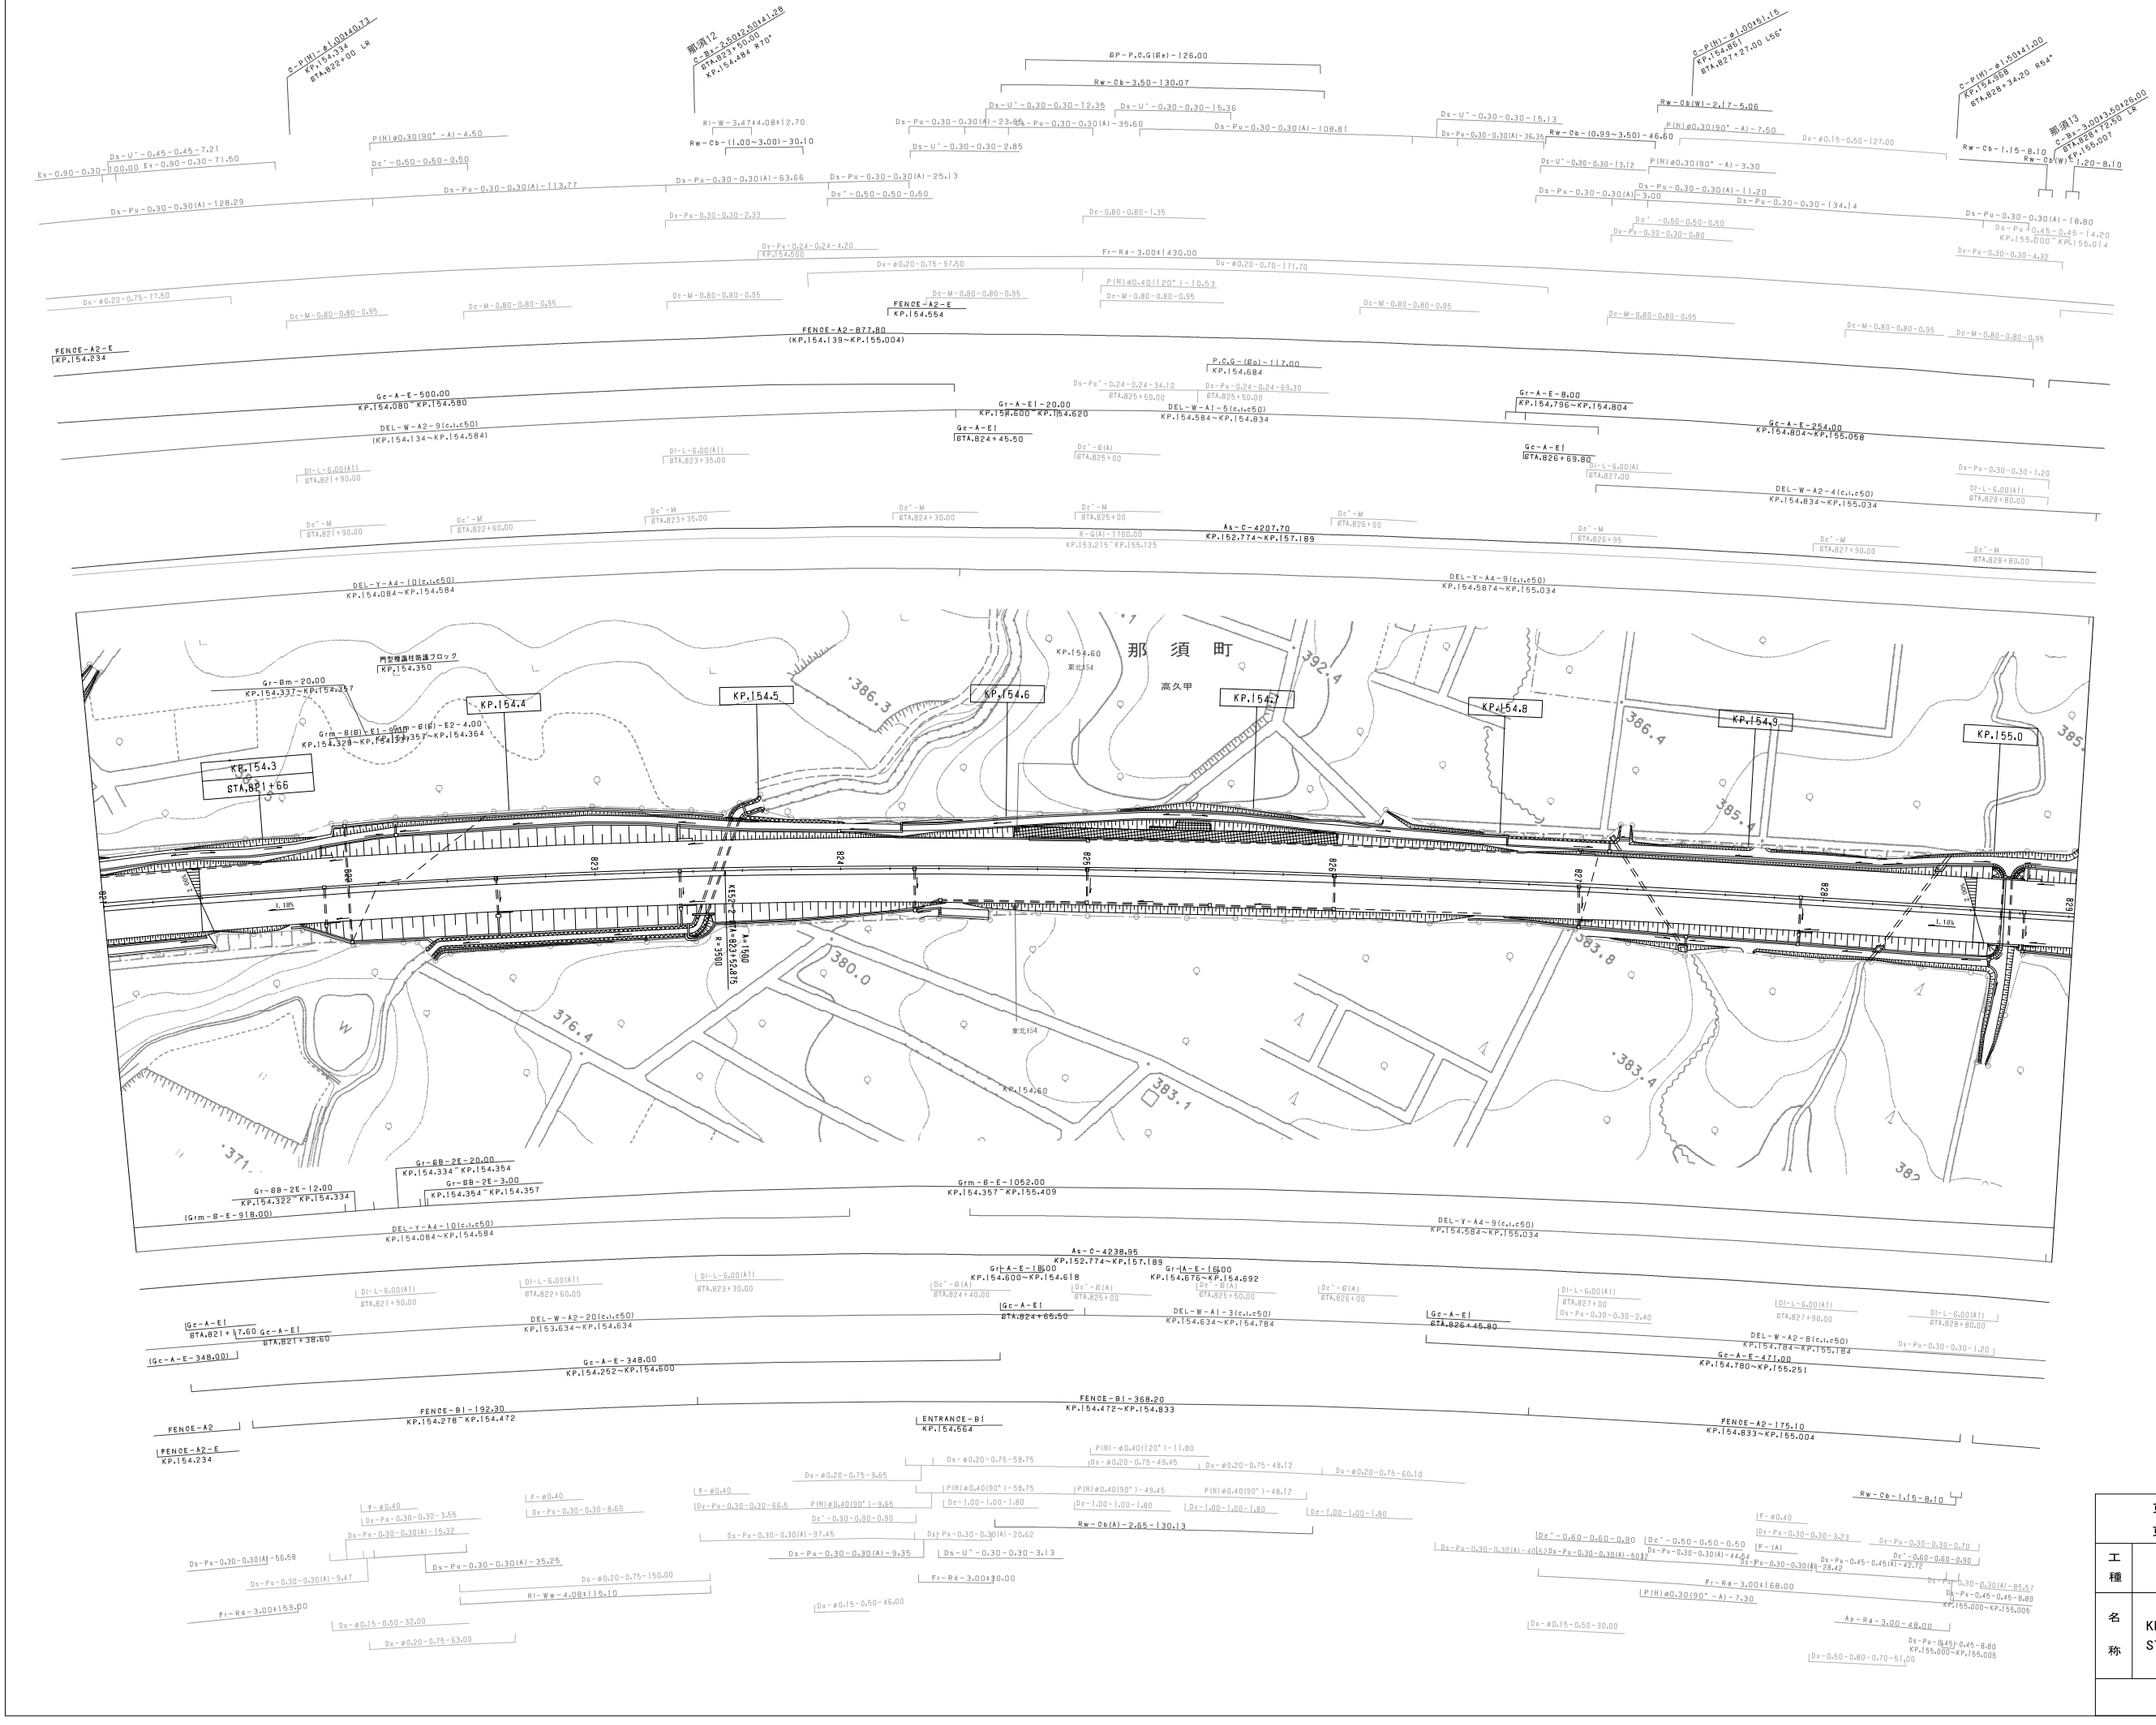

調整年月	摘要
第1回　2006年3月	
第2回　2009年5月	

東北縦貫自動車道弘前線 東北自動車道（那須～白河）			——
工種	管理用平面図		——
名称	KP. 154. 234～KP. 155. 034 STA. 821+00～STA. 829+00	縮尺 1/1000	2 21
東日本高速道路（株）関東支社			

東北縦貫自動車道弘前線
東北自動車道（那須～白河）

工種：管理用平面図

名称：KP. 155. 034～KP. 155. 833
STA. 829+00～STA. 837+00

縮尺：1/1000

3/21

東日本高速道路（株）関東支社

損 整 年 月	摘 要
第1回 2006年3月	
第2回 2009年5月	

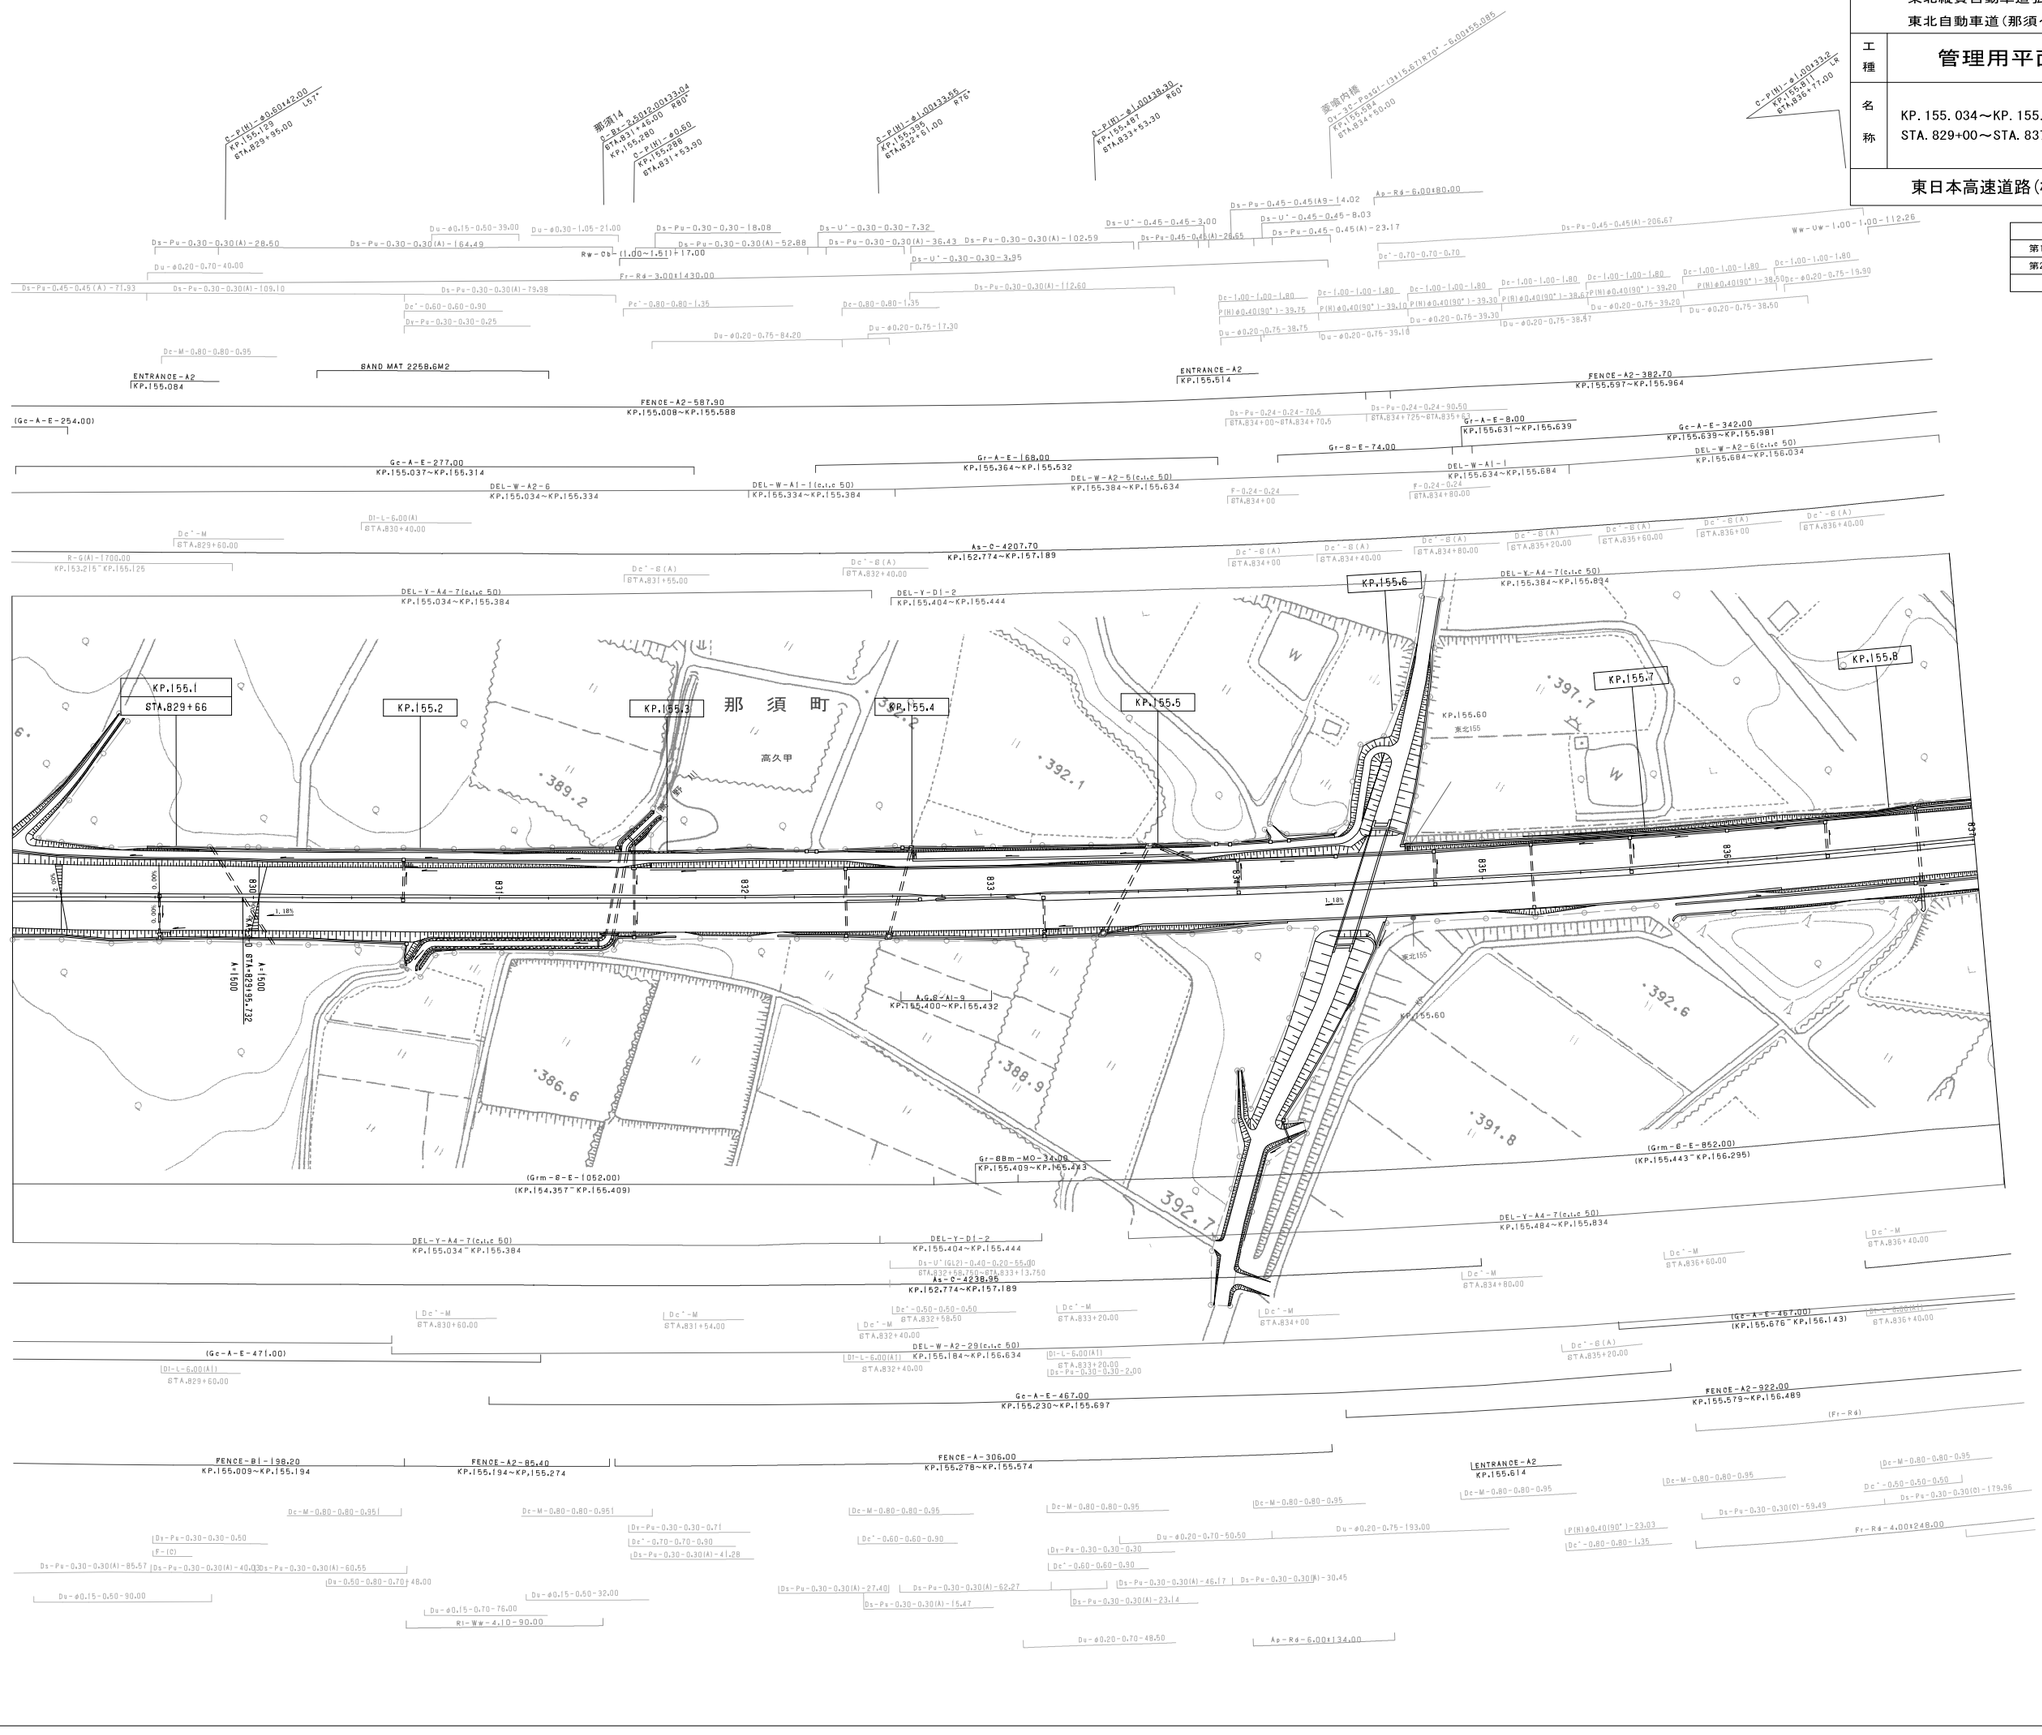
那 須 町
高久甲
KP.155.1
STA.829+66
KP.155.2
KP.155.3
KP.155.4
KP.155.5
KP.155.6
KP.155.7
KP.155.8
KP.155.60
東北155
C-P(H)-φ0.60×42.00
KP.155.129
STA.829+95.00
C-P(H)-φ0.60×38.00
KP.155.288
STA.831+53.00
C-P(H)-φ1.00×33.46
KP.155.481
STA.832+61.00
C-P(H)-φ1.00×38.00
KP.155.487
STA.833+53.30
C-P(H)-φ1.00×33.2
KP.155.611
STA.836+71.00
Rw-Cb-(1.00~1.61)×17.00
Fr-R4-3.00×1430.00
Ds-Pu-0.30-0.30(A)-28.50
Ds-Pu-0.30-0.30(A)-164.49
Ds-Pu-0.30-0.30(A)-109.10
Ds-Pu-0.30-0.30(A)-79.98
Ds-Pu-0.30-0.30(A)-52.88
Ds-Pu-0.30-0.30(A)-36.43
Ds-Pu-0.30-0.30(A)-102.59
Ds-Pu-0.30-0.30(A)-112.60
Ds-Pu-0.45-0.45(A)-14.02
Ds-Pu-0.45-0.45(A)-206.67
Ds-Pu-0.45-0.45(A)-71.93
Ds-Pu-0.45-0.45(A)-26.65
Ds-Pu-0.45-0.45(A)-23.17
Ds-U'-0.30-0.30-7.32
Ds-U'-0.30-0.30-3.95
Ds-U'-0.45-0.45-3.00
Ds-U'-0.45-0.45-8.03
Du-ø0.15-0.50-39.00
Du-ø0.30-1.05-21.00
Du-ø0.20-0.70-40.00
Du-ø0.20-0.75-84.20
Du-ø0.20-0.75-17.30
Du-ø0.20-0.75-38.75
Du-ø0.20-0.75-39.10
Du-ø0.20-0.75-39.30
Du-ø0.20-0.75-38.47
Du-ø0.20-0.75-39.20
Du-ø0.20-0.75-38.50
Du-ø0.20-0.75-19.90
Dc'-0.70-0.70-0.70
Dc'-0.60-0.60-0.90
Dc'-0.80-0.80-1.35
Dc'-0.50-0.50-0.50
Dc'-M
Dc-M-0.80-0.80-0.95
Dc-1.00-1.00-1.80
P(H)ø0.40(90°)-39.75
P(H)ø0.40(90°)-39.30
P(H)ø0.40(90°)-38.47
P(H)ø0.40(90°)-39.20
P(H)ø0.40(90°)-38.50
P(H)ø0.40(90°)-39.20
Ds-Pu-0.24-0.24-70.5
Ds-Pu-0.24-0.24-90.50
Ww-Uw-1.00-1.00-112.26
Dc'-B(A)
Dc'-M
Dc'-G(A)
Dc'-B(A)
Dc'-B(A)
Dc'-B

東北縦貫自動車道弘前線
東北自動車道（那須～白河）

工種	管理用平面図		
名称	KP. 155. 833～KP. 156. 633 STA. 837+00～STA. 845+00	縮尺 1/1000	4/21

東日本高速道路（株）関東支社

調整年月	摘要
第1回　2006年3月	

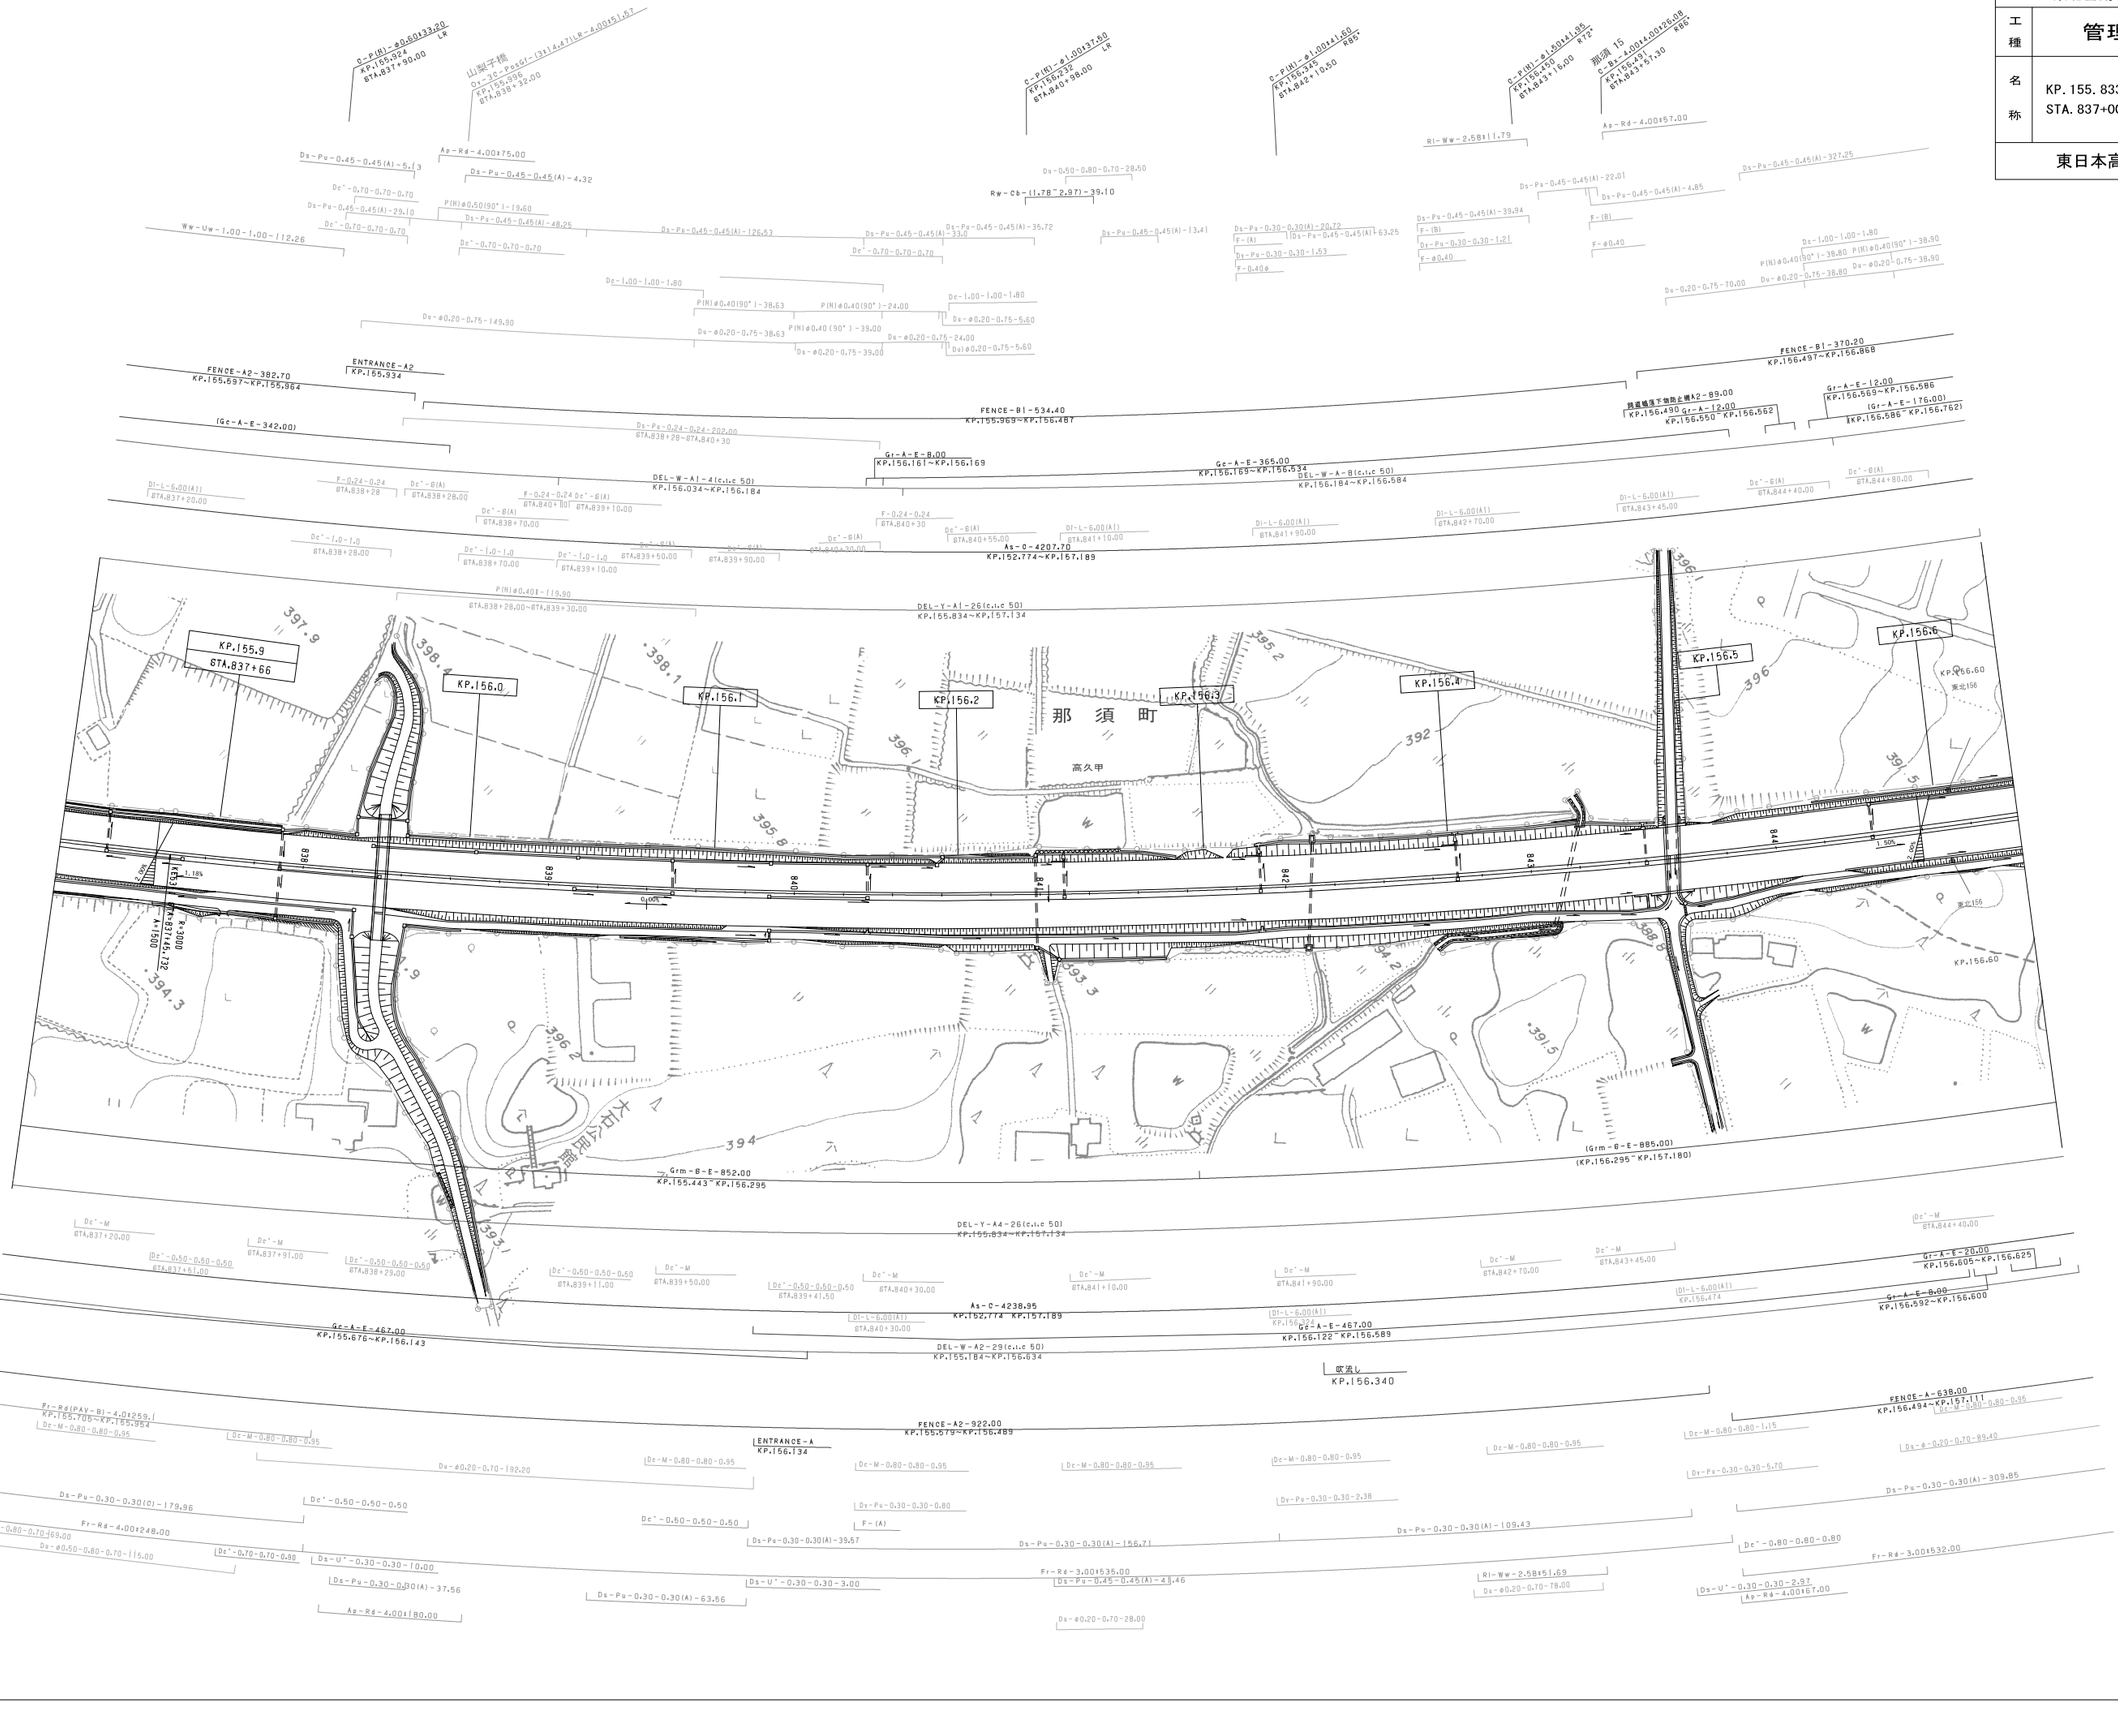

東北縦貫自動車道弘前線
東北自動車道（那須～白河）

工種	管理用平面図		
名称	KP. 156. 633～KP. 157. 433 STA. 845+00～STA. 853+00	縮尺 1/1000	5/21

東日本高速道路（株）関東支社

調整年月	摘要
第1回 2006年3月	
第2回 2008年5月	

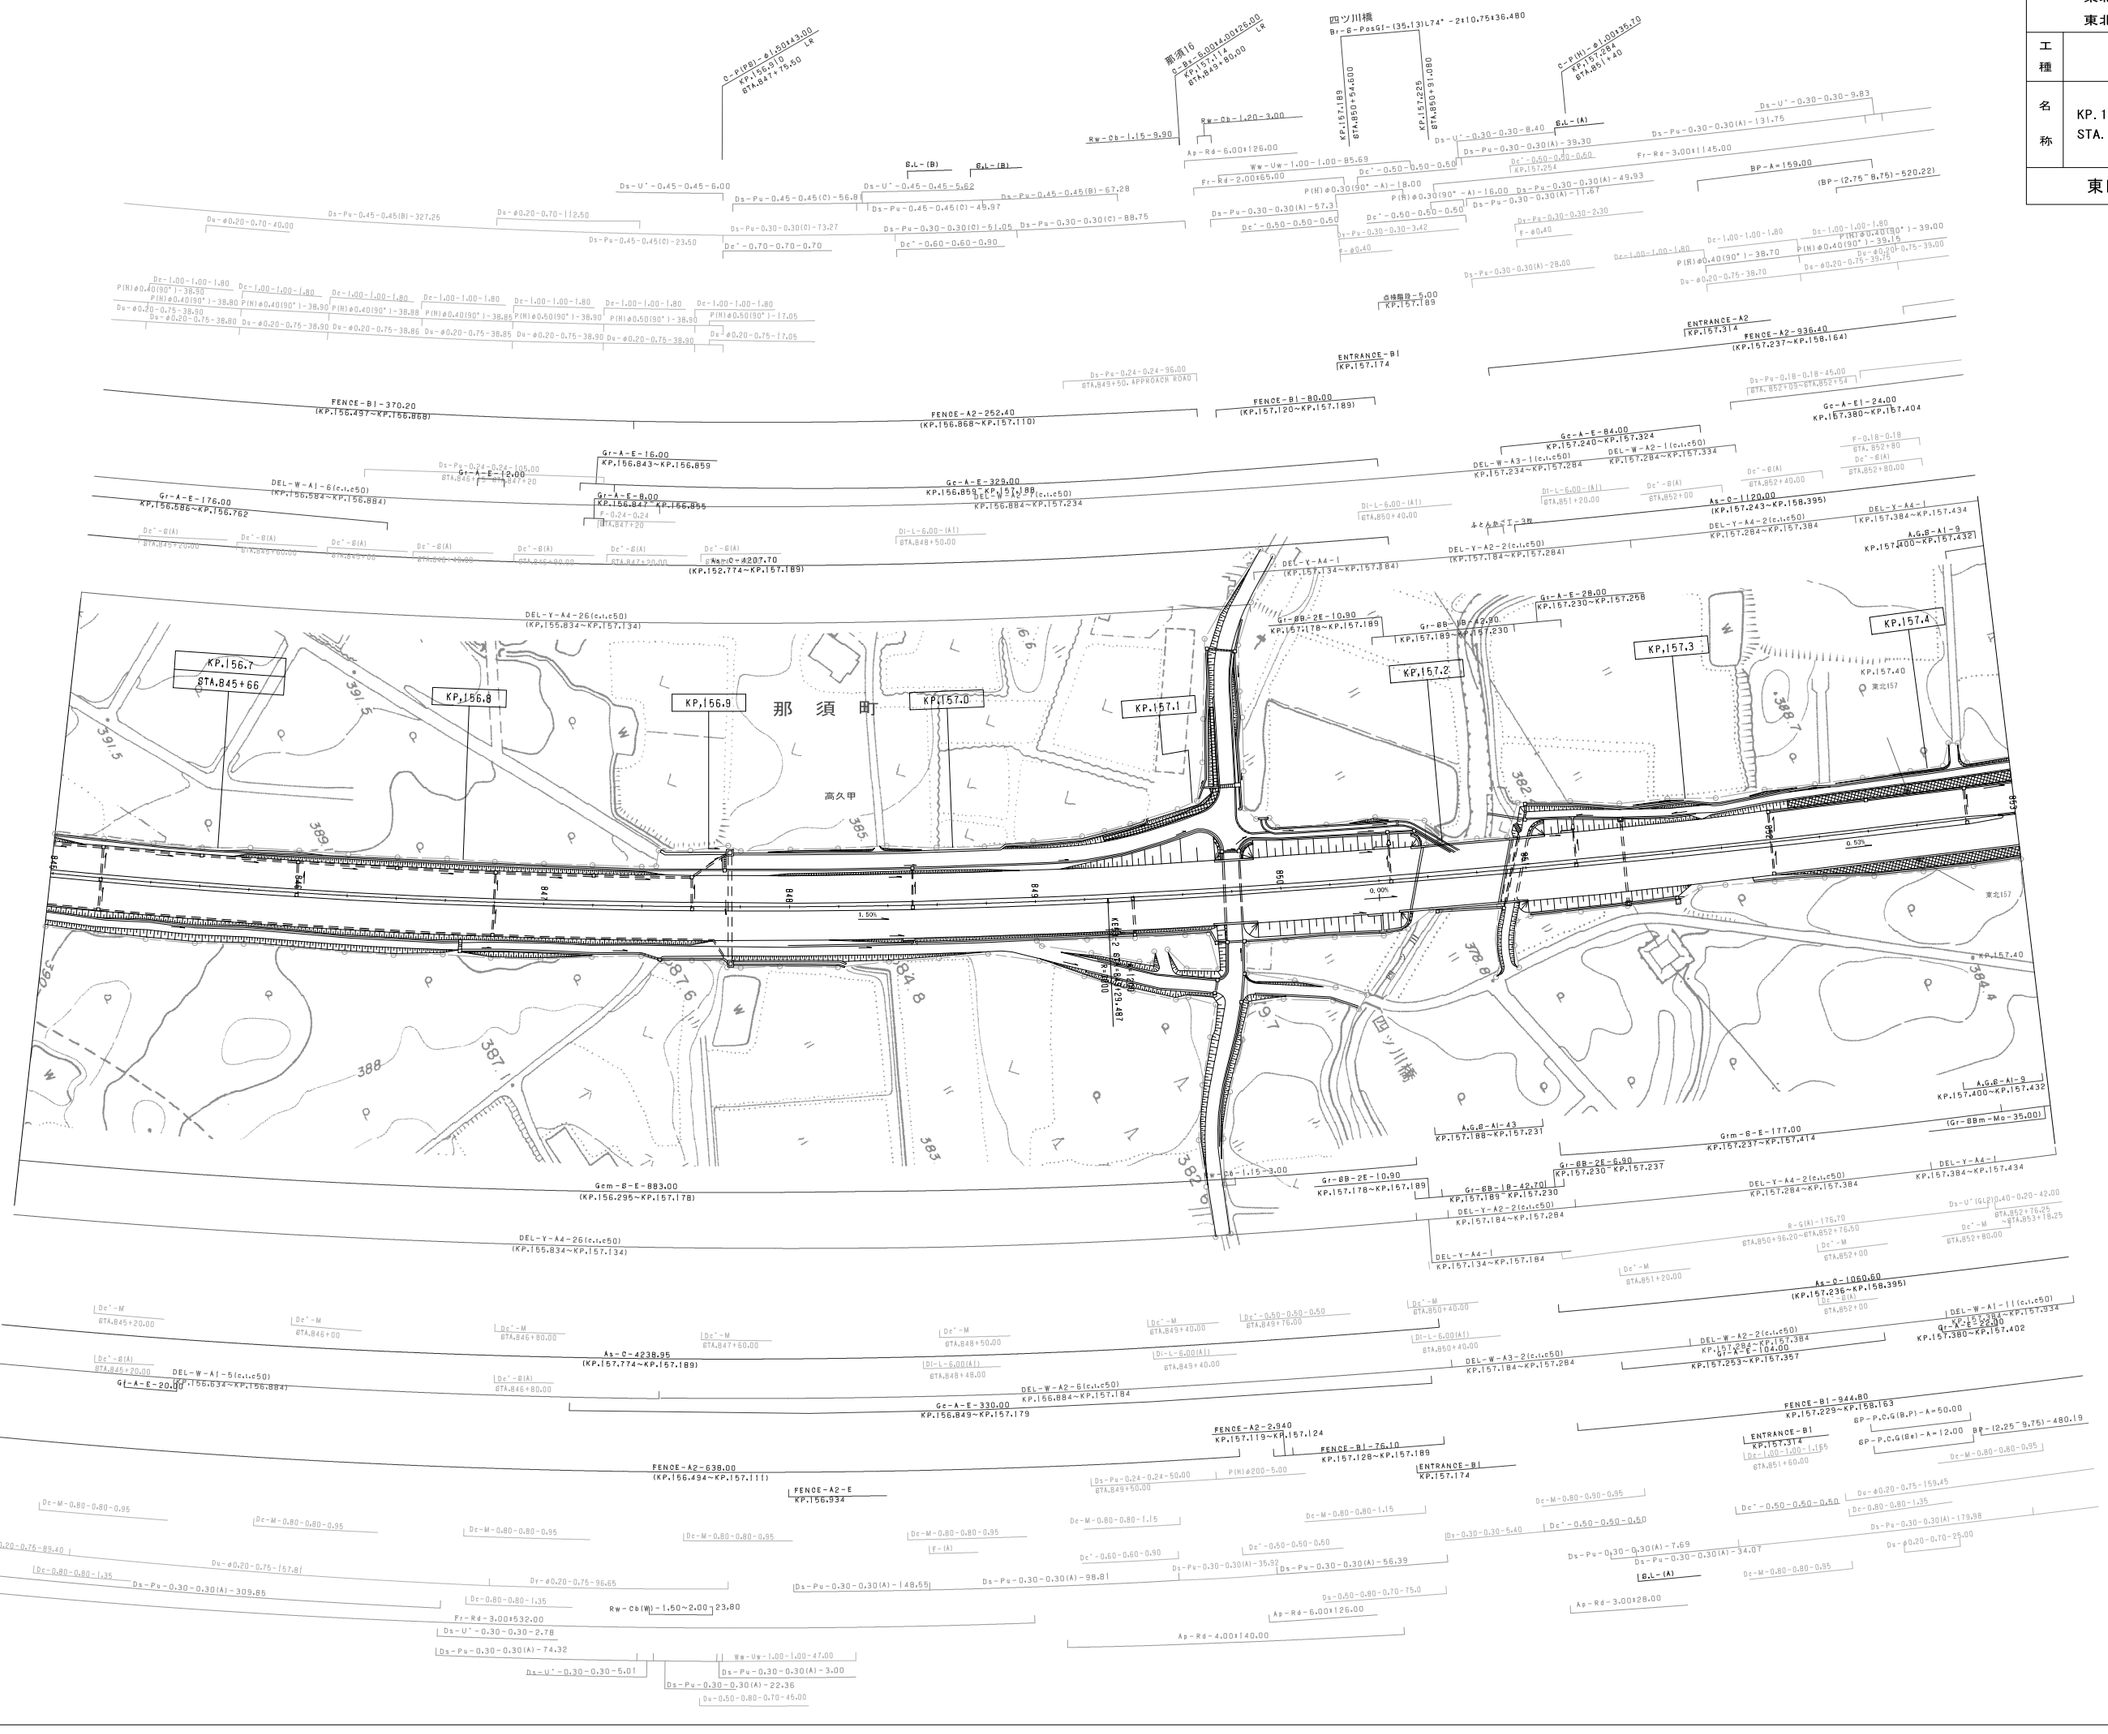
KP.156.7
STA.845+66
KP.156.8
KP.156.9
那須町
KP.157.0
KP.157.1
KP.157.2
KP.157.3
KP.157.4
高久甲
四ツ川橋
KP.157.40
東北157
FENCE-B1-370.20 (KP.156.497~KP.156.868)
FENCE-A2-252.40 (KP.156.868~KP.157.110)
FENCE-B1-80.00 (KP.157.120~KP.157.189)
ENTRANCE-B1 KP.157.174
ENTRANCE-A2 KP.157.314
FENCE-A2-936.40 (KP.157.237~KP.158.164)
Gr-A-E-16.00 KP.156.843~KP.156.859
Gr-A-E-176.00 KP.156.586~KP.156.762
Gr-A-E-8.00 KP.156.847~KP.156.855
Gc-A-E-329.00 KP.156.855~KP.157.234
Gc-A-E-84.00 KP.157.240~KP.157.324
Gc-A-E-24.00 KP.157.380~KP.157.404
DEL-W-A1-6(c.,c50) (KP.156.884~KP.156.982)
DEL-W-A3-1(c.,c50) KP.157.234~KP.157.284
DEL-W-A2-1(c.,c50) KP.157.284~KP.157.334
DEL-Y-A4-26(c.,c50) (KP.155.834~KP.157.134)
DEL-Y-A4-1 KP.157.134~KP.157.184
DEL-Y-A2-2(c.,c50) KP.157.184~KP.157.284
DEL-Y-A4-2(c.,c50) KP.157.284~KP.157.384
DEL-Y-A4-1 KP.157.384~KP.157.434
Wsh-C-207.70 (KP.152.774~KP.157.189)
Gr-BB-2E-10.90 KP.157.178~KP.157.189
Gr-BB-1B-42.70 KP.157.189~KP.157.230
Gr-BB-2E-6.90 KP.157.230~KP.157.237
Gr-A-E-28.00 KP.157.230~KP.157.258
A,G,B-A1-43 KP.157.188~KP.157.231
A,G,B-A1-9 KP.157.400~KP.157.432
Grm-B-E-883.00 (KP.156.295~KP.157.178)
Grm-B-E-177.00 KP.157.237~KP.157.414
(Gr-BBm-Mo-35.00)
As-O-423B.95 (KP.157.774~KP.157.189)
As-O-1120.00 (KP.157.243~KP.158.395)
As-O-1060.60 (KP.157.236~KP.158.396)
Gr-A-E-20.00 KP.156.634~KP.156.884
Gc-A-E-330.00 KP.156.849~KP.157.179
DEL-W-A2-6(c.,c50) KP.156.884~KP.157.184
DEL-W-A3-2(c.,c50) KP.157.184~KP.157.284
DEL-W-A2-2(c.,c50) KP.157.284~KP.157.384
DEL-W-A1-11(c.,c50) KP.157.384~KP.157.534
Gr-A-E-22.00 KP.157.380~KP.157.402
FENCE-A2-638.00 (KP.156.494~KP.157.111)
FENCE-A2-E KP.156.934
FENCE-A2-2.940 KP.157.119~KP.157.124
FENCE-B1-76.10 KP.157.128~KP.157.189
FENCE-B1-944.80 KP.157.229~KP.158.163
Gm-B-E-883.00 (KP.156.295~KP.157.178)
DEL-Y-A4-26(c.,c50) (KP.155.834~KP.157.134)
Ds-Pu-0.30-0.30(A)-309.85
Ds-Pu-0.30-0.30(A)-74.32
Ds-Pu-0.30-0.30(A)-22.36
Ds-Pu-0.30-0.30(A)-98.81
Ds-Pu-0.30-0.30(A)-56.39
Ds-Pu-0.30-0.30(A)-131.75
Ds-Pu-0.30-0.30(A)-179.98
Ds-Pu-0.30-0.30(A)-28.00
Ds-Pu-0.30-0.30(A)-39.30
Ds-Pu-0.30-0.30(A)-49.93
Ds-Pu-0.30-0.30(A)-11.57
Ds-Pu-0.30-0.30-2.30
Ds-Pu-0.30-0.30-3.42
Ds-Pu-0.30-0.30-5.40
Ds-Pu-0.24-0.24-96.00
Ds-Pu-0.18-0.18-45.00
Ds-Pu-0.24-0.24-50.00
Ds-Pu-0.45-0.45(C)-327.26
Ds-Pu-0.45-0.45(C)-23.50
Ds-Pu-0.45-0.45(C)-56.81
Ds-Pu-0.45-0.45(C)-45.97
Ds-Pu-0.45-0.45(B)-67.28
Ds-Pu-0.30-0.30(C)-73.27
Ds-Pu-0.30-0.30(C)-51.05
Ds-Pu-0.30-0.30(C)-88.75
Ds-U'-0.45-0.45-6.00
Ds-U'-0.45-0.45-5.62
Ds-U'-0.30-0.30-8.40
Ds-U'-0.30-0.30-9.83
Ds-U'(G1P)0.40-0.20-42.00
Ds-U'-0.30-0.30-1.78
Ds-U'-0.30-0.30-5.01
Dr-ø0.20-0.75-89.40
Du-ø0.20-0.75-157.81
Dr-ø0.20-0.75-96.65
Du-ø0.20-0.75-38.90
Du-ø0.20-0.75-38.86
Du-ø0.20-0.75-38.80
Du-ø0.20-0.75-38.90
Du-ø0.20-0.75-17.05
Dr-ø0.20-0.75-159.45
Dr-ø0.20-0.75-39.00
Du-ø0.20-0.70-40.00
Du-ø0.20-0.70-112.50
Du-ø0.20-0.70-25.00
P(N)ø0.40(90°)-38.90
P(N)ø0.40(90°)-38.88
P(N)ø0.40(90°)-38.86
P(N)ø0.50(90°)-38.90
P(N)ø0.50(90°)-17.05
P(N)ø0.40(90°)-39.15
P(N)ø0.40(90°)-38.70
P(N)ø200-5.00
P(R)ø0.40(90°)-38.70
F-ø0.40
F-0.24-0.24
F-0.18-0.18
F-(A)
Dc'-0.70-0.70-0.70
Dc'-0.60-0.60-0.90
Dc'-0.50-0.50-0.50
Dc'-0.60-0.60-0.60
Dc'-M
Dc'-B(A)
Dc-M-0.80-0.80-0.95
Dc-M-0.80-0.80-1.15
Dc-M-0.80-0.80-1.35
Dc-1.00-1.00-1.80
Dc-1.00-1.00-1.56
Dc'-0.50-0.50-0.50
Dc-0.80-0.80-1.35
Dc-M-0.80-0.80-0.95
Di-L-6.00(A1)
Di-L-6.00(A)
Rw-Cb-1.15-3.00
Rw-Cb-1.20-3.00
Rw-Cb(W)-1.50~2.00
Rw-Uw-1.00-1.00-85.69
Rw-Uw-1.00-1.00-47.00
Ap-Rd-6.00×126.00
Ap-Rd-4.00×140.00
Ap-Rd-3.00×28.00
Fr-Rd-3.00×532.00
Fr-Rd-2.00×65.00
Fr-Rd-3.00×145.00
Ds-Pu-0.30-0.30(A)-3.00
Ds-U'-0.30-0.30-2.78
Ds-Pu-0.30-0.30(A)-7.69
Ds-Pu-0.30-0.30(A)-34.07
Ds-Pu-0.30-0.30(A)-179.98
Ds-Pu-0.50-0.80-0.70-75.0
Du-0.50-0.80-0.70-45.00
BP-A=159.00
(BP-(2.75°B.75)-520.22)
BP-(2.25°B.75)-480.19
SP-P.C.G(B.P)-A=50.00
SP-P.C.G(Be)-A=12.00
R-G(A)-176.70
Bc-G(A)
Bc'-M
Bc'-B(A)
Bc-G(A)
Bc-M
Bc-B(A)
Bc-B
Bc-G(B)
Bc-G(Be)
Bc-G(Bm)
Bc-G(Bm1)
Bc-G(Bm2)
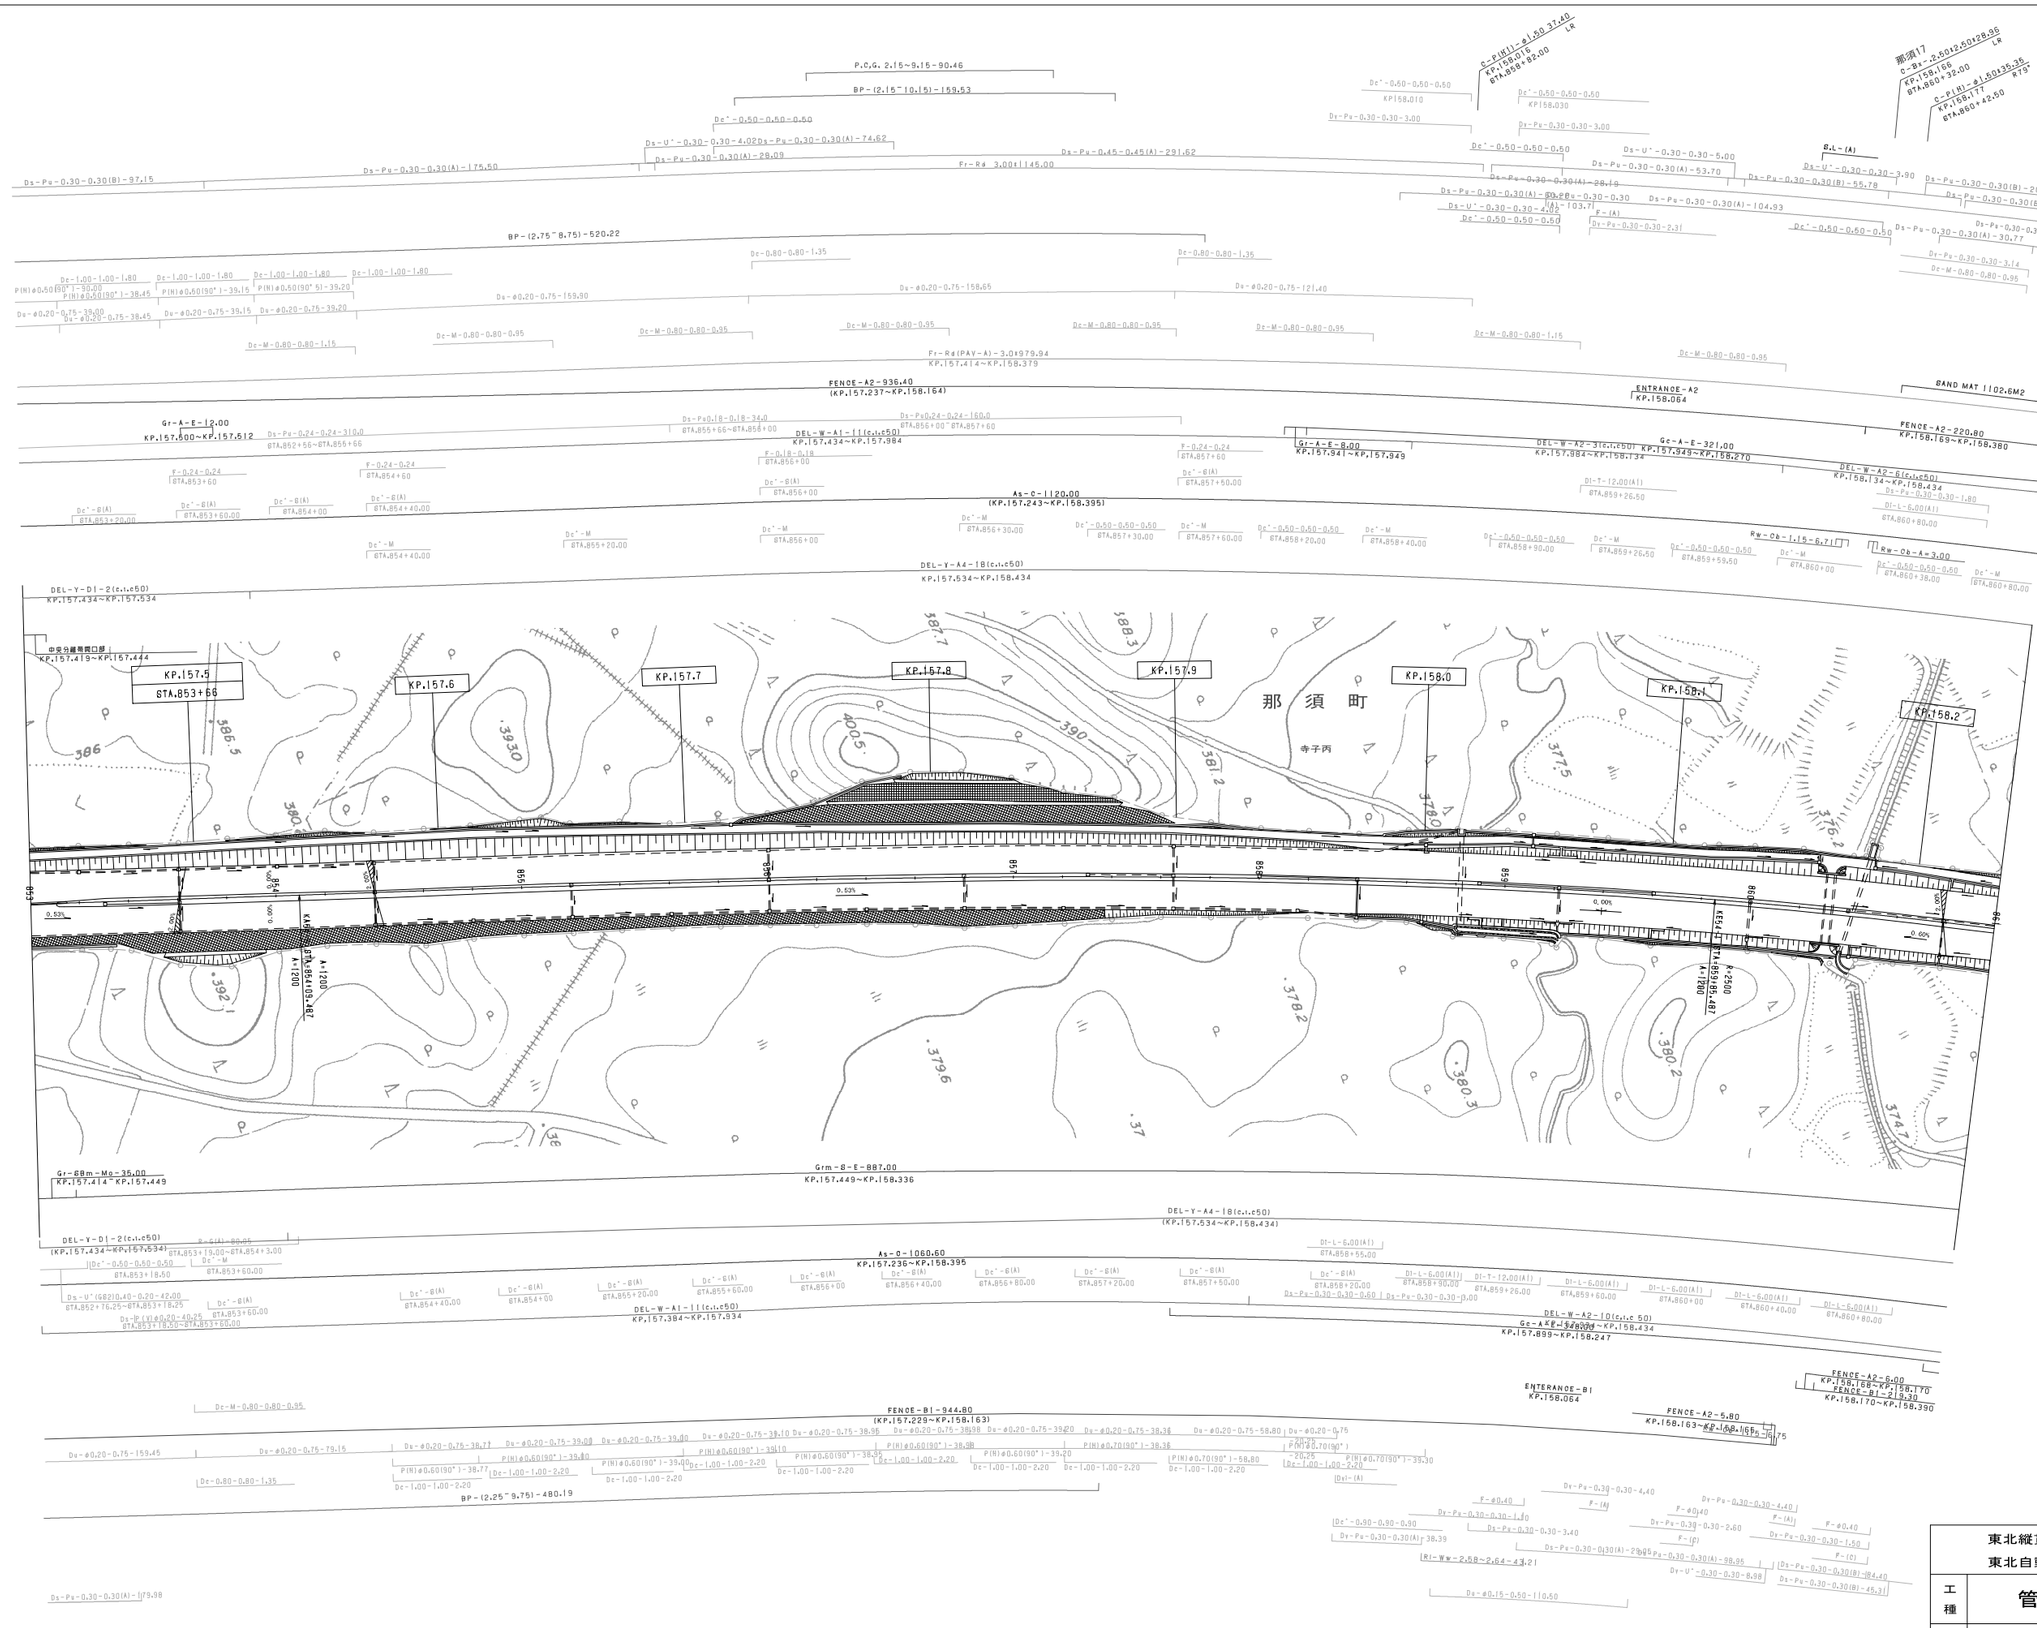

調整年月	摘要
第1回 2006年3月	
第2回 2009年5月	

東北縦貫自動車道弘前線
東北自動車道（那須～白河）

工種：管理用平面図

名称：KP. 157. 433～KP. 158. 233
STA. 853+00～STA. 861+00

縮尺：1/1000

6/21

東日本高速道路(株)関東支社

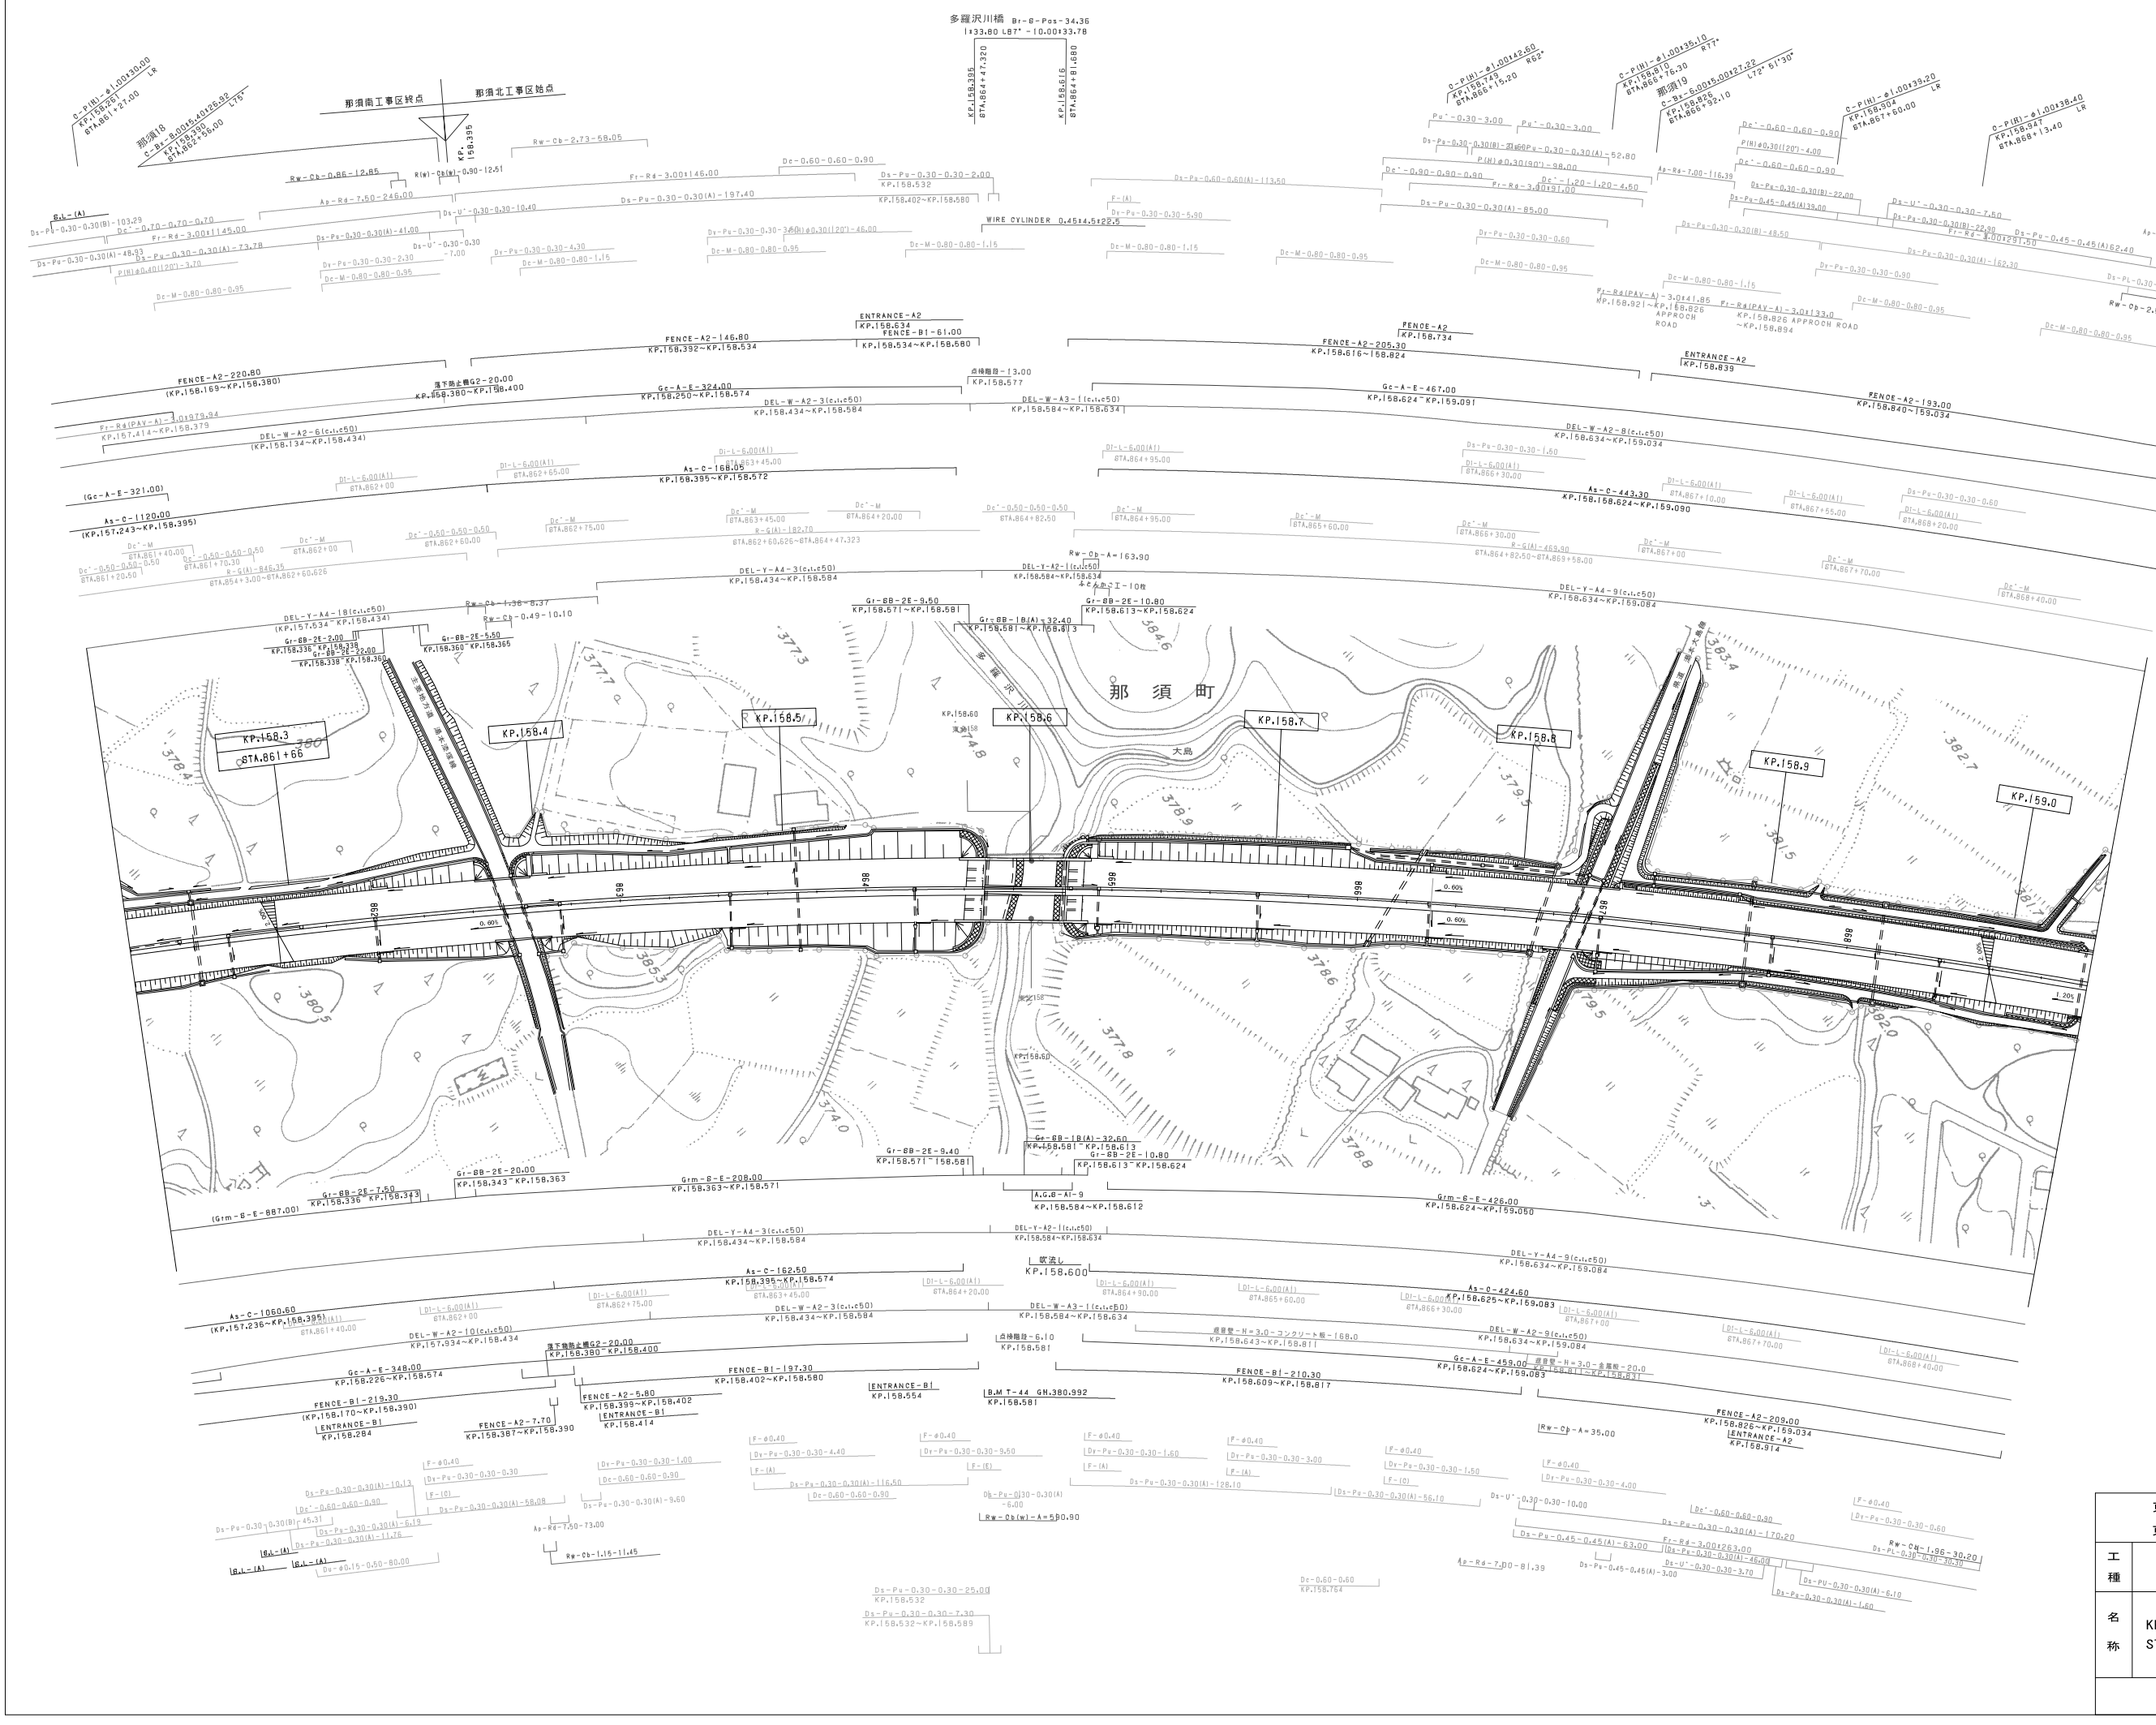

調整年月	摘要
第1回 2006年3月	
第2回 2009年5月	

東北縦貫自動車道弘前線 東北自動車道（那須～白河）			——
工種	管理用平面図		——
名称	KP. 158. 233～KP. 159. 033 STA. 861+00～STA. 869+00	縮尺 1/1000	7/21
東日本高速道路(株)関東支社			

調整年月	摘要
第1回 2006年3月	
第2回 2009年5月	

東北縦貫自動車道弘前線
東北自動車道（那須～白河）

工種：管理用平面図

名称：KP. 159. 033～KP. 159. 833
STA. 869+00～STA. 877+00

縮尺：1/1000

8/21

東日本高速道路（株）関東支社

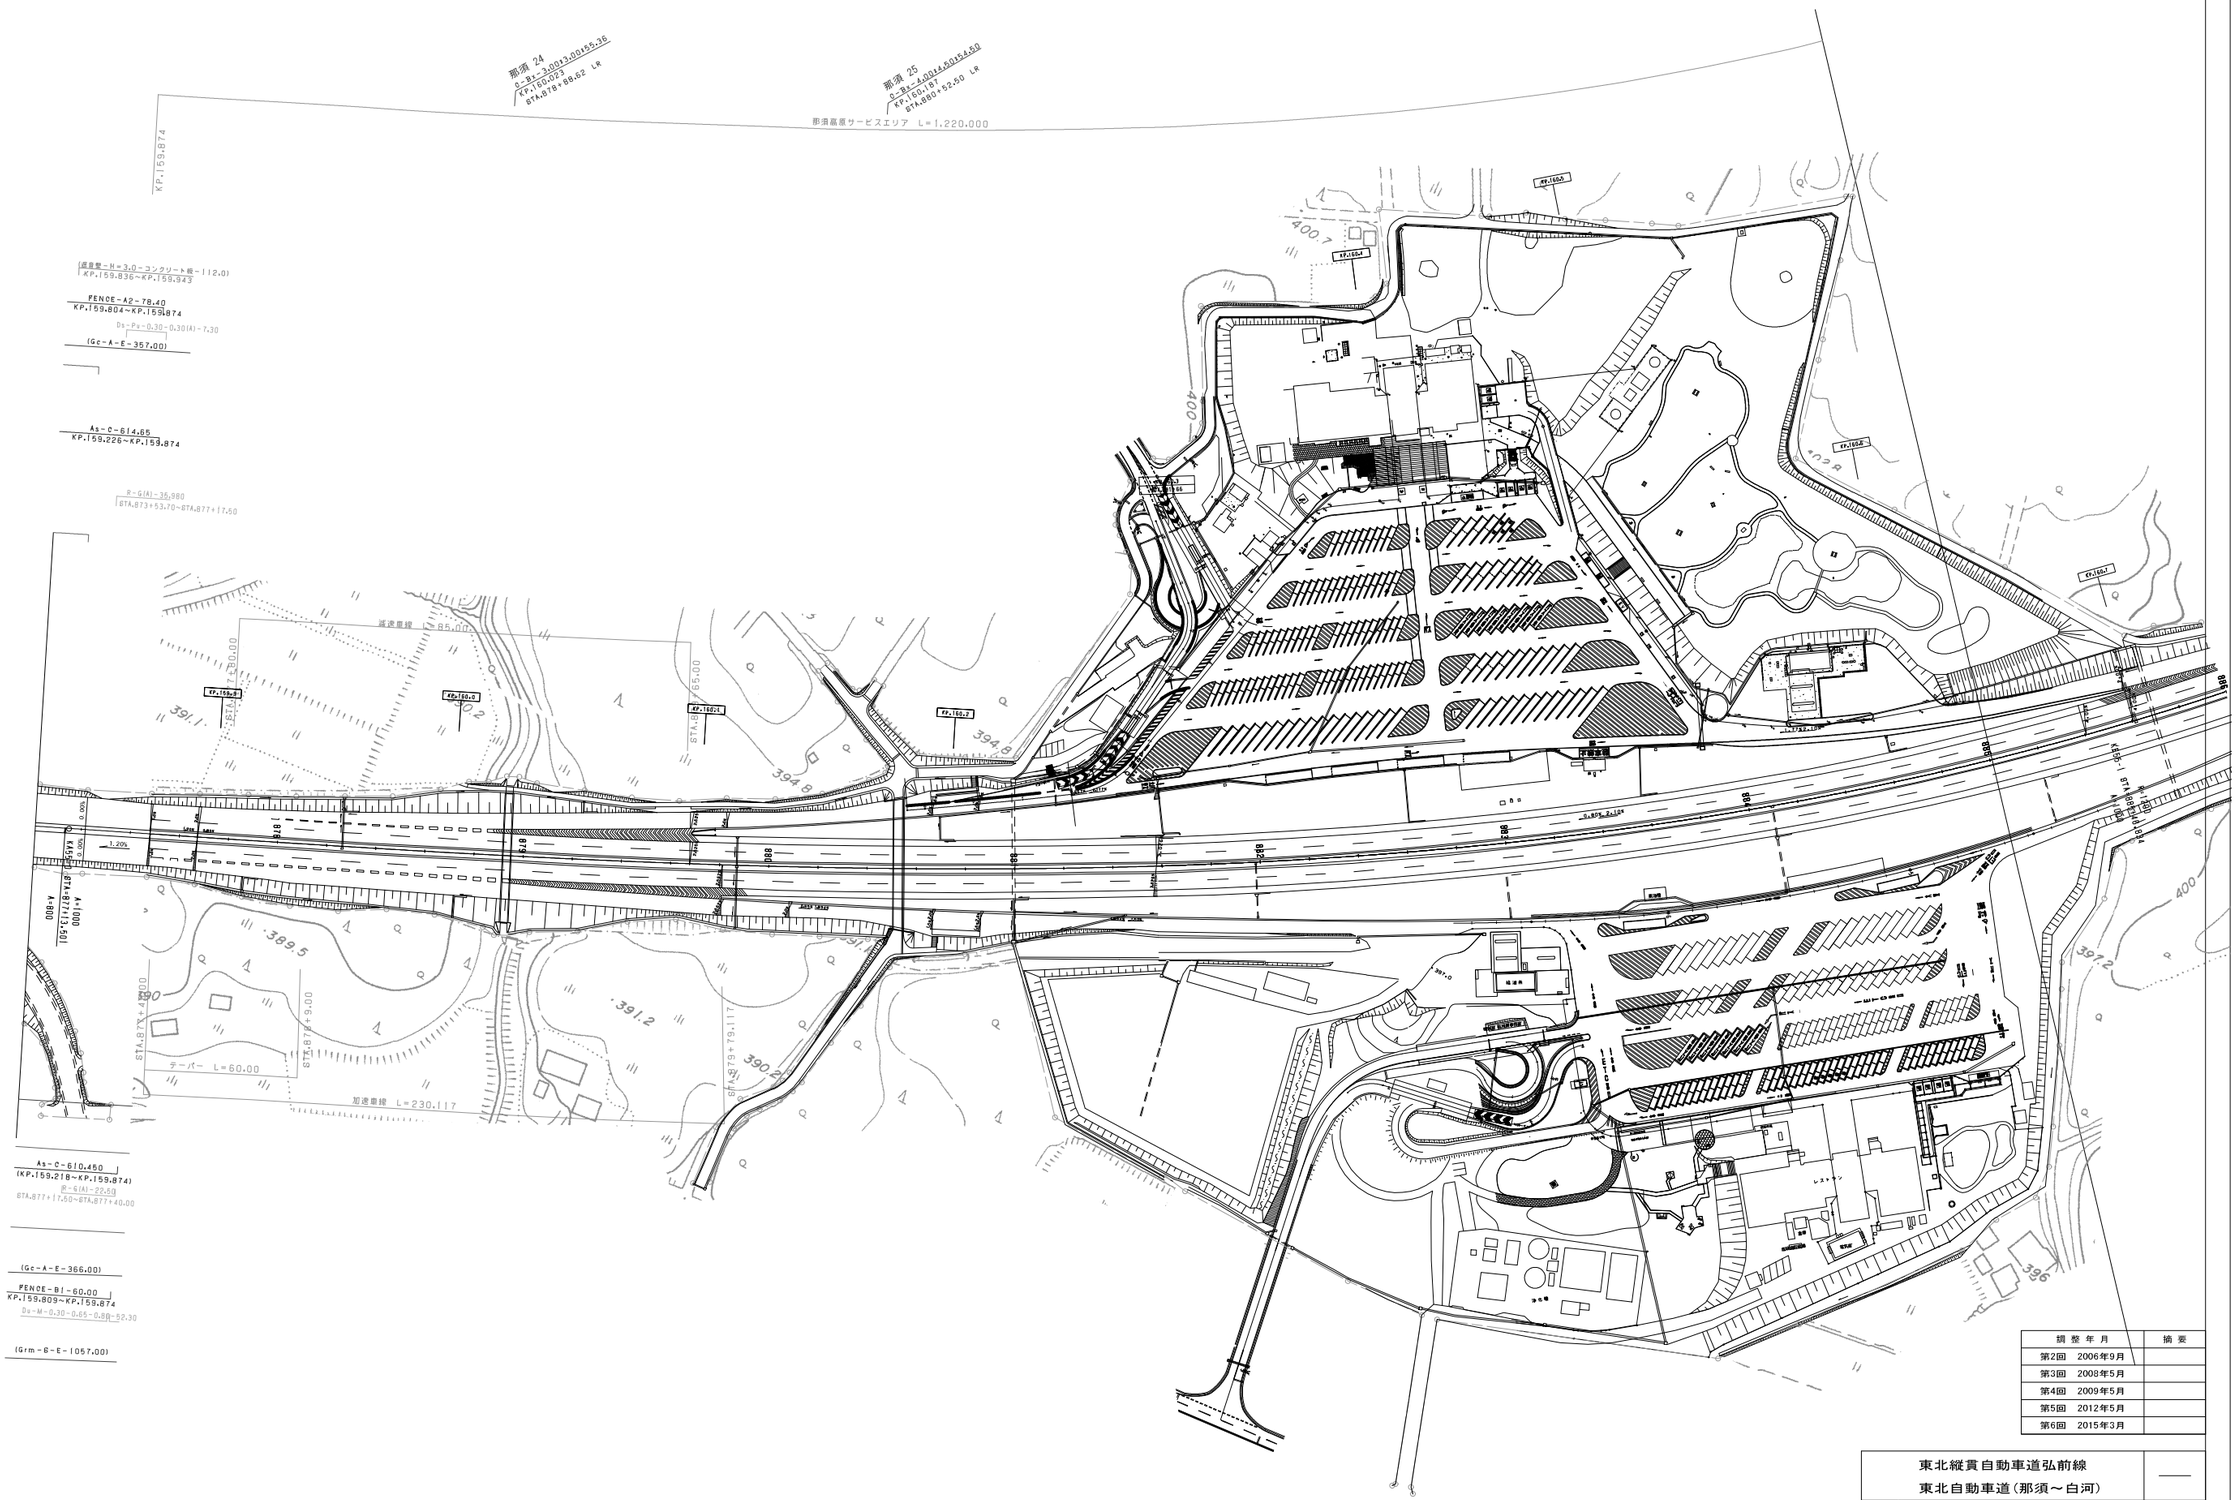

調整年月	摘要
第2回 2006年9月	
第3回 2008年5月	
第4回 2009年5月	
第5回 2012年5月	
第6回 2015年3月	

東北縦貫自動車道弘前線 東北自動車道（那須～白河）			——
工種	管理用平面図		——
名称	KP. 159. 833～KP. 160. 633 STA. 877+00～STA. 885+00	縮尺 1/1000	9/21
東日本高速道路（株）関東支社			

東北縦貫自動車道弘前線
東北自動車道（那須～白河）

工種	管理用平面図		
名称	KP. 160. 633～KP. 161. 433 STA. 885+00～STA. 893+00	縮尺 1/1000	10/21

東日本高速道路(株)関東支社

調整年月	摘要
第2回　2006年9月	
第3回　2008年5月	
第4回　2009年5月	
第5回　2012年5月	
第6回　2015年3月	

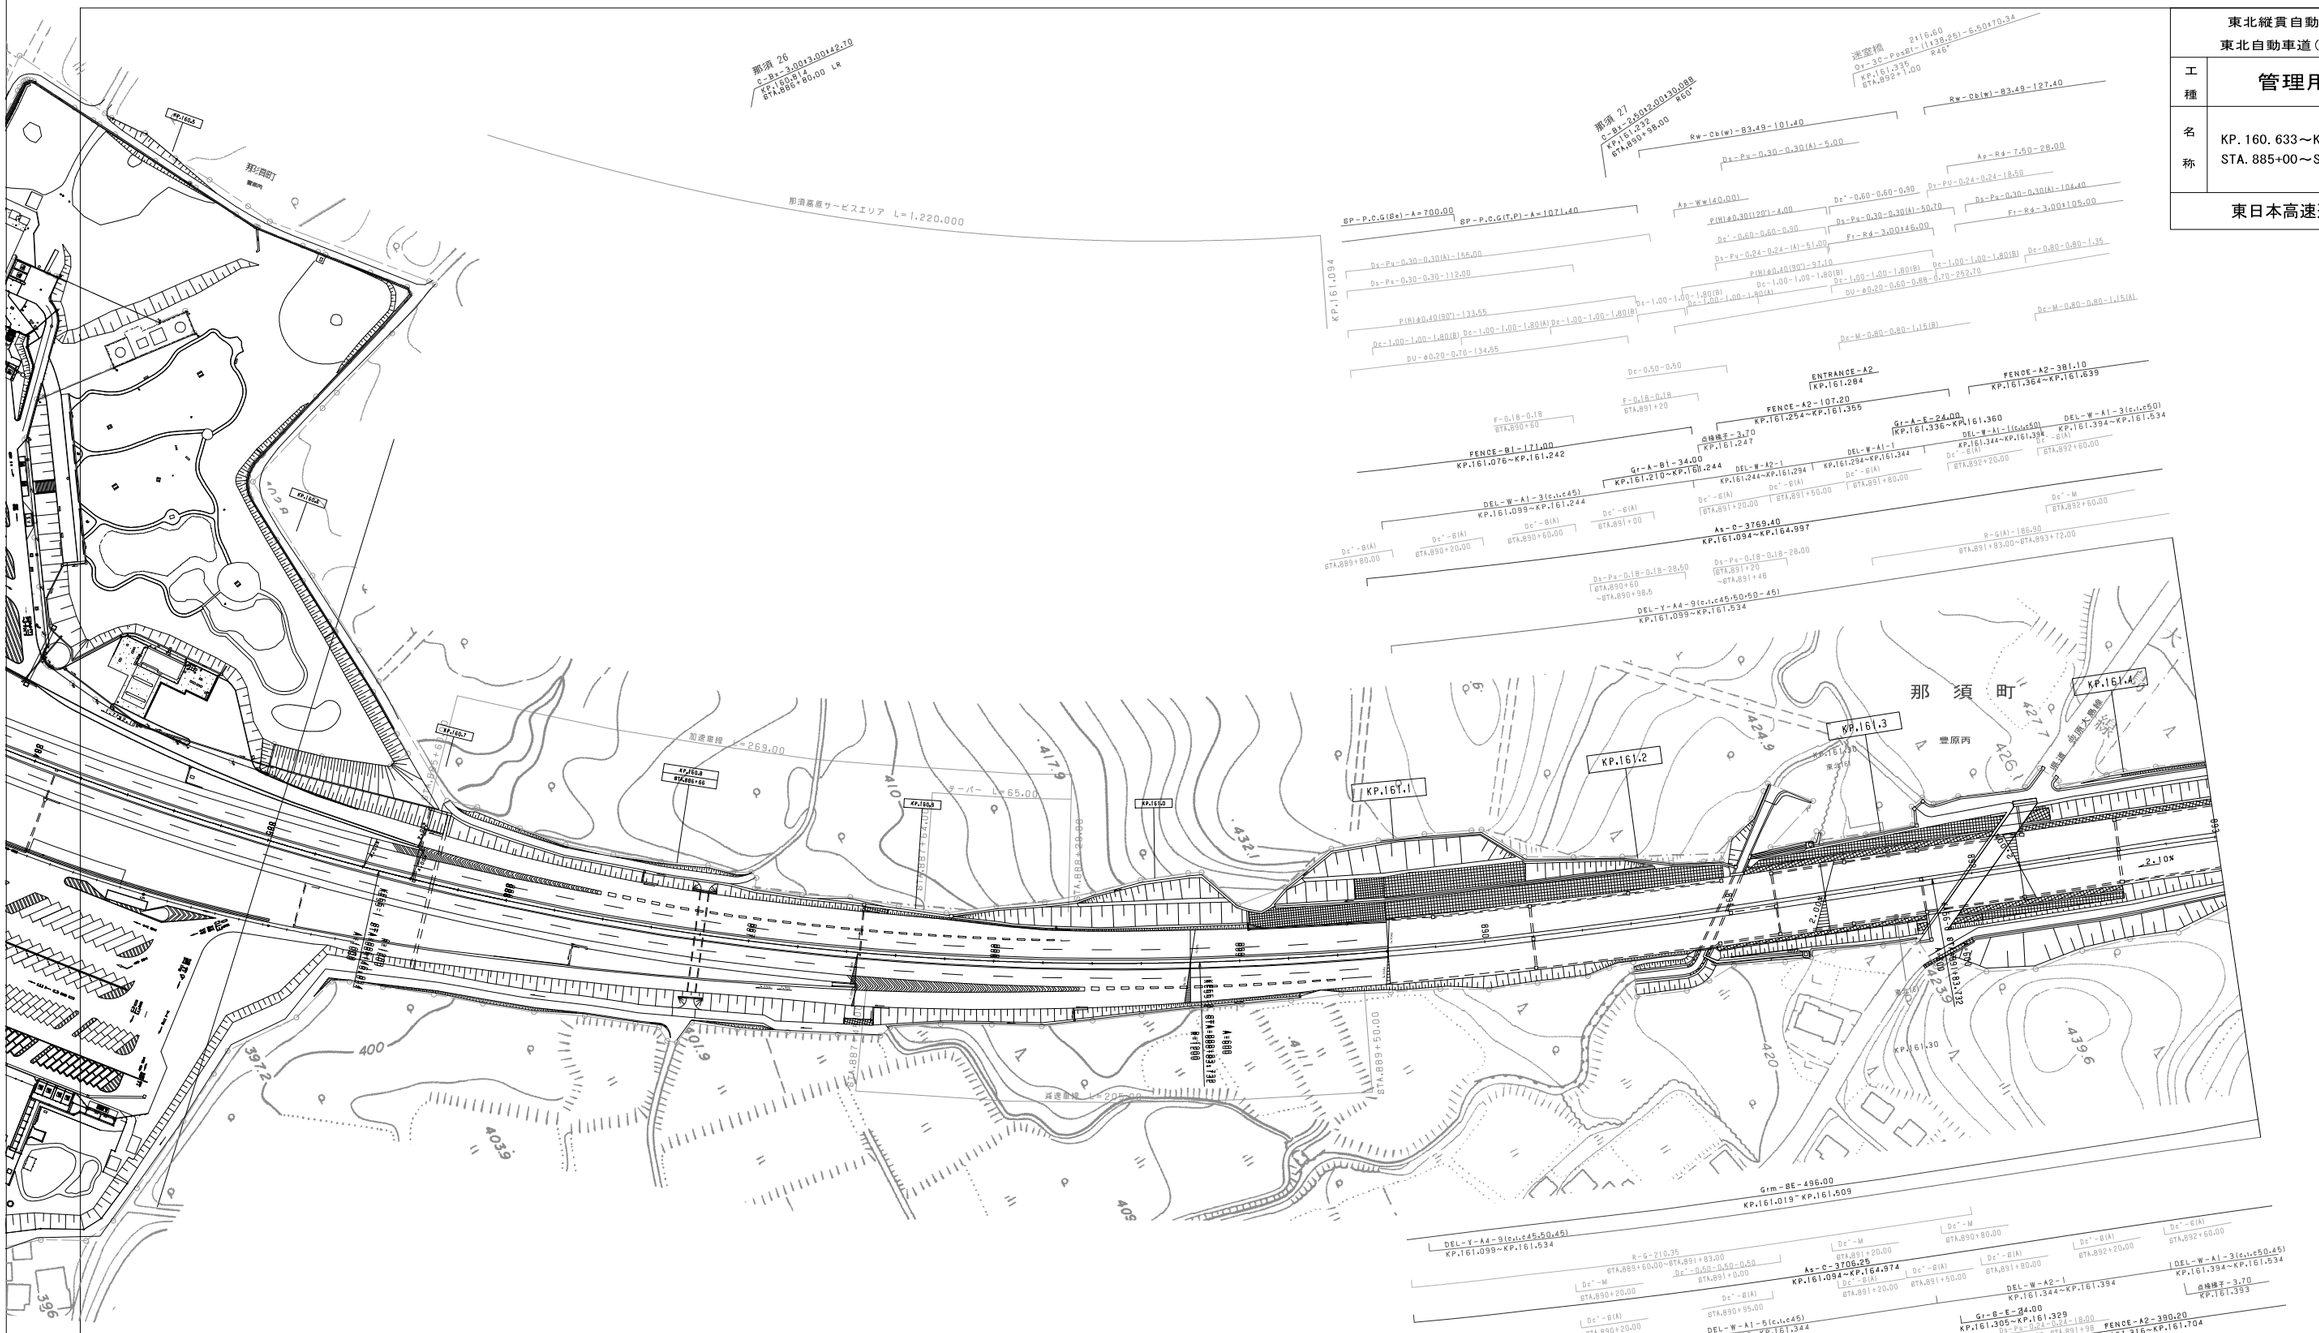
那須町
那須高原サービスエリア　L=1,220.000
那須 26
C-Bz-3.00(3.00)42-70
KP.160.814
STA.886+60.00 LR
那須 27
S-Bz-2.40(2.40)30-088
KP.161.335
STA.890+58.00
#60
迂回路
KP.161.094
KP.160.8
KP.160.9
KP.161.0
KP.161.1
KP.161.2
KP.161.3
KP.161.4
KP.161.30
豊原丙
加速車線　L=269.00
テーパー　L=65.00
減速車線　L=200.00
東北自動車道
那須高原線
BP-P.C.G(8φ)-A=700.00
BP-P.C.G(T.P)-A=1071.40
Rw-Cb(w)-83.49-101.40
Rw-Ob(w)-83.49-127.40
Ds-Ps-0.30-0.30(A)-155.00
Ds-Ps-0.30-0.30-112.00
Ds-Ps-0.30-0.30(A)-5.00
Ap-Ww(d0.00)
P(W)ø0.30(120°)-4.00
Dc'-0.60-0.60-0.30
Ds-Ps-0.30-0.30(4)-50.70
Ds-Ps-0.24-0.24-(A)-51.00
P(W)ø0.40(90°)-97.10
Dc-1.00-1.00-1.80(B)
Dc-1.00-1.00-1.80(A)
Dc-1.00-1.00-1.80(B)
Du-ø0.20-0.70-134.55
Ap-R4-7.50-28.00
Du-PU-0.24-0.24-18.50
Ds-Ps-0.30-0.30(A)-104.40
Fr-R4-3.00×105.00
Dc-0.80-0.80-1.35
Dc-M-0.80-0.80-1.15(B)
Dc-0.50-0.50
F-0.18-0.18
FENCE-B1-171.00
KP.161.076~KP.161.242
FENCE-A2-107.20
KP.161.254~KP.161.355
ENTRANCE-A2
KP.161.284
FENCE-A2-381.10
KP.161.364~KP.161.639
Gr-A-B1-34.00
KP.161.210~KP.161.244
DEL-W-A1-3(c.t.c45)
KP.161.099~KP.161.244
DEL-W-A2-1
KP.161.244~KP.161.294
DEL-W-A1-1
KP.161.294~KP.161.344
合格様子-3.70
KP.161.247
Gr-A-E-24.00
KP.161.336~KP.161.360
DEL-W-A1-1(c.t.c50)
KP.161.344~KP.161.394
DEL-W-A1-3(c.t.c50)
KP.161.394~KP.161.534
As-C-3769.40
KP.161.094~KP.164.997
Ds-Ps-0.18-0.18-28.50
Ds-Ps-0.18-0.18-28.00
DEL-Y-A4-9(c.t.c45.50.60.45)
KP.161.099~KP.161.534
R-G(A)-186.00
Gr-M-8E-496.00
KP.161.019~KP.161.509
As-C-3706.20
KP.161.094~KP.164.974
Gr-B-E-34.00
KP.161.305~KP.161.329
FENCE-A2-390.20
KP.161.316~KP.161.704
合格様子-3.70
KP.161.393
Gr-A-E-52.00
FENCE-B1-78.00
KP.161.230~KP.161.307
ENTRANCE-A2
KP.161.264
FENCE-A2-100.00
KP.161.094~KP.161.194
Du-ø0.20-0.70-271.80
Du-ø0.20-0.70-124.80
Ap-Ww-(127.282)
BP-A=204.00
Ap-R4-7.50-31.00
Rw-Cb(w)-83.49-72.00
Rw-Cb(w)-83.49-89.20
Rw-Cb(w)-C 3.0-24.23
BP-P.C.G(8φ)-A=358.40
Ds-Ps-0.24-0.24(A)-230.00
Fr-R4-3.00×311.00
Ds-Ps-0.30-0.30(A)-46.10
Ds-Ps-0.24-0.24-15.00
P(W)ø0.40(90°)-320.60
Dc-1.00-1.00-1.80(A)
Dc-1.00-1.00-1.80(B)
Dc-1.00-1.00-1.80(B)
Dc-1.00-1.00-1.80(A)
Dc-M-0.80-0.80-1.15(A)
Dc-M-0.80-0.80-1.15(B)
Dc-M-0.30-0.65-0.80-131.86
Dc-0.80-0.80-1.35
Dc-0.50-0.50-0.50
F-0.24-0.24
Dc'-M
Dc'-B(A)
Dc'-B(A)
Dc'-M
Dc'-B(A)
Dc'-B(A)
Dc'-M
Dc'-B(A)
Dc'-B(A)

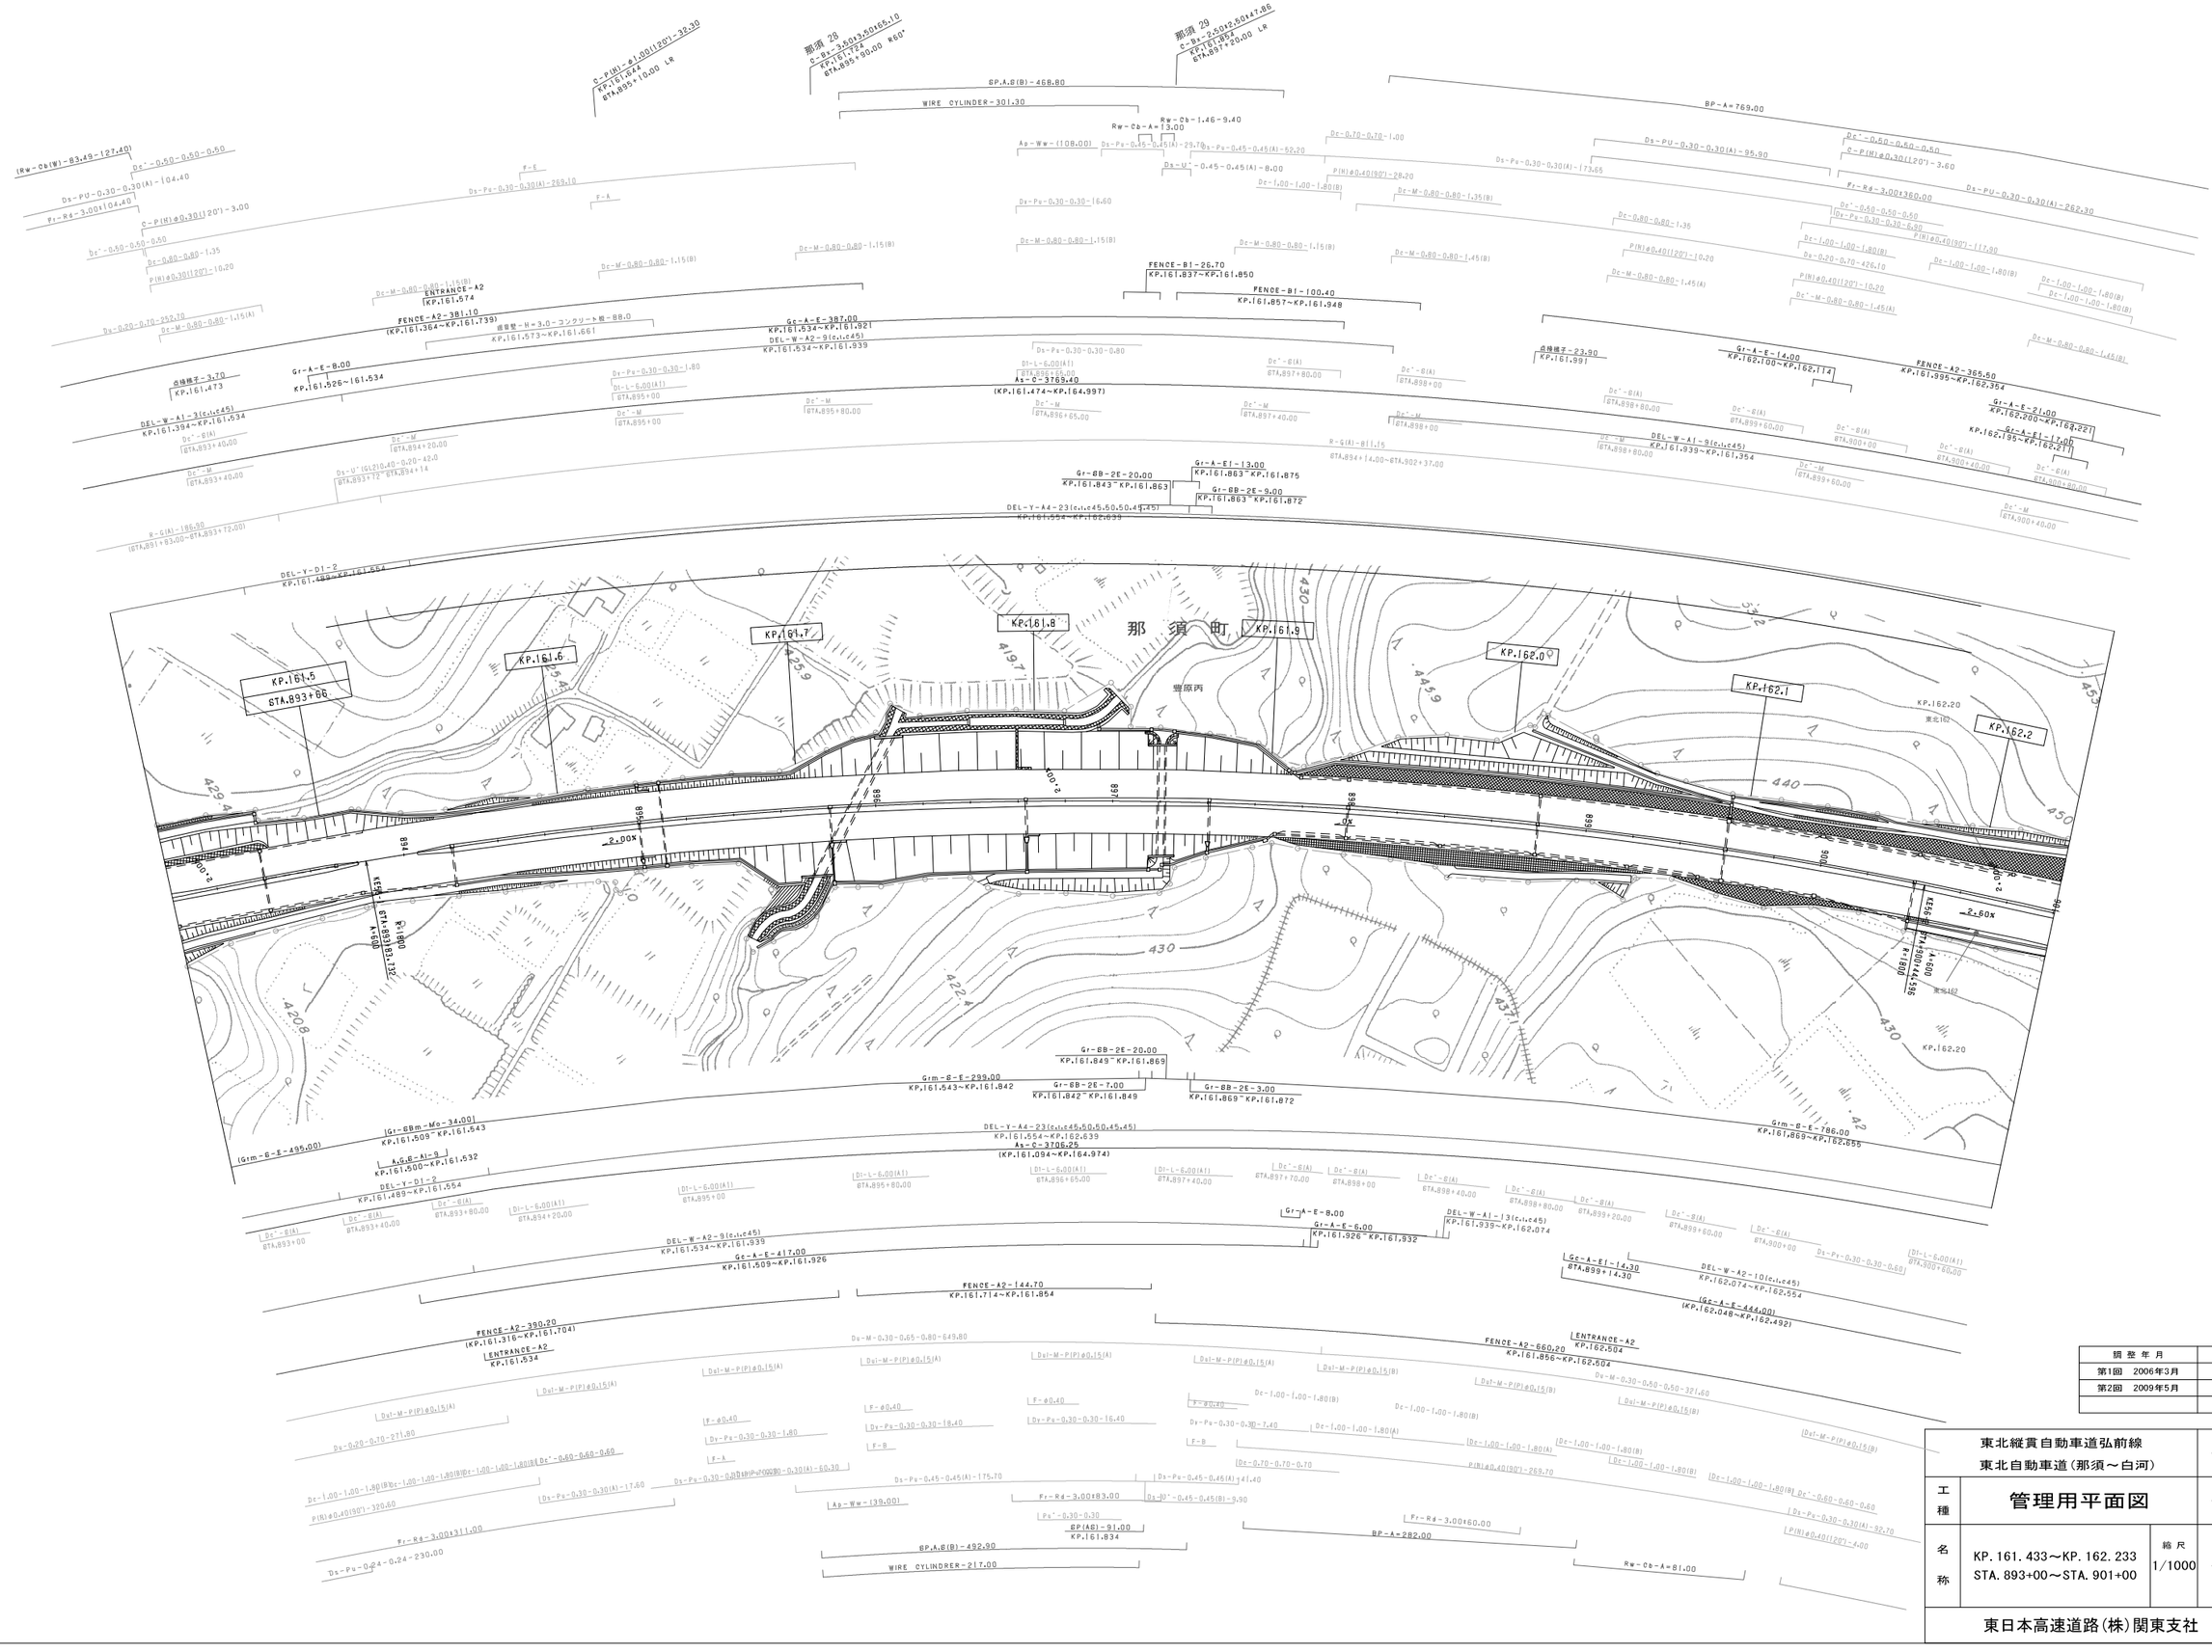
那須 29
C-P(H)-A1-30(120°)-32.30
KP.161.642
STA.895+10.00 LR
那須 29
C-Bx-3.50×35.50×65.10
KP.161.724
STA.895+90.00 R60°
那須 29
C-Bx-2.50×2.50×47.86
KP.161.854
STA.897+20.00 LR
BP.A.8(B)-468.80
WIRE CYLINDER-301.30
Rw-Cb-1.46-9.40
Rw-Cb-A-13.00
Ap-Ww-(108.00)
Ds-Pu-0.45-0.45(A)-29.70
Ds-Pu-0.45-0.45(A)-52.20
Ds-U'-0.45-0.45(A)-8.00
BP-A-769.00
Fr-Rd-3.00×360.00
Ds-PU-0.30-0.30(A)-262.30
Ds-PU-0.30-0.30(A)-95.90
Ds-Pu-0.30-0.30(A)-173.65
Ds-Pu-0.30-0.30-6.60
Ds-Pu-0.30-0.30-16.40
Ds-Pu-0.30-0.30-7.40
Ds-Pu-0.30-0.30-92.70
Ds-Pu-0.30-0.30-32.60
Ds-Pu-0.30-0.30-1.80
Ds-Pu-0.30-0.30-1.35
Ds-Pu-0.30-0.30-0.60
Ds-Pu-0.30-0.30-0.68
Ds-Pu-0.30-0.30-0.80

東北縦貫自動車道弘前線
東北自動車道（那須～白河）

工種	管理用平面図		——
名称	KP. 162. 233～KP. 163. 034 STA. 901+00～STA. 909+00	縮尺 1/1000	12/21

東日本高速道路（株）関東支社

損整年月	摘要
第1回 2006年3月	
第2回 2009年5月	

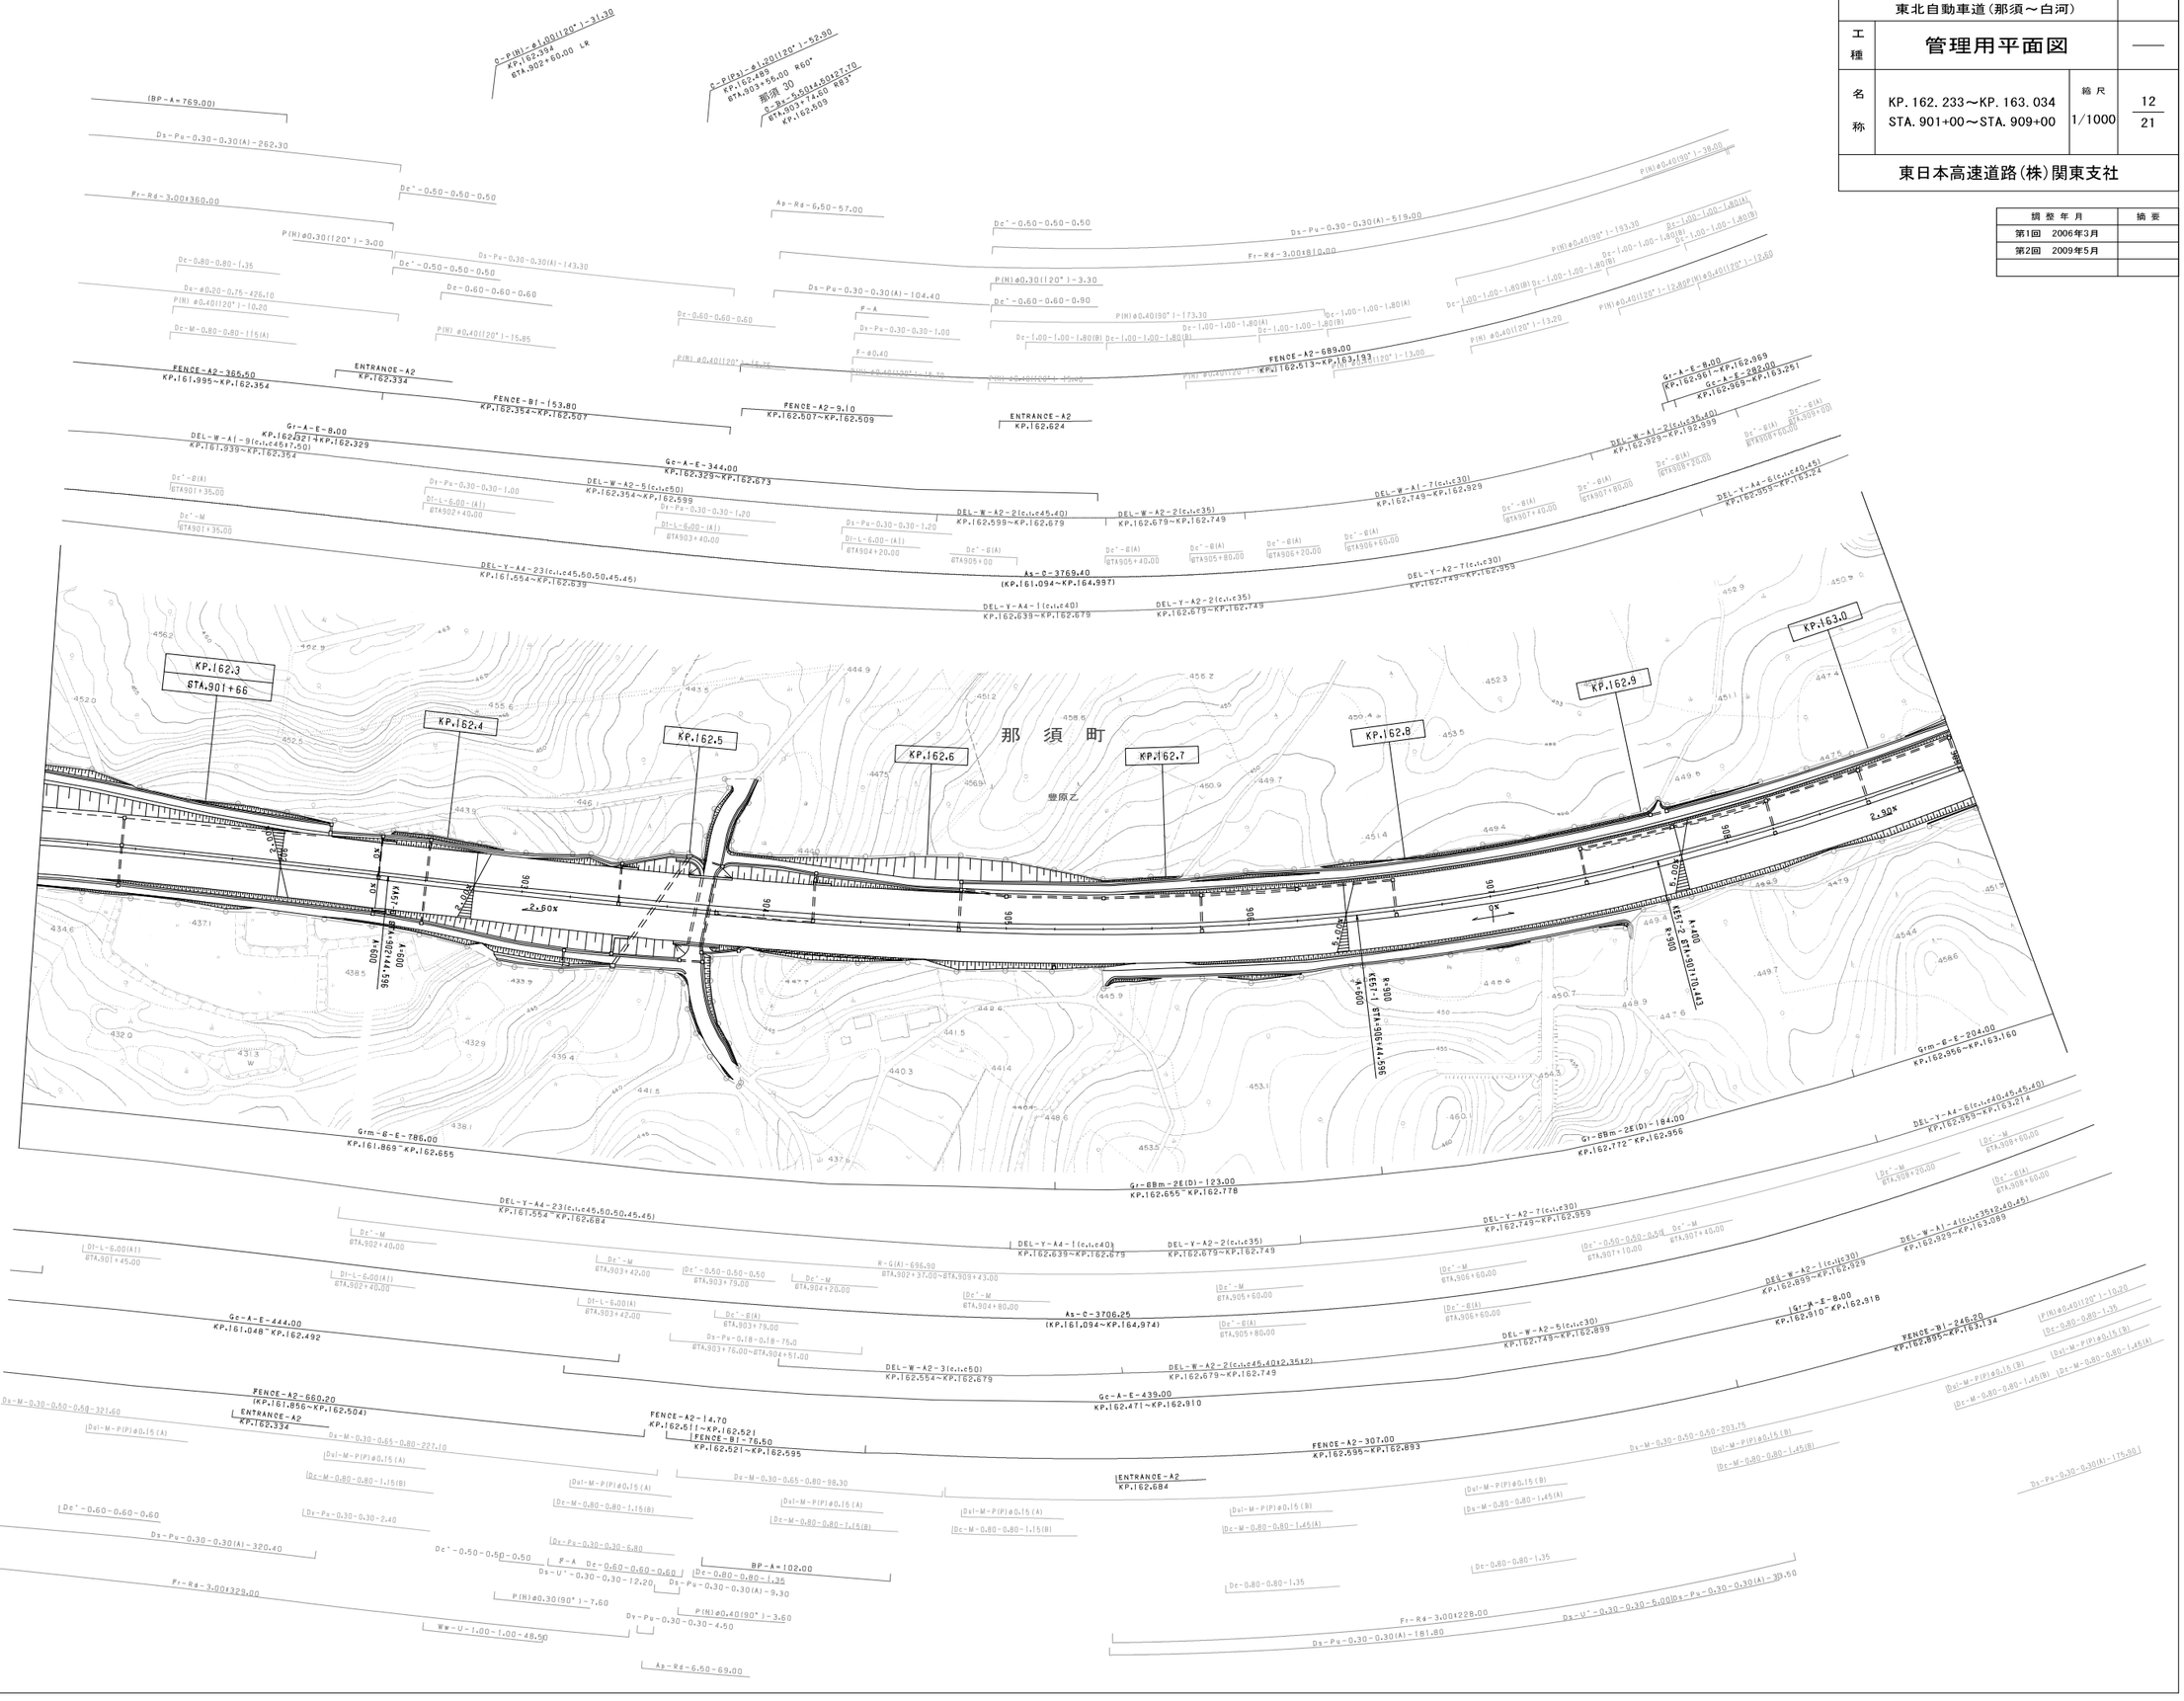
KP.162.3
STA.901+66
KP.162.4
KP.162.5
KP.162.6
KP.162.7
KP.162.8
KP.162.9
KP.163.0
那須町
豊原乙
2.60%
2.90%
Grm-E-E-786.00
KP.161.869~KP.162.655
Gr-BBm-2E(D)-123.00
KP.162.655~KP.162.778
Gr-BBm-2E(D)-184.00
KP.162.772~KP.162.956
Grm-E-E-294.00
KP.162.956~KP.163.160
Gc-A-E-444.00
KP.161.048~KP.162.492
Gc-A-E-439.00
KP.162.471~KP.162.910
Gr-A-E-8.00
KP.162.910~KP.162.918
Gr-A-E-8.00
KP.162.961~KP.162.969
Gc-A-E-282.00
KP.162.969~KP.163.251
As-C-3706.25
(KP.161.094~KP.164.997)
FENCE-A2-660.20
(KP.161.856~KP.162.504)
FENCE-A2-14.70
KP.162.511~KP.162.521
FENCE-B1-76.50
KP.162.521~KP.162.595
FENCE-A2-307.00
KP.162.595~KP.162.893
FENCE-B1-246.20
KP.162.895~KP.163.134
FENCE-A2-689.00
KP.162.513~KP.163.193
ENTRANCE-A2
KP.162.334
ENTRANCE-A2
KP.162.504
ENTRANCE-A2
KP.162.624
ENTRANCE-A2
KP.162.684
FENCE-A2-365.50
KP.161.995~KP.162.354
FENCE-B1-153.80
KP.162.354~KP.162.507
FENCE-A2-9.10
KP.162.507~KP.162.509
DEL-W-A1-9(c.l.c45.7.50)
KP.161.939~KP.162.354
DEL-W-A1-2(c.l.c35.40)
KP.162.329~KP.162.999
DEL-W-A1-7(c.l.c30)
KP.162.749~KP.162.929
DEL-W-A2-1(c.l.c30)
KP.162.859~KP.162.929
DEL-W-A2-5(c.l.c30)
KP.162.749~KP.162.859
DEL-W-A1-4(c.l.c3612.40.45)
KP.162.929~KP.163.089
DEL-W-A2-5(c.l.c50)
KP.162.354~KP.162.599
DEL-W-A2-2(c.l.c45.40)
KP.162.599~KP.162.679
DEL-W-A2-2(c.l.c35)
KP.162.679~KP.162.749
DEL-W-A2-3(c.l.c50)
KP.162.554~KP.162.679
DEL-W-A2-2(c.l.c45.4012.3512)
KP.162.679~KP.162.749
DEL-Y-A4-23(c.l.c45.50.50.45.45)
KP.161.554~KP.162.639
DEL-Y-A4-1(c.l.c40)
KP.162.639~KP.162.679
DEL-Y-A2-2(c.l.c35)
KP.162.679~KP.162.749
DEL-Y-A2-7(c.l.c30)
KP.162.749~KP.162.959
DEL-Y-A4-6(c.l.c40.45.45)
KP.162.959~KP.163.214
Ap-Rd-6.50-69.00
Ap-Rd-6.50-57.00
BP-A=102.00
BP-A=769.00
Fr-Rd-3.00#360.00
Fr-Rd-3.00#329.00
Fr-Rd-3.00#228.00
Ds-Pu-0.30-0.30(A)-262.30
Ds-Pu-0.30-0.30(A)-143.30
Ds-Pu-0.30-0.30(A)-104.40
Ds-Pu-0.30-0.30(A)-519.00
Ds-Pu-0.30-0.30(A)-320.40
Ds-Pu-0.30-0.30(A)-181.80
Ds-Pu-0.30-0.30(A)-9.30
Ds-Pu-0.30-0.30(A)-175.00
Ds-Pu-0.30-0.30-1.00
Ds-Pu-0.30-0.30-1.20
Ds-Pu-0.30-0.30-2.40
Ds-Pu-0.30-0.30-6.80
Ds-Pu-0.18-0.18-75.0
Dv-Pu-0.30-0.30-4.50
Ds-U'-0.30-0.30-12.20
Ds-U'-0.30-0.30-6.00
Ww-U-1.00-1.00-48.50
Dr-Pu-0.30-0.30-1.00
Dr-Pu-0.30-0.30-1.20
Dr-L-6.00-(A1)
Dr-L-6.00(A)
Dr'-M
Dr'-0.50-0.50-0.50
Dr'-0.60-0.60-0.60
Dr'-0.60-0.60-0.90
Dr'-B(A)
Dr'-M
Dc-0.80-0.80-1.35
Dc-M-0.80-0.80-115(A)
Dc-M-0.30-0.50-0.50-321.60
Dc-M-0.30-0.65-0.80-227.10
Dc-M-0.30-0.65-0.80-98.30
Dc-M-0.30-0.50-0.50-203.75
Dc-M-0.80-0.80-1.15(B)
Dc-M-0.80-0.80-1.45(A)
Dc-M-0.80-0.80-1.45(B)
Dc-1.00-1.00-1.80(A)
Dc-1.00-1.00-1.80(B)
Dsl-M-P(P)ø0.15(A)
Dsl-M-P(P)ø0.15(B)
Dsl-W-P(P)ø0.15(B)
F-A
F-ø0.40
R-G(A)-696.90
P(N)ø0.30(120°)-3.00
P(N)ø0.30(120°)-3.30
P(N)ø0.30(90°)-7.60
P(N)ø0.40(120°)-10.20
P(N)ø0.40(120°)-15.85
P(N)ø0.40(120°)-13.20
P(N)ø0.40(120°)-12.80
P(N)ø0.40(90°)-38.00
P(N)ø0.40(90°)-193.30
P(N)ø0.40(90°)-173.30
P(N)ø0.40(90°)-13.00
P(N)ø0.40(90°)-45.00
P(N)ø0.40(90°)-45.00
P(N)ø0.40(120°)-13.00
P(N)ø0.40(120°)-12.60
P(N)ø0.40(120°)-10.20
P(N)ø0.40(120°)-13.20
P(N)ø0.40(120°)-15.80
P(N)ø0.40(90°)-45.00
P(N)ø0.40(90°)-45.00
P(N)ø0.40(90°)-45.00

那須 32
C-Bx-4.5014.00t76.28
STA.913+80.00 LR
KP.163.514
WIRE CYLINDRER-176.00
BP.AB(B)-618.00
Rw-Cb-(1.50~2.10)-40.50
Fr-R4-3.00t46.00
Ds-Pu-0.30-0.30(A)-156.30
Ds-Pu-0.30-0.30(A)-97.30
Ds-Pu-0.30-0.30-14.20
Rw-Cb-A-31.00
Ds-Pu-0.30-0.30(A)-46.90
Ds-Pu-0.24-0.24-209.00
KP.163.674~KP.163.864
BP-P.O.G(T.P)-4.00~255.40
Ds-Pu-0.30-0.30(A)-320.30
Ds-Pu-0.30-0.30-15.00
Ds-Pu-0.30-0.30-19.50
KP.163.500
Ds-U-0.30-0.30-2.50
Ds-Pu-0.30-0.30-2.30
Ds-U-0.30-0.30-10.90
Ds-Pu-0.30-0.30(A)-96.60
Ds-PU-0.30-0.30(A)-519.00
Ds-Pu-0.30-0.30(A)-99.70
Ds-Pu-0.30-0.30(A)-27.10
Ds-U-0.30-0.30-3.50
Fr-R4-3.00t18.00
Dc'-0.60-0.60-0.90
Dc'-0.60-0.60-9.90
Ds-Pu-0.30-0.30-5.50
Rw-Cb-1.46-8.12
Dc-M-0.80-0.80-1.15(B)
Dc-M-0.80-0.80-1.45(B)
Dc-M-0.80-0.80-1.35
Dc-M-0.80-0.80-1.45(A)
FENCE-B1-191.90
KP.163.333~KP.163.511
FENCE-A2-142.30
KP.163.197~KP.163.333
ENTRANCE-A2
KP.163.234
Rw-Cb-1.46-7.61
BP.AB(B)-30.00
P(M)φ0.40(90°)-28.10
P(M)φ0.40(90°)-9.90
Dc-1.00-1.00-1.80(B)
FENCE-A2-689.00
Gc-A-E-292.00
KP.162.869~KP.163.251
DEL-W-A2-3(c.,r.45)
KP.162.999~KP.163.134
Dc'-B(A)
STA.909+30.00
Dc'-M
STA.910+00
DEL-W-A2-4(c.,r.45,40,35)
KP.163.134~KP.163.279
DEL-W-A1-2(c.,r.30)
KP.163.279~KP.163.339
Dc'-B(A)
STA.912+00
Dc'-M
STA.911+60.00
Dc'-M
STA.910+60.00
Dc'-M
STA.910+00
Di-6.00(A1)
STA.910+50.00
Di-6.00(A1)
STA.911+60.00
G-A-E-274.00
KP.163.338~KP.163.612
DEL-W-A2-6(c.,r.35)
KP.163.339~KP.163.519
Ds-Pu-0.30-0.30-2.00
STA.912+80.00
Di-6.00(A1)
STA.912+80.00
Dc'-M
STA.912+80.00
Dc'-M
STA.912+00
点検階段-28.00
KP.163.501
とたんかこて-36m
とたんかこて-15m
FENCE-B1-142.00
KP.163.511~KP.163.644
Dc-M-0.80-0.80-1.15(B)
Dc-M-0.80-0.80-1.46(B)
DEL-W-A2-2(c.,r.35,40)
KP.163.519~KP.163.594
DEL-W-A2-1(c.,r.45)
KP.163.594
~KP.163.639
DEL-W-A1-2(c.,r.45)
KP.163.639~KP.163.729
DEL-W-A1-2(c.,r.40,35)
KP.163.729~KP.163.804
Dc'-B(A)
STA.913+70.00
Dc'-M
STA.913+70.00
Di-7-12.00(A1)
STA.914+2.50
Dc'-M
STA.914+2.50
Dc'-B(A)
STA.914+56.00
Dc'-M
STA.914+50.00
Dc'-B(A)
STA.915+00
Dc'-B(A)
STA.915+40.00
Dc'-B(A)
STA.915+80.00
Dc'-B(A)
STA.916+20.00
Dc'-B(A)
STA.916+60.00
点検梯子-22.30
KP.163.680
Dc'-0.50-0.50-0.50
STA.914+80.00
Ds-U-0.30-0.40-0.20-42.0
STA.915+12.00
DEL-Y-D1-2
KP.163.639
~KP.163.684
DEL-Y-A2-2(c.,r.35,40,45)
KP.162.554~KP.163.639
DEL-Y-A2-3(c.,r.45,45,40)
KP.163.684~KP.163.804
Grm-B-MO-32.00
KP.163.627~KP.163.659
中央分離帯開口部
KP.163.634~KP.163.659
DEL-Y-A4-6(c.,r.50)
KP.162.969~KP.163.214
Grm-B(B)-E-12.00
KP.163.160~KP.163.172
Grm-B(B)-E2-8.00
KP.163.172~KP.163.180
DEL-Y-A4-5(c.,r.35)
KP.162.214~KP.163.249
DEL-Y-A4-1
KP.163.214~KP.163.249
As-C-3769.40
(KP.161.094~KP.164.997)
DEL-Y-A2-10(c.,r.30)
KP.163.249~KP.163.554
那 須 町
豊原乙
KP.163.1
STA.909+66
KP.163.2
KP.163.3
KP.163.4
KP.163.5
KP.163.6
KP.163.7
KP.163.8
2.50%
1.70%
R=800
R=1400
Gr-88m-2E-398.00
KP.163.229~KP.163.627
Grm-B(B)-E2-8.00
KP.163.160~KP.163.168
Grm-B(B)-E-12.00
KP.163.168~KP.163.180
Grm-B-E-49.00
KP.163.180~KP.163.229
(Grm-B-E-204.00)
A.G.B-A1-32
KP.163.632~KP.163.664
Grm-88m-2E-142.00
KP.163.659~KP.163.801
(Grt88m-2E(D)-306.00)
DEL-Y-A4-5
KP.162.969~KP.163.214
DEL-Y-A4-1
KP.163.214~KP.163.249
As-C-3706.25
(KP.161.094~KP.164.974)
DEL-Y-A2-10(c.,r.30)
KP.163.249~KP.163.554
DEL-Y-A2-2(c.,r.40,45)
KP.163.554~KP.163.639
DEL-Y-D1-2
KP.163.639
~KP.163.684
DEL-Y-A2-3(c.,r.40)
KP.163.684~KP.163.804
DEL-W-A2-5(c.,r.45,12.40,35.30)
KP.163.069~KP.163.279
Gc-A-E-201.00
KP.163.058~KP.163.259
FENCE-B1-6.00
KP.163.196~KP.163.202
点検階段-18.00
KP.163.190
ENTRANCE-B1
KP.163.234
Gc-A-E1
STA.909+23.75
FENCE-B1-246.20
(KP.162.895~KP.163.134)
Gr-M-E-8.00
KP.163.259~KP.163.267
Gc-A-E1
STA.911+24.90
FENCE-B1-311.70
KP.163.210~KP.163.514
DEL-W-A1-6(c.,r.30)
KP.163.279~KP.163.429
DEL-W-A2-6(c.,r.35,40)
KP.163.429~KP.163.639
Gc-A-E1
STA.912+95.00
Gc-A-E-183.00
KP.163.429~KP.163.612
Gr-A-E-8.00
KP.163.612~KP.163.620
Gc-A-E1
STA.914+78.00
DEL-W-A1-7(c.,r.4543.40)
KP.163.639~KP.163.894
FENCE-B1-661.70
KP.163.517~KP.163.043
BP-A=374.80
Rw-Cb(W)-3.66(-26.85
Rw-Cb-(0.50~2.26)-7.90
As-Ww-(20.00)
BP.AB(B)-110.00
とたんかこて-18m
BP.AB(B)580.00
Rw-Cb-A=25.00
Rw-Cb(W)-1.77-7.00
Fr-Rd-3.00t42.00
じゃかこて357
とたんかこて-22
WIRE CYLINDRER-216.50
BP-P.O.G(T.P)-4.00~259.40
Fr-Rd-3.00t163.00
BP-P.O.G(B.P)-A-554.00
Dc-1.00-1.00-1.80(B)
Dc-1.00-1.00-1.80(A)
P(M)φ0.40(90°)-38.40
P(M)φ0.40(90°)-38.70
P(M)φ0.40(90°)-27.20
P(M)φ0.40(90°)-8.60
P(M)φ0.40(90°)-16.60
P(M)φ0.40(90°)-30.80
P(M)φ0.40(90°)-7.40
Dc-0.60-0.60-0.90
Dc-0.60-0.60-0.40
Dc-0.80-0.80-1.35
Dc-φ0.20-0.75-80.40
Dc-φ0.20-0.75-79.00
Dc-φ0.20-0.70-80.00
Dc-φ0.20-0.75-30.20
Dc-φ0.20-0.75-38.70
Dc-φ0.20-0.75-38.80
Dc-φ0.20-0.75-38.90
Dc-φ0.20-0.75-38.60
Dc-φ0.20-0.75-38.50
Dc-φ0.20-0.75-38.40
Dc-φ0.20-0.75-38.30
Dc-φ0.20-0.75-38.20
Dc-1.00-1.00-1.80(B)
Dc-1.00-1.00-1.80(A)
P(M)φ0.40(90°)-38.30
P(M)φ0.40(90°)-38.50
P(M)φ0.40(90°)-39.10
P(M)φ0.40(90°)-35.70
P(M)φ0.40(90°)-38.90
P(M)φ0.40(90°)-38.80
P(M)φ0.40(90°)-38.90
P(M)φ0.40(90°)-38.30
P(M)φ0.40(90°)-34.30
Dc-0.60-0.60-0.90
Dc-1.00-1.00-1.80(B)
Dc-1.00-1.00-1.80(A)
Dc-M-0.80-0.80-1.15(B)
Dc-M-0.80-0.80-1.46(B)
Dc-M-0.80-0.80-1.45(B)
Dc-M-0.80-0.80-1.45(A)
Dc-M-0.80-0.80-1.35
Dc-M-0.30-0.50-0.50-76.65
Dc-M-0.30-0.65-0.80-87.00
Dc-M-0.30-0.65-0.80-29.50
Dc-M-0.30-0.65-0.80-44.50
Dc-M-0.30-0.65-0.80-42.00
Dc-M-0.30-0.50-0.50-32.00
Dc-M-0.30-0.50-0.50-77.00
Dc-M-0.30-0.50-0.50-36.45
Dc-M-0.30-0.65-0.80-54.65
Dc-M-0.30-0.50-0.50-30.45
Dc-M-0.30-0.50-0.50-39.05
Dc-M-0.30-0.50-0.50-56.65
Dc-M-0.30-0.50-0.50-175.00
Dc-M-0.30-0.50-0.50-32.00
Dc-M-0.30-0.50-0.50-57.00
Dc-M-0.30-0.50-0.50-77.00
Dc-M-0.30-0.50-0.50-36.45
Dc-M-0.30-0.65-0.80-54.65
Dc-M-0.30-0.65-0.80-87.00
Dc-M-0.30-0.65-0.80-29.50
Dc-M-0.30-0.65-0.80-44.50
Dc-M-0.30-0.65-0.80-42.00
Dc-M-0.30-0.50-0.50-32.00
Dc-M-0.30-0.50-0.50-57.00
Dc-M-0.30-0.50-0.50-77.00
Dc-M-0.30-0.50-0.50-36.45
Dc-M-0.30-0.65-0.80-54.65
Dc-M-0.30-0.50-0.50-30.45
Dc-M-0.30-0.50-0.50-39.05
Dc-M-0.30-0.50-0.50-56.65
Dc-M-0.30-0.50-0.50-175

那須 33
As-B3-3.00[4.00]36.460
STA.917+66.00 460
KP.164.055

Dc-0.50-0.50-0.50
As-R4-4.50-29.00
Dc-0.50-0.60-0.50
P(H)-φ0.30[120°]-8.20
Dc'-0.70-0.70-0.70
Ps'0.30-3.00
Fr-R4-2.00×[49.50
Ds-Ps-0.30-0.30(A)-320.30
Ds-Pu-0.45-0.45(A)-147.80
Ds-U'-0.30-0.30-4.00
Dc-0.70-0.70-0.70
P(H)-φ0.40[90°]-38.20
Dc-1.00-1.00-1.80(B)
Ds-φ0.20-0.75-37.90
Dc-φ0.20-0.75-18.60
F-φ0.40
Ds-Ps-0.24-0.24-1209.00
(BP-P.C.G(T.P)-4.00-255.40)
Fr-R4-3.00[314.00
Ds-Ps-0.30-0.30(A)-222.500
Fr-R4-2.00×[53.50
Ds-Ps-0.45-0.45(A)-80.30
G-P(H)-φ1.00[120°]-31.90
KP.164.374
STA.922+40.00 LR
D-PU-0.30-0.30-1.90
Dc-M-0.80-0.80-1.15(B)
Dy-Ps-0.24-0.24-4.20
KP.164.350
Dy-Ps-0.24-0.24-4.20
KP.164.367
ENTRANCE-A2
KP.164.399
Dy-Ps-0.24-0.24-3.30
KP.164.400
Dy-Ps-0.24-0.24-2.90
KP.164.410
Ds-Ps-0.30-0.30(A)-100.10
BP-P.C.G(T.P)-10.00-128.20
Dc-0.70-0.70-0.70
Ds-Ps-0.30-0.30(A)-139.60
BP-P.C.G(T.P)-(6.00~10.00)-123.20
Dc-0.80-0.80-1.35
Ds-φ0.20-0.75-20.00
Ds-φ0.20-0.75-80.40
Dc-M-0.80-0.80-1.15(A)
Dc-0.80-0.80-1.35
Dc-0.80-0.50-0.50
P(H)-φ0.40[90°]-7.70
Dc-0.80-0.80-1.35
Ds-φ0.20-0.75-57.80
Dc-M-0.80-0.80-1.45(A)
ENTRANCE-B1
KP.164.614
Gr-A-E-8.00
KP.164.600~KP.164.608
FENCE-B1
1(Gr-A-E-213.00)
FENCE-A-446.30
KP.164.0537~KP.164.500
Gc-A-E1-301.00
KP.164.168~KP.164.469
DEL-W-A2-2(c1,c35)
KP.164.249~KP.164.324
DEL-W-A2-5(c1,c35,30)
KP.164.324~KP.164.479
DEL-W-A1-5(c1,c30)
KP.164.479~KP.164.629
DEL-Y-A2-14(c1,c30)
KP.164.359~KP.164.784
ENTRANCE-A2
KP.163.914
FENCE-B1-52.80
KP.163.862~KP.163.913
FENCE-148.60
KP.163.913~KP.164.062
Gr-A-E1-10.00
KP.163.868~KP.163.878
Gc-A-E1-310.00
KP.163.878~KP.164.188
DEL-W-A1-3(c1,c30)
KP.163.804~KP.163.894
DEL-W-A2-6(c1,c30)
KP.163.894~KP.164.074
DEL-W-A2-2(c1,c35,40)
KP.164.074~KP.164.149
DEL-W-A2-2(c1,c50)
KP.164.149~KP.164.249
As-C-3769.40
(KP.161.094~KP.164.997)
DEL-Y-A2-2(c1,c40,35)
KP.164.289~KP.164.359
DEL-Y-A2-2(c1,c50)
KP.164.199~KP.164.289
DEL-Y-A2-3(c1,c35,40,50)
KP.164.074~KP.164.199
DEL-Y-A2-9(c1,c30)
KP.163.804~KP.164.074

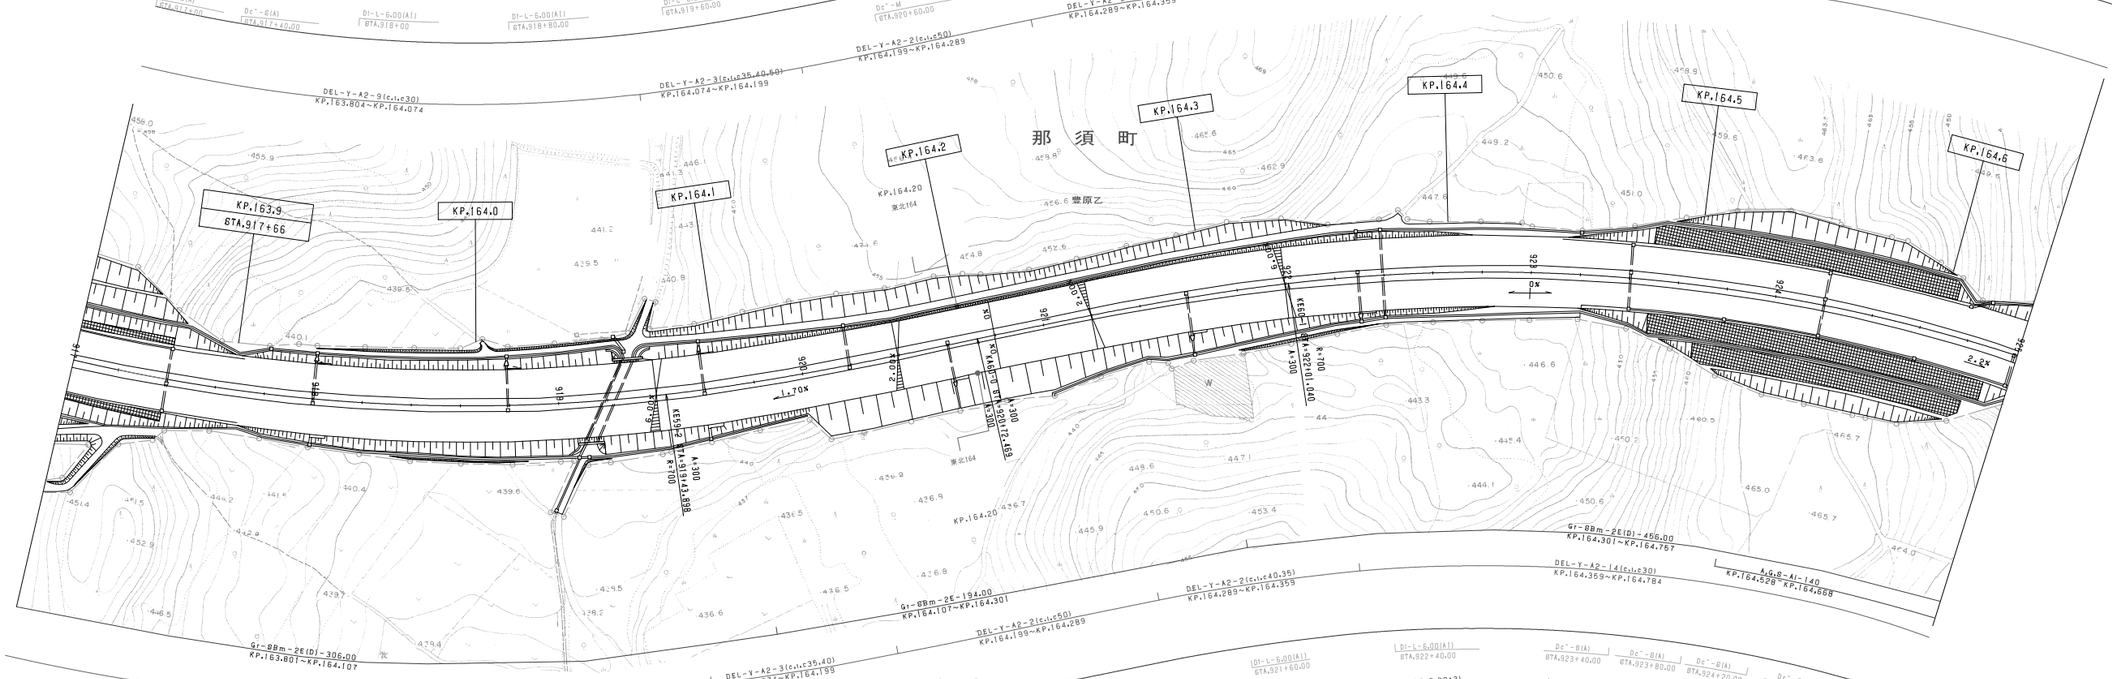

東北縦貫自動車道弘前線
東北自動車道（那須～白河）

工種	管理用平面図		
名称	KP. 164. 634～KP. 165. 433 STA. 925+00～STA. 933+00	縮尺 1/1000	15/21

東日本高速道路(株)関東支社

損整年月	摘要
第1回 2006年3月	
第2回 2008年5月	
第3回 2009年5月	

那須町
豊原乙
国道 4号線
KP.164.7 STA.925+66
KP.164.8
KP.164.9
KP.165.0
KP.165.1
KP.165.2
KP.165.3
KP.165.4
KP.165.20
夕狩橋 Bt-8-M50G-2@11.00=128.246 L48°
那須 34 C-Bx-5.00=4.50=38.56 STA.928+20.00 LR KP.164.754
那須 35 C-Bx-4.00=3.00=167.06 C-Bx-4.00=3.00 R60° KP.164.941 STA.928+13.00 C-P(E)-φ1.00=120°=162.00 KP.164.970 STA.928+36.00 R84°
那須 36 C-Bx-5.00=4.50=132.84 KP.165.985 STA.931+65.00 L79° 30
C-P(E)-φ1.00=120°=54.70 KP.165.172 STA.930+78.00 L45°
KP.164.996 STA.928+62.188
KP.165.024 STA.928+90.435
Ds-Ps-0.30-0.30(A)-136.70
As-We-411.30
Ds'-U'-0.30-0.30-4.00
BP-A=188.00
WIRE CYLINDRER-139.5
BP-A8(B)-225.0
Rw-Cb-A=30.00
Rw-Cb-A=41.00
Dc-M-0.80-0.80-1.45(B)
FENCE-B1-182.60 KP.164.587~KP.164.751
Dc-M-0.80-0.80-1.15(B)
ENTRANCE-B1 KP.164.799
Gc-A-E-213.00 KP.164.606~KP.164.819
DEL-W-A2-4(c,L=30) KP.164.629~KP.164.749
DEL-W-A2-1(c,L=35) KP.164.749~KP.164.784
DEL-W-A2-1(c,L=45) KP.164.784~KP.164.829
FENCE-B1-217.50 KP.164.757~KP.164.964
As-C-3769.40 (KP.161.094~KP.164.997)
FENCE-B1-43.40 KP.164.969~KP.165.004
ENTRANCE-B1 KP.164.984
GUARD-FENCE-47.79
Gr-A-E-86.00 KP.164.900~KP.164.986
Gr-GB-E-32.00 KP.164.986~KP.164.9018
DEL-W-A1-5(c,L=25.30) DEL-W-A2-3(c,L=25.30) DEL-W-A3-2(c,L=25) KP.164.829~KP.164.909
KP.164.909~KP.165.019
DEL-Y-A-6(c,L=35,45,25,30,25,25,12) KP.164.784~KP.164.994
Gr-GBm-2E(D)-456.00
A,G,B-A1-140 KP.164.528~KP.164.668
Gr-GBm-2E-174.00 KP.164.757~KP.164.931
Gr-GB-2E-38.00 KP.164.931~KP.164.969
Gr-GB-2E-26.00 KP.164.969~KP.164.996
Gr-GB-1B-26.20 KP.164.996~KP.165.023
Gr-GB-2E-3.00 KP.165.023~KP.165.026
Gr-GB-2E-27.00 KP.165.026~KP.165.052
A,G,B-A1-29 KP.164.996~KP.165.025
DEL-Y-A2-6(c,L=35,45,25,30,25,25) KP.164.784~KP.164.994
DEL-W-A2-4(c,L=30) KP.164.529~KP.164.749
As-C-3706.25 (KP.161.094~KP.164.974)
FENCE-A2-80.20 KP.164.676~KP.164.751
ENTRANCE-A2 KP.164.684
FENCE-A2-60.00 KP.164.751~KP.164.814
Gc-A-E-362.00 KP.164.629~KP.164.991
DEL-W-A2-7(c,L=35,45,25,30,25,25) KP.164.749~KP.164.994
FENCE-B1-126.80 KP.164.814~KP.164.926
Gr-A-E-4.00 KP.164.991~KP.164.995
FENCE-B1-54.80 KP.164.934~KP.164.974
Gr-A-E-50.00 KP.164.948~KP.164.998
GUARD-FENCE-49.35
Gr-GB-E-32.00 KP.164.995~KP.165.027
Gr-B-B-38.00
ENTRANCE-A2 KP.165.034
BANDMAT-450m2
Ar-R4-3.00=15.00
Ar-We-88.675
C-P(H)-φ0.60(360°)-17.00
WIRE CYLINDRER-84.09
BP-A8(B)-325.00
WIRE CYLINDRER-188.00
Rw-Cb-A=63.00
Rw-Cb-A=14.00
BP-A=198.00
Rw-Cb-A=14.00
Ar-R4-7.00-81.00
Fr-R4-2.00=136.00
Ds-Pu-0.30-0.30(A)-119.60
Ds-Pu-0.30-0.30(A)-96.30
Ds-Pu-0.30-0.30-7.80
Ds-Pu-0.30-0.30-5.60
Ds-Pu-0.30-0.30-7.70
Ds-Pu-0.30-0.30-13.00
Ds-Pu-0.30-0.30(A)-46.70
Ds-Pu-0.30-0.30 -21.30
Ds-Pu-0.30-0.30-49.50
Ds-Pu-0.30-0.30-2.00
Ds-Pu-0.30-0.30-0.60
Ds-Pu-0.30-0.30-2.50
Ds-Pu-0.30-0.30-0.60
Ds-Pu-0.30-0.30-2.00
Ds-Pu-0.30-0.30-0.50
Ds-Pu-0.30-0.30-2.00
Ds-Pu-0.30-0.30-0.60
Ds-Pu-0.30-0.30-0.60
Ds-Pu-0.30-0.30-0.60
Ds-Pu-0.30-0.30-3.00
Ds-Pu-0.30-0.30-7.10
Ds-Pu-0.30-0.30-3.00
Ds-Pu-0.30-0.30-3.00
Ds-Pu-0.30-0.30-2.00
Ds-Pu-0.30-0.30-1.80
Ds-Pu-0.30-0.30-63.00
Ds-Pu-0.30-0.30-2.00
Ds-Pu-0.30-0.30-0.60-17.00
Ds-Pu-0.30-0.30-274.20
Ds-Pu-0.30-0.30(A)-95.70
Ds-Pu-0.30-0.30(A)-56.30
Ds-Pu-0.30-0.30(A)-126.80
Ds-PU-0.30-0.30(A)-78.30
Ds-Pu-0.24-0.24-15.00
Ds-Pu-0.30-0.30(A)-3.60
Ds-Pu-0.30-0.30-2.00
Ds-PU-0.30-0.30-15.00
Ds-PU-0.30-0.30(A)-213.50
Ds-PU-0.45-0.45(A)-111.00
Fr-R4-3.00=312.00
Fr-R4-250.00
Ar-R4-7.00-105.70
Rw-Cb-A=13.00
Rw-Cb-A=12.00
Dc-M-0.80-0.80-1.15(B)
Dc-M-0.80-0.80-1.45(A)
Dc-M-0.80-0.80-1.35
Dc-M-0.80-0.80-1.15(A)
Dc-M-0.80-0.80-1.15(B)
Dc-M-0.80-0.80-1.45(B)
Dc-M-0.80-0.80-1.35
DU-φ0.20-0.70-92.00
Dc-0.50-0.50-0.50
Dc-1.00-1.00-1.80(A)
Dc-0.50-0.60-0.50
Dc-0.50-0.60-0.50
Dc-0.50-0.60-0.50

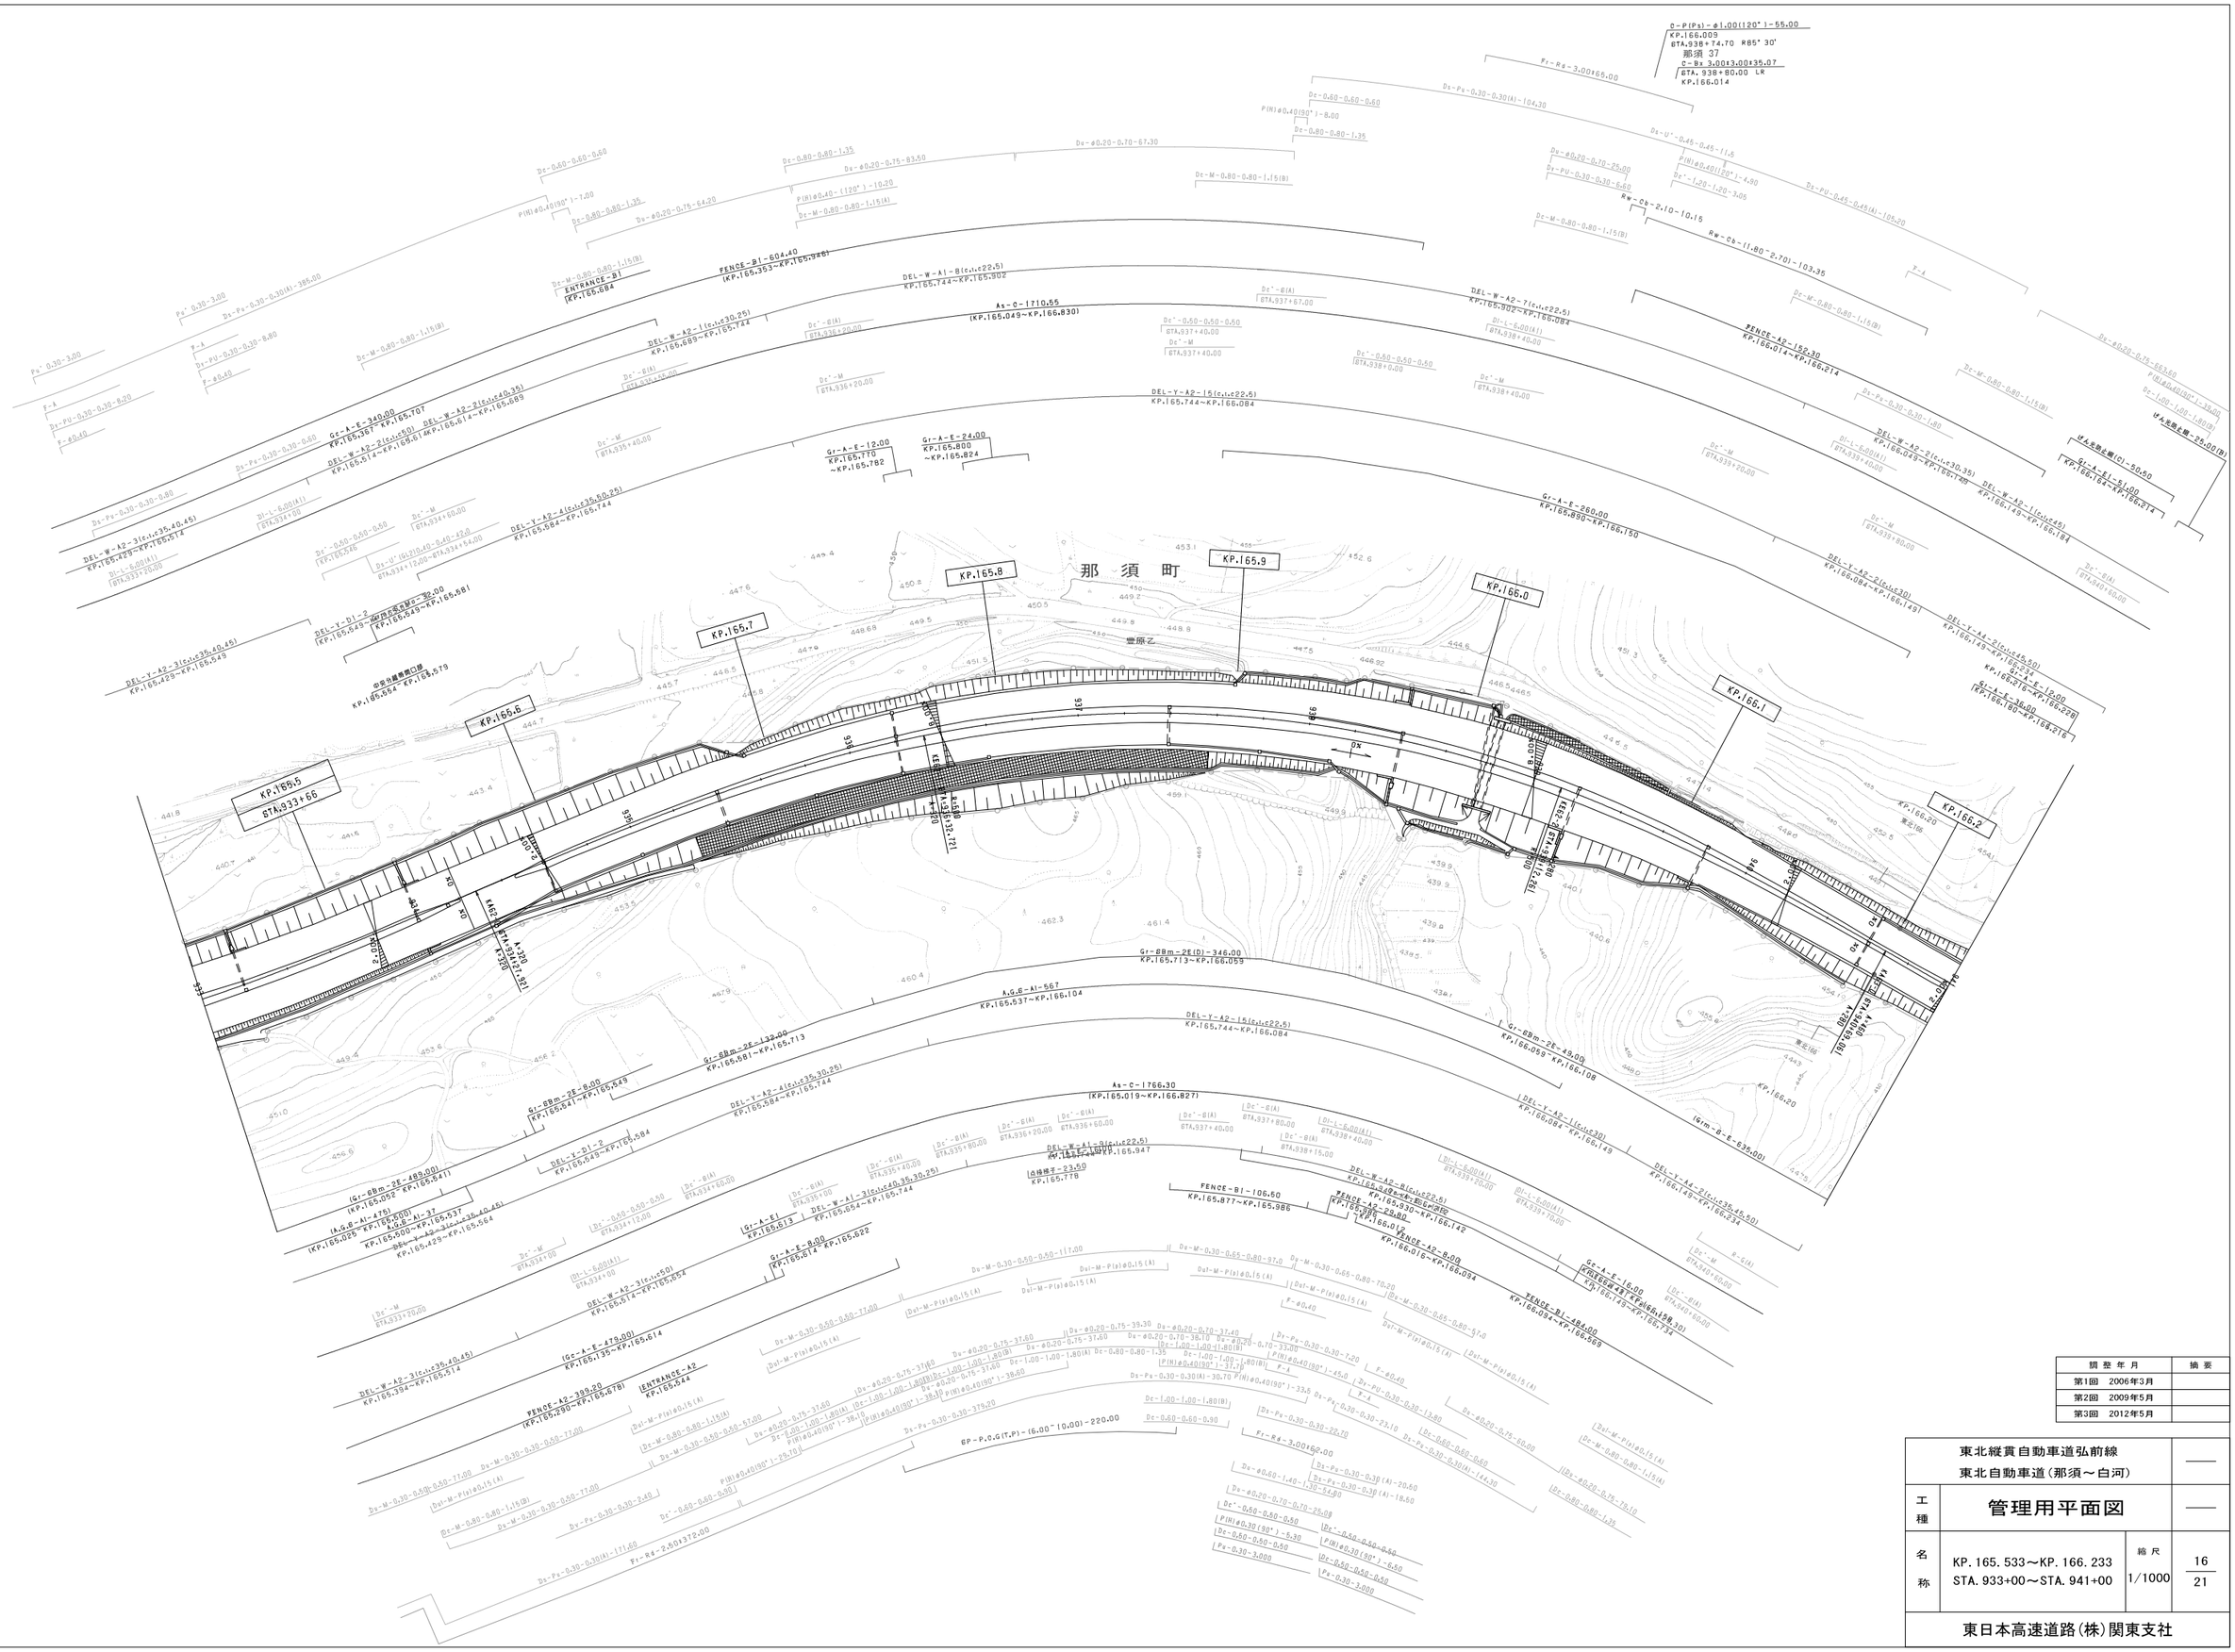
那須町
豊原乙
KP.165.5
STA.933+66
KP.165.6
KP.165.7
KP.165.8
KP.165.9
KP.166.0
KP.166.1
KP.166.2
KP.166.20
C-P(Ps)-φ1.00(120°)-55.00
KP.166.009
STA.938+74.70 R85°30'
那須 37
C-Bx 3.00+3.00+35.07
STA. 938+80.00 LR
KP.166.014
Gr-A-E-340.00
KP.165.367 ~ KP.165.707
FENCE-B1-604.40
(KP.165.353~KP.165.958)
ENTRANCE-B1
KP.165.684
As-C-1710.65
(KP.165.049~KP.166.830)
DEL-W-A1-8(c,ι:c22.5)
KP.165.744~KP.165.902
DEL-W-A2-1(c,ι:c30.25)
KP.165.689~KP.165.744
DEL-W-A2-2(c,ι:c50)
KP.165.614~KP.165.689
DEL-W-A2-3(c,ι:c40.35)
KP.165.429~KP.165.614
DEL-Y-A2-4(c,ι:c35.50.25)
KP.165.584~KP.165.744
DEL-Y-A2-5(c,ι:c22.6)
KP.165.744~KP.166.084
DEL-W-A2-7(c,ι:c22.5)
KP.166.002~KP.166.084
Gr-A-E-120.00
KP.165.770
~KP.165.782
Gr-A-E-24.00
KP.165.800
~KP.165.824
Gr-A-E-200.00
KP.165.850~KP.165.150
FENCE-A2-152.30
KP.166.014~KP.166.214
DEL-W-A2-2(c,ι:c30.35)
KP.166.249~KP.166.149
DEL-W-A2-1(c,ι:c45)
KP.166.149~KP.166.184
Gr-A-E1-51.00
KP.166.184~KP.166.214
Gr-A-E-36.00
KP.166.180~KP.166.228
Gr-A-E-10.00
KP.166.218~KP.166.228
DEL-Y-A2-2(c,ι:c30)
KP.166.084~KP.166.149
DEL-Y-A4-2(c,ι:c45.50)
KP.166.145~KP.166.234
Gr-68m-2E(D)-346.00
KP.165.713~KP.166.059
A.G.6-A1-567
KP.165.537~KP.166.104
Gr-68m-2E-132.00
KP.165.581~KP.165.713
Gr-68m-2E-8.00
KP.165.541~KP.165.549
(Gr-68m-2E-489.00)
(KP.165.052~KP.165.541)
(A.G.6-A1-478)
(KP.165.025~KP.165.503)
A.G.6-A1-32
KP.165.503~KP.165.537
DEL-Y-A2-3(c,ι:c35.40.45)
KP.165.429~KP.165.549
DEL-Y-D1-2
KP.165.549~KP.165.584
DEL-W-A2-3(c,ι:c35.40.45)
KP.165.394~KP.165.514
(Gc-A-E-479.00)
KP.165.135~KP.165.614
FENCE-A2-399.20
(KP.165.290~KP.165.678)
ENTRANCE-A2
KP.165.624
Gr-A-E-8.00
KP.166.614 KP.165.622
As-C-1766.30
(KP.165.019~KP.166.827)
DEL-W-A1-9(c,ι:c22.5)
KP.165.947~KP.166.027
白樺橋-2-23.50
KP.165.778
FENCE-B1-106.50
KP.165.877~KP.165.986
FENCE-A2-23.80
KP.165.930~KP.166.142
FENCE-A2-8.00
KP.166.016~KP.166.034
FENCE-B1-494.00
KP.166.034~KP.166.569
Gc-A-E-16.00
KP.166.148~KP.166.310
DEL-W-A2-9(c,ι:c22.5)
KP.166.027~KP.166.142
Gr-68m-2E-49.00
KP.166.059~KP.166.108
(Gr-68m-2E-635.00)
KP.166.108~KP.166.743
GP-P.G(T.P)-(6.00~10.00)-220.00
Fr-R4-2.50+372.00
Ds-Pa-0.30-0.30(A)-319.20
Ds-Pa-0.30-0.30(A)-30.70
Fr-R4-3.00+62.00
Ds-Pa-0.30-0.30(A)-144.30
Ds-Pa-0.30-0.30(A)-23.10
Ds-Pa-0.30-0.30(A)-13.80
Ds-Pa-0.30-0.30(A)-20.80
Ds-Pa-0.30-0.30(A)-18.60
Ds-Pa-0.30-0.30(A)-54.90
Ds-Pa-0.30-0.30(A)-22.70
Ds-Pa-0.30-0.30(A)-104.30
Rw-Cb-2.10-10.15
Rw-Cb-11.80-2.70]-103.35
Ds-PU-0.45-0.45(A)-105.20
Ds-PU-0.30-0.30-6.60
Ds-PU-0.30-0.30-8.40
Ds-PU-0.30-0.30-8.20
Ds-PU-0.30-0.30-0.60
Ds-PU-0.30-0.30-1.80
Ds-PU-0.30-0.30-1.20
Ds-PU-0.30-0.30-13.80
Ds-PU-0.30-0.30-23.10
Ds-PU-0.30-0.30-22.70
Ds-PU-0.30-0.30-54.90
Ds-PU-0.30-0.30-20.80
Ds-PU-0.30-0.30-18.60
Ds-PU-0.30-0.30-144.30
Ds-PU-0.30-0.30-319.20
Ds-PU-0.30-0.30-30.70
Ds-PU-0.30-0.30-104.30
Ds-PU-0.30-0.30-385.00
Ds-PU-0.30-0.30-0.60
Ds-PU-0.30-0.30-0.50
Ds-PU-0.30-0.30-0.40
Ds-PU-0.30-0.30-1.20
Ds-PU-0.30-0.30-1.80
Ds-PU-0.30-0.30-3.00
Ds-PU-0.30-0.30-3.60
Ds-PU-0.30-0.30-3.80
Ds-PU-0.30-0.30-4.20
Ds-PU-0.30-0.30-4.40
Ds-PU-0.30-0.30-4.60
Ds-PU-0.30-0.30-4.80
Ds-PU-0.30-0.30-5.00
Ds-PU-0.30-0.30-5.20
Ds-PU-0.30-0.30-5.40
Ds-PU-0.30-0.30-5.60
Ds-PU-0.30-0.30-5.80
Ds-PU-0.30-0.30-6.00
Ds-PU-0.30-0.30-6.20
Ds-PU-0.30-0.30-6.40
Ds-PU-0.30-0.30-6.80
Ds-PU-0.30-0.30-7.00
Ds-PU-0.30-0.30-7.20
Ds-PU-0.30-0.30-7.40
Ds-PU-0.30-0.30-7.60
Ds-PU-0.30-0.30-7.80
Ds-PU-0.30-0.30-8.00
Ds-PU-0.30-0.30-8.60
Ds-PU-0.30-0.30-9.00
Ds-PU-0.30-0.30-9.20
東北縦貫自動車道弘前線
東北自動車道（那須～白河）

工種	管理用平面図		
名称	KP. 166. 233～KP. 166. 933 STA. 941+00～STA. 1+00	縮尺 1/1000	17/21

東日本高速道路（株）関東支社

調整年月	摘要
第1回　2006年3月	
第2回　2012年5月	

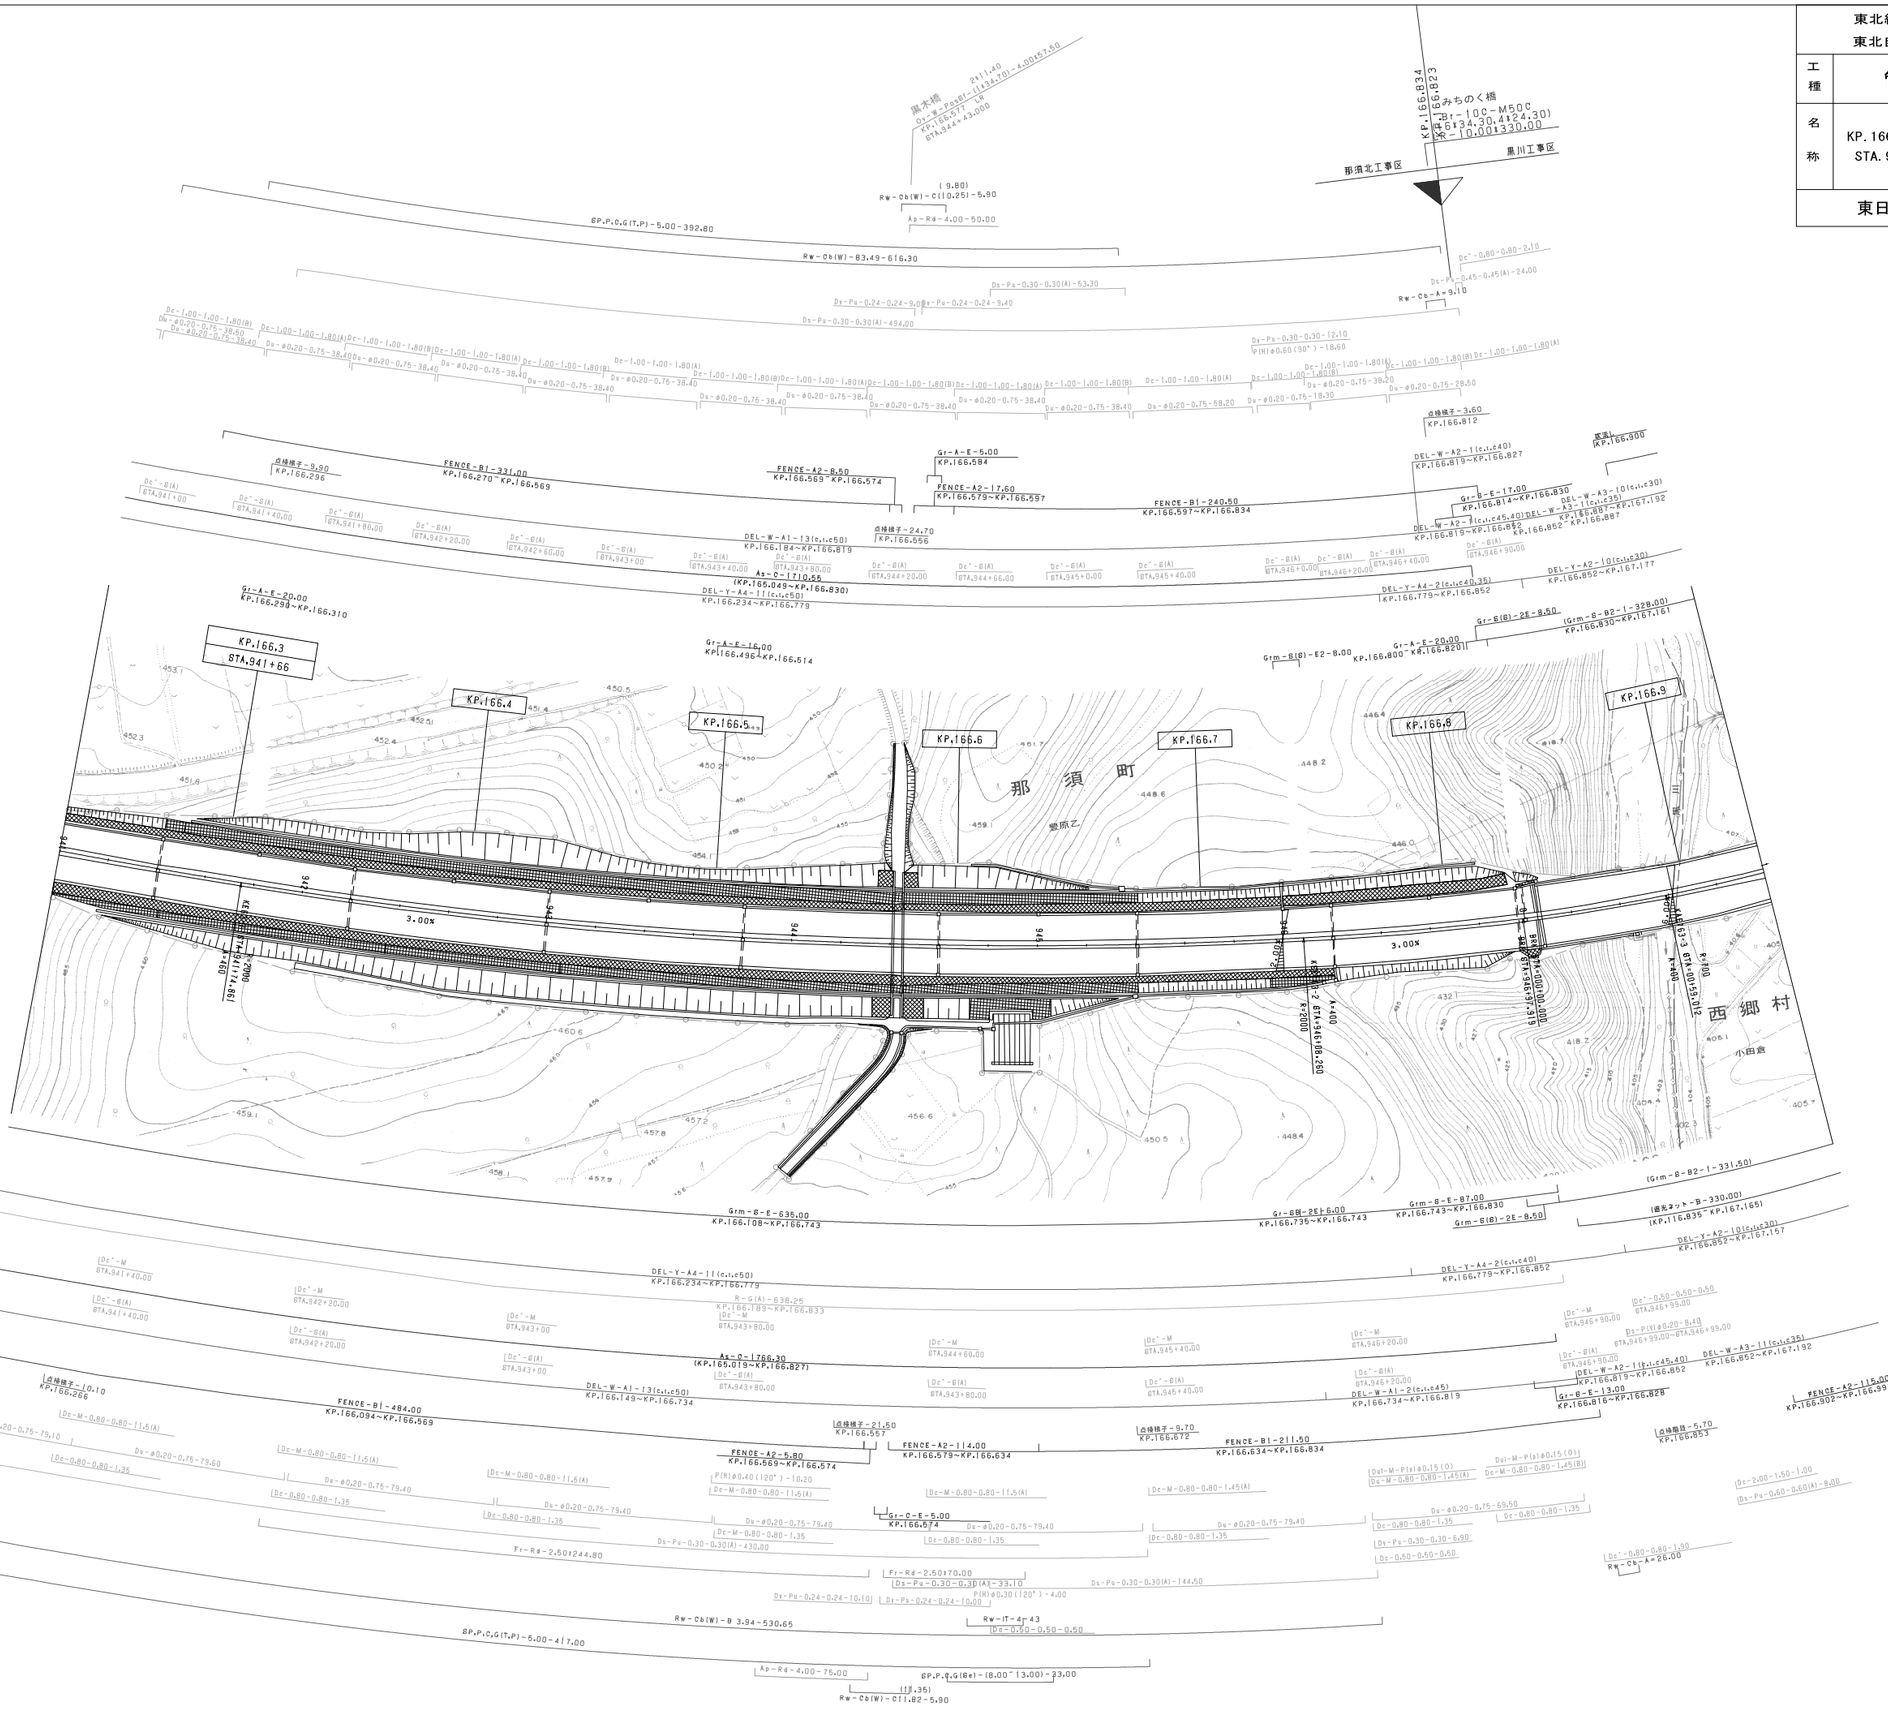
那須北工事区
黒川工事区
那須町
西郷村
KP.166.3
STA.941+66
KP.166.4
KP.166.5
KP.166.6
KP.166.7
KP.166.8
KP.166.9
3.00%
Rw-Cb(W)-B 3.94-530.65
SP.P.C.G(T.P)-5.00-417.00
Rw-Cb(W)-C(1.82-5.90
Grm-B-E-635.00
KP.166.108~KP.166.743
Gr-B-E-20.00
KP.166.299~KP.166.310
Gr-A-E-16.00
KP.166.496~KP.166.514
FENCE-B1-484.00
KP.166.084~KP.166.569
FENCE-A2-5.80
KP.166.569~KP.166.574
FENCE-A2-114.00
KP.166.579~KP.166.634
FENCE-B1-211.50
KP.166.634~KP.166.834
Gr-B-E-13.00
KP.166.815~KP.166.828
FENCE-A2-115.00
KP.166.802~KP.166.897
Gr-B-E-5.00
KP.166.574
Gr-B-E-6.00
KP.166.735~KP.166.743
Grm-B-E-87.00
KP.166.743~KP.166.830
Grm-B-E-331.50
(橋梁ユニット-B-330.00)
(KP.166.835~KP.167.165)
DEL-Y-A4-11(c1,c50)
KP.166.234~KP.166.779
DEL-Y-A4-2(c1,c40)
KP.166.779~KP.166.852
DEL-Y-A2-10(c1,c30)
KP.166.852~KP.167.157
DEL-W-A1-13(c1,c50)
KP.166.184~KP.166.819
DEL-W-A2-1(c1,c40)
KP.166.819~KP.166.852
DEL-W-A3-1(c1,c35)
KP.166.852~KP.167.192
DEL-W-A1-2(c1,c45)
KP.166.734~KP.166.819
DEL-W-A2-2(c1,c45,40)
KP.166.819~KP.166.852
A3-C-1710.56
(KP.165.049~KP.166.830)
A2-C-1766.30
(KP.165.019~KP.166.827)
R-G(A)-638.25
KP.166.189~KP.166.833
Fr-Rd-2.50244.80
Fr-Rd-2.50170.00
Ap-Rd-4.00-75.00
SP.P.C.G(Re)-(8.00~13.00)-33.00
Rw-Cb-A=9.16
Rw-Cb-A=26.00
Rw-IT-4-43
Gr-B(B)-2E-8.50
Gr-B(B)-2E-6.00
Grm-B(B)-E2-8.00
点検梯子-5.90
KP.166.296
点検梯子-24.70
KP.166.556
点検梯子-21.50
KP.166.557
点検梯子-9.70
KP.166.672
点検梯子-3.60
KP.166.812
点検梯子-10.10
KP.166.266
点検梯子-5.70
KP.166.853
FENCE-B1-331.00
KP.166.270~KP.166.569
FENCE-A2-8.50
KP.166.565~KP.166.574
FENCE-A2-17.60
KP.166.579~KP.166.597
FENCE-B1-240.50
KP.166.597~KP.166.834
Gr-A-E-5.00
KP.166.584
Gr-B-E-17.00
KP.166.814~KP.166.830
(Grm-B-B2-I-329.00)
KP.166.830~KP.167.161
(Grm-B-B2-I-331.50)
KP.166.835~KP.167.165
(橋梁ユニット-B-330.00)
KP.166.800
KP.166.887
KP.166.897
KP.167.177
KP.167.192
KP.167.161
KP.167.165
KP.167.157
KP.166.800~KP.166.820
KP.166.820~KP.166.827
KP.166.827~KP.166.830
KP.166.828~KP.166.835
KP.166.853~KP.166.897
KP.166.877~KP.166.887
KP.166.887~KP.166.897
KP.167.157~KP.167.161
KP.167.161~KP.167.165
KP.167.165~KP.167.177
KP.167.177~KP.167.192
KP.166.933
KP.166.877
KP.166.800
KP.166.820
KP.166.827
KP.166.828
KP.166.835
KP.166.897
KP.167.157
KP.167.161
KP.167.165
KP.167.177
KP.167.192
KP.166.933
KP.166.877
KP.166.887

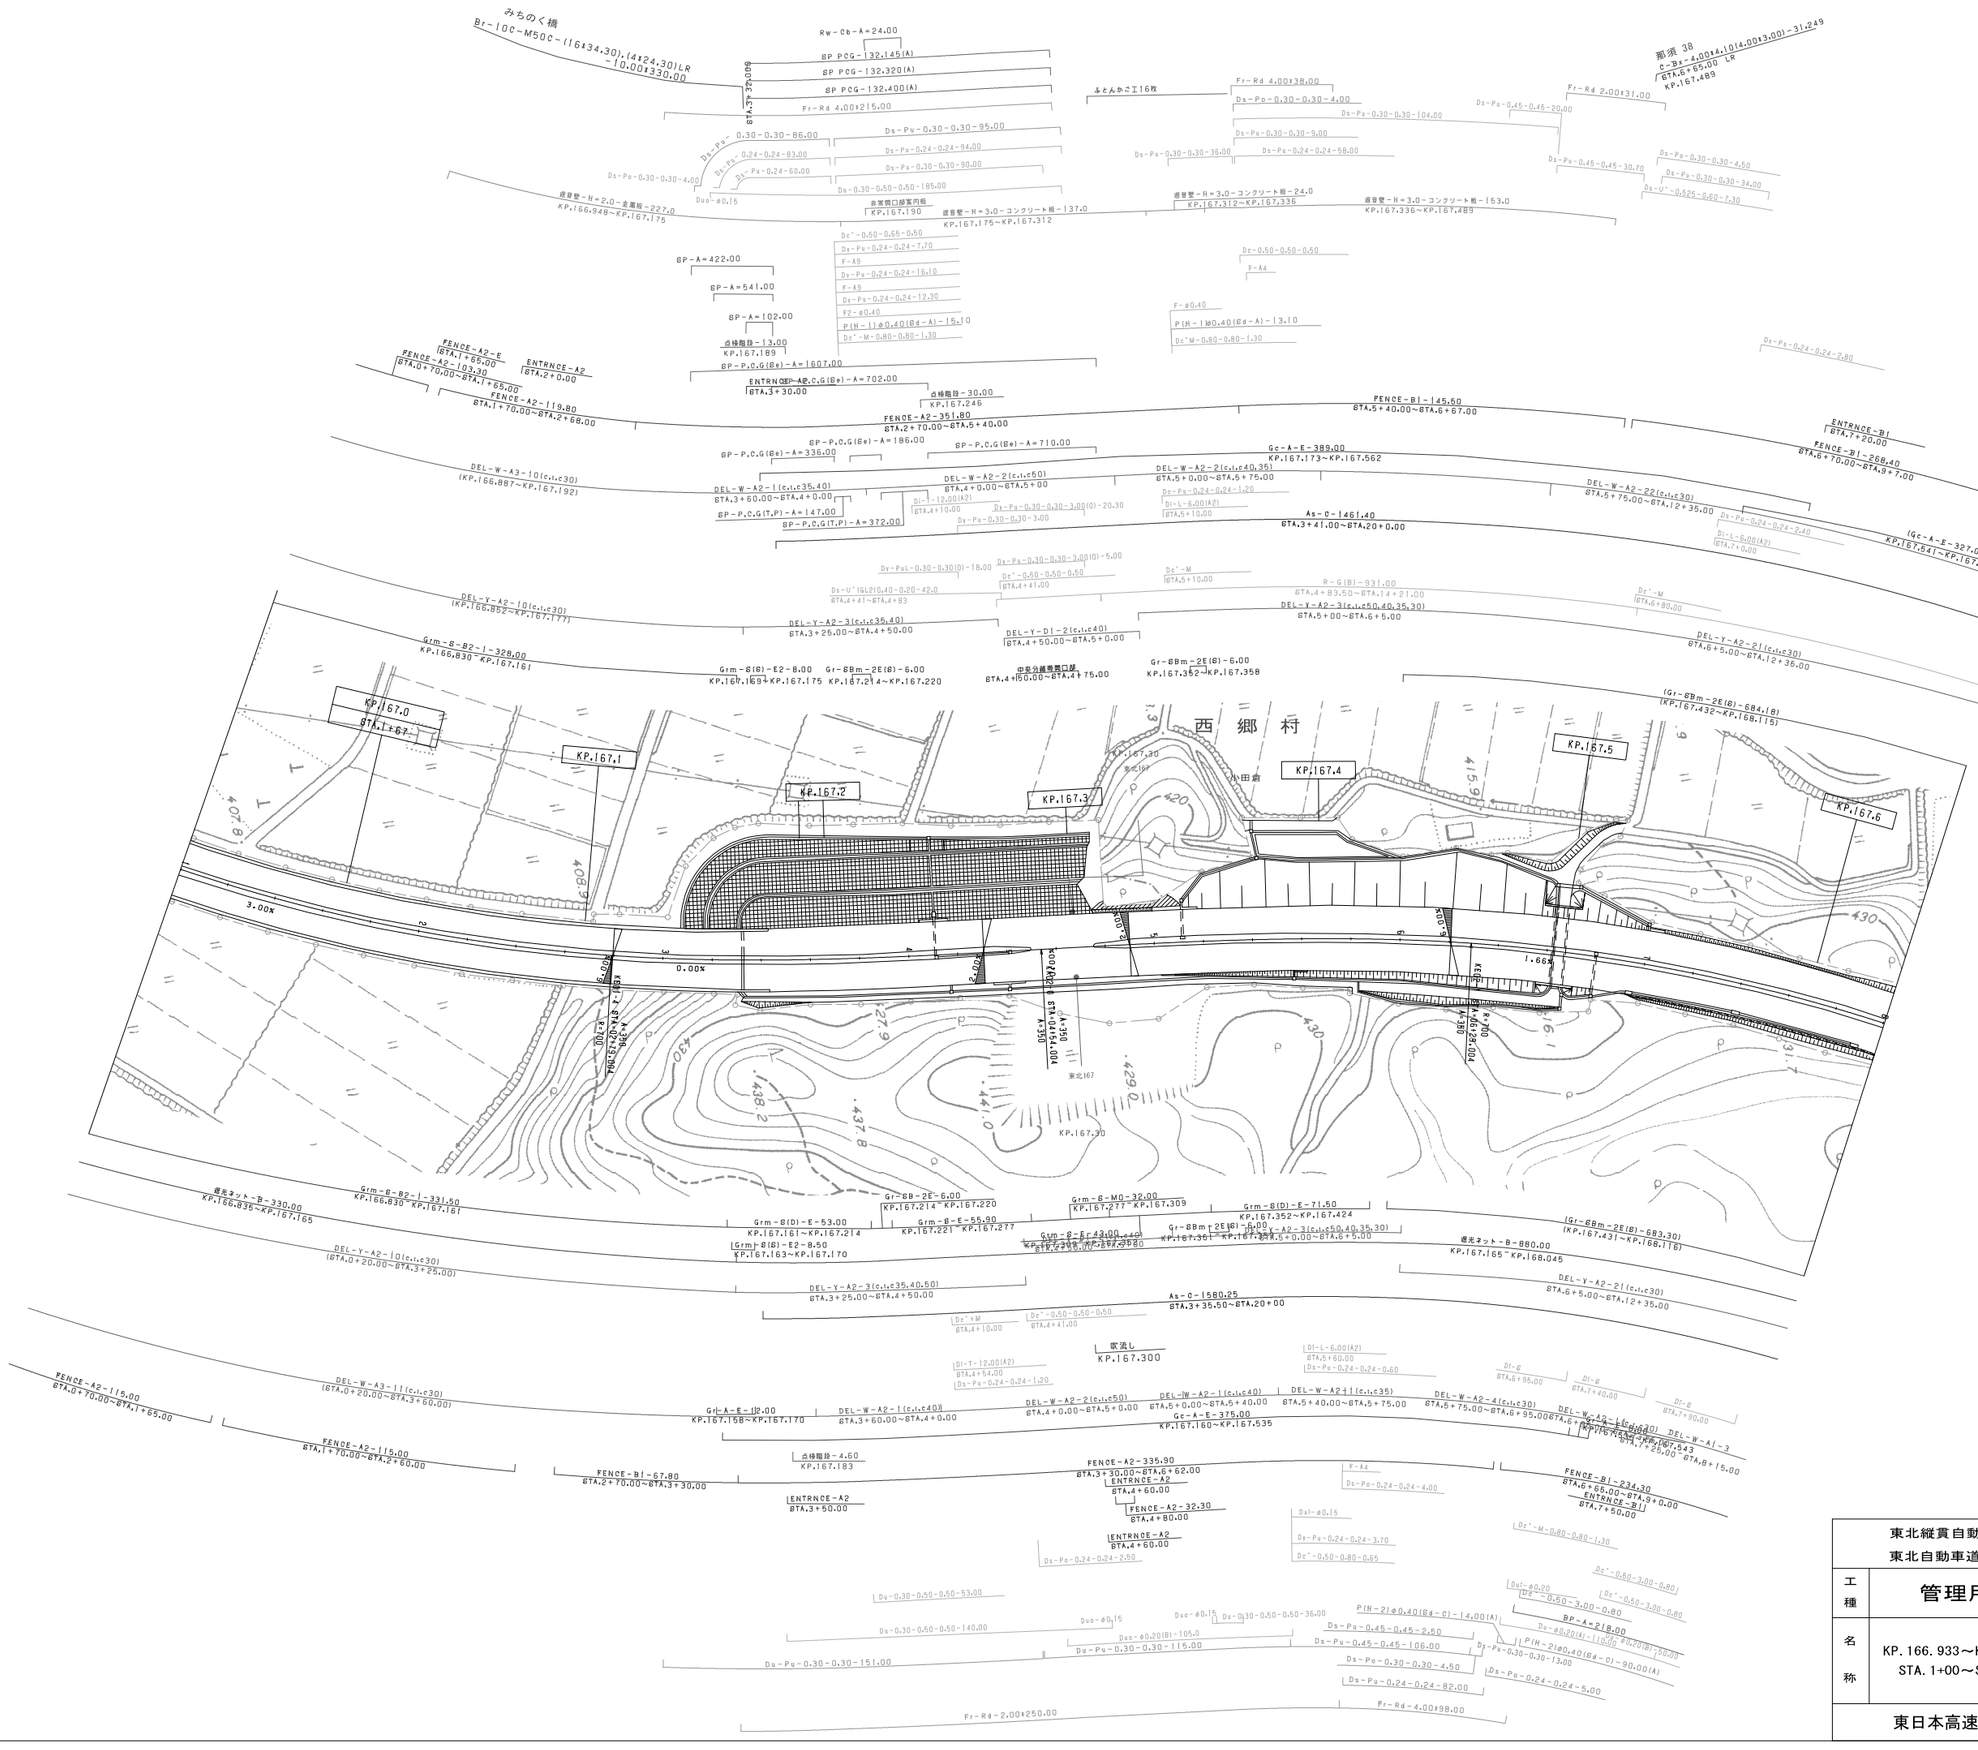

調整年月	摘要
第1回 2006年3月	
第2回 2012年5月	

東北縦貫自動車道弘前線 東北自動車道(那須～白河)			——
工種	管理用平面図		
名称	KP. 166. 933～KP. 167. 633 STA. 1+00～STA. 8+00	縮尺 1/1000	18 21
東日本高速道路(株)関東支社			

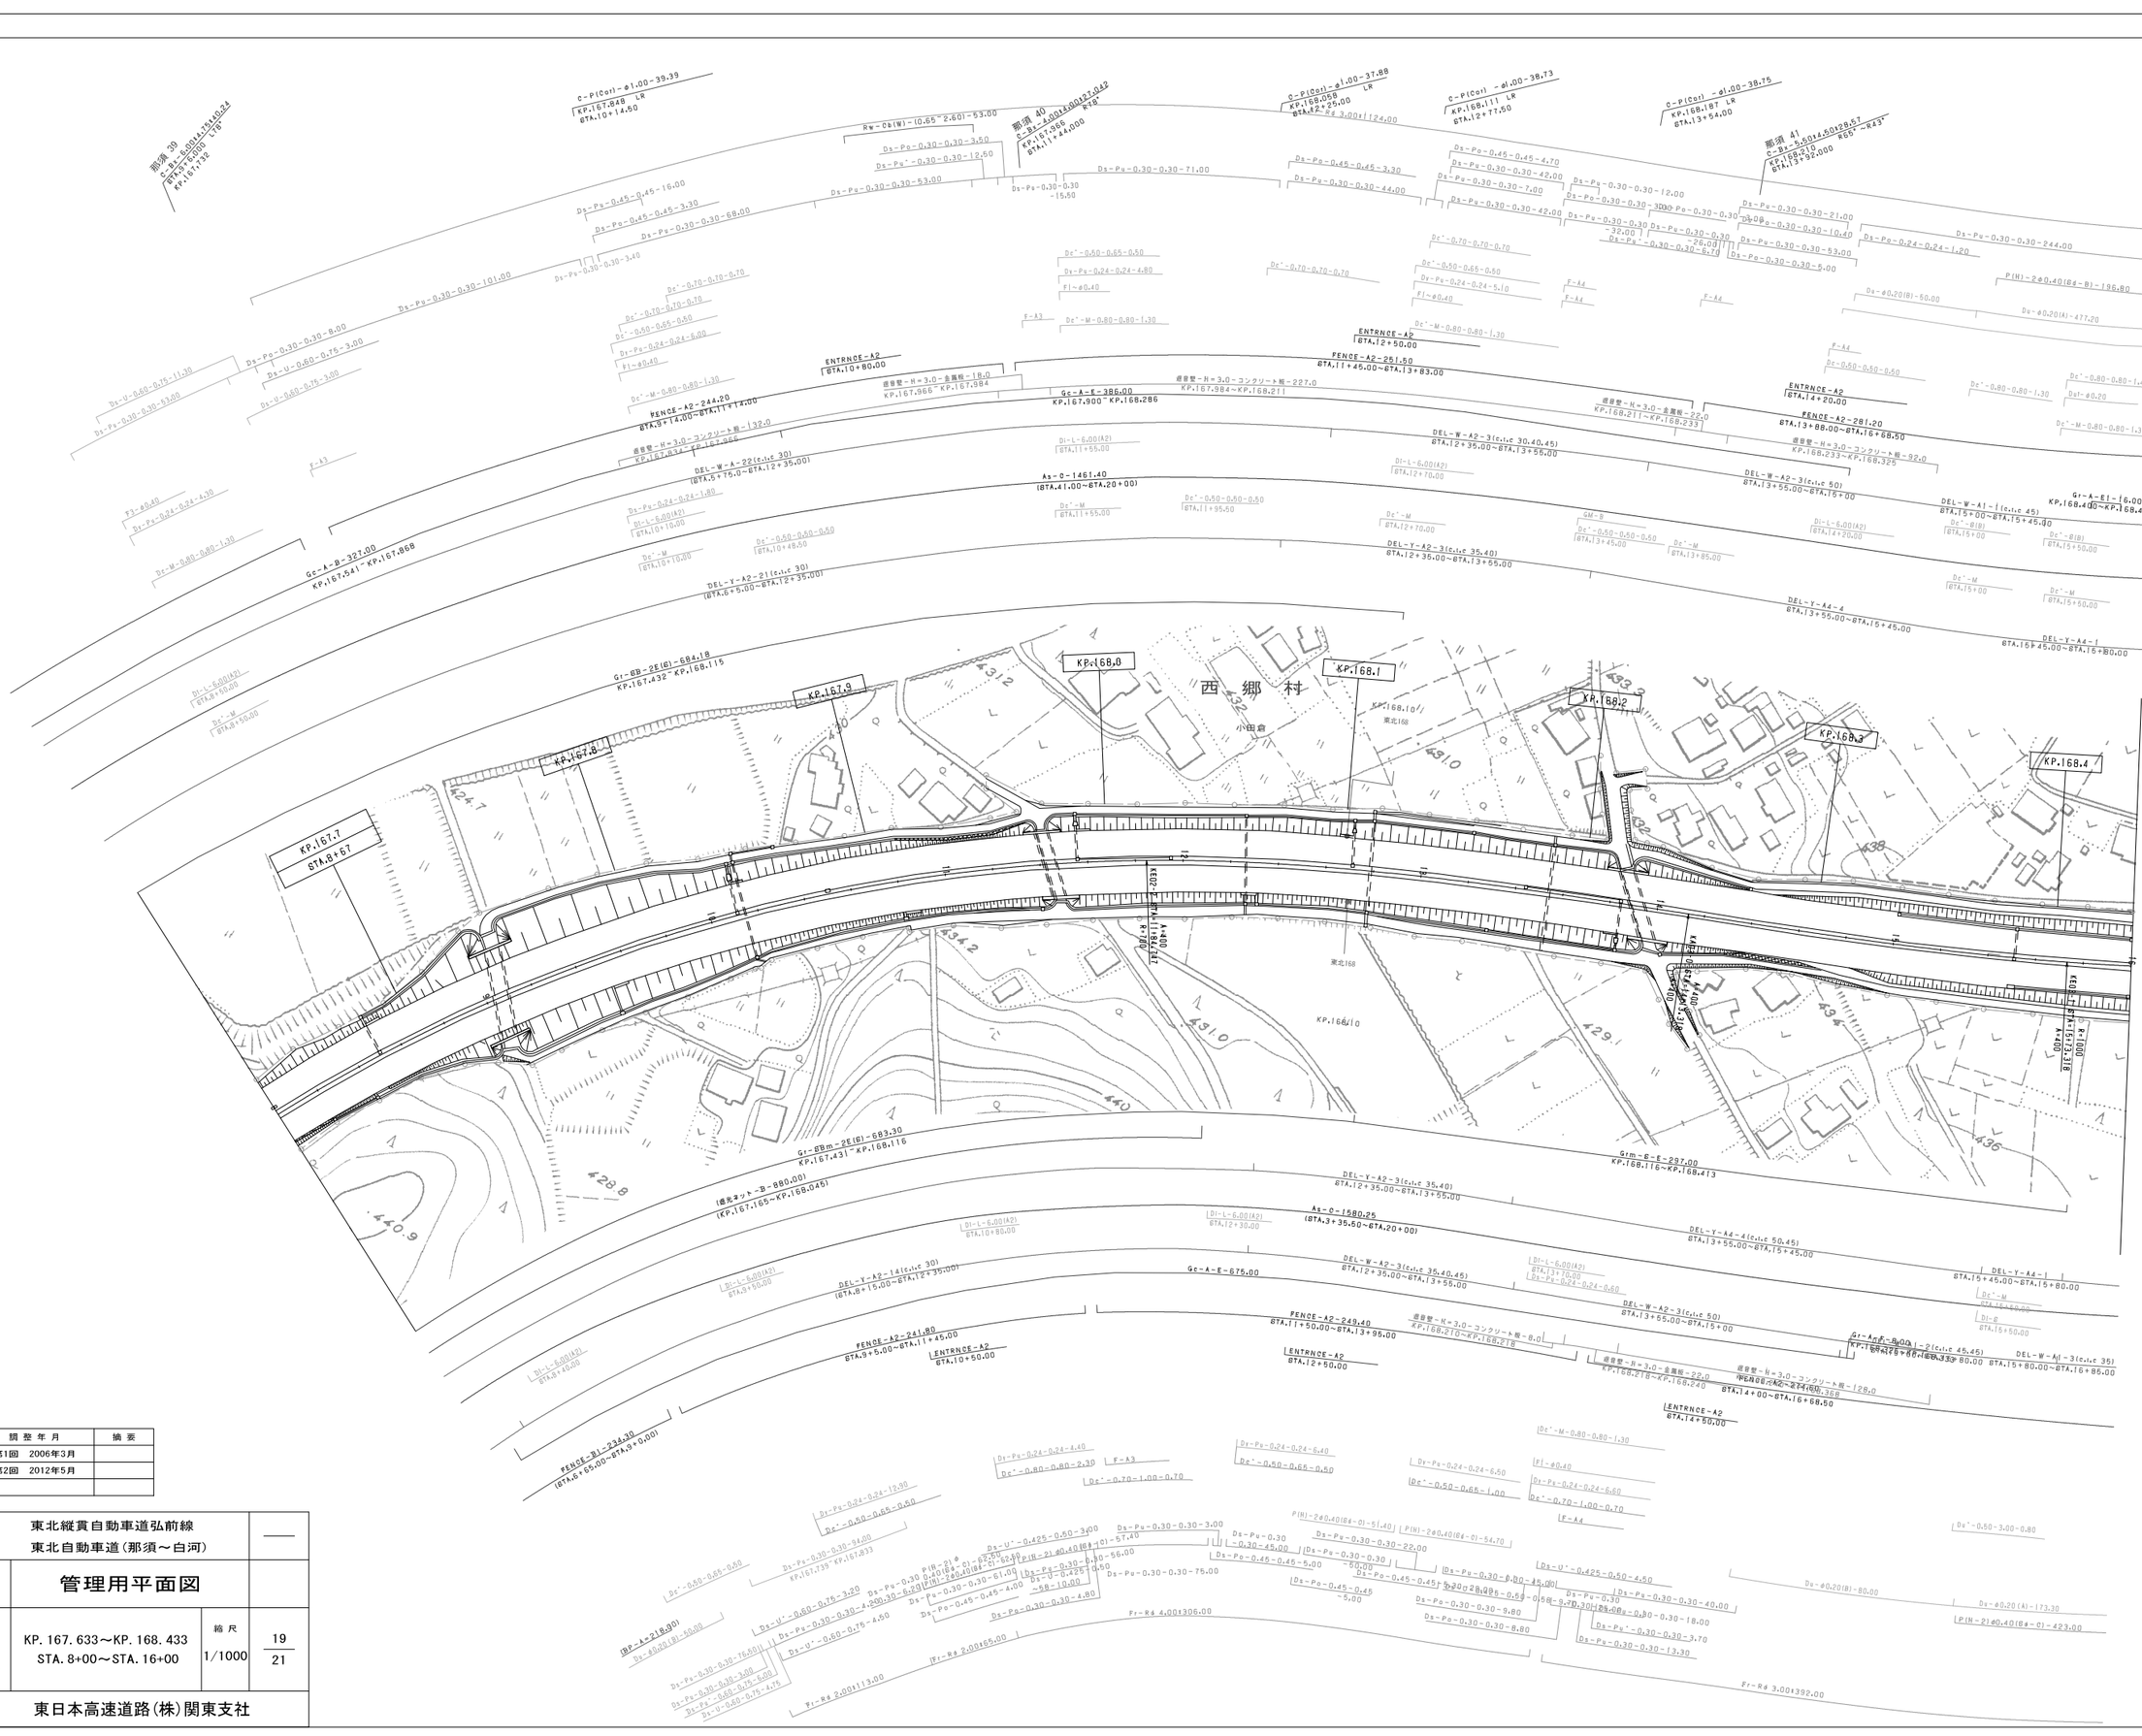

調 整 年 月	摘 要
第1回 2006年3月	
第2回 2012年5月	

東北縦貫自動車道弘前線 東北自動車道(那須～白河)			——
工種	管理用平面図		
名称	KP. 167. 633～KP. 168. 433 STA. 8+00～STA. 16+00	縮尺 1/1000	19 21
東日本高速道路(株)関東支社			

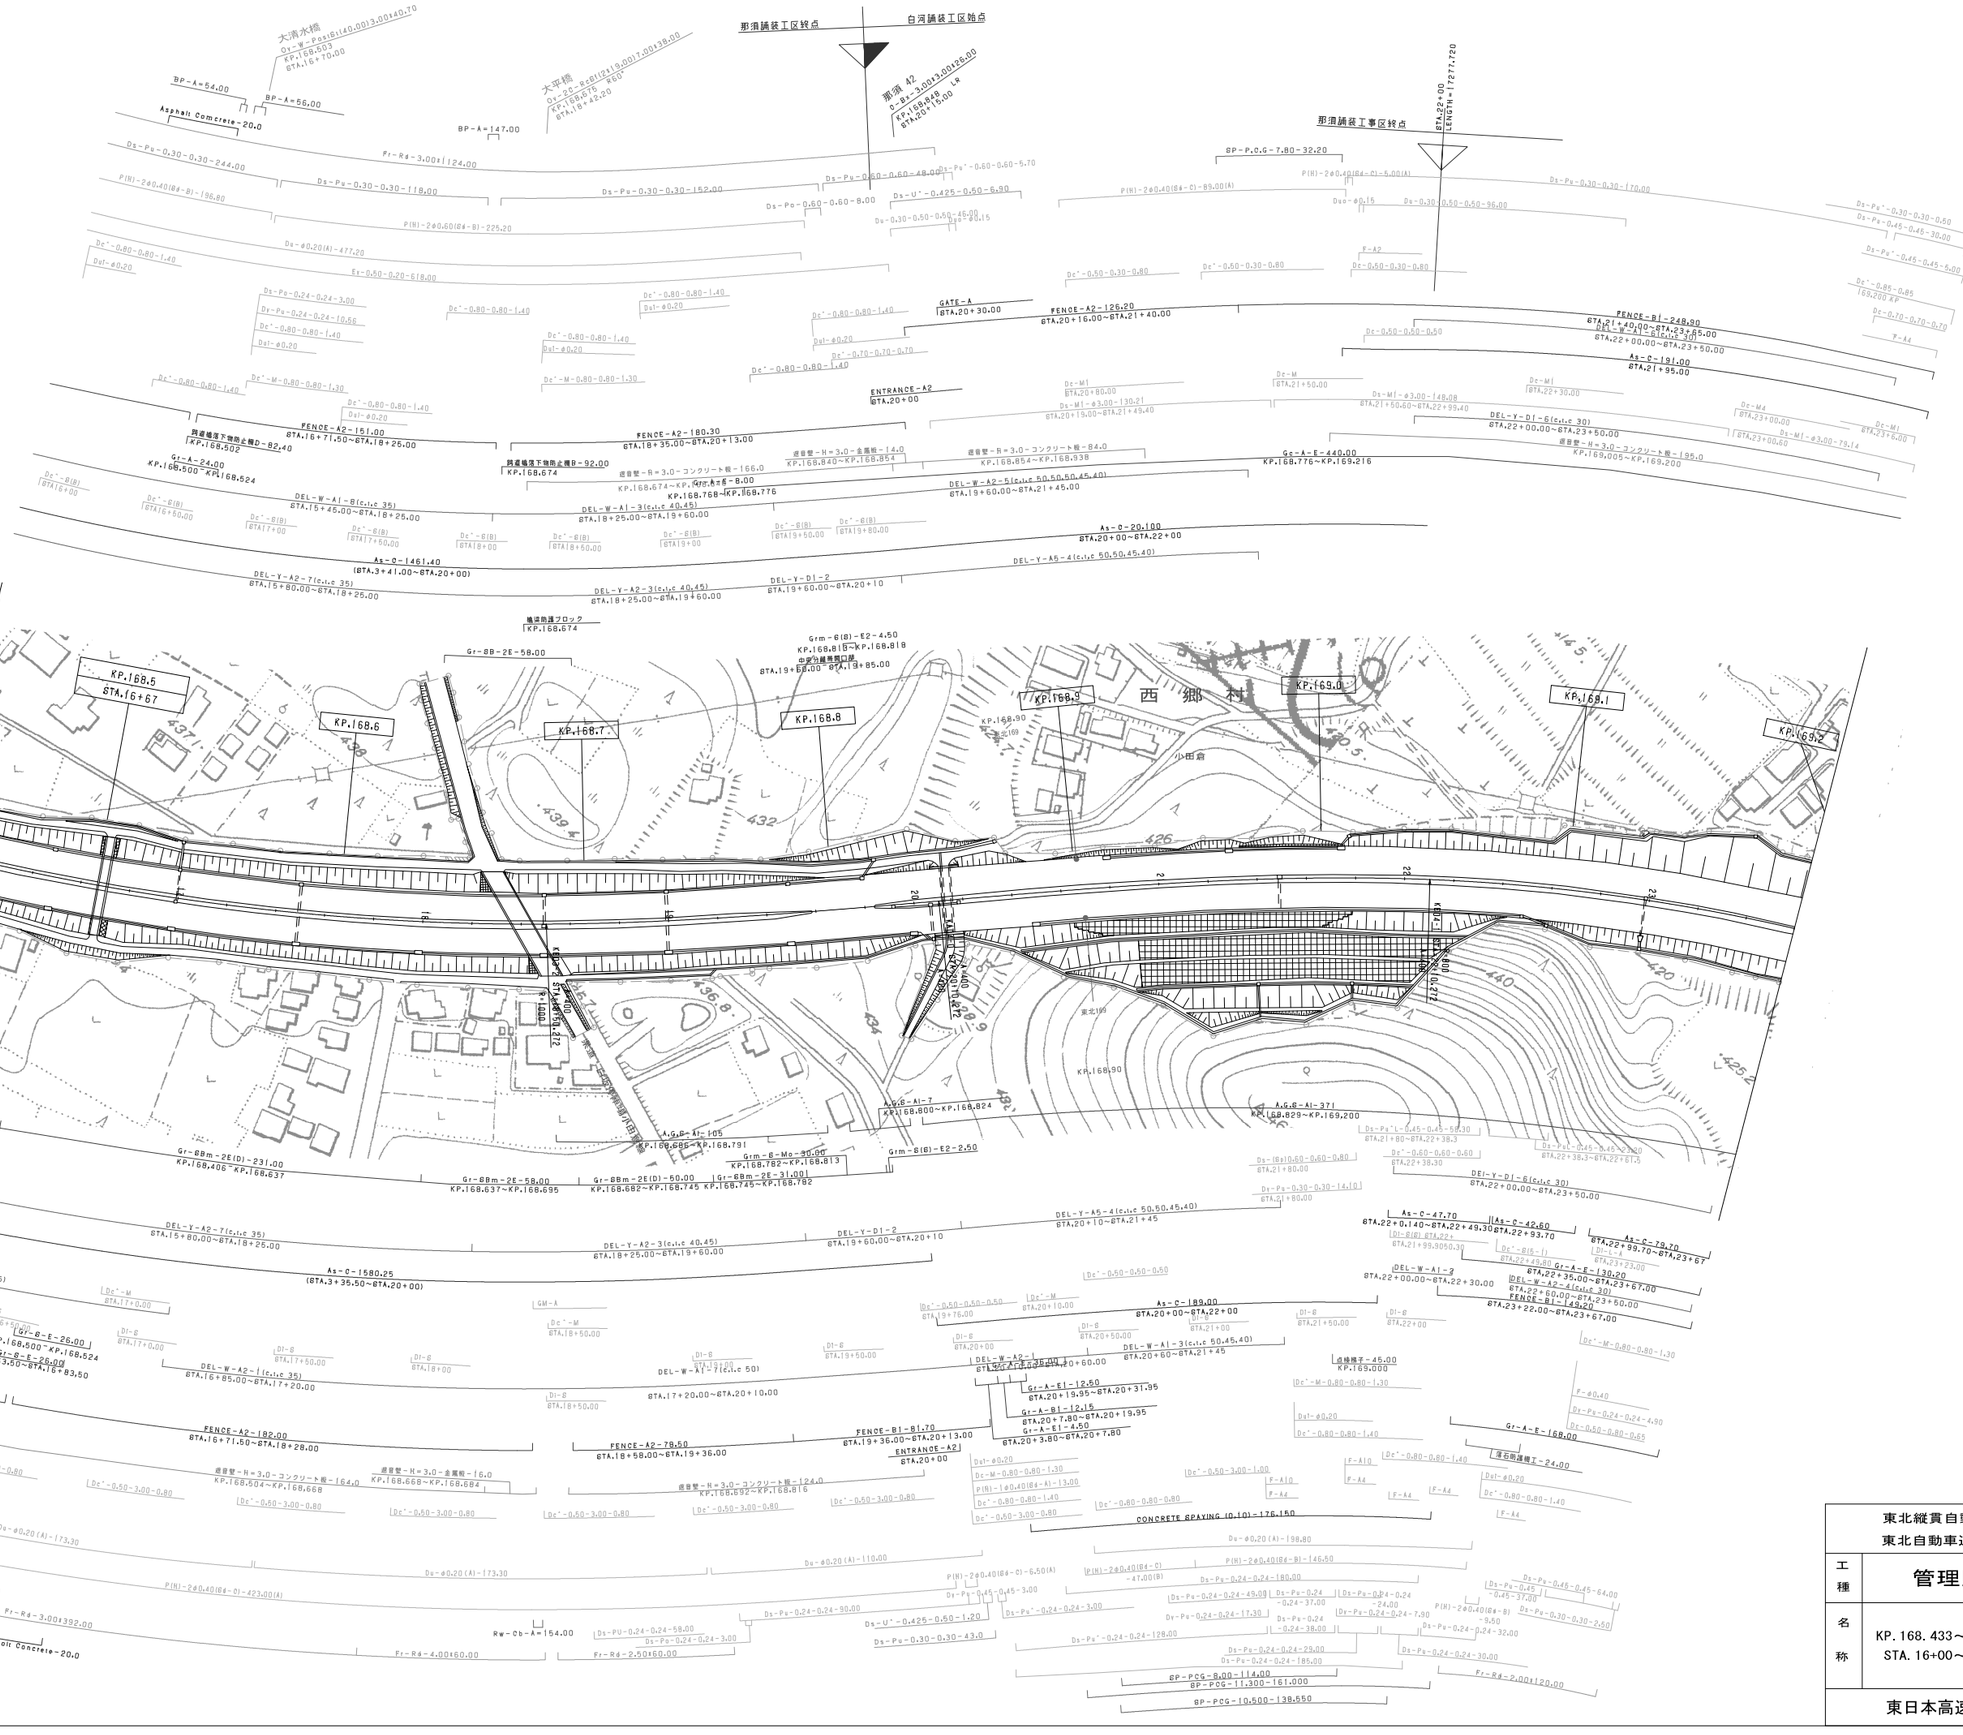

調整年月	摘要
第1回 2006年3月	

東北縦貫自動車道弘前線
東北自動車道（那須～白河）

工種	管理用平面図		
名称	KP. 168. 433～KP. 169. 232 STA. 16+00～STA. 22+00	縮尺 1/1000	20/21

東日本高速道路（株）関東支社

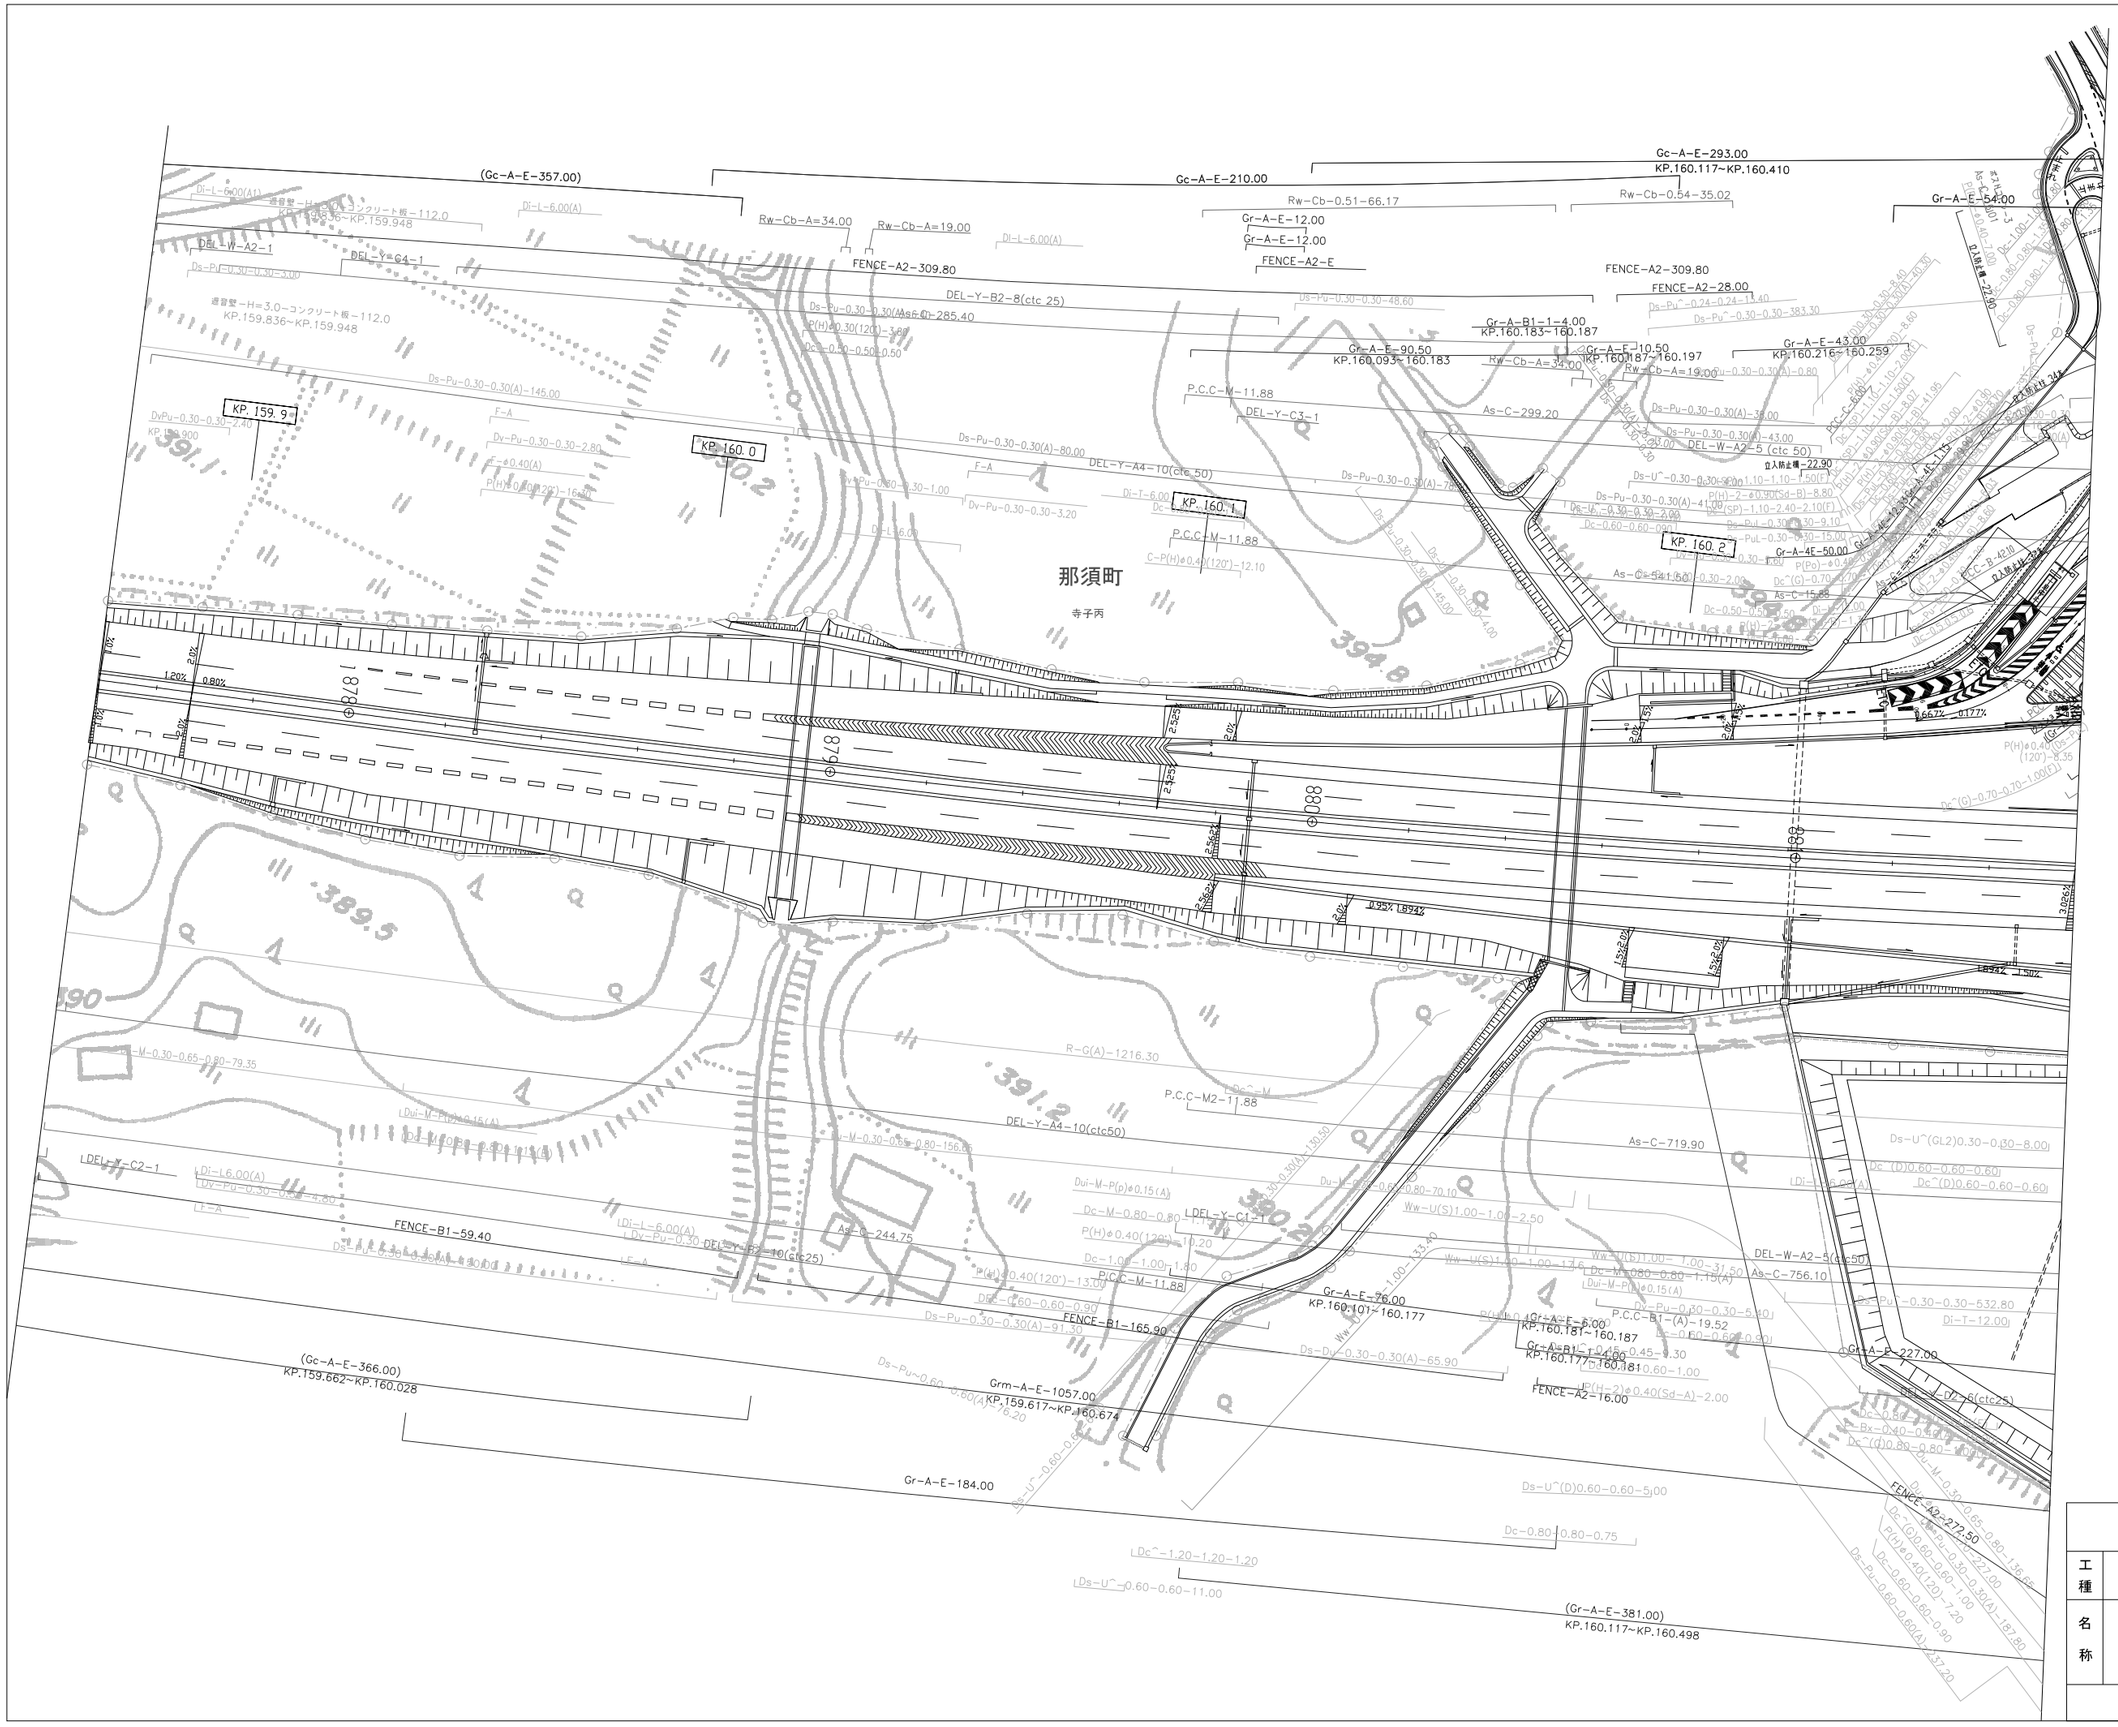

調整年月	摘要
第2回 2006年9月	
第3回 2008年5月	
第4回 2009年5月	
第5回 2012年5月	
第6回 2015年3月	
第7回 2018年3月	

東北縦貫自動車道弘前線 東北自動車道(那須~白河)			——
工種	管理用平面図		——
名称	那須高原サービスエリア KP. 159. 873~KP. 161. 092 STA. 877+40~STA. 889+60	縮尺 1/500	1 4
東日本高速道路(株)関東支社			

東北縦貫自動車道弘前線 東北自動車道（那須～白河）		—
工種	管理用平面図	—
名称	那須高原サービスエリア KP.159.873～KP.161.092 STA.877+40～STA.889+60	縮尺 1/500	2/4
東日本高速道路(株)関東支社		

調整年月	摘要
第1回 2005年11月	
第2回 2006年9月	
第3回 2008年5月	
第4回 2012年5月	
第5回 2015年3月	

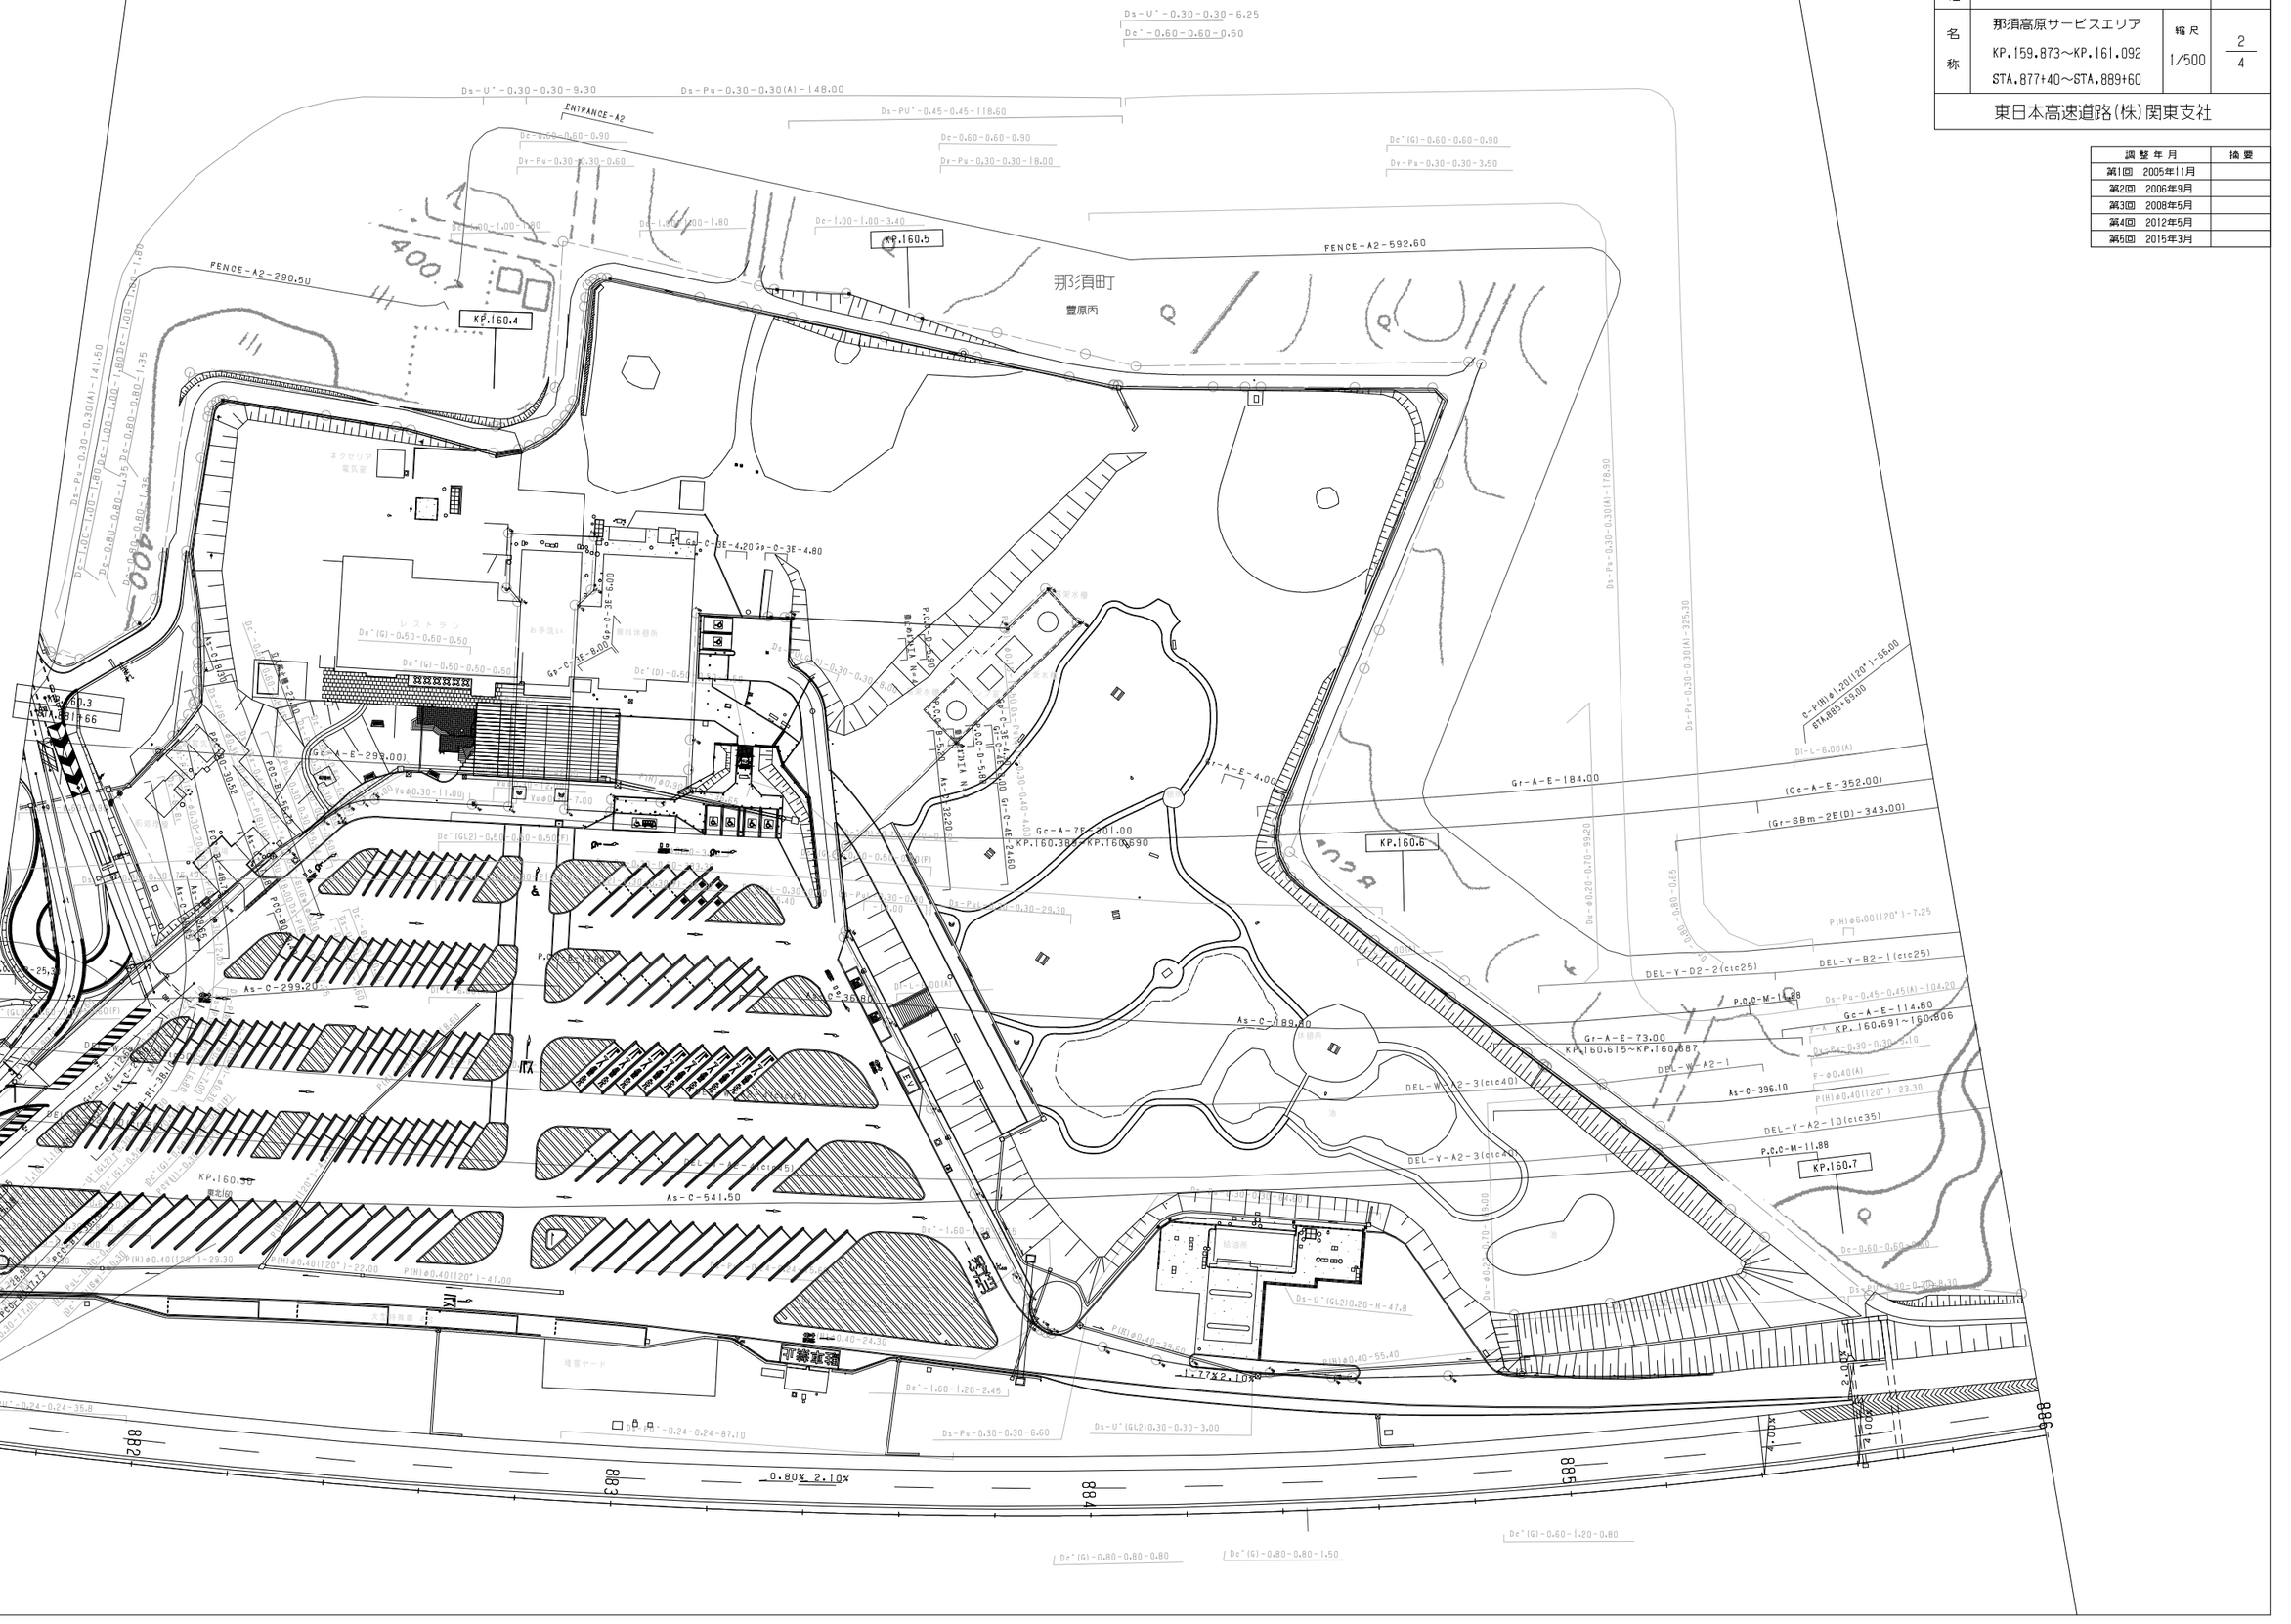

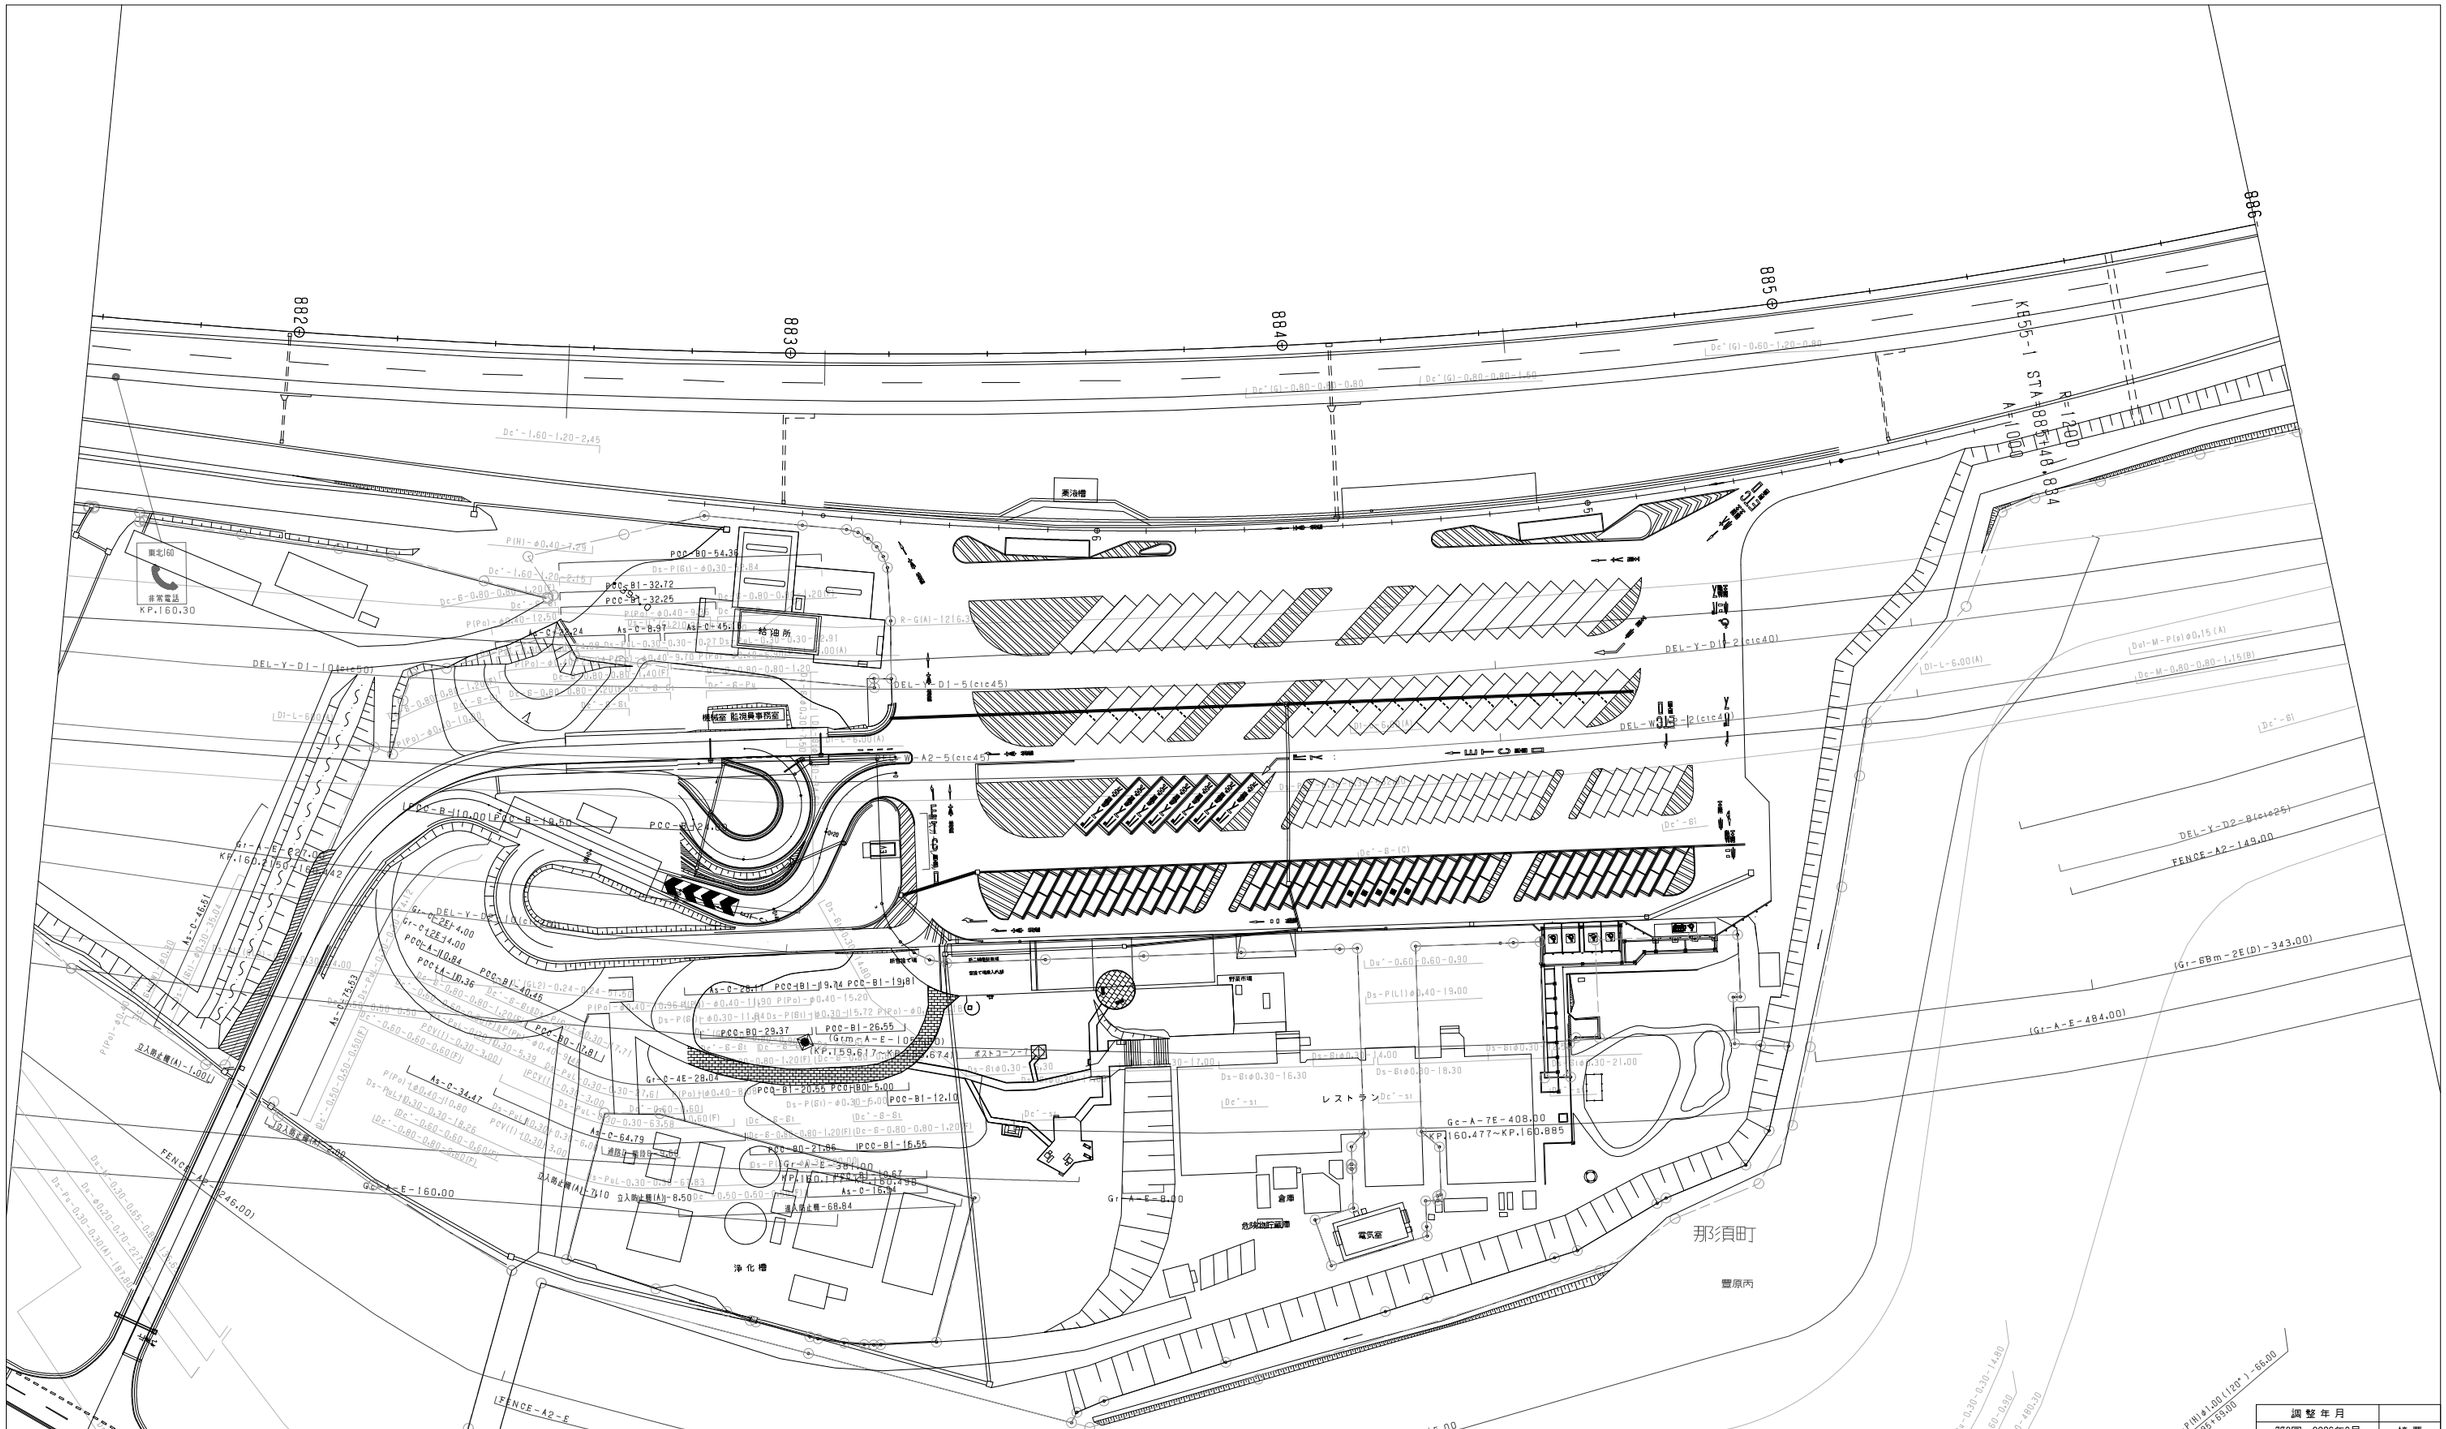

調整年月	
第2回 2006年9月	摘要
第3回 2008年5月	
第4回 2009年5月	
第5回 2012年5月	
第6回 2015年3月	

東北縦貫自動車道弘前線 東北自動車道(那須～白河)			——
工種	管理用平面図		——
名称	那須高原サービスエリア KP.159.873～KP.161.092 STA.877+40～STA.889+60	縮尺 1/500	3 4
東日本高速道路(株)関東支社			

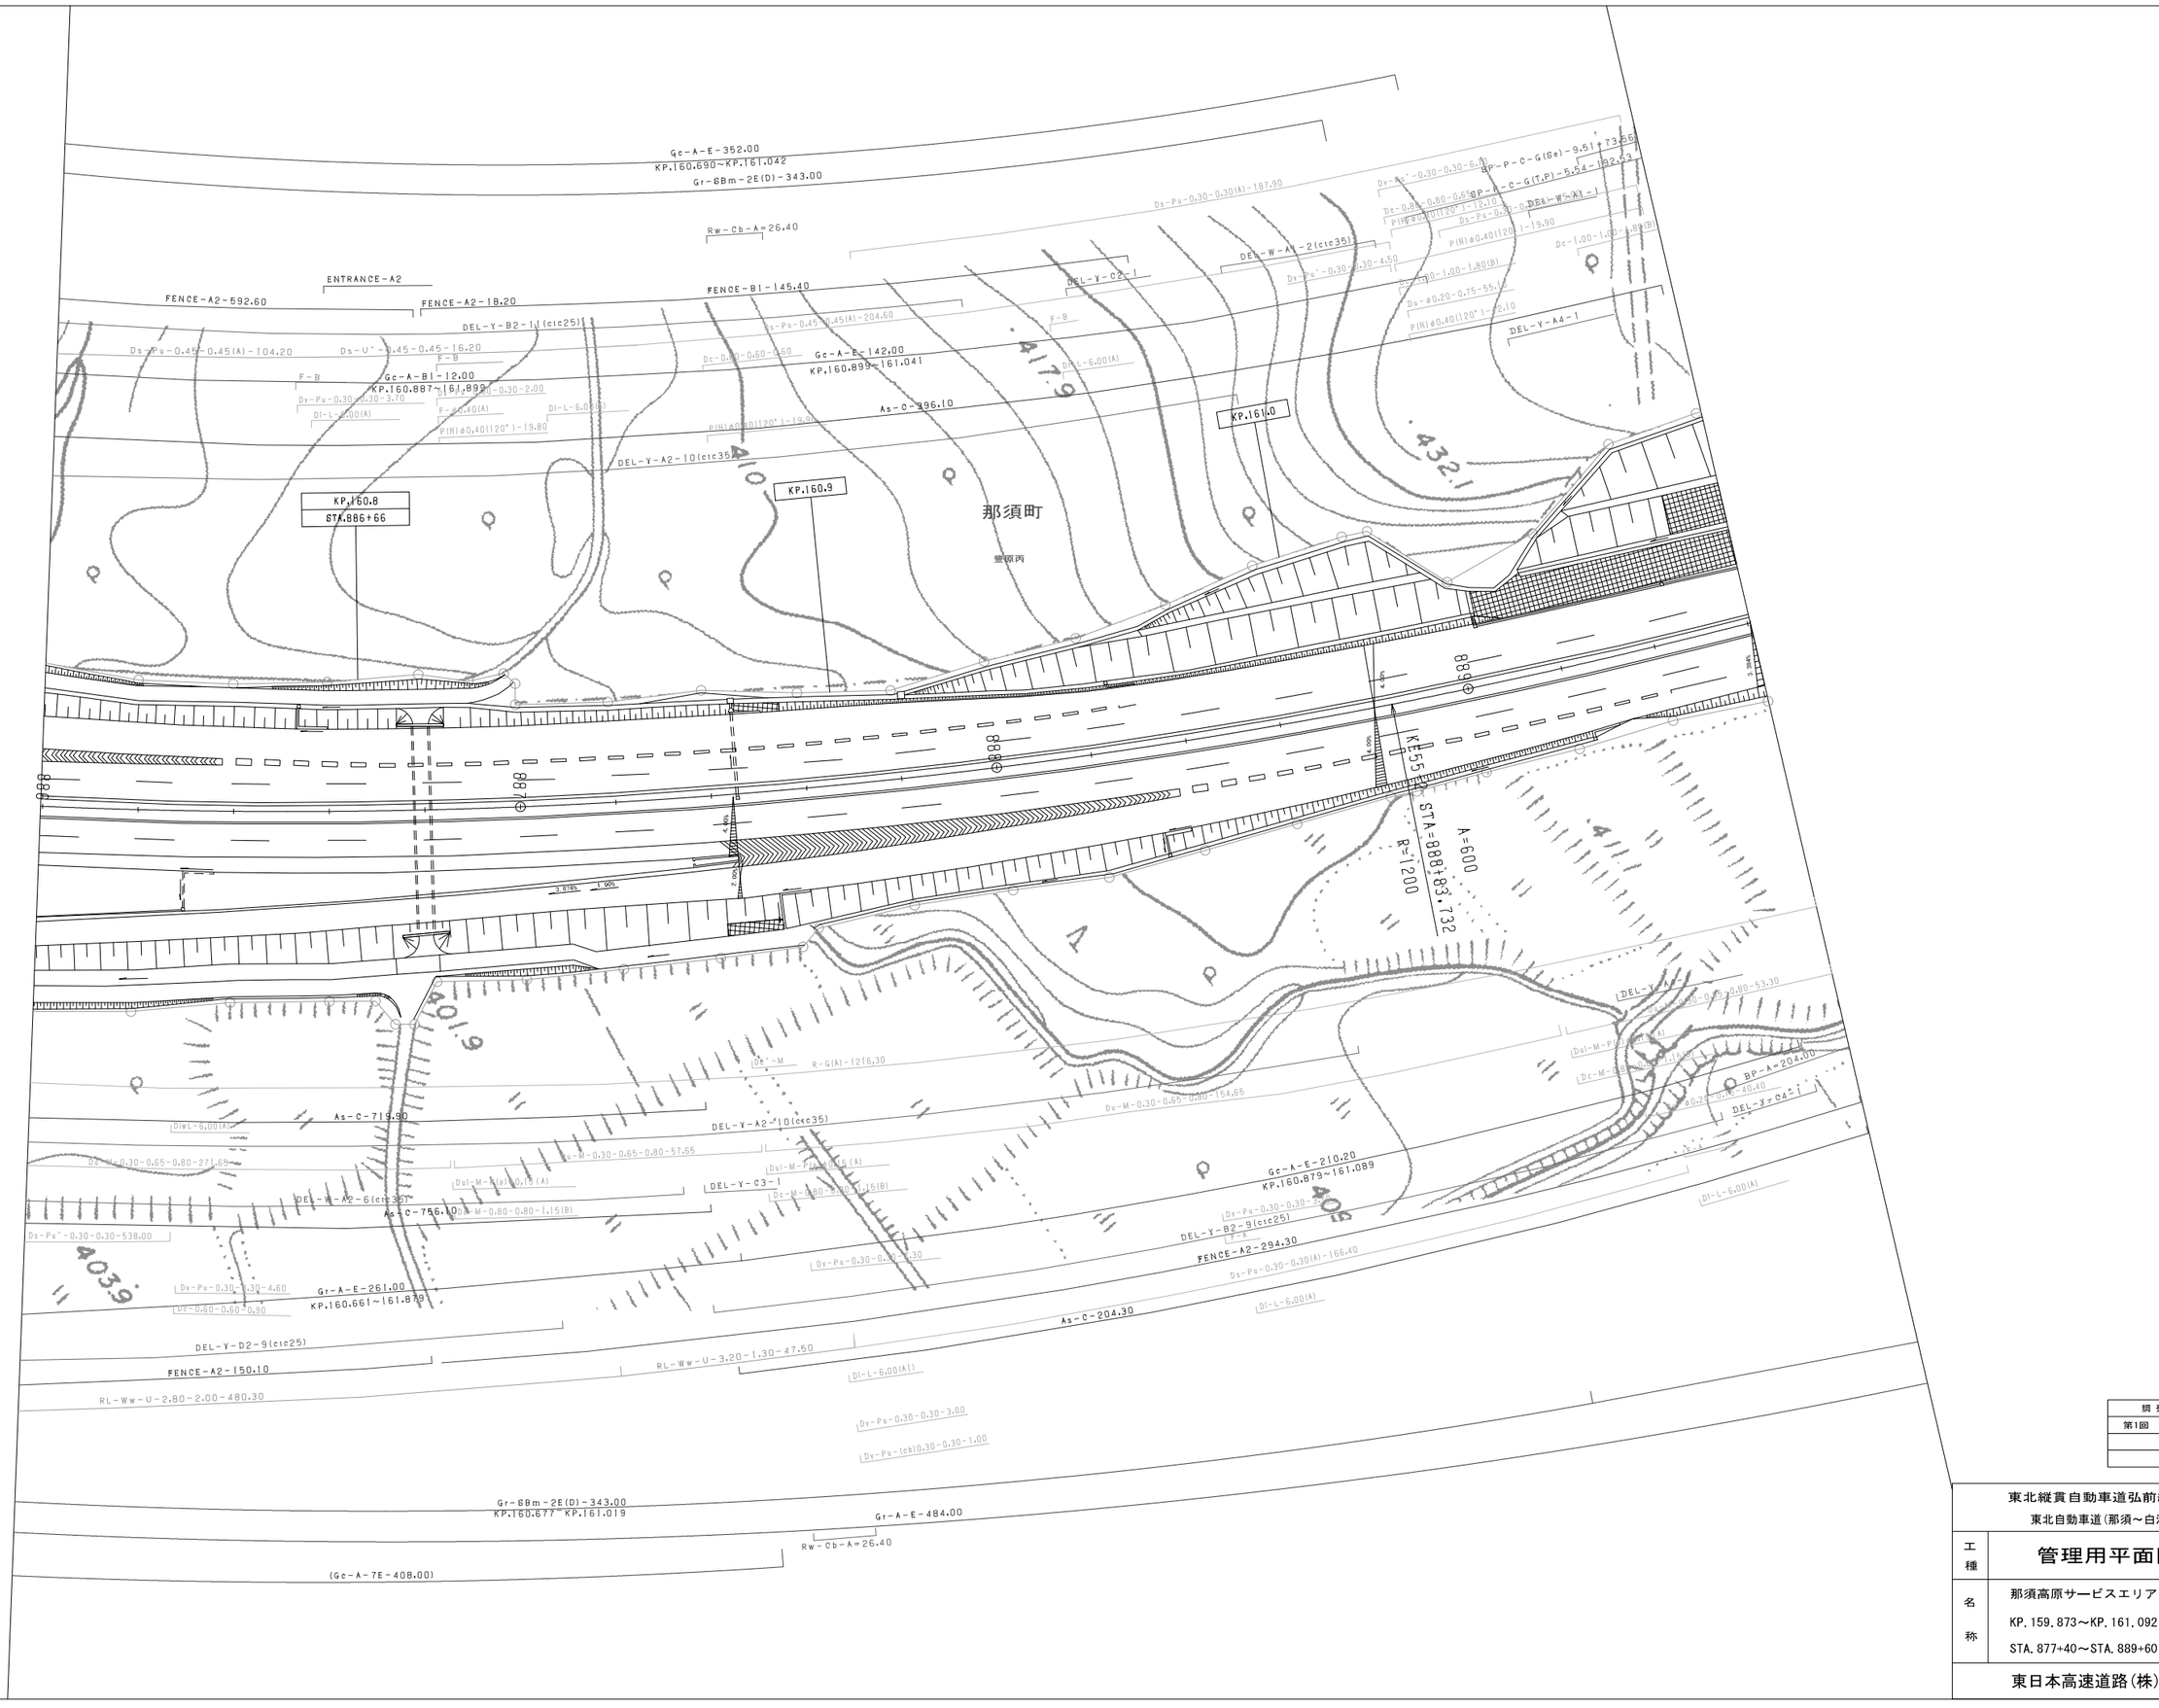

調整年月	摘要
第1回　2005年11月	

東北縦貫自動車道弘前線 東北自動車道(那須～白河)			——
工種	管理用平面図		——
名称	那須高原サービスエリア KP.159.873～KP.161.092 STA.877+40～STA.889+60	縮尺 1/500	4 4
東日本高速道路(株)関東支社			

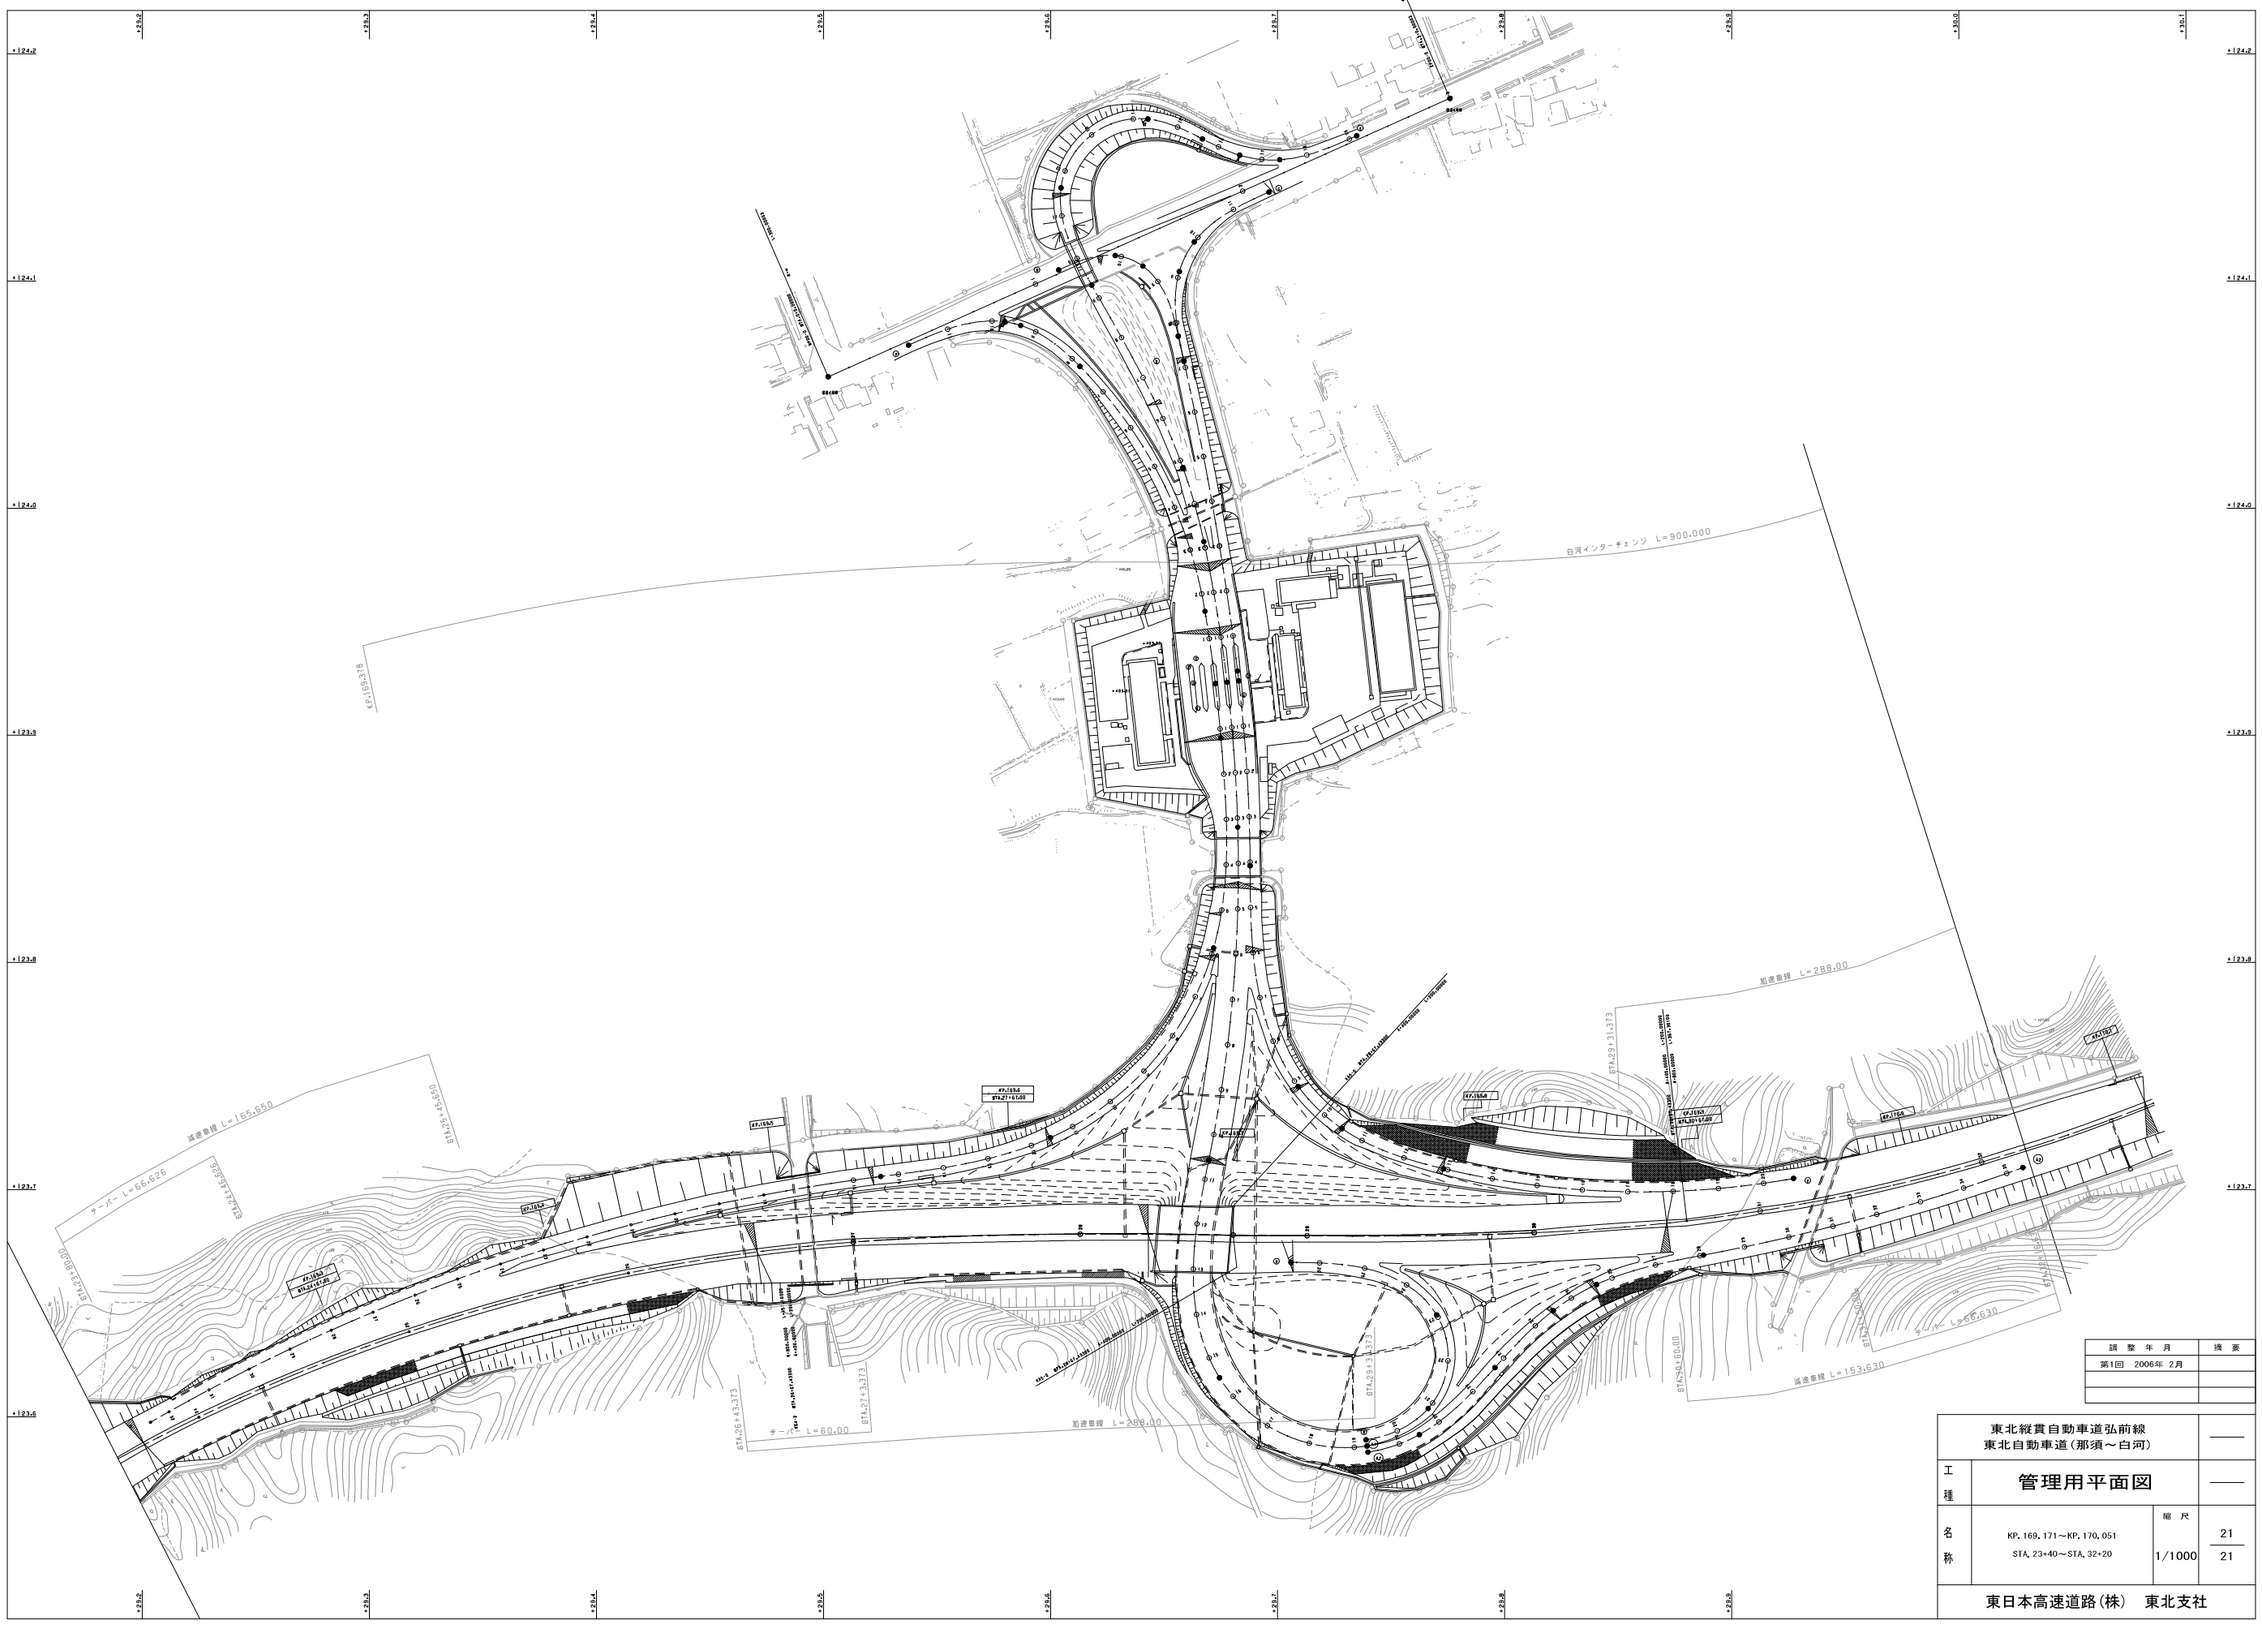

調整年月	摘要
第1回 2006年 2月	

東北縦貫自動車道弘前線 東北自動車道（那須～白河）			——
工種	管理用平面図		——
名称	KP. 169. 171～KP. 170. 051 STA. 23+40～STA. 32+20	縮尺 1/1000	21 21
東日本高速道路(株) 東北支社			

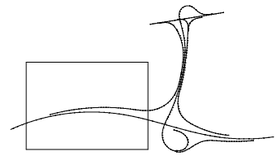

調整年月	摘要
第1回　2006年 2月	

東北縦貫自動車道弘前線 東北自動車道（那須～白河）			——
工種	管理用平面図		——
名称	白河インターチェンジ KP. 169. 378～KP. 169. 892 STA. 25+46～STA. 30+60	縮尺 1/500	1 5
東日本高速道路（株）　東北支社			

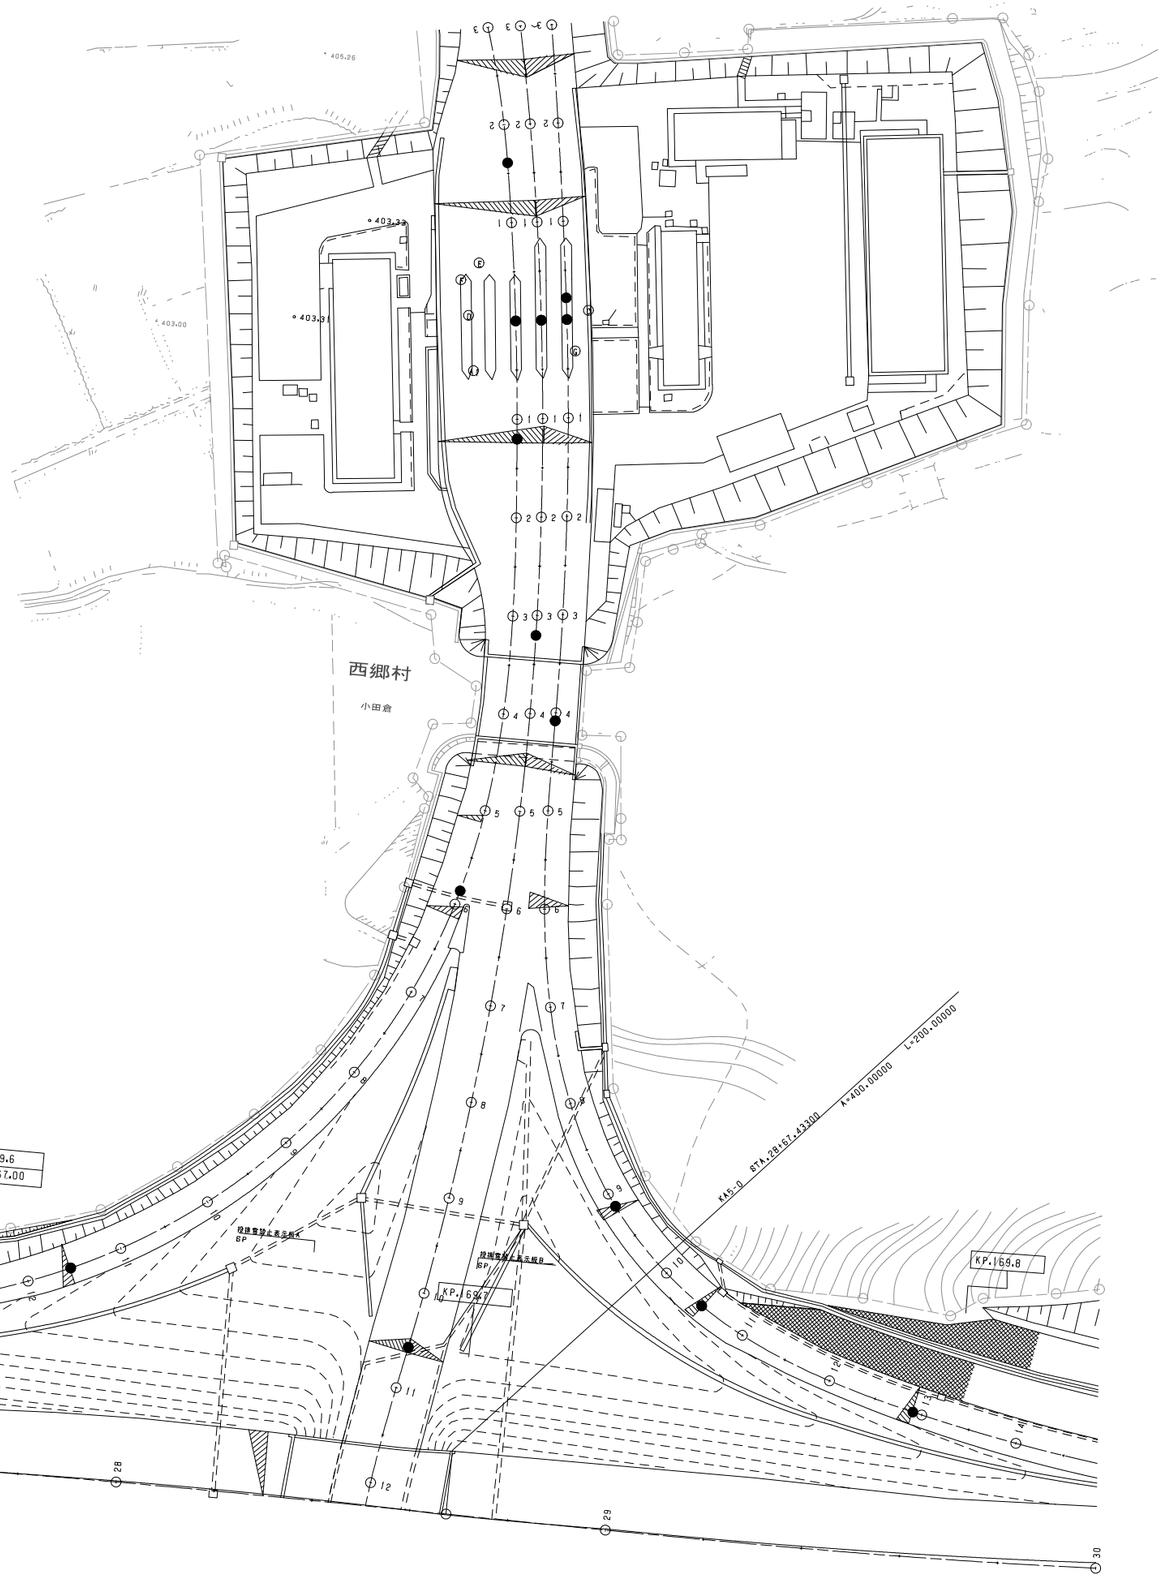

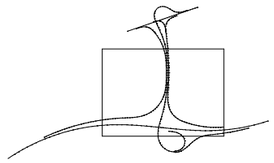

調整年月	摘要
第1回 2006年 2月	

東北縦貫自動車道弘前線 東北自動車道（那須～白河）			——
工種	管理用平面図		——
名称	白河インターチェンジ KP. 169. 378～KP. 169. 892 STA. 25+46～STA. 30+60	縮尺 1/500	2 5
東日本高速道路（株） 東北支社			

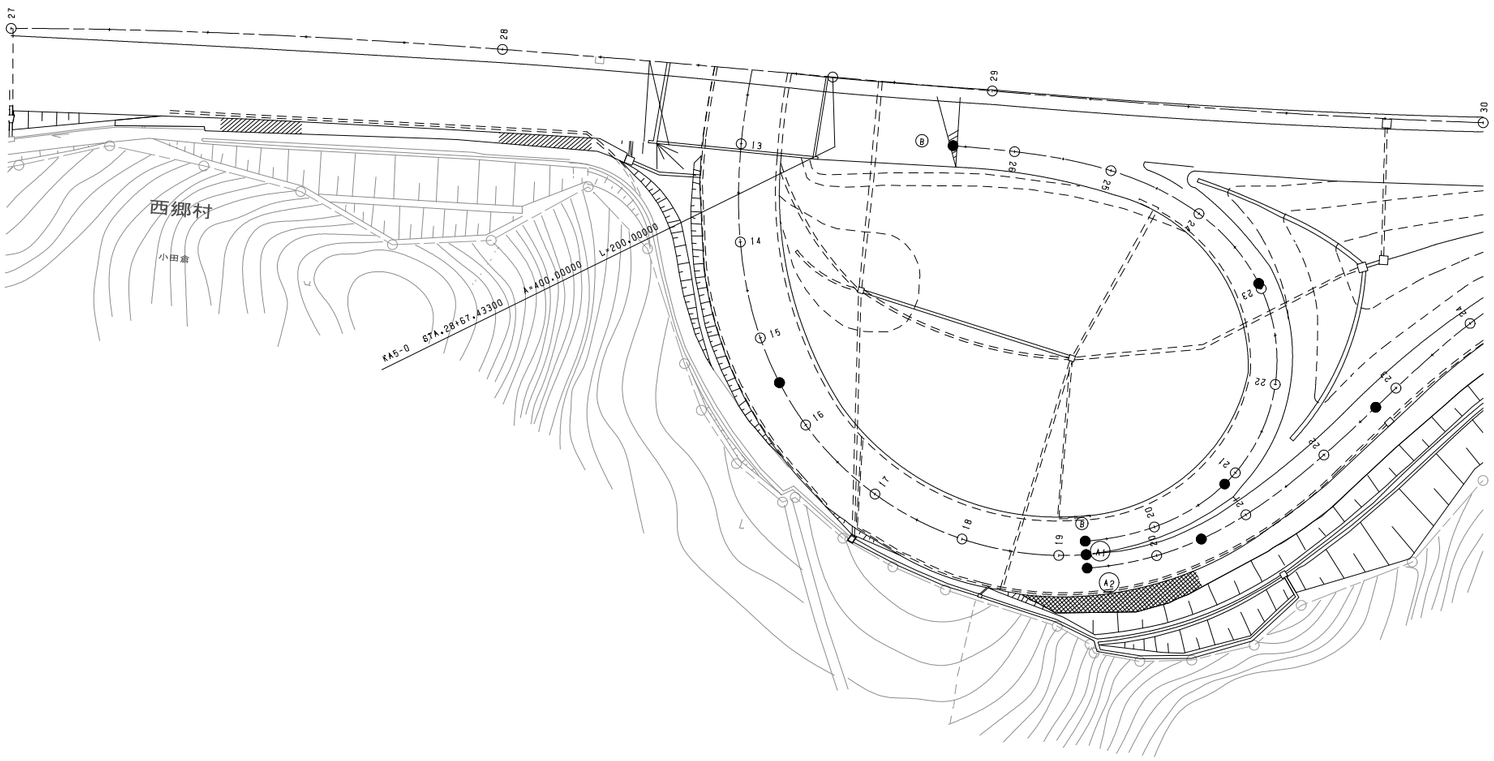

調　整　年　月	摘　要
第1回　2006年 2月	

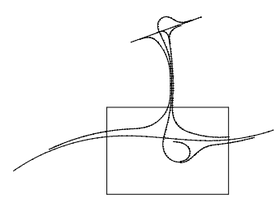

東北縦貫自動車道弘前線 東北自動車道（那須～白河）			――
工種	管理用平面図		――
名称	白河インターチェンジ KP. 169. 378～KP. 169. 892 STA. 25+46～STA. 30+60	縮尺 1/500	3 5
東日本高速道路(株)　東北支社			

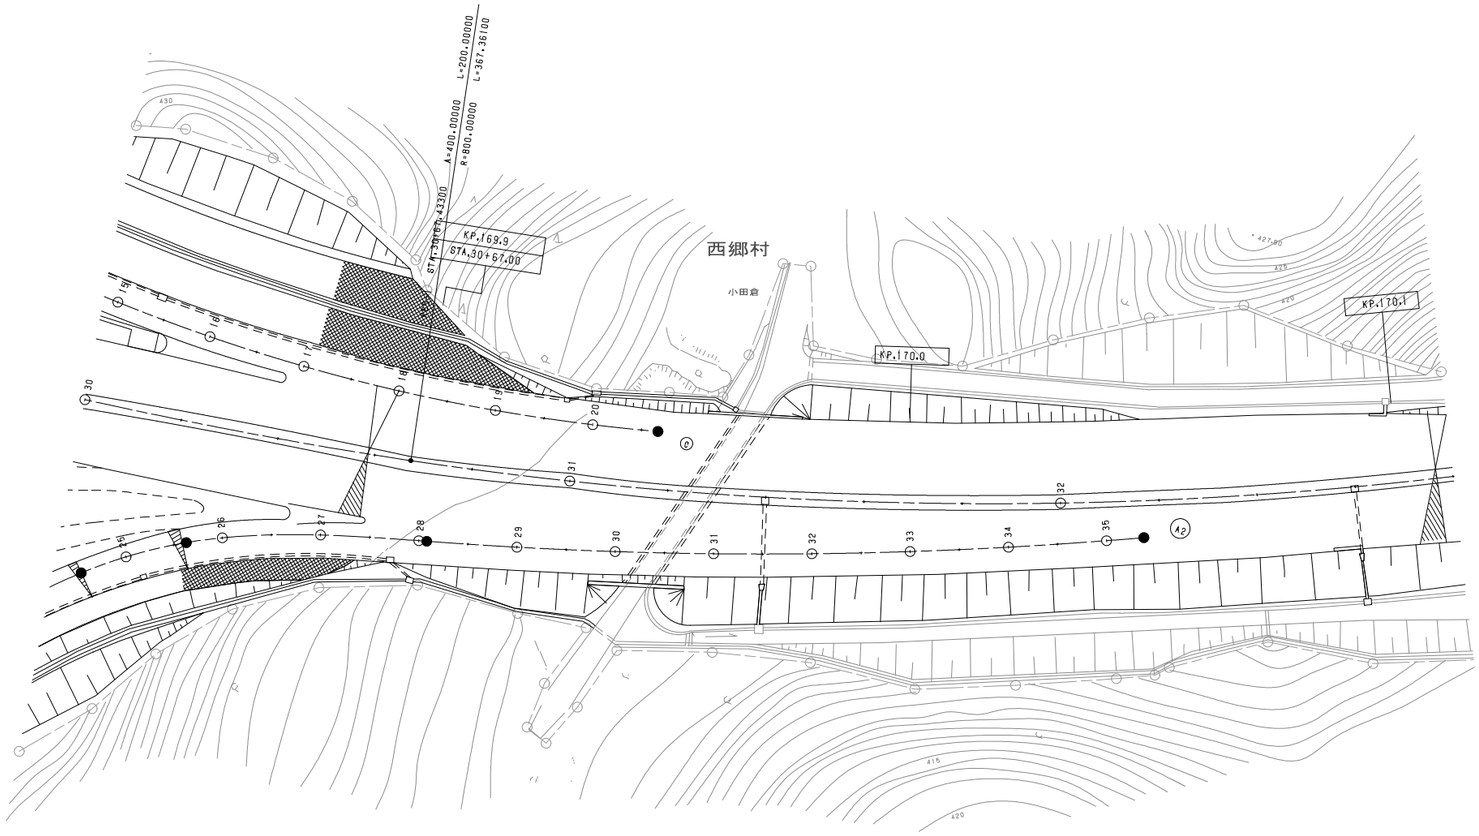

調　整　年　月	摘　要
第1回　2006年 2月	

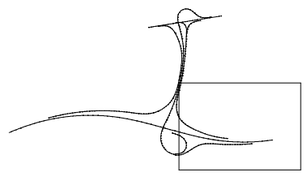

東北縦貫自動車道弘前線 東北自動車道（那須～白河）			——
工種	管理用平面図		——
名称	白河インターチェンジ KP. 169. 378～KP. 169. 892 STA. 25+46～STA. 30+60	縮尺 1/500	4 5
東日本高速道路（株）　東北支社			



調 整 年 月	摘 要
第1回　2006年 2月	

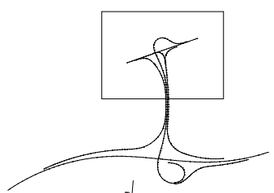

東北縦貫自動車道弘前線 東北自動車道（那須～白河）			――
工種	管理用平面図		――
名称	白河インターチェンジ KP. 169. 378～KP. 169. 892 STA. 25+46～STA. 30+60	縮尺 1/500	5 5
東日本高速道路(株)　東北支社			

東北縦貫自動車道弘前線
東北自動車道（白河～矢吹）

工種	管理用平面図		
名称	KP.170.051～KP.170.831 STA.32+20～STA.40+00	縮尺 1/1000	2 22

東日本高速道路（株）　東北支社

調整年月	摘要
第1回　2006年 2月	
第2回　2012年 4月	
第3回　2014年 2月	

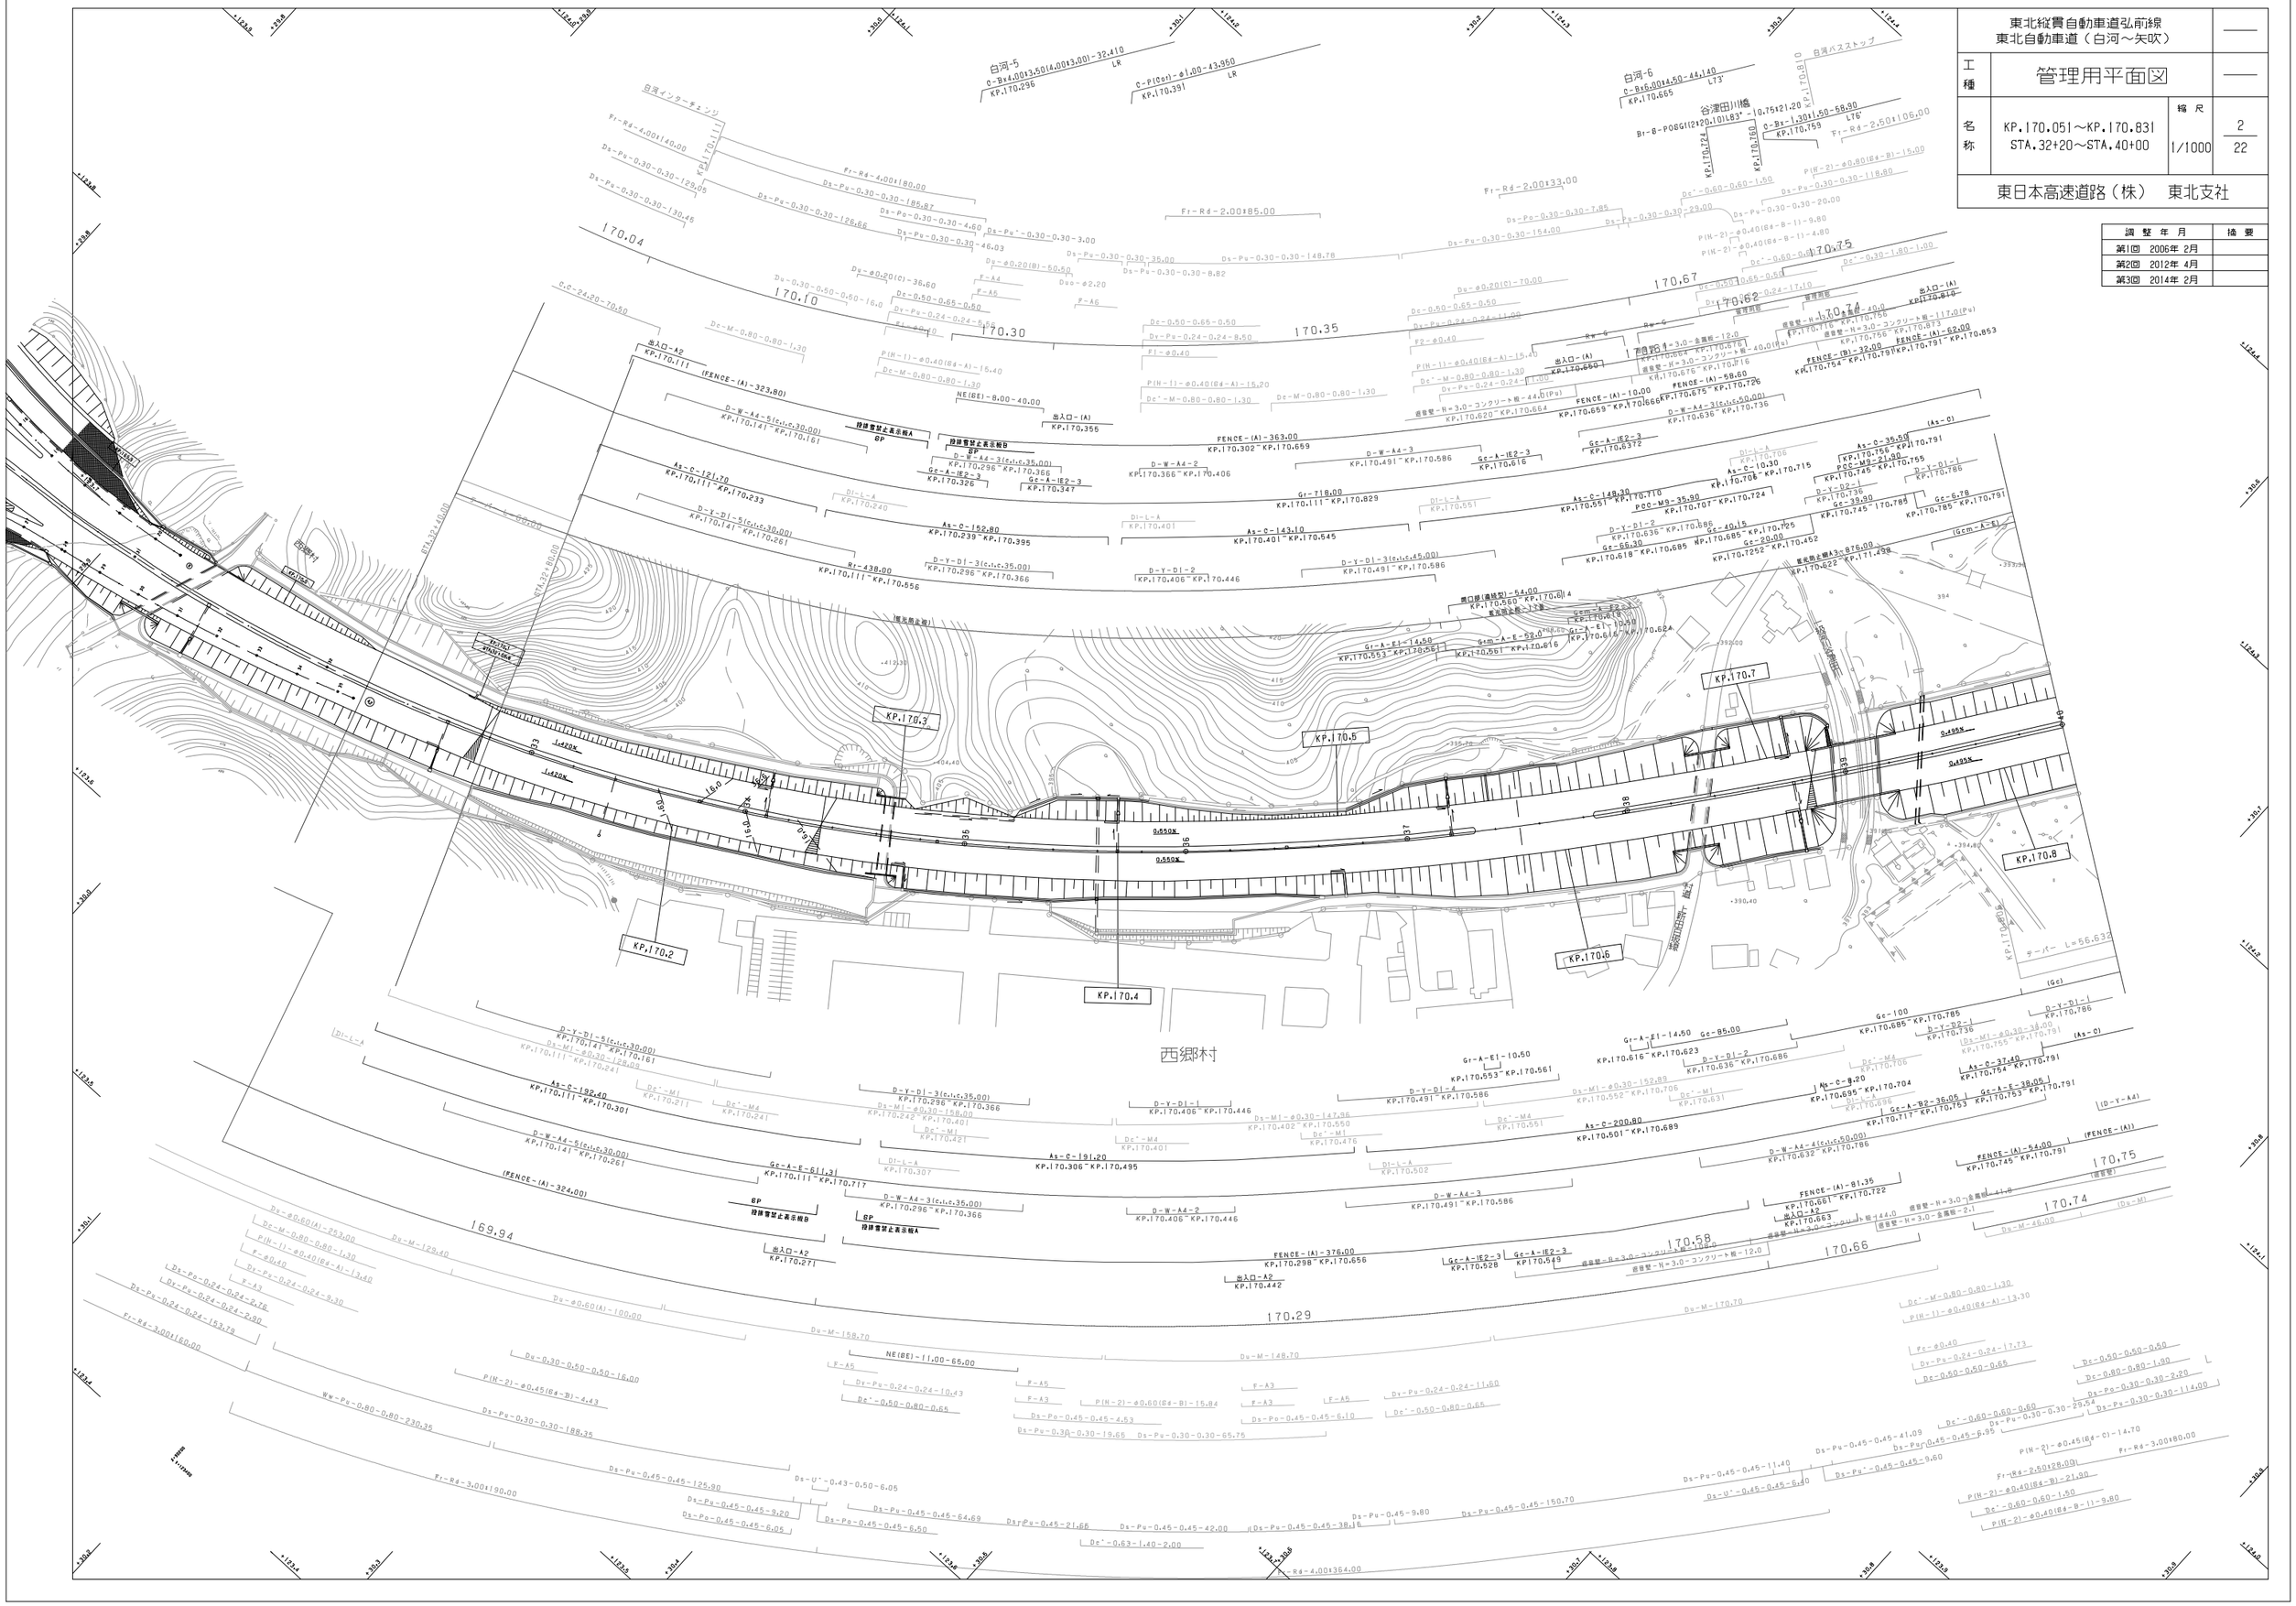
白河-5
白河-6
白河インターチェンジ
白河パスストップ
谷津田川橋
KP.170.7
KP.170.8
KP.170.6
KP.170.4
KP.170.3
KP.170.2
KP.170.5
西郷村
170.04
170.10
170.30
170.35
170.67
170.62
170.74
170.75
169.94
170.29
170.58
170.66
170,75
170.74
出入口-A2
出入口-(A)
FENCE-(A)-323.80
FENCE-(A)-363.00
FENCE-(A)-324.00
FENCE-(A)-376.00
FENCE-(A)-10.00
FENCE-(A)-58.60
FENCE-(A)-54.00
FENCE-(A)-81.35
FENCE-(B)-32.00
FENCE-(A)-62.00
BP
段差警禁止表示板A
段差警禁止表示板B
NE(BE)-8.00~40.00
NE(BE)-11.00~65.00
Gr-718.00
KP.170.111~KP.170.829
Gr-438.00
KP.170.111~KP.170.556
As-C-152.80
KP.170.239~KP.170.395
As-C-143.10
KP.170.401~KP.170.545
As-C-192.40
KP.170.111~KP.170.301
As-C-191.20
KP.170.306~KP.170.495
As-C-200.80
KP.170.501~KP.170.689
As-C-148.30
KP.170.561~KP.170.710
As-C-9.20
KP.170.695~KP.170.704
As-C-37.40
KP.170.754~KP.170.791
As-C-39.50
KP.170.756~KP.170.791
As-C-21.30
KP.170.745~KP.170.755
As-C-10.30
KP.170.706~KP.170.715
PCC-M9-35.90
KP.170.707~KP.170.724
PCC-M9-21.30
KP.170.745~KP.170.755
Gc-A-E-38.05
KP.170.753~KP.170.791
Gc-A-E-62.00
KP.170.616~KP.170.678
Gc-A-E1-14.50
KP.170.553~KP.170.561
Gr-A-E1-10.50
KP.170.553~KP.170.561
Gr-A-E1-10.50
KP.170.616~KP.170.623
Gc-85.00
Gc-100
KP.170.685~KP.170.785
Gc-39.90
KP.170.745~KP.170.788
Gc-6.78
KP.170.785~KP.170.791
Gc-66.30
KP.170.618~KP.170.685
Gc-40.15
KP.170.685~KP.170.725
Gc-20.00
KP.170.725~KP.170.452
Gc-A-IE2-3
KP.170.326
Gc-A-IE2-3
KP.170.347
Gc-A-IE2-3
KP.170.528
Gc-A-IE2-3
KP.170.649
Gc-A-IE2-3
KP.170.6372
D-W-A4-5(c,i,c,30.00)
KP.170.141~KP.170.161
D-W-A4-5(c,i,c,30.00)
KP.170.141~KP.170.261
D-W-A4-3(c,i,c,35.00)
KP.170.296~KP.170.366
D-W-A4-2
KP.170.366~KP.170.406
D-W-A4-3
KP.170.491~KP.170.586
D-W-A4-2
KP.170.406~KP.170.446
D-W-A4-3(c,i,c,50.00)
KP.170.636~KP.170.736
D-W-A4-4(c,i,c,50.00)
KP.170.632~KP.170.786
D-Y-DI-5(c,i,c,30.00)
KP.170.141~KP.170.161
D-Y-DI-5(c,i,c,30.00)
KP.170.141~KP.170.261
D-Y-DI-3(c,i,c,35.00)
KP.170.296~KP.170.366
D-Y-DI-1
KP.170.406~KP.170.446
D-Y-DI-3(c,i,c,45.00)
KP.170.491~KP.170.586
D-Y-DI-4
KP.170.491~KP.170.586
D-Y-DI-2
KP.170.636~KP.170.686
D-Y-DI-1
KP.170.706
D-Y-DI-1
KP.170.786
D-Y-DI-2
KP.170.686
D-Y-DI-1
KP.170.736
D-Y-DI-1
KP.170.786
D-Y-A4
Di-L-A
Dc'-M1
Dc'-M4
Ds-M1-φ0.30-158.00
Ds-M1-φ0.30-152.89
Ds-M1-φ0.30-147.86
Ds-M1-φ0.30-38.00
Du-M-158.70
Du-M-148.70
Du-M-170.70
Du-M-45.00
Ds-Pu-0.30-0.30-188.35
Ds-Pu-0.45-0.45-125.90
Ds-Pu-0.45-0.45-64.69
Ds-Pu-0.45-0.45-21.65
Ds-Pu-0.45-0.45-42.00
Ds-Pu-0.45-0.45-38.15
Ds-Pu-0.45-0.45-41.09
Ds-Pu-0.45-0.45-11.40
Ds-Pu-0.45-0.45-150.70
Ds-Pu-0.45-0.45-9.80
Ds-Pu-0.30-0.30-2.20
Ds-Pu-0.30-0.30-29.54
Ds-Pu-0.30-0.30-114.00
Ds-Pu-0.24-0.24-9.76
Ds-Pu-0.24-0.24-2.90
Ds-Pu-0.24-0.24-153.79
Ds-Pu-0.24-0.24-11.60
Ds-Pu-0.24-0.24-10.43
Ds-Pu-0.45-0.45-4.53
Ds-Pu-0.45-0.45-6.10
Ds-Pu-0.30-0.30-19.65
Ds-Pu-0.30-0.30-65.75
Ds-Pu-0.45-0.45-9.95
Ds-Pu-0.45-0.45-9.60
Ds-U'-0.43-0.50~6.05
Ds-U'-0.45-0.45-6.40
Ds-Pu-0.45-0.45-9.20
Ds-Pu-0.45-0.45-6.05
Ds-Pu-0.45-0.45-6.50
Ds'-0.63-1.40-2.00
Ds'-0.60-0.60-0.60
Ds'-0.60-0.60-1.50
Ds'-0.50-0.80-0.65
Dc'-M-0.80-0.80-1.30
Dc-0.50-0.50-0.50
Dc-0.50-0.50-0.65
Dc'-0.50-0.80-0.65
Dc'-0.60-0.60-1.50
Dc'-0.30-1.80-1.00
Dc'-0.50-0.65-0.50
Dc'-0.50-0.65-0.65
Dc'-0.50-0.80-1.30
Dc'-0.50-0.80-0.65
Dc'-M-0.80-0.80-1.30
Dc-M-0.80-0.80-1.30
Dc-M-0.80-0.80-1.30
Dc

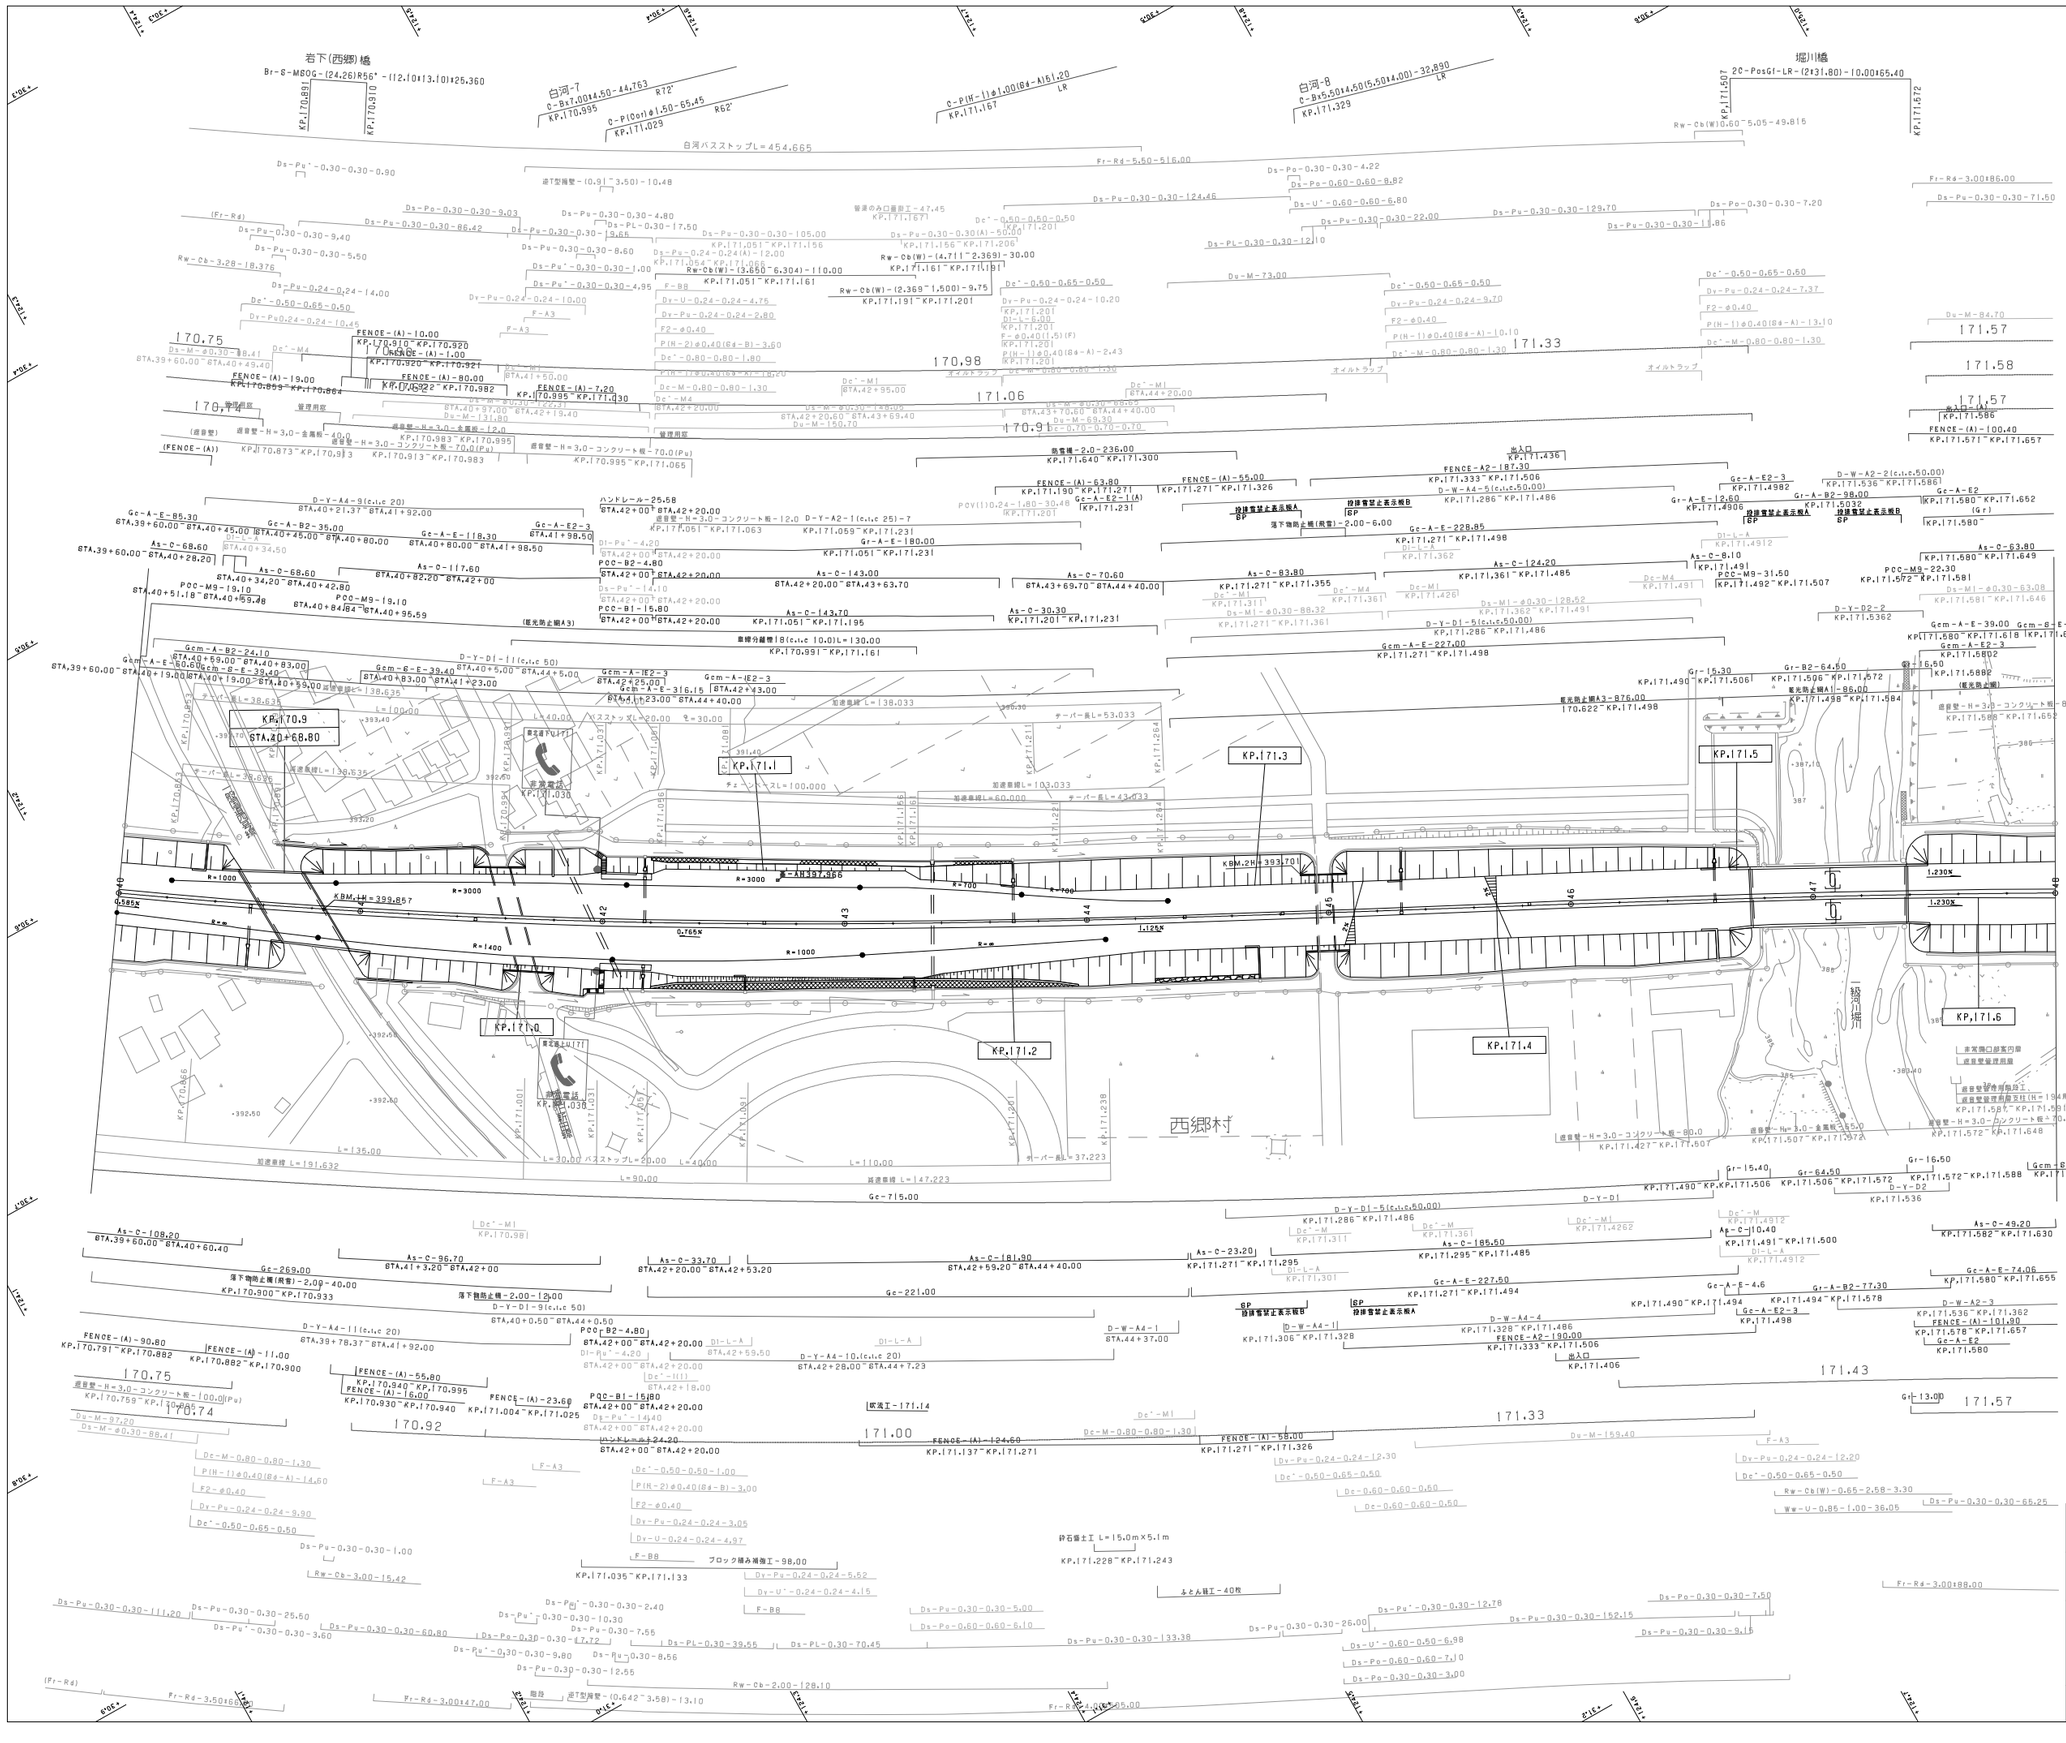
岩下(西郷)橋
Br-S-M80G-(24,26)R56°-(12.10+13.10)*25.360
白河バスストップL=454.665
白河-7
白河-8
堀川橋
西郷村
KP.170.9
STA.40+68.80
KP.171.1
KP.171.2
KP.171.3
KP.171.4
KP.171.5
KP.171.6
KP.171.0
非常電話
KP.171.030
KBM.LH=399.857
KBM.2H=393.701
KBM.1H=397.366
加速車線 L=191.632
加速車線 L=147.223
加速車線 L=138.033
加速車線 L=103.033
加速車線 L=60.000
サーバー長L=53.033
サーバー長L=43.033
サーバー長L=37.223
チェーンリンクL=100.000
ガードレール=24.20
ストアップL=20.00
L=135.00
L=30.00
L=90.00
L=110.00
L=40.00
L=100.00
Gc-715.00
Gc-269.00
Gc-221.00
Gcm-A-E-227.00
Gcm-A-E-39.00
Gcm-A-E-40.00
Gcm-A-E-3
Gcm-A-E-60.00
Gcm-A-E-39.40
Gcm-A-E-316.15
Gcm-A-E-3 16.50
Gcm-A-E-3 15.30
Gcm-A-E-3 13.00
Gcm-A-E-3 15.40
Gcm-A-E-3 16.50
Gcm-A-E-3 15.80

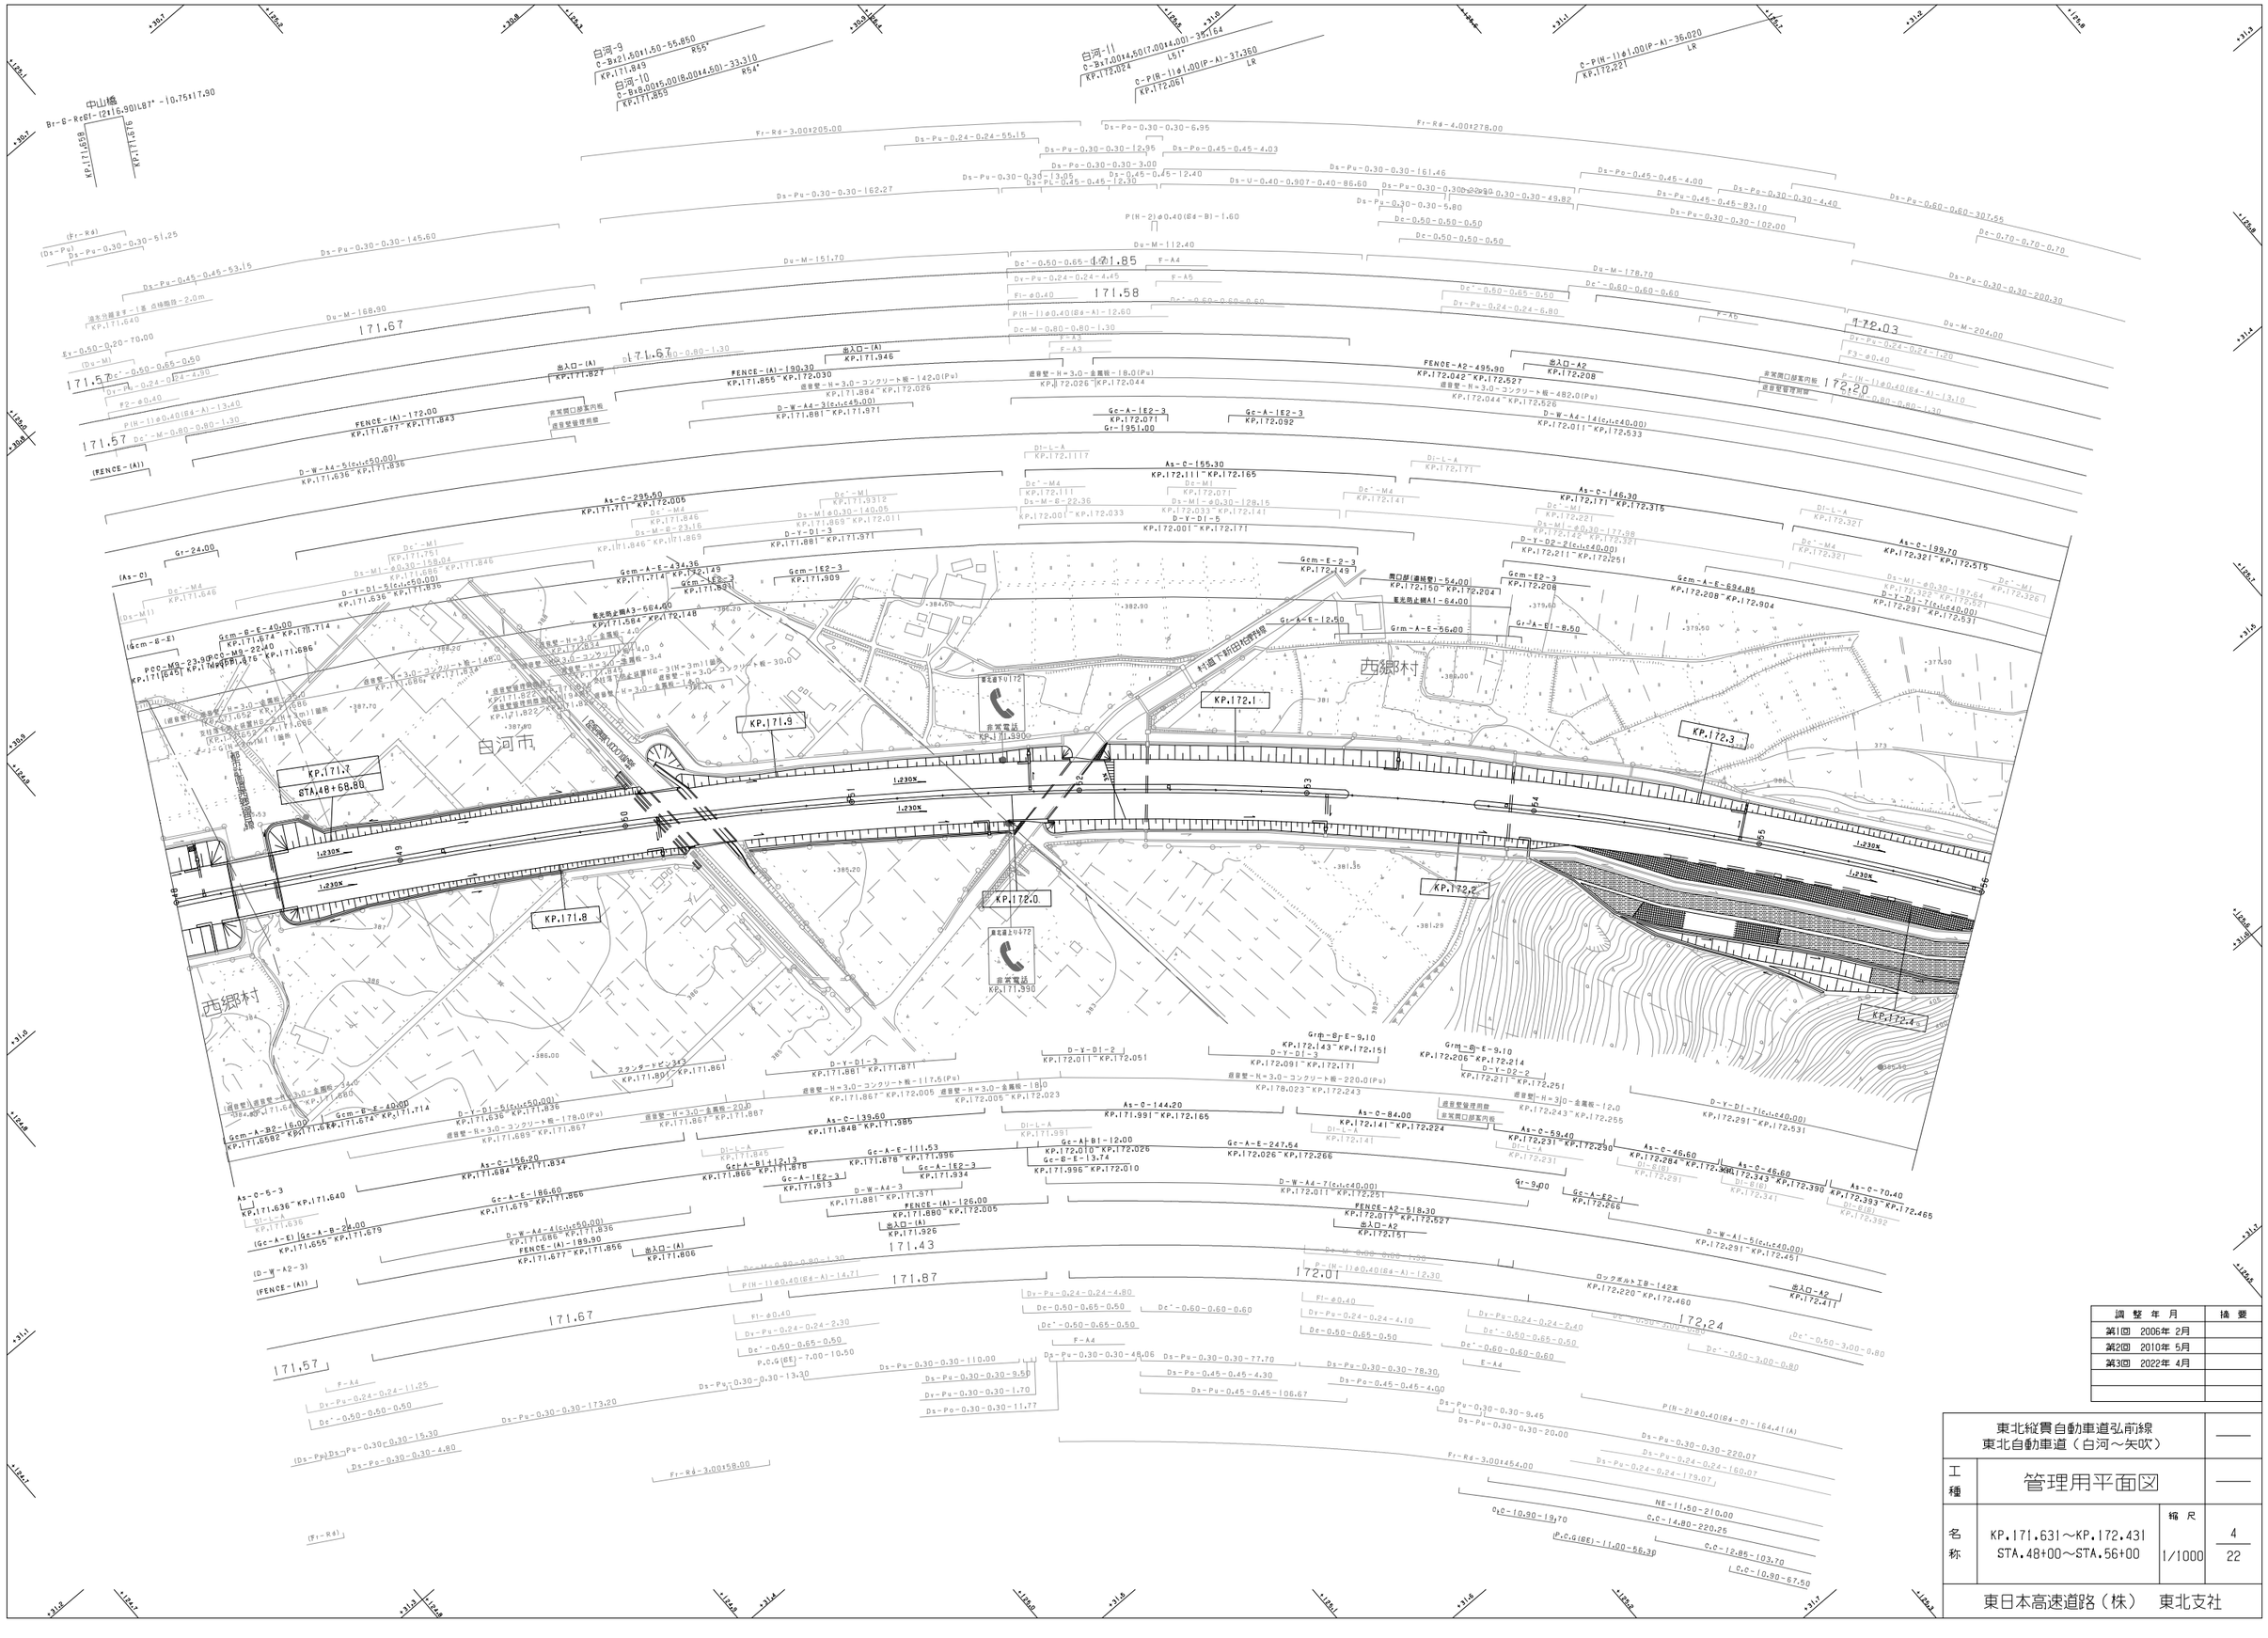

調整年月	摘要
第1回 2006年 2月	
第2回 2010年 5月	
第3回 2022年 4月	

東北縦貫自動車道弘前線
東北自動車道（白河～矢吹）

工種	管理用平面図		
名称	KP.171.631～KP.172.431 STA.48+00～STA.56+00	縮尺 1/1000	4 22

東日本高速道路（株）　東北支社

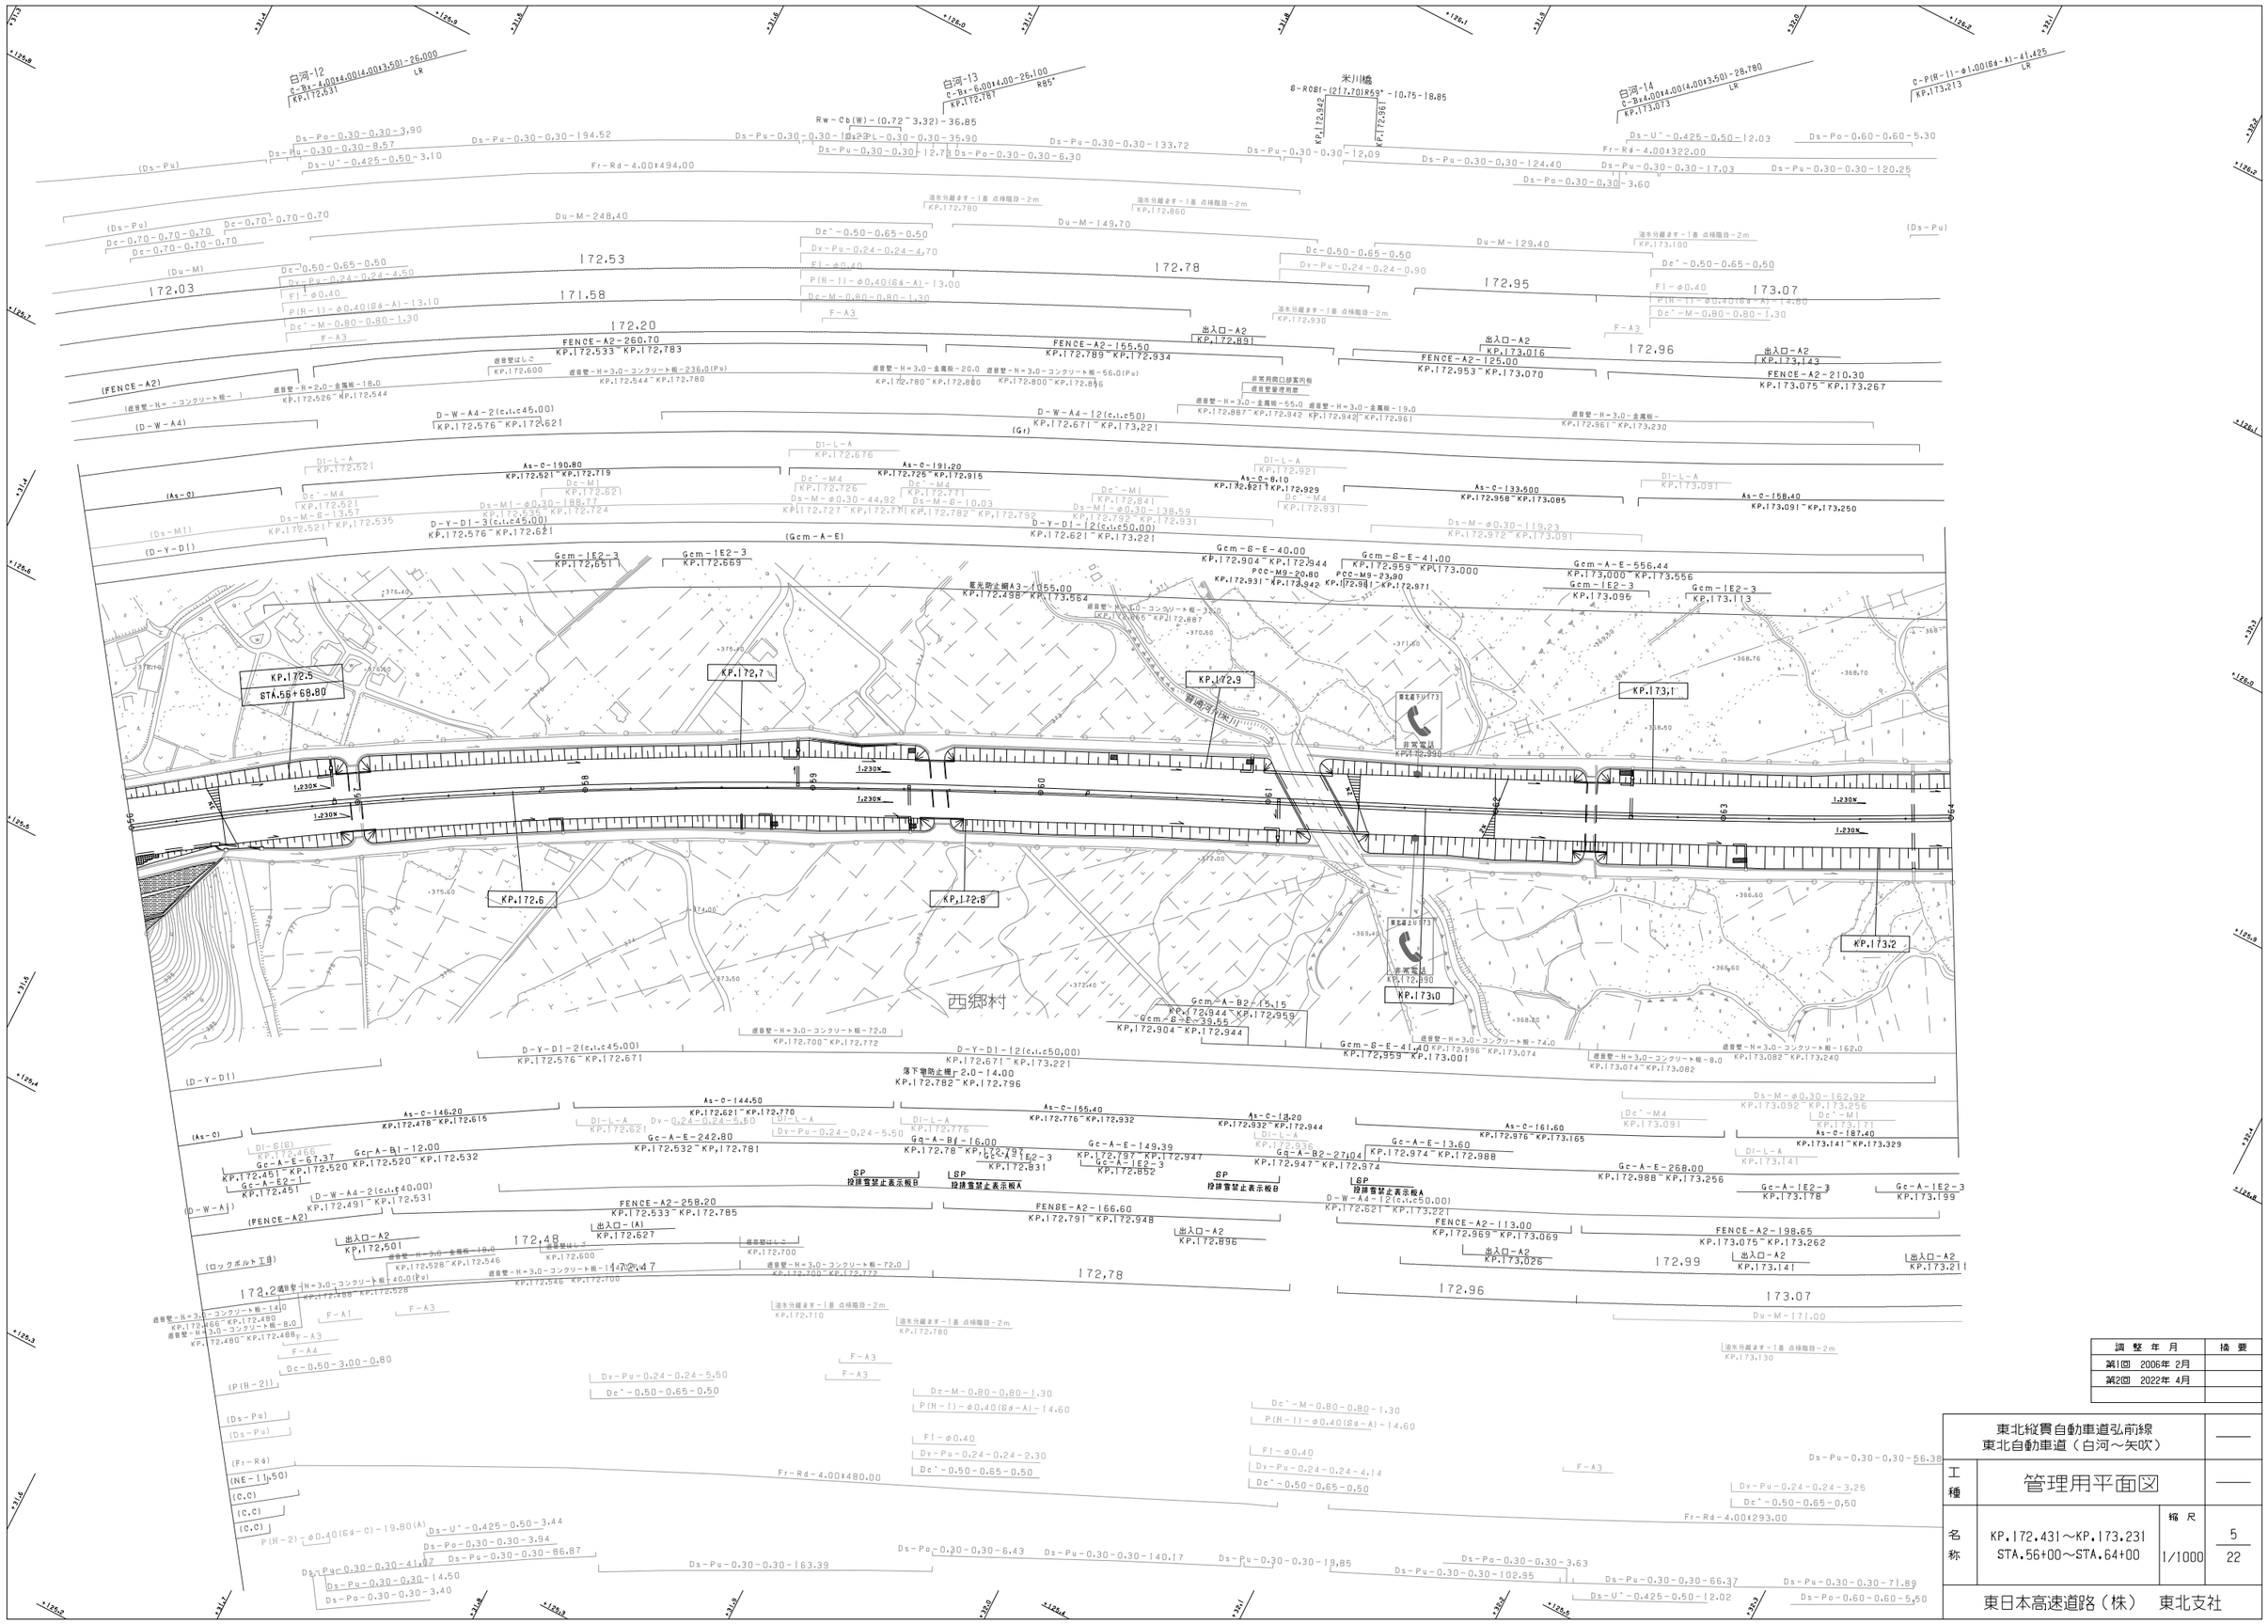
白河-12
C-Bx-4.00x4.00(4.00x3.50)-26.000
KP.172.631
白河-13
C-Bx-6.00x4.00-26.100
KP.172.787
R85°
米川橋
S-R081-(217.701R59°-10.75-18.85
KP.172.942
KP.172.961
白河-14
C-Bx4.00x4.00(4.00x3.50)-28.780
KP.173.073
C-P(R-1)-φ1.00(B4-A)-41.425
KP.173.273
Rw-Cb(W)-(0.72~3.32)-36.85
Fr-Rd-4.00x494.00
Fr-Rd-4.00x322.00
Du-M-248.40
Du-M-149.70
Du-M-129.40
172.53
172.03
171.58
172.20
172.78
172.95
173.07
172.96
FENCE-A2-260.70
KP.172.533~KP.172.783
FENCE-A2-155.50
KP.172.789~KP.172.934
FENCE-A2-125.00
KP.172.953~KP.173.070
FENCE-A2-210.30
KP.173.075~KP.173.267
出入口-A2
KP.172.891
KP.173.016
KP.173.143
遮音壁-H=2.0-金属板-18.0
KP.172.526~KP.172.544
遮音壁-H=3.0-コンクリート板-236.0(Pu)
KP.172.544~KP.172.780
遮音壁-H=3.0-金属板-20.0
KP.172.780~KP.172.800
遮音壁-H=3.0-コンクリート板-56.0(Pu)
KP.172.800~KP.172.856
遮音壁-H=3.0-金属板-55.0
KP.172.887~KP.172.942
遮音壁-H=3.0-金属板-19.0
KP.172.942~KP.172.961
遮音壁-H=3.0-金属板-
KP.172.961~KP.173.230
D-W-A4-2(c.t.c45.00)
KP.172.576~KP.172.621
D-W-A4-12(c.t.c50)
KP.172.671~KP.173.221
D-Y-D1-3(c.t.c45.00)
KP.172.576~KP.172.621
D-Y-D1-12(c.t.c50.00)
KP.172.621~KP.173.221
As-C-190.80
KP.172.521~KP.172.719
As-C-191.20
KP.172.725~KP.172.915
As-C-8.10
KP.172.921~KP.172.929
As-C-133.500
KP.172.958~KP.173.085
As-C-158.40
KP.173.091~KP.173.250
Gcm-1E2-3
KP.172.651
Gcm-1E2-3
KP.172.669
Gcm-8-E-40.00
KP.172.904~KP.172.944
Gcm-8-E-41.00
KP.172.959~KP.173.000
Gcm-A-E-556.44
KP.173.000~KP.173.556
Gcm-1E2-3
KP.173.095
Gcm-1E2-3
KP.173.113
PCC-M9-20.80
PCC-M9-23.90
KP.172.931~KP.173.042
KP.172.981~KP.172.971
蓋先跨道橋A3-1155.00
KP.172.438~KP.173.564
遮音壁-H=3.0-コンクリート板-330
KP.172.865~KP.172.887
KP.172.5
STA.56+68.80
KP.172.7
KP.172.9
KP.173.1
KP.172.6
KP.172.8
KP.173.2
KP.173.0
非常電話
KP172.990
西郷村
Gcm-A-B2-115.15
KP.172.944~KP.172.959
Gcm-8-E-39.55
KP.172.904~KP.172.944
Gcm-8-E-41.40
KP.172.959~KP.173.001
遮音壁-H=3.0-コンクリート板-74.0
KP.172.996~KP.173.074
遮音壁-H=3.0-コンクリート板-8.0
KP.173.074~KP.173.082
遮音壁-H=3.0-コンクリート板-162.0
KP.173.082~KP.173.240
落下物防止柵F2.0-14.00
KP.172.782~KP.172.796
FENCE-A2-258.20
KP.172.533~KP.172.785
FENCE-A2-166.60
KP.172.791~KP.172.948
FENCE-A2-113.00
KP.172.969~KP.173.069
FENCE-A2-198.65
KP.173.075~KP.173.262
出入口-A2
KP.172.501
出入口-(A)
KP.172.627
出入口-A2
KP.172.896
出入口-A2
KP.173.026
出入口-A2
KP.173.141
出入口-A2
KP.173.211
172.48
172.47
172.78
172.99
SP
投雪雪禁止表示板B
SP
投雪雪禁止表示板A
SP
投雪雪禁止表示板B
SP
投雪雪禁止表示板A
D-W-A4-12(c.t.c50.00)
KP.172.621~KP.173.221
D-W-A4-2(c.t.c40.00)
KP.172.491~KP.172.531
Gc-A-E-67.37
KP.172.451~KP.172.520
Gc-A-E2-1
KP.172.451
Gc-A-B1-12.00
KP.172.520~KP.172.532
Gc-A-E-242.80
KP.172.532~KP.172.781
Gc-A-B1-16.00
KP.172.78~KP.172.796
Gc-A-E2-3
KP.172.831
Gc-A-E-149.39
KP.172.797~KP.172.947
Gc-A-E2-3
KP.172.852
Gc-A-B2-27.04
KP.172.947~KP.172.974
Gc-A-E-13.60
KP.172.974~KP.172.988
Gc-A-E-268.00
KP.172.988~KP.173.256
Gc-A-1E2-3
KP.173.178
Gc-A-1E2-3
KP.173.199
Ft-Rd-4.00x480.00
Ft-Rd-4.00x293.00
Du-M-171.00
Dy-Pu-0.24-0.24-5.50
Dc'-0.50-0.65-0.50
Dc-M-0.80-0.80-1.30
P(H-1)-φ0.40(B4-A)-14.60
Fl-φ0.40
Dy-Pu-0.24-0.24-2.30
Dc'-0.50-0.65-0.50
Dy-Pu-0.24-0.24-4.14
Dc'-0.50-0.65-0.50
Dy-Pu-0.24-0.24-3.25
Dc'-0.50-0.65-0.50
Ds-Pu-0.30-0,30-56.38
Ds-U'-0.425-0.50-3.44
Ds-Po-0.30-0.30-3.94
Ds-Pu-0.30-0.30-41.07
Ds-Pu-0.30-0.30-86.87
Ds-Pu-0.30-0.30-163.39
Ds-Po-0,30-6.43
Ds-Pu-0.30-0.30-140.17
Ds-Pu-0.30-0.30-19.85
Ds-Po-0.30-0.30-3.63
Ds-Pu-0.30-0.30-102.95
Ds-Pu-0.30-0,30-66.37
Ds-Pu-0.30-0.30-71.89
Ds-U'-0.425-0.50-12.02
Ds-Po-0.60-0.60-5.50
Ds-Pu-0.30-0.30-14.50
Ds-Po-0.30-0.30-3.40
Ds-Po-0.30-0.30-3.60
Ds-Po-0.30-0.30-3.90
Ds-Pu-0.30-0.30-8.57
Ds-U'-0.425-0.50-3.10
Ds-Pu-0.30-0.30-194.52
Ds-Pu-0.30-0.30-12.78
Ds-Po-0.30-0.30-6.30
Ds-Pu-0.30-0.30-133.72
Ds-Pu-0.30-0.30-12.09
Ds-Pu-0.30-0.30-124.40
Ds-Pu-0.30-0.30-17.03
Ds-Pu-0.30-0.30-120.25
Dc-0.70-0.70-0.70
Dc-0.50-0.65-0.50
Dy-Pu-0.24-0.24-4.50
Fl-φ0.40
P(H-1)-φ0.40(B4-A)-13.10
Dc'-M-0.80-0.80-1.30
F-A3
Dy-Pu-0.24-0.24-4.70
Fl-φ0.40
P(H-1)-φ0.40(B4-A)-13.00
Dc-M-0.80-0.80-1.30
F-A3
Dc'-M-0.80-0.80-1.30
P(H-1)-φ0.40(B4-A)-14.80
Fl-φ0.40
Dc'-M-0.80-0.80-1.30
P(H-1)-φ0.40(B4-A)-14.60
Dy-Pu-0.24-0.24-0.90
Dc'-0.50-0.65-0.50
Dc'-0.50-0.65-0.50
Dy-Pu-0.24-0.24-5.50
Dc-M-0.80-0.80-1.30
P(H-1)-φ0.40(B4-A)-13.00
Dc'-0.50-0.65-0.50
Dc'-0.50-3.00-0.80
Dc'-M4
Dc'-M1
Dc'-M1
Dc'-M4
Dc'-M4
Dc'-M4

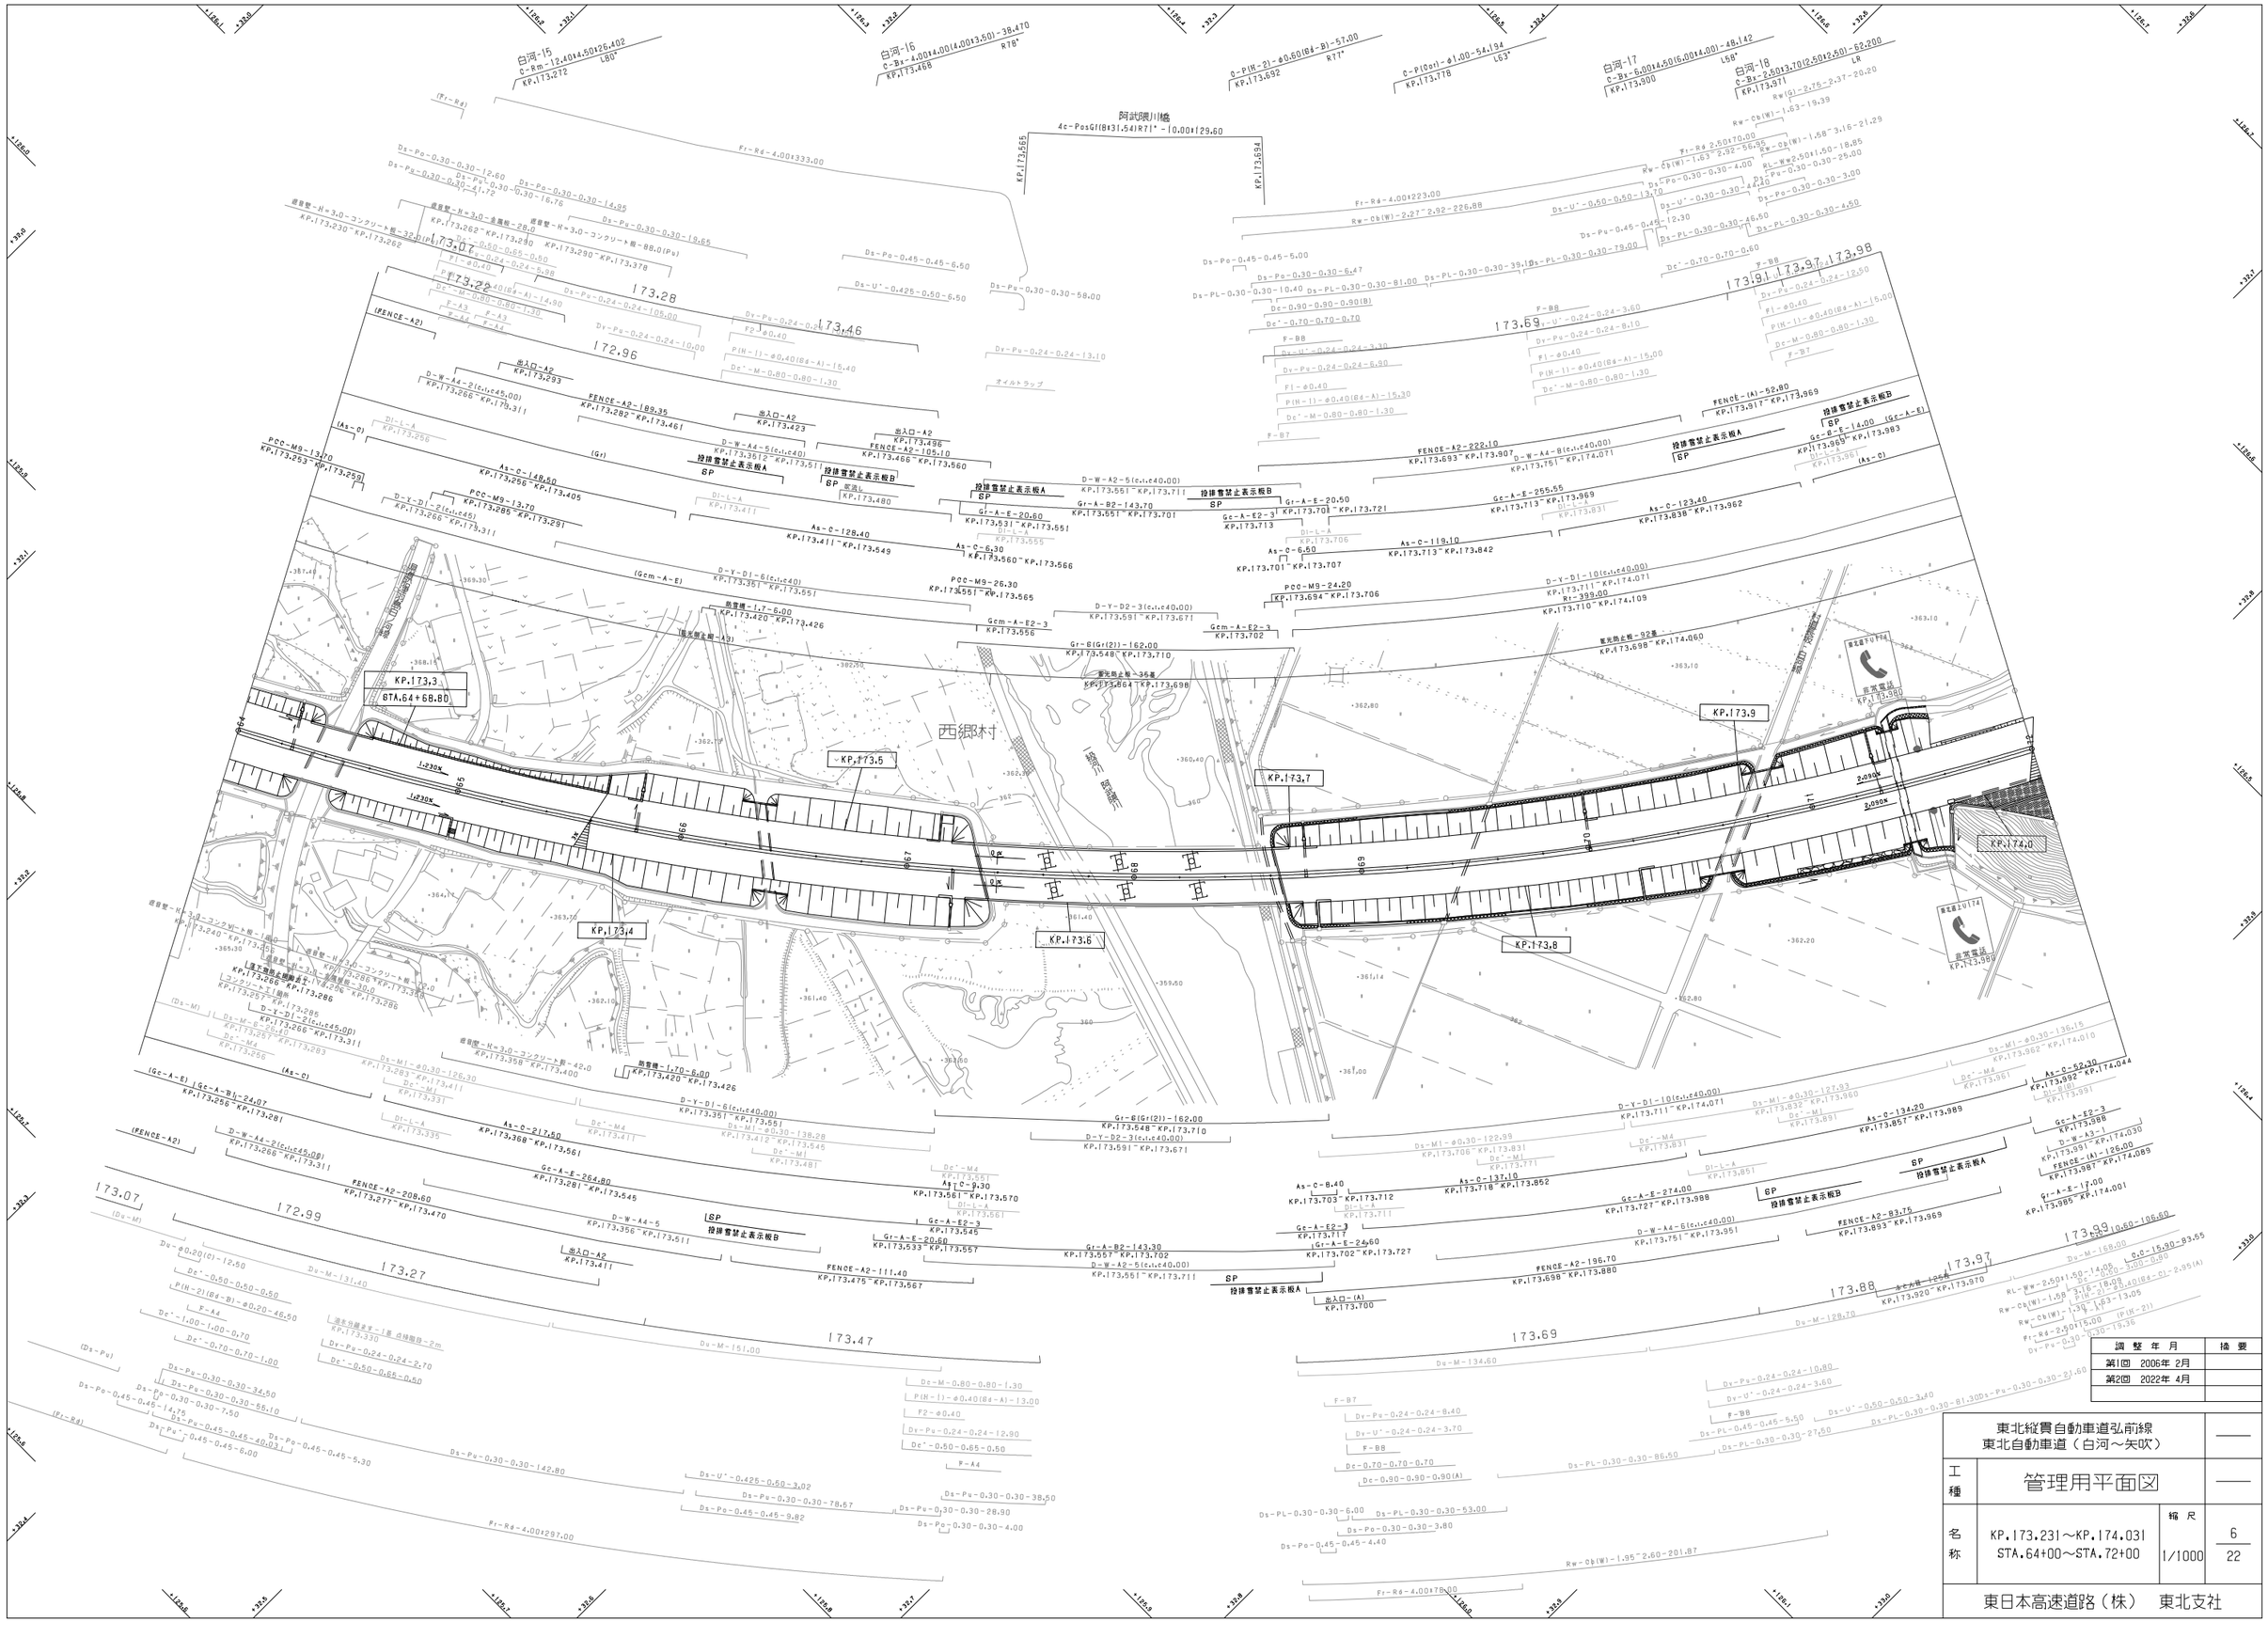
白河-15
C-Rm-12.401+4.50+25.402
KP.173.272
L60°
白河-16
C-Bz-4.00+4.00(4.00+3.50)-38.470
KP.173.468
R78°
C-P(H-2)-ø0.60(B4-B)-57.00
KP.173.692
R77°
C-P(Do)-ø1.00-54.194
KP.173.778
L63°
白河-17
C-Bz-5.00+4.50(6.00+4.00)-48.142
KP.173.900
L58°
白河-18
C-Bz-2.50+3.70(2.50+2.50)-52.200
KP.173.971
L8
阿武隈川橋
4c-PosGI(B+31.54)R7|*-10.00+29.60
KP.173.595
KP.173.694
Fr-R4-4.00×333.00
Fr-R4-4.00×223.00
Rw-Cb(W)-2.27*2.92-226.88
Rw-Cb(W)-1.63*2.92-56.85
Fr-R4 2.50×170.00
Rw-Cb(W)-1.58*3.16-21.29
Ri-Ww2.50×1.50-18.85
Ds-Po-0.30-0.30-4.00
Ds-Pu-0.30-0.30-14.25
Ds-Pu-0.30-0.30-19.65
Ds-Pu-0.30-0.30-25.00
Ds-Po-0.30-0.30-3.00
Ds-PL-0.30-0.30-4.50
Ds-Pu-0.45-0.45-12.30
Ds-Po-0.45-0.45-5.00
Ds-Po-0.30-0.30-6.47
Ds-PL-0.30-0.30-10.40
Ds-PL-0.30-0.30-81.00
Ds-PL-0.30-0.30-39.10
Ds-PL-0.30-0.30-79.00
Ds-U'-0.50-0.50-13.70
Ds-U'-0.30-0.30-14.20
Ds-U'-0.425-0.50-6.50
Ds-Pu-0.30-0.30-58.00
Dc'-0.90-0.90-0.90(B)
Dc'-0.70-0.70-0.70
Dc'-0.70-0.70-0.60
F-B8
F-B7
Ds-U'-0.24-0.24-3.30
Ds-Pu-0.24-0.24-6.90
Ds-U'-0.24-0.24-3.60
Ds-Pu-0.24-0.24-8.10
Ds-Pu-0.24-0.24-12.50
Fl-ø0.40
P(H-1)-ø0.40(B4-A)-15.40
P(H-1)-ø0.40(B4-A)-15.30
P(H-1)-ø0.40(B4-A)-15.00
Dc'-M-0.80-0.80-1.30
Dy-Pu-0.24-0.24-13.10
オイルトラップ
173.07
173.28
173.22
173.46
172.96
173.69
173.91
173.97
173.98
(FENCE-A2)
出入口-A2
KP.173.293
D-W-A4-2(c.,c45.00)
KP.173.266~KP.173.311
FENCE-A2-189.35
KP.173.282~KP.173.461
出入口-A2
KP.173.423
出入口-A2
KP.173.496
FENCE-A2-105.10
KP.173.466~KP.173.560
投雪禁止表示板A
投雪禁止表示板B
SP
D-W-A2-5(c.,c40.00)
KP.173.551~KP.173.711
Gr-A-B2-143.70
KP.173.551~KP.173.701
Gr-A-E-20.60
KP.173.531~KP.173.551
Gr-A-E-20.50
KP.173.701~KP.173.721
Gc-A-E2-3
KP.173.713
FENCE-A2-222.10
KP.173.693~KP.173.907
D-W-A4-8(c.,c40.00)
KP.173.751~KP.174.071
FENCE-(A)-52.80
KP.173.917~KP.173.969
Gc-E-E-14.00
KP.173.965~KP.173.983
(Gc-A-E)
(As-C)
(Gr)
(Gcm-A-E)
PCC-M9-13.70
KP.173.253~KP.173.259
D-Y-D1-2(c.,c45)
KP.173.266~KP.173.311
As-C-148.50
KP.173.256~KP.173.405
PCC-M9-13.70
KP.173.285~KP.173.291
As-C-128.40
KP.173.411~KP.173.549
As-C-6.30
KP.173.560~KP.173.566
D-Y-D1-6(c.,c40)
KP.173.351~KP.173.551
PCC-M9-26.30
KP.173.551~KP.173.565
D-Y-D2-3(c.,c40.00)
KP.173.591~KP.173.671
PCC-M9-24.20
KP.173.694~KP.173.706
As-C-6.50
KP.173.701~KP.173.707
As-C-119.10
KP.173.713~KP.173.842
As-C-123.40
KP.173.838~KP.173.962
D-Y-D1-10(c.,c40.00)
KP.173.711~KP.174.071
Rr-399.00
KP.173.710~KP.174.109
Gcm-A-E2-3
KP.173.556
Gcm-A-E2-3
KP.173.702
Gr-B(Gr(2))-162.00
KP.173.548~KP.173.710
Gr-A-E2-3
KP.173.717
Gr-A-E-24.60
KP.173.702~KP.173.727
Gc-A-E-255.56
KP.173.713~KP.173.969
Gc-A-E-274.00
KP.173.727~KP.173.988
As-C-134.20
KP.173.857~KP.173.989
Gc-A-E2-3
KP.173.988
D-W-A3-1
KP.173.991~KP.174.030
FENCE-(A)-126.00
KP.173.987~KP.174.089
Gr-A-E-17.00
KP.173.985~KP.174.001
FENCE-A2-196.70
KP.173.698~KP.173.880
FENCE-A2-83.75
KP.173.893~KP.173.969
As-C-8.40
KP.173.703~KP.173.712
As-C-137.10
KP.173.718~KP.173.852
As-C-111.40
KP.173.475~KP.173.567
As-C-9.30
KP.173.561~KP.173.570
As-C-217.50
KP.173.368~KP.173.561
FENCE-A2-208.60
KP.173.277~KP.173.470
D-W-A4-5
KP.173.356~KP.173.511
D-W-A4-2(c.,c45.00)
KP.173.266~KP.173.311
Gc-A-E-264.80
KP.173.281~KP.173.545
Gr-A-E-20.60
KP.173.533~KP.173.557
Gc-A-E2-3
KP.173.545
Gr-A-B2-143.30
KP.173.357~KP.173.702
D-W-A2-5(c.,c40.00)
KP.173.551~KP.173.711
(Gc-A-E)
(Gc-A-B)
KP.173.256~KP.173.281
(FENCE-A2)
(As-C)
D-Y-D1-2(c.,c45.00)
KP.173.266~KP.173.311
D-Y-D1-6(c.,c40.00)
KP.173.351~KP.173.551
D-Y-D2-3(c.,c40.00)
KP.173.591~KP.173.671
Gr-B(Gr(2))-162.00
KP.173.548~KP.173.710
D-Y-D1-10(c.,c40.00)
KP.173.711~KP.174.071
(Du-M)
(Ds-Pu)
(Ds-M)
(Dc'-M4)
(Dc'-M1)
(Di-L-A)
(Ds-M1-ø0.30)
(Ds-M1-ø0.30-126.30)
(Ds-M1-ø0.30-138.28)
(Ds-M1-ø0.30-122.39)
(Ds-M1-ø0.30-136.15)
(Ds-M1-ø0.30-127.03)
(Ds-M4)
(Dc'-M4)
(Dc'-M1)
(Di-L-A)
(Ds-M1-ø0.30-127.03)
(Ds-M1-ø0.30-122.39)
(Ds-M1-ø0.30-136.15)
(Ds-M1-ø0.30-127.03)
(Ds-M4)
(Dc'-M4)
(Dc'-M1)
(Di-L-A)
(Ds-M1-ø0.30-136.15)
(Ds-M4)
(Dc'-M4)
(Dc'-M1)
(Di-L-A

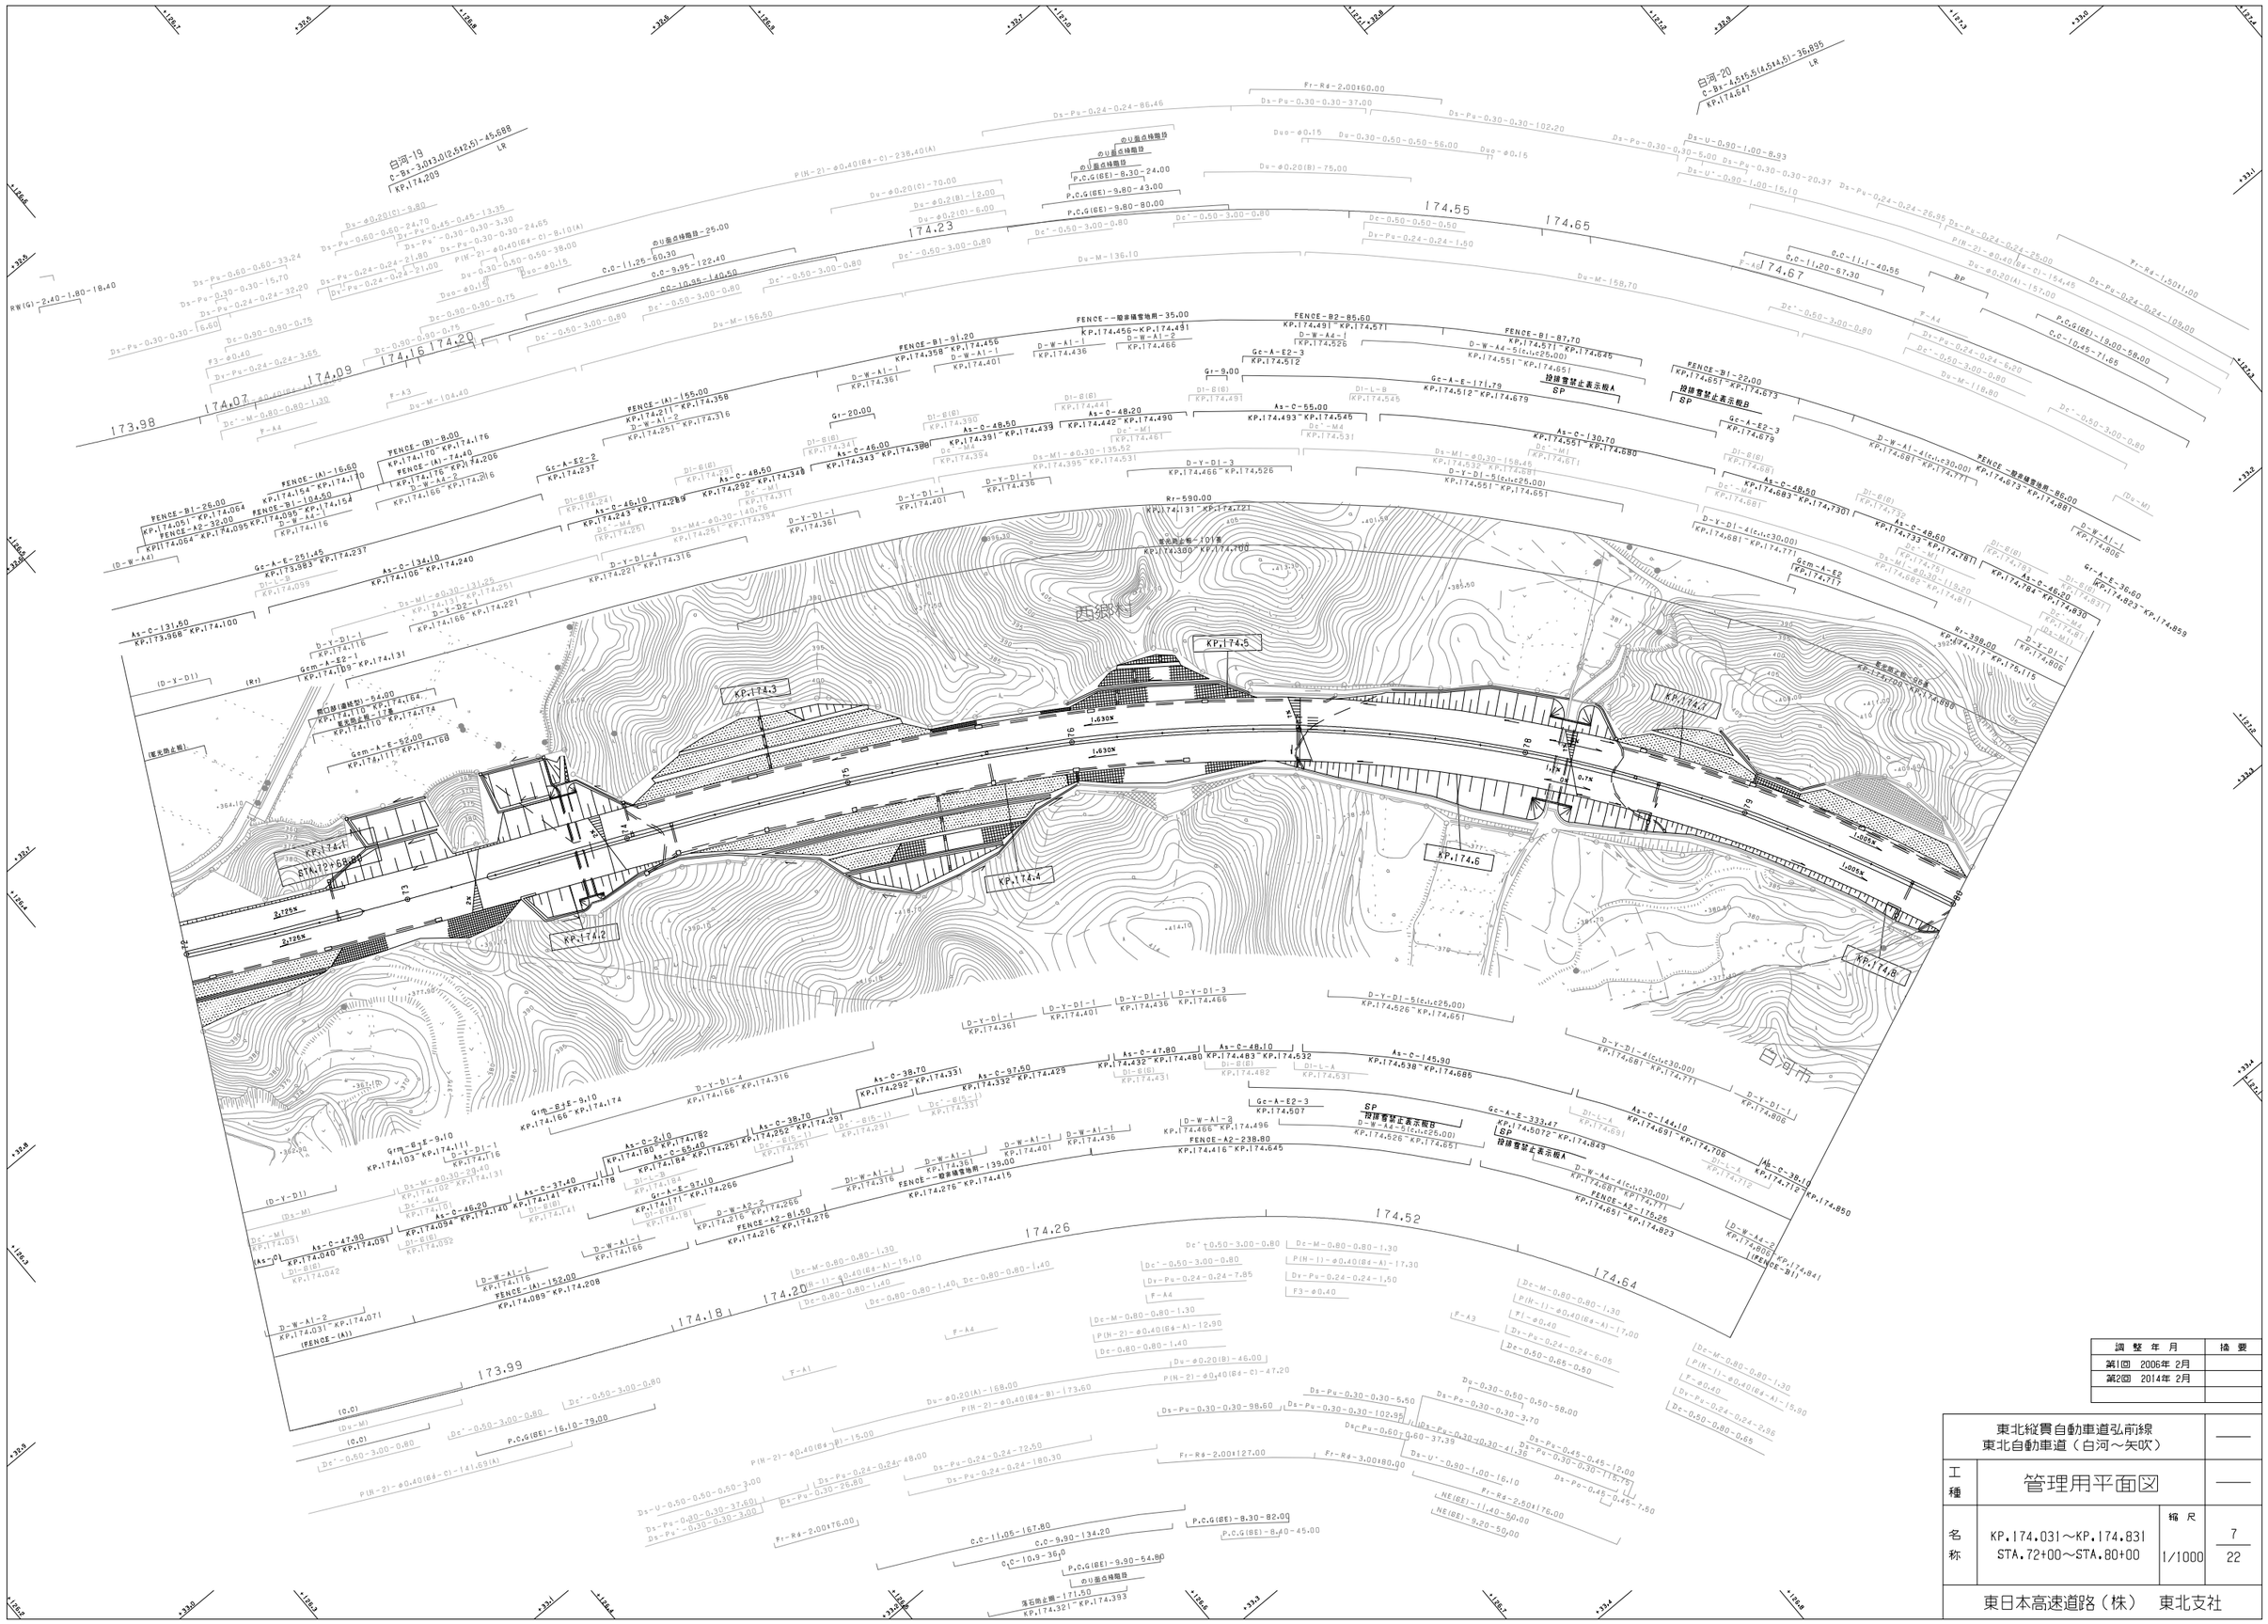
白河-19
C-Bi-3,013.0(12,512.5)-45.688
KP.174.209
LR
白河-20
C-Bi-4,516.5(4,514.5)-35.895
KP.174.547
LR
KP.174.1
KP.174.2
KP.174.3
KP.174.4
KP.174.5
KP.174.6
KP.174.7
KP.174.8
STA.72+68.00
174.55
174.65
174.67
174.23
174.16
174.20
174.09
174.07
173.98
174.26
174.52
174.64
174.18
173.99
FENCE-B1-91.20
KP.174.358 KP.174.456
FENCE-A-155.00
KP.174.211 KP.174.358
FENCE-B2-85.60
KP.174.491 KP.174.571
FENCE-B1-87.70
KP.174.571 KP.174.645
FENCE-B1-22.00
KP.174.651 KP.174.673
FENCE-A-16.60
KP.174.154 KP.174.170
FENCE-B1-26.00
KP.174.051 KP.174.064
FENCE-A2-32.00
KP.174.064 KP.174.095
FENCE-B1-104.60
KP.174.095 KP.174.154
FENCE-B-8.00
KP.174.170 KP.174.176
FENCE-(A)-74.40
KP.174.176 KP.174.206
FENCE-(A)-152.00
KP.174.089 KP.174.208
FENCE-(A)-35.00
KP.174.456~KP.174.491
FENCE-A2-238.80
KP.174.416 KP.174.645
FENCE-A2-175.25
KP.174.651 KP.174.823
FENCE-B1-139.00
KP.174.276 KP.174.415
FENCE-A2-81.50
KP.174.216 KP.174.276
FENCE-(A)
KP.174.031 KP.174.071
FENCE-B1-86.00
KP.174.673 KP.174.881
FENCE-B1
KP.174.823 KP.174.859
Fr-R4-2.00×60.00
Fr-R4-1.50×91.00
Fr-R4-2.00×76.00
Fr-R4-3.00×80.00
Fr-R4-2.00×127.00
Fr-R4-2.50×176.00
Rr-590.00
KP.174.131 KP.174.221
Rr-9.00
Rr-398.00
KP.174.717 KP.175.115
Gr-9.00
Gr-20.00
Gr-A-E-36.60
KP.174.823 KP.174.859
Gc-A-E2-3
KP.174.512
KP.174.507
Gc-A-E-171.79
KP.174.512 KP.174.679
Gc-A-E-333.47
KP.174.5072 KP.174.843
Gcm-A-E2
KP.174.717
Gcm-A-E2-1
KP.174.109 KP.174.131
Gcm-A-E-52.00
KP.174.111 KP.174.168
Gcm-BjE-9.10
KP.174.103 KP.174.111
Gcm-BjE-9.10
KP.174.166 KP.174.174
As-C-131.50
KP.173.968 KP.174.100
As-C-134.10
KP.174.106 KP.174.240
As-C-46.10
KP.174.243 KP.174.289
As-C-48.50
KP.174.292 KP.174.340
As-C-46.00
KP.174.343 KP.174.390
As-C-48.50
KP.174.391 KP.174.439
As-C-48.20
KP.174.442 KP.174.490
As-C-55.00
KP.174.493 KP.174.545
As-C-130.70
KP.174.551 KP.174.680
As-C-48.50
KP.174.683 KP.174.7301
As-C-48.60
KP.174.733 KP.174.781
As-C-46.20
KP.174.784 KP.174.830
As-C-38.10
KP.174.712 KP.174.850
As-C-47.90
KP.174.040 KP.174.091
As-C-37.40
KP.174.141 KP.174.178
As-C-46.20
KP.174.140 KP.174.190
As-C-38.70
KP.174.252 KP.174.291
As-C-38.70
KP.174.292 KP.174.331
As-C-97.50
KP.174.332 KP.174.429
As-C-47.80
KP.174.432 KP.174.480
As-C-48.10
KP.174.483 KP.174.532
As-C-145.90
KP.174.538 KP.174.685
As-C-144.10
KP.174.691 KP.174.705
As-C-2.10
KP.174.182 KP.174.184
As-C-65.40
KP.174.251 KP.174.316
As-C-97.10
KP.174.171 KP.174.266
D-Y-Dl-1
D-Y-Dl-2
D-Y-Dl-3
D-Y-Dl-4
D-Y-Dl-5(c,t,c25.00)
D-Y-Dl-4(c,t,c30.00)
D-W-Al-1
D-W-Al-2
D-W-A2-2
D-W-A4-1(c,t,c30.00)
D-W-A4-2
D-W-A4-5(c,t,c25.00)
D-W-A4-5(c,t,c26.00)
Dl-B(6)
Dl-L-A
Dl-L-B
Dl-S
Dl-815-1
Dc-M-0.80-0.80-1.30
Dc-M-136.10
Dc-M-156.50
Dc-M-158.70
Dc-M-104.40
Dc-M-118.80
Dc'-0.50-3.00-0.80
Dc-0.50-0.50-0.50
Dc-0.50-0.65-0.50
Dc-0.80-0.80-1.40
Dc-0.80-0.80-1.50
Dc-0.50-0.80-0.65
Dy-Pu-0.24-0.24-1.50
Dy-Pu-0.24-0.24-6.05
Dy-Pu-0.24-0.24-6.20
Dy-Pu-0.24-0.24-7.85
Dy-Pu-0.24-0.24-2.96
Ds-Pu-0.24-0.24-86.46
Ds-Pu-0.24-0.24-25.00
Ds-Pu-0.24-0.24-109.00
Ds-Pu-0.24-0.24-26.95
Ds-Pu-0.24-0.24-32.20
Ds-Pu-0.24-0.24-3.65
Ds-Pu-0.24-0.24-21.00
Ds-Pu-0.24-0.24-48.00
Ds-Pu-0.24-0.24-72.50
Ds-Pu-0.24-0.24-180.30
Ds-Pu-0.30-0.30-102.20
Ds-Pu-0.30-0.30-102.95
Ds-Pu-0.30-0.30-5.00
Ds-Pu-0.30-0.30-20.37
Ds-Pu-0.30-0.30-3.70
Ds-Pu-0.30-0.30-41.36
Ds-Pu-0.30-0.30-37.39
Ds-Pu-0.30-0.30-3.30
Ds-Pu-0.30-0.30-24.65
Ds-Pu-0.30-0.30-37.00
Ds-Pu-0.30-0.30-15.70
Ds-Pu-0.30-0.30-6.60
Ds-Pu-0.45-0.45-13.35
Ds-Pu-0.45-0.45-12.90
Ds-Pu-0.45-0.45-7.50
Ds-Pu-0.60-0.60-24.70
Ds-Pu-0.60-0.60-33.24
Ds-U-0.90-1.00-8.83
Ds-U-0.90-1.00-15.10
Ds-U-0.90-1.00-16.10
Ds-U-0.90-0.90-0.75
Ds-U-0.50-0.50-0.50-3.00
Ds-U-0.50-0.50-38.00
Ds-M-0.80-0.80-1.30
Ds-M-80.30-29.40
Ds-M-80.30-131.25
Ds-M-80.30-135.52
Ds-M-80.30-140.76
Ds-M-80.30-158.45
Ds-M-80.30-118.20
Ds-M4-80.30-140.76
Ds-M4-80.30-135.52
Du-φ0.20(A)-168.00
Du-φ0.20(B)-46.00
Du-φ0.20(B)-75.00
Du-φ0.20(C)-70.00
Du-φ0.20(C)-9.80
Du-φ0.2(B)-12.00
Du-φ0.2(C)-6.00
Du-φ0.15
Du-0.30-0.50-0.50-56.00
Du-0.30-0.50-38.00
Du-0.30-0.50-6.60
Du-0.60-0.60-37.39
P(H-2)-φ0.40(B4-C)-238.40(A)
P(H-2)-φ0.40(B4-C)-8.10(A)
P(H-2)-φ0.40(B4-C)-154.45
P(H-2)-φ0.40(B4-C)-141.69(A)
P(H-2)-φ0.40(B4-C)-47.20
P(H-2)-φ0.40(B4-A)-12.90
P(H-2)-φ0.40(B4-B)-173.60
P(H-2)-φ0.40(B4-B)-15.00
P(H-1)-φ0.40(B4-A)-17.30
P(H-1)-φ0.40(B4-A)-17.00
P(H-1)-φ0.40(B4-A)-15.90
P-φ0.40
F3-φ0.40
P.C.G(6E)-8.30-24.00
P.C.G(6E)-9.80-43.00
P.C.G(6E)-9.80-80.00
P.C.G(6E)-16.10-79.00
P.C.G(8E)-8.30-82.00
P.C.G(8E)-8.40-45.00
P.C.G(8E)-9.90-54.80
C.C-11.25-60.30
C.C-9.95-122.40
C.C-10.95-140.50
C.C-11.05-167.80
C.C-9.90-134.20
C.C-10.9-36.0
C.C-11.1-40.56
C.C-11.20-67.30
C.C-10.45-71.65
C.C-10.45-58.00
落石防止網-171.50
KP.174.321 KP.174.393
のり面点検階段
BP
SP
投線管禁止表示板A
投線管禁止表示板B
(D-Y-Dl)
(Rr)
(Ds-M)
(D-W-A4)
(D-W-A2)
(D-W-A1)
(D-W-A4)
(D-W-A2)
(D-W-A1)
(D-W-A4)
(D-W-A2)
(D-W-A1

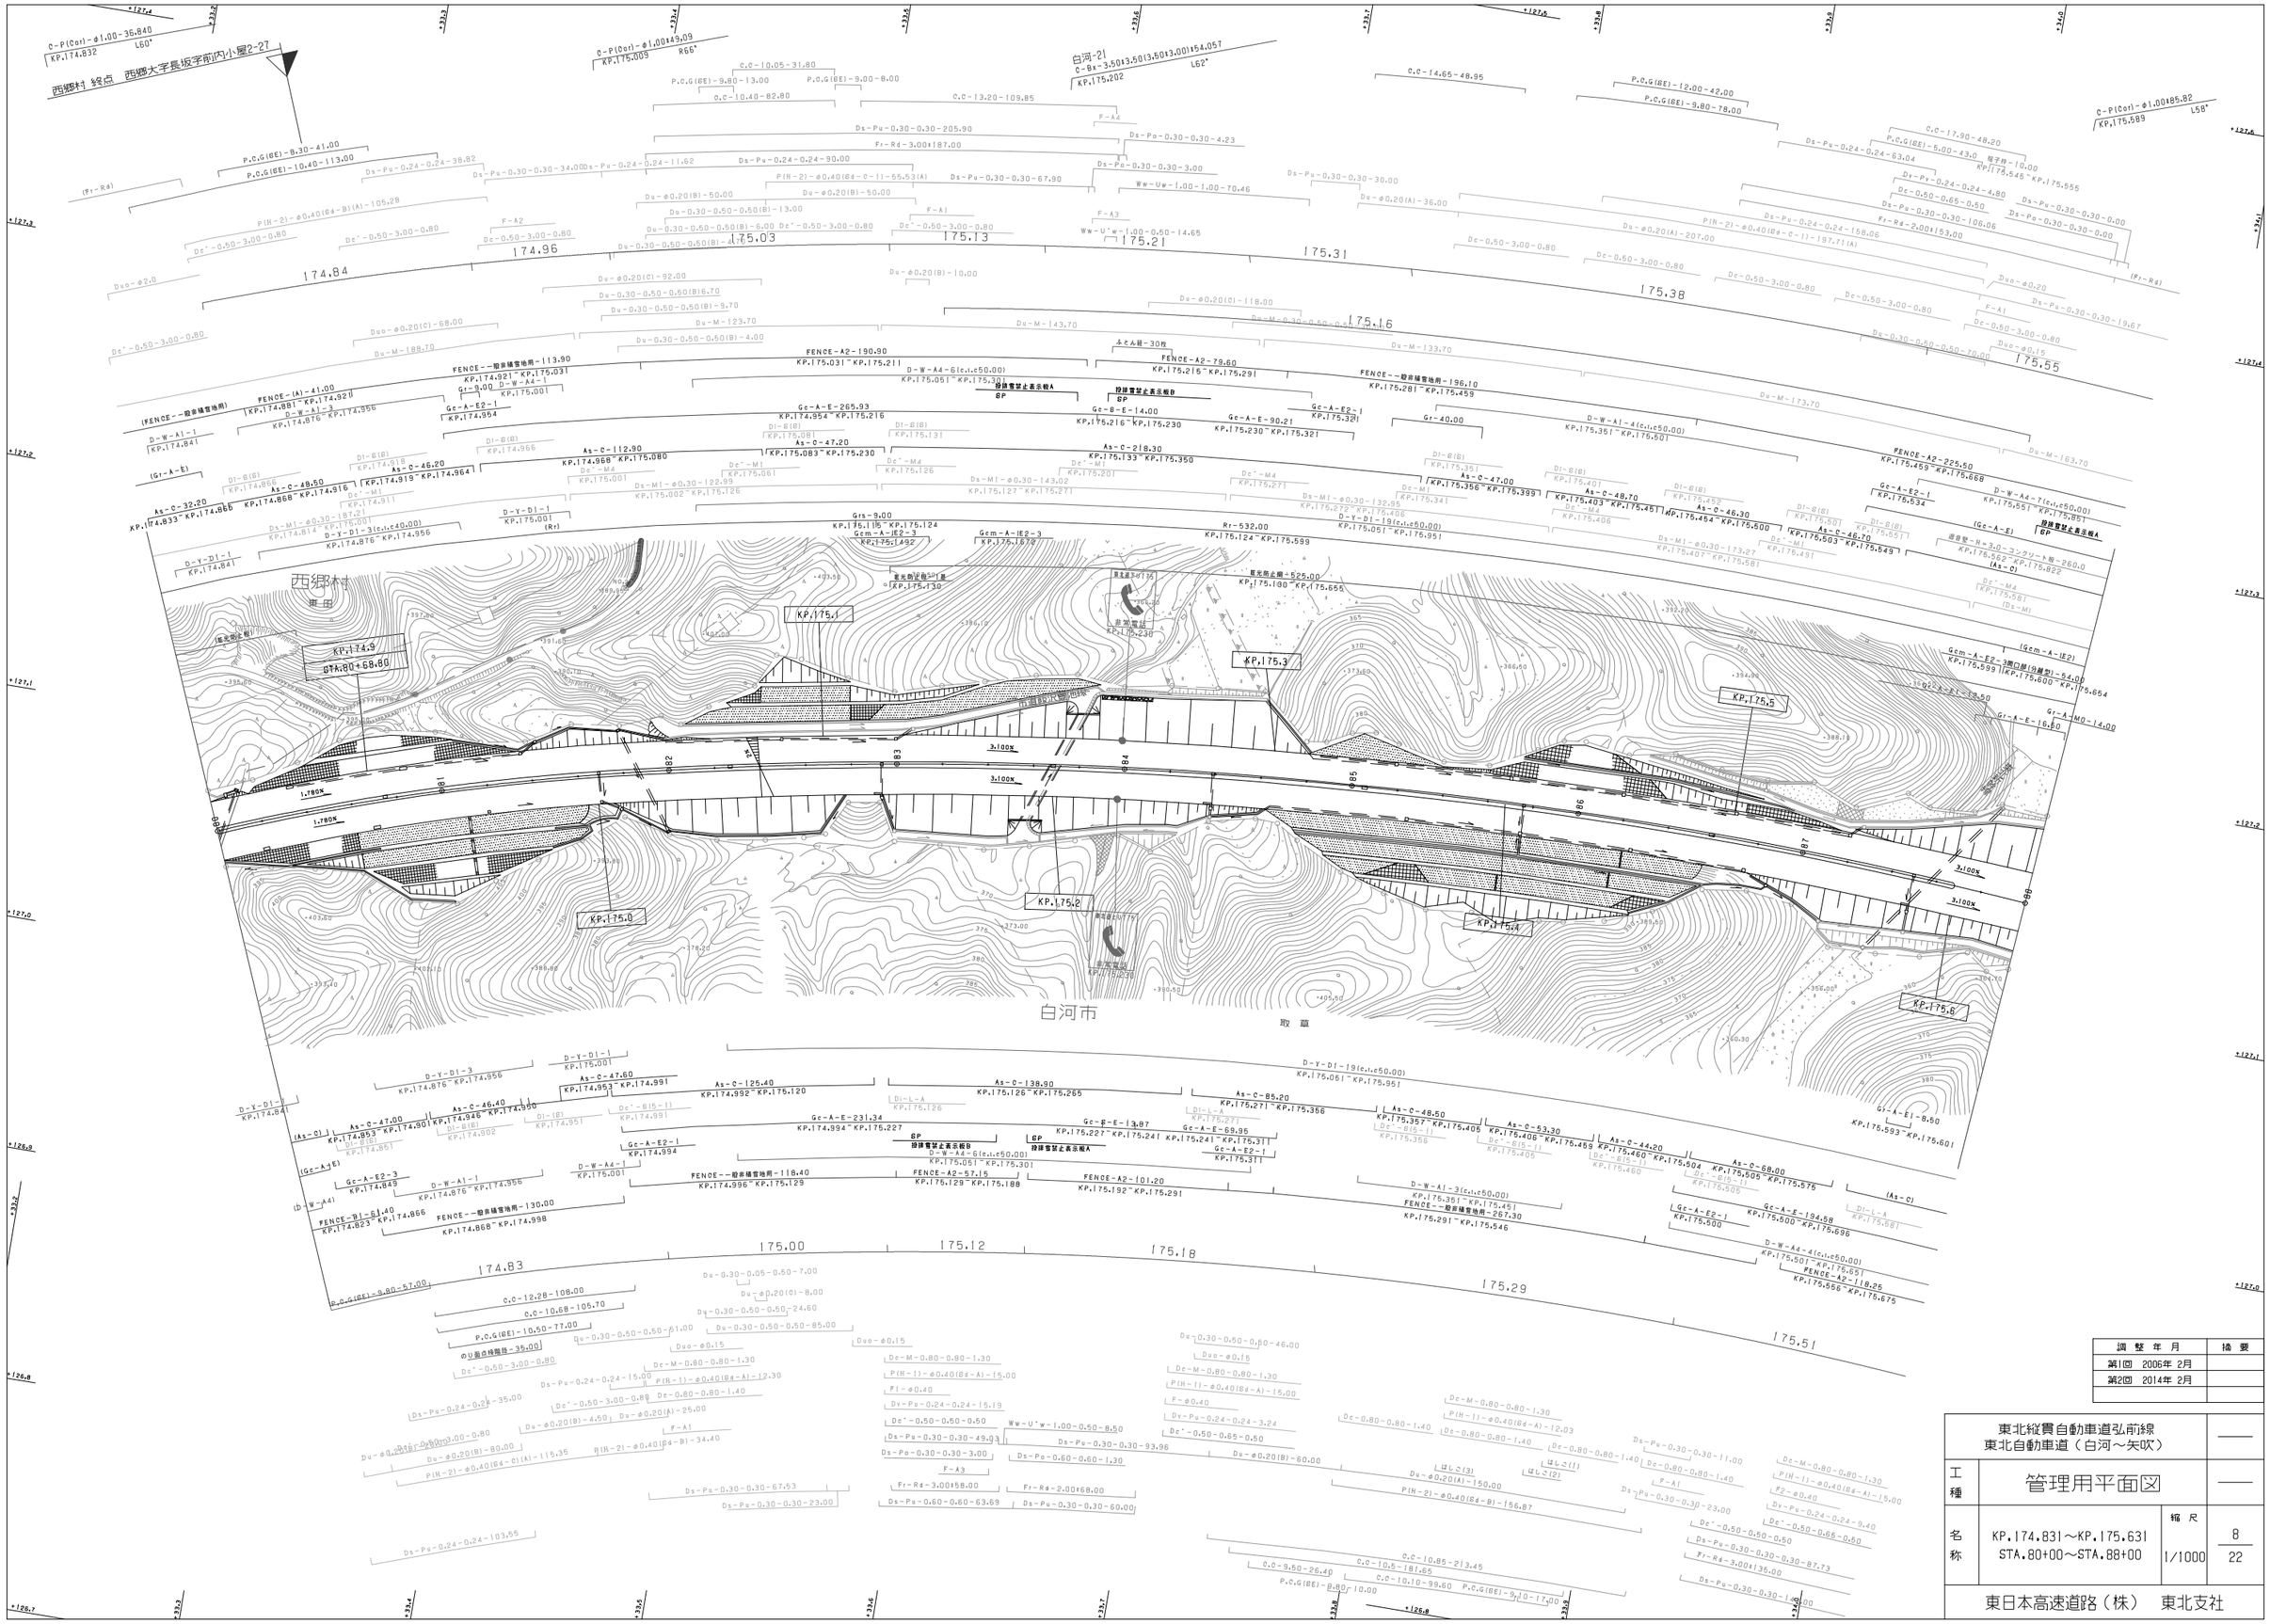

調 整 年 月	摘 要
第1回 2006年 2月	
第2回 2014年 2月	

東北縦貫自動車道弘前線 東北自動車道（白河～矢吹）			——
工種	管理用平面図		——
名称	KP.174.831～KP.175.631 STA.80+00～STA.88+00	縮尺 1/1000	8 22
東日本高速道路（株） 東北支社			

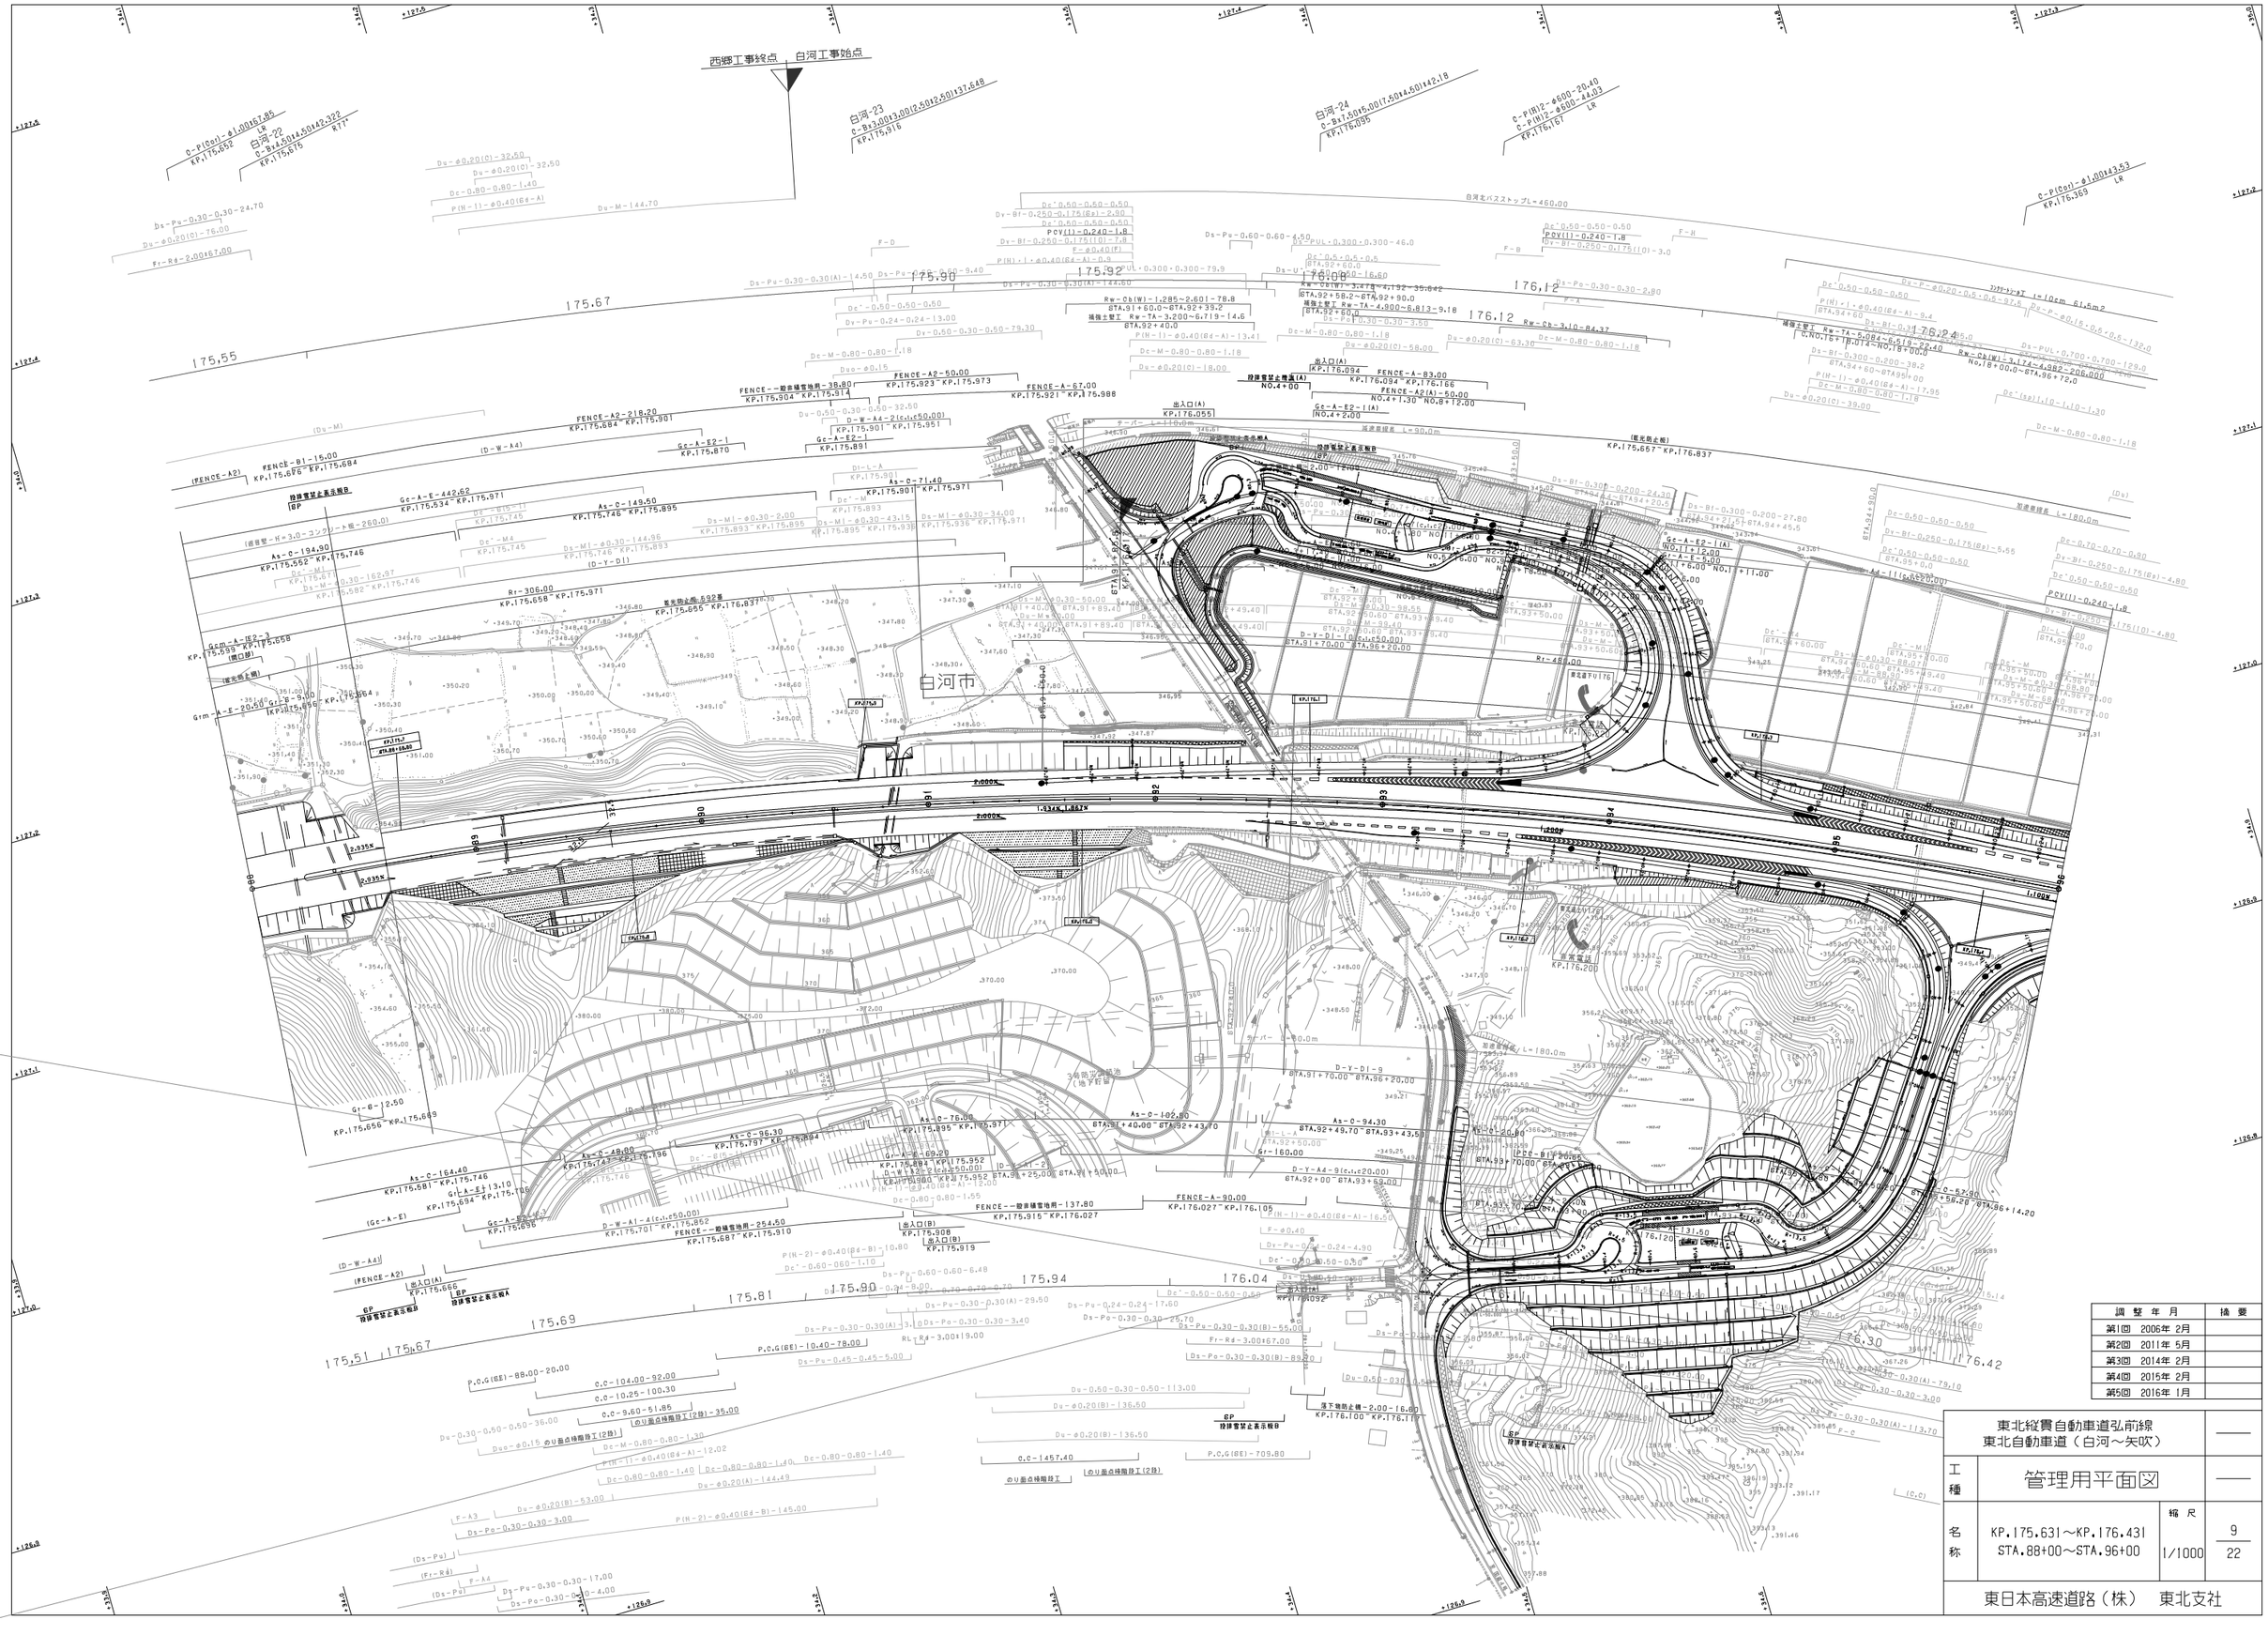

調整年月	摘要
第1回 2006年 2月	
第2回 2011年 5月	
第3回 2014年 2月	
第4回 2015年 2月	
第5回 2016年 1月	

東北縦貫自動車道弘前線 東北自動車道（白河～矢吹）			——
工種	管理用平面図		——
名称	KP.175.631～KP.176.431 STA.88+00～STA.96+00	縮尺 1/1000	9 22
東日本高速道路（株） 東北支社			

東北縦貫自動車道弘前線
東北自動車道（白河～矢吹）

工種：管理用平面図

名称：KP.176.431～KP.177.231
STA.96+00～STA.104+00

縮尺：1/1000

10
22

東日本高速道路（株）　東北支社

調整年月	摘要
第1回 2006年 2月	
第2回 2011年 5月	
第3回 2014年 2月	
第4回 2015年 2月	

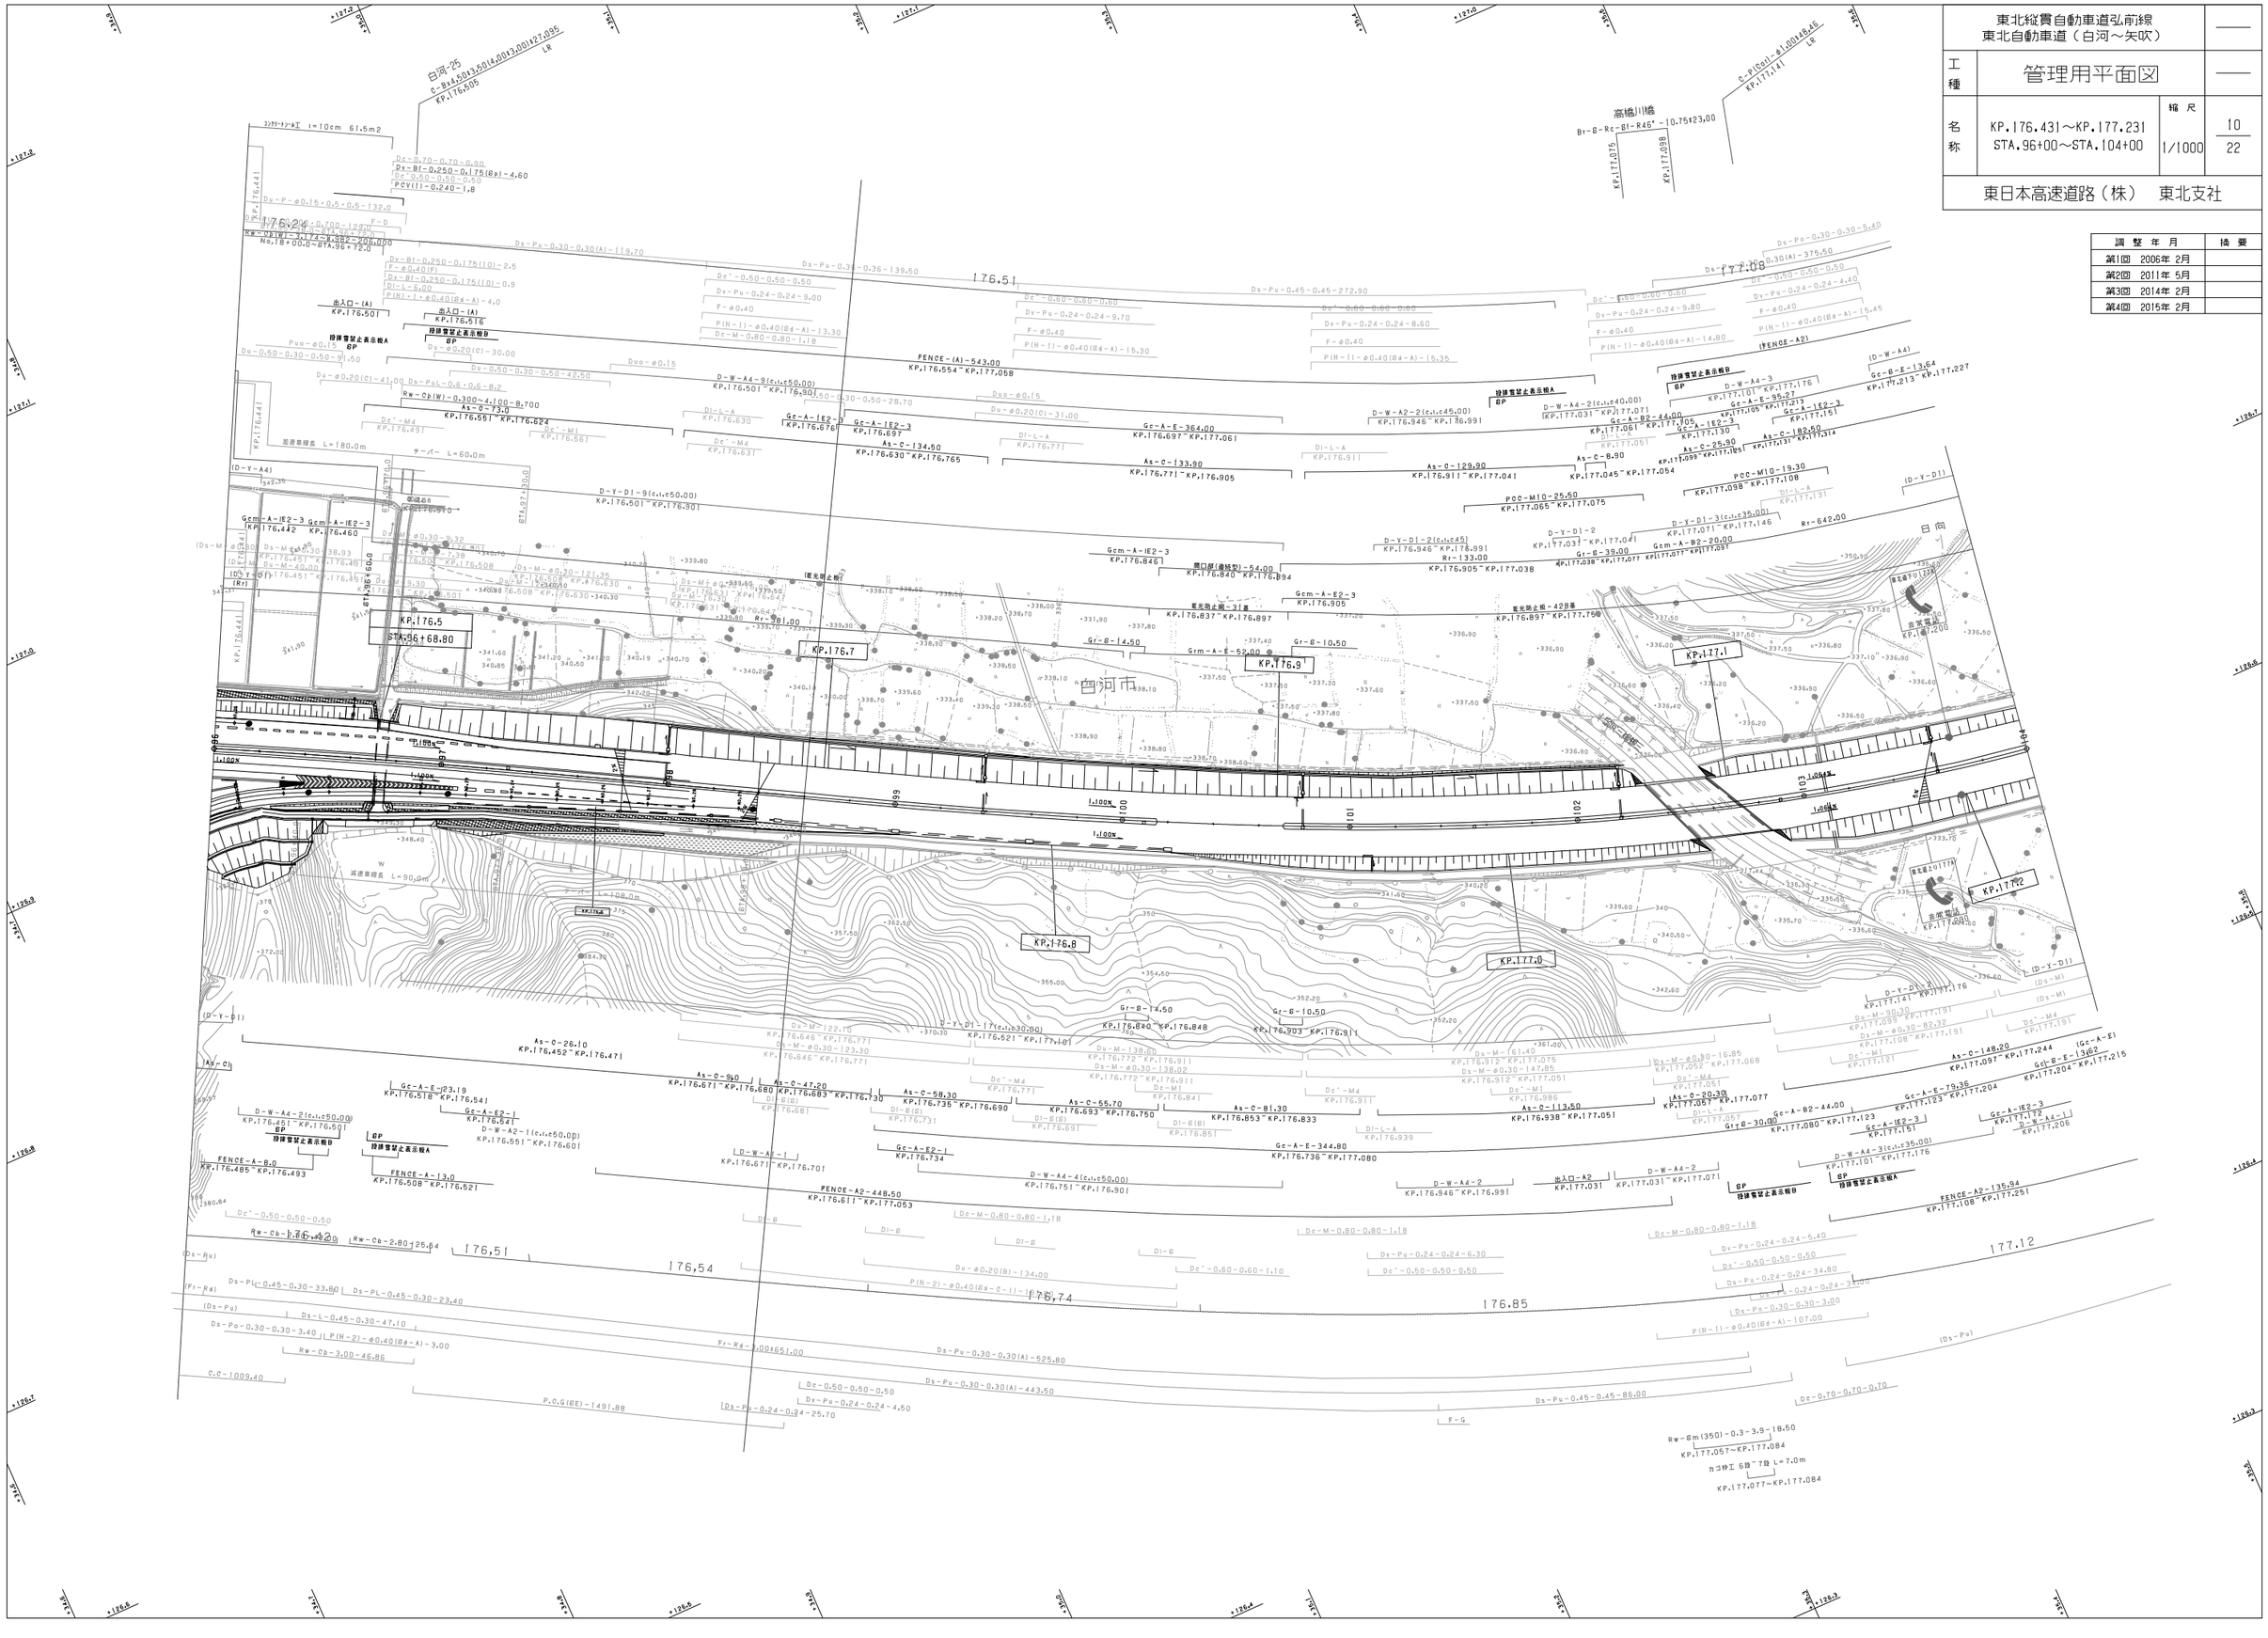

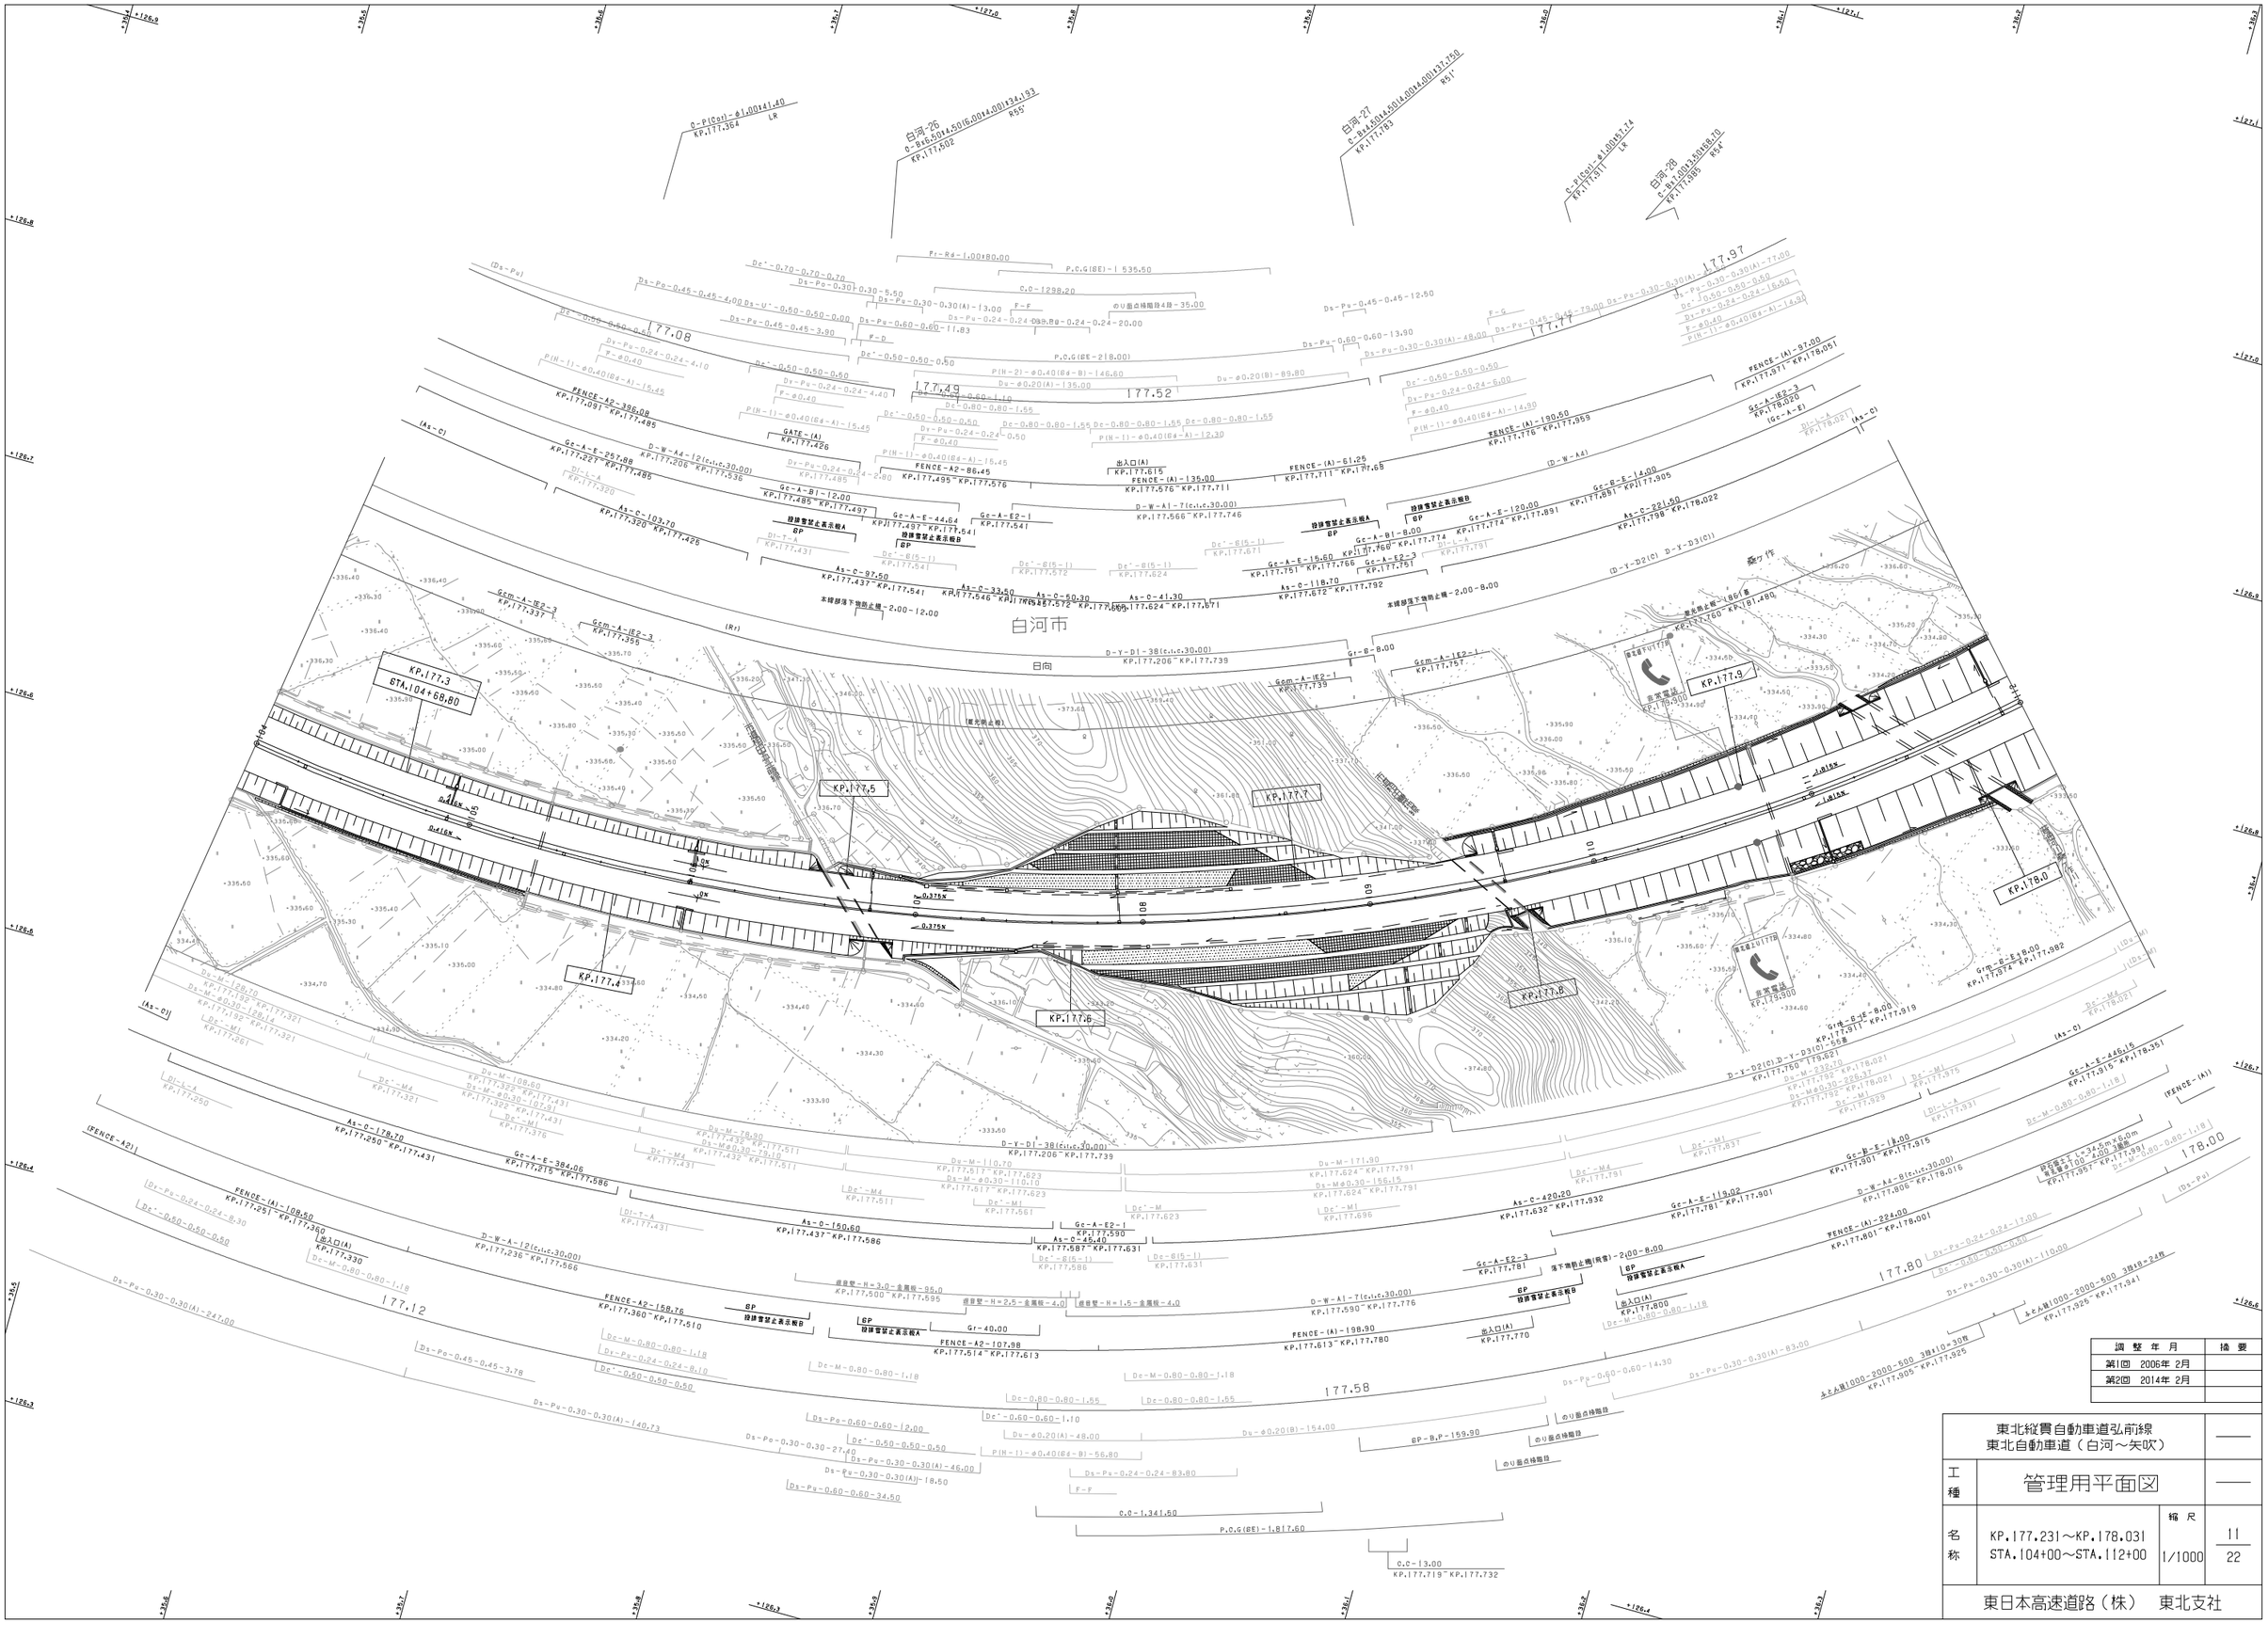
白河-26
白河-27
白河-28
KP.177.3
STA.104+68.80
KP.177.4
KP.177.5
KP.177.6
KP.177.7
KP.177.8
KP.177.9
KP.178.0
白河市
日向
177.08
177.49
177.52
177.97
177.12
177.58
177.80
178.00
FENCE-A2-486.08
KP.177.091~KP.177.485
FENCE-A2-86.45
KP.177.495~KP.177.576
FENCE-(A)-135.00
KP.177.576~KP.177.711
FENCE-(A)-61.25
KP.177.711~KP.177.868
FENCE-(A)-130.50
KP.177.776~KP.177.959
FENCE-(A)-97.00
KP.177.871~KP.178.051
FENCE-A2-158.76
KP.177.360~KP.177.510
FENCE-A2-107.98
KP.177.514~KP.177.613
FENCE-(A)-198.90
KP.177.613~KP.177.780
FENCE-(A)-224.00
KP.177.801~KP.178.001
GATE-(A)
KP.177.426
出入口(A)
KP.177.615
出入口(A)
KP.177.330
出入口(A)
KP.177.600
出入口(A)
KP.177.770
設建管禁止表示板A
設建管禁止表示板B
本線部落下物防止柵-2.00~12.00
本線部落下物防止柵-2.00~8.00
落下物防止柵(両管)-2.00~8.00
遮音壁-H=3.0-金属板-95.0
KP.177.500~KP.177.595
遮音壁-H=2.5-金属板-4.0
遮音壁-H=1.5-金属板-4.0
Gr-40.00
白河IC
白河中央SA
白河中央SA(下り)
白河中央SA(上り)
白河IC(下り)
白河IC(上り)
非常電話
KP.177.000
非常電話
KP.178.000
非常電話
KP.177.760
非常電話
KP.177.911
非常電話
KP.178.021
非常電話
KP.177.750
非常電話
KP.177.795
非常電話
KP.177.926
非常電話
KP.178.026
Gcm-A-1E2-3
KP.177.237~KP.177.355
Gcm-A-1E2-1
KP.177.757~KP.177.739
Gc-A-E-257.88
KP.177.227~KP.177.485
Gc-A-E-384.06
KP.177.215~KP.177.586
Gc-A-E-119.02
KP.177.781~KP.177.901
Gc-A-E-18.00
KP.177.901~KP.177.915
Gc-A-E-445.15
KP.177.915~KP.178.351
As-D-103.70
KP.177.320~KP.177.425
As-D-178.70
KP.177.253~KP.177.431
As-D-150.60
KP.177.437~KP.177.586
As-D-420.20
KP.177.632~KP.177.932
As-D-224.50
KP.177.798~KP.178.022
D-W-A4-12(c.t.c.30.00)
KP.177.206~KP.177.535
D-W-A1-7(c.t.c.30.00)
KP.177.566~KP.177.746
D-W-A1-7(c.t.c.30.00)
KP.177.590~KP.177.776
D-W-A4-8(c.t.c.30.00)
KP.177.886~KP.178.016
D-Y-D1-38(c.t.c.30.00)
KP.177.206~KP.177.739
D-Y-D2(C)
KP.177.750
D-Y-D3(C)
KP.178.021
Gc-A-E2-1
KP.177.541
Gc-A-E2-1
KP.177.590
Gc-A-E2-3
KP.177.751
Gc-A-E2-3
KP.177.781
Gc-A-B1-12.00
KP.177.485~KP.177.497
Gc-A-B1-8.00
KP.177.760~KP.177.774
Gc-A-E-120.00
KP.177.774~KP.177.891
Gc-B-E-14.00
KP.177.881~KP.177.905
Gc-A-E-15.60
KP.177.751~KP.177.766
Gc-A-E-44.64
KP.177.497~KP.177.541
As-C-97.50
KP.177.437~KP.177.541
As-C-33.50
KP.177.546~KP.177.579
As-C-50.30
KP.177.572~KP.177.622
As-C-41.30
KP.177.624~KP.177.671
As-D-118.70
KP.177.672~KP.177.792
Dc'-G(5-1)
KP.177.541
Dc'-G(5-1)
KP.177.572
Dc'-G(5-1)
KP.177.624
Dc'-G(5-1)
KP.177.671
Dc'-G(5-1)
KP.177.751
Dc'-G(5-1)
KP.177.781
Dc'-M
KP.177.623
Dc'-M1
KP.177.561
Dc'-M1
KP.177.623
Dc'-M1
KP.177.696
Dc'-M1
KP.177.837
Dc'-M4
KP.177.511
Dc'-M4
KP.177.791
Dc'-M4
KP.177.837
Dc'-M4
KP.177.375
Dc'-M4
KP.178.021
Dc-M-1080-1.18
Dc-M-232.20-928.37
Dc-M-0.80-0.80-1.18
Dc-M-0.80-0.80-1.55
Dc-M-0.80-0.80-1.65
Dc-M-0.80-0.80-1.55
Dc-M-0.80-0.80-1.18
Dc-M-0.80-0.80-1.18
Dc-M-0.80-0.80-1.18
Dc-M-0.80-0.80-1.18
Dc-M-0.80-0.80-1.18
Dc'-0.50-0.50-0.50
Dc'-0.60-0.60-1.10
Dc'-0.60-0.60-1.10
Dc'-0.50-0.50-0.50
Dc'-0.50-0.50-0.50
Dc'-0.50-0.50-0.50
Dc'-0.50-0.50-0.50
Dc'-0.50-0.50-0.50
Dc'-0.50-0.50-0.50
Dc'-0.50-0.50-0.50
Dc'-0.50-0.50-0.50
Dc'-0.50-0.50-0.50
Dc'-0.50-0.50-0.50
Dc'-0.50-0.50-0.50
Dc'-0.70-0.70-0.70
Dc'-0.80-0.80-1.55
Dc'-0.80-0.80-1.65
Dc'-0.80-0.80-1.55
Dc'-0.80-0.80-1.55
Dc'-0.80-0.80-1.65
Dc'-0.80-0.80-1.55
Dc'-0.80-0.80-1.55
Dc'-0.80-0.80-1.55

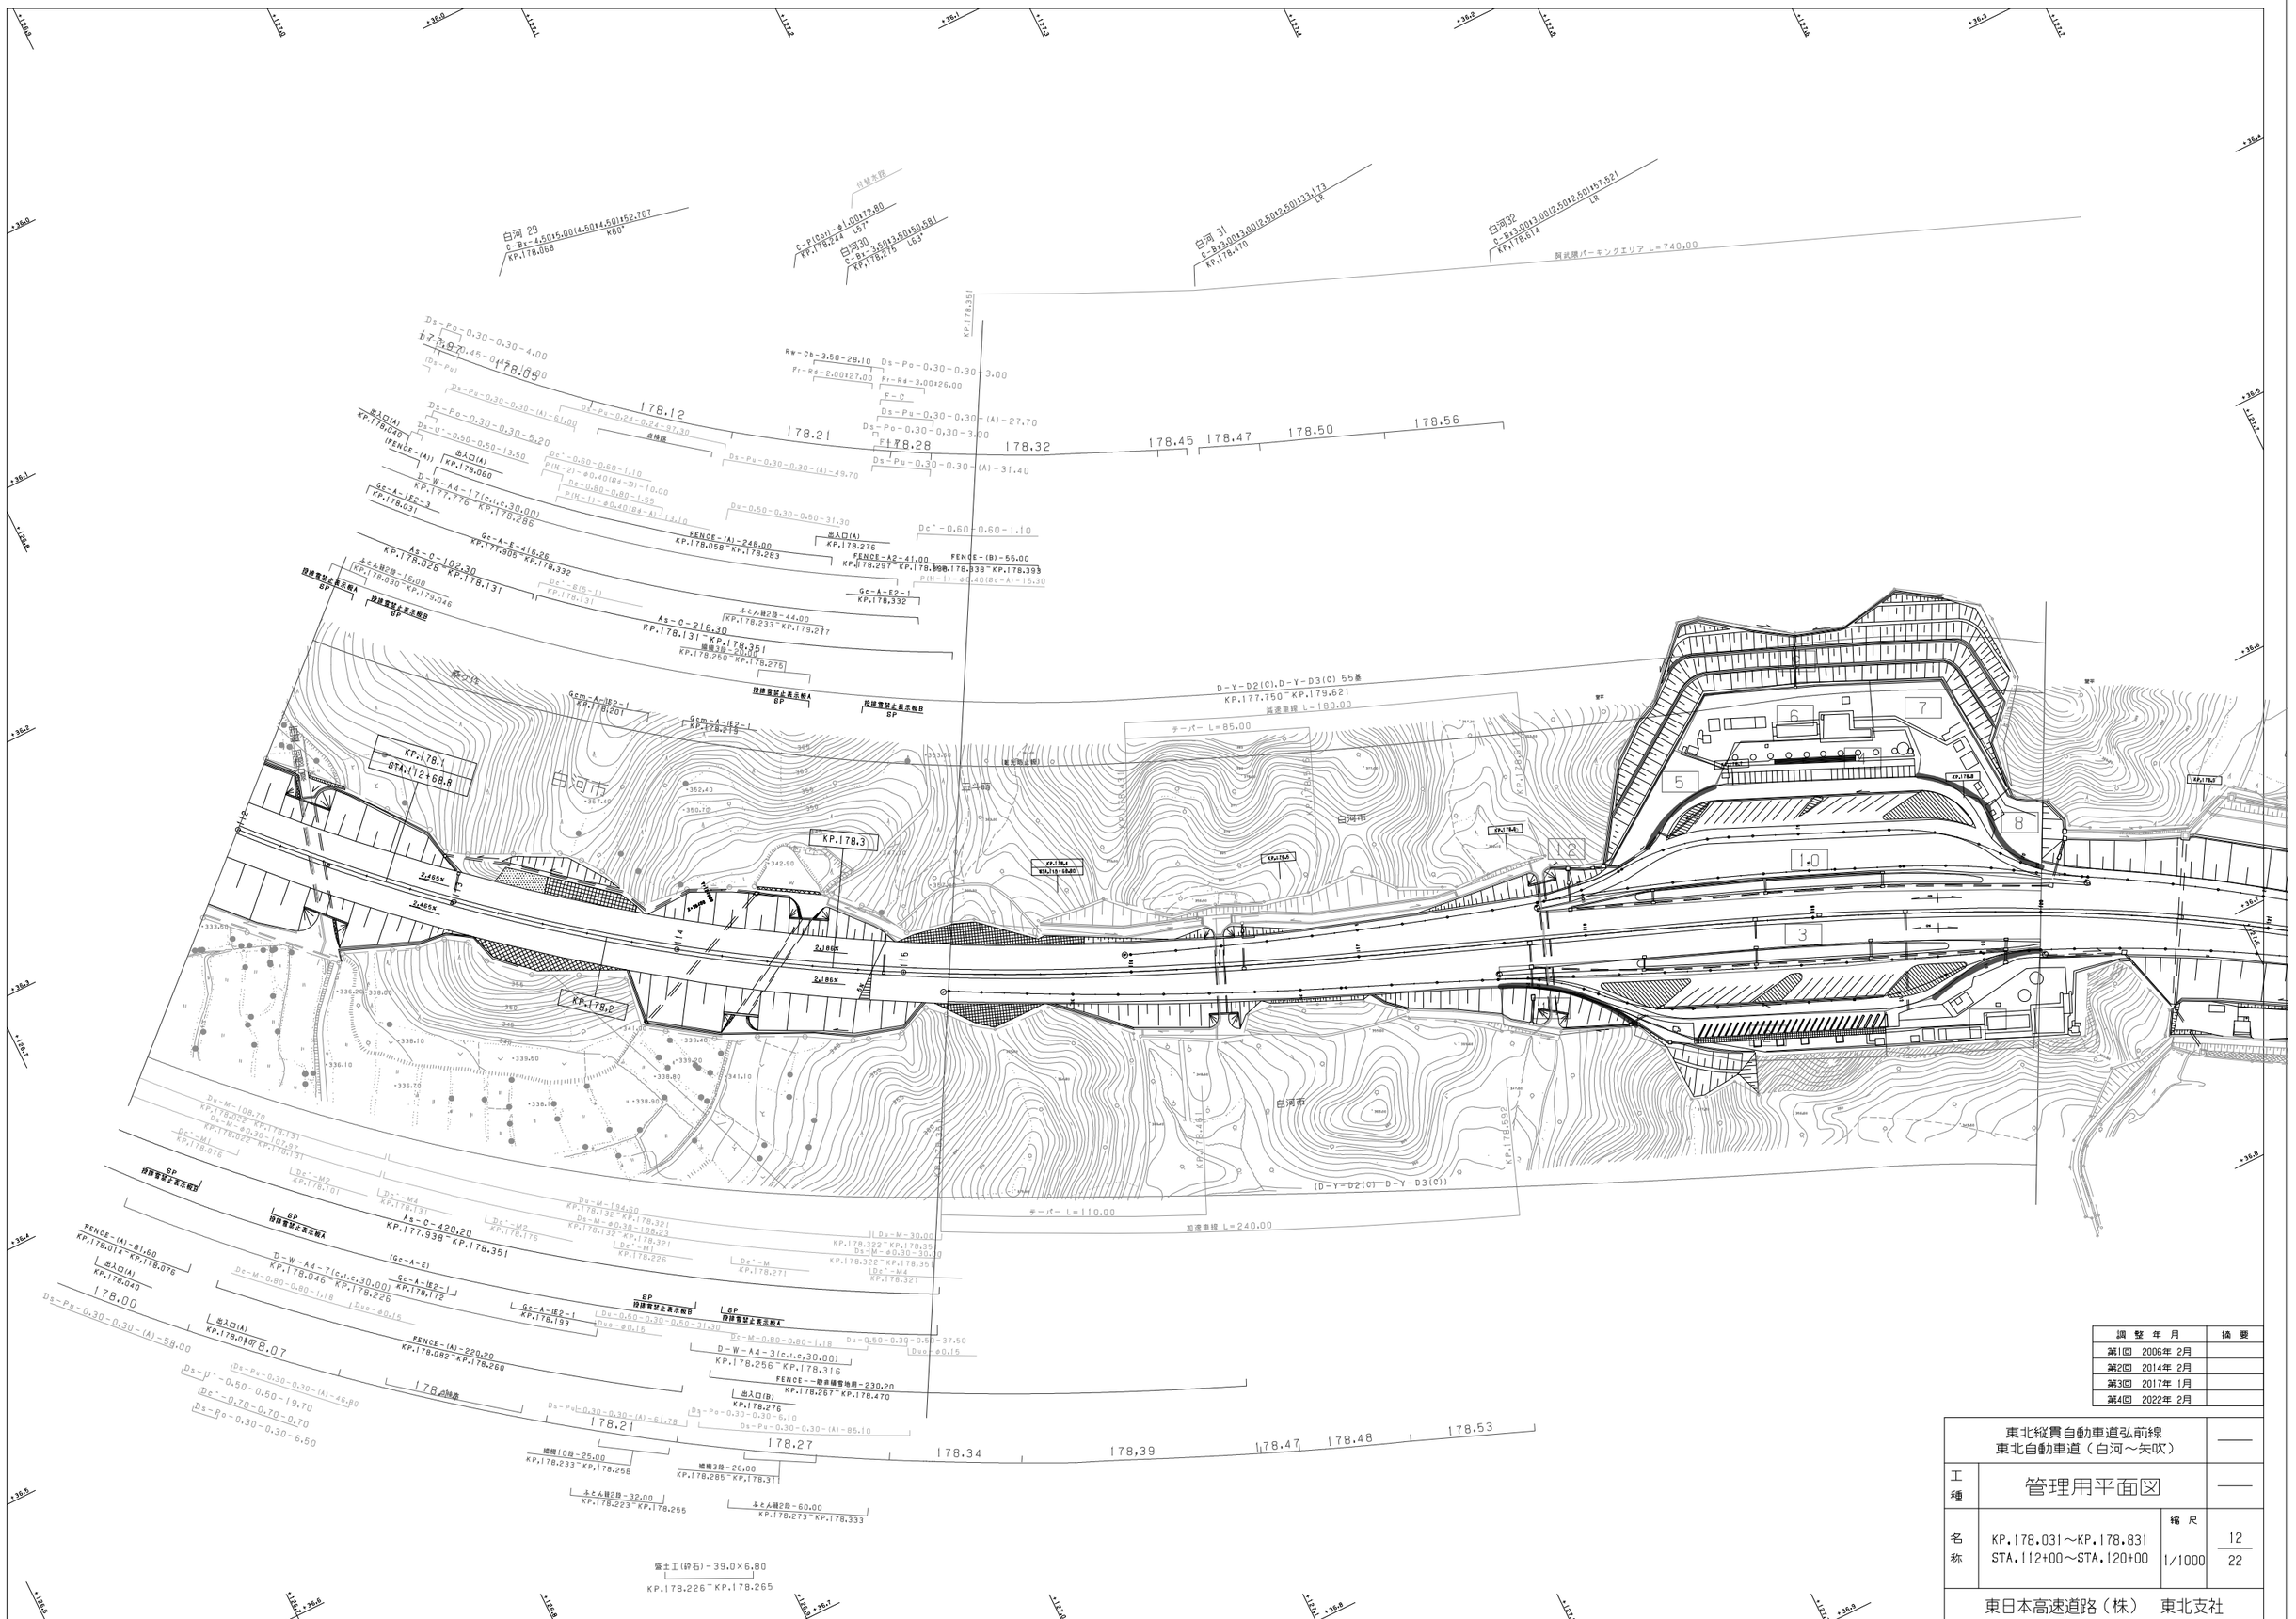
白河 29
C-Bx-4.5015.00(4.50)4.50)52.767
KP.178.088
R60°
C-P(Co)-φ1.00(7.80
KP.178.244 L57°
白河30
C-Bx-3.5013.50(5.0)50.581
KP.178.315 L63°
白河 31
C-Bx3.0013.00(2.50)2.50)33.173
KP.178.410 LK
白河32
C-Bx3.0013.00(2.50)2.50)67.521
KP.178.614 LK
阿武隈パーキングエリア L=740.00
KP.178.351
178.07
178.12
178.21
178.32
178.45
178.47
178.50
178.56
178.00
178.27
178.34
178.39
178.47
178.48
178.53
KP.178.1
KP.178.2
KP.178.3
白河市
D-Y-D2(C),D-Y-D3(C) 55基
KP.177.750~KP.179.621
減速車線 L=180.00
テーパー L=85.00
テーパー L=110.00
加速車線 L=240.00
(D-Y-D2(C) D-Y-D3(C))
As-O-420.20
KP.177.938~KP.178.351
As-O-216.30
KP.178.131~KP.178.351
As-O-102.30
KP.178.028~KP.178.131
FENCE-(A)-81.60
KP.178.014~KP.178.076
FENCE-(A)-220.20
KP.178.082~KP.178.260
FENCE-(A)-248.00
KP.178.058~KP.178.283
FENCE-A2-41.00
KP.178.297~KP.178.338
FENCE-(B)-55.00
KP.178.338~KP.178.393
FENCE--一般非植管地用-230.20
KP.178.267~KP.178.470
D-W-A4-7(c.t.c.30.00)
KP.178.046~KP.178.226
D-W-A4-17(c.t.c.30.00)
KP.177.776~KP.178.286
D-W-A4-3(c.t.c.30.00)
KP.178.256~KP.178.316
盛土工(鋼矢板)-25.00
KP.178.250~KP.178.275
盛土工(鋼矢板)-44.00
KP.178.233~KP.178.277
盛土工(鋼矢板)-16.00
KP.178.030~KP.178.046
盛土工(鋼矢板)-10.00
KP.178.233~KP.178.258
盛土工(鋼矢板)-26.00
KP.178.285~KP.178.311
盛土工(鋼矢板)-32.00
KP.178.223~KP.178.255
盛土工(鋼矢板)-60.00
KP.178.273~KP.178.333
盛土工(鉾石)-39.0×6.80
KP.178.226~KP.178.265
出入口(A)
KP.178.060
出入口(A)
KP.178.276
出入口(A)
KP.178.040
出入口(B)
KP.178.276
Gc-A-1E2-1
KP.178.332
Gc-A-1E2-1
KP.178.193
Gc-A-1E2-3
KP.178.031
Gcm-A-1E2-1
KP.178.201
Gcm-A-1E2-1
KP.178.219
Gc-A-E-416.26
KP.177.905~KP.178.332
Gc-A-(E)
KP.178.172
Gc-A-(E)
KP.178.226
Dc'-0.60-0.60-1.10
Dc'-0.80-0.80-1.18
Dc'-0.70-0.70-0.70
Dc'-M
KP.178.271
Dc'-M1
KP.178.226
Dc'-M2
KP.178.176
Dc'-M3
KP.178.101
Dc'-M4
KP.178.131
Dc'-M4
KP.178.321
Dc'-M4
KP.178.351
Dc'-M5
KP.178.076
Dc'-M5
KP.178.131
Dc'-6(5-1)
KP.178.131
Dc-M-0.80-0.80-1.18
Dc-φ0.15
Dc-φ0.15
Du-0.50-0.30-0.50-31.30
Du-0.50-0.30-0.50-37.50
Du-M-194.60
KP.178.132~KP.178.321
Du-M-60.30-188.23
KP.178.132~KP.178.321
Du-M-30.00
KP.178.322~KP.178.351
Du-M-60.30-30.00
KP.178.322~KP.178.351
Ds-Pu-0.30-0.30-(A)-49.70
Ds-Pu-0.30-0.30-(A)-31.40
Ds-Pu-0.30-0.30-(A)-27.70
Ds-Pu-0.30-0.30-(A)-61.78
Ds-Pu-0.30-0.30-(A)-86.10
Ds-Pu-0.30-0.30-(A)-58.00
Ds-Pu-0.30-0.30-(A)-46.80
Ds-Pu-0.30-0.30-6.50
Ds-Po-0.30-0.30-3.00
Ds-Po-0.30-0.30-4.00
Ds-Po-0.30-0.30-(A)-61.00
Ds-Po-0.30-0.30-5.20
Ds-Po-0.30-0.30-6.10
Ds-Po-0.24-0.24-27.30
Ds-U'-0.50-0.50-13.50
Ds-U'-0.50-0.50-19.70
Ds-M-108.70
KP.178.022~KP.178.131
Ds-M-60.30-107.97
KP.178.022~KP.178.131
Ds-M-30.00
KP.178.322~KP.178.351
Ds-M-60.30-30.00
KP.178.322~KP.178.351
Du-0.50-0.30-0.50-31.30
Du-φ0.15
Du-φ0.15
Pr-Rs-2.00×27.00
Pr-Rs-3.00×26.00
Rw-Cs-3.50-28.10
Ds-Po-0.30-0.30-3.00
F-C
F-C
P(H-2)-φ0.40(Bd-B)-10.00
P(H-1)-φ0.40(Bd-A)-13.10
P(H-1)-φ0.40(Bd-A)-15.30
白地路
178.路肩幅
縦断勾配
KP.178.351
KP.178.593
KP.178.652
KP.178.752
調整年月	摘要
第1回 2006年 2月	
第2回 2014年 2月	
第3回 2017年 1月	
第4回 2022年 2月	

東北縦貫自動車道弘前線
東北自動車道（白河～矢吹）

工種：管理用平面図

名称：KP.178.831～KP.179.631
STA.120+00～STA.128+00

縮尺：1/1000

13
22

東日本高速道路（株）　東北支社

落石防止網 L12.00
KP.178.462～KP.178.575

P.C.G(BE)-598.20

Ds-Pu-0.24-0.24-47.00
Dv-Pu-0.24-0.24-1.50
Dc'-0.50-0.50-0.50
Ds-Pu-0.30-0.30(A)-110.55
Ds-Pu-0.30-0.30(A)-72.10
Fr-R6-3.00×224.00
Ds-Po-0.30-0.30-3.00
Dc'-0.50-0.50-0.50
Ds-Po-0.30-0.30-2.70
Ds-Pu-0.30-0.30-(A)-72.50
Ds-Pu-0.30-0.30-(A)-137.83(10.00)
Ds-Po-0.30-0.30-2.90
Dc'-0.70-0.70-1.15
Ds-Pu-0.45-0.45-14.90
Ds-Pu-0.60-0.60-5.00
Dc'-0.50-0.50-0.50
Ds-Po-0.45-0.45-2.50
Ds-Pu-0.60-0.60-7.30
Ds-Po-0.30-0.30-2.60
Dv-Pu-0.24-0.24-5.00
P(H-1)φ0.40(64-A)-15.70
As-C-160.40(52.00)
KP.178.031～KP.178.646
FENCE-A2-150.00(20.00)
KP.178.473～KP.178.613
As-C-122.40
FENCE-B1-38.33
KP.178.351～KP.178.391
FENCE-A2-86.20
KP.178.391～KP.178.470
D-Y-04-1
KP.178.431
D-W-A1-3
KP.178.381～KP.178.456
Gr-A-E-44.60
KP.178.414～KP.178.464
Gr-A-B1-12.00
KP.178.464～KP.178.476
D-Y-B2-9(c.l.c.20)(2(c.l.c.20))
KP.178.451～KP.178.631
D-W-A1-1
D-Y-C3-1
KP.178.601
D-W-A1-2
KP.178.551～KP.178.601
Gr-A-E-177.20(60.00)
KP.178.476～KP.178.653
D-Y-D1-9(c.l.c.50)(11(c.l.c.50))
KP.178.381～KP.178.601
D-Y-D1
PCC-M3-10.90
KP.178.611～KP.178.621
FENCE-A2-52.70
KP.178.616～KP.178.647
P(H-1)φ0.40(64-A)-11.50
出入口-B1-1
KP.178.645
D-W-A2-2
KP.178.651～KP.178.701
Gr-A-E-248.80
KP.178.621～KP.178.836
(PCC-B3)
(PCC-B5)
(PCC-M3)
(PCC-M4)
(PCC-M5)
(D-Y-D1)
(Ds-Pu)
(Du)
(Du-M)
(Ds-U')
Dv-Pu-0.24-0.24-8.00
Dx-0.24-0.24-25.40
Dc'-0.50-0.50-0.50
Dc-0.80-0.80-1.18
Dc'-1(1)
KP.178.653～KP.178.685
C-P(H)φ0.40(120')=24.00
KP.178.647～KP.178.669
Dx-M-25.00
KP.178.641～KP.178.664
C-P(H)φ0.40(120')-7.00
KP.178.666～KP.178.669
F-φ0.40
P(H-1)φ0.40(64-A)-132.60
P(H-2)φ0.40(64-A)-9.30
P(H-1)φ0.40(64-A)-4.90
Du-φ0.20(0)-45.00
Du-M-35.20
KP.178.626～KP.178.661
Dc'-M(4)
KP.178.696
Dc'-B(5-1)
KP.178.626
Dc'-B(5-1)
KP.178.661
Dc'-M2
KP.178.666
Dc'-1(2)
KP.178.643
Dc'-1(2)
KP.178.711
Dc-M-0.80-0.80-1.18
Dc-0.80-0.80-1.18
Dc-0.80-0.80-1.18
Dc

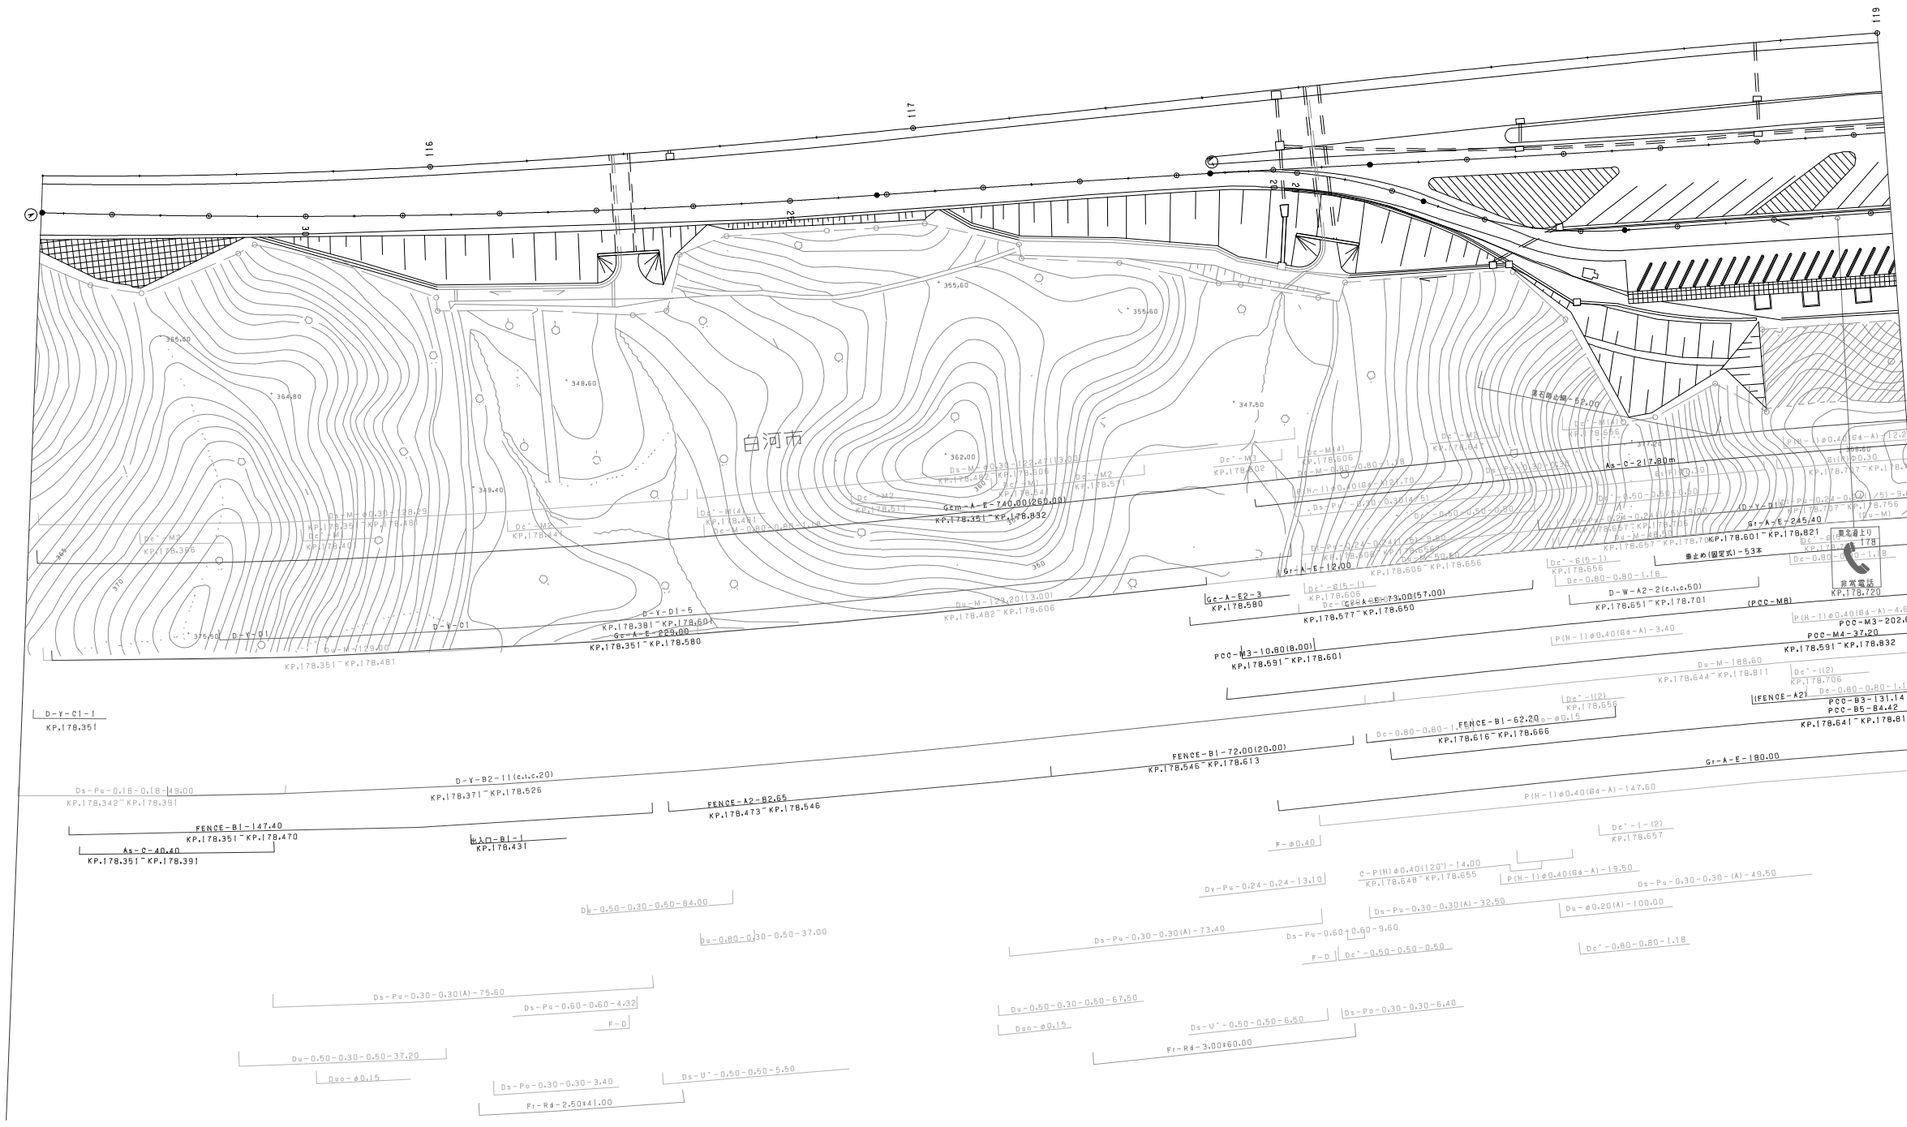

調整年月	摘要
第1回 2006年 2月	
第2回 2017年 1月	

東北縦貫自動車道弘前線
東北自動車道（白河～矢吹）

工種：管理用平面図

名称：阿武隈パーキングエリア
KP.178.593～KP.178.853
STA.117+62～STA.120+62

縮尺：1/500

2/4

東日本高速道路（株） 東北支社

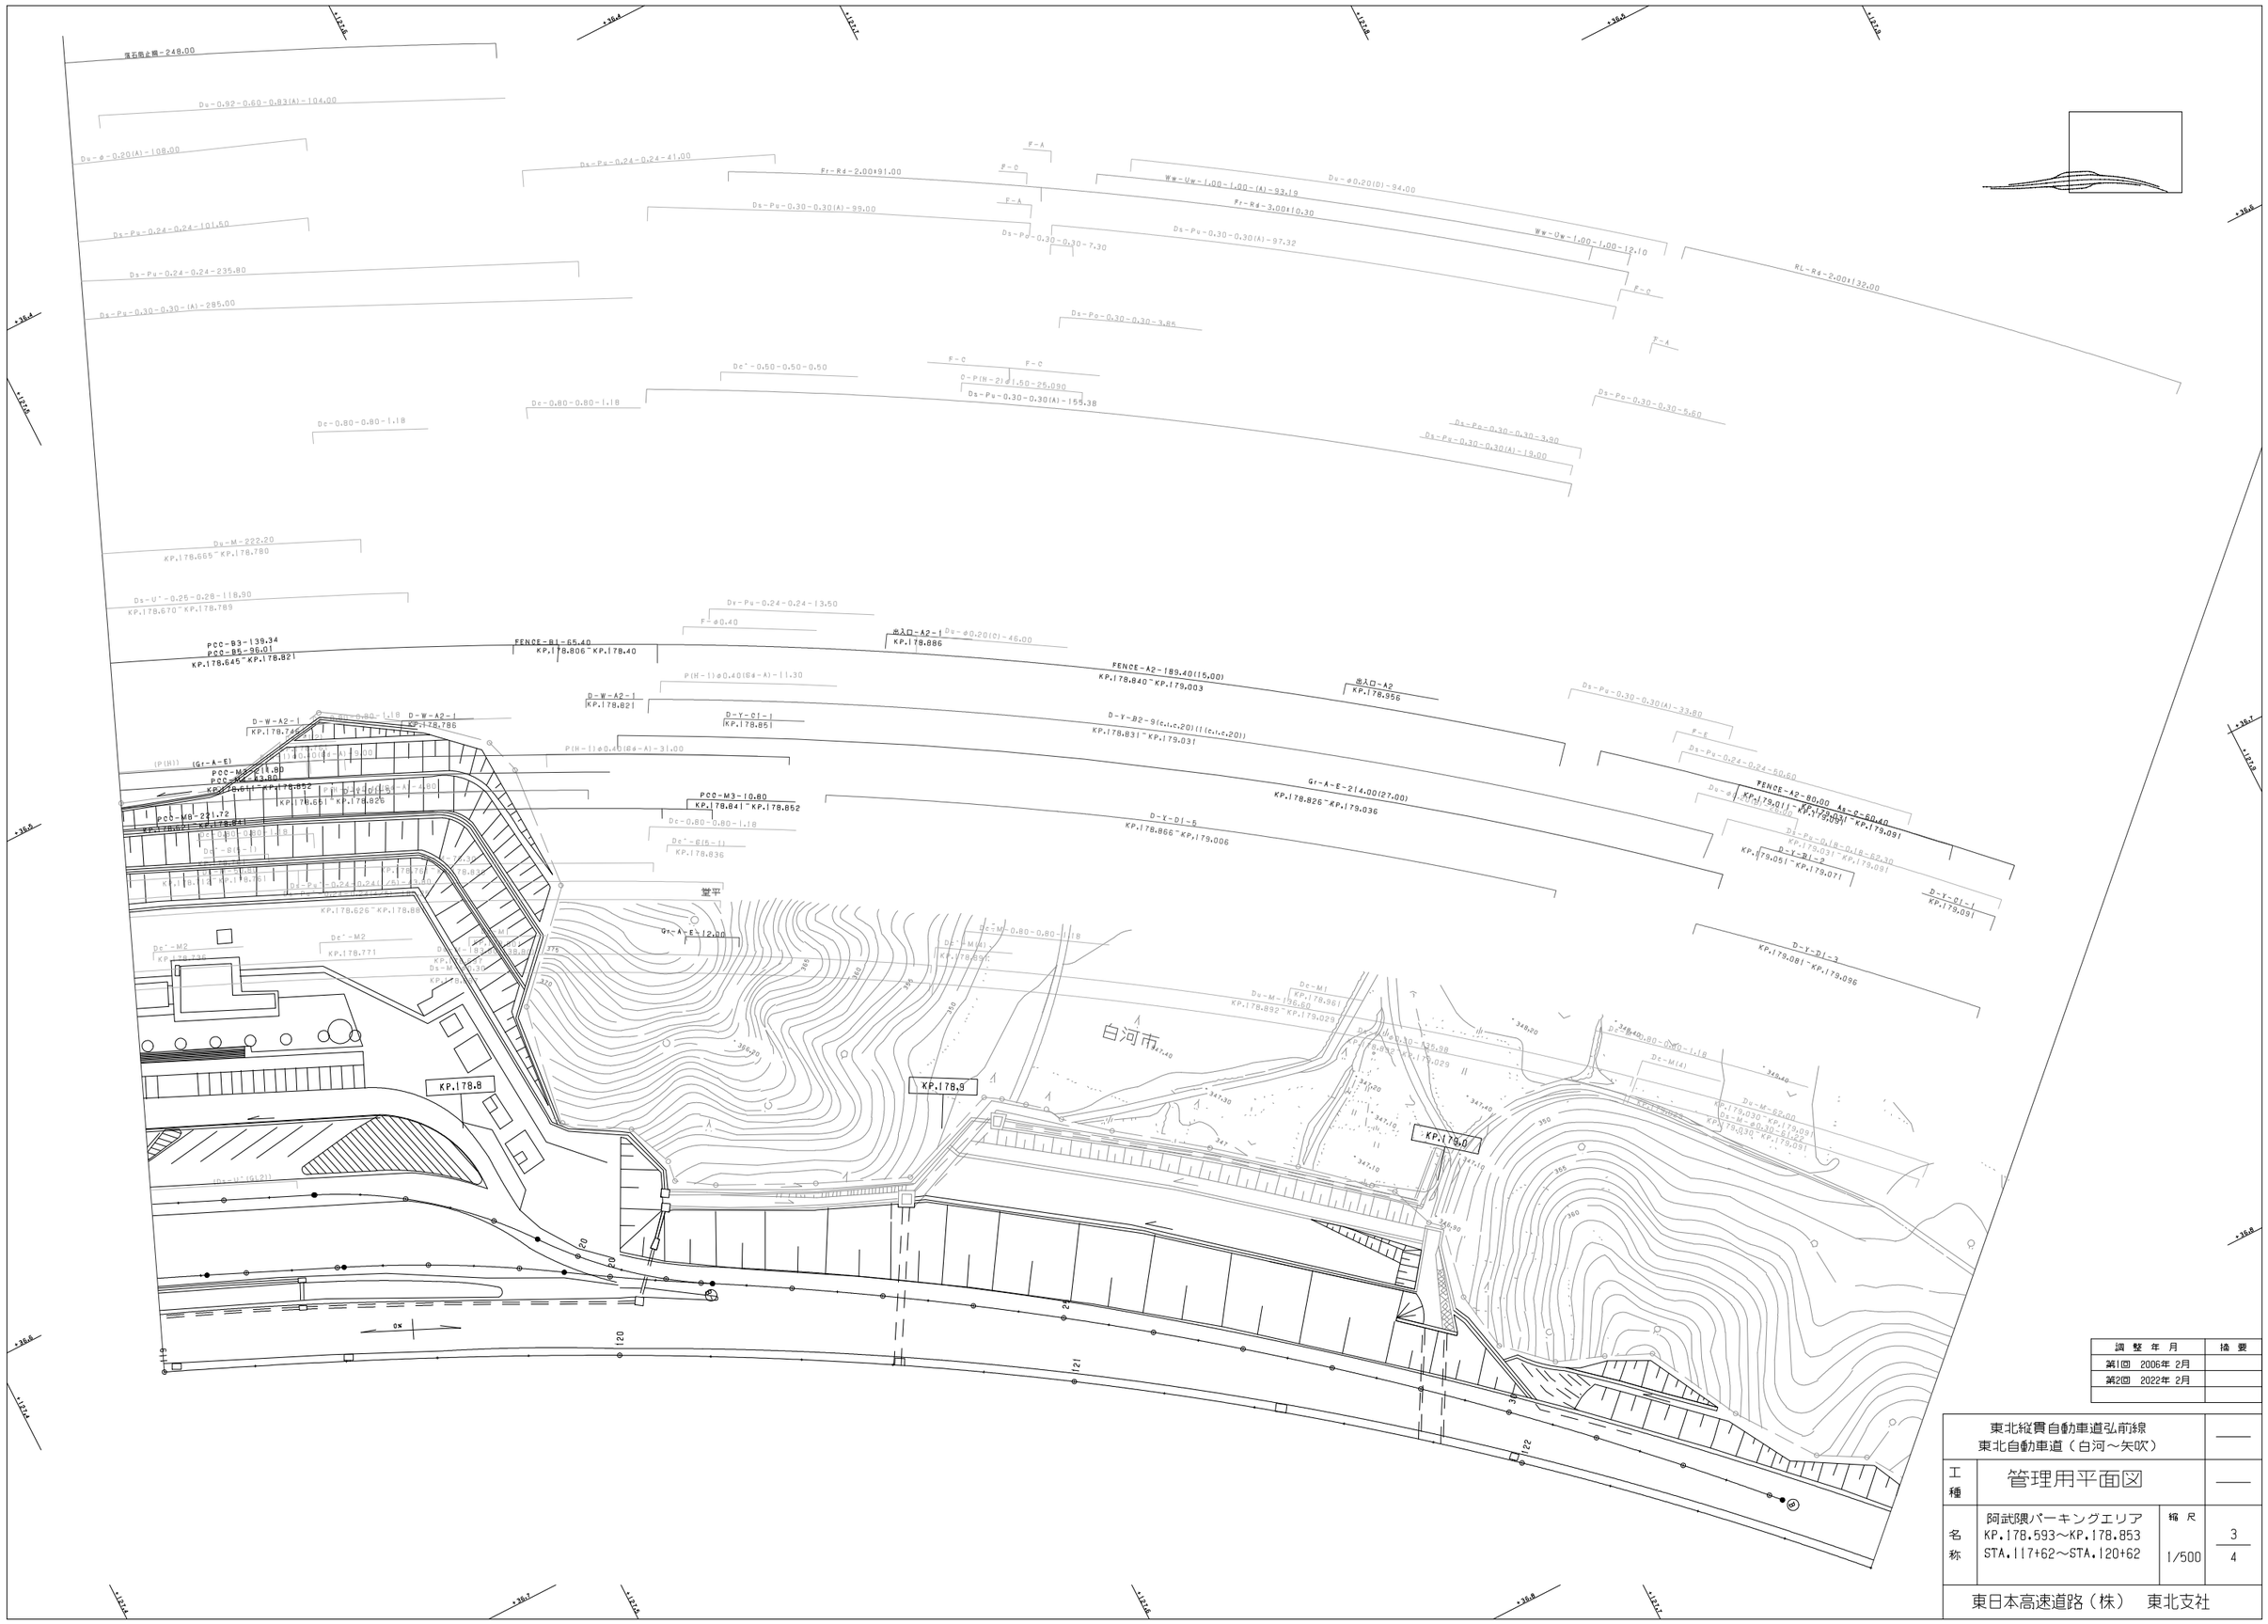

調整年月	摘要
第1回 2006年 2月	
第2回 2022年 2月	

東北縦貫自動車道弘前線 東北自動車道（白河～矢吹）			——
工種	管理用平面図		——
名称	阿武隈パーキングエリア KP.178.593～KP.178.853 STA.117+62～STA.120+62	縮尺 1/500	3 4
東日本高速道路（株） 東北支社			

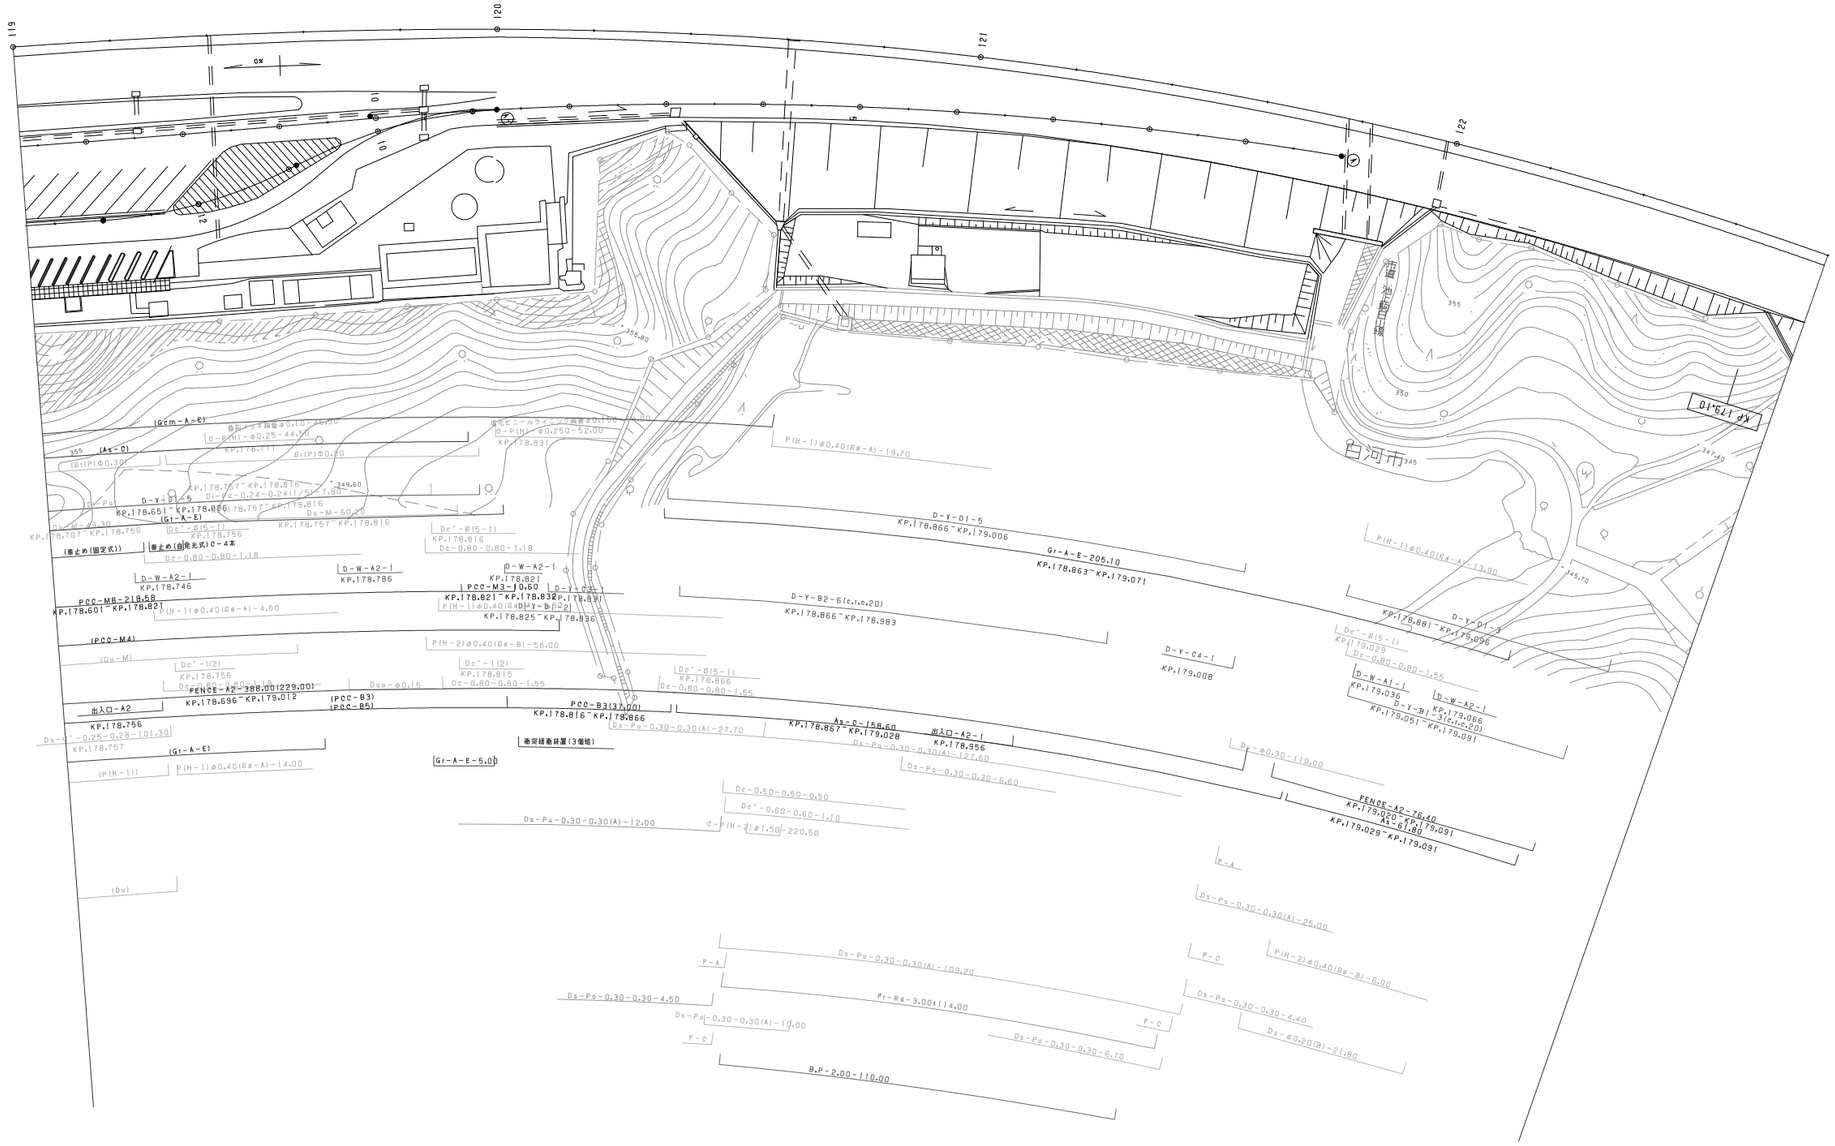
119
120
121
122
KP.178.593
KP.178.853
KP.179.10
D-Y-D1-5
KP.178.866~KP.179.006
G7-A-E-205.10
KP.178.863~KP.179.071
D-Y-B2-6(c.l.c.20)
KP.178.866~KP.178.983
D-Y-C4-1
KP.179.008
D-Y-D1-3
KP.178.881~KP.179.056
D-W-A1-1
KP.179.036
D-W-A2-1
KP.179.066
D-Y-B1-3(c.l.c.20)
KP.179.051~KP.179.091
FENCE-A2-76.40
KP.179.020~KP.179.091
At-B1.80
KP.179.029~KP.179.091
P(H-1)φ0.40(B4-A)-13.50
P(H-1)φ0.40(B4-A)-9.70
出入口-A2
KP.178.756
出入口-A2-1
KP.178.956
PCC-B3(37.00)
KP.178.816~KP.178.866
PCC-M8-218.58
KP.178.601~KP.178.821
PCC-M3-10.60
KP.178.821~KP.178.832
FENCE-A2-388.00(229.00)
KP.178.696~KP.179.012
(PCC-B3)
(PCC-B5)
(PCC-M4)
(Gr-A-E)
Gr-A-E-5.00
(Dv)
(Gsm-A-E)
(Gr-A-E)
D-Y-B1-5
KP.178.651~KP.178.866
D-W-A2-1
KP.178.746
D-W-A2-1
KP.178.786
D-W-A2-1
KP.178.821
D-Y-C3-1
KP.178.821
D-W-A2-1
KP.178.786
P(H-1)φ0.40(B4-A)-4.60
P(H-2)φ0.40(B4-B)-56.00
P(H-1)φ0.40(B4-A)-14.00
Ds-Pu-0.30-0.30(A)-27.70
Ds-Pu-0.30-0.30(A)-12.00
Ds-Pe-0.30-0.30(A)-127.60
Ds-Pe-0.30-0.30-8.60
Dc-0.50-0.50-0.50
Dc'-0.60-0.60-1.10
C-P(H-2)φ1.50-220.50
Dc-φ0.30-110.00
Ds-Pe-0.30-0.30(A)-25.00
Ds-Pe-0.30-0.30(A)-109.20
Ds-Pe-0.30-0.30-4.50
Ds-Pu-0.30-0.30(A)-10.00
Ft-R4-3.00x114.00
Ds-Pe-0.30-0.30-6.70
B.P-2.00-110.00
P(H-2)φ0.40(B4-B)-6.00
Ds-Pe-0.30-0.30-4.40
Dv-φ0.20(B)-21.80
Dc-0.80-0.80-1.18
Dc'-B(S-1)
Dc-0.80-0.80-1.55
Dc'-(H2)
Dc'-(H2)
Dv-φ0.15
Dc-0.80-0.80-1.55
Dc'-B(S-1)
Dc-0.80-0.80-1.55
Dc-0.80-0.80-1.55
Dc-0.80-0.80-1.18
Ds-Pu-0.30-0.30(A)-0.25-0.28-101.30
(Ds-M)
(Gs(P)φ0.30)
(As-D)
(Gs(P)φ0.20)
(P(H-1))
(Ds-M)
Dv-M-60.20
Dv-M-φ0.30
Dc-M-φ0.30
Dc-M-φ0.30
Dc

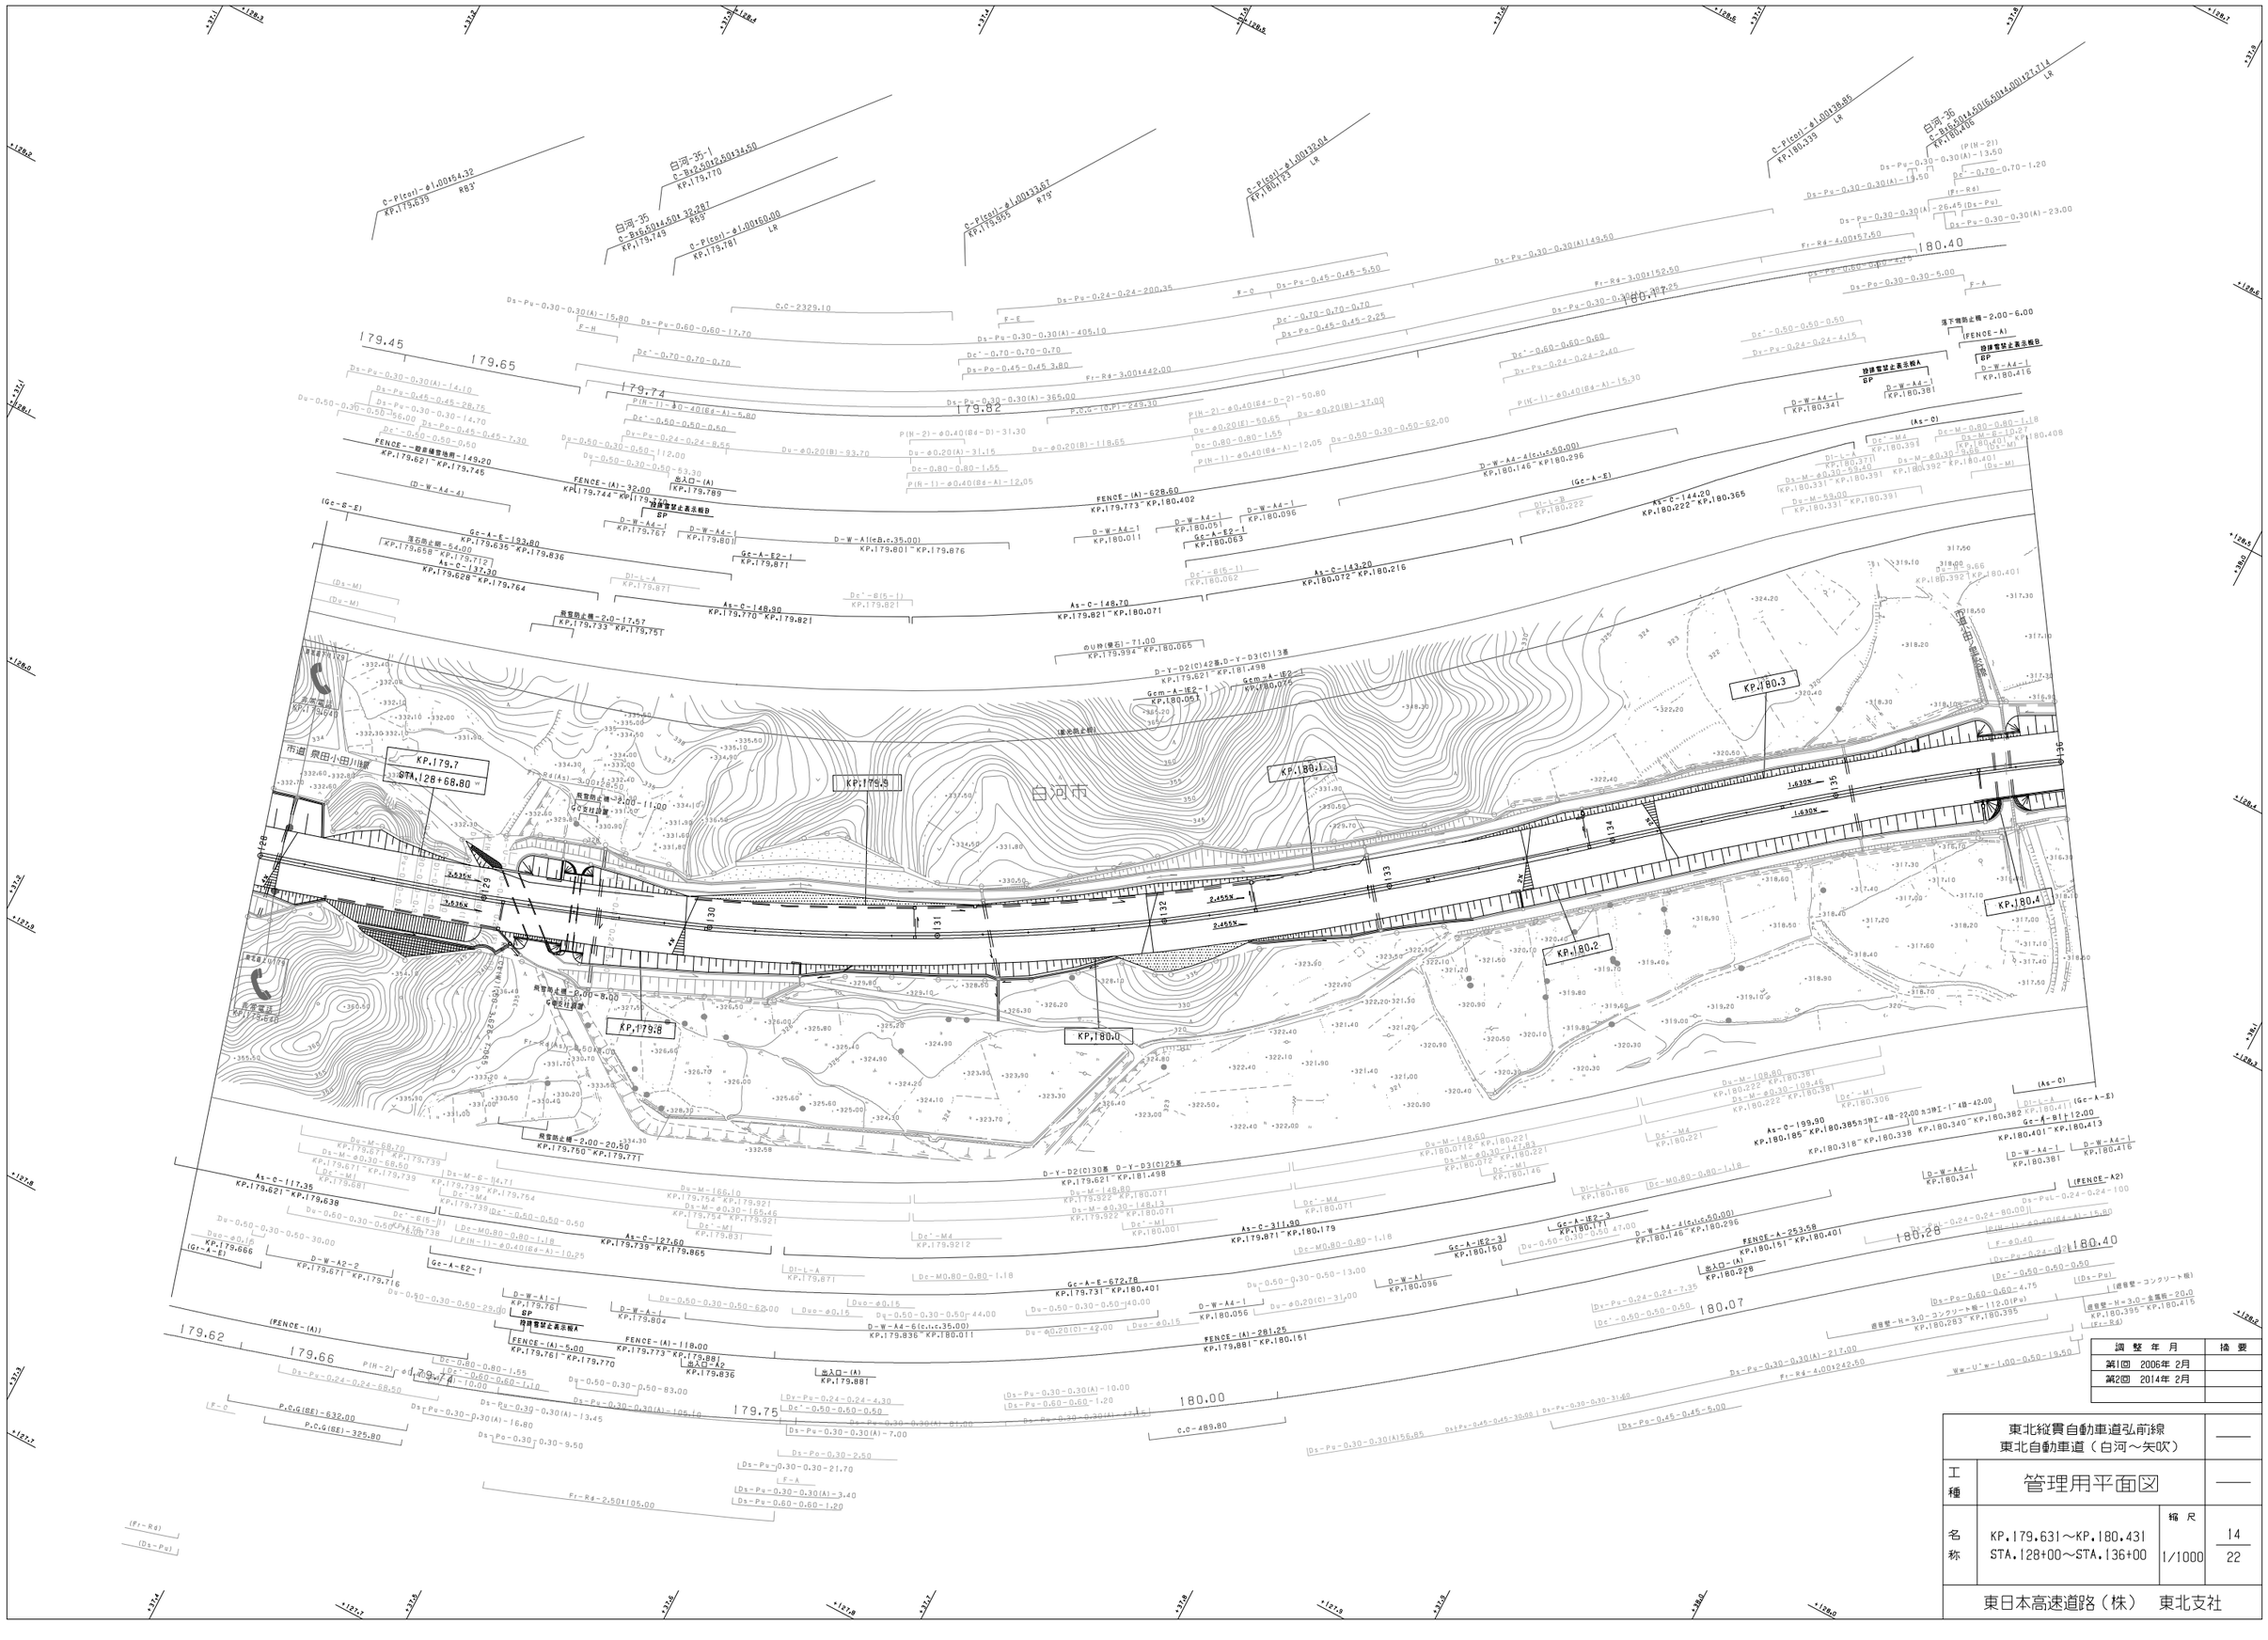
白河市
KP.179.7
STA.128+68.80
KP.179.8
KP.179.9
KP.180.0
KP.180.1
KP.180.2
KP.180.3
KP.180.4
白河-35
白河-35-1
白河-36
C-B16.5014.50|32.587
C-B16.5014.50|134.50
C-B16.5014.50|16.406
C-P(cor)-φ1.00|64.32
C-P(cor)-φ1.00|133.67
C-P(cor)-φ1.00|138.85
C-P(cor)-φ1.00|127.71
C-P(cor)-φ1.00|160.00
C-P(cor)-φ1.00|112.04
R83'
R55
R79
LR
179.45
179.65
179.74
179.82
180.40
180.07
179.62
179.66
179.74
179.75
180.00
180.28
180.07
180.40
FENCE-(A)-628.60
KP.179.773~KP.180.402
FENCE-(A)-32.00
KP.179.744~KP.179.773
FENCE--鉄骨補強土壁用-149.20
KP.179.621~KP.179.745
FENCE-(A)-118.00
KP.179.773~KP.179.881
FENCE-(A)-281.25
KP.179.881~KP.180.151
FENCE-A-253.58
KP.180.151~KP.180.401
As-C-117.35
KP.179.621~KP.179.638
As-C-127.60
KP.179.739~KP.179.865
As-C-148.70
KP.179.621~KP.180.071
As-C-143.20
KP.180.072~KP.180.216
As-C-144.20
KP.180.222~KP.180.365
As-C-199.90
KP.180.185~KP.180.385
As-C-311.90
KP.179.871~KP.180.179
Gc-A-E-672.78
KP.179.731~KP.180.401
Gc-A-E2-1
KP.179.871
Gc-A-E2-2
KP.180.063
Gc-A-E2-3
KP.180.111
Gc-A-E2-4
KP.180.150
Gc-A-B1-12.00
KP.180.401~KP.180.413
D-W-A4-A1(±2.50.00)
KP.180.146~KP.180.296
D-W-A4-A1(±1.50.00)
KP.180.146~KP.180.296
D-W-A4-4
D-W-A2-2
D-W-A1-1
D-W-A4-1
D-W-A4-2
D-W-A1(cB,c.35.00)
KP.179.801~KP.179.876
D-W-A4-6(c,c,c.35.00)
KP.179.836~KP.180.011
D-Y-D2(C)42基,D-Y-D3(C)13基
KP.179.621~KP.181.498
D-Y-D2(C)30基 D-Y-D3(C)25基
KP.179.621~KP.181.498
Gcm-A-IE2-1
KP.180.057
Gcm-A-IE2-2
KP.180.076
Gc-A-IE2-3
KP.180.150
Gc-A-IE2-4
KP.180.222
Gc-A-IE2-5
KP.180.340
Gc-A-IE2-6
KP.180.382
Gc-A-IE2-7
KP.180.401
Gc-A-IE2-8
KP.180.413
Gt-A-E2-1
KP.179.666
Gt-A-E2-2
KP.180.222
Gt-A-E2-3
KP.180.340
Gt-A-E2-4
KP.180.382
Gt-A-E2-5
KP.180.401
Gt-A-E2-6
KP.180.413
D-L-A
KP.180.371
D-L-B
KP.180.222
D-M-A
KP.180.391
D-M-B
KP.180.401
D-M-C
KP.180.408
D-M-D
KP.180.416
D-M-E
KP.179.739
D-M-F
KP.179.671
D-M-G
KP.179.621
D-M-H
KP.179.638
D-M-I
KP.179.681
D-M-J
KP.179.716
D-M-K
KP.179.738
D-M-L
KP.179.754
D-M-M
KP.179.831
D-M-N
KP.179.921
D-M-O
KP.179.922
D-M-P
KP.180.001
D-M-Q
KP.180.071
D-M-R
KP.180.146
D-M-S
KP.180.221
D-M-T
KP.180.222
D-M-U
KP.180.306
D-M-V
KP.180.331
D-M-W
KP.180.340
D-M-X
KP.180.341
D-M-Y
KP.180.381
D-M-Z
KP.180.382
D-M-AA
KP.180.391
D-M-AB
KP.180.392
D-M-AC
KP.180.401
D-M-AD
KP.180.413
D-M-AE
KP.180.416
D-M-AF
KP.180.712
D-M-AG
KP.180.722
D-M-AH
KP.180.746
D-M-AI
KP.180.761
D-M-AJ
KP.180.804
D-M-AK
KP.180.836
D-M-AL
KP.180.881
D-M-AM
KP.180.885
D-M-AN
KP.180.886
D-M-AO
KP.180.887
D-M-AP
KP.180.888
D-M-AQ
KP.180.889
D-M-AR
KP.180.890
D-M-AS
KP.180.891
D-M-AT
KP.180.892
D-M-AU
KP.180.893
D-M-AV
KP.180.894
D-M-AW
KP.180.895
D-M-AX
KP.180.896
D-M-AY
KP.180.897
D-M-AZ
KP.180.898
D-M-BA
KP.180.899
D-M-BB
KP.180.900
D-M-BC
KP.180.901
D-M-BD
KP.180.902
D-M-BE
KP.180.903
D-M-BF
KP.180.904
D-M-BG
KP.180.905
D-M-BH
KP.180.906
D-M-BI
KP.180.907
D-M-BJ
KP.180.908
D-M-BK
KP.180.909
D-M-BL
KP.180.910
D-M-BM
KP.180.911
D-M-BN
KP.180.912
D-M-BO
KP.180.913
D-M-BP
KP.180.914
D-M-BQ
KP.180.915
D-M-BR
KP.180.916
D-M-BS
KP.180.917
D-M-BT
KP.180.918
D-M-BU
KP.180.919
D-M-BV
KP.180.920
D-M-BW
KP.180.921
D-M-BX
KP.180.922
D-M-BY
KP.180.923
D-M-BZ
KP.180.924
D-M-CA
KP.180.925
D-M-CB
KP.180.926
D-M-CC
KP.180.927
D-M-CD
KP.180.928
D-M-CE
KP.180.929
D-M-CF
KP.180.930
D-M-CG
KP.180.931
D-M-CH
KP.180.932
D-M-CI
KP.180.933
D-M-CJ
KP.180.934
D-M-CK
KP.180.935
D-M-CL
KP.180.936
D-M-CM
KP.180.937
D-M-CN
KP.180.938
D-M-CO
KP.180.939
D-M-CP
KP.180.940
D-M-CQ
KP.180.941
D-M-CR
KP.180.942
D-M-CS
KP.180.943
D-M-CT
KP.180.944
D-M-CU
KP.180.945
D-M-CV
KP.180.946
D-M-CW
KP.180.947
D-M-CX
KP.180.948
D-M-CY
KP.180.949
D-M-CZ
KP.180.950
D-M-DA
KP.180.951
D-M-DB
KP.180.952
D-M-DC
KP.180.953
D-M-DD
KP.180.954
D-M-DE
KP.180.955
D-M-DF
KP.180.956
D-M-DG
KP.180.957
D-M-DH
KP.180.958
D-M-DI
KP.180.959
D-M-DJ
KP.180.960
D-M-DK
KP.180.961
D-M-DL
KP.180.962
D-M-DM
KP.180.963
D-M-DN
KP.180.964
D-M-DO
KP.180.965
D-M-DP
KP.180.966
D-M-DQ
KP.180.967
D-M-DR
KP.180.968
D-M-DS
KP.180.969
D-M-DT
KP.180.970
D-M-DU
KP.180.971
D-M-DV
KP.180.972
D-M-DW
KP.180.973
D-M-DX
KP.180.974
D-M-DY
KP.180.975
D-M-DZ
KP.180.976
D-M-EA
KP.180.977
D-M-EB
KP.180.978
D-M-EC
KP.180.979
D-M-ED
KP.180.980
D-M-EE
KP.180.981
D-M-EF
KP.180.982
D-M-EG
KP.180.983
D-M-EH
KP.180.984
D-M-EI
KP.180.985
D-M-EJ
KP.180.986
D-M-EK
KP.180.987
D-M-EL
KP.180.988
D-M-EM
KP.180.989
D-M-EN
KP.180.990
D-M-EO
KP.180.991
D-M-EP
KP.180.992
D-M-EQ
KP.180.993
D-M-ER
KP.180.994
D-M-ES
KP.180.995
D-M-ET
KP.180.996
D-M-EU
KP.180.997
D-M-EV
KP.180.998
D-M-EW
KP.180.999
D-M-EX
KP.181.000
D-M-EY
KP.181.001
D-M-EZ
KP.181.002
D-M-FA
KP.181.003
D-M-FB
KP.181.004
D-M-FC
KP.181.005
D-M-FD
KP.181.006
D-M-FE
KP.181.007
D-M-FF
KP.181.008
D-M-FG
KP.181.009
D-M-FH
KP.181.010
D-M-FI
KP.181.011
D-M-FJ
KP.181.012
D-M-FK
KP.181.013
D-M-FL
KP.181.014
D-M-FM
KP.181.015
D-M-FN
KP.181.016
D-M-FO
KP.181.017
D-M-FP
KP.181.018
D-M-FQ
KP.181.019
D-M-FR
KP.181.020
D-M-FS
KP.181.021
D-M-FT
KP.181.022
D-M-FU
KP.181.023
D-M-FV
KP.181.024
D-M-FW
KP.181.025
D-M-FX
KP.181.026
D-M-FY
KP.181.027
D-M-FZ
KP.181.028
D-M-GA
KP.181.029
D-M-GB
KP.181.030
D-M-GC
KP.181.031
D-M-GD
KP.181.032
D-M-GE
KP.181.033
D-M-GF
KP.181.034
D-M-GG
KP.181.035
D-M-GH
KP.181.036
D-M-GI
KP.181.037
D-M-GJ
KP.181.038
D-M-GK
KP.181.039
D-M-GL
KP.181.040
D-M-GM
KP.181.041
D-M-GN
KP.181.042
D-M-GO
KP.181.043
D-M-GP
KP.181.044
D-M-GQ
KP.181.045
D-M-GR
KP.181.046
D-M-GS
KP.181.047
D-M-GT
KP.181.048
D-M-GU
KP.181.049
D-M-GV
KP.181.050
D-M-GW
KP.181.051
D-M-GX
KP.181.052
D-M-GY
KP.181.053
D-M-GZ
KP.181.054
D-M-HA
KP.181.055
D-M-HB
KP.181.056
D-M-HC
KP.181.057
D-M-HD
KP.181.058
D-M-HE
KP.181.059
D-M-HF
KP.181.060
D-M-HG
KP.181.061
D-M-HH
KP.181.062
D-M-HI
KP.181.063
D-M-HJ
KP.181.064
D-M-HK
KP.181.065
D-M-HL
KP.181.066
D-M-HM
KP.181.067
D-M-HN
KP.181.068
D-M-HO
KP.181.069
D-M-HP
KP.181.070
D-M-HQ
KP.181.071
D-M-HR
KP.181.072
D-M-HS
KP.181.073
D-M-HT
KP.181.074
D-M-HU
KP.181.075
D-M-HV
KP.181.076
D-M-HW
KP.181.077
D-M-HX
KP.181.078
D-M-HY
KP.181.079
D-M-HZ
KP.181.080
D-M-IA
KP.181.081
D-M-IB
KP.181.082
D-M-IC
KP.181.083
D-M-ID
KP.181.084
D-M-IE
KP.181.085
D-M-IF
KP.181.086
D-M-IG
KP.181.087
D-M-IH
KP.181.088
D-M-II
KP.181.089
D-M-IJ
KP.181.090
D-M-IK
KP.181.091
D-M-IL
KP.181.092
D-M-IM
KP.181.093
D-M-IN
KP.181.094
D-M-IO
KP.181.095
D-M-IP
KP.181.096
D-M-IQ
KP.181.097
D-M-IR
KP.181.098
D-M-IS
KP.181.099
D-M-IT
KP.181.100
D-M-IU
KP.181.101
D-M-IV
KP.181.102
D-M-IW
KP.181.103
D-M-IX
KP.181.104
D-M-IY
KP.181.105
D-M-IZ
KP.181.106
D-M-JA
KP.181.107
D-M-JB
KP.181.108
D-M-JC
KP.181.109
D-M-JD
KP.181.110
D-M-JE
KP.181.111
D-M-JF
KP.181.112
D-M-JG
KP.181.113
D-M-JH
KP.181.114
D-M-JI
KP.181.115
D-M-JJ
KP.181.116
D-M-JK
KP.181.117
D-M-JL
KP.181.118
D-M-JM
KP.181.119
D-M-JN
KP.181.120
D-M-JO
KP.181.121
D-M-JP
KP.181.122
D-M-JQ
KP.181.123
D-M-JR
KP.181.124
D-M-JS
KP.181.125
D-M-JT
KP.181.126
D-M-JU
KP.181.127
D-M-JV
KP.181.128
D-M-JW
KP.181.129
D-M-JX
KP.181.130
D-M-JY
KP.181.131
D-M-JZ
KP.181.132
D-M-KA
KP.181.133
D-M-KB
KP.181.134
D-M-KC
KP.181.135
D-M-KD
KP.181.136
D-M-KE
KP.181.137
D-M-KF
KP.181.138
D-M-KG
KP.181.139
D-M-KH
KP.181.140
D-M-KI
KP.181.141
D-M-KJ
KP.181.142
D-M-KK
KP.181.143
D-M-KL
KP.181.144
D-M-KM
KP.181.145
D-M-KN
KP.181.146
D-M-KO
KP.181.147
D-M-KP
KP.181.148
D-M-KQ
KP.181.149
D-M-KR
KP.181.150
D-M-KS
KP.181.151
D-M-KT
KP.181.152
D-M-KU
KP.181.153
D-M-KV
KP.181.154
D-M-KW
KP.181.155
D-M-KX
KP.181.156
D-M-KY
KP.181.157
D-M-KZ
KP.181.158
D-M-LA
KP.181.159
D-M-LB
KP.181.160
D-M-LC
KP.181.161
D-M-LD
KP.181.162
D-M-LE
KP.181.163
D-M-LF
KP.181.164
D-M-LG
KP.181.165
D-M-LH
KP.181.166
D-M-LI
KP.181.167
D-M-LJ
KP.181.168
D-M-LK
KP.181.169
D-M-LL
KP.181.170
D-M-LM
KP.181.171
D-M-LN
KP.181.172
D-M-LO
KP.181.173
D-M-LP
KP.181.174
D-M-LQ
KP.181.175
D-M-LR
KP.181.176
D-M-LS
KP.181.177
D-M-LT
KP.181.178
D-M-LU
KP.181.179
D-M-LV
KP.181.180
D-M-LW
KP.181.181
D-M-LX
KP.181.182
D-M-LY
KP.181.183
D-M-LZ
KP.181.184
D-M-MA
KP.181.185
D-M-MB
KP.181.186
D-M-MC
KP.181.187
D-M-MD
KP.181.188
D-M-ME
KP.181.189
D-M-MF
KP.181.190
D-M-MG
KP.181.191
D-M-MH
KP.181.192
D-M-MI
KP.181.193
D-M-MJ
KP.181.194
D-M-MK
KP.181.195
D-M-ML
KP.181.196
D-M-MM
KP.181.197
D-M-MN
KP.181.198
D-M-MO
KP.181.199
D-M-MP
KP.181.200
D-M-MQ
KP.181.201
D-M-MR
KP.181.202
D-M-MS
KP.181.203
D-M-MT
KP.181.204
D-M-MU
KP.181.205
D-M-MV
KP.181.206
D-M-MW
KP.181.207
D-M-MX
KP.181.208
D-M-MY
KP.181.209
D-M-MZ
KP.181.210
D-M-NA
KP.181.211
D-M-NB
KP.181.212
D-M-NC
KP.181.213
D-M-ND
KP.181.214
D-M-NE
KP.181.215
D-M-NF
KP.181.216
D-M-NG
KP.181.217
D-M-NH
KP.181.218
D-M-NI
KP.181.219
D-M-NJ
KP.181.220
D-M-NK
KP.181.221
D-M-NL
KP.181.222
D-M-NM
KP.181.223
D-M-NN
KP.181.224
D-M-NO
KP.181.225
D-M-NP
KP.181.226
D-M-NQ
KP.181.227
D-M-NR
KP.181.228
D-M-NS
KP.181.229
D-M-NT
KP.181.230
D-M-NU
KP.181.231
D-M-NV
KP.181.232
D-M-NW
KP.181.233
D-M-NX
KP.181.234
D-M-NY
KP.181.235
D-M-NZ
KP.181.236
D-M-OA
KP.181.237
D-M-OB
KP.181.238
D-M-OC
KP.181.239
D-M-OD
KP.181.240
D-M-OE
KP.181.241
D-M-OF
KP.181.242
D-M-OG
KP.181.243
D-M-OH
KP.181.244
D-M-OI
KP.181.245
D-M-OJ
KP.181.246
D-M-OK
KP.181.247
D-M-OL
KP.181.248
D-M-OM
KP.181.249
D-M-ON
KP.181.250
D-M-OO
KP.181.251
D-M-OP
KP.181.252
D-M-OQ
KP.181.253
D-M-OR
KP.181.254
D-M-OS
KP.181.255
D-M-OT
KP.181.256
D-M-OU
KP.181.257
D-M-OV
KP.181.258
D-M-OW
KP.181.259
D-M-OX
KP.181.260
D-M-OY
KP.181.261
D-M-OZ
KP.181.262
D-M-PA
KP.181.263
D-M-PB
KP.181.264
D-M-PC
KP.181.265
D-M-PD
KP.181.266
D-M-PE
KP.181.267
D-M-PF
KP.181.268
D-M-PG
KP.181.269
D-M-PH
KP.181.270
D-M-PI
KP.181.271
D-M-PJ
KP.181.272
D-M-PK
KP.181.273
D-M-PL
KP.181.274
D-M-PM
KP.181.275
D-M-PN
KP.181.276
D-M-PO
KP.181.277
D-M-PP
KP.181.278
D-M-PQ
KP.181.279
D-M-PR
KP.181.280
D-M-PS
KP.181.281
D-M-PT
KP.181.282
D-M-PU
KP.181.283
D-M-PV
KP.181.284
D-M-PW
KP.181.285
D-M-PX
KP.181.286
D-M-PY
KP.181.287
D-M-PZ
KP.181.288
D-M-QA
KP.181.289
D-M-QB
KP.181.290
D-M-QC
KP.181.291
D-M-QD
KP.181.292
D-M-QE
KP.181.293
D-M-QF
KP.181.294
D-M-QG
KP.181.295
D-M-QH
KP.181.296
D-M-QI
KP.181.297
D-M-QJ
KP.181.298
D-M-QK
KP.181.299
D-M-QL
KP.181.300
D-M-QM
KP.181.301
D-M-QN
KP.181.302
D-M-QO
KP.181.303
D-M-QP
KP.181.304
D-M-QQ
KP.181.305
D-M-QR
KP.181.306
D-M-QS
KP.181.307
D-M-QT
KP.181.308
D-M-QU
KP.181.309
D-M-QV
KP.181.310
D-M-QW
KP.181.311
D-M-QX
KP.181.312
D-M-QY
KP.181.313
D-M-QZ
KP.181.314
D-M-RA
KP.181.315
D-M-RB
KP.181.316
D-M-RC
KP.181.317
D-M-RD
KP.181.318
D-M-RE
KP.181.319
D-M-RF
KP.181.320
D-M-RG
KP.181.321
D-M-RH
KP.181.322
D-M-RI
KP.181.323
D-M-RJ
KP.181.324
D-M-RK
KP.181.325
D-M-RL
KP.181.326
D-M-RM
KP.181.327
D-M-RN
KP.181.328
D-M-RO
KP.181.329
D-M-RP
KP.181.330
D-M-RQ
KP.181.331
D-M-RR
KP.181.332
D-M-RS
KP.181.333
D-M-RT
KP.181.334
D-M-RU
KP.181.335
D-M-RV
KP.181.336
D-M-RW
KP.181.337
D-M-RX
KP.181.338
D-M-RY
KP.181.339
D-M-RZ
KP.181.340
D-M-SA
KP.181.341
D-M-SB
KP.181.342
D-M-SC
KP.181.343
D-M-SD
KP.181.344
D-M-SE
KP.181.345
D-M-SF
KP.181.346
D-M-SG
KP.181.347
D-M-SH
KP.181.348
D-M-SI
KP.181.349
D-M-SJ
KP.181.350
D-M-SK
KP.181.351
D-M-SL
KP.181.352
D-M-SM
KP.181.353
D-M-SN
KP.181.354
D-M-SO
KP.181.355
D-M-SP
KP.181.356
D-M-SQ
KP.181.357
D-M-SR
KP.181.358
D-M-SS
KP.181.359
D-M-ST
KP.181.360
D-M-SU
KP.181.361
D-M-SV
KP.181.362
D-M-SW
KP.181.363
D-M-SX
KP.181.364
D-M-SY
KP.181.365
D-M-SZ
KP.181.366
D-M-TA
KP.181.367
D-M-TB
KP.181.368
D-M-TC
KP.181.369
D-M-TD
KP.181.370
D-M-TE
KP.181.371
D-M-TF
KP.181.372
D-M-TG
KP.181.373
D-M-TH
KP.181.374
D-M-TI
KP.181.375
D-M-TJ
KP.181.376
D-M-TK
KP.181.377
D-M-TL
KP.181.378
D-M-TM
KP.181.379
D-M-TN
KP.181.380
D-M-TO
KP.181.381
D-M-TP
KP.181.382
D-M-TQ
KP.181.383
D-M-TR
KP.181.384
D-M-TS
KP.181.385
D-M-TT
KP.181.386
D-M-TU
KP.181.387
D-M-TV
KP.181.388
D-M-TW
KP.181.389
D-M-TX
KP.181.390
D-M-TY
KP.181.391
D-M-TZ
KP.181.392
D-M-UA
KP.181.393
D-M-UB
KP.181.394
D-M-UC
KP.181.395
D-M-UD
KP.181.396
D-M-UE
KP.181.397
D-M-UF
KP.181.398
D-M-UG
KP.181.399
D-M-UH
KP.181.400
D-M-UI
KP.181.401
D-M-UJ
KP.181.402
D-M-UK
KP.181.403
D-M-UL
KP.181.404
D-M-UM
KP.181.405
D-M-UN
KP.181.406
D-M-UO
KP.181.407
D-M-UP
KP.181.408
D-M-UQ
KP.181.409
D-M-UR
KP.181.410
D-M-US
KP.181.411
D-M-UT
KP.181.412
D-M-UU
KP.181.413
D-M-UV
KP.181.414
D-M-UW
KP.181.415
D-M-UX
KP.181.416
D-M-UY
KP.181.417
D-M-UZ
KP.181.418
D-M-VA
KP.181.419
D-M-VB
KP.181.420
D-M-VC
KP.181.421
D-M-VD
KP.181.422
D-M-VE
KP.181.423
D-M-VF
KP.181.424
D-M-VG
KP.181.425
D-M-VH
KP.181.426
D-M-VI
KP.181.427
D-M-VJ
KP.181.428
D-M-VK
KP.181.429
D-M-VL
KP.181.430
D-M-VM
KP.181.431
D-M-VN
KP.181.432
D-M-VO
KP.181.433
D-M-VP
KP.181.434
D-M-VQ
KP.181.435
D-M-VR
KP.181.436
D-M-VS
KP.181.437
D-M-VT
KP.181.438
D-M-VU
KP.181.439
D-M-VV
KP.181.440
D-M-VW
KP.181.441
D-M-VX
KP.181.442
D-M-VY
KP.181.443
D-M-VZ
KP.181.444
D-M-WA
KP.181.445
D-M-WB
KP.181.446
D-M-WC
KP.181.447
D-M-WD
KP.181.448
D-M-WE
KP.181.449
D-M-WF
KP.181.450
D-M-WG
KP.181.451
D-M-WH
KP.181.452
D-M-WI
KP.181.453
D-M-WJ
KP.181.454
D-M-WK
KP.181.455
D-M-WL
KP.181.456
D-M-WM
KP.181.457
D-M-WN
KP.181.458
D-M-WO
KP.181.459
D-M-WP
KP.181.460
D-M-WQ
KP.181.461
D-M-WR
KP.181.462
D-M-WS
KP.181.463
D-M-WT
KP.181.464
D-M-WU
KP.181.465
D-M-WV
KP.181.466
D-M-WW
KP.181.467
D-M-WX
KP.181.468
D-M-WY
KP.181.469
D-M-WZ
KP.181.470
D-M-XA
KP.181.471
D-M-XB
KP.181.472
D-M-XC
KP.181.473
D-M-XD
KP.181.474
D-M-XE
KP.181.475
D-M-XF
KP.181.476
D-M-XG
KP.181.477
D-M-XH
KP.181.478
D-M-XI
KP.181.479
D-M-XJ
KP.181.480
D-M-XK
KP.181.481
D-M-XL
KP.181.482
D-M-XM
KP.181.483
D-M-XN
KP.181.484
D-M-XO
KP.181.485
D-M-XP
KP.181.486
D-M-XQ
KP.181.487
D-M-XR
KP.181.488
D-M-XS
KP.181.489
D-M-XT
KP.181.490
D-M-XU
KP.181.491
D-M-XV
KP.181.492
D-M-XW
KP.181.493
D-M-XX
KP.181.494
D-M-XY
KP.181.495
D-M-XZ
KP.181.496
D-M-YA
KP.181.497
D-M-YB
KP.181.498
D-M-YC
KP.181.499
D-M-YD
KP.181.500
D-M-YE
KP.181.501
D-M-YF
KP.181.502
D-M-YG
KP.181.503
D-M-YH
KP.181.504
D-M-YI
KP.181.505
D-M-YJ
KP.181.506
D-M-YK
KP.181.507
D-M-YL
KP.181.508
D-M-YM
KP.181.509
D-M-YN
KP.181.510
D-M-YO
KP.181.511
D-M-YP
KP.181.512
D-M-YQ
KP.181.513
D-M-YR
KP.181.514
D-M-YS
KP.181.515
D-M-YT
KP.181.516
D-M-YU
KP.181.517
D-M-YV
KP.181.518
D-M-YW
KP.181.519
D-M-YX
KP.181.520
D-M-YY
KP.181.521
D-M-YZ
KP.181.522
D-M-ZA
KP.181.523
D-M-ZB
KP.181.524
D-M-ZC
KP.181.525
D-M-ZD
KP.181.526
D-M-ZE
KP.181.527
D-M-ZF
KP.181.528
D-M-ZG
KP.181.529
D-M-ZH
KP.181.530
D-M-ZI
KP.181.531
D-M-ZJ
KP.181.532
D-M-ZK
KP.181.533
D-M-ZL
KP.181.534
D-M-ZM
KP.181.535
D-M-ZN
KP.181.536
D-M-ZO
KP.181.537
D-M-ZP
KP.181.538
D-M-ZQ
KP.181.539
D-M-ZR
KP.181.540
D-M-ZS
KP.181.541
D-M-ZT
KP.181.542
D-M-ZU
KP.181.543
D-M-ZV
KP.181.544
D-M-ZW
KP.181.545
D-M-ZX
KP.181.546
D-M-ZY
KP.181.547
D-M-ZZ
KP.181.548
D-M-AAA
KP.181.549
D-M-AAB
KP.181.550
D-M-AAC
KP.181.551
D-M-AAD
KP.181.552
D-M-AAE
KP.181.553
D-M-AAF
KP.181.554
D-M-AAG
KP.181.555
D-M-AAH
KP.181.556
D-M-AAI
KP.181.557
D-M-AAJ
KP.181.558
D-M-AAK
KP.181.559
D-M-AAL
KP.181.560
D-M-AAM
KP.181.561
D-M-AAN
KP.181.562
D-M-AAO
KP.181.563
D-M-AAP
KP.181.564
D-M-AAQ
KP.181.565
D-M-AAR
KP.181.566
D-M-AAS
KP.181.567
D-M-AAT
KP.181.568
D-M-AAU
KP.181.569
D-M-AAV
KP.181.570
D-M-AAW
KP.181.571
D-M-AAX
KP.181.572
D-M-AAY
KP.181.573
D-M-AAZ
KP.181.574
D-M-ABA
KP.181.575
D-M-ABB
KP.181.576
D-M-ABC
KP.181.577
D-M-ABD
KP.181.578
D-M-ABE
KP.181.579
D-M-ABF
KP.181.580
D-M-ABG
KP.181.581
D-M-ABH
KP.181.582
D-M-ABI
KP.181.583
D-M-ABJ
KP.181.584
D-M-ABK
KP.181.585
D-M-ABL
KP.181.586
D-M-ABM
KP.181.587
D-M-ABN
KP.181.588
D-M-ABO
KP.181.589
D-M-ABP
KP.181.590
D-M-ABQ
KP.181.591
D-M-ABR
KP.181.592
D-M-ABS
KP.181.593
D-M-ABT
KP.181.594
D-M-ABU
KP.181.595
D-M-ABV
KP.181.596
D-M-ABW
KP.181.597
D-M-ABX
KP.181.598
D-M-ABY
KP.181.599
D-M-ABZ
KP.181.600
D-M-ACA
KP.181.601
D-M-ACB
KP.181.602
D-M-ACC
KP.181.603
D-M-ACD
KP.181.604
D-M-ACE
KP.181.605
D-M-ACF
KP.181.606
D-M-ACG
KP.181.607
D-M-ACH
KP.181.608
D-M-ACI
KP.181.609
D-M-ACJ
KP.181.610
D-M-ACK
KP.181.611
D-M-ACL
KP.181.612
D-M-ACM
KP.181.613
D-M-ACN
KP.181.614
D-M-ACO
KP.181.615
D-M-ACP
KP.181.616
D-M-ACQ
KP.181.617
D-M-ACR
KP.181.618
D-M-ACS
KP.181.619
D-M-ACT
KP.181.620
D-M-ACU
KP.181.621
D-M-ACV
KP.181.622
D-M-ACW
KP.181.623
D-M-ACX
KP.181.624
D-M-ACY
KP.181.625
D-M-ACZ
KP.181.626
D-M-ADA
KP.181.627
D-M-ADB
KP.181.628
D-M-ADC
KP.181.629
D-M-ADD
KP.181.630
D-M-ADE
KP.181.631
D-M-ADF
KP.181.632
D-M-ADG
KP.181.633
D-M-ADH
KP.181.634
D-M-ADI
KP.181.635
D-M-ADJ
KP.181.636
D-M-ADK
KP.181.637
D-M-ADL
KP.181.638
D-M-ADM
KP.181.639
D-M-ADN
KP.181.640
D-M-ADO
KP.181.641
D-M-ADP
KP.181.642
D-M-ADQ
KP.181.643
D-M-ADR
KP.181.644
D-M-ADS
KP.181.645
D-M-ADT
KP.181.646
D-M-ADU
KP.181.647
D-M-ADV
KP.181.648
D-M-ADW
KP.181.649
D-M-ADX
KP.181.650
D-M-ADY
KP.181.651
D-M-ADZ
KP.181.652
D-M-AEA
KP.181.653
D-M-AEB
KP.181.654
D-M-AEC
KP.181.655
D-M-AED
KP.181.656
D-M-AEE
KP.181.657
D-M-AEF
KP.181.658
D-M-AEG
KP.181.659
D-M-AEH
KP.181.660
D-M-AEI
KP.181.661
D-M-AEJ
KP.181.662
D-M-AEK
KP.181.663
D-M-AEL
KP.181.664
D-M-AEM
KP.181.665
D-M-AEN
KP.181.666
D-M-AEO
KP.181.667
D-M-AEP
KP.181.668
D-M-AEQ
KP.181.669
D-M-AER
KP.181.670
D-M-AES
KP.181.671
D-M-AET
KP.181.672
D-M-AEU
KP.181.673
D-M-AEV
KP.181.674
D-M-AEW
KP.181.675
D-M-AEX
KP.181.676
D-M-AEY
KP.181.677
D-M-AEZ
KP.181.678
D-M-AFA
KP.181.679
D-M-AFB
KP.181.680
D-M-AFC
KP.181.681
D-M-AFD
KP.181.682
D-M-AFE
KP.181.683
D-M-AFF
KP.181.684
D-M-AFG
KP.181.685
D-M-AFH
KP.181.686
D-M-AFI
KP.181.687
D-M-AFJ
KP.181.688
D-M-AFK
KP.181.689
D-M-AFL
KP.181.690
D-M-AFM
KP.181.691
D-M-AFN
KP.181.692
D-M-AFO
KP.181.693
D-M-AFP
KP.181.694
D-M-AFQ
KP.181.695
D-M-AFR
KP.181.696
D-M-AFS
KP.181.697
D-M-AFT
KP.181.698
D-M-AFU
KP.181.699
D-M-AFV
KP.181.700
D-M-AFW
KP.181.701
D-M-AFX
KP.181.702
D-M-AFY
KP.181.703
D-M-AFZ
KP.181.704
D-M-AGA
KP.181.705
D-M-AGB
KP.181.706
D-M-AGC
KP.181.707
D-M-AGD
KP.181.708
D-M-AGE
KP.181.709
D-M-AGF
KP.181.710
D-M-AGG
KP.181.711
D-M-AGH
KP.181.712
D-M-AGI
KP.181.713
D-M-AGJ
KP.181.714
D-M-AGK
KP.181.715
D-M-AGL
KP.181.716
D-M-AGM
KP.181.717
D-M-AGN
KP.181.718
D-M-AGO
KP.181.719
D-M-AGP
KP.181.720
D-M-AGQ
KP.181.721
D-M-AGR
KP.181.722
D-M-AGS
KP.181.723
D-M-AGT
KP.181.724
D-M-AGU
KP.181.725
D-M-AGV
KP.181.726
D-M-AGW
KP.181.727
D-M-AGX
KP.181.728
D-M-AGY
KP.181.729
D-M-AGZ
KP.181.730
D-M-AHA
KP.181.731
D-M-AHB
KP.181.732
D-M-AHC
KP.181.733
D-M-AHD
KP.181.734
D-M-AHE
KP.181.735
D-M-AHF
KP.181.736
D-M-AHG
KP.181.737
D-M-AHH
KP.181.738
D-M-AHI
KP.181.739
D-M-AHJ
KP.181.740
D-M-AHK
KP.181.741
D-M-AHL
KP.181.742
D-M-AHM
KP.181.743
D-M-AHN
KP.181.744
D-M-AHO
KP.181.745
D-M-AHP
KP.181.746
D-M-AHQ
KP.181.747
D-M-AHR
KP.181.748
D-M-AHS
KP.181.749
D-M-AHT
KP.181.750
D-M-AHU
KP.181.751
D-M-AHV
KP.181.752
D-M-AHW
KP.181.753
D-M-AHX
KP.181.754
D-M-AHY
KP.181.755
D-M-AHZ
KP.181.756
D-M-AIA
KP.181.757
D-M-AIB
KP.181.758
D-M-AIC
KP.181.759
D-M-AID
KP.181.760
D-M-AIE
KP.181.761
D-M-AIF
KP.181.762
D-M-AIG
KP.181.763
D-M-AIH
KP.181.764
D-M-AII
KP.181.765
D-M-AIJ
KP.181.766
D-M-AIK
KP.181.767
D-M-AIL
KP.181.768
D-M-AIM
KP.181.769
D-M-AIN
KP.181.770
D-M-AIO
KP.181.771
D-M-AIP
KP.181.772
D-M-AIQ
KP.181.773
D-M-AIR
KP.181.774
D-M-AIS
KP.181.775
D-M-AIT
KP.181.776
D-M-AIU
KP.181.777
D-M-AIV
KP.181.778
D-M-AIW
KP.181.779
D-M-AIX
KP.181.780
D-M-AIY
KP.181.781
D-M-AIZ
KP.181.782
D-M-AJA
KP.181.783
D-M-AJB
KP.181.784
D-M-AJC
KP.181.785
D-M-AJD
KP.181.786
D-M-AJE
KP.181.787
D-M-AJF
KP.181.788
D-M-AJG
KP.181.789
D-M-AJH
KP.181.790
D-M-AJI
KP.181.791
D-M-AJJ
KP.181.792
D-M-AJK
KP.181.793
D-M-AJL
KP.181.794
D-M-AJM
KP.181.795
D-M-AJN
KP.181.796
D-M-AJO
KP.181.797
D-M-AJP
KP.181.798
D-M-AJQ
KP.181.799
D-M-AJR
KP.181.800
D-M-AJS
KP.181.801
D-M-AJT
KP.181.802
D-M-AJU
KP.181.803
D-M-AJV
KP.181.804
D-M-AJW
KP.181.805
D-M-AJX
KP.181.806
D-M-AJY
KP.181.807
D-M-AJZ
KP.181.808
D-M-AKA
KP.181.809
D-M-AKB
KP.181.810
D-M-AKC
KP.181.811
D-M-AKD
KP.181.812
D-M-AKE
KP.181.813
D-M-AKF
KP.181.814
D-M-AKG
KP.181.815
D-M-AKH
KP.181.816
D-M-AKI
KP.181.817
D-M-AKJ
KP.181.818
D-M-AKK
KP.181.819
D-M-AKL
KP.181.820
D-M-AKM
KP.181.821
D-M-AKN
KP.181.822
D-M-AKO
KP.181.823
D-M-AKP
KP.181.824
D-M-AKQ
KP.181.825
D-M-AKR
KP.181.826
D-M-AKS
KP.181.827
D-M-AKT
KP.181.828
D-M-AKU
KP.181.829
D-M-AKV
KP.181.830
D-M-AKW
KP.181.831
D-M-AKX
KP.181.832
D-M-AKY
KP.181.833
D-M-AKZ
KP.181.834
D-M-ALA
KP.181.835
D-M-ALB
KP.181.836
D-M-ALC
KP.181.837
D-M-ALD
KP.181.838
D-M-ALE
KP.181.839
D-M-ALF
KP.181.840
D-M-ALG
KP.181.841
D-M-ALH
KP.181.842
D-M-ALI
KP.181.843
D-M-ALJ
KP.181.844
D-M-ALK
KP.181.845
D-M-ALL
KP.181.846
D-M-ALM
KP.181.847
D-M-ALN
KP.181.848
D-M-ALO
KP.181.849
D-M-ALP
KP.181.850
D-M-ALQ
KP.181.851
D-M-ALR
KP.181.852
D-M-ALS
KP.181.853
D-M-ALT
KP.181.854
D-M-ALU
KP.181.855
D-M-ALV
KP.181.856
D-M-ALW
KP.181.857
D-M-ALX
KP.181.858
D-M-ALY
KP.181.859
D-M-ALZ
KP.181.860
D-M-AMA
KP.181.861
D-M-AMB
KP.

東北縦貫自動車道弘前線 東北自動車道（白河～矢吹）		——
工種	管理用平面図	——
名称	KP.180.431～KP.181.231 STA.136+00～STA.144+00	縮尺 1/1000
		15 22
東日本高速道路（株）　東北支社		

調整年月	摘要
第1回　2006年 2月	

KP.180.5
STA.136+68.80

KP.180.7

KP.180.9

KP.180.6

KP.180.8

KP.181.0

KP.181.1

KP.181.2

白河市

小田川

泉川橋
Br-6-Pre.C-R50'-10.75x131.00

白河-37
C-Bx4.00x3.50x129.065
KP.180.710 LR

白河-38
C-Bx4.00x4.00x3.50x129.146
KP.181.042 LR

C-P(Con)-φ1.00x137.46
KP.180.861 LR

C-P(Con)-φ1.50x141.61
KP.180.725 LR

180.40

180.70

181.04

180.28

180.71

181.20

吹流し
KP.180.560

落下物防止柵-2.00-8.00

(転落防止柵)

出入口-(A)
KP.180.545

FENCE-A-314.28
KP.180.410～KP.180.706

出入口-A2
KP.180.901

出入口-(A)
KP.181.052

FENCE-(A)-103.00
KP.181.046～KP.181.145

出入口-(A)
KP.180.536

FENCE-A2-297.18
KP.180.409～KP.180.706

FENCE-A-332.17
KP.180.713～KP.181.037

出入口-A2
KP.180.866

出入口-A2
KP.181.061

FENCE-A-137.66
KP.181.042～KP.181.168

(FENCE-(A))

(FENCE-A-E)

PCC-M9-22.50
KP.181.185～KP.181.196

PCC-M9-21.60
KP.181.147～KP.181.154

飛口部(分離型)-54.00
KP.180.960～KP.181.014

落下物防止柵-2.00-8.00

非常電話
KP.180.610

非常電話
KP.180.510

非常電話
KP.181.154

遮音壁-H=3.0-金属板-42.0
KP.181.159～KP.181.211

遮音壁-H=3.0-コンクリート板-54.0
KP.181.211～KP.181.265

遮音壁-H=3.0-コンクリート板-116.0
KP.181.053～KP.181.169

遮音壁-H=3.0-金属板-18.0
KP.181.035～KP.181.053

遮音壁-H=3.0-コンクリート板-280.0(Pu)
KP.180.415～KP.180.695

遮音壁-H=3.0-金属板-18.0
KP.180.695～KP.180.713

遮音壁-H=3.0-コンクリート板-322.0
KP.180.713～KP.181.035

遮音壁管理用扉

非常用開口部案内板

(Rw-Cb)

(Ds-M)

(As-C)

(Gc-A-E)

(Ds-P)

(D-Y-D2(C) D-Y-D3(C))

東北縦貫自動車道弘前線
東北自動車道（白河～矢吹）

工種：管理用平面図

名称：KP.181.231～KP.182.031
STA.144+00～STA.152+00

縮尺：1/1000

16
22

東日本高速道路（株）　東北支社

調整年月	摘要
第1回　2006年 2月	
第2回　2014年 2月	

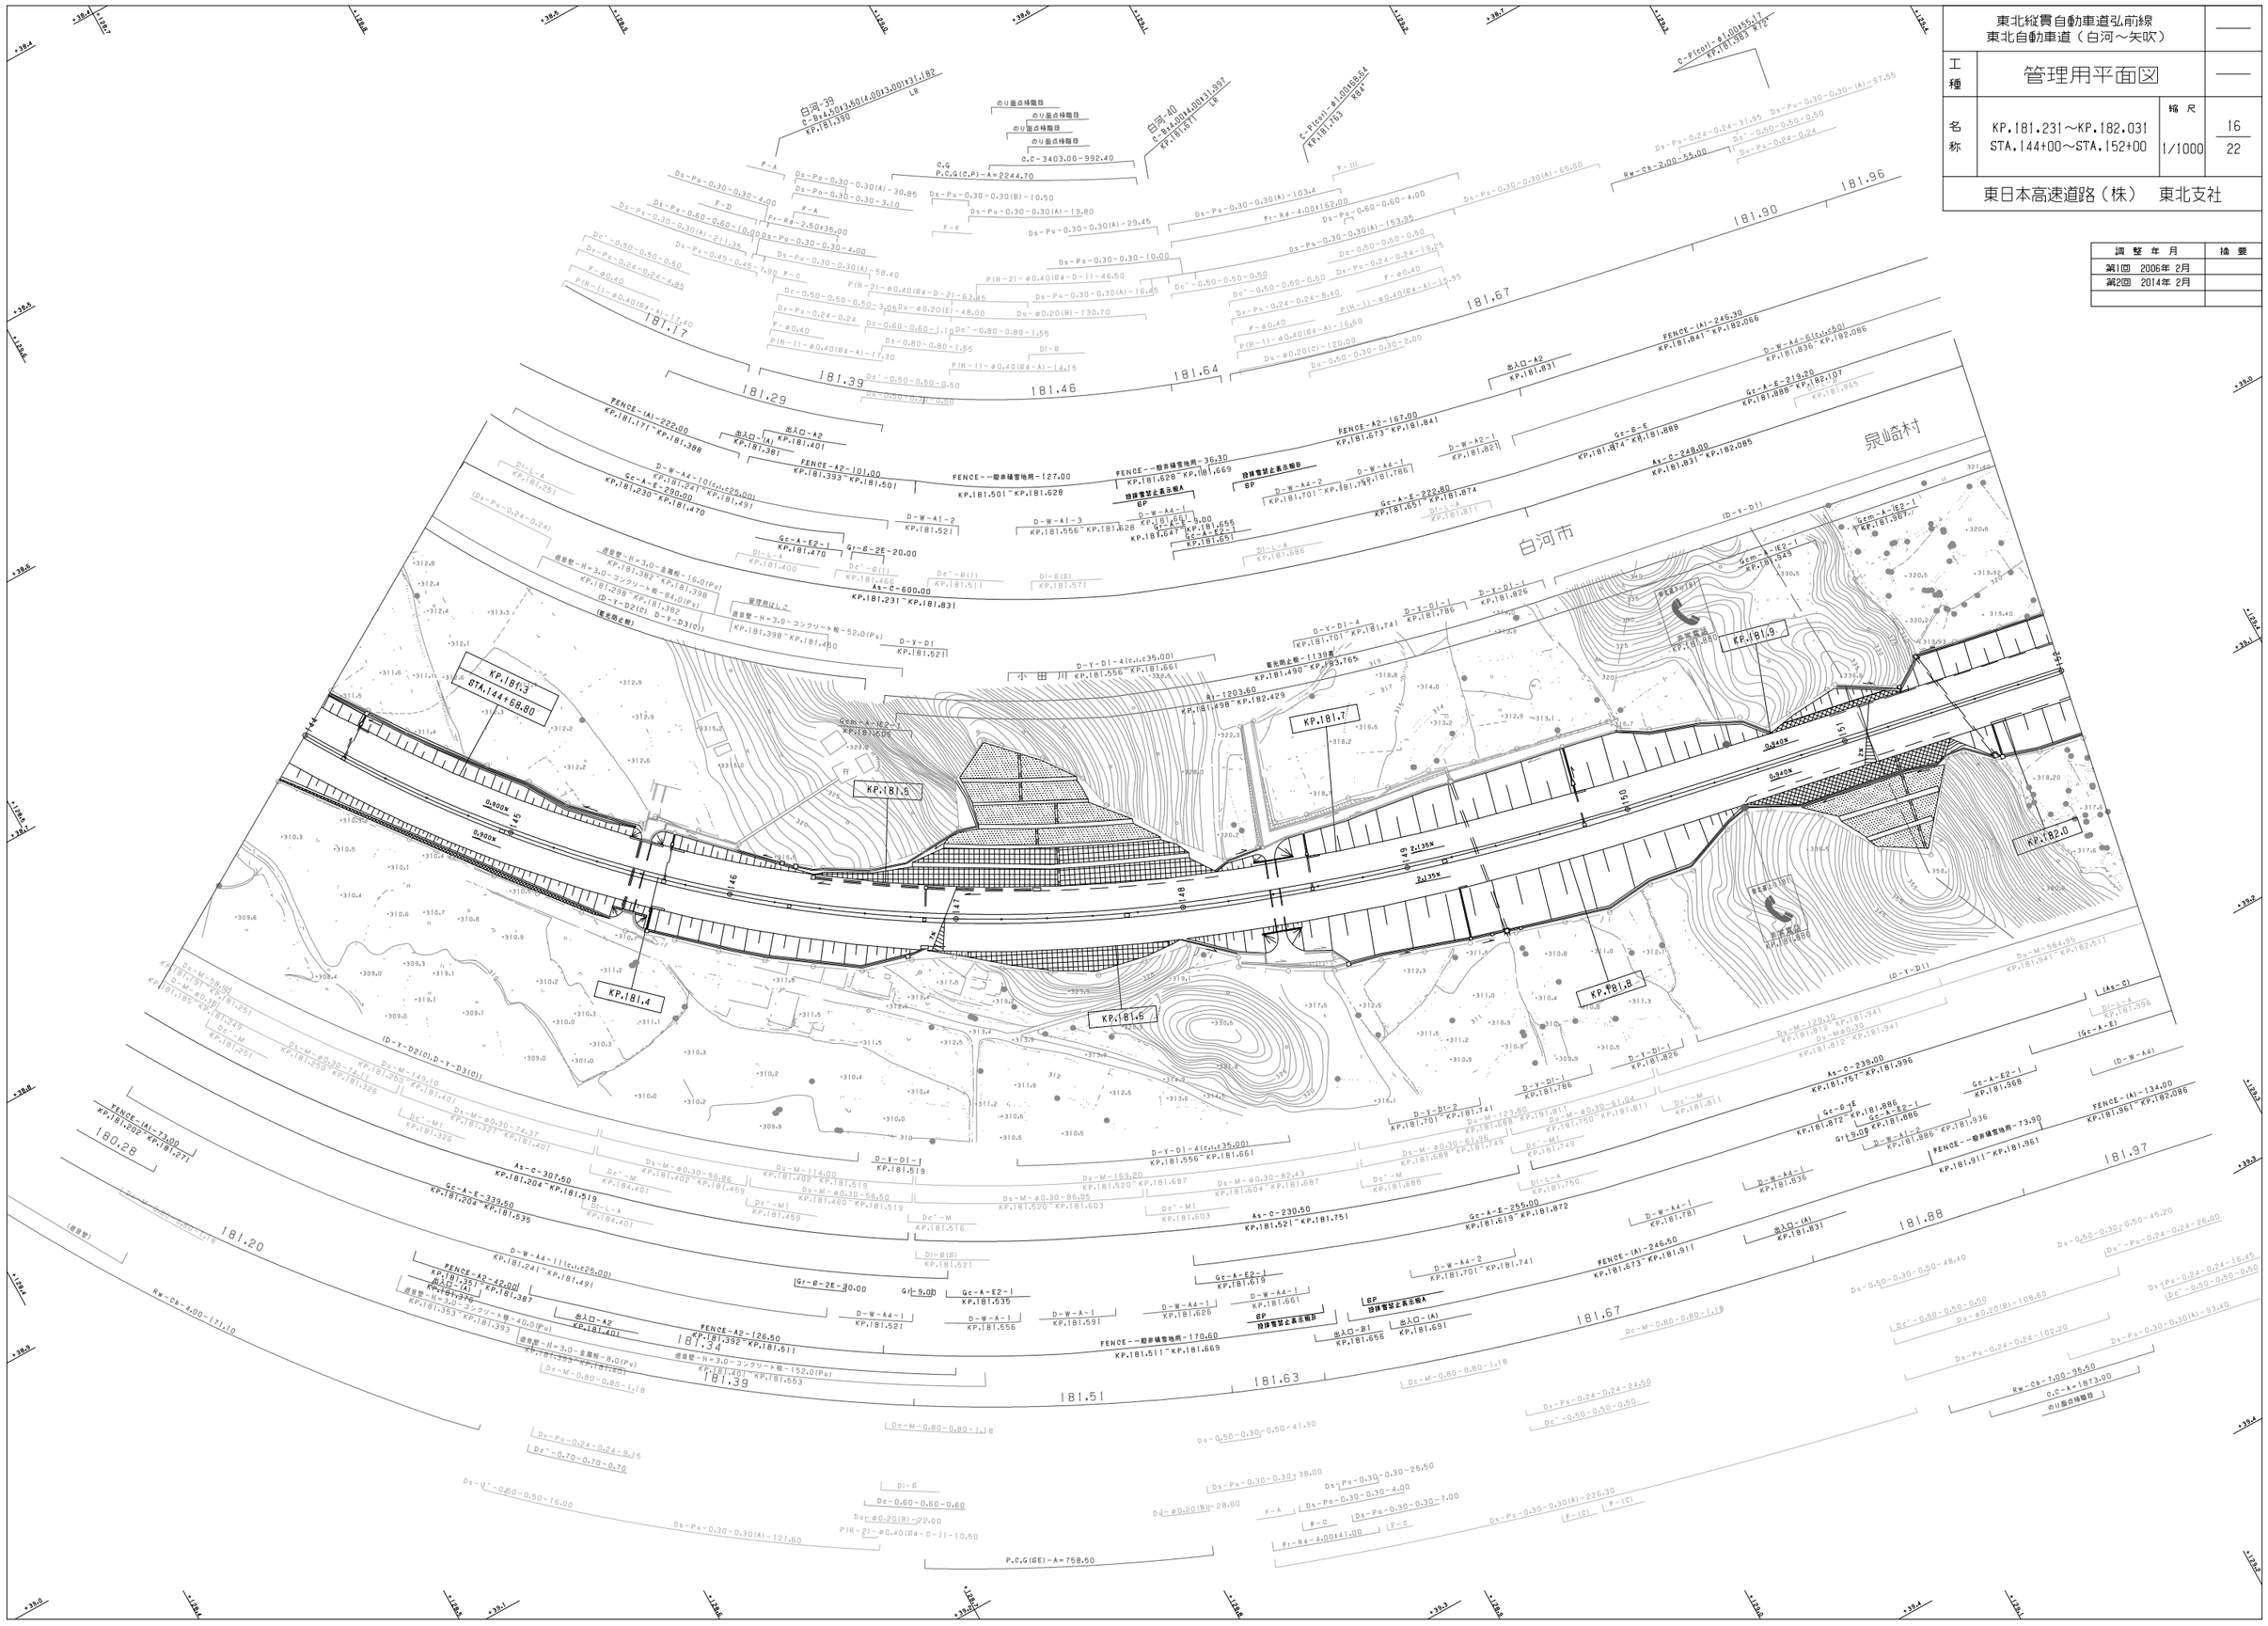

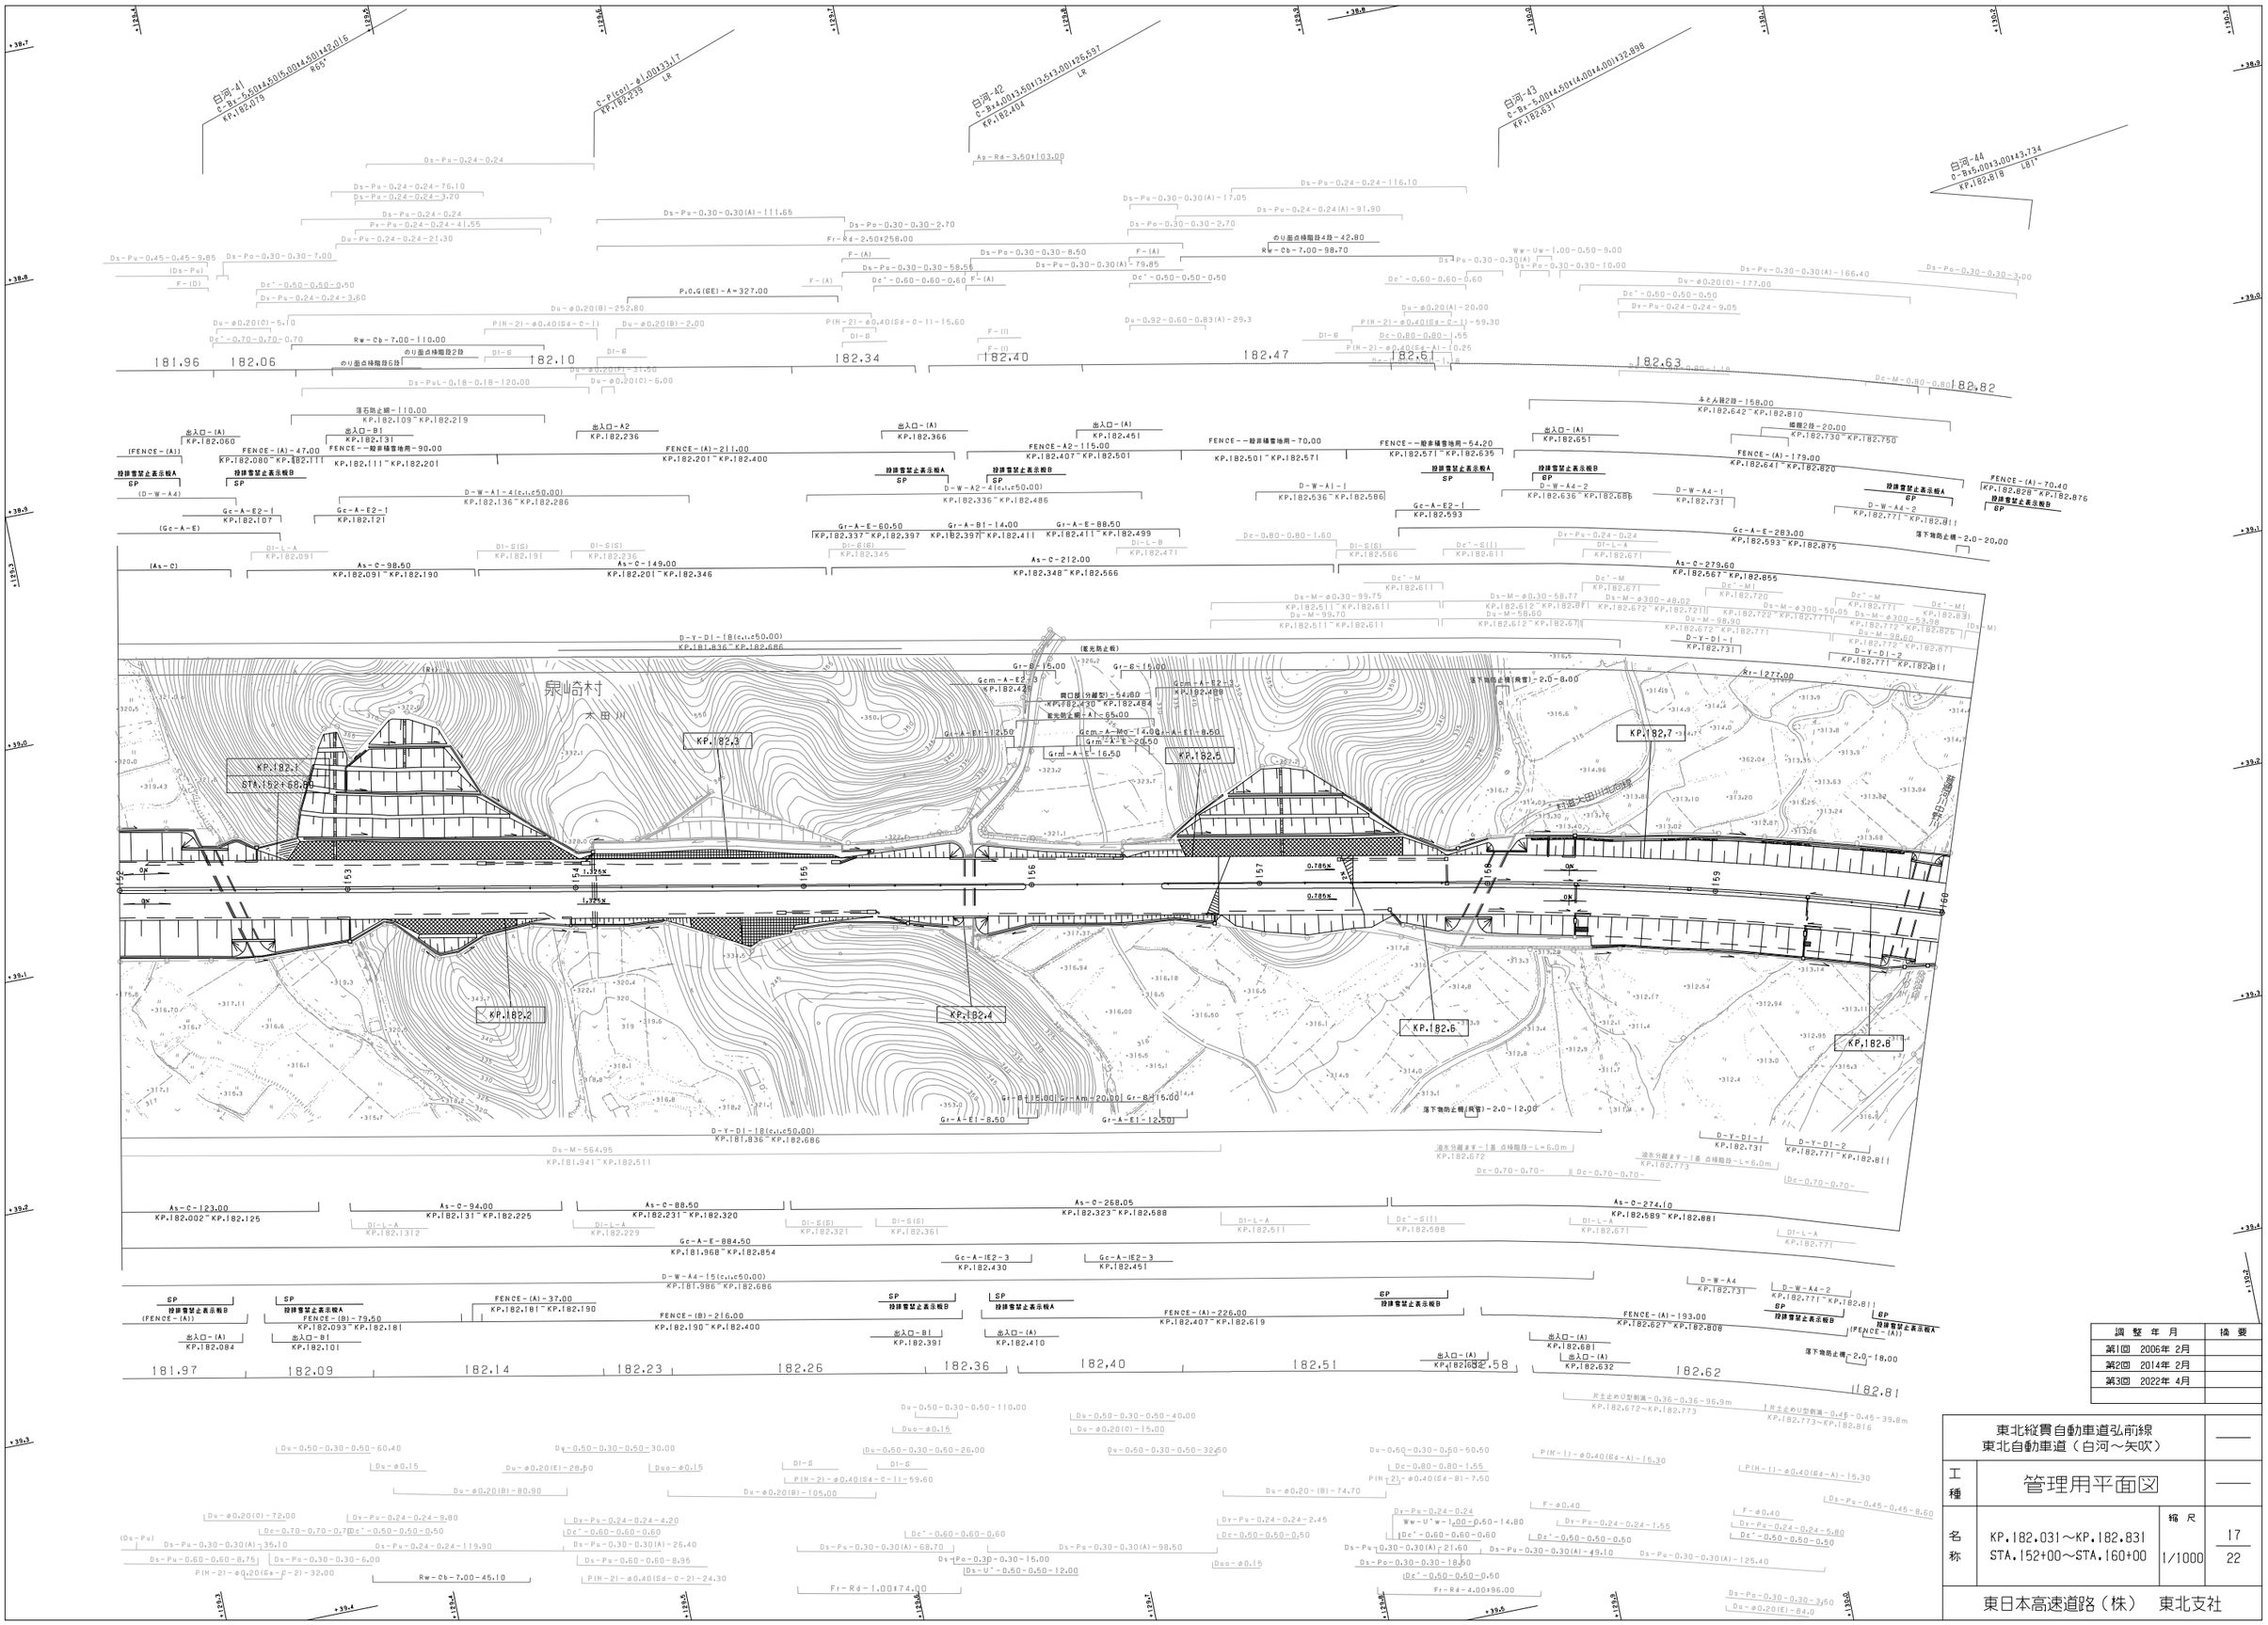

調整年月	摘要
第1回 2006年 2月	
第2回 2014年 2月	
第3回 2022年 4月	

東北縦貫自動車道弘前線
東北自動車道（白河～矢吹）

工種：管理用平面図

名称：KP.182.031～KP.182.831
STA.152+00～STA.160+00

縮尺：1/1000

17
22

東日本高速道路（株） 東北支社

調整年月	摘要
第1回 2006年 2月	

東北縦貫自動車道弘前線
東北自動車道（白河～矢吹）

工種	管理用平面図		
名称	KP.182.831～KP.183.631 STA.160+00～STA.168+00	縮尺 1/1000	18 22

東日本高速道路（株） 東北支社

東北縦貫自動車道弘前線
東北自動車道（白河～矢吹）

工種：管理用平面図

名称：KP.183.631～KP.184.431
STA.168+00～STA.176+00

縮尺：1/1000

19
22

東日本高速道路（株）　東北支社

調整年月	摘要
第1回　2006年 2月	
第2回　2014年 2月	

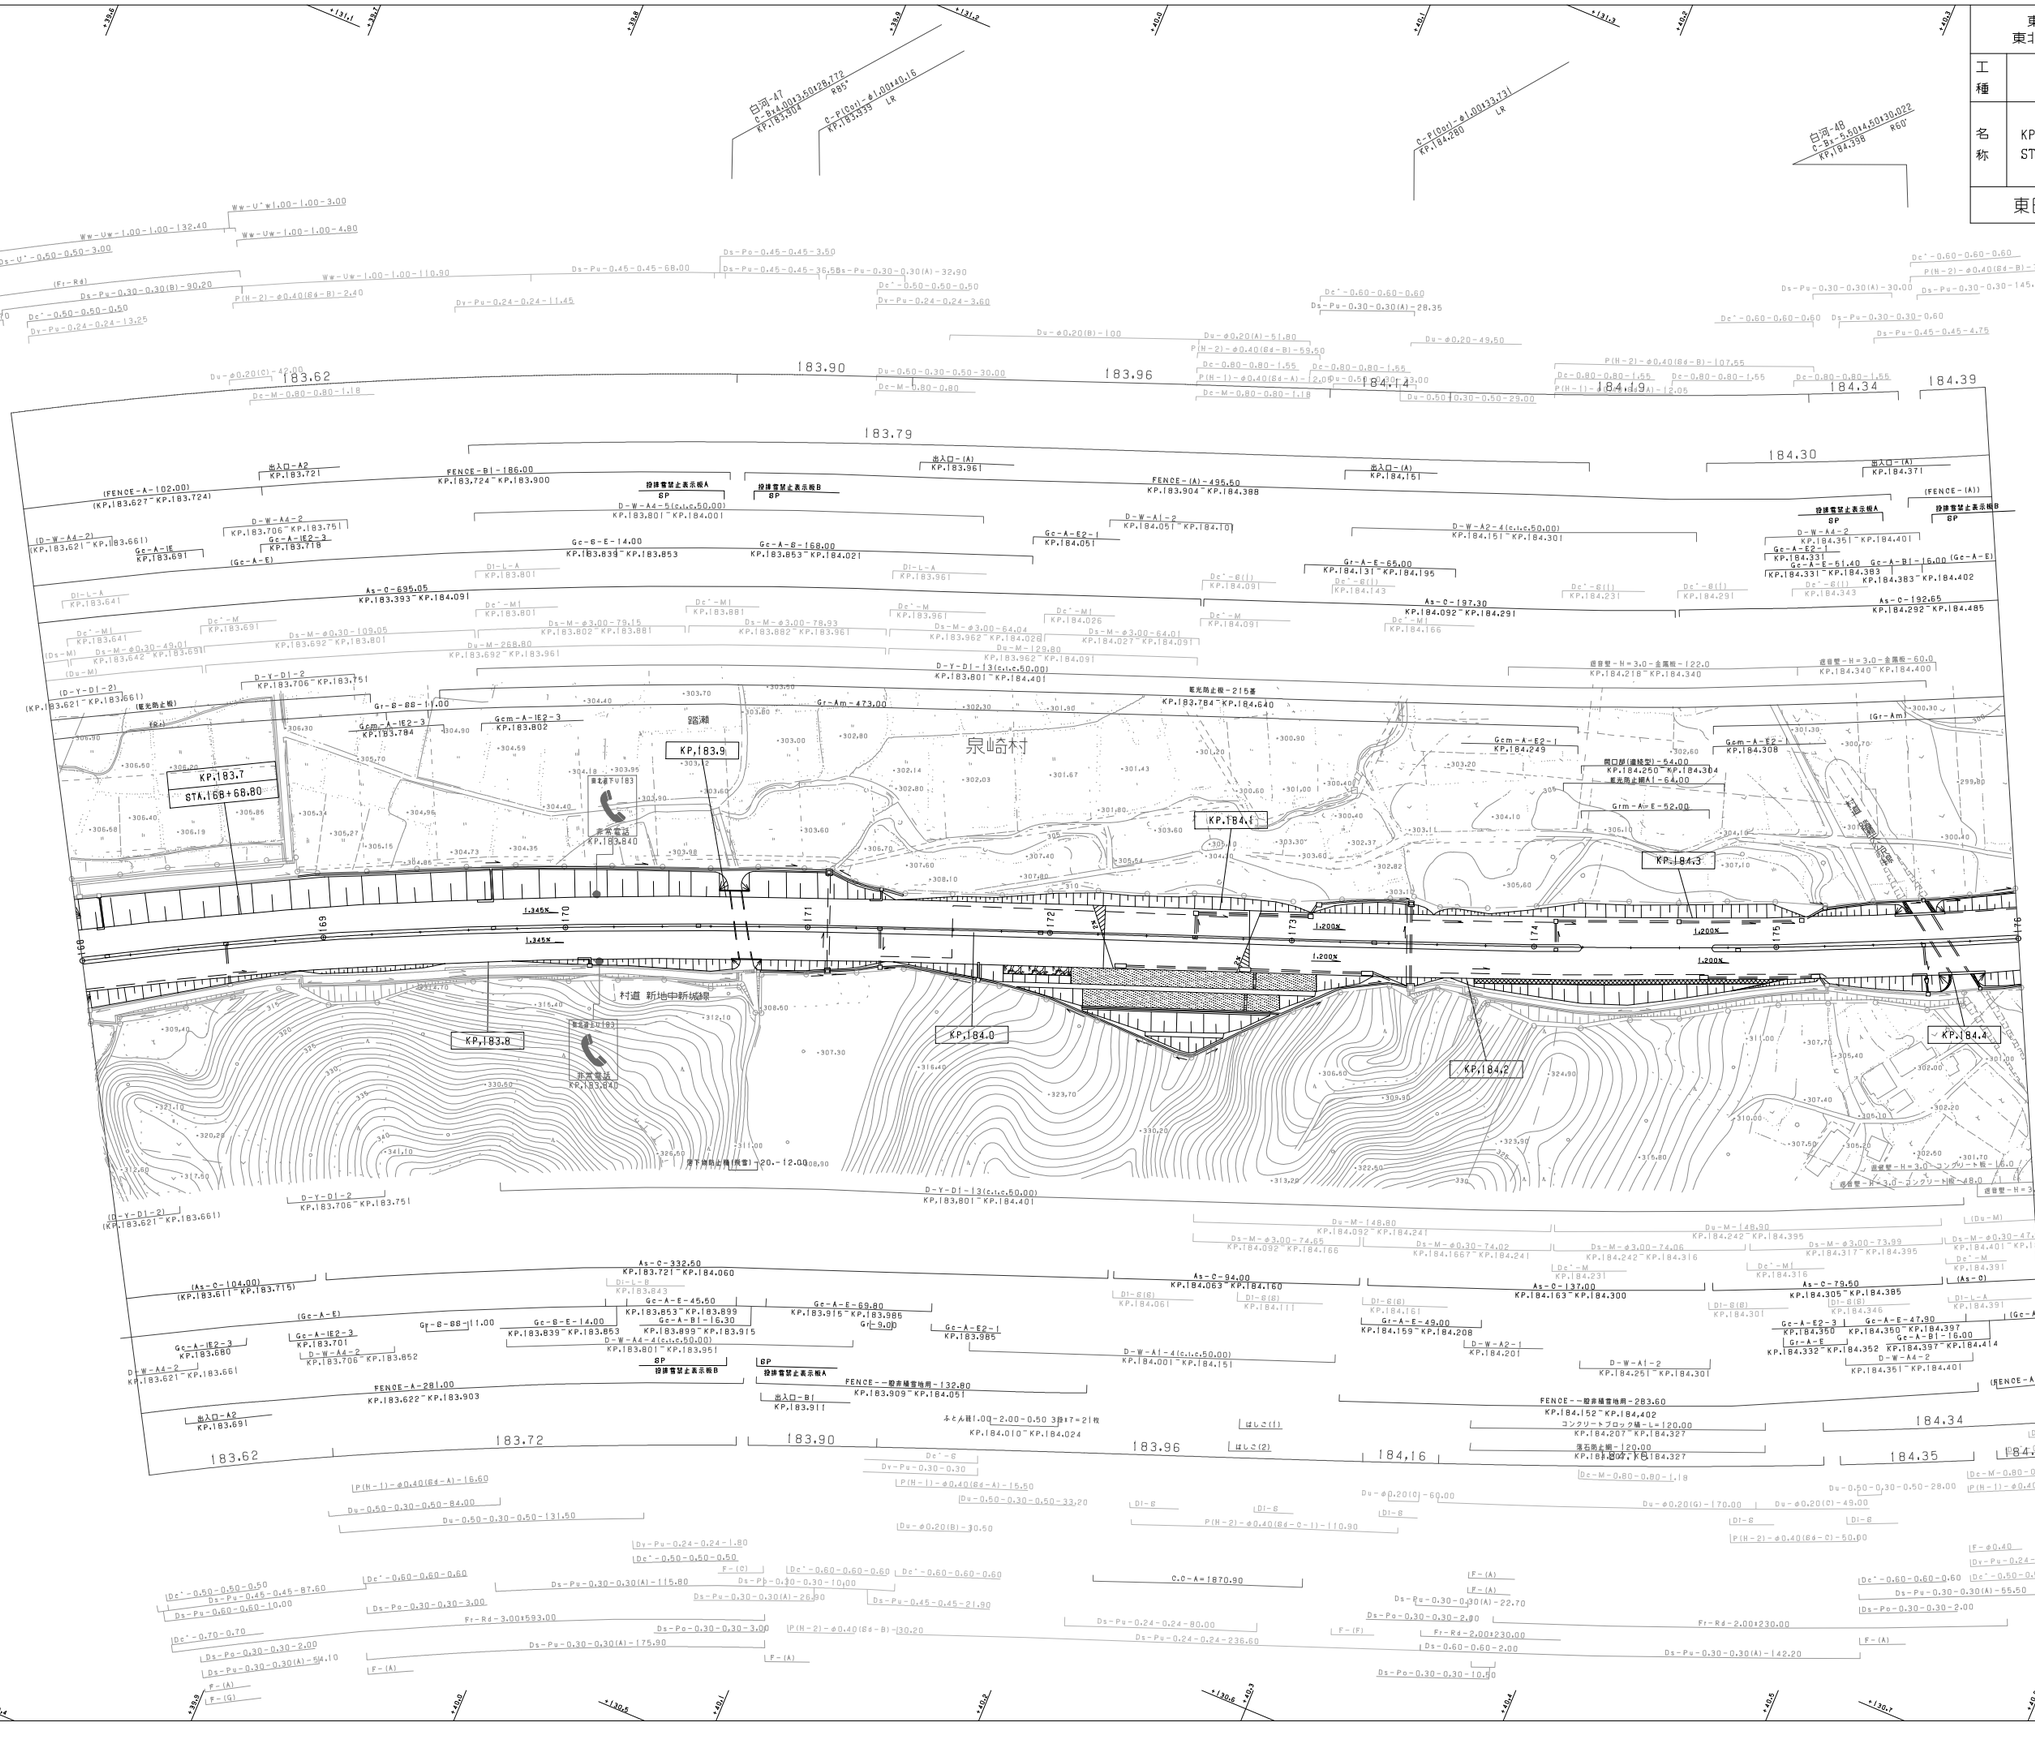
KP.183.7
STA.168+68.80
KP.183.9
KP.184.1
KP.184.3
KP.183.8
KP.184.0
KP.184.2
KP.184.4
泉崎村
村道 新地中新城線
踏潮
非常電話 KP.183.840
非常電話 KP.183.940
183.62
183.72
183.90
183.96
184.14
184.16
184.34
184.35
184.39
184.30
183.79
1:345K
1:200K
Gr-A-E2-1 KP.184.249
Gem-A-E2-1 KP.184.308
Grm-A-E-52.00
Gr-A-E-65.00 KP.184.131～KP.184.195
Gr-A-E-49.00 KP.184.159～KP.184.208
Gr-A-E-47.90 KP.184.350～KP.184.397
Gr-A-E KP.184.332～KP.184.352
Gc-A-E-51.40 KP.184.331～KP.184.383
Gc-A-B1-16.00 KP.184.383～KP.184.402
As-C-197.30 KP.184.092～KP.184.291
As-C-192.65 KP.184.292～KP.184.485
As-C-137.00 KP.184.163～KP.184.300
As-C-79.50 KP.184.305～KP.184.385
As-C-332.50 KP.183.721～KP.184.060
As-C-94.00 KP.184.063～KP.184.160
FENCE-A-281.00 KP.183.622～KP.183.903
FENCE--B1-132.80 KP.183.909～KP.184.051
FENCE-B1-186.00 KP.183.724～KP.183.909
FENCE-(A)-495.50 KP.183.904～KP.184.388
FENCE-A-102.00 (KP.183.627～KP.183.724)
FENCE--般非積雪地帯-283.60 KP.184.152～KP.184.402
D-Y-D1-13(c,i,c,50.00) KP.183.801～KP.184.401
D-W-A4-5(c,i,c,50.00) KP.183.801～KP.184.001
D-W-A1-4(c,i,c,50.00) KP.184.001～KP.184.151
D-W-A2-4(c,i,c,50.00) KP.184.151～KP.184.301
Gc-A-E2-3 KP.183.680
Gc-A-E2-3 KP.183.701
Gc-A-E2-3 KP.183.718
Gc-A-E2-3 KP.183.802
Gc-A-E2-1 KP.183.985
Gc-A-E2-1 KP.184.051
Gc-A-E2-1 KP.184.331
Gc-A-E2-3 KP.184.350
Gr-8-88-11.00
Gr-Am-473.00
Gem-A-E2-3 KP.183.784
Gc-8-E-14.00 KP.183.839～KP.183.853
Gc-A-E-45.50 KP.183.853～KP.183.899
Gc-A-E-69.80 KP.183.915～KP.183.985
Gc-A-B1-16.30 KP.183.899～KP.183.915
Gc-9.00
Gc-A-E-69.80 KP.183.853～KP.184.021
Gc-A-B1-16.30 KP.183.863～KP.183.899
D-Y-D1-2 KP.183.706～KP.183.751
D-W-A4-2 KP.183.706～KP.183.751
D-W-A4-2 KP.183.751～KP.183.852
D-W-A4-2 KP.183.621～KP.183.661
D-W-A4-2 KP.184.351～KP.184.401
出入口-A2 KP.183.721
出入口-A2 KP.183.691
出入口-B1 KP.183.911
出入口-(A) KP.183.961
出入口-(A) KP.184.151
出入口-(A) KP.184.371
設排雪禁止表示板A 8P
設排雪禁止表示板B 8P
非常駐車帯 215基 KP.183.784～KP.184.640
開口部(連絡坑)-54.00 KP.184.250～KP.184.304
非常用連絡A1-64.00
庇音壁-H=3.0-金属板-122.0 KP.184.218～KP.184.340
庇音壁-H=3.0-金属板-60.0 KP.184.340～KP.184.400
庇音壁-H=3.0-コンクリート板-165.0 KP.184.400～KP.184.449
庇音壁-H=3.0-コンクリート板-48.0
庇音壁-H=3.0-金属板-22.0
コンクリートブロック積-L=120.00 KP.184.207～KP.184.327
落石防止網-120.00 KP.184.207～KP.184.327
ふとん籠1.0Q-2.00-0.50 3段17=21枚 KP.184.010～KP.184.024
はしご(1)
はしご(2)
厚下舗装出隔(検管)-20.-12.00
Du-M-268.80 KP.183.692～KP.183.961
Du-M-129.80 KP.183.962～KP.184.091
Ds-M-ø3.00-79.15 KP.183.802～KP.183.881
Ds-M-ø3.00-79.93 KP.183.882～KP.183.961
Ds-M-ø3.00-64.04 KP.183.962～KP.184.026
Ds-M-ø3.00-64.01 KP.184.027～KP.184.091
Ds-M-ø0.30-109.05 KP.183.692～KP.183.801
Ds-M-ø0.30-49.01 KP.183.642～KP.183.691
Ds-M-ø0.30-74.02 KP.184.167～KP.184.241
Ds-M-ø3.00-74.06 KP.184.242～KP.184.316
Ds-M-ø3.00-73.99 KP.184.317～KP.184.395
Ds-M-ø0.30-47.10 KP.184.401～KP.184.449
Du-M-148.80 KP.184.092～KP.184.241
Du-M-148.90 KP.184.242～KP.184.395
Du-0.50-0.30-0.50-33.20
Du-0.50-0.30-0.50-131.50
Du-0.50-0.30-0.50-84.00
Du-0.50-0.30-0.50-30.00
Du-0.50-0.30-0.50-28.00
Du-ø0.20(A)-51.80
Du-ø0.20(A)-49.50
Du-ø0.20(B)-100
Du-ø0.20(B)-30.50
Du-ø0.20(C)-42.00
Du-ø0.20(C)-60.00
Du-ø0.20(G)-170.00
Du-ø0.20(G)-49.00
Dy-Pu-0.24-0.24-13.25
Dy-Pu-0.24-0.24-11.45
Dy-Pu-0.24-0.24-3.60
Dy-Pu-0.24-0.24-80.00
Dy-Pu-0.24-0.24-236.60
Dy-Pu-0.24-0.24-1.80
Ds-Pu-0.70-0.70-0.70
Ds-Pu-0.30-0.30(B)-90.20
Ds-Pu-0.45-0.45-68.00
Ds-Pu-0.45-0.45-36.58
Ds-Pu-0.45-0.45-3.50
Ds-Pu-0.30-0.30(A)-32.90
Ds-Pu-0.30-0.30(A)-28.35
Ds-Pu-0.30-0.30(A)-30.00
Ds-Pu-0.30-0.30-145.15
Ds-Pu-0.45-0.45-4.75
Ds-Pu-0.45-0.45-7.35
Ds-Pu-0.45-0.45-87.60
Ds-Pu-0.60-0.60-10.00
Ds-Pu-0.30-0.30-3.00
Ds-Pu-0.30-0.30(A)-115.80
Ds-Pu-0.30-0.30-110.00
Ds-Pu-0.30-0.30(A)-26.90
Ds-Pu-0.45-0.45-21.90
Ds-Pu-0.30-0.30(A)-54.10
Ds-Pu-0.30-0.30(A)-175.90
Ds-Pu-0.30-0.30-2.00
Ds-Pu-0.30-0.30(A)-22.70
Ds-Pu-0.30-0.30-2.90
Ds-Pu-0.30-0.30(A)-142.20
Ds-Pu-0.30-0.30-10.00
Ds-Pu-0.60-0.60-2.00
Ds-Pu-0.30-0.30(A)-65.50
Ds-Pu-0.30-0.30-2.00
Ds-Pu-0.60-0.60-1.10
Ds-M-0.80-0.80-1.18
Ds-M-0.80-0.80-1.55
Ds-M-0.80-0.80-1.80
Ds-M-0.80-0.80-1.18
Ds-0.70-0.70-0.70
Ds-U'-0.50-0.50-3.00
Ww-U'w1.00-1.00-3.00
Ww-Uw-1.00-1.00-132.40
Ww-Uw-1.00-1.00-4.80
Ww-Uw-1.00-1.00-110.90
P(N-2)-ø0.40(B4-B)-2.40
P(N-1)-ø0.40(B4-A)-16.60
P(N-1)-ø0.40(B4-A)-15.50
P(N-1)-ø0.40(B4-A)-2.05
P(N-2)-ø0.40(B4-B)-59.50
P(N-2)-ø0.40(B4-B)-107.55
P(N-2)-ø0.40(B4-B)-74.20
P(N-2)-ø0.40(B4-B)-30.20
P(N-2)-ø0.40(B4-C)-50.00
P(N-2)-ø0.40(B4-C-1)-110.90
P(N-1)-ø0.40(B4-A)-13.90
Dc'-0.50-0.50-0.50
Dc'-0.60-0.60-0.60
Dc'-0.70-0.70
Dc'-M
Dc'-M1
Dc'-E(1)
Dc'-E(2)
東北縦貫自動車道弘前線
東北自動車道（白河～矢吹）

工種	管理用平面図		
名称	KP.184.431～KP.185.231 STA.176+00～STA.184+00	縮尺 1/1000	20 22

東日本高速道路（株）　東北支社

調整年月	摘要
第1回　2006年 2月	
第2回　2014年 2月	

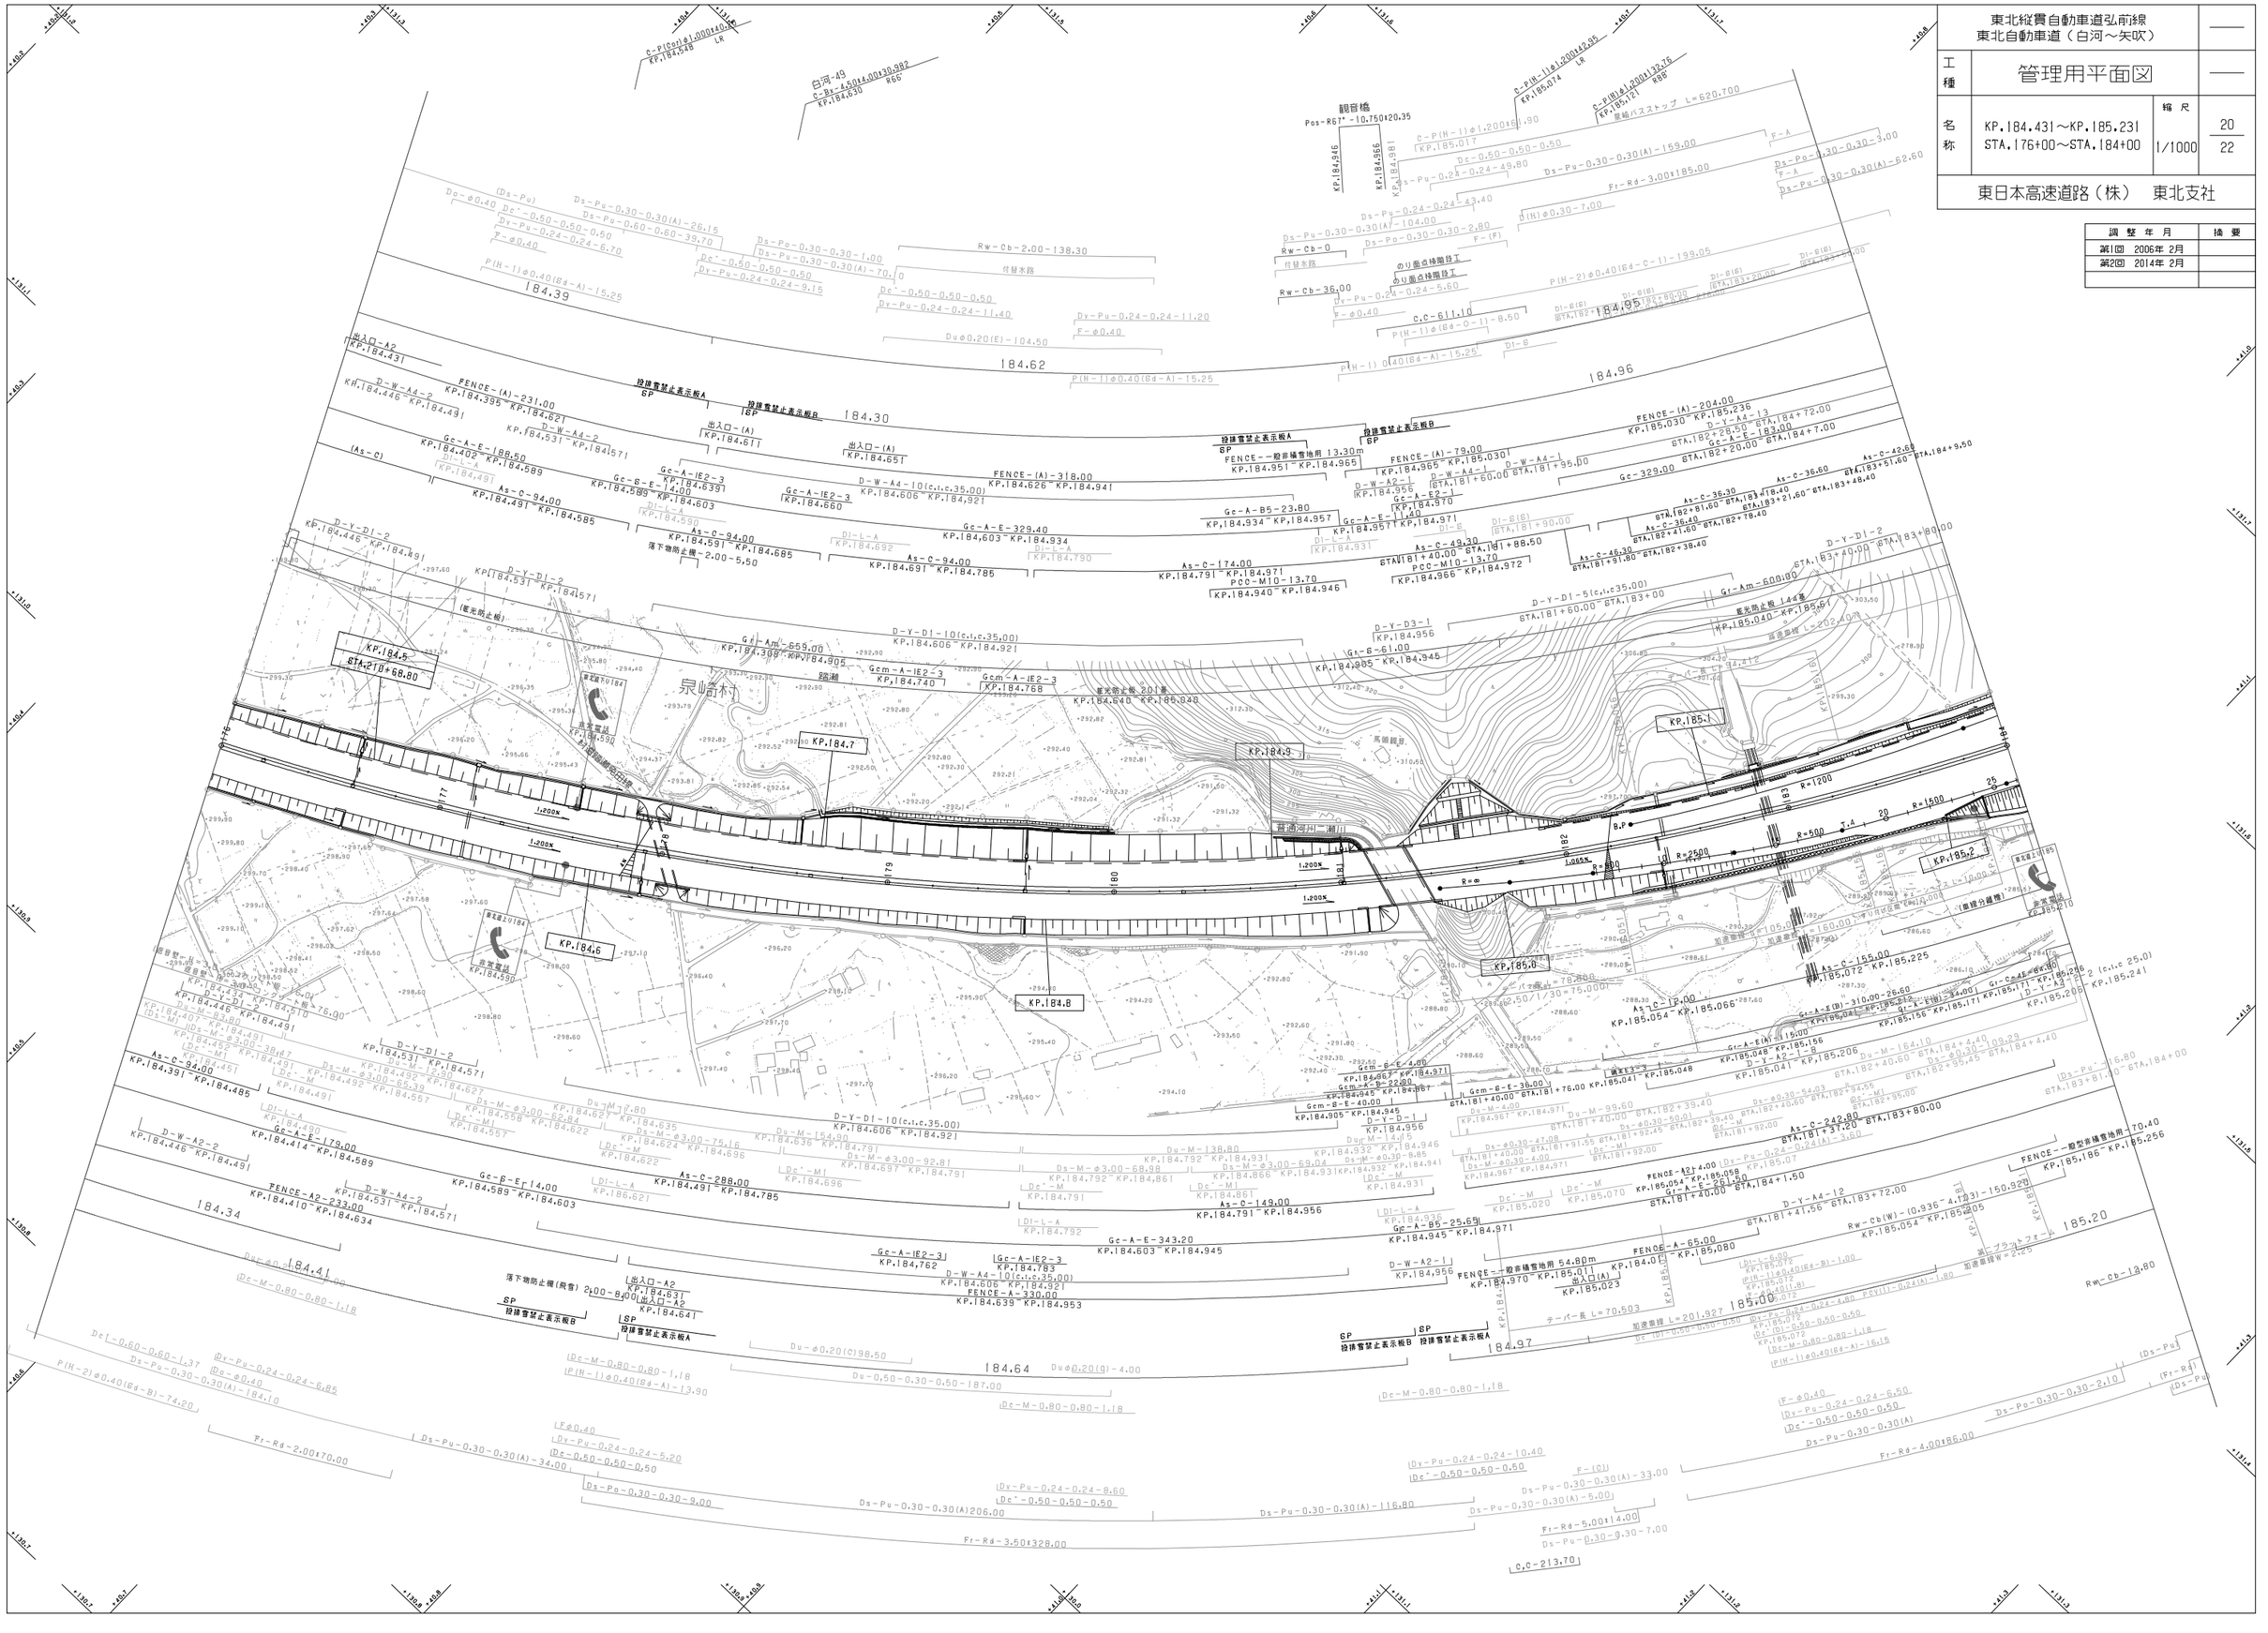
白河-49
C-Bz-A4.50#14.00#30.982
KP.184.630
R66
C-P(Co)φ1.000#140.46
KP.184.548
LR
調音橋
Pos-R67°-10.750#20.35
KP.184.565
KP.184.946
KP.184.981
C-P(H-I)φ1.200#61.90
KP.185.017
C-P(H-I)φ1.200#42.05
KP.185.074
LM
C-P(H)φ1.200#132.76
KP.185.171
RBR
景観バスストップ L=620.700
Ds-Pu-0.30-0.30(A)-159.00
Ds-Pu-0.24-0.24-49.80
Ds-Pu-0.30-0.30(A)-104.00
Ds-Pu-0.24-0.24-43.40
Ds-Pu-0.30-0.30(A)-52.60
Ds-Pu-0.30-0.30-3.00
Ds-Pu-0.30-0.30-2.80
Ft-Rd-3.00#185.00
D(H)φ0.30-7.00
Rw-Cb-0
付替水路
Rw-Cb-36.00
のり面点検階段工
Dy-Pu-0.24-0.24-5.60
F-φ0.40
P(H-I)φ0.40(Ed-A)-15.25
P(H-2)φ0.40(Ed-C-I)-199.05
c.c-611.10
P(H-I)φ(Ed-C-I)-8.50
Di-B(6)
Di-B
Di-B(8)
Di-L-A
Di-M
Di-E
Di-I
Di-J
184.39
184.62
184.30
184.95
184.96
出入口-A2
KP.184.431
D-W-A4-2
KP.184.446
KP.184.491
FENCE-(A)-231.00
KP.184.395
KP.184.621
D-W-A4-2
KP.184.531
KP.184.571
投雪雪望止表示板A
6P
投雪雪望止表示板B
6P
出入口-(A)
KP.184.611
出入口-(A)
KP.184.651
FENCE--般非植雪地用 13.30m
KP.184.951
KP.184.965
投雪雪望止表示板A
6P
投雪雪望止表示板B
6P
FENCE-(A)-79.00
KP.184.965
KP.185.030
FENCE-(A)-204.00
KP.185.030
KP.185.236
D-Y-A4-13
STA.182+28.50
STA.184+72.00
Gc-A-E-183.00
STA.182+20.00
STA.184+7.00
D-W-A4-1
STA.181+96.50
Gc-329.00
D-W-A2-1
KP.184.956
D-W-A4-1
STA.181+60.00
Gc-A-E2-1
KP.184.970
Gc-A-E-1.40
KP.184.957
KP.184.971
Di-B
Di-B(6)
STA.181+90.00
As-c-36.30
STA.182+81.60
As-c-36.40
STA.182+41.60
As-c-36.60
STA.183+21.60
STA.183+48.40
As-c-46.30
STA.181+91.80
STA.182+38.40
As-c-42.60
STA.183+51.60
STA.184+9.50
(As-C)
KP.184.498
Di-L-A
KP.184.590
Gc-A-E-188.50
KP.184.402
KP.184.589
Gc-A-IE2-3
KP.184.639
Gc-B-E-14.00
KP.184.589
KP.184.603
As-C-94.00
KP.184.481
KP.184.585
D-Y-Di-2
KP.184.446
KP.184.491
D-Y-Di-2
KP.184.531
KP.184.571
Gc-A-IE2-3
KP.184.660
D-W-A4-10(c.i.c.35.00)
KP.184.606
KP.184.921
FENCE-(A)-318.00
KP.184.626
KP.184.941
As-C-94.00
KP.184.591
KP.184.685
落下物防止柵-2.00-5.50
Di-L-A
KP.184.692
As-C-94.00
KP.184.691
KP.184.785
Di-L-A
KP.184.790
Gc-A-E-329.40
KP.184.603
KP.184.934
Gc-A-B5-23.80
KP.184.934
KP.184.957
As-C-174.00
KP.184.791
KP.184.971
PCC-M10-13.70
KP.184.940
KP.184.946
Di-L-A
KP.184.931
Di-M
KP.184.931
Gc-A-E-1.40
KP.184.957
KP.184.971
As-C-49.30
STA.181+40.00
STA.181+88.50
PCC-M10-13.70
KP.184.966
KP.184.972
D-Y-Di-2
KP.184.446
KP.184.491
D-Y-Di-2
KP.184.531
KP.184.571
(省光防止柵)
KP.184.5
STA.211+68.80
D-Y-Di-10(c.i.c.35.00)
KP.184.606
KP.184.921
Gc-Am-659.00
KP.184.308
KP.184.905
Gcm-A-IE2-3
KP.184.740
Gcm-A-IE2-3
KP.184.768
隔離
泉川橋
省光防止柵 201.880
KP.184.640
KP.185.040
KP.184.7
KP.184.9
馬頭観音
D-Y-D3-1
KP.184.956
Gc-B-61.00
KP.184.885
KP.184.945
D-Y-Di-5(c.i.c.35.00)
STA.181+60.00
STA.183+00
Gr-Am-600.00
STA.183+40.00
STA.183+80.00
D-Y-Di-2
KP.184.446
KP.184.491
D-W-A2-2
KP.184.446
KP.184.491
Gc-A-E-179.00
KP.184.414
KP.184.589
D-W-A4-2
KP.184.531
KP.184.571
FENCE-A2-233.00
KP.184.410
KP.184.634
Gc-B-E-14.00
KP.184.589
KP.184.603
As-C-94.00
KP.184.391
KP.184.485
D-Y-Di-2
KP.184.531
KP.184.571
D-Y-Di-2
KP.184.491
KP.184.627
D-Y-Di-10(c.i.c.35.00)
KP.184.606
KP.184.921
As-C-288.00
KP.184.491
KP.184.785
As-C-149.00
KP.184.791
KP.184.956
Gc-A-E-343.20
KP.184.603
KP.184.945
Gc-A-IE2-3
KP.184.762
Gc-A-IE2-3
KP.184.783
D-W-A4-10(c.i.c.35.00)
KP.184.606
KP.184.921
FENCE-A-330.00
KP.184.639
KP.184.953
落下物防止柵(飛雪) 2.00-8.00
出入口-A2
KP.184.631
出入口-A2
KP.184.641
SP
投雪雪望止表示板B
SP
投雪雪望止表示板A
Gc-A-E-25.69
KP.184.945
KP.184.971
D-W-A2-1
KP.184.956
FENCE--一般非植雪地用 54.80m
KP.184.970
KP.185.011
出入口(A)
KP.185.023
FENCE-A-65.00
KP.184.0
KP.185.080
8P
投雪雪望止表示板B
8P
投雪雪望止表示板A
184.34
184.41
184.64
184.97
185.00
185.20
KP.184.6
KP.184.8
KP.185.0
KP.185.2
1:200%
1:100%
R=1200
R=1500
R=2500
R=500
R=800
R=∞
R=200
R=180
R=182
R=179
R=180
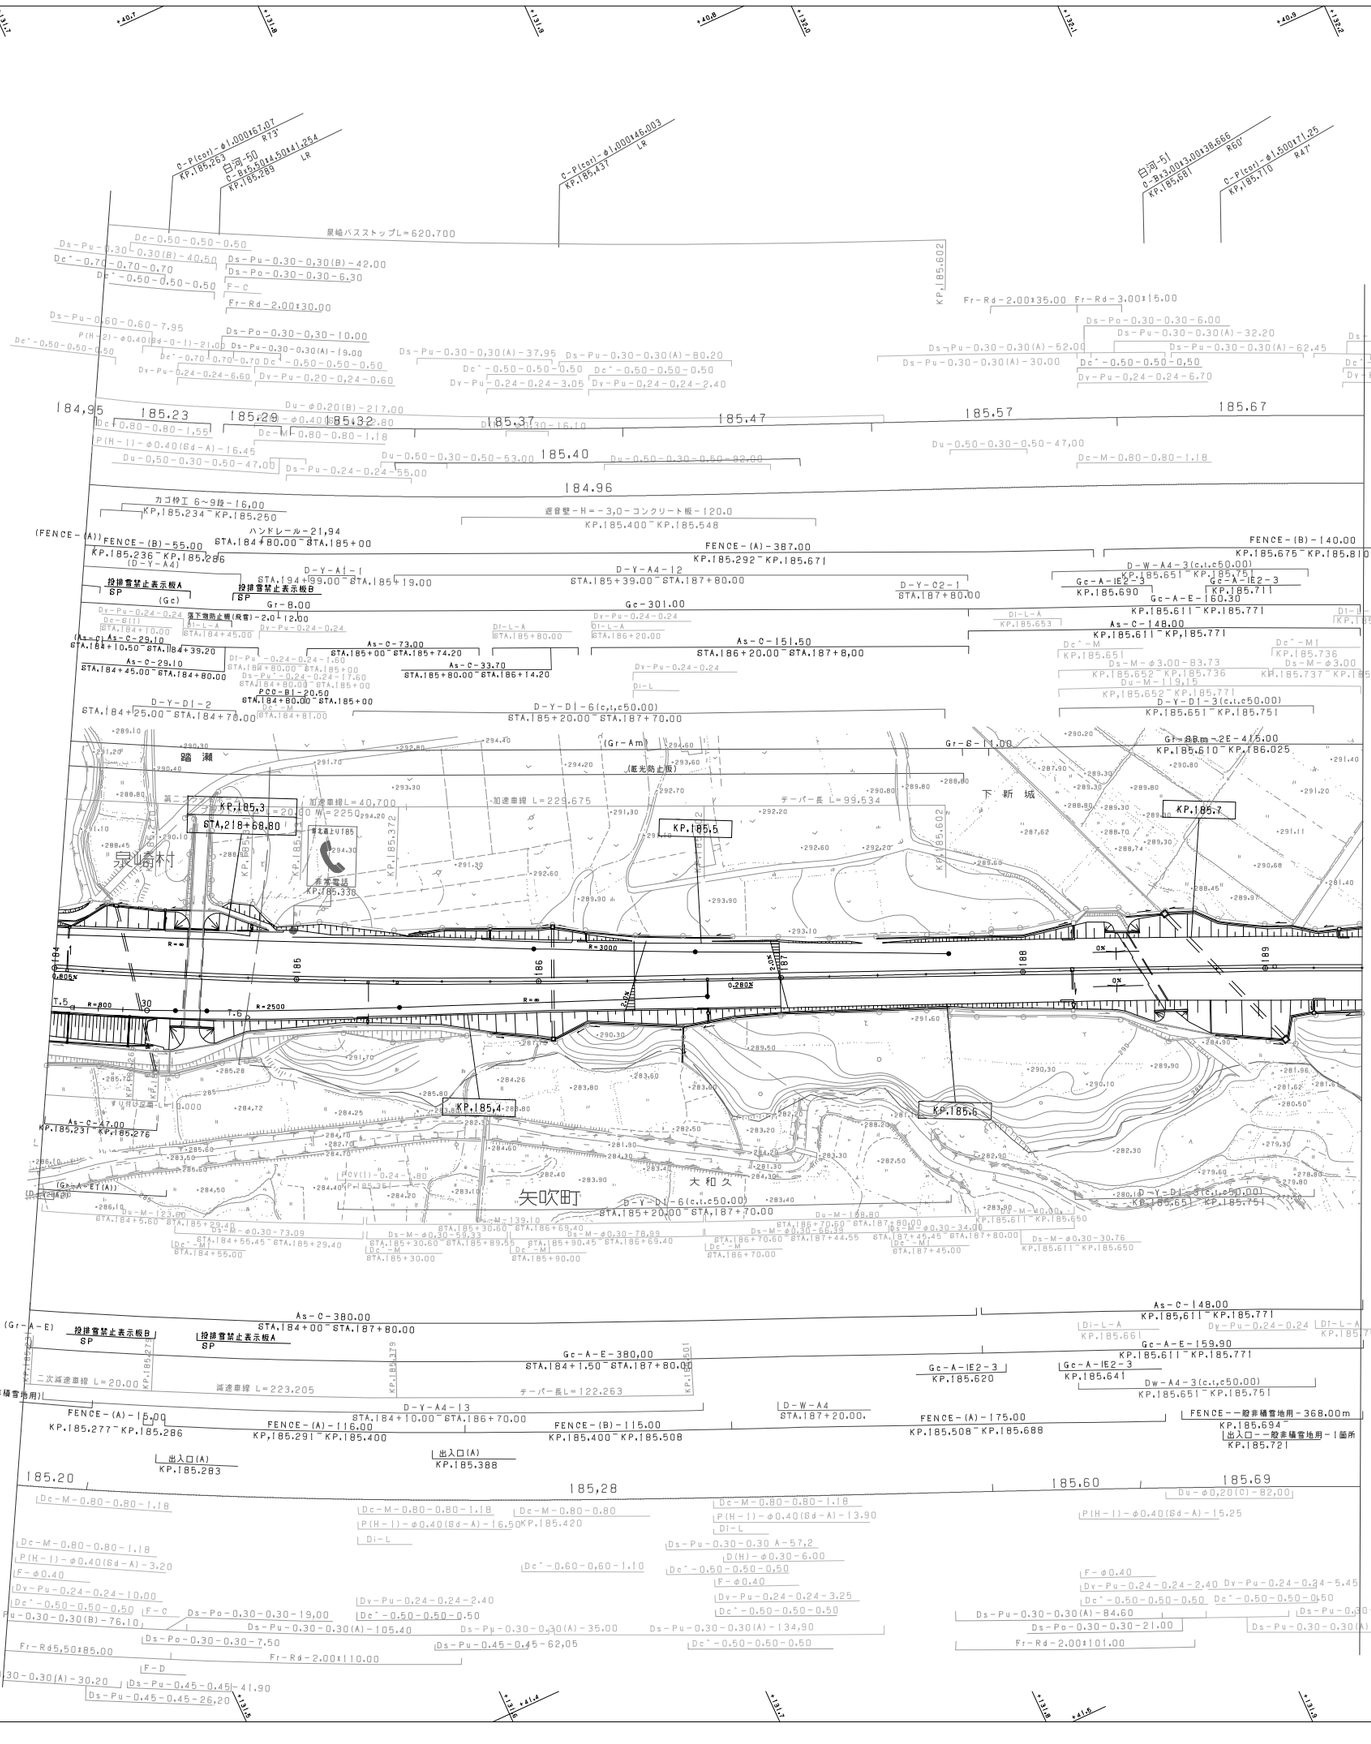
踏瀬
泉崎村
下新城
矢吹町
大和久
KP.185.3
KP.185.4
KP.185.5
KP.185.6
KP.185.7
KP.185.602
KP.185.372
KP.185.338
加速車線 L=40.700
加速車線 L=225.675
テーパー長 L=99.534
減速車線 L=223.205
二次減速車線 L=20.000
景観バスストップL=620.700
遮音壁-H=3.0-コンクリート板-120.0
KP.185.400~KP.185.548
カゴ枠工 6~9段-16.00
KP.185.234~KP.185.250
ハンドレール-21.94
STA.184+80.00~STA.185+00
FENCE-(B)-55.00
KP.185.236~KP.185.286
FENCE-(A)-387.00
KP.185.292~KP.185.671
FENCE-(B)-140.00
KP.185.675~KP.185.810
Gc-A-301.00
Gr-8.00
Gr-8m-2E-415.00
KP.185.610~KP.186.025
As-C-29.10
STA.184+10.50~STA.184+39.20
As-C-29.10
STA.184+45.00~STA.184+80.00
As-C-73.00
STA.185+00~STA.185+74.20
As-C-33.70
STA.185+80.00~STA.186+14.20
As-C-151.50
STA.186+20.00~STA.187+8.00
As-C-148.00
KP.185.611~KP.185.771
As-C-47.00
KP.185.231~KP.185.278
As-C-380.00
STA.184+00~STA.187+80.00
Gc-A-E-380.00
STA.184+1.50~STA.187+80.00
Gc-A-E-159.90
KP.185.611~KP.185.771
Gc-A-E-160.30
KP.185.611~KP.185.771
D-Y-A1-1
STA.184+99.00~STA.185+19.00
D-Y-A4-12
STA.185+39.00~STA.187+80.00
D-Y-A4-13
STA.184+10.00~STA.186+70.00
D-Y-D1-2
STA.184+25.00~STA.184+78.00
D-Y-D1-6(c.t.c50.00)
STA.185+20.00~STA.187+70.00
D-W-A4
STA.187+20.00
D-W-A4-3(c.t.c50.00)
KP.185.651~KP.185.715
D-Y-D1-3(c.t.c50.00)
KP.185.651~KP.185.751
Gc-A-IE2-3
KP.185.690
Gc-A-IE2-3
KP.185.711
Gc-A-IE2-3
KP.185.620
Gc-A-IE2-3
KP.185.641
Dw-A4-3(c.t.c50.00)
KP.185.651~KP.185.751
FENCE-(A)-15.00
KP.185.277~KP.185.286
FENCE-(A)-116.00
KP.185.291~KP.185.400
FENCE-(B)-115.00
KP.185.400~KP.185.508
FENCE-(A)-175.00
KP.185.508~KP.185.688
FENCE--般非植雪地用-368.00m
KP.185.694
出入口--般非植雪地用-1箇所
KP.185.721
出入口(A)
KP.185.283
出入口(A)
KP.185.388
落下物防止柵(防雪)-2.0-12.00
STA.184+45.00~STA.184+80.00
C22-81-20.50
STA.184+80.00~STA.185+00
Dc-M-0.80-0.80-1.18
Dc-M-0.80-0.80-1.55
Dc-M-0.80-0.80-1.18
Dc-M-0.80-0.80-1.18
Dc-M-0.80-0.80
Dc-M-0.80-0.80-1.18
Dc-M-0.80-0.80-1.18
Dc-M-0.80-0.80-1.18
Dc-M
Dc-M1
Dc-M1
Dc-M
Dc-M
Dc-M1
Dc-M1
Dc-M
Dc-M
Dc-M

大信橋
3C-Rc-81-(8.40+17.50+8.40)L75°(10.75+14.5)±35.20

矢吹インターチェンジ L=840.00

減速車線 L=196.40
テーパー L=102.00
185.67
184.96
KP.185.771
KP.185.829
KP.185.931
KP.186.025

加速車線 L=241.15
KP.186.180
KP.186.231
KP.186.267

テーパー L=60.00
KP.186.361
KP.186.421
(FENCE-(A))
186.410
KP.186.617
D-W-A2-1
KP.186.626
(Gc-A-E)
Di-B
KP.186.631
As-C-14.00
KP.186.611~KP.186.615
(Du-M)
D-Y-D1-1
(Gr-8Bm-2E)

KP.185.785
KP.185.845
185.69
テーパー L=60.00
加速車線 L=240.000

KP.186.409
KP.186.501
186.410
テーパー L=109.00
減速車線 L=201.10
(FENCE-A2)
D-W-A2-1
KP.186.626
D-Y-D1-1
KP.186.591
D-Y-D4-1
KP.186.611
As-C-14.00
KP.186.611~KP.186.625
Di-B
KP.186.631
(Gc-A-E)

白河市
矢吹町
1
2
3
4
5
6
7
8
14
15

調整年月	摘要
第1回 2006年 2月	
第2回 2014年 2月	
第3回 2017年 1月	

東北縦貫自動車道弘前線
東北自動車道（白河～矢吹）

工種：管理用平面図

名称：KP.185.771～KP.186.631
STA.189+40～STA.198+00

縮尺：1/1000

22
22

東日本高速道路（株） 東北支社

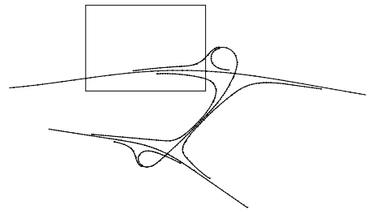

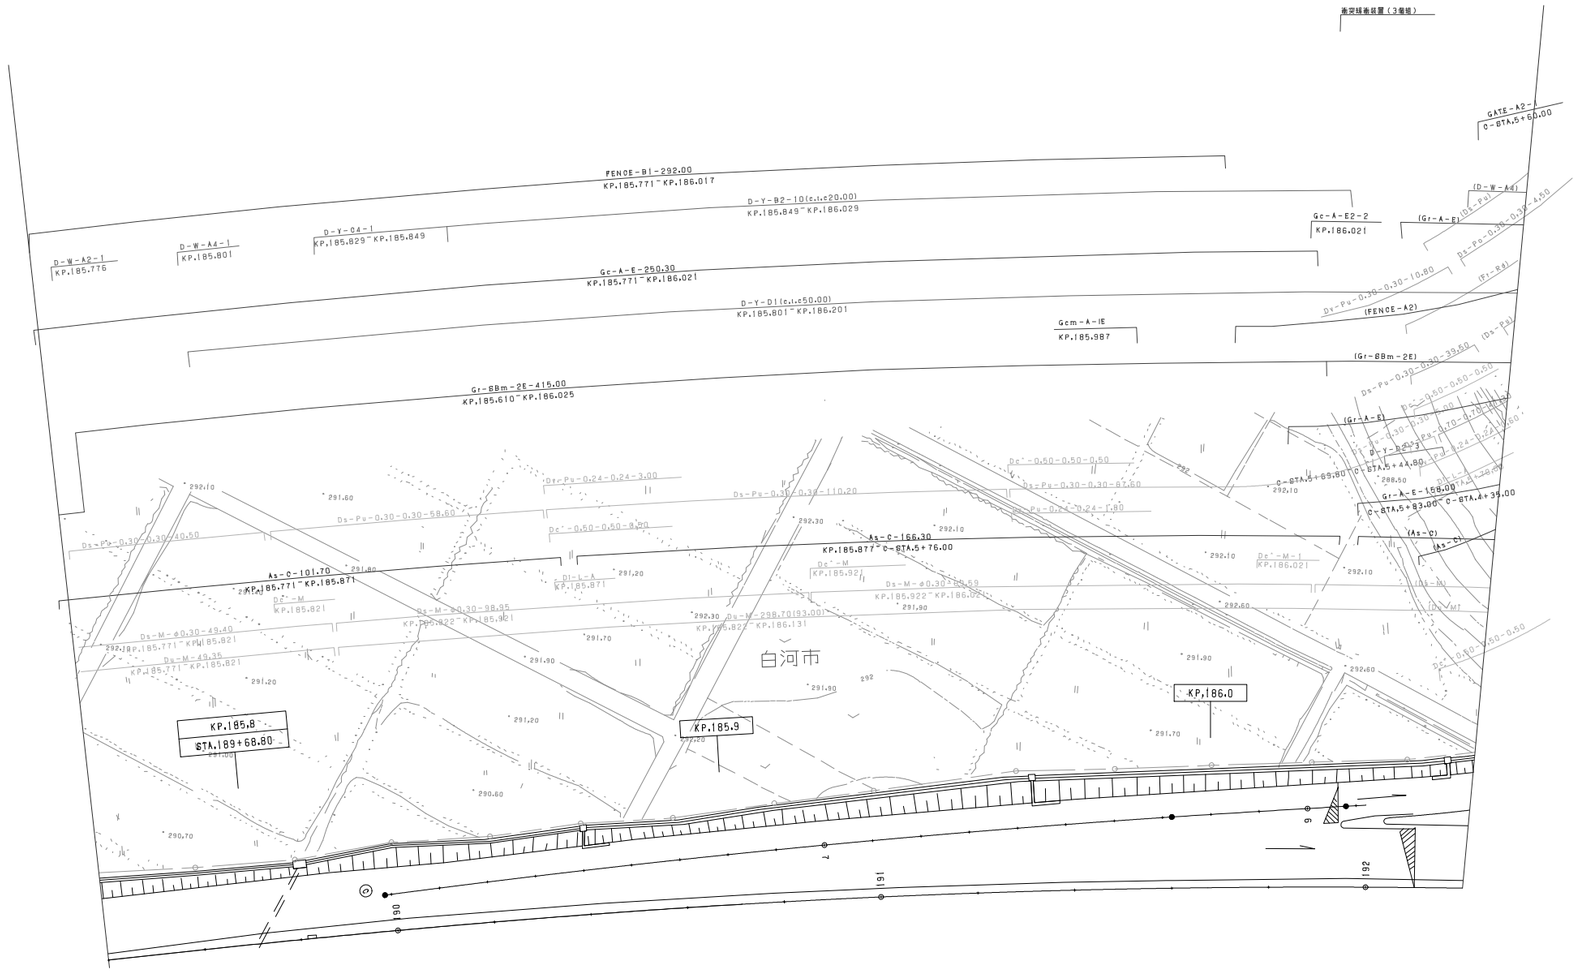

調整年月	摘要
第1回 2006年 2月	
第2回 2017年 1月	

東北縦貫自動車道弘前線 東北自動車道（白河～矢吹）			——
工種	管理用平面図		——
名称	矢吹インターチェンジ KP.186.026～KP.186.410 STA.191+94～STA.195+78	縮尺 1/500	1 6
東日本高速道路（株） 東北支社			

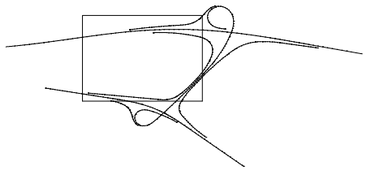

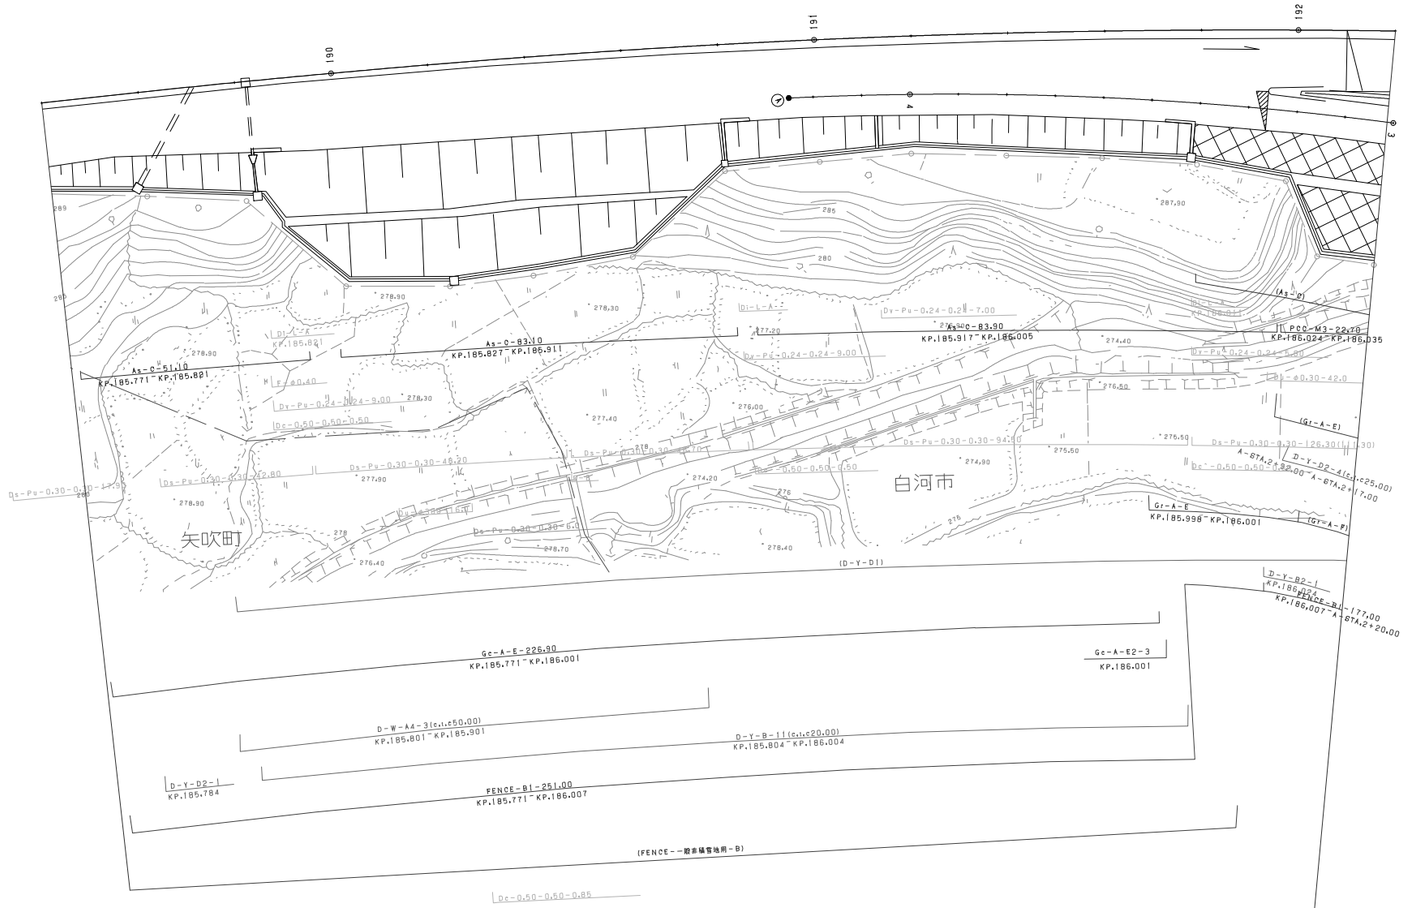

調整年月	摘要
第1回 2006年 2月	
第2回 2012年 4月	
第3回 2014年 2月	

東北縦貫自動車道弘前線 東北自動車道（白河～矢吹）			——
工種	管理用平面図		——
名称	矢吹インターチェンジ KP.186.026～KP.186.410 STA.191+94～STA.195+78	縮尺 1/500	2 6
東日本高速道路（株） 東北支社			

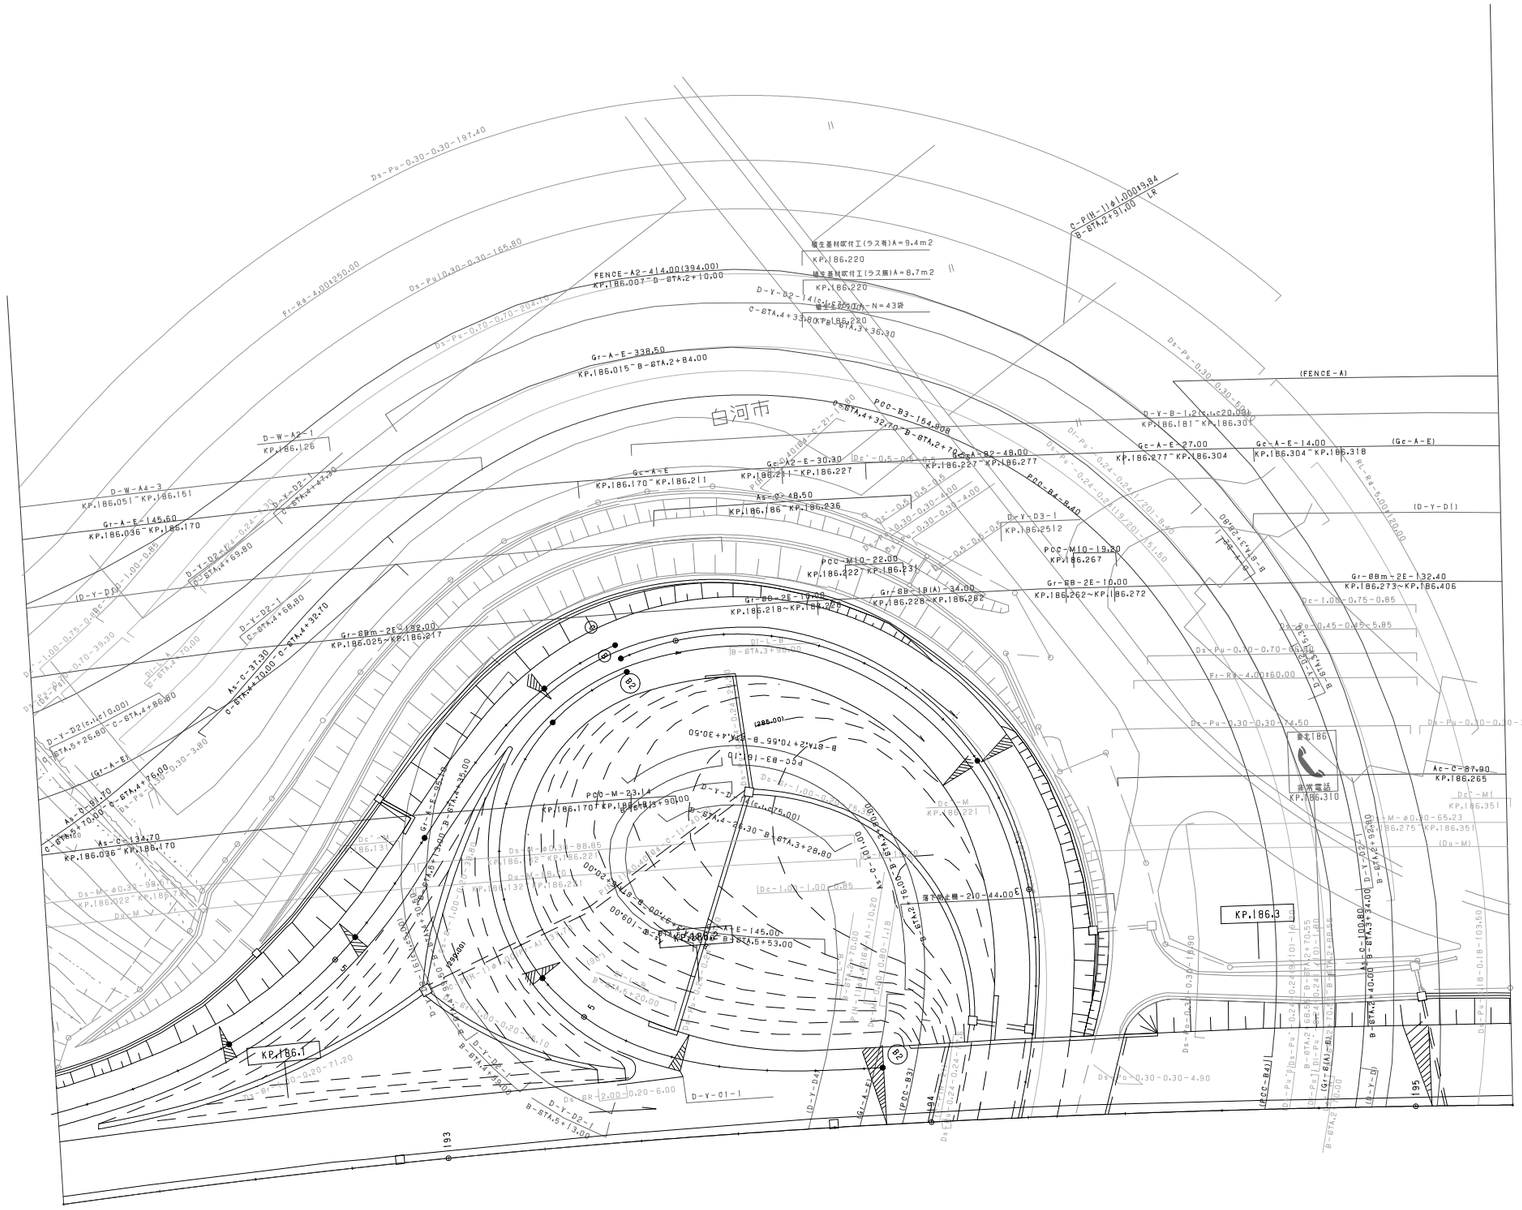
白河市
KP.186.1
KP.186.3
(FENCE-A)
(Gc-A-E)
(D-Y-D1)
新設電話
KP.186.310
KP.186.265
KP.186.275~KP.186.351
KP.186.181~KP.186.304
KP.186.304~KP.186.318
KP.186.277~KP.186.304
KP.186.273~KP.186.406
KP.186.262~KP.186.272
KP.186.228~KP.186.262
KP.186.218~KP.186.228
KP.186.422~KP.186.431
KP.186.227~KP.186.277
KP.186.221~KP.186.227
KP.186.211~KP.186.221
KP.186.170~KP.186.211
KP.186.86~KP.186.036
KP.186.036~KP.186.170
KP.186.026~KP.186.170
KP.186.025~KP.186.217
KP.186.015~B-STA.2+84.00
KP.186.007~B-STA.2+10.00
KP.186.220
KP.186.126
KP.186.051~KP.186.151
KP.186.2512
KP.186.267
KP.186.431
KP.186.170~KP.186.190
KP.186.190~KP.186.220
KP.186.221
KP.186.227
KP.186.422
KP.186.218~KP.186.228
KP.186.228
KP.186.262
KP.186.272
KP.186.273
KP.186.406
KP.186.275
KP.186.351
KP.186.265
KP.186.310
KP.186.181~KP.186.304
KP.186.304~KP.186.318
KP.186.277~KP.186.304



調整年月	摘要
第1回 2006年 2月	
第2回 2012年 4月	
第3回 2014年 2月	

東北縦貫自動車道弘前線 東北自動車道（白河～矢吹）			——
工種	管理用平面図		——
名称	矢吹インターチェンジ KP.186.026～KP.186.410 STA.191+94～STA.195+78	縮尺 1/500	4 6
東日本高速道路（株） 東北支社			

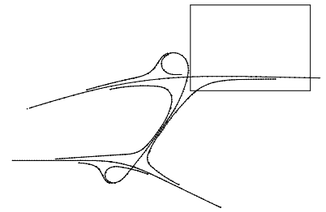

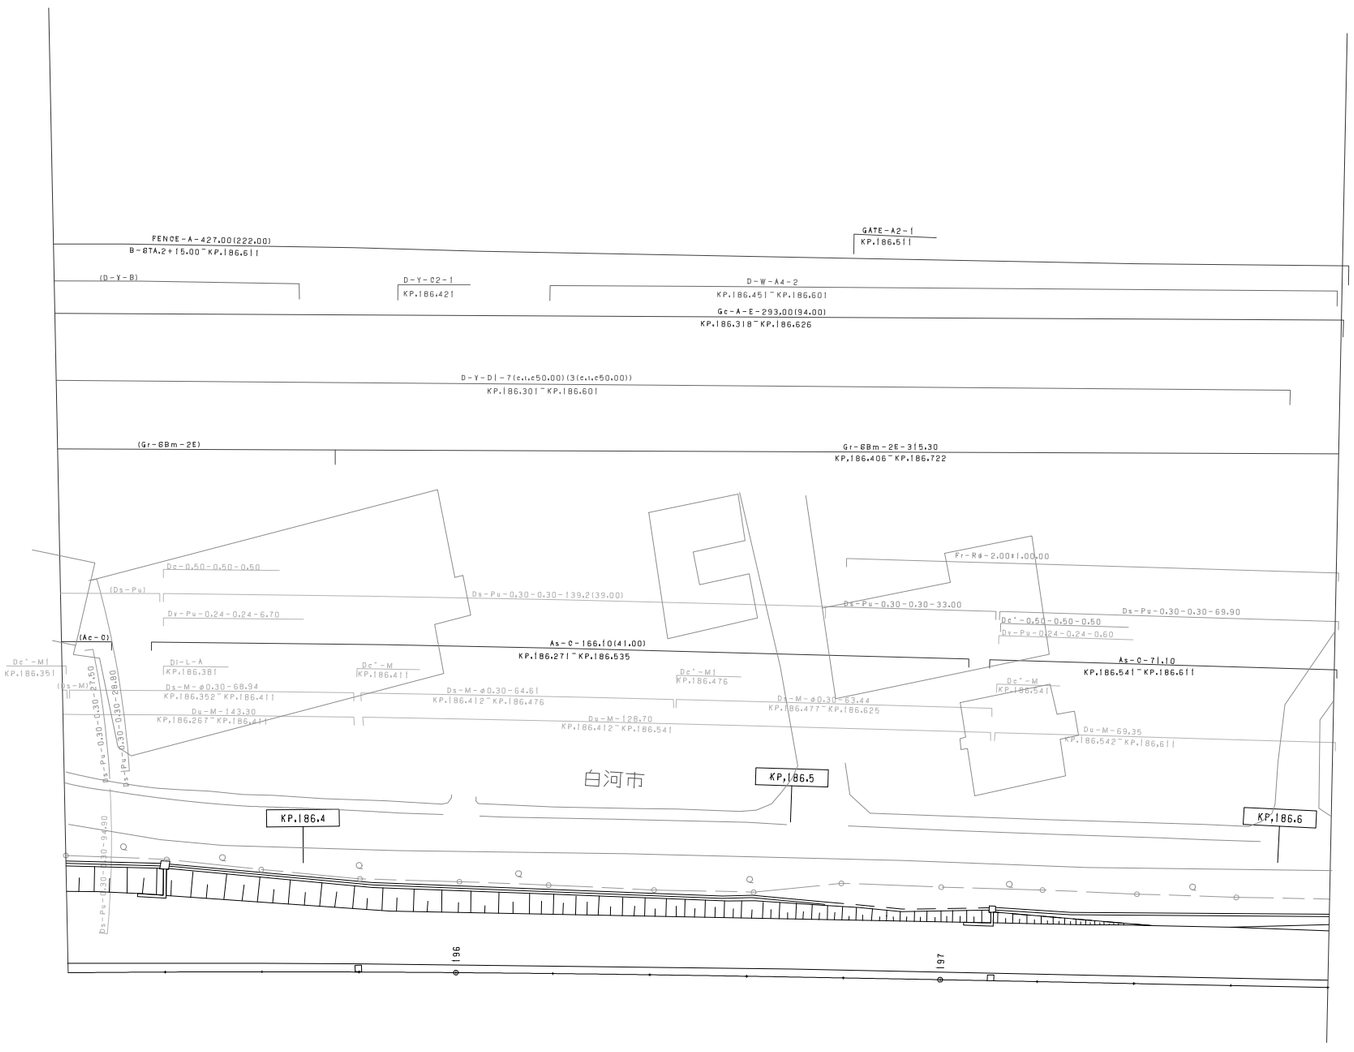

調整年月	摘要
第1回 2006年 2月	
第2回 2012年 4月	
第3回 2017年 1月	

東北縦貫自動車道弘前線 東北自動車道（白河～矢吹）		——
工種	管理用平面図	——
名称	矢吹インターチェンジ KP.186.026～KP.186.410 STA.191+94～STA.195+78	縮尺 1/500
		5/6
東日本高速道路（株） 東北支社		

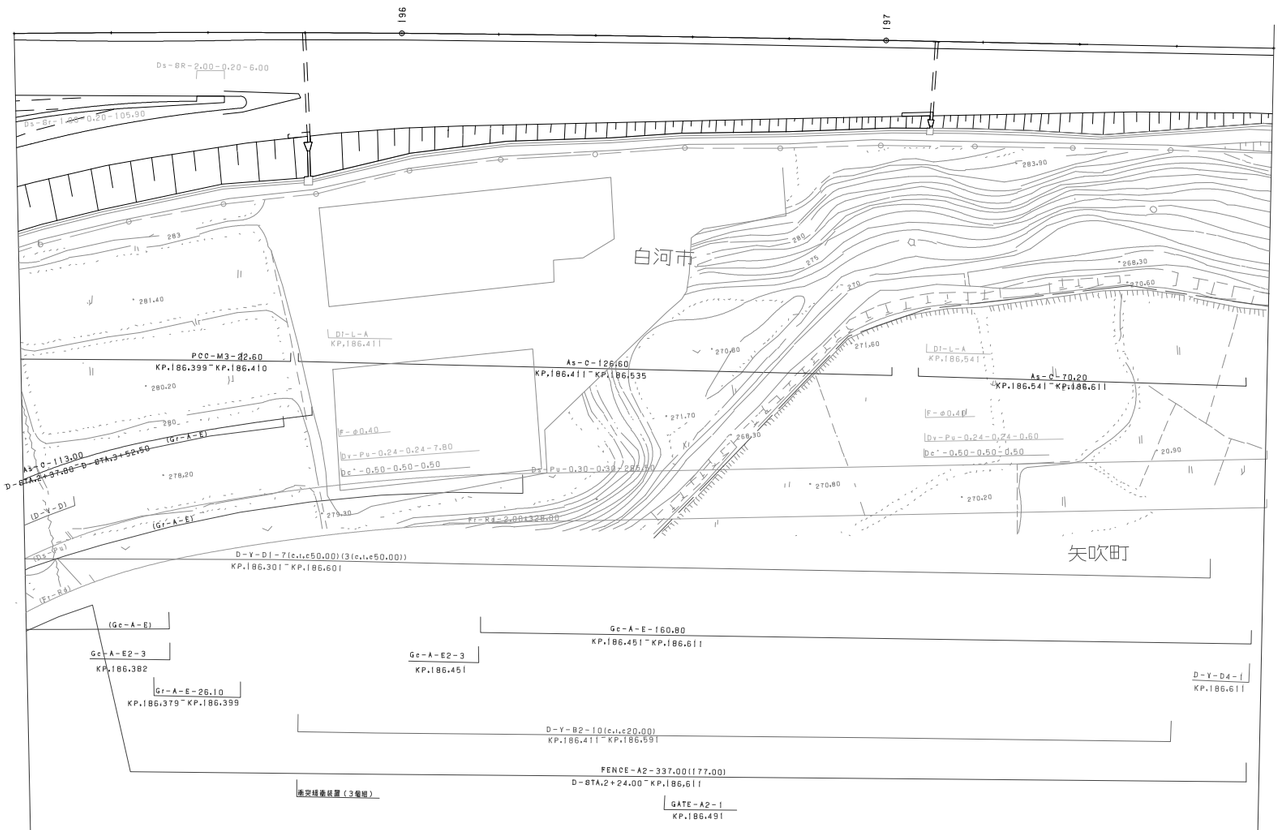

調整年月	摘要
第1回 2006年 2月	
第2回 2012年 4月	

東北縦貫自動車道弘前線
東北自動車道（白河～矢吹）

工種：管理用平面図

名称：矢吹インターチェンジ
KP.186.026～KP.186.410
STA.191+94～STA.195+78

縮尺 1/500

6/6

東日本高速道路（株） 東北支社

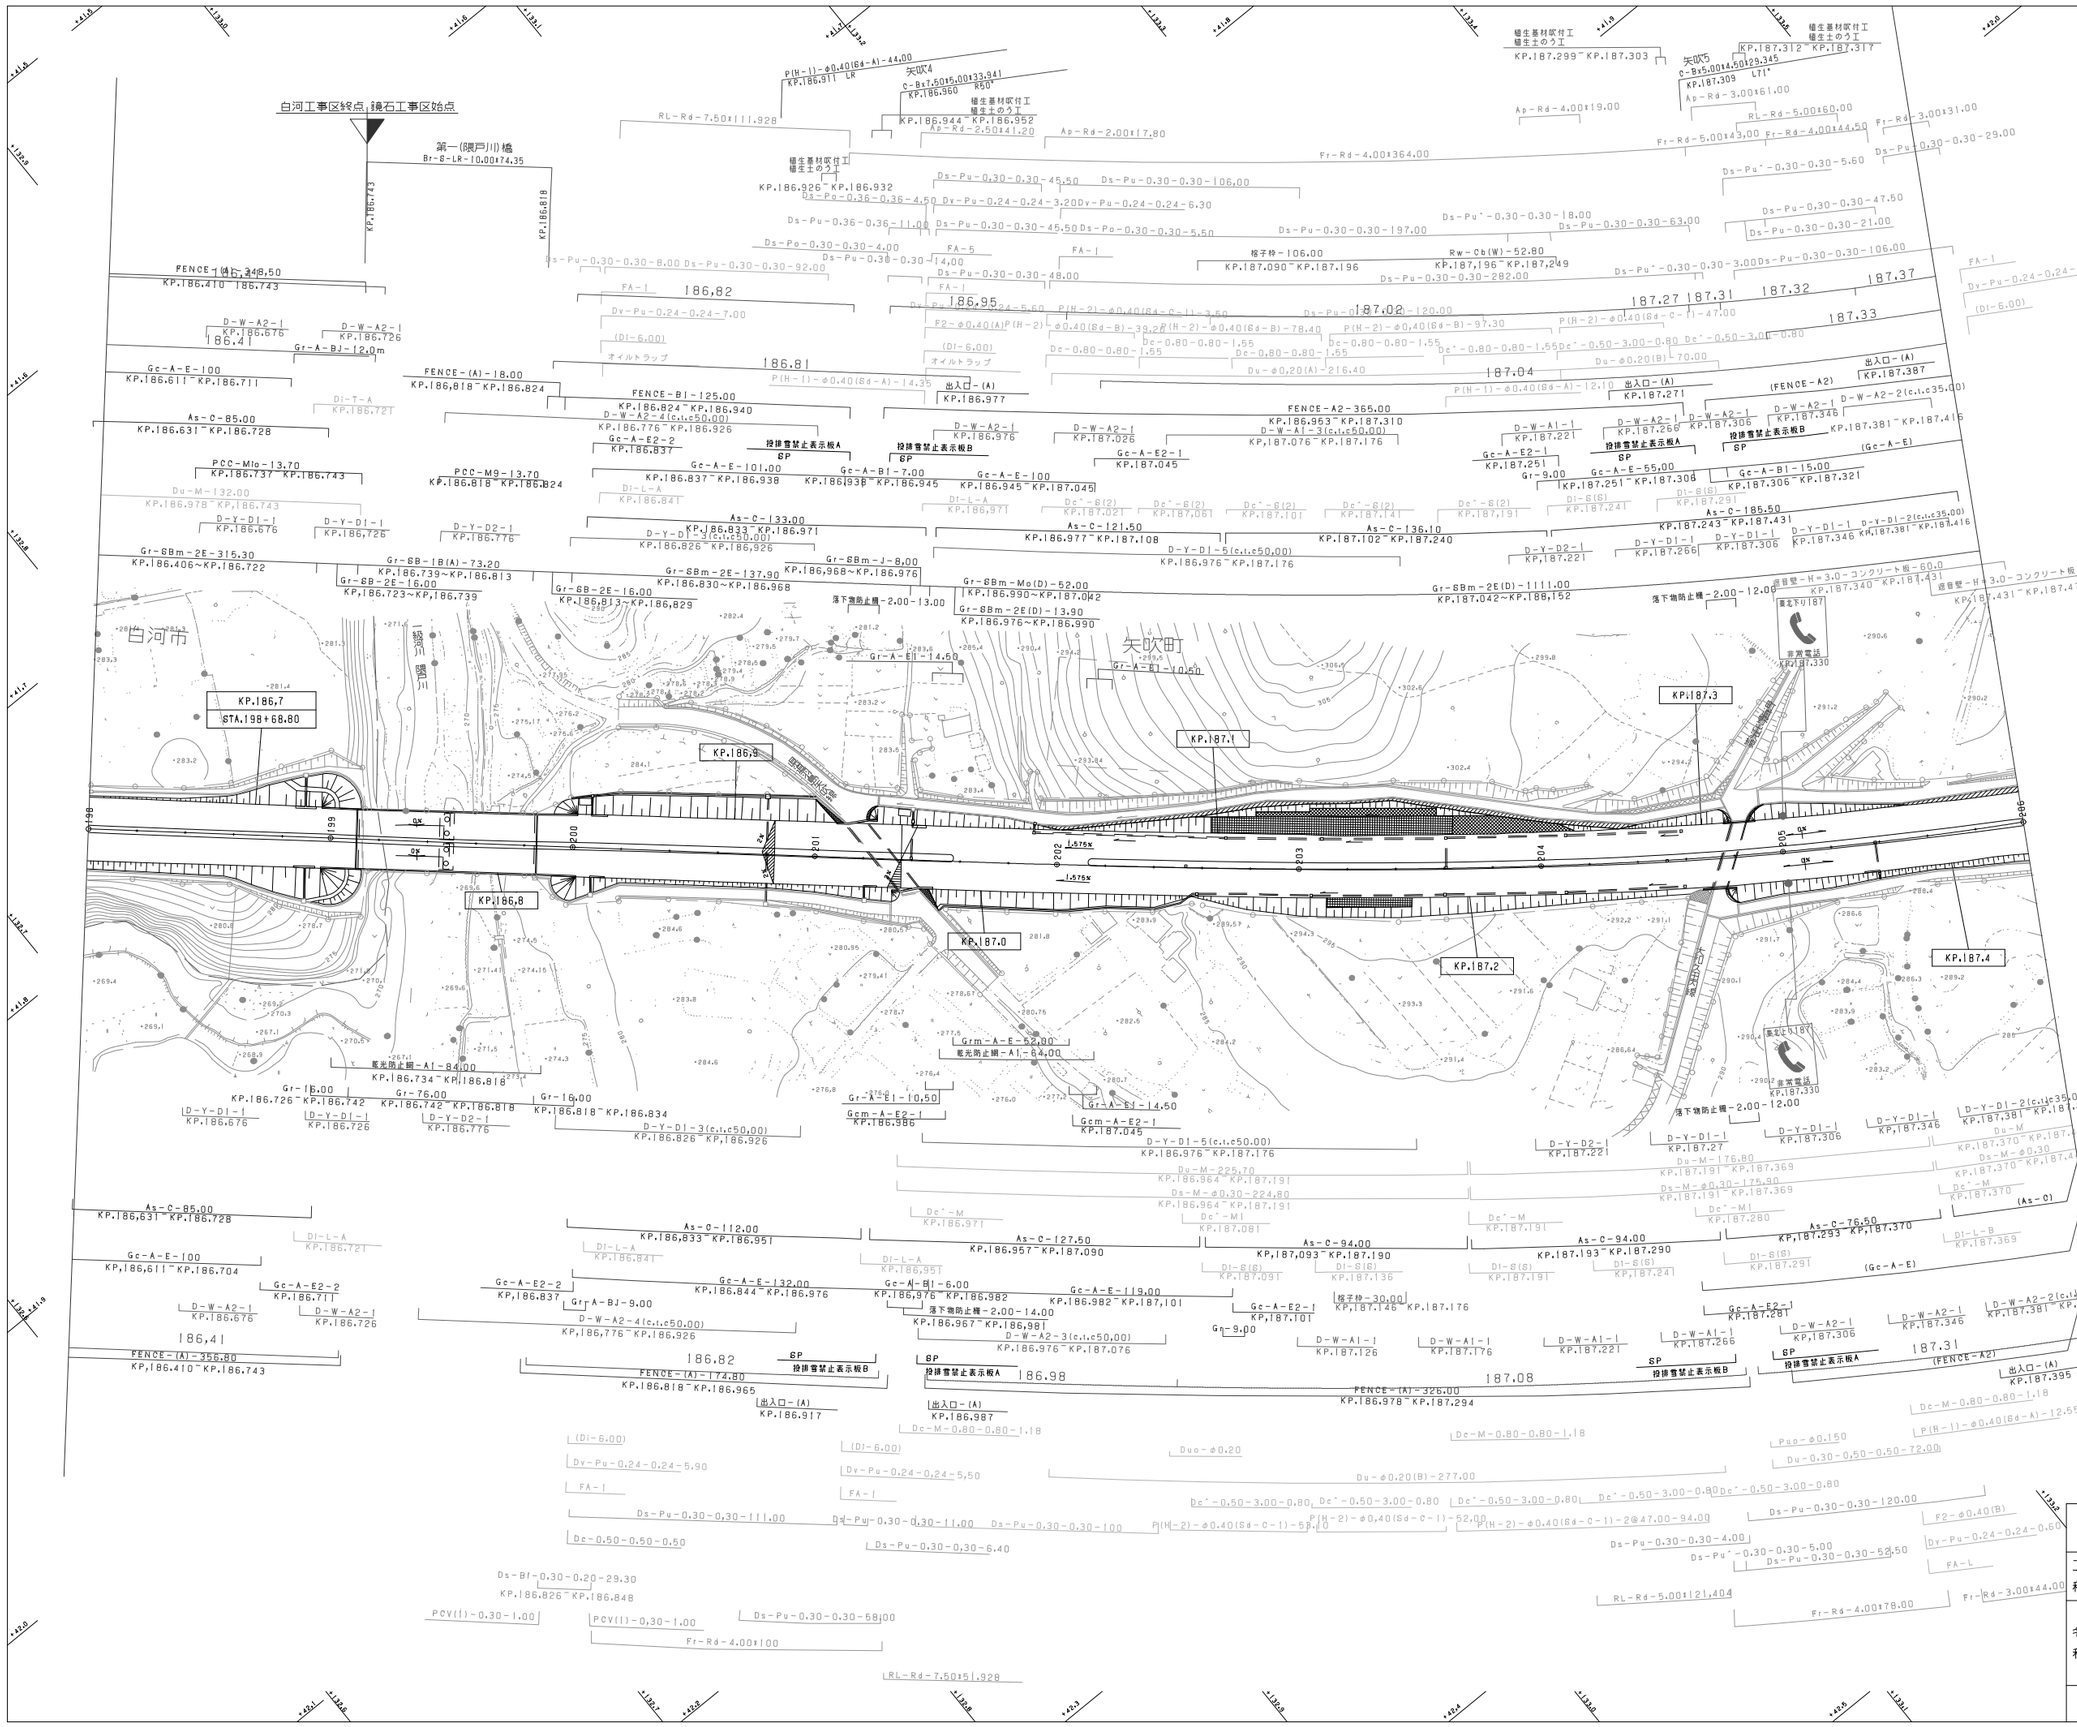

調整年月	
第1回	2006年 2月
第2回	2014年 2月
第3回	2016年 1月
第4回	2017年 1月

東北縦貫自動車道弘前線
東北自動車道（矢吹～須賀川）

工種	管理用平面図		
名称	KP.186.631～KP.187.431 STA.198+00～STA.206+00	縮尺 1/1000	1/15

東日本高速道路（株）　東北支社

東北縦貫自動車道弘前線
東北自動車道（矢吹～須賀川）

工種	管理用平面図		
名称	KP.187.431～KP.188.231 STA.206+00～STA.214+00	縮尺 1/1000	2 15

東日本高速道路（株） 東北支社

調整年月	摘要
第1回 2006年 2月	
第2回 2012年 4月	
第3回 2014年 2月	
第4回 2017年 1月	

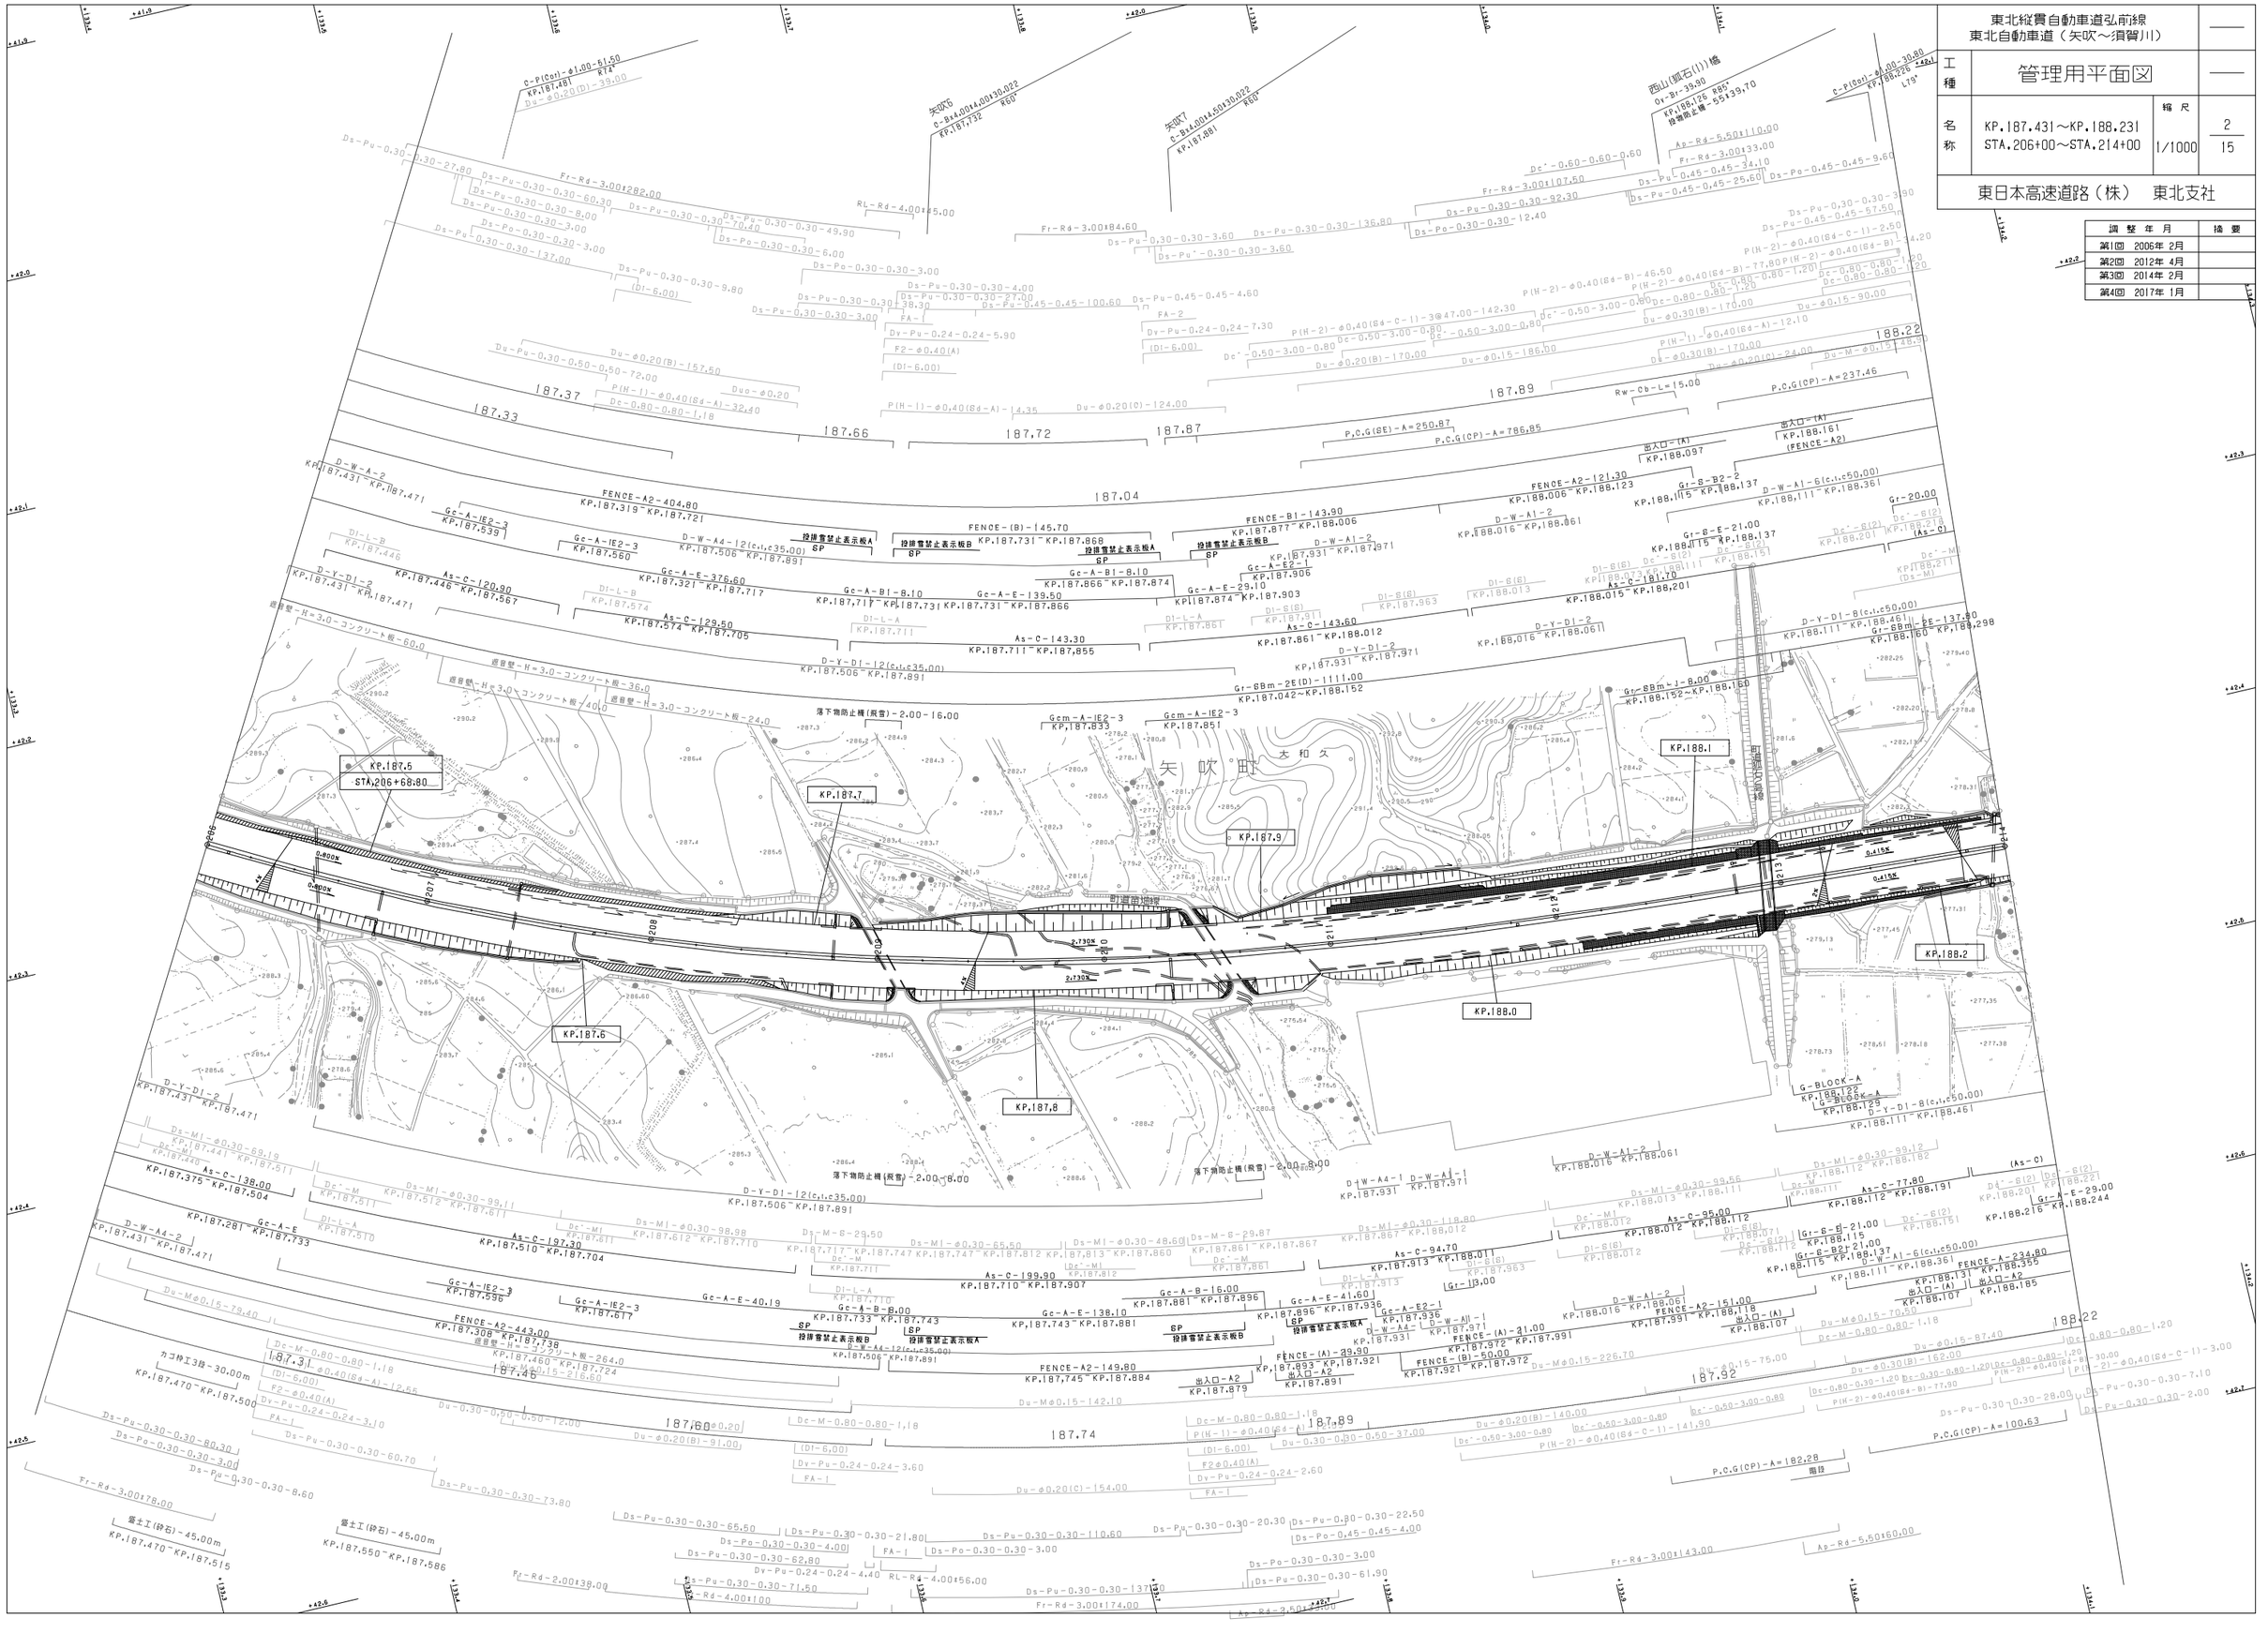

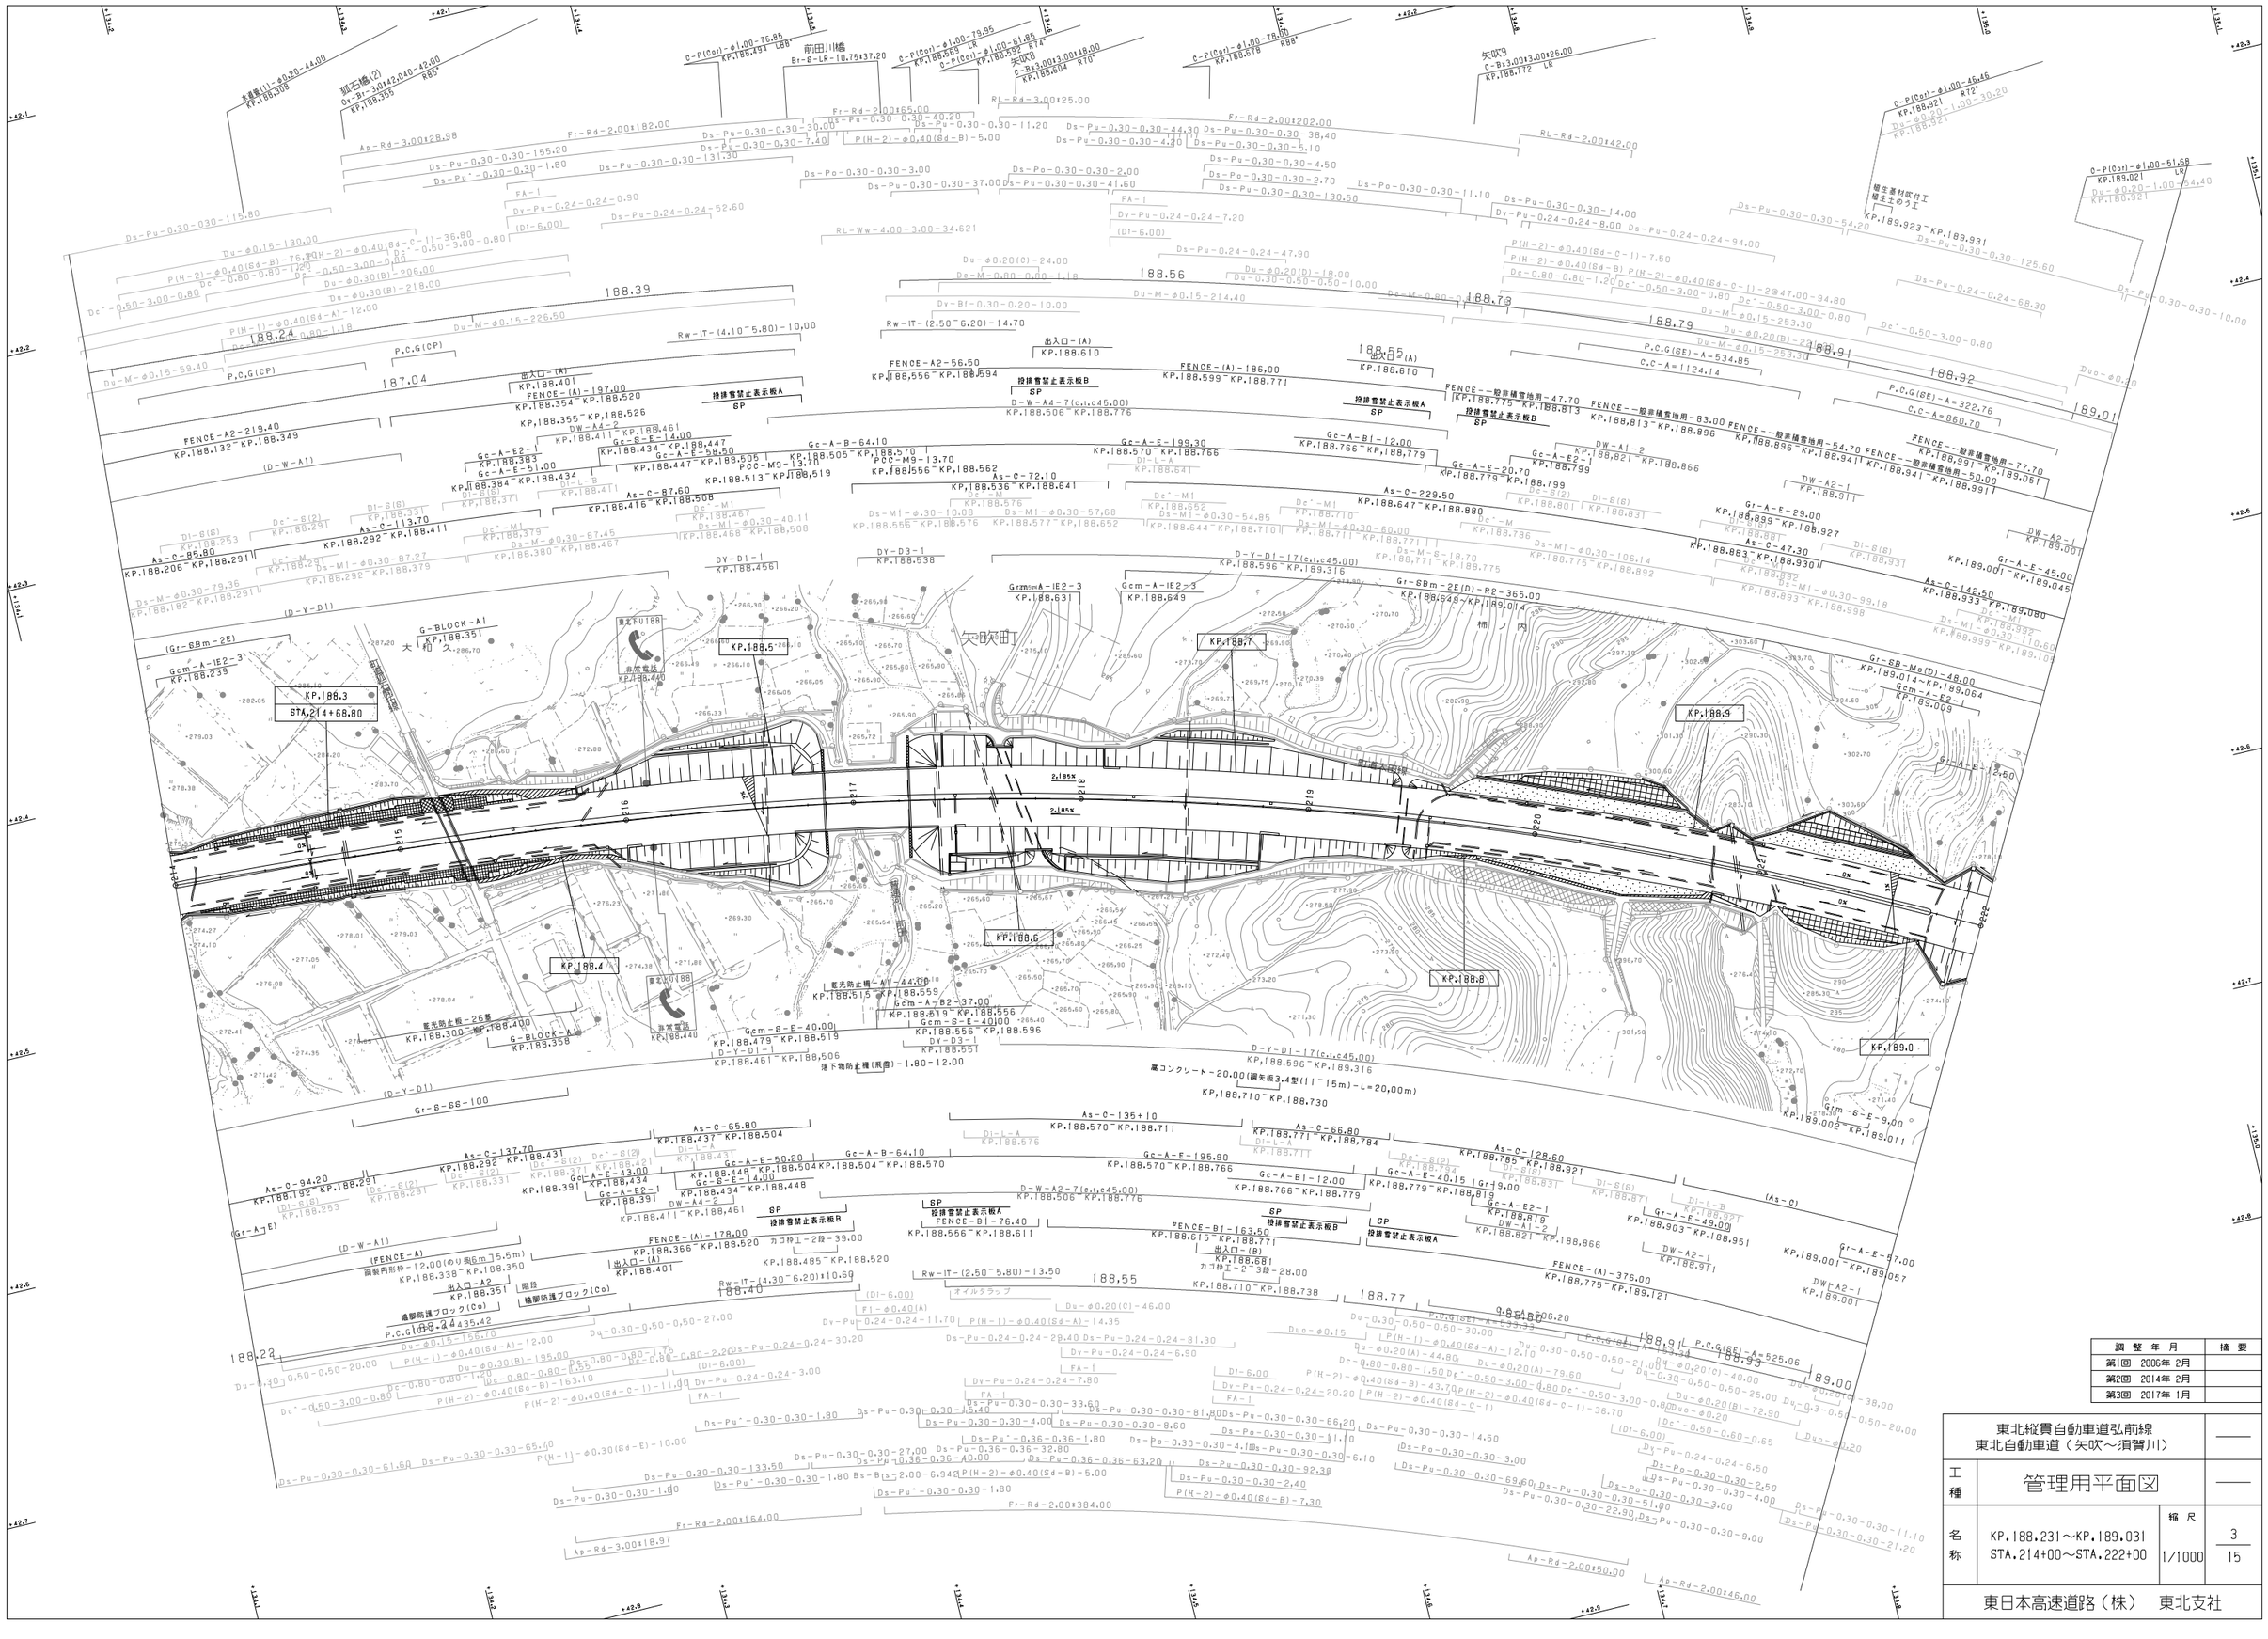
KP.188.3
STA.214+68.80
KP.188.4
KP.188.5
KP.188.6
KP.188.7
KP.188.8
KP.188.9
KP.189.0
矢吹町
大和久
G-BLOCK-A1
KP.188.351
G-BLOCK-A2
KP.188.358
Gr-8Bm-2E)
Gcm-A-1E2-3
KP.188.239
Gcm-A-1E2-3
KP.188.631
Gcm-A-1E2-3
KP.188.649
Gr-8Bm-2E(D)-R2-365.00
KP.188.648~KP.189.014
Gr-8B-Mo(D)-46.00
KP.189.014~KP.189.064
Gcm-A-E2-1
KP.189.009
Gcm-6-E-9.00
KP.189.002~KP.189.011
Gcm-8-E-40.00
KP.188.479~KP.188.519
Gcm-A-82-37.00
KP.188.519~KP.188.556
Gcm-8-E-40.00
KP.188.556~KP.188.596
Gr-A-E-45.00
KP.189.001~KP.189.045
Gr-A-E-49.00
KP.188.903~KP.188.951
Gr-A-E-47.00
KP.189.001~KP.189.057
Gr-A-E-29.00
KP.188.899~KP.188.927
Gr-A-E-40.15
KP.188.779~KP.188.819
Gr-A-E2-1
KP.188.799~KP.188.819
Gr-A-E2-1
KP.188.799~KP.188.866
Gr-A-E2-1
KP.188.819~KP.188.866
Gc-A-E2-1
KP.188.384~KP.188.434
Gc-A-E-51.00
KP.188.384~KP.188.434
Gc-A-E2-1
KP.188.391~KP.188.434
Gc-A-E-43.00
KP.188.434~KP.188.448
Gc-A-E-58.50
KP.188.447~KP.188.505
Gc-A-E-199.30
KP.188.570~KP.188.766
Gc-A-B1-12.00
KP.188.766~KP.188.779
Gc-A-E-20.70
KP.188.779~KP.188.799
Gc-A-E-50.20
KP.188.504~KP.188.570
Gc-A-E-195.90
KP.188.570~KP.188.766
Gc-A-B-64.10
KP.188.505~KP.188.570
Gc-A-B-64.10
KP.188.504~KP.188.570
Gc-B-E-14.00
KP.188.434~KP.188.448
Gc-B-E-14.00
KP.188.447~KP.188.461
Gc-A-E2-1
KP.188.391
Gc-A-E2-1
KP.188.411~KP.188.461
DW-A4-2
KP.188.461
DW-A4-2
KP.188.411~KP.188.461
DW-A1-2
KP.188.821~KP.188.866
DW-A1-2
KP.188.779~KP.188.819
DW-A2-1
KP.188.971
DW-A2-1
KP.189.001
DW-A2-1
KP.188.933
DW-A2-1
KP.188.971
As-C-85.80
KP.188.206~KP.188.291
As-C-87.60
KP.188.416~KP.188.508
As-C-113.70
KP.188.292~KP.188.411
As-C-137.70
KP.188.292~KP.188.431
As-C-94.20
KP.188.192~KP.188.291
As-C-65.80
KP.188.437~KP.188.504
As-C-135+10
KP.188.570~KP.188.711
As-C-66.80
KP.188.771~KP.188.784
As-C-128.60
KP.188.785~KP.188.921
As-C-229.50
KP.188.647~KP.188.880
As-C-47.30
KP.188.883~KP.188.930
As-C-142.50
KP.188.933~KP.189.080
As-C-72.10
KP.188.536~KP.188.641
DY-D1-1
KP.188.456
DY-D3-1
KP.188.538
D-Y-D1-17(c,ic45.00)
KP.188.596~KP.189.316
D-W-A4-7(c,ic45.00)
KP.188.506~KP.188.776
D-W-A2-7(c,ic45.00)
KP.188.506~KP.188.776
D-W-A4-2-7(c,ic45.00)
KP.188.506~KP.188.776
FENCE-A2-219.40
KP.188.132~KP.188.349
FENCE-A2-56.50
KP.188.556~KP.188.594
FENCE-(A)-197.00
KP.188.354~KP.188.520
FENCE-(A)-186.00
KP.188.599~KP.188.771
FENCE-(A)-178.00
KP.188.366~KP.188.520
FENCE-(A)-376.00
KP.188.775~KP.189.121
FENCE-B1-76.40
KP.188.556~KP.188.611
FENCE-B1-163.50
KP.188.615~KP.188.771
FENCE--既非積雪地用-47.70
KP.188.775~KP.188.813
FENCE--既非積雪地用-83.00
KP.188.813~KP.188.896
FENCE--既非積雪地用-54.70
KP.188.896~KP.188.941
FENCE--既非積雪地用-77.70
KP.188.991~KP.189.051
FENCE--既非積雪地用-50.00
KP.188.941~KP.188.991
(FENCE-A)
調製円形枠-12.00(のり長5m)5.6m)
KP.188.338~KP.188.350
(D-W-A1)
(D-Y-D1)
(Gr-A-E)
(Gr-8B-E)
(As-C)
(D1-6.00)
(D1-8.00)
出入口-(A)
KP.188.401
出入口-(A)
KP.188.610
出入口-(B)
KP.188.681
出入口-A2
KP.188.351
階段
橋脚防護ブロック(Co)
橋脚防護ブロック(Co)
投雪警禁止表示板A
SP
投雪警禁止表示板B
SP
カゴ枠工-2段-39.00
カゴ枠工-2~3段-28.00
Rw-IT-(4.10~5.80)-10.00
Rw-IT-(2.50~6.20)-14.70
Rw-IT-(4.30~6.20)+10.60
Rw-IT-(2.50~5.80)-13.50
RL-Rd-3.00+25.00
RL-Rd-2.00+42.00
RL-Ww-4.00~3.00-34.621
Fr-Rd-2.00+182.00
Fr-Rd-2.00+202.00
Fr-Rd-2.00+384.00
Fr-Rd-2.00+164.00
Ap-Rd-3.00+28.98
Ap-Rd-3.00+18.97
Ap-Rd-2.00+50.00
Ap-Rd-2.00+46.00
Bs-B-LR-10.75+37.20
P(H-2)-φ0.40(8d-B)-5.00
P(H-1)-φ0.40(8d-A)-12.00
P(H-2)-φ0.40(8d-B)-7.30
P(H-2)-φ0.40(8d-C-1)-11.00
P(H-1)-φ0.30(6d-E)-10.00
Du-φ0.15-130.00
Du-φ0.15-59.40
Du-φ0.15-226.50
Du-φ0.15-253.30
Du-φ0.15-214.40
Du-φ0.20(C)-24.00
Du-φ0.20(D)-18.00
Du-φ0.20(A)-44.80
Du-φ0.20(A)-79.60
Du-φ0.20(B)-72.90
Du-φ0.20(B)-218.00
Du-φ0.30(B)-206.00
Du-φ0.30(B)-195.00
Du-φ0.30(B)-218.00
Du-φ0.30-0.50-0.50-27.00
Du-φ0.30-0.50-0.50-20.00
Du-φ0.30-0.50-0.50-25.00
Du-φ0.30-0.50-0.50-21.00
Du-φ0.30-0.50-0.50-38.00
Du-φ0.30-0.50-0.50-20.00
Du-φ0.20
Du-φ0.40
Dy-Bf-0.30-0.20-10.00
Dy-Pu-0.24-0.24-52.60
Dy-Pu-0.24-0.24-47.90
Dy-Pu-0.24-0.24-94.00
Dy-Pu-0.24-0.24-68.30
Dy-Pu-0.24-0.24-30.20
Dy-Pu-0.24-0.24-81.30
Dy-Pu-0.24-0.24-20.20
Dy-Pu-0.24-0.24-6.90
Dy-Pu-0.24-0.24-7.80
Dy-Pu-0.24-0.24-3.00
Dy-Pu-0.24-0.24-6.50
Dy-Pu-0.24-0.24-11.70
Dy-Pu-0.24-0.24-7.20
Dy-Pu-0.24-0.24-8.00
Dy-Pu-0.24-0.24-24.80
Dy-Pu-0.24-0.24-0.90
Dy-Pu-0.24-0.24-1.20
Dy-Pu-0.30-0.30-155.20
Dy-Pu-0.30-0.30-1.80
Dy-Pu-0.30-0.30-131.30
Dy-Pu-0.30-0.30-7.40
Dy-Pu-0.30-0.30-30.00
Dy-Pu-0.30-0.30-40.20
Dy-Pu-0.30-0.30-11.20
Dy-Pu-0.30-0.30-44.30
Dy-Pu-0.30-0.30-38.40
Dy-Pu-0.30-0.30-4.20
Dy-Pu-0.30-0.30-5.10
Dy-Pu-0.30-0.30-4.50
Dy-Pu-0.30-0.30-2.70
Dy-Pu-0.30-0.30-130.50
Dy-Pu-0.30-0.30-11.10
Dy-Pu-0.30-0.30-14.00
Dy-Pu-0.30-0.30-54.20
Dy-Pu-0.30-0.30-125.60
Dy-Pu-0.30-0.30-10.00
Dy-Pu-0.30-0.30-3.00
Dy-Pu-0.30-0.30-37.00
Dy-Pu-0.30-0.30-41.60
Dy-Pu-0.30-0.30-2.00
Dy-Pu-0.30-0.30-1.80
Dy-Pu-0.30-0.30-27.00
Dy-Pu-0.30-0.30-33.60
Dy-Pu-0.30-0.30-4.00
Dy-Pu-0.30-0.30-8.60
Dy-Pu-0.30-0.30-81.80
Dy-Pu-0.30-0.30-66.20
Dy-Pu-0.30-0.30-4.10
Dy-Pu-0.30-0.30-92.30
Dy-Pu-0.30-0.30-2.40
Dy-Pu-0.30-0.30-7.30
Dy-Pu-0.30-0.30-14.50
Dy-Pu-0.30-0.30-3.00
Dy-Pu-0.30-0.30-69.60
Dy-Pu-0.30-0.30-51.90
Dy-Pu-0.30-0.30-3.00
Dy-Pu-0.30-0.30-9.00
Dy-Pu-0.30-0.30-11.10
Dy-Pu-0.30-0.30-21.20
Dy-Pu-0.30-0.30-65.70
Dy-Pu-0.30-0.30-61.60
Dy-Pu-0.30-0.30-133.50
Dy-Pu-0.30-0.30-1.80
Dy-Pu-0.36-0.36-1.80
Dy-Pu-0.36-0.36-32.80
Dy-Pu-0.36-0.36-40.00
Dy-Pu-0.36-0.36-63.20
Dy-Pu-0.30-0.30-22.90
Dy-Pu-0.30-0.30-2.50
Dy-Pu-0.30-0.30-4.00
Dy-Pu-0.30-0.30-110.60
Dy-Pu-0.30-0.30-10.00
Dy-Pu-0.30-0.30-30.20
Dy-Pu-0.30-0.30-155.80
Dy-Pu-0.30-0.30-115.80
Dy-Pu-0.30-0.30-3.00
Dy-Pu-0.30-0.30-4.30
Dy-Pu-0.30-0.30-1.80
Dy-Pu-0.30-0.30-7.40
Dy-Pu-0.30-0.30-1.80
Dy-Pu-0.30-0.30-1.80
Dy-Pu-0.30-0.30-1.80

矢吹町終点矢吹町大字柿の内南町142番地　鏡石町起点鏡石町大字久来石字岡の台135番地

矢吹町

鏡石町

調整年月	摘要
第1回　2006年 2月	
第2回　2014年 2月	
第3回　2017年 1月	

東北縦貫自動車道弘前線 東北自動車道（矢吹～須賀川）			——
工種	管理用平面図		——
名称	KP.189.031～KP.189.831 STA.222+00～STA.230+00	縮尺 1/1000	4 15
東日本高速道路（株）　東北支社			

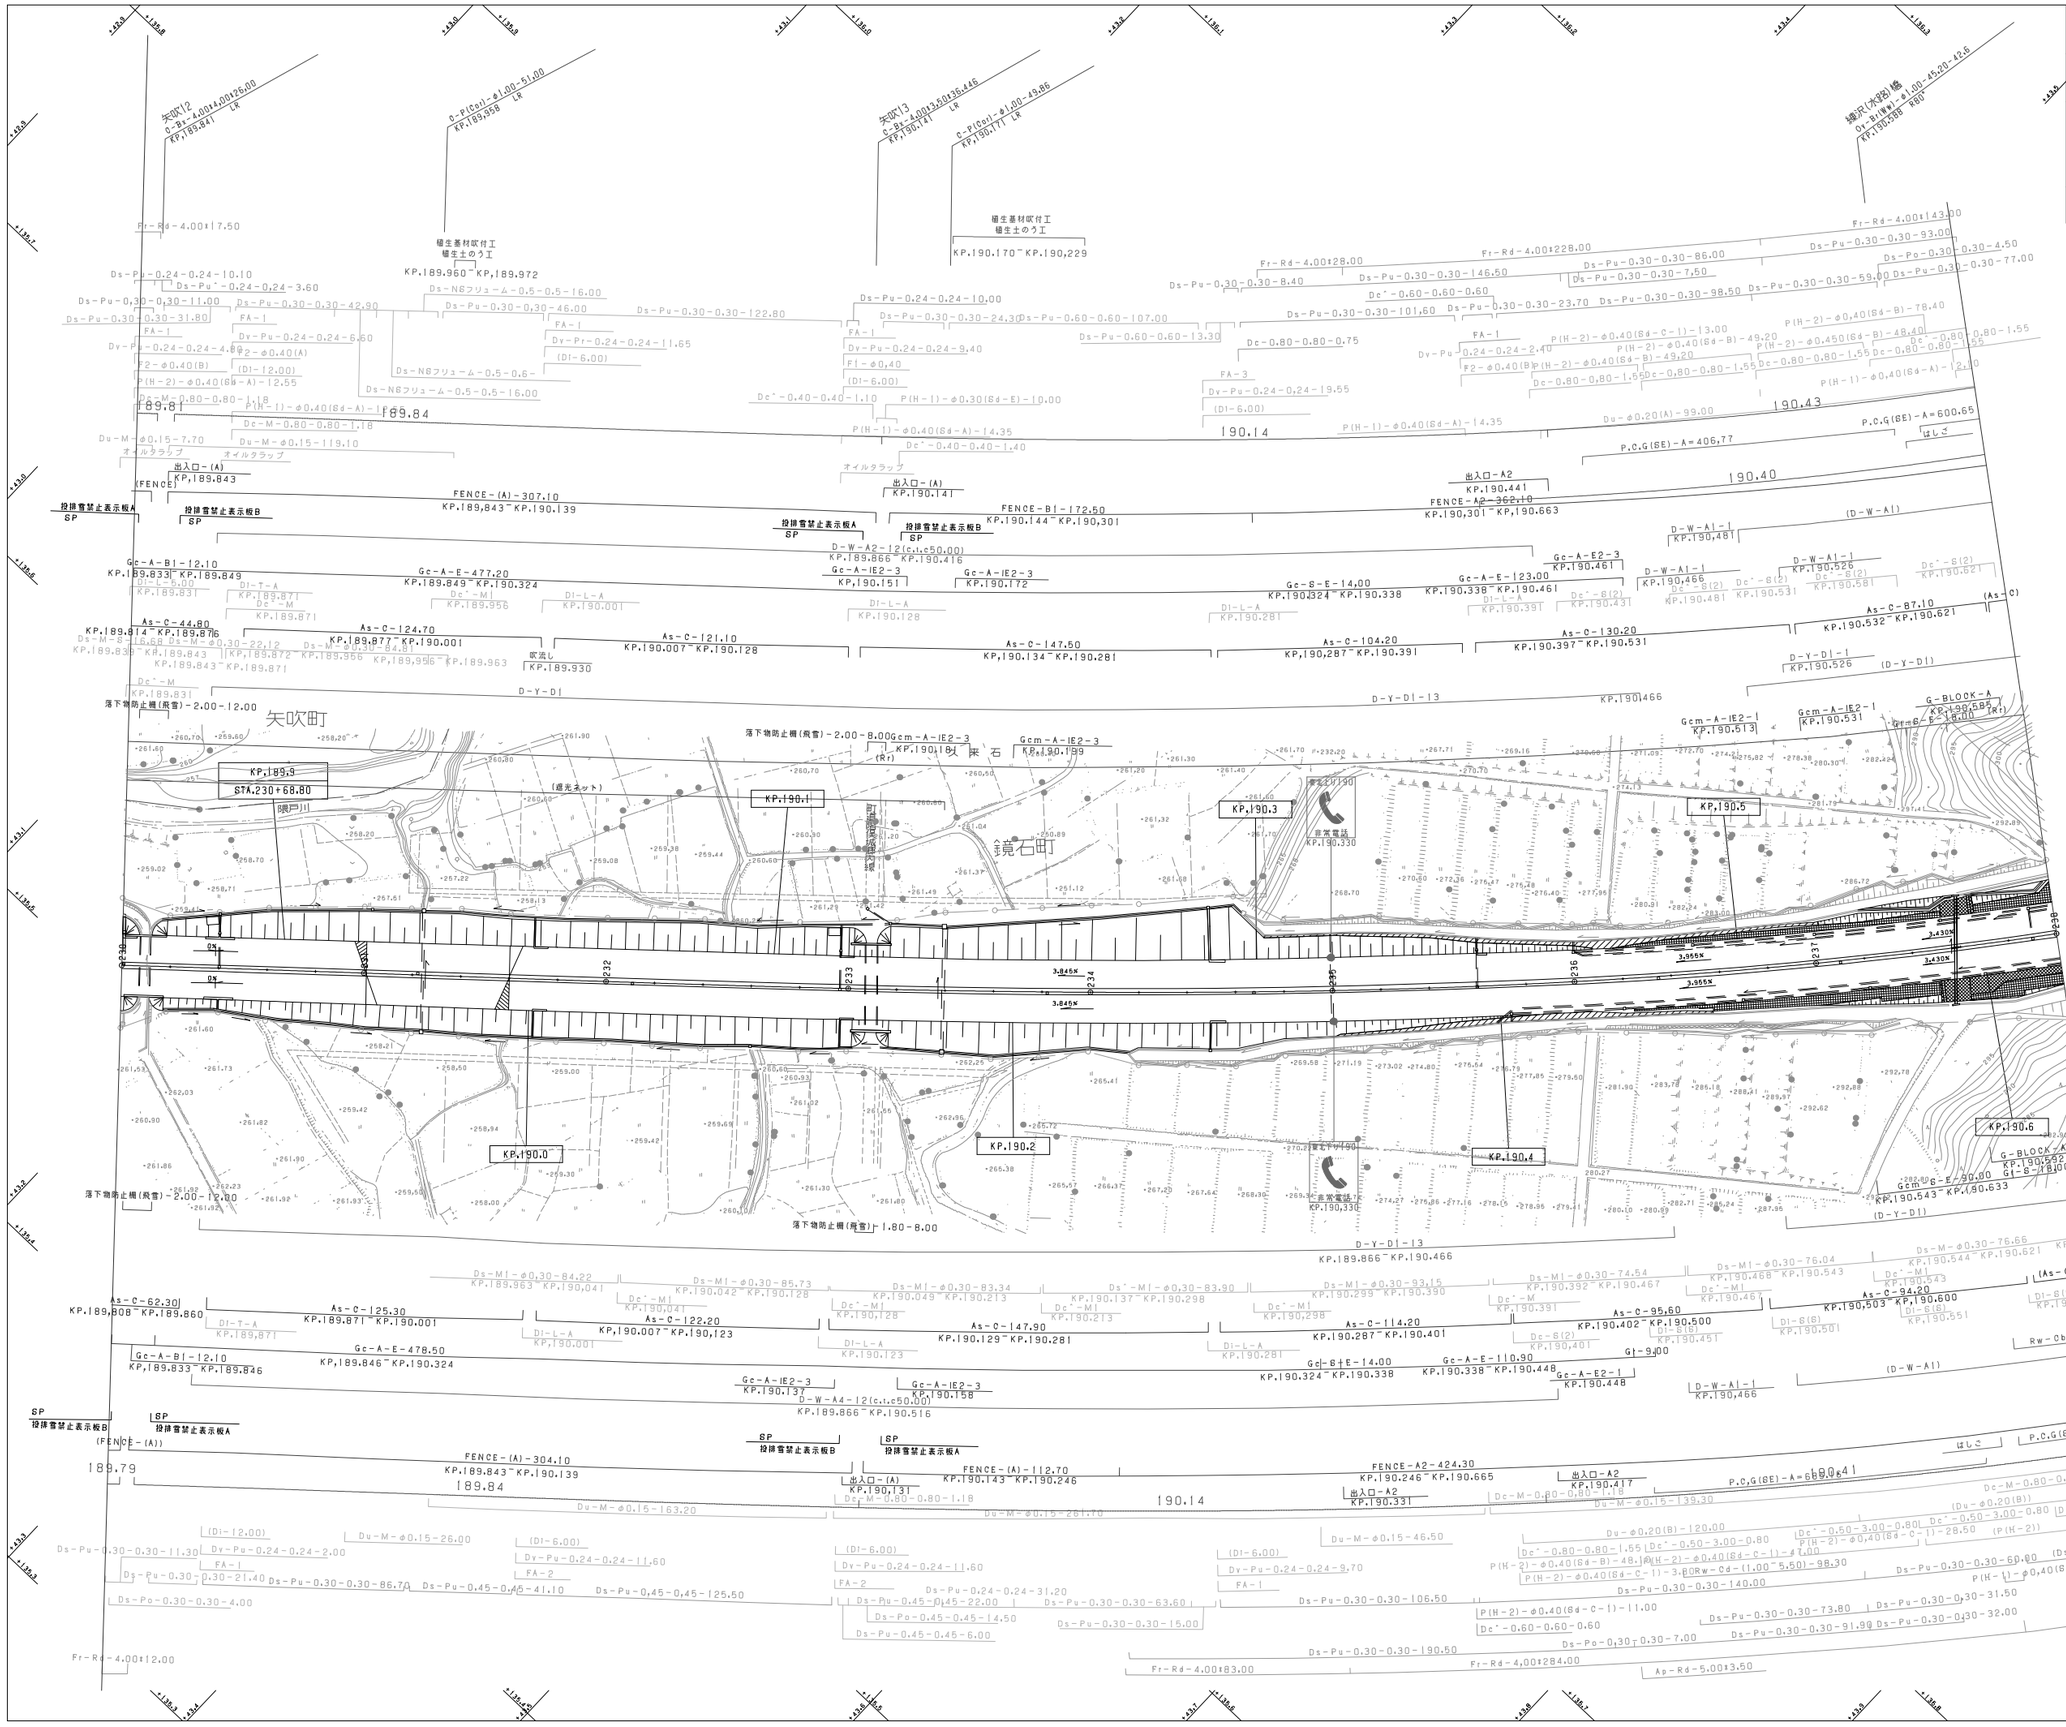

東北縦貫自動車道弘前線 東北自動車道（矢吹～須賀川）			——
工種	管理用平面図		——
名称	KP.189.831～KP.190.631 STA.230+00～STA.238+00	縮尺 1/1000	5 15
東日本高速道路（株）　東北支社			

調整年月	摘要
第1回　2006年 2月	
第2回　2014年 2月	
第3回　2022年 4月	

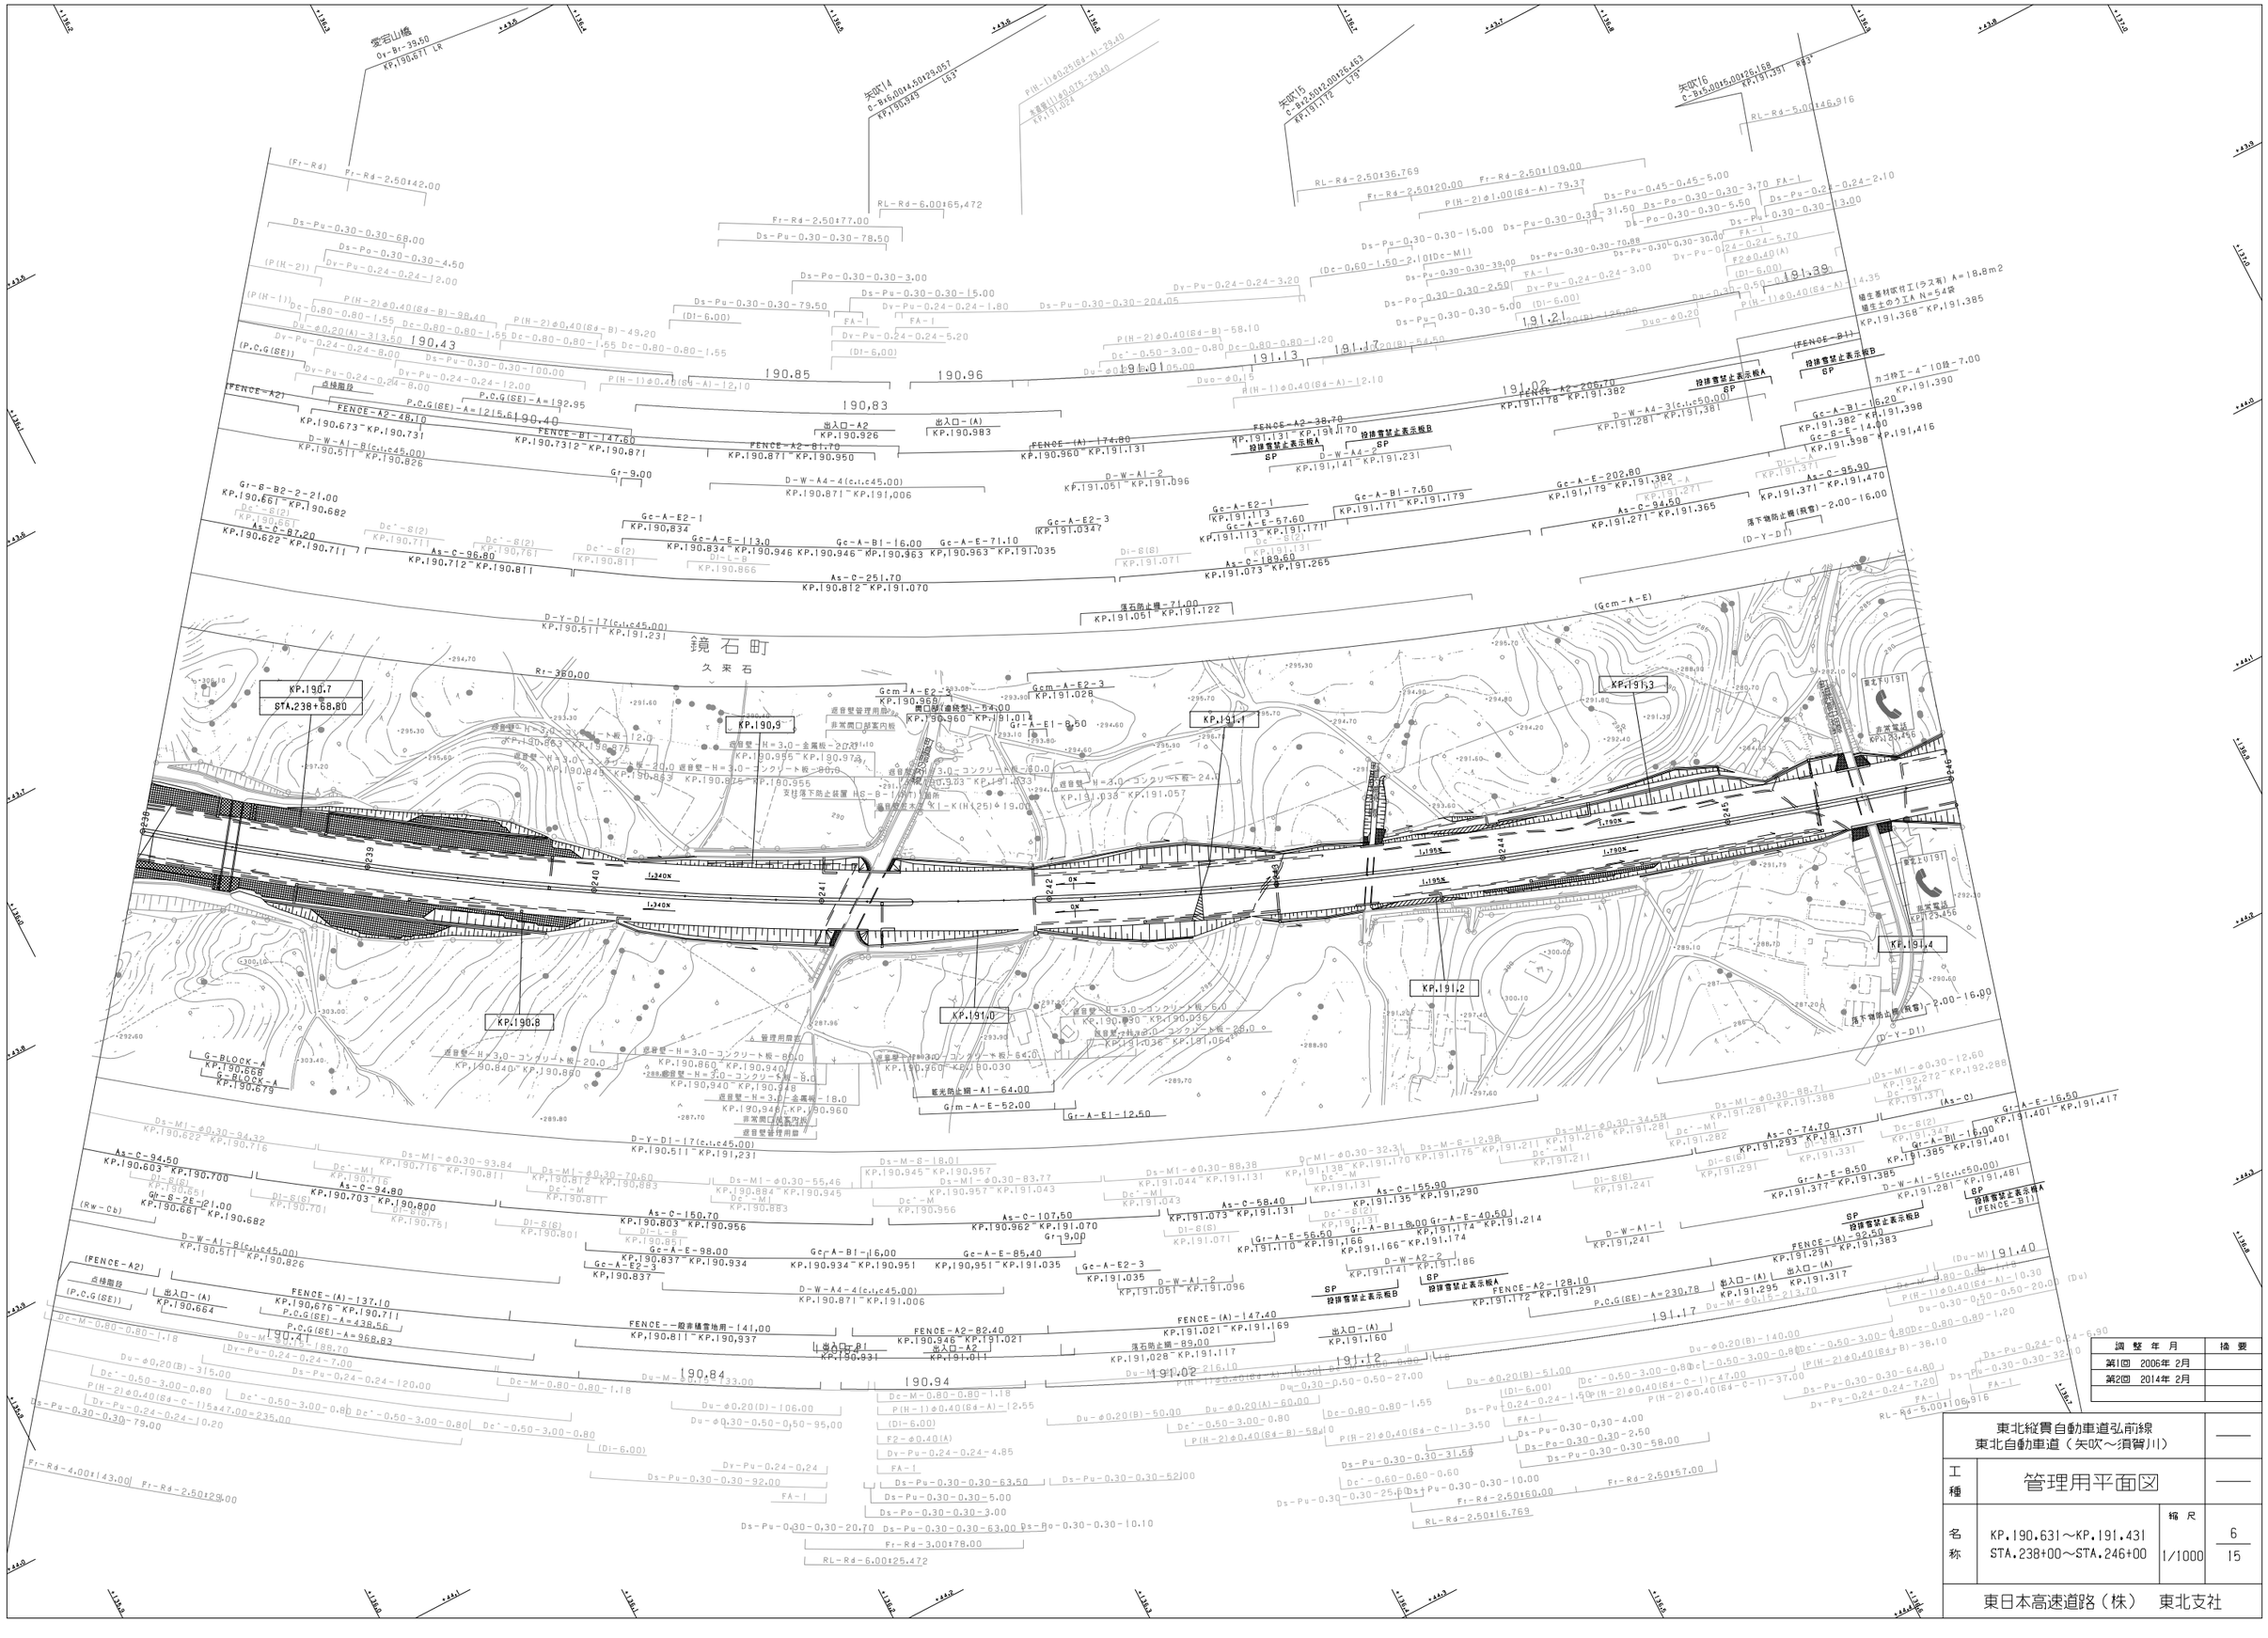
鏡石町
久来石
KP.190.7
STA.238+68.80
KP.190.8
KP.190.9
KP.191.0
KP.191.1
KP.191.2
KP.191.3
KP.191.4
愛宕山橋
Gr-B-B2-2-21.00
KP.190.661 - KP.190.682
As-C-87.20
KP.190.622 - KP.190.711
As-C-96.80
KP.190.712 - KP.190.811
As-C-94.50
KP.190.603 - KP.190.700
Gr-B-2E-21.00
KP.190.661 - KP.190.682
As-C-94.80
KP.190.703 - KP.190.800
As-C-150.70
KP.190.803 - KP.190.956
As-C-107.50
KP.190.962 - KP.191.070
As-C-58.40
KP.191.073 - KP.191.131
As-C-155.90
KP.191.135 - KP.191.290
As-C-74.70
KP.191.293 - KP.191.371
As-C-94.50
KP.191.271 - KP.191.365
As-C-96.90
KP.191.371 - KP.191.470
As-C-251.70
KP.190.812 - KP.191.070
As-C-189.60
KP.191.073 - KP.191.265
Gr-A-E1-8.50
Gr-A-E-56.50
KP.191.110 - KP.191.166
Gr-A-E-40.50
KP.191.174 - KP.191.214
Gr-A-E-8.50
KP.191.377 - KP.191.385
Gr-A-E-16.50
KP.191.401 - KP.191.417
Gr-A-B1-16.00
KP.191.385 - KP.191.401
Gr-A-B1-16.20
KP.191.382 - KP.191.398
Gr-B-E-14.00
KP.191.398 - KP.191.416
Gr-A-B1-7.50
KP.191.171 - KP.191.179
Gr-A-E-202.80
KP.191.179 - KP.191.382
Gr-A-E-57.60
KP.191.113 - KP.191.171
Gr-A-E2-1
KP.191.113
Gr-A-E2-3
KP.191.0347
Gr-9.00
Gr-350.00
Gc-A-E2-1
KP.190.834
Gc-A-E-113.0
KP.190.834 - KP.190.946
Gc-A-B1-16.00
KP.190.946 - KP.190.963
Gc-A-E-71.10
KP.190.963 - KP.191.035
Gc-A-E-98.00
KP.190.837 - KP.190.934
Gc-A-E-85.40
KP.190.934 - KP.190.951
KP.190.951 - KP.191.035
Gc-A-E2-3
KP.190.837
Gc-A-E2-3
KP.191.035
Gcm-A-E2-1
KP.190.965
Gcm-A-E2-3
KP.191.028
Gcm-A-E1-8.50
落石防止堤-71.00
KP.191.051 - KP.191.122
落下物防止柵(鉄管)-2.00-16.00
(D-Y-D1)
D-W-A1-B(c.,c45.00)
KP.190.511 - KP.190.826
D-W-A4-4(c.,c45.00)
KP.190.871 - KP.191.006
D-W-A1-2
KP.191.051 - KP.191.096
D-W-A4-3(c.,c50.00)
KP.191.281 - KP.191.381
D-W-A1-5(c.,c50.00)
KP.191.281 - KP.191.481
D-W-A2-2
KP.191.141 - KP.191.186
D-W-A1-1
KP.191.241
D-Y-D1-17(c.,c45.00)
KP.190.511 - KP.191.231
FENCE-A2-48.10
KP.190.673 - KP.190.731
FENCE-B1-147.60
KP.190.7312 - KP.190.871
FENCE-A2-81.70
KP.190.871 - KP.190.950
FENCE-(A)-174.80
KP.190.960 - KP.191.131
FENCE-A2-38.70
KP.191.131 - KP.191.170
FENCE-A2-206.70
KP.191.178 - KP.191.382
FENCE-A2-128.10
KP.191.172 - KP.191.291
FENCE-(A)-92.50
KP.191.291 - KP.191.383
FENCE-(A)-147.40
KP.191.021 - KP.191.169
FENCE-A2-82.40
KP.190.946 - KP.191.021
FENCE-(A)-137.10
KP.190.676 - KP.190.711
FENCE-一般車積雪地用-141.00
KP.190.811 - KP.190.937
P.C.G(SE)-A=192.95
P.C.G(SE)-A=215.61
P.C.G(SE)-A=438.56
P.C.G(SE)-A=968.83
P.C.G(GE)-A=230.78
出入口-A2
KP.190.926
出入口-(A)
KP.190.983
出入口-A
KP.190.664
出入口-B1
KP.190.931
出入口-A2
KP.191.011
出入口-(A)
KP.191.160
出入口-(A)
KP.191.295
出入口-(A)
KP.191.317
投雪雪堤止表示板A
投雪雪堤止表示板B
SP
点検階段
(FENCE-A2)
(FENCE-B1)
(P.C.G(SE))
(Gcm-A-E)
(Rw-Cb)
(D-Y-D1)
190.43
190.85
190.96
190.83
190.40
191.13
191.17
191.21
191.02
190.84
190.94
191.12
191.02
191.39
191.40
191.14
191.35
191.7
遮音壁-H=3.0-金属板-20.0
遮音壁-H=3.0-コンクリート板-80.0
遮音壁-H=3.0-コンクリート板-20.0
遮音壁-H=3.0-コンクリート板-64.0
遮音壁-H=3.0-コンクリート板-24.1
遮音壁-H=3.0-金属板-18.0
遮音壁管理用扉
非常開口部案内板
非常電話
KP.191.456
管理用階段
G-BLOCK-A
KP.190.668 - KP.190.679
G-BLOCK-A
KP.190.668
落石防止網-A1-64.00
Gcm-A-E-52.00
Gr-A-E1-12.50
遮光防止網-A1-64.00
Gcm-A-E-52.00
Gr-A-E1-12.50
Fr-Rd-2.50t77.00
Fr-Rd-2.50t109.00
Fr-Rd-2.50t120.00
Fr-Rd-2.50t136.769
Fr-Rd-4.00t143.00
Fr-Rd-2.50t29.00
Fr-Rd-2.50t60.00
Fr-Rd-2.50t67.00
Fr-Rd-2.50t16.769
Fr-Rd-3.00t78.00
RL-Rd-6.00t65.472
RL-Rd-6.00t25.472
RL-Rd-5.00t46.916
RL-Rd-5.00t16.916
矢吹1-4
O-B=6.00t14.50t29.057
KP.190.549
矢吹1-5
O-B=6.00t14.50t29.057
KP.190.549
矢吹1-5
C-B=2.50t3.00t26.453
KP.191.172
矢吹1-6
O-B=5.00t5.00t26.158
KP.191.351
P(H-1)φ0.25(Gd-A)-29.40
KP.191.024
P(H-1)φ0.40(Gd-A)-29.40
KP.191.024
Dc-0.80-0.80-1.55
Dc-0.80-0.80-1.20
Dc-0.80-0.80-1.18
Dc'-0.50-3.00-0.80
Dc'-0.50-3.00-0.80
Dc'-0.50-3.00-0.80
Dc'-0.60-0.60-0.60
Dc'-0.50-3.00-0.80
Dc-M-0.80-0.80-1.18
Dc'-M
Dc'-S(2)
Dc'-S(8)
Di-S(8)
Di-L-8
Di-L-37
Di-S(2)
Di-S(6)
Di-S(7)
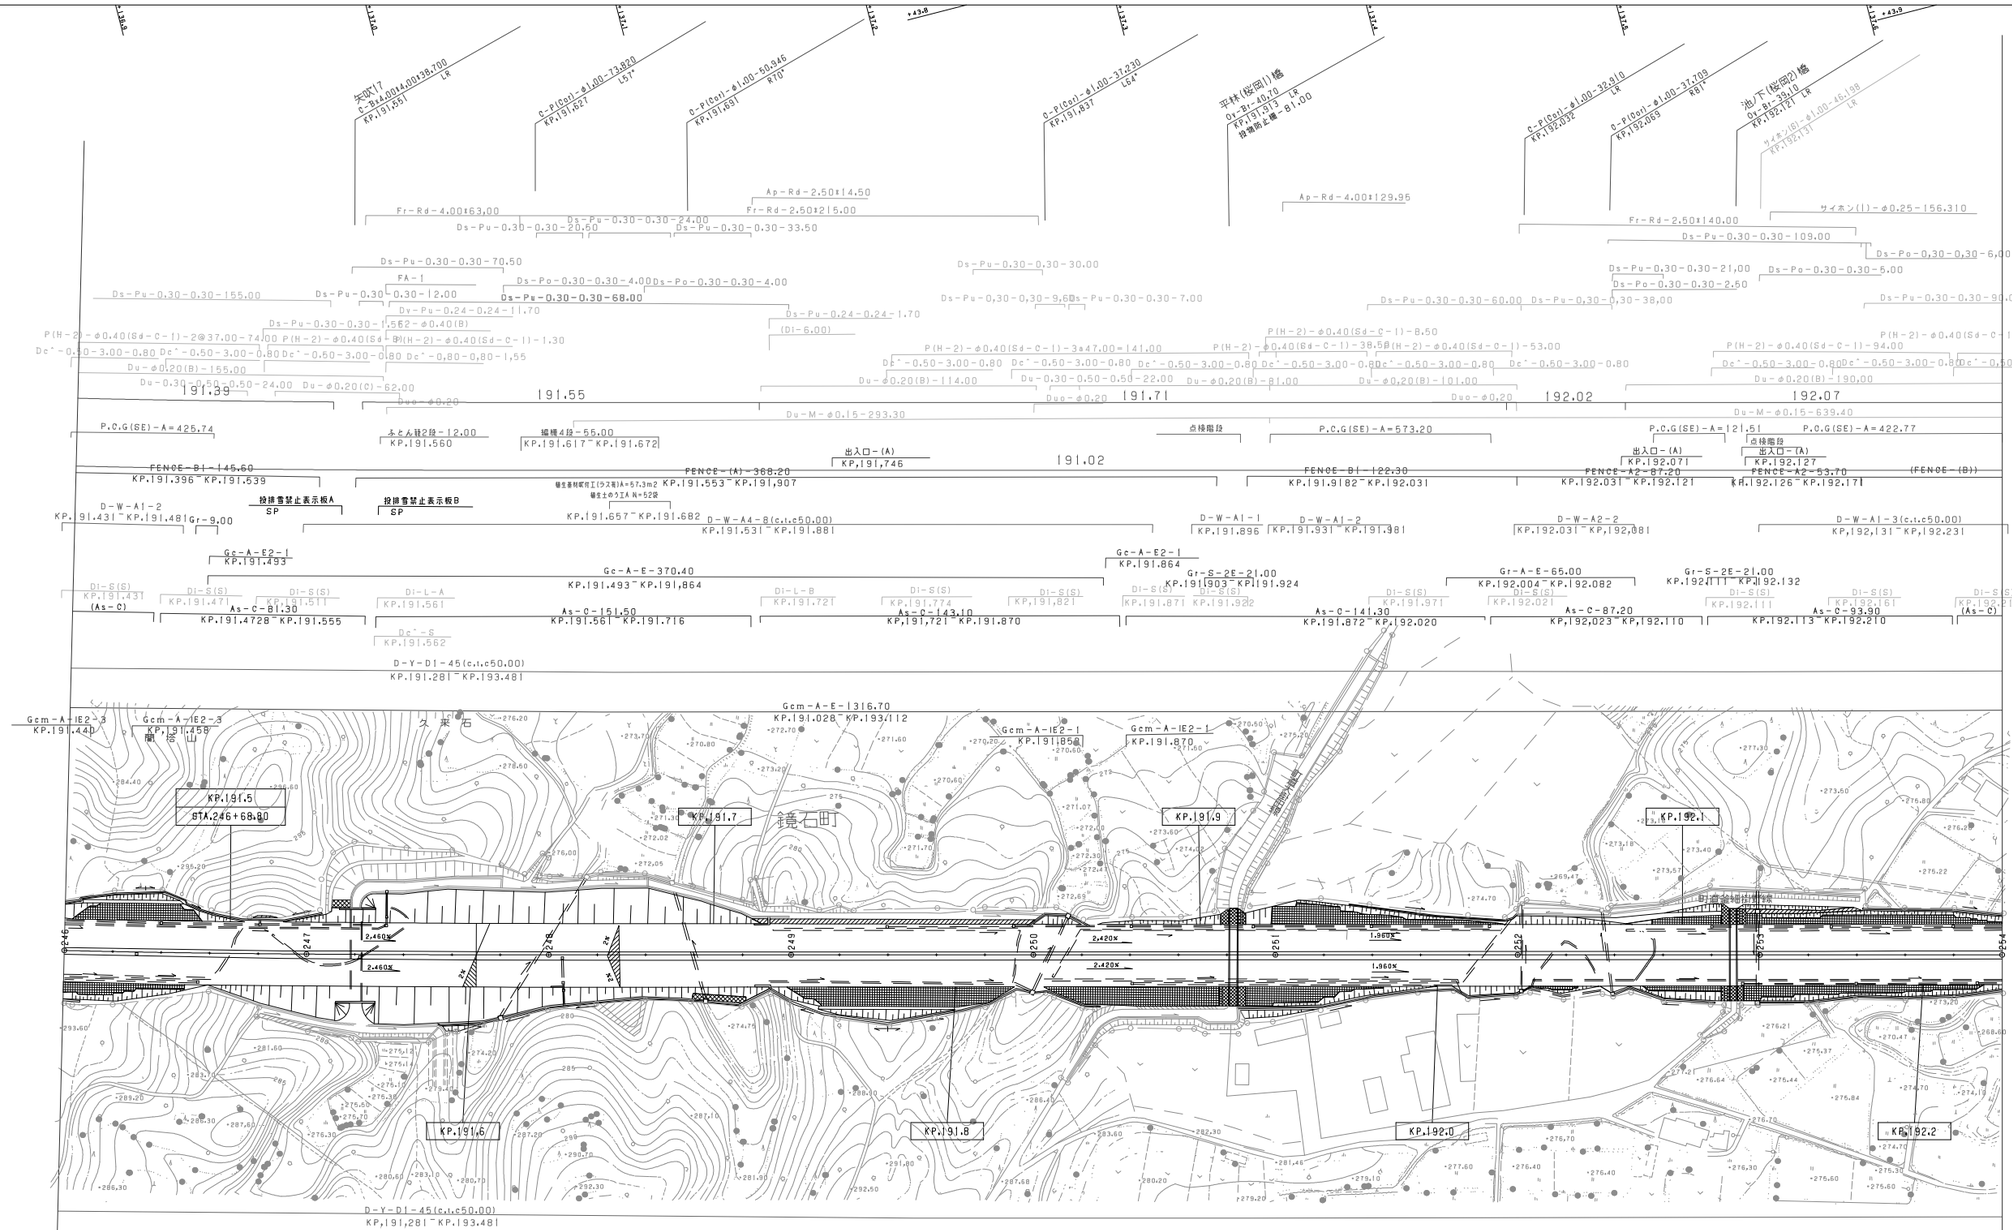

調整年月	摘要
第1回 2006年 2月	
第2回 2012年 4月	
第3回 2014年 2月	

東北縦貫自動車道弘前線
東北自動車道（矢吹～須賀川）

工種：管理用平面図

名称：KP.191.431～KP.192.231
STA.246+00～STA.254+00

縮尺：1/1000

7
15

東日本高速道路（株）　東北支社

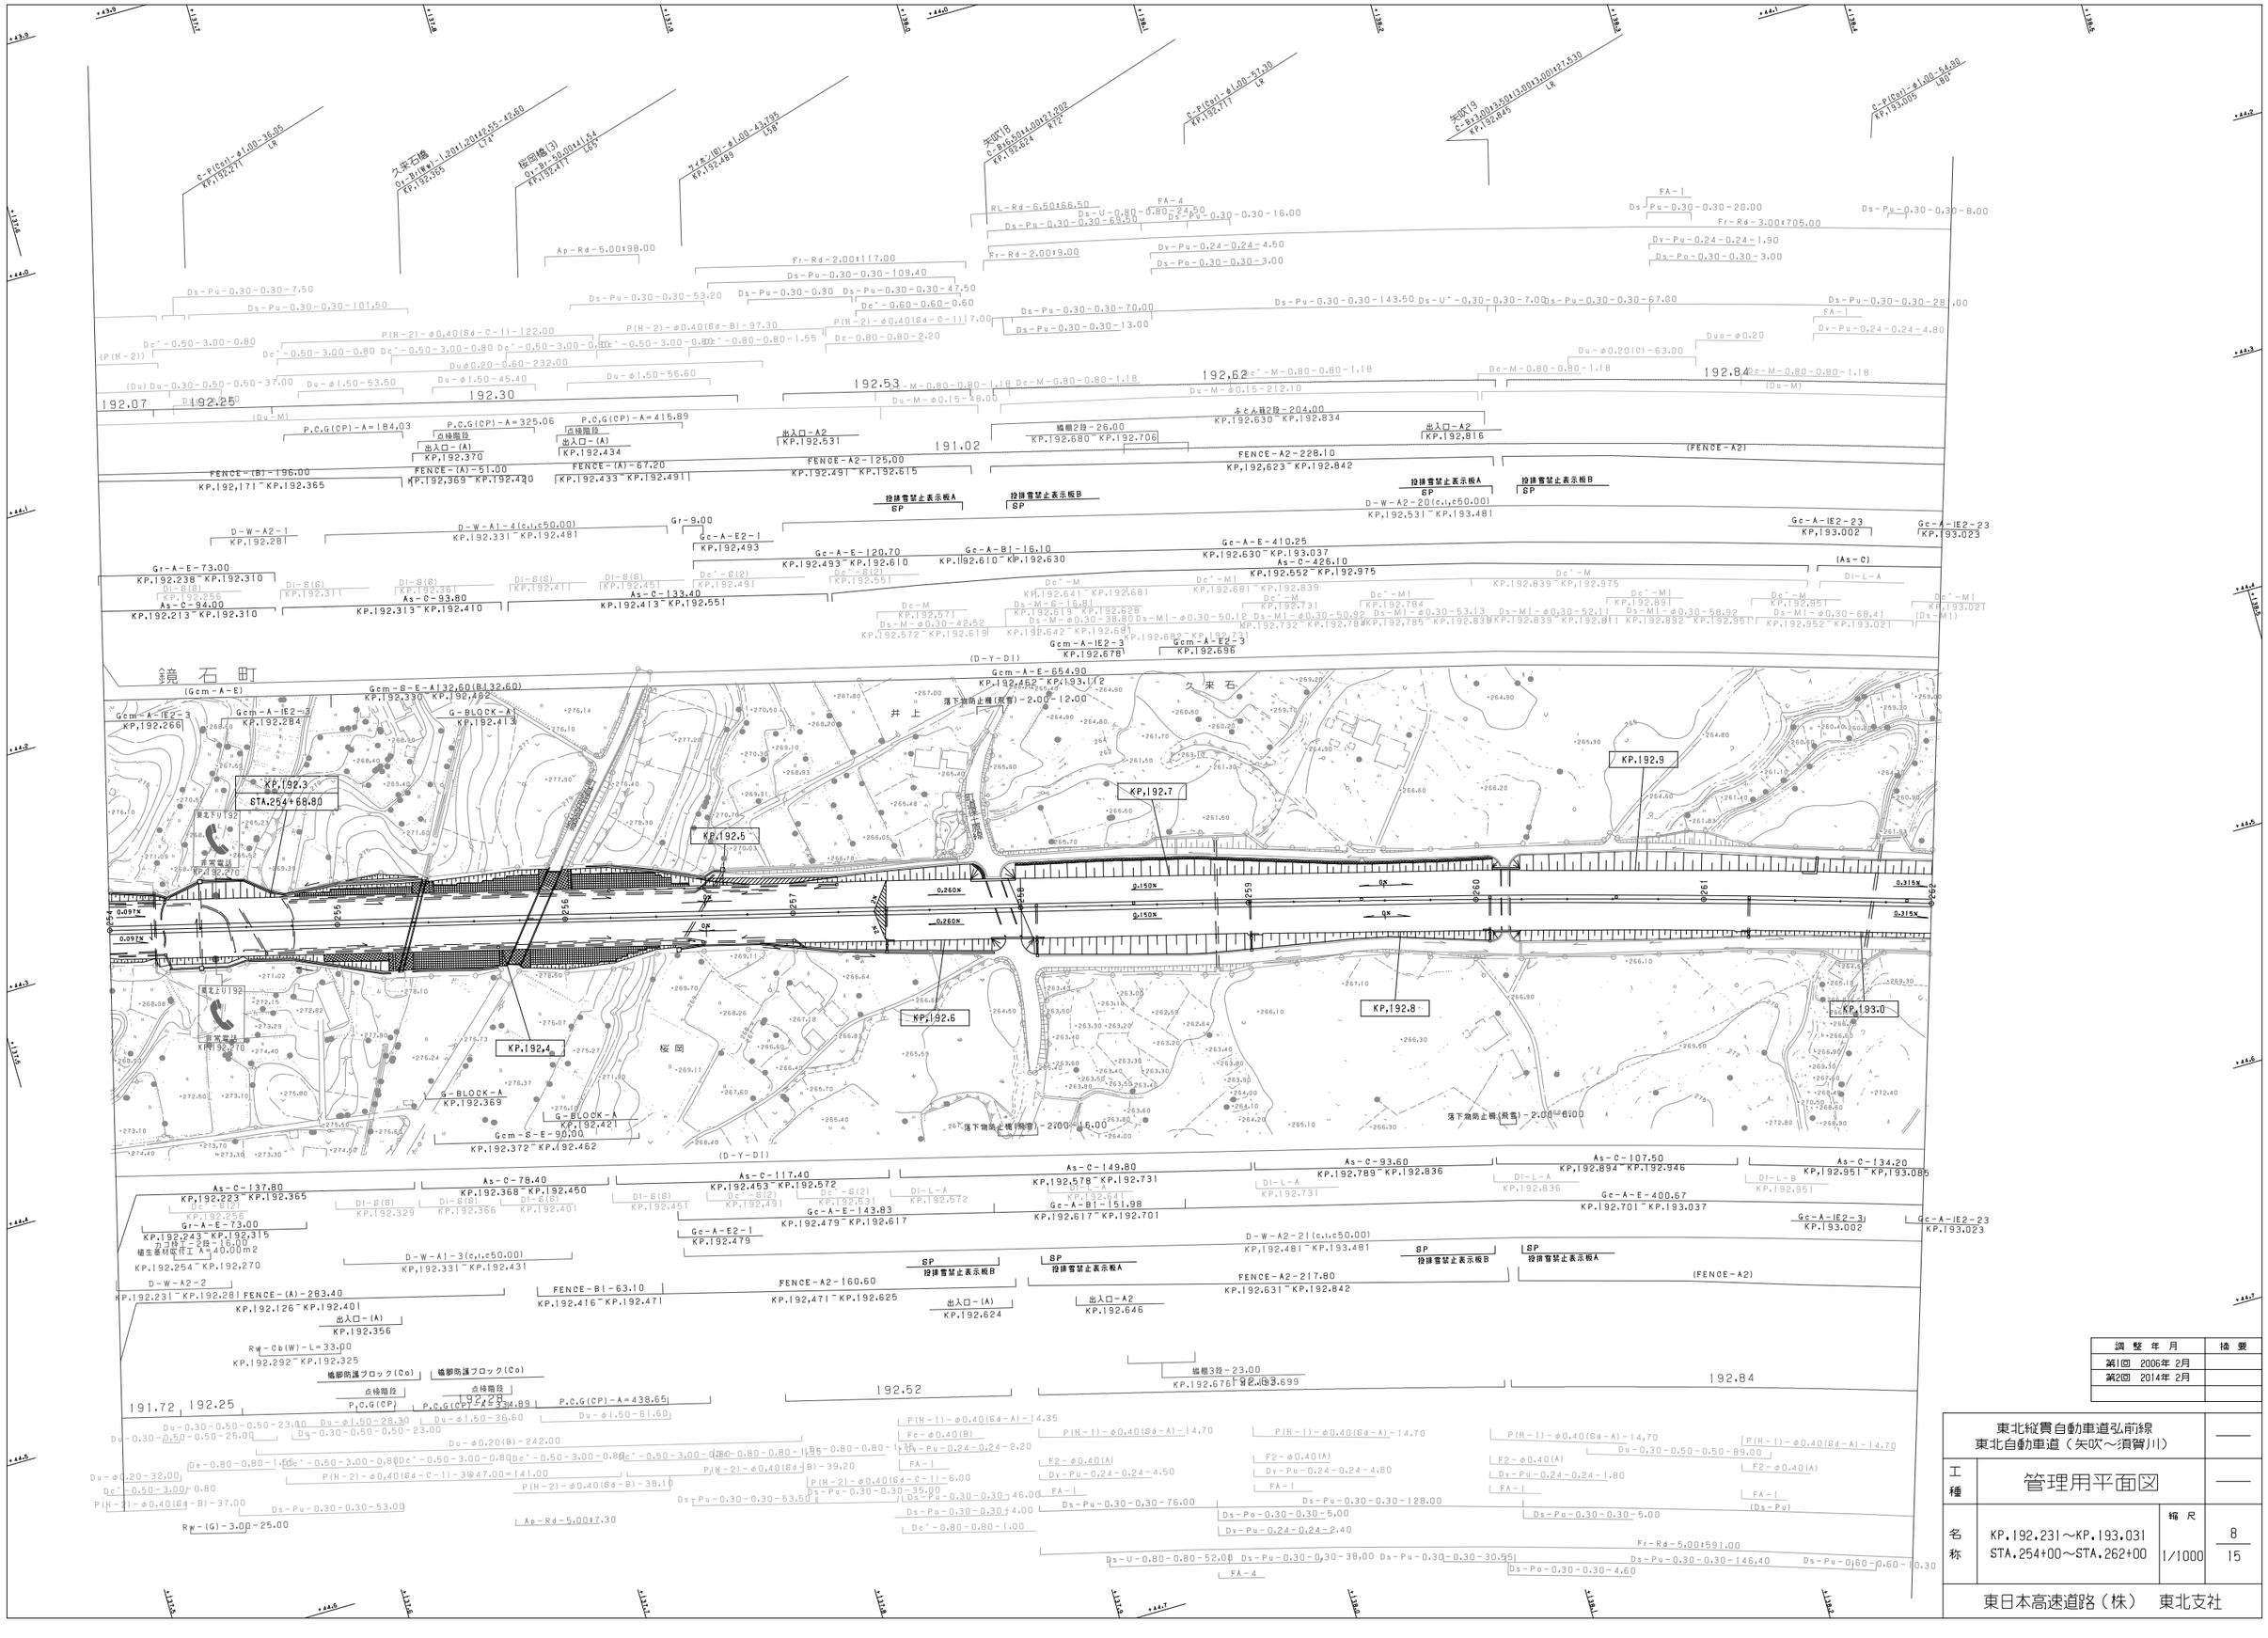

調整年月	摘要
第1回 2006年 2月	
第2回 2014年 2月	

東北縦貫自動車道弘前線
東北自動車道（矢吹～須賀川）

工種：管理用平面図

名称：KP.192.231～KP.193.031
STA.254+00～STA.262+00

縮尺：1/1000

8
15

東日本高速道路（株） 東北支社

調整年月	摘要
第1回 2006年 2月	
第2回 2014年 2月	
第3回 2016年 1月	
第4回 2022年 2月	
第5回 2022年 4月	

東北縦貫自動車道弘前線 東北自動車道（矢吹～須賀川）			——
工種	管理用平面図		——
名称	KP.193.031～KP.193.831 STA.262+00～STA.270+00	縮尺 1/1000	9 15
東日本高速道路（株）　東北支社			

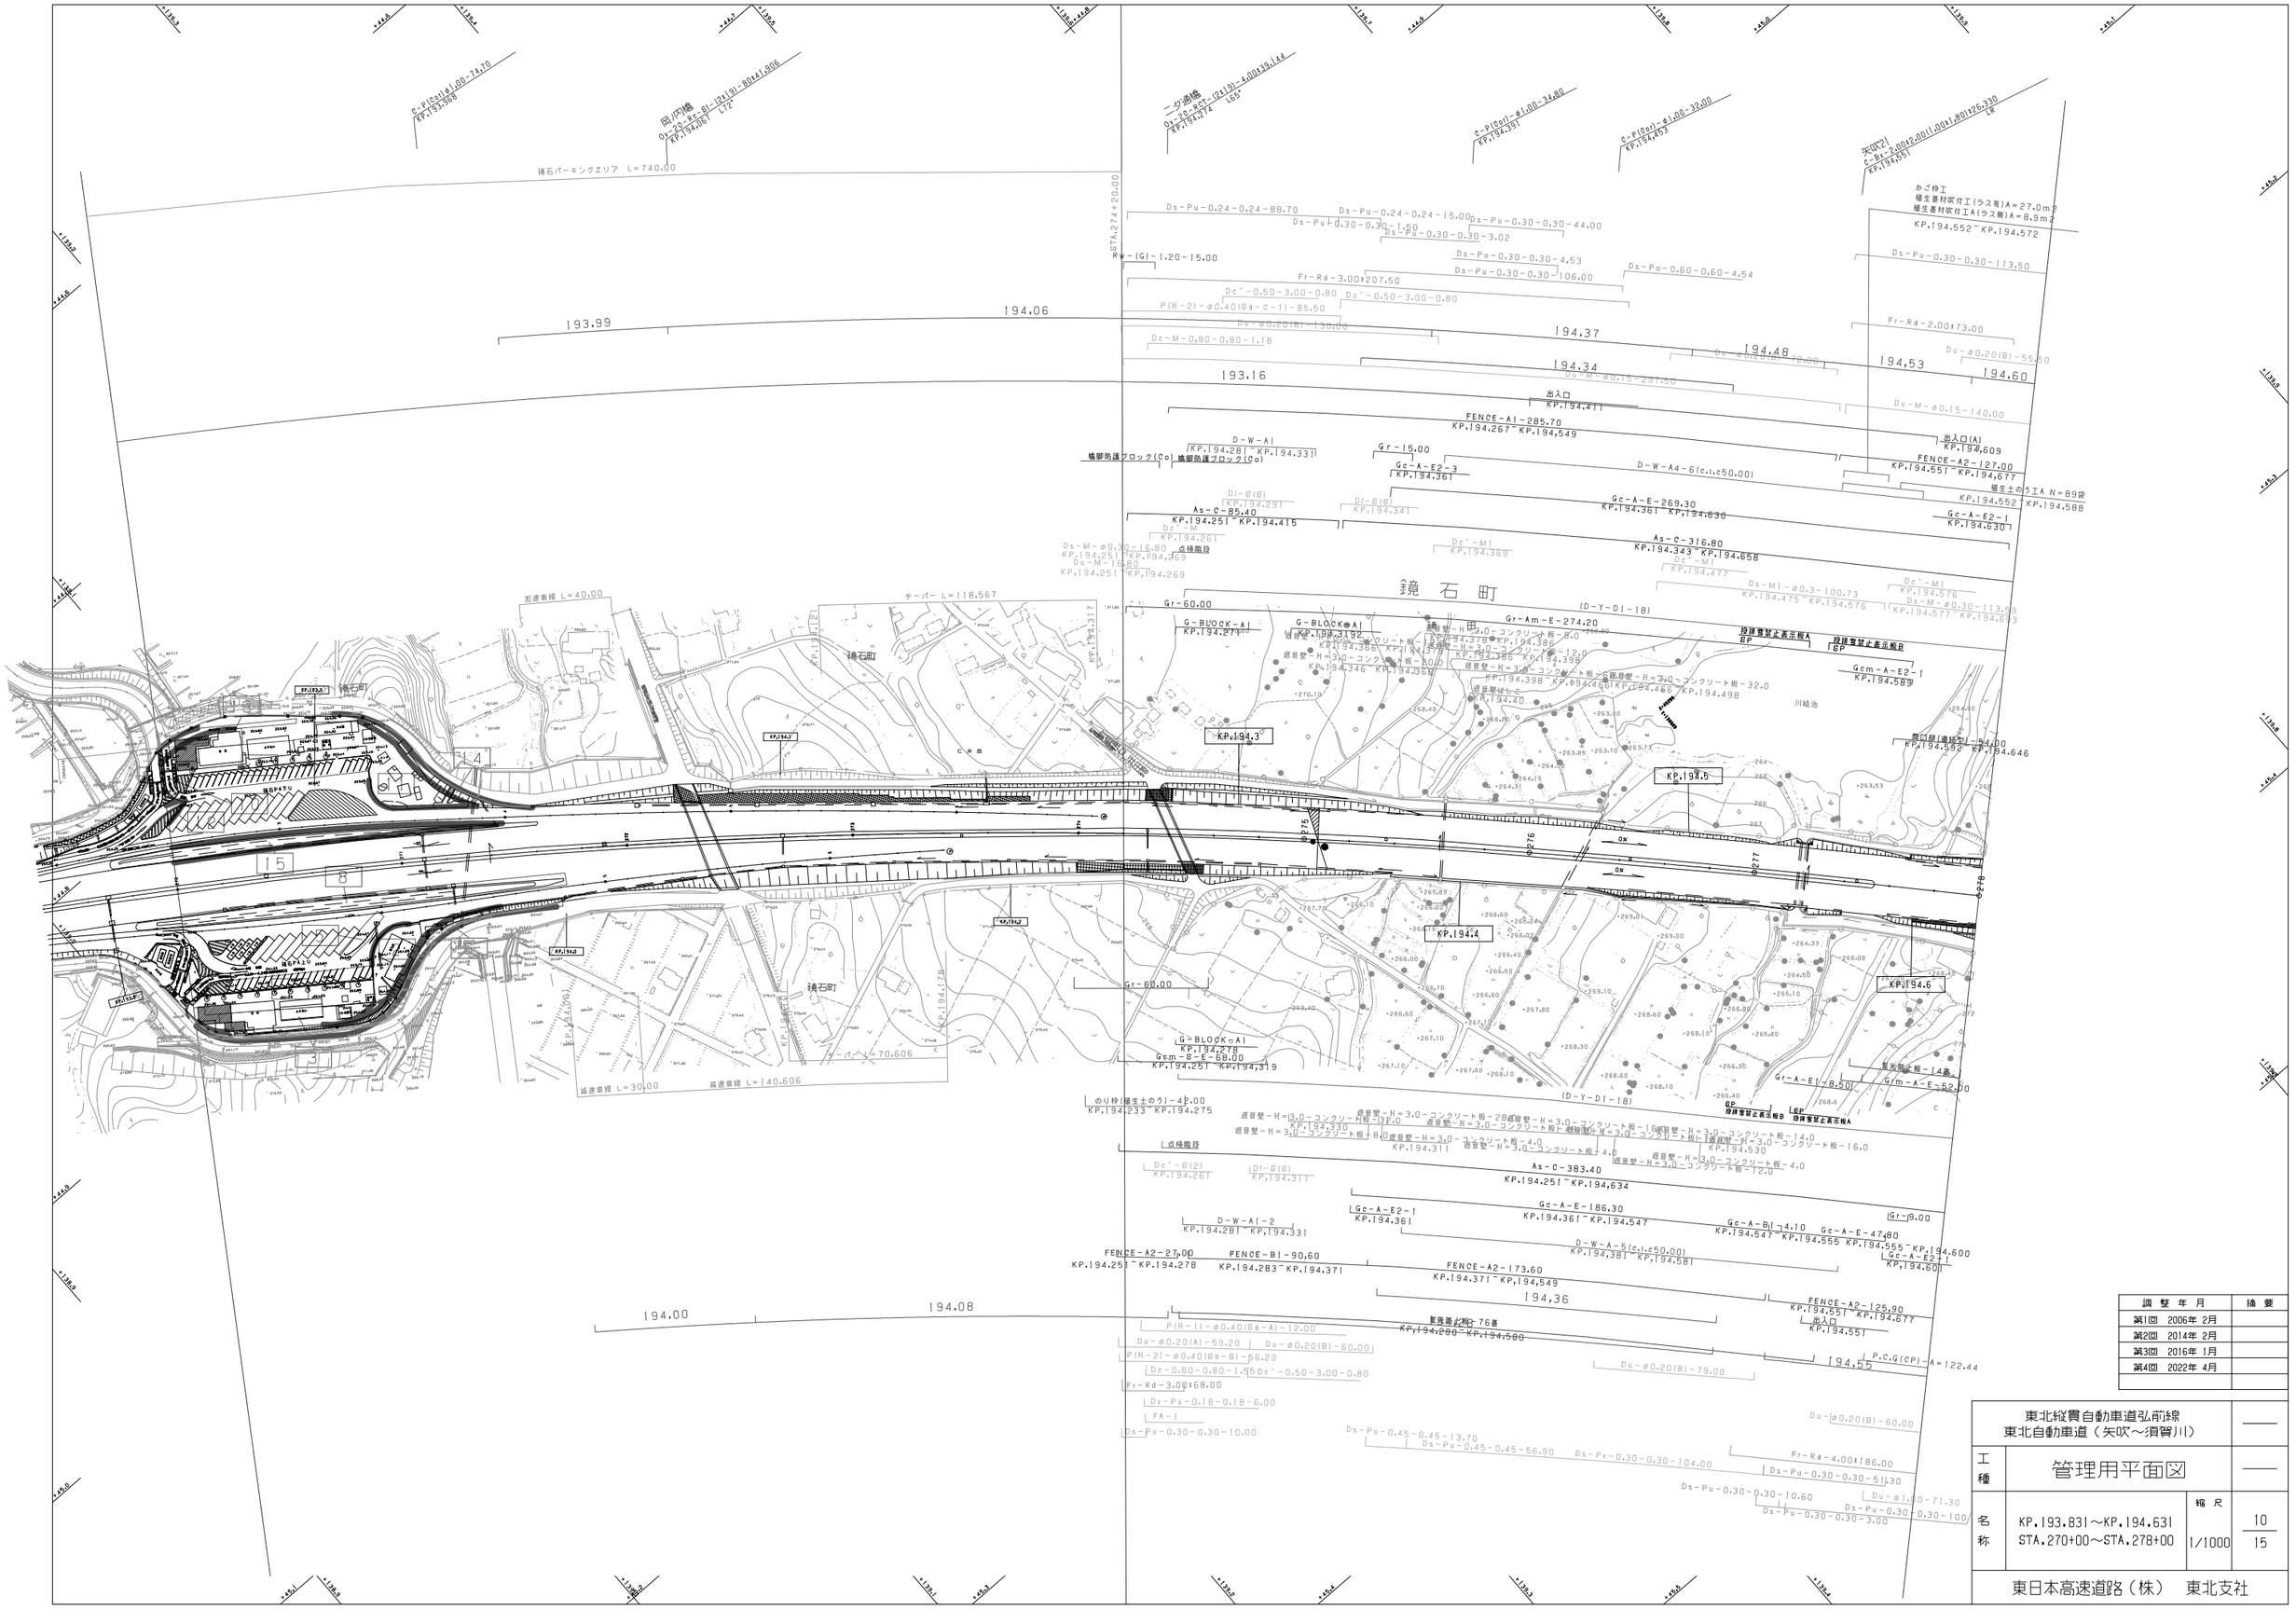
鏡石パーキングエリア L=740.00
岡沢橋
二ツ池橋
鏡石町
鏡石
加速車線 L=40.00
テーパー L=118.567
加速車線 L=30.00
加速車線 L=140.606
テーパー L=70.606
KP.194.3
KP.194.4
KP.194.5
KP.194.6
川越池
FENCE-A1-285.70
KP.194.267 - KP.194.549
FENCE-A2-173.60
KP.194.371 - KP.194.549
FENCE-A2-125.90
KP.194.551 - KP.194.677
FENCE-A2-127.00
KP.194.551 - KP.194.677
FENCE-A2-27.00
KP.194.251 - KP.194.278
FENCE-B1-90.60
KP.194.283 - KP.194.371
As-C-85.40
KP.194.251 - KP.194.415
As-C-316.80
KP.194.343 - KP.194.658
As-C-383.40
KP.194.251 - KP.194.634
Gc-A-E-269.30
KP.194.361 - KP.194.630
Gc-A-E-186.30
KP.194.361 - KP.194.547
Gr-60.00
Gr-15.00
Gr-9.00
Gr-Am-E-274.20
G-BUOCK-A1
KP.194.271
G-BLOCK-A1
KP.194.278
Gcm-B-E-68.00
KP.194.251 - KP.194.319
Gr-A-E1-8.50
Gcm-A-E-52.00
Gcm-A-E2-1
KP.194.589
Gc-A-E2-1
KP.194.630
Gc-A-E2-1
KP.194.361
Gc-A-E2-1
KP.194.600
D-W-A1
KP.194.281 - KP.194.331
D-W-A1-2
KP.194.281 - KP.194.331
D-W-A4-6(c.t.c50.00)
D-W-A-5(c.t.c50.00)
KP.194.381 - KP.194.581
鳴動防護ブロック(Co)
鳴動防護ブロック(Co)
出入口
KP.194.411
出入口(A)
KP.194.609
出入口
KP.194.551
点検階段
点検階段
投捨警戒表示板A
投捨警戒表示板B
投捨警戒表示板A
投捨警戒表示板B
遮音壁-H=3.0-コンクリート板-32.0
遮音壁-H=3.0-コンクリート板-8.0
遮音壁-H=3.0-コンクリート板-4.0
遮音壁-H=3.0-コンクリート板-12.0
遮音壁-H=3.0-コンクリート板-16.0
遮音壁-H=3.0-コンクリート板-14.0
遮音壁-H=3.0-コンクリート板-28.0
遮音壁-H=3.0-コンクリート板-5.0
遮音壁-H=3.0-コンクリート板-20.0
遮音壁-H=3.0-コンクリート板-32.0
遮音壁-H=3.0-コンクリート板-12.0
遮音壁-H=3.0-コンクリート板-24.0
遮音壁-H=3.0-コンクリート板-36.0
遮音壁-H=3.0-コンクリート板-40.0
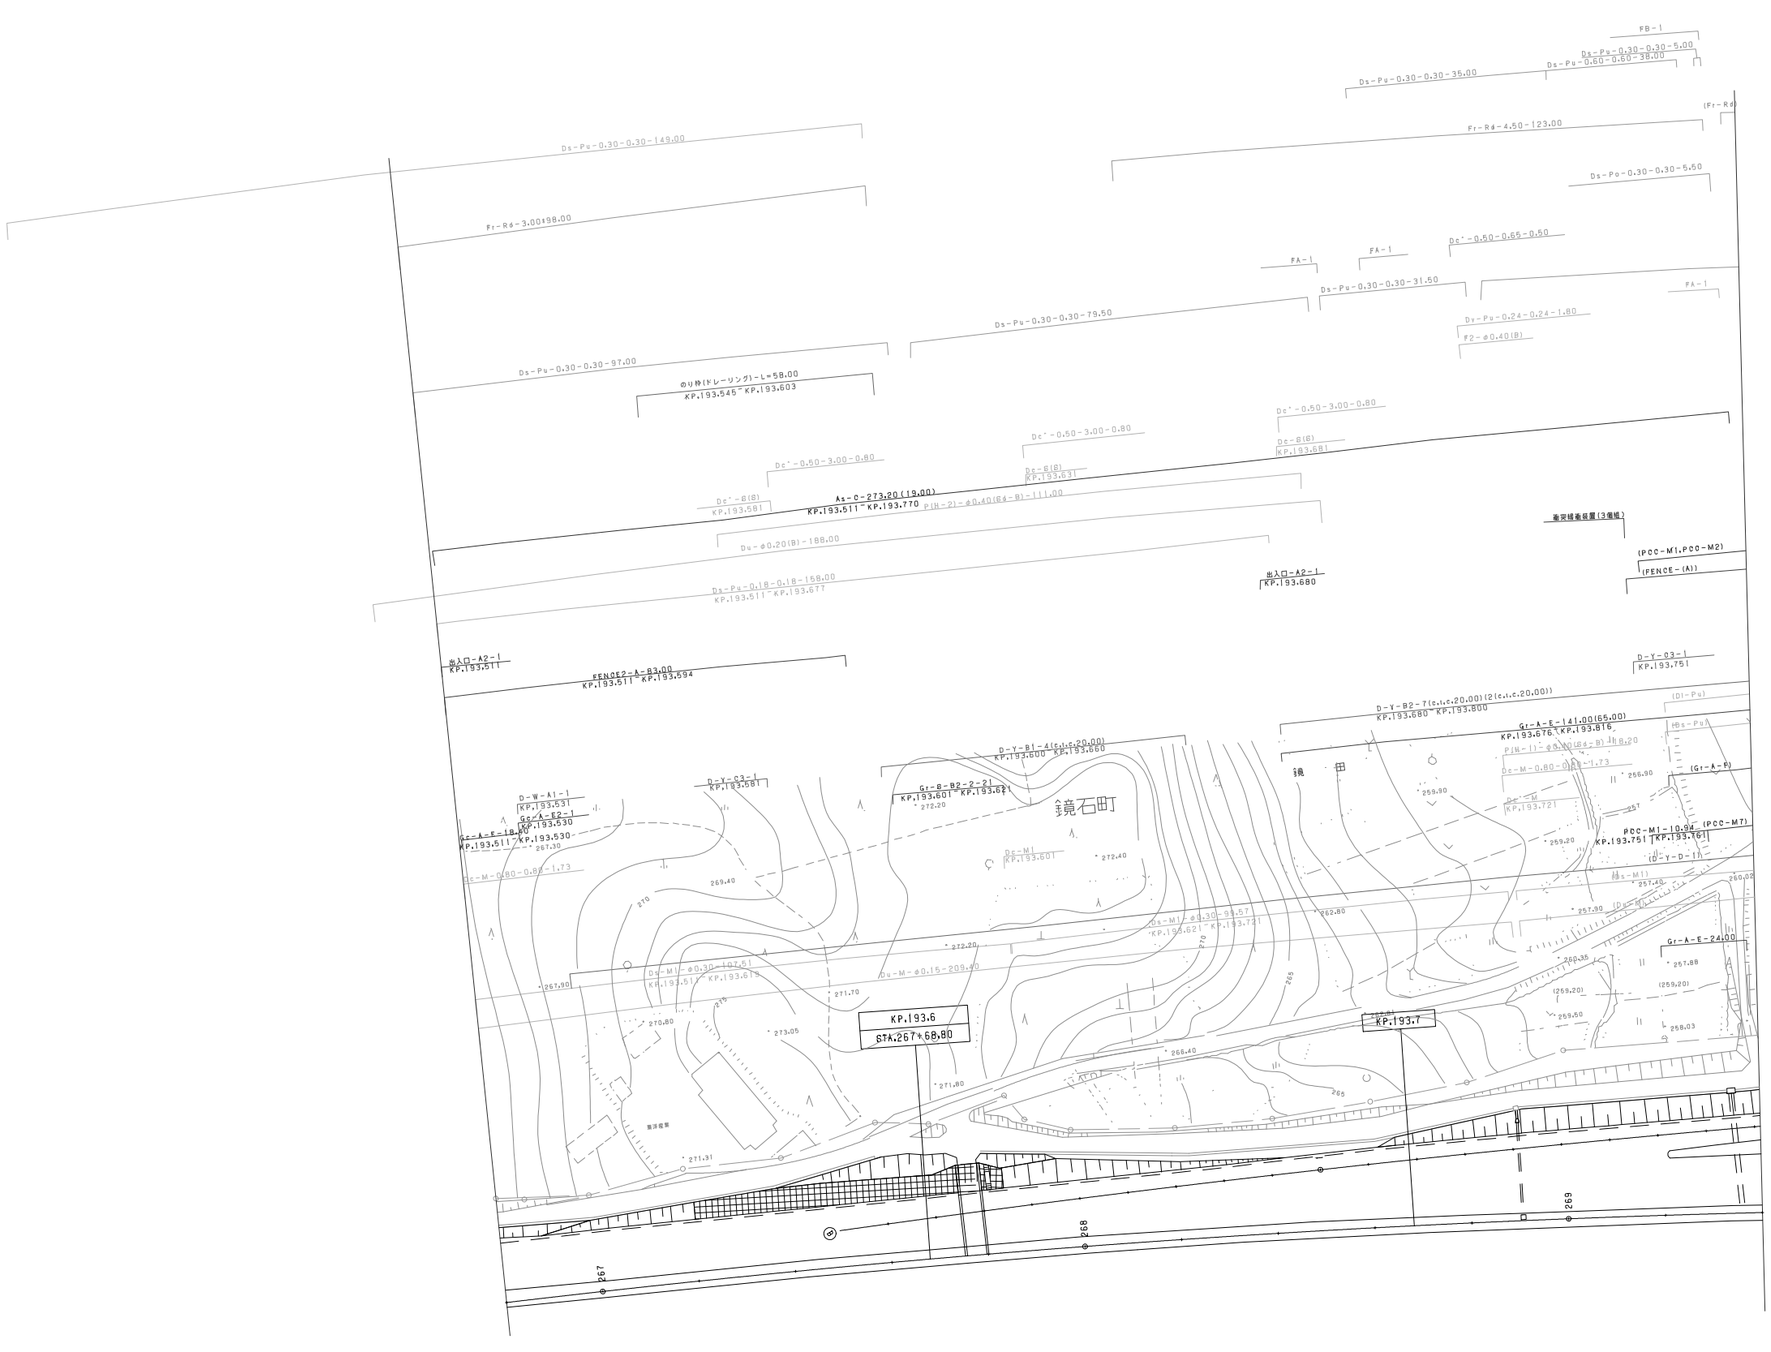

調整年月	摘要
第1回 2006年 2月	
第2回 2022年 2月	

東北縦貫自動車道弘前線 東北自動車道（矢吹～須賀川）			——
工種	管理用平面図		——
名称	鏡石パーキングエリア KP.193.753～KP194.003 STA.269+22～STA.271+72	縮尺 1/500	1 5
東日本高速道路（株） 東北支社			

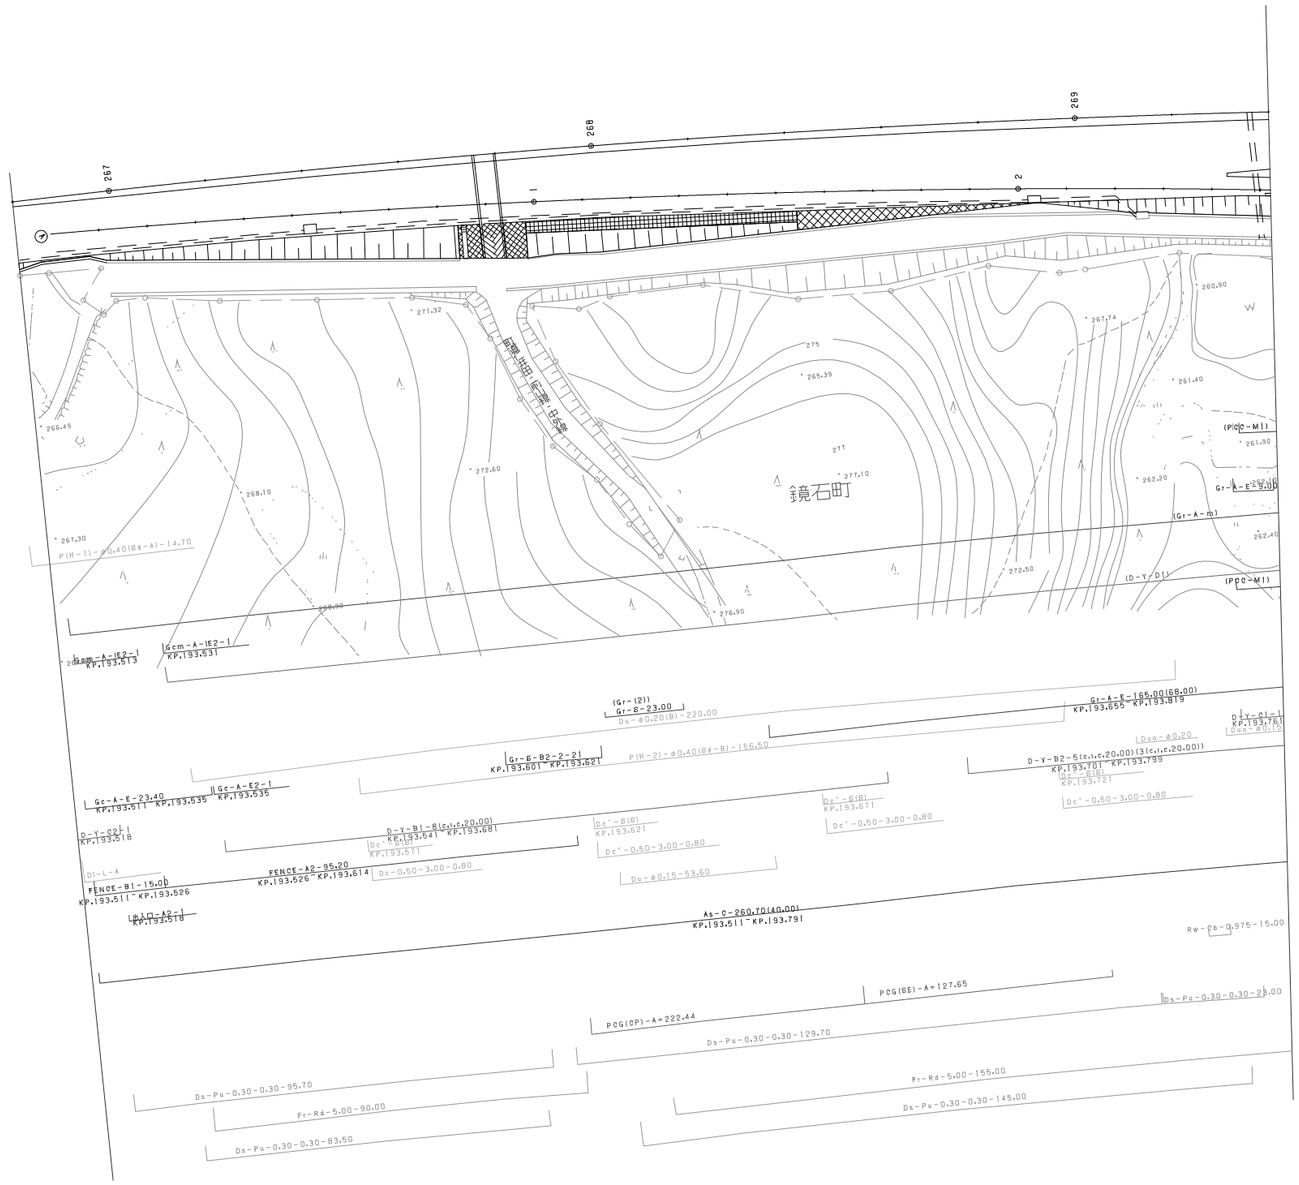

調整年月	摘要
第1回 2006年 2月	
第2回 2022年 2月	

東北縦貫自動車道弘前線
東北自動車道（矢吹～須賀川）

工種：管理用平面図

名称：鏡石パーキングエリア
KP.193.753～KP194.003
STA.269+22～STA.271+72

縮尺：1/500

2/5

東日本高速道路（株） 東北支社

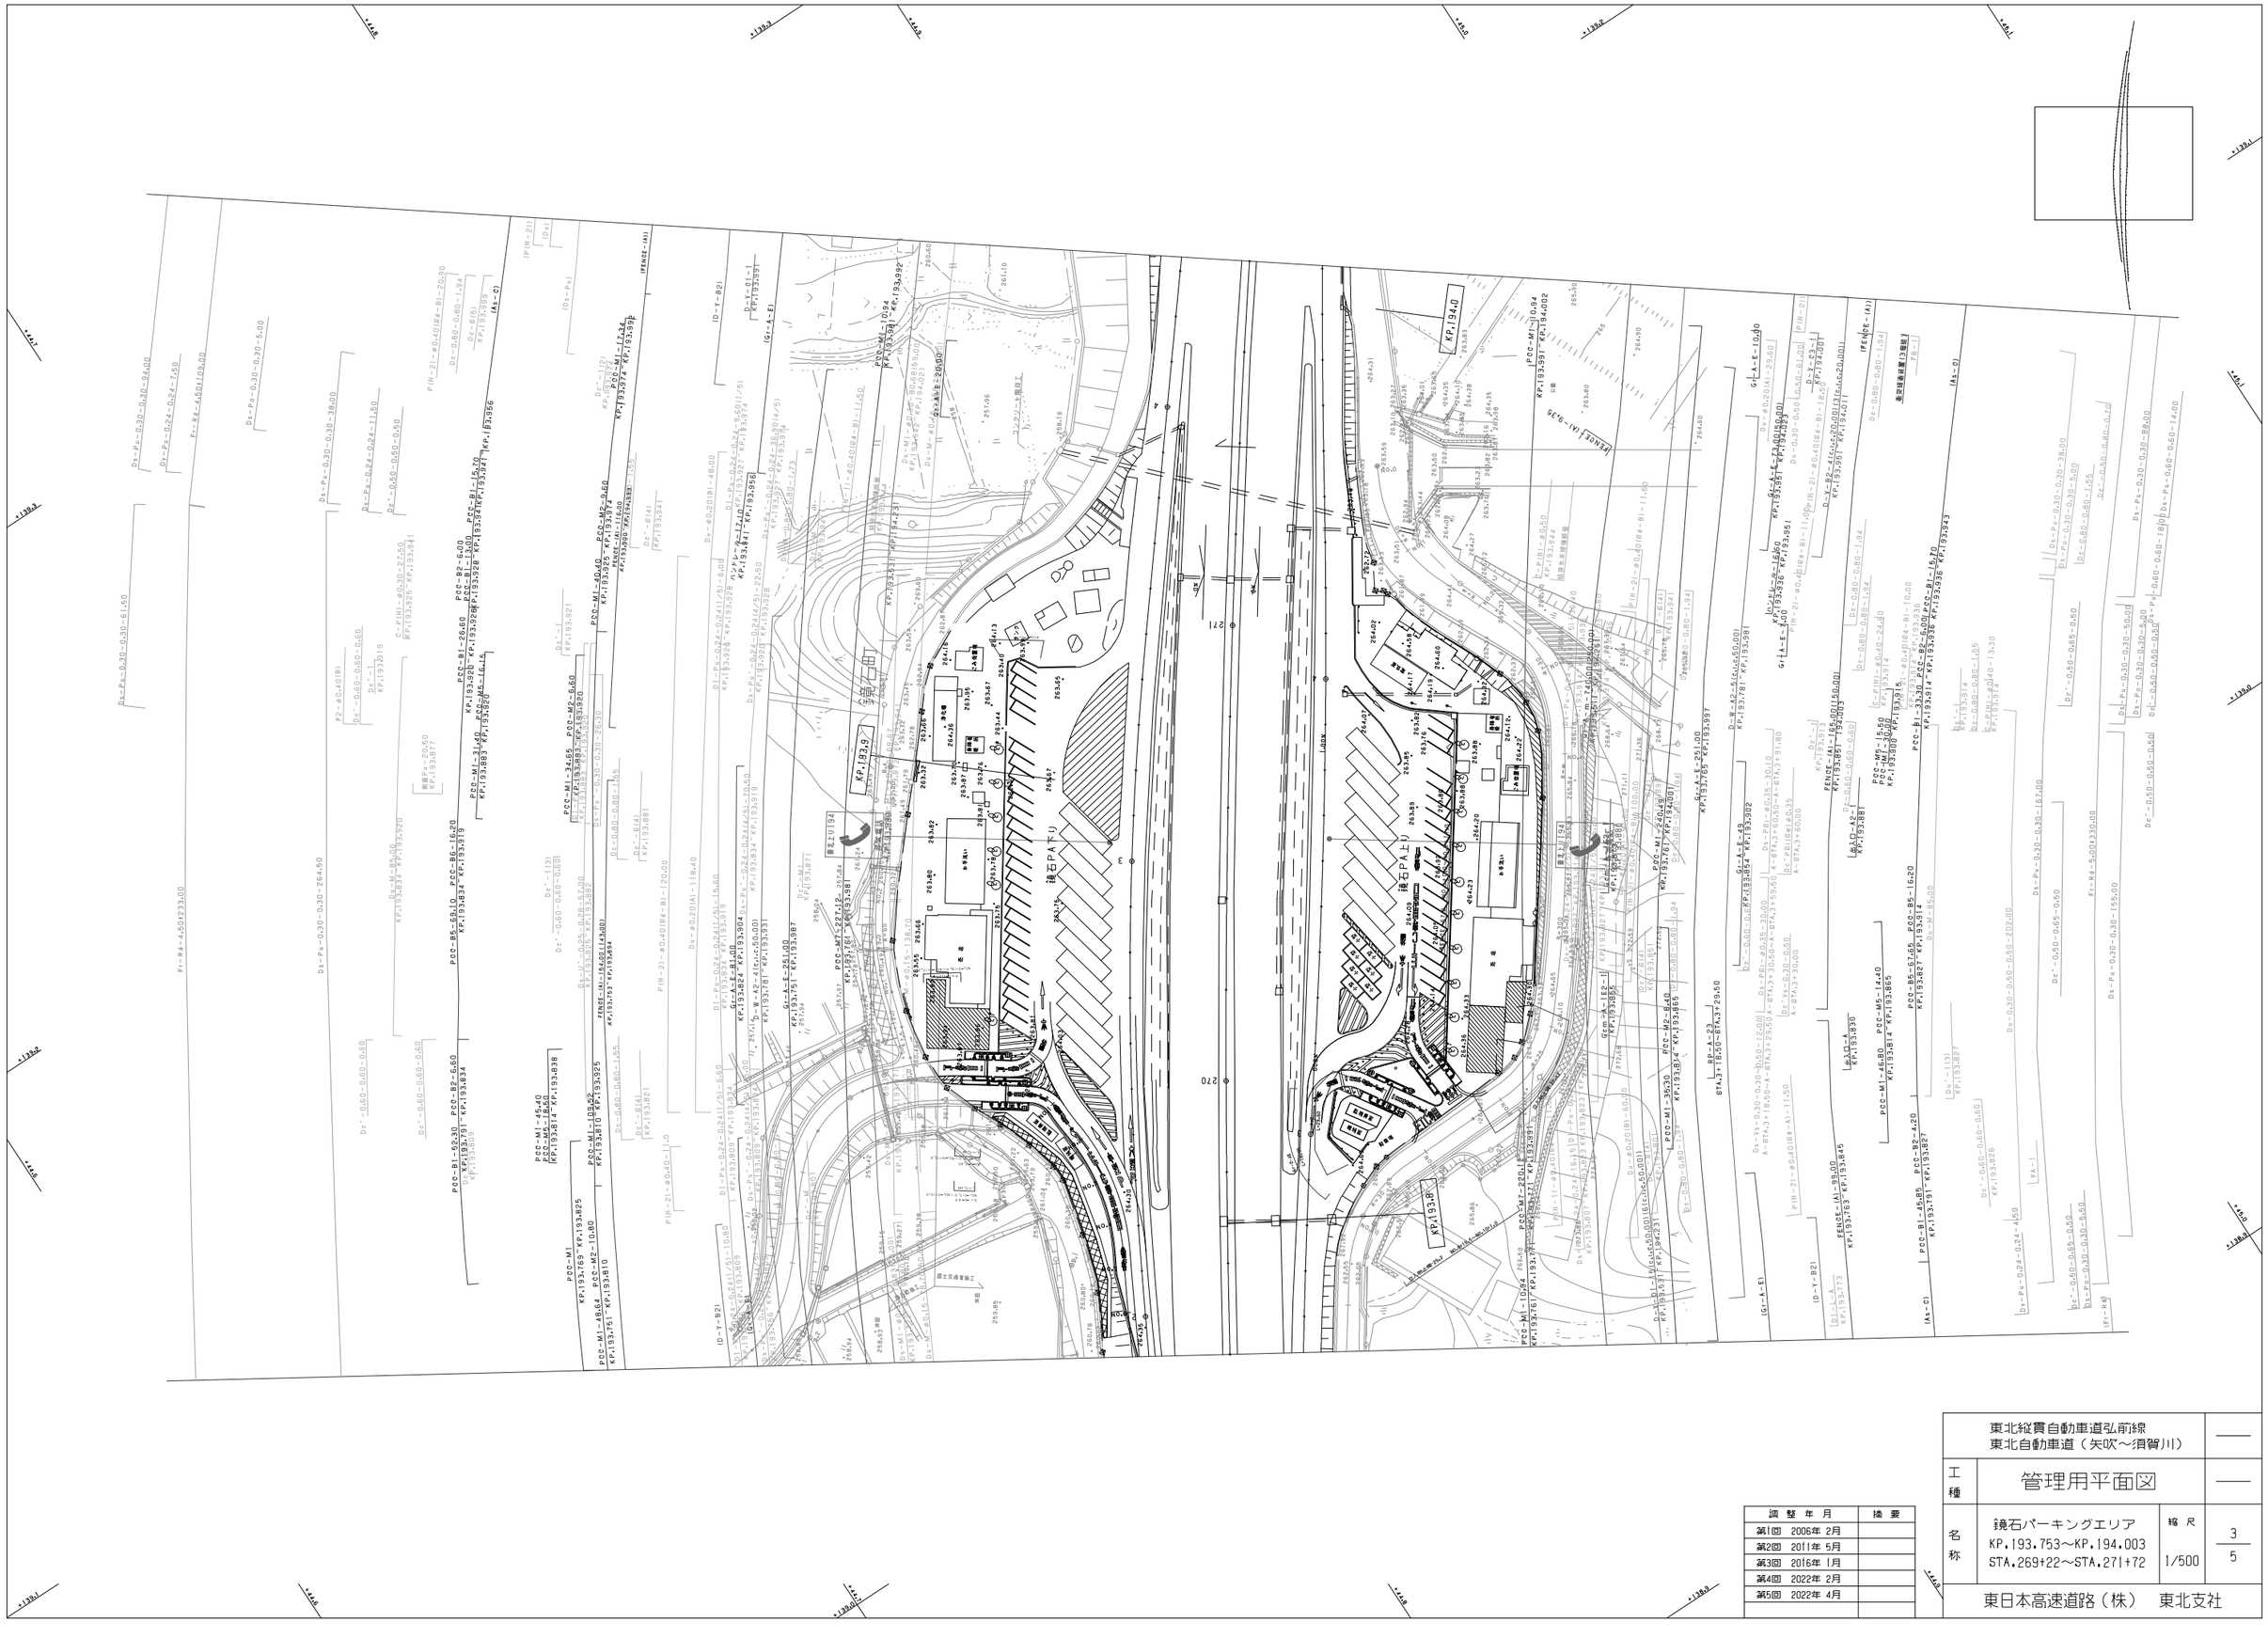
KP.193.9
KP.194.0
KP.193.8
鏡石PA(上り)
鏡石PA(下り)
KP.193.600
KP.193.700
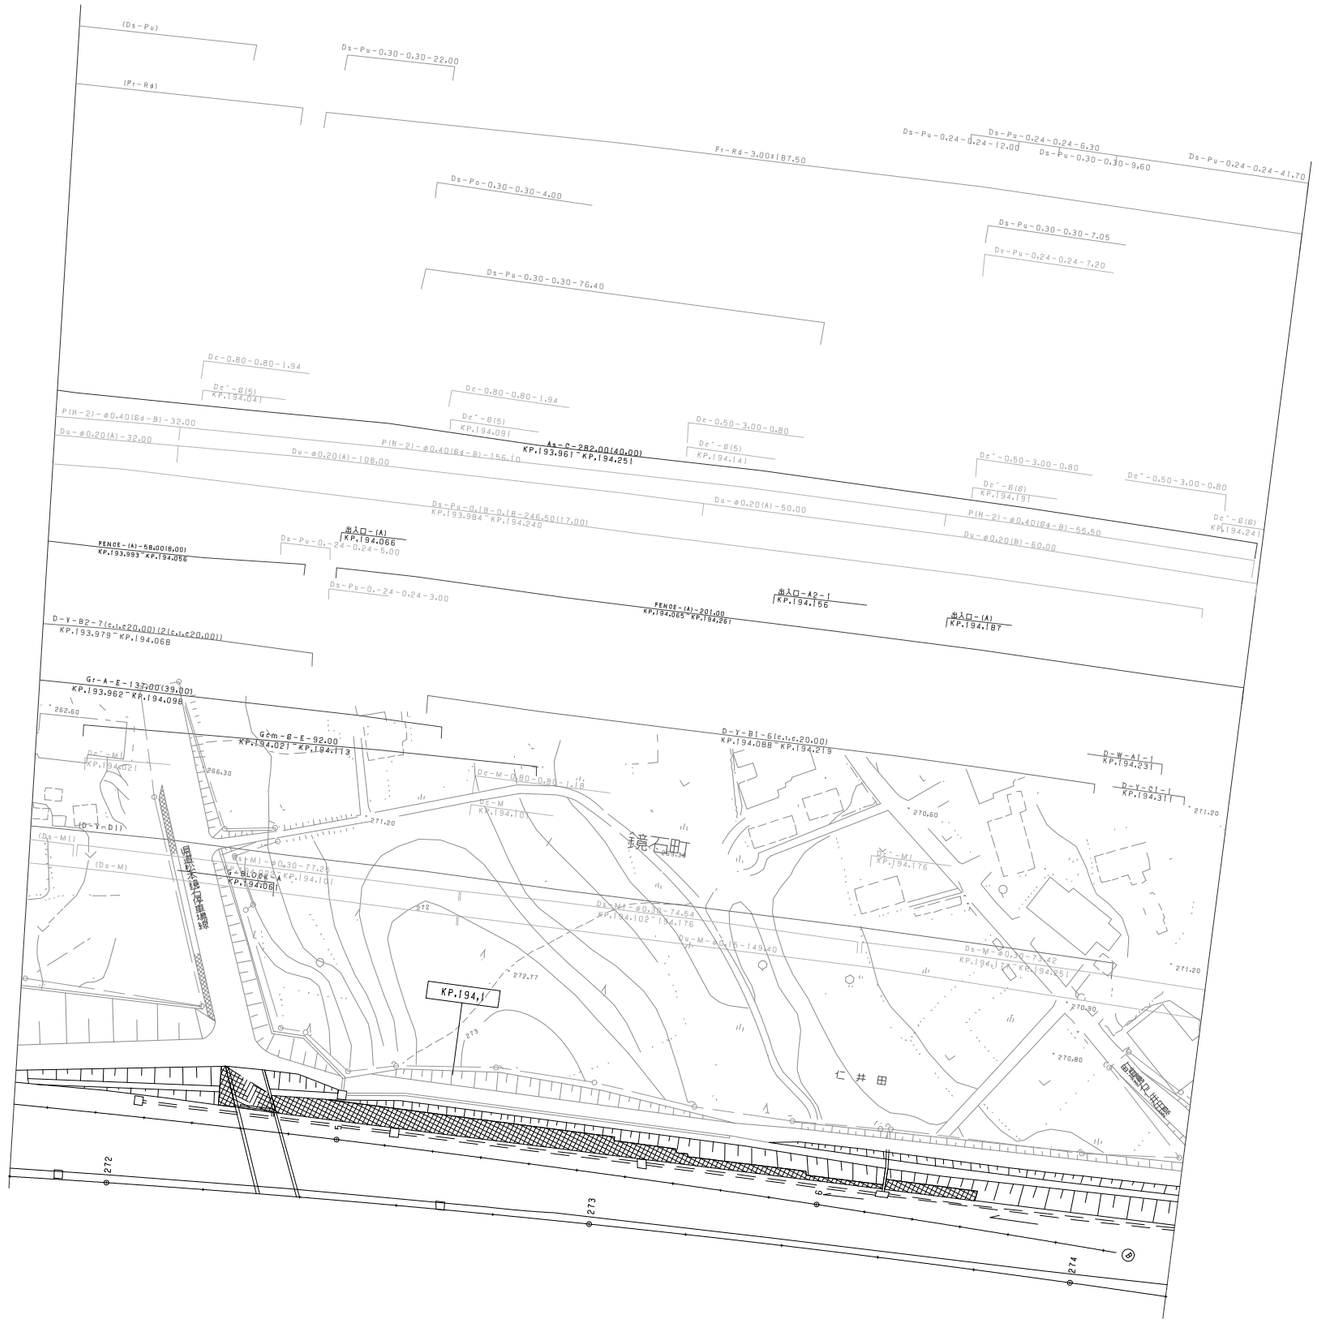

調整年月	摘要
第1回 2006年 2月	
第2回 2022年 2月	

東北縦貫自動車道弘前線 東北自動車道（矢吹～須賀川）			——
工種	管理用平面図		——
名称	鏡石パーキングエリア KP.193.753～KP194.003 STA.269+22～STA.271+72	縮尺 1/500	4 5
東日本高速道路（株） 東北支社			

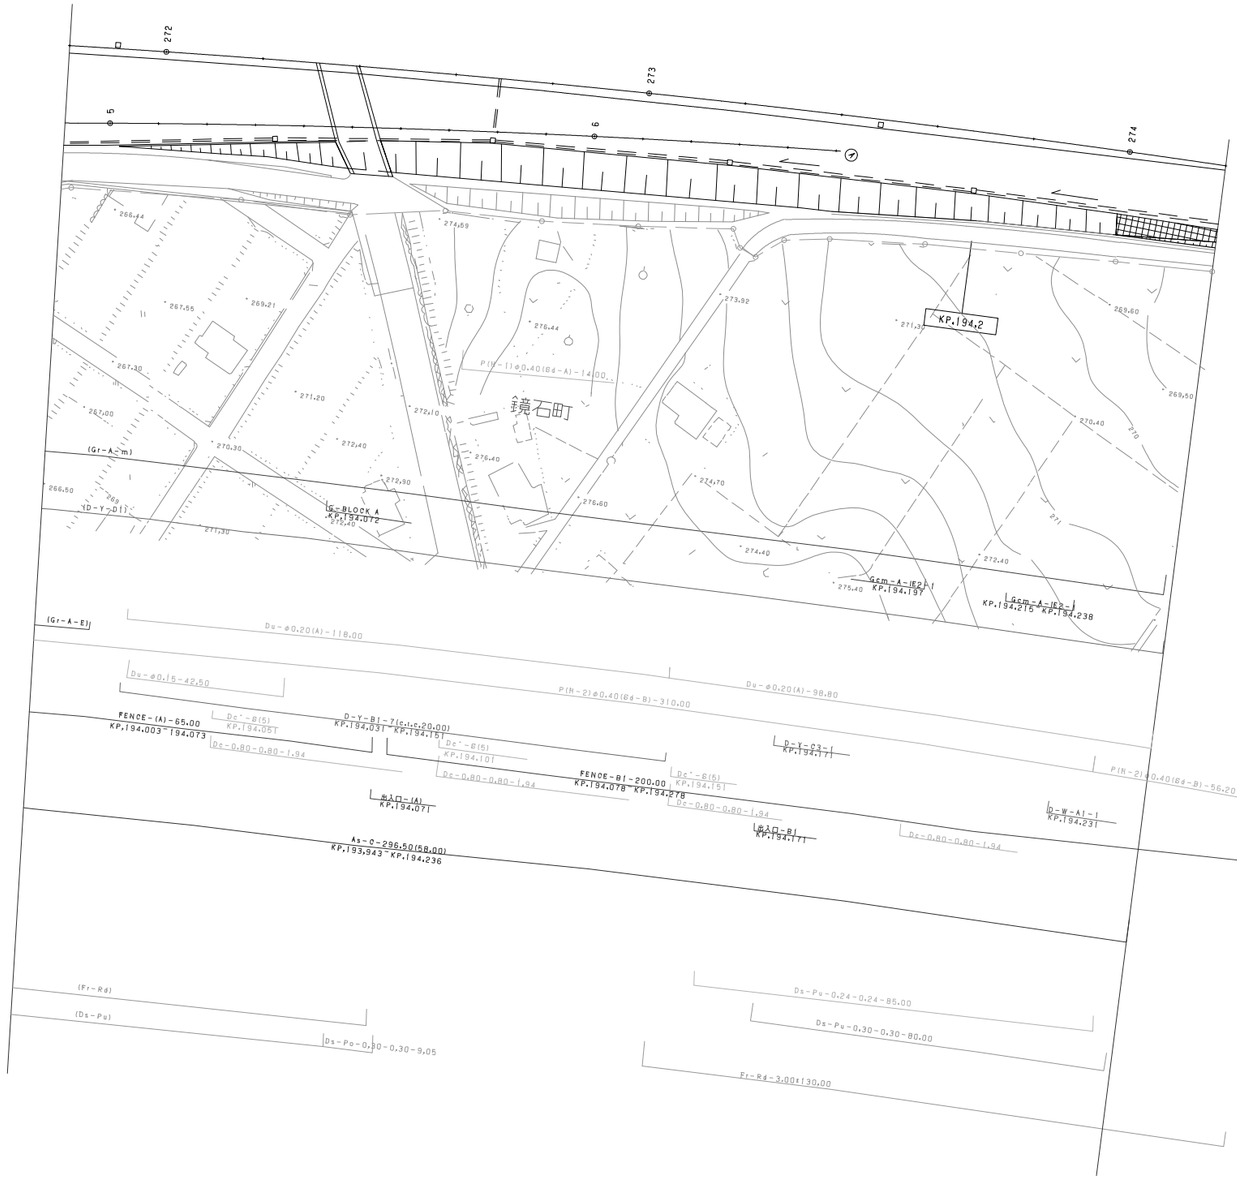

調整年月	摘要
第1回 2006年 2月	
第2回 2022年 2月	

東北縦貫自動車道弘前線
東北自動車道（矢吹～須賀川）

工種：管理用平面図

名称：鏡石パーキングエリア
KP.193.753～KP194.003
STA.269+22～STA.271+72

縮尺：1/500

5/5

東日本高速道路（株） 東北支社

東北縦貫自動車道弘前線 東北自動車道（矢吹～須賀川）		——
工種	管理用平面図	——
名称	KP.194.631～KP.195.431 STA.278+00～STA.286+00	縮尺 1/1000
		11 15
東日本高速道路（株）　東北支社		

調整年月	摘要
第1回　2006年 2月	
第2回　2014年 2月	

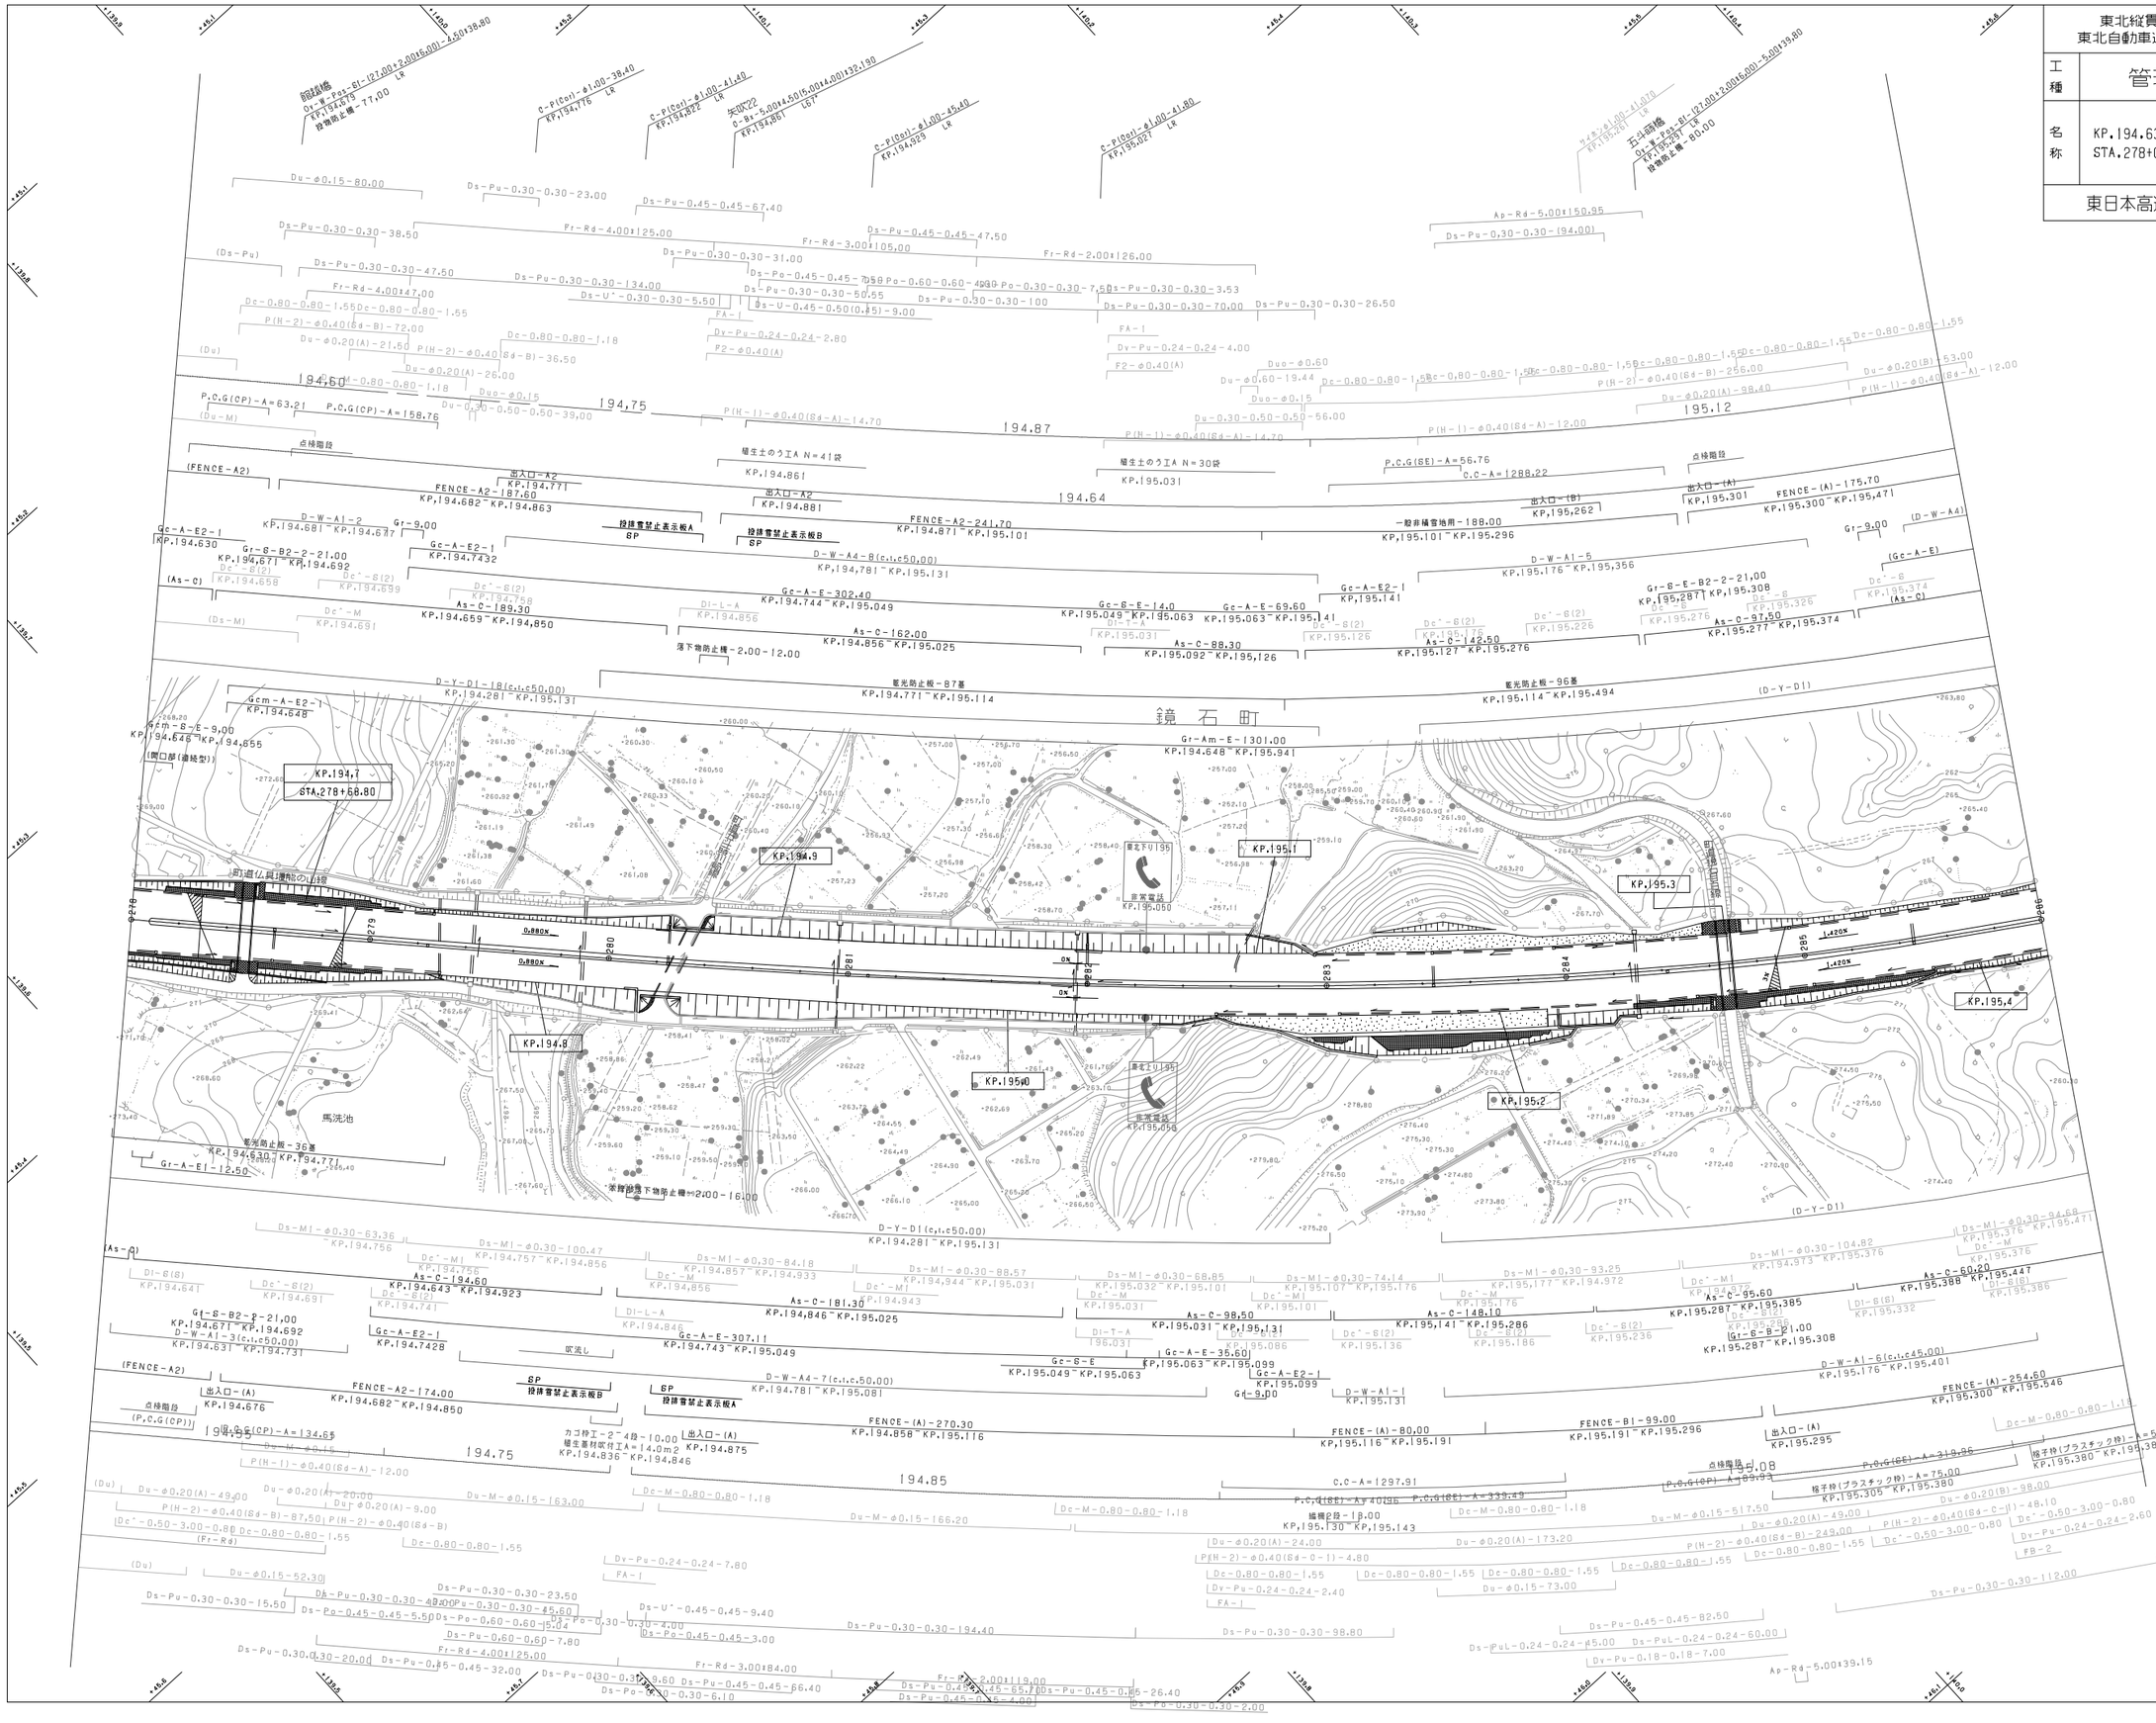
鏡石町
KP.194.7
STA.278+68.80
KP.194.8
KP.194.9
KP.195.0
KP.195.1
KP.195.2
KP.195.3
KP.195.4
町道仏具屋敷の山線
馬洗池
0.880%
1.420%
(Du)
(Ds-Pu)
(Ds-M)
(As-A)
(As-C)
(FENCE-A2)
(FENCE-A)
(D-Y-D1)
(D-W-A4)
(Gc-A-E)
(As-C)
(開口部(連続型))
P.C.G(CP)-A=63.21
P.C.G(CP)-A=158.76
P.C.G(CP)-A=134.65
C.C-A=1297.91
C.C-A=1288.22
P.C.G(GE)-A=56.76
P.C.G(GE)-A=319.86
P.C.G(GE)-A=333.49
P.C.G(GE)-A=404.36
194.60
194.75
194.87
194.64
194.85
195.12
195.08
点検階段
(P.C.G(CP))
(P.C.G(GE))
出入口-A2
KP.194.771
出入口-A2
KP.194.881
出入口-(A)
KP.195.301
出入口-(B)
KP.195.262
出入口-(A)
KP.194.676
出入口-(A)
KP.194.875
出入口-(A)
KP.195.295
植生のうエA N=41袋
KP.194.861
植生のうエA N=30袋
KP.195.031
一般非積雪地用-188.00
KP.195.101～KP.195.296
FENCE-A2-187.60
KP.194.682～KP.194.863
FENCE-A2-241.70
KP.194.871～KP.195.101
FENCE-(A)-175.70
KP.195.300～KP.195.471
FENCE-A2-174.00
KP.194.682～KP.194.850
FENCE-(A)-270.30
KP.194.858～KP.195.116
FENCE-(A)-80.00
KP.195.116～KP.195.191
FENCE-B1-99.00
KP.195.191～KP.195.296
FENCE-(A)-254.60
KP.195.300～KP.195.546
投雪管禁止表示板A
SP
投雪管禁止表示板B
SP
落下物防止柵-2.00～12.00
雪崩防止柵-87基
KP.194.771～KP.195.114
雪崩防止柵-96基
KP.195.114～KP.195.494
雪崩防止柵-36基
KP.194.630～KP.194.771
カゴ枠工-2～4段-10.00
植生基材吹付工A=14.0m2
KP.194.836～KP.194.846
擁壁2段-18.00
KP.195.130～KP.195.143
格子枠(プラスチック枠)-A=5.00
KP.195.380～KP.195.385
格子枠(プラスチック枠)-A=75.00
KP.195.305～KP.195.380
非常電話
KP.195.050
非常電話
KP.195.056
非常電話
KP.195.095
D-Y-D1(c,t,c50.00)
KP.194.281～KP.195.131
D-W-A1-3(c,t,c50.00)
KP.194.631～KP.194.731
D-W-A4-B(c,t,c50.00)
KP.194.781～KP.195.131
D-W-A4-7(c,t,c50.00)
KP.194.781～KP.195.081
D-W-A1-6(c,t,c45.00)
KP.195.176～KP.195.401
D-W-A1-5
KP.195.176～KP.195.356
D-W-A1-2
KP.194.681～KP.194.687
D-W-A1-1
KP.194.671～KP.194.692
D-W-A1-|
KP.195.131～KP.195.296
Gt-A-E2-1
KP.194.630
Gt-A-E2-1
KP.194.7432
Gt-A-E2-1
KP.194.7428
Gt-A-E2-1
KP.195.141
Gt-A-E2-1
KP.195.131
Gt-A-E1-12.50
Gt-S-B2-P-21.00
KP.194.671～KP.194.692
Gt-S-B2-2-21.00
KP.194.671～KP.194.692
Gt-S-E-B2-2-21.00
KP.195.287～KP.195.308
Gt-S-B-B2-P-21.00
KP.195.287～KP.195.308
Gt-S-E
KP.195.049～KP.195.063
Gt-S-E-14.0
KP.195.049～KP.195.063
Gt-A-E-69.60
KP.195.063～KP.195.141
Gt-A-E-35.60
KP.195.063～KP.195.099
Gt-9.00
Gt-9.00
Gt-9.00
Gcm-A-E2-1
KP.194.648
Gcm-E-9.00
KP.194.648～KP.194.655
Gr-Am-E-1301.00
KP.194.648～KP.195.941
Gr-S-E-B2-2-21.00
KP.195.287～KP.195.308
Gr-S-E-B2-P-21.00
KP.194.671～KP.194.692
Gr-E-B2-2-21.00
KP.194.671～KP.194.692
Gr-A-E1-12.50
Gr-9.00
Gr-9.00
Gr-9.00
As-C-189.30
KP.194.659～KP.194.850
As-C-194.60
KP.194.643～KP.194.923
As-C-162.00
KP.194.856～KP.195.025
As-C-181.30
KP.194.846～KP.195.025
As-C-98.50
KP.195.031～KP.195.131
As-C-88.30
KP.195.092～KP.195.126
As-C-148.10
KP.195.141～KP.195.286
As-C-142.50
KP.195.127～KP.195.276
As-C-95.60
KP.195.287～KP.195.385
As-C-97.50
KP.195.277～KP.195.374
As-C-60.20
KP.195.388～KP.195.447
Gc-A-E-302.40
KP.194.744～KP.195.049
Gc-A-E-307.11
KP.194.743～KP.195.049
Gc-A-E-36.60
KP.195.063～KP.195.099
Dc'-S(2)
KP.194.658
Dc'-S(2)
KP.194.699
Dc'-M
KP.194.691
Dc'-S(2)
KP.194.641
Dc'-S(2)
KP.194.691
Dc'-M
KP.194.755
Dc'-M
KP.194.757～KP.194.856
Dc'-M
KP.194.856
Dc'-M
KP.194.943
Dc'-M
KP.195.031
Dc'-M
KP.195.101
Dc'-M
KP.195.176
Dc'-M
KP.195.376
Dc'-S(2)
KP.194.741
Dc'-S(2)
KP.194.758
Dc'-S(2)
KP.195.031
Dc'-S(2)
KP.195.126
Dc'-S(2)
KP.195.136
Dc'-S(2)
KP.195.186
Dc'-S(2)
KP.195.226
Dc'-S(2)
KP.195.236
Dc'-S(2)
KP.195.258
Dc'-S(2)
KP.195.472
Dc'-S(2)
KP.195.386
Dc'-S
KP.195.276
Dc'-S
KP.195.326
Dc'-S
KP.195.374
Dc'-S
KP.195.386
Dc'-S
KP.195.447
Dc'-S
KP.195.471
Dc'-S
KP.195.546
Dc'-S
KP.195.385

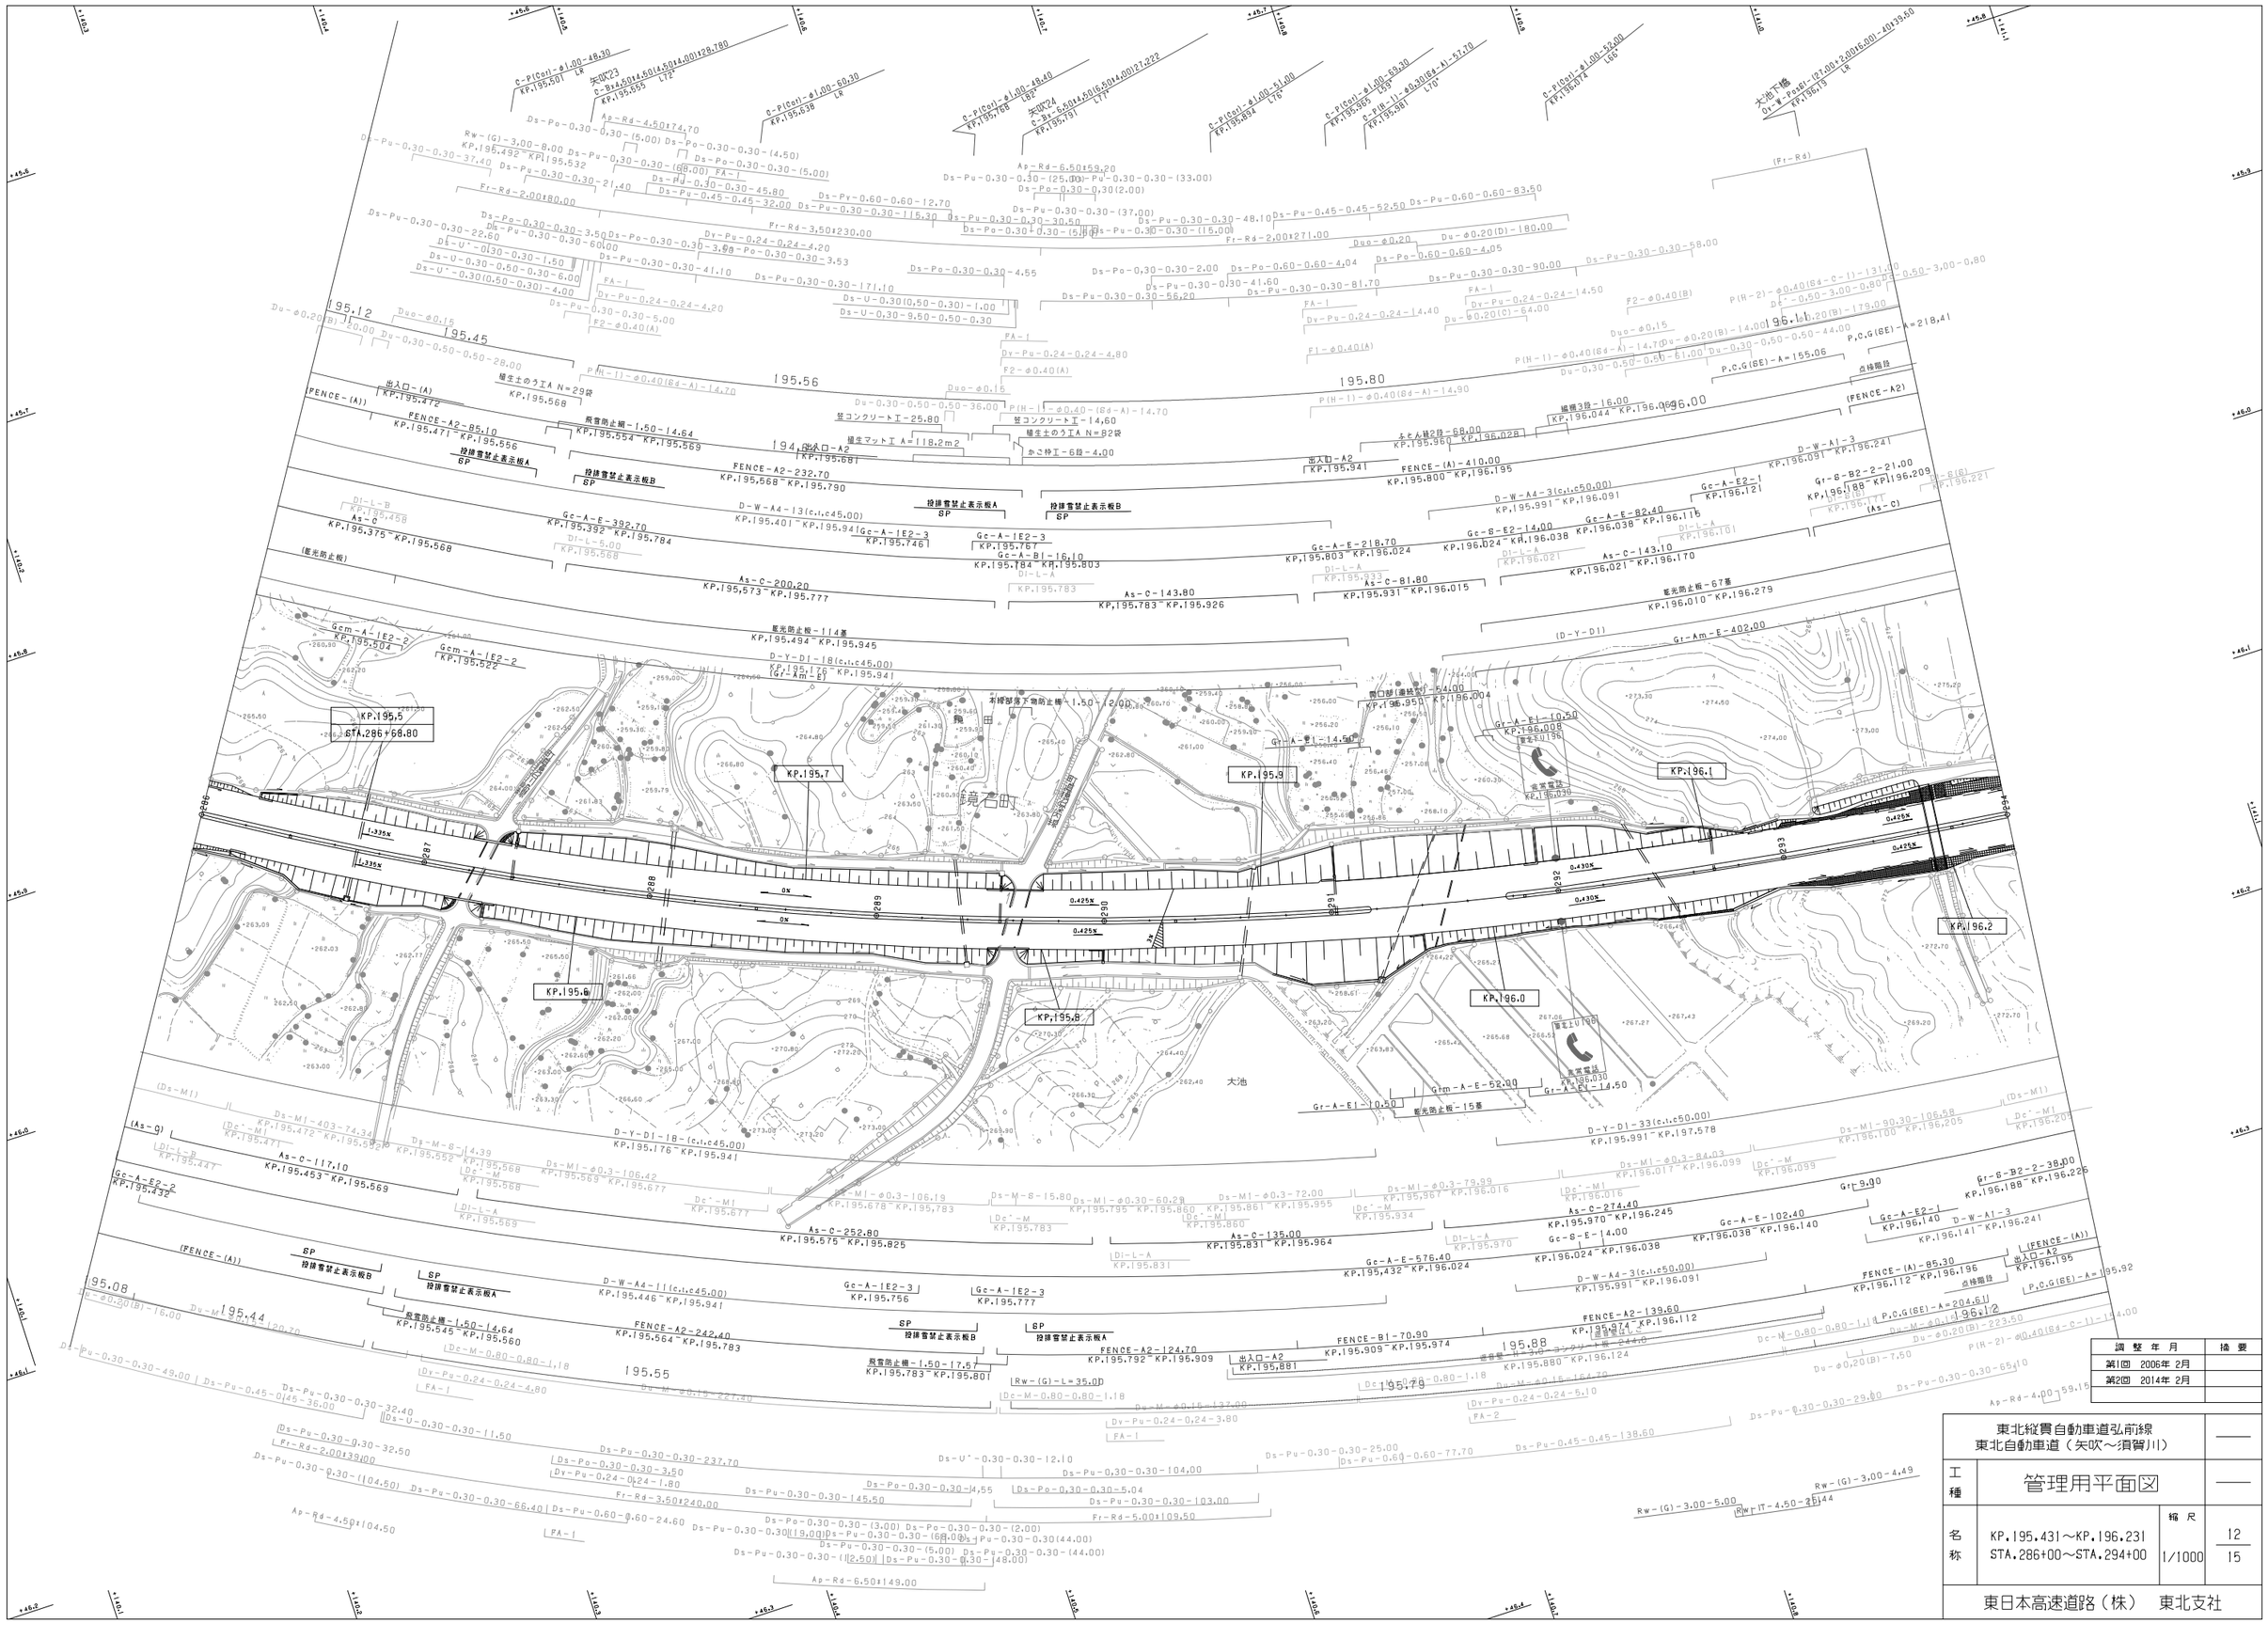
KP.195.5
STA.286+68.80
KP.195.7
KP.195.9
KP.196.1
KP.196.2
KP.195.6
KP.195.8
KP.196.0
鶴乙町
大池
大池下橋
Gr-A-E1-10.50
Gr-A-E1-14.50
Grm-A-E-52.00
Gr-A-E1-10.50
Gr-A-E1-14.50
Gr-A-E1-0.50
Gr-A-E1-14.50
Gr-A-E-402.00
Gr-9.00
Gr-6-B2-2-38.00
Gr-6-B2-2-21.00
Gr-6-B2-2-21.00
Gr-6(G)
Gr-A-E2-1
Gr-A-E2-1
Gr-S-E-14.00
Gr-S-E-102.40
Gr-A-E-102.40
Gr-A-E-82.40
Gr-S-E-82.40
Gr-S-E-14.00
Gr-A-E-218.70
Gr-A-E-576.40
Gr-A-E-432.00
Gr-A-E2-3
Gr-A-E2-3
Gr-A-E2-3
Gr-A-B1-16.10
Gr-A-E2-3
Gcm-A-E2-2
Gcm-A-E2-2
Gc-A-E2-2
Gc-A-E2-2
Gc-S-E2-14.00
Gc-A-E2-1
Gc-A-E2-1
Gc-A-E2-1

鏡石町終点 鏡石町大字鏡田字深内208番48　須賀川市起点 須賀川市大字田川字芹沢24番11

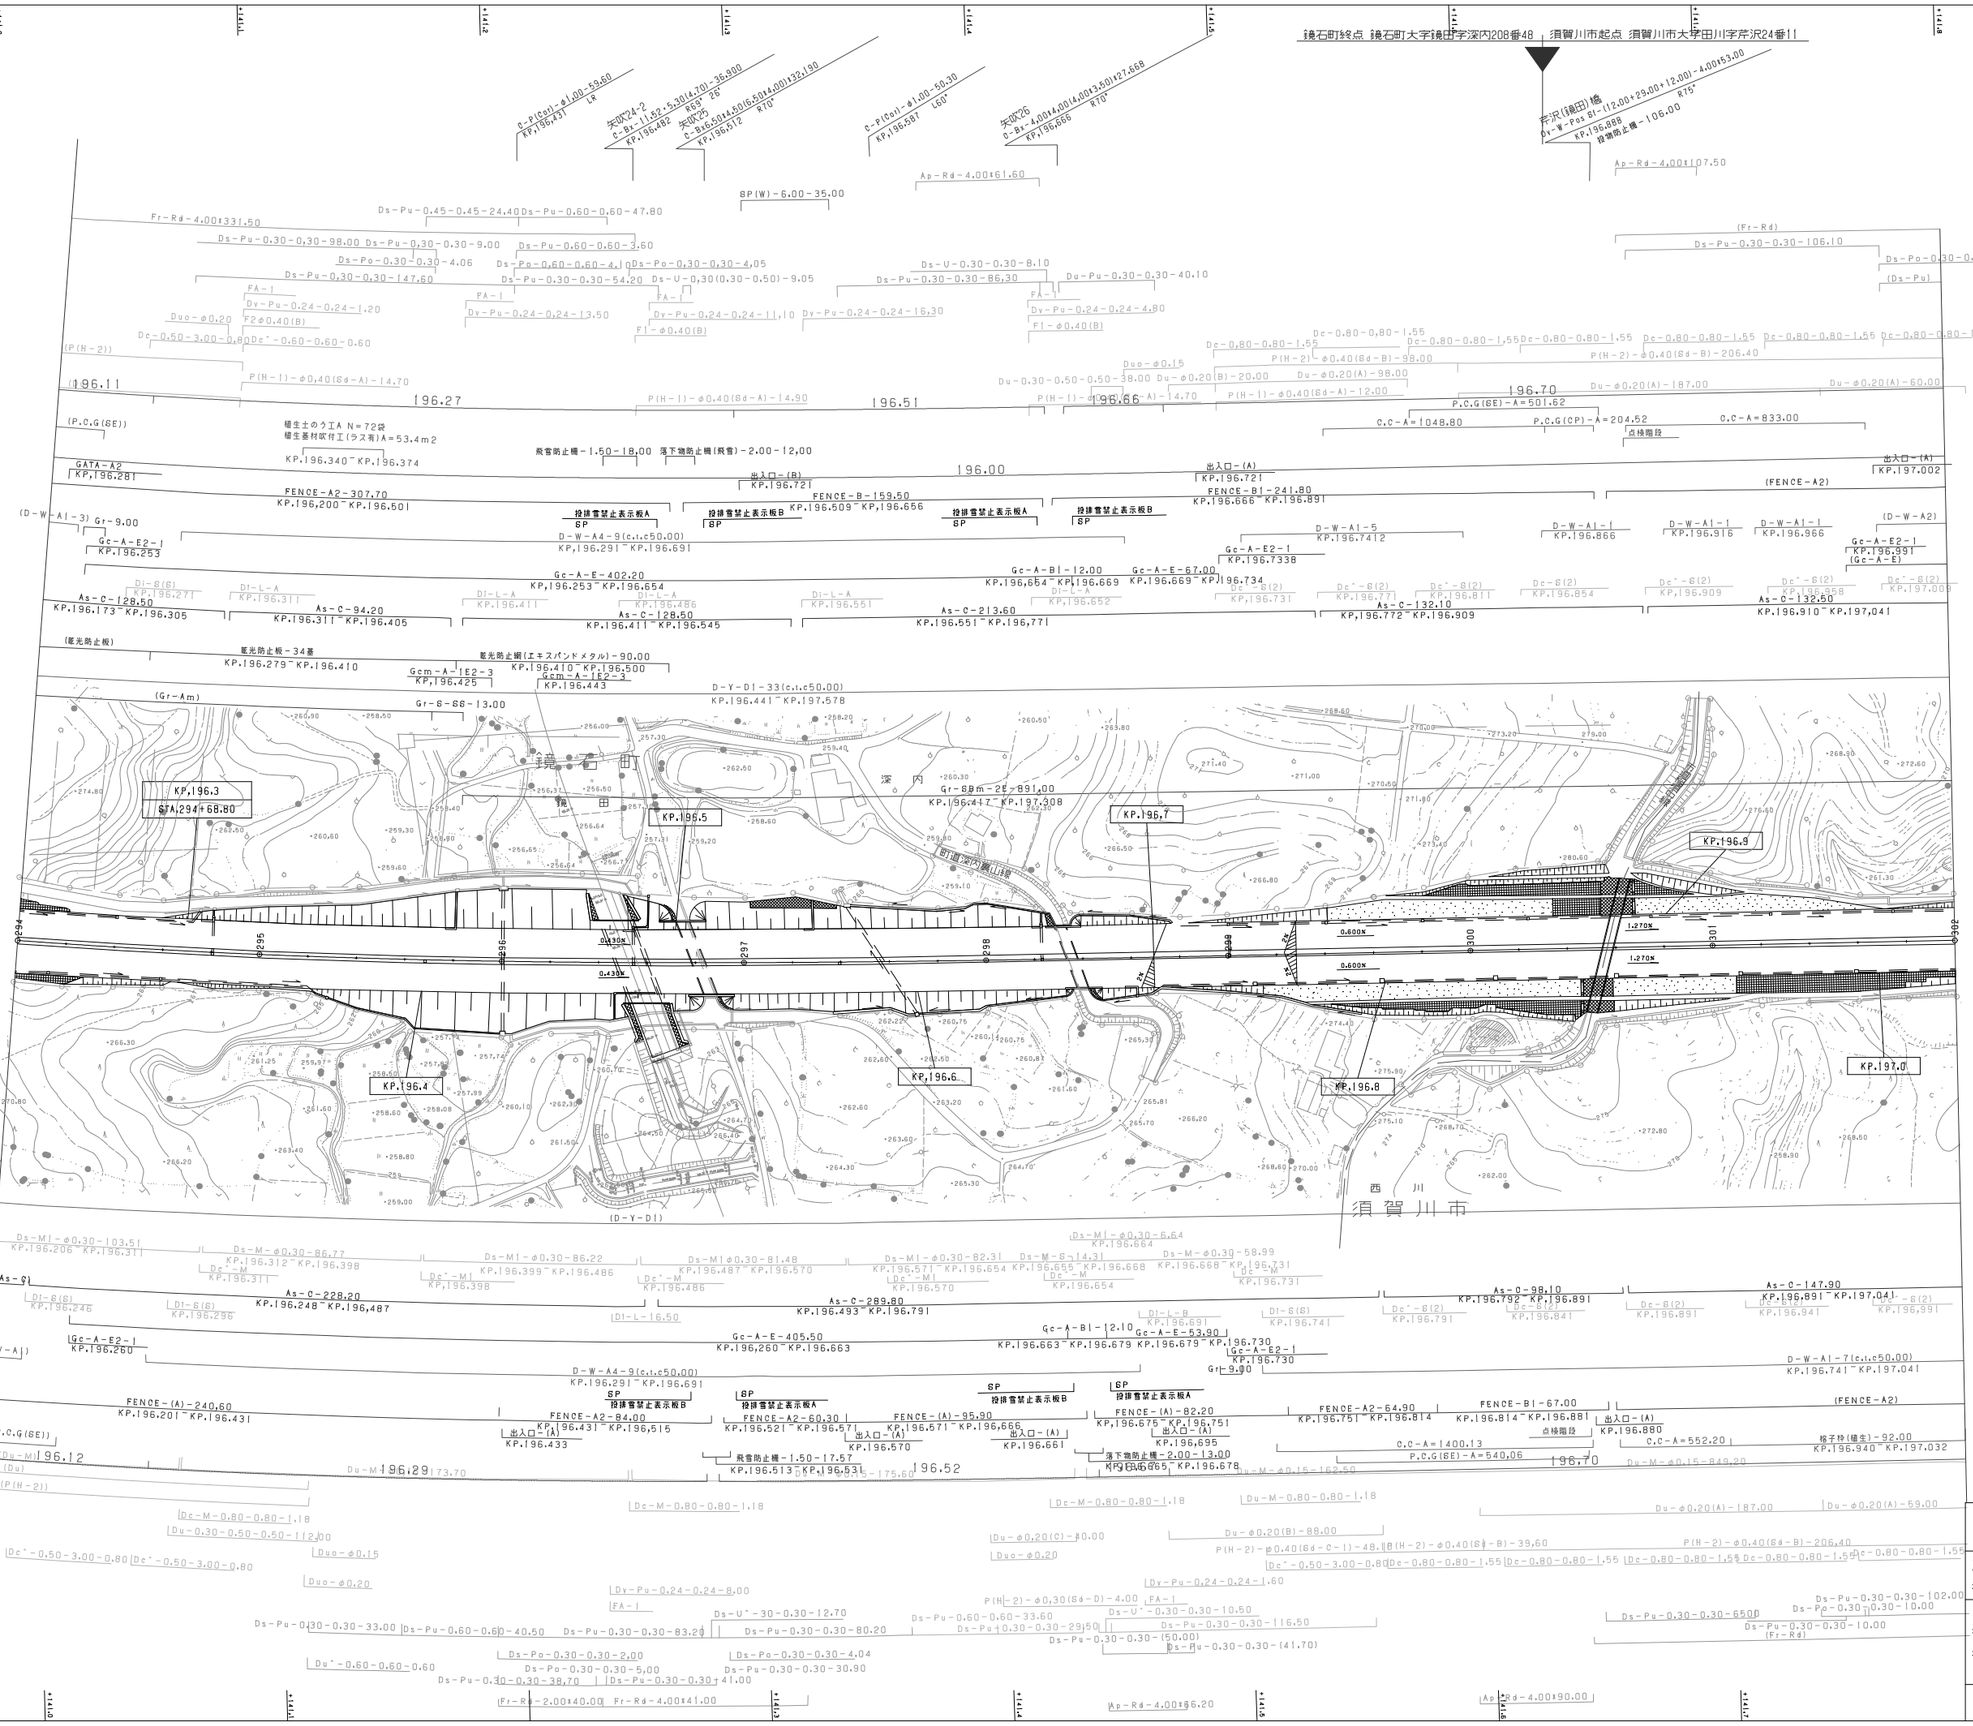

調整年月	摘要
第1回 2006年 2月	
第2回 2011年 5月	
第3回 2014年 2月	
第4回 2017年 1月	

東北縦貫自動車道弘前線
東北自動車道（矢吹～須賀川）

工種：管理用平面図

名称：KP.196.231～KP.197.031
STA.294+00～STA.302+00

縮尺：1/1000

13
15

東日本高速道路（株）　東北支社

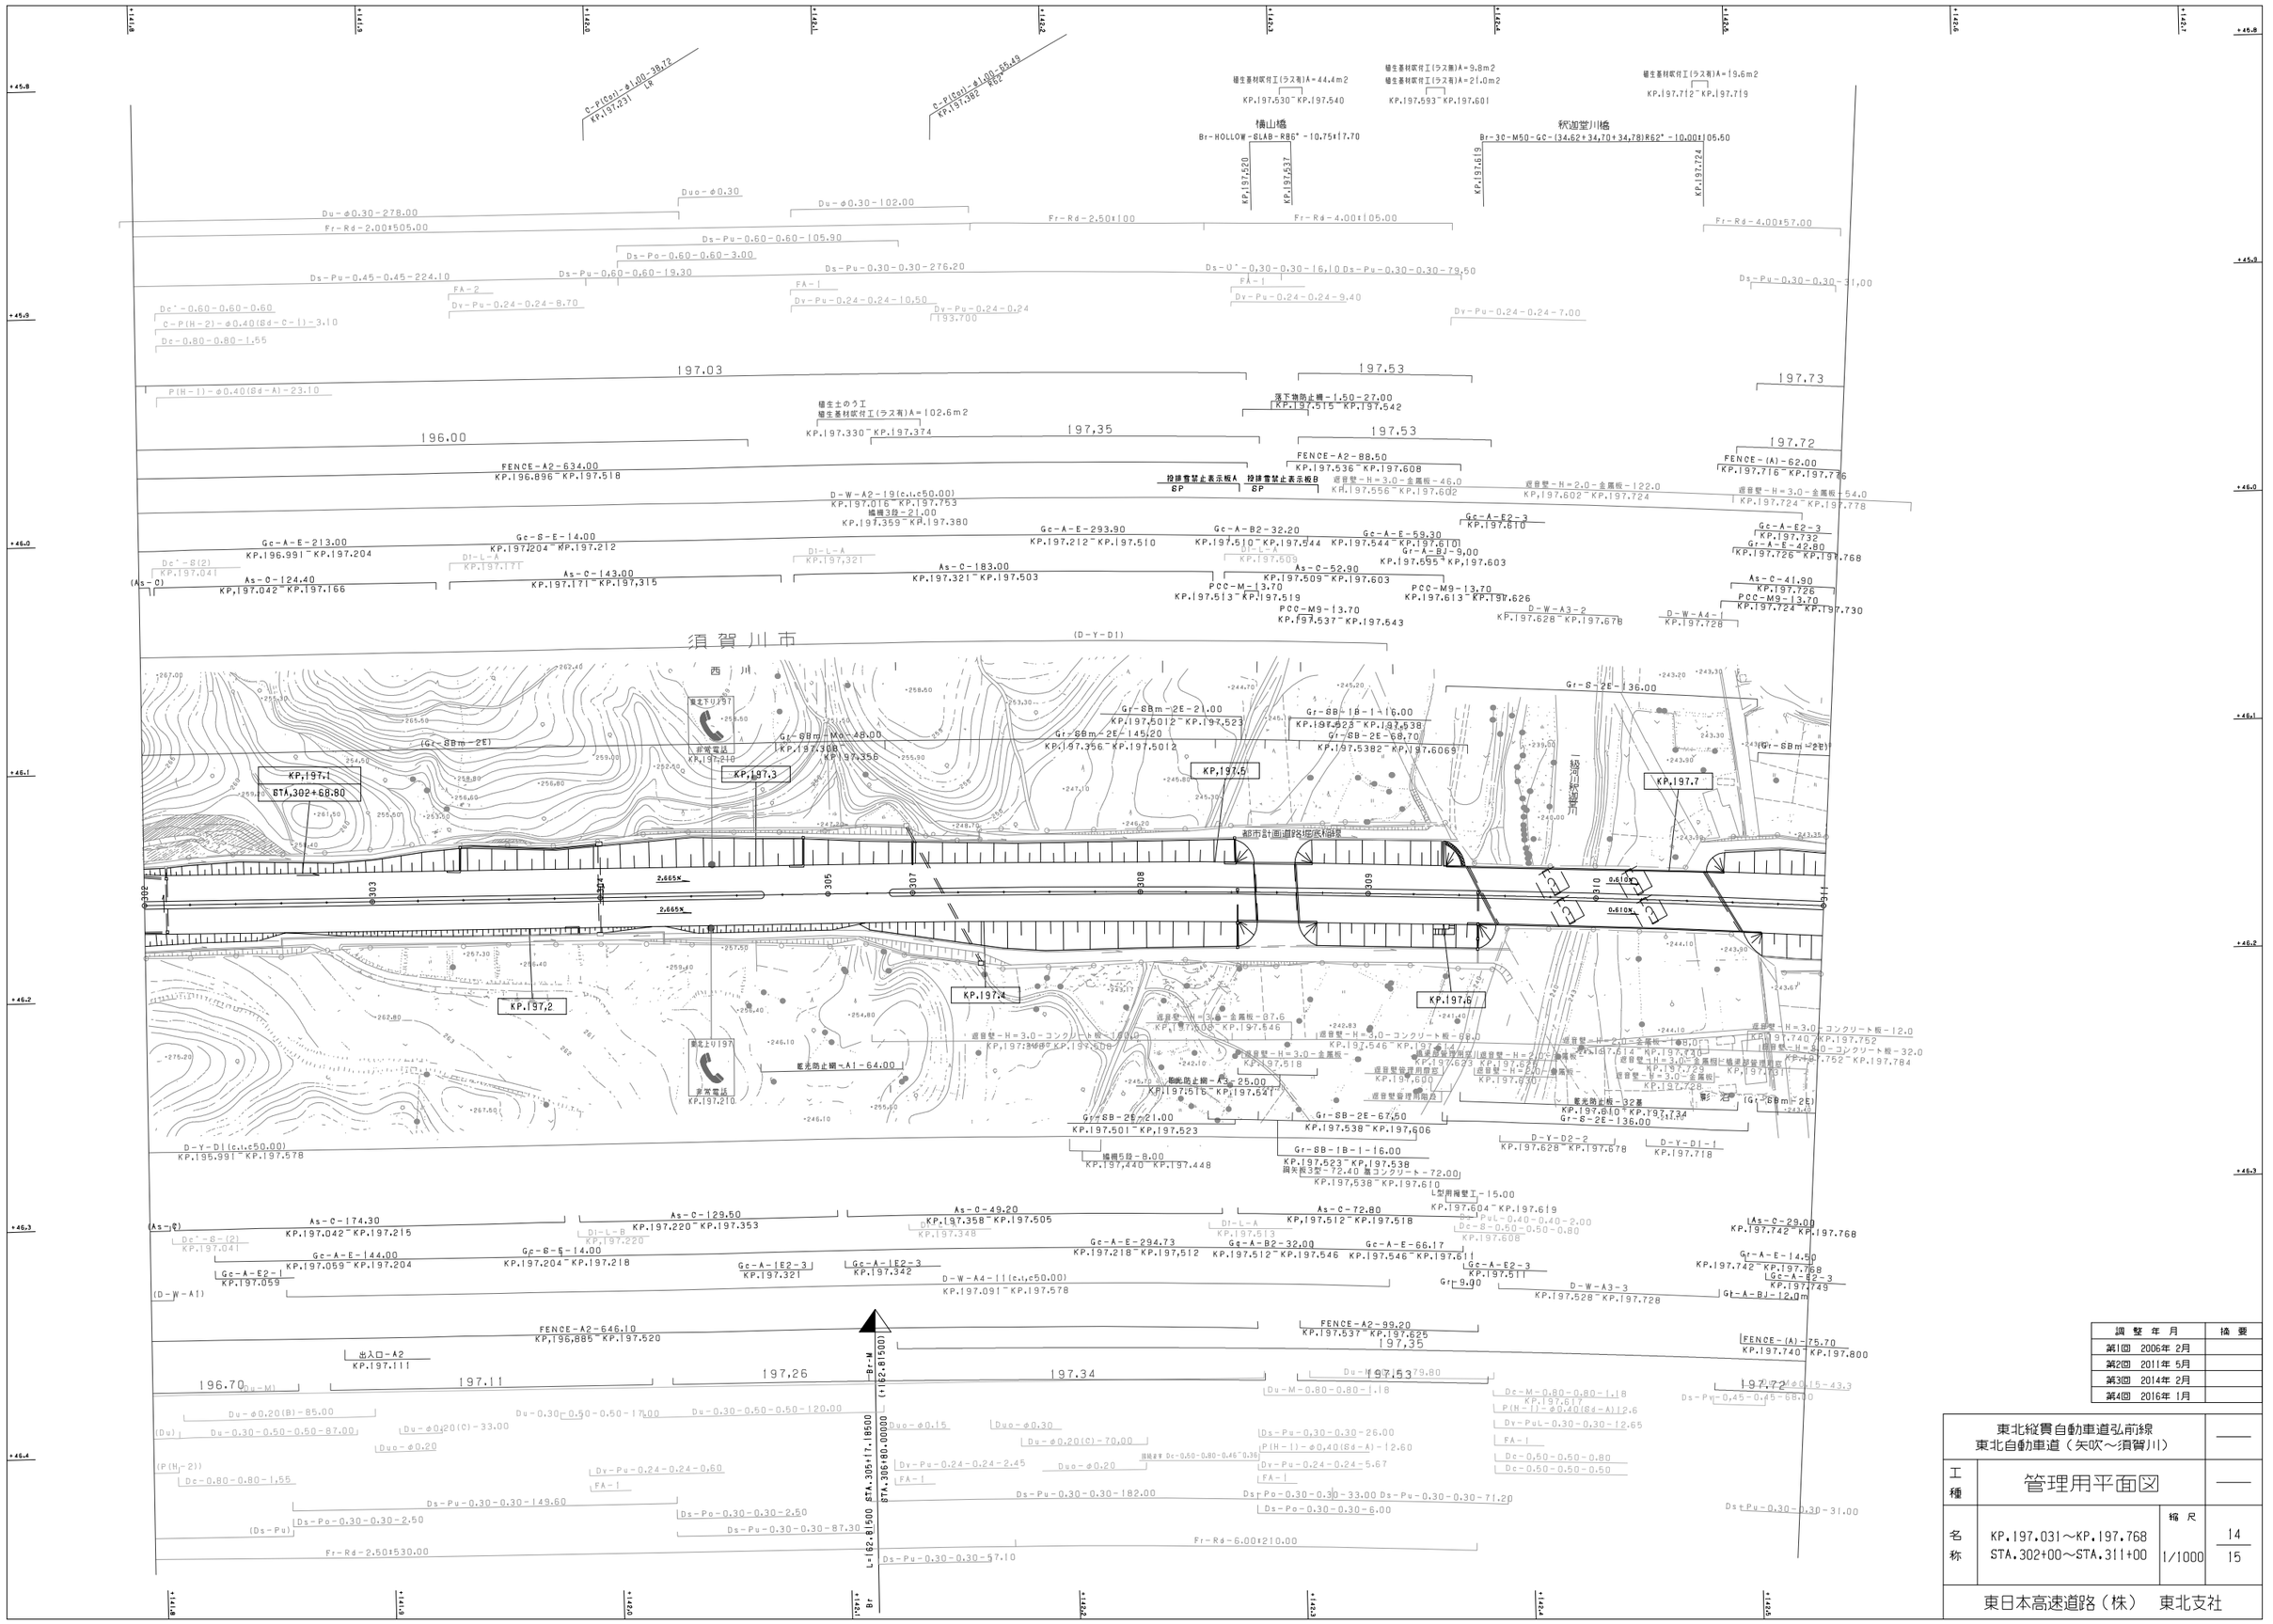
須賀川市
西ノ川
横山橋
Br-HOLLOW-SLAB-R86°-10.75x17.70
釈迦堂川橋
Br-30-M50-Gc-(34.62+34.70+34.78)R62°-10.00x105.60
植生基材吹付工(ラス有)A=44.4m2
KP.197.530~KP.197.540
植生基材吹付工(ラス無)A=9.8m2
植生基材吹付工(ラス有)A=21.0m2
KP.197.593~KP.197.601
植生基材吹付工(ラス有)A=19.6m2
KP.197.712~KP.197.719
植生土のう工
植生基材吹付工(ラス有)A=102.6m2
KP.197.330~KP.197.374
落下物防止柵-1.50-27.00
KP.197.515~KP.197.542
FENCE-A2-634.00
KP.196.896~KP.197.518
FENCE-A2-88.50
KP.197.536~KP.197.608
FENCE-(A)-62.00
KP.197.716~KP.197.776
投雪禁止表示板A
投雪禁止表示板B
遮音壁-H=3.0-金属板-46.0
KP.197.556~KP.197.602
遮音壁-H=2.0-金属板-122.0
KP.197.602~KP.197.724
遮音壁-H=3.0-金属板-54.0
KP.197.724~KP.197.778
D-W-A2-19(c.i.c50.00)
KP.197.016~KP.197.753
擁壁3段-21.00
KP.197.359~KP.197.380
Gc-A-E-213.00
KP.196.991~KP.197.204
Gc-S-E-14.00
KP.197.204~KP.197.212
Gc-A-E-293.90
KP.197.212~KP.197.510
Gc-A-B2-32.20
KP.197.510~KP.197.544
Gc-A-E-59.30
KP.197.544~KP.197.603
Gr-A-BJ-9.00
KP.197.595~KP.197.603
Gc-A-E2-3
KP.197.610
Gc-A-E2-3
KP.197.732
Gr-A-E-42.80
KP.197.726~KP.197.768
As-C-124.40
KP.197.042~KP.197.166
As-C-143.00
KP.197.171~KP.197.315
As-C-183.00
KP.197.321~KP.197.503
As-C-52.90
KP.197.509~KP.197.603
PCC-M-13.70
KP.197.513~KP.197.519
PCC-M9-13.70
KP.197.537~KP.197.543
PCC-M9-13.70
KP.197.613~KP.197.626
PCC-M9-13.70
KP.197.724~KP.197.730
As-C-41.90
KP.197.726
D-W-A3-2
KP.197.628~KP.197.678
D-W-A4-1
KP.197.728
Gr-S-2E-136.00
Gr-SB-2E-21.00
KP.197.501~KP.197.523
Gr-SB-2E-67.50
KP.197.538~KP.197.606
Gr-SB-1B-1-16.00
KP.197.523~KP.197.538
Gr-SB-2E-68.70
KP.197.538~KP.197.606
Gr-SB-2E-136.00
KP.197.610~KP.197.734
D-Y-D2-2
KP.197.628~KP.197.678
D-Y-D1-1
KP.197.718
遮光防止柵-A1-64.00
KP.197.515~KP.197.547
遮光防止柵-A2-25.00
KP.197.515~KP.197.547
擁壁5段-8.00
KP.197.440~KP.197.448
調矢換3型-72.40 急コンクリート-72.00
KP.197.538~KP.197.610
L型用海壁工-15.00
KP.197.604~KP.197.619
D-Y-D1(c.i.c50.00)
KP.195.991~KP.197.578
As-C-174.30
KP.197.042~KP.197.215
As-C-129.50
KP.197.220~KP.197.353
As-C-49.20
KP.197.358~KP.197.505
As-C-72.80
KP.197.512~KP.197.518
As-C-23.00
KP.197.742~KP.197.768
Gc-A-E-144.00
KP.197.059~KP.197.204
Gc-S-E-14.00
KP.197.204~KP.197.218
Gc-A-E-294.73
KP.197.218~KP.197.512
Gc-A-B2-32.00
KP.197.512~KP.197.546
Gc-A-E-66.17
KP.197.546~KP.197.611
Gr-A-E-14.50
KP.197.742~KP.197.768
Gc-A-E2-1
KP.197.059
Gc-A-E2-3
KP.197.321
Gc-A-E2-3
KP.197.342
Gr-9.00
Gc-A-E2-3
KP.197.749
Gr-A-BJ-12.0m
D-W-A4-11(c.i.c50.00)
KP.197.091~KP.197.578
D-W-A3-3
KP.197.528~KP.197.728
FENCE-A2-646.10
KP.196.885~KP.197.520
FENCE-A2-99.20
KP.197.537~KP.197.625
FENCE-(A)-75.70
KP.197.740~KP.197.800
出入口-A2
KP.197.111
Du-φ0.20(B)-85.00
Du-φ0.20(C)-33.00
Du-φ0.20
Dc-0.80-0.80-1.55
Ds-Pu-0.30-0.30-149.60
Ds-Po-0.30-0.30-2.50
Fr-Rd-2.50x530.00
Du-φ0.30-0.50-0.50-17.00
Du-φ0.30-0.50-0.50-87.00
Du-φ0.30-0.50-0.50-120.00
Du-φ0.15
Du-φ0.30
Du-φ0.20(C)-70.00
Du-φ0.20
Dy-Pu-0.24-0.24-2.45
Dy-Pu-0.24-0.24-0.60
Ds-Pu-0.30-0.30-182.00
Ds-Po-0.30-0.30-6.00
Ds-Pu-0.30-0.30-87.30
Ds-Pu-0.30-0.30-57.10
Fr-Rd-6.00x210.00
Du-M-0.80-0.80-1.18
Dc-M-0.80-0.80-1.18
Dy-PuL-0.30-0.30-12.65
Dc-0.50-0.50-0.80
Dc-0.50-0.50-0.50
Ds-Pu-0.45-0.45-88.00
Ds-Pu-0.30-0.30-31.00
KP.197.1
STA.302+68.80
KP.197.2
KP.197.3
KP.197.4
KP.197.5
KP.197.6
KP.197.7
STA.305+17.18500
STA.306+80.00000
L=162.81500
(+)162.81500
2.665%
0.610%
197.03
197.53
197.73
196.00
197.35
197.53
197.72
197.03
197.11
197.26
197.34
197.53
197.35
197.72
196.70
(D-Y-D1)
(Gr-SBm-2E)
(Gr-SBm-Wo)
(Gr-SBm-1E)
(Gr-SBm-2E)
(As-C)
(Du)
(P(H-2))
(Ds-Pu)
(D-W-A1)
(As-C)
(D-W-M)
(Dy-Pu-M)
(Dy-PuL-M)
(Ds-Pu-M)
(Dc-M)
(P(H-1))
(Dy-PuL-M)
(Ds-Pu-M)
(Ds-PuL-M)
(Dc-M)
(P(H-1))
(Dy-PuL

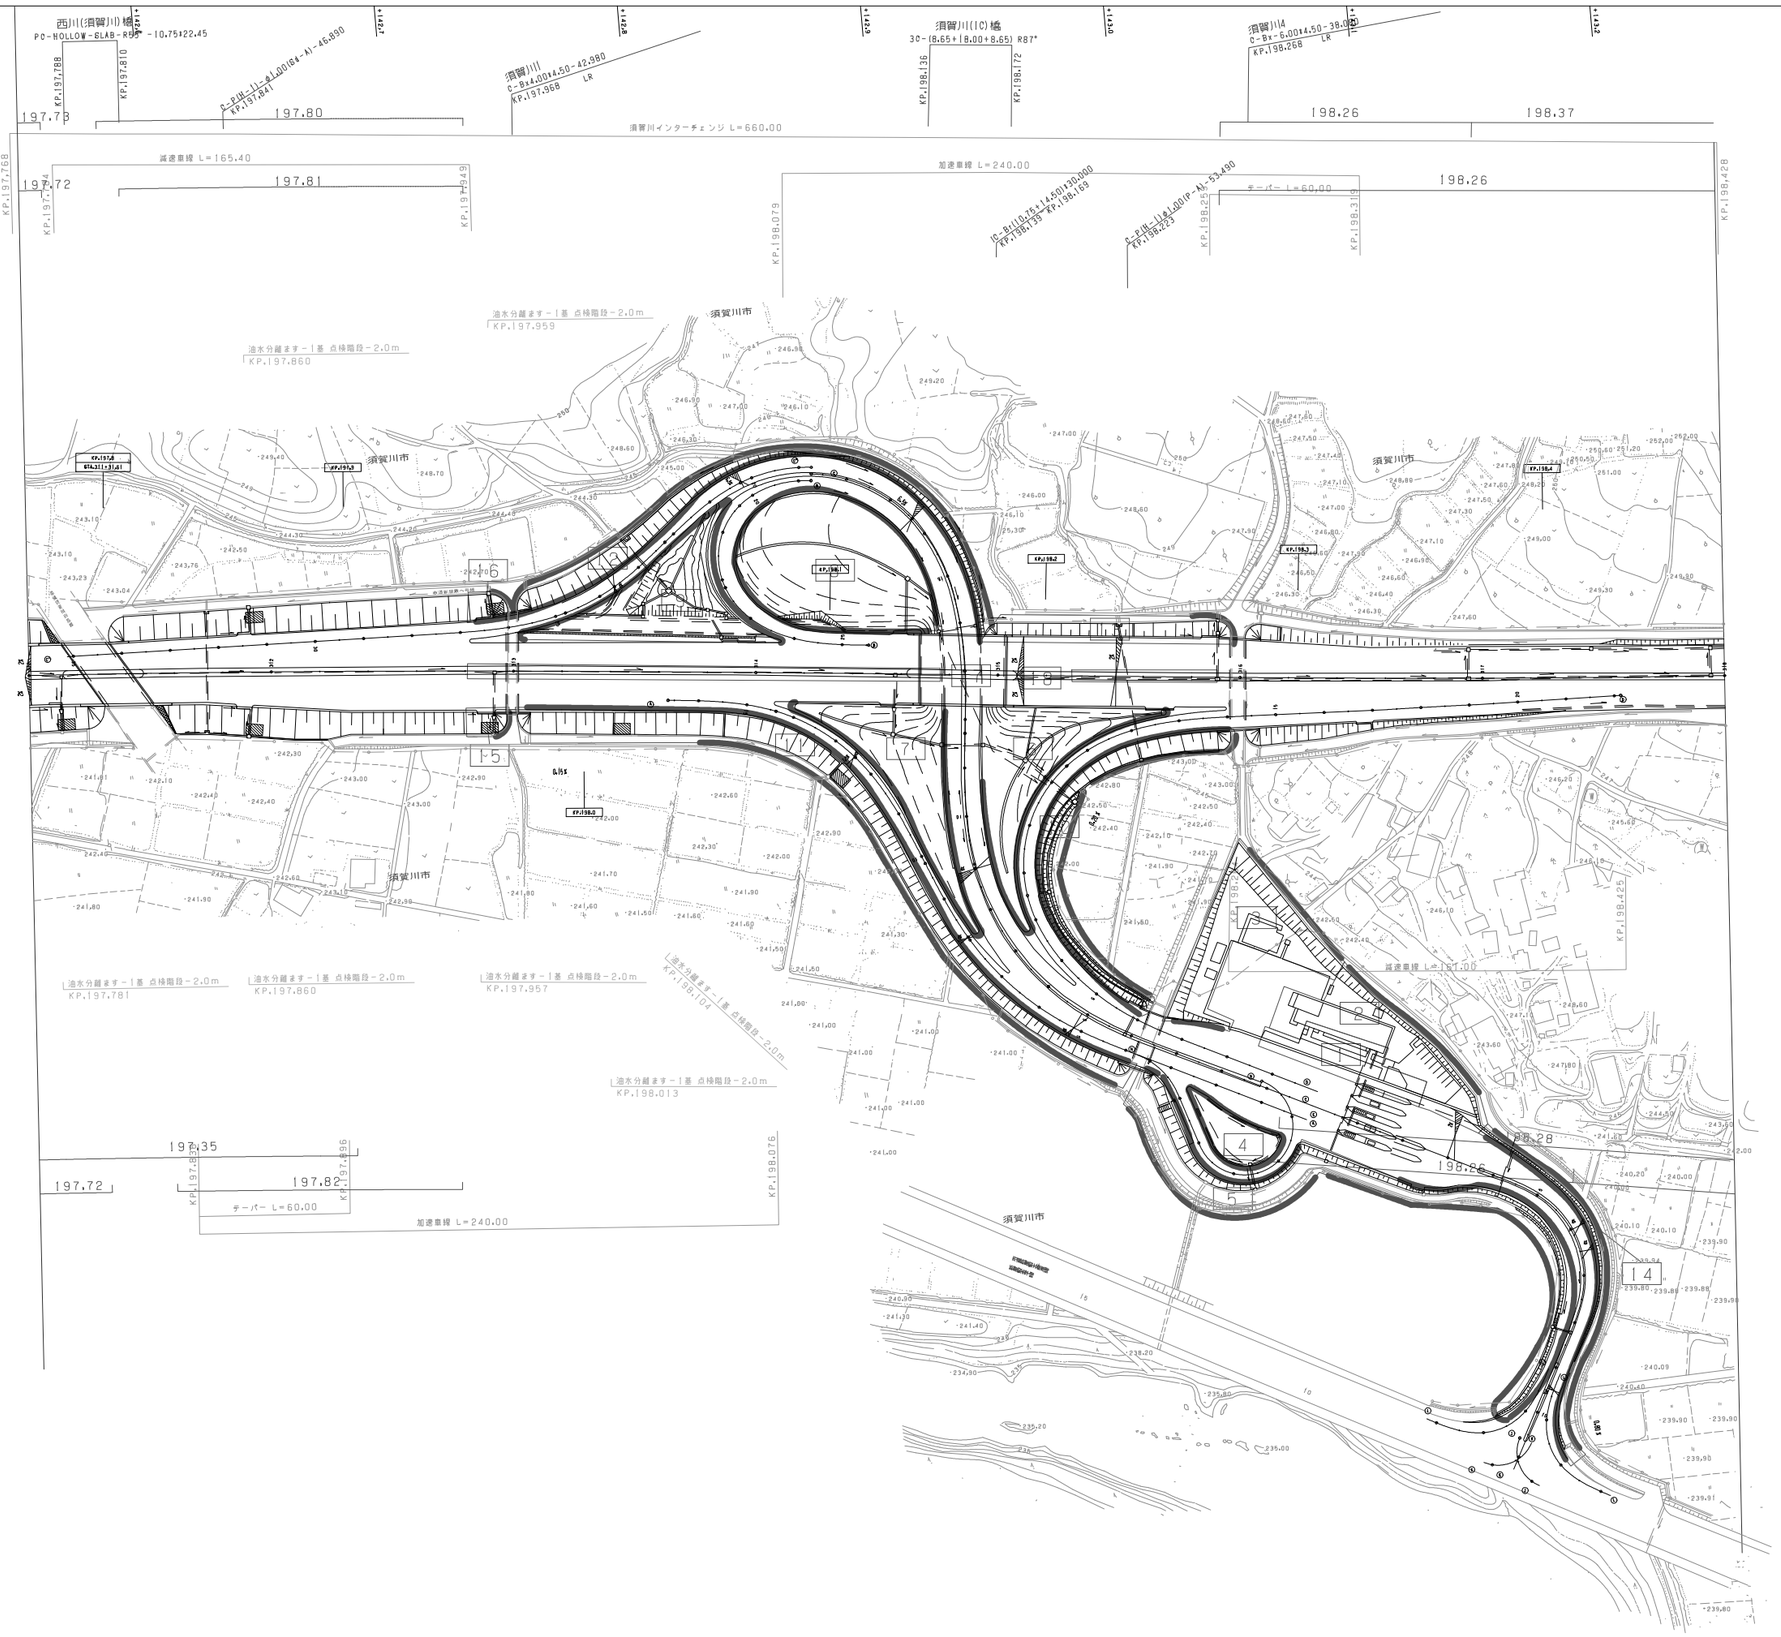

調整年月	摘要
第1回 2006年 2月	
第2回 2016年 1月	
第3回 2022年 4月	

東北縦貫自動車道弘前線 東北自動車道（矢吹～須賀川）			——
工種	管理用平面図		——
名称	KP.197.768～KP.198.468 STA.311+00～STA.318+00	縮尺 1/1000	15 15
東日本高速道路（株） 東北支社			

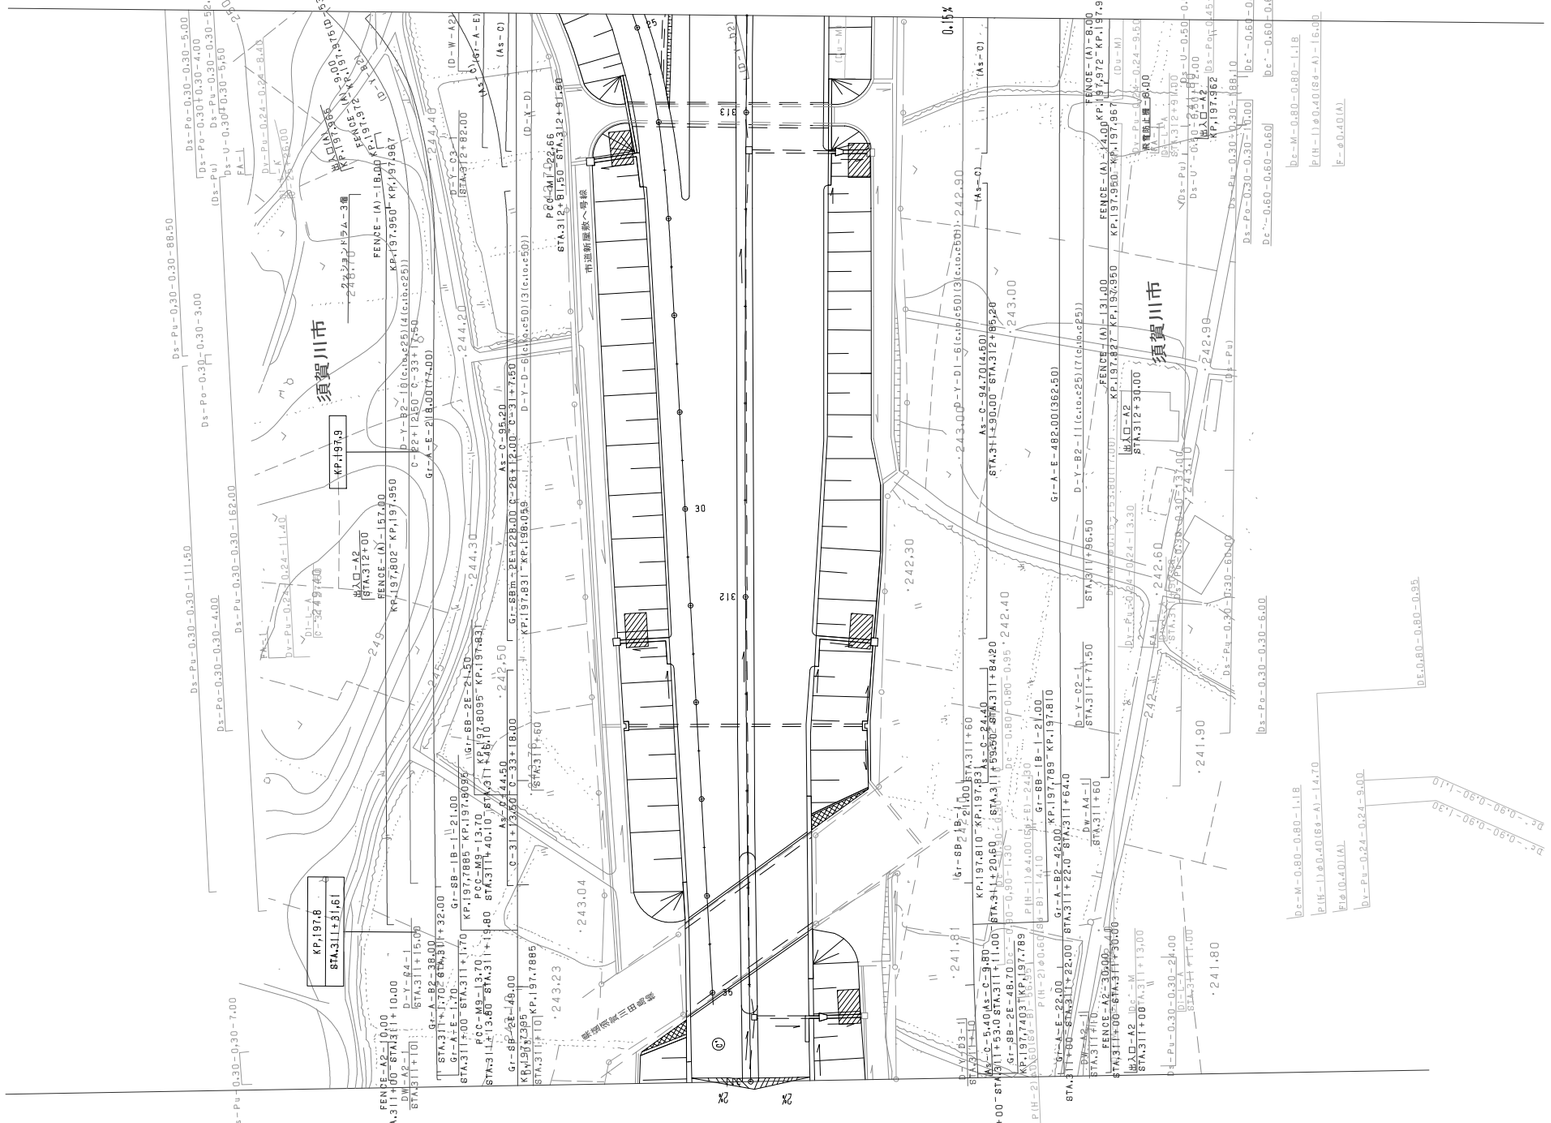
須賀川市
KP.197.3
KP.197.8
STA.311+31.61
KP.197.950
KP.198.059
KP.197.802
KP.197.831
KP.197.7885
KP.197.8095
KP.197.789
KP.197.810
KP.197.862
KP.197.972
KP.197.975
KP.197.967
KP.197.827
KP.198.264
STA.312+82.00
STA.312+96.65
STA.311+00
STA.311+20.60
STA.311+64.0
STA.311+60
STA.311+22.0
STA.311+30.00
STA.311+13.00
STA.311+153.0
STA.311+84.20
STA.311+86.50
STA.311+71.50
STA.311+97.00
STA.311+10.00
STA.311+15.00
STA.311+32.00
STA.311+40.10
STA.311+19.80
STA.311+76.60
STA.311+76.60
STA.311+83.1
STA.311+88.10
STA.311+70.0
STA.311+73.80
STA.311+70.0
STA.311+70.0
STA.311+73.80
STA.311+70.0
STA.311+70.0
STA.311+73.80
STA.311+70.0

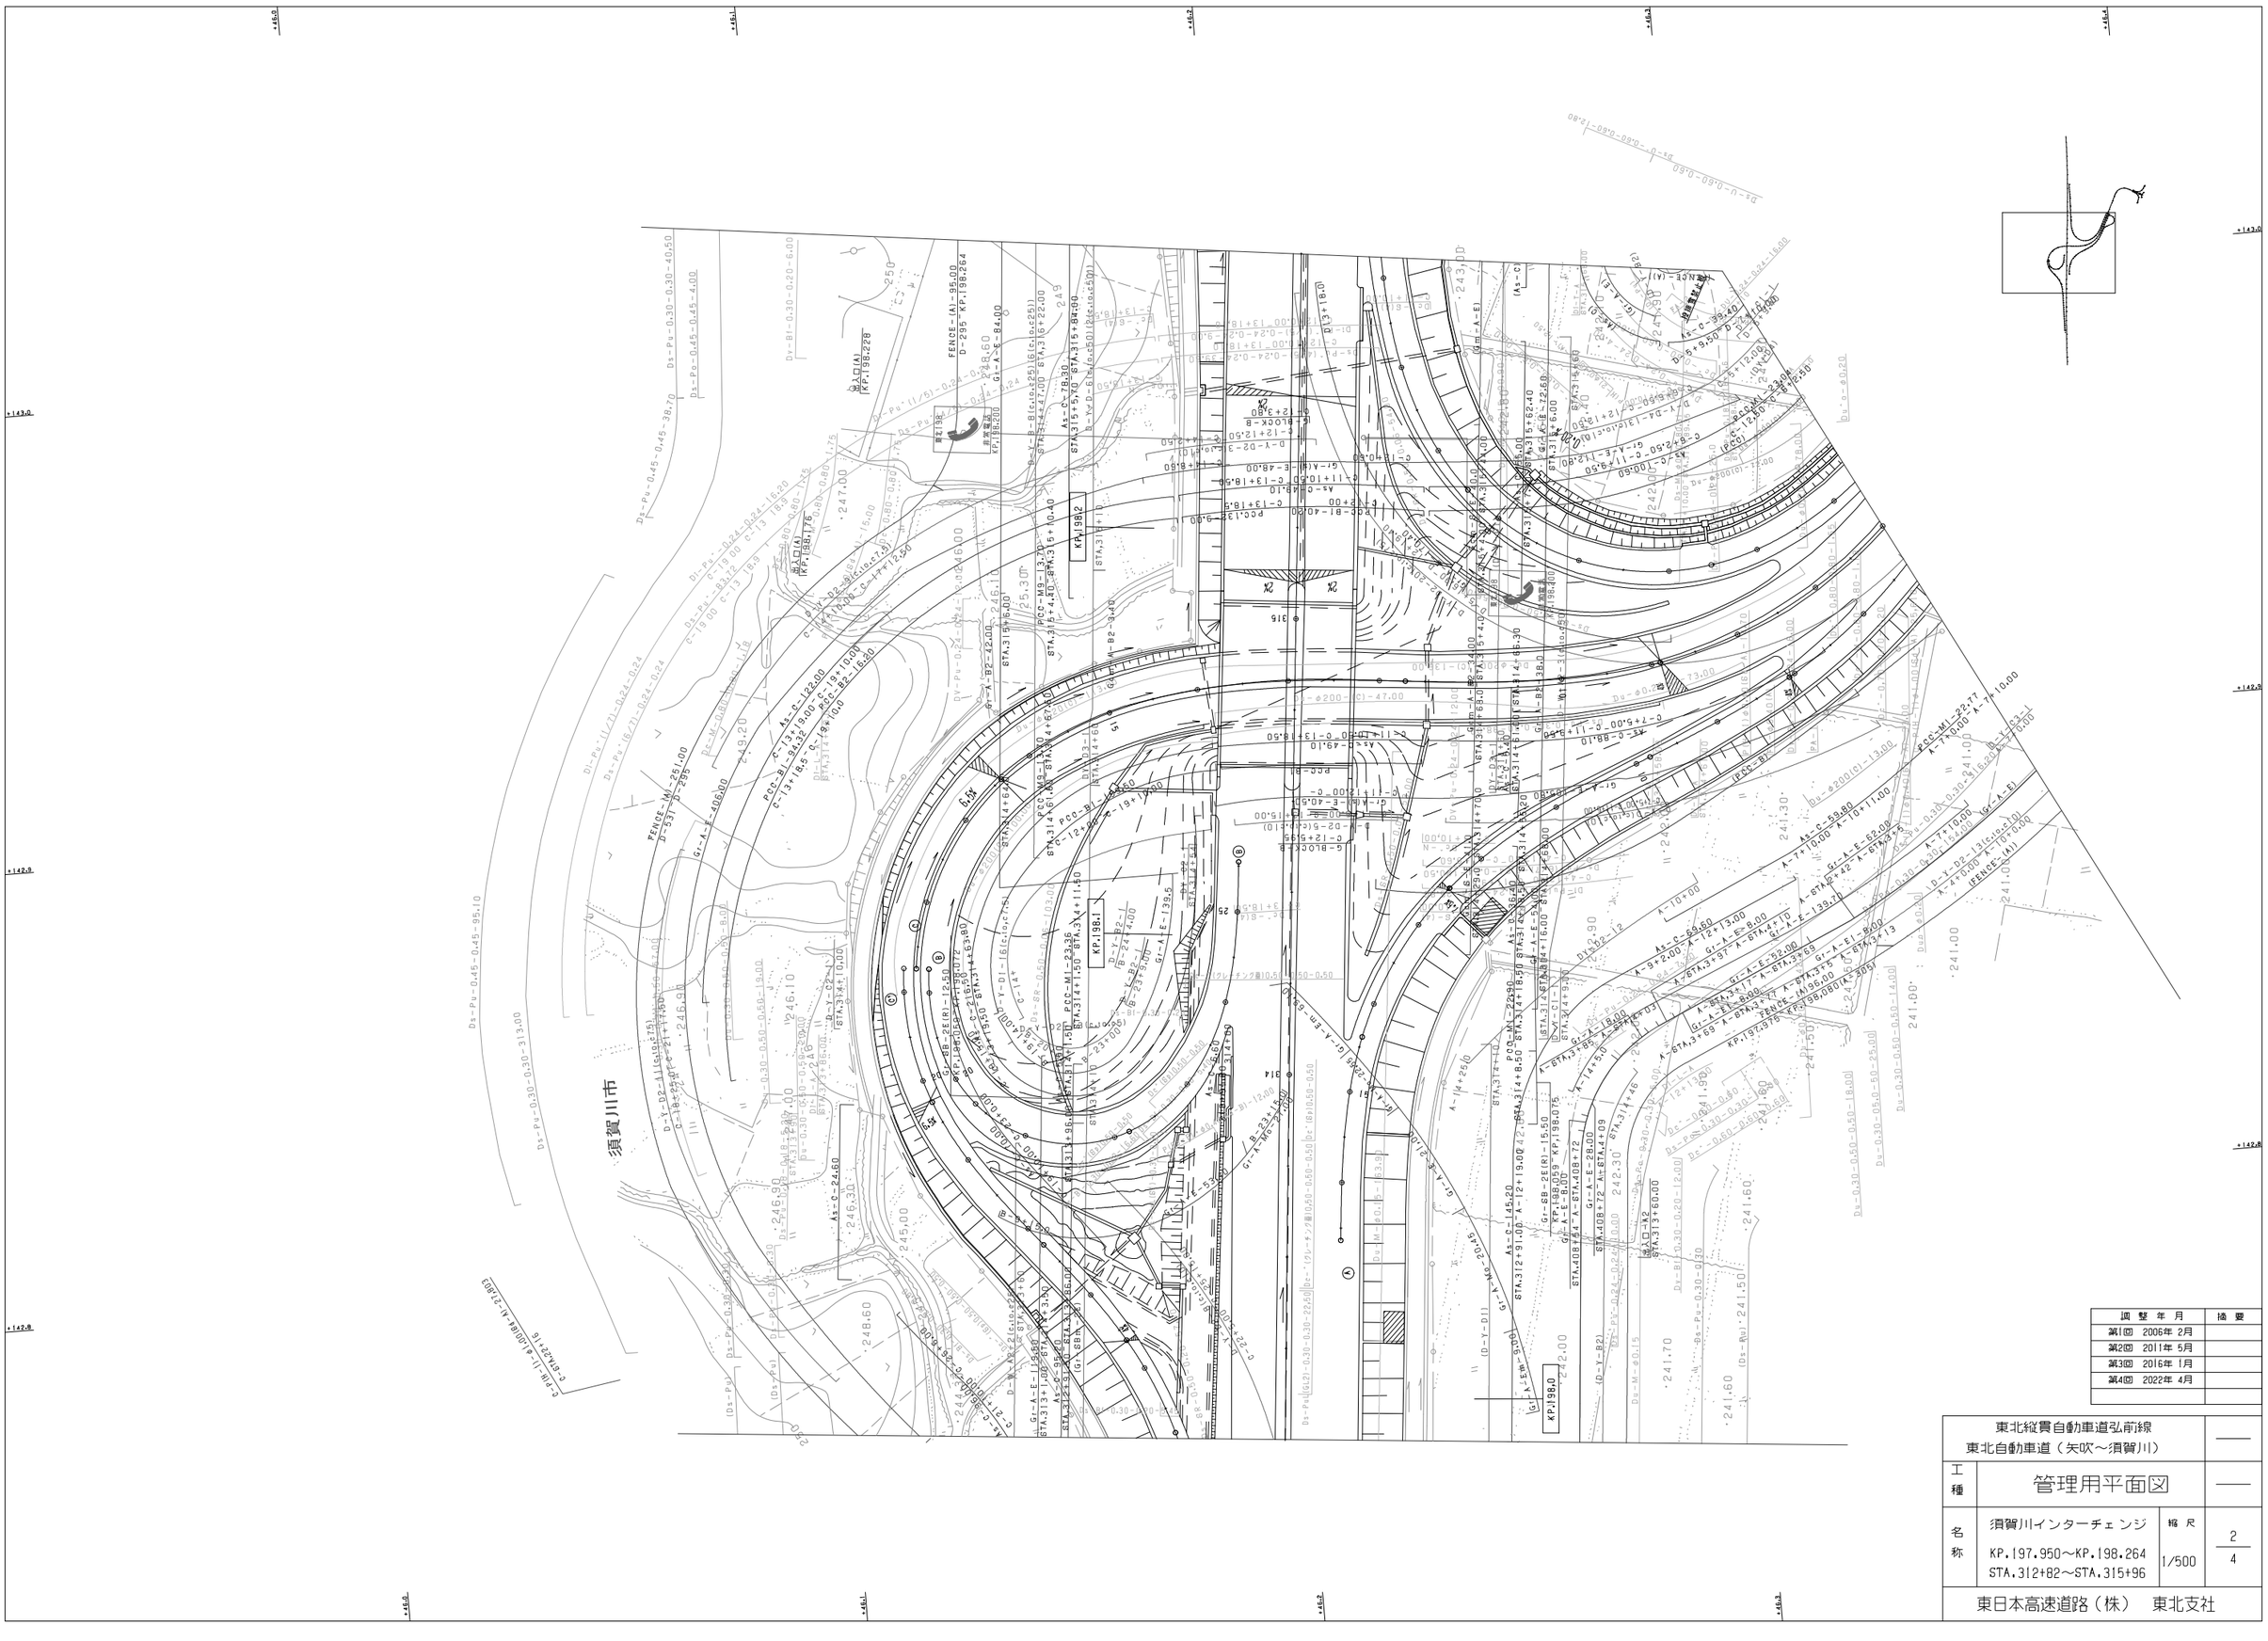
須賀川市
KP.198.228
KP.198.200
KP.198.176
KP.198.264
KP.198.1
KP.198.2
KP.198.075
KP.198.059
KP.198.0
FENCE-(A)-95.00
D-295 KP.198.264
FENCE-M1-261.00
D-531 D-295
FENCE-(A1)
FENCE-(A2)
FENCE-(A3)
FENCE-(A4)
FENCE-(A5)
FENCE-(A6)
FENCE-(A7)
FENCE-(N)
KP.198.080(A-305)
KP.197.975
KP.198.059
KP.198.075
KP.198.0
STA.315+96.00
STA.315+84.00
STA.315+47.00
STA.315+5.10
STA.315+4.40
STA.315+0.40
STA.314+96.00
STA.314+67.50
STA.314+61.60
STA.314+50.00
STA.314+46.50
STA.314+39.50
STA.314+16.00
STA.314+6.00
STA.313+96.00
STA.313+60.00
STA.312+91.00
STA.312+82.00
STA.408+72
STA.408+54
STA.408+72
STA.408+09
STA.315+62.40
STA.315+44.00
STA.315+30.00
STA.315+18.50
STA.315+6.00
STA.314+65.30
STA.314+63.00
STA.314+46.30
STA.314+38.00
STA.314+20.00
STA.314+9.50
STA.313+85.00
STA.313+69.00
STA.313+37.00
STA.313+10.00
STA.312+93.00
STA.312+86.00
STA.312+67.50
STA.312+61.60
STA.312+50.00
STA.312+46.50
STA.312+39.50
STA.312+16.00
STA.312+6.00
STA.311+96.00
STA.311+67.50
STA.311+61.60
STA.311+50.00
STA.311+46.50
STA.311+39.50
STA.311+16.00
STA.311+6.00
STA.310+96.00
STA.310+67.50
STA.310+61.60
STA.310+50.00
STA.310+46.50
STA.310+39.50
STA.310+16.00
STA.310+6.00
STA.309+96.00
STA.309+67.50
STA.309+61.60
STA.309+50.00
STA.309+46.50
STA.309+39.50
STA.309+16.00
STA.309+6.00
STA.308+96.00
STA.308+67.50
STA.308+61.60
STA.308+50.00
STA.308+46.50
STA.308+39.50
STA.308+16.00
STA.308+6.00
STA.307+96.00


須賀川市
KP.198.4
KP.198.3
STA.316+95.95
STA.317+44.50
STA.317+49.50
STA.317+60.00
STA.317+60
STA.318+00
STA.318+0.80
STA.318+6.00
STA.317+57.00
STA.317+95
STA.318+00
STA.316+94.50
STA.316+95.95
STA.315+90
STA.315+97.00
STA.315+74.00
STA.315+77.00
STA.316+95.95
STA.317+95.00
STA.317+60
STA.317+44.50
STA.317+49.50
STA.317+60.00
STA.317+57.00
STA.317+95
STA.318+00
STA.318+0.80
STA.318+6.00
KP.198.363
KP.198.413
KP.198.264
KP.198.321
KP.198.213
FENCE-(A)-455.00
FENCE-(A)-288.82
FENCE-(A)-168.29
FENCE-(A)-94.50
FENCE-(A)-192.50
FENCE-(A)-200.40(123.00)
FENCE-(A)-200.00(123.00)
FENCE-(A)-200.00
FENCE-(A)-15.60
FENCE-(A)-18.40
FENCE-(A)
FENCE-(A)
FENCE-(A)

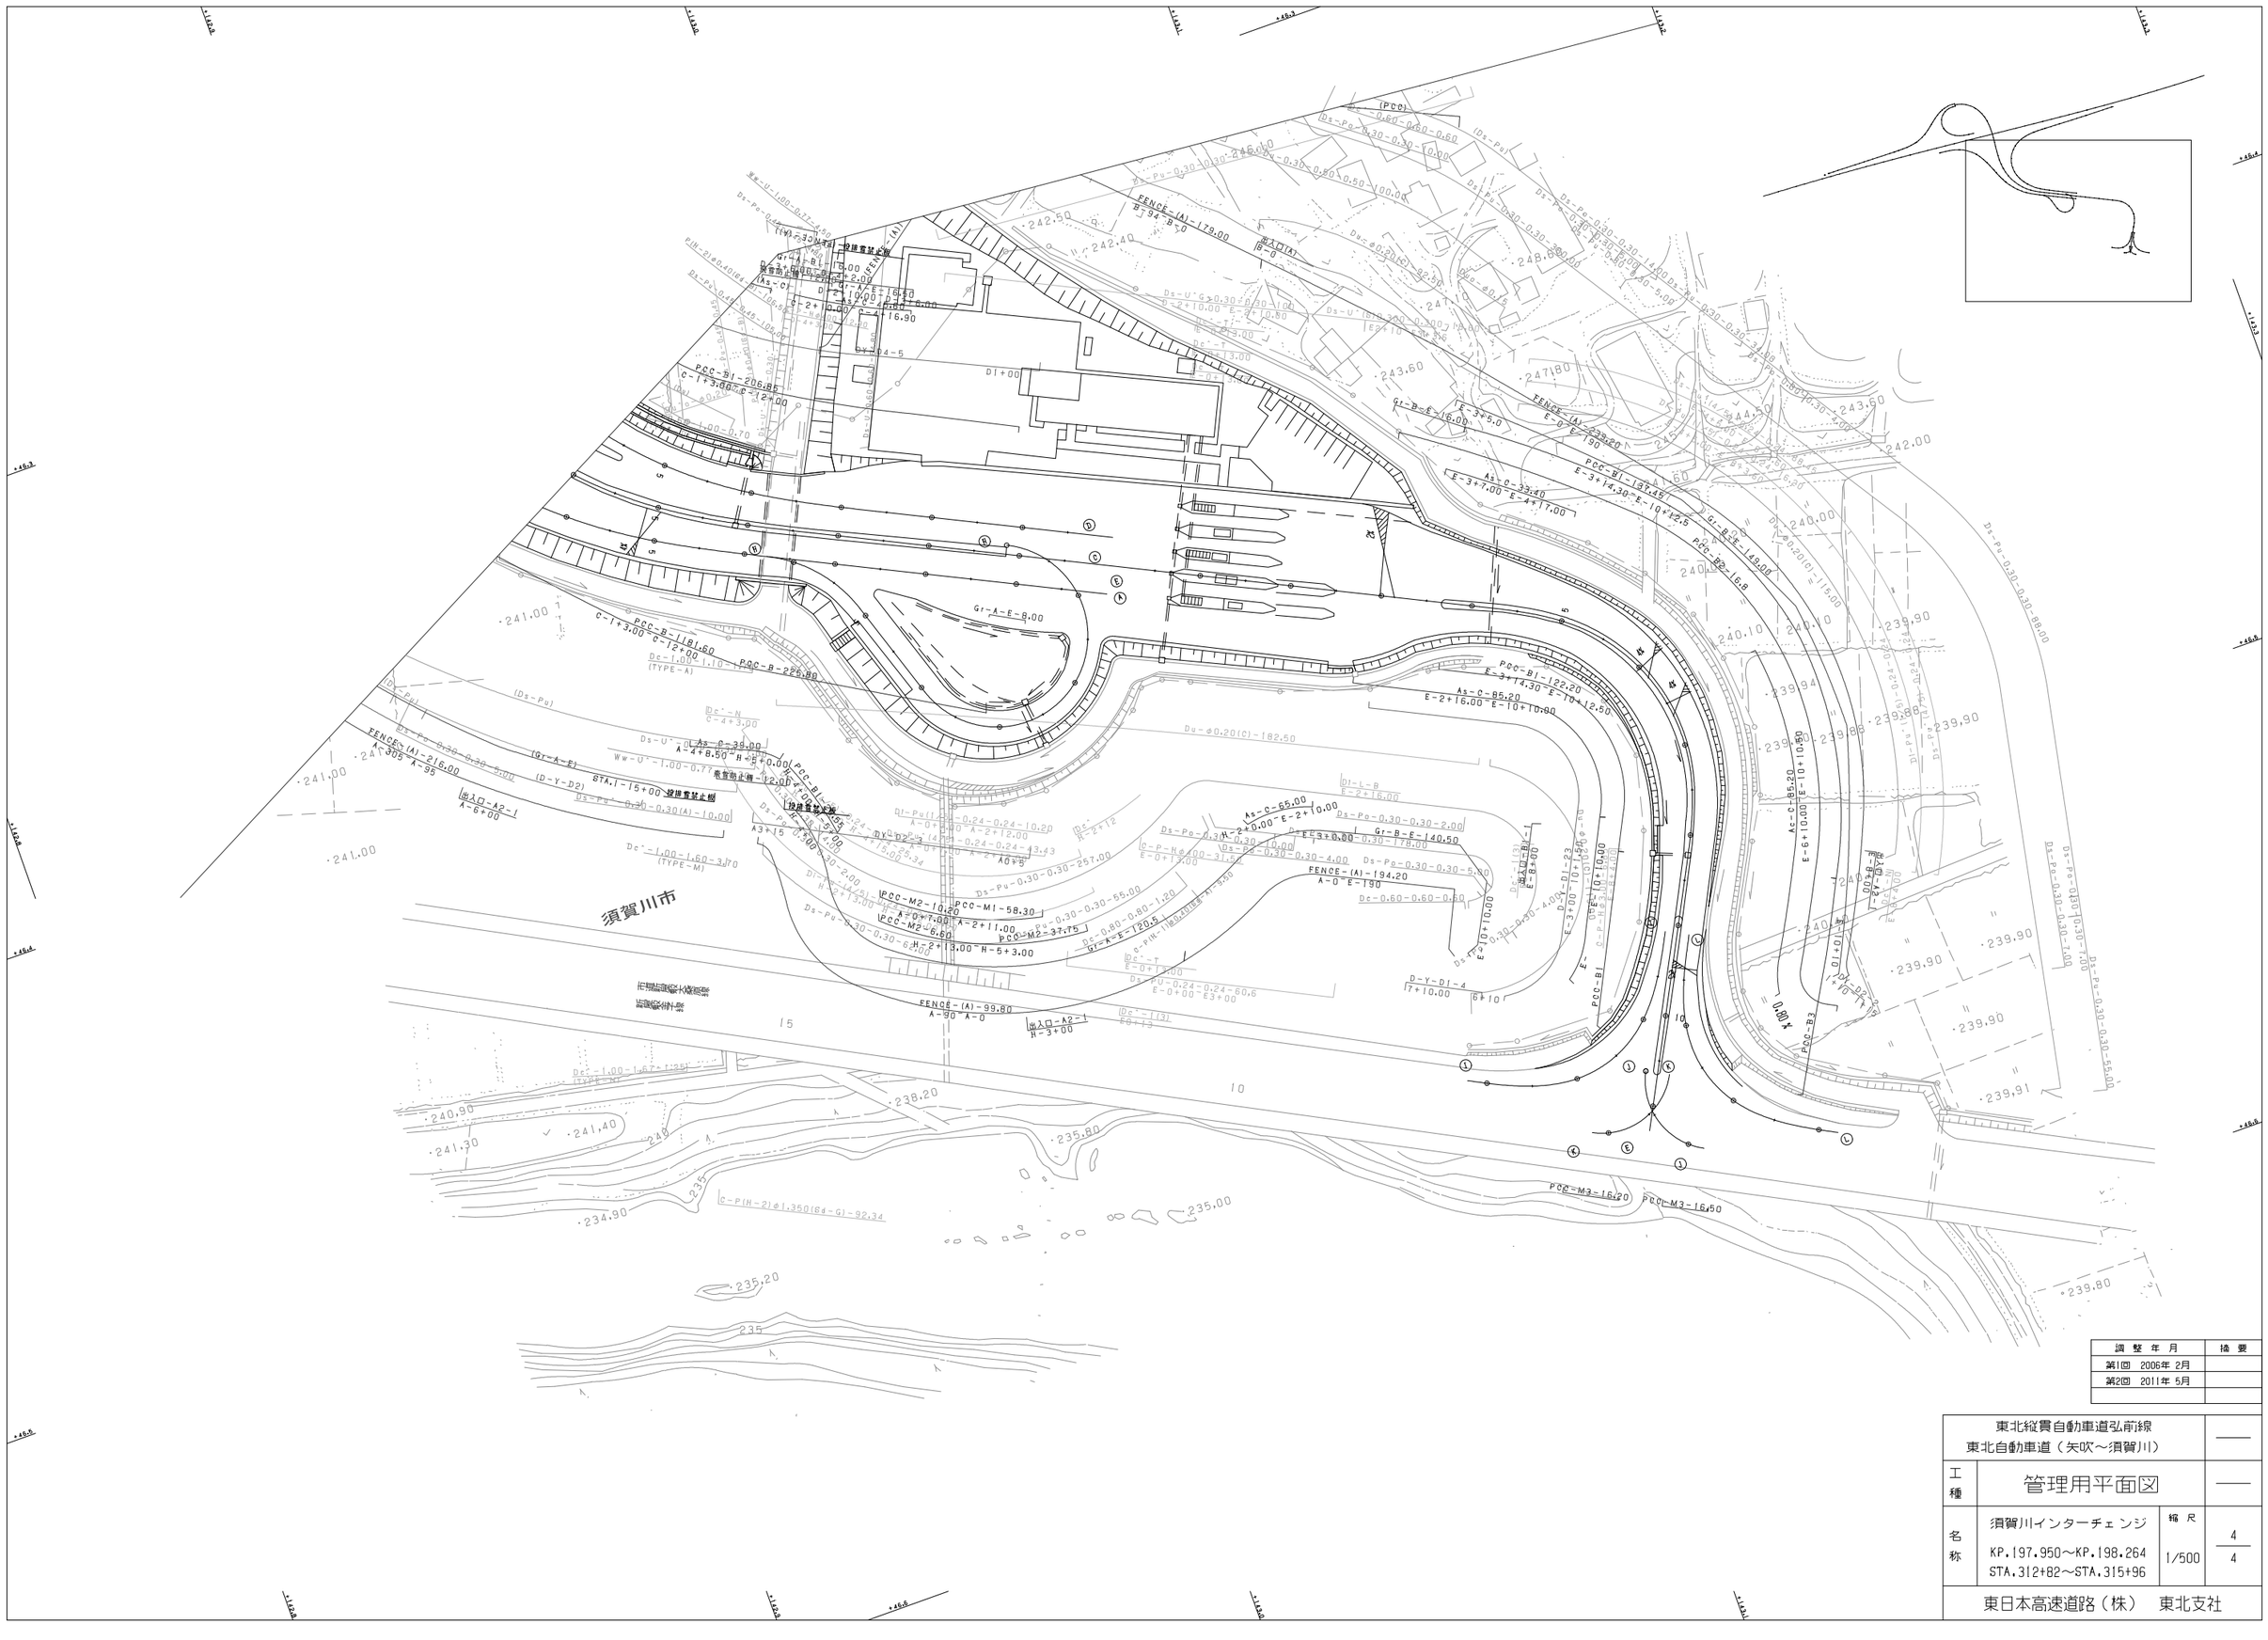
須賀川市
FENCE-(A)-179.00
A-94 B-5.0
FENCE-(A)-216.00
A-305 A-95
FENCE-(A)-99.80
A-90 A-0
FENCE-(A)-194.20
A-0 E-190
PCC-B1-206.85
PCC-B1-181.60
PCC-B2-225.80
PCC-B1-122.20
PCC-B1-137.45
PCC-M2-10.20
PCC-M1-58.30
PCC-M2-37.75
PCC-M2-6.60
PCC-M3-16.20
PCC-M3-16.50
Gr-A-E-8.00
Gr-B-E-16.00
Gr-B-E-140.50
Gr-B-E-148.00
Gr-A-E-120.5
As-C-39.00
As-C-65.00
As-C-85.20
As-C-33.40
As-C-86.20
Ac-C-85.20
Ds-Pu-0.30-0.30-257.00
Ds-Pu-0.30-0.30-55.00
Ds-Pu-0.30-0.30-88.00
Ds-Pu-0.30-0.30-55.00
Ds-Pu-0.30-0.30-7.00
Ds-Pu-0.30-0.30-6.00
Ds-Pu-0.30-0.30-5.50
Ds-Pu-0.30-0.30-4.00
Ds-Pu-0.30-0.30-2.00
Ds-Pu-0.30-0.30-5.00
Ds-Pu-0.30-0.30-3.00
Ds-Pu-0.30-0.30-1.00
Ds-Pu-0.30-0.30-0.30
Ds-Pu-0.30-0.30-0.00
Ds-Pu-0.30-0.30-0.60
Ds-Pu-0.30-0.30-0.50
Ds-Pu-0.30-0.30-0.40
Ds-Pu-0.30-0.30-0.30
Ds-Pu-0.30-0.30-0.24

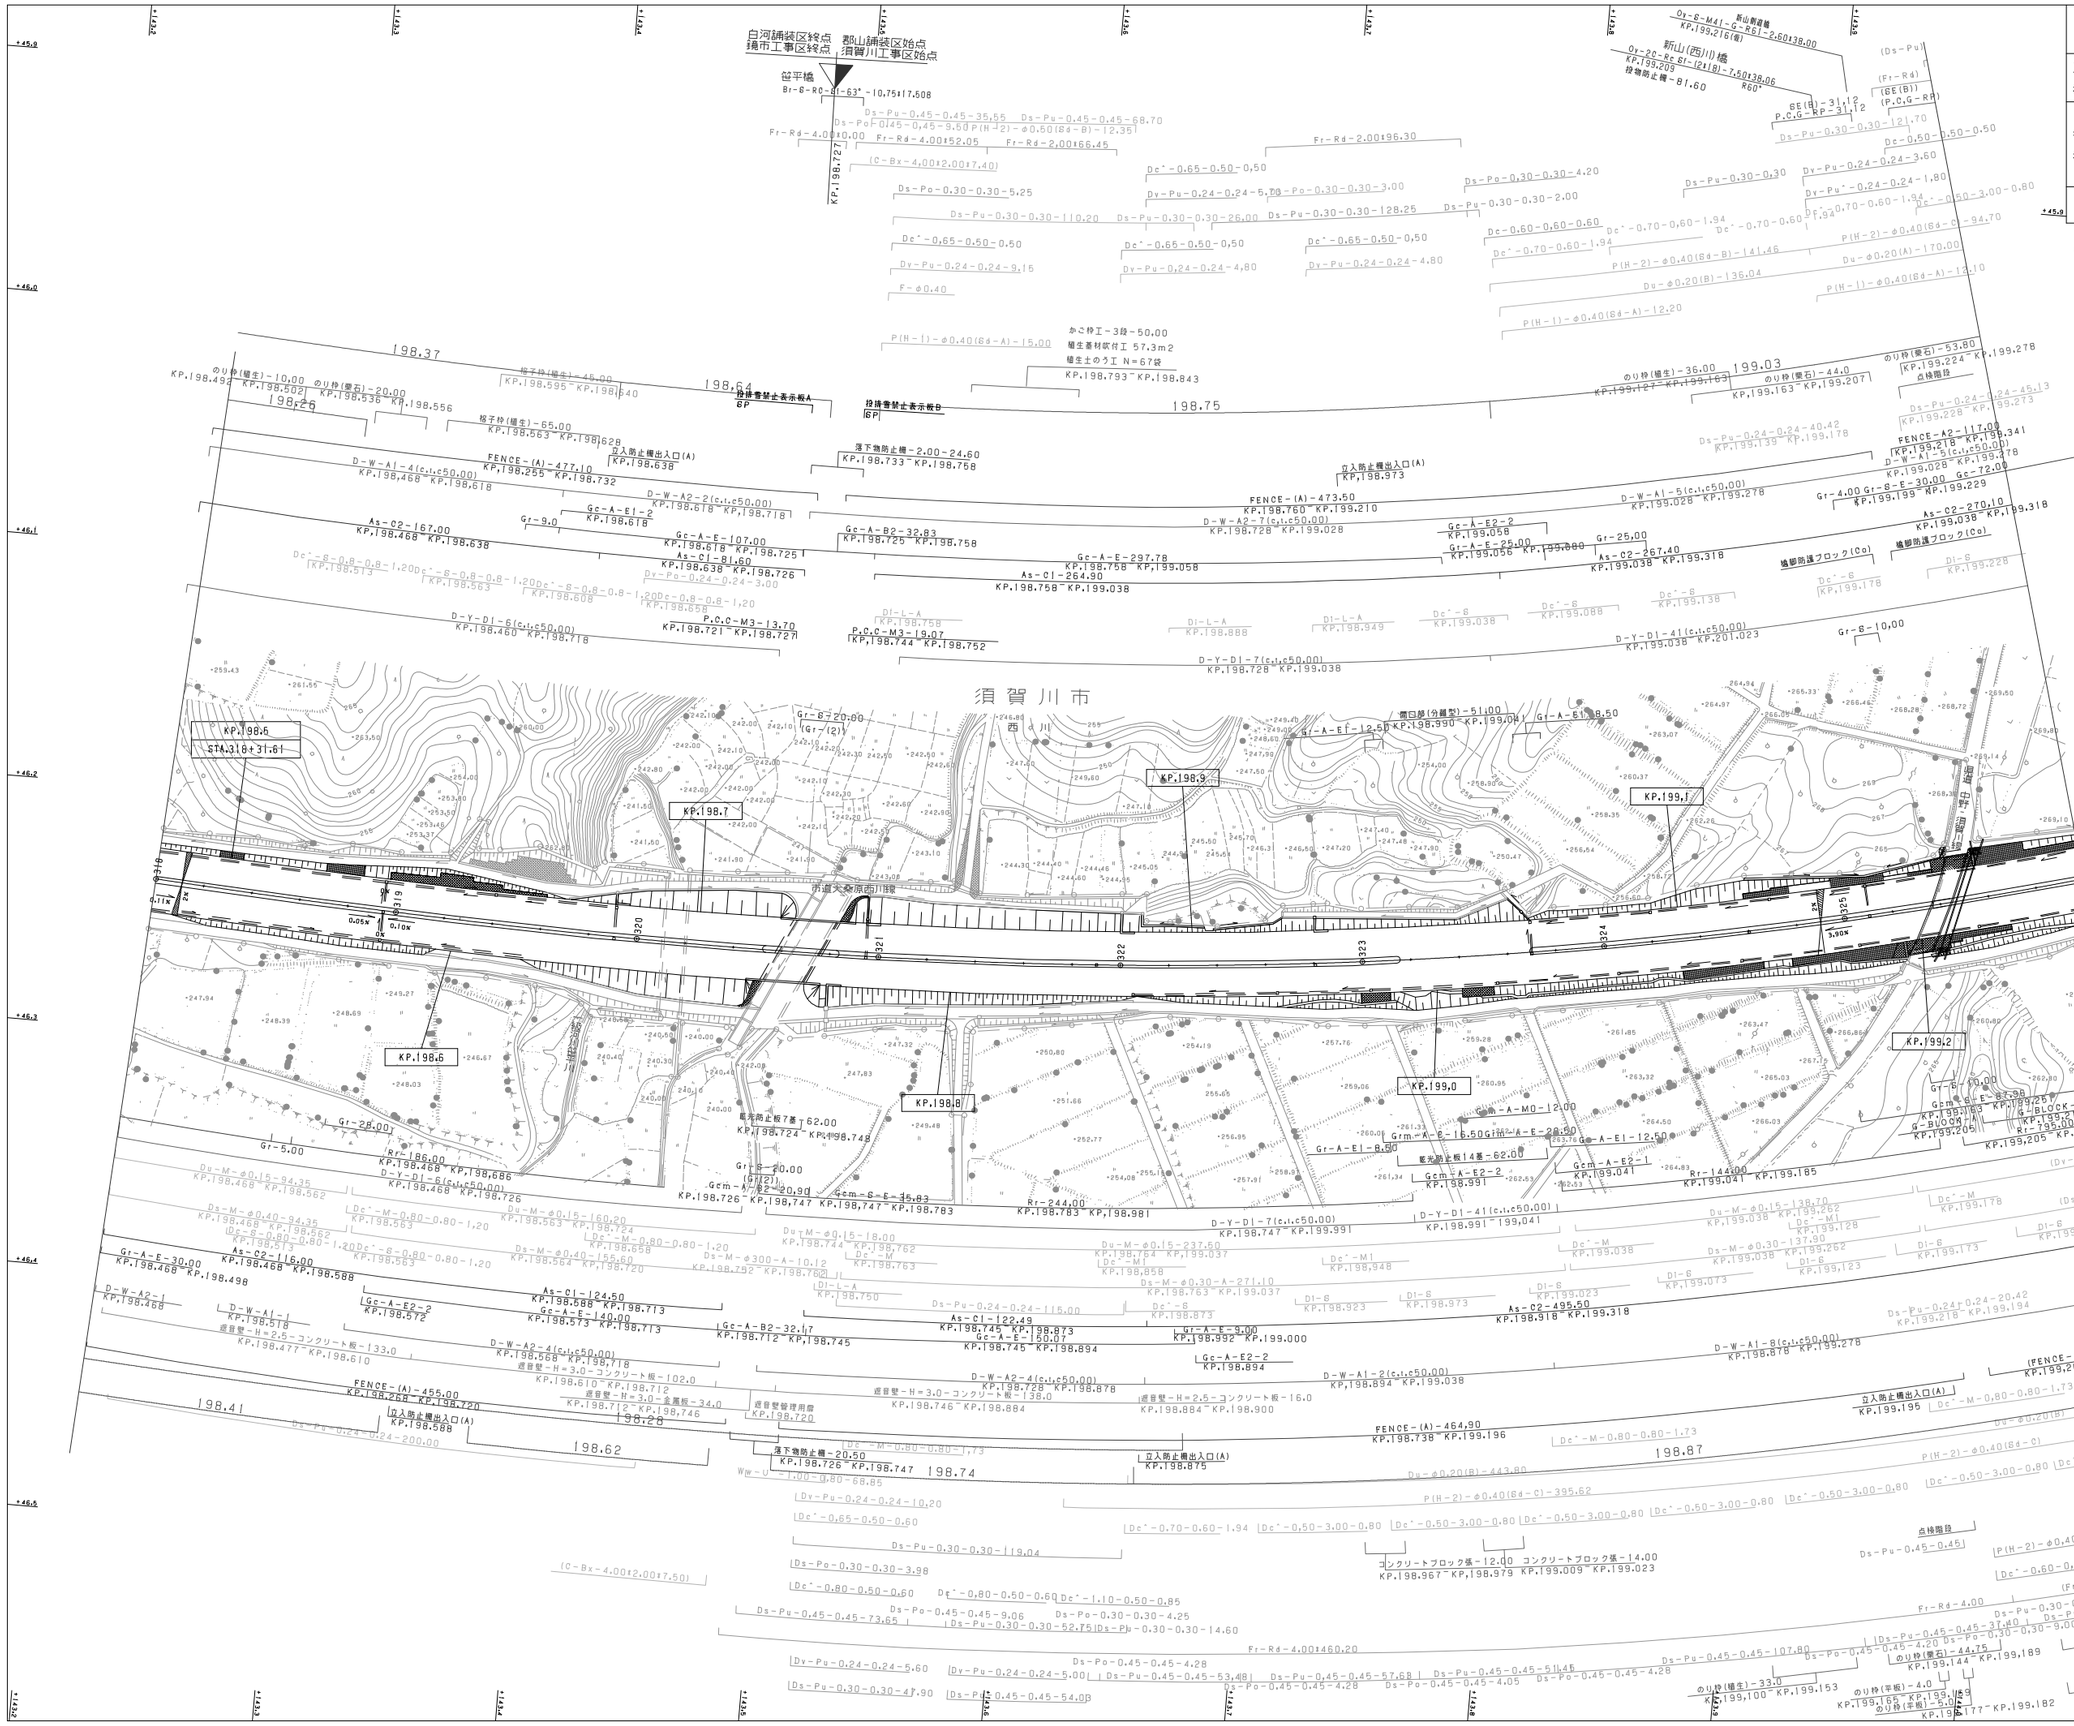

東北縦貫自動車道弘前線 東北自動車道（須賀川～郡山南）			
工種	管理用平面図		
名称	KP.198.468～KP.199.268 STA.318+00～STA.326+00	縮尺 1/1000	1 12
東日本高速道路（株）　東北支社			

調整年月	摘要
第1回　2006年 2月	
第2回　2014年 2月	

東北縦貫自動車道弘前線
東北自動車道（須賀川～郡山南）

工種	管理用平面図		
名称	KP.199.268～KP.200.068 STA.326+00～STA.334+00	縮尺 1/1000	2/12

東日本高速道路（株）　東北支社

調整年月	摘要
第1回　2006年 2月	
第2回　2014年 2月	

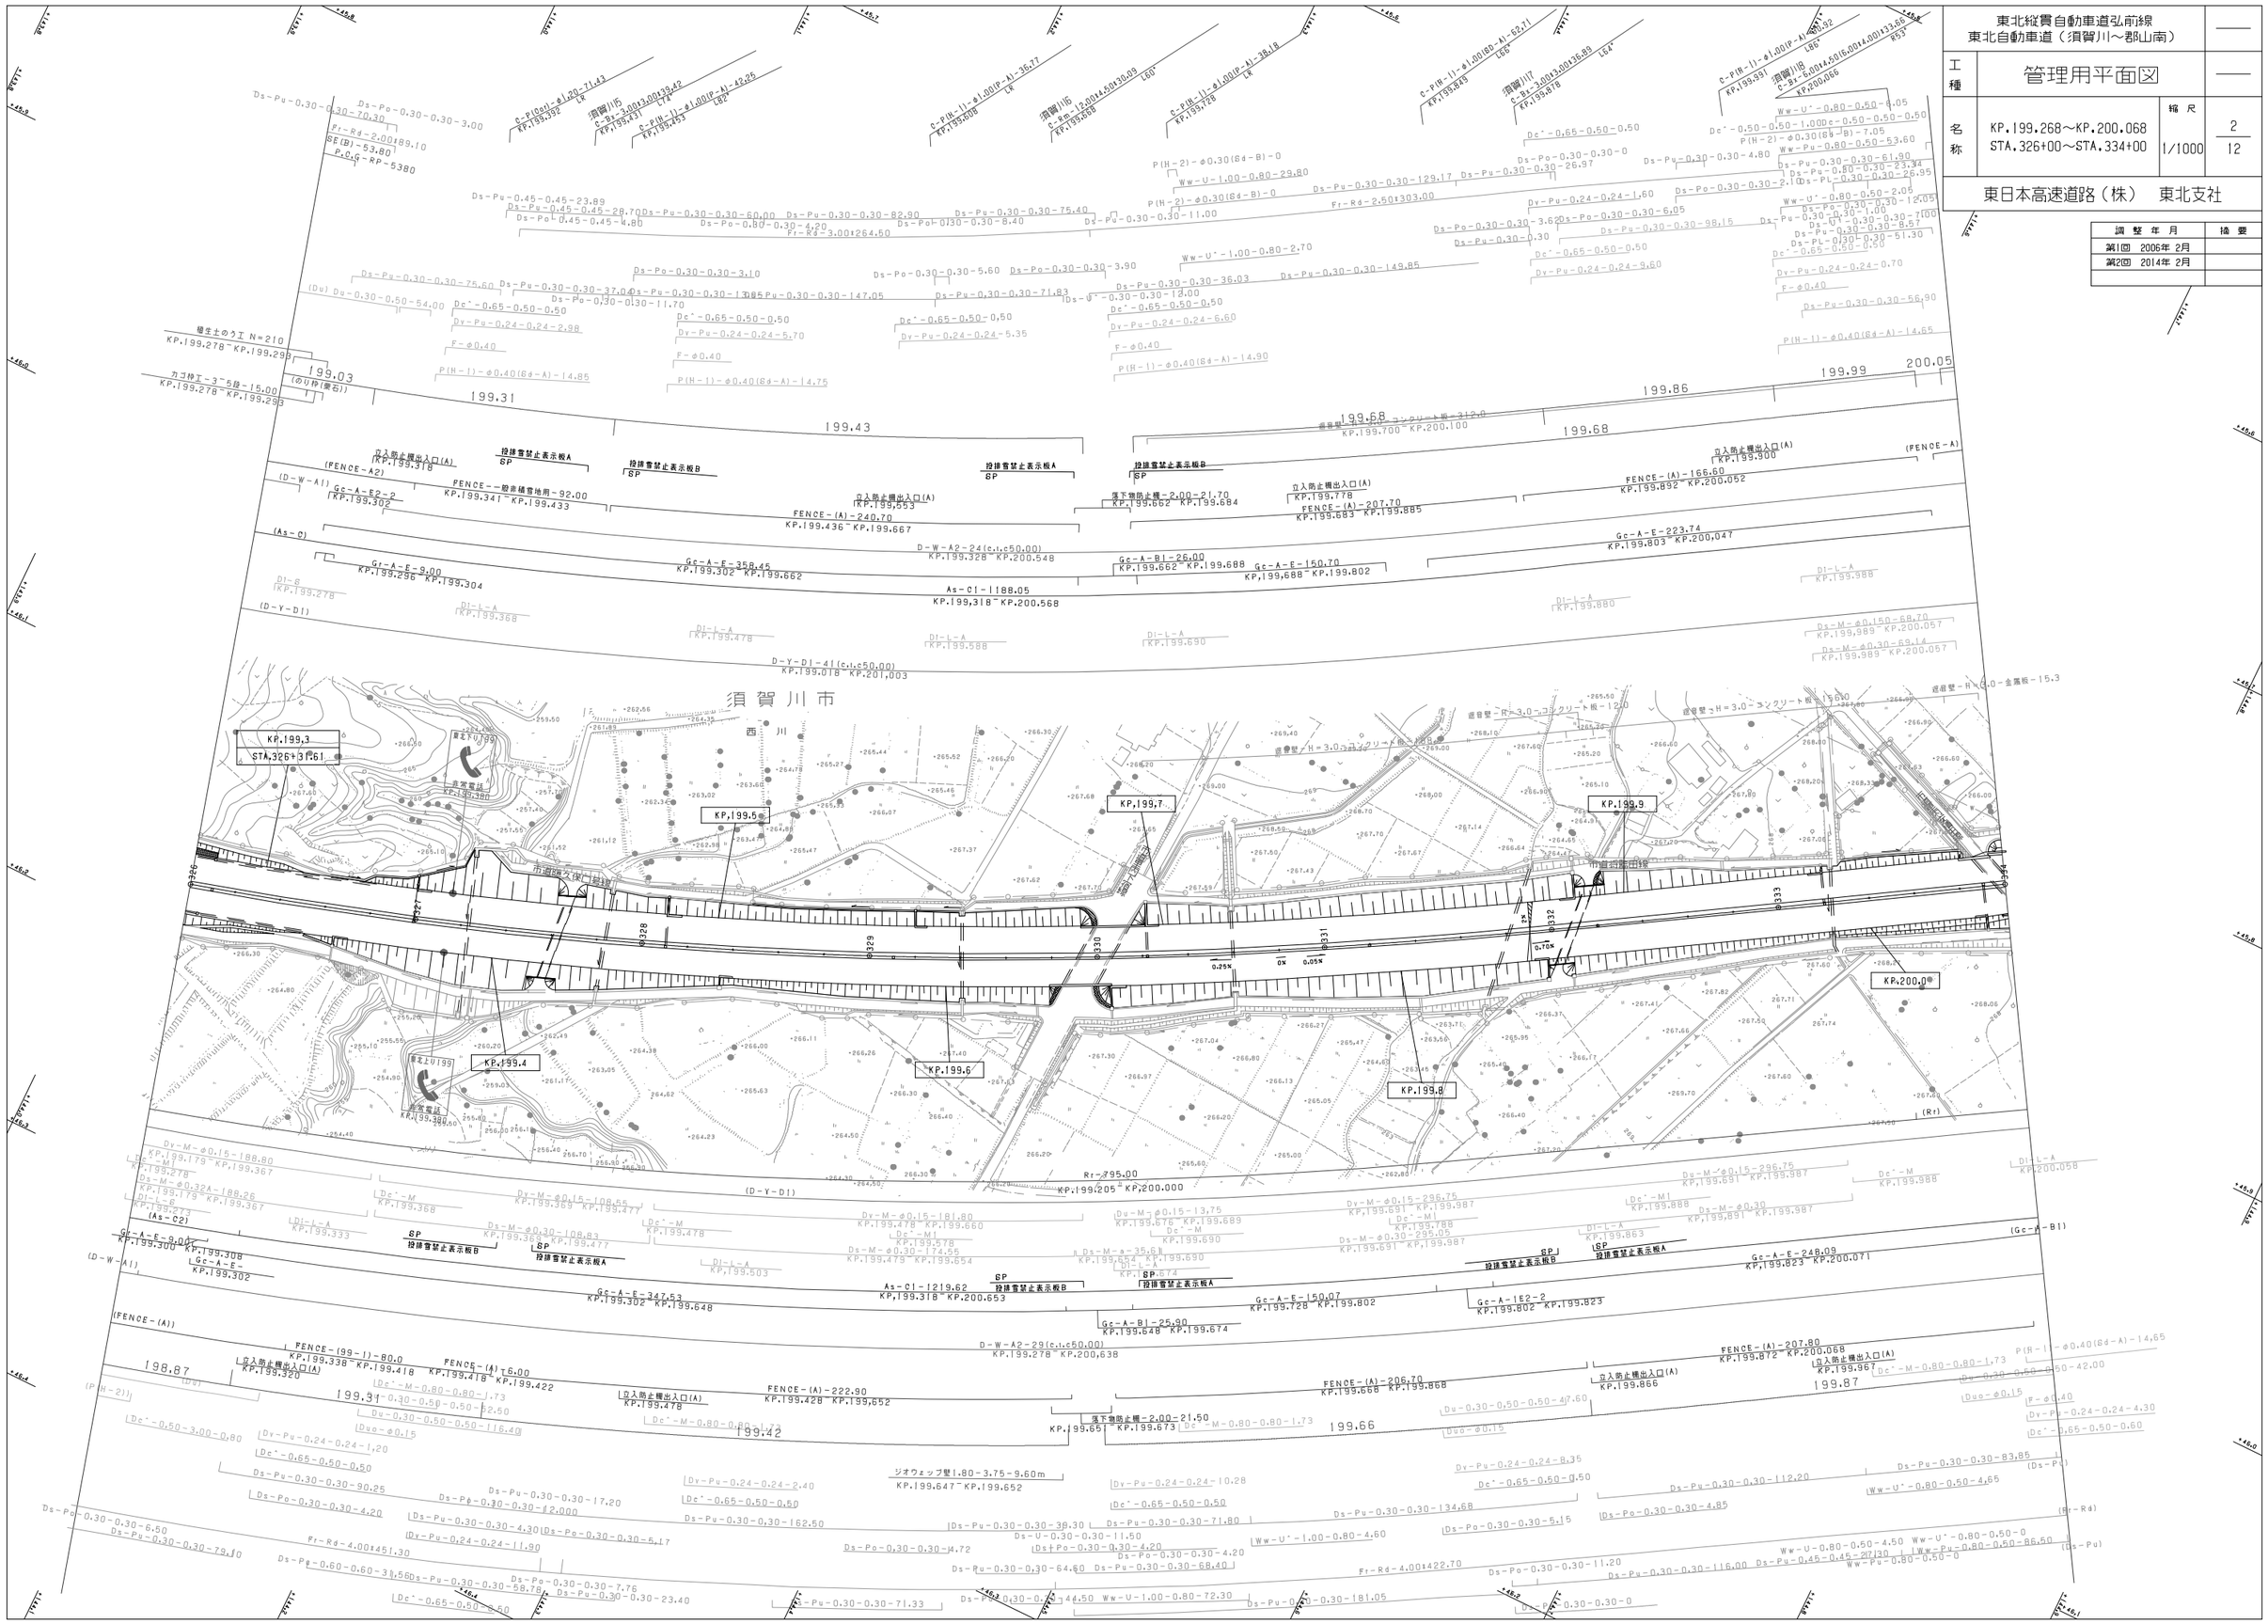

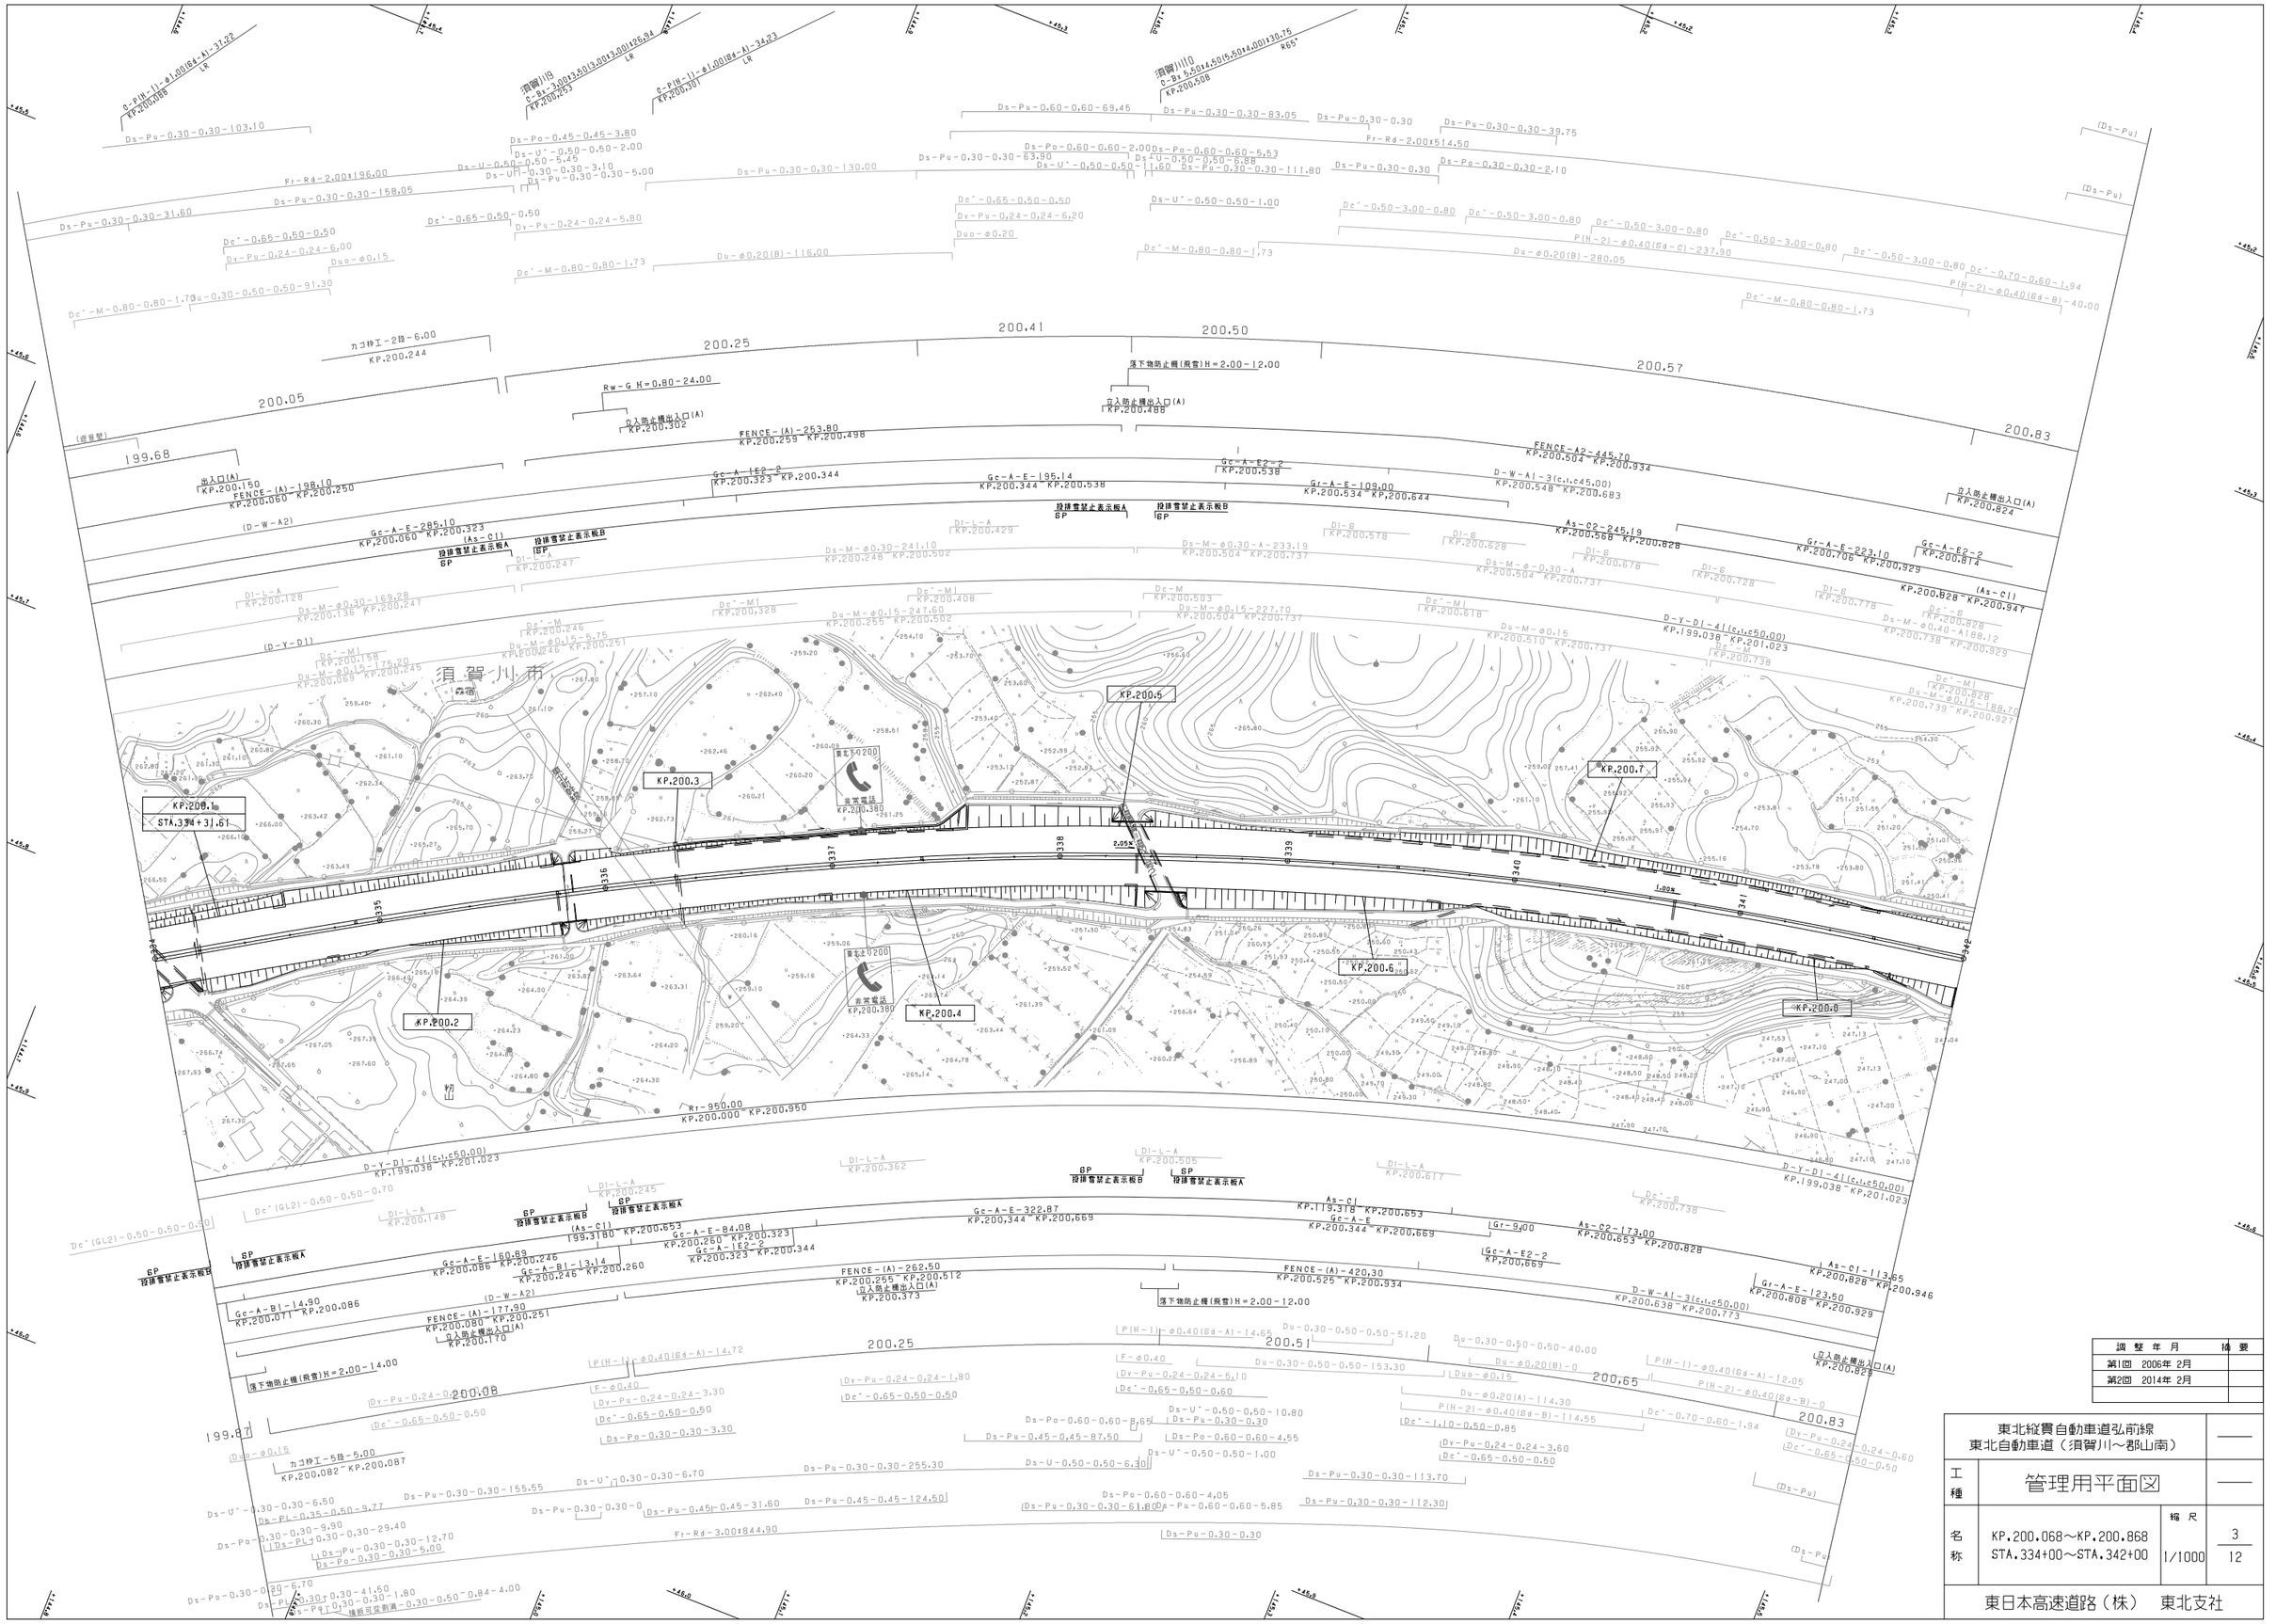
須賀川市
KP.200.1
STA.334+3.61
KP.200.2
KP.200.3
KP.200.4
KP.200.5
KP.200.6
KP.200.7
KP.200.8
緊急電話
KP.200.380
KP.200.000 KP.200.950
KP.199.038 KP.201.023
KP.200.082 KP.200.087
KP.200.504 KP.200.934
KP.200.548 KP.200.683
KP.200.568 KP.200.828
KP.200.653 KP.200.828
KP.200.828 KP.200.947
KP.200.824
KP.200.814
KP.200.822
KP.200.738 KP.200.929
KP.200.739 KP.200.927
KP.200.946
KP.200.829
KP.200.808 KP.200.929
KP.200.638 KP.200.773
KP.200.373
KP.200.512
KP.200.525 KP.200.934
KP.200.344 KP.200.669
KP.200.538
KP.200.534 KP.200.644
KP.200.429
KP.200.504 KP.200.737
KP.200.510 KP.200.737
KP.200.503
KP.200.408
KP.200.328
KP.200.255 KP.200.502
KP.200.248 KP.200.502
KP.200.246
KP.200.251
KP.200.158
KP.200.245
KP.200.069
KP.200.136 KP.200.247
KP.200.128
KP.200.247
KP.200.323 KP.200.344
KP.200.260 KP.200.344
KP.200.323
KP.200.086 KP.200.246
KP.200.246 KP.200.260
KP.200.080 KP.200.251
KP.200.071 KP.200.086
KP.200.060 KP.200.250
KP.200.170
KP.200.373
KP.200.362
KP.200.505
KP.200.517
KP.200.578
KP.200.628
KP.200.678
KP.200.728
KP.200.778
KP.200.738
KP.200.828
KP.200.245
KP.200.148
KP.200.488
KP.200.468
KP.200.302
KP.200.244
KP.200.082
KP.200.087
KP.200.373
KP.200.380
KP.200.390
KP.200.000
KP.200.950

東北縦貫自動車道弘前線
東北自動車道（須賀川～郡山南）

工種	管理用平面図		
名称	KP.200.868～KP.201.668 STA.342+00～STA.350+00	縮尺 1/1000	4 12

東日本高速道路（株）　東北支社

調整年月	摘要
第1回　2006年 2月	
第2回　2011年 5月	
第3回　2014年 2月	
第4回　2022年 4月	

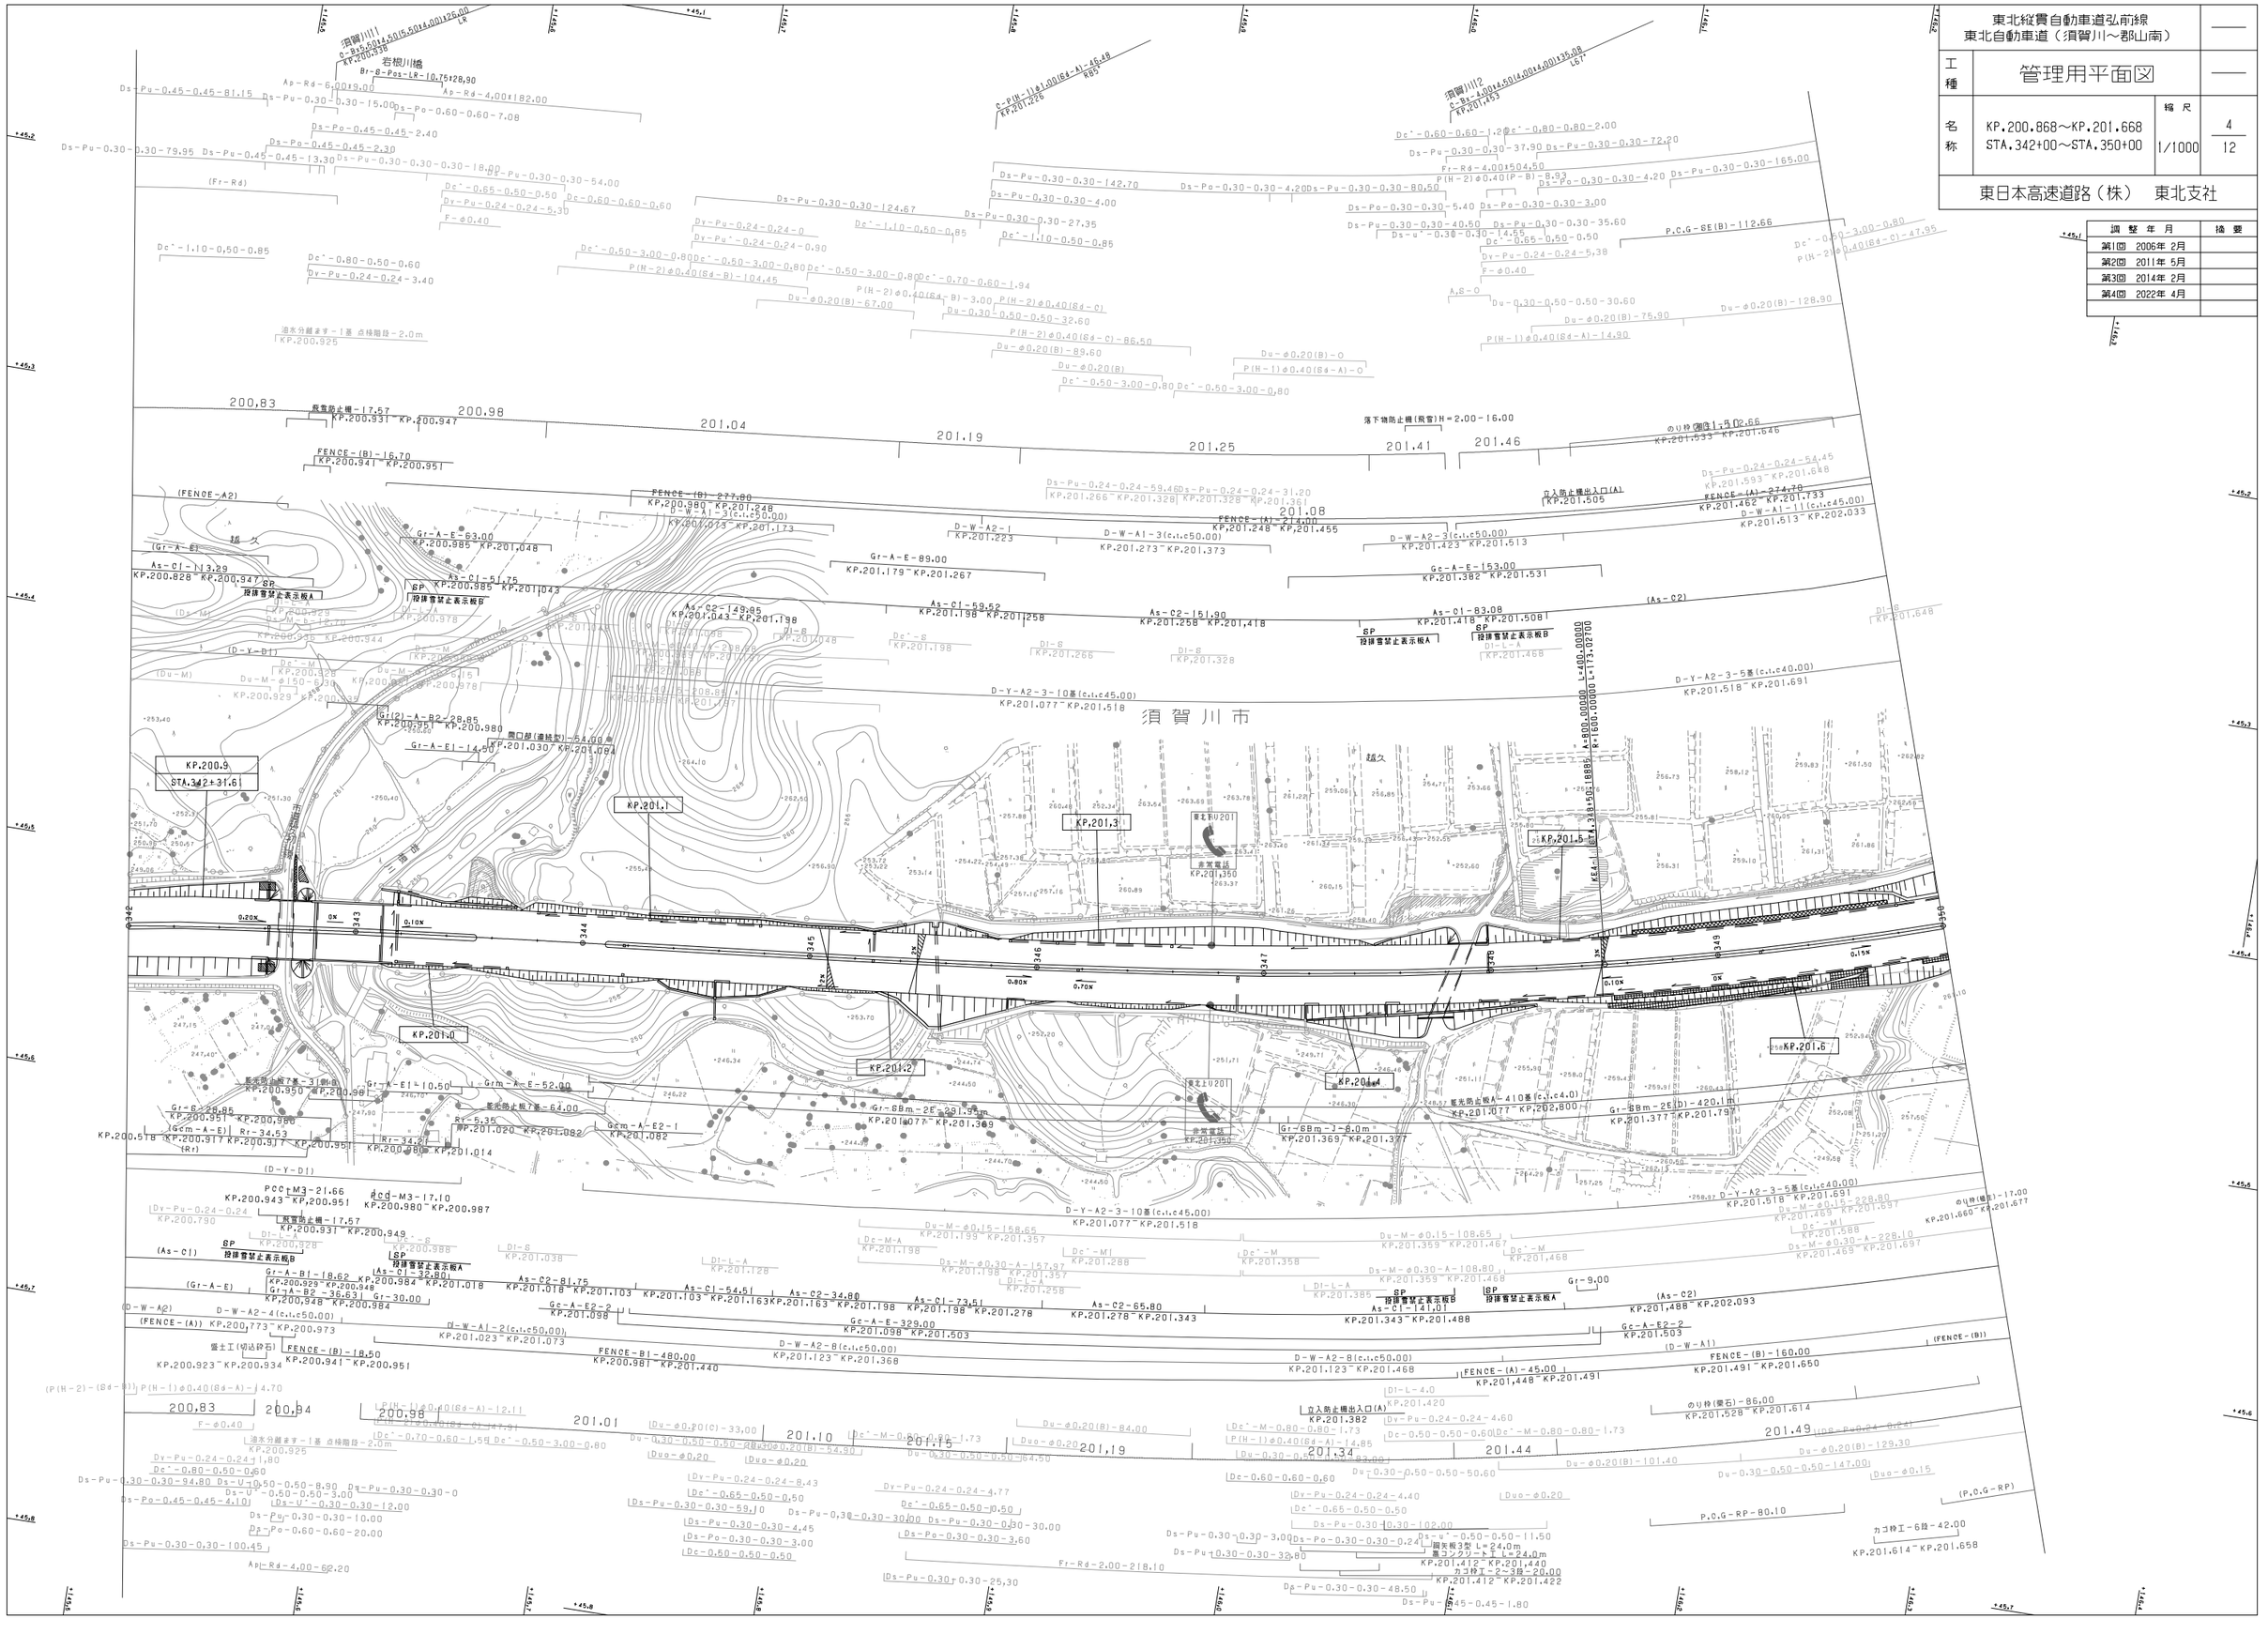
須賀川市
須賀川1
須賀川2
岩根川橋
越久
KP.200.9
STA.342+31.6
KP.201.0
KP.201.1
KP.201.2
KP.201.3
KP.201.4
KP.201.5
KP.201.6
200.83
200.98
201.04
201.19
201.25
201.41
201.46
201.08
200.94
201.01
201.10
201.15
201.34
201.44
201.49
200.98
201.19
FENCE-(B)-16.70
KP.200.941 KP.200.951
FENCE-(B)-277.80
KP.200.980 KP.201.248
FENCE-(A)-274.70
KP.201.462 KP.201.733
FENCE-(B)-480.00
KP.200.981 KP.201.440
FENCE-(B)-160.00
KP.201.491 KP.201.650
FENCE-(A)-45.00
KP.201.448 KP.201.491
FENCE-(B)-18.50
KP.200.941 KP.200.951
FENCE-(A)-21.40
KP.201.248 KP.201.455
落下物防止柵(吹雪)H=2.00-16.00
のり枠(現場打)-12.66
KP.201.533 KP.201.646
のり枠(現場打)-17.00
KP.201.660 KP.201.677
のり枠(現場打)-86.00
KP.201.528 KP.201.614
カコ枠工-6段-42.00
KP.201.614 KP.201.658
吹雪防止柵-17.57
KP.200.931 KP.200.947
吹雪防止柵-17.57
KP.200.931 KP.200.949
落光防止板A-410基(c.t.c4.0)
KP.201.077 KP.202.800
落光防止板7基-64.00
KP.201.020 KP.201.082
落光防止板7基-31.00
KP.200.950 KP.200.981
落光防止板7基-31.00
KP.200.950 KP.200.981
開口部(連続型)-54.00m
KP.201.030 KP.201.084
立入防止柵出入口(A)
KP.201.505
立入防止柵出入口(A)
KP.201.382
立入防止柵出入口(A)
KP.201.420
D-Y-A2-3-10基(c.t.c45.00)
KP.201.077 KP.201.518
D-Y-A2-3-5基(c.t.c40.00)
KP.201.518 KP.201.691
D-W-A2-4(c.t.c50.00)
KP.200.773 KP.200.973
D-W-A2-3(c.t.c50.00)
KP.201.423 KP.201.513
D-W-A2-8(c.t.c50.00)
KP.201.123 KP.201.468
D-W-A2-8(c.t.c50.00)
KP.201.123 KP.201.468
D-W-A1-3(c.t.c50.00)
KP.201.273 KP.201.373
D-W-A1-2(c.t.c50.00)
KP.201.023 KP.201.073
D-W-A1-11(c.t.c45.00)
KP.201.513 KP.202.033
D-W-A1-31(c.t.c50.00)
KP.201.013 KP.201.173
D-W-A2-1
KP.201.223
Gr-A-E-63.00
KP.200.985 KP.201.048
Gr-A-E-89.00
KP.201.179 KP.201.267
Gr-A-E-153.00
KP.201.382 KP.201.531
Gr-A-E-329.00
KP.201.098 KP.201.503
Gr-A-E2-2
KP.201.503
Gr-A-E2-3
KP.201.098
Gr-A-E1-14.50
KP.201.030 KP.201.084
Gr-A-E1-10.50
KP.200.950 KP.200.981
Gr-A-B1-18.62
KP.200.929 KP.200.948
Gr-A-B2-36.63
KP.200.948 KP.200.984
Gr-A-B2-28.85
KP.200.951 KP.200.980
Gr-A-B2-28.85
KP.200.951 KP.200.980
Gr-30.00
Gr-34.53
KP.200.917 KP.200.951
Gr-34.2
KP.200.980 KP.201.014
Gr-9.00
Gr-88m-2E-291.95m
KP.201.077 KP.201.369
Gr-88m-2E(D)-420.1m
KP.201.377 KP.201.797
Gr-88m-J-8.0m
KP.201.369 KP.201.377
Gcm-A-E2-1
KP.201.082
Gcm-A-E1
KP.200.578 KP.200.917
RF-5.35
RF-200.020 KP.201.082
As-C1-13.29
KP.200.828 KP.200.947
As-C1-51.75
KP.200.985 KP.201.043
As-C1-59.52
KP.201.198 KP.201.258
As-C1-54.5
KP.201.103 KP.201.163
As-C1-73.51
KP.201.198 KP.201.278
As-C1-83.08
KP.201.418 KP.201.508
As-C1-141.01
KP.201.343 KP.201.488
As-C2-149.85
KP.201.043 KP.201.198
As-C2-151.90
KP.201.258 KP.201.418
As-C2-34.80
KP.201.163 KP.201.198
As-C2-65.80
KP.201.278 KP.201.343
As-C2-81.75
KP.201.018 KP.201.103
(As-C2)
KP.201.488 KP.202.093
As-C1-32.80
KP.200.948 KP.200.984
SP
投排雪禁止表示板A
SP
投排雪禁止表示板B
Dc'-M-φ0.15-158.65
KP.201.199 KP.201.357
Dc'-M-φ0.15-108.65
KP.201.359 KP.201.467
Ds-M-φ0.30-A-157.97
KP.201.198 KP.201.357
Ds-M-φ0.30-A-108.80
KP.201.359 KP.201.468
Dc'-M-φ0.15-228.80
KP.201.469 KP.201.697
Ds-M-φ0.30-A-228.10
KP.201.469 KP.201.697
Dc'-M1
KP.201.288
Dc'-M
KP.201.358
Dc'-M
KP.201.468
Dc'-M
KP.201.588
Dc'-M-0.80-0.80-1.73
Dc'-M-0.80-0.80-1.73
Dc'-M-0.80-0.80-2.00
Dc'-0.60-0.60-1.20
Dc'-0.80-0.80-2.00
Dc'-0.65-0.50-0.50
Dc'-0.50-3.00-0.80
Dc'-0.70-0.60-1.94
Dc'-1.10-0.50-0.85
Dc'-1.10-0.50-0.85
Dc'-1.10-0.50-0.85
Dc'-0.50-3.00-0.80
Dc'-0.50-3.00-0.80
Dc'-0.50-3.00-0.80
Dc'-0.50-3.00-0.80
Dc'-0.65-0.50-0.50
Dc'-0.65-0.50-0.50
Dc'-0.65-0.50-0.50
Dc'-0.65-0.50-0.50
Dc'-0.80-0.50-0.60
Dc'-0.80-0.50-0.60
Dc'-0.50-3.00-0.80
Dc'-0.50-3.00-0.80
Dc'-0.50-3.00-0.80
Dc'-0.50-3.00-0.80

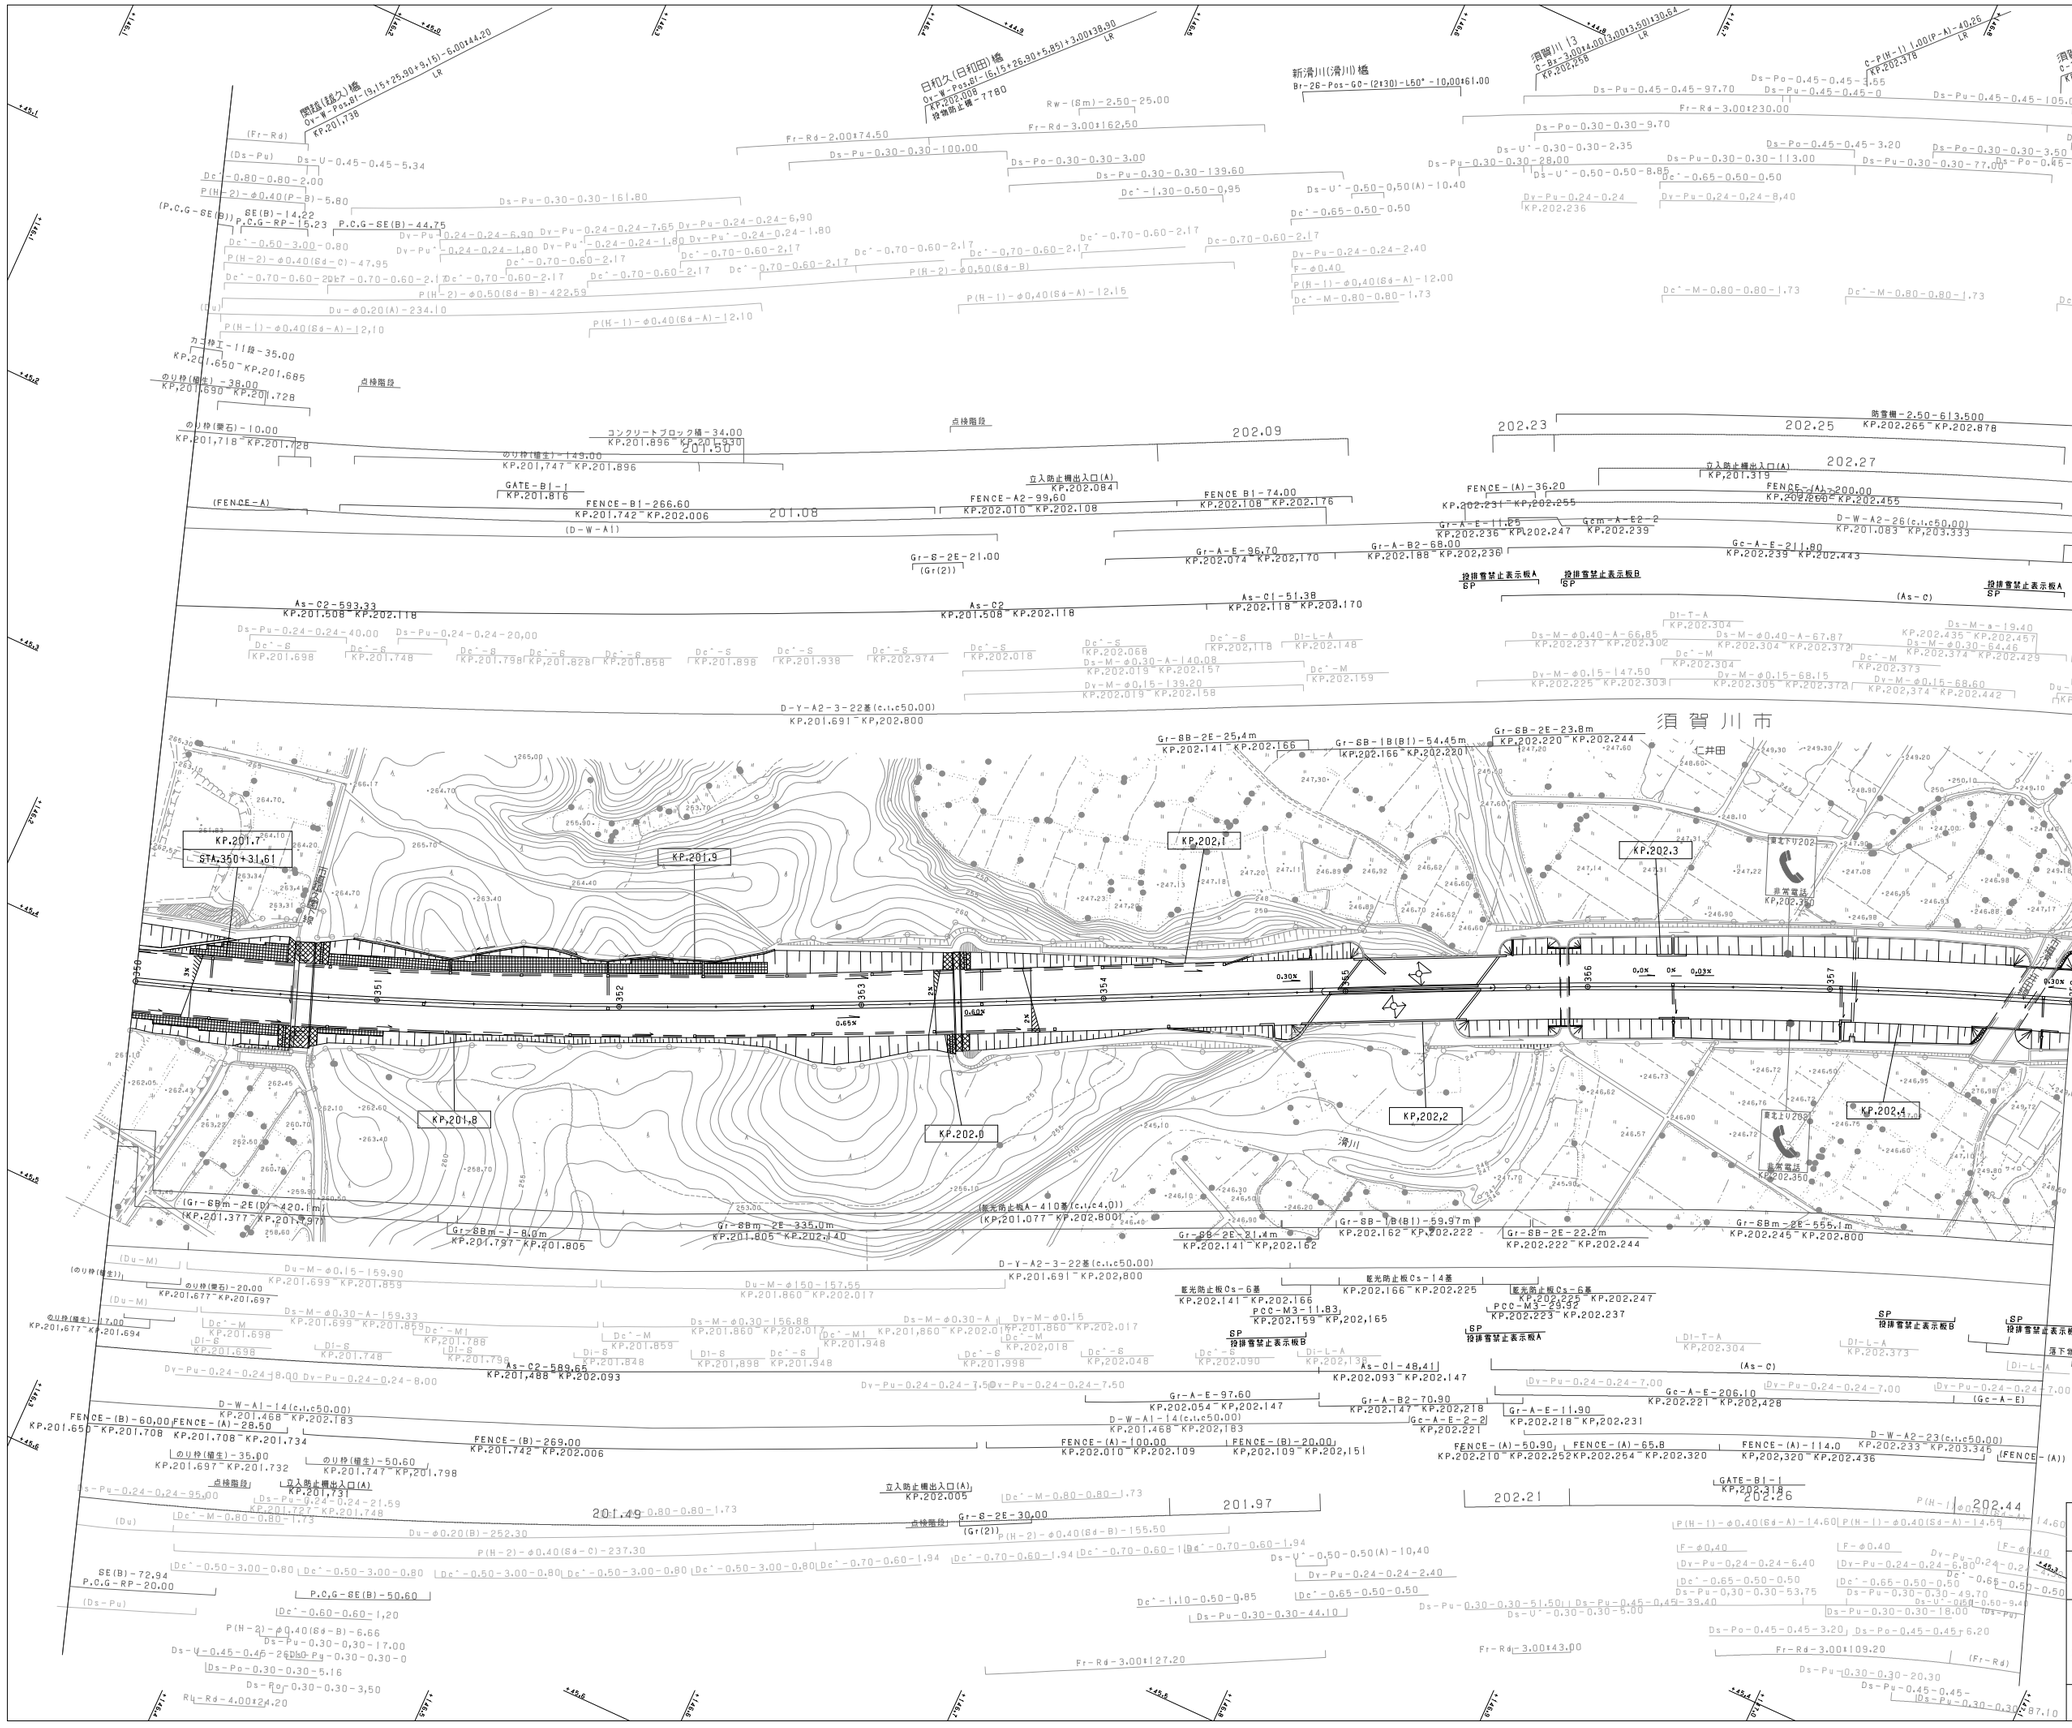

調 整 年 月	摘 要
第1回 2006年 2月	
第2回 2011年 5月	
第3回 2014年 2月	

東北縦貫自動車道弘前線 東北自動車道（須賀川～郡山南）			——
工種	管理用平面図		——
名称	KP.201.668～KP.202.468 STA.350+00～STA.358+00	縮尺 1/1000	5 12
東日本高速道路（株） 東北支社			

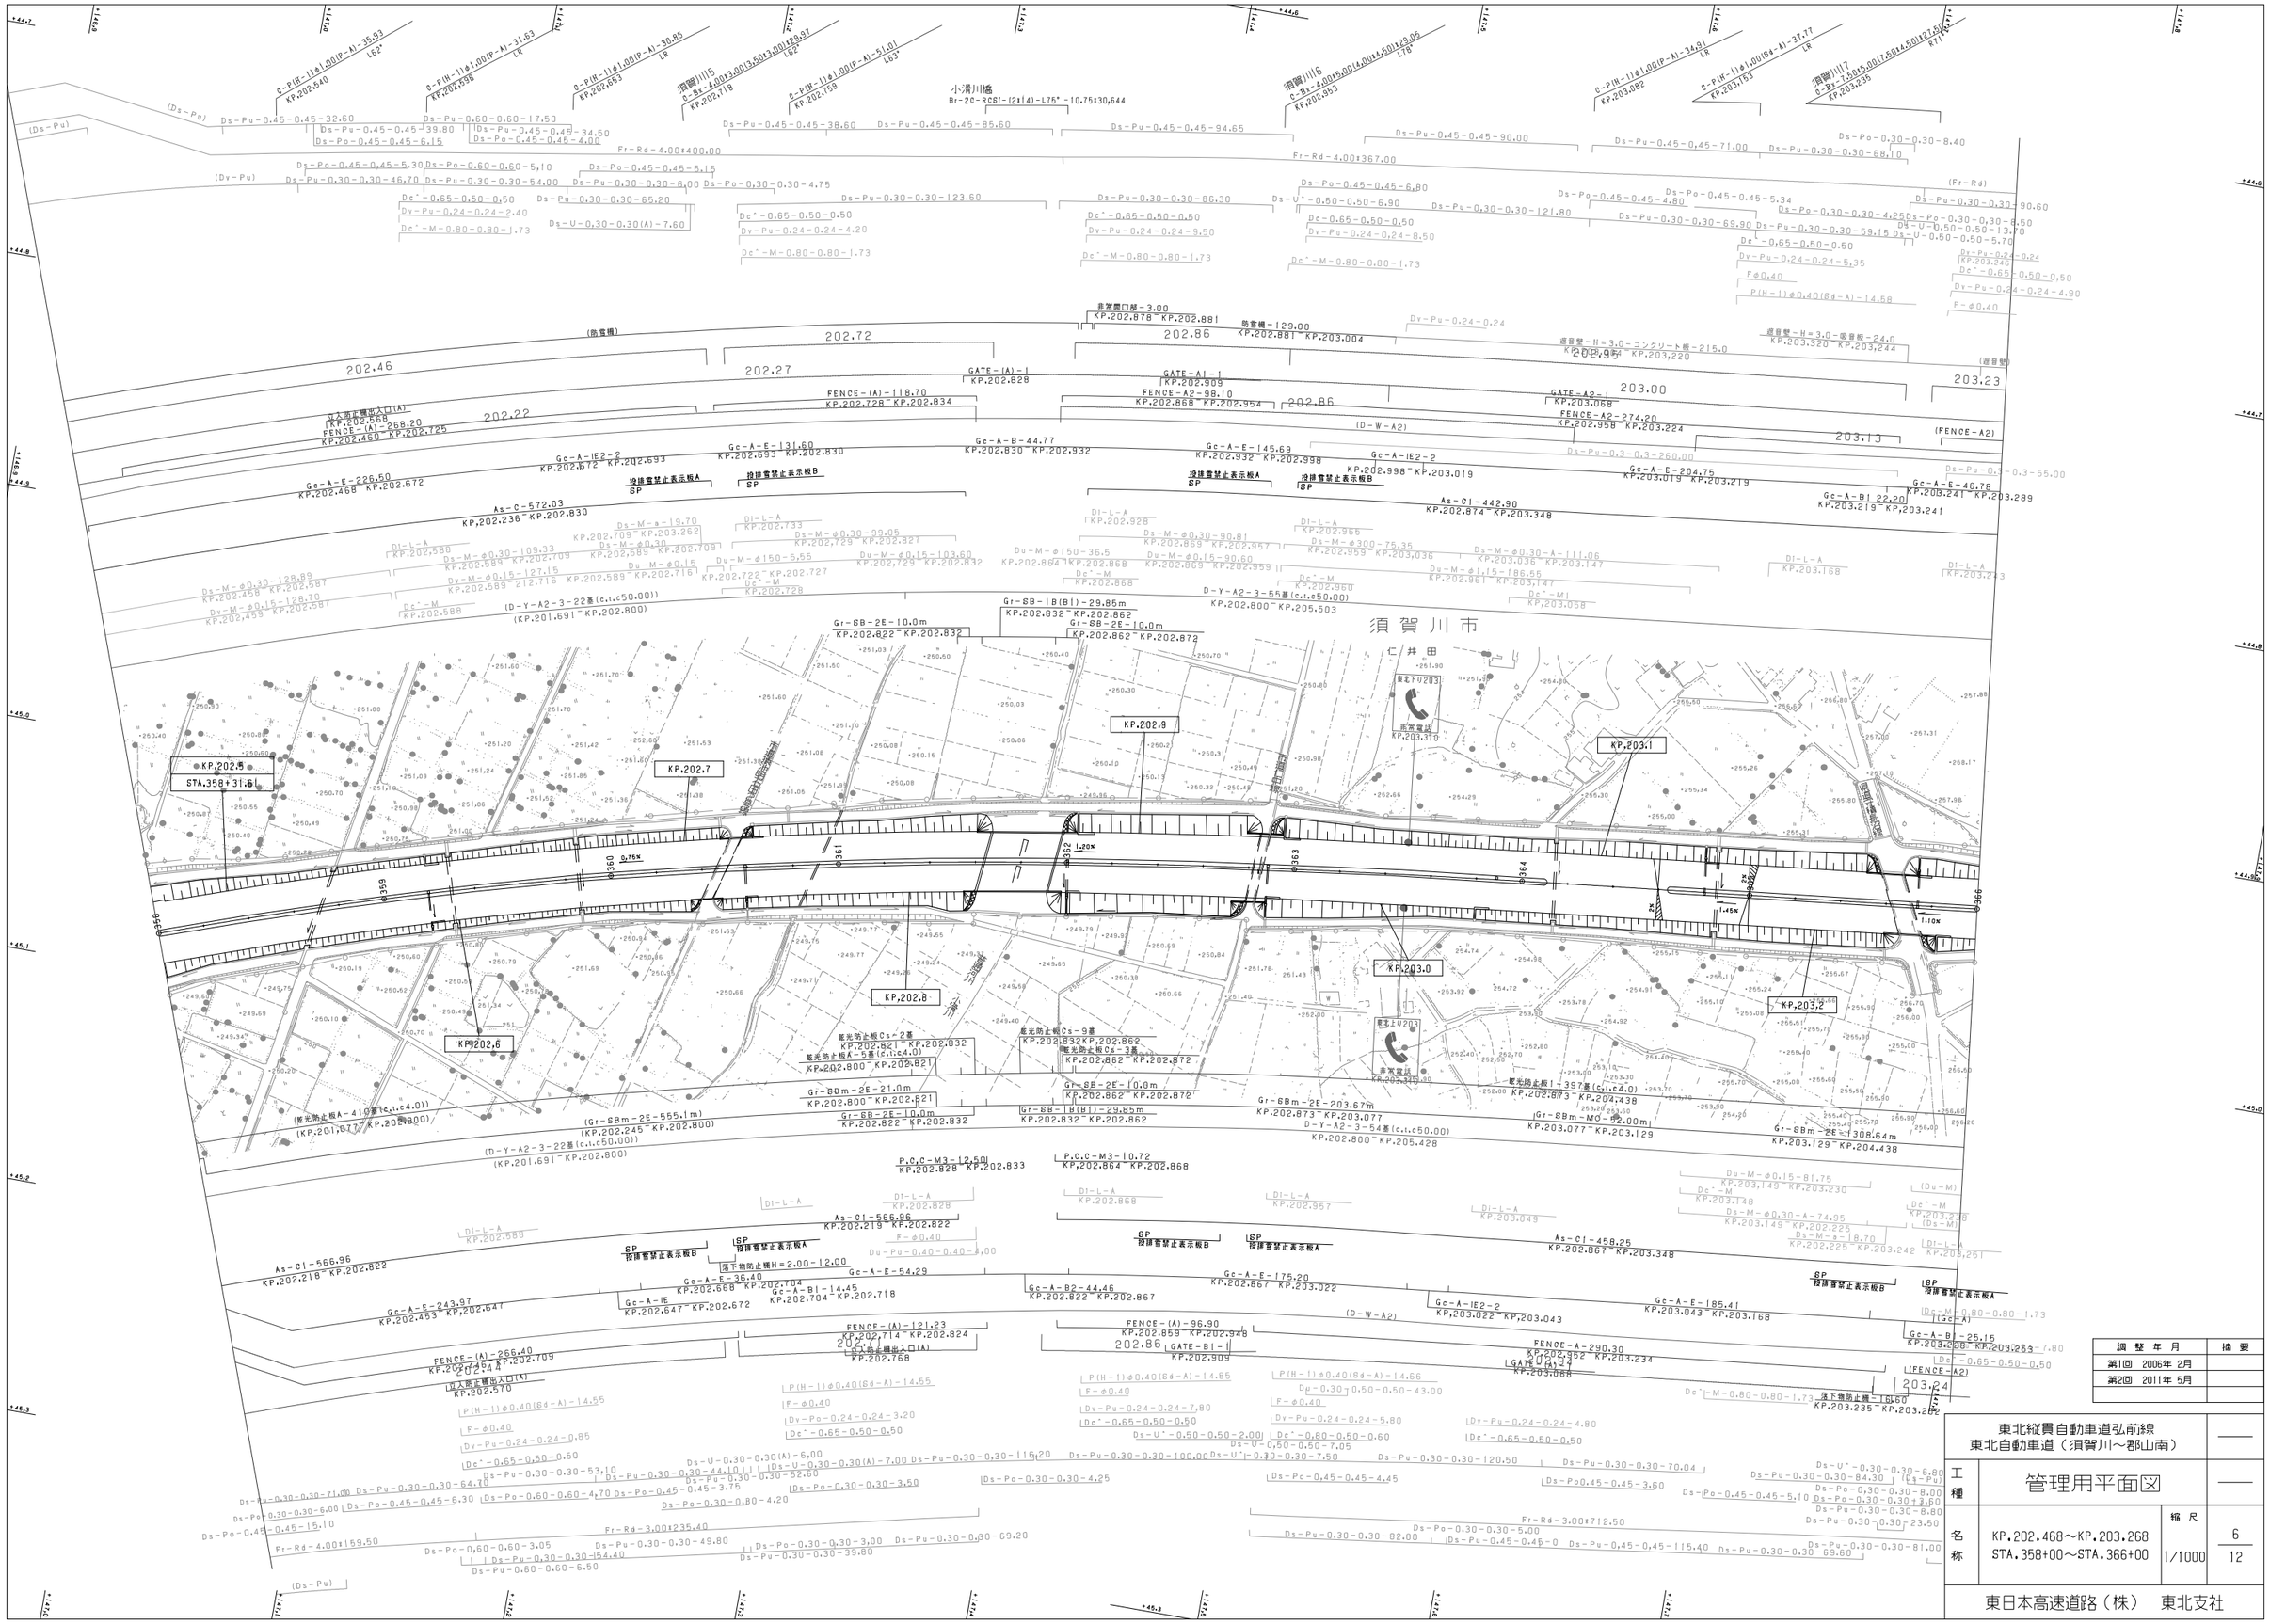

調整年月	摘要
第1回 2006年2月	
第2回 2011年5月	

東北縦貫自動車道弘前線
東北自動車道（須賀川～郡山南）

工種：管理用平面図

名称：KP.202.468～KP.203.268
STA.358+00～STA.366+00

縮尺：1/1000

6
12

東日本高速道路（株） 東北支社

東北縦貫自動車道弘前線
東北自動車道（須賀川～郡山南）

工種	管理用平面図		
名称	KP.203.268～KP.204.068 STA.366+00～STA.374+00	縮尺 1/1000	7/12

東日本高速道路（株）　東北支社

調整年月	摘要
第1回 2006年 2月	
第2回 2011年 5月	
第3回 2012年 4月	
第4回 2014年 2月	

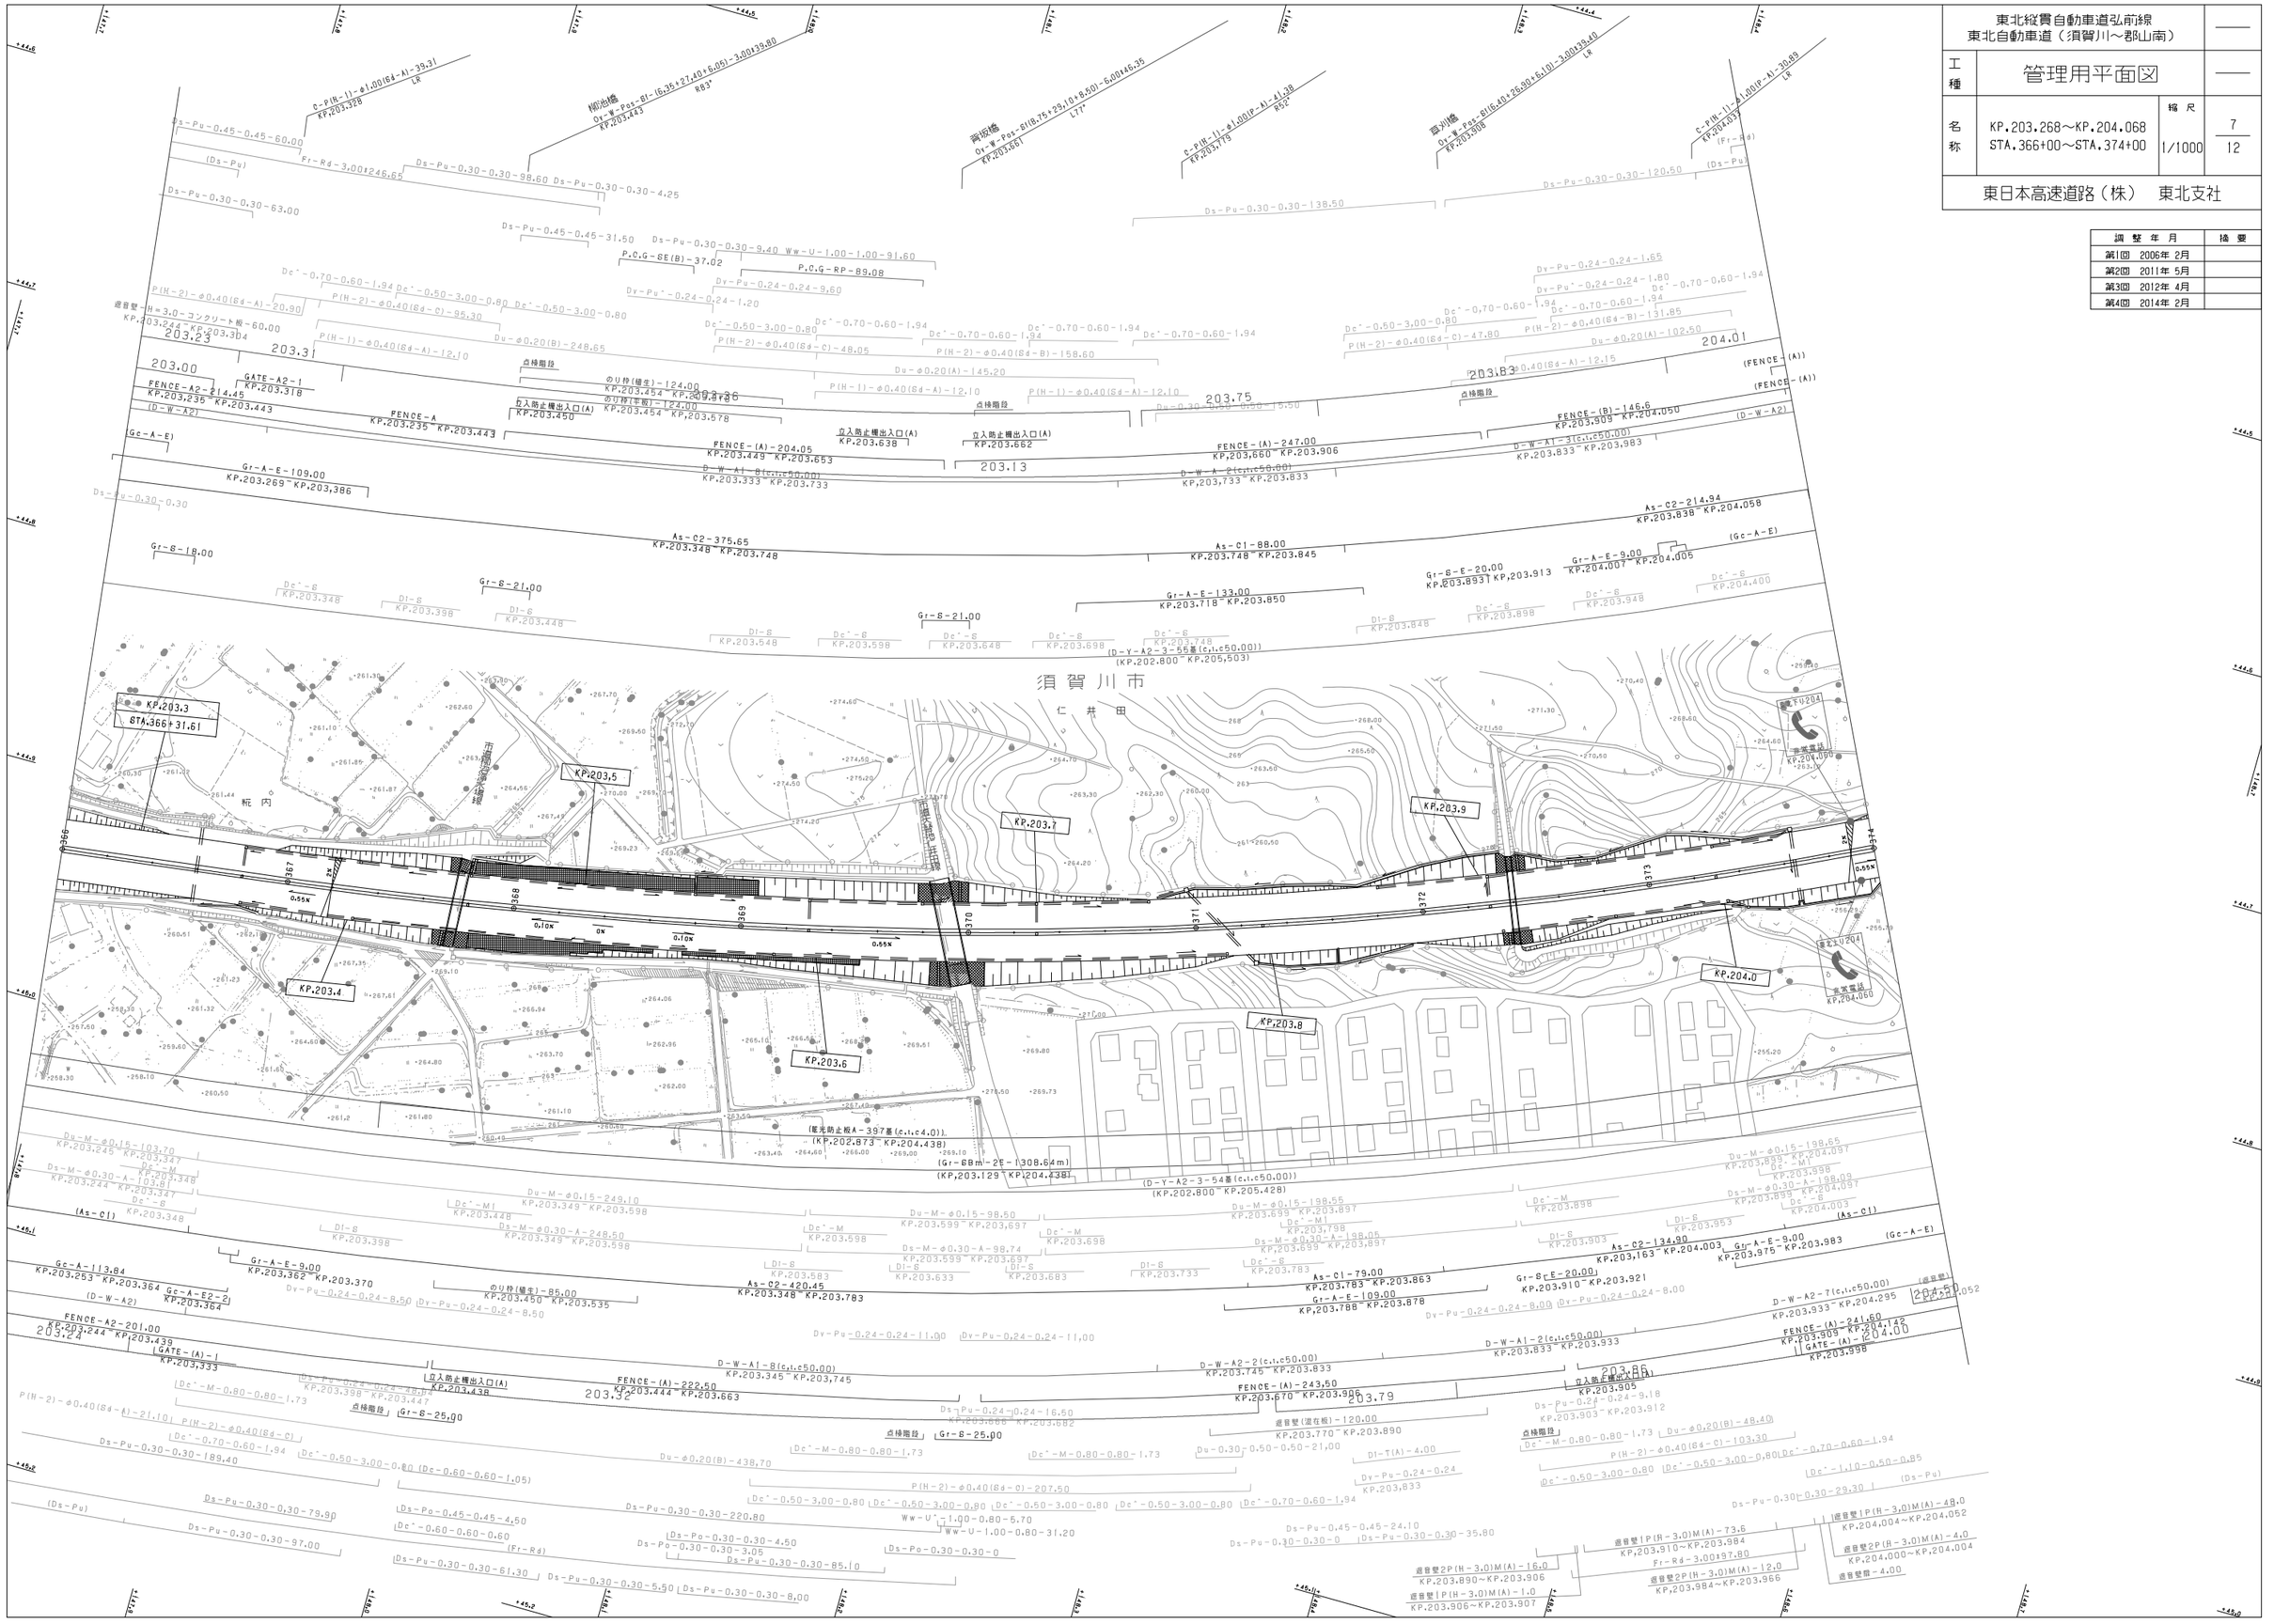

東北縦貫自動車道弘前線
東北自動車道（須賀川～郡山南）

工種	管理用平面図		
名称	KP.204.068～KP.204.868 STA.374+00～STA.382+00	縮尺 1/1000	8 12

東日本高速道路（株）　東北支社

調整年月	摘要
第1回　2006年 2月	
第2回　2011年 5月	

須賀川市終点大字仁井田字隠田25番地1
郡山市起点安積町牛庭下牛庭57番地2
須賀川市
郡山市
仁井田
牛庭
嘉平新田
KP.204.1
STA.374+31.61
KP.204.2
KP.204.3
KP.204.4
KP.204.5
KP.204.6
KP.204.7
KP.204.8

調整年月	摘要
第1回 2006年 2月	
第2回 2011年 5月	
第3回 2017年 1月	

東北縦貫自動車道弘前線
東北自動車道（須賀川～郡山南）

工種 管理用平面図

名称 KP.204.868～KP.205.668
STA.382+00～STA.390+00

縮尺 1/1000

9
12

東日本高速道路（株） 東北支社

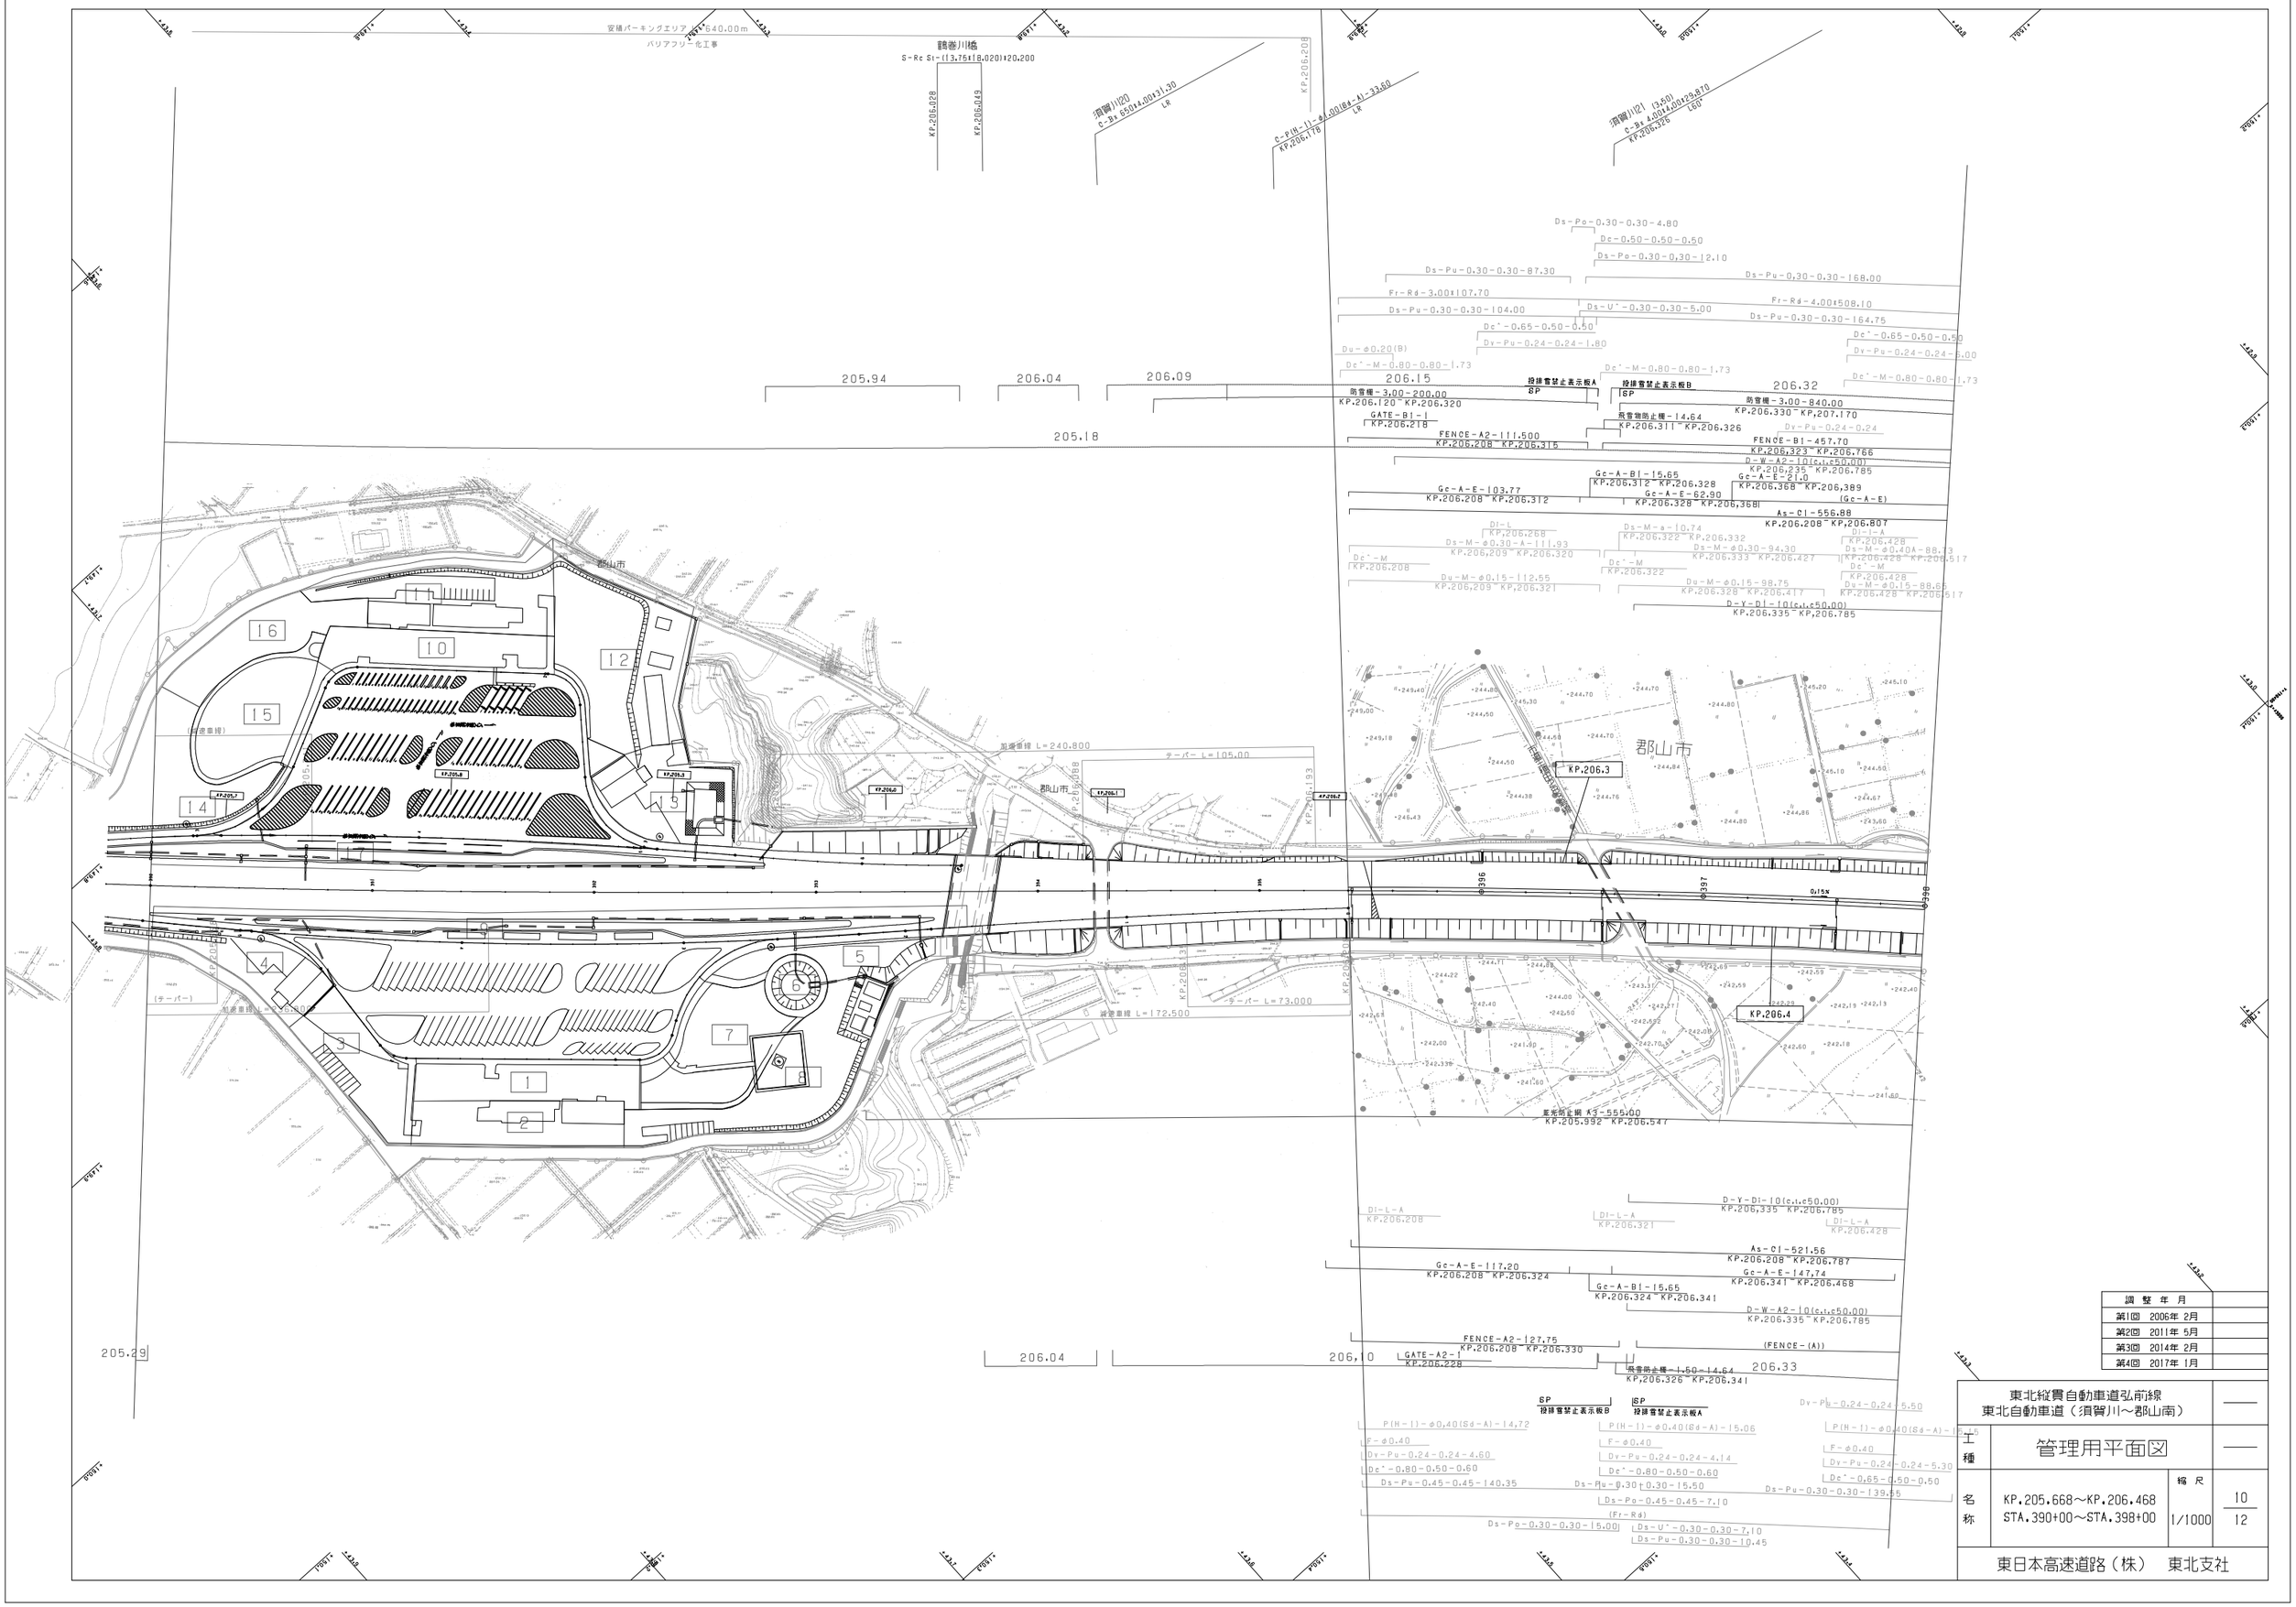

調整年月	
第1回 2006年 2月	
第2回 2011年 5月	
第3回 2014年 2月	
第4回 2017年 1月	

東北縦貫自動車道弘前線
東北自動車道（須賀川～郡山南）

工種：管理用平面図

名称：KP.205.668～KP.206.468
STA.390+00～STA.398+00

縮尺：1/1000

10
12

東日本高速道路（株） 東北支社

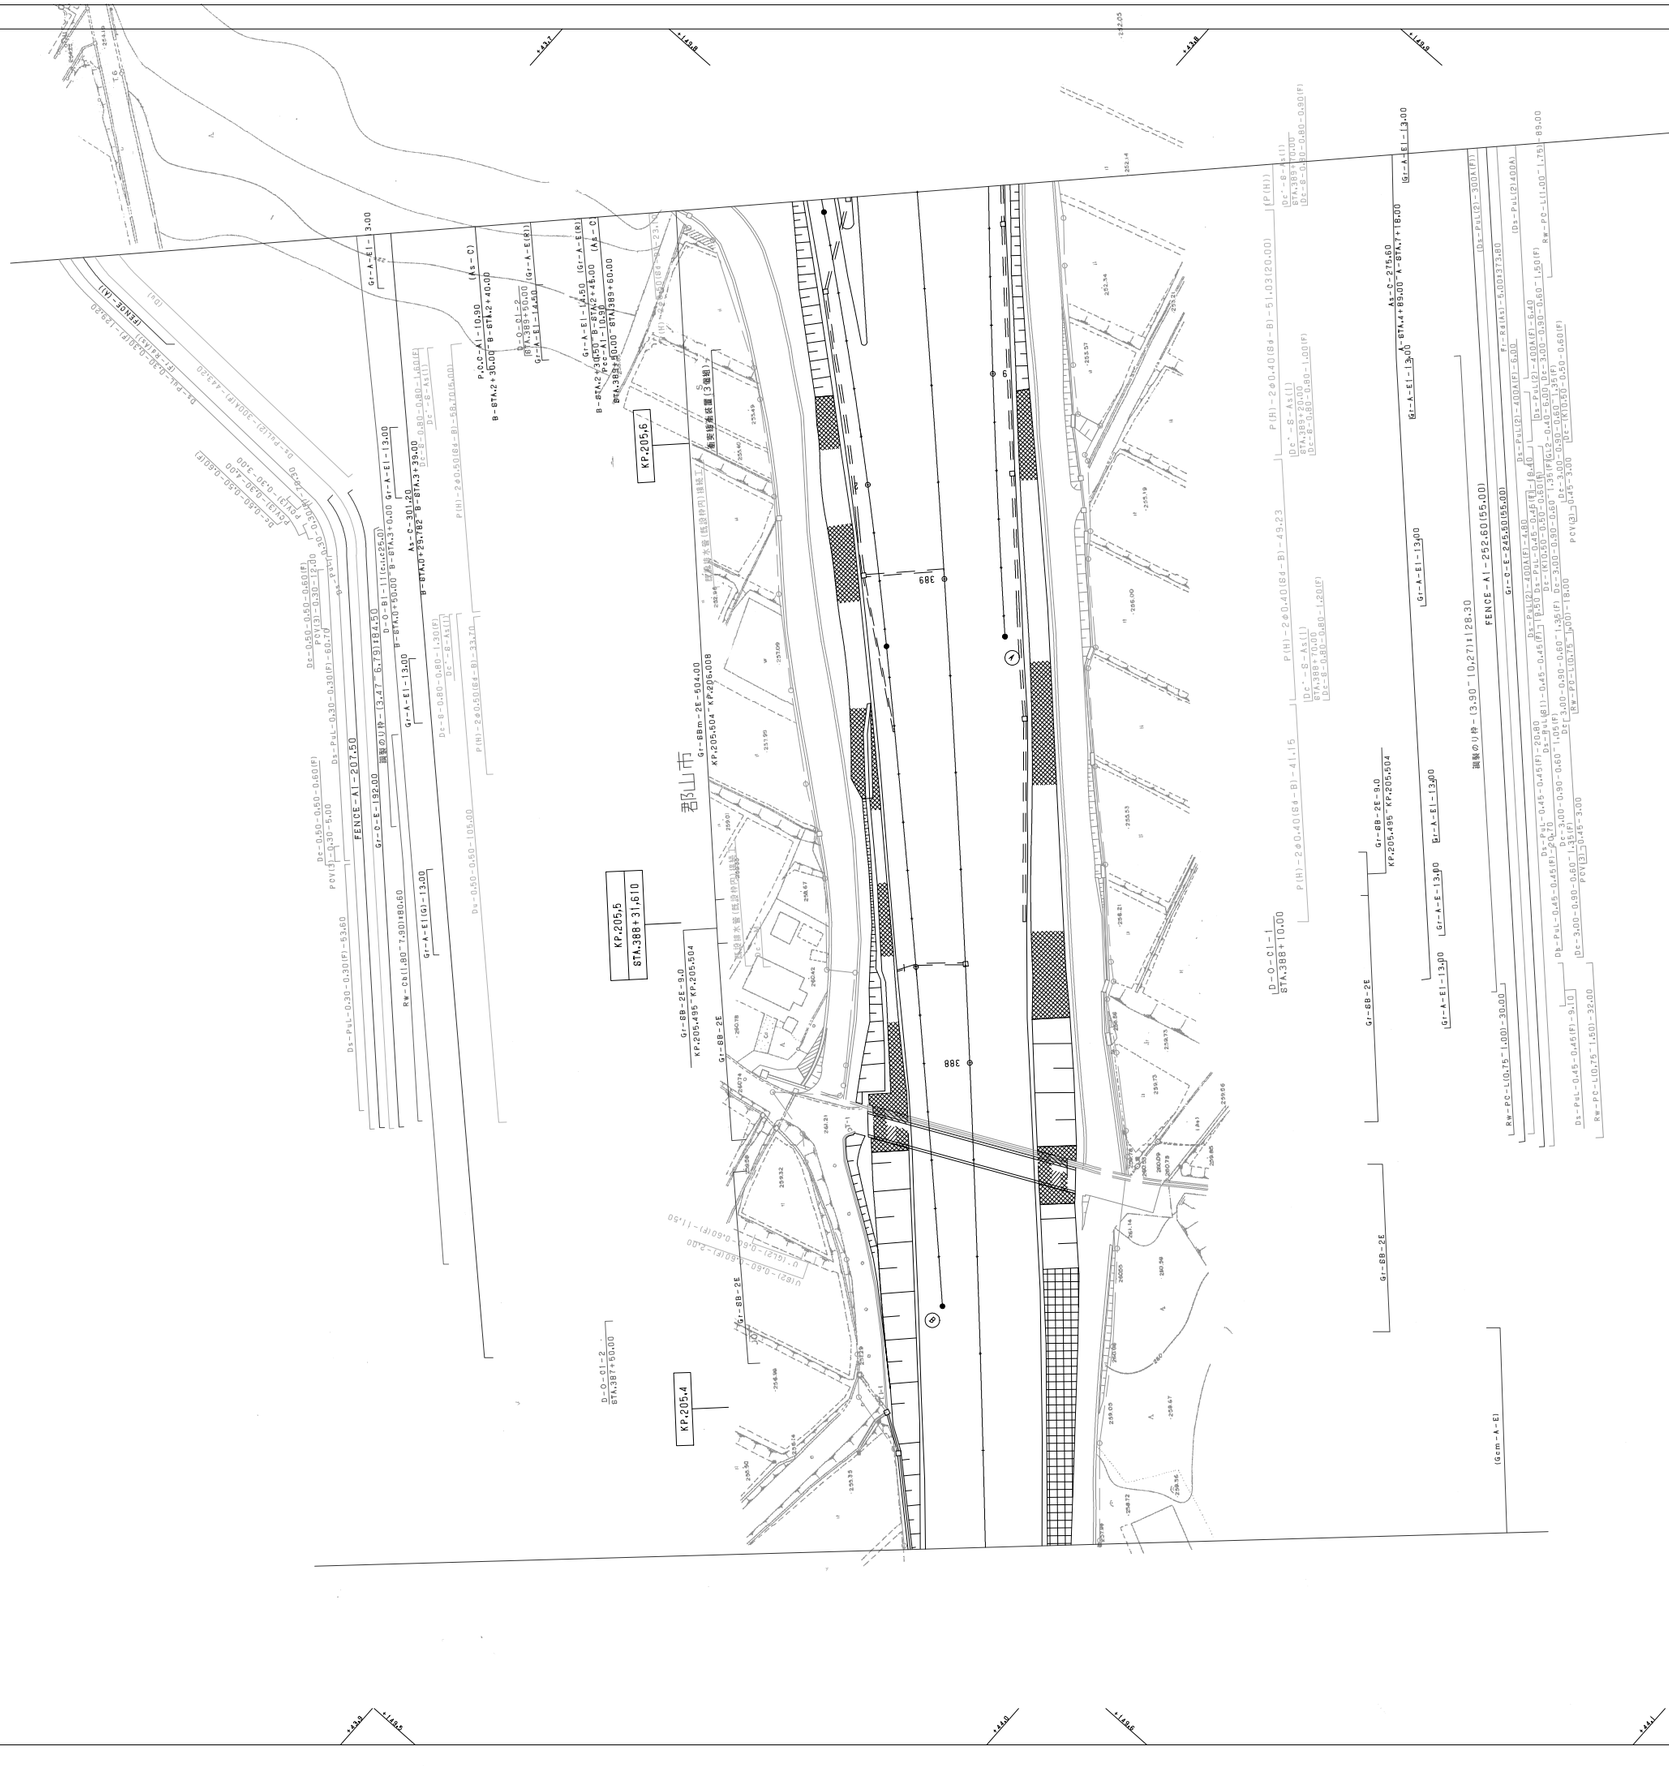
郡山市
KP.205,5
STA.388+31.610
KP.205,4
D-O-C1-2
STA.387+50.00
D-O-C1-1
STA.388+10.00
KP.205,6
STA.388+25.00
Gr-A-E1-3.00
Gr-A-E1-13.00
Gr-A-E1-13.50
Gr-A-E1-13.00
Gr-6B-2E
Gr-6B-2E-9.0
KP.205.495~KP.205.504
Gr-6B1-2E
Gr-6m-A-E1
FENCE-A1-207.50
FENCE-A1-252.60(55.00)
FENCE-A1-245.60(55.00)
As-C-275.60
As-C-301.20
As-C-39.00
P(H)-240.40(84-B)-51.03(20.00)
P(H)-240.40(84-B)-49.23
P(H)-240.40(84-B)-41.15
P(H)-240.40(84-B)-11.20(F)
P(H)-240.40(84-B)-33.20
P(H)-240.40(84-B)-55.20(F)
P(H)-240.40(84-B)-105.00
P(H)-240.40(84-B)-60.77
P(H)-240.40(84-B)-13.47
P(H)-240.40(84-B)-11.11(<25.00)
P(H)-240.40(84-B)-6.79(19.24<)
P(H)-240.40(84-B)-1.20(F)
P(H)-240.40(84-B)-1.20(F)
P(H)-240.40(84-B)-1.20(F

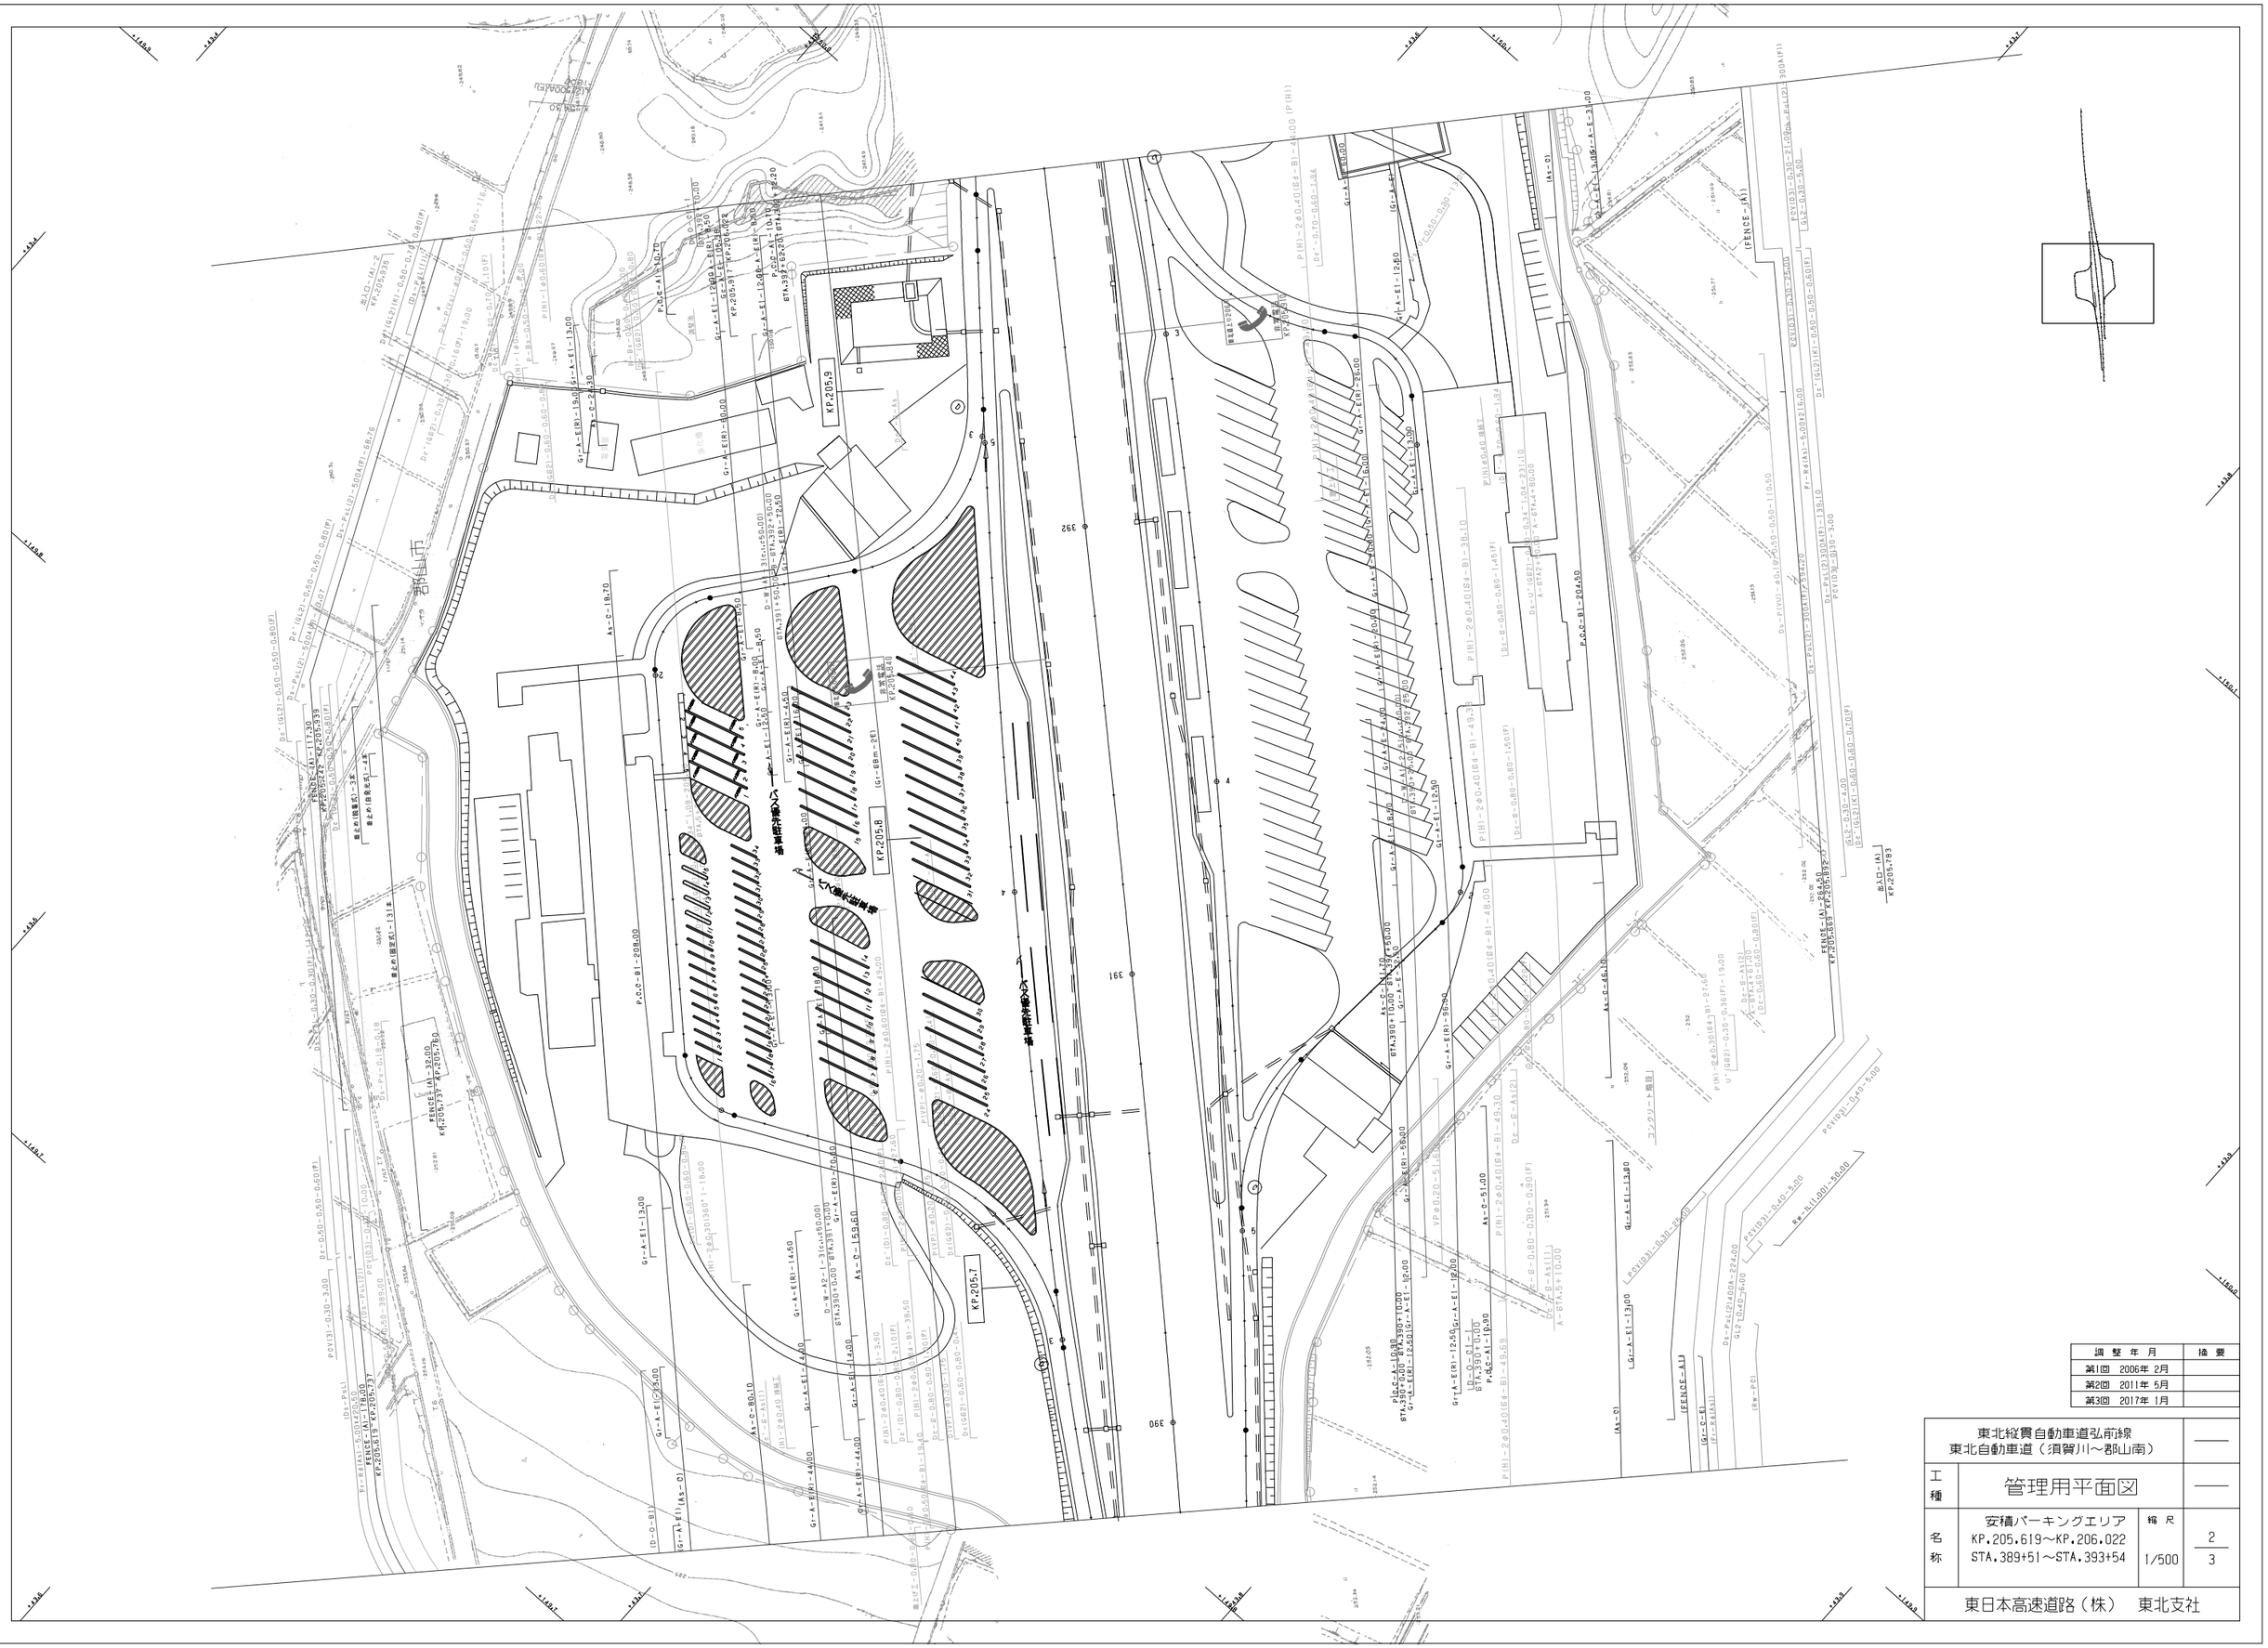

調整年月	摘要
第1回　2006年 2月	
第2回　2011年 5月	
第3回　2017年 1月	



調整年月	摘要
第1回 2006年 2月	
第2回 2011年 5月	
第3回 2014年 2月	

東北縦貫自動車道弘前線 東北自動車道（須賀川～郡山南）			——
工種	管理用平面図		——
名称	安積パーキングエリア KP.205.619～KP.206.022 STA.389+51～STA.393+54	縮尺 1/500	3 3
東日本高速道路（株） 東北支社			

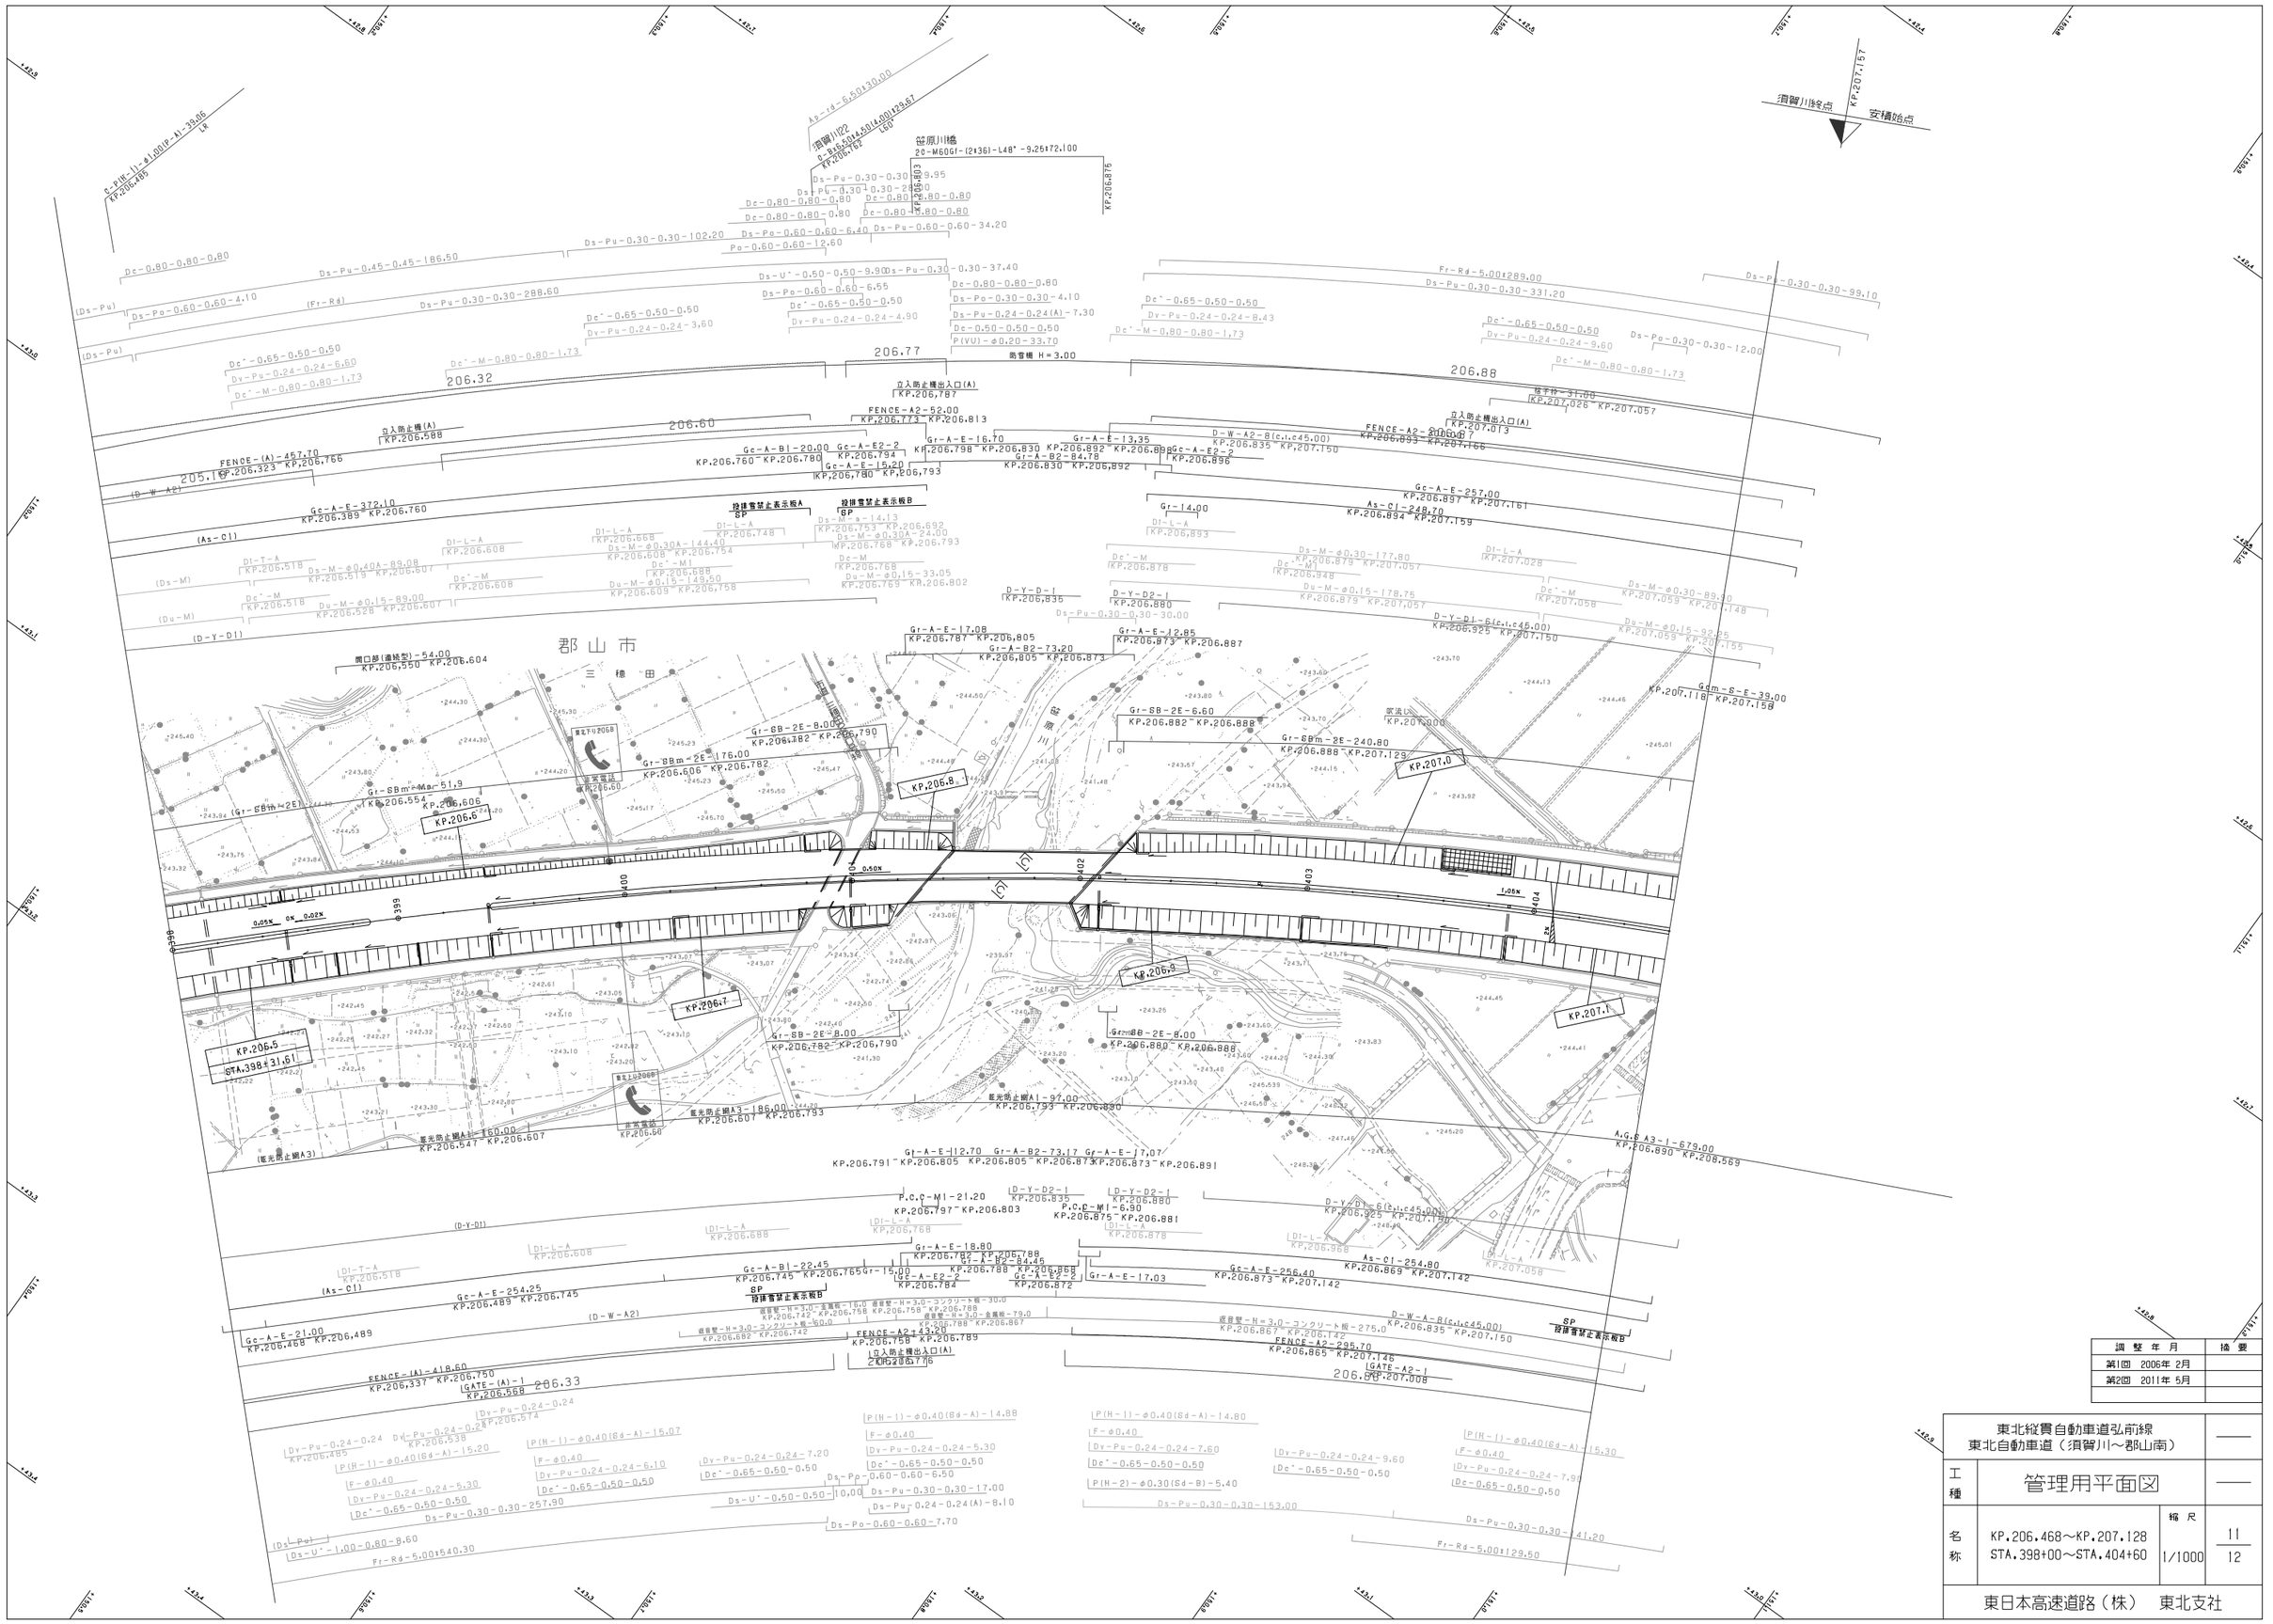
須賀川終点
KP.207.157
安積始点
笹原川橋
20-M60GI-(2x36)-L48°-9.25x72.100
KP.206.875
須賀川122
KP.206.762
郡山市
三穂田
KP.206.8
KP.206.7
KP.206.6
KP.206.5
STA.398+31.61
KP.207.0
KP.207.1
KP.207.118
KP.207.158
206.77
206.32
206.60
206.88
205.10
206.33
非常電話
KP.206.60
非常電話
KP.206.50
非常電話
KP.207.060
非常電話
KP.207.060
立入防止柵出入口(A)
KP.206.787
立入防止柵(A)
KP.206.588
立入防止柵出入口(A)
KP.207.013
投排雪禁止表示板A
SP
投排雪禁止表示板B
SP
投排雪禁止表示板B
SP
防雪柵 H=3.00
FENCE-A2-52.00
KP.206.773 KP.206.813
FENCE-A2-200.00
KP.206.893 KP.207.166
FENCE-(A)-457.70
KP.206.323 KP.206.766
FENCE-A2-443.50
KP.206.758 KP.206.789
FENCE-(A)-418.60
KP.206.337 KP.206.750
GATE-(A)-1
KP.206.568
FENCE-A2-295.70
KP.206.865 KP.207.146
GATE-A2-1
KP.207.008
Gc-A-E-372.10
KP.206.389 KP.206.760
Gc-A-E-257.00
KP.206.897 KP.207.161
Gc-A-E-254.25
KP.206.489 KP.206.745
Gc-A-E-21.00
KP.206.468 KP.206.489
Gc-A-E-256.40
KP.206.873 KP.207.142
As-C1-254.80
KP.206.869 KP.207.142
As-C1-248.70
KP.206.894 KP.207.159
Gr-14.00
KP.206.893
Gc-A-B1-20.00 Gc-A-E2-2
KP.206.760 KP.206.780 KP.206.794
Gc-A-E-15.20
KP.206.780 KP.206.793
Gr-A-E-16.70
KP.206.798 KP.206.830
Gr-A-E-13.35
KP.206.830 KP.206.892
Gr-A-B2-84.78
KP.206.830 KP.206.892
Gc-A-E2-2
KP.206.892 KP.206.896
D-W-A2-8(c.t.c45.00)
KP.206.835 KP.207.150
D-Y-D1
KP.206.835
D-Y-D2-1
KP.206.880
D-Y-D1-6(c.t.c45.00)
KP.206.925 KP.207.150
D-W-A-8(c.t.c45.00)
KP.206.835 KP.207.150
Gr-A-E-17.08
KP.206.787 KP.206.805
Gr-A-B2-73.20
KP.206.805 KP.206.873
Gr-A-E-12.85
KP.206.873 KP.206.887
Gr-6B-2E-6.60
KP.206.882 KP.206.888
Gr-6Bm-2E-240.80
KP.206.888 KP.207.128
Gr-6Bm-2E-8.00
KP.206.382 KP.206.790
Gr-8Bm-2E-176.00
KP.206.606 KP.206.782
Gr-8Bm-Ma-51.9
KP.206.554 KP.206.606
Gr-5B-2E-8.00
KP.206.782 KP.206.790
Gr-8B-2E-8.00
KP.206.880 KP.206.888
Gr-A-E-12.70 Gr-A-B2-73.17 Gr-A-E-17.07
KP.206.791 KP.206.805 KP.206.805 KP.206.873 KP.206.873 KP.206.891
Gr-A-E-18.80
KP.206.782 KP.206.788
Gr-A-E-15.00
KP.206.765 KP.206.784
Gr-A-E2-2
KP.206.784 KP.206.872
Gr-A-B2-84.45
KP.206.788 KP.206.868
Gr-A-E-17.03
KP.206.872
Gc-A-B1-22.45
KP.206.745 KP.206.765
Gc-A-E2-2
KP.206.765 KP.206.784
Gc-A-E-15.00
KP.206.784 KP.206.788
P.C.C-M1-21.20
KP.206.797 KP.206.803
P.C.C-M1-6.90
KP.206.875 KP.206.881
A.G.B A3-1-679.00
KP.206.890 KP.208.569
Gm-5-E-39.00
KP.207.118 KP.207.158
Ds-Pu-0.30-0.30-99.10
Ds-Pu-0.30-0.30-331.20
Ds-Pu-0.30-0.30-288.60
Ds-Pu-0.30-0.30-257.90
Ds-Pu-0.30-0.30-153.00
Ds-Pu-0.30-0.30-141.20
Ds-Pu-0.30-0.30-30.00
Ds-Pu-0.30-0.30-17.00
Ds-Pu-0.24-0.24(A)-8.10
Ds-Po-0.60-0.60-7.70
Ds-Po-0.30-0.30-12.00
Ds-U'-0.50-0.50-9.90
Ds-U'-1.00-0.80-8.60
Fr-Rd-5.00x289.00
Fr-Rd-5.00x129.50
As-rd-6.50x130.00
As-rd-6.50x144.50(4.00)x253.67
D-rW-11-φ1.00(F-A)-39.06
KP.206.485
Dc-0.80-0.80-0.80
Ds-Po-0.60-0.60-4.10
Ds-Pu-0.45-0.45-186.50
Ds-Pu-0.30-0.30-102.20
Ds-Po-0.60-0.60-6.40
Ds-Pu-0.60-0.60-34.20
Po-0.60-0.60-12.60
Dc'-0.65-0.50-0.50
Dv-Pu-0.24-0.24-6.60
Dc'-M-0.80-0.80-1.73
Dv-Pu-0.24-0.24-3.60
Ds-U'-0.50-0.50-9.90
Ds-Po-0.60-0.60-6.55
Dc'-0.65-0.50-0.50
Dv-Pu-0.24-0.24-4.90
Dc'-M-0.80-0.80-1.73
Ds-Po-0.30-0.30-4.10
Ds-Pu-0.24-0.24(A)-7.30
Dc-0.50-0.50-0.50
P(VU)-φ0.20-33.70
Dc'-0.65-0.50-0.50
Dv-Pu-0.24-0.24-8.43
Dc'-M-0.80-0.80-1.73
Dc'-0.65-0.50-0.50
Dv-Pu-0.24-0.24-9.60
Dc'-M-0.80-0.80-1.73
Ds-Po-0.30-0.30-12.00
Dc'-0.65-0.50-0.50
Dv-Pu-0.24-0.24-7.90
Dc-0.65-0.50-0.50
Dv-Pu-0.24-0.24-9.60
Dc'-0.65-0.50-0.50
Dv-Pu-0.24-0.24-7.60
Dc'-0.65-0.50-0.50
P(H-2)-φ0.30(Sd-B)-5.40
Dv-Pu-0.24-0.24-7.20
Dc'-0.65-0.50-0.50
Dv-Pu-0.24-0.24-6.10
Dc'-0.65-0.50-0.50
Dv-Pu-0.24-0.24-5.30
Dc'-0.65-0.50-0.50
Dv-Pu-0.24-0.24-5.30
Dc'-0.65-0.50-0.50
Dv-Pu-0.24-0.24-4.90
Dc'-0.65-0.50-0.50
Dv-Pu-0.24-0.24-3.60
Dc'-M-0.80-0.80-1.73
Dv-Pu-0.24-0.24-6.60
Dc'-M-0.80-0.80-1.73
P(H-1)-φ0.40(Sd-A)-14.88
F-φ0.40
Dv-Pu-0.24-0.24-5.30
Dc'-0.65-0.50-0.50
Ds-Pu-0.60-0.60-6.50
Ds-U'-0.50-0.50-10.00
P(H-1)-φ0.40(Sd-A)-14.80
F-φ0.40
Dv-Pu-0.24-0.24-7.60
Dc'-0.65-0.50-0.50
P(H-1)-φ0.40(Sd-A)-15.30
F-φ0.40
Dv-Pu-0.24-0.24-7.90
Dc-0.65-0.50-0.50
P(H-1)-φ0.40(Sd-A)-15.07
F-φ0.40
Dv-Pu-0.24-0.24-5.30
Dc'-0.65-0.50-0.50
P(H-1)-φ0.40(Sd-A)-15.20
F-φ0.40
Dv-Pu-0.24-0.24-5.30
Dc'-0.65-0.50-0.50
Dv-Pu-0.24-0.24
Dv-Pu-0.24-0.24
Dv-Pu-0.24-0.24
Dv-Pu-0.24-0.24
Ds-M-φ0.30A-144.40
Ds-M-φ0.40A-89.08
Ds-M-φ0.30A-24.00
Ds-M-φ0.30A-24.00
Ds-M-φ0.30-177.80
Ds-M-φ0.30-89.30
Ds-M-φ0.30-89.30
Du-M-φ0.15-149.50
Du-M-φ0.15-89.00
Du-M-φ0.15-33.05
Du-M-φ0.15-178.75
Du-M-φ0.15-92.25
Du-M-φ0.15-92.25
Ds-M-a-14.13
Dc'-M
Dc'-M1
Dc'-M
Dc'-M
Dc'-M
Dc'-M
Dc'-M
Dc'-M
Dc'-M
Dc'-M
Dc'-T-A
Dl-L-A
Dl-T-A
Dl-L-A
Dl-L-A
Dl-L

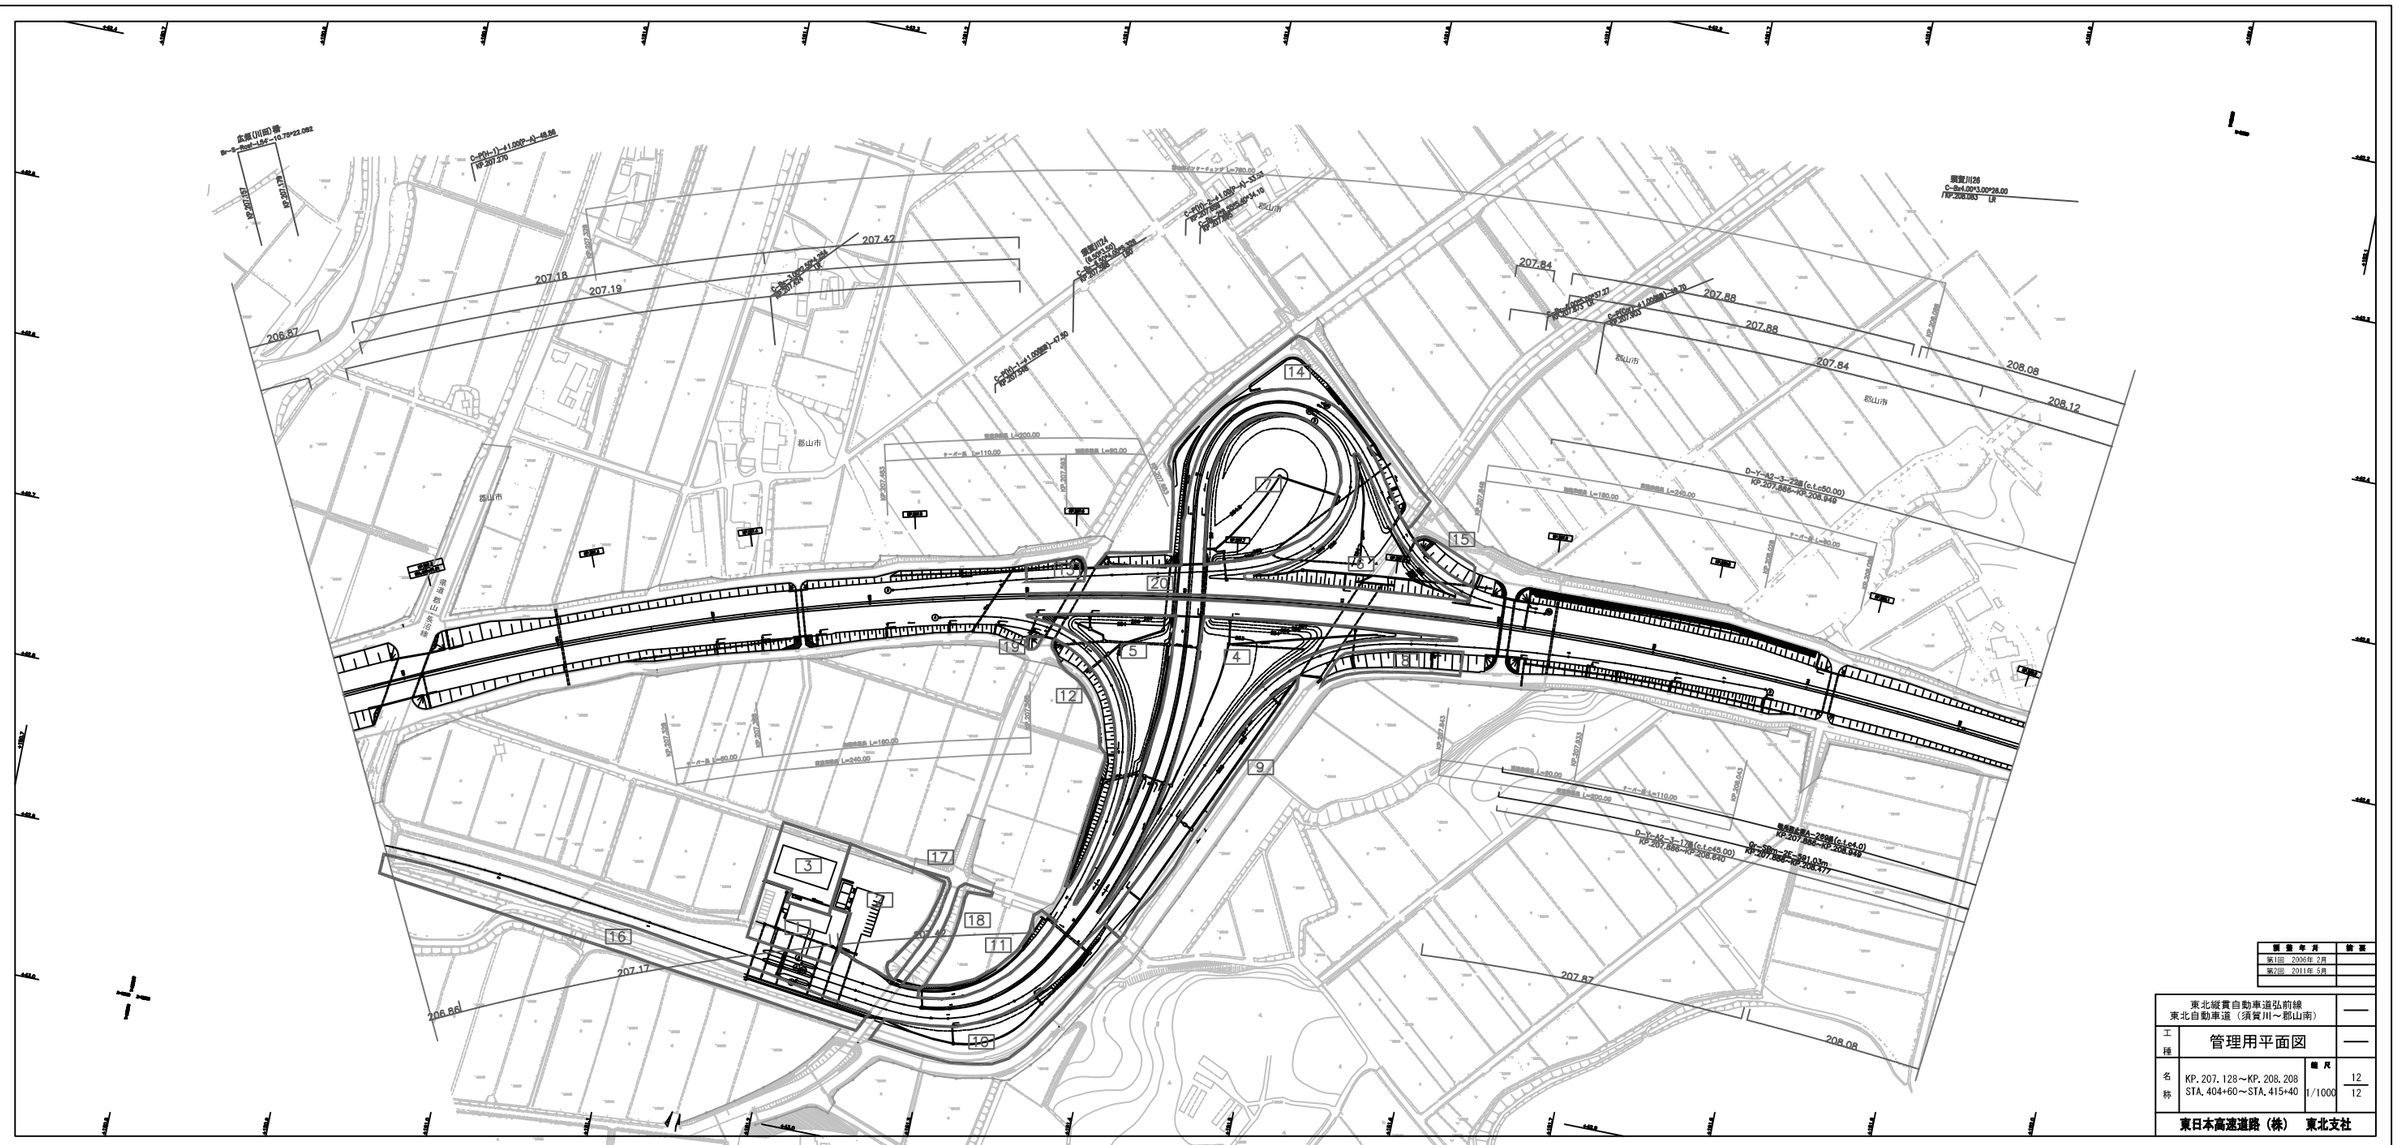
広瀬川(川俣)橋
B=5.25+6.5+5.25=10.75+23.082
KP.207.270
207.42
207.18
207.19
206.87
都山市
207.84
207.88
207.88
207.84
208.08
208.12
都山市
D=Y=A2-3=2@8(C.L=50.00)
KP.207.552~KP.208.149
都山市
207.87
208.08
207.17
206.86
都山市
都山市
都山市

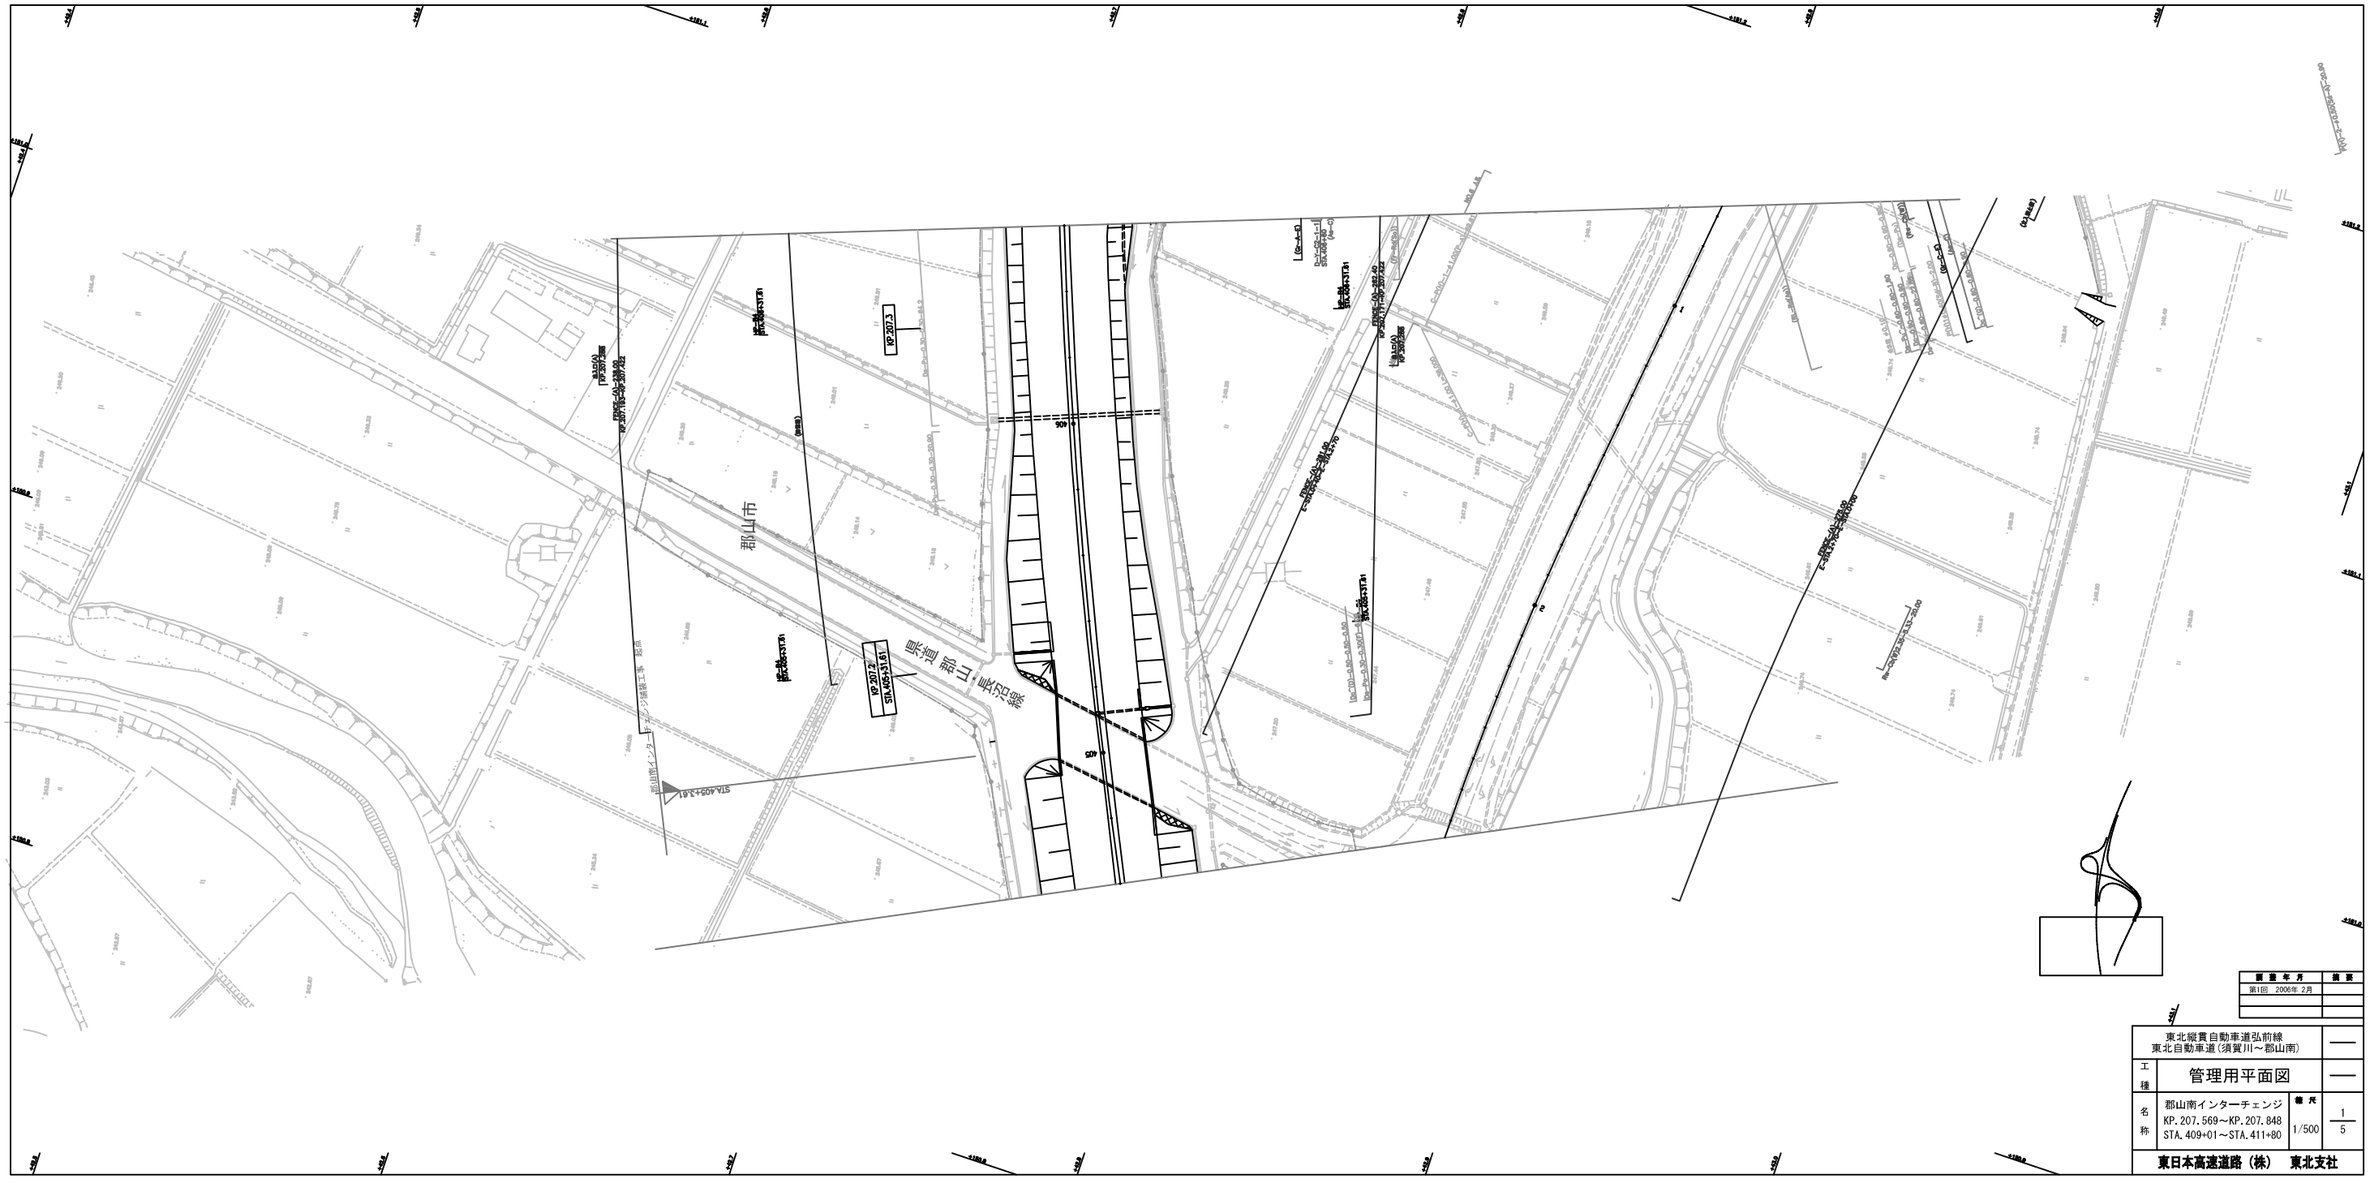
郡山市
KP 207.3
KP 207.2
STA.409+3.61
STA.409+31.61
既設ボックス工事
既設ボックス工事
既設ボックス工事



調査年月	摘要
第1回 2006年 2月	
第2回 2011年 5月	

東北縦貫自動車道弘前線
東北自動車道(須賀川～郡山南)

工種 管理用平面図

名称 郡山南インターチェンジ
KP. 207. 569～KP. 207. 848
STA. 409+01～STA. 411+80

縮尺 1/500

2
5

東日本高速道路(株) 東北支社

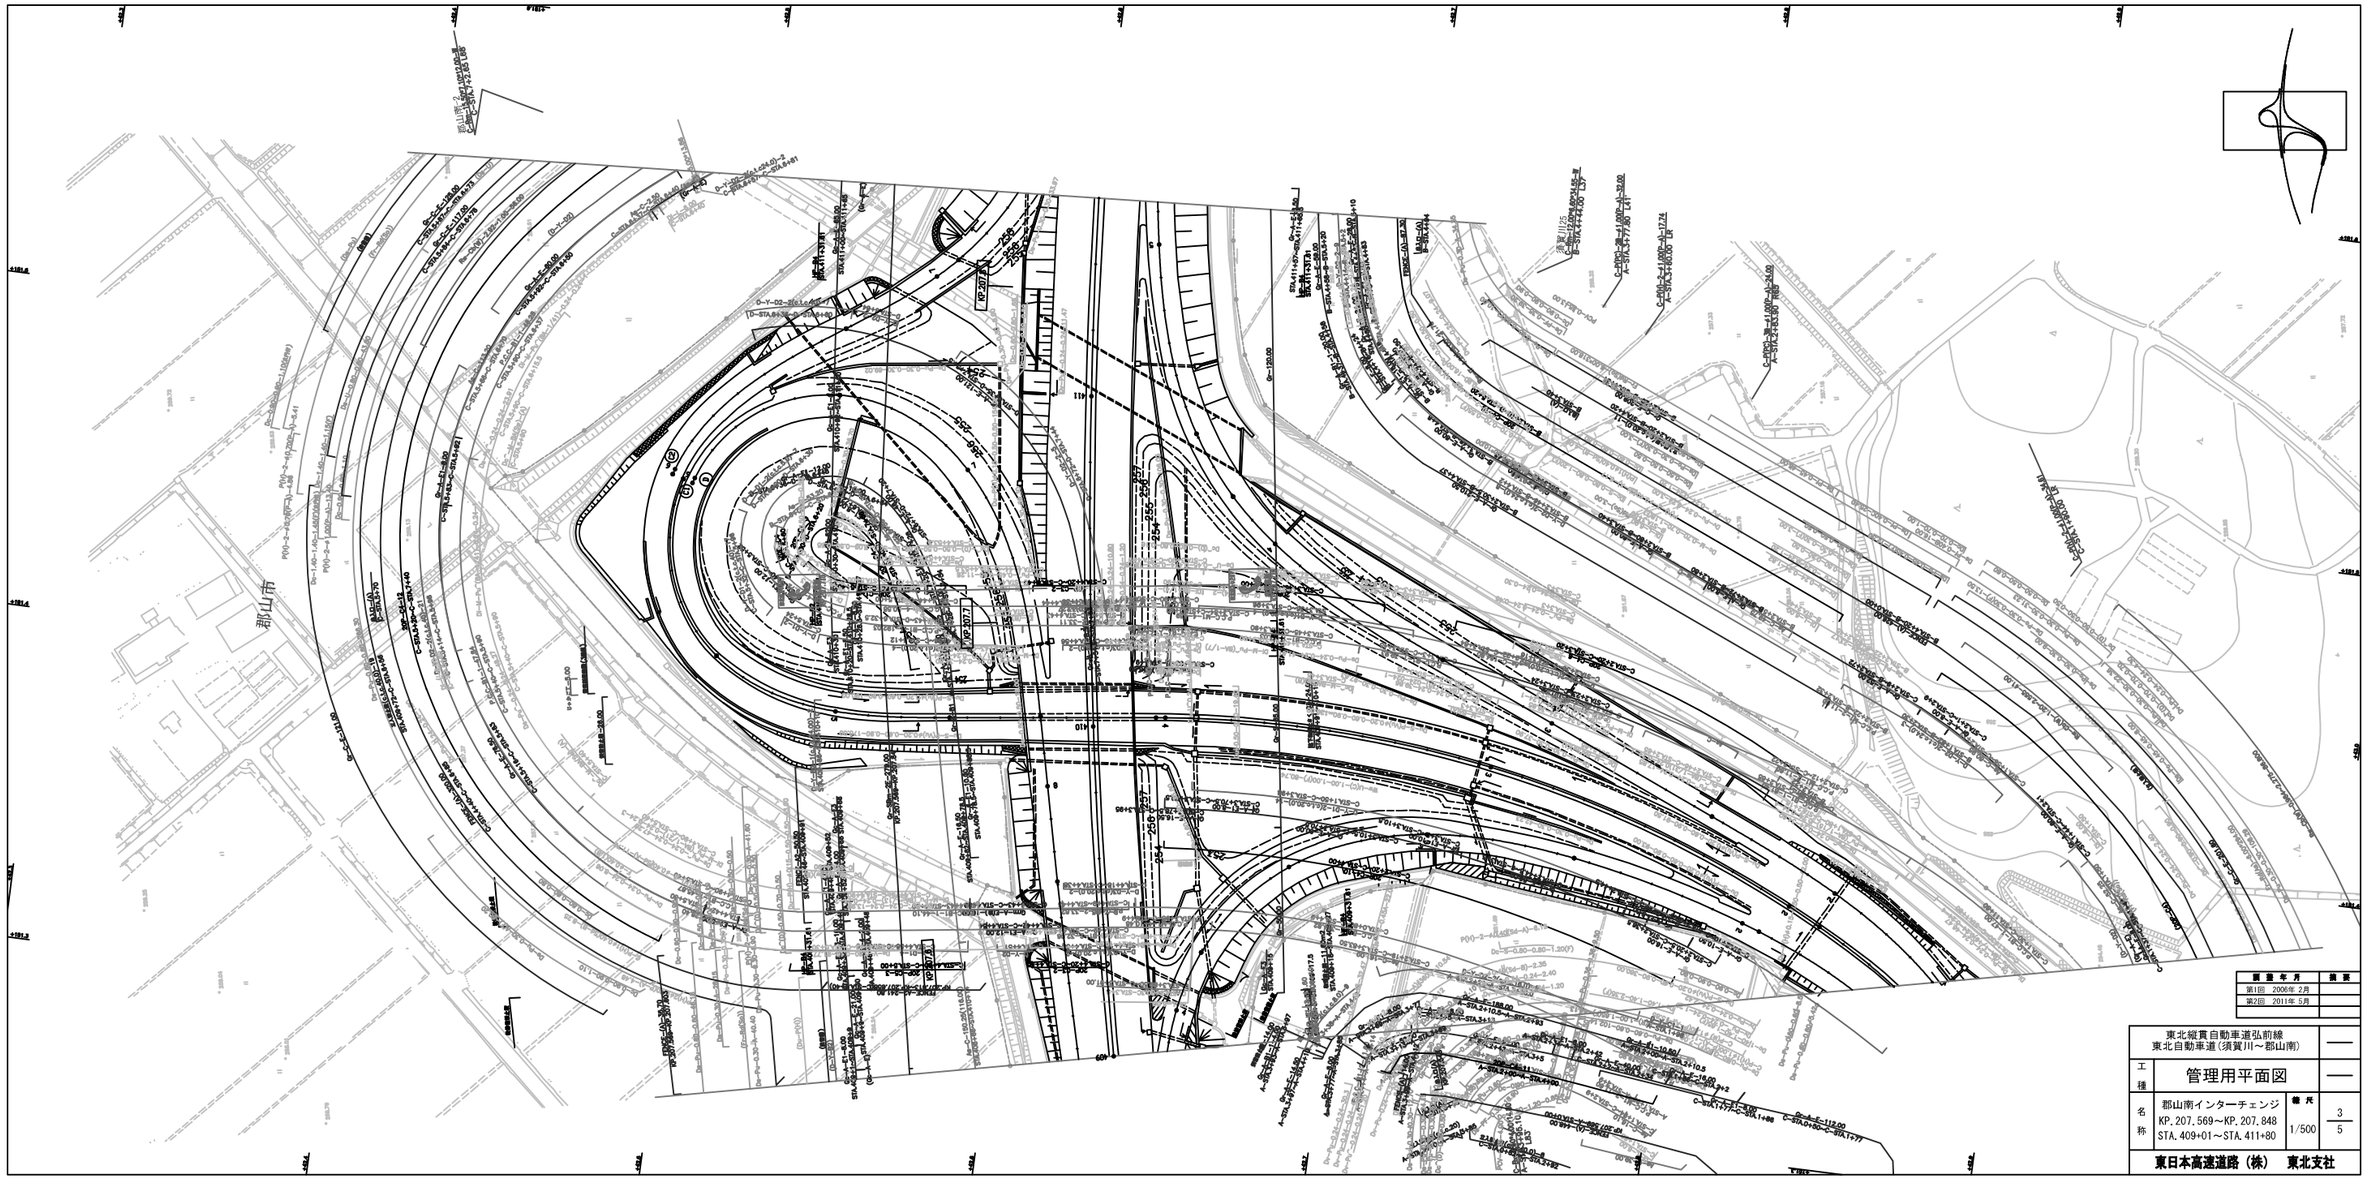

図面年月	摘要
第1回 2006年 2月	
第2回 2011年 5月	

東北縦貫自動車道弘前線 東北自動車道（須賀川～郡山南）		—
工種	管理用平面図	—
名称	郡山南インターチェンジ KP. 207. 569～KP. 207. 848 STA. 409+01～STA. 411+80	縮尺 1/500
		3/5

東日本高速道路（株） 東北支社

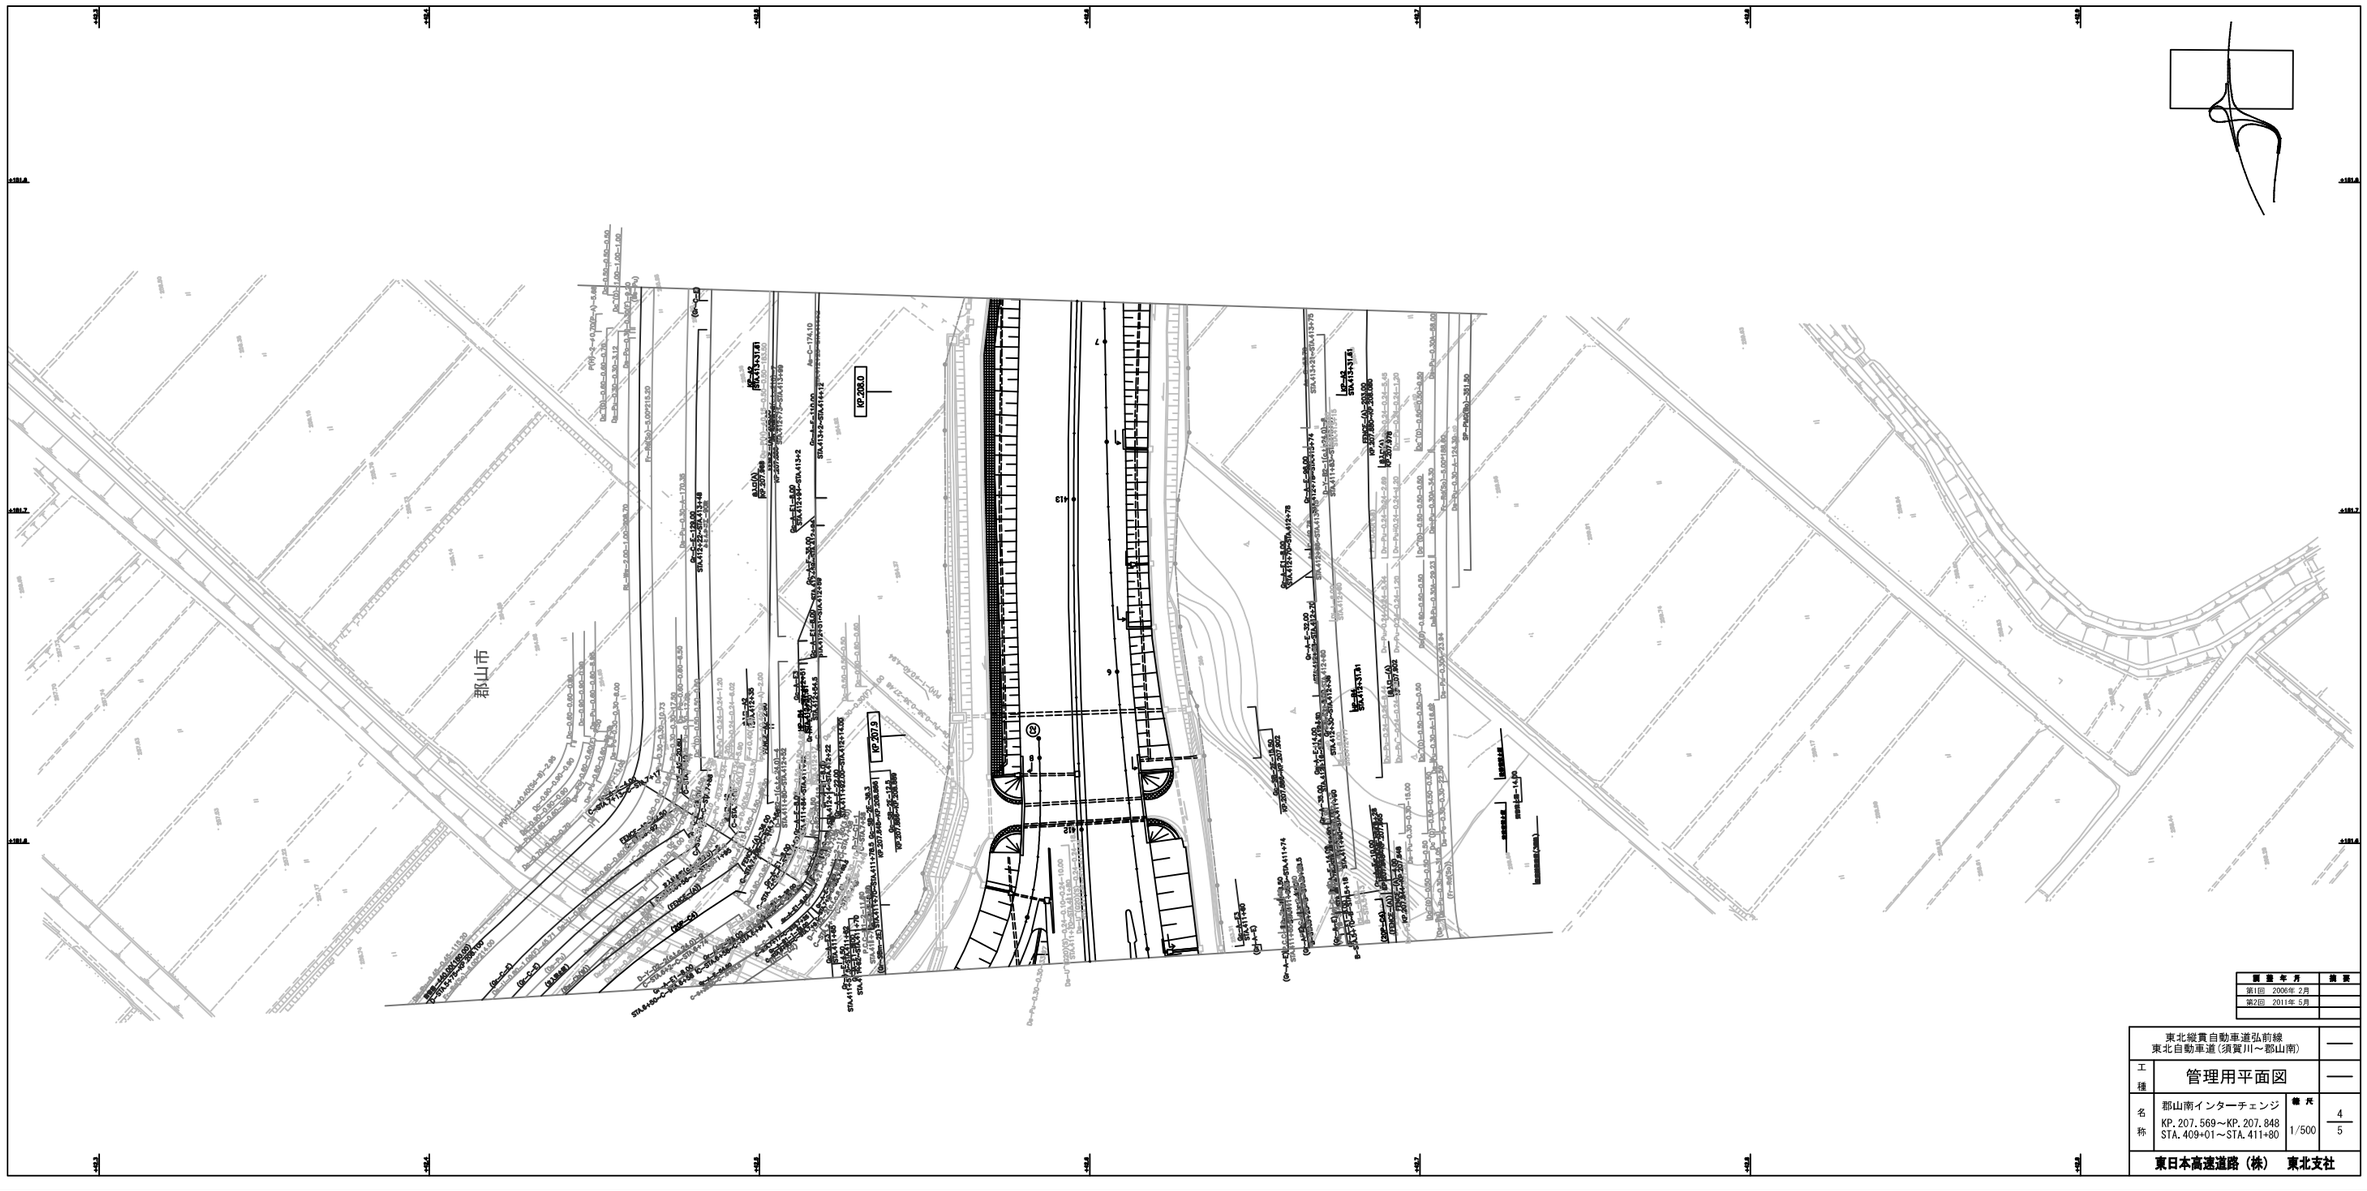

調整年月	摘要
第1回　2006年 2月	
第2回　2011年 5月	

東北縦貫自動車道弘前線 東北自動車道(須賀川～郡山南)			—
工種	管理用平面図		—
名称	郡山南インターチェンジ KP. 207. 569～KP. 207. 848 STA. 409+01～STA. 411+80	縮尺 1/500	4 5
東日本高速道路（株）　東北支社			

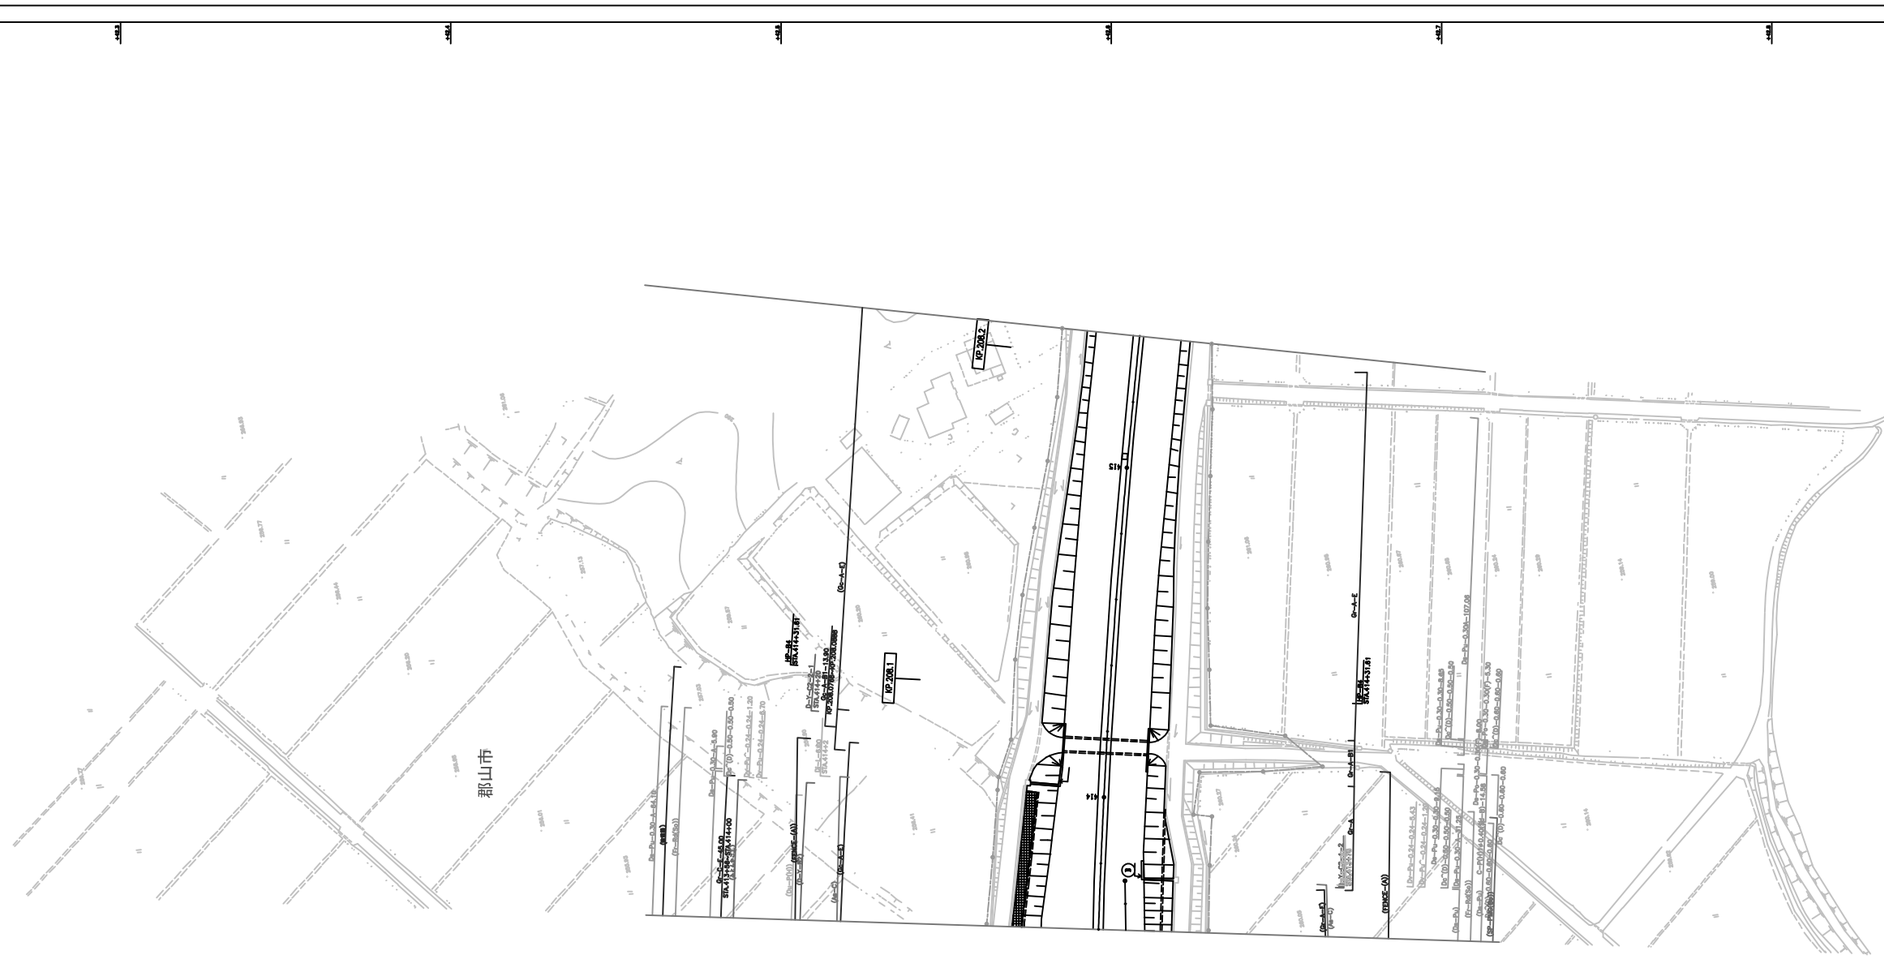

提出年月	摘要
第1回　2006年 2月	
第2回　2011年 5月	

東北縦貫自動車道弘前線 東北自動車道（須賀川～郡山南）			—
工種	管理用平面図		—
名称	郡山南インターチェンジ KP. 207. 569～KP. 207. 848 STA. 409+01～STA. 411+80	縮尺 1/500	5 5

東日本高速道路（株）　東北支社

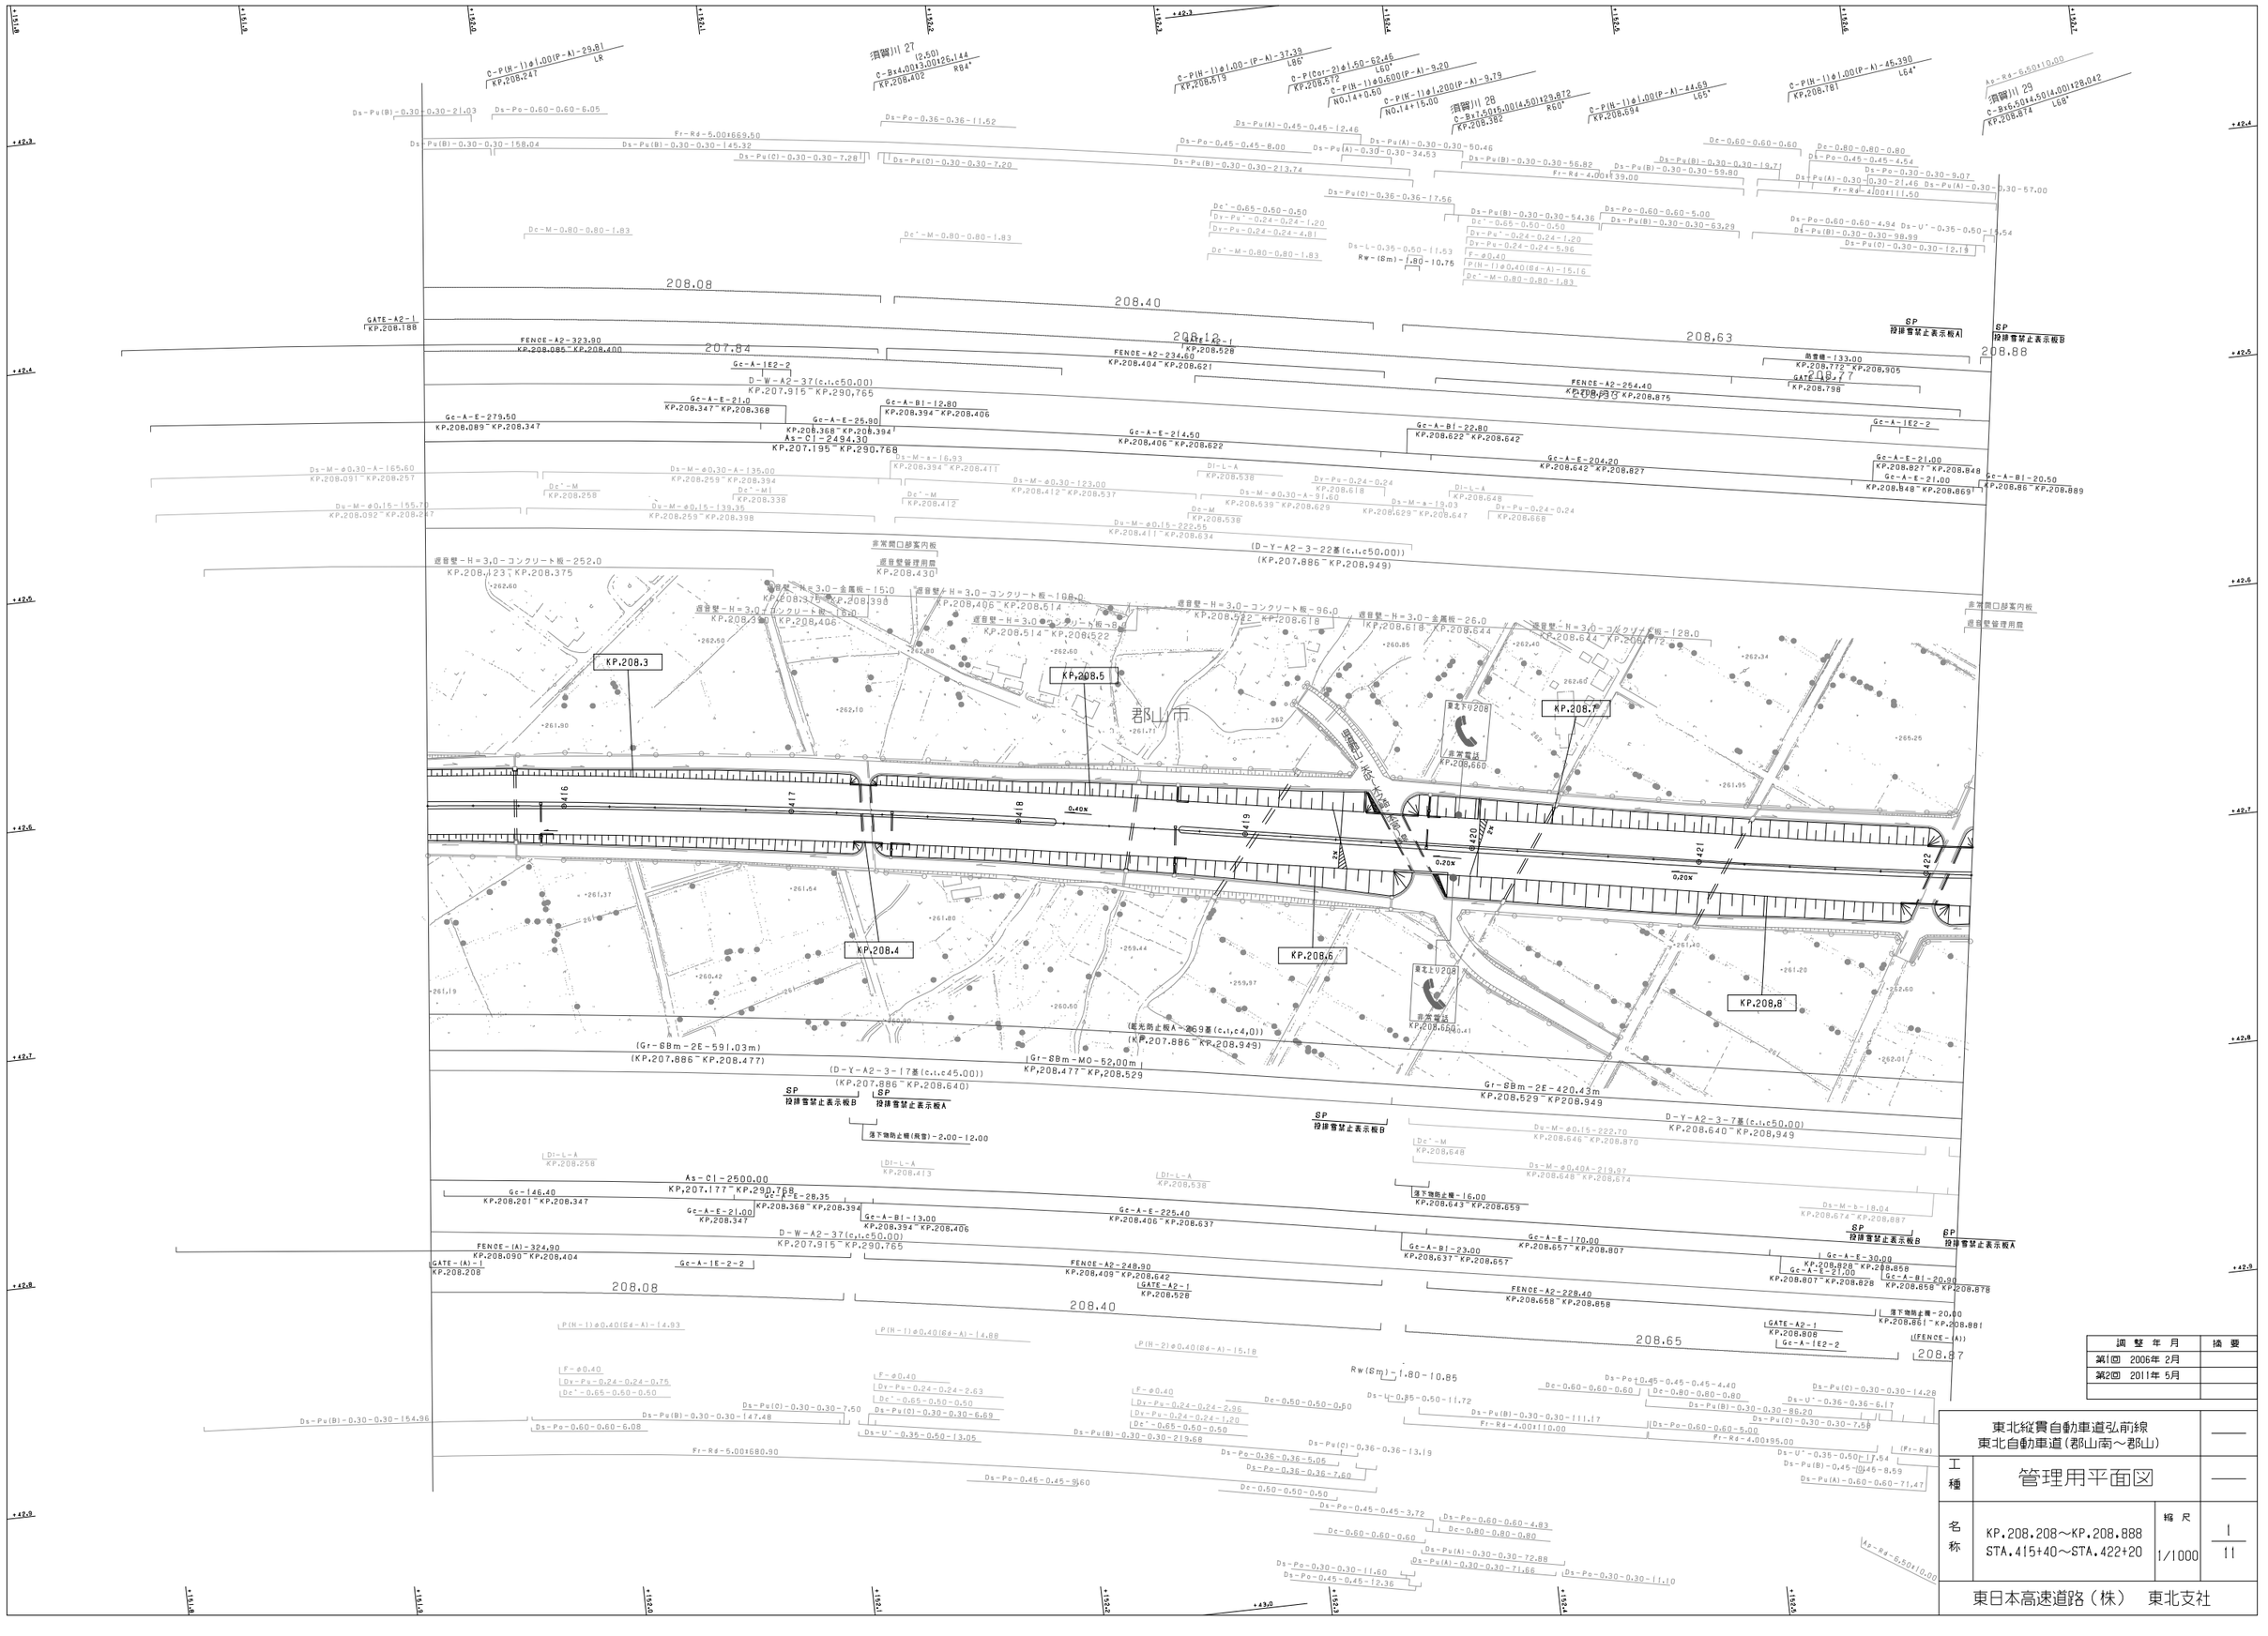

調整年月	摘要
第1回 2006年 2月	
第2回 2011年 5月	

	東北縦貫自動車道弘前線 東北自動車道(郡山南～郡山)		——
工種	管理用平面図		——
名称	KP.208.208～KP.208.888 STA.415+40～STA.422+20	縮尺 1/1000	1 11

東日本高速道路(株) 東北支社

東北縦貫自動車道弘前線
東北自動車道（郡山南～郡山）

工種：管理用平面図

名称：KP.208.888～KP.209.688
STA.422+20～STA.430+20

縮尺：1/1000

2
11

東日本高速道路（株）　東北支社

調整年月	摘要
第1回　2006年 2月	
第2回　2011年 5月	

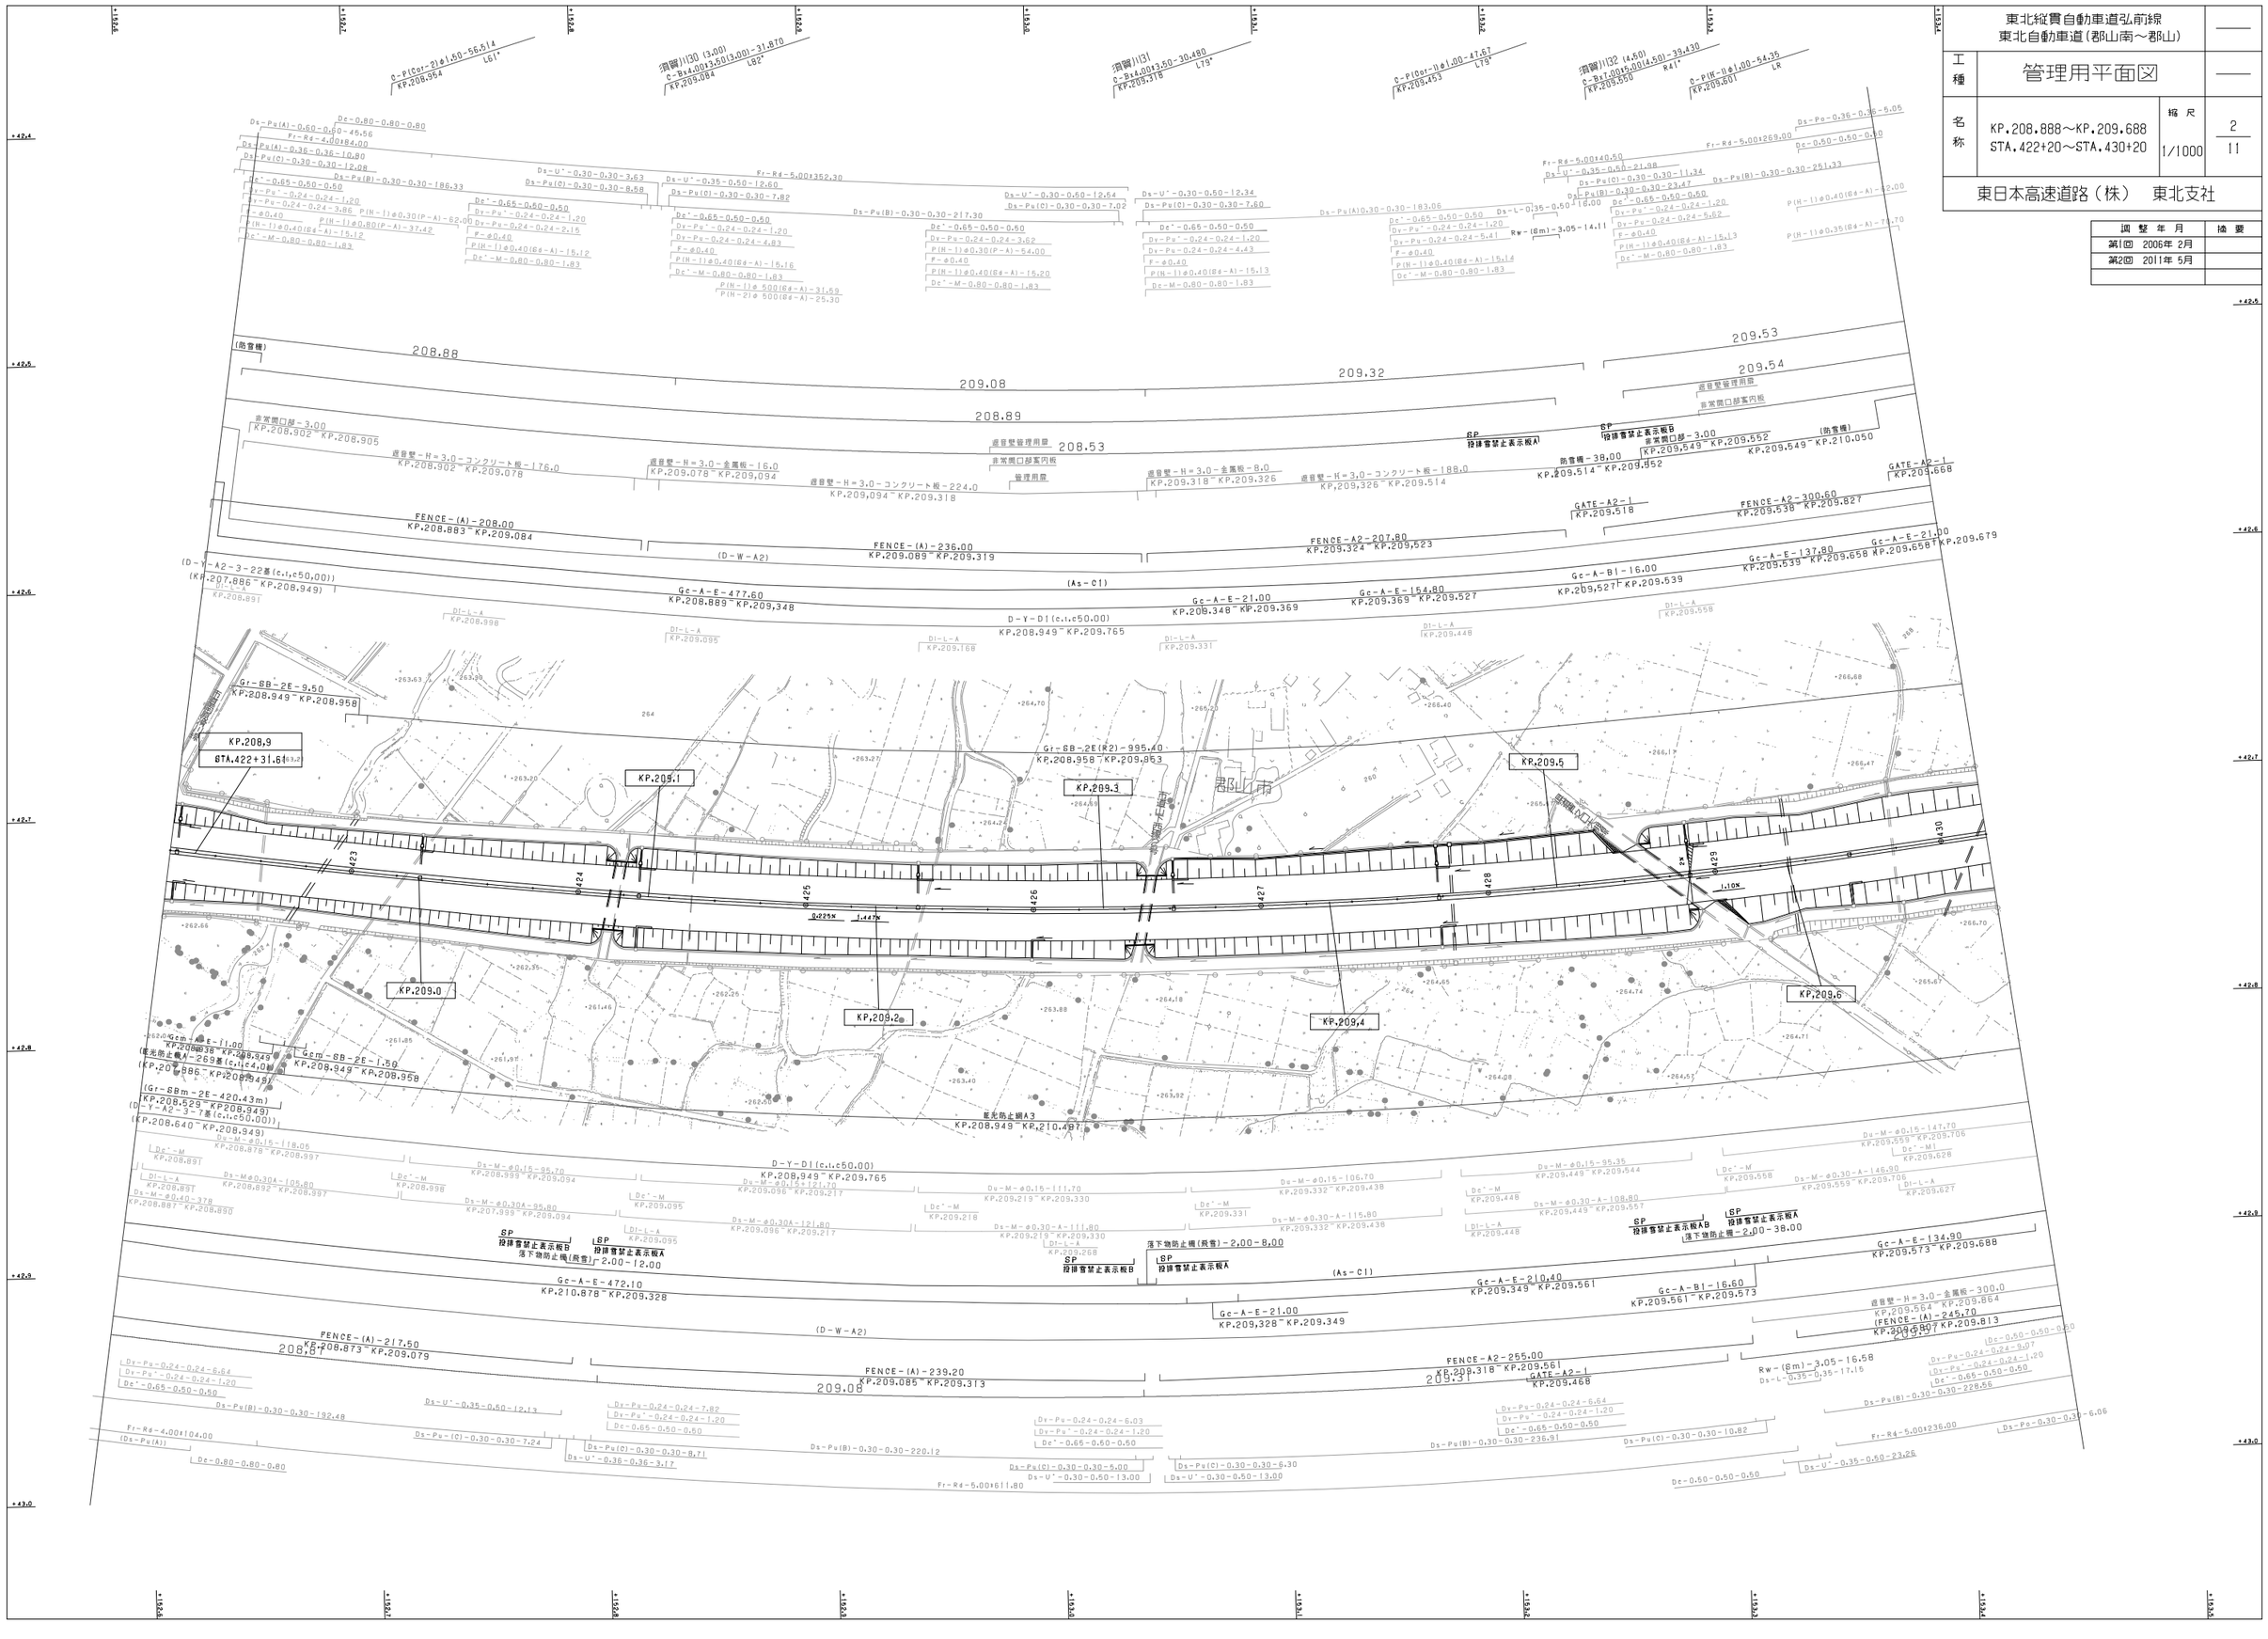
KP.208.9
STA.422+31.64
KP.209.0
KP.209.1
KP.209.2
KP.209.3
KP.209.4
KP.209.5
KP.209.6
208.88
209.08
208.89
208.53
209.32
209.53
209.54
209.37
208.67
209.08
FENCE-(A)-208.00 KP.208.883~KP.209.084
FENCE-(A)-236.00 KP.209.089~KP.209.319
FENCE-A2-207.80 KP.209.324~KP.209.523
FENCE-A2-300.60 KP.209.538~KP.209.827
FENCE-(A)-217.50 KP.208.873~KP.209.079
FENCE-(A)-239.20 KP.209.085~KP.209.313
FENCE-A2-255.00 KP.209.318~KP.209.561
FENCE-(A)-245.70 KP.209.564~KP.209.813
Gc-A-E-477.60 KP.208.889~KP.209.348
Gc-A-E-21.00 KP.208.348~KP.209.369
Gc-A-E-154.80 KP.209.369~KP.209.527
Gc-A-E-137.80 KP.209.539~KP.209.658
Gc-A-E-21.00 KP.209.658~KP.209.679
Gc-A-E-472.10 KP.210.878~KP.209.328
Gc-A-E-21.00 KP.209.328~KP.209.349
Gc-A-E-210.40 KP.209.349~KP.209.561
Gc-A-E-134.90 KP.209.573~KP.209.688
Gc-A-B1-16.00 KP.209.527~KP.209.539
Gc-A-B1-16.60 KP.209.561~KP.209.573
D-Y-D1(c.t.c50.00) KP.208.949~KP.209.765
(D-W-A2)
(As-C1)
(D-Y-A2-3-22基(c.t.c50.00))
(D-Y-A2-3-7基(c.t.c50.00))
Gr-SB-2E-9.50 KP.208.949~KP.208.958
Gr-SB-2E(R2)-995.40 KP.208.958~KP.209.863
Gcm-SB-2E-11.00 KP.208.938~KP.208.949
Gcm-SB-2E-1.50 KP.208.949~KP.208.958
(Gr-SBm-2E-420.43m)
(D-Y-A2-269基(c.t.c40.00))
底充防止柵A3 KP.208.949~KP.210.487
遮音壁-H=3.0-コンクリート板-176.0 KP.208.902~KP.209.078
遮音壁-H=3.0-金属板-16.0 KP.209.078~KP.209.094
遮音壁-H=3.0-コンクリート板-224.0 KP.209.094~KP.209.318
遮音壁-H=3.0-金属板-8.0 KP.209.318~KP.209.326
遮音壁-H=3.0-コンクリート板-188.0 KP.209.326~KP.209.514
防雪柵-38.00 KP.209.514~KP.209.552
非常開口部-3.00 KP.208.902~KP.208.905
非常開口部-3.00 KP.209.549~KP.209.552
(防雪柵) KP.209.549~KP.210.050
GATE-A2-1 KP.209.518
GATE-A2-1 KP.209.468
GATE-AP-1 KP.209.668
SP 投排雪禁止表示板A
SP 投排雪禁止表示板B
SP 投排雪禁止表示板AB
落下物防止柵(飛雪)-2.00-12.00
落下物防止柵-2.00-38.00
落下物防止柵(飛雪)-2.00-8.00
遮音壁管理用扉
非常開口部案内板
管理用扉
(防雪柵)
Rw-(6m)-3.05-14.11
Rw-(8m)-3.05-16.58
Rw-(8m)-3.05-17.15
Fr-R4-5.00+269.00
Fr-R4-5.00+40.50
Fr-R4-5.00+352.30
Fr-R4-4.00+84.00
Fr-R4-4.00+104.00
Fr-R4-5.00+236.00
Fr-R4-5.00+611.80
Ds-Pu(A)-0.60-0.60-45.56
Ds-Pu(A)-0.36-0.36-10.80
Ds-Pu(C)-0.30-0.30-12.08
Ds-Pu(B)-0.30-0.30-186.33
Ds-Pu(B)-0.30-0.30-217.30
Ds-Pu(A)0.30-0.30-183.06
Ds-Pu(B)-0.30-0.30-251.33
Ds-Pu(B)-0.30-0.30-23.47
Ds-Pu(C)-0.30-0.30-7.82
Ds-Pu(C)-0.30-0.30-7.02
Ds-Pu(C)-0.30-0.30-7.60
Ds-Pu(C)-0.30-0.30-23.47
Ds-Pu(B)-0.30-0.30-220.12
Ds-Pu(C)-0.30-0.30-8.71
Ds-Pu(C)-0.30-0.30-5.00
Ds-Pu(C)-0.30-0.30-6.30
Ds-Pu(C)-0.30-0.30-10.82
Ds-Pu(B)-0.30-0.30-228.56
Ds-Pu(B)-0.30-0.30-236.91
Ds-Pu(A)
Ds-Pu-0.24-0.24-6.64
Ds-Pu'-0.24-0.24-1.20
Dc'-0.65-0.50-0.50
Ds-U'-0.35-0.50-12.13
Ds-U'-0.36-0.36-3.17
Ds-U'-0.30-0.50-12.54
Ds-U'-0.30-0.50-13.00
Ds-U'-0.30-0.50-12.34
Ds-U'-0.35-0.50-21.98
Ds-U'-0.30-0.30-11.34
Ds-U'-0.35-0.50-23.26
Ds-Pu-0.24-0.24-7.82
Ds-Pu-0.24-0.24-6.03
Ds-Pu-0.24-0.24-4.83
Ds-Pu-0.24-0.24-4.43
Ds-Pu-0.24-0.24-5.41
Ds-Pu-0.24-0.24-5.62
Ds-Pu'-0.24-0.24-1.20
Dc'-0.65-0.50-0.50
Ds-L-0.35-0.50-16.00
Ds-L-0.35-0.36-17.15
Ds-Po-0.36-0.36-5.05
Ds-Po-0.50-0.50-0.50
Ds-Po-0.30-0.30-6.06
Ds-Po-0.30-0.30-5.07
Dc-0.80-0.80-0.80
Dc'-M-0.80-0.80-1.83
Dc-M-0.80-0.80-1.83
Dc'-0.65-0.50-0.50
Dy-Pu'-0.24-0.24-1.20
Dy-Pu-0.24-0.24-2.15
Dy-Pu-0.24-0.24-3.86
Dy-Pu-0.24-0.24-4.83
Dy-Pu-0.24-0.24-4.43
Dy-Pu-0.24-0.24-5.41
Dy-Pu-0.24-0.24-5.62
Dy-Pu-0.24-0.24-5.62
F-φ0.40
P(H-1)φ0.30(P-A)-62.00
P(H-1)φ0.30(P-A)-54.00
P(H-1)φ0.40(B4-A)-15.12
P(H-1)φ0.40(B4-A)-15.16
P(H-1)φ0.40(B4-A)-15.20
P(H-1)φ0.40(B4-A)-15.13
P(H-1)φ0.40(B4-A)-15.14
P(H-1)φ0.40(B4-A)-15.13
P(H-1)φ0.40(B4-A)-12.00
P(H-1)φ0.40(B4-A)-7.70
P(H-1)φ0.35(B4-A)-7.70
P(H-1)φ0.80(P-A)-37.42
P(H-1)φ 500(B4-A)-31.59
P(H-2)φ 500(B4-A)-25.30
Dc'-M-0.80-0.80-1.83
Dc'-M
Dy-Pu-0.24-0.24-1.20
Dy-Pu-0.24-0.24-4.83
Dy-Pu-0.24-0.24-5.62
Dy-Pu-0.24-0.24-4.43
Dy-Pu-0.24-0.24-5.41
Dy-Pu-0.24-0.24-5.62
Dy-Pu'-0.24-0.24-1.20
Dc'-0.65-0.50-0.50
Dy-Pu-0.24-0.24-3.62
Dy-Pu-0.24-0.24-4.83
Dy-Pu-0.24-0.24-4.43
Dy-Pu-0.24-0.24-5.41
Dy-Pu-0.24-0.24-5.62
Dy-Pu'-0.24-0.24-1.20
Dc'-0.65-0.50-0.50
Dc'-M
KP.208.891
KP.208.897
KP.208.998
KP.209.095
KP.209.218
KP.209.331
KP.209.448
KP.209.558
KP.209.628
KP.209.627
Di-L-A
KP.208.998
KP.209.095
KP.209.168
KP.209.331
KP.209.448
KP.209.558
KP.209.628
KP.209.627
Ds-M-φ0.40-378 KP.208.887~KP.208.890
Ds-M-φ0.30A-105.80 KP.208.892~KP.208.997
Ds-M-φ0.30A-95.80 KP.207.999~KP.209.094
Ds-M-φ0.30A-121.80 KP.209.096~KP.209.217
Ds-M-φ0.30-A-111.80 KP.209.219~KP.209.330
Ds-M-φ0.30-A-115.80 KP.209.332~KP.209.438
Ds-M-φ0.30-A-108.80 KP.209.449~KP.209.557
Ds-M-φ0.30-A-146.90 KP.209.559~KP.209.706
Ds-M-φ0.15-118.06 KP.208.878~KP.208.997
Ds-M-φ0.15-95.70 KP.208.999~KP.209.094
Ds-M-φ0.15-121.70 KP.209.096~KP.209.217
Ds-M-φ0.15-111.70 KP.209.219~KP.209.330
Ds-M-φ0.15-106.70 KP.209.332~KP.209.438
Ds-M-φ0.15-95.35 KP.209.449~KP.209.544
Ds-M-φ0.15-147.70 KP.209.559~KP.209.706
Gr-SB-2E-1.00
Gr-SB-2E-1.50
東北縦貫自動車道弘前線
東北自動車道（郡山南～郡山）

工種	管理用平面図		
名称	KP.209.688～KP.210.488 STA.430+20～STA.438+20	縮尺 1/1000	3 11

東日本高速道路（株）　東北支社

調整年月	摘要
第1回　2006年 2月	
第2回　2011年 5月	

大根橋
8-Rc-81-L77°-10,75+20.728

KP.209.7
STA.430+31.6

KP.209.9

KP.210.1

KP.210.3

KP.210.2

KP.210.4

KP.209.8

KP.210.0

郡山市

209.53　209.83　209.54　210.03　210.30　208.53　209.57　209.82　210.02　210.29

Ds-Po-0.30-0.30-14.09
Rw-8m(1.67~3.24)-31.082
Fr-Rd-Br-Rcsf-5.00†7.00
Fr-Rd-5.00†184.00
Ds-Po-0.45-0.45-5.58
Ds-Pu(B)-0.30-0.30-143.46
Dc'-0.65-0.50-0.50
Dy-Pu'-0.24-0.24-1.20
Dy-Pu-0.24-0.24-8.08
F-φ0.40
P(H-I)φ300(P-A)-102.00
Ds-Po-0.30-0.30-5.04
Dc-0.50-0.50-0.50
P(H-I)φ0.40(Ed-A)-15.12
Dc'-M-0.80-0.80-1.83
P(H-I)φ0.40(Ed-A)-16.46
Ds-U'-0.30-0.30-2.50
Ds-Pu(B)-0.30-0.30-19.06
Ds-Pu(C)-0.30-0.30-15.65
Dy-Pu-0.24-0.24-7.00
P(H-I)φ0.30(P-A)-75.00
P(H-I)φ0.40(Ed-A)-21.38
P(H-I)φ0.40(Ed-A)-19.92
P(H-I)φ0.50(Ed-A)-43.74
P(H-2)φ0.50(Ed-A)-28.01
Fr-Rd-5.00†336.00
Ds-Po-0.60-0.60-8.60
Ds-Pu(B)-0.30-0.30-243.05
Dy-Pu'-0.24-0.24-1.20
Dy-Pu-0.24-0.24-4.47
P(H-I)φ0.40(Ed-A)-15.43
Dc'-M-0.80-0.80-1.83
Ds-Po-0.30-0.30-8.07
Ds-Po-0.30-0.30-2.01
Ds-Po-0.30-0.30-13.08
Ds-Pu(B)-0.30-0.30-63.26
Ds-Po-0.30-0.30-4.72
Dy-Pu-0.24-0.24-6.03
(Fr-Rd)
Ds-Po-0.60-0.60-5.50
Ds-Pu(B)-0.30-0.30-33.40
Dc'-0.65-0.50-0.50
Dy-Pu'-0.24-0.24-1.20
Dy-Pu-0.24-0.24-4.22
Rw-(8m)-(0.30~3.77)-20.80
はしご
KP.209.983
Ds-Pu(B)-0.30-0.30-38.14
遮音壁管理用扉
非常開口部案内板
非常開口部-3.00
KP.210.047~KP.210.050
遮光防止柵A-309基(c.t.c4.0)
KP.210.043~KP.211.251
非常開口部-4.00
KP.210.308~KP.210.312
(防雪柵)
防雪柵-2.50-265.00
KP.210.047~KP.210.312
管理用扉
KP.209.980
遮光防止柵A-309基(c.t.c4.0)
KP.209.9853~KP.210.004
防雪柵-2.50-501.00
KP.209.549~KP.210.050
投雪雪望止表示板A
SP
投雪雪望止表示板B
SP
FENCE-(A)-60.00
KP.209.842~KP.209.912
FENCE-(A)-15.00
KP.210.006~KP.210.018
FENCE-(A)-269.00
KP.210.037~KP.210.297
FENCE-A2-35.80
KP.210.268~KP.210.296
D-W-A2-16(c.t.c50.00)
KP.210.300~KP.211.050
Gc-A-E-241.60
KP.210.268~KP.210.488
As-C1-1393.40
KP.210.268~KP.211.702
(FENCE-(A))
(D-W-A2)
(As-C1)
Gc-A-E-88.60
KP.209.679~KP.209.768
(D-Y-D1)
D1-L-A
KP.209.707
Rw-Cb(W)-(1.00~3.95)-95.75
Gr-A-E-282.00
KP.209.768~KP.210.050
Rw-Cb-(W)-(1.00~3.95)-59.75
Gc-A-E-218.00
KP.210.050~KP.210.268
D1-L-A
KP.210.307
D1-L-A
KP.210.428
Dc'-M-A
KP.210.368
Ds-M-φ0.30-A-99.60
KP.210.268~KP.210.368
Ds-M-φ0.15-100.35
KP.210.268~KP.210.368
Ds-M-φ0.30-A-118.90
KP.210.369~KP.210.487
Ds-M-φ0.15-118.70
KP.210.369~KP.210.487
Gr-A-E-12.50
Dy-U'-0.24-0.24-3.70
P(Y)110.24(A)-1.80
Dy-Pu-0.24-0.24(I)(D)(A)-2.60
P(H-I)φ0.40(Ed-A)-4.20
Gr-BB-1B(B)-19.00
KP.210.014~KP.210.033
Gr-BBm-2E-447.8
KP.210.044~KP.210.492
D-Y-A2-3-12(c.t.c50.00)
KP.209.953~KP.210.544
Gr-BBm-2E-49.6
KP.209.953~KP.210.003
Gr-BB-2E-11.00
KP.210.003~KP.210.014
Gr-BB-2E-11.00
KP.210.033~KP.210.044
Gr-BB-2E-9.50
KP.209.953~KP.209.983
Gr-BB-2E-9.50
KP.209.953~KP.209.982
Gr-BB-2E-11.00
KP.209.953~KP.210.003
Gr-BB-2E-11.00
KP.210.033~KP.210.044
Gr-BB-1B(B)-19.00
KP.210.014~KP.210.033
Gcm-A-E-
Gcm-B-E-33.00
STA.433+10.600~STA.433+44.600
Gcm-A-B2-21.50
STA.433+44.500~STA.433+64.500
Gcm-B-E-39.40
STA.433+64.50~STA.434+04.700
Gcm-A-E-195.30
STA.434+04.700~STA.436+00.000
Gr-BB-2E-9.50
KP.209.953~KP.209.963
Gr-A-E-500.00
KP.209.768~KP.210.268
FENCE-(99-2)-8.00
KP.210.006~KP.210.010
FENCE-(A)-188.00
KP.209.825~KP.210.006
FENCE-(99-2)-4.00
KP.210.027~KP.210.029
FENCE-(A)-277.20
KP.210.029~KP.210.296
FENCE-A2-32.60
KP.210.296~KP.210.296
As-C1-729.2
KP.210.268~KP.211.065
Gc-A-E-370.20
KP.210.268~KP.210.608
D-W-A2-16(c.t.c50.00)
KP.210.300~KP.211.050
FENCE-A2-419.90
KP.210.306~KP.210.706
D1-L-A
KP.210.368
遮音壁-H=3.0-金属板-608.0
KP.210.042~KP.210.650
Gc-A-E-59.00
KP.209.709~KP.209.768
Gc-A-E-21.00
KP.209.688~KP.209.709
(D-W-A2)
(遮音壁)
(FENCE-(A))
立入防止柵出入口(A)
KP.209.688
管理用扉
管理用階段
Rw-(8m)-(0.30~3.77)-20.80
はしご
KP.210.058
(Ds-Pu(B))
(Fr-Rd)
Ds-Po-0.30-0.30-8.08
Fr-Rd-Br-Rcst-5.00†7.00
Ds-Po-0.45-0.45-6.00
Fr-Rd-5.00†189.00
Ds-Po-0.30-0.30-5.03
Dc-0.50-0.50-0.50
Ds-Po-0.30-0.30-6.06
Ds-U'-0.30-0.30-2.50
Ds-Pu(C)-0.30-0.30-18.57
Ds-Pu(B)-0.30-0.30-171.91
Dy-Pu-0.24-0.24-12.08
Dy-Pu'-0.24-0.24-1.20
Dc'-0.65-0.50-0.50
Dy-Pu-0.24-0.24-9.60
Dy-Pu'-0.24-0.24-1.20
Dc'-0.65-0.50-0.50
Ds-Pu(C)-0.30-0.30-15.14
Dc-0.50-0.50-0.50
Ds-Po-0.30-0.30-6.04
Dy-Pu-0.24-0.24-9.00
Dy-Pu'-0.24-0.24-1.20
Dc'-0.65-0.50-0.50
Ds-Pu(B)-0.30-0.30-200.30
Fr-Rd-5.00†350.50
Dy-Pu-0.24-0.24-7.80
Dy-Pu'-0.24-0.24-1.20
Dc'-0.65-0.50-0.50
Ds-Pu(B)-0.30-0.30-37.62
Ds-Pu(B)-0.30-0.30-5.36
Ds-Pu-0.60-0.60-7.00
Dc'-M-0.80-0.80-1.83
P(H-I)φ0.40(Ed-A)-13.34
F-φ0.40
Dy-Pu-0.24-0.24-6.25
Dy-Pu'-0.24-0.24-1.20
Dc-0.65-0.50-0.50
Ds-Pu(B)-0.30-0.30-53.03
Ds-Po-0.30-0.30-13.11
Dc-0.50-0.50-0.50
Ds-Po-0.30-0.30-6.08
Ds-Pu-0.30-0.30-14.61
Ds-Po-0.60-0.60-7.05
(Ds-Pu(B))
(Fr-Rd)
(Gcm-A-E)
(D-Y-D1)
(Du-M)
Du-M-φ0.15-60.35
KP.209.708~KP.209.768
Dc'-M-A
KP.209.707
(Ds-M)
Ds-M-φ0.30-A-60.40
KP.209.708~KP.209.768
(As-C1)
(D-W-A2)
SP
投雪雪望止表示板B
SP
投雪雪望止表示板A
SP
投雪雪望止表示板B
SP
投雪雪望止表示板A
非常開口部案内板
遮音壁管理用扉
KP.209.7
STA.430+31.6
KP.209.9
KP.210.1
KP.210.3
KP.210.2
KP.210.4
KP.209.8
KP.210.0
郡山市

郡山中央スマートインターチェンジ舗装詳細設計起点

KP.210.5
STA.438+31.61

KP.210.6
KP.210.7
KP.210.8
KP.210.9
KP.211.0

君山市

0.20%

0439
0440
0441 A=3550m2
0442
0443
0444

210.30
210.03
210.80
210.54
210.71
210.29

防雪柵－404.00
KP.210.308 KP.210.712

FENCE－(A)－424.70
KP.210.302 KP.210.715

落下物防止柵(飛雪)－2.00－12.00

遮音壁－H＝3.0－金属板－320.0
KP.210.980 KP.211.300

D－W－A2－28(c.t.c45.00)
KP.211.050 KP.212.310

Gc－A－E－66.70
KP.211.030 KP.211.099

Gc－A－IE2－2
KP.210.488 KP.210.509

Gc－A－E－202.00
KP.210.509 KP.210.711

Gc－A－B1－14.20
KP.210.711 KP.210.723

Gc－A－E－307.70
KP.210.723 KP.211.009

Gc－A－IE2－2
KP.211.009 KP.211.030

(D－W－A2)
(As－C1)

SP
投雪雪禁止表示板A

SP
投雪雪禁止表示板B

D－Y－A2－3－28基(c.t.c25.00)
KP.210.544 KP.211.251

Gr－88m－2E－706.9m
KP.210.544 KP.211.251

Gr－A－E1－8.50
KP.210.490 KP.210.544

Gr－A－E－16.50
Grm－A－Mo－14.00
Grm－A－E－20.50
Gr－A－E－12.50

Grm－A－E2－2
KP.210.485
D－Y－A2－3－12(c.t.c50.00))
(KP.209.953 KP.210.544)

Gcm－A－E2－2
KP.210.547

(Gc－A－E)
(FENCE－A2)

Gc－A－E－66.00
KP.210.629 KP.210.707
Gc－A－IE2－2
KP.210.608 KP.210.629

Gc－A－B1－14.25
KP.210.707 KP.210.719

Gc－A－E－350.00
KP.210.719 KP.211.075

FENCE－(A)－361.00
KP.210.715 KP.211.070

GATE－A2－1
KP.210.888

GATE－A2－1
KP.210.548

遮音壁はしご
KP.210.920

非常電話
KP.210.300

非常電話遮音壁－H＝3.0－コンクリート板－224.0
KP.210.900 KP.210.950 KP.211.074

(防雪柵－404.00)
(KP.210.308 KP.210.712)

(防雪柵)
KP.210.788 KP.210.980

(遮光防止板A－309基(c.t.c4.0))
(KP.210.043 KP.211.251)

(遮光防止板A－309基(c.t.c4.0))

訂 整 年 月	摘 要
第1回 2006年 2月	
第2回 2011年 5月	
第3回 2022年 4月	

東北縦貫自動車道弘前線
東北自動車道(郡山南～郡山)

工種：管理用平面図

名称：KP.210.488～KP.211.070
STA.438+20～STA.444+00

縮尺：1/1000

4
11

東日本高速道路（株） 東北支社

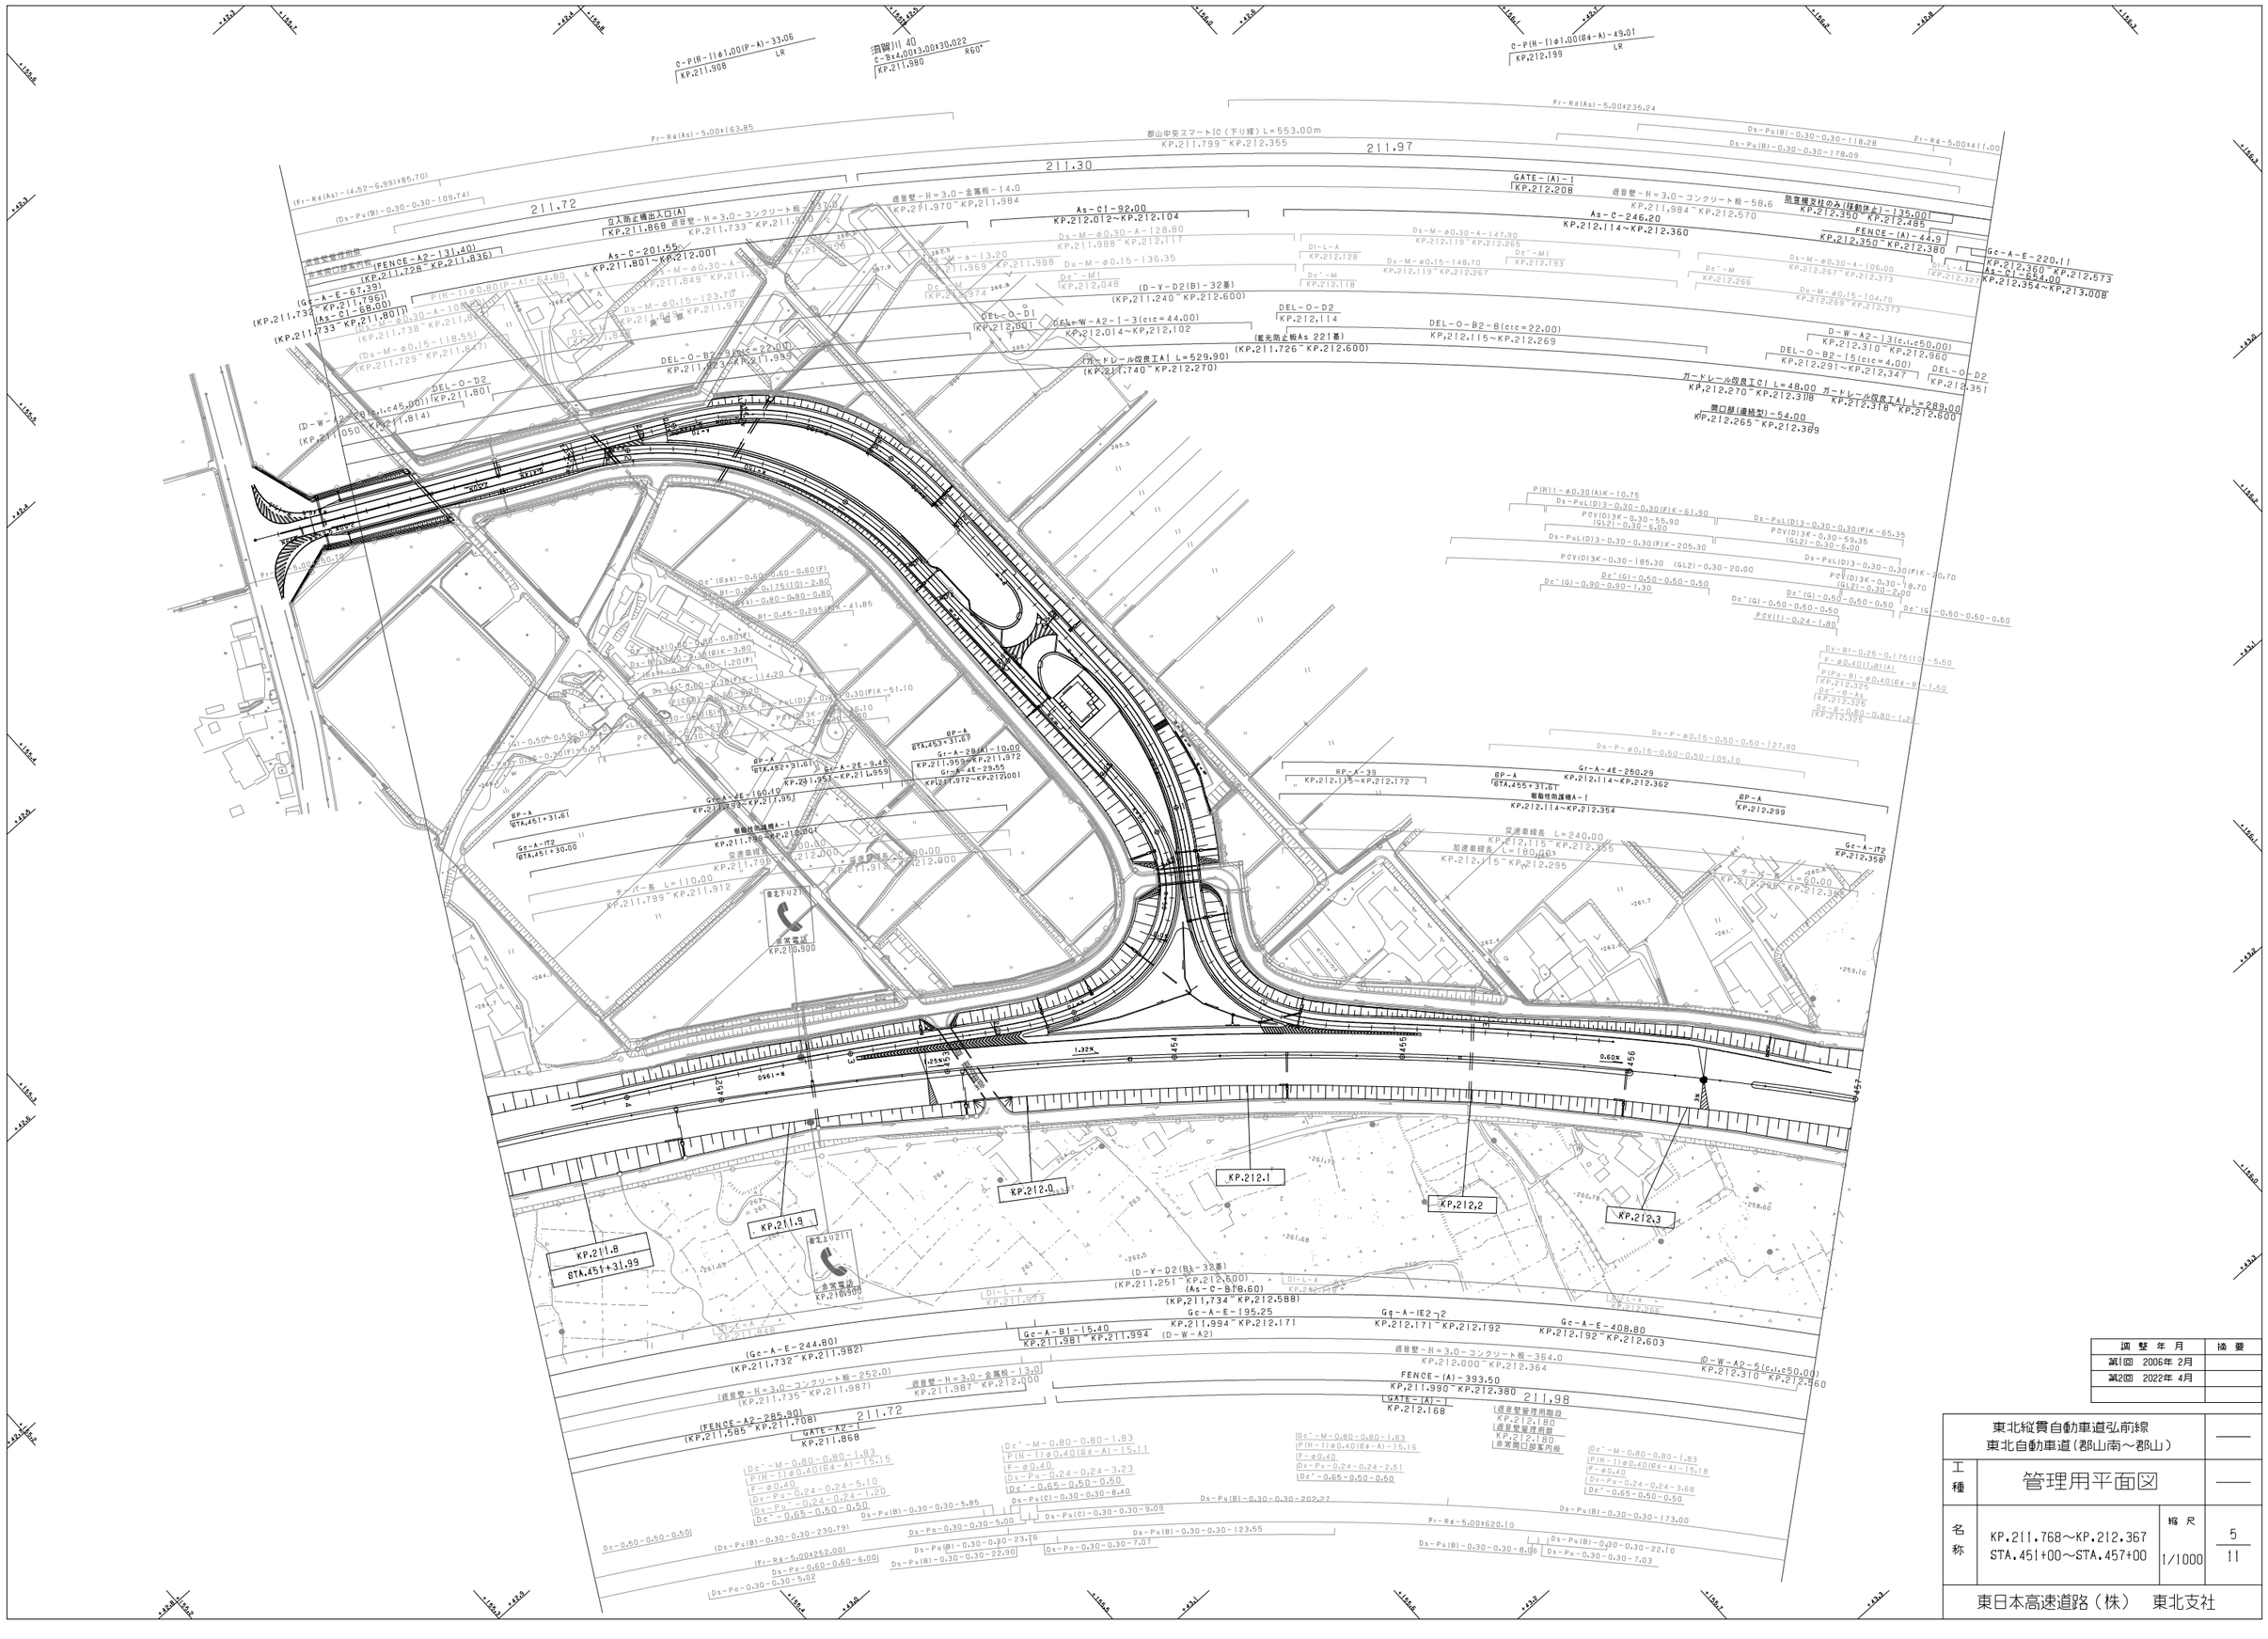
都山中央スマートIC（下り線）L=553.00m
KP.211.799～KP.212.355
211.97
211.30
211.72
GATE－(A)－1
KP.212.208
As－C－246.20
KP.212.114～KP.212.360
防雪柵支柱のみ（移動休止）－135.00
KP.212.350～KP.212.485
FENCE－(A)－44.9
KP.212.350～KP.212.380
Gc－A－E－220.11
KP.212.360～KP.212.573
As－C1－654.00
KP.212.354～KP.213.008
As－C－201.55
KP.211.801～KP.212.001
As－C1－92.00
KP.212.012～KP.212.104
立入防止柵出入口(A)
KP.211.868
遮音壁－H＝3.0－金属板－14.0
KP.211.970～KP.211.984
遮音壁－H＝3.0－コンクリート板－58.6
KP.211.984～KP.212.570
DEL－O－D1
KP.212.080
DEL－O－D2
KP.212.114
DEL－O－B2－8(cic＝22.00)
KP.212.115～KP.212.269
DEL－O－B2－15(cic＝4.00)
KP.212.291～KP.212.347
D－W－A2－3(c.i.c50.00)
KP.212.310～KP.212.960
ガードレール改良工A｜L＝529.90
KP.211.740～KP.212.270
ガードレール改良工C｜L＝48.00
KP.212.270～KP.212.318
ガードレール改良工A｜L＝289.00
KP.212.318～KP.212.600
開口部(連結型)－54.00
KP.212.265～KP.212.389
(D－Y－D2(B)－32基)
(KP.211.240～KP.212.600)
(藍光防止板As 22.1基)
(KP.211.726～KP.212.600)
DEL－W－A2－3(cic＝44.00)
KP.212.014～KP.212.102
DEL－O－B2－8(cic＝22.00)
KP.211.823～KP.211.933
(D－W－A2－2(c.i.c45.00))
(KP.211.050～KP.211.814)
DEL－O－D2
KP.211.801
(Gc－A－E－67.39)
(KP.211.733～KP.211.796)
(As－C1－68.00)
(KP.211.733～KP.211.801)
(FENCE－A2－131.40)
(KP.211.728～KP.211.836)
(Fr－R4(As)－4.52～5.99±185.70)
(Ds－Pw(B)－0.30－0.30－109.74)
Fr－R4(As)－5.00x163.85
Fr－R4(As)－5.00x235.24
Ds－Pw(B)－0.30－0.30－118.28
Ds－Pw(B)－0.30－0.30－178.09
Fr－R4－5.00x411.00
Gc－A－E－244.80
(KP.211.732～KP.211.982)
(FENCE－A2－285.90)
(KP.211.585～KP.211.708)
GATE－A2－1
KP.211.868
211.72
(遮音壁－H＝3.0－コンクリート板－252.0)
(KP.211.735～KP.211.987)
遮音壁－H＝3.0－金属板－13.0
KP.211.987～KP.212.000
Gc－A－B1－15.40
KP.211.981～KP.211.994
(D－W－A2)
Gc－A－E－195.25
KP.211.994～KP.212.171
(D－Y－D2(B)－32基)
(KP.211.251～KP.212.600)
(As－C－818.60)
(KP.211.734～KP.212.588)
Gg－A－1E2－2
KP.212.171～KP.212.192
Gc－A－E－408.80
KP.212.192～KP.212.603
遮音壁－H＝3.0－コンクリート板－364.0
KP.211.990～KP.212.364
FENCE－(A)－393.50
KP.211.990～KP.212.380
GATE－(A)－1
KP.212.168
211.98
遮音壁管理用階段
KP.212.180
遮音壁管理用扉
KP.212.180
非常開口部案内板
D－W－A2－5(c.i.c50.00)
KP.212.310～KP.212.560
Gr－A－4E－250.29
KP.212.114～KP.212.362
BP－A
GTA.455＋31.67
BP－A
KP.212.299
BP－K－39
KP.212.115～KP.212.172
補強性向護壁A－1
KP.212.114～KP.212.354
交通車線長 L＝240.00
KP.212.115～KP.212.355
加速車線長 L＝180.00
KP.212.115～KP.212.295
Gc－A－IT2
KP.212.358
テーパー長 L＝60.00
KP.212.295～KP.212.355
BP－A
GTA.451＋31.61
Gc－A－IT2
GTA.451＋30.00
テーパー長 L＝110.00
KP.211.799～KP.211.912
交通車線長 L＝200.00
KP.211.799～KP.212.000
加速車線長 L＝180.00
KP.211.915～KP.212.095
BP－A
GTA.452＋31.61
Gr－A－2E－9.45
KP.211.959～KP.211.972
Gr－A－4E－29.55
KP.211.972～KP.212.001
Gr－A－4E－160.10
KP.211.799～KP.211.959
補強性向護壁A－1
KP.211.799～KP.211.904
普北下U21
非常電話
KP.210.900
普北上U21
非常電話
KP.210.900
KP.211.8
GTA.451＋31.99
KP.211.9
KP.212.0
KP.212.1
KP.212.2
KP.212.3
(D－Y－D2(B)－32基)
(KP.211.251～KP.212.600)
(As－C－818.60)
(KP.211.734～KP.212.588)
(Gc－A－E－244.80)
(KP.211.732～KP.211.982)
(FENCE－A2－285.90)
(KP.211.585～KP.211.708)
211.72
(遮音壁－H＝3.0－コンクリート板－252.0)
(KP.211.735～KP.211.987)
遮音壁－H＝3.0－金属板－13.0
KP.211.987～KP.212.000
Gc－A－B1－15.40
KP.211.981～KP.211.994
(D－W－A2)
Gc－A－E－195.25
KP.211.994～KP.212.171
Gg－A－1E2－2
KP.212.171～KP.212.192
Gc－A－E－408.80
KP.212.192～KP.212.603
遮音壁－H＝3.0－コンクリート板－364.0
KP.211.990～KP.212.364
FENCE－(A)－393.50
KP.211.990～KP.212.380
GATE－(A)－1
KP.212.168
211.98
遮音壁管理用階段
KP.212.180
遮音壁管理用扉
KP.212.180
非常開口部案内板
D－W－A2－5(c.i.c50.00)
KP.212.310～KP.212.560
Dc'－M－0.80－0.80－1.83
P(H－1)φ0.40(B4－A)－15.11
F－φ0.40
Dv－Pw－0.24－0.24－3.23
Dc'－0.65－0.50－0.50
Ds－Pw(C)－0.30－0.30－8.40
Ds－Pw(C)－0.30－0.30－9.09
Ds－Pw(B)－0.30－0.30－202.27
Dc'－M－0.80－0.80－1.83
P(H－1)φ0.40(B4－A)－15.16
F－φ0.40
Dv－Pw－0.24－0.24－2.51
Dc'－0.65－0.50－0.50
Dc'－M－0.80－0.80－1.83
P(H－1)φ0.40(B4－A)－15.18
F－φ0.40
Dv－Pw－0.24－0.24－3.68
Dc'－0.65－0.50－0.50
Ds－Pw(B)－0.30－0.30－173.00
Dc－0.50－0.50－0.50
(Fr－R4－5.00±1252.00)
Ds－Ps－0.60－0.60－6.00
Ds－Po－0.30－0.30－5.02
Ds－Pw(B)－0.30－0.30－230.79)
Ds－Pw(B)－0.30－0.30－5.85
Ds－Ps－0.30－0.30－5.00
Ds－Pw(B)－0.30－0.30－22.90
Ds－Pw(B)－0.30－0.30－23.76
Ds－Po－0.30－0.30－7.07
Ds－Pw(B)－0.30－0.30－123.55
Fr－R4－5.00±620.10
Ds－Pw(B)－0.30－0.30－8.06
Ds－Pw(B)－0.30－0.30－22.10
Ds－Po－0.30－0.30－7.03
P(M)1－φ0.30(A)K－10.75
Ds－PwL(D)3－0.30－0.30(F)K－61.90
PCV(D)3K－0.30－55.90
(GL2)－0.30－6.00
Ds－PwL(D)3－0.30－0.30(F)K－65.35
PCV(D)3K－0.30－59.35
(GL2)－0.30－6.00
Ds－PwL(D)3－0.30－0.30(F)K－205.30
PCV(D)3K－0.30－186.30 (GL2)－0.30－20.00
Ds－PwL(D)3－0.30－0.30(F)K－80.70
PCV(D)3K－0.30－18.70
(GL2)－0.30－2.00
Dc'(G)－0.90－0.50－1.30
Dc'(G)－0.50－0.50－0.50
Dc'(G)－0.50－0.50－0.50
Dc'(G)－0.50－0.50－0.50
Dc'(G)－0.50－0.50－0.50
PCV(I)－0.24－1.80
Dv－Bf－0.25－0.175(10)－5.50
F－φ0.40(I.8)(A)
P(Po－B)－φ0.40(B4－B)－1.50
Dc'－0.65－0.50－0.50
Dv－P－φ0.15－0.50－0.50－127.90
Dv－P－φ0.15－0.50－0.50－105.10
Dv－P－φ0.15－0.50－0.50－148.70
Dv－P－φ0.15－0.50－0.50－104.70
Dv－P－φ0.15－0.50－0.50－123.70
Du－M－φ0.30－A－13.20
Du－M－φ0.15－136.35
Du－M－φ0.15－123.70
Du－M－φ0.30－A－106.00
Dc'－M1
KP.212.048
Dc'－M
KP.212.118
Dc'－M
KP.212.193
Dc'－M
KP.212.266
Dc'－M
KP.212.373
Dc'－M
KP.213.269～KP.213.373
Dc'－M
KP.212.119～KP.212.265
Dc'－M
KP.212.267～KP.212.373
Dc'－M
KP.212.119～KP.212.267
Dc'－M
KP.212.265～KP.212.373
DI－L－A
KP.212.128
DI－L－A
KP.212.327
DI－L－A
KP.211.973
DI－L－A
KP.212.266
DI－L－A
KP.212.266
DI－L－A
KP.211.848
DI－L－A
KP.212.128
DI－L－A
KP.212.327
DI－L－A
KP.212.266
DI－L－A
KP.212.266
DI－L－A
KP.212.266

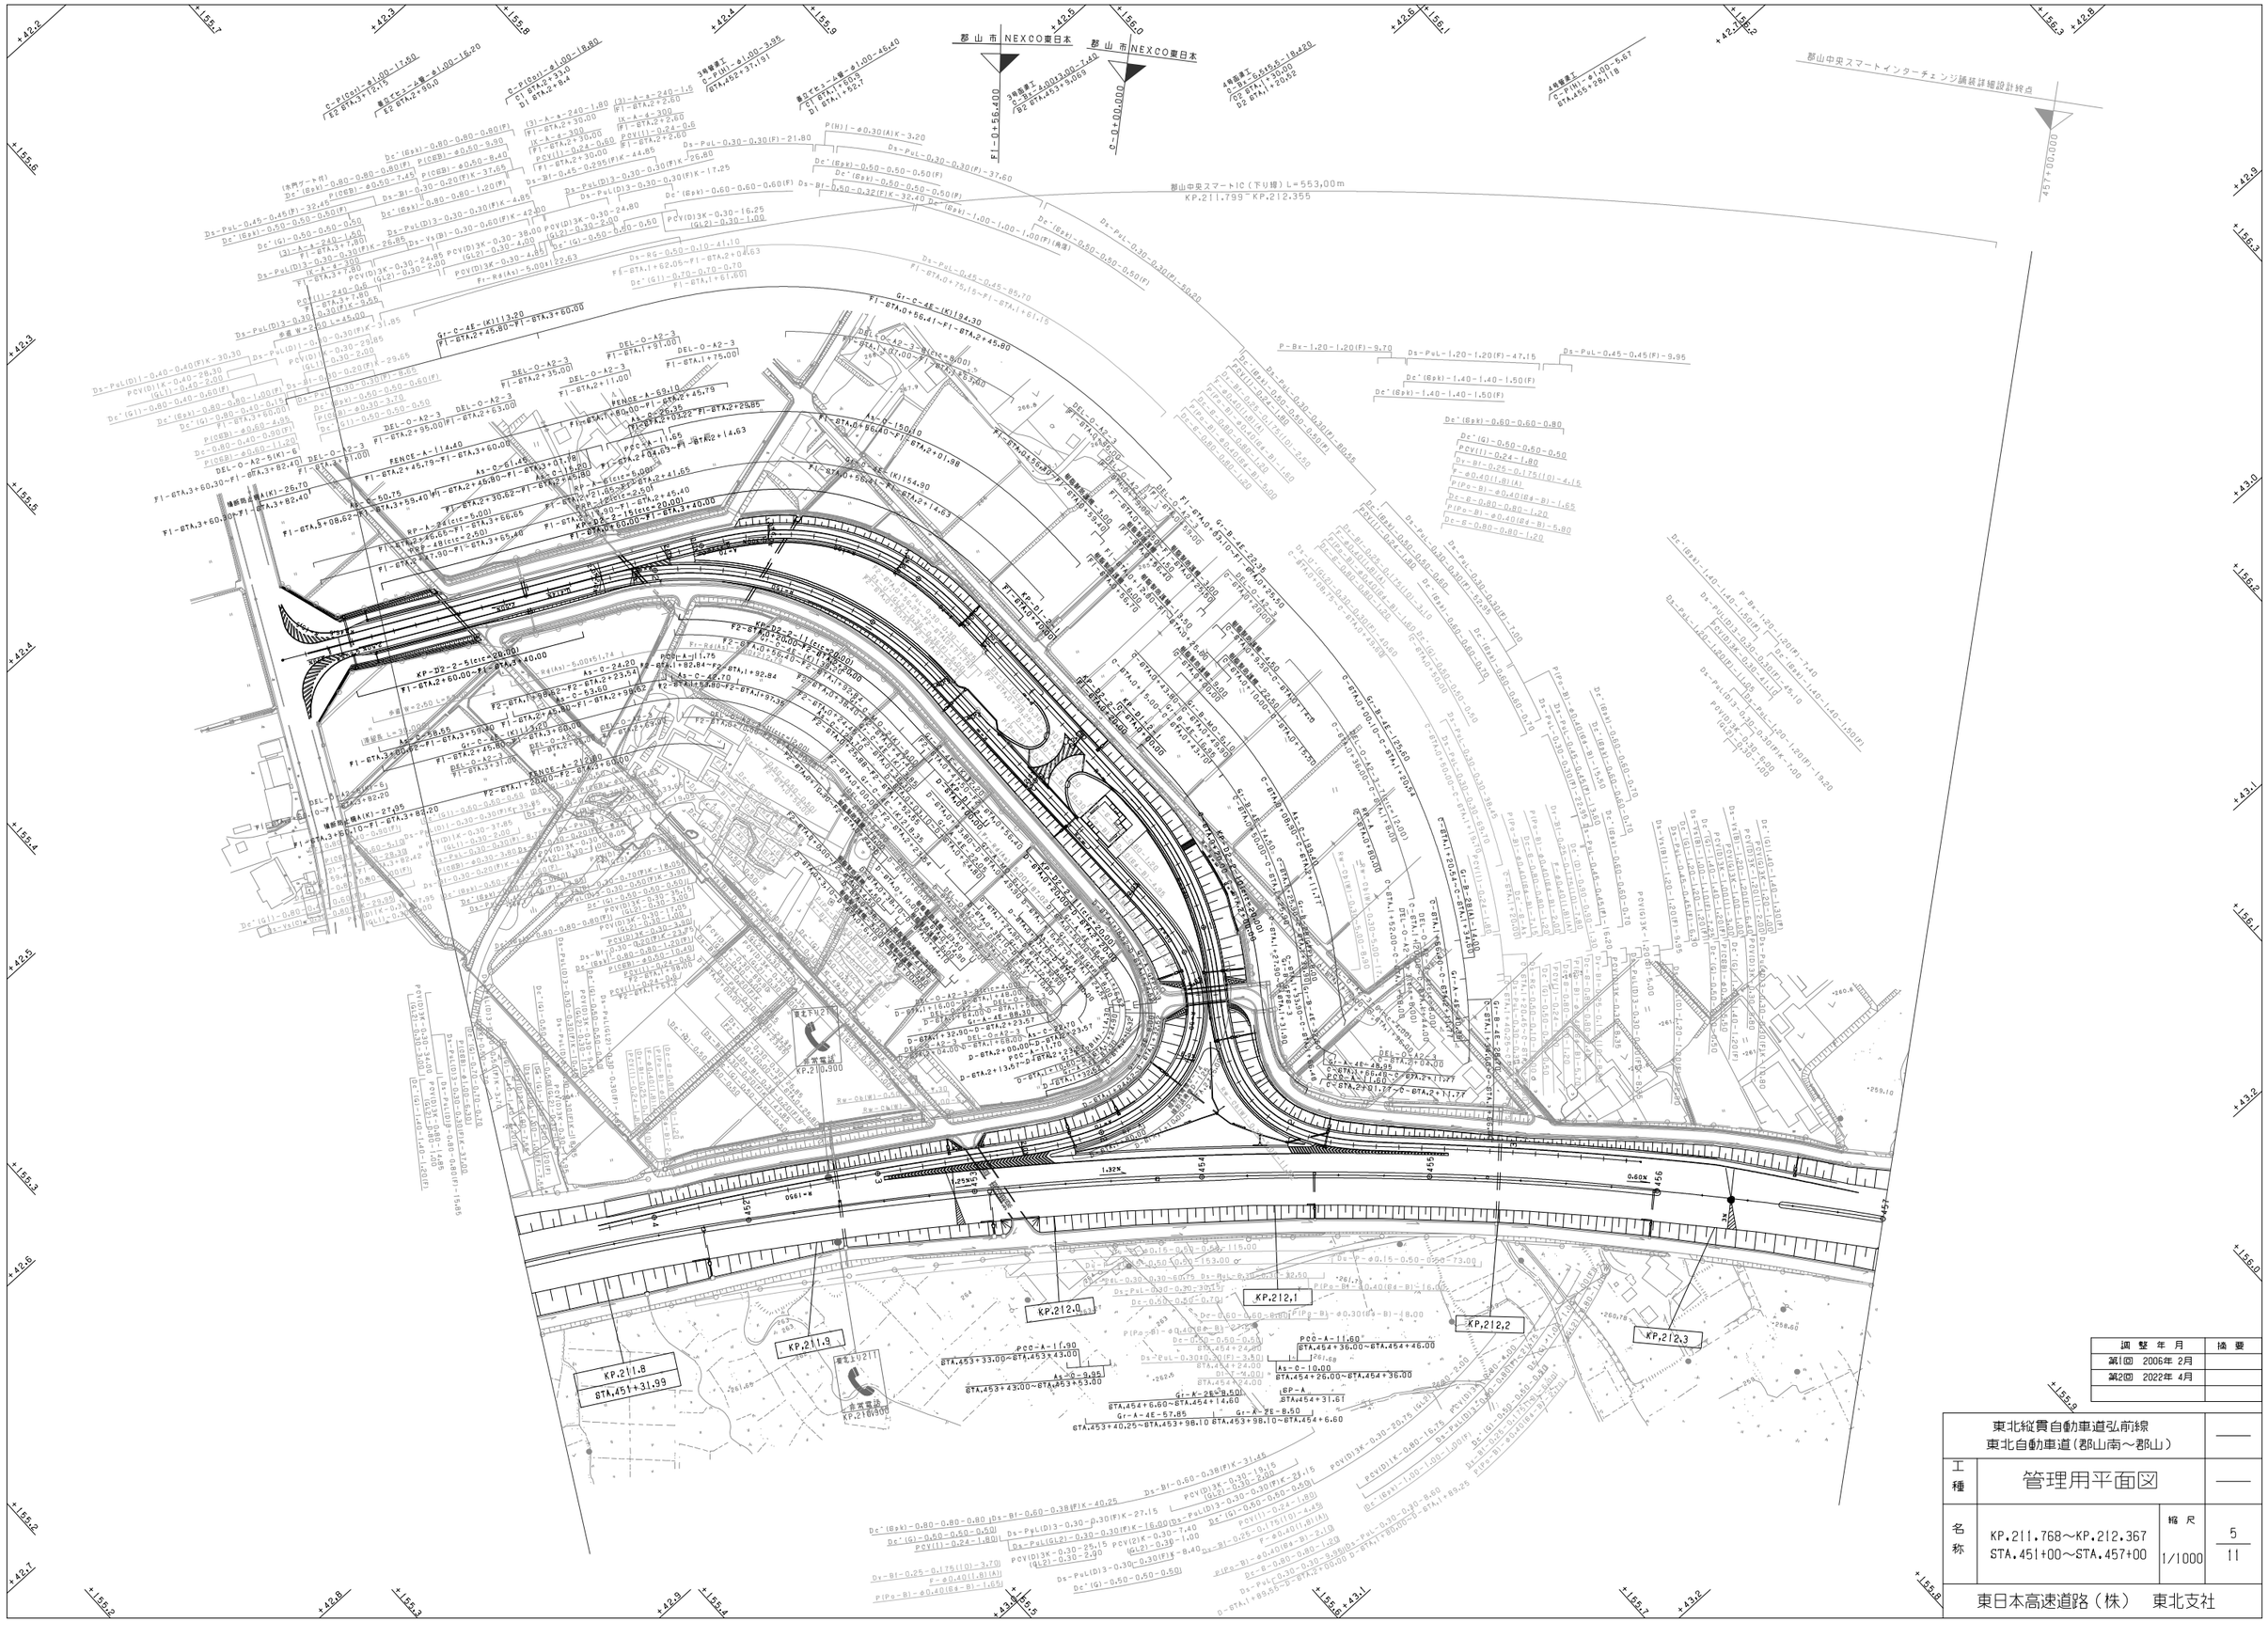

調整年月	摘要
第1回 2006年 2月	
第2回 2022年 4月	

東北縦貫自動車道弘前線
東北自動車道（郡山南～郡山）

工種：管理用平面図

名称：KP.211.768～KP.212.367
STA.451+00～STA.457+00

縮尺：1/1000

5
11

東日本高速道路（株） 東北支社

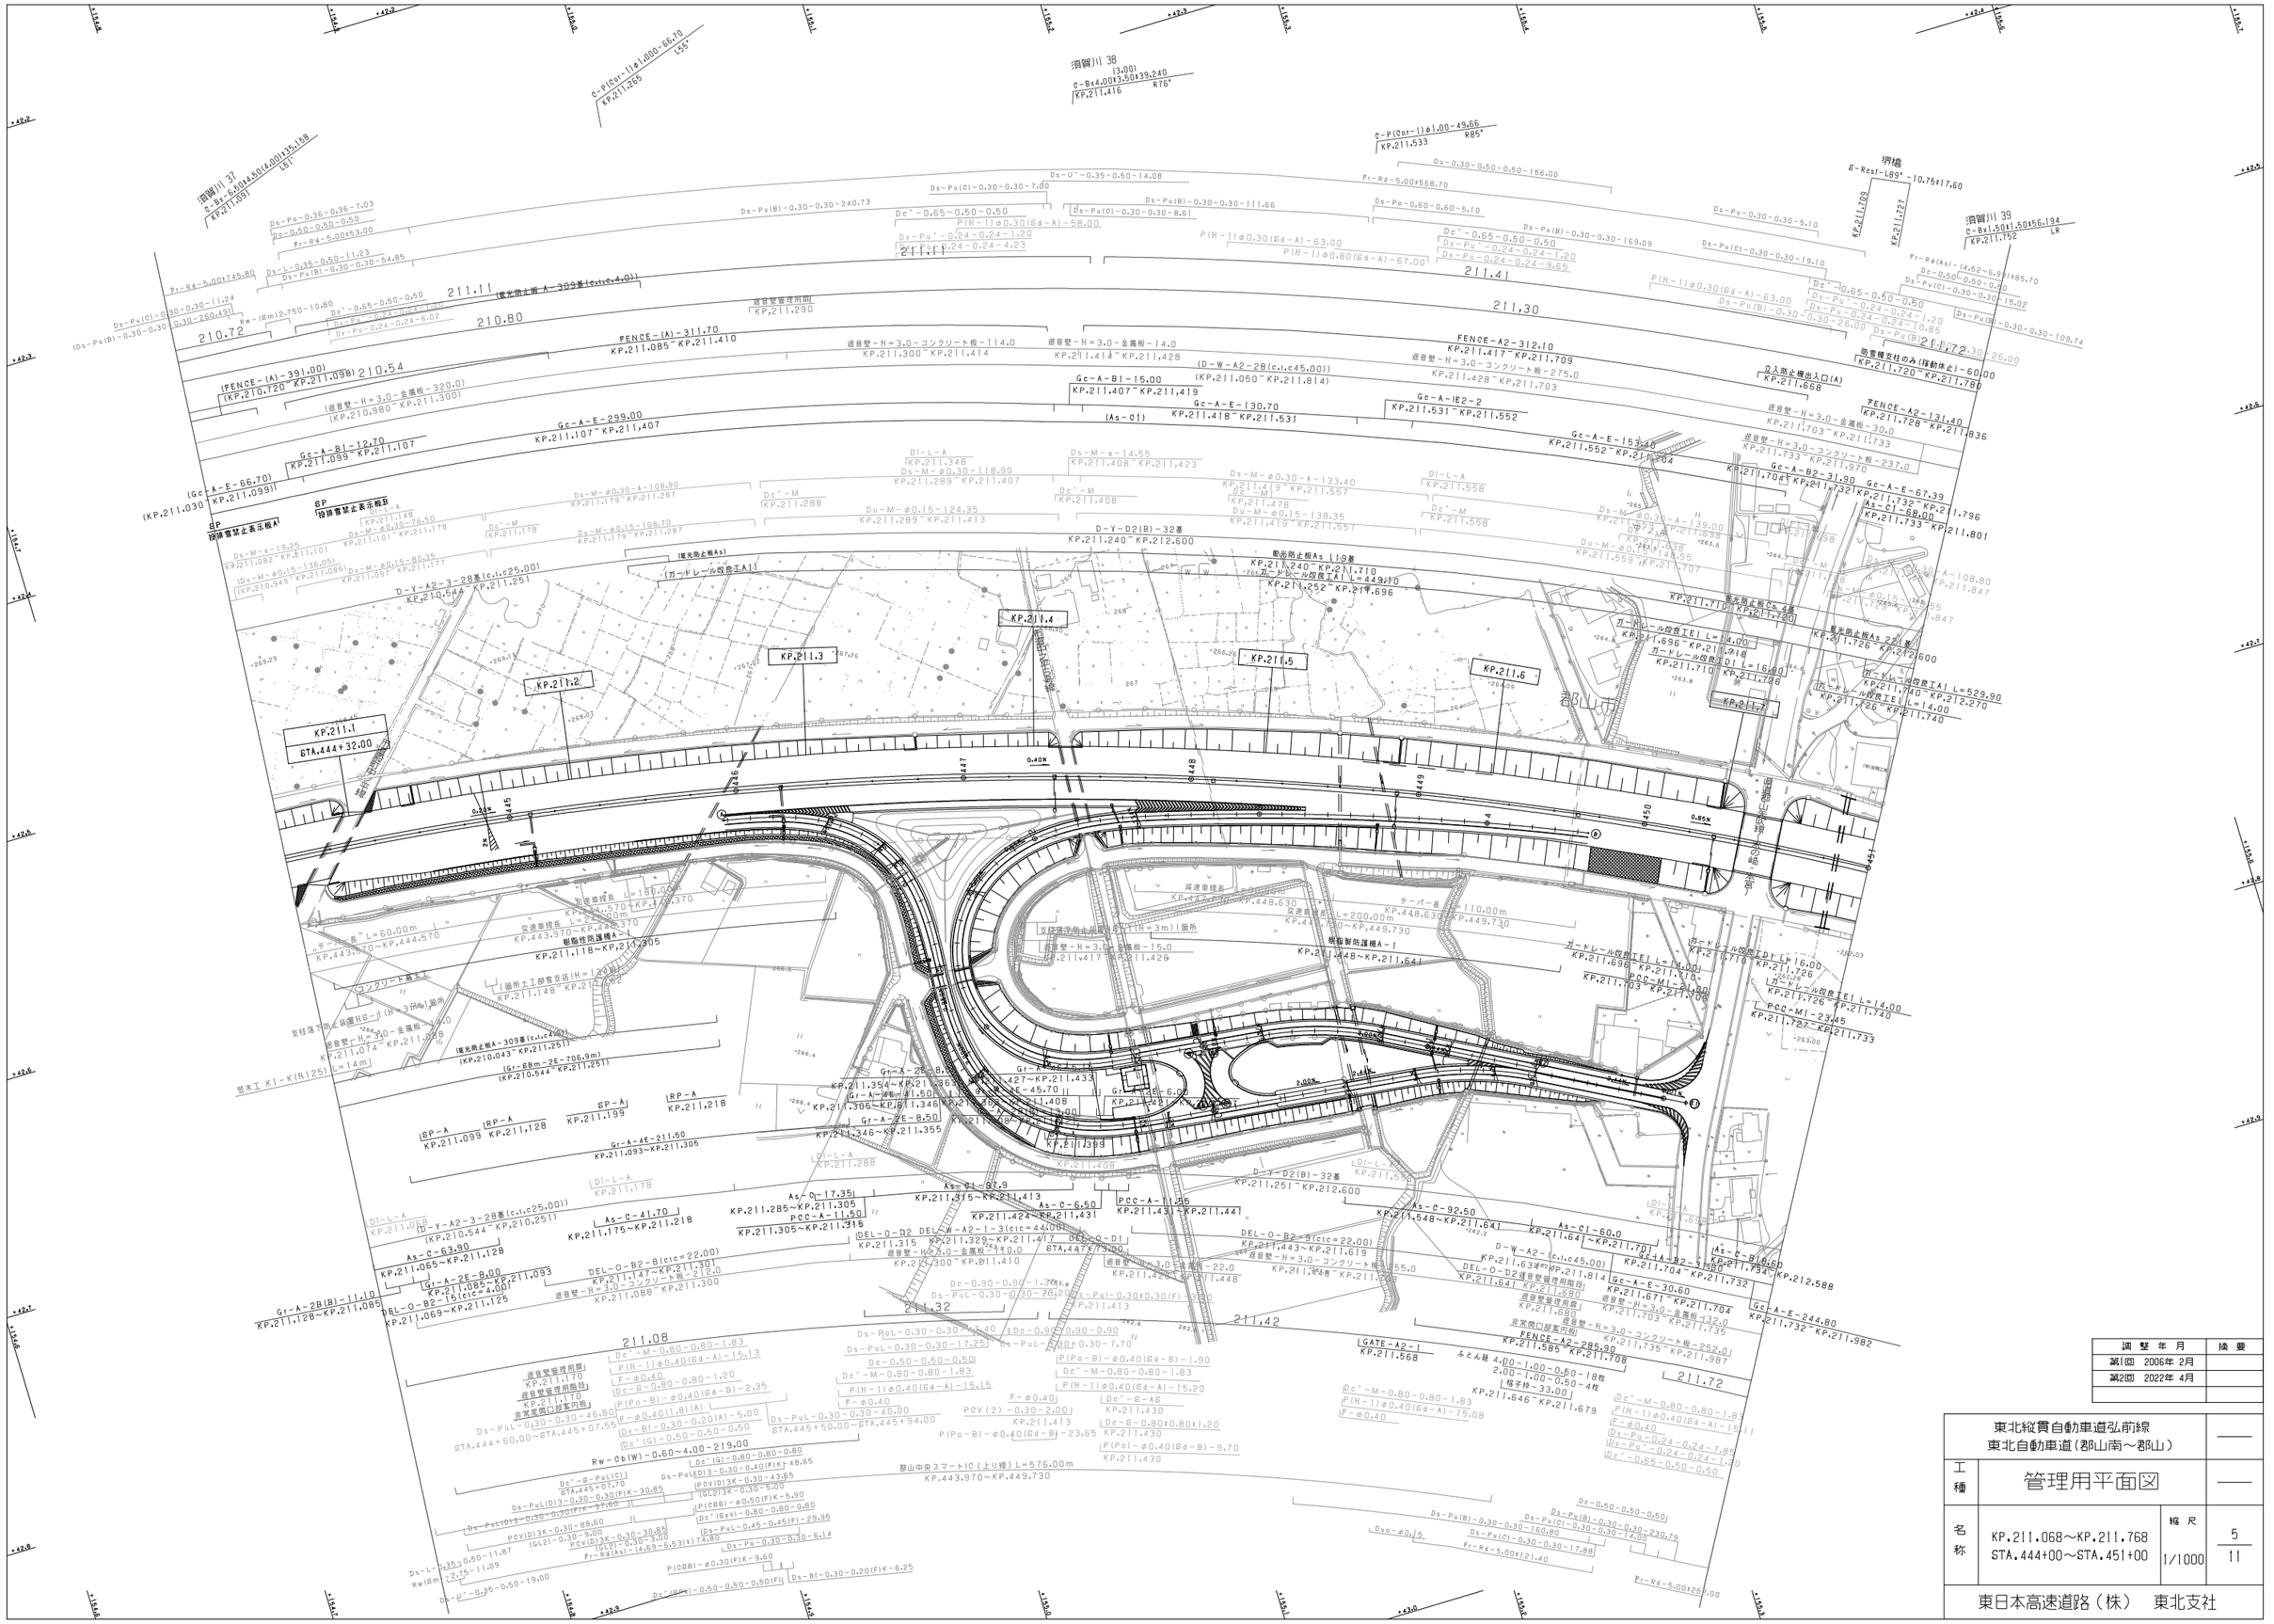
KP.211.1
STA.444+32.00
KP.211.2
KP.211.3
KP.211.4
KP.211.5
KP.211.6
KP.211.7
KP.211.8
KP.211.9
KP.211.10
KP.211.11
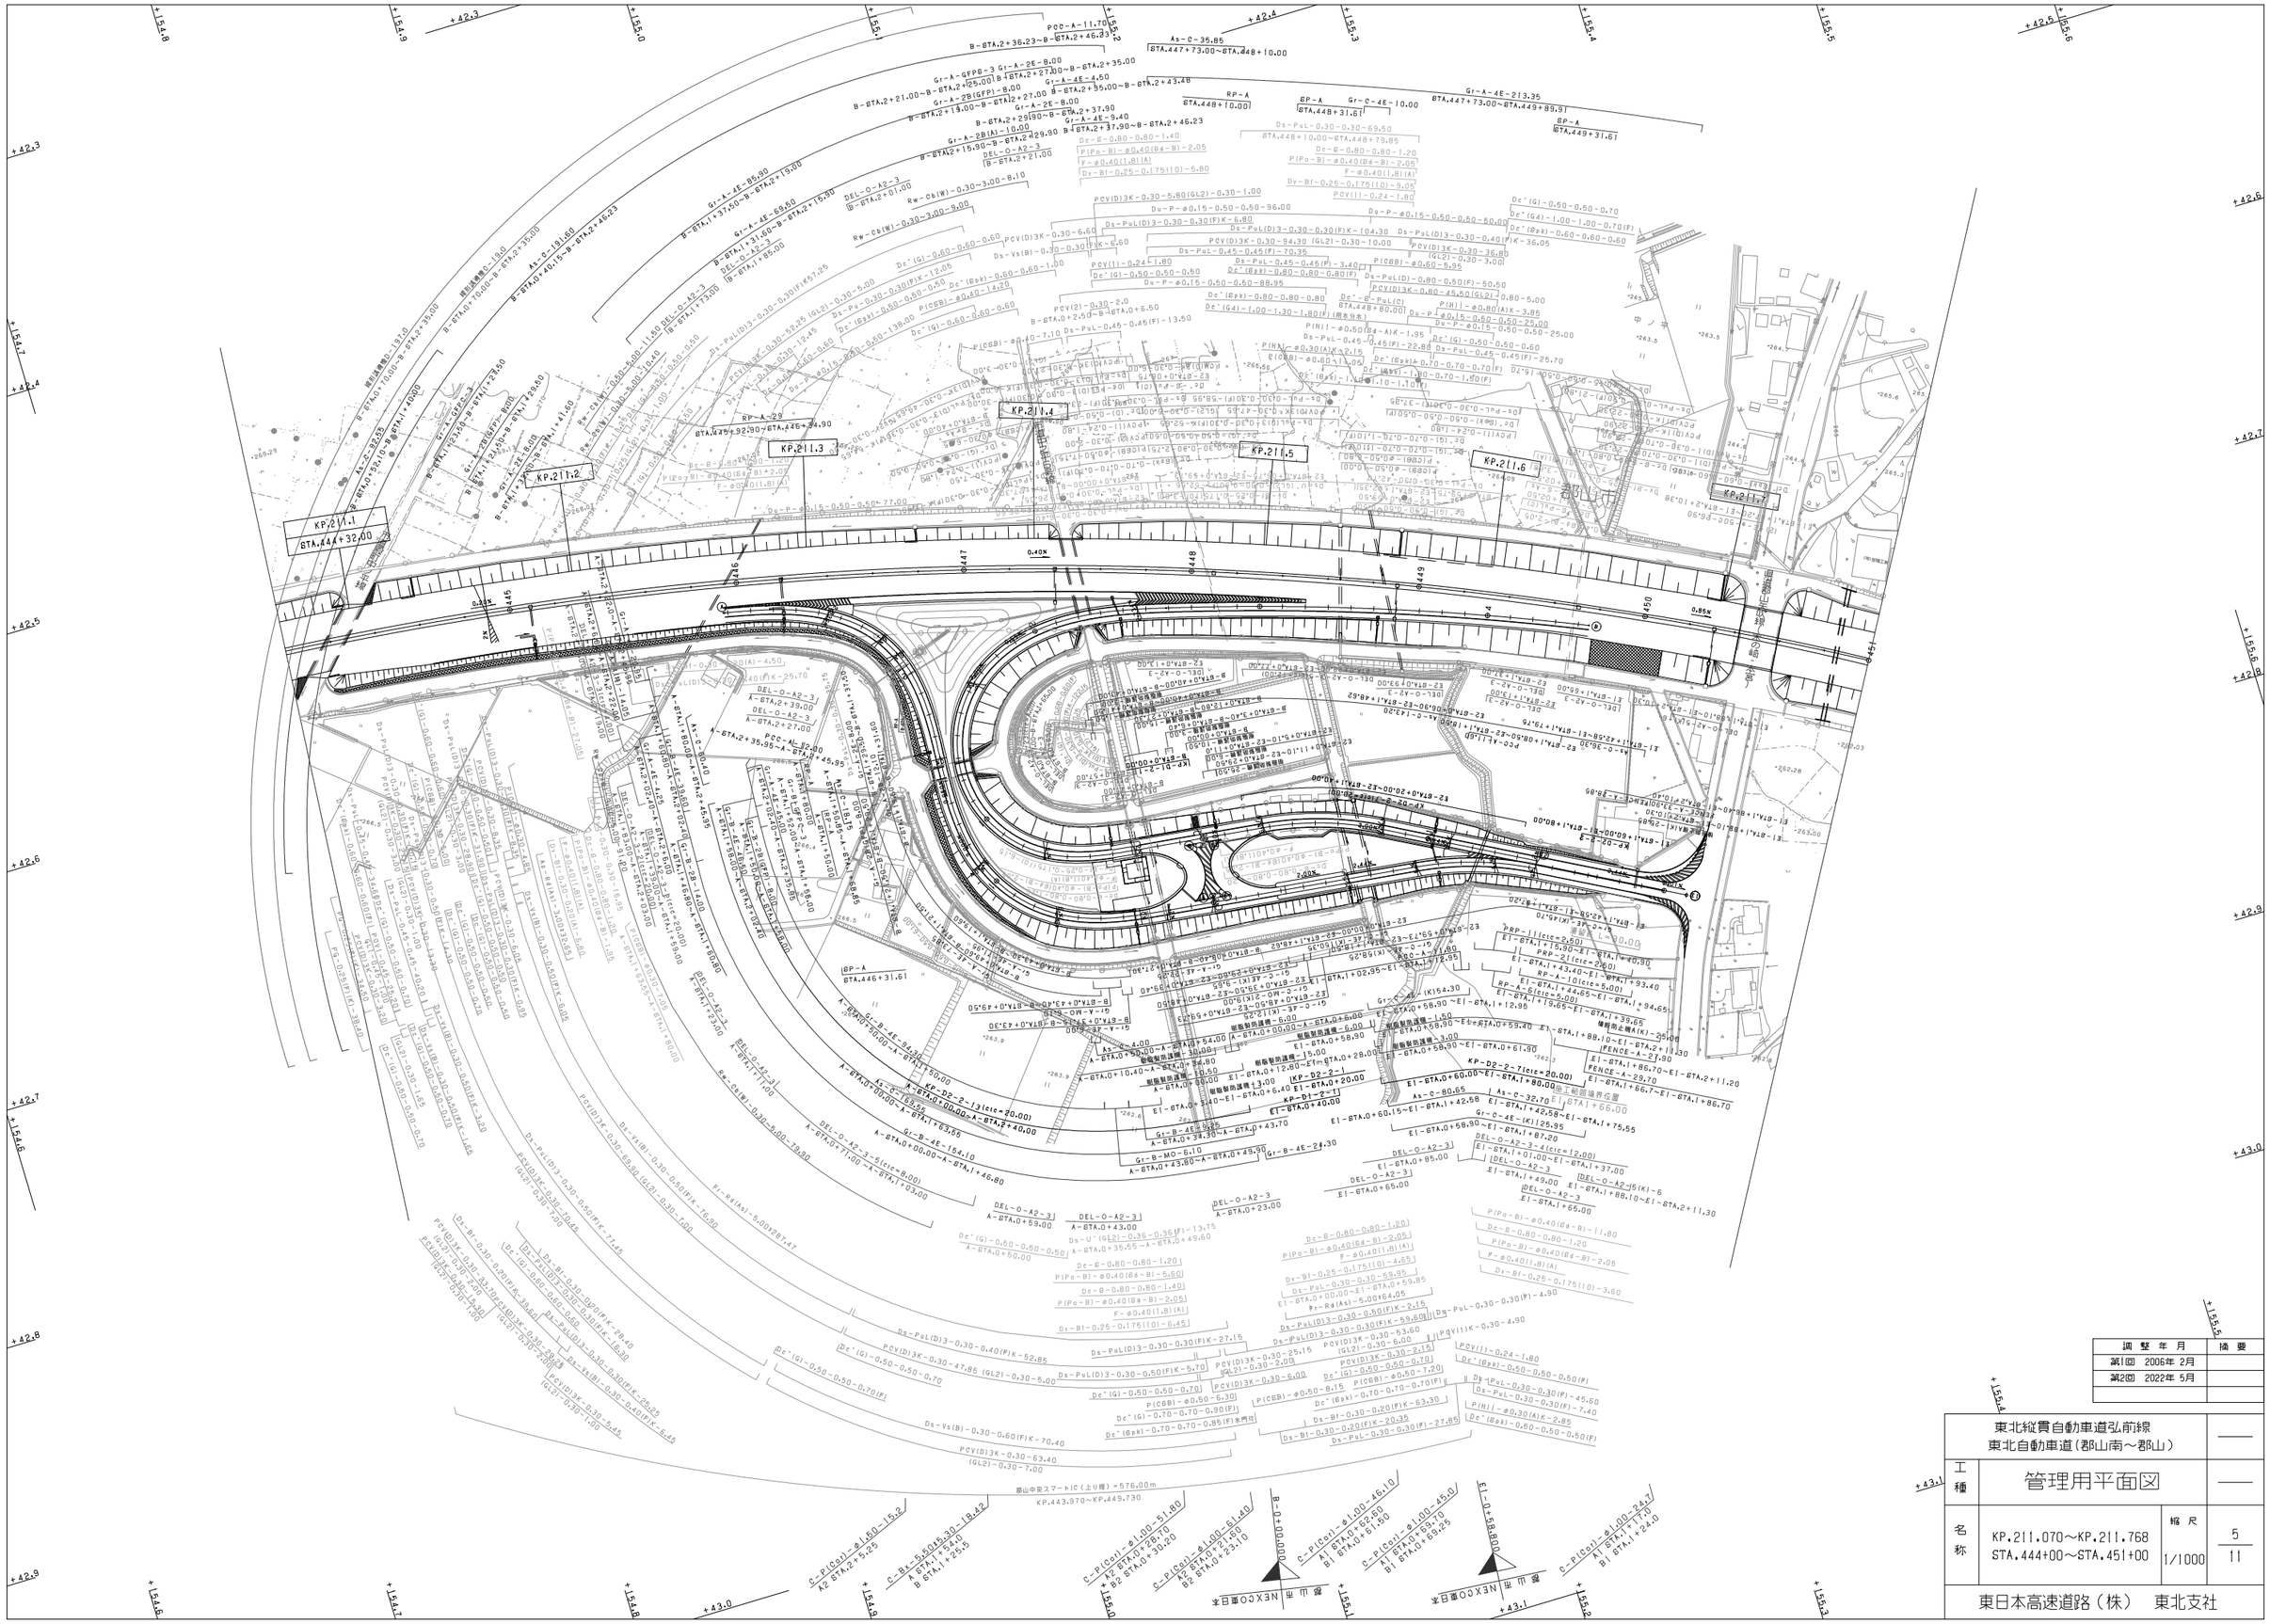
KP.211.1
STA.444+32.00
KP.211.2
KP.211.3
KP.211.4
KP.211.5
KP.211.6
KP.211.7
RP-A
STA.445+92.90~STA.446+34.90
RP-A
STA.446+31.61
SP-A
STA.448+31.61
SP-A
STA.449+31.61
Gr-A-4E-213.35
STA.447+73.00~STA.449+86.91
Gr-A-4E-213.35
STA.447+73.00~STA.448+10.00
Gr-A-4E-85.00
STA.447+37.60~STA.447+73.00
Gr-A-4E-69.50
STA.447+31.68~STA.447+37.60
Gr-A-4E-181.60
STA.446+40.15~STA.447+31.68
Gr-A-4E-85.00
STA.446+37.60~STA.447+13.00
Gr-A-4E-69.50
STA.446+31.68~STA.446+37.60
Gr-A-4E-181.60
STA.445+40.15~STA.446+31.68
Gr-A-4E-227.55
STA.445+13.60~STA.445+41.15
Gr-A-4E-227.55
STA.444+85.60~STA.445+13.60
Gr-A-4E-32.00
STA.444+00.00~STA.444+32.00
Gr-A-4E-9.40
STA.447+27.90~STA.447+37.30
Gr-A-4E-4.50
STA.447+23.40~STA.447+27.90
Gr-A-4E-8.00
STA.447+15.40~STA.447+23.40
Gr-A-4E-7.90
STA.447+07.50~STA.447+15.40
Gr-A-4E-9.40
STA.446+97.90~STA.447+07.30
Gr-A-4E-4.50
STA.446+93.40~STA.446+97.90
Gr-A-4E-8.00
STA.446+85.40~STA.446+93.40
Gr-A-4E-7.90
STA.446+77.50~STA.446+85.40
Gr-A-4E-9.40
STA.446+67.90~STA.446+77.30
Gr-A-4E-4.50
STA.446+63.40~STA.446+67.90
Gr-A-4E-8.00
STA.446+55.40~STA.446+63.40
Gr-A-4E-7.90
STA.446+47.50~STA.446+55.40
Gr-A-4E-9.40
STA.446+37.90~STA.446+47.30
Gr-A-4E-4.50
STA.446+33.40~STA.446+37.90
Gr-A-4E-8.00
STA.446+25.40~STA.446+33.40
Gr-A-4E-7.90
STA.446+17.50~STA.446+25.40
Gr-A-4E-9.40
STA.446+07.90~STA.446+17.30
Gr-A-4E-4.50
STA.446+03.40~STA.446+07.90
Gr-A-4E-8.00
STA.445+95.40~STA.446+03.40
Gr-A-4E-7.90
STA.445+87.50~STA.445+95.40
Gr-A-4E-9.40
STA.445+77.90~STA.445+87.30
Gr-A-4E-4.50
STA.445+73.40~STA.445+77.90
Gr-A-4E-8.00
STA.445+65.40~STA.445+73.40
Gr-A-4E-7.90
STA.445+57.50~STA.445+65.40
Gr-A-4E-9.40
STA.445+47.90~STA.445+57.30
Gr-A-4E-4.50
STA.445+43.40~STA.445+47.90
Gr-A-4E-8.00
STA.445+35.40~STA.445+43.40
Gr-A-4E-7.90
STA.445+27.50~STA.445+35.40
Gr-A-4E-9.40
STA.445+17.90~STA.445+27.30
Gr-A-4E-4.50
STA.445+13.40~STA.445+17.90
Gr-A-4E-8.00
STA.445+05.40~STA.445+13.40
Gr-A-4E-7.90
STA.444+97.50~STA.445+05.40
Gr-A-4E-9.40
STA.444+87.90~STA.444+97.30
Gr-A-4E-4.50
STA.444+83.40~STA.444+87.90
Gr-A-4E-8.00
STA.444+75.40~STA.444+83.40
Gr-A-4E-7.90
STA.444+67.50~STA.444+75.40
Gr-A-4E-9.40
STA.444+57.90~STA.444+67.30
Gr-A-4E-4.50
STA.444+53.40~STA.444+57.90
Gr-A-4E-8.00
STA.444+45.40~STA.444+53.40
Gr-A-4E-7.90
STA.444+37.50~STA.444+45.40
Gr-A-4E-9.40
STA.444+27.90~STA.444+37.30
Gr-A-4E-4.50
STA.444+23.40~STA.444+27.90
Gr-A-4E-8.00
STA.444+15.40~STA.444+23.40
Gr-A-4E-7.90
STA.444+07.50~STA.444+15.40
Gr-A-4E-9.40
STA.443+97.90~STA.444+07.30
Gr-A-4E-4.50
STA.443+93.40~STA.443+97.90
Gr-A-4E-8.00
STA.443+85.40~STA.443+93.40
Gr-A-4E-7.90
STA.443+77.50~STA.443+85.40
Gr-A-4E-9.40
STA.443+67.90~STA.443+77.30
Gr-A-4E-4.50
STA.443+63.40~STA.443+67.90
Gr-A-4E-8.00
STA.443+55.40~STA.443+63.40
Gr-A-4E-7.90
STA.443+47.50~STA.443+55.40
Gr-A-4E-9.40
STA.443+37.90~STA.443+47.30
Gr-A-4E-4.50
STA.443+33.40~STA.443+37.90
Gr-A-4E-8.00
STA.443+25.40~STA.443+33.40
Gr-A-4E-7.90
STA.443+17.50~STA.443+25.40
Gr-A-4E-9.40
STA.443+07.90~STA.443+17.30
Gr-A-4E-4.50
STA.443+03.40~STA.443+07.90
Gr-A-4E-8.00
STA.442+95.40~STA.443+03.40
Gr-A-4E-7.90
STA.442+87.50~STA.442+95.40
Gr-A-4E-9.40
STA.442+77.90~STA.442+87.30
Gr-A-4E-4.50
STA.442+73.40~STA.442+77.90
Gr-A-4E-8.00
STA.442+65.40~STA.442+73.40
Gr-A-4E-7.90
STA.442+57.50~STA.442+65.40
Gr-A-4E-9.40
STA.442+47.90~STA.442+57.30
Gr-A-4E-4.50
STA.442+43.40~STA.442+47.90
Gr-A-4E-8.00
STA.442+35.40~STA.442+43.40
Gr-A-4E-7.90
STA.442+27.50~STA.442+35.40
Gr-A-4E-9.40
STA.442+17.90~STA.442+27.30
Gr-A-4E-4.50
STA.442+13.40~STA.442+17.90
Gr-A-4E-8.00
STA.442+05.40~STA.442+13.40
Gr-A-4E-7.90
STA.441+97.50~STA.442+05.40
Gr-A-4E-9.40
STA.441+87.90~STA.441+97.30
Gr-A-4E-4.50
STA.441+83.40~STA.441+87.90
Gr-A-4E-8.00
STA.441+75.40~STA.441+83.40
Gr-A-4E-7.90
STA.441+67.50~STA.441+75.40
Gr-A-4E-9.40
STA.441+57.90~STA.441+67.30
Gr-A-4E-4.50
STA.441+53.40~STA.441+57.90
Gr-A-4E-8.00
STA.441+45.40~STA.441+53.40
Gr-A-4E-7.90
STA.441+37.50~STA.441+45.40
Gr-A-4E-9.40
STA.441+27.90~STA.441+37.30
Gr-A-4E-4.50
STA.441+23.40~STA.441+27.90
Gr-A-4E-8.00
STA.441+15.40~STA.441+23.40
Gr-A-4E-7.90
STA.441+07.50~STA.441+15.40
Gr-A-4E-9.40
STA.440+97.90~STA.441+07.30
Gr-A-4E-4.50
STA.440+93.40~STA.440+97.90
Gr-A-4E-8.00
STA.440+85.40~STA.440+93.40
Gr-A-4E-7.90
STA.440+77.50~STA.440+85.40
Gr-A-4E-9.40
STA.440+67.90~STA.440+77.30
Gr-A-4E-4.50
STA.440+63.40~STA.440+67.90
Gr-A-4E-8.00
STA.440+55.40~STA.440+63.40
Gr-A-4E-7.90
STA.440+47.50~STA.440+55.40
Gr-A-4E-9.40
STA.440+37.90~STA.440+47.30
Gr-A-4E-4.50
STA.440+33.40~STA.440+37.90
Gr-A-4E-8.00
STA.440+25.40~STA.440+33.40
Gr-A-4E-7.90
STA.440+17.50~STA.440+25.40
Gr-A-4E-9.40
STA.440+07.90~STA.440+17.30
Gr-A-4E-4.50
STA.440+03.40~STA.440+07.90
Gr-A-4E-8.00
STA.439+95.40~STA.440+03.40
Gr-A-4E-7.90
STA.439+87.50~STA.439+95.40
Gr-A-4E-9.40
STA.439+77.90~STA.439+87.30
Gr-A-4E-4.50
STA.439+73.40~STA.439+77.90
Gr-A-4E-8.00
STA.439+65.40~STA.439+73.40
Gr-A-4E-7.90
STA.439+57.50~STA.439+65.40
Gr-A-4E-9.40
STA.439+47.90~STA.439+57.30
Gr-A-4E-4.50
STA.439+43.40~STA.439+47.90
Gr-A-4E-8.00
STA.439+35.40~STA.439+43.40
Gr-A-4E-7.90
STA.439+27.50~STA.439+35.40
Gr-A-4E-9.40
STA.439+17.90~STA.439+27.30
Gr-A-4E-4.50
STA.439+13.40~STA.439+17.90
Gr-A-4E-8.00
STA.439+05.40~STA.439+13.40
Gr-A-4E-7.90
STA.438+97.50~STA.439+05.40
Gr-A-4E-9.40
STA.438+87.90~STA.438+97.30
Gr-A-4E-4.50
STA.438+83.40~STA.438+87.90
Gr-A-4E-8.00
STA.438+75.40~STA.438+83.40
Gr-A-4E-7.90
STA.438+67.50~STA.438+75.40
Gr-A-4E-9.40
STA.438+57.90~STA.438+67.30
Gr-A-4E-4.50
STA.438+53.40~STA.438+57.90
Gr-A-4E-8.00
STA.438+45.40~STA.438+53.40
Gr-A-4E-7.90
STA.438+37.50~STA.438+45.40
Gr-A-4E-9.40
STA.438+27.90~STA.438+37.30
Gr-A-4E-4.50
STA.438+23.40~STA.438+27.90
Gr-A-4E-8.00
STA.438+15.40~STA.438+23.40
Gr-A-4E-7.90
STA.438+07.50~STA.438+15.40
Gr-A-4E-9.40
STA.437+97.90~STA.438+07.30
Gr-A-4E-4.50
STA.437+93.40~STA.437+97.90
Gr-A-4E-8.00
STA.437+85.40~STA.437+93.40
Gr-A-4E-7.90
STA.437+77.50~STA.437+85.40
Gr-A-4E-9.40
STA.437+67.90~STA.437+77.30
Gr-A-4E-4.50
STA.437+63.40~STA.437+67.90
Gr-A-4E-8.00
STA.437+55.40~STA.437+63.40
Gr-A-4E-7.90
STA.437+47.50~STA.437+55.40
Gr-A-4E-9.40
STA.437+37.90~STA.437+47.30
Gr-A-4E-4.50
STA.437+33.40~STA.437+37.90
Gr-A-4E-8.00
STA.437+25.40~STA.437+33.40
Gr-A-4E-7.90
STA.437+17.50~STA.437+25.40
Gr-A-4E-9.40
STA.437+07.90~STA.437+17.30
Gr-A-4E-4.50
STA.437+03.40~STA.437+07.90
Gr-A-4E-8.00
STA.436+95.40~STA.437+03.40
Gr-A-4E-7.90
STA.436+87.50~STA.436+95.40
Gr-A-4E-9.40
STA.436+77.90~STA.436+87.30
Gr-A-4E-4.50
STA.436+73.40~STA.436+77.90
Gr-A-4E-8.00
STA.436+65.40~STA.436+73.40
Gr-A-4E-7.90
STA.436+57.50~STA.436+65.40
Gr-A-4E-9.40
STA.436+47.90~STA.436+57.30
Gr-A-4E-4.50
STA.436+43.40~STA.436+47.90
Gr-A-4E-8.00
STA.436+35.40~STA.436+43.40
Gr-A-4E-7.90
STA.436+27.50~STA.436+35.40
Gr-A-4E-9.40
STA.436+17.90~STA.436+27.30
Gr-A-4E-4.50
STA.436+13.40~STA.436+17.90
Gr-A-4E-8.00
STA.436+05.40~STA.436+13.40
Gr-A-4E-7.90
STA.435+97.50~STA.436+05.40
Gr-A-4E-9.40
STA.435+87.90~STA.435+97.30
Gr-A-4E-4.50
STA.435+83.40~STA.435+87.90
Gr-A-4E-8.00
STA.435+75.40~STA.435+83.40
Gr-A-4E-7.90
STA.435+67.50~STA.435+75.40
Gr-A-4E-9.40
STA.435+57.90~STA.435+67.30
Gr-A-4E-4.50
STA.435+53.40~STA.435+57.90
Gr-A-4E-8.00
STA.435+45.40~STA.435+53.40
Gr-A-4E-7.90
STA.435+37.50~STA.435+45.40
Gr-A-4E-9.40
STA.435+27.90~STA.435+37.30
Gr-A-4E-4.50
STA.435+23.40~STA.435+27.90
Gr-A-4E-8.00
STA.435+15.40~STA.435+23.40
Gr-A-4E-7.90
STA.435+07.50~STA.435+15.40
Gr-A-4E-9.40
STA.434+97.90~STA.435+07.30
Gr-A-4E-4.50
STA.434+93.40~STA.434+97.90
Gr-A-4E-8.00
STA.434+85.40~STA.434+93.40
Gr-A-4E-7.90
STA.434+77.50~STA.434+85.40
Gr-A-4E-9.40
STA.434+67.90~STA.434+77.30
Gr-A-4E-4.50
STA.434+63.40~STA.434+67.90
Gr-A-4E-8.00
STA.434+55.40~STA.434+63.40
Gr-A-4E-7.90
STA.434+47.50~STA.434+55.40
Gr-A-4E-9.40
STA.434+37.90~STA.434+47.30
Gr-A-4E-4.50
STA.434+33.40~STA.434+37.90
Gr-A-4E-8.00
STA.434+25.40~STA.434+33.40
Gr-A-4E-7.90
STA.434+17.50~STA.434+25.40
Gr-A-4E-9.40
STA.434+07.90~STA.434+17.30
Gr-A-4E-4.50
STA.434+03.40~STA.434+07.90
Gr-A-4E-8.00
STA.433+95.40~STA.434+03.40
Gr-A-4E-7.90
STA.433+87.50~STA.433+95.40
Gr-A-4E-9.40
STA.433+77.90~STA.433+87.30
Gr-A-4E-4.50
STA.433+73.40~STA.433+77.90
Gr-A-4E-8.00
STA.433+65.40~STA.433+73.40
Gr-A-4E-7.90
STA.433+57.50~STA.433+65.40
Gr-A-4E-9.40
STA.433+47.90~STA.433+57.30
Gr-A-4E-4.50
STA.433+43.40~STA.433+47.90
Gr-A-4E-8.00
STA.433+35.40~STA.433+43.40
Gr-A-4E-7.90
STA.433+27.50~STA.433+35.40
Gr-A-4E-9.40
STA.433+17.90~STA.433+27.30
Gr-A-4E-4.50
STA.433+13.40~STA.433+17.90
Gr-A-4E-8.00
STA.433+05.40~STA.433+13.40
Gr-A-4E-7.90
STA.432+97.50~STA.433+05.40
Gr-A-4E-9.40
STA.432+87.90~STA.432+97.30
Gr-A-4E-4.50
STA.432+83.40~STA.432+87.90
Gr-A-4E-8.00
STA.432+75.40~STA.432+83.40
Gr-A-4E-7.90
STA.432+67.50~STA.432+75.40
Gr-A-4E-9.40
STA.432+57.90~STA.432+67.30
Gr-A-4E-4.50
STA.432+53.40~STA.432+57.90
Gr-A-4E-8.00
STA.432+45.40~STA.432+53.40
Gr-A-4E-7.90
STA.432+37.50~STA.432+45.40
Gr-A-4E-9.40
STA.432+27.90~STA.432+37.30
Gr-A-4E-4.50
STA.432+23.40~STA.432+27.90
Gr-A-4E-8.00
STA.432+15.40~STA.432+23.40
Gr-A-4E-7.90
STA.432+07.50~STA.432+15.40
Gr-A-4E-9.40
STA.431+97.90~STA.432+07.30
Gr-A-4E-4.50
STA.431+93.40~STA.431+97.90
Gr-A-4E-8.00
STA.431+85.40~STA.431+93.40
Gr-A-4E-7.90
STA.431+77.50~STA.431+85.40
Gr-A-4E-9.40
STA.431+67.90~STA.431+77.30
Gr-A-4E-4.50
STA.431+63.40~STA.431+67.90
Gr-A-4E-8.00
STA.431+55.40~STA.431+63.40
Gr-A-4E-7.90
STA.431+47.50~STA.431+55.40
Gr-A-4E-9.40
STA.431+37.90~STA.431+47.30
Gr-A-4E-4.50
STA.431+33.40~STA.431+37.90
Gr-A-4E-8.00
STA.431+25.40~STA.431+33.40
Gr-A-4E-7.90
STA.431+17.50~STA.431+25.40
Gr-A-4E-9.40
STA.431+07.90~STA.431+17.30
Gr-A-4E-4.50
STA.431+03.40~STA.431+07.90
Gr-A-4E-8.00
STA.430+95.40~STA.431+03.40
Gr-A-4E-7.90
STA.430+87.50~STA.430+95.40
Gr-A-4E-9.40
STA.430+77.90~STA.430+87.30
Gr-A-4E-4.50
STA.430+73.40~STA.430+77.90
Gr-A-4E-8.00
STA.430+65.40~STA.430+73.40
Gr-A-4E-7.90
STA.430+57.50~STA.430+65.40
Gr-A-4E-9.40
STA.430+47.90~STA.430+57.30
Gr-A-4E-4.50
STA.430+43.40~STA.430+47.90
Gr-A-4E-8.00
STA.430+35.40~STA.430+43.40
Gr-A-4E-7.90
STA.430+27.50~STA.430+35.40
Gr-A-4E-9.40
STA.430+17.90~STA.430+27.30
Gr-A-4E-4.50
STA.430+13.40~STA.430+17.90
Gr-A-4E-8.00
STA.430+05.40~STA.430+13.40
Gr-A-4E-7.90
STA.429+97.50~STA.430+05.40
Gr-A-4E-9.40
STA.429+87.90~STA.429+97.30
Gr-A-4E-4.50
STA.429+83.40~STA.429+87.90
Gr-A-4E-8.00
STA.429+75.40~STA.429+83.40
Gr-A-4E-7.90
STA.429+67.50~STA.429+75.40
Gr-A-4E-9.40
STA.429+57.90~STA.429+67.30
Gr-A-4E-4.50
STA.429+53.40~STA.429+57.90
Gr-A-4E-8.00
STA.429+45.40~STA.429+53.40
Gr-A-4E-7.90
STA.429+37.50~STA.429+45.40
Gr-A-4E-9.40
STA.429+27.90~STA.429+37.30
Gr-A-4E-4.50
STA.429+23.40~STA.429+27.90
Gr-A-4E-8.00
STA.429+15.40~STA.429+23.40
Gr-A-4E-7.90
STA.429+07.50~STA.429+15.40
Gr-A-4E-9.40
STA.428+97.90~STA.429+07.30
Gr-A-4E-4.50
STA.428+93.40~STA.428+97.90
Gr-A-4E-8.00
STA.428+85.40~STA.428+93.40
Gr-A-4E-7.90
STA.428+77.50~STA.428+85.40
Gr-A-4E-9.40
STA.428+67.90~STA.428+77.30
Gr-A-4E-4.50
STA.428+63.40~STA.428+67.90
Gr-A-4E-8.00
STA.428+55.40~STA.428+63.40
Gr-A-4E-7.90
STA.428+47.50~STA.428+55.40
Gr-A-4E-9.40
STA.428+37.90~STA.428+47.30
Gr-A-4E-4.50
STA.428+33.40~STA.428+37.90
Gr-A-4E-8.00
STA.428+25.40~STA.428+33.40
Gr-A-4E-7.90
STA.428+17.50~STA.428+25.40
Gr-A-4E-9.40
STA.428+07.90~STA.428+17.30
Gr-A-4E-4.50
STA.428+03.40~STA.428+07.90
Gr-A-4E-8.00
STA.427+95.40~STA.428+03.40
Gr-A-4E-7.90
STA.427+87.50~STA.427+95.40
Gr-A-4E-9.40
STA.427+77.90~STA.427+87.30
Gr-A-4E-4.50
STA.427+73.40~STA.427+77.90
Gr-A-4E-8.00
STA.427+65.40~STA.427+73.40
Gr-A-4E-7.90
STA.427+57.50~STA.427+65.40
Gr-A-4E-9.40
STA.427+47.90~STA.427+57.30
Gr-A-4E-4.50
STA.427+43.40~STA.427+47.90
Gr-A-4E-8.00
STA.427+35.40~STA.427+43.40
Gr-A-4E-7.90
STA.427+27.50~STA.427+35.40
Gr-A-4E-9.40
STA.427+17.90~STA.427+27.30
Gr-A-4E-4.50
STA.427+13.40~STA.427+17.90
Gr-A-4E-8.00
STA.427+05.40~STA.427+13.40
Gr-A-4E-7.90
STA.426+97.50~STA.427+05.40
Gr-A-4E-9.40
STA.426+87.90~STA.426+97.30
Gr-A-4E-4.50
STA.426+83.40~STA.426+87.90
Gr-A-4E-8.00
STA.426+75.40~STA.426+83.40
Gr-A-4E-7.90
STA.426+67.50~STA.426+75.40
Gr-A-4E-9.40
STA.426+57.90~STA.426+67.30
Gr-A-4E-4.50
STA.426+53.40~STA.426+57.90
Gr-A-4E-8.00
STA.426+45.40~STA.426+53.40
Gr-A-4E-7.90
STA.426+37.50~STA.426+45.40
Gr-A-4E-9.40
STA.426+27.90~STA.426+37.30
Gr-A-4E-4.50
STA.426+23.40~STA.426+27.90
Gr-A-4E-8.00
STA.426+15.40~STA.426+23.40
Gr-A-4E-7.90
STA.426+07.50~STA.426+15.40
Gr-A-4E-9.40
STA.425+97.90~STA.426+07.30
Gr-A-4E-4.50
STA.425+93.40~STA.425+97.90
Gr-A-4E-8.00
STA.425+85.40~STA.425+93.40
Gr-A-4E-7.90
STA.425+77.50~STA.425+85.40
Gr-A-4E-9.40
STA.425+67.90~STA.425+77.30
Gr-A-4E-4.50
STA.425+63.40~STA.425+67.90
Gr-A-4E-8.00
STA.425+55.40~STA.425+63.40
Gr-A-4E-7.90
STA.425+47.50~STA.425+55.40
Gr-A-4E-9.40
STA.425+37.90~STA.425+47.30
Gr-A-4E-4.50
STA.425+33.40~STA.425+37.90
Gr-A-4E-8.00
STA.425+25.40~STA.425+33.40
Gr-A-4E-7.90
STA.425+17.50~STA.425+25.40
Gr-A-4E-9.40
STA.425+07.90~STA.425+17.30
Gr-A-4E-4.50
STA.425+03.40~STA.425+07.90
Gr-A-4E-8.00
STA.424+95.40~STA.425+03.40
Gr-A-4E-7.90
STA.424+87.50~STA.424+95.40
Gr-A-4E-9.40
STA.424+77.90~STA.424+87.30
Gr-A-4E-4.50
STA.424+73.40~STA.424+77.90
Gr-A-4E-8.00
STA.424+65.40~STA.424+73.40
Gr-A-4E-7.90
STA.424+57.50~STA.424+65.40
Gr-A-4E-9.40
STA.424+47.90~STA.424+57.30
Gr-A-4E-4.50
STA.424+43.40~STA.424+47.90
Gr-A-4E-8.00
STA.424+35.40~STA.424+43.40
Gr-A-4E-7.90
STA.424+27.50~STA.424+35.40
Gr-A-4E-9.40
STA.424+17.90~STA.424+27.30
Gr-A-4E-4.50
STA.424+13.40~STA.424+17.90
Gr-A-4E-8.00
STA.424+05.40~STA.424+13.40
Gr-A-4E-7.90
STA.423+97.50~STA.424+05.40
Gr-A-4E-9.40
STA.423+87.90~STA.423+97.30
Gr-A-4E-4.50
STA.423+83.40~STA.423+87.90
Gr-A-4E-8.00
STA.423+75.40~STA.423+83.40
Gr-A-4E-7.90
STA.423+67.50~STA.423+75.40
Gr-A-4E-9.40
STA.423+57.90~STA.423+67.30
Gr-A-4E-4.50
STA.423+53.40~STA.423+57.90
Gr-A-4E-8.00
STA.423+45.40~STA.423+53.40
Gr-A-4E-7.90
STA.423+37.50~STA.423+45.40
Gr-A-4E-9.40
STA.423+27.90~STA.423+37.30
Gr-A-4E-4.50
STA.423+23.40~STA.423+27.90
Gr-A-4E-8.00
STA.423+15.40~STA.423+23.40
Gr-A-4E-7.90
STA.423+07.50~STA.423+15.40
Gr-A-4E-9.40
STA.422+97.90~STA.423+07.30
Gr-A-4E-4.50
STA.422+93.40~STA.422+97.90
Gr-A-4E-8.00
STA.422+85.40~STA.422+93.40
Gr-A-4E-7.90
STA.422+77.50~STA.422+85.40
Gr-A-4E-9.40
STA.422+67.90~STA.422+77.30
Gr-A-4E-4.50
STA.422+63.40~STA.422+67.90
Gr-A-4E-8.00
STA.422+55.40~STA.422+63.40
Gr-A-4E-7.90
STA.422+47.50~STA.422+55.40
Gr-A-4E-9.40
STA.422+37.90~STA.422+47.30
Gr-A-4E-4.50
STA.422+33.40~STA.422+37.90
Gr-A-4E-8.00
STA.422+25.40~STA.422+33.40
Gr-A-4E-7.90
STA.422+17.50~STA.422+25.40
Gr-A-4E-9.40
STA.422+07.90~STA.422+17.30
Gr-A-4E-4.50
STA.422+03.40~STA.422+07.90
Gr-A-4E-8.00
STA.421+95.40~STA.422+03.40
Gr-A-4E-7.90
STA.421+87.50~STA.421+95.40
Gr-A-4E-9.40
STA.421+77.90~STA.421+87.30
Gr-A-4E-4.50
STA.421+73.40~STA.421+77.90
Gr-A-4E-8.00
STA.421+65.40~STA.421+73.40
Gr-A-4E-7.90
STA.421+57.50~STA.421+65.40
Gr-A-4E-9.40
STA.421+47.90~STA.421+57.30
Gr-A-4E-4.50
STA.421+43.40~STA.421+47.90
Gr-A-4E-8.00
STA.421+35.40~STA.421+43.40
Gr-A-4E-7.90
STA.421+27.50~STA.421+35.40
Gr-A-4E-9.40
STA.421+17.90~STA.421+27.30
Gr-A-4E-4.50
STA.421+13.40~STA.421+17.90
Gr-A-4E-8.00
STA.421+05.40~STA.421+13.40
Gr-A-4E-7.90
STA.420+97.50~STA.421+05.40
Gr-A-4E-9.40
STA.420+87.90~STA.420+97.30
Gr-A-4E-4.50
STA.420+83.40~STA.420+87.90
Gr-A-4E-8.00
STA.420+75.40~STA.420+83.40
Gr-A-4E-7.90
STA.420+67.50~STA.420+75.40
Gr-A-4E-9.40
STA.420+57.90~STA.420+67.30
Gr-A-4E-4.50
STA.420+53.40~STA.420+57.90
Gr-A-4E-8.00
STA.420+45.40~STA.420+53.40
Gr-A-4E-7.90
STA.420+37.50~STA.420+45.40
Gr-A-4E-9.40
STA.420+27.90~STA.420+37.30
Gr-A-4E-4.50
STA.420+23.40~STA.420+27.90
Gr-A-4E-8.00
STA.420+15.40~STA.420+23.40
Gr-A-4E-7.90
STA.420+07.50~STA.420+15.40
Gr-A-4E-9.40
STA.419+97.90~STA.420+07.30
Gr-A-4E-4.50
STA.419+93.40~STA.419+97.90
Gr-A-4E-8.00
STA.419+85.40~STA.419+93.40
Gr-A-4E-7.90
STA.419+77.50~STA.419+85.40
Gr-A-4E-9.40
STA.419+67.90~STA.419+77.30
Gr-A-4E-4.50
STA.419+63.40~STA.419+67.90
Gr-A-4E-8.00
STA.419+55.40~STA.419+63.40
Gr-A-4E-7.90
STA.419+47.50~STA.419+55.40
Gr-A-4E-9.40
STA.419+37.90~STA.419+47.30
Gr-A-4E-4.50
STA.419+33.40~STA.419+37.90
Gr-A-4E-8.00
STA.419+25.40~STA.419+33.40
Gr-A-4E-7.90
STA.419+17.50~STA.419+25.40
Gr-A-4E-9.40
STA.419+07.90~STA.419+17.30
Gr-A-4E-4.50
STA.419+03.40~STA.419+07.90
Gr-A-4E-8.00
STA.418+95.40~STA.419+03.40
Gr-A-4E-7.90
STA.418+87.50~STA.418+95.40
Gr-A-4E-9.40
STA.418+77.90~STA.418+87.30
Gr-A-4E-4.50
STA.418+73.40~STA.418+77.90
Gr-A-4E-8.00
STA.418+65.40~STA.418+73.40
Gr-A-4E-7.90
STA.418+57.50~STA.418+65.40
Gr-A-4E-9.40
STA.418+47.90~STA.418+57.30
Gr-A-4E-4.50
STA.418+43.40~STA.418+47.90
Gr-A-4E-8.00
STA.418+35.40~STA.418+43.40
Gr-A-4E-7.90
STA.418+27.50~STA.418+35.40
Gr-A-4E-9.40
STA.418+17.90~STA.418+27.30
Gr-A-4E-4.50
STA.418+13.40~STA.418+17.90
Gr-A-4E-8.00
STA.418+05.40~STA.418+13.40
Gr-A-4E-7.90
STA.417+97.50~STA.418+05.40
Gr-A-4E-9.40
STA.417+87.90~STA.417+97.30
Gr-A-4E-4.50
STA.417+83.40~STA.417+87.90
Gr-A-4E-8.00
STA.417+75.40~STA.417+83.40
Gr-A-4E-7.90
STA.417+67.50~STA.417+75.40
Gr-A-4E-9.40
STA.417+57.90~STA.417+67.30
Gr-A-4E-4.50
STA.417+53.40~STA.417+57.90
Gr-A-4E-8.00
STA.417+45.40~STA.417+53.40
Gr-A-4E-7.90
STA.417+37.50~STA.417+45.40
Gr-A-4E-9.40
STA.417+27.90~STA.417+37.30
Gr-A-4E-4.50
STA.417+23.40~STA.417+27.90
Gr-A-4E-8.00
STA.417+15.40~STA.417+23.40
Gr-A-4E-7.90
STA.417+07.50~STA.417+15.40
Gr-A-4E-9.40
STA.416+97.90~STA.417+07.30
Gr-A-4E-4.50
STA.416+93.40~STA.416+97.90
Gr-A-4E-8.00
STA.416+85.40~STA.416+93.40
Gr-A-4E-7.90
STA.416+77.50~STA.416+85.40
Gr-A-4E-9.40
STA.416+67.90~STA.416+77.30
Gr-A-4E-4.50
STA.416+63.40~STA.416+67.90
Gr-A-4E-8.00
STA.416+55.40~STA.416+63.40
Gr-A-4E-7.90
STA.416+47.50~STA.416+55.40
Gr-A-4E-9.40
STA.416+37.90~STA.416+47.30
Gr-A-4E-4.50
STA.416+33.40~STA.416+37.90
Gr-A-4E-8.00
STA.416+25.40~STA.416+33.40
Gr-A-4E-7.90
STA.416+17.50~STA.416+25.40
Gr-A-4E-9.40
STA.416+07.90~STA.416+17.30
Gr-A-4E-4.50
STA.416+03.40~STA.416+07.90
Gr-A-4E-8.00
STA.415+95.40~STA.416+03.40
Gr-A-4E-7.90
STA.415+87.50~STA.415+95.40
Gr-A-4E-9.40
STA.415+77.90~STA.415+87.30
Gr-A-4E-4.50
STA.415+73.40~STA.415+77.90
Gr-A-4E-8.00
STA.415+65.40~STA.415+73.40
Gr-A-4E-7.90
STA.415+57.50~STA.415+65.40
Gr-A-4E-9.40
STA.415+47.90~STA.415+57.30
Gr-A-4E-4.50
STA.415+43.40~STA.415+47.90
Gr-A-4E-8.00
STA.415+35.40~STA.415+43.40
Gr-A-4E-7.90
STA.415+27.50~STA.415+35.40
Gr-A-4E-9.40
STA.415+17.90~STA.415+27.30
Gr-A-4E-4.50
STA.415+13.40~STA.415+17.90
Gr-A-4E-8.00
STA.415+05.40~STA.415+13.40
Gr-A-4E-7.90
STA.414+97.50~STA.415+05.40
Gr-A-4E-9.40
STA.414+87.90~STA.414+97.30
Gr-A-4E-4.50
STA.414+83.40~STA.414+87.90
Gr-A-4E-8.00
STA.414+75.40~STA.414+83.40
Gr-A-4E-7.90
STA.414+67.50~STA.414+75.40
Gr-A-4E-9.40
STA.414+57.90~STA.414+67.30
Gr-A-4E-4.50
STA.414+53.40~STA.414+57.90
Gr-A-4E-8.00
STA.414+45.40~STA.414+53.40
Gr-A-4E-7.90
STA.414+37.50~STA.414+45.40
Gr-A-4E-9.40
STA.414+27.90~STA.414+37.30
Gr-A-4E-4.50
STA.414+23.40~STA.414+27.90
Gr-A-4E-8.00
STA.414+15.40~STA.414+23.40
Gr-A-4E-7.90
STA.414+07.50~STA.414+15.40
Gr-A-4E-9.40
STA.413+97.90~STA.414+07.30
Gr-A-4E-4.50
STA.413+93.40~STA.413+97.90
Gr-A-4E-8.00
STA.413+85.40~STA.413+93.40
Gr-A-4E-7.90
STA.413+77.50~STA.413+85.40
Gr-A-4E-9.40
STA.413+67.90~STA.413+77.30
Gr-A-4E-4.50
STA.413+63.40~STA.413+67.90
Gr-A-4E-8.00
STA.413+55.40~STA.413+63.40
Gr-A-4E-7.90
STA.413+47.50~STA.413+55.40
Gr-A-4E-9.40
STA.413+37.90~STA.413+47.30
Gr-A-4E-4.50
STA.413+33.40~STA.413+37.90
Gr-A-4E-8.00
STA.413+25.40~STA.413+33.40
Gr-A-4E-7.90
STA.413+17.50~STA.413+25.40
Gr-A-4E-9.40
STA.413+07.90~STA.413+17.30
Gr-A-4E-4.50
STA.413+03.40~STA.413+07.90
Gr-A-4E-8.00
STA.412+95.40~STA.413+03.40
Gr-A-4E-7.90
STA.412+87.50~STA.412+95.40
Gr-A-4E-9.40
STA.412+77.90~STA.412+87.30
Gr-A-4E-4.50
STA.412+73.40~STA.412+77.90
Gr-A-4E-8.00
STA.412+65.40~STA.412+73.40
Gr-A-4E-7.90
STA.412+57.50~STA.412+65.40
Gr-A-4E-9.40
STA.412+47.90~STA.412+57.30
Gr-A-4E-4.50
STA.412+43.40~STA.412+47.90
Gr-A-4E-8.00
STA.412+35.40~STA.412+43.40
Gr-A-4E-7.90
STA.412+27.50~STA.412+35.40
Gr-A-4E-9.40
STA.412+17.90~STA.412+27.30
Gr-A-4E-4.50
STA.412+13.40~STA.412+17.90
Gr-A-4E-8.00
STA.412+05.40~STA.412+13.40
Gr-A-4E-7.90
STA.411+97.50~STA.412+05.40
Gr-A-4E-9.40
STA.411+87.90~STA.411+97.30
Gr-A-4E-4.50
STA.411+83.40~STA.411+87.90
Gr-A-4E-8.00
STA.411+75.40~STA.411+83.40
Gr-A-4E-7.90
STA.411+67.50~STA.411+75.40
Gr-A-4E-9.40
STA.411+57.90~STA.411+67.30
Gr-A-4E-4.50
STA.411+53.40~STA.411+57.90
Gr-A-4E-8.00
STA.411+45.40~STA.411+53.40
Gr-A-4E-7.90
STA.411+37.50~STA.411+45.40
Gr-A-4E-9.40
STA.411+27.90~STA.411+37.30
Gr-A-4E-4.50
STA.411+23.40~STA.411+27.90
Gr-A-4E-8.00
STA.411+15.40~STA.411+23.40
Gr-A-4E-7.90
STA.411+07.50~STA.411+15.40
Gr-A-4E-9.40
STA.410+97.90~STA.411+07.30
Gr-A-4E-4.50
STA.410+93.40~STA.410+97.90
Gr-A-4E-8.00
STA.410+85.40~STA.410+93.40
Gr-A-4E-7.90
STA.410+77.50~STA.410+85.40
Gr-A-4E-9.40
STA.410+67.90~STA.410+77.30
Gr-A-4E-4.50
STA.410+63.40~STA.410+67.90
Gr-A-4E-8.00
STA.410+55.40~STA.410+63.40
Gr-A-4E-7.90
STA.410+47.50~STA.410+55.40
Gr-A-4E-9.40
STA.410+37.90~STA.410+47.30
Gr-A-4E-4.50
STA.410+33.40~STA.410+37.90
Gr-A-4E-8.00
STA.410+25.40~STA.410+33.40
Gr-A-4E-7.90
STA.410+17.50~STA.410+25.40
Gr-A-4E-9.40
STA.410+07.90~STA.410+17.30
Gr-A-4E-4.50
STA.410+03.40~STA.410+07.90
Gr-A-4E-8.00
STA.409+95.40~STA.410+03.40
Gr-

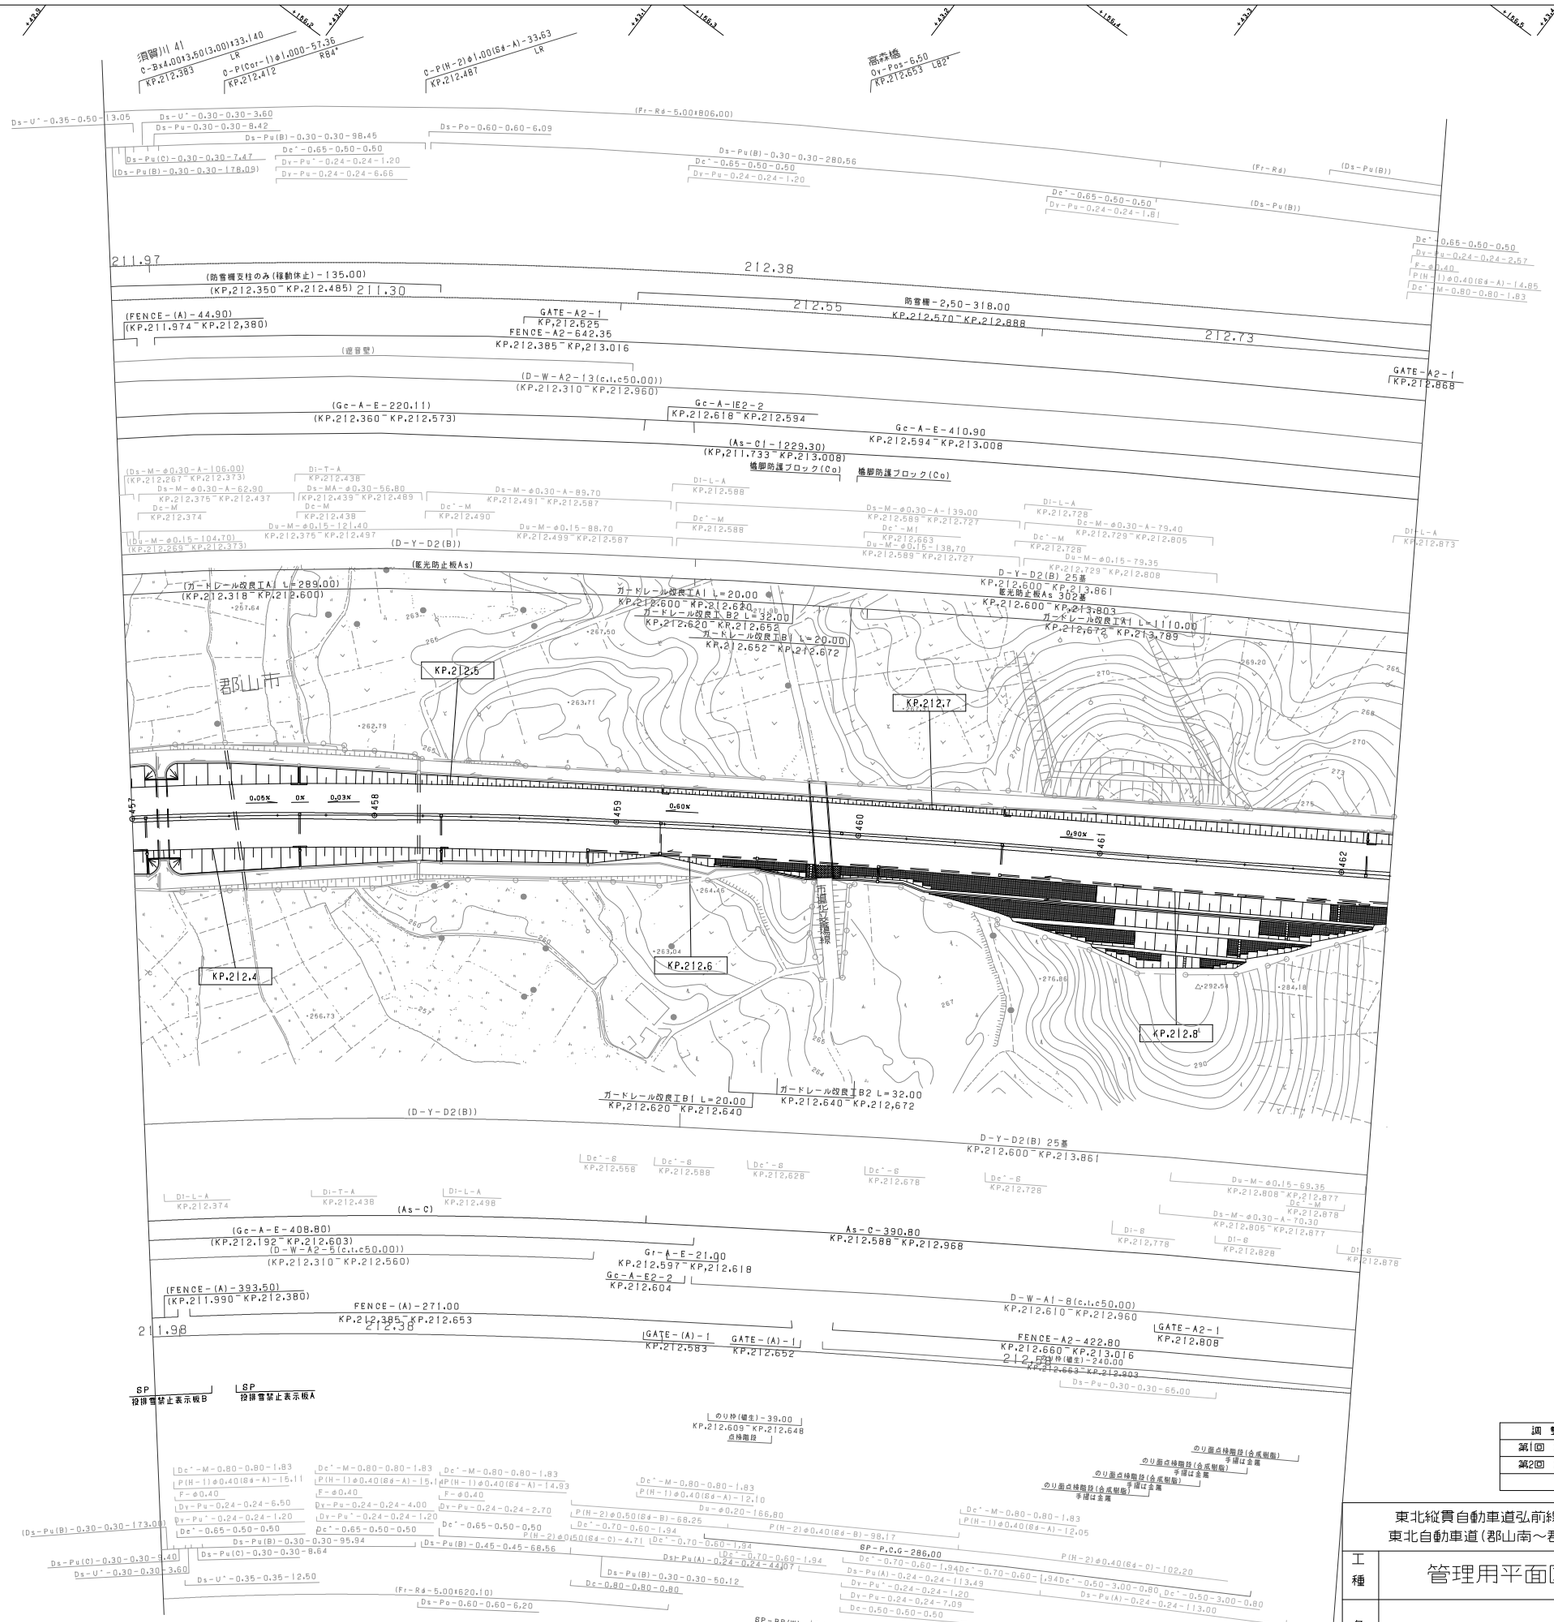
KP.212.4
KP.212.5
KP.212.6
KP.212.7
KP.212.8
君山市
(ガードレール改良工A) L=289.00
KP.212.318 ~ KP.212.600
ガードレール改良工A1 L=20.00
KP.212.600 ~ KP.212.620
ガードレール改良工A2 L=32.00
KP.212.620 ~ KP.212.652
ガードレール改良工B1 L=20.00
KP.212.620 ~ KP.212.640
ガードレール改良工B2 L=32.00
KP.212.640 ~ KP.212.672
ガードレール改良工A1 L=110.00
KP.212.672 ~ KP.213.789
D-Y-D2(B) 25基
KP.212.600 ~ KP.213.861
(遮音壁)
(D-W-A2-13(c.t.c50.00))
(KP.212.310 ~ KP.212.960)
(Gc-A-E-220.11)
(KP.212.360 ~ KP.212.573)
Gc-A-E2-2
KP.212.618 ~ KP.212.594
Gc-A-E-410.90
KP.212.594 ~ KP.213.008
(As-C)-1229.30)
(KP.211.733 ~ KP.213.008)
橋脚防護ブロック(Co)
(FENCE-(A)-44.90)
(KP.211.974 ~ KP.212.380)
GATE-A2-1
KP.212.625
FENCE-A2-642.35
KP.212.385 ~ KP.213.016
防雪柵-2,50-318.00
KP.212.570 ~ KP.212.888
GATE-A2-1
KP.212.868
(D-Y-D2(B))
(蛍光防止板As)
(Ds-M-φ0.30-A-106.00)
(KP.212.267 ~ KP.212.373)
Ds-M-φ0.30-A-62.90
KP.212.376 ~ KP.212.437
Ds-MA-φ0.30-56.80
KP.212.439 ~ KP.212.489
Ds-M-φ0.30-A-89.70
KP.212.491 ~ KP.212.587
Ds-M-φ0.30-A-139.00
KP.212.589 ~ KP.212.727
Ds-M-φ0.30-A-79.40
KP.212.729 ~ KP.212.805
Ds-M-φ0.15-104.70
KP.212.266 ~ KP.213.373
Ds-M-φ0.15-121.40
KP.212.375 ~ KP.212.497
Ds-M-φ0.15-88.70
KP.212.499 ~ KP.212.587
Ds-M-φ0.15-138.70
KP.212.589 ~ KP.212.727
Ds-M-φ0.15-79.35
KP.212.729 ~ KP.212.808
Dc'-M KP.212.374
Dc'-M KP.212.438
Dc'-M KP.212.490
Dc'-M KP.212.588
Dc'-M1 KP.212.453
Dc'-M KP.212.728
Di-T-A KP.212.438
Di-L-A KP.212.588
Di-L-A KP.212.728
Di-L-A KP.212.873
(As-C)
As-C-390.80
KP.212.588 ~ KP.212.968
Gr-A-E-21.90
KP.212.597 ~ KP.212.618
Gc-A-E2-2
KP.212.604
(Gc-A-E-408.80)
(KP.212.192 ~ KP.212.603)
(D-W-A2-5(c.t.c50.00))
(KP.212.310 ~ KP.212.560)
(FENCE-(A)-393.50)
(KP.211.990 ~ KP.212.380)
FENCE-(A)-271.00
KP.212.385 ~ KP.212.653
GATE-(A)-1
KP.212.583
GATE-(A)-1
KP.212.652
D-W-A1-8(c.t.c50.00)
KP.212.610 ~ KP.212.960
FENCE-A2-422.80
KP.212.660 ~ KP.213.016
GATE-A2-1
KP.212.808
防雪柵-240.00
KP.212.563 ~ KP.212.803
SP
投棄雪禁止表示板B
LSP
投棄雪禁止表示板A
のり枠(緑生)-39.00
KP.212.609 ~ KP.212.648
点検階段
8P-P.C.G-286.00
8P-P.C.G-505.00
8P-BP(W)-15.00
Ds-Pu(B)-0.30-0.30-173.09
Ds-Pu(C)-0.30-0.30-5.40
Ds-U'-0.30-0.30-3.60
Ds-U'-0.35-0.35-12.50
Ds-Pu(B)-0.30-0.30-95.94
Ds-Pu(B)-0.45-0.45-68.56
Ds-Pu(B)-0.30-0.30-50.12
Ds-Pu(A)-0.24-0.24-113.49
Ds-Pu(A)-0.24-0.24-113.00
Ds-Po-0.60-0.60-6.20
Ds-Pu-0.24-0.24-2.70
Ds-Pu-0.24-0.24-4.00
Ds-Pu-0.24-0.24-1.20
Ds-Pu-0.24-0.24-7.09
Ds-Pu-0.24-0.24-1.20
Ds-Pu-0.24-0.24-6.50
Ds-Pu-0.24-0.24-6.66
Ds-Pu-0.24-0.24-1.20
Ds-Pu-0.24-0.24-1.81
Ds-Pu-0.24-0.24-2.57
Ds-U'-0.30-0.30-3.60
Ds-Pu-0.30-0.30-8.42
Ds-Pu(B)-0.30-0.30-98.45
Ds-Pu(C)-0.30-0.30-7.47
Ds-Pu(B)-0.30-0.30-178.09
Ds-Pu(B)-0.30-0.30-280.56
Ds-Pu(B)
Dc'-0.65-0.50-0.50
Dc'-0.70-0.60-1.94
Dc'-0.80-0.80-0.80
Dc'-0.50-3.00-0.80
P(H-1)φ0.40(64-A)-15.11
P(H-1)φ0.40(64-A)-14.93
P(H-1)φ0.40(64-A)-12.10
P(H-1)φ0.40(64-A)-12.05
P(H-1)φ0.40(64-A)-14.85
P(H-2)φ0.50(64-B)-68.25
P(H-2)φ0.40(64-B)-98.17
P(H-2)φ0.40(64-B)-102.20
P(H-2)φ0.50(64-B)-4.71
F-φ0.40
(Fr-Rd)
(Fr-Rd-5.00t806.00)
(Fr-Rd-6.50t820.10)
A9-Rd-6.50t80.00
(Ow)
212.38
212.55
212.73
211.97
211.98
212.58
KP.212.403
KP.212.728
KP.212.729
KP.212.808
KP.212.877
KP.212.878
KP.212.778
KP.212.828
KP.212.374
KP.212.438
KP.212.498
KP.212.558
KP.212.588
KP.212.628
KP.212.678
KP.212.726
KP.212.808
KP.212.805
KP.212.827
KP.212.803
KP.212.672
KP.212.652
KP.212.640
KP.212.620
KP.212.600
KP.212.583
KP.212.563
KP.212.609
KP.212.648
KP.212.610
KP.212.660
KP.212.618
KP.212.597
KP.212.604
KP.212.594
KP.212.573
KP.212.553
東北縦貫自動車道弘前線
東北自動車道（郡山南～郡山）

工種	管理用平面図		
名称	KP.212.888～KP.213.668 STA.462+20～STA.470+00	縮尺 1/1000	7 11

東日本高速道路（株）　東北支社

調整年月	摘要
第1回　2006年 2月	
第2回　2022年 4月	

安積工事終点　郡山工事始点
KP.213.008
須賀川 42　C-Bx4.0013-00126.00　KP.213.018　LR
須賀川 43　C-Bx4.0013-00126.00　KP.213.438　LR
C-P(H-1)φ1.00(P-A)-35.250　KP.213.100　LR
C-P(H-1)φ1.00(P-A)-41.57　KP.213.308　LR
KP.212.9
STA.462+31.61
KP.212.888
KP.213.1
KP.213.3
KP.213.5
KP.213.6
KP.213.0
KP.213.2
KP.213.4
郡山市
(防音壁)
(FENCE-A2)
(D-W-A2)
(Gc-A-E)
(As-C)
(D-Y-D2(B))
(眩光防止板As)
(ガードレール改良工A1)
(D-W-A1)
(FENCE-A2)
(のり枠(緑生))
(Du-M)
(SP-BCG)
SP 投雪雪禁止表示板A1
SP 投雪雪禁止表示板B
遮音壁管理用階段 KP.213.170
遮音壁管理用扉 KP.213.170
遮音壁はしご KP.213.120
GATE-A2-1 KP.213.228
油水分離ます-1基 点検階段-2.0m KP.213.275
油水分離ます-1基 点検階段-2.0m KP.213.342
GATE-A2-1 KP.213.608
GATE-A2-1 KP.213.298
GATE-A2-1 KP.212.938
FENCE-A2-434.60 KP.213.020～KP.213.436
FENCE-A2-369.80 KP.213.440～KP.213.801
FENCE-A2-375.70 KP.213.440～KP.213.801
遮音壁-H=3.0-金属板-444.0 KP.212.888～KP.213.332
防音壁-2.50-458.00 KP.213.332～KP.213.790
遮音壁-H=3.0-コンクリート板-249.0(Pu) KP.213.450～KP.213.698
遮音壁-H=3.0-金属板-16.0 KP.213.434～KP.213.450
遮音壁-H=3.0-コンクリート板-152.0(Pu) KP.213.282～KP.213.434
遮音壁-H=3.0-コンクリート板-142.0 KP.213.140～KP.213.282
遮音壁-H=3.0-コンクリート板-4.0 KP.213.008～KP.213.012
遮音壁-H=3.0-コンクリート板-112.0(Pu) KP.213.028～KP.213.140
遮音壁-H=3.0-コンクリート板-57.0 KP.212.912～KP.212.969
遮音壁-H=3.0-コンクリート板-39.0 KP.212.969～KP.213.008
遮音壁-H=3.0-金属板-16.0 KP.213.012～KP.213.028
Gc-A-E-4.00 KP.213.008～KP.213.012
Gc-A-B-14.00 KP.213.012～KP.213.024
Gc-A-E-90.20 KP.213.024～KP.213.094
Gc-A-1E2-2 KP.213.094～KP.213.115
Gc-A-E-313.80 KP.213.115～KP.213.432
As-C1-734.70 KP.213.008～KP.213.795
D-W-A2-38(c.t.c50.00) KP.213.010～KP.214.879
Gc-A-B1-14.00 KP.213.432～KP.213.449
Gc-A-E-190.10 KP.213.449～KP.213.615
Gc-A-1E2-2 KP.213.615～KP.213.636 (Gc-A-E)
As-C1-764.90 KP.213.008～KP.213.794
Gc-A-E-365.20 KP.213.024～KP.213.367
Gc-A-E-352.10 KP.213.444～KP.213.796
Gc-A-E-43.00 KP.213.388～KP.213.432
Gc-A-B1-14.10 KP.213.432～KP.213.444
Gc-A-1E2-2 KP.213.367～KP.213.388
Gr-A-E-113.00 KP.212.991～KP.213.012
Gr-111.00
As-C1-40.00 KP.212.968～KP.213.008
Gc-A-E-15.60 KP.212.943～KP.213.008
Gc-A-E-4.00 KP.213.008～KP.213.012
Gc-A-E2-2 KP.212.991～
Gc-A-B1-14.10 KP.213.012～KP.213.024
Dc-0.50-0.50-0.50
Ds-Po-0.30-0.30-4.88
Ds-Pu(B)-0.30-0.30-196.57
Fr-Rd-5.00t243.00
Ds-Pu(B)-0.30-0.30-241.13
Dc'-0.65-0.50-0.50
Dy-Pu-0.24-0.24-3.23
F-φ0.40
P(H-1)φ0.40(Bd-A)-14.84
Dc'-M-0.80-0.80-1.83
Dc-0.50-0.50-0.50
212.38
212.73
Dy-Pu-0.24-0.24-4.85
F-φ0.40
213.02
P(H-1)φ0.40(Bd-A)-15.10
Dc'-M-0.80-0.80-1.83
Dc-0.80-0.50-0.60
Dy-Pu-0.24-0.24-0.42
Dc'-0.65-0.50-0.50
Dy-Pu'-0.24-0.24-1.20
Dy-Pu-0.24-0.24-0.77
Dy-Pu'-0.24-0.24-3.67
Dy-Pu-0.24-0.24
213.44
213.25
P(H-1)φ0.40(Bd-A)-15.10
Dc'-M-0.80-0.80-1.83
Dc'-0.80-0.50-0.60
P(H-1)φ0.40(Bd-A)-16.30
Dc'-M-0.80-0.80-1.83
Ds-Po-0.30-0.30-7.00
Dc-0.60-0.60-0.60
Ds-Pu(A)-0.60-0.60-117.62
Dy-Pu-0.24-0.24-8.06
Ds-Pu(B)-0.30-0.30-72.88
Ds-Pu(A)-0.45-0.45-49.14
Ds-Po-0.45-0.45-5.00
Dc-0.60-0.60-0.60
Dc-0.50-0.50-0.50
Ds-Po-0.30-0.30-5.00
Ds-Pu(B)-0.30-0.30-42.57
Fr-Rd-5.00t340.00
Ds-Pu(B)-0.45-0.45-78.19
Ds-Pu(C)-0.30-0.30-7.86
Ds-Pu(C)-0.30-0.30-7.59
Ds-Pu(B)-0.30-0.30-341.73
Ds-Pu-B-0.30-0.30-78.41
Dc-0.50-0.50-0.50
Ds-Po-0.30-0.30-5.00
Ds-Pu(B)-0.30-0.30-78.19
Dc'-0.65-0.50-0.50
Dc-0.50-0.50-0.50
Dc'-0.80-0.50-0.60
Du-M-φ0.15-135.05 KP.212.879～KP.213.015
Ds-M-φ0.30-A-127.70 KP.212.879～KP.213.007
Dc'-M KP.213.008
Du-M-φ0.15-106.35 KP.213.021～KP.213.127
Ds-M-φ0.30-100.40 KP.213.027～KP.213.127
Ds-M-a-19.42 KP.213.008～KP.213.027
Dc'-M KP.213.128
Dl-L-A KP.213.128
Du-M-φ0.15-148.70 KP.213.068～KP.213.198
Ds-M-φ0.30-147.90 KP.213.129～KP.213.277
Dc'-M KP.213.278
Dl-L-A KP.213.288
Du-M-φ0.15-154.05 KP.213.268～KP.213.368
Dc'-M KP.213.348
Ds-M-φ0.30-147.90 KP.213.279～KP.213.427
Dl-L-A KP.213.368
Dc'-M KP.213.428
Ds-M-a-16.10 KP.213.428～KP.213.445
Du-M-φ0.15-187.35 KP.213.440～KP.213.527
Dc'-M KP.213.528
Ds-M-φ0.30-182.00 KP.213.445～KP.213.627
Dc'-M KP.213.628
Dl-L-A KP.213.608
Dl-L-A KP.213.527
Dl-L-A KP.213.628
Dl-L-A KP.213.348
Dl-L-A KP.213.278
Dl-L-A KP.213.128
Dl-L-A KP.213.188
Dl-L-A KP.213.008
Dl-L-A KP.213.207
212.58
212.97
212.99
213.57
Du-M-φ0.20-135.00
Ds-Pu-(B)-0.30-0.30-84.18
Fr-Rd-5.00t81.00
Ds-Pu(B)-0.30-0.30-40.08
Du-M(A)-φ0.15-6.00
Du-M(A)-φ0.15-106.35
Du-M(A)-φ0.15-148.70
Du-M(A)-φ0.15-154.05
Du-M(A)-φ0.15-187.35
Dy-Pu-0.24-0.24
Dy-Pu-0.24-0.24-6.04
Dc'-0.80-0.50-0.60
Ds-Pu(A)-0.30-0.30-30.68
Ds-Pu(A)-0.60-0.60-187.10
Du-1.50-1.80-0.50-90.50
Dy-Pu-0.24-0.24-2.43
Dc-0.60-0.60-0.60
Du-0.30-0.50-0.50-44.00
Ds-Pu(B)-0.30-0.30-262.75
Dc-0.60-0.60-0.60
Ds-Po-0.60-0.60-6.00
Fr-Rd-5.00t560.00
Ds-Po-0.30-0.30-5.00
Ds-Pu(B)-0.30-0.360-92.39
Ds-Pu(B)-0.30-0.30-137.46
Ds-Po-0.30-0.30-5.00
Dc-0.50-0.50-0.50
Ds-Pu(B)-0.30-0.30-112.96
Dy-Pu-0.24-0.24-5.62
Dc'-0.65-0.50-0.50
Ds-Pu(B)-0.30-0.30-383.42
Ds-Pu(B)0.45-0.45-39.57
Ds-Pu(B)-0.45-0.45-112.03
Ds-Pu(A)-0.30-0.30-84.18
(Fr-Rd)
(Ds-Pu(B))
Dy-Pu-0.24-0.24-85.00
Dy-Pu-0.24-0.24-3.00
Du-0.60-0.60-130.00
Du-0.30-0.50-0.50-62.50
Dc'-0.65-0.50-0.50
Du-0.60-0.60-A3120
Dy-Pu-0.24-0.24-115.00

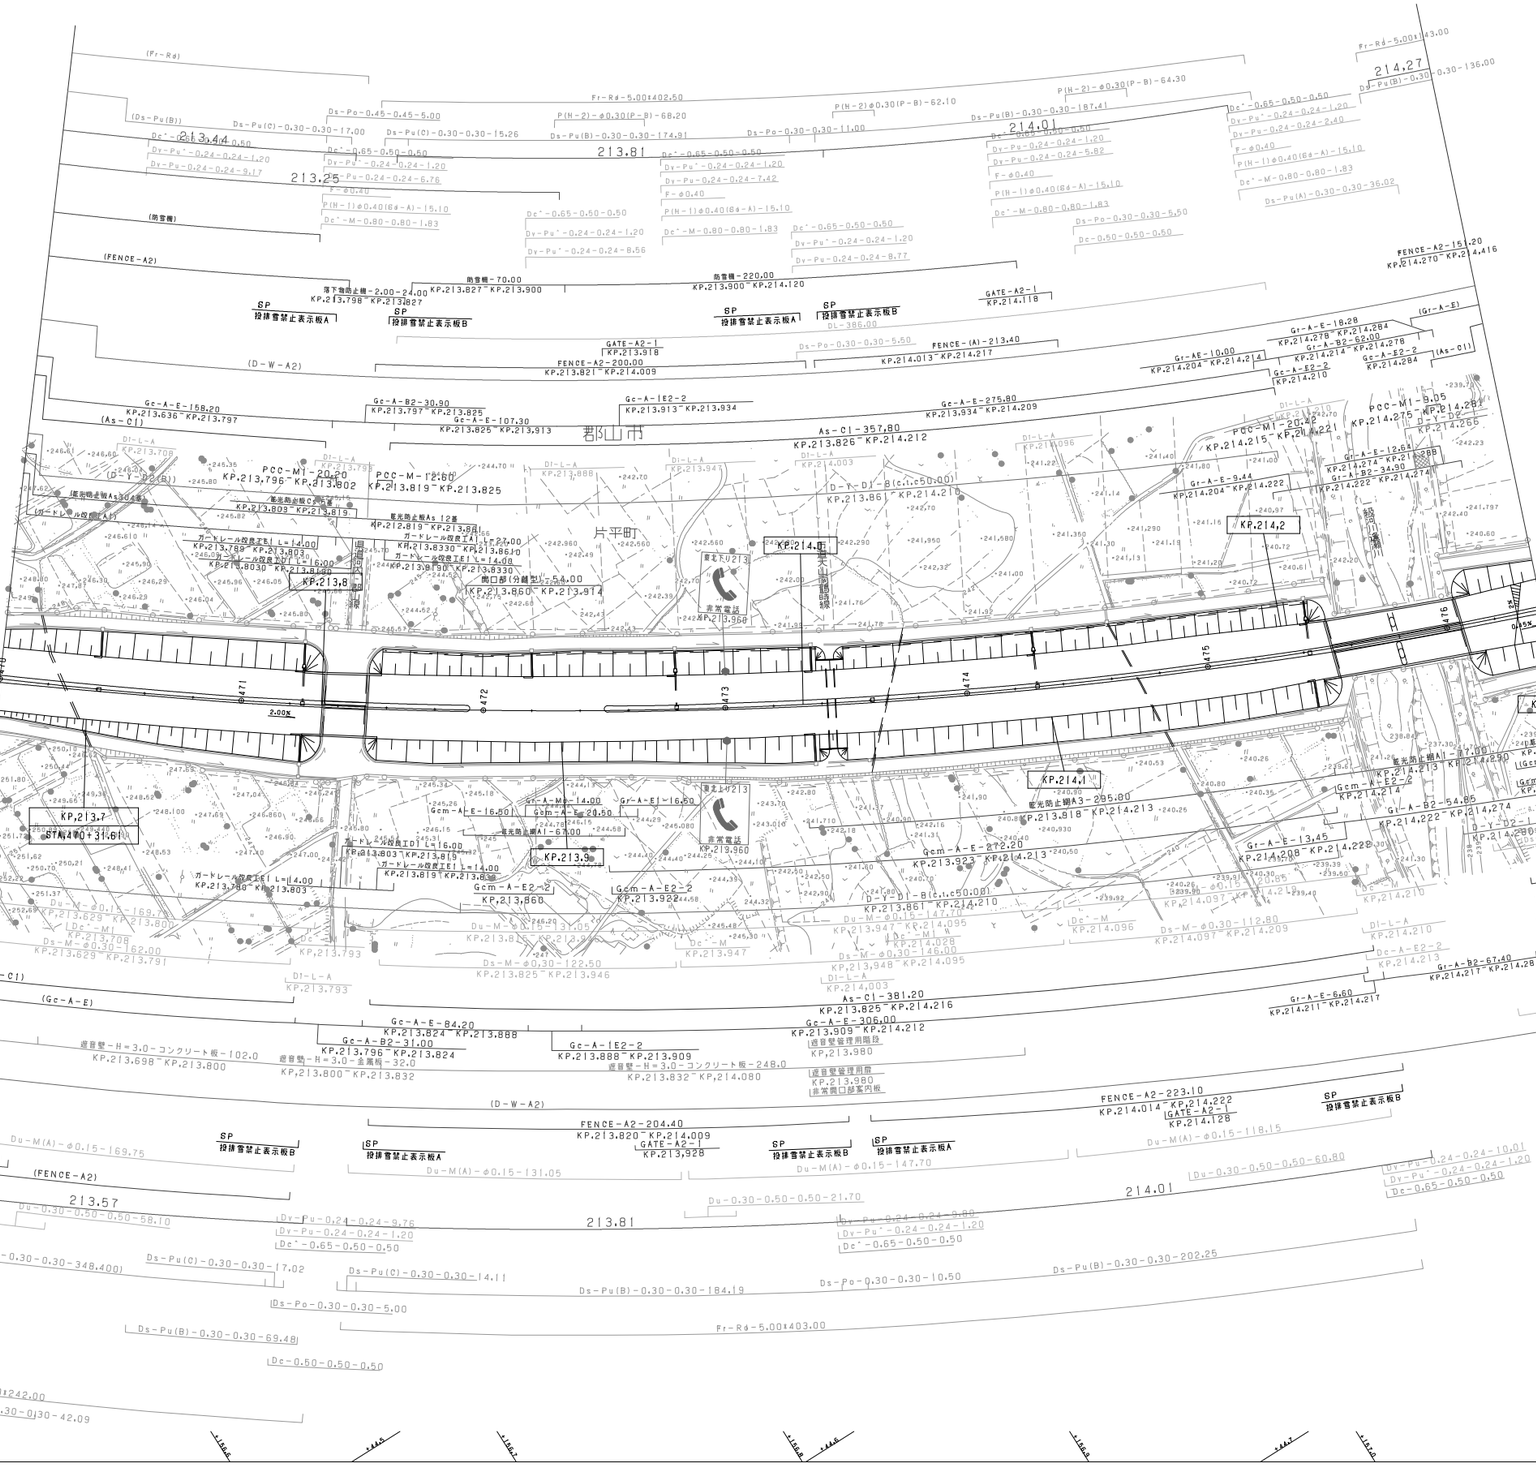
片平橋
S-RcSf-L88°-10.75x17.605
KP.213.802
KP.213.819
溶脚川 4A
C-B3.00x2.50x16.190
KP.214.013
逢瀬川橋
26-PosGlc-R83°-(2126.9)-10.00x53.90
KP.214.221
KP.214.215
片平町
君山市
KP.214.1
KP.214.2
KP.214.3
KP.213.7
KP.213.8
KP.213.9
(Fr-Rd)
(Ds-Pu(B))
(防雪柵)
(FENCE-A2)
(D-W-A2)
(As-C1)
(Gc-A-E)
(Du-M(A))
(FENCE-A2)
(Du)
(Gt-A-E)
(As-C1)
Ds-Pu(C)-0.30-0.30-17.00
Ds-Pu(C)-0.30-0.30-15.26
Ds-Pu(B)-0.30-0.30-174.91
Ds-Po-0.30-0.30-11.00
Ds-Pu(B)-0.30-0.30-187.41
Ds-Po-0.45-0.45-5.00
Fr-Rd-5.00x402.50
P(N-2)-φ0.30(P-B)-68.20
P(N-2)-φ0.30(P-B)-62.10
P(N-2)-φ0.30(P-B)-64.30
Fr-Rd-5.00x43.00
D-Φ-Pu(B)-0.30-0.30-136.00
214.27
214.01
213.81
213.25
213.44
Dc'-0.65-0.50-0.50
Dy-Pu'-0.24-0.24-1.20
Dy-Pu-0.24-0.24-9.17
Dy-Pu-0.24-0.24-6.76
Dy-Pu-0.24-0.24-7.42
Dy-Pu-0.24-0.24-8.56
Dy-Pu-0.24-0.24-8.77
Dy-Pu-0.24-0.24-5.82
Dy-Pu-0.24-0.24-2.40
F-φ0.40
P(H-1)-φ0.40(64-A)-15.10
Dc'-M-0.80-0.80-1.83
Ds-Pu(A)-0.30-0.30-36.02
Ds-Po-0.30-0.30-5.50
Dc-0.50-0.50-0.50
FENCE-A2-151.20
KP.214.270-KP.214.416
SP 投雪禁止表示板A
SP 投雪禁止表示板B
SP 投雪禁止表示板A1
落下物防止柵-2.00-24.00
KP.213.798-KP.213.827
防雪柵-70.00
KP.213.827-KP.213.900
防雪柵-220.00
KP.213.900-KP.214.120
GATE-A2-1
KP.213.918
KP.214.118
DL-386.00
FENCE-A2-200.00
KP.213.821-KP.214.009
FENCE-(A)-213.40
KP.214.013-KP.214.217
Gc-A-E-158.20
KP.213.636-KP.213.797
Gc-A-B2-30.90
KP.213.797-KP.213.825
Gc-A-E-107.30
KP.213.825-KP.213.913
Gc-A-IE2-2
KP.213.913-KP.213.934
Gc-A-E-275.80
KP.213.934-KP.214.209
As-C1-357.80
KP.213.826-KP.214.212
Gt-AE-10.00
KP.214.204-KP.214.214
Gt-A-E-18.28
KP.214.278-KP.214.284
Gt-A-B2-52.00
KP.214.214-KP.214.278
Gc-A-E2-2
KP.214.284
Gc-A-E2-2
KP.214.210
PCC-M1-20.20
KP.213.796-KP.213.802
PCC-M-21.60
KP.213.819-KP.213.825
PCC-M1-20.42
KP.214.215-KP.214.221
PCC-M1-9.05
KP.214.275-KP.214.284
D-Y-B2-1
KP.214.266
D-T-D1-B(c1,c50.00)
KP.213.86-KP.214.218
Gt-A-E-9.44
KP.214.204-KP.214.222
Gt-A-E-12.65
KP.214.274-KP.214.288
Gt-A-B2-34.90
KP.214.222-KP.214.274
Gt-A-E-13.45
KP.214.208-KP.214.222
Gt-A-B2-54.85
KP.214.222-KP.214.274
D-Y-B2-1
KP.214.290
Gcm-A-E2-2
KP.214.214
Gcm-A-E2-2
KP.214.285
Gcm-A-E2-2
KP.214.213
Gcm-A-E)
KP.214.213-KP.215.092
Gcm-A-E)
KP.214.213
Gcm-A-E2-2
KP.214.261
Gt-A-E-10.06
KP.214.281-KP.214.291
Gt-A-B2-67.40
KP.214.217-KP.214.281
Gr-A-E-6.60
KP.214.211-KP.214.217
Gcm-A-E2-2
KP.214.285
Gcm-A-E2-2
KP.214.261
Gcm-A-E2-2
KP.214.213
Gcm-A-E2-2
KP.214.214
Gcm-A-E-22.20
KP.213.923-KP.214.213
Gcm-A-E-16.60
Gcm-A-E-20.50
Gcm-A-E-16.00
Gcm-A-E-14.00
Gcm-A-E2-2
KP.213.860
Gcm-A-E2-2
KP.213.922
Gr-A-M-14.00
Gr-A-E)-16.60
Gr-A-E-6.00
Gr-A-E-6.00
Gr-A-E-6.00

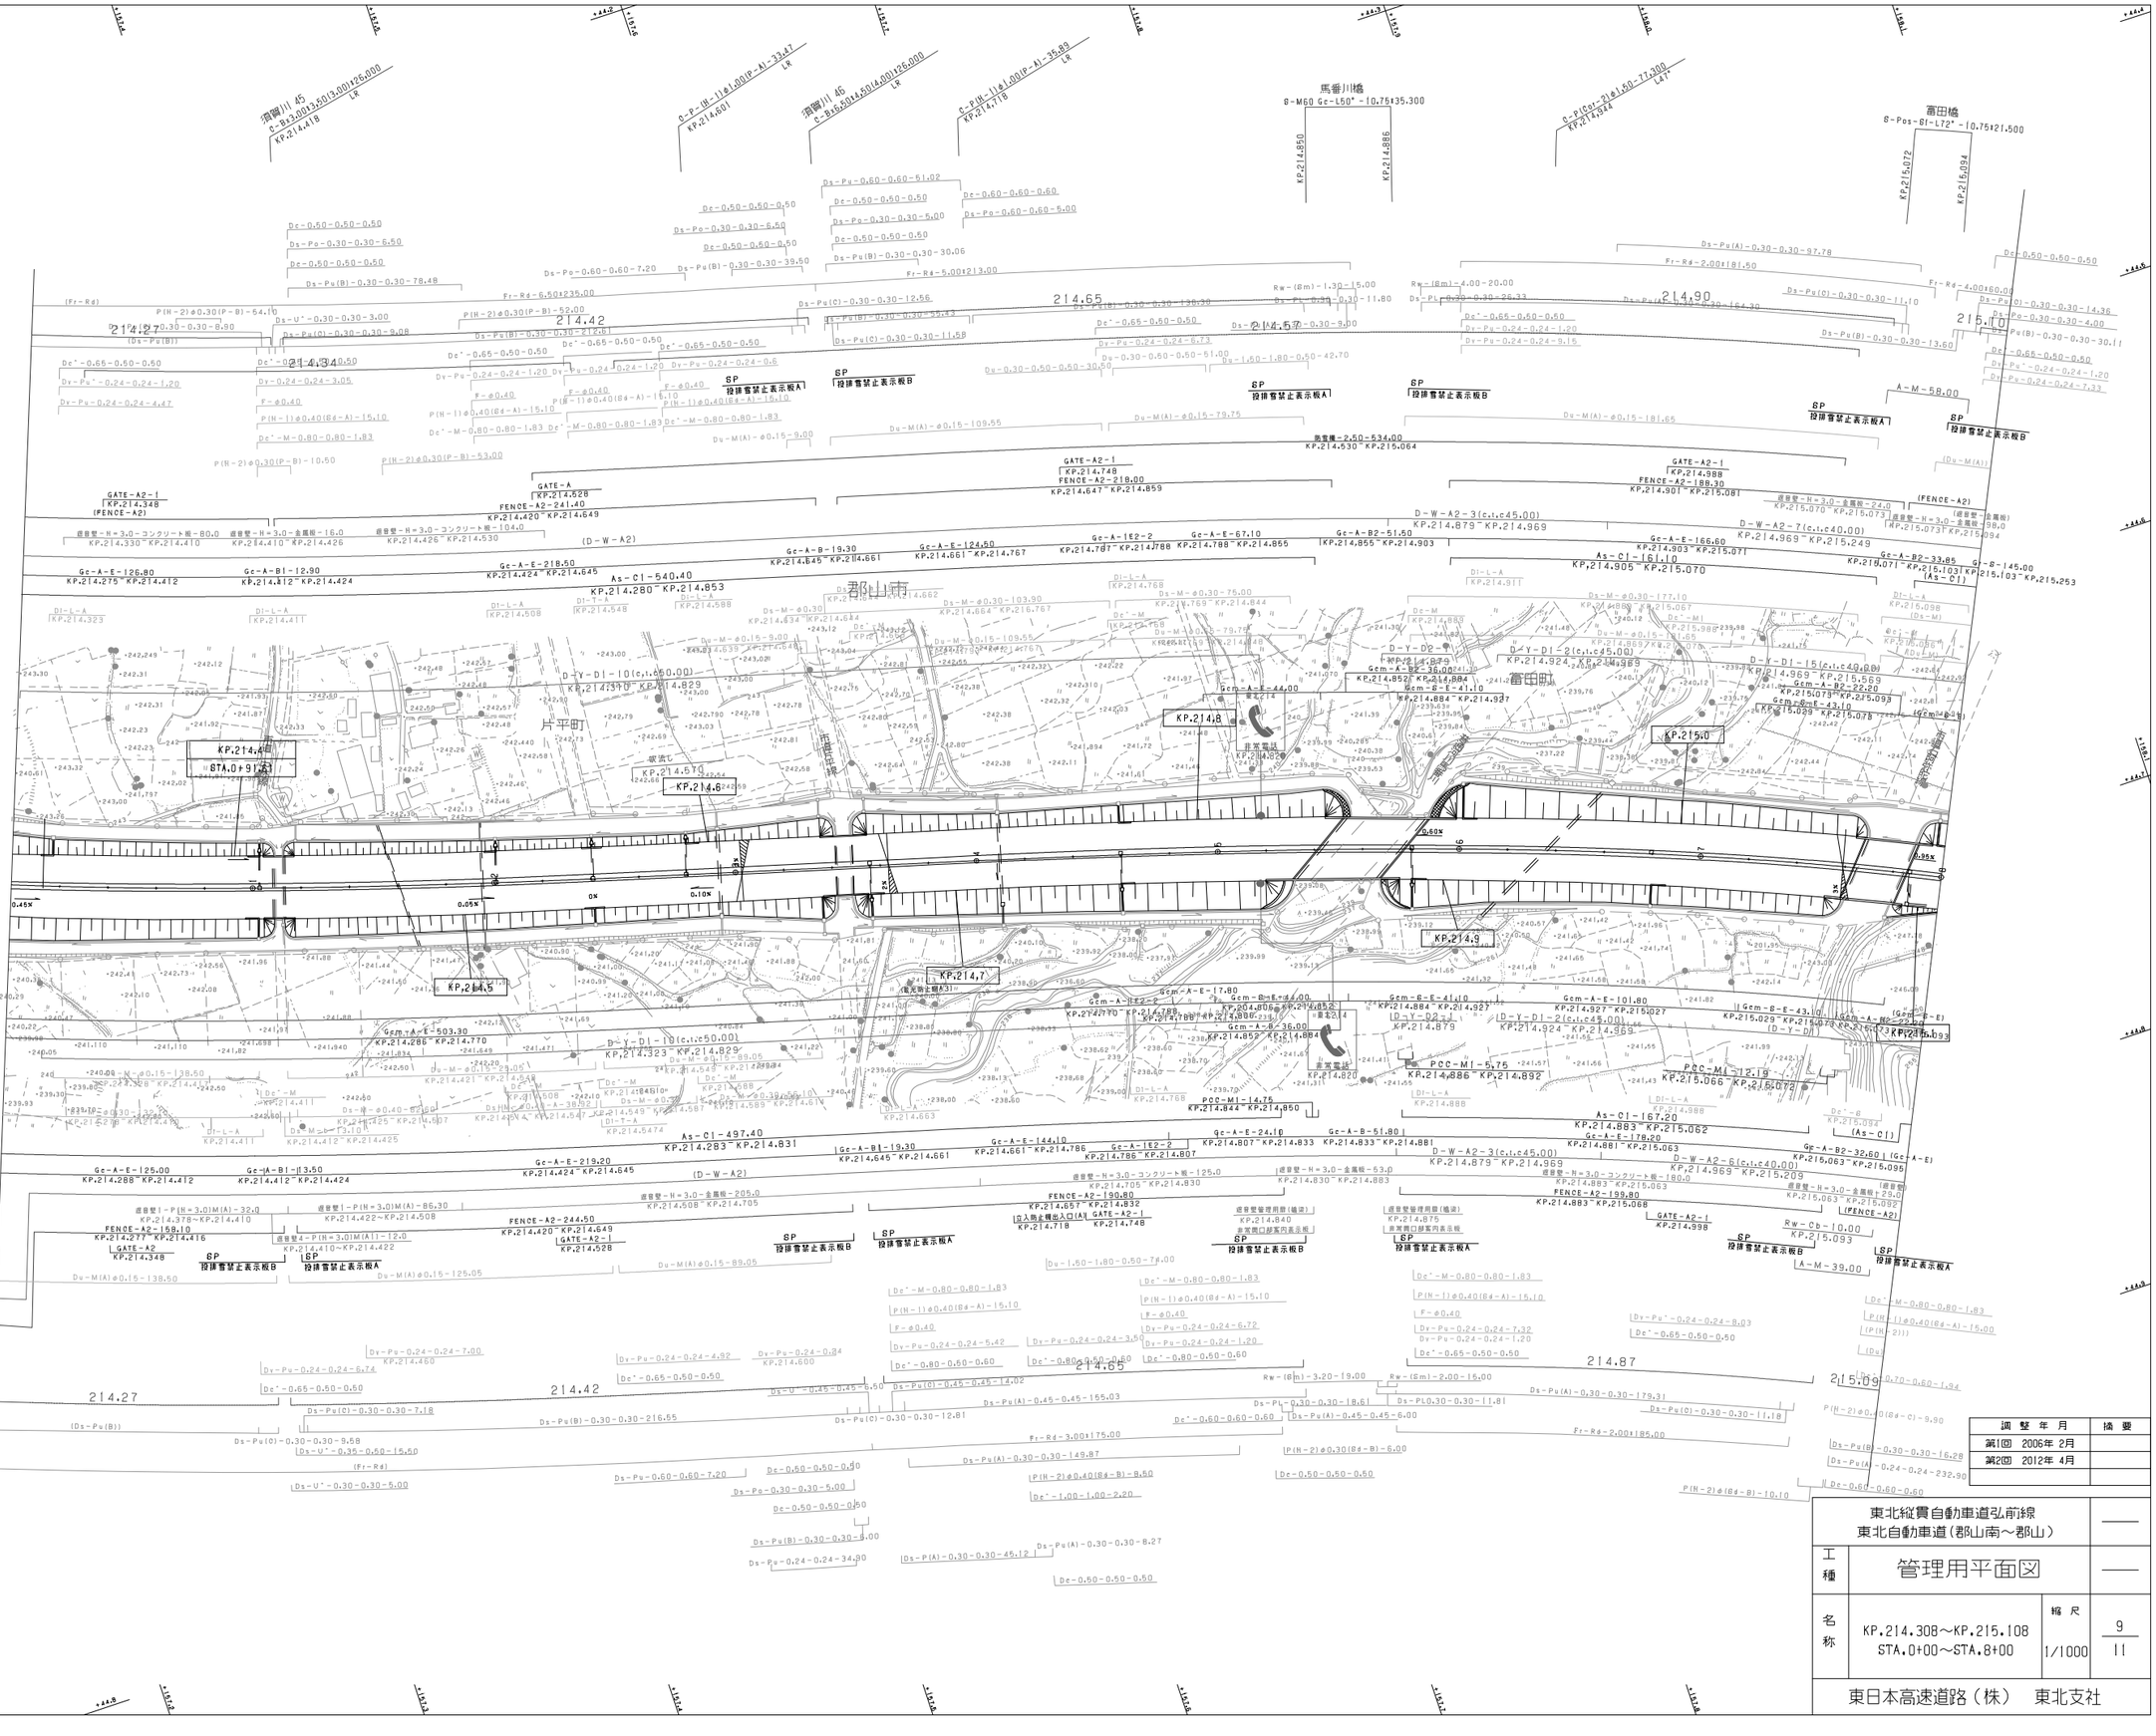
須賀川 45
KP.214.418
馬番川橋
S-M60 Gc-L50* -10.75x35.300
KP.214.850
KP.214.886
富田橋
S-Pos-Bf-L72* -10.75x21.500
KP.215.072
KP.215.094
KP.214.601
KP.214.718
KP.214.824
KP.214.827
KP.214.834
KP.214.42
KP.214.65
KP.214.90
KP.215.10
KP.214.348
KP.214.628
KP.214.420~KP.214.649
KP.214.647~KP.214.859
KP.214.748
KP.214.988
KP.214.901~KP.215.081
KP.214.530~KP.215.064
KP.214.330~KP.214.410
KP.214.410~KP.214.426
KP.214.426~KP.214.530
KP.214.879~KP.214.969
KP.214.969~KP.215.249
KP.214.903~KP.215.071
KP.214.071~KP.215.103
KP.215.103~KP.215.253
KP.214.275~KP.214.412
KP.214.812~KP.214.424
KP.214.280~KP.214.853
KP.214.645~KP.214.661
KP.214.661~KP.214.767
KP.214.767~KP.214.788
KP.214.788~KP.214.855
KP.214.855~KP.214.903
KP.214.310~KP.214.829
KP.214.323~KP.214.829
KP.214.286~KP.214.770
KP.214.283~KP.214.831
KP.214.924~KP.214.969
KP.214.884~KP.214.927
KP.214.879
KP.214.927~KP.215.027
KP.215.029~KP.215.093
KP.214.883~KP.215.062
KP.214.881~KP.215.063
KP.214.879~KP.214.969
KP.214.969~KP.215.209
KP.214.883~KP.215.068
KP.214.998
KP.215.063~KP.215.095
KP.214.852~KP.214.884
KP.214.820
KP.214.886~KP.214.892
KP.215.066~KP.215.072
KP.214.4
KP.214.5
KP.214.6
KP.214.7
KP.214.8
KP.214.9
KP.215.0
片平町
郡山市
富田町
非常電話
(Fr-Rd)
(D-W-A2)
(FENCE-A2)
(As-C1)
(D-W-A2)
(Ds-Pu(B))
(Fr-Rd)
(Gcm-A-E)
(Gcm-A-E)
(Gcm-A-E

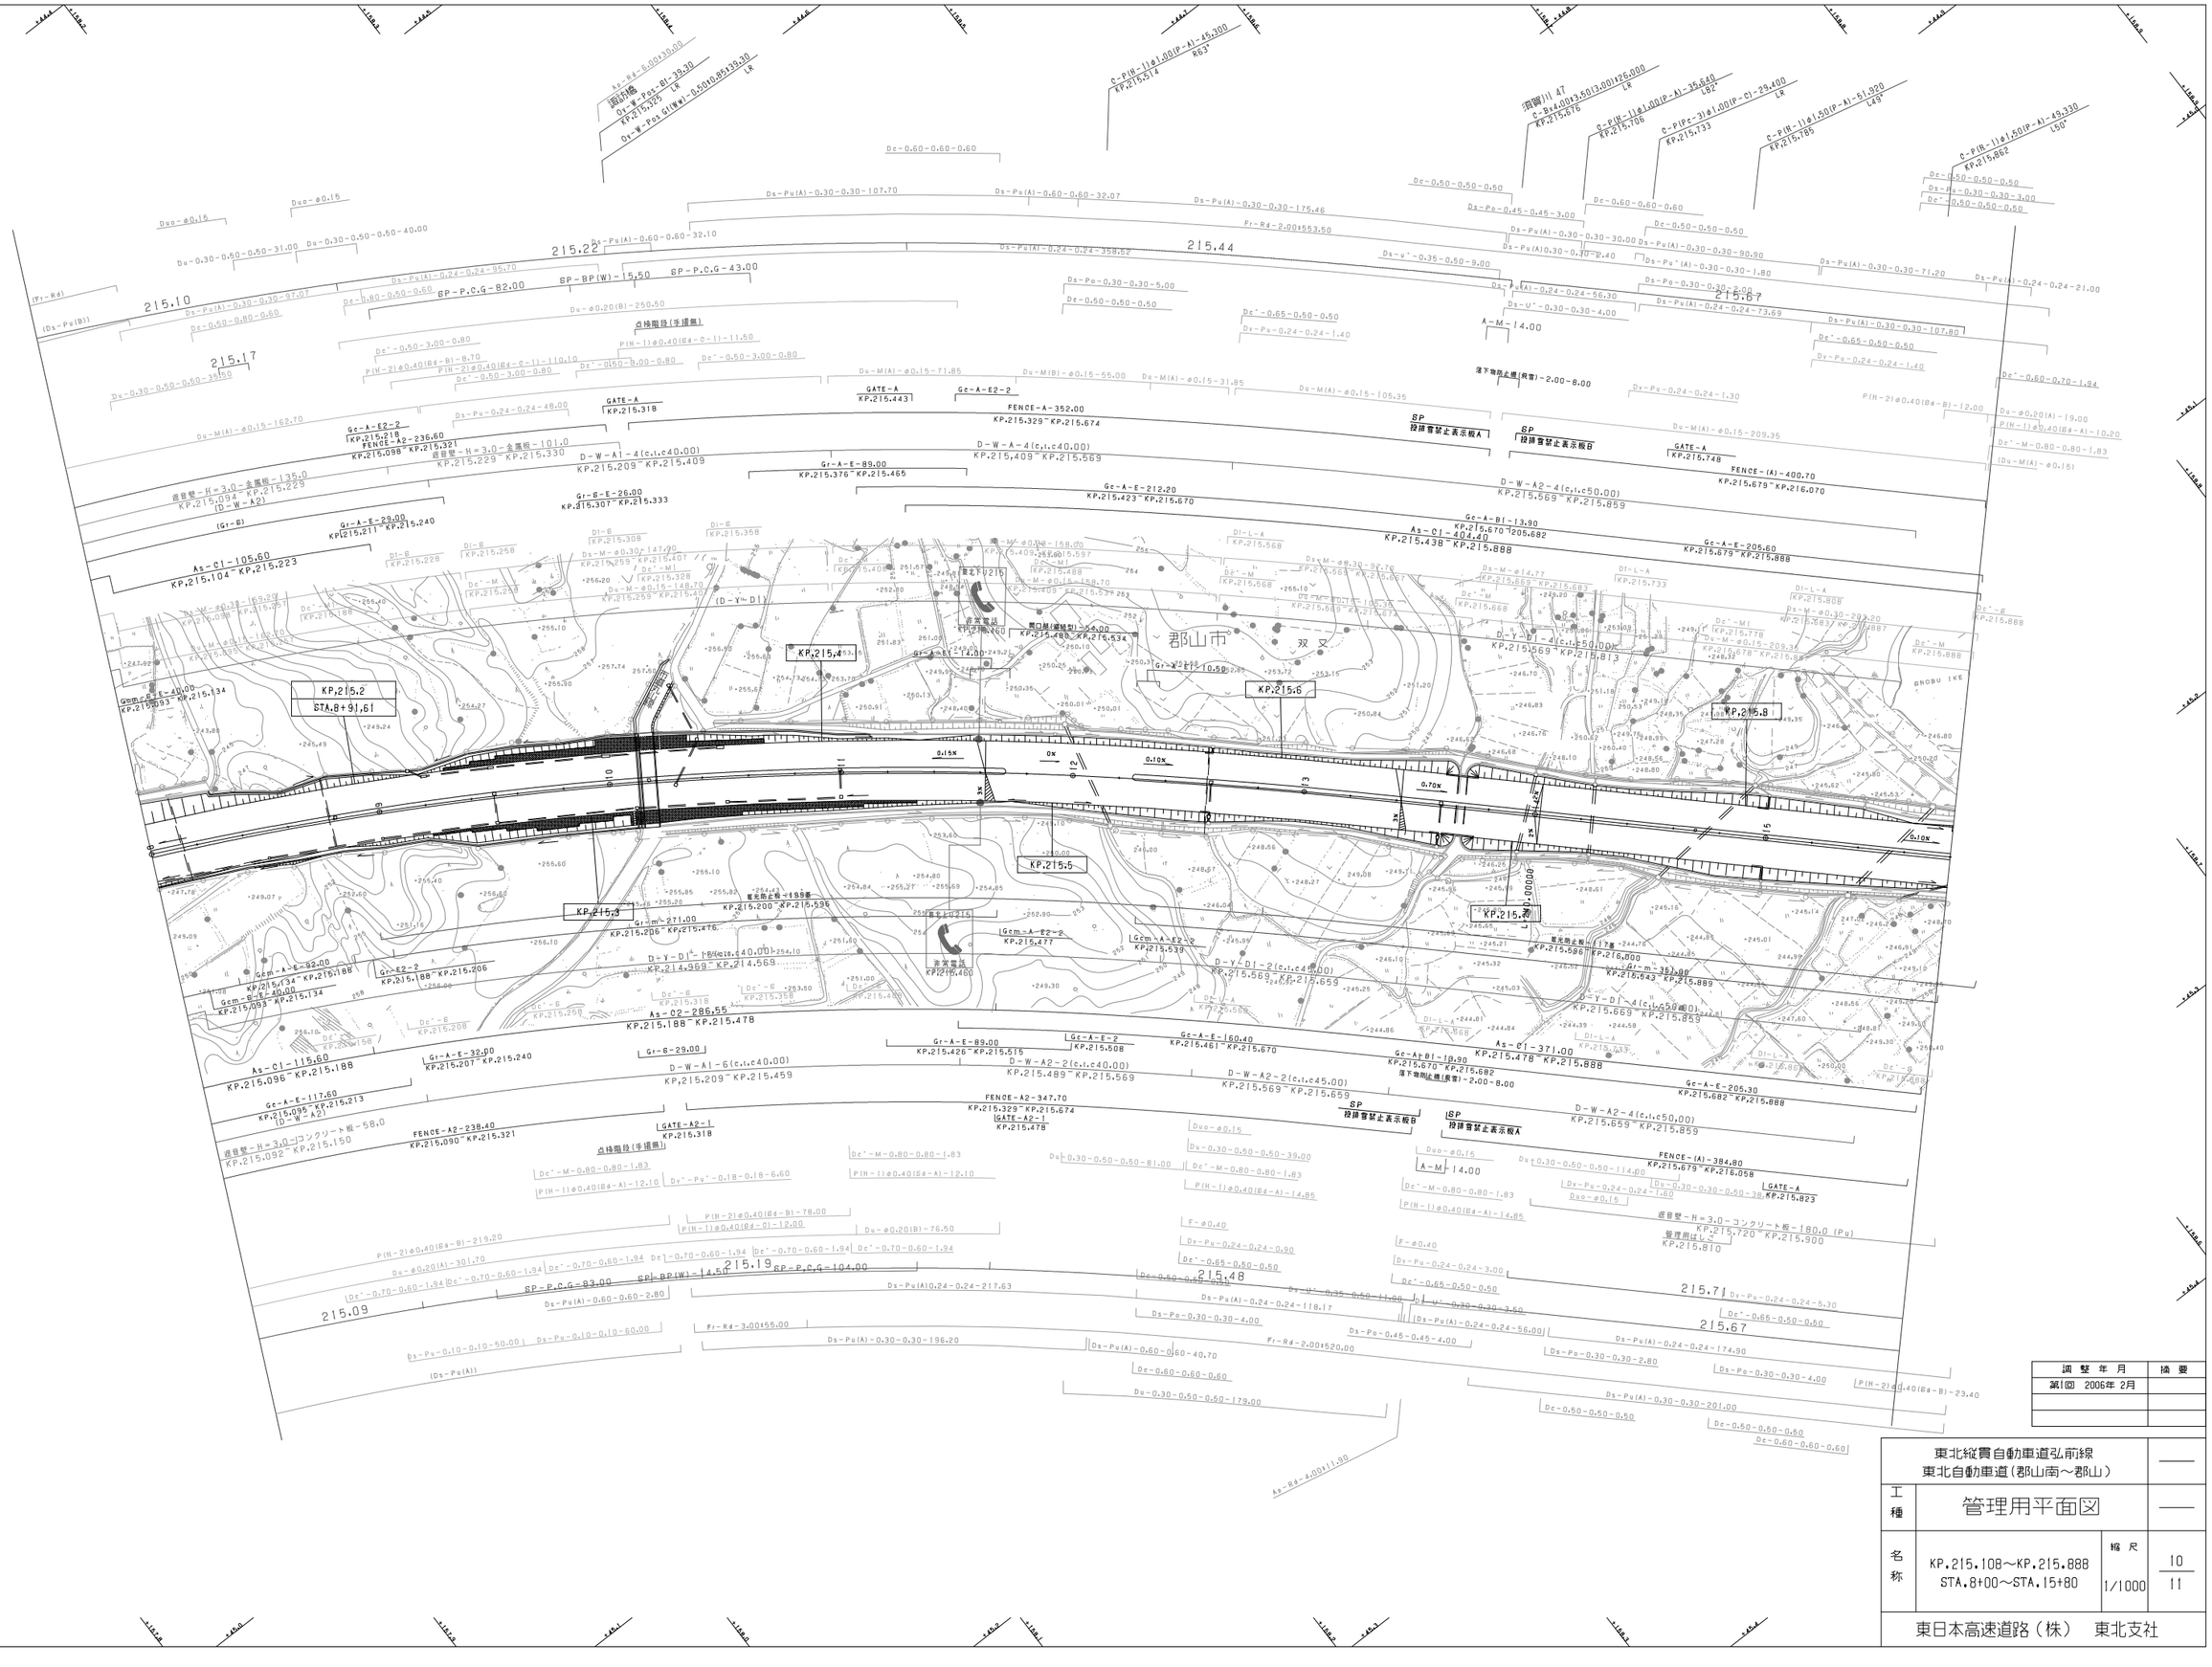
KP.215.2
STA.8+91.61
KP.215.4
KP.215.5
KP.215.6
KP.215.8
KP.215.3
KP.215.7
215.10
215.17
215.22
215.44
215.67
215.09
215.19
215.48
215.71
215.67
郡山市
双又
(Ds-Pu(B))
Ds-Pu(A)-0.30-0.30-107.70
Ds-Pu(A)-0.60-0.60-32.07
Ds-Pu(A)-0.30-0.30-175.46
Ds-Pu(A)-0.24-0.24-358.52
Ds-Pu(A)-0.30-0.30-2.40
Ds-Pu(A)-0.24-0.24-56.30
Ds-Pu(A)-0.24-0.24-73.69
Ds-Pu(A)-0.30-0.30-107.80
Ds-Pu(A)-0.24-0.24-21.00
Ds-Pu(A)-0.60-0.60-32.10
Ds-Pu(A)-0.24-0.24-95.70
Ds-Pu(A)-0.30-0.30-97.07
Ds-Pu(A)-0.24-0.24-48.00
Ds-Pu(A)-0.24-0.24-217.63
Ds-Pu(A)-0.24-0.24-118.17
Ds-Pu(A)-0.24-0.24-56.00
Ds-Pu(A)-0.24-0.24-174.90
Ds-Pu(A)-0.30-0.30-201.00
Ds-Pu(A)-0.30-0.30-196.20
Ds-Pu(A)-0.60-0.60-40.70
Ds-Pu(A)-0.60-0.60-0.60
Ds-Pu(A)
Ds-Pu(A)-0.30-0.30-3.00
Ds-Pu(A)-0.30-0.30-30.00
Ds-Pu(A)-0.30-0.30-90.90
Ds-Pu(A)-0.30-0.30-71.20
Ds-Pu(A)-0.30-0.30-1.80
Ds-Pu(A)-0.30-0.30-2.00
Ds-Pu(A)-0.30-0.30-4.00
Ds-Pu(A)-0.24-0.24-73.69
Ds-Pu(A)-0.24-0.24-1.40
Ds-Pu(A)-0.24-0.24-1.30
Ds-Pu(A)-0.24-0.24-1.40
Ds-Pu(A)-0.24-0.24-1.80
Ds-Pu(A)-0.24-0.24-1.80
Ds-Pu(A)-0.24-0.24-3.00
Ds-Pu(A)-0.24-0.24-5.30
Ds-Pu(A)-0.24-0.24-56.00
Ds-Pu(A)-0.24-0.24-56.00
Ds-Pu(A)-0.24-0.24-56.00

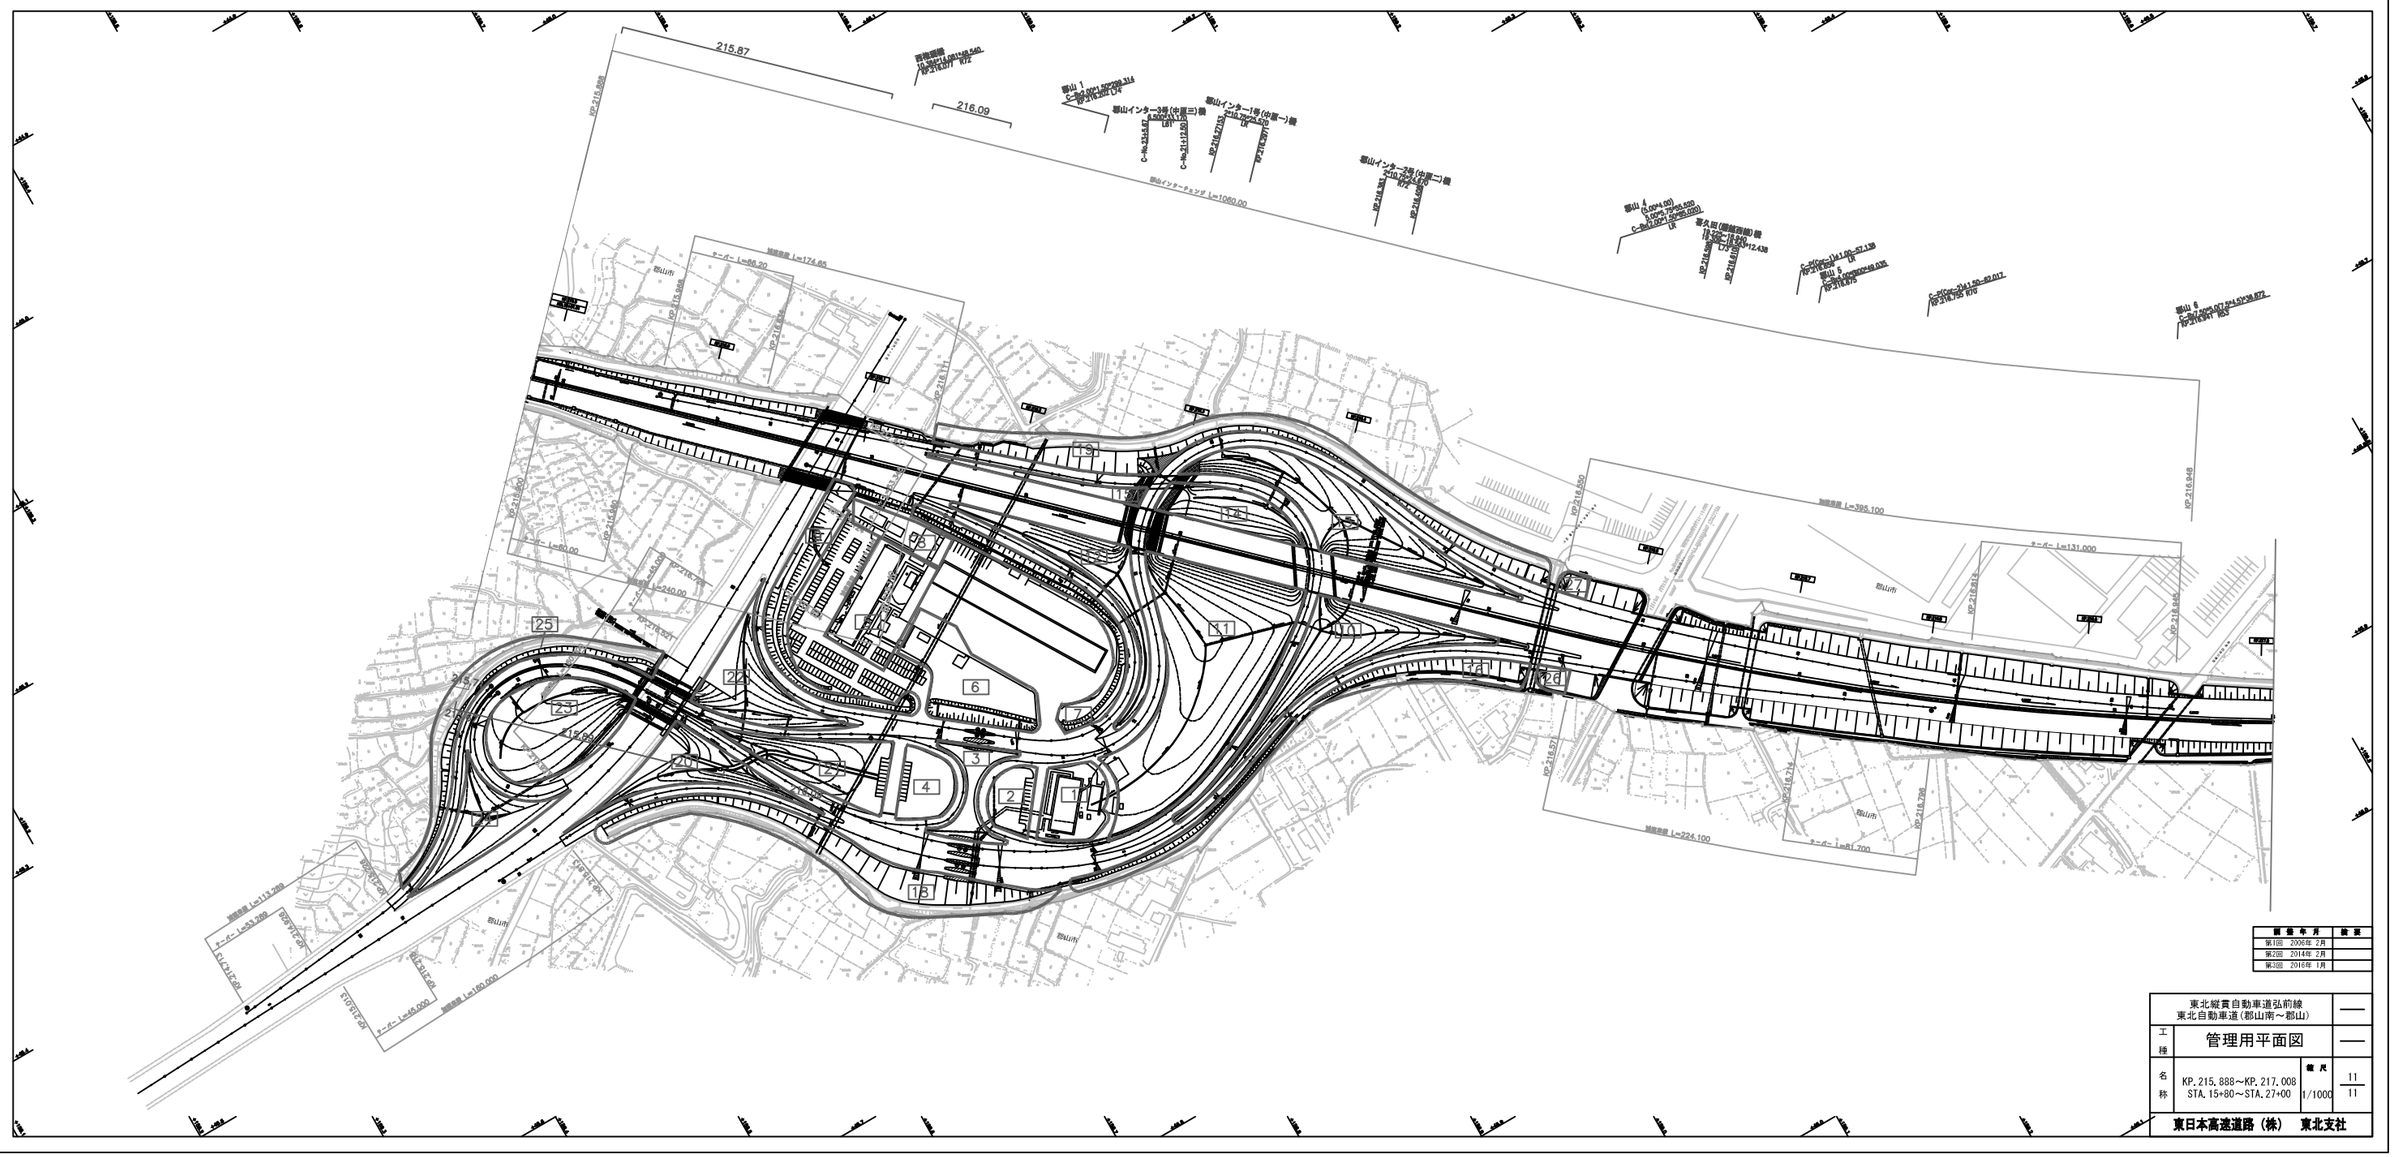
215.87
216.09
KP.215.888
KP.216.000
KP.216.200
KP.216.400
KP.216.600
KP.216.800
KP.216.849
KP.216.580
KP.216.571
KP.216.214
KP.216.206
御山インター3号 (仮置三) 橋
御山インター1号 (仮置一) 橋
御山インター2号 (仮置二) 橋
御山 1
御山 4
御山 5
御山 6
管水路 (御前清掃) 橋
御山IC
御山IC
御山IC

東北縦貫自動車道弘前線 東北自動車道（郡山南～郡山）			—
工種	管理用平面図		—
名称	郡山インターチェンジ KP.216.141～KP.216.571 STA.18+34～STA.22+64	縮尺 1/500	1 5
東日本高速道路（株）　東北支社			

履歴	年月	摘要
第1回	2006年 2月	
第2回	2014年 2月	

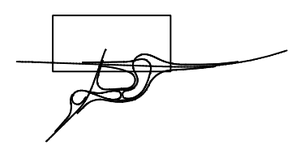

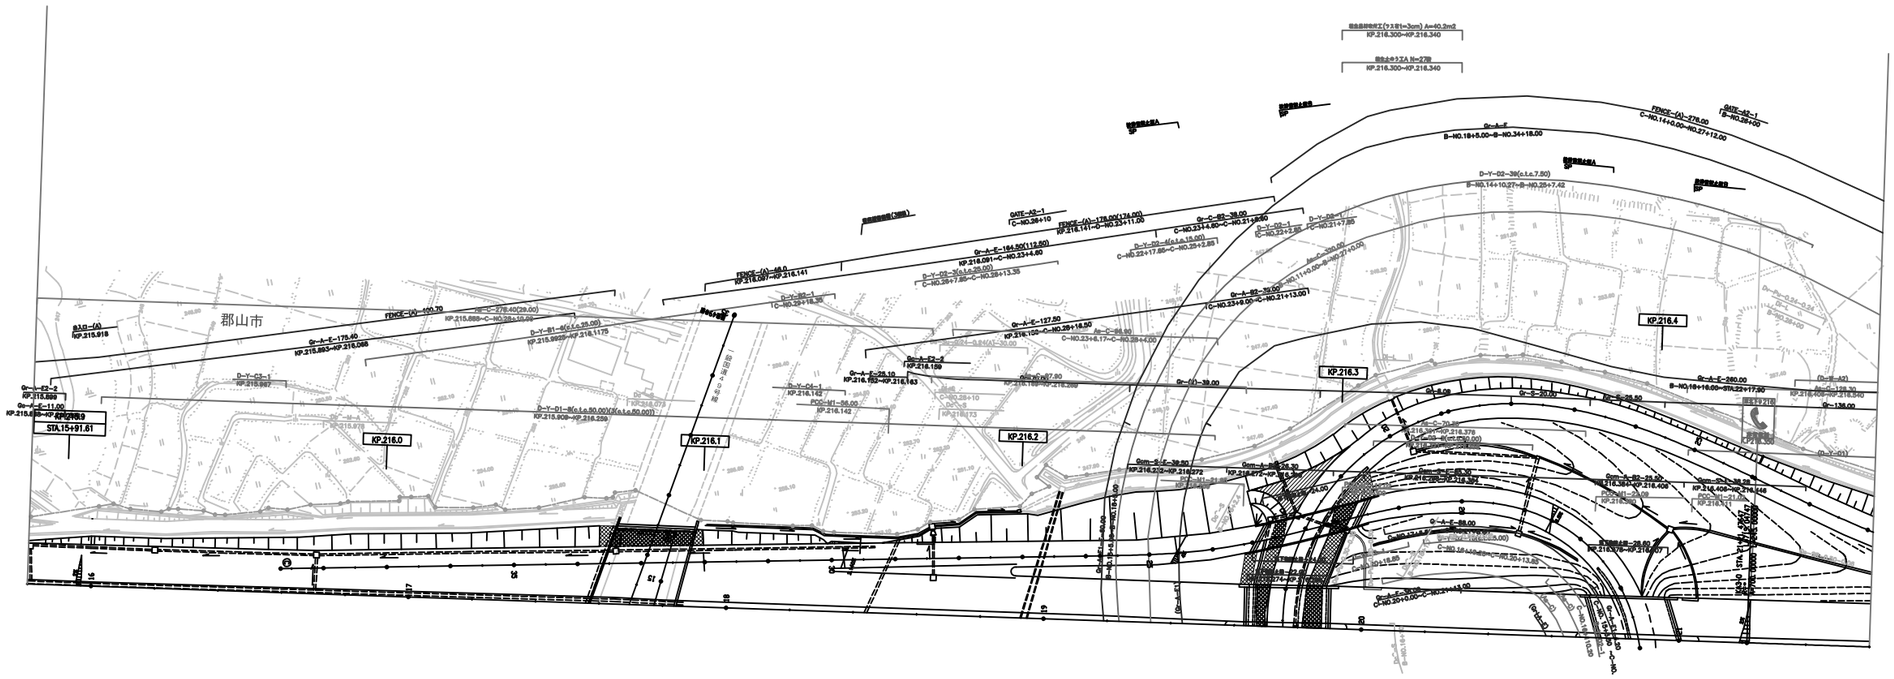
郡山市
KP.216.0
KP.216.1
KP.216.2
KP.216.3
KP.216.4
STA.15+91.61
Gr-A-E
B-NO.18+5.00~B-NO.34+18.00
C-NO.14+0.00~NO.27+12.00
D-Y-02-39(o.t.=7.50)
B-NO.14+10.27~B-NO.20+7.42
C-NO.23+6.17~C-NO.33+4.00
C-NO.33+11.00~C-NO.35+2.85
B-NO.18+16.00~STA.22+17.00
KP.216.212~KP.216.372
KP.216.376~KP.216.406
KP.216.406~KP.216.548
KP.216.548~KP.216.607
KP.216.607~KP.216.672
KP.216.672~KP.216.696
KP.216.696~KP.216.741
KP.216.741~KP.216.800
KP.216.800~KP.216.850
KP.216.850~KP.216.900
KP.216.900~KP.216.950
KP.216.950~KP.216.980
KP.216.980~KP.217.000
KP.217.000~KP.217.050
KP.217.050~KP.217.100
KP.217.100~KP.217.150
KP.217.150~KP.217.200
KP.217.200~KP.217.250
KP.217.250~KP.217.300
KP.217.300~KP.217.350
KP.217.350~KP.217.400
KP.217.400~KP.217.450
KP.217.450~KP.217.500
KP.217.500~KP.217.550
KP.217.550~KP.217.600
KP.217.600~KP.217.650
KP.217.650~KP.217.700
KP.217.700~KP.217.750
KP.217.750~KP.217.800
KP.217.800~KP.217.850
KP.217.850~KP.217.900
KP.217.900~KP.217.950
KP.217.950~KP.218.000
KP.218.000~KP.218.050
KP.218.050~KP.218.100
KP.218.100~KP.218.150
KP.218.150~KP.218.200
KP.218.200~KP.218.250
KP.218.250~KP.218.300
KP.218.300~KP.218.340
KP.218.340~KP.218.350
KP.218.350~KP.218.400
KP.218.400~KP.218.450
KP.218.450~KP.218.500
KP.218.500~KP.218.550
KP.218.550~KP.218.600
KP.218.600~KP.218.650
KP.218.650~KP.218.700
KP.218.700~KP.218.750
KP.218.750~KP.218.800
KP.218.800~KP.218.850
KP.218.850~KP.218.900
KP.218.900~KP.218.950

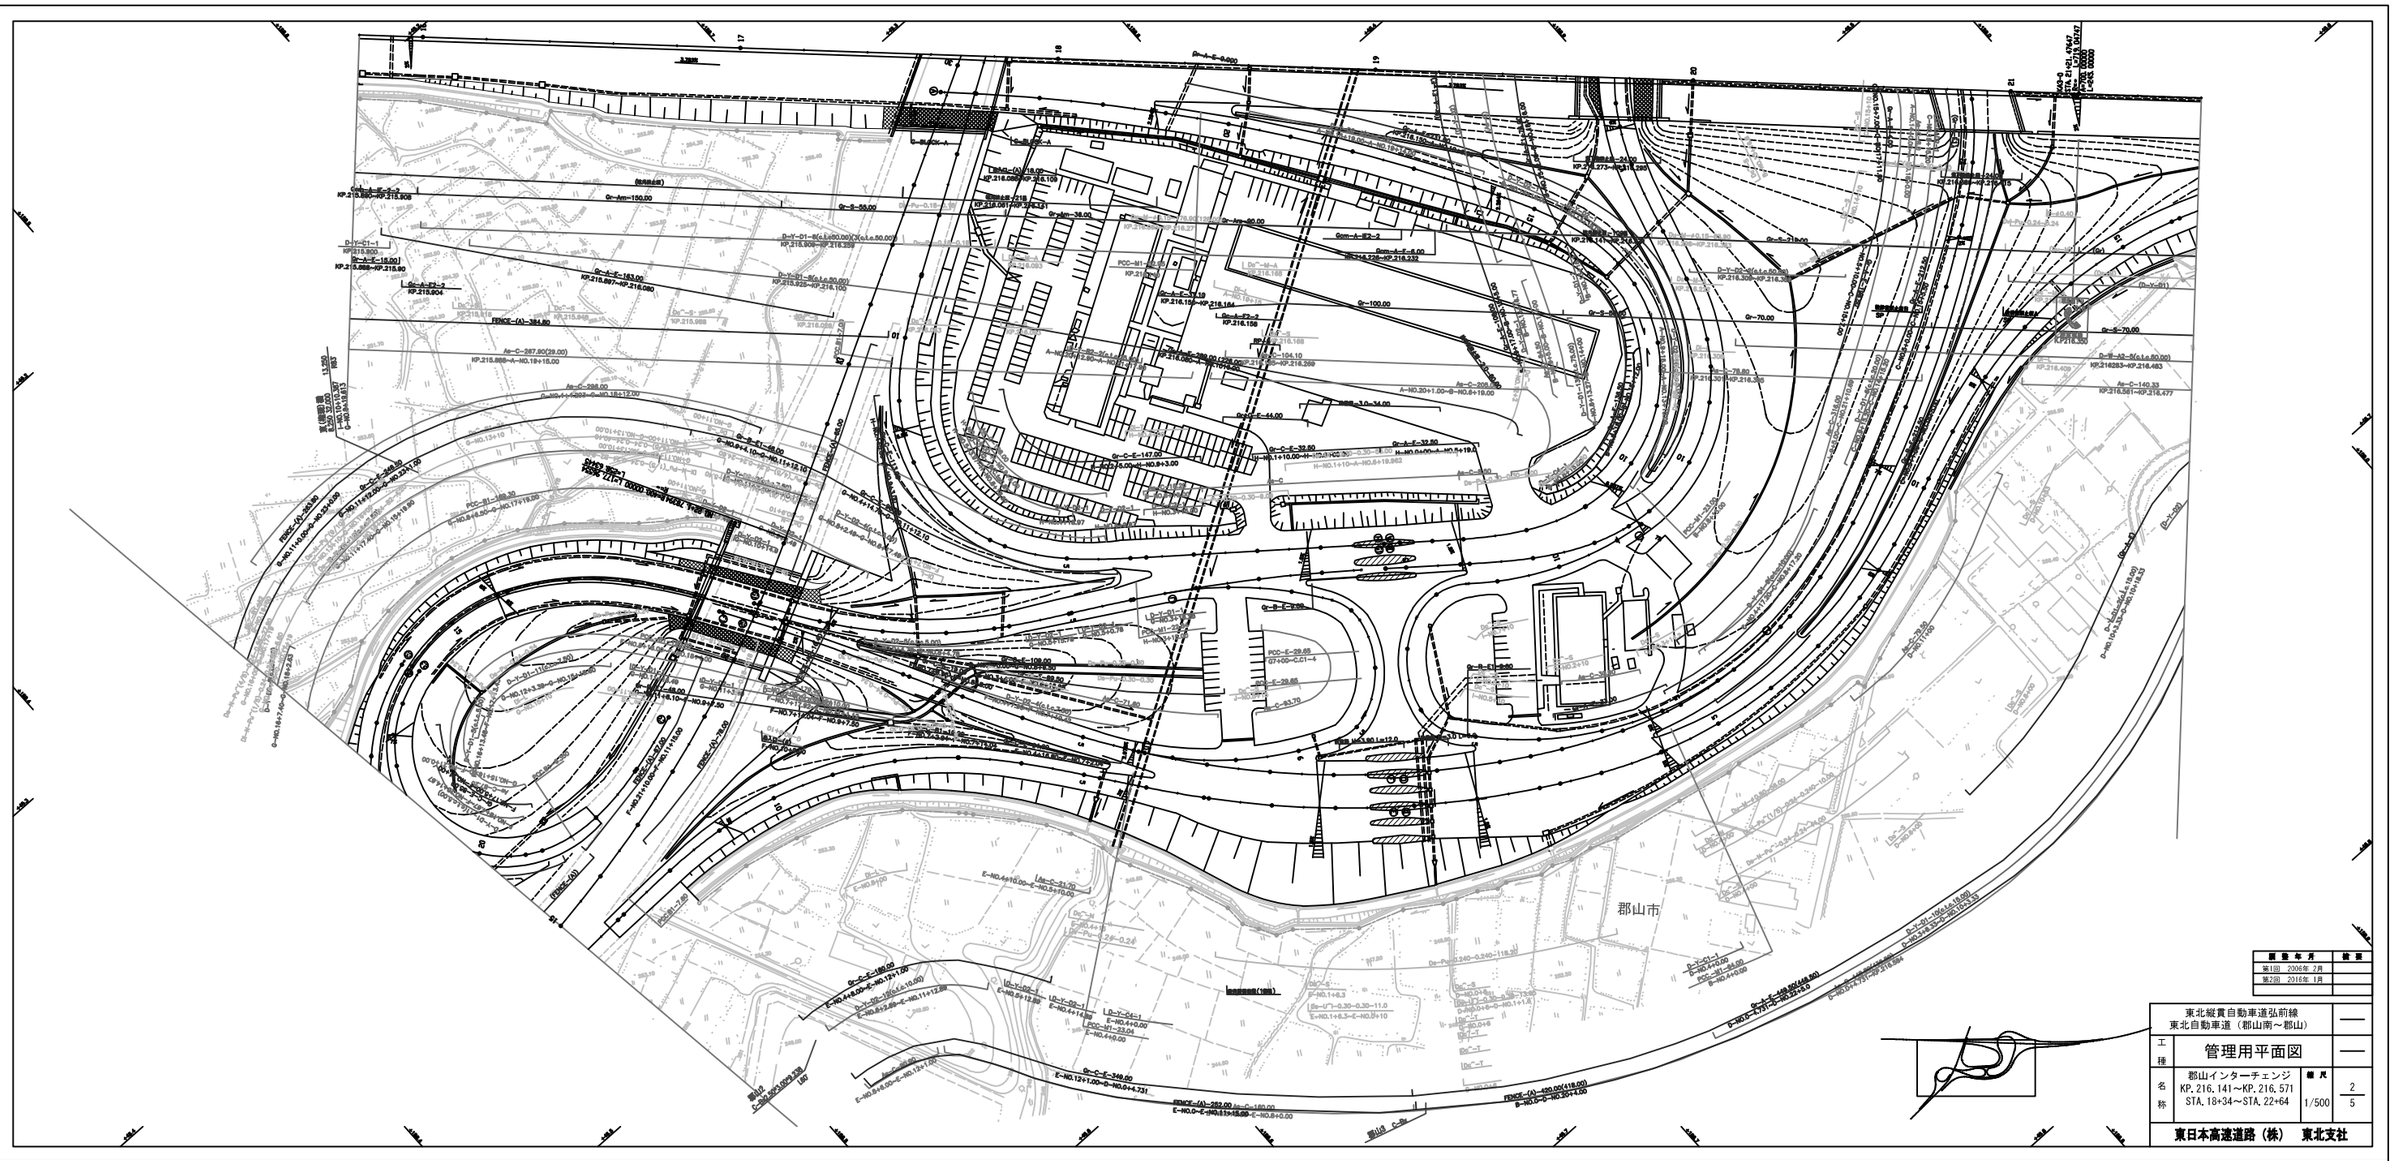

図面年月	備考
第1回 2006年 2月	
第2回 2016年 1月	

	東北縦貫自動車道弘前線 東北自動車道（郡山南～郡山）	—
工種	管理用平面図	—
名称	郡山インターチェンジ KP. 216. 141～KP. 216. 571 STA. 18+34～STA. 22+64	縮尺 1/500
		2/5

東日本高速道路（株） 東北支社

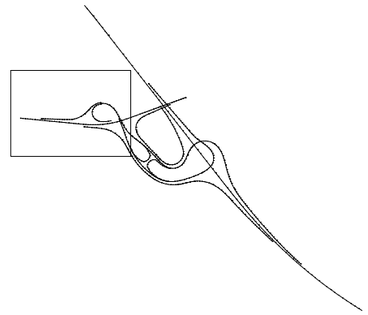

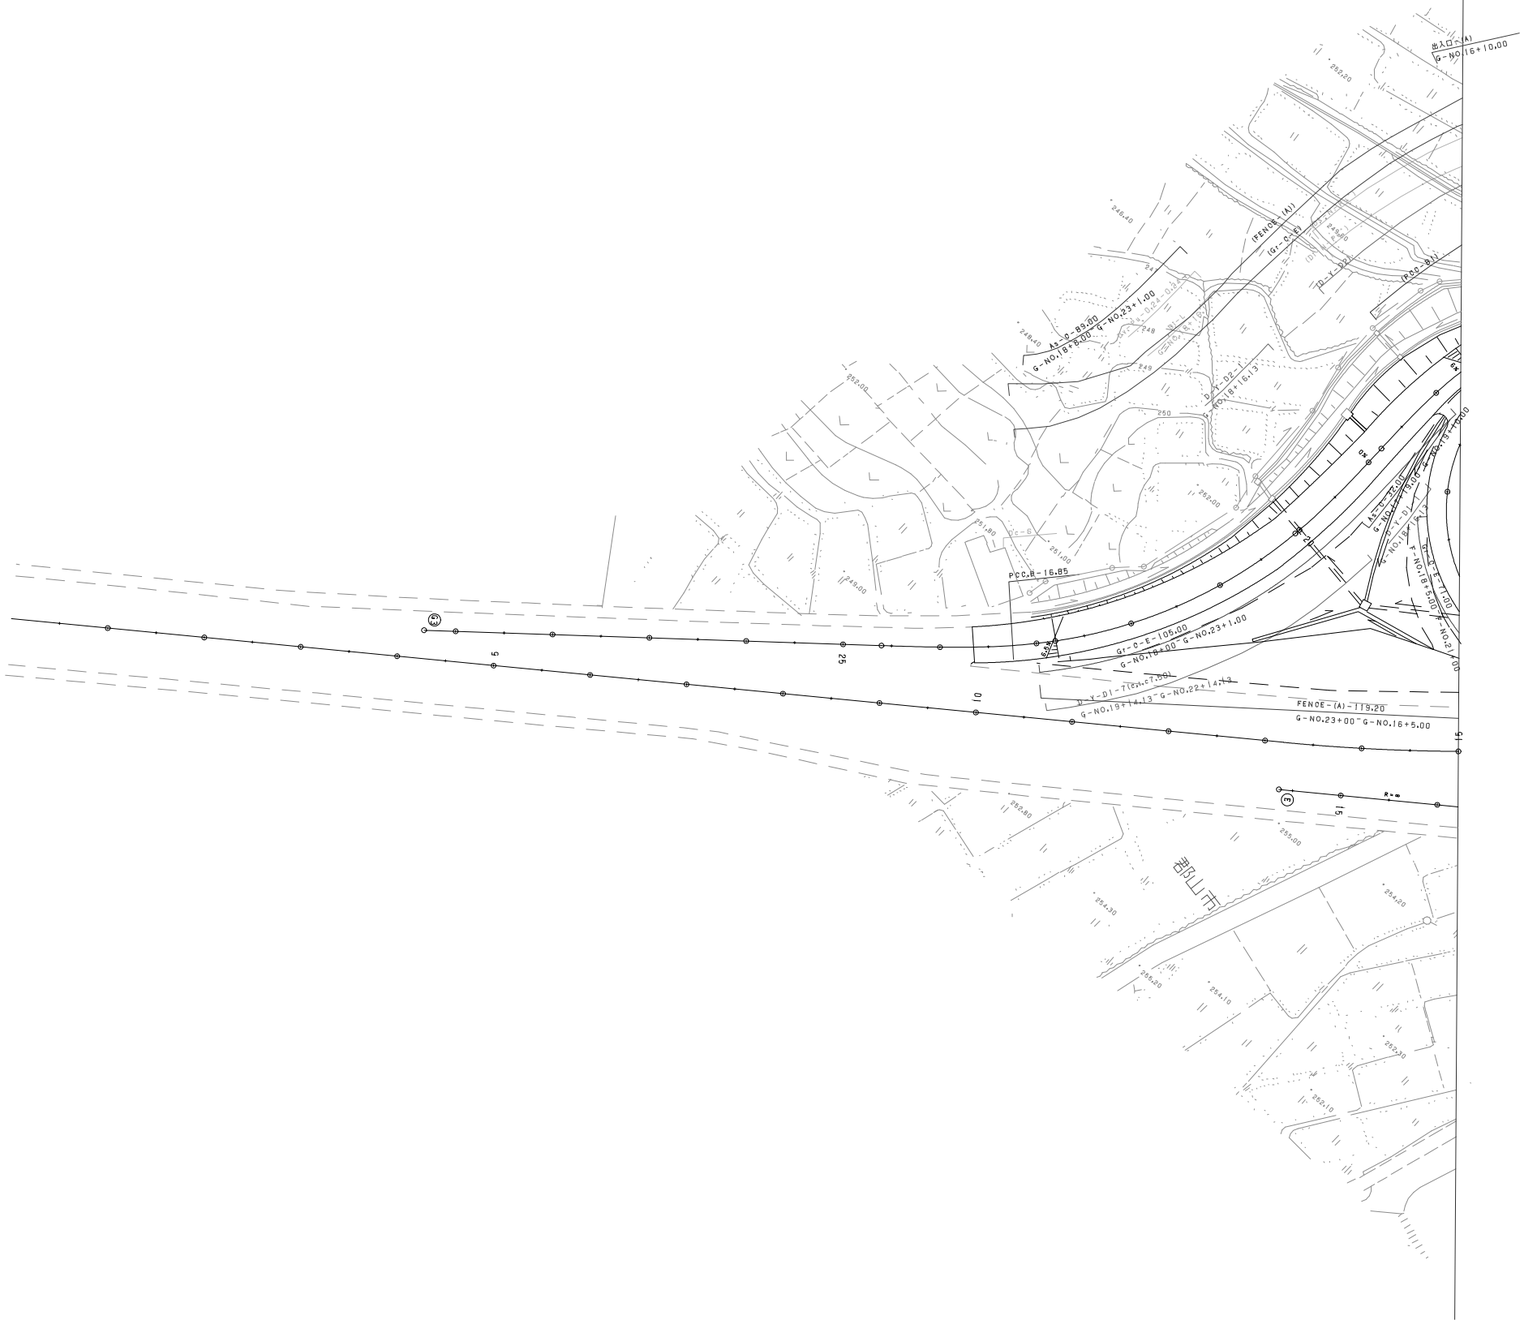

調 整 年 月	摘 要
第1回 2006年 2月	

東北縦貫自動車道弘前線 東北自動車道（郡山南～郡山）		——
工種	管理用平面図	——
名称	郡山インターチェンジ KP.216.141～KP.216.571 STA.18+34～STA.22+64	縮尺 1/500
		3/5
東日本高速道路（株） 東北支社		

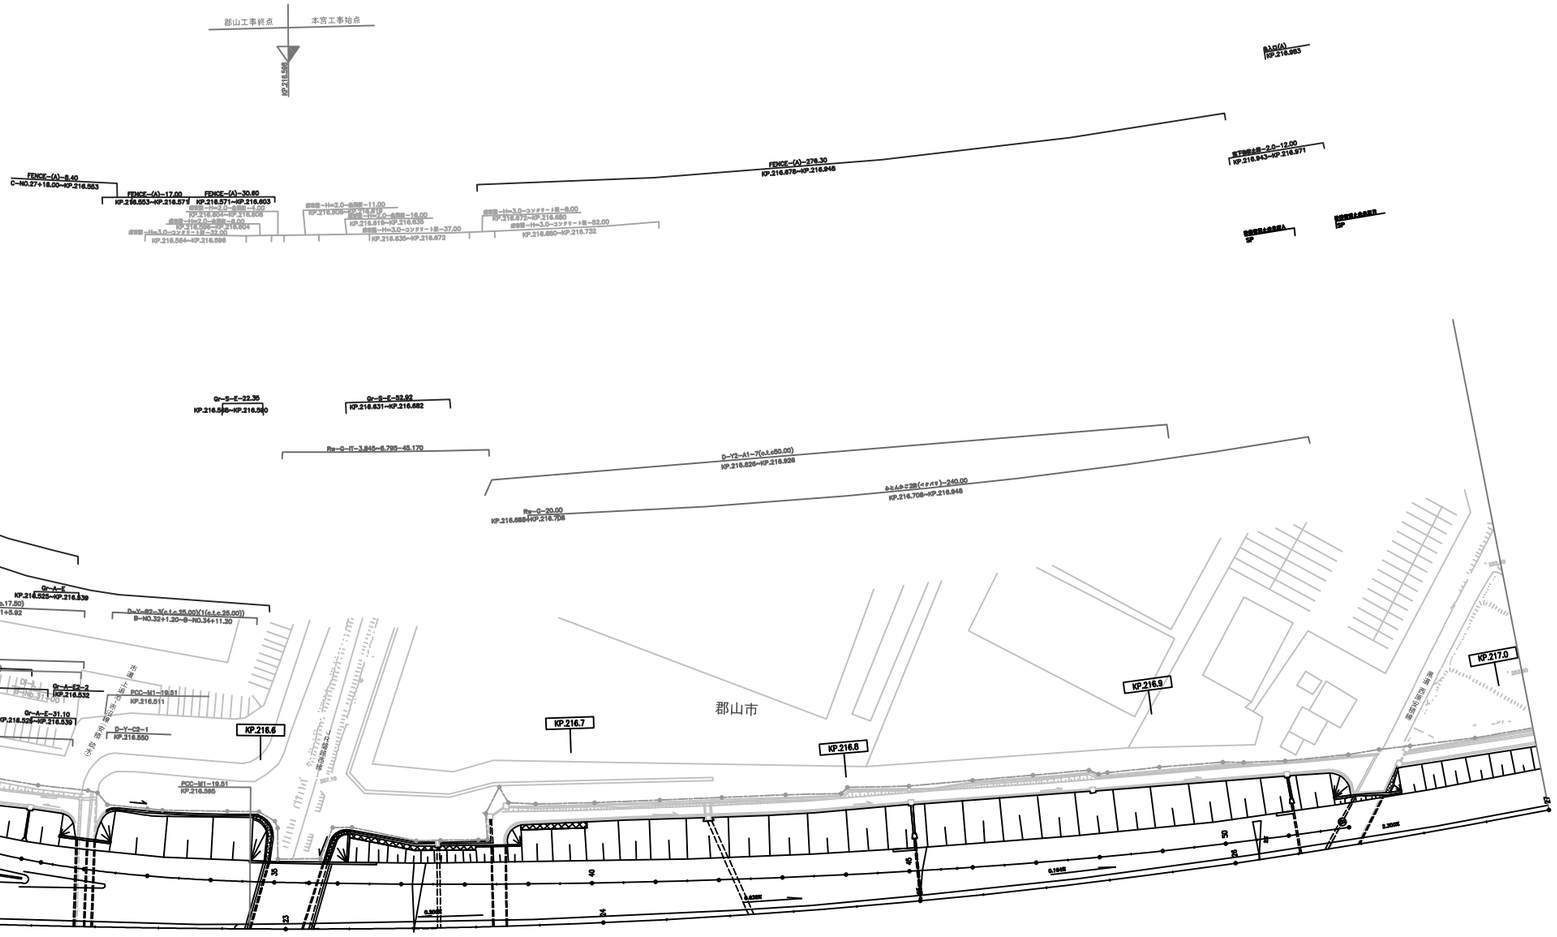

図面年月	縮尺
第1回 2006年 2月	
第2回 2012年 4月	

東北縦貫自動車道弘前線 東北自動車道（郡山南～郡山）		—
工種	管理用平面図	—
名称	郡山インターチェンジ KP. 216. 141～KP. 216. 571 STA. 18+34～STA. 22+64	縮尺 1/500
		4/5
東日本高速道路（株） 東北支社		

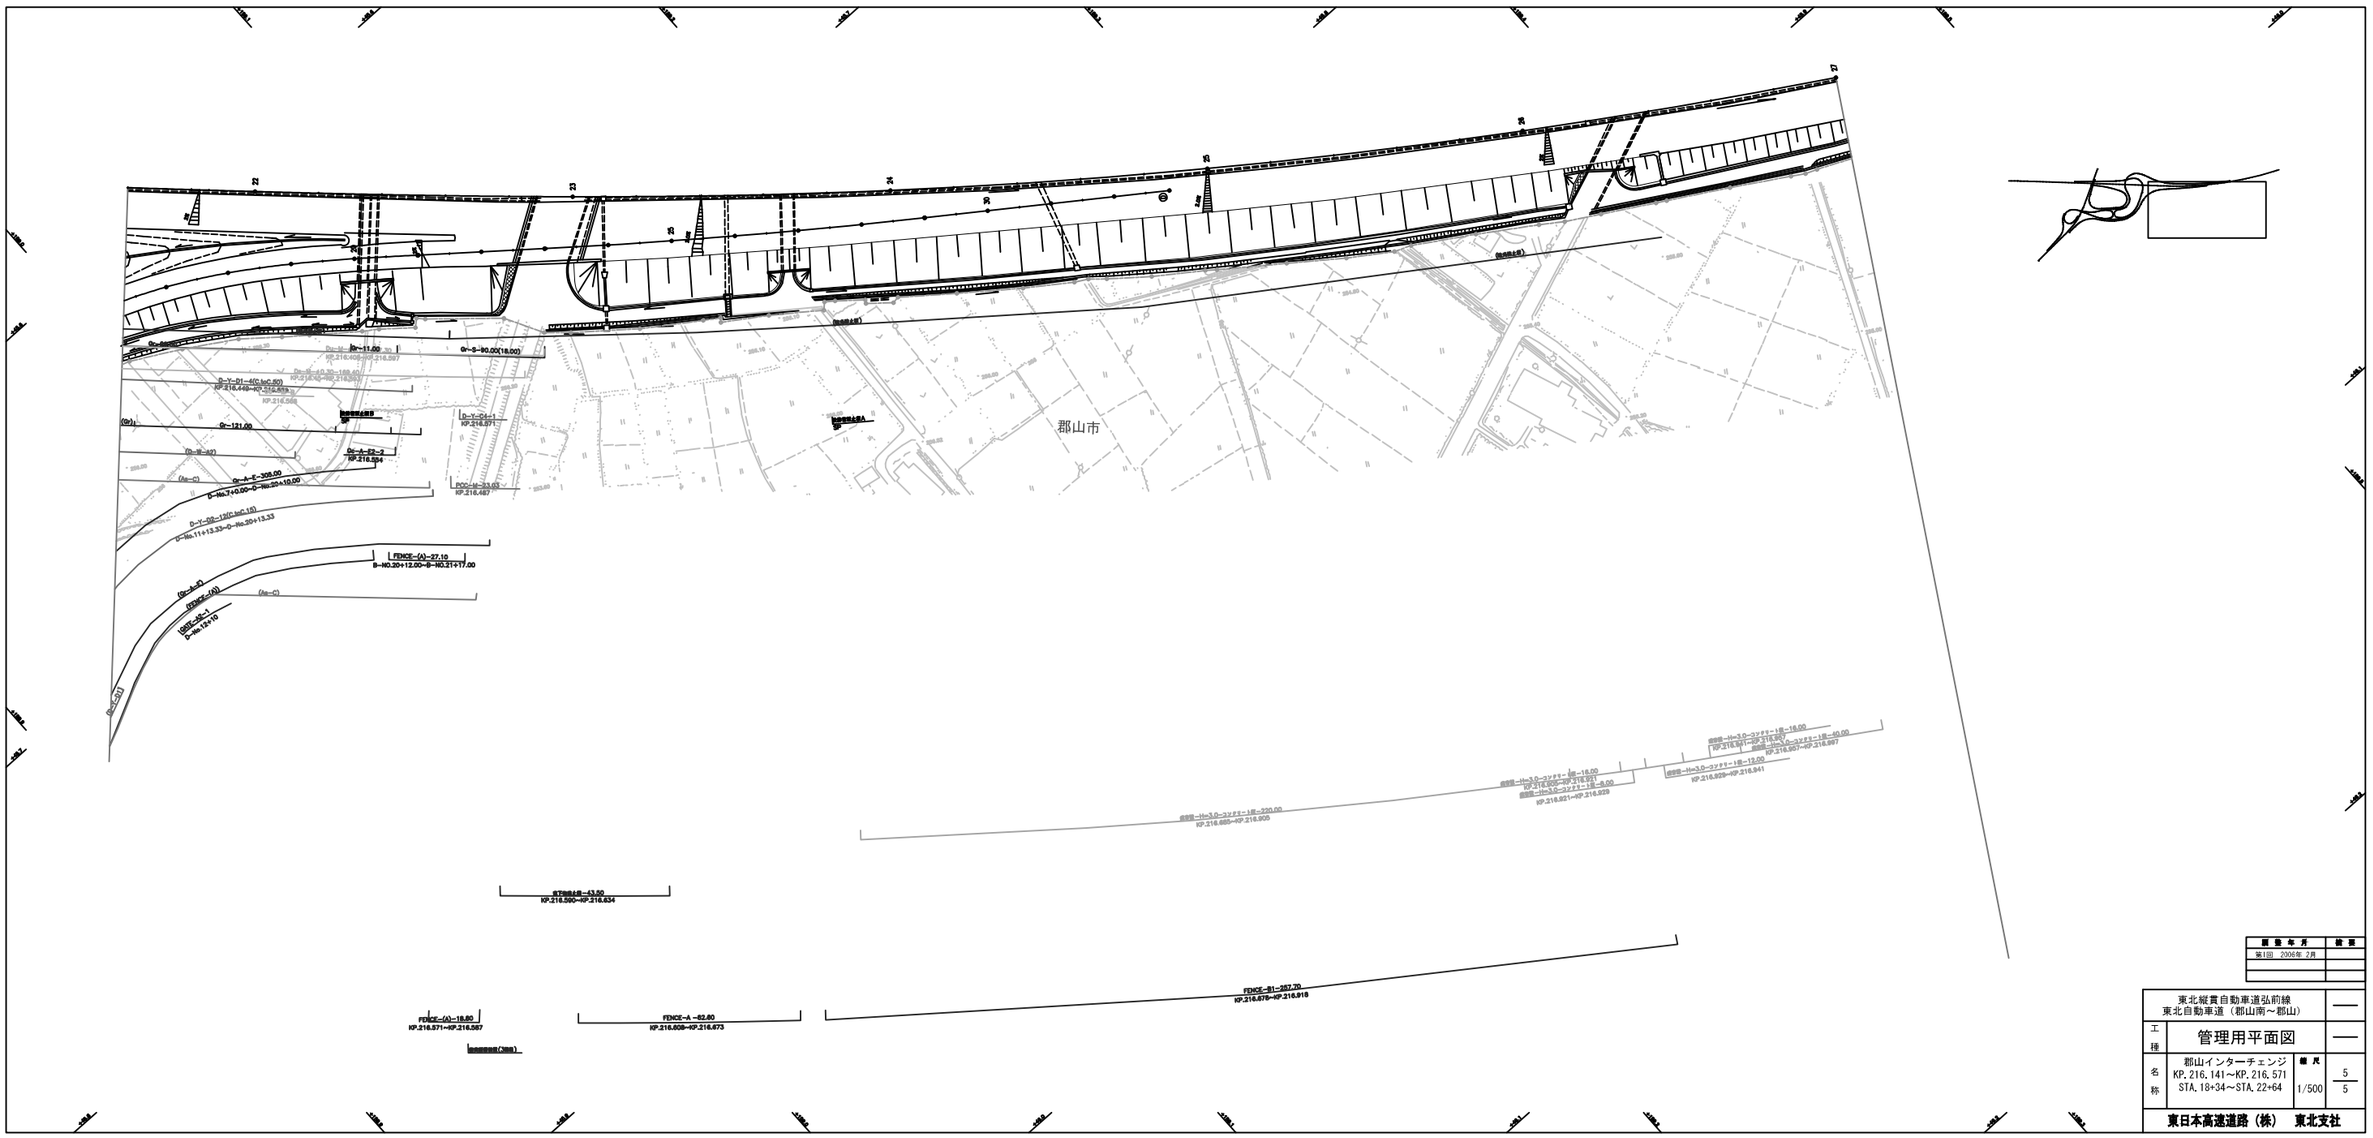

調整年月	検図
第1回 2006年 2月	

東北縦貫自動車道弘前線 東北自動車道（郡山南～郡山）			―
工種	管理用平面図		―
名称	郡山インターチェンジ KP. 216. 141～KP. 216. 571 STA. 18+34～STA. 22+64	縮尺 1/500	5 5
東日本高速道路（株） 東北支社			

	東北縦貫自動車道弘前線 東北自動車道（郡山～郡山ＪＣＴ）	——
工種	管理用平面図	——
名称	KP.217.008～KP.217.808 STA.27+00～STA.35+00	縮尺 1/1000
	東日本高速道路（株）　東北支社	1/5

調整年月	摘要
第1回　2006年 2月	
第2回　2016年 1月	

郡山市
富久山町

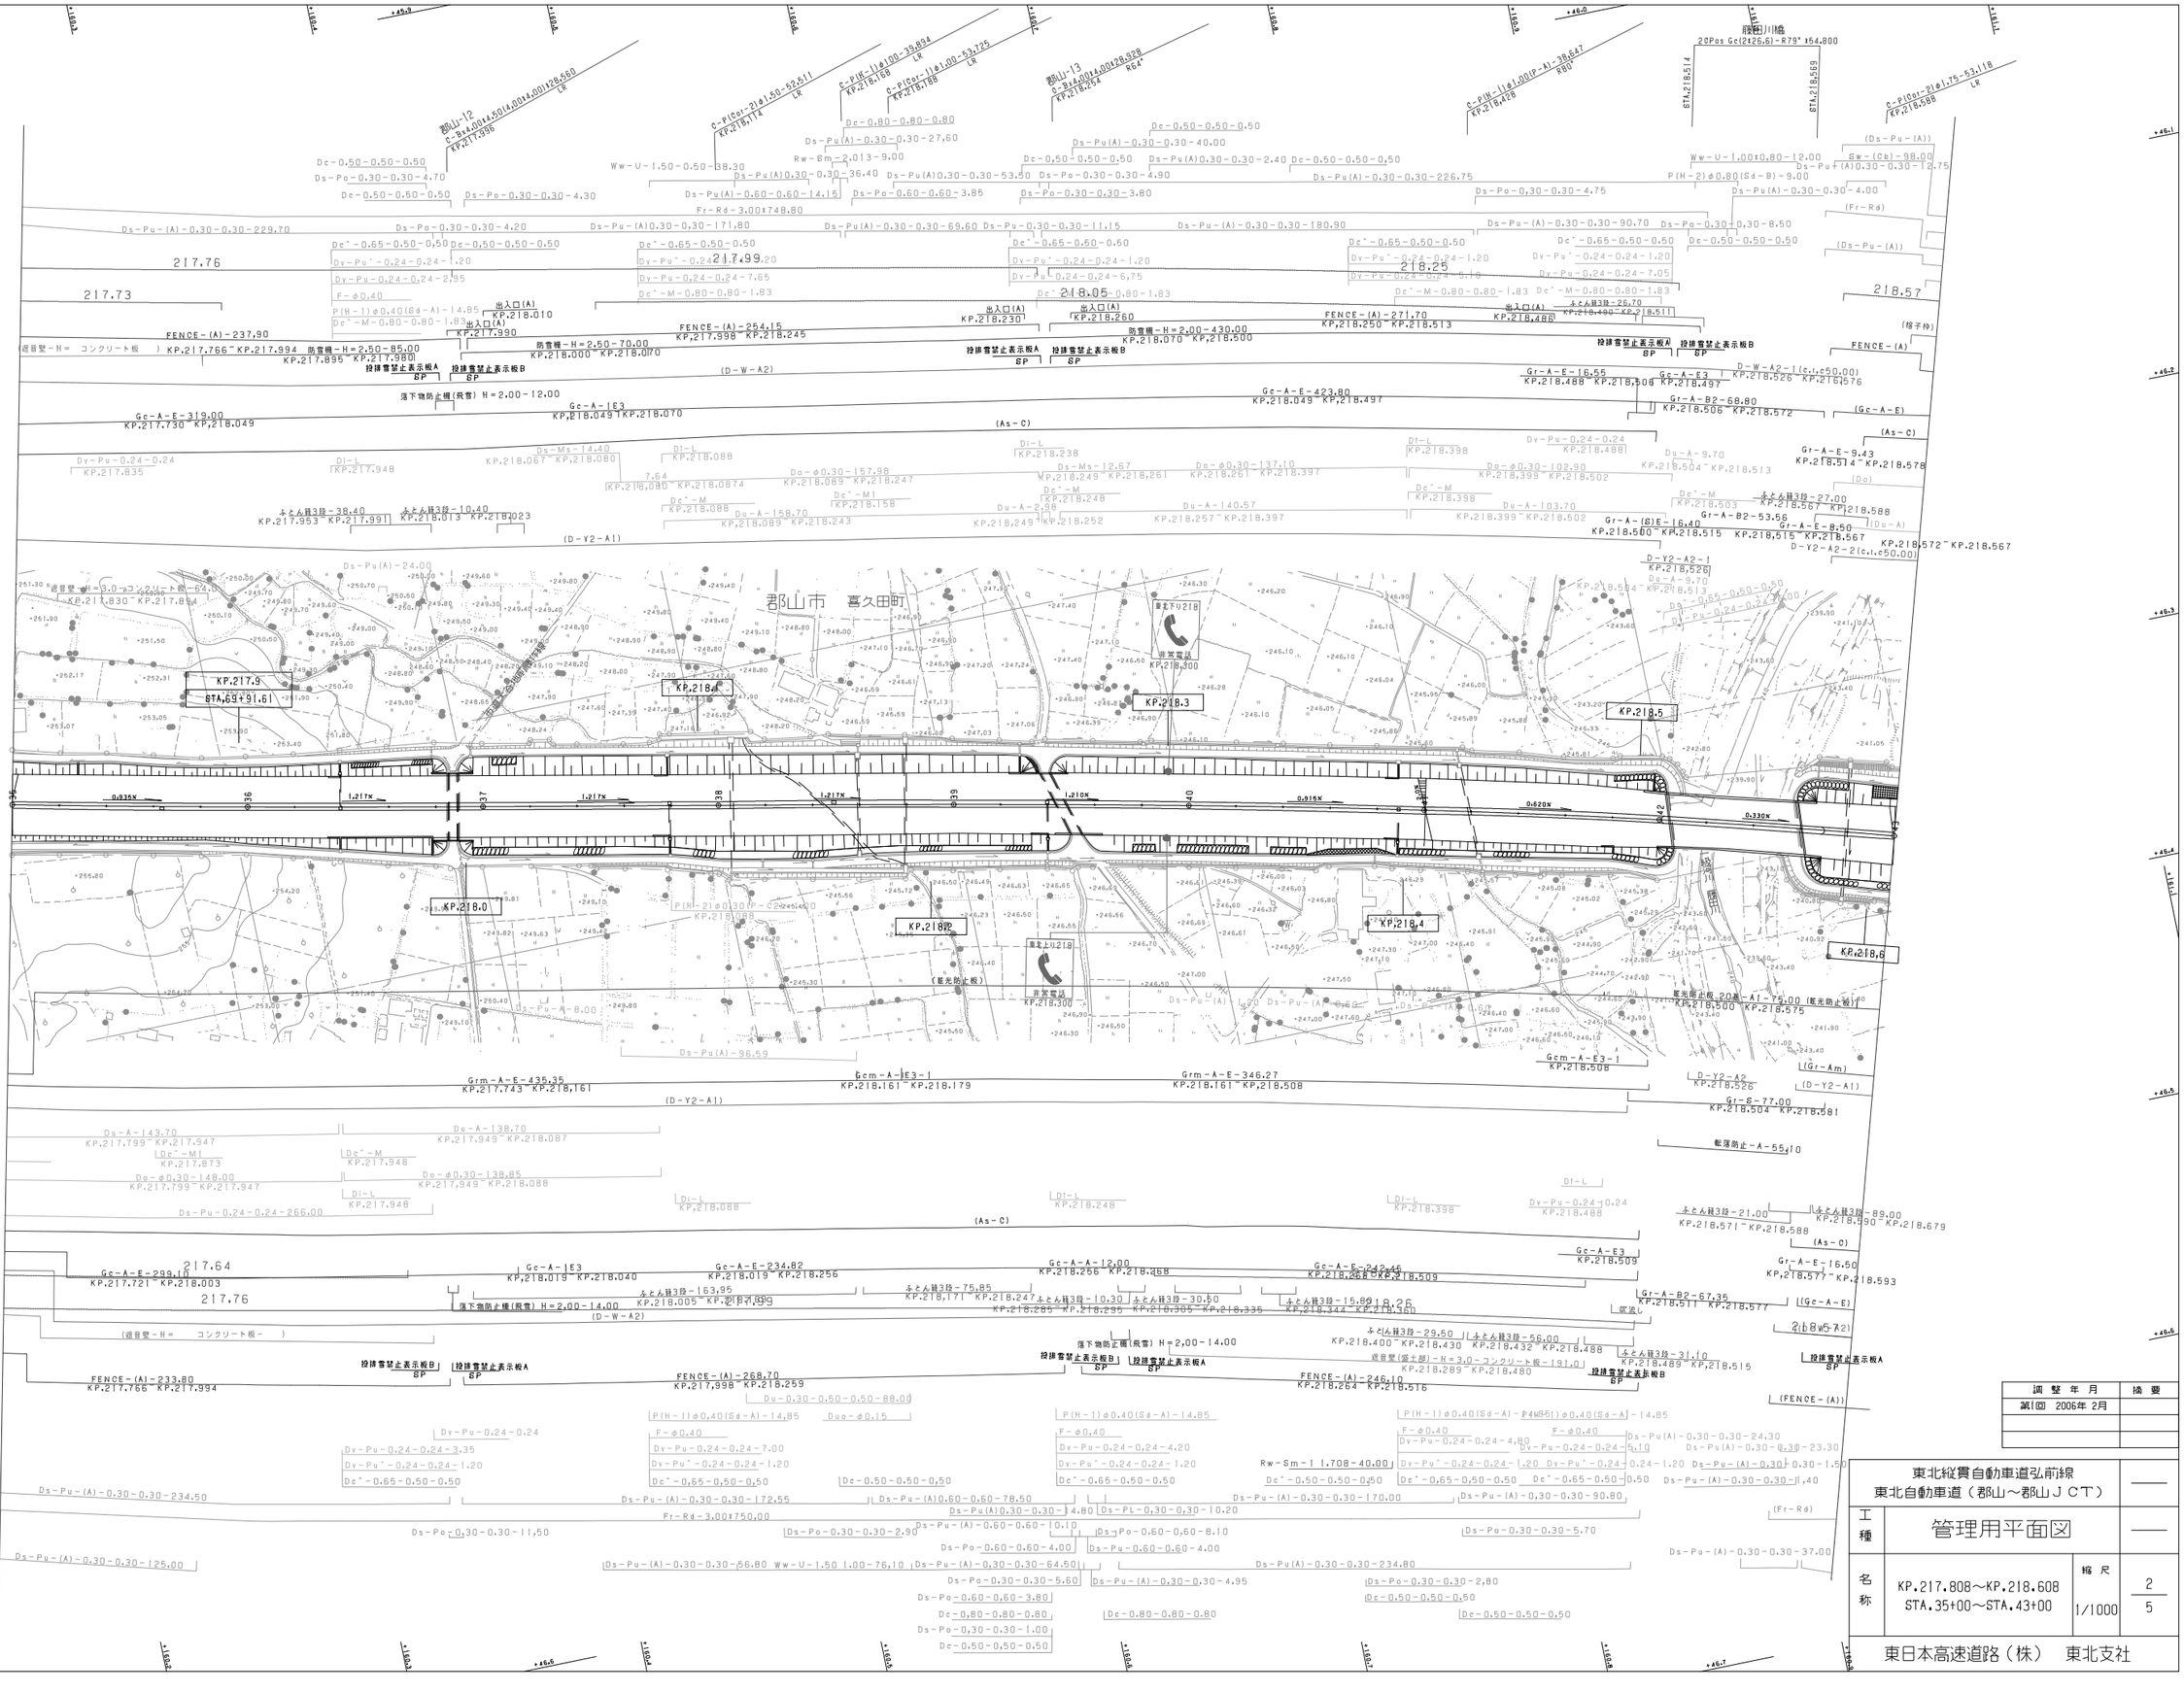
郡山市　喜久田町
KP.217.9
STA.69+91.61
KP.218.0
KP.218.4
KP.218.5
KP.218.6
KP.218.3
KP.218.2
KP.218.1
非常電話
KP.218.300
KP.218.488
KP.218.500
KP.218.575
KP.218.504 ~ KP.218.581
KP.218.571 ~ KP.218.588
KP.218.590 ~ KP.218.679
KP.218.577 ~ KP.218.593
KP.218.572 ~ KP.218.567
KP.218.588
KP.218.526
KP.218.506
KP.218.497
KP.218.514 ~ KP.218.578
KP.218.504 ~ KP.218.513
KP.218.503
KP.218.515
KP.218.509
KP.218.432
KP.218.430
KP.218.400
KP.218.399 ~ KP.218.502
KP.218.398
KP.218.289 ~ KP.218.480
KP.218.488
KP.218.489 ~ KP.218.515
KP.218.264 ~ KP.218.516
KP.218.261 ~ KP.218.397
KP.218.252 ~ KP.218.257
KP.218.248
KP.218.245
KP.218.243
KP.218.089
KP.218.088
KP.218.087
KP.218.080
KP.218.067 ~ KP.218.080
KP.218.070
KP.218.049
KP.217.948
KP.217.947
KP.217.873
KP.217.835
KP.217.799 ~ KP.217.947
KP.217.799 ~ KP.217.947
KP.217.755 ~ KP.217.994
KP.217.743 ~ KP.218.161
KP.218.161 ~ KP.218.179
KP.218.161 ~ KP.218.508
KP.218.508
KP.218.526
KP.218.504 ~ KP.218.581
KP.217.721 ~ KP.218.003
KP.218.005 ~ KP.218.099
KP.218.019 ~ KP.218.256
KP.218.040
KP.218.171 ~ KP.218.247
KP.218.285 ~ KP.218.295
KP.218.335 ~ KP.218.344
KP.218.255 ~ KP.218.268
KP.218.509
KP.218.430 ~ KP.218.488
KP.218.511 ~ KP.218.577
KP.217.998 ~ KP.218.259
KP.218.264 ~ KP.218.516
KP.217.799 ~ KP.217.947
KP.217.949 ~ KP.218.088
KP.217.948
KP.218.088
KP.218.248
KP.218.398
KP.218.488
KP.217.947
KP.217.948
KP.217.953 ~ KP.217.991
KP.218.013 ~ KP.218.023
KP.217.830 ~ KP.217.854
KP.217.766 ~ KP.217.994
KP.217.895 ~ KP.217.980
KP.218.000 ~ KP.218.070
KP.218.070 ~ KP.218.500
KP.218.230
KP.218.260
KP.218.250 ~ KP.218.513
KP.218.486
KP.218.490 ~ KP.218.511
KP.217.990
KP.218.010
KP.217.730 ~ KP.218.049
KP.218.049 ~ KP.218.070
KP.218.049 ~ KP.218.497
KP.218.488 ~ KP.218.506
KP.218.506 ~ KP.218.572
KP.217.998 ~ KP.218.245
KP.218.158
KP.218.089 ~ KP.218.243
KP.218.397
KP.218.399 ~ KP.218.502
KP.218.503
KP.218.567
KP.218.515 ~ KP.218.567
KP.218.526
KP.216.576
KP.218.560 ~ KP.218.515
KP.218.480 ~ KP.218.511
KP.218.300
KP.218.335 ~ KP.218.360
KP.218.344 ~ KP.218.360
KP.218.397 ~ KP.218.502
KP.218.502
KP.218.513
KP.218.504 ~ KP.218.513
KP.218.488
KP.218.506
KP.218.497
KP.218.526
KP.216.576
KP.218.504 ~ KP.218.581
KP.218.508
KP.218.526
KP.218.504 ~ KP.218.581
KP.218.588
KP.218.567
KP.218.572 ~ KP.218.567
KP.218.578
KP.218.593
KP.218.679
KP.218.590 ~ KP.218.679
KP.218.571 ~ KP.218.588
KP.218.577 ~ KP.218.593
KP.218.515 ~ KP.218.567
KP.218.504 ~ KP.218.513
KP.218.513
KP.218.502
KP.218.399 ~ KP.218.502
KP.218.397
KP.218.261 ~ KP.218.397
KP.218.249 ~ KP.218.261
KP.218.247
KP.218.239
KP.218.238
KP.218.088
KP.218.087
KP.218.080
KP.218.067 ~ KP.218.080
KP.218.070
KP.218.049 ~ KP.218.497
KP.218.488 ~ KP.218.506
KP.218.506 ~ KP.218.572

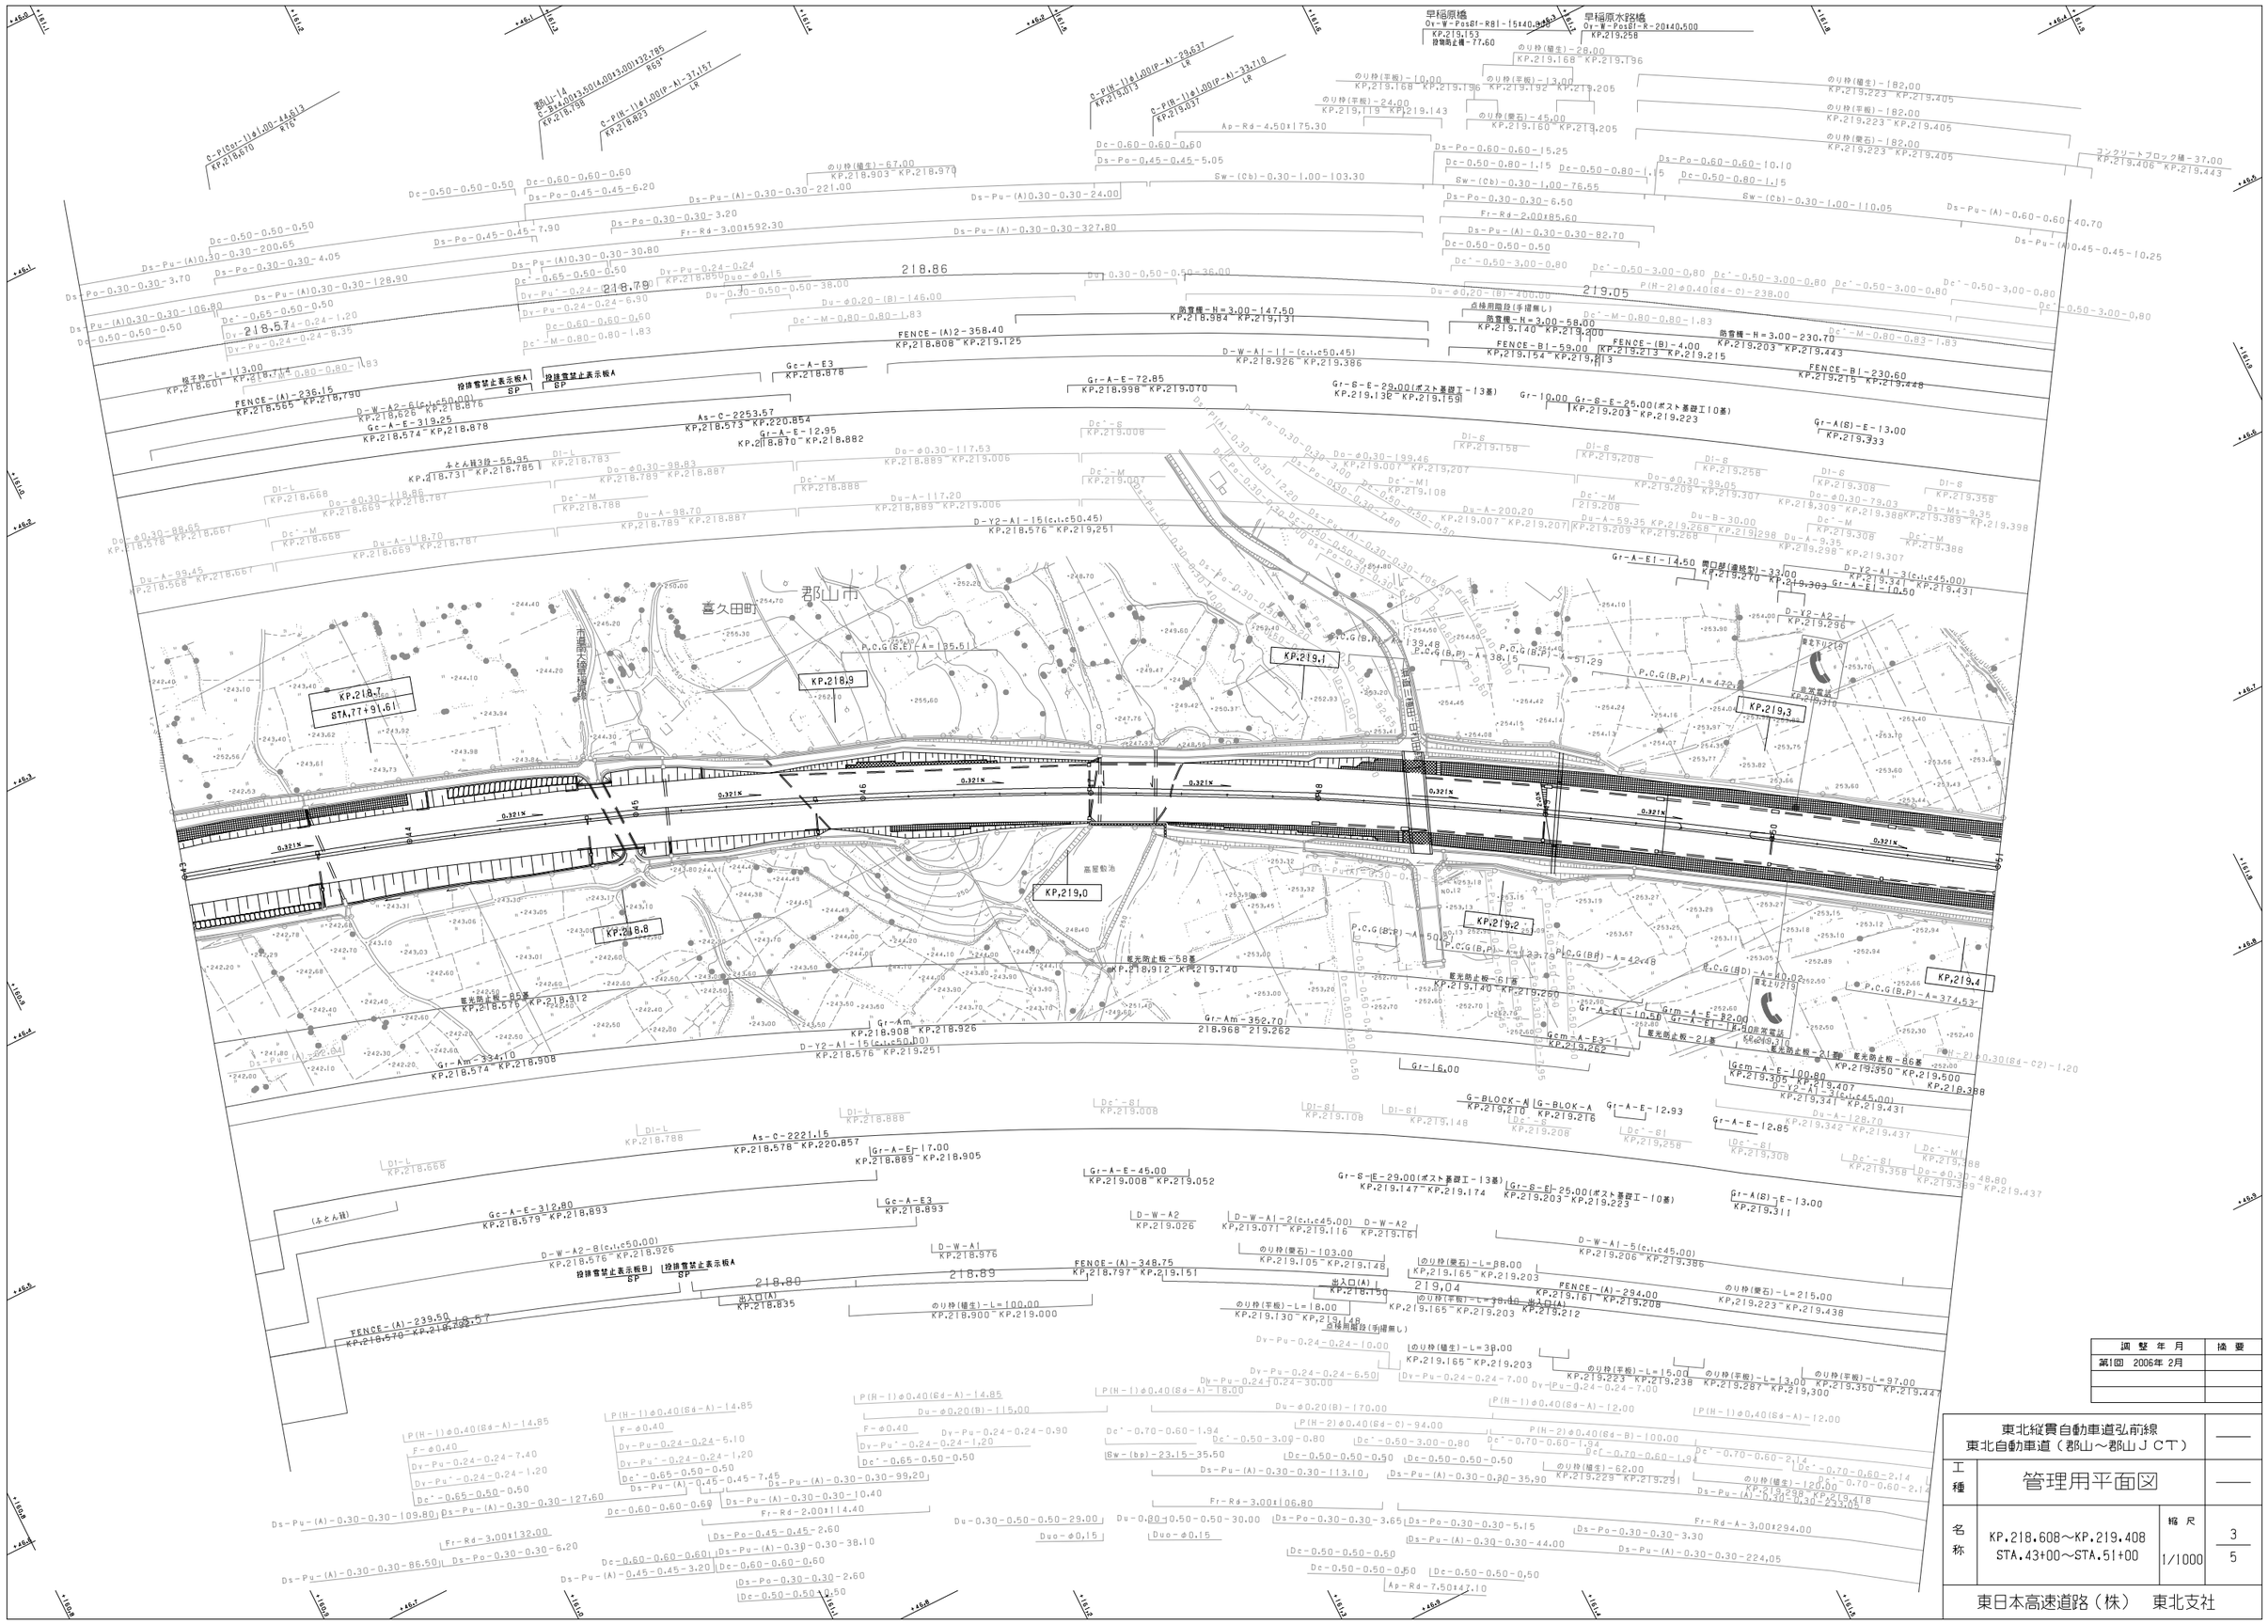
郡山市
喜久田町
KP.218.7
STA.77+91.61
KP.218.8
KP.218.9
KP.219.0
KP.219.1
KP.219.2
KP.219.3
KP.219.4
高屋製油
早稲原橋
早稲原水路橋
218.57
218.79
218.86
219.05
218.80
218.89
219.04
Gr-Am-352.70
218.968～219.262
Gr-Am-334.10
KP.218.574～KP.218.908
Gr-16.00
Gr-A-E-14.50
Gr-A(B)-E-13.00
KP.219.333
Gr-A(B)-E-13.00
KP.219.311
FENCE-(A)-236.15
KP.218.565～KP.218.790
FENCE-(A)-239.50
KP.218.570～KP.218.798
FENCE-(A)-358.40
KP.218.808～KP.219.125
FENCE-(A)-348.75
KP.218.797～KP.219.151
FENCE-(A)-294.00
KP.219.161～KP.219.208
FENCE-B1-59.00
KP.219.154～KP.219.213
FENCE-B1-230.60
KP.219.215～KP.219.448
FENCE-(B)-4.00
KP.219.213～KP.219.215
防音機-H=3.00-147.50
KP.218.984～KP.219.131
防音機-H=3.00-58.00
KP.219.140～KP.219.400
防音機-H=3.00-230.70
KP.219.203～KP.219.443
投雑管禁止表示板A
SP
投雑管禁止表示板B
SP
遮光防止板-85基
KP.218.576～KP.218.912
遮光防止板-58基
KP.218.912～KP.219.140
遮光防止板-61基
KP.219.140～KP.219.260
遮光防止板-21基
KP.219.260～KP.219.350
遮光防止板-86基
KP.219.350～KP.219.500
緊急電話
KP.219.310
緊急電話
KP.219.218
緊急電話
KP.219.270
緊急電話
KP.219.296
緊急電話
KP.219.376
点検用階段(手摺無し)
KP.219.148
点検用階段(手摺無し)
KP.219.208
点検用階段(手摺無し)
KP.219.212
出入口(A)
KP.218.835
出入口(A)
KP.218.950
出入口(A)
KP.219.165～KP.219.203
出入口(A)
KP.219.212
ふとん籠3段-55.35
KP.218.731～KP.218.785
(ふとん籠)
Gc-A-E3
KP.218.878
Gc-A-E-319.25
KP.218.574～KP.218.878
Gc-A-E-312.80
KP.218.579～KP.218.893
As-C-2253.57
KP.218.573～KP.220.854
As-C-2221.15
KP.218.578～KP.220.857
Gr-A-E-12.95
KP.218.870～KP.218.882
Gr-A-E-17.00
KP.218.889～KP.218.905
Gr-A-E-72.85
KP.218.998～KP.219.070
Gr-A-E-45.00
KP.219.008～KP.219.052
Gr-S-E-29.00(ポスト基礎工-13基)
KP.219.132～KP.219.159
Gr-S-E-29.00(ポスト基礎工-13基)
KP.219.147～KP.219.174
Gr-S-E-25.00(ポスト基礎工-10基)
KP.219.203～KP.219.223
D-W-A2-8(c.i.c50.00)
KP.218.576～KP.218.926
D-W-A2-6(c.i.c50.00)
KP.218.525～KP.218.876
D-W-A|-1|-(c.i.c50.45)
KP.218.926～KP.219.386
D-W-A|-2(c.i.c45.00)
KP.219.071～KP.219.116
D-W-A|-5(c.i.c45.00)
KP.219.206～KP.219.386
D-Y2-A|-15(c.i.c50.00)
KP.218.576～KP.219.251
D-Y2-A|-15(c.i.c50.00)
KP.218.576～KP.219.251
D-Y2-A|-3(c.i.c45.00)
KP.219.341～KP.219.431
D-Y2-A|-3(c.i.c45.00)
KP.219.270～KP.219.303
D-Y2-A2-1
KP.219.296
D-Y2-A|-3(c.i.c45.00)
KP.219.324～KP.219.431
D-W-A2
KP.219.026
D-W-A|
KP.218.976
D-W-A|
KP.219.016
Gcm-A-E-10.50
Gcm-A-E3-1
KP.219.262
Gcm-A-E-82.00
Gcm-A-E-100.80
KP.219.305～KP.219.407
Gr-A-E1-14.50
Gr-A-E1-10.50
Gr-A-E1-14.50
Gr-A-E1-10.50
Gr-A-E-12.93
Gr-A-E-12.85
Gr-A-E-128.70
KP.219.342～KP.219.437
Gr-A-E-139.48
Gr-A-E-38.15
Gr-A-E-51.29
Gr-A-E-123.75
Gr-A-E-42.48
Gr-A-E-50.02
Gr-A-E-374.53
Gr-A-E-48.80
KP.219.389～KP.219.437
Gr-A-E-10.00
Gr-S-E-25.00(ポスト基礎工-10基)
KP.219.203～KP.219.223
Gr-A-E-72.85
KP.218.998～KP.219.070
Gr-A-E-10.00
Gr-A-E-97.00
KP.219.350～KP.219.447
Gr-A-E-12.00
KP.219.288～KP.219.388
Gr-A-E-18.00
KP.219.130～KP.219.148
Gr-A-E-38.00
KP.219.165～KP.219.203
Gr-A-E-15.00
KP.219.223～KP.219.238
Gr-A-E-13.00
KP.219.238～KP.219.287
Gr-A-E-18.00
KP.219.287～KP.219.300
Gr-A-E-38.00
KP.219.165～KP.219.203
Gr-A-E-18.00
KP.219.148～KP.219.165
Gr-A-E-62.00
KP.219.229～KP.219.291
Gr-A-E-70.00
KP.219.298～KP.219.418
Gr-A-E-128.70
KP.219.342～KP.219.437
Gr-A-E-48.80
KP.219.389～KP.219.437
Gr-A-E-12.85
Gr-A-E-12.93
Gr-A-E-14.50
Gr-A-E-10.50
Gr-A-E-82.00
Gr-A-E-100.80
Gr-A-E-10.50
Gr-A-E-14.50
Gr-A-E-10.50
Gr-A-E-14.50
Gr-A-E-10.50
Gr-A-E-14.50

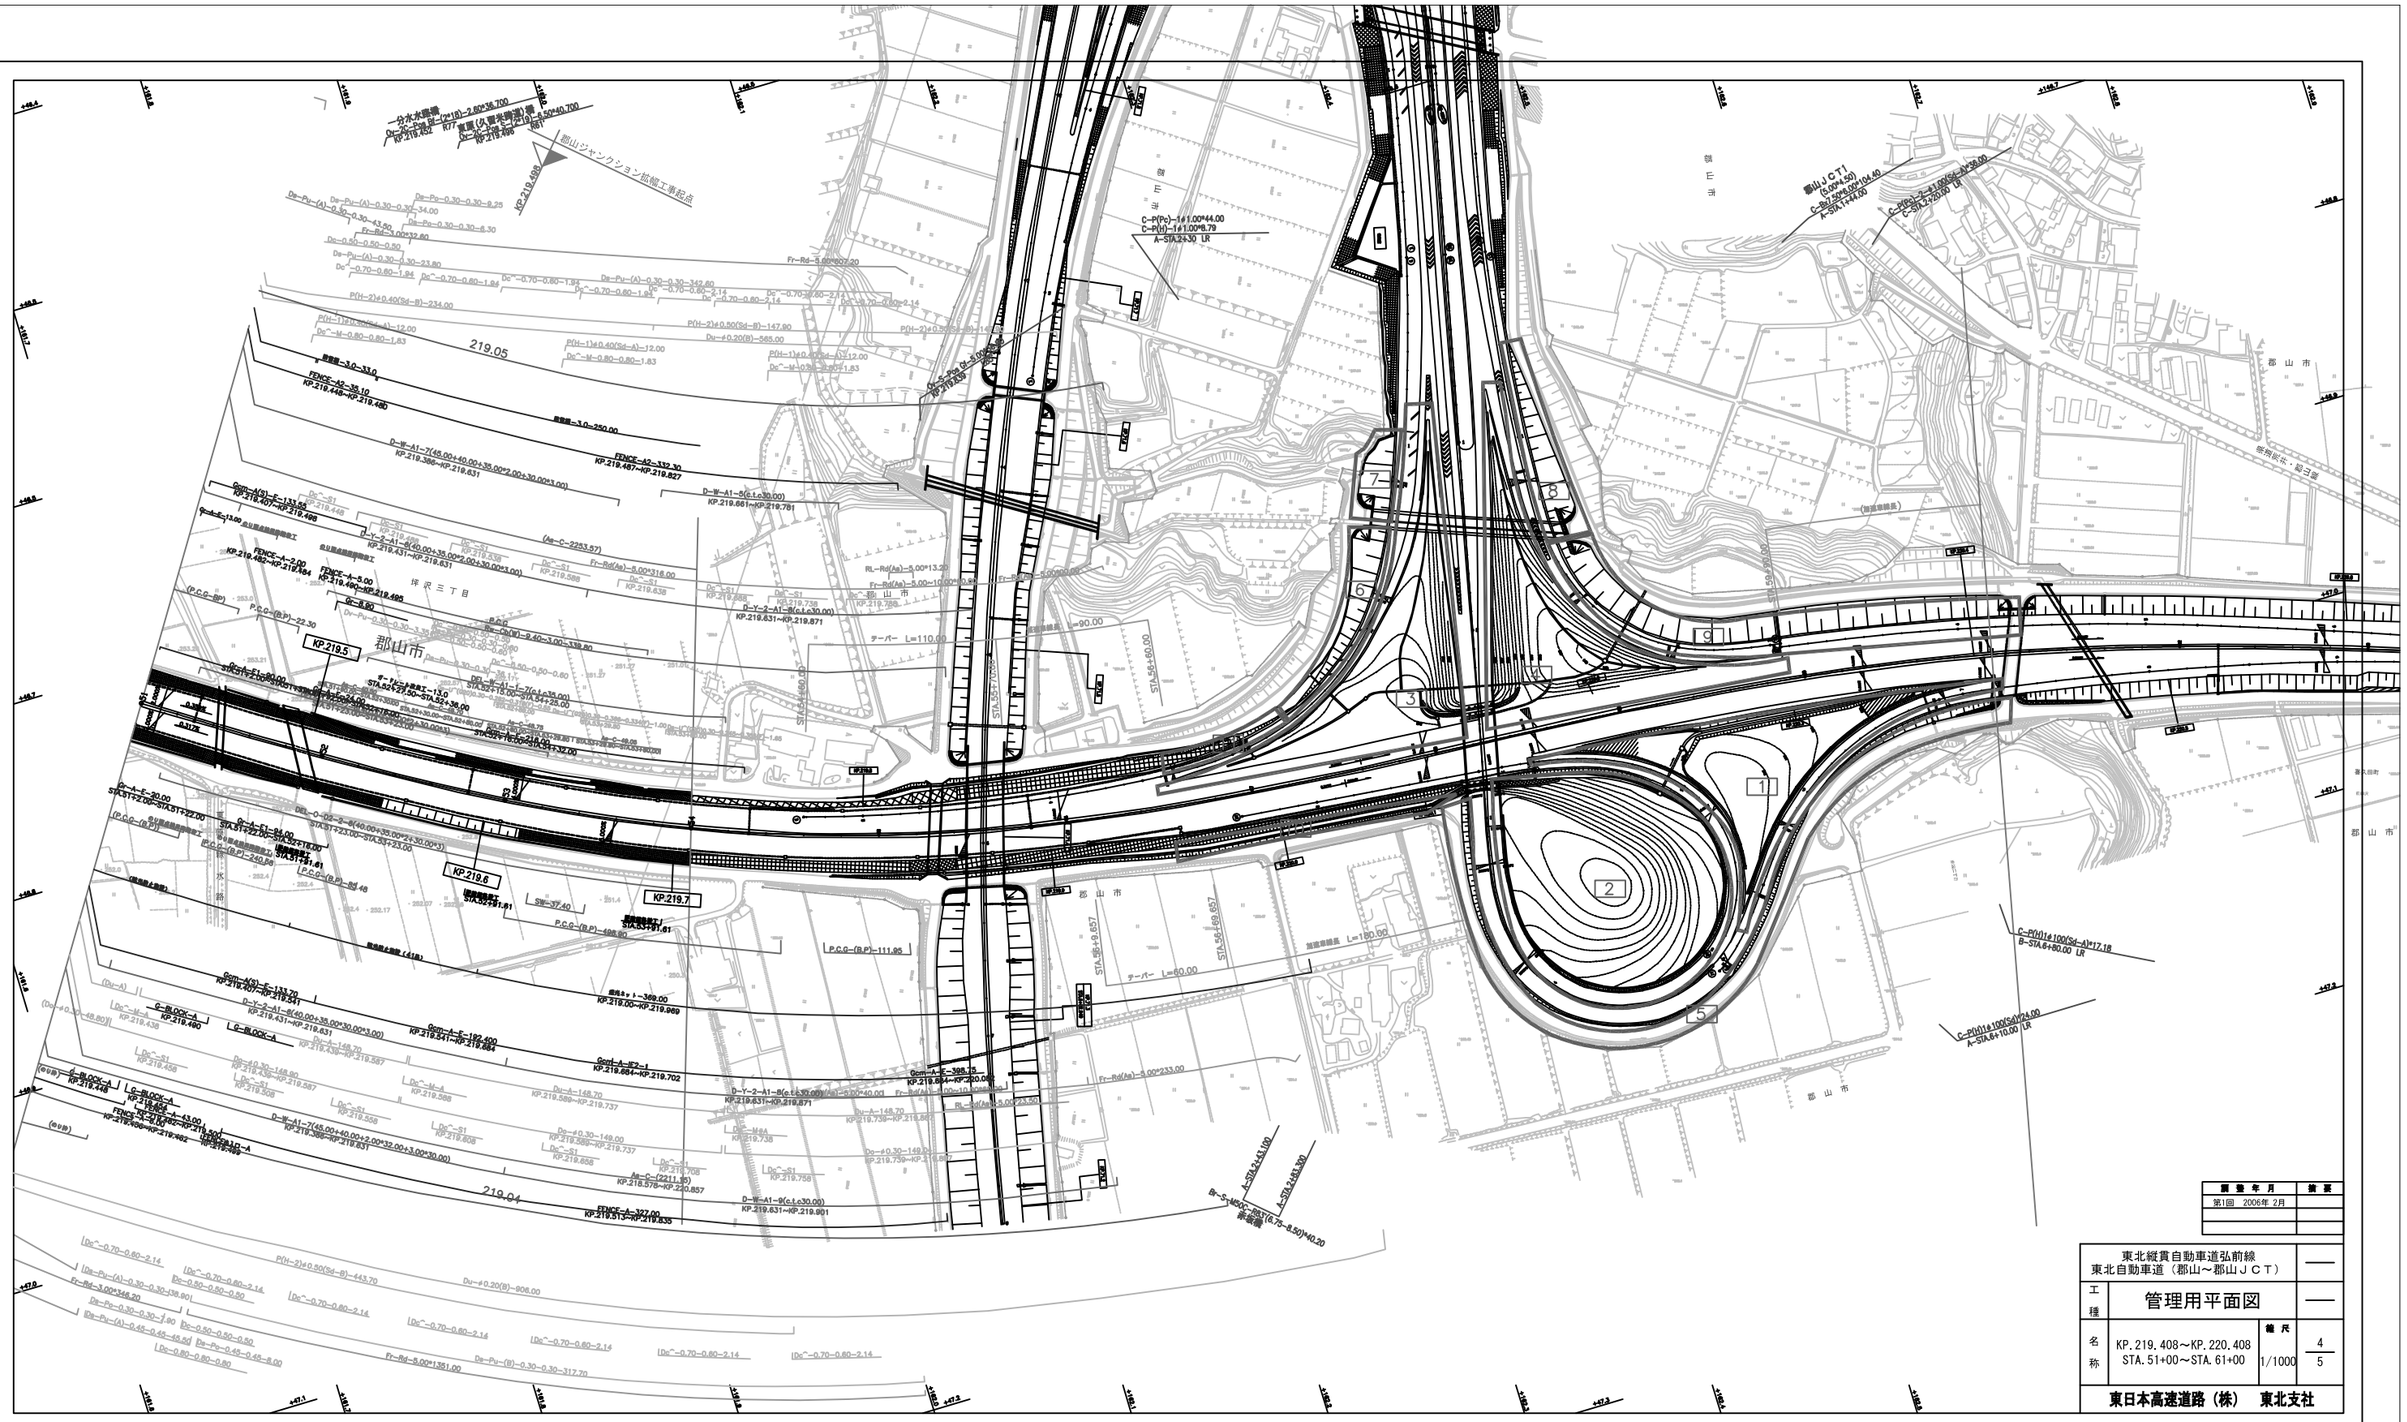

調整年月	摘要
第1回 2006年 2月	

東北縦貫自動車道弘前線 東北自動車道（郡山～郡山ＪＣＴ）			——
工種	管理用平面図		——
名称	KP.219.408～KP.220.408 STA.51+00～STA.61+00	縮尺 1/1000	4 5
東日本高速道路（株） 東北支社			

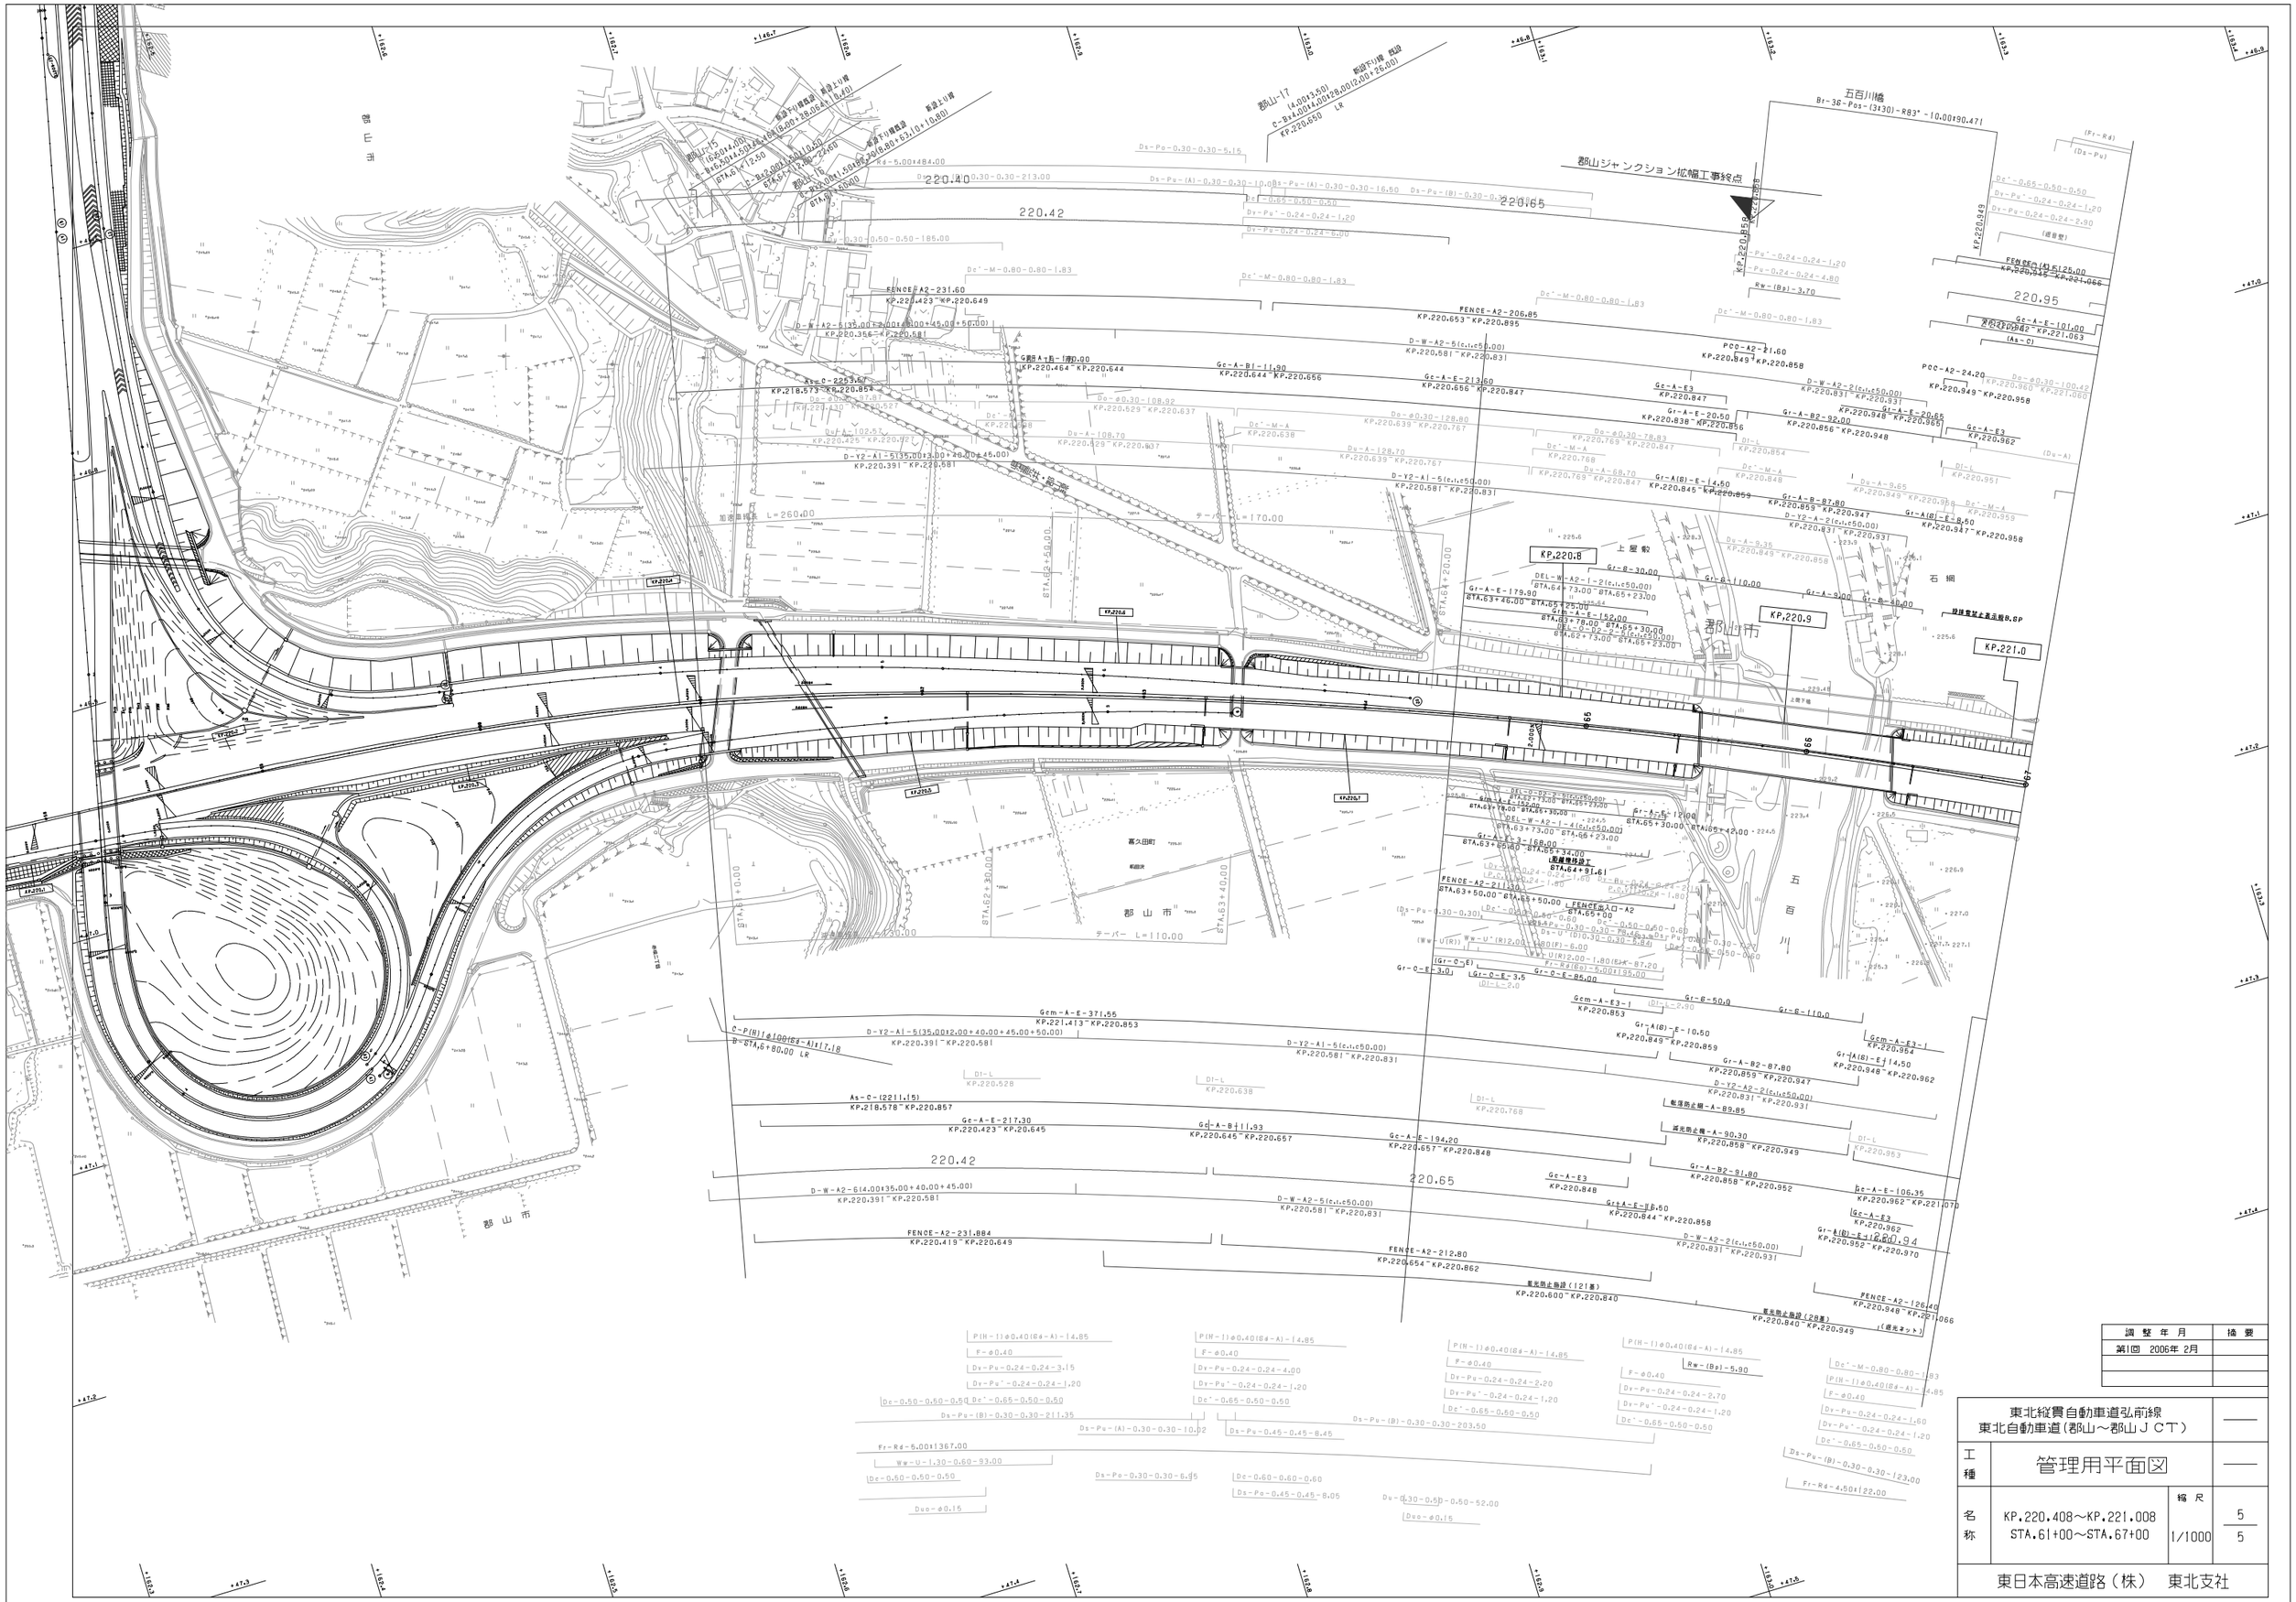
五百川橋
郡山ジャンクション拡幅工事終点
郡山ジャンクション
KP.220.8
KP.220.9
KP.221.0
上屋敷
石 綱
五百川
郡 山 市
高久田町
220.40
220.42
220.65
220.95
テーパー L=110.00
L=260.00
L=170.00
FENCE-A2-231.60
KP.220.423 ~ KP.220.649
D-W-A2-5(35.00+2.00+40.00+45.00+50.00)
KP.220.356 ~ KP.220.581
D-Y2-A1-5(35.00+3.00+26.00+45.00)
KP.220.391 ~ KP.220.581
As-C-225.367
KP.218.573 ~ KP.220.854
Gcm-A-E-371.55
KP.221.413 ~ KP.220.853
C-P(R)1@100(B4-A)14.18
B-STA.6+80.00 LR
D-Y2-A1-5(35.00+2.00+40.00+45.00+50.00)
KP.220.391 ~ KP.220.581
D-Y2-A1-5(c.t.c50.00)
KP.220.581 ~ KP.220.831
As-C-221.15
KP.218.578 ~ KP.220.857
Gc-A-E-217.30
KP.220.423 ~ KP.220.645
Gc-A-E-194.20
KP.220.657 ~ KP.220.848
D-W-A2-5(4.00+35.00+40.00+45.00)
KP.220.391 ~ KP.220.581
D-W-A2-5(c.t.c50.00)
KP.220.581 ~ KP.220.831
FENCE-A2-231.884
KP.220.419 ~ KP.220.649
FENCE-A2-212.80
KP.220.654 ~ KP.220.862
FENCE-A2-205.85
KP.220.653 ~ KP.220.895
D-W-A2-5(c.t.c50.00)
KP.220.581 ~ KP.220.831
Gc-A-E3
KP.220.847
Gr-A-E-20.50
KP.220.838 ~ KP.220.856
Gr-A-B2-92.00
KP.220.856 ~ KP.220.948
Gc-A-E3
KP.220.962
Gr-A(B)-E-14.60
KP.220.845 ~ KP.220.859
Gr-A-B2-87.80
KP.220.859 ~ KP.220.947
Gr-A(B)-E-8.50
KP.220.947 ~ KP.220.958
D-Y2-A-2(c.t.c50.00)
KP.220.831 ~ KP.220.931
Gr-B-30.00
Gr-B-110.00
Gr-A-9.00
Gr-B-60.00
DEL-W-A2-1-2(c.t.c50.00)
Gr-A-E-178.90
Gtm-A-E-152.00
DEL-D-B2-2-2(c.t.c50.00)
Gr-A-E-168.00
Gr-A-E-175.12.00
FENCE-A2-211.30
FENCE-A2-126.40
KP.220.948 ~ KP.221.066
(橋梁ネット)
現況堆積物設計
STA.64+91.61
Gcm-A-E3-1
KP.220.853
Gr-A(B)-E-10.50
KP.220.849 ~ KP.220.859
Gr-A-B2-87.80
KP.220.855 ~ KP.220.947
Gr-A(B)-E-14.50
KP.220.948 ~ KP.220.962
Gcm-A-E3-1
KP.220.954
D-Y2-A2-2(c.t.c50.00)
KP.220.831 ~ KP.220.931
転落防止柵-A-89.85
遮光防止柵-A-90.30
KP.220.858 ~ KP.220.949
Gc-A-E3
KP.220.848
Gr-A-B2-91.80
KP.220.858 ~ KP.220.952
Gc-A-E-106.35
KP.220.962 ~ KP.221.070
Gc-A-E3
KP.220.962
Gr-A(B)-E-11.94
KP.220.952 ~ KP.220.970
D-W-A2-2(c.t.c50.00)
KP.220.831 ~ KP.220.931
FENCE-A2-126.40
KP.220.948 ~ KP.221.066
(橋梁ネット)
遮光防止施設(121基)
KP.220.600 ~ KP.220.840
遮光防止施設(28基)
KP.220.840 ~ KP.220.949
現況堆積物設計
STA.64+91.61
Gr-A(B)-E-10.50
KP.220.849 ~ KP.220.859
Gr-A-B2-87.80
KP.220.859 ~ KP.220.947
Gr-A(B)-E-8.50
KP.220.947 ~ KP.220.958
Gcm-A-E3-1
KP.220.954
Gr-A(B)-E-14.50
KP.220.948 ~ KP.220.962
Gc-A-E3
KP.220.962
Gr-A(B)-E-11.94
KP.220.952 ~ KP.220.970
FENCE-A2-126.40
KP.220.948 ~ KP.221.066
(橋梁ネット)
Gr-A-E-168.00
Gr-A-E-175.12.00
Gr-A-E-178.90
Gtm-A-E-152.00
DEL-W-A2-1-2(c.t.c50.00)
DEL-D-B2-2-2(c.t.c50.00)
FENCE-A2-211.30

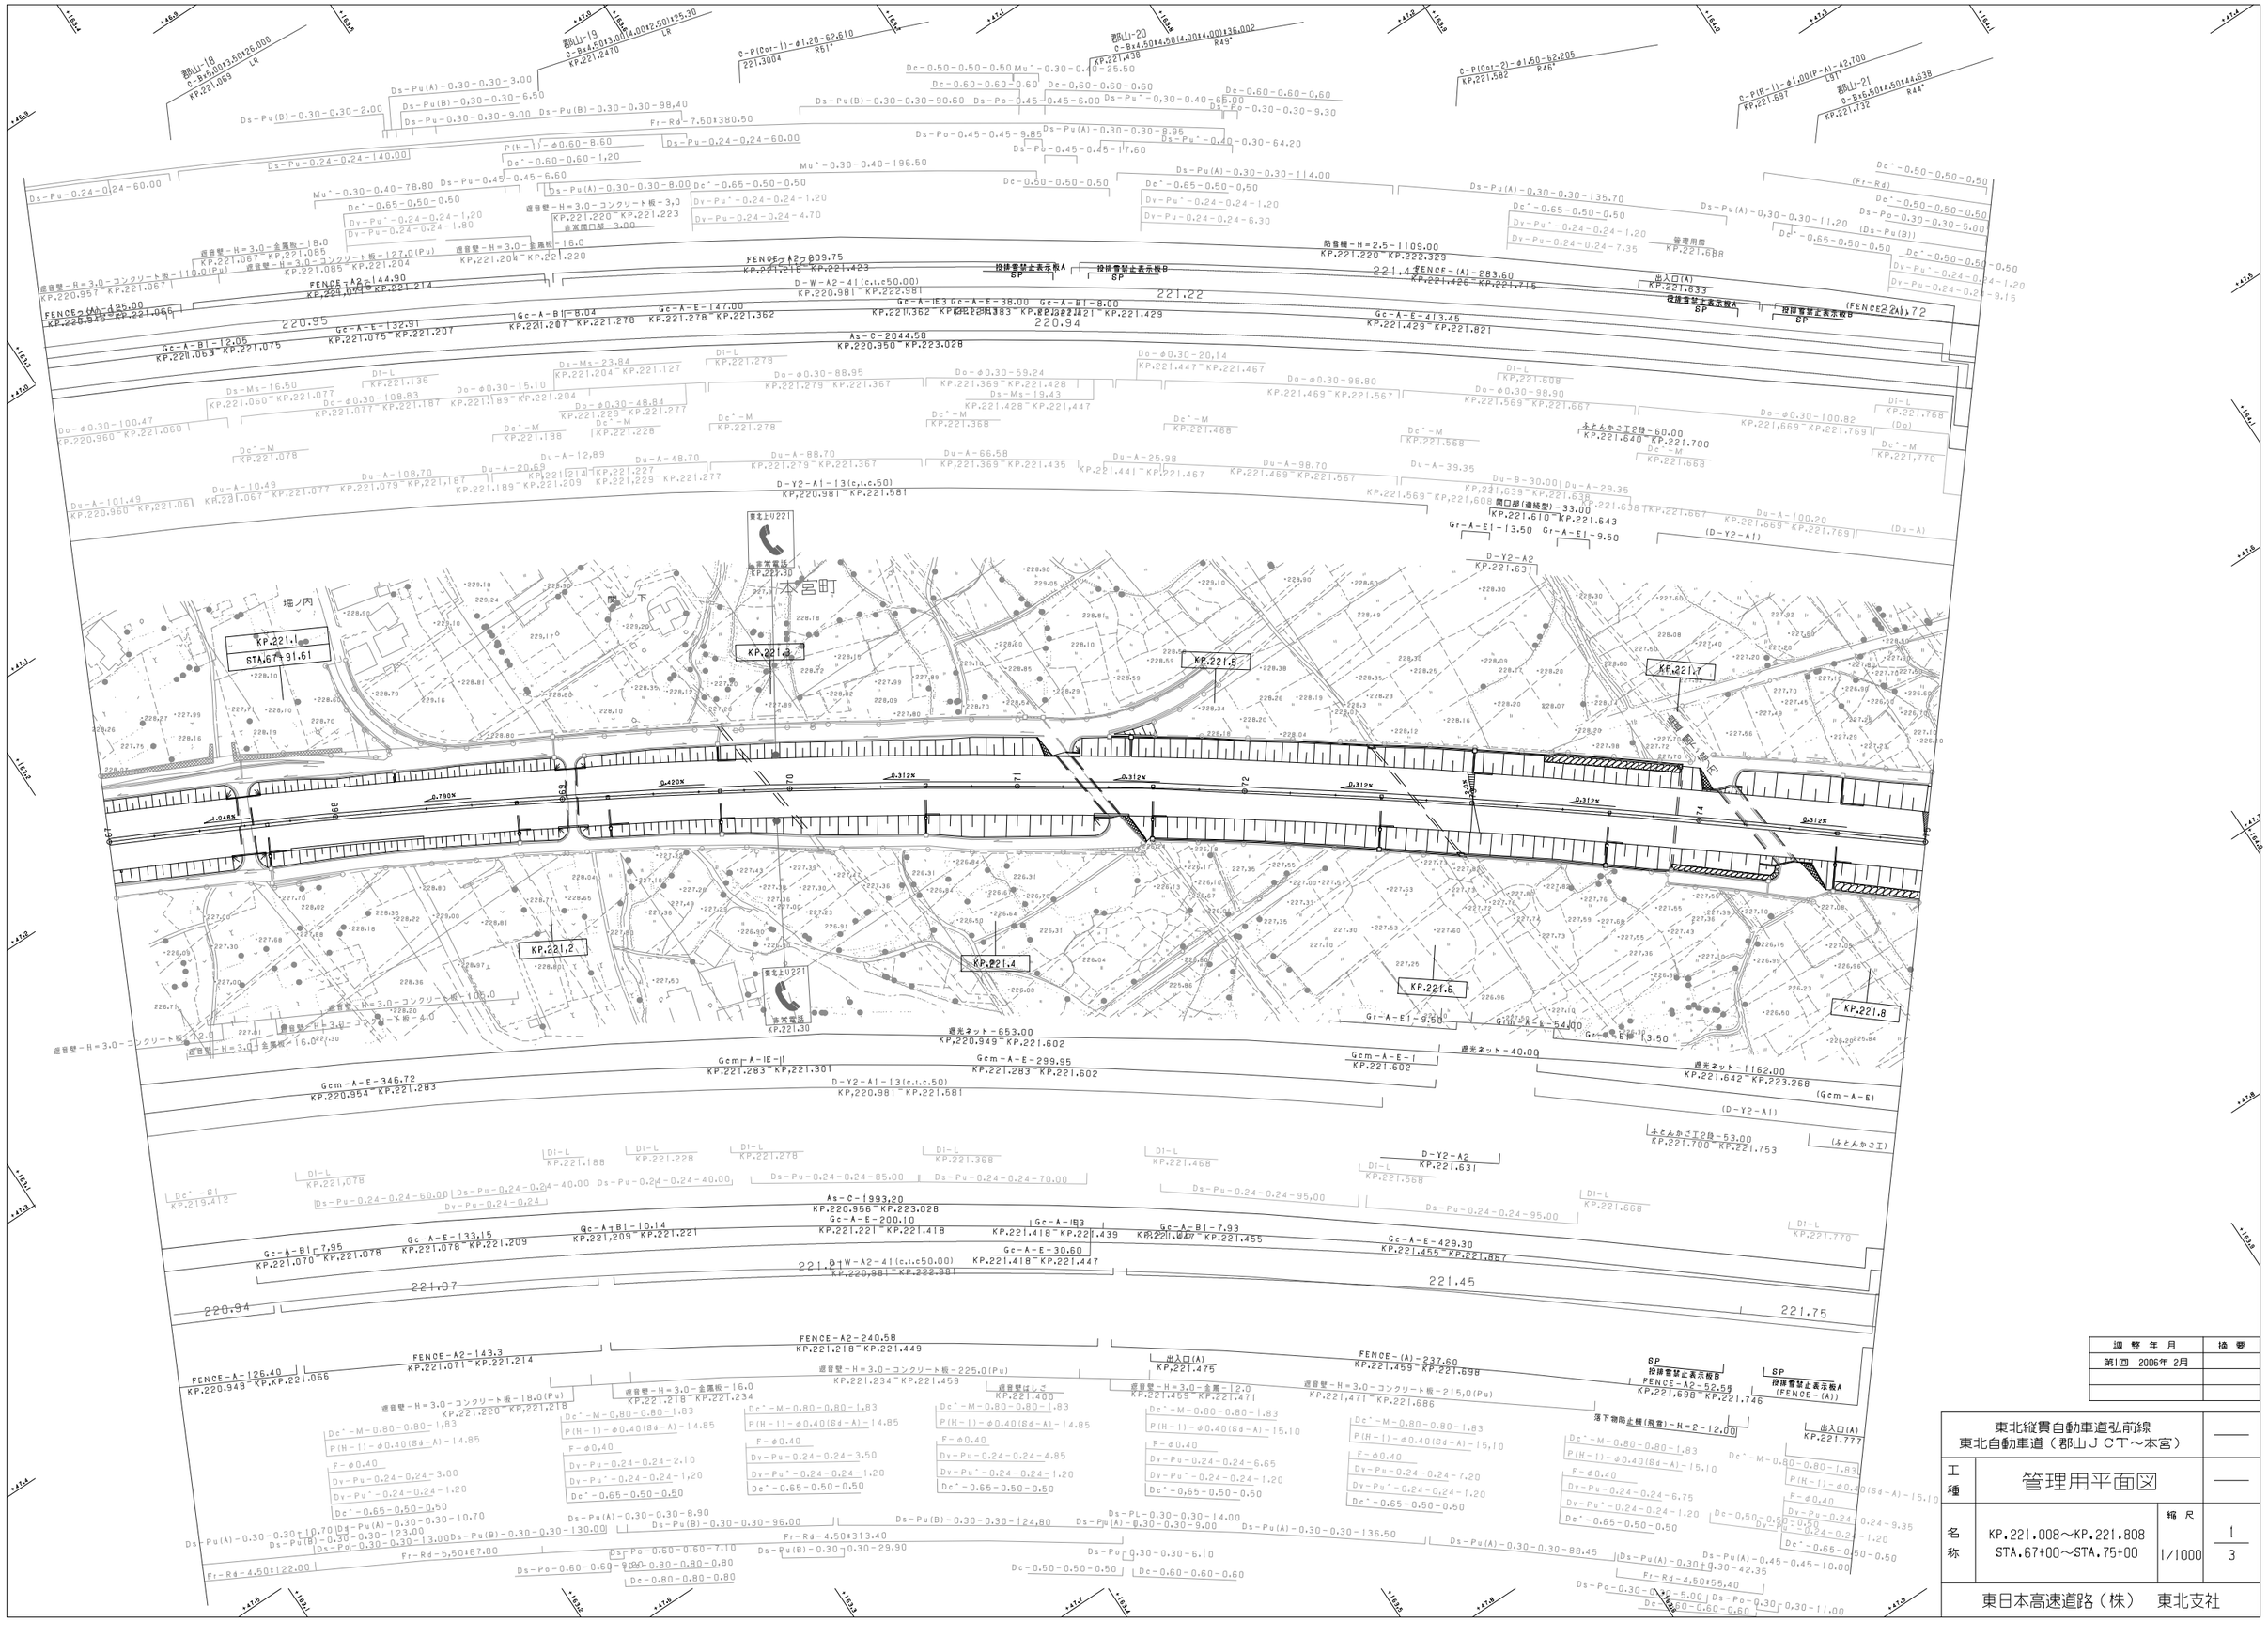

調整年月	摘要
第1回 2006年2月	

東北縦貫自動車道弘前線 東北自動車道（郡山ＪＣＴ～本宮）			——
工種	管理用平面図		——
名称	KP.221.008～KP.221.808 STA.67+00～STA.75+00	縮尺 1/1000	1 3
東日本高速道路（株） 東北支社			

調整年月	摘要
第1回 2006年 2月	
第2回 2014年 2月	

東北縦貫自動車道弘前線
東北自動車道（郡山ＪＣＴ～本宮）

工種	管理用平面図		
名称	KP.221.808～KP.222.608 STA.75+00～STA.83+00	縮尺 1/1000	2 3

東日本高速道路（株） 東北支社

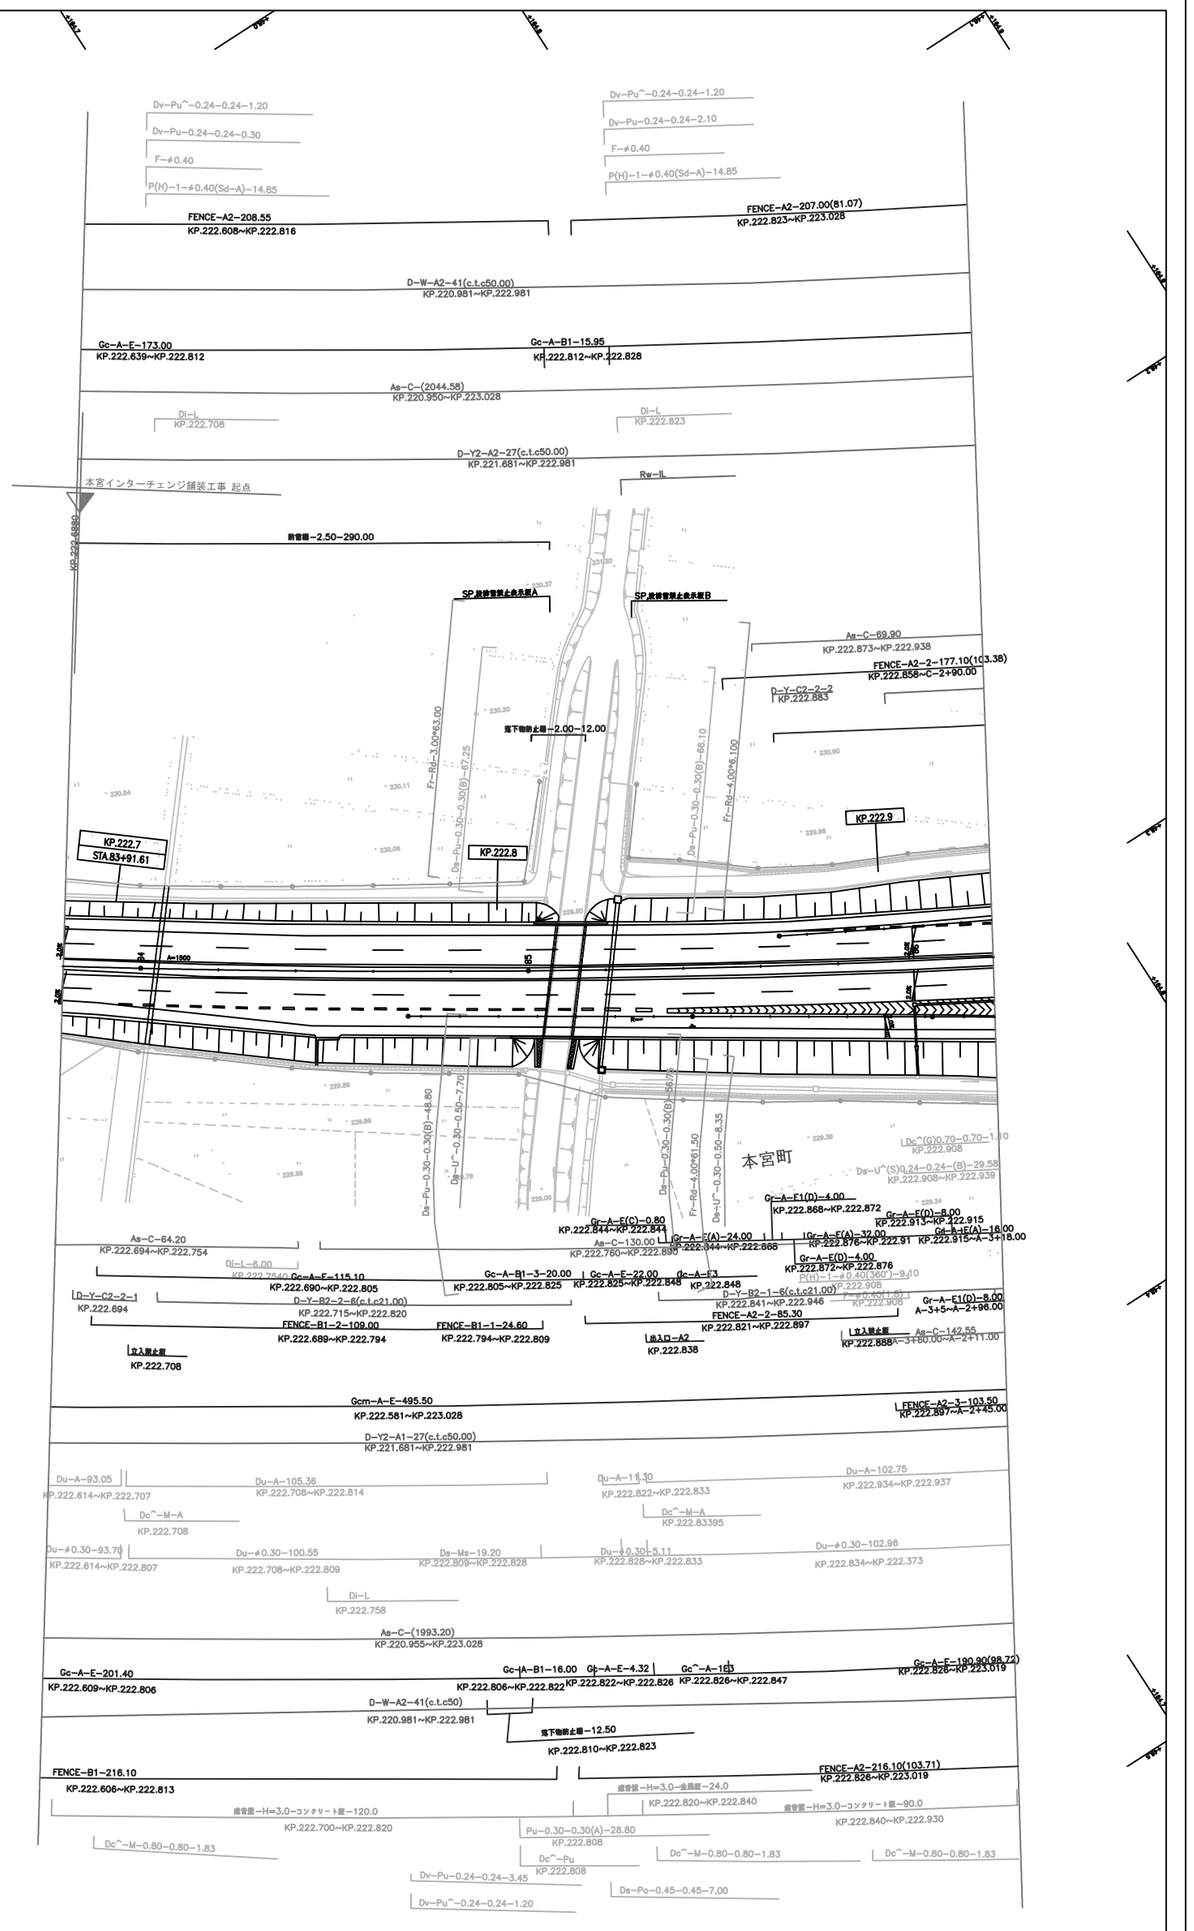
Dv-Pu^-0.24-0.24-1.20
Dv-Pu-0.24-0.24-0.30
F-φ0.40
P(H)-1-φ0.40(Sd-A)-14.85
FENCE-A2-208.55
KP.222.608~KP.222.816
Dv-Pu^-0.24-0.24-1.20
Dv-Pu-0.24-0.24-2.10
F-φ0.40
P(H)-1-φ0.40(Sd-A)-14.85
FENCE-A2-207.00(81.07)
KP.222.823~KP.223.028
D-W-A2-41(c.t.c50.00)
KP.220.981~KP.222.981
Gc-A-E-173.00
KP.222.639~KP.222.812
Gc-A-B1-15.95
KP.222.812~KP.222.828
As-C-(2044.58)
KP.220.950~KP.223.028
Di-L
KP.222.708
Di-L
KP.222.823
D-Y2-A2-27(c.t.c50.00)
KP.221.681~KP.222.981
本宮インターチェンジ舗装工事 起点
Rw-IL
防雪柵-2.50-290.00
SP.故障管架止表示板A
SP.故障管架止表示板B
Aa-C-69.90
KP.222.873~KP.222.938
FENCE-A2-177.10(103.38)
KP.222.858~C-2+90.00
D-Y-C2-2-2
KP.222.683
落下物防止柵-2.00-12.00
KP.222.9
KP.222.7
STA.83+91.61
KP.222.8
本宮町
As-C-64.20
KP.222.694~KP.222.754
Gc-A-E(C)-0.80
KP.222.844~KP.222.844
As-C-130.00
KP.222.760~KP.222.890
Gr-A-E(A)-24.00
KP.222.844~KP.222.868
Gr-A-E1(D)-4.00
KP.222.868~KP.222.872
Gr-A-E(D)-8.00
KP.222.913~KP.222.915
Gr-A-E(A)-16.00
KP.222.876~KP.222.91
KP.222.915~A-3+18.00
Gr-A-E(D)-4.00
KP.222.872~KP.222.876
Di-L-6.00
KP.222.754
Gc-A-E-115.10
KP.222.690~KP.222.805
Gc-A-B1-3-20.00
KP.222.805~KP.222.825
Gc-A-E-22.00
KP.222.825~KP.222.848
Gc-A-E3
KP.222.848
D-Y-B2-1-6(c.t.c21.00)
KP.222.841~KP.222.946
D-Y-C2-2-1
KP.222.694
D-Y-B2-2-6(c.t.c21.00)
KP.222.715~KP.222.820
FENCE-A2-85.30
KP.222.821~KP.222.897
Gr-A-E1(D)-8.00
A-3+5~A-2+96.00
FENCE-B1-2-109.00
KP.222.689~KP.222.794
FENCE-B1-1-24.60
KP.222.794~KP.222.809
出入口-A2
KP.222.838
立入禁止扉
KP.222.888
Ag-C-142.55
A-3+80.00~A-2+11.00
立入禁止扉
KP.222.708
Gcm-A-E-495.50
KP.222.581~KP.223.028
FENCE-A2-3-103.50
KP.222.897~A-2+45.00
D-Y2-A1-27(c.t.c50.00)
KP.221.681~KP.222.981
Du-A-93.05
KP.222.614~KP.222.707
Du-A-105.36
KP.222.708~KP.222.814
Du-A-11.30
KP.222.822~KP.222.833
Du-A-102.75
KP.222.934~KP.222.937
Dc^-M-A
KP.222.708
Dc^-M-A
KP.222.83395
Du-φ0.30-93.70
KP.222.614~KP.222.807
Du-φ0.30-100.55
KP.222.708~KP.222.809
Ds-Ms-19.20
KP.222.809~KP.222.828
Du-φ0.30-5.11
KP.222.828~KP.222.833
Du-φ0.30-102.96
KP.222.834~KP.222.373
Di-L
KP.222.758
As-C-(1993.20)
KP.220.955~KP.223.028
Gc-A-E-201.40
KP.222.609~KP.222.806
Gc-A-B1-16.00
KP.222.806~KP.222.822
Gc-A-E-4.32
KP.222.822~KP.222.826
Gc^-A-183
KP.222.826~KP.222.847
Gc-A-E-190.90(98.72)
KP.222.826~KP.223.019
D-W-A2-41(c.t.c50)
KP.220.981~KP.222.981
落下物防止柵-12.50
KP.222.810~KP.222.823
FENCE-B1-216.10
KP.222.606~KP.222.813
FENCE-A2-216.10(103.71)
KP.222.826~KP.223.019
盛管盟-H=3.0-金属製-24.0
KP.222.820~KP.222.840
盛管盟-H=3.0-コンクリート製-120.0
KP.222.700~KP.222.820
盛管盟-H=3.0-コンクリート製-90.0
KP.222.840~KP.222.930
Pu-0.30-0.30(A)-28.80
KP.222.808
Dc^-M-0.80-0.80-1.83
Dc^-Pu
KP.222.808
Dc^-M-0.80-0.80-1.83
Dc^-M-0.80-0.80-1.83
Dv-Pu-0.24-0.24-3.45
Ds-Po-0.45-0.45-7.00
Dv-Pu^-0.24-0.24-1.20
Di-Pu-0.30-0.30(B)-48.80
Du-U^-0.30-0.50-7.70
Fr-Rd-3.00*63.00
Da-Pu-0.30-0.30(B)-67.25
Fr-Rd-4.00*6.100
Da-Pu-0.30-0.30(B)-66.10
Da-Pu-0.30-0.30(B)-56.70
Da-U^-0.30-0.50-8.35
LDc^(G)0.70-0.70-1.10
KP.222.908
Ds-U^(S)0.24-0.24-(B)-29.58
KP.222.908~KP.222.939
Dc^-M-0.80-0.80-1.83
Dc^-M-0.80-0.80-1.83
Dc^-M-0.80-0.80-1.83

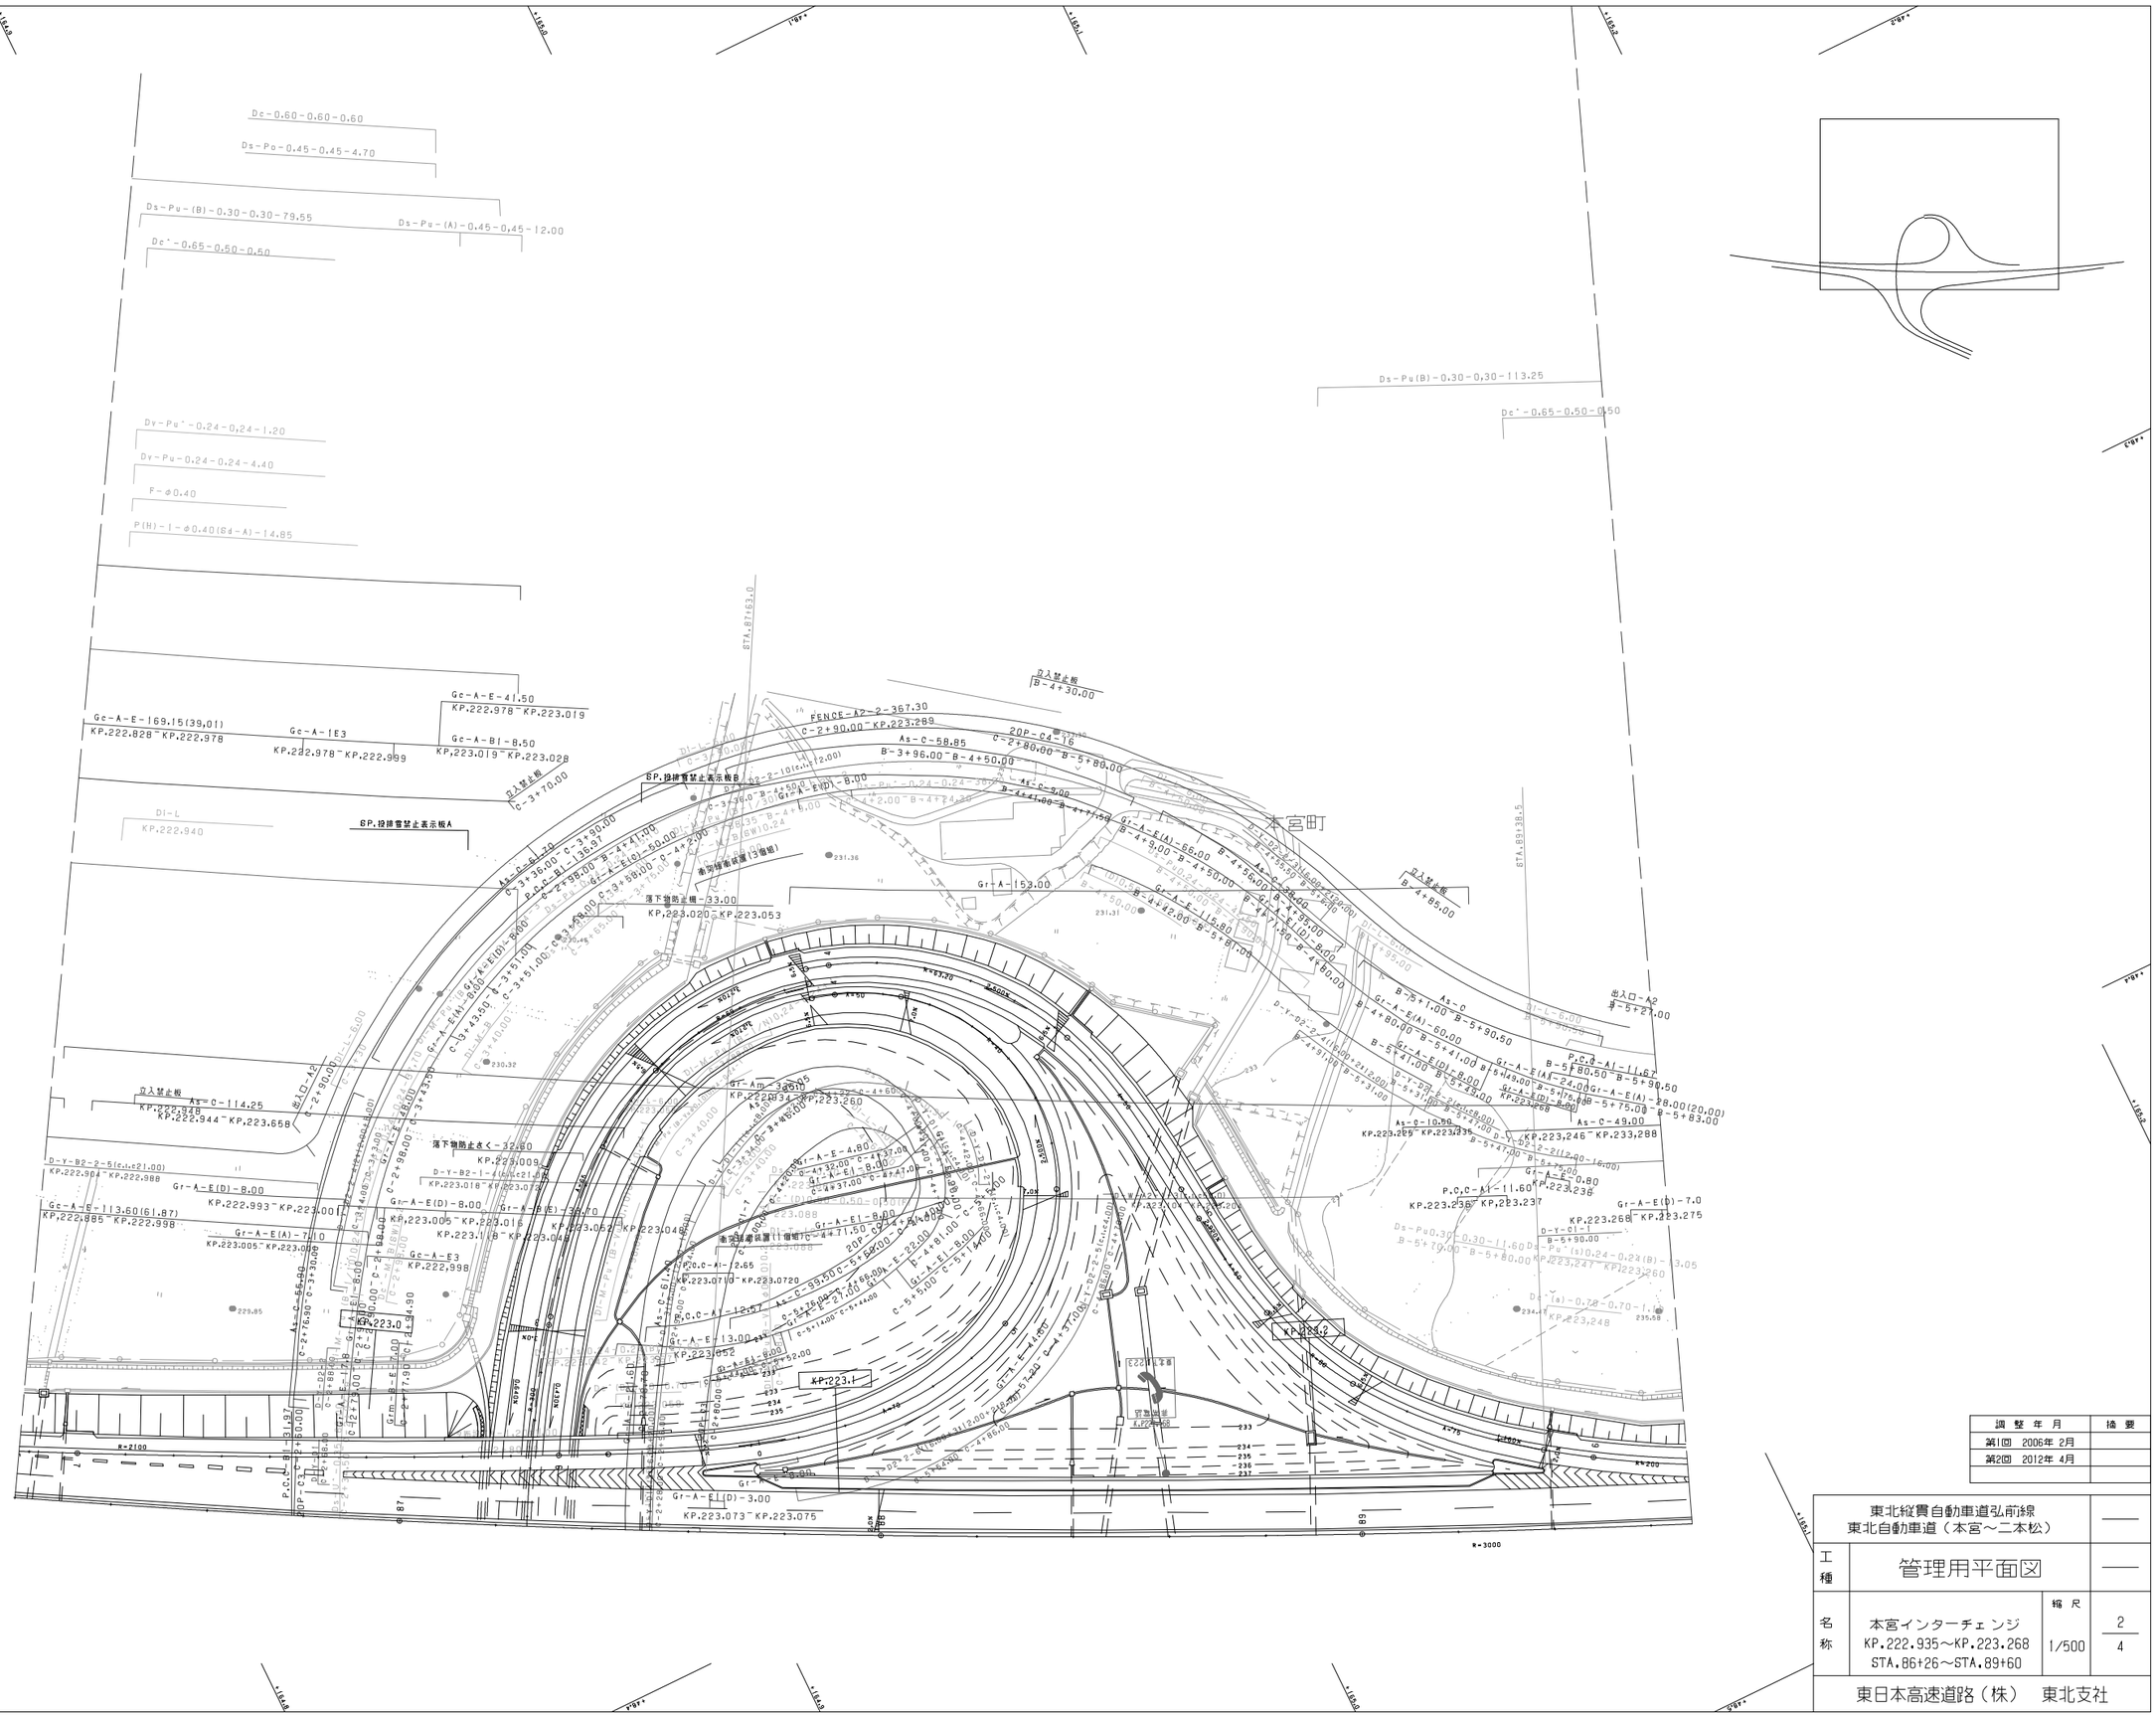

調整年月	摘要
第1回 2006年 2月	
第2回 2012年 4月	

東北縦貫自動車道弘前線 東北自動車道（本宮～二本松）			——
工種	管理用平面図		——
名称	本宮インターチェンジ KP.222.935～KP.223.268 STA.86+26～STA.89+60	縮尺 1/500	2 4
東日本高速道路（株） 東北支社			

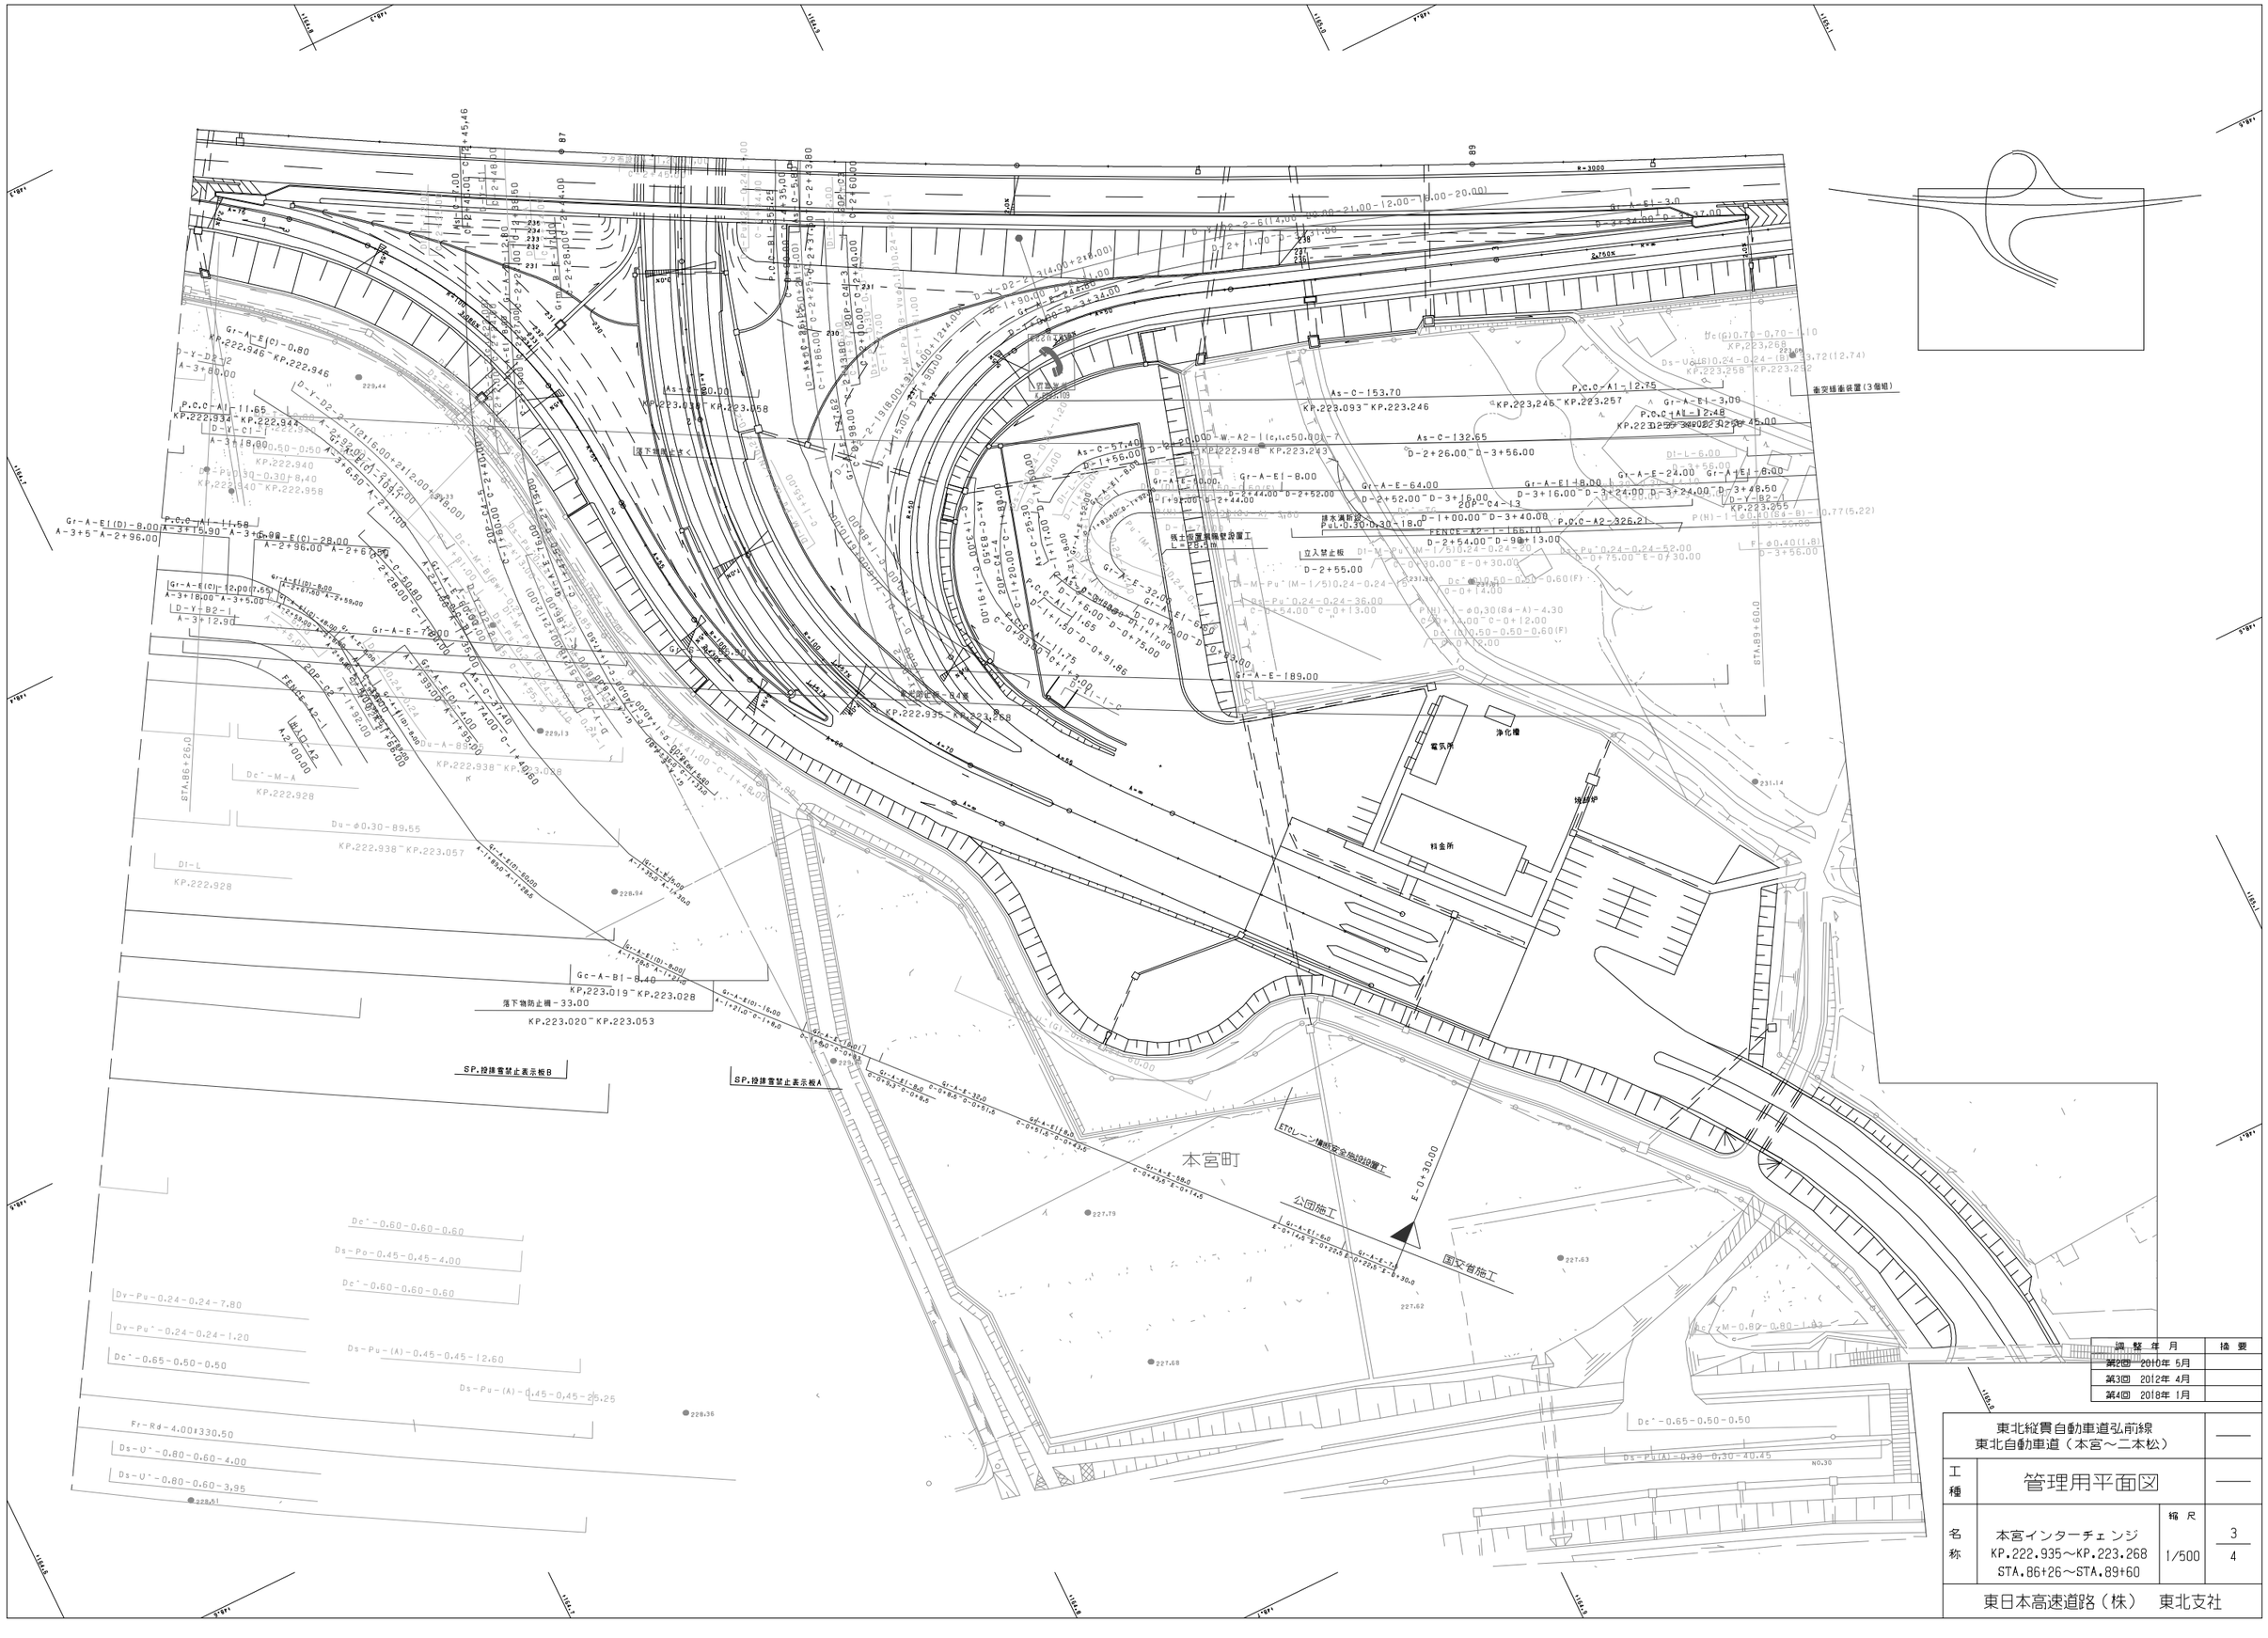
本宮町
粗金所
電気所
浄化槽
落下物防止柵－33.00
KP.223.020～KP.223.053
SP.投雪雪望止表示板B
SP.投雪雪望止表示板A
公団施工
国交省施工
ETCレーン横断安全施設設置工
立入禁止板
D1-M-Pu'(M-1/5)0.24-0.24-20
D2+55.00
D2+54.00～D9+13.00
D2+26.00～D3+56.00
D3+16.00～D3+24.00
D3+24.00～D3+40.00
D1+00.00～D3+40.00
D2+52.00～D3+18.00
D2+44.00～D2+52.00
D1+56.00～D2+20.00
D1+98.00～D2+44.00
D1+80.00～D1+98.00
D1+55.00～D1+80.00
D1+17.00～D1+55.00
D0+91.86～D1+17.00
D0+75.00～D0+91.86
D0+13.00～D0+75.00
D0+3.00～D0+13.00
D0+14.00～D0+30.00
D0+30.00～E0+30.00
E0+30.00～E0+13.00
E0+13.00～E0+12.00
E0+12.00～E0+72.00
E0+72.00～E0+75.00
E0+75.00～E0+73.00
E0+73.00～E0+54.00
E0+54.00～E0+30.00
E0+30.00～E0+40.00
E0+40.00～E0+56.00
E0+56.00～E0+60.00
E0+60.00～E0+63.00
E0+63.00～E0+66.00
E0+66.00～E0+69.00
E0+69

調製年月	摘要
第1回 2006年 2月	
第2回 2012年 4月	

東北縦貫自動車道弘前線
東北自動車道（本宮～一本松）

工種	管理用平面図
名称	本宮インターチェンジ KP.222.935～KP.223.268 STA.86+26～STA.89+60
縮尺	1/500
	4/4

東日本高速道路（株）　東北支社

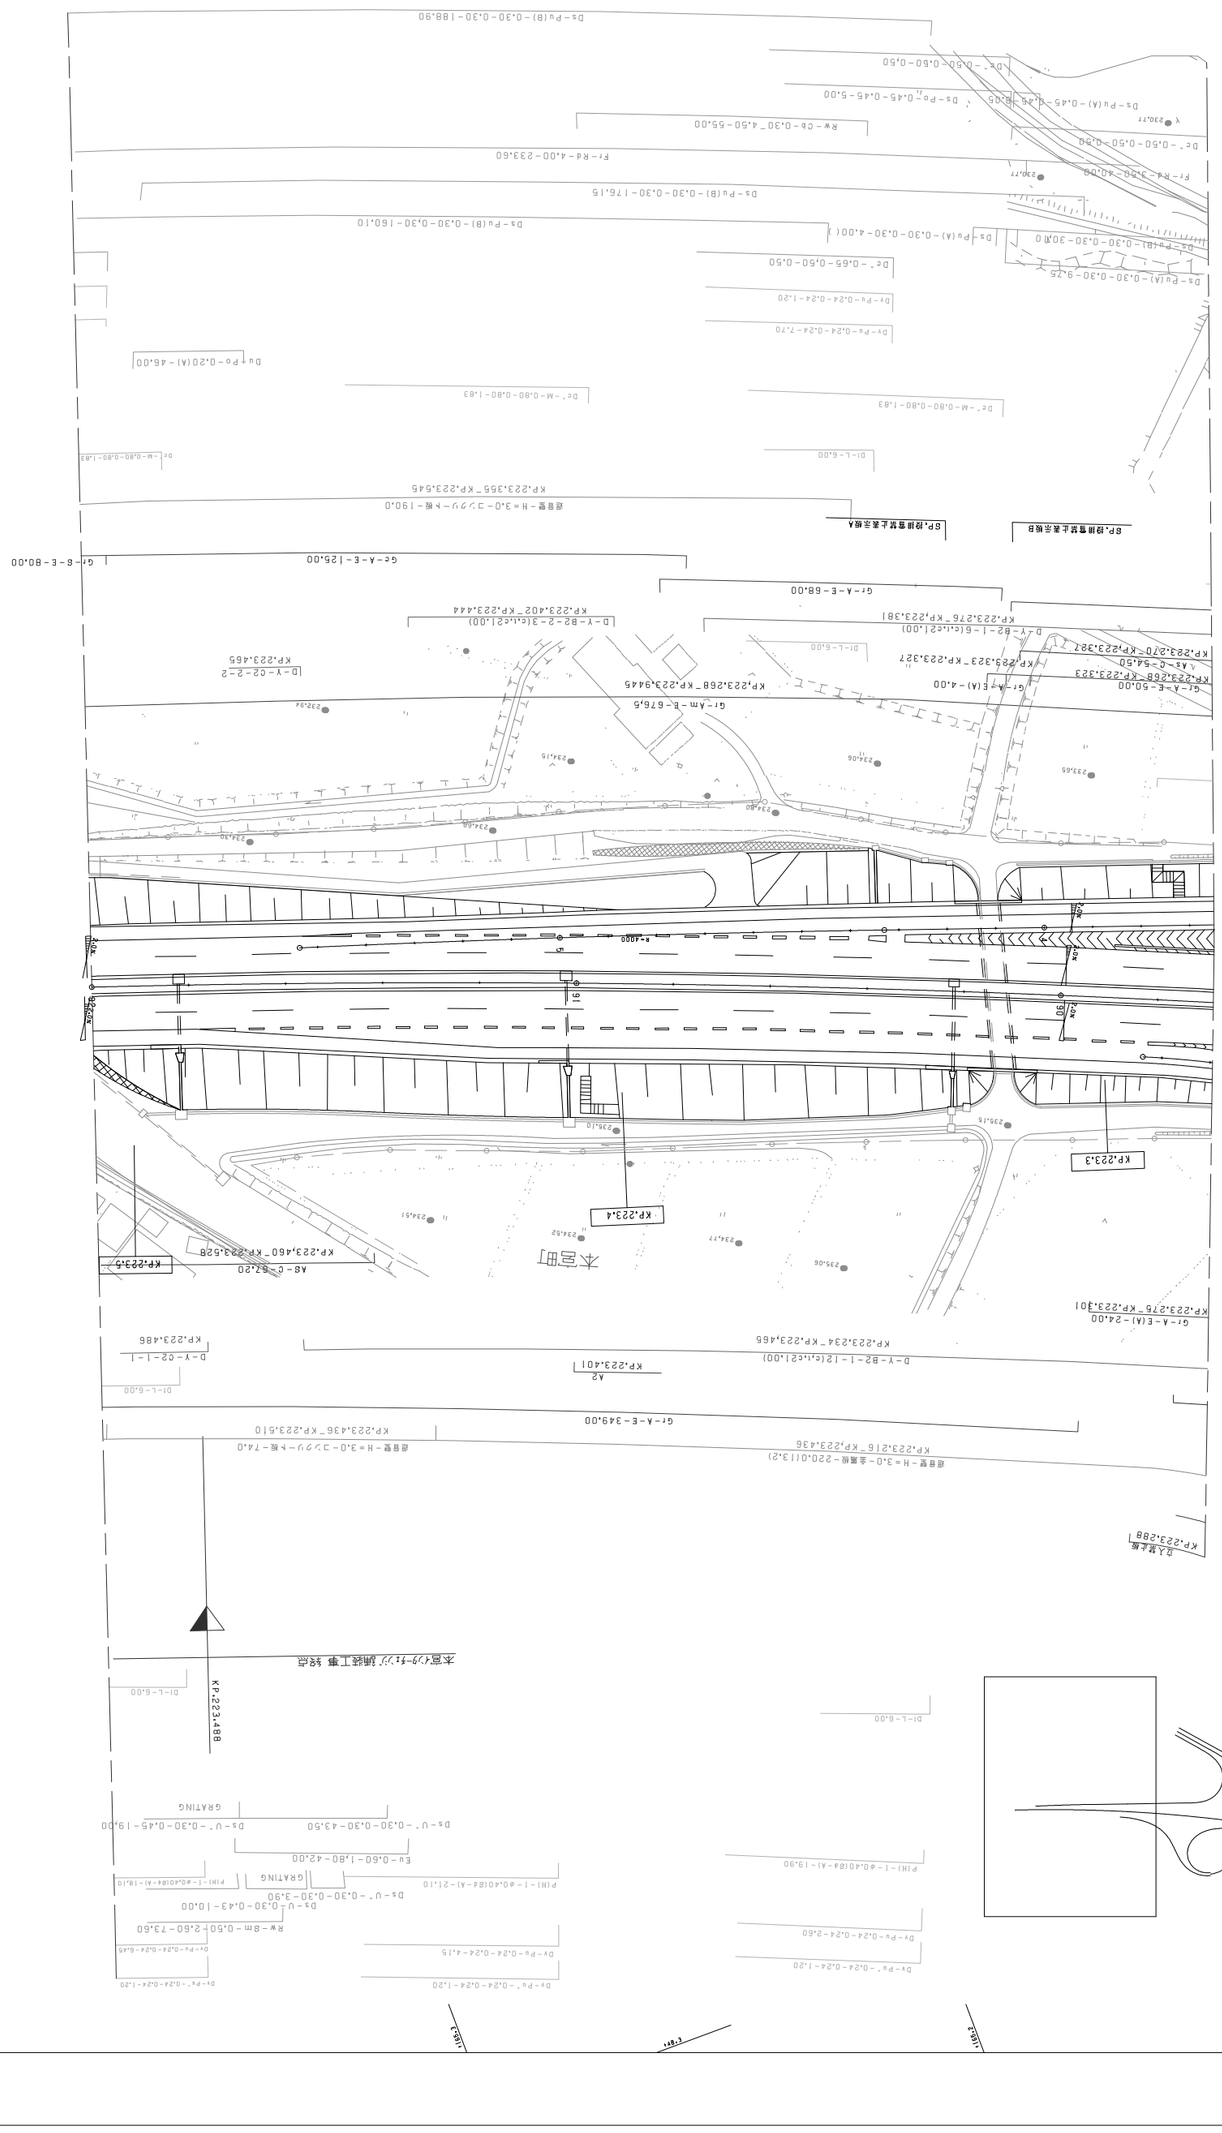

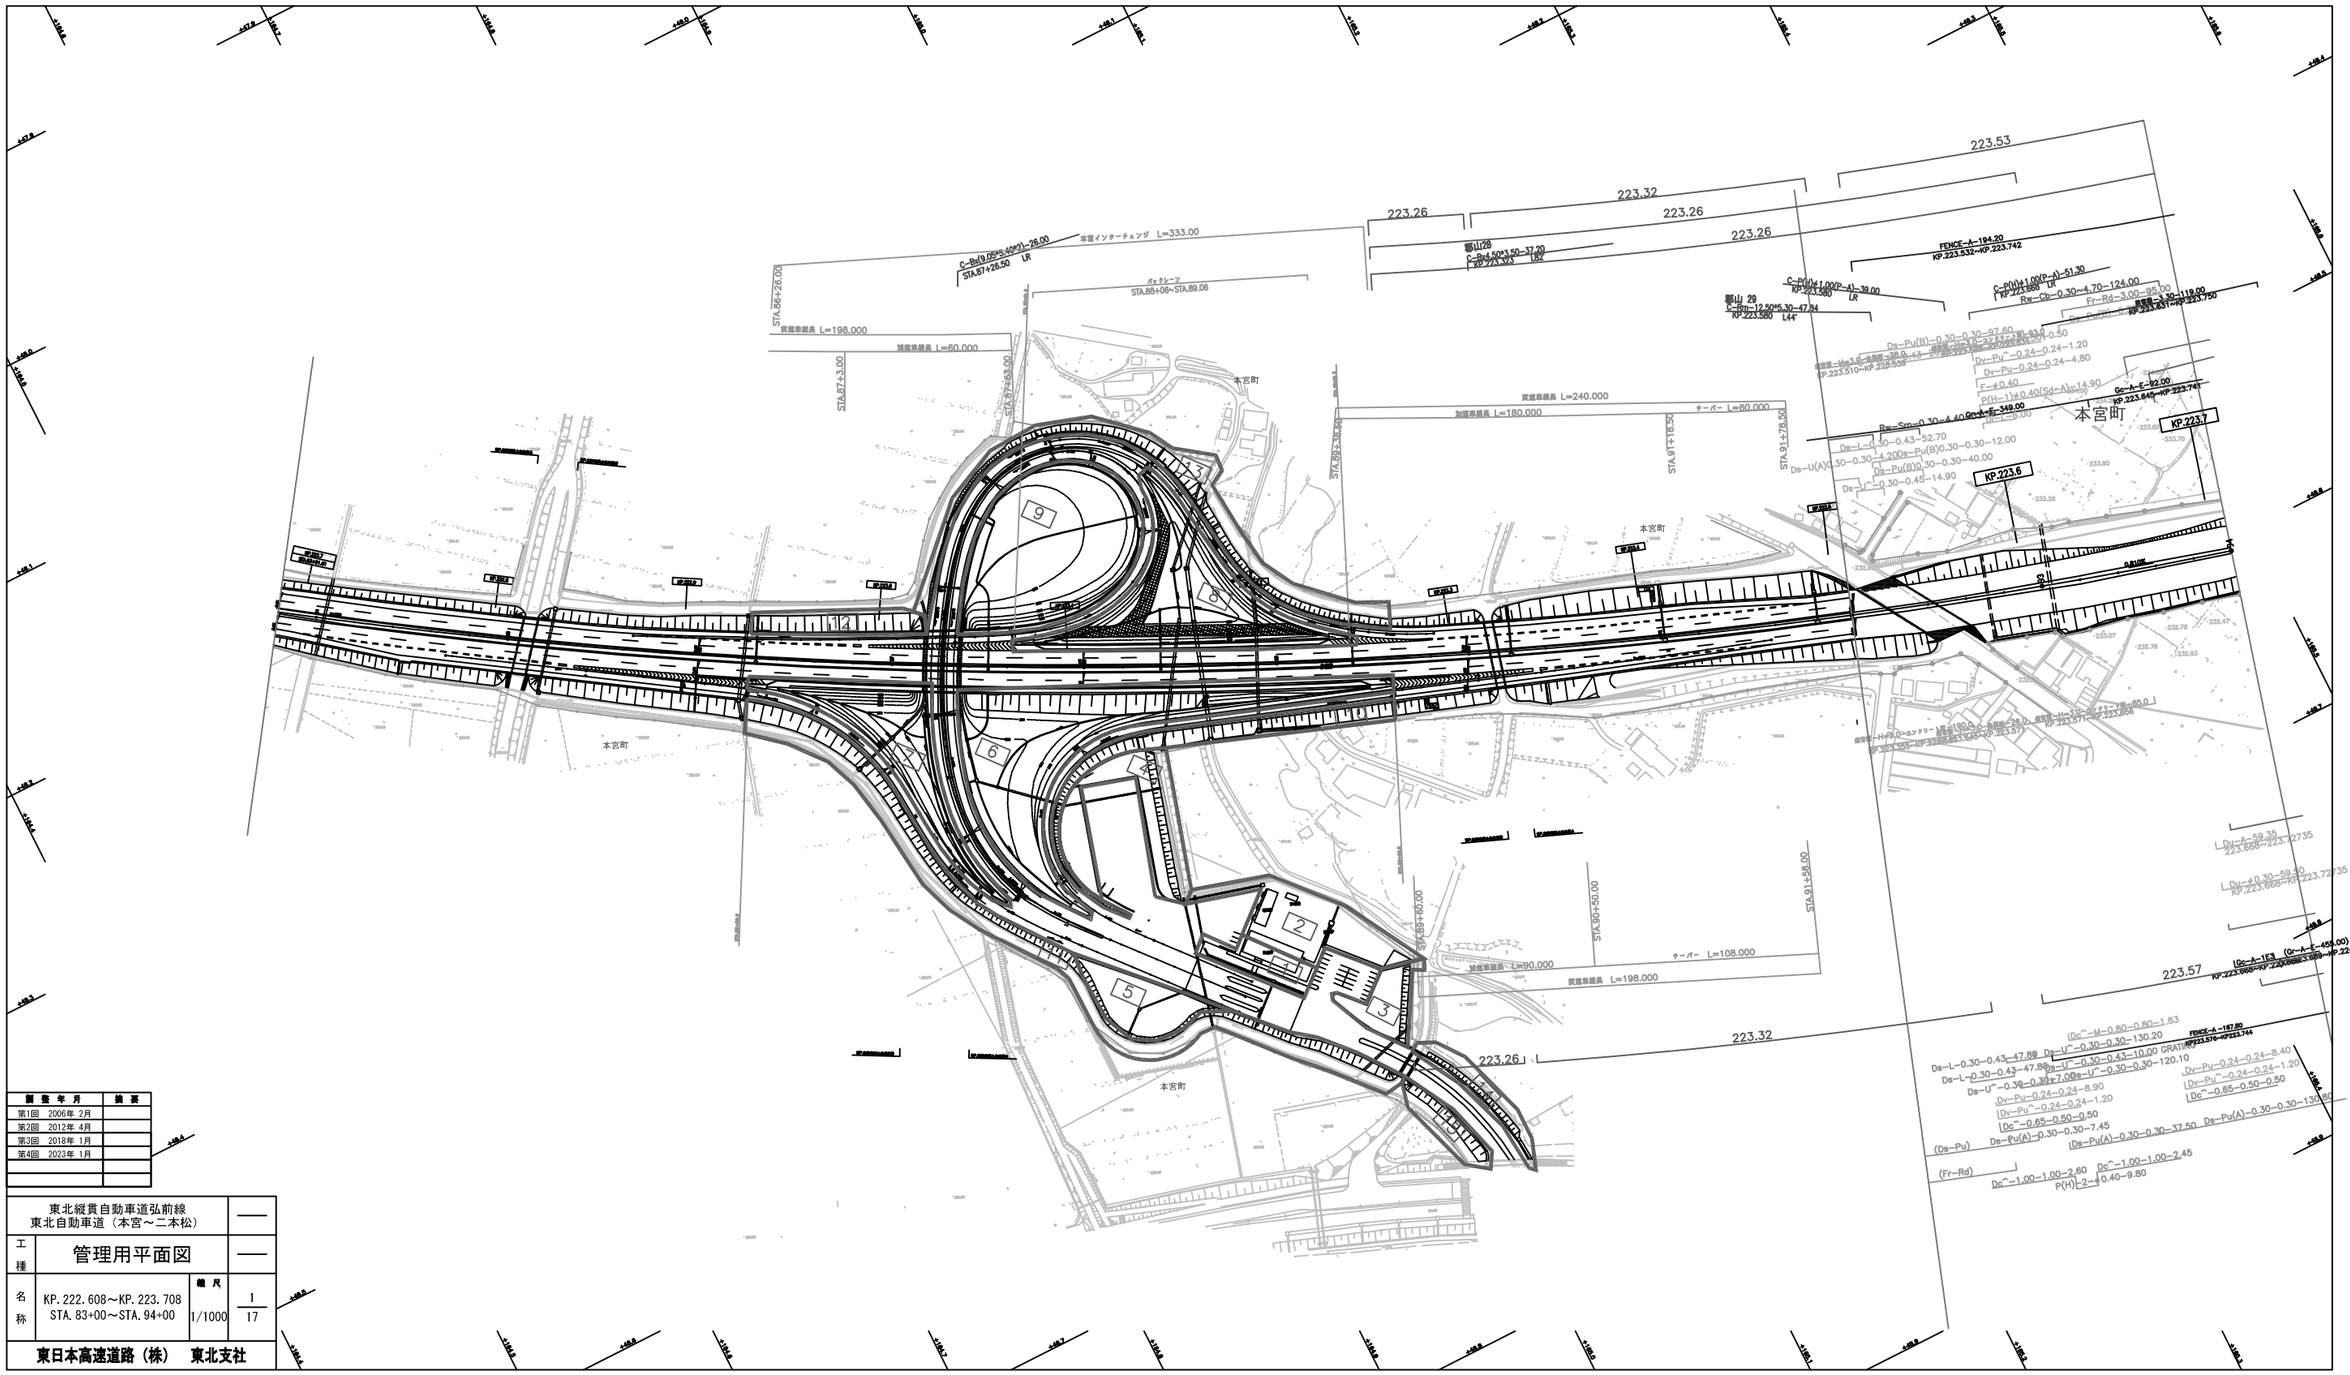

調整年月	摘要
第1回 2006年 2月	
第2回 2012年 4月	
第3回 2018年 1月	
第4回 2023年 1月	

東北縦貫自動車道弘前線 東北自動車道（本宮～二本松）			——
工種	管理用平面図		——
名称	KP. 222. 608～KP. 223. 708 STA. 83+00～STA. 94+00	縮尺 1/1000	1 17

東日本高速道路（株）　東北支社

東北縦貫自動車道弘前線
東北自動車道（本宮～二本松）

工種	管理用平面図		
名称	KP.223.708～KP.224.508 STA.94+00～STA.102+00	縮尺 1/1000	2 17

東日本高速道路（株）　東北支社

調整年月	摘要
第1回　2006年 2月	
第2回　2010年 5月	
第3回　2012年 4月	
第4回　2016年 1月	

本宮町
青田

東北縦貫自動車道弘前線
東北自動車道（本宮～二本松）

工種	管理用平面図		
名称	KP.224.508～KP.225.308 STA.102+00～STA.110+00	縮尺 1/1000	3 17

東日本高速道路（株）　東北支社

調整年月	摘要
第1回　2006年 2月	
第2回　2010年 5月	
第3回　2016年 1月	

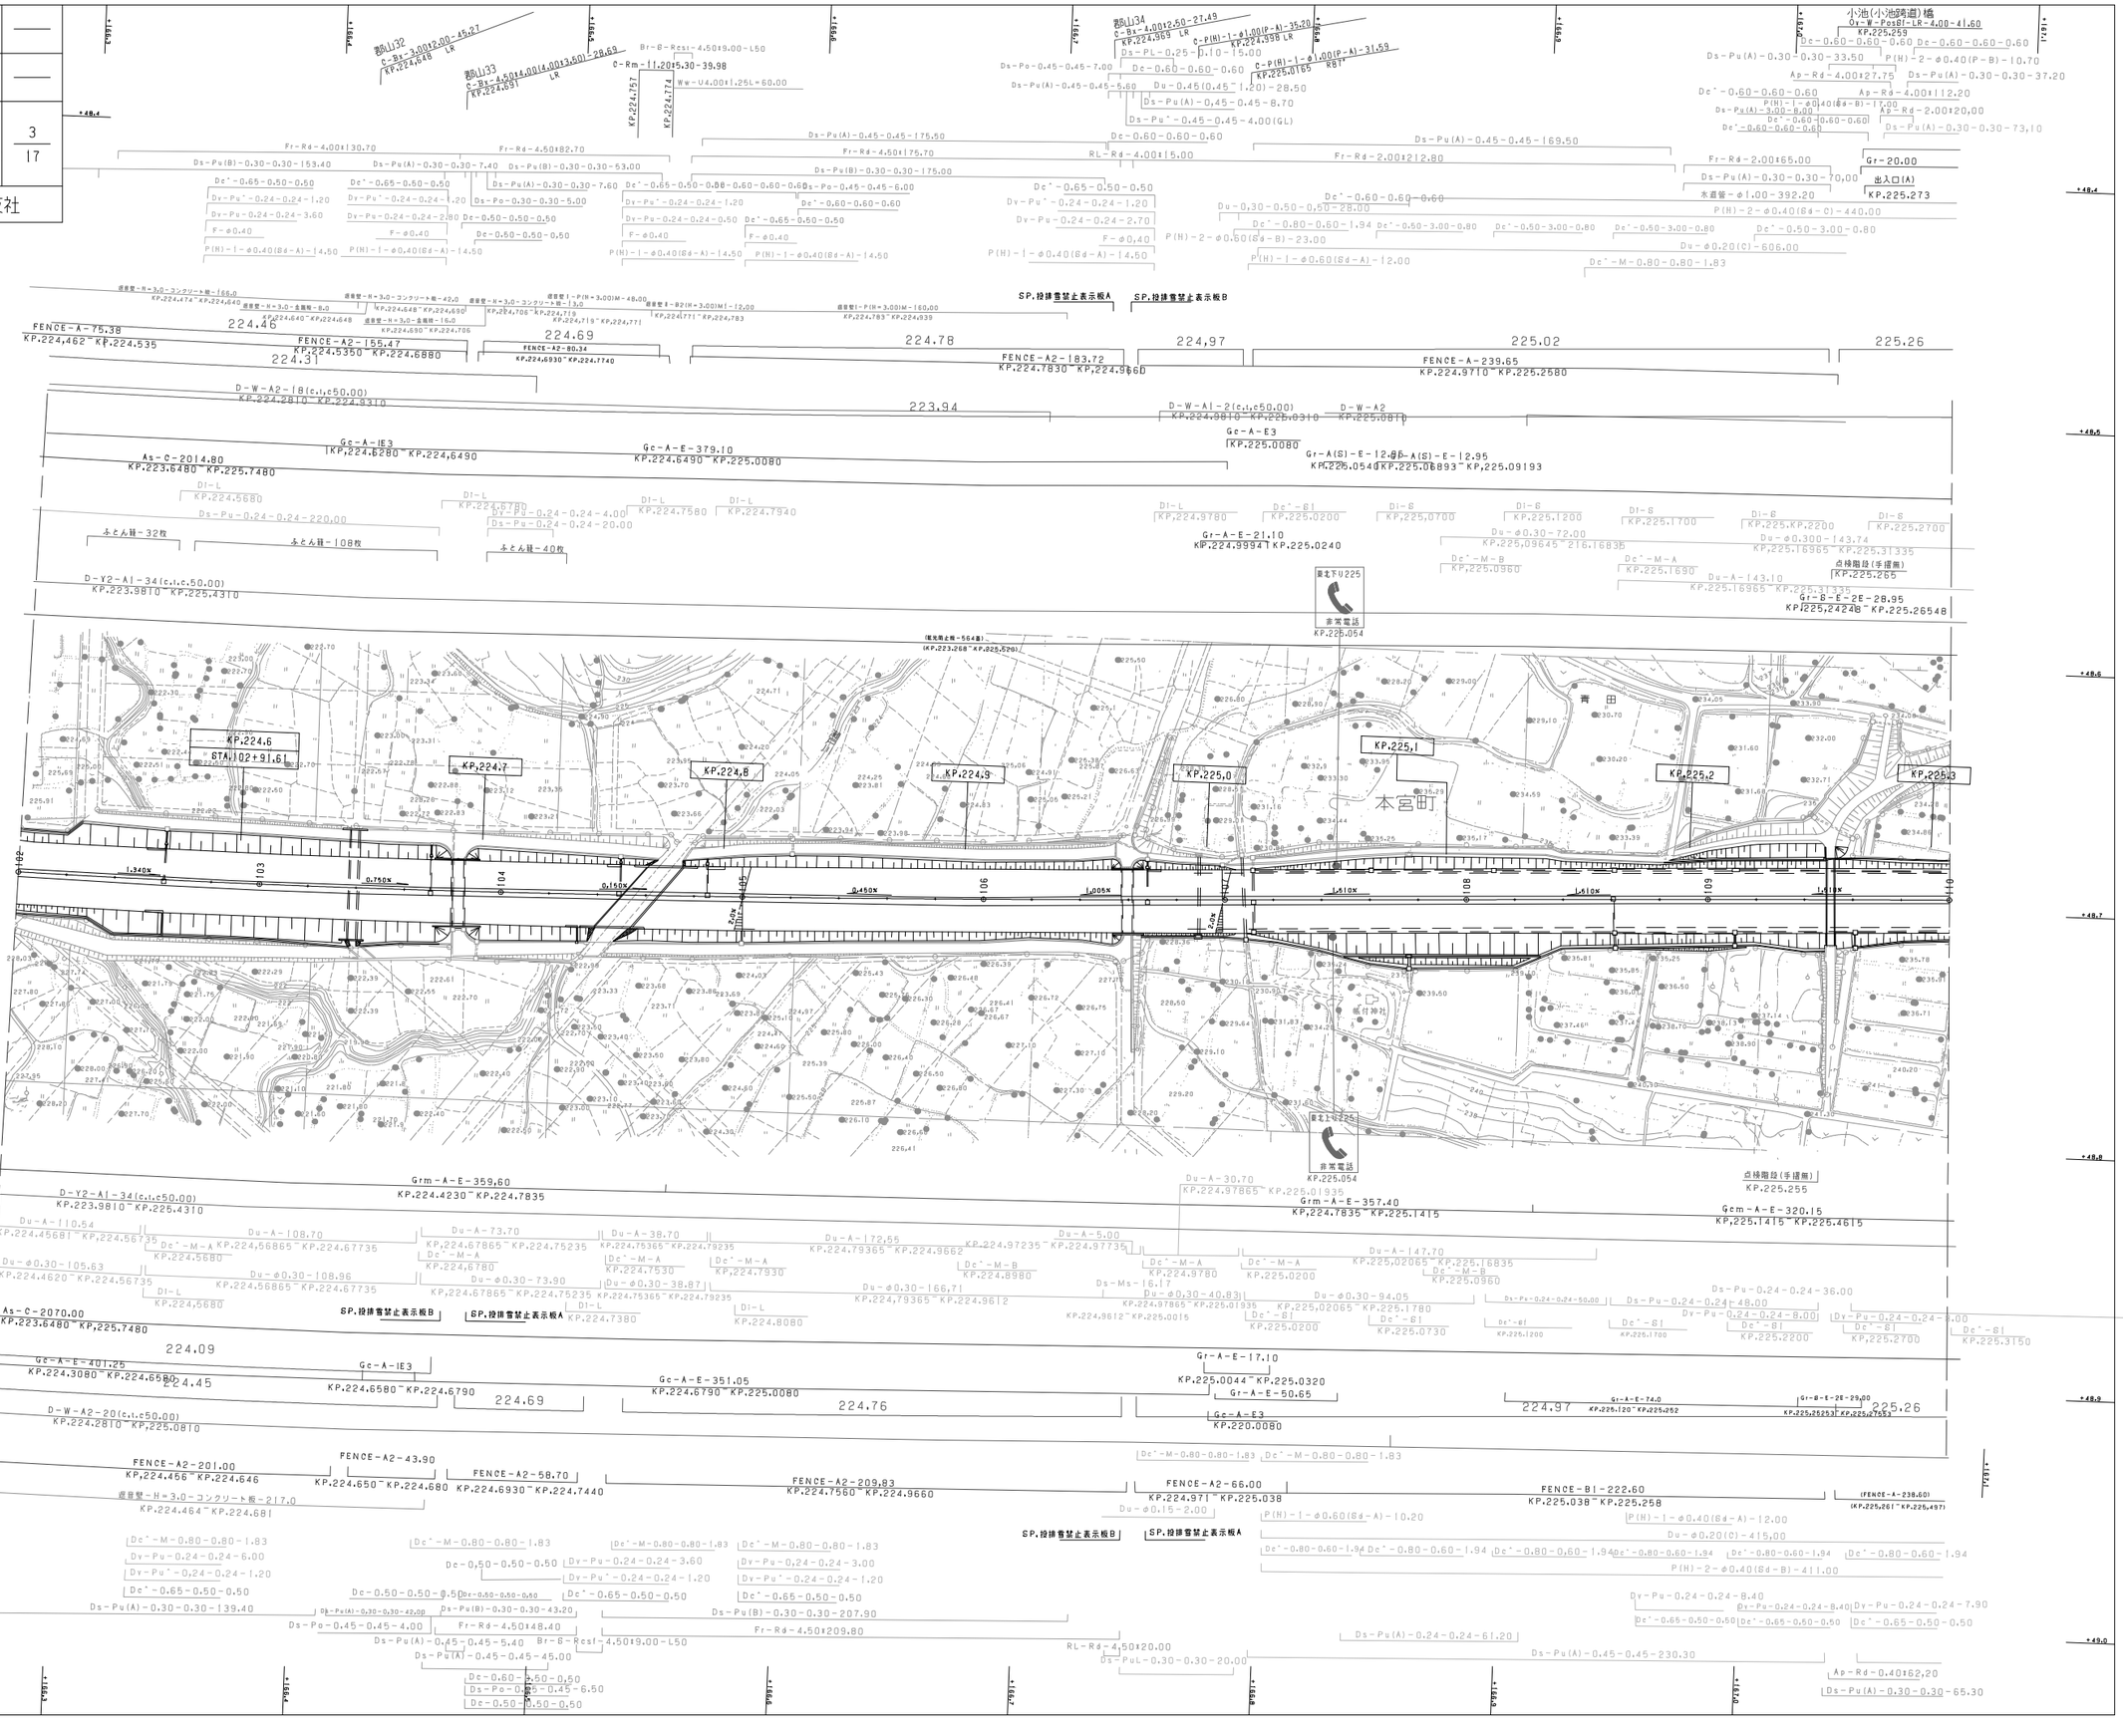
小池(小池跨道)橋
Ox-W-PosBI-LR-4.00-41.60
KP.225.259
KP.225.273
出入口(A)
KP.225.255
点検階段(手摺無)
KP.225.264
非常電話
KP.225.054
KP.225.064
青田
本宮町
KP.224.6
STA.102+91.61
KP.224.7
KP.224.8
KP.224.9
KP.225.0
KP.225.1
KP.225.2
KP.225.3
FENCE-A-75.38
KP.224.462~KP.224.535
FENCE-A2-155.47
KP.224.5350~KP.224.6880
FENCE-A2-80.34
KP.224.6930~KP.224.7740
FENCE-A2-183.72
KP.224.7830~KP.224.9660
FENCE-A-239.65
KP.224.9710~KP.225.2580
SP.投雪禁止表示板A
SP.投雪禁止表示板B
224.46
224.31
224.69
224.78
224.97
225.02
225.26
223.94
224.09
224.45
224.69
224.76
224.97
225.26
D-W-A2-18(c.i.c50.00)
KP.224.2810~KP.224.9310
D-W-A1-2(c.i.c50.00)
KP.224.9810~KP.225.0310
D-W-A2
KP.225.0310~KP.225.0810
Gc-A-E3
KP.225.0080
Gr-A(S)-E-12.85
KP.225.0540~KP.225.0893
A(S)-E-12.95
KP.225.0893~KP.225.09193
As-C-2014.80
KP.223.6480~KP.225.7480
Gc-A-1E3
KP.224.6280~KP.224.6490
Gc-A-E-379.10
KP.224.6490~KP.225.0080
Gr-A-E-21.10
KP.224.9994~KP.225.0240
Gr-B-E-2E-28.95
KP.225.24248~KP.225.26548
D-Y2-A1-34(c.i.c.50.00)
KP.223.9810~KP.225.4310
Grm-A-E-359.60
KP.224.4230~KP.224.7835
Grm-A-E-357.40
KP.224.7835~KP.225.1415
Gcm-A-E-320.15
KP.225.1415~KP.225.4615
As-C-2070.00
KP.223.6480~KP.225.7480
Ge-A-E-401.25
KP.224.3080~KP.224.6580
Gc-A-1E3
KP.224.6580~KP.224.6790
Gc-A-E-351.05
KP.224.6790~KP.225.0080
Gr-A-E-17.10
KP.225.0044~KP.225.0320
Gr-A-E-50.65
Gc-A-E3
KP.220.0080
Gr-A-E-74.0
KP.225.120~KP.225.252
Gr-B-E-2E-29.00
KP.225.2525~KP.225.2753
D-W-A2-20(c.i.c50.00)
KP.224.2810~KP.225.0810
FENCE-A2-201.00
KP.224.456~KP.224.646
FENCE-A2-43.90
KP.224.650~KP.224.680
FENCE-A2-58.70
KP.224.6930~KP.224.7440
FENCE-A2-209.83
KP.224.7560~KP.224.9660
FENCE-A2-66.00
KP.224.971~KP.225.038
FENCE-B1-222.60
KP.225.038~KP.225.258
(FENCE-A-238.60)
(KP.225.261~KP.225.497)
SP.投雪禁止表示板B
SP.投雪禁止表示板A
D-A-110.54
KP.224.4568~KP.224.5673
D-A-108.70
KP.224.56865~KP.224.67735
D-A-73.70
KP.224.67865~KP.224.75235
D-A-38.70
KP.224.75365~KP.224.79235
D-A-172.55
KP.224.79365~KP.224.9662
D-A-5.00
KP.224.97235~KP.224.97735
D-A-30.70
KP.224.97865~KP.225.01935
D-A-147.70
KP.225.02065~KP.225.16835
D-φ0.30-105.63
KP.224.4620~KP.224.5673
D-φ0.30-108.96
KP.224.56865~KP.224.67735
D-φ0.30-73.90
KP.224.67865~KP.224.75235
D-φ0.30-38.87
KP.224.75365~KP.224.79235
D-φ0.30-166.71
KP.224.79365~KP.224.9612
D-φ0.30-40.83
KP.224.97865~KP.225.01935
D-φ0.30-94.05
KP.225.02065~KP.225.1780
D-φ0.30-72.00
KP.225.09645~216.16835
D-φ0.300-143.74
KP.225.16965~KP.225.31335
D-A-143.10
KP.225.16965~KP.225.31335
D-φ0.15-2.00
D-φ0.20(C)-415.00
D-φ0.20(C)-606.00
Ds-Mc-16.17
Ds-Px-0.24-0.24-50.00
Ds-Pu-0.24-0.24-48.00
Ds-Pu-0.24-0.24-36.00
Dy-Pu-0.24-0.24-8.00
Dy-Pu-0.24-0.24-8.40
Dy-Pu-0.24-0.24-7.90
Ds-Pu(A)-0.24-0.24-61.20
Ds-Pu(A)-0.45-0.45-230.30
Ds-PuL-0.30-0.30-20.00
Ds-Pu(A)-0.30-0.30-65.30
Ds-Pu(A)-0.30-0.30-139.40
Ds-Pu(B)-0.30-0.30-207.90
Ds-Po-0.45-0.45-4.00
Ds-Pu(A)-0.45-0.45-5.40
Ds-Pu(A)-0.45-0.45-45.00
Ds-Pu(B)-0.30-0.30-43.20
Fr-Rd-4.50±48.40
Fr-Rd-4.50±209.80
RL-Rd-4.50±20.00
Ap-Rd-4.00±27.75
Ap-Rd-4.00±12.20
Ap-Rd-2.00±20.00
Ap-Rd-0.40±62.20
Gr-20.00
水道管-φ1.00-392.20
P(H)-2-φ0.40(8d-C)-440.00
P(H)-2-φ0.60(8d-B)-23.00
P(H)-2-φ0.40(8d-B)-411.00
P(H)-1-φ0.60(8d-A)-12.00
P(H)-1-φ0.40(8d-A)-14.50
Dc-0.60-0.60-0.60
Dc'-0.65-0.50-0.50
Dc'-0.80-0.60-1.94
Dc'-0.50-3.00-0.80
Dc'-0.50-3.00-0.80
Dc'-0.50-3.00-0.80
Dc'-M-0.80-0.80-1.83
Dc'-M-A
Dc'-M-B
Dc'-81
Dc'-M-0.80-0.80-1.83
Dy-Pu'-0.24-0.24-1.20
Dy-Pu-0.24-0.24-3.60
Dy-Pu-0.24-0.24-2.80
Dy-Pu-0.24-0.24-2.70
Dy-Pu-0.24-0.24-3.00
Dy-Pu-0.24-0.24-4.00
Dy-Pu-0.24-0.24-20.00
Dy-Pu-0.24-0.24-220.00
Dc-0.50-0.50-0.50
Dc-0.50-0.50-@.50
Dc-0.50-0.50-0.50
Dc'-0.65-0.50-0.50
Dc'-0.65-0.50-0.50
Dc'-0.65-0.50-0.50
Dc'-0.65-0.50-0.50
Dc'-0.65-0.50-0.50
Dc-0.60-0.50-0.50
Dc-0.60-0.50-0.50
Dc-0.60-0.50-0.50
Dc-0.60-0.50-0.50
Dc-0.60-0.50-0.50
Dc-0.60-0.50-0.50
Ds-Po-0.45-0.45-6.50
Dc-0.50-0.50-0.50
Dk-Pu(A)-0.30-0.30-42.00
Br-B-Rcs1-4.50±9.00-L50
Ww-U4.00±1.25L=60.00
Br-B-Rcs1-4.50±9.00-L50
C-Rm-11.20±5.30-39.98
C-Ba-3.00±2.00-45.27
C-Ba-4.60±4.00(4.00±3.60)-28.69
C-Ba-4.00±2.50-27.49
C-Ba-4.00±2.50-27.49
C-P(H)-1-φ1.00(P-A)-35.20
C-P(H)-1-φ1.00(P-A)-31.59
C-P(H)-1-φ1.00(P-A)-31.59
C-P(H)-1-φ1.00(P-A)-35.20
C-P(H)-1-φ1.00(P-A)-31.59
C-P(H)-1-φ1.00(P-A)-31.59
C-P(H)-1-φ1.00(P-A)-35.20
C-P(H)-1-φ1.00(P-A)-31.59
KP.224.757
KP.224.774
KP.224.648
KP.224.691
KP.224.649
KP.225.0165
KP.225.0165
KP.225.0165

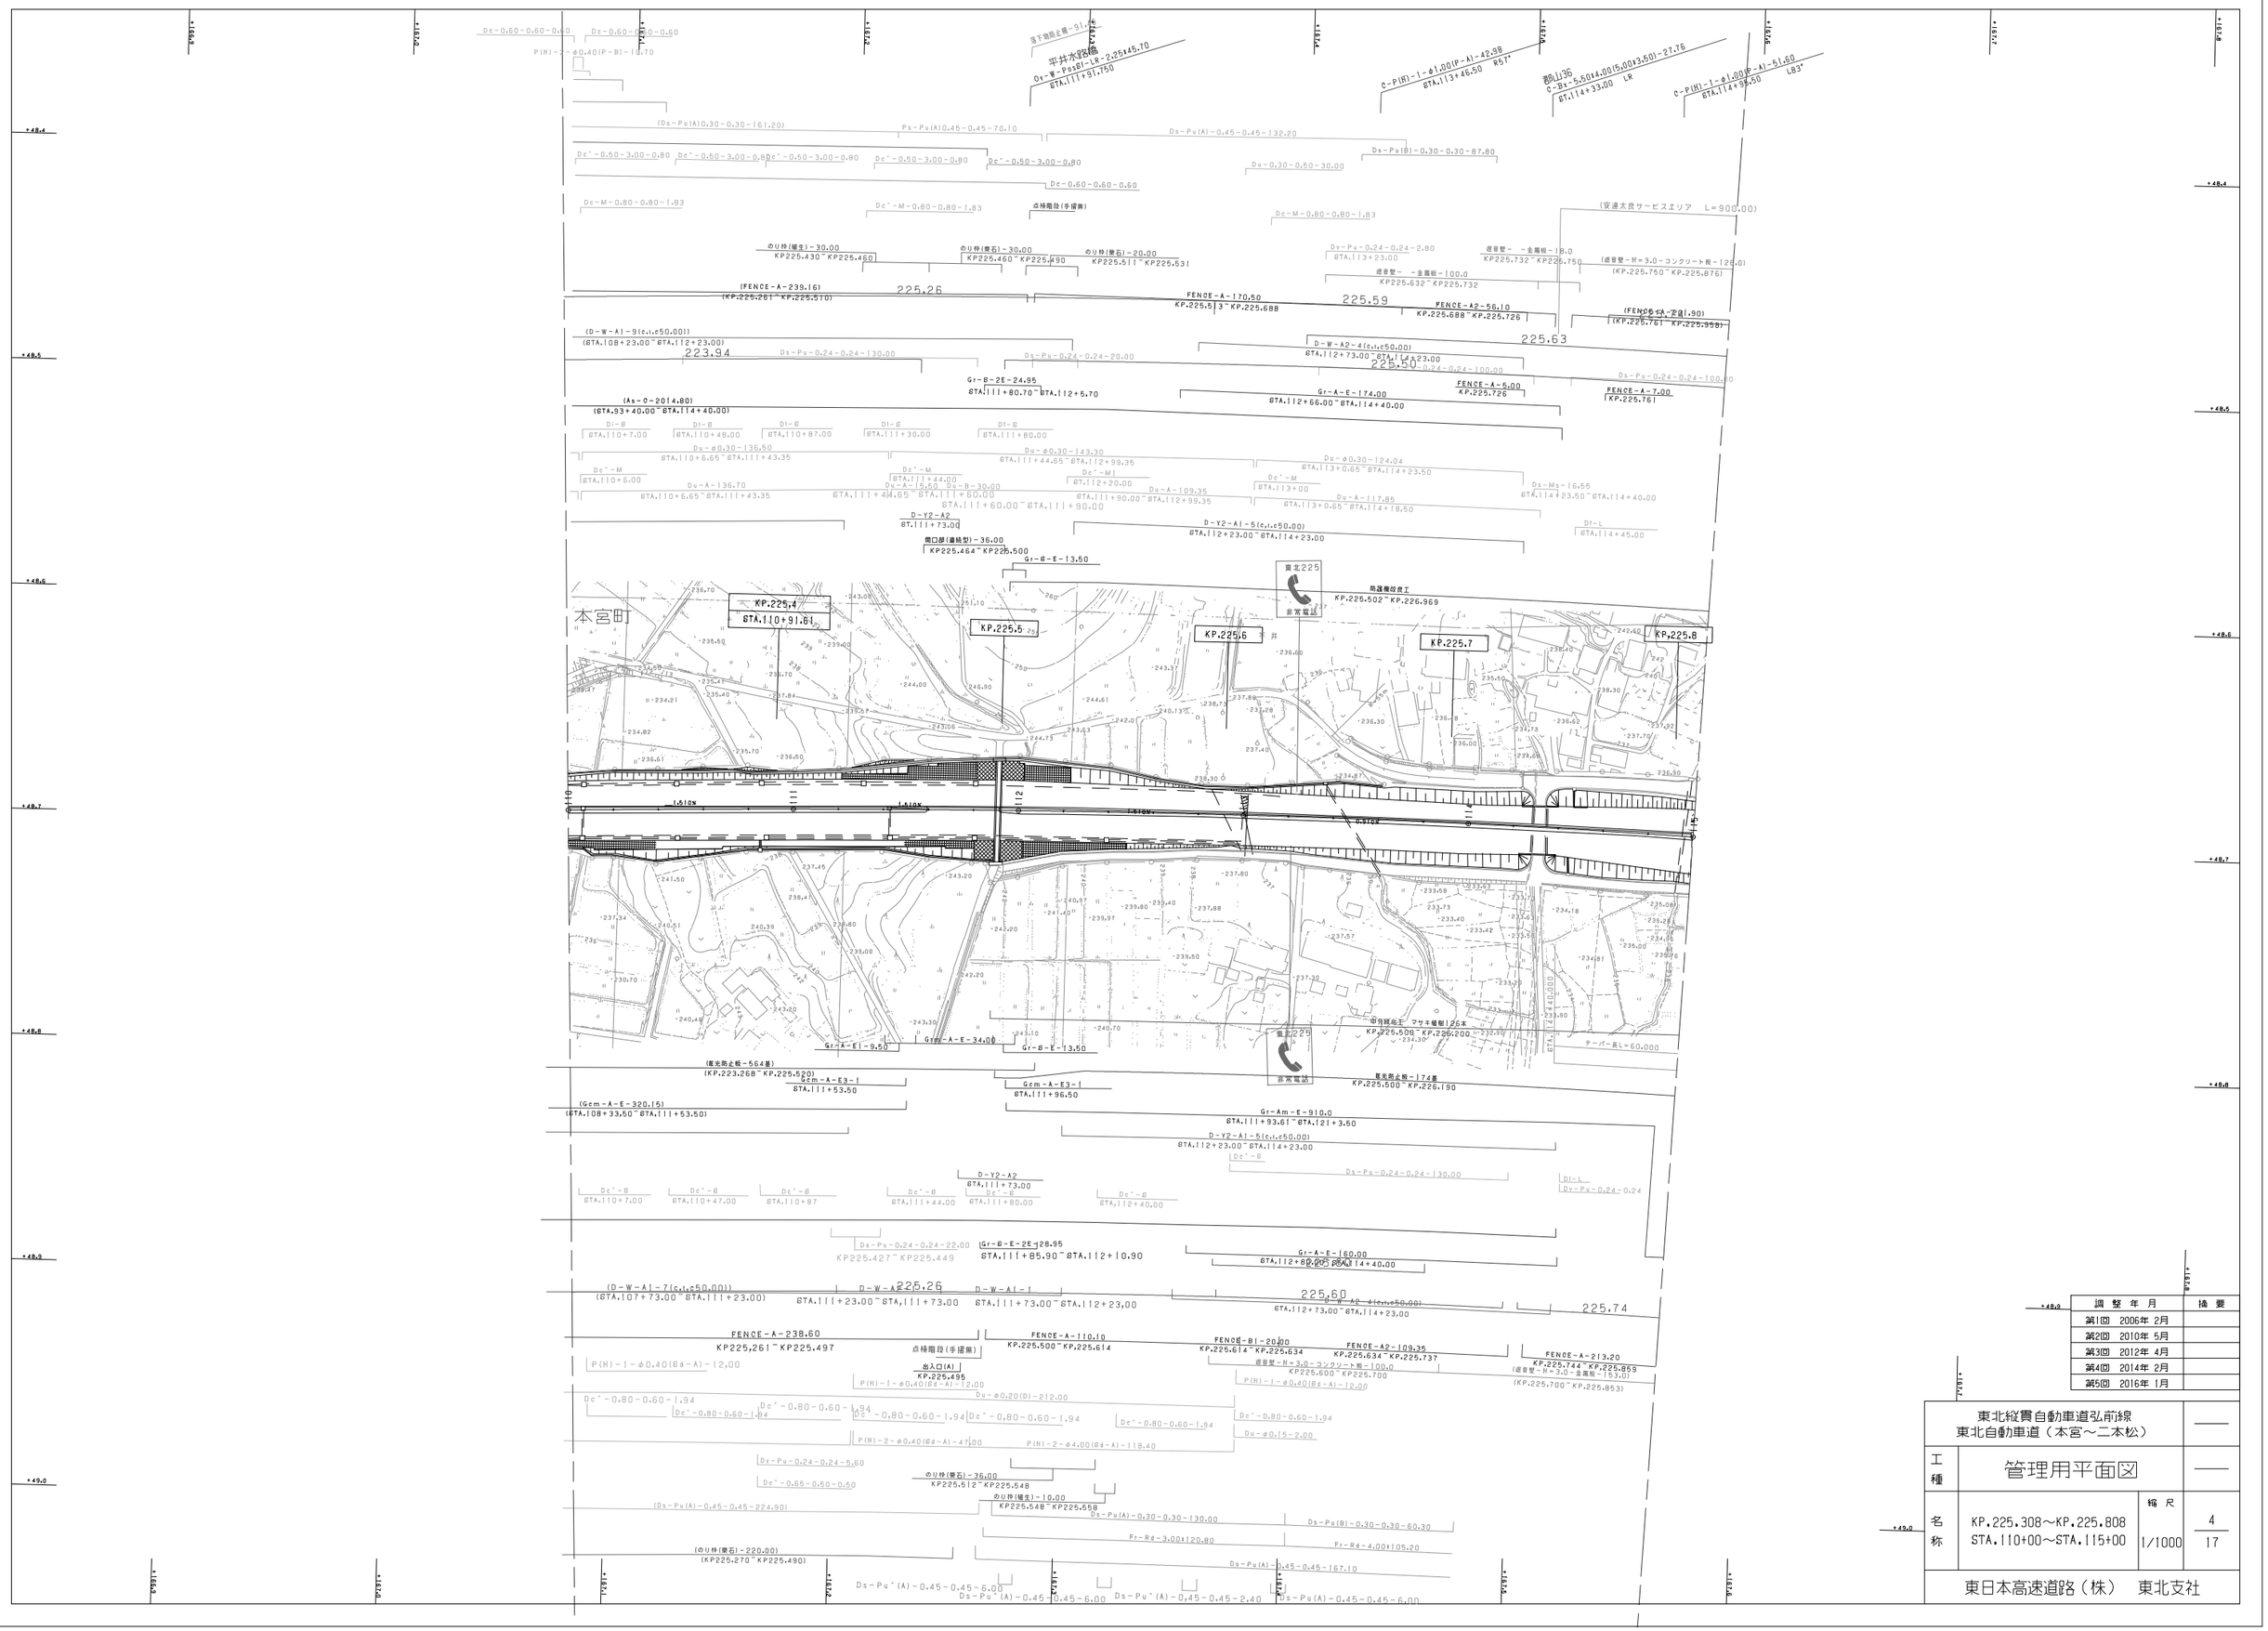

調整年月	摘要
第1回 2006年 2月	
第2回 2010年 5月	
第3回 2012年 4月	
第4回 2014年 2月	
第5回 2016年 1月	

東北縦貫自動車道弘前線 東北自動車道（本宮～二本松）			——
工種	管理用平面図		——
名称	KP.225.308～KP.225.808 STA.110+00～STA.115+00	縮尺 1/1000	4 17
東日本高速道路（株） 東北支社			

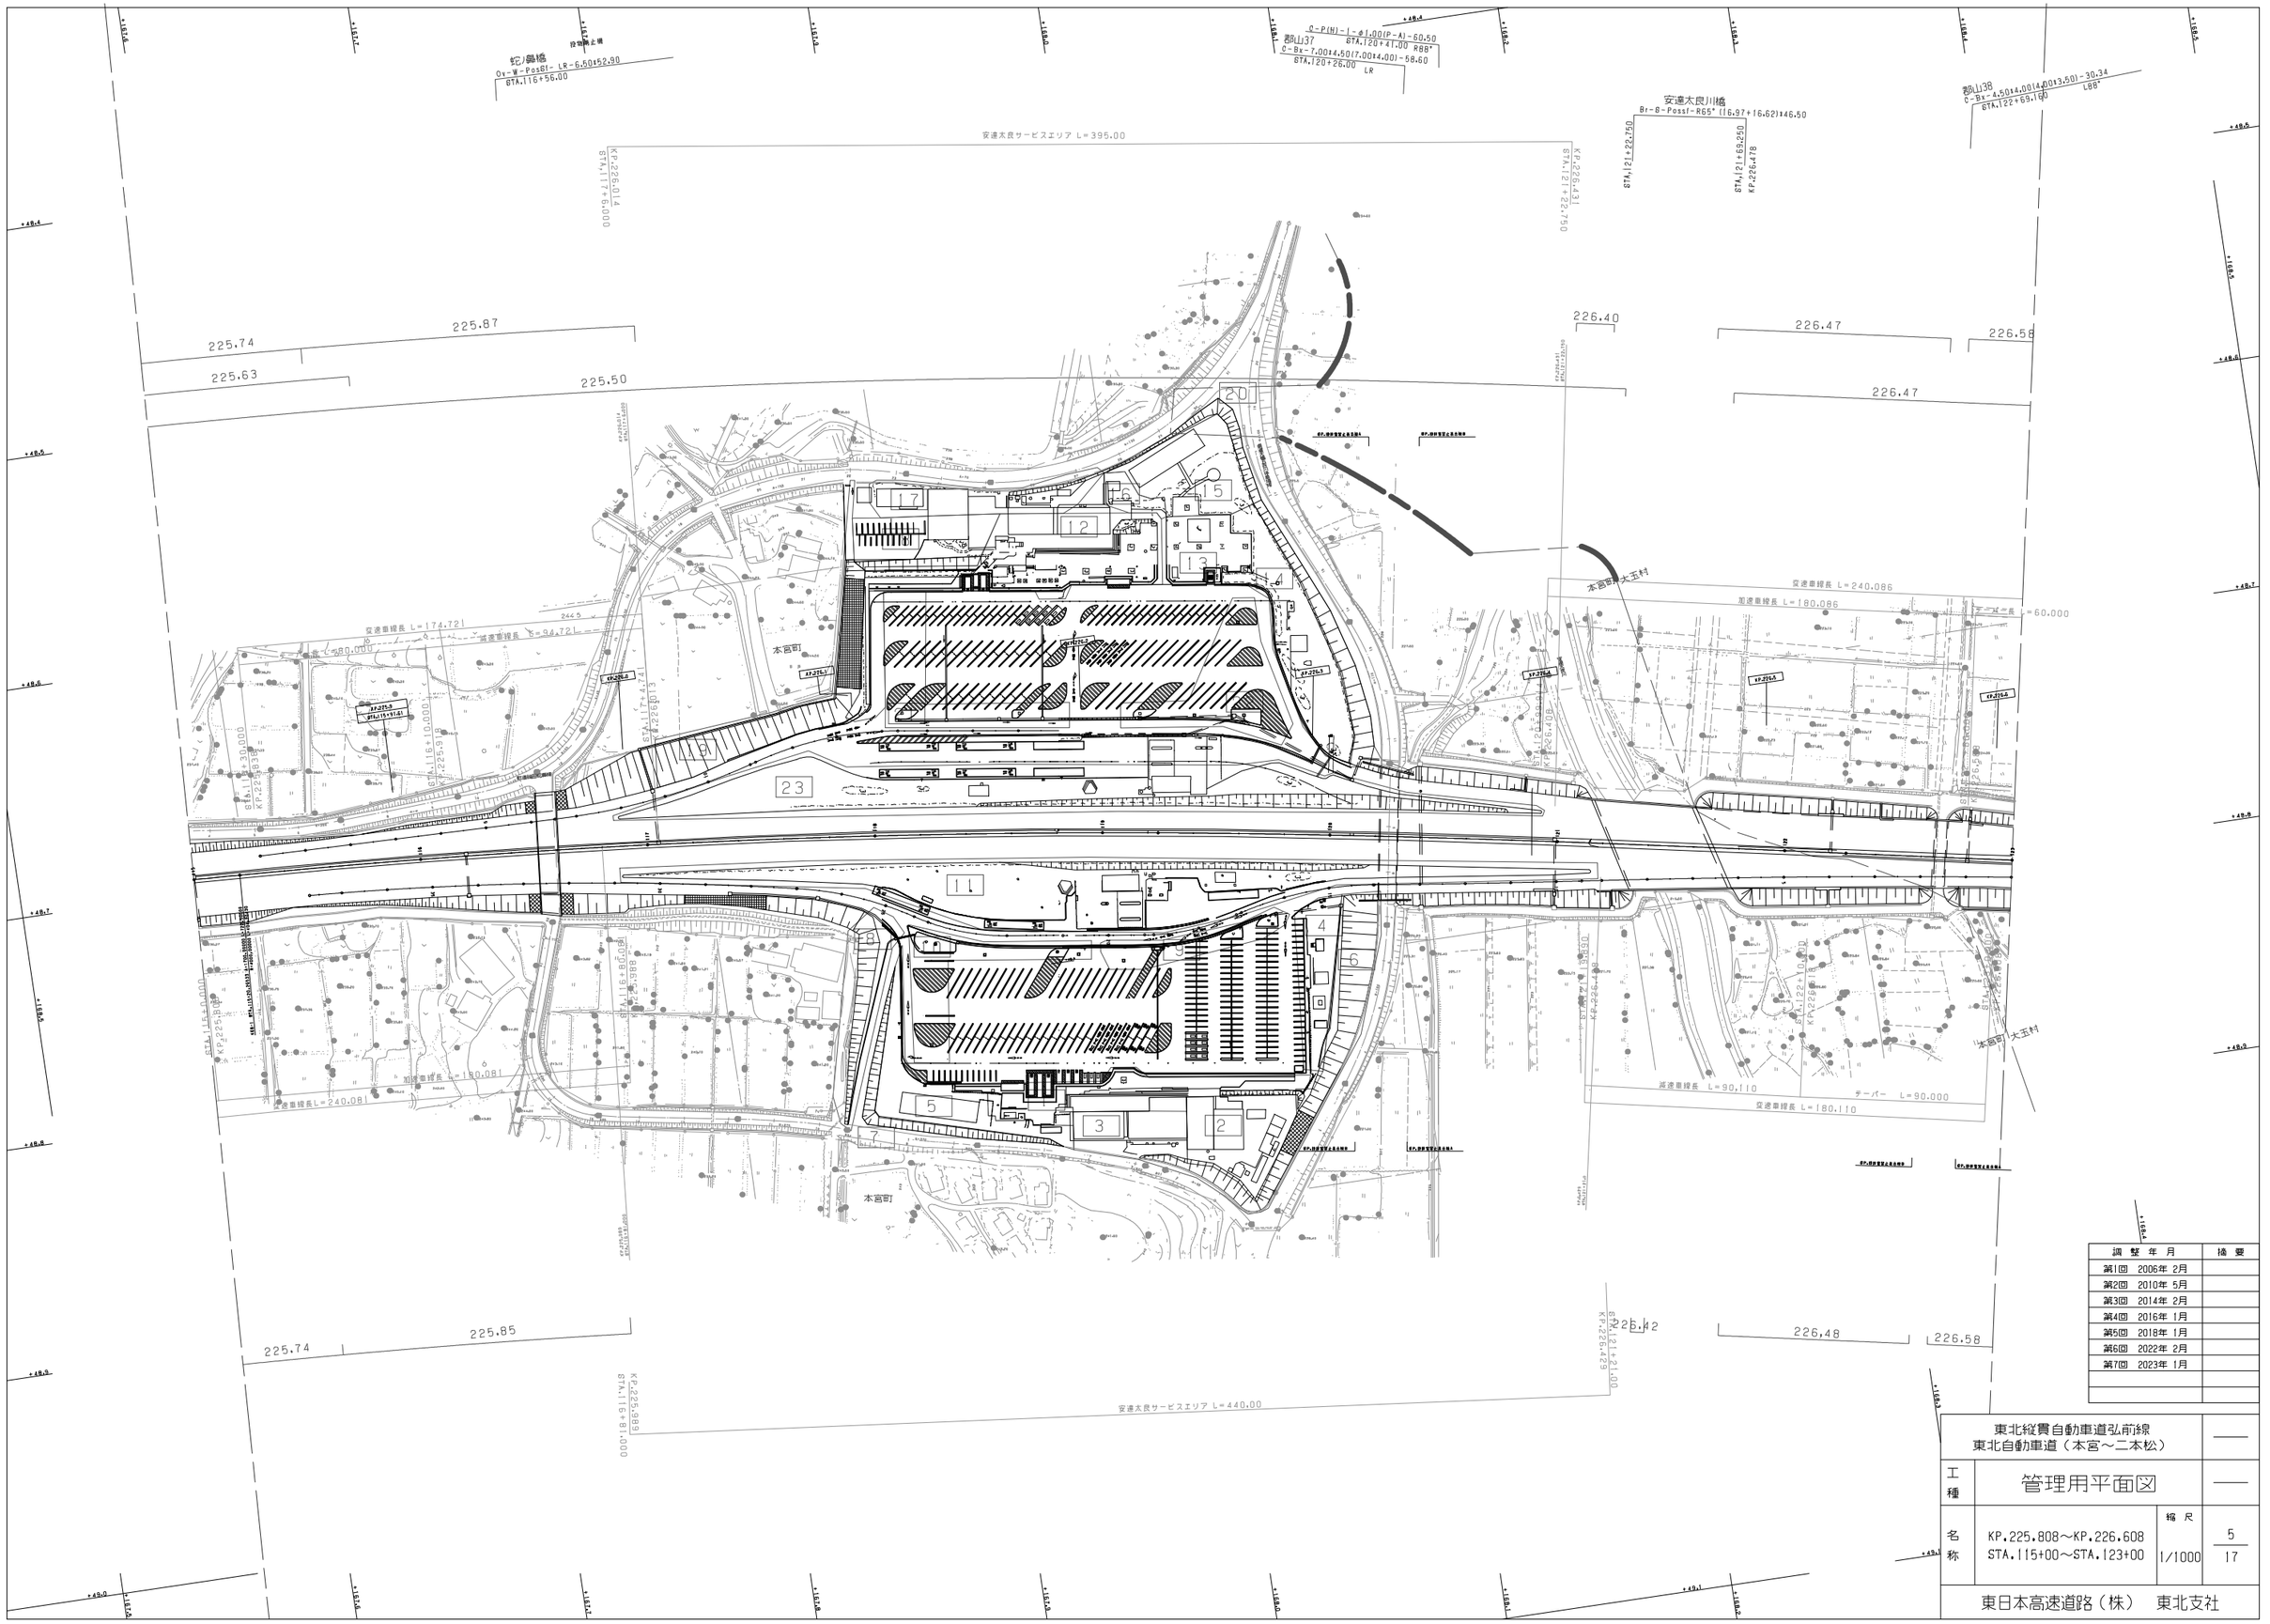

調整年月	摘要
第1回 2006年 2月	
第2回 2010年 5月	
第3回 2014年 2月	
第4回 2016年 1月	
第5回 2018年 1月	
第6回 2022年 2月	
第7回 2023年 1月	

東北縦貫自動車道弘前線 東北自動車道（本宮～二本松）			——
工種	管理用平面図		——
名称	KP.225.808～KP.226.608 STA.115+00～STA.123+00	縮尺 1/1000	5 17
東日本高速道路（株） 東北支社			

出入口(A)
KP.225.970

RL-Rd 7.00i250.00

FENCE-A-218.90
Dc-0.50i0.50i0.50 KP225.748~KP.225.958

FENCE-(99-3)-51.00
SD-UNIKU-0.60i0.60-4.00 KP.225.969~KP.226.014

FENCE-(99-3)-175.00(161.81)
KP.225.014~KP.226.107

FENCE-(99-3)-20.00
KP.226.111~KP.226.145

FENCE-(99-1D)-14.00
KP.226.145~KP.226.159

FENCE-(99-3)-20.00
KP.226.159~KP.226.180

Ds-Pu(B)-0.30-0.30-107.10
Ds-Pu(B)-0.60-0.70-107.20
Ds-Pu(A)-0.60-0.60-21.60
Ds-Pu(A)-0.60-0.60-58.40
Ds-Po-0.60-0.60-8.00
SD-UNIKU-0.60-0.60-153.40
Ds-Po-0.60-0.60-9.80
P(H)-1-φ0.60-8.50
Dc'-1.00-1.00-1.90
Dc-0.50-0.50-0.50
Du-φ0.20(B)-292.50
Ds-Pu(A)-0.30-0.30-165.5
Ds-Pu(A)-0.30-0.30-83.70
Ds-Pu(A)-0.30-0.30-115.10
Dc-0.50-0.50-0.50
Du-φ0.20-(B)-87.00
Du-φ0.20(B)-153.90
Dc-0.50-0.50-0.50
Dc'-0.80-0.80-1.83
Dc'-0.80-0.60-1.94
Dc'-M-0.80-0.80-1.83
Dc'-M-0.80-0.80-2.40
Dc'-M-0.80-0.80-2.40
Dc'-0.80-0.60-1.94
P(H)-1-φ0.40(Sd-A)-18.50
P(H)-1-φ0.40(Sd-A)-18.40
P(H)-1-φ0.40(Sd-A)-18.50
P(H)-1-φ0.40(Sd-A)-18.90
P(H)-2-φ0.40(Sd-B)-39.20
P(H)-1-φ0.40(Sd-A)-18.50
P(H)-φ0.40(Sd-A)-10.10
Ds-Pu-0.24-0.24-100.00
Ds-Pu-0.24-0.24-25.50
Ds-U'(G)-0.45-0.45(E)-102.50
Du-φ0.30-49.08
Du-φ0.30-48.00
Du-φ0.30-78.70
Du-φ0.30-118.70
Du-φ0.30-58.27
Du-A-64.35
Du-A-78.70
Du-A-118.70
Du-E-96.00
Du-D-φ0.15-220.00
Du-F-φ0.50-0.50-165.5
Ds-Pu(B)-0.30-0.30-47.60
Ds-Pu(B)-0.30-0.30-87.00
Dy-Pu-0.24-0.24-22.80
Dy-Pu-0.24-0.24-120.00
Dy-Pu-0.24-0.24-120.00

PCC-B1-1-324.50
NO.13+5.00~NO.24+10.00
PCC-B1-1-26.06
NO.15+6.00
PCC-B1-1-26.00
NO.16+3.00
PCC-B1-1-26.20
NO.17+00
PCC-B1-1-26.30
NO.17+10.00
PCC-B1-1-28.50
NO.14+10.00
PCC-B1-1-26.10
NO.14+10.00
Rw-G-0.50
NO.13+15.00

Gr-A(B)-E-13.00
NO.9+00.00
Gr-A-E-28.95
NO.11+00.00~NO.12+10.00
Gr-A-E-72.80
NO.8+15.00~NO.12+7.00
Gr-A-E-382.10
STA.116+98.60~STA.120+81.50
Gr-A-E-375.50
STA.114+40.00~STA.115+60.00
Gr-B-E-25.80
STA.116+55.00~STA.116+80.00
D-Y2-A1-5(c1,c 20.00)
No.10+00.00~No.14+00.00
D-Y-B1-8(c1,c 20.00)
STA.117+20.00
D-W-A2
STA.114+73.00
D-YH-C2-1
STA.115+30.00~STA.115+60.00
D-Y-B2
D-YH-C1-1
STA.116+89.10
As-C-241.90
STA.114+40.00~STA.116+89.10
As-C-116.55
NO.7+19.30~NO.13+16.00
As-C-72.57
NO.8+9.30~NO.12+2.00
As-C-382.05
STA.116+99.00~STA.120+81.50
PCC-A2-23.50
STA.116+89.10
PCC-B1-1-158.00
NO.13+15.00~NO.18+11.00
PCC-B1-1-1/5-176.77
NO.13+16.00~NO.18+10.00
D-W-A2-B(c1,c 50.00)
STA.117+23.00~STA.120+73.00

Dc'-S1
STA.117+00
Dc'-M-A
STA.115+00
Dc'-S1
STA.118+80.00
Dc'-M-A
STA.118+80.00

遮音壁-H=3.0-コンクリート板-126.0
KP.225.750~KP.225.876
遮音壁-H=3.0-金属板-18.0
KP.225.876~KP.225.894

クオッドガード-1基
KP.226.014
STA.117+5.000

衝突緩衝装置(3個組)
衝突緩衝装置(1個組)

Ø1.0R(東61-47.00

防護構改良工
KP.225.502~KP.226.969

KP.226.0
KP.225.9
STA.115+91.61
KP.226.1

本宮町
平井

町道福田町線

調整年月	摘要
第1回 2006年 2月	
第2回 2010年 5月	
第3回 2012年 4月	
第4回 2014年 2月	
第5回 2016年 1月	
第6回 2022年 2月	
第7回 2023年 1月	

東北縦貫自動車道弘前線 東北自動車道（本宮～二本松）			——
工種	管理用平面図		——
名称	安達太良サービスエリア KP.225.989～KP.226.429 STA.213+33～STA.217+05	縮尺 1/500	1 4
東日本高速道路（株） 東北支社			

本宮工区終点

二本松工区始点

KP.226.2

KP.226.3

KP.226.4

KP.226.5

KP.226.6

本宮町 大玉村

調整年月	摘要
第1回 2006年 2月	
第2回 2010年 5月	
第3回 2012年 4月	
第4回 2014年 2月	
第5回 2022年 2月	
第6回 2023年 1月	

東北縦貫自動車道弘前線
東北自動車道（本宮～二本松）

工種：管理用平面図

名称：安達太良サービスエリア
KP.225.989～KP.226.429
STA.213+33～STA.217+05

縮尺：1/500

2/4

東日本高速道路（株） 東北支社

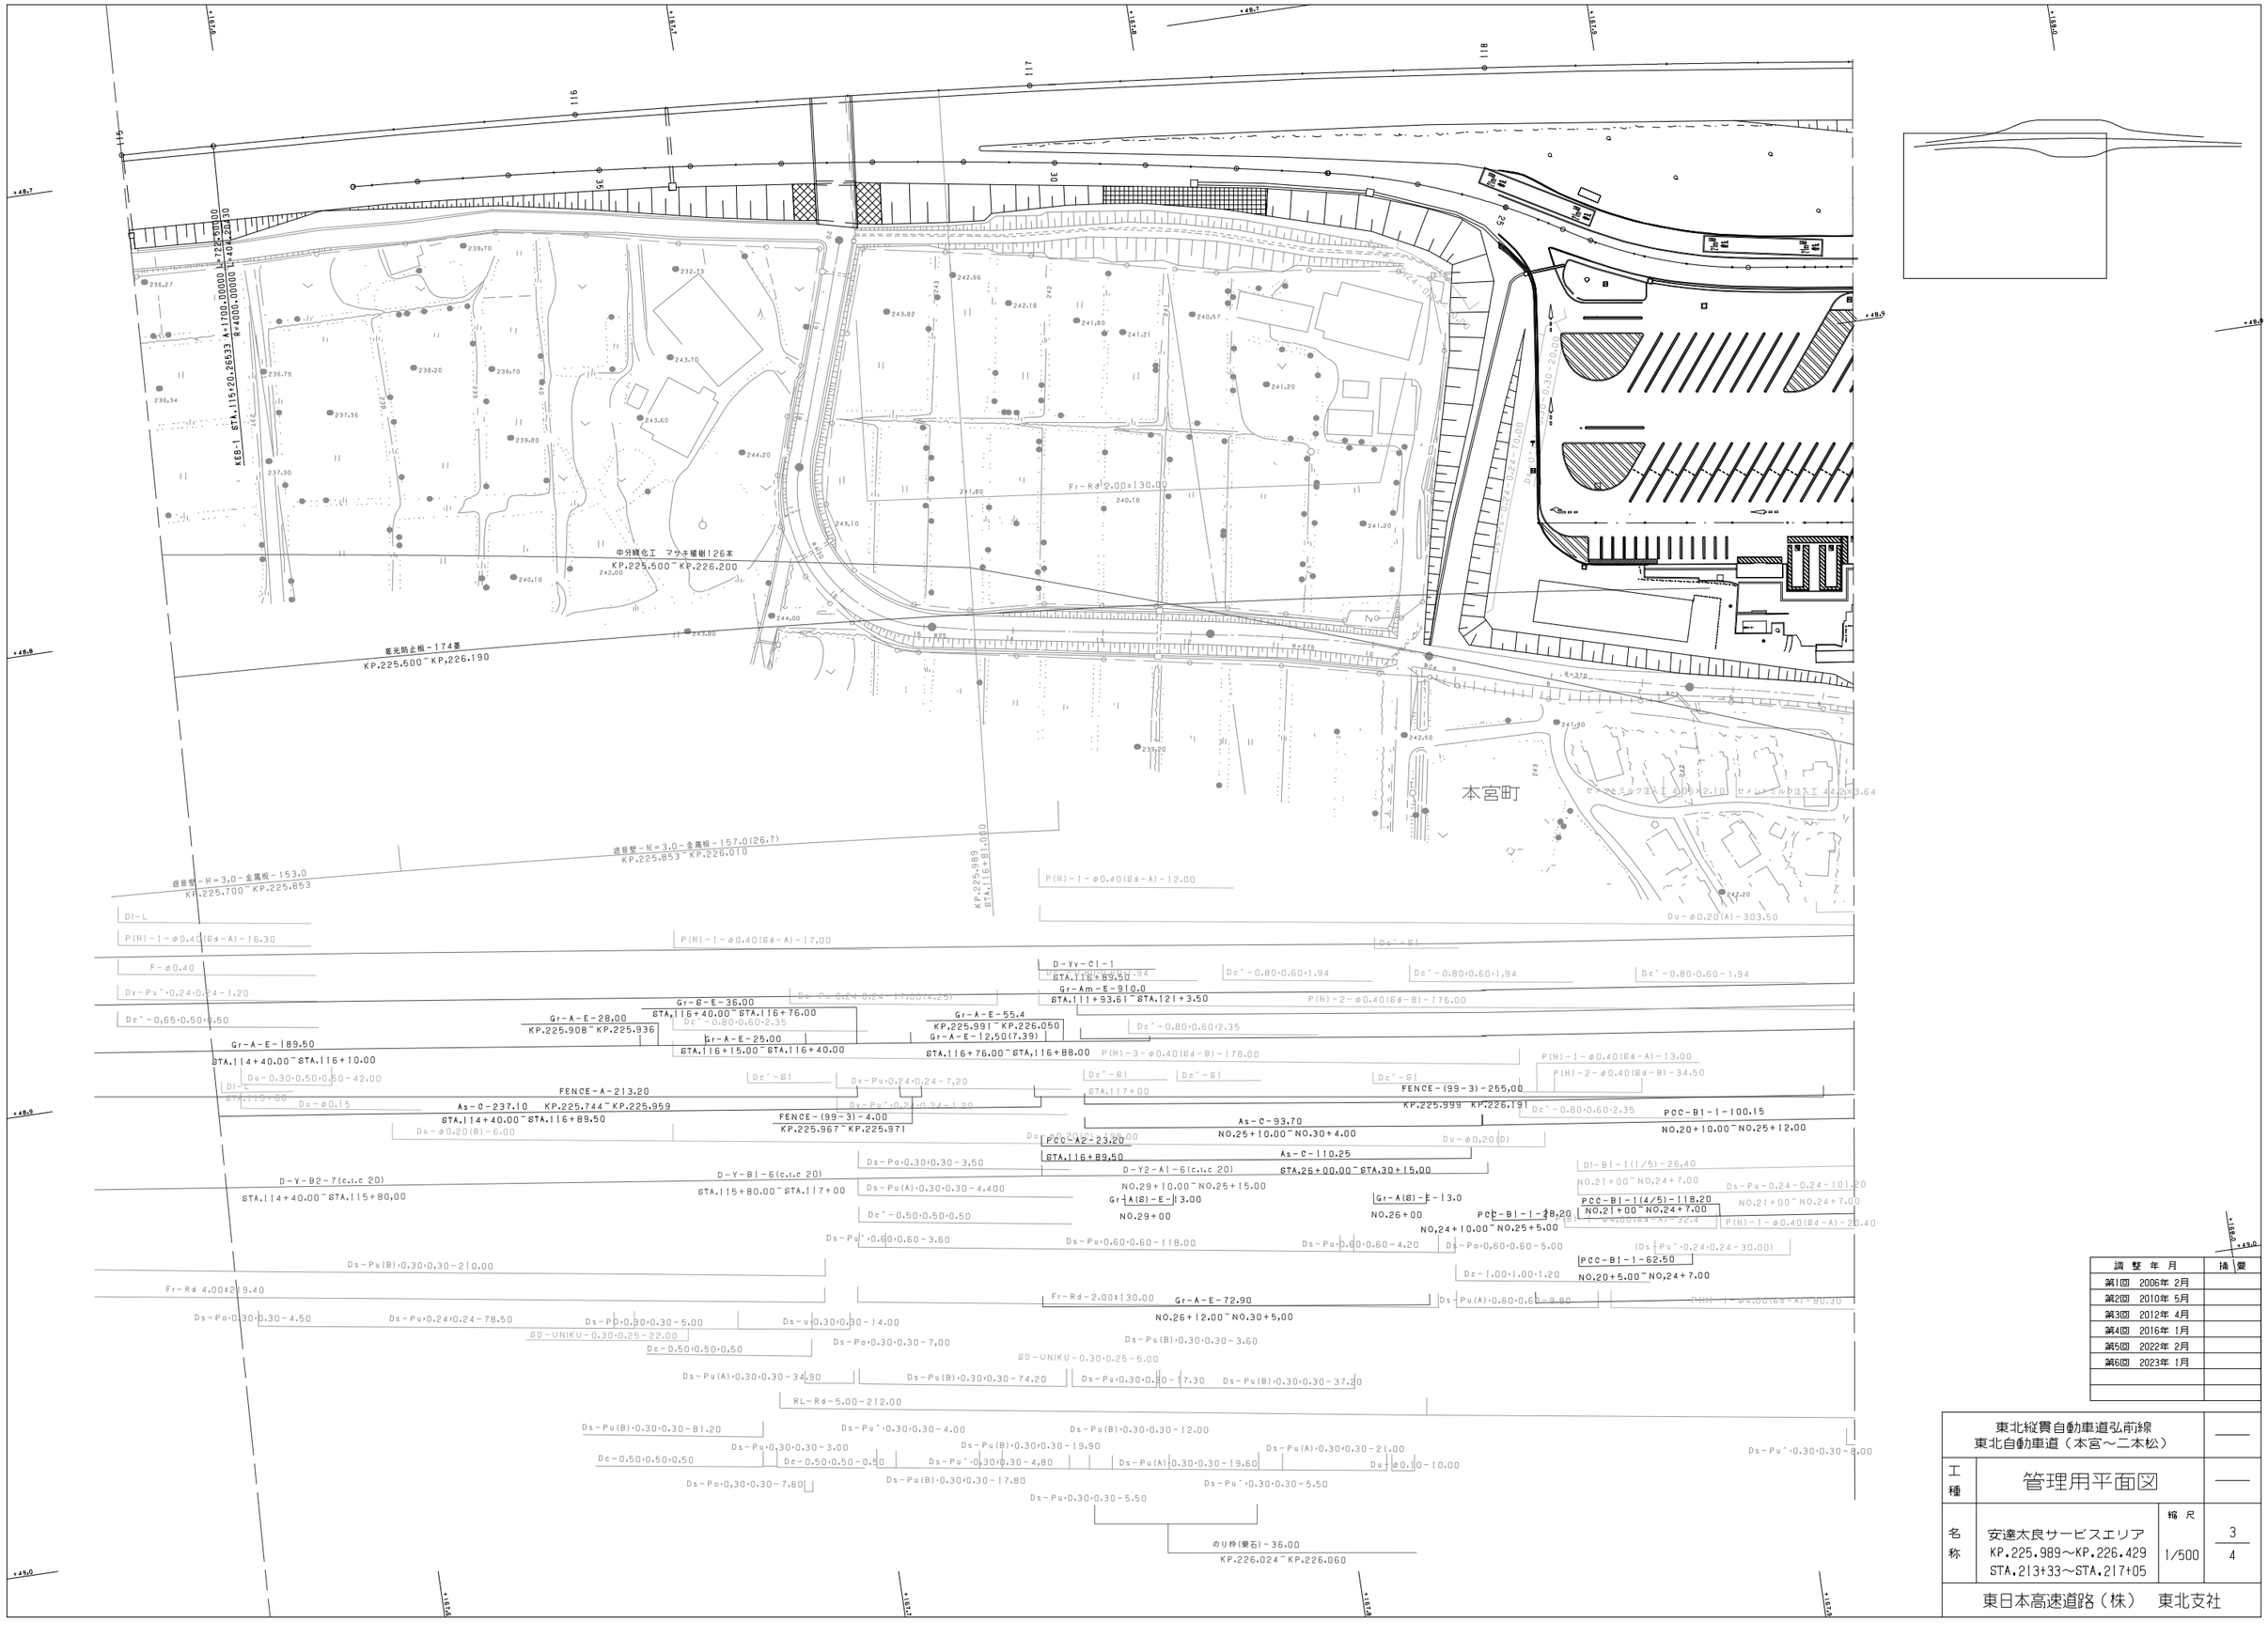

調整年月	摘要
第1回 2006年 2月	
第2回 2010年 5月	
第3回 2012年 4月	
第4回 2016年 1月	
第5回 2022年 2月	
第6回 2023年 1月	

東北縦貫自動車道弘前線
東北自動車道（本宮～二本松）

工種：管理用平面図

名称：安達太良サービスエリア
KP.225.989～KP.226.429
STA.213+33～STA.217+05

縮尺：1/500

3/4

東日本高速道路（株） 東北支社

本宮町大玉村

非常電話
KP.226.208

SP.投棄雪禁止表示板B

SP.投棄雪禁止表示板A

衝突緩衝装置(1基)

Fr-Rd 3,00×100,00

Fr-Rd-300×110.00

SP.投棄雪禁止表示板B

SP.投棄雪禁止表示板A

RL-Rd 7.00×148.00

用・排水溝設置工B-10.0

用・排水溝設置工A2-11.0

飛雪防止柵B:8.0m
(上り那山-3TBOX)

中分緑化工 ツツジ植栽126本
KP.225.500~KP.226.200

セメントミルク注入工 44.2×3.64

車線分離標設置

車線分離標設置

車線分離標設置

車線分離標設置

歩道部ハンドレール設置

側地段差工(バリアフリー化)

P(H)-1-φ0.40(Sd-A)-12.00

Du-φ0.15-1.00
NO.14+00~NO.21+10.00

Du-φ0.30-59.35
STA.122+80.65~STA.123+40.00

Du-A-59.35
STA.122+80.65~STA.123+40.00

Du-A-7.59
STA.122+71.76~STA.122+79.35

Du-A-55.91
STA.122+10.65~STA.122+66.56

Dc'-M-A
STA.122+80.00

Di-T
STA.122+20.00

Du-φ0.30-69.35
STA.122+10.65~STA.122+79.35

D-Y2-A1-12(c.t.c 50.00)
STA.114+73.00~STA.120+73.00

Gr-Am-E-910.0
STA.111+93.61~STA.121+3.50

Gr-S-E-20.0

Gr-S-E-45.0

Gr-S-E-18.0

Gcm-A-1E3-1

Dc'-M-0.80-0.80-1.83

Gr-Am-E-152.35
STA.121+87.50~STA.123+40.00

D-Y2-A1-4(c.t.c 50.00)
STA.121+73.00~STA.123+23.00

Gc-A-B1-16.00
STA.122+61.00~STA.122+77.00

Gc-A-E-63.60
STA.122+77.00~STA.123+40.00

飛雪防止柵-2.0m
KP.226.568~226.58

Fr-Rd-300×110.00
STA.121+77.00~STA.123+40.00

FENCE-A-77.00
KP.226.580~KP.226.646

Dv-Pu-0.24-0.24-7.50

Dc'-0.80-0.60-2.35

Dc'-0.80-0.60-1.94

Dc'-0.80-0.60-2.30

D-W-A2-B(c.t.c 50.00)
STA.117+73.00~STA.120+73.00

P(H)-2-φ0.40(Sd-B)-127.50

Gr-A-E-404,50
STA.116+99.50~STA.121+33.00

Gr-A-E-16.0
A-120~A-104

Dc'-B1

Gc-A-E-115,20(108.48)
NO.14+15.00~NO.8+14.00

FENCE-(99-3)-227.00
KP.226.220~KP.226.330

FENCE-A-94.70
KP.226.338~KP.226.429

FENCE-A-14.80
KP.226.429~KP.226.443

Gc-A-B2-55.90
STA.121+26.00~STA.121+82.00

Dv-Pu-0.24-0.24-6.20

Dc'-1.40-1.00-1.30

FENCE-A-95.90
KP.226.483~KP.226.574

Dv-Pu'-0.24-0.24-1.20

Dc'-0.80-0.80-1.83

As-C-402.40

STA.116+99.50~STA.121+3.30

PCC-B1-1-69.40
NO.15+10.00~NO.17+15.00

FENCE-(99-3)-16.00
KP.226.198~KP.226.214

Du-φ0.30-46.95
NO.18+19.00

Du-φ0.30-51.50
NO.17+2.00

As-C-116.70
NO.15+00~NO.9+15.00

Du-0.30-0.50-0.50-322.50

D-Y-B2(c.t.c 20.00)
NO.16+00.00~NO.10+00.00

Dv-Pu'-0.24-0.24-1.20

PCC-A2-23.40

STA.121+13.30

D-Y-B2-3(c.t.c 20.00)

Ds-Pu(A)-0.30-0.30-11.50

Ds-Pu(A)-0.30-0.30-75.50

D-W-A2-1(c.t.c 50.00)
STA.123+00~STA.123+23.00

Dc'-0.65-0.50-0.50

STA.121+80.00~STA.123+0.00

Ds-Pu(A)-0.30-0.30-0.60-60.00

Ds-Pu(A)-0.60-0.60-23.40

Ds-Pu(A)-0.30-0.30-14.40

Dc'-1.00-1.00-1.30

Ds-Po-0.60-0.60-3.00

Dc'-1.00-1.00-1.00

Ds-Po-0.45-0.45-13.00

Ds-Po-0.30-0.30-8.00

PCC-BI-1-30.10
NO.20+10.00~NO.20+4.00

PCC-BI-1-27.55
NO.19+10

PCC-BI-1-26.60
NO.18+1.80

PCC-BI-1-28.80
NO.20+10.00~NO.20+4.00

PCC-BI-1-28.00
NO.16+7.70

PCC-BI-1-321.60
NO.15+10.00~NO.24+18

PCC-BI-1-17.80
NO.18+17.80

PCC-BI-1-21.75

PCC-BI-1-26.10
NO.17+5.00

PCC-BI-1-27.45
NO.16+7.70

Gc-A-E3
NO.14+15.00

Ds-U'-0.45-0.45(E)-92.60

Ds-U'-0.45-0.45(E)-54.25
NO.20+10.00~NO.17+15.00

Du-0.30-0.50-0.50-322.50

Ds-Pu'-0.30-0.30-8.00

Ds-Pu(A)-0.30-0.30-56.30

GRATING(T=20)0.30-0.30-8.30

Dc'-1.00-1.00-1.90

P(H)-1-φ0.40(Sd-A)-15.00

P(H)-2-φ0.40(Sd-B)-21.00

Ds-Pc-0.60-0.60-9.90

P(H)-1-φ0.400(Sd-A)-31.50

Ds-Pu-0.24-0.24-53.40
NO.15+10.00~NO.12+5.00

P(H)-1-φ0.40(Sd-A)-19.3

Dc'-0.80-0.80-1.83

Dc'-0.80-0.80-1.83

Dc'-0.80-0.80-1.83

Dc'-1.00-1.00-1.95

DI-BI-1-12.60
NO.15+10

Gr-A-E-124.90
NO.15+10.00~NO.9+15.00

Fr-Rd 3.00×100.00

Dc'-2.50-1.00-2.15

DP φ0.10-6.50

Gr-A-E-13.00
NO.14+7.00~NO.14+19.00

Ds-Pu-0.18-0.18-4.00

Dc-0.50-0.50-0.50

Dc'-0.50-0.50-0.50

Ds-Po-0.30-0.30-24.50

Ds-Pu(B)-0.30-0.30-206.10

RL-Rd-7.00-148.00

Ds-Pu'-0.30-0.30-10.00

Ds-Pu(A)-0.30-0.30-36.40

Ds-Pu(B)-0.30-0.30-106.70

Dc'-0.50-0.50-0.50

Dc'-0.50-0.50-0.50

Ds-Pu'(B)-0.30-0.30-4.20

Dc'-0.80-0.80-1.83

Dc'-0.80-0.80-1.83

Dc'-0.80-0.80-1.83

調整年月		摘要
第1回	2006年 2月	
第2回	2010年 5月	
第3回	2012年 4月	

東北縦貫自動車道弘前線
東北自動車道（本宮～二本松）

管理用平面図

工種			
名称	KP.226.608～KP.227.408 STA.123+00～STA.131+00	縮尺 1/1000	6 17

東日本高速道路（株）　東北支社

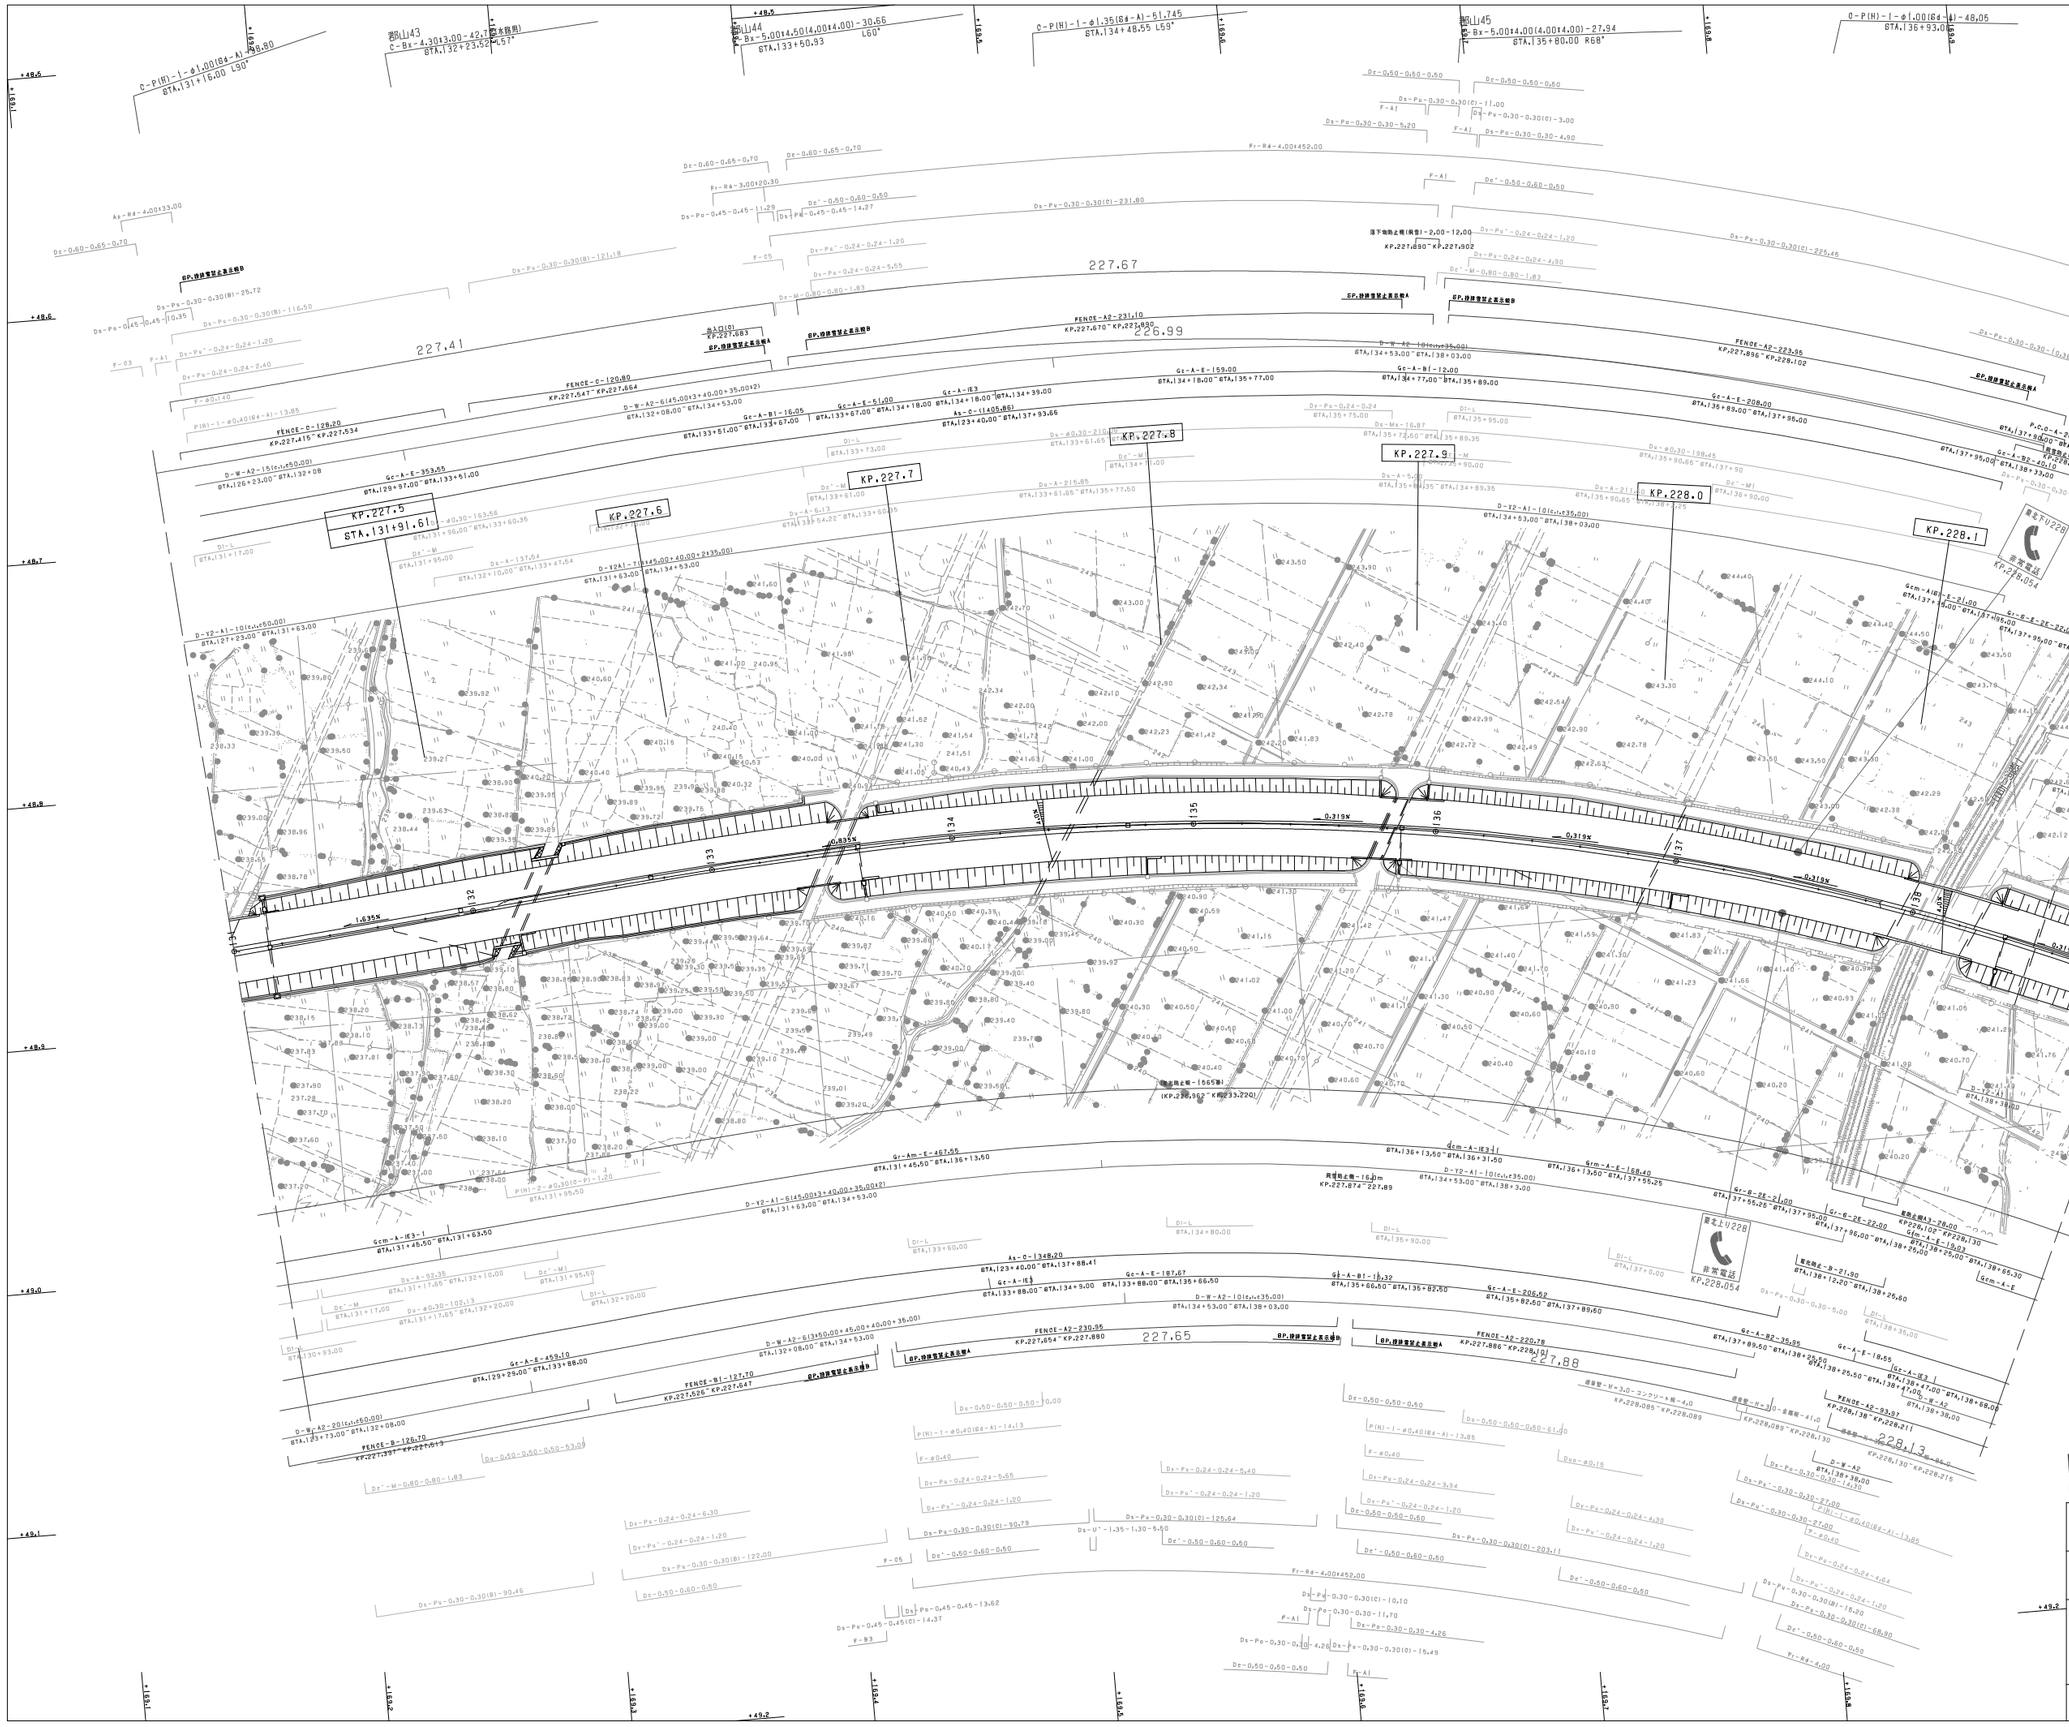

調 整 年 月	摘 要
第1回 2006年 2月	
第2回 2010年 5月	
第3回 2018年 1月	

東北縦貫自動車道弘前線 東北自動車道（本宮～二本松）			——
工種	管理用平面図		——
名称	KP.227.408～KP.228.208 STA.131+00～STA.139+00	縮尺 1/1000	7 17

東日本高速道路（株） 東北支社

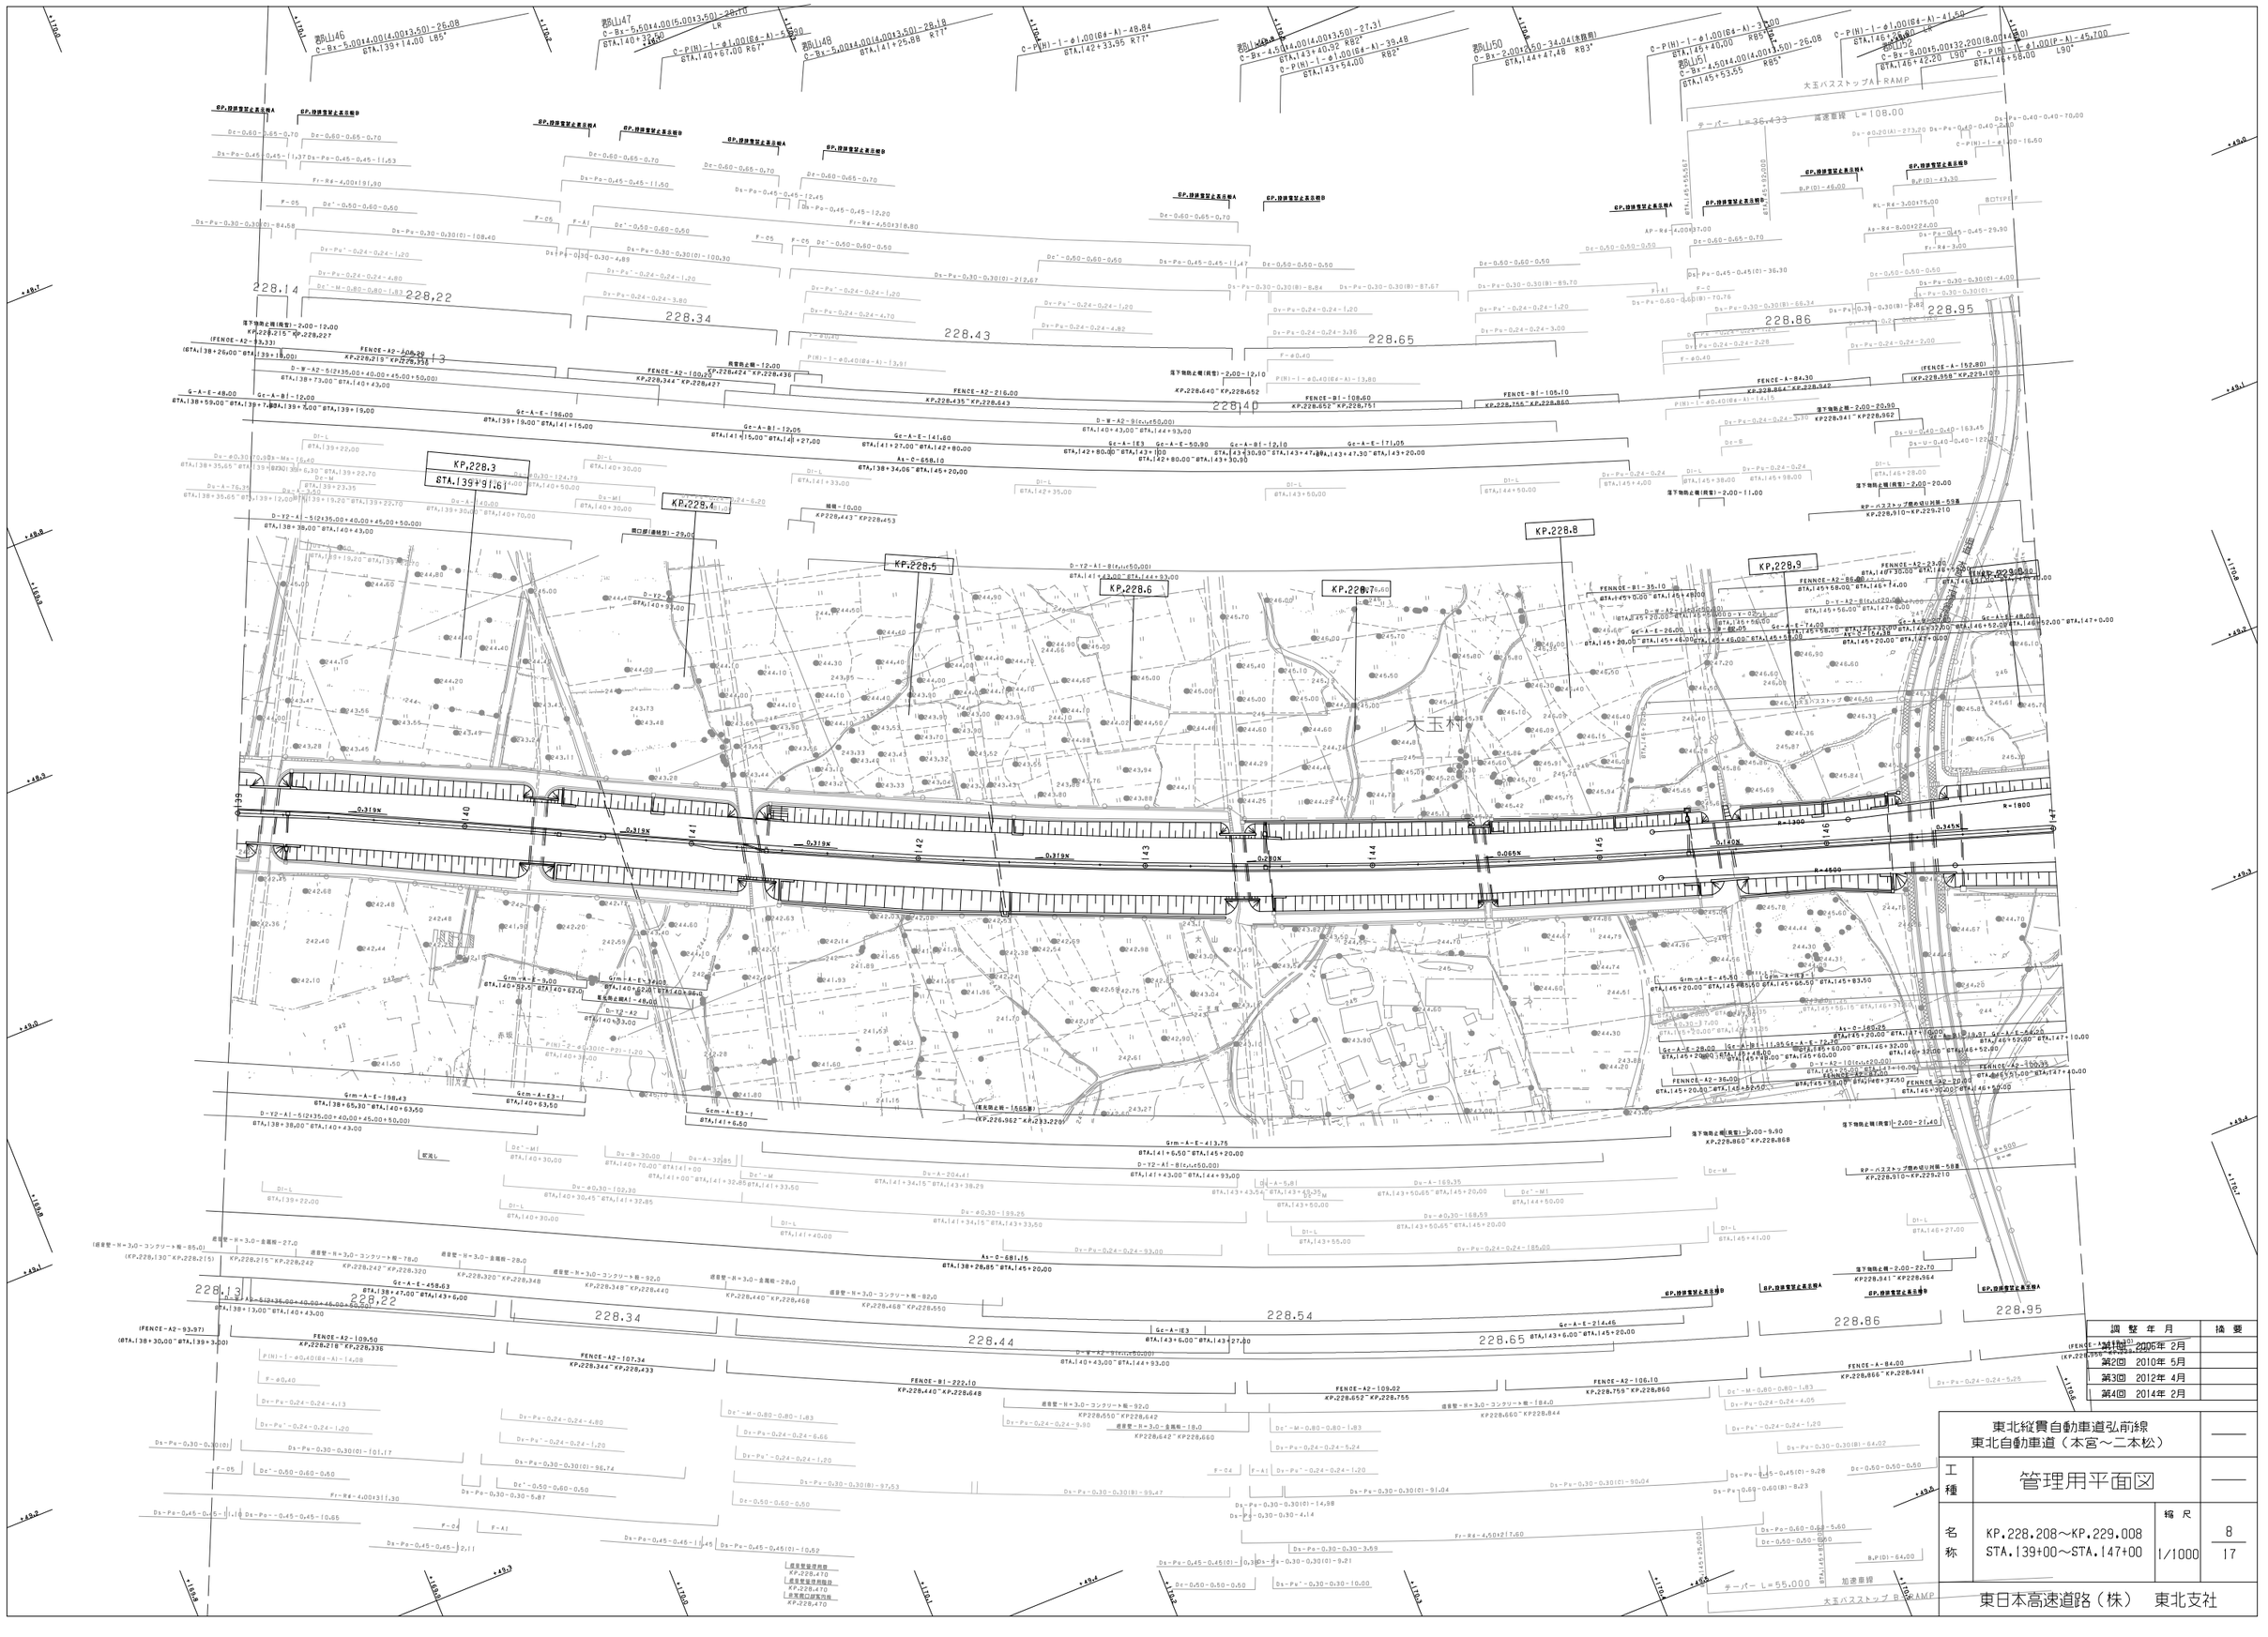

調整年月	摘要
第1回 2005年 2月	
第2回 2010年 5月	
第3回 2012年 4月	
第4回 2014年 2月	

東北縦貫自動車道弘前線
東北自動車道（本宮～二本松）

工種	管理用平面図		
名称	KP.228.208～KP.229.008 STA.139+00～STA.147+00	縮尺 1/1000	8 17

東日本高速道路（株） 東北支社

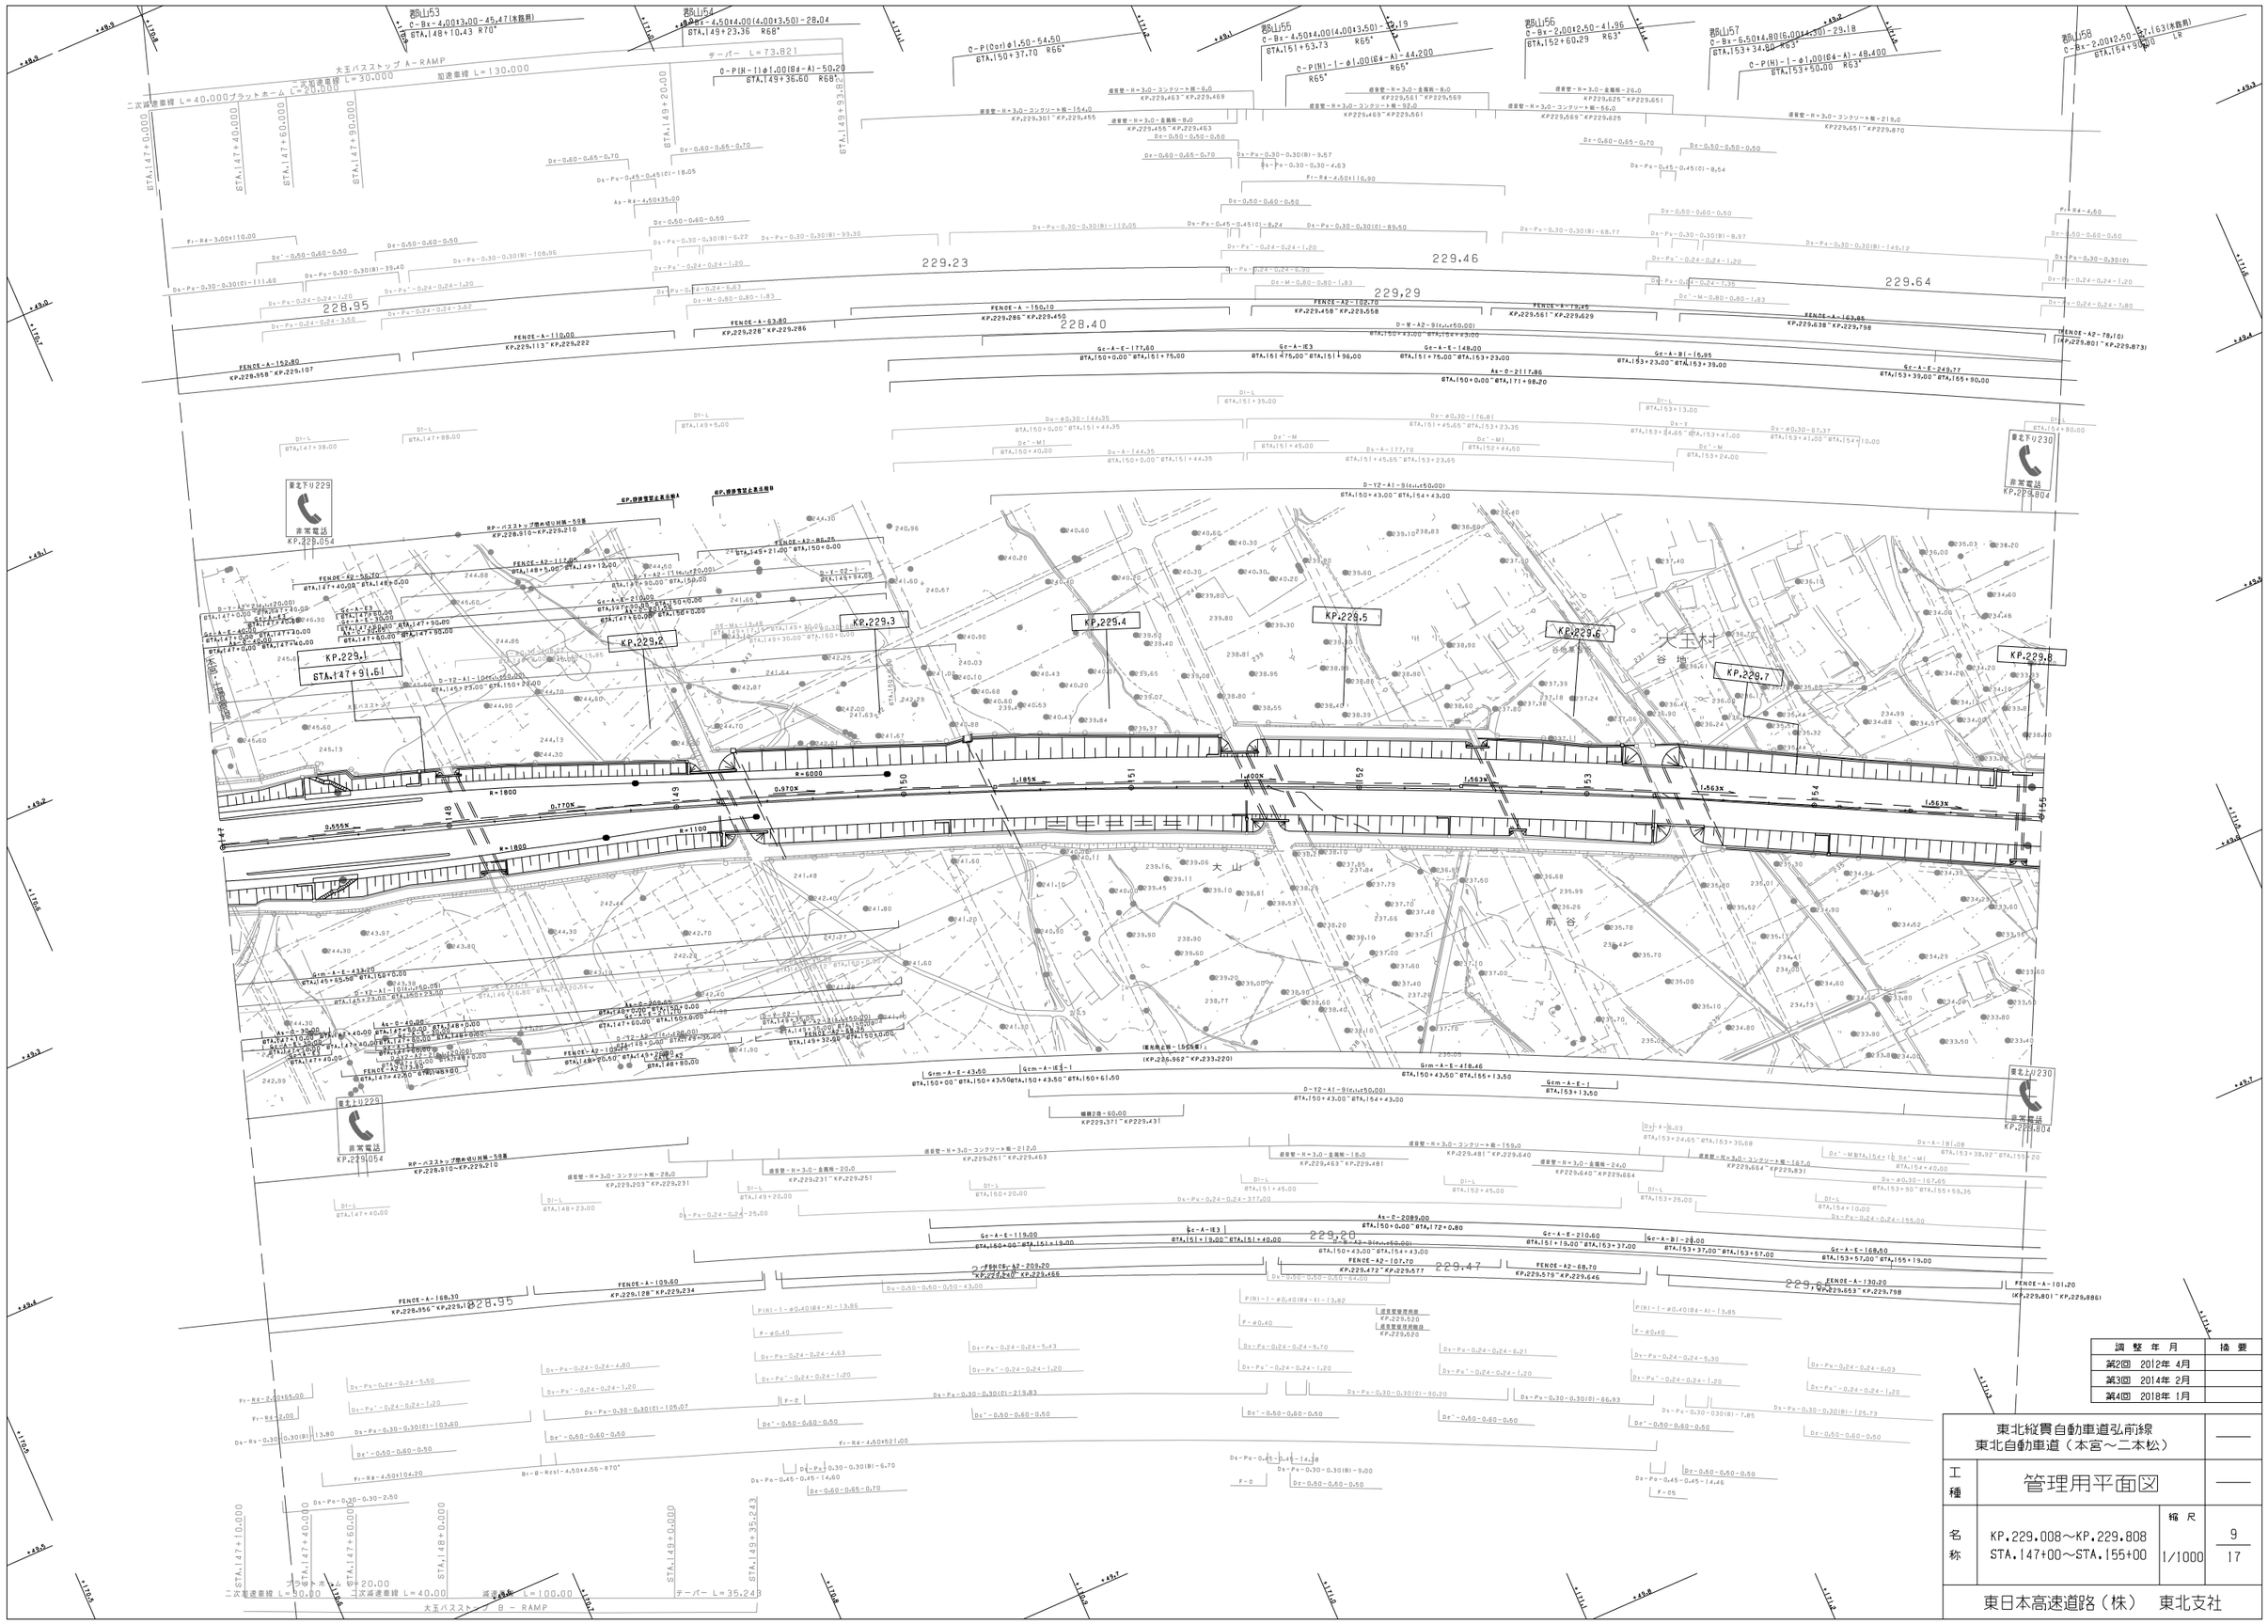

調整年月	摘要
第2回 2012年 4月	
第3回 2014年 2月	
第4回 2018年 1月	

東北縦貫自動車道弘前線
東北自動車道（本宮～二本松）

工種：管理用平面図

名称：KP.229.008～KP.229.808
STA.147+00～STA.155+00

縮尺：1/1000

9
17

東日本高速道路（株） 東北支社

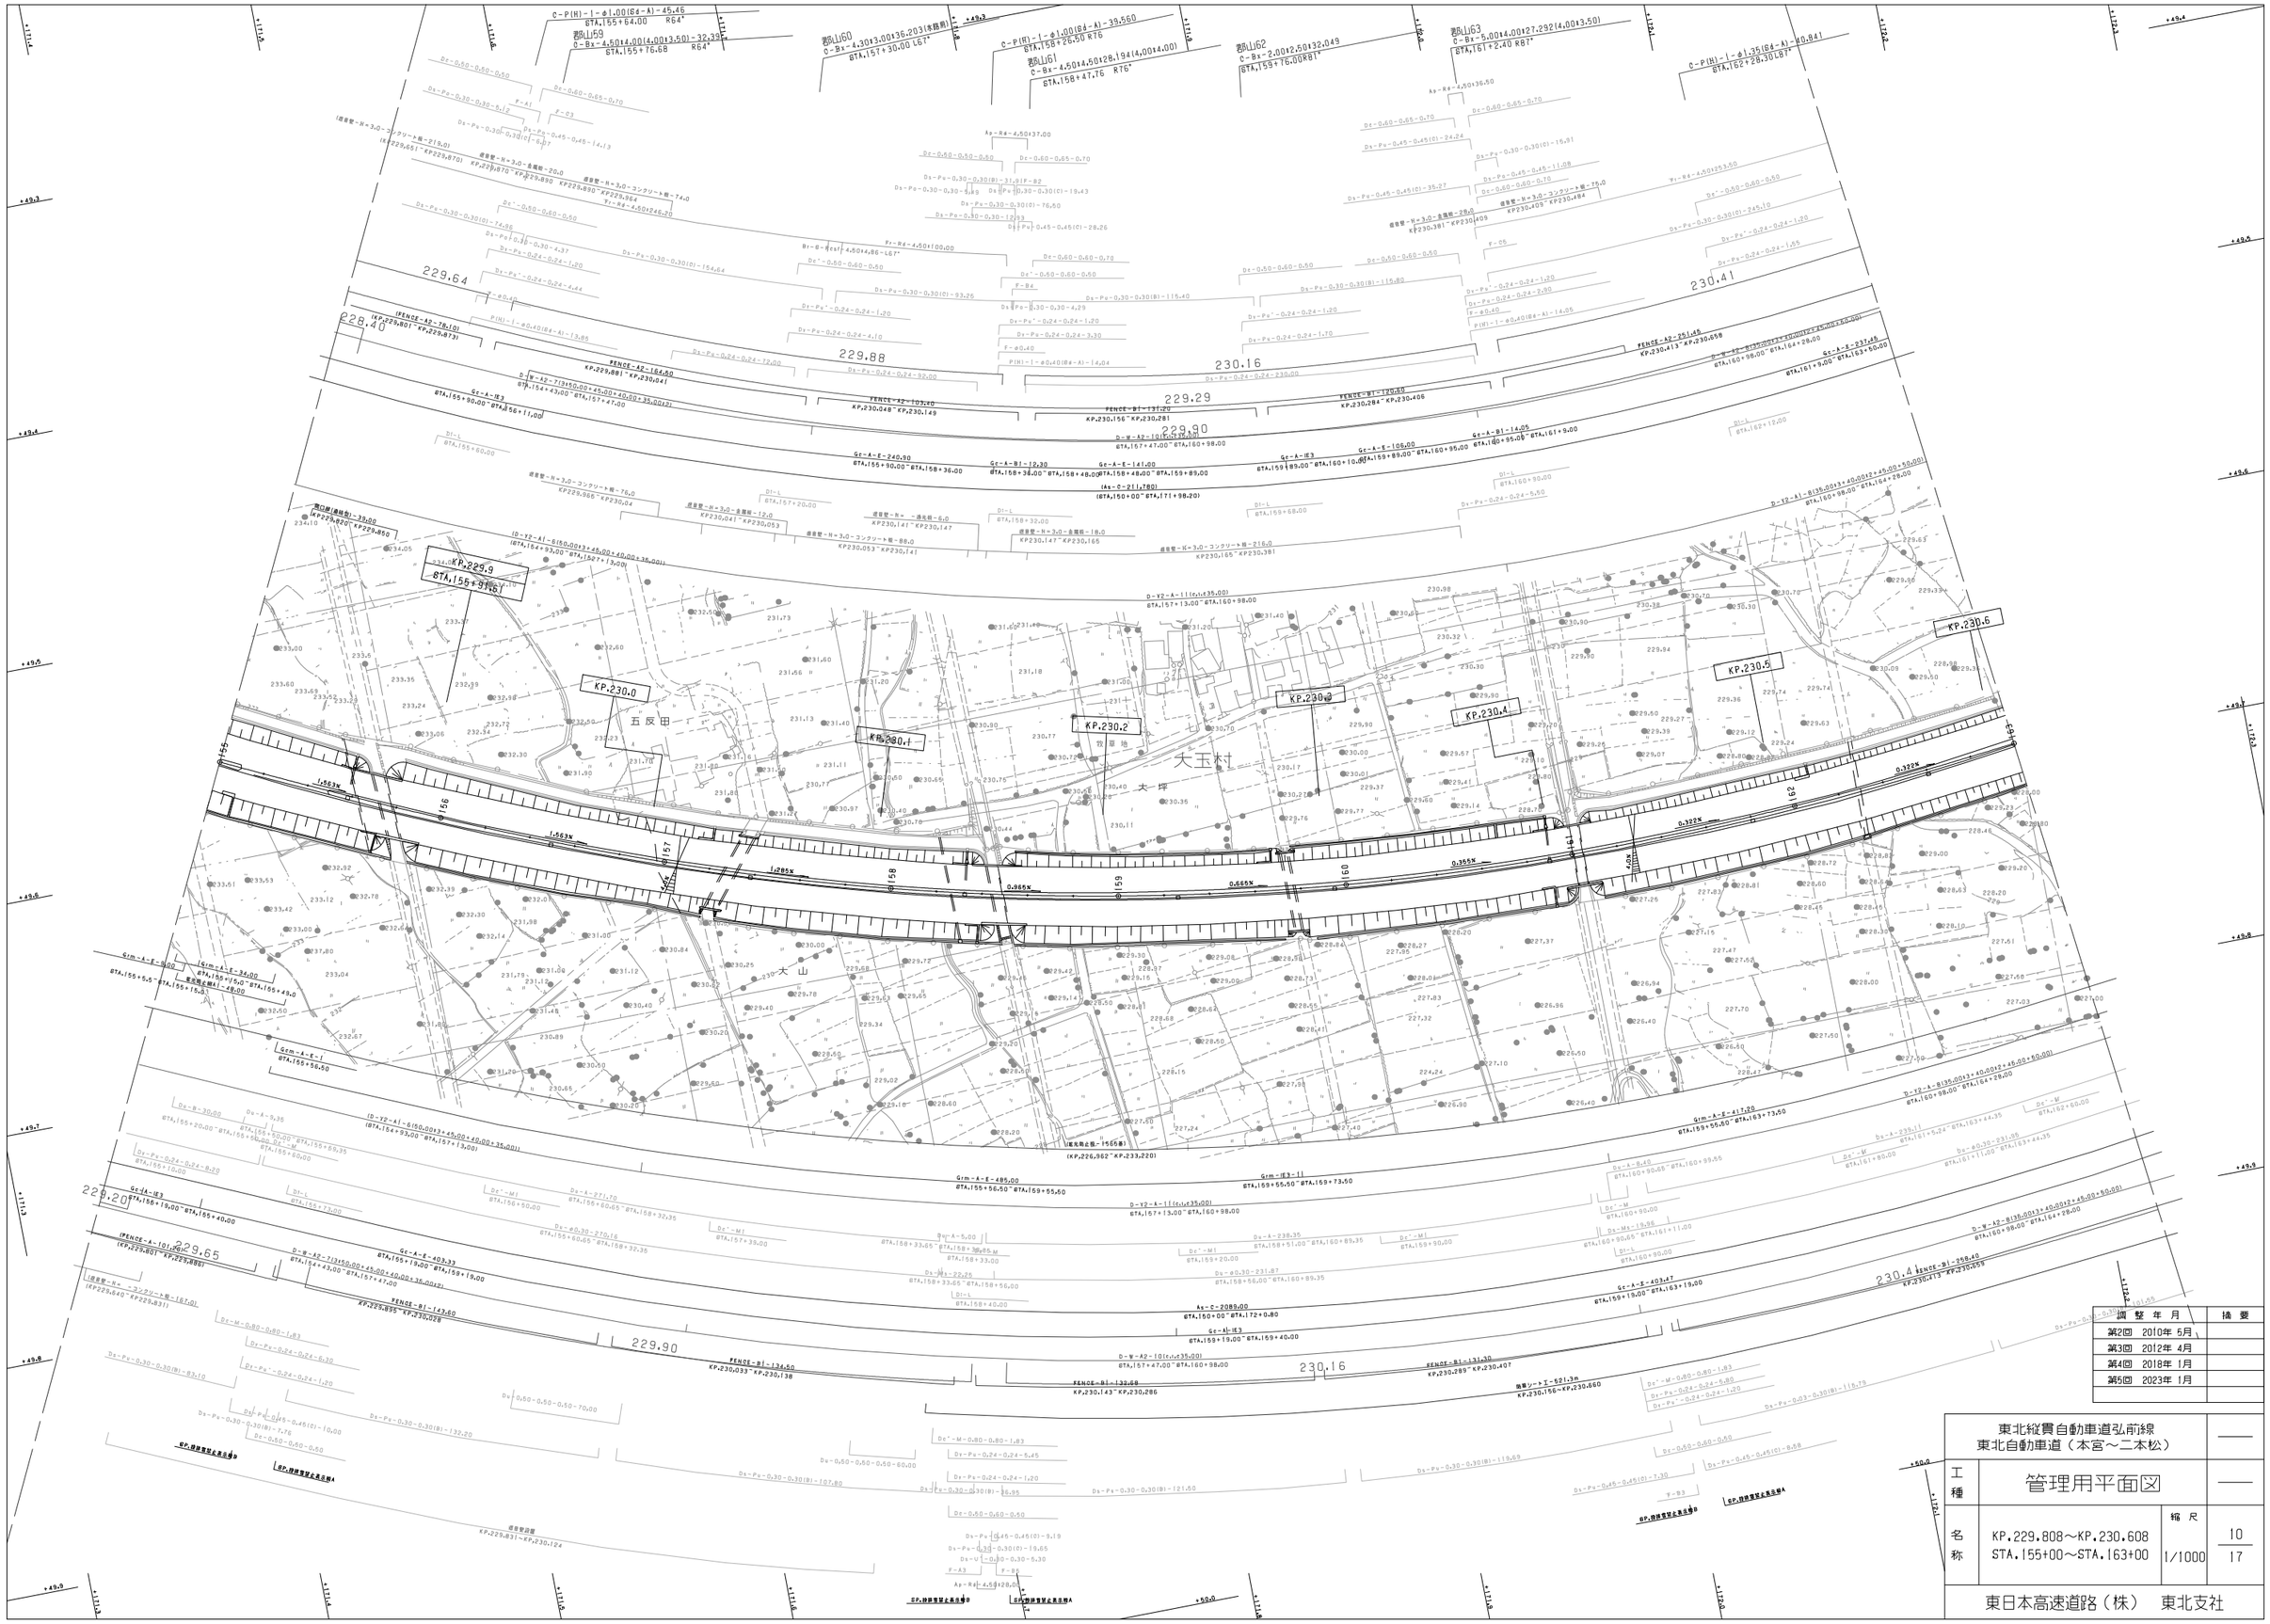

調整年月	摘要
第2回 2010年 5月	
第3回 2012年 4月	
第4回 2018年 1月	
第5回 2023年 1月	

東北縦貫自動車道弘前線 東北自動車道（本宮～二本松）			——
工種	管理用平面図		——
名称	KP.229.808～KP.230.608 STA.155+00～STA.163+00	縮尺 1/1000	10 17
東日本高速道路（株） 東北支社			

KP.230.7
STA.163+91.61
KP.230.8
KP.230.9
KP.231.0
KP.231.1
KP.231.2
KP.231.3
KP.231.4
大玉村
七曲国革公所
非常電話
KP.230.804
非常電話
KP.230.804
230.41
230.67
230.65
230.92
231.04
231.13
231.35
231.40
229.9
(FENCE-A2-251.45)
(KP.230.413~KP.230.658)
FENCE-B1-260.00
KP.230.668~KP.230.913
FENCE-B1-258.40
KP.230.413~KP.230.654
(既設シート工-521.3m)
(KP.230.156~KP.230.660)
FENCE-B1-258.40
KP.230.554~KP.230.666
既設防止柵-12.00
KP.230.654~KP.230.666
既設防止柵-13.00
KP.230.655~KP.230.665
FENCE-B1-109.10
KP.230.920~KP.231.029
FENCE-B1-108.40
KP.231.028~KP.231.128
FENCE-A2-219.10
KP.231.133~KP.231.339
FENCE-A2-139.70
KP.231.343~KP.231.473
FENCE-A2-135.28
KP.231.353~KP.231.473
FENCE-B1-260.00
KP.230.663~KP.230.190
FENCE-B1-110.97
KP.230.919~KP.231.029
FENCE-B1-218.00
KP.231.028~KP.231.135
FENCE-B1-141.00
KP.231.135~KP.231.346
既設防止柵-16.00
KP.230.807~KP230.924
既設防止柵-15.00
KP.230.908~KP230.927
既設防止柵-2.00~17.00
KP.230.807~KP230.924
既設防止柵-2.00~21.00
KP.230.908~KP230.927
既設防止柵-15.65
(KP.226.862~KP.233.220)
既設管-H=3.0-コンクリート蓋-102.0
KP.231.018~KP.231.120
既設管-H=3.0-金属蓋-18.0
KP.231.120~KP.231.138
既設管-H=3.0-コンクリート蓋-62.0
KP.231.138~KP.231.200
既設管-H=3.0-金属蓋-208.0
KP.231.200~KP.231.408
既設管-H=3.0-コンクリート蓋-15.0
KP231.269~KP231.345
既設管-H=3.0-コンクリート蓋-143.0
KP231.365~KP231.508
既設管-H=3.0-金属蓋-20.0
KP231.345~KP231.365
既設管-H=3.0-金属蓋-120.0
KP231.149~KP231.269
既設管-H=3.0-金属蓋-18.0
KP231.345~KP231.365
既設管-H=3.0-金属蓋-18.0
KP231.365~KP231.383
既設管-H=3.0-金属蓋-18.0
KP231.383~KP231.401
既設管-H=3.0-金属蓋-18.0
KP231.401~KP231.419
既設管-H=3.0-金属蓋-18.0
KP231.419~KP231.437
既設管-H=3.0-金属蓋-18.0
KP231.437~KP231.455
既設管-H=3.0-金属蓋-18.0
KP231.455~KP231.473
既設管-H=3.0-金属蓋-18.0
KP231.473~KP231.491
既設管-H=3.0-金属蓋-18.0
KP231.491~KP231.509
既設管-H=3.0-金属蓋-18.0
KP231.509~KP231.527
既設管-H=3.0-金属蓋-18.0
KP231.527~KP231.545
既設管-H=3.0-金属蓋-18.0
KP231.545~KP231.563
既設管-H=3.0-金属蓋-18.0
KP231.563~KP231.581
既設管-H=3.0-金属蓋-18.0
KP231.581~KP231.599
既設管-H=3.0-金属蓋-18.0
KP231.599~KP231.617
既設管-H=3.0-金属蓋-18.0
KP231.617~KP231.635
既設管-H=3.0-金属蓋-18.0
KP231.635~KP231.653
既設管-H=3.0-金属蓋-18.0
KP231.653~KP231.671
既設管-H=3.0-金属蓋-18.0
KP231.671~KP231.689
既設管-H=3.0-金属蓋-18.0
KP231.689~KP231.707
既設管-H=3.0-金属蓋-18.0
KP231.707~KP231.725
既設管-H=3.0-金属蓋-18.0

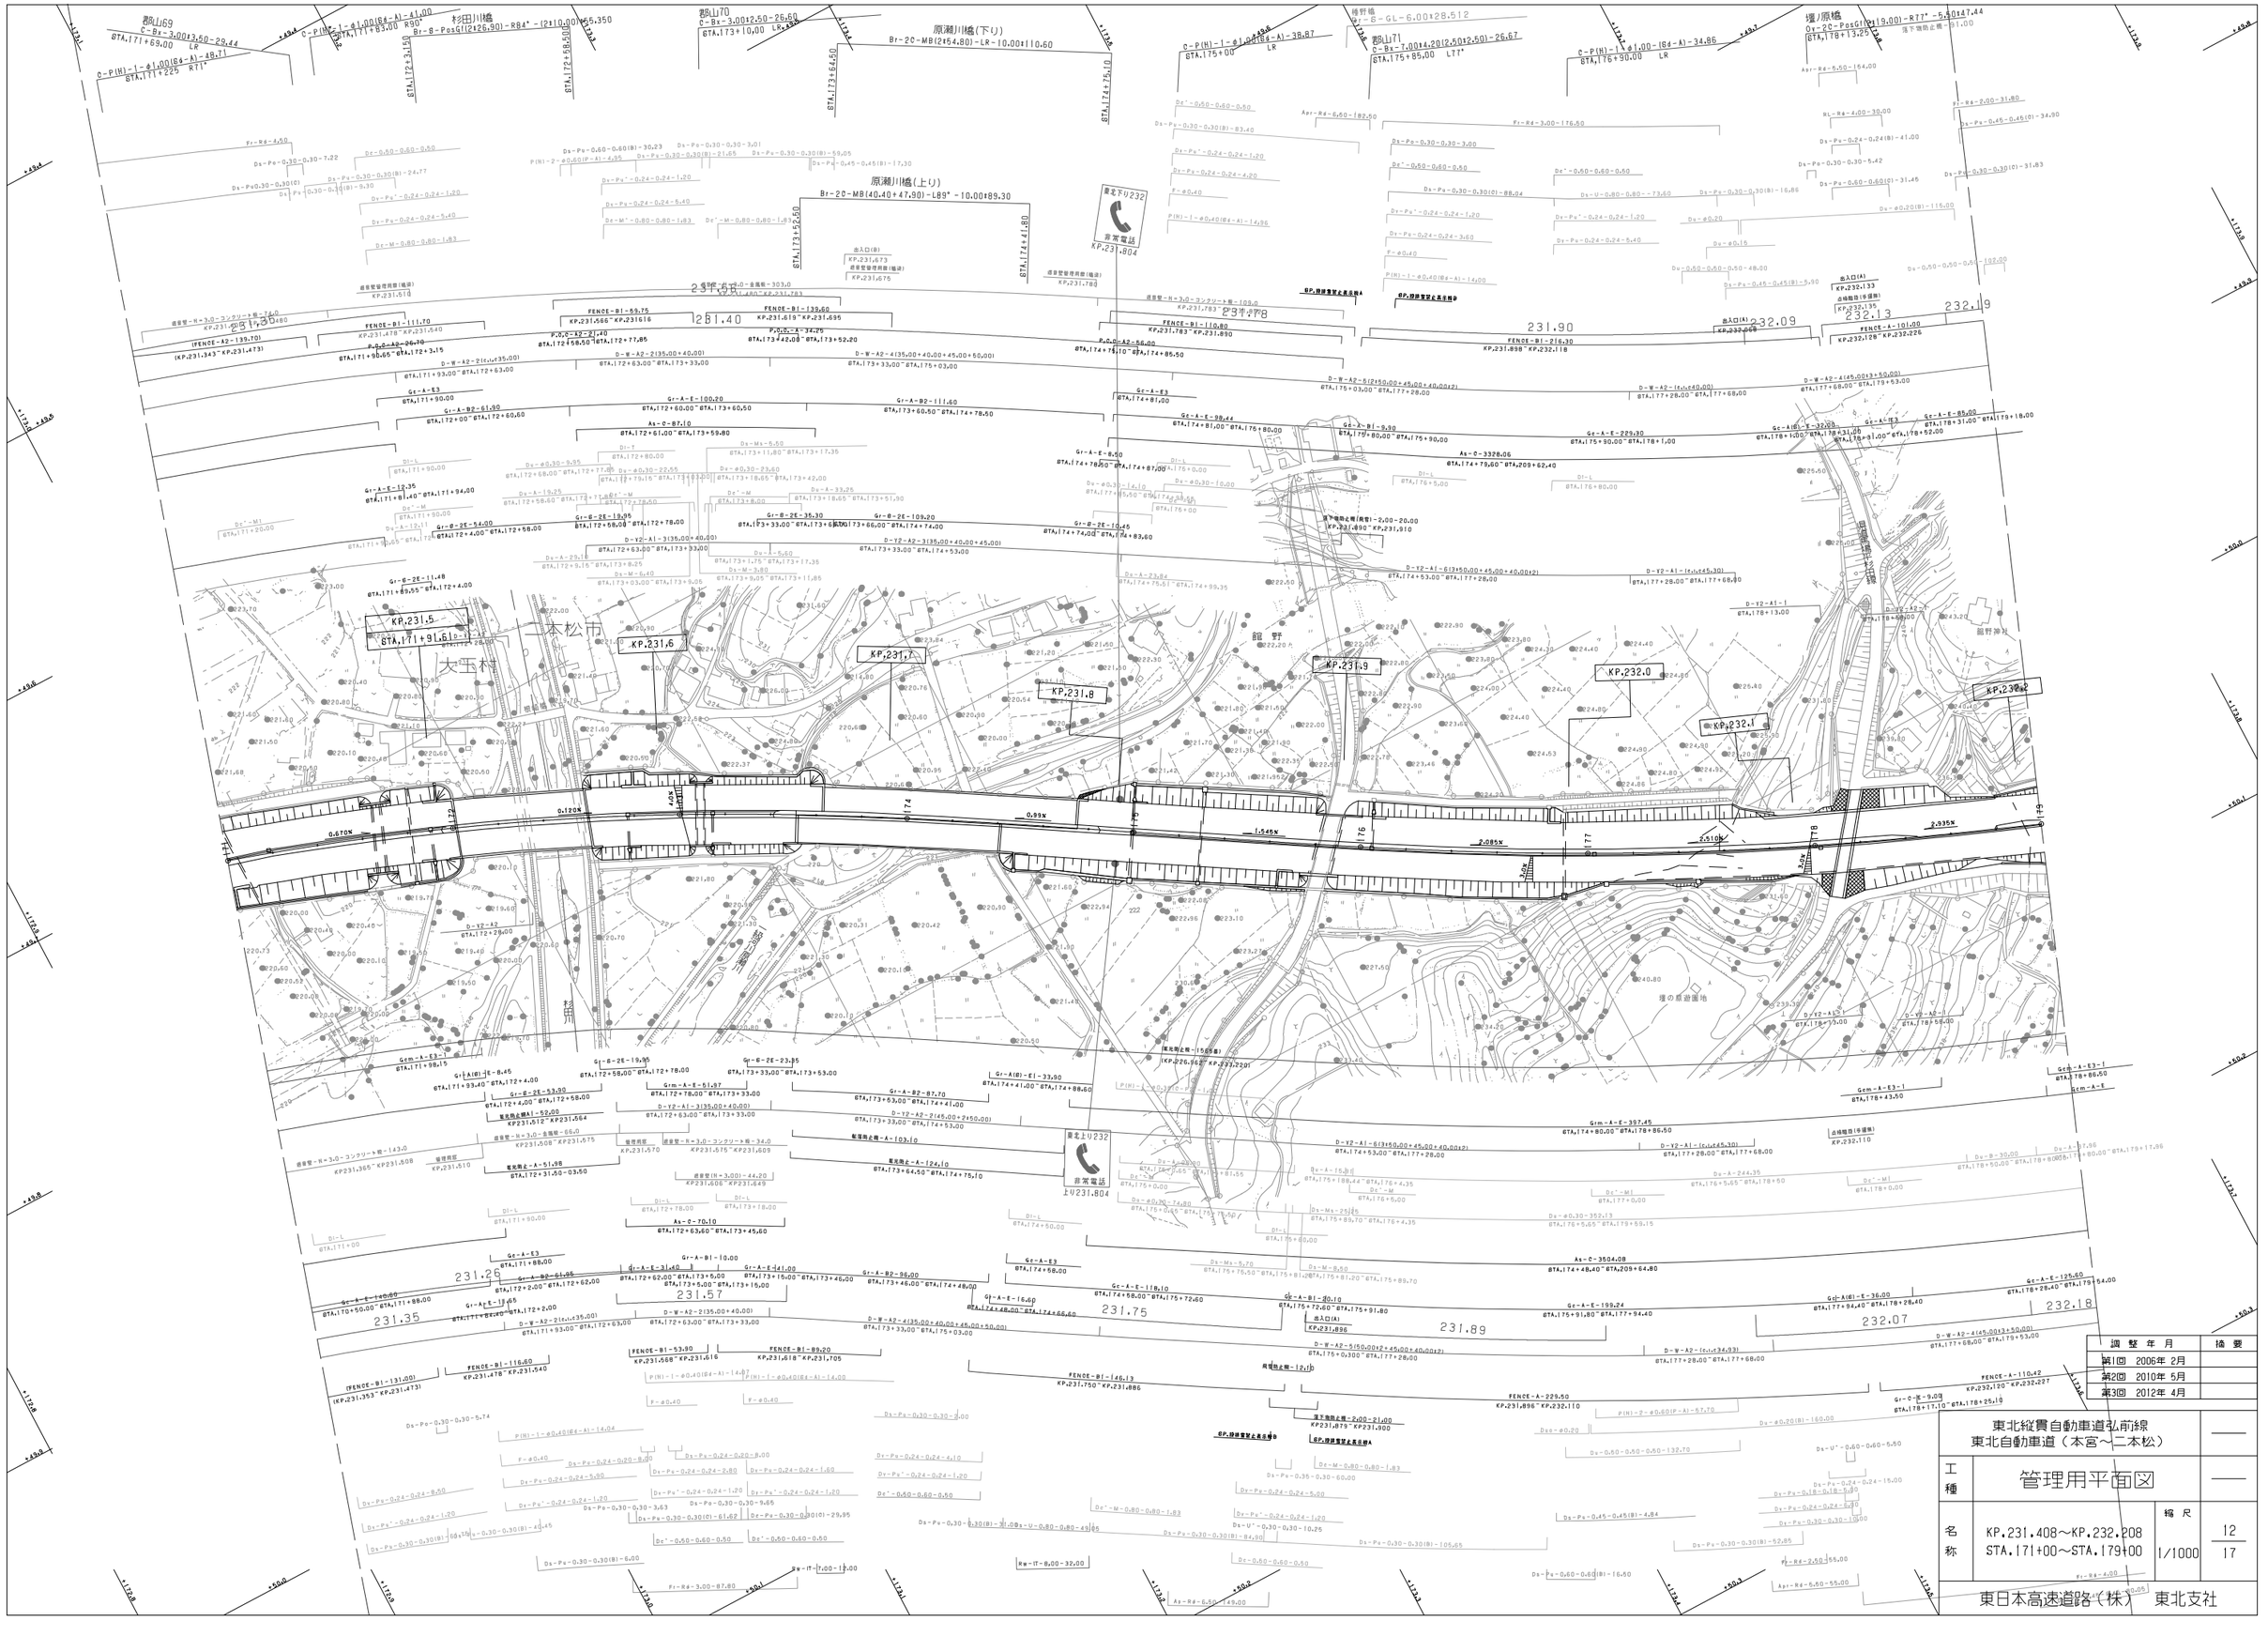
KP.231.5
KP.231.6
KP.231.7
KP.231.8
KP.231.9
KP.232.0
KP.232.1
KP.232.2
本松市
大玉村
安達太良川
阿武隈川
観音沼
銀野
堰の原遊園地
231.40
231.57
231.75
231.89
232.07
231.25
231.35
231.90
232.09
232.13
232.19
非常電話
東北下り232
KP.231.804
非常電話
東北上り232
KP.231.904
原瀬川橋(下り)
Br-2@-MB(2@54.80)-LR-10.00@110.60
原瀬川橋(上り)
Br-2@-MB(40.40+47.90)-L89°-10.00@89.30
杉田川橋
Br-8-PosG(2@26.90)-R84°-(2@10.00)@55.350
都山69
都山70
都山71
堰/原橋
Gy-2@-PosG(1@19.00)-R77°-5.50@147.44
落下物防止柵-191.00
C-Bx-3.00@3.50-29.44
C-Bx-3.00@2.50-26.60
C-Bx-7.00@4.20(2.50@2.50)-26.67
C-P(H)-1-φ1.00(Ba-A)-41.00
C-P(H)-1-φ1.00(B4-A)-49.71
C-P(H)-1-φ1.00(B4-A)-38.87
C-P(H)-1-φ1.00(B4-A)-34.86
Gr-A-E3
Gr-A-B1-111.60
Gr-A-B2-61.90
Gr-A-B2-87.70
Gr-A-B2-26.00
Gr-A-B2-103.10
Gr-A-E-100.20
Gr-A-E-31.60
Gr-A-E-41.00
Gr-A-E-118.10
Gr-A-E-28.44
Gr-A-E-199.24
Gr-A-E-229.90
Gr-A-E-16.60
Gr-A-E-8.60
Gr-A-E-12.35
Gr-A-E-11.65
Gr-A-E-85.00
Gr-A-E-125.60
Gr-A-E-110.42
Gr-A-B1-110.80
Gr-A-B1-30.10
Gr-A-B1-9.30
Gr-A-B1-10.00
Gr-A(B)-E1-33.90
Gr-A(B)-E1-146.13
Gr-A(B)-E1-16.00
Gr-A(B)-E1-6.45
Gr-A(B)-E1-98.15
Gr-A(B)-E1-93.40
Gr-A(B)-E1-88.00
Gr-A(B)-E1-81.40
Gr-A(B)-E1-94.00
Gr-A(B)-E1-50.00
Gr-A(B)-E1-69.55
Gr-A(B)-E1-58.00
Gr-A(B)-E1-54.00
Gr-A(B)-E1-11.48
Gr-A(B)-E1-19.95
Gr-A(B)-E1-53.30
Gr-A(B)-E1-23.95
Gr-A(B)-E1-19.95
Gr-A(B)-E1-2.00
Gr-A(B)-E1-10.45
Gr-A(B)-E1-36.00
Gr-A(B)-E1-199.24
Gr-A(B)-E1-9.00
Gr-A(B)-E1-85.00
Gr-A(B)-E1-163
Gr-A(B)-E1-32.00
Gr-A(B)-E1-31.00
Gr-A(B)-E1-3.00
Gcm-A-E3-1
Gcm-A-E3-1
Gcm-A-E
Gcm-A-E-397.45
Gcm-A-E-51.97
Gcm-A-E3-1
Gcm-A-E3-1
As-C-3328.06
As-C-3504.08
As-C-70.10
As-C-87.10
FENCE-B1-111.70
FENCE-B1-139.60
FENCE-B1-110.80
FENCE-B1-216.30
FENCE-B1-55.75
FENCE-B1-53.90
FENCE-B1-89.20
FENCE-B1-116.60
FENCE-B1-131.00
FENCE-A-229.50
FENCE-A-110.42
FENCE-A2-139.70
P,C,C-A2-26.70
P,C,C-A2-2(r.l.r=35.00)
P,C,C-A2-2(r.l.r=40.00)
P,C,C-A2-34.26
P,C,C-A2-56.00
D-W-A2-2(r.l.r=35.00)
D-W-A2-2135.00+40.00
D-W-A2-4135.00+40.00+45.00+50.00
D-W-A2-5(r.l.r=40.00)
D-W-A2-4(r.l.r=45.00)+50.00
D-W-A2-5/50.00+2*45.00+40.00x2
D-W-A2-(r.l.r=34.93)
D-Y2-A1-3135.00+40.00
D-Y2-A1-6(r.l.r=50.00)+45.00+40.00x2
D-Y2-A1-(r.l.r=45.30)
D-Y2-A1-1
D-Y2-A2
D-Y2-A2-1
D-Y2-A2-2
調整年月	摘要
第1回 2006年 2月	
第2回 2012年 4月	
第3回 2016年 1月	

東北縦貫自動車道弘前線
東北自動車道（本宮～二本松）

工種	管理用平面図		
名称	KP.232.208～KP.233.008 STA.179+00～STA.187+00	縮尺 1/1000	13 17

東日本高速道路（株） 東北支社

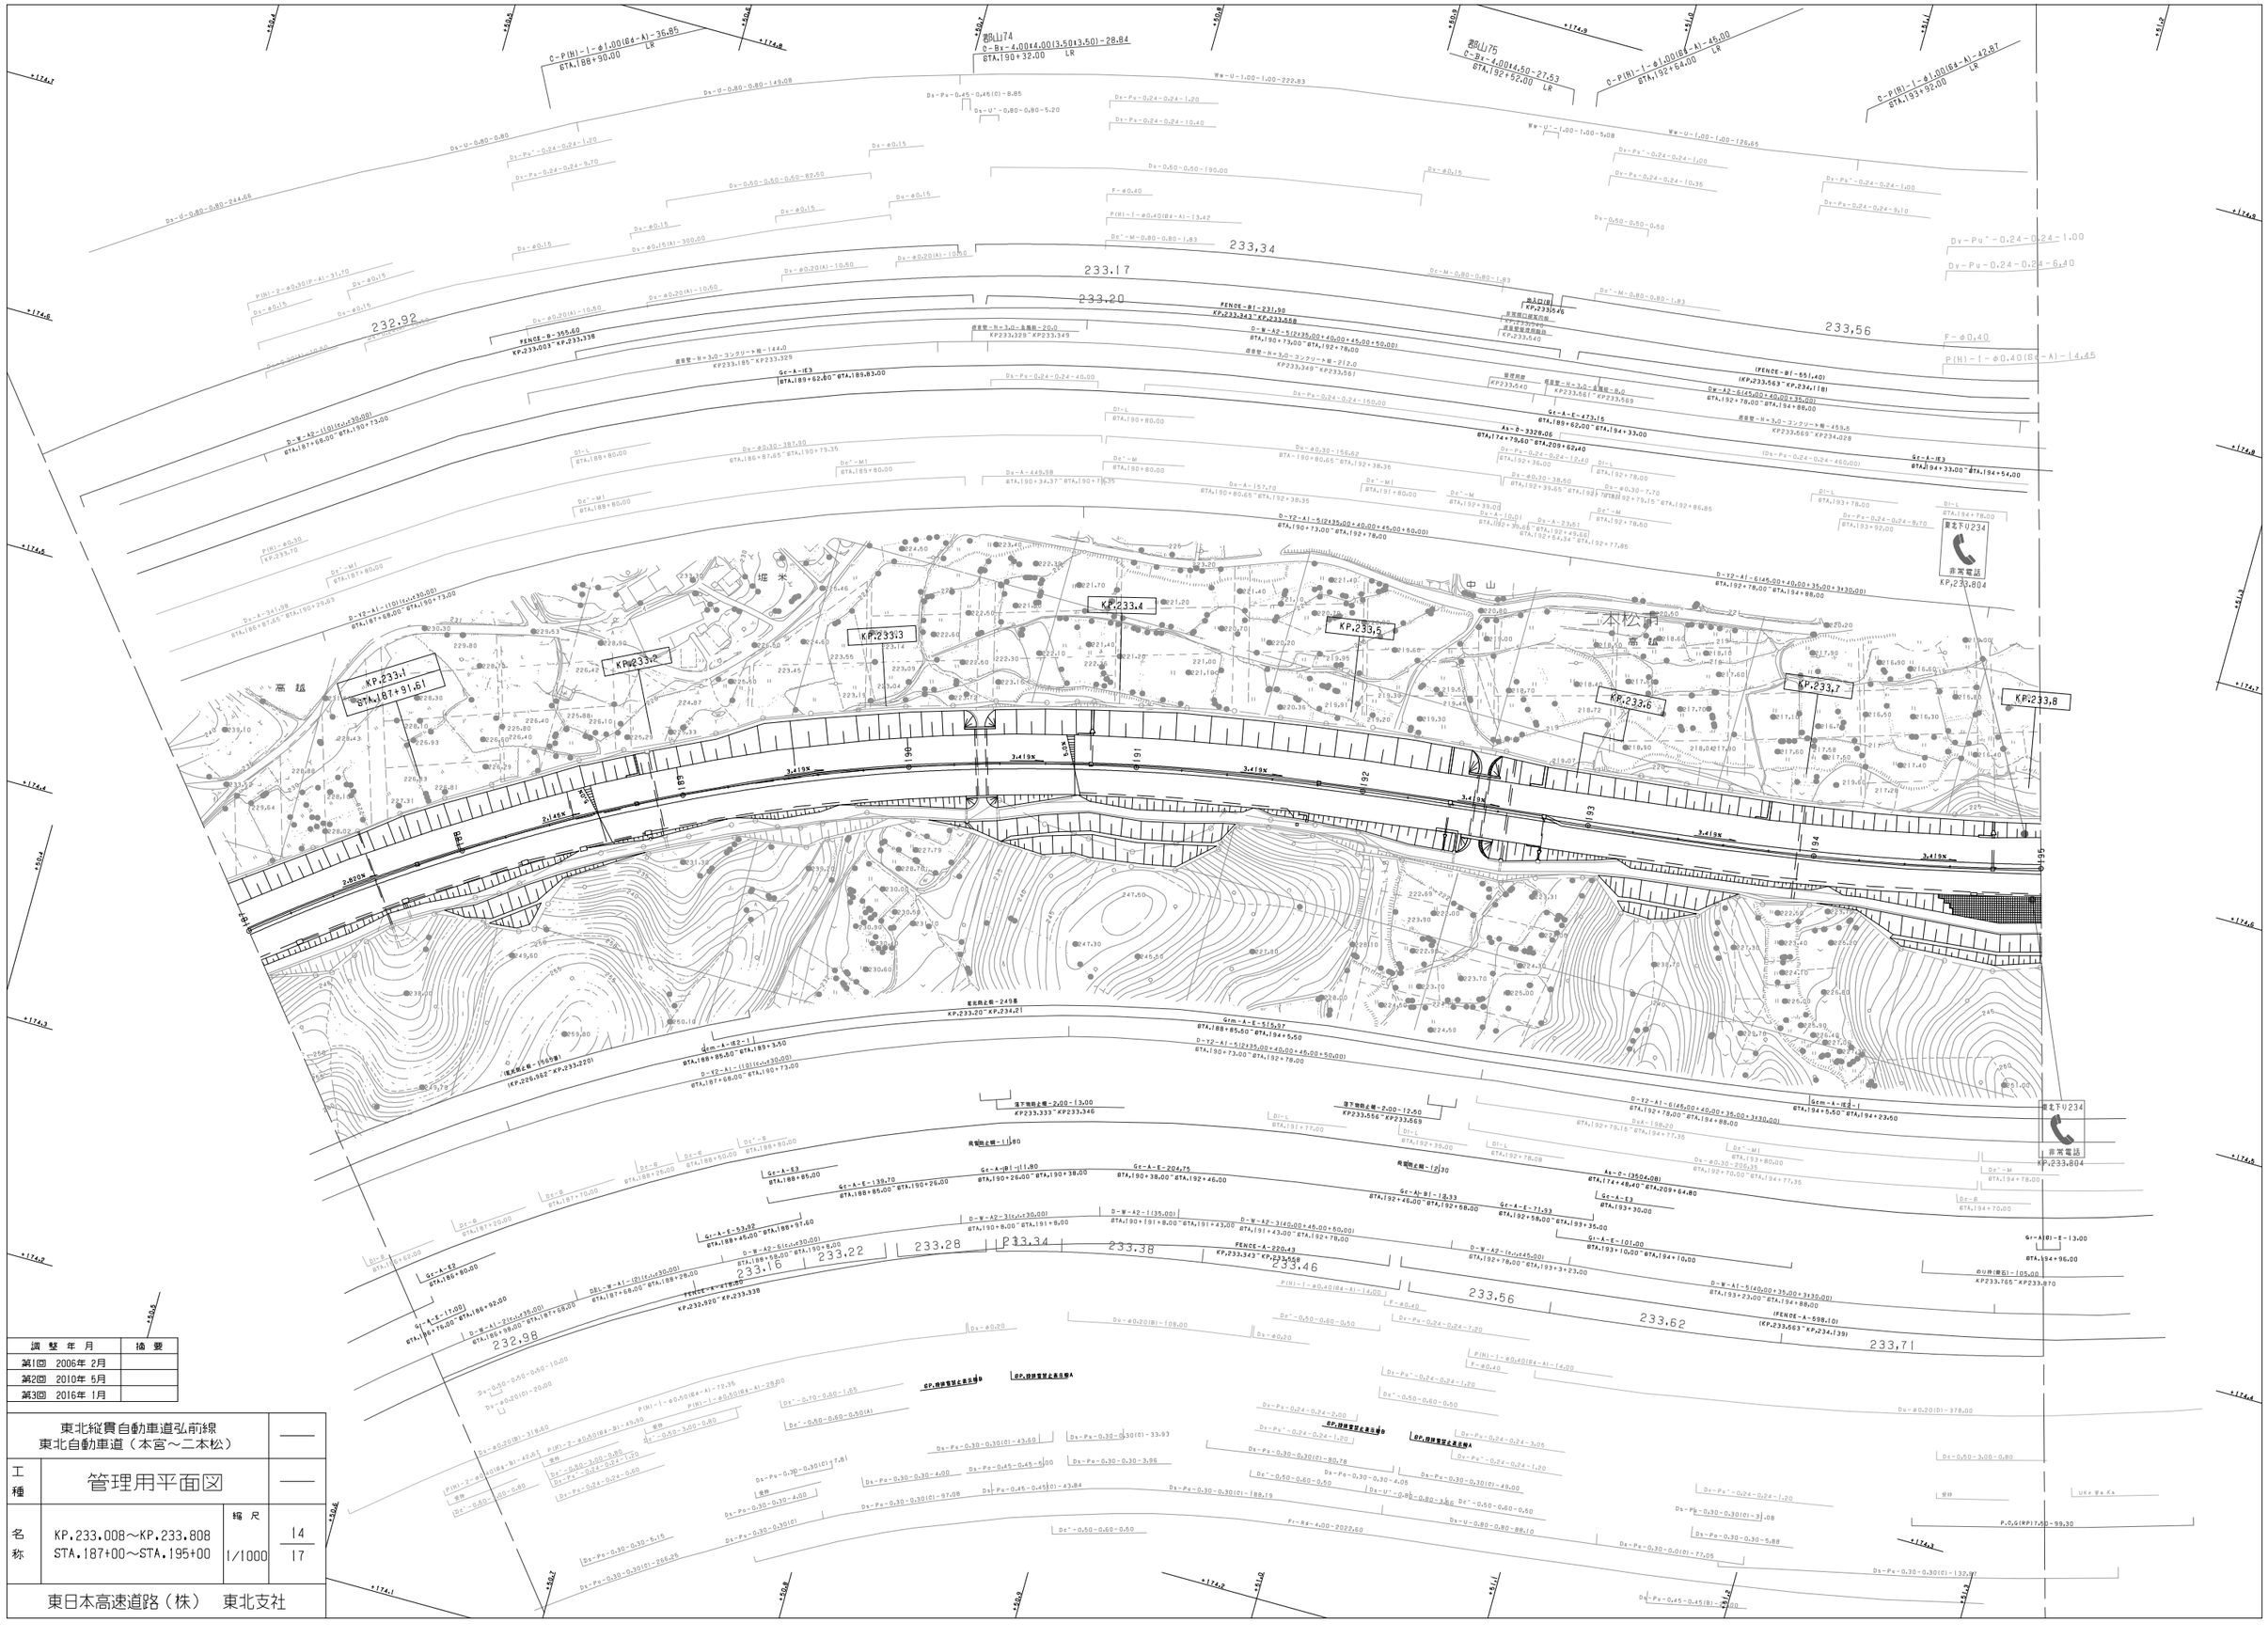

調整年月	摘要
第1回 2006年 2月	
第2回 2010年 5月	
第3回 2016年 1月	

東北縦貫自動車道弘前線 東北自動車道（本宮～二本松）			——
工種	管理用平面図		——
名称	KP.233.008～KP.233.808 STA.187+00～STA.195+00	縮尺 1/1000	14 17
東日本高速道路（株） 東北支社			

調整年月	摘要
第1回 2006年 2月	
第2回 2012年 4月	
第3回 2016年 1月	

東北縦貫自動車道弘前線
東北自動車道（本宮～二本松）

工種：管理用平面図

名称：KP.233.808～KP.234.608
STA.195+00～STA.203+00

縮尺：1/1000

15
17

東日本高速道路（株） 東北支社



調整年月	摘要
第2回 2010年 5月	
第3回 2012年 4月	
第4回 2018年 1月	

東北縦貫自動車道弘前線
東北自動車道（本宮～二本松）

工種：管理用平面図

名称：KP.234.608～KP.235.388
STA.203+00～STA.210+80

縮尺：1/1000

16
17

東日本高速道路（株）　東北支社

東北縦貫自動車道弘前線 東北自動車道（本宮～二本松）			
工種	管理用平面図		
名称	KP.235.388～KP.236.208 STA.210+80～STA.219+00	縮尺 1/1000	17 17
東日本高速道路（株）　東北支社			

調整年月	摘要
第2回　2010年 5月	
第3回　2014年 2月	
第4回　2016年 1月	
第5回　2018年 1月	

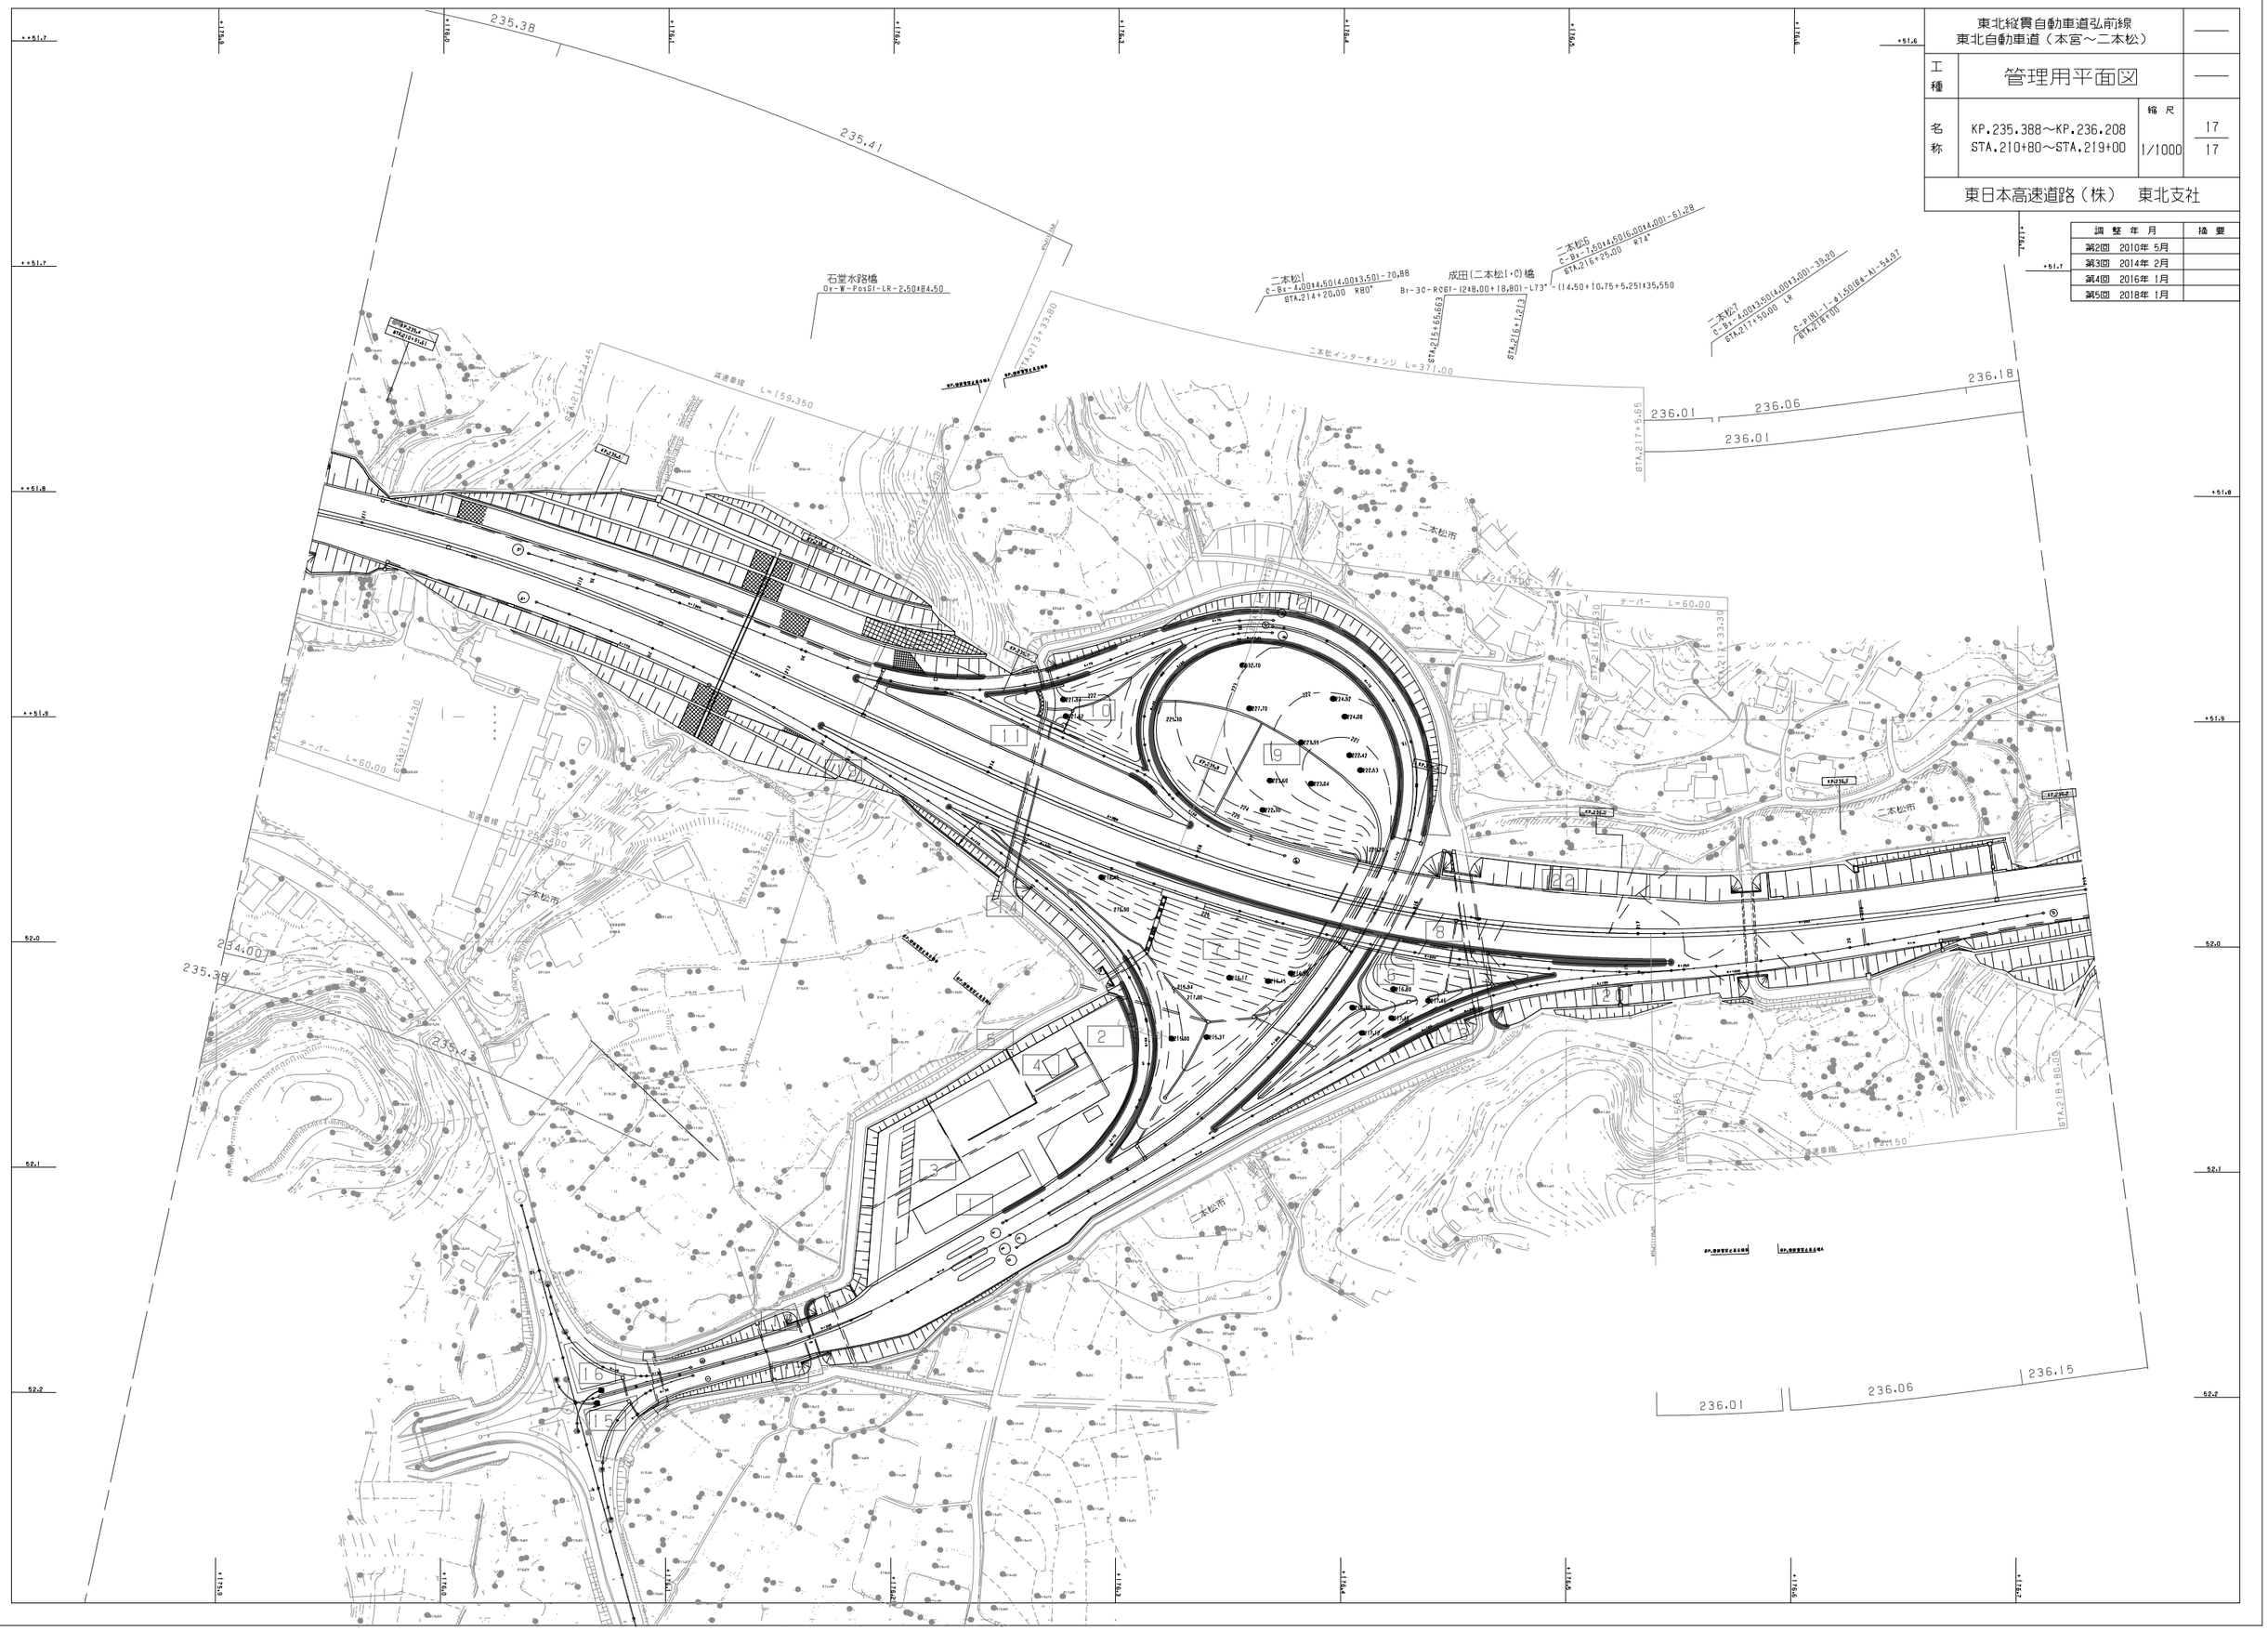

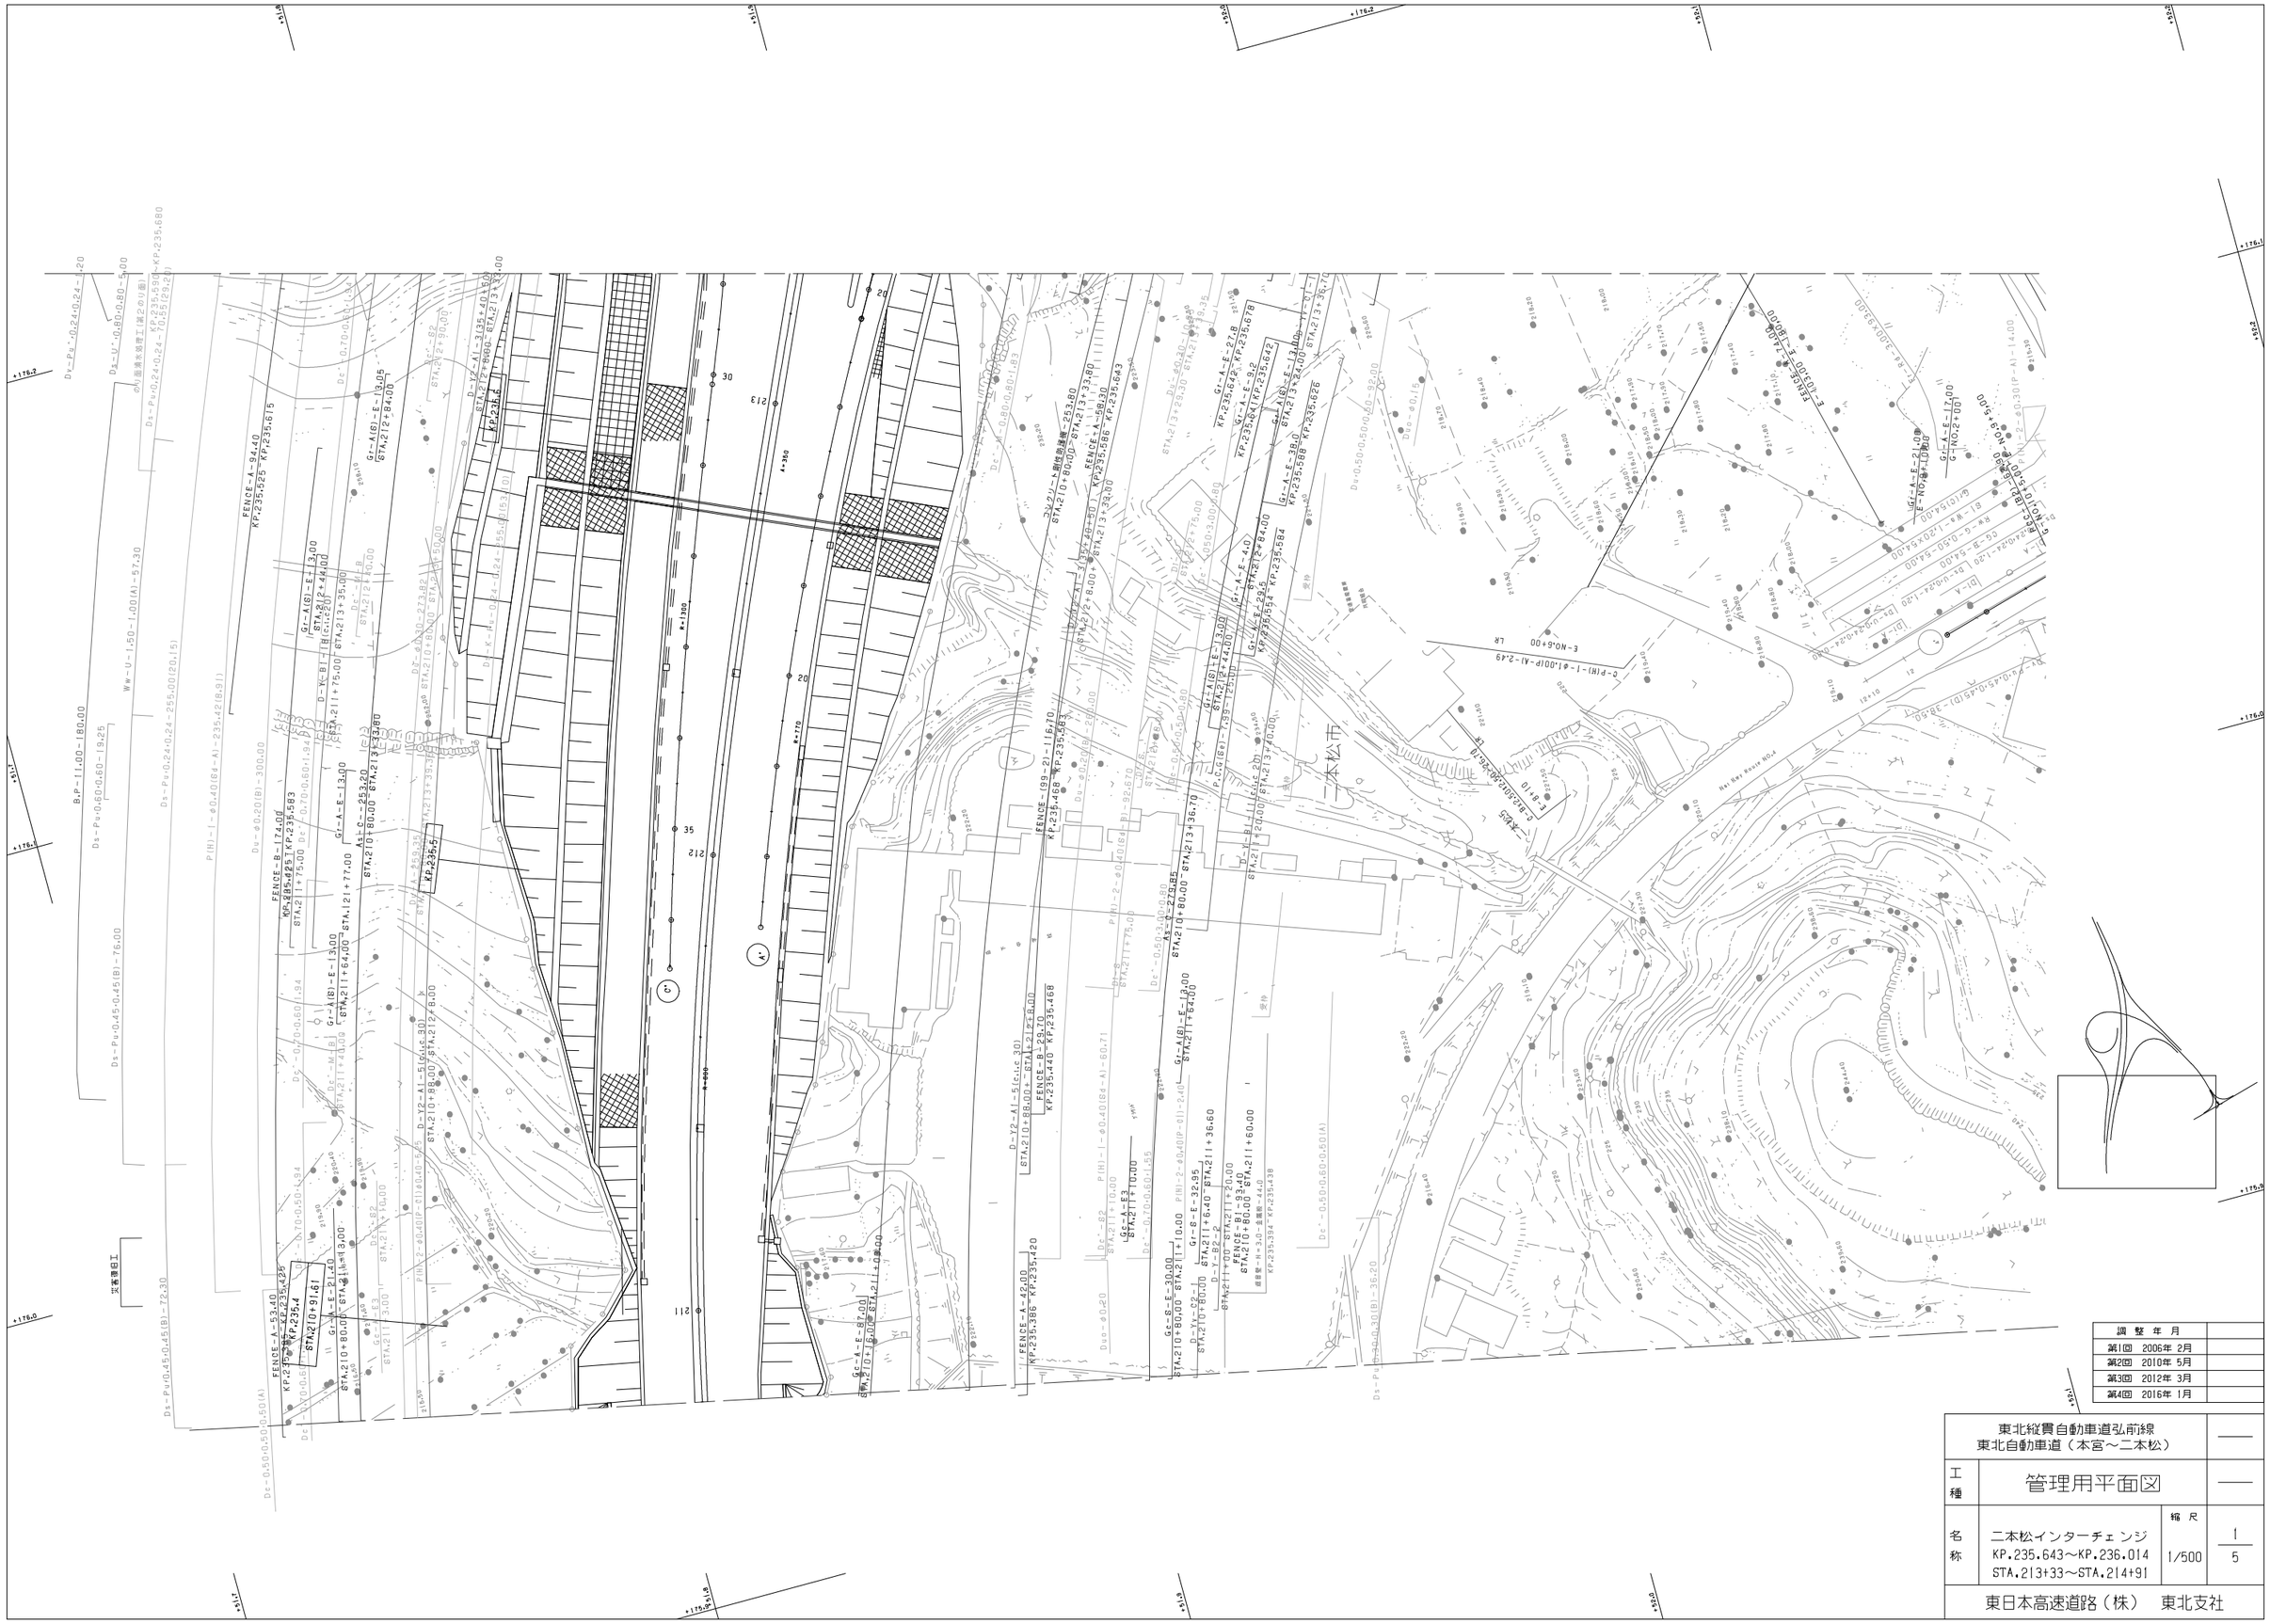
二本松市
STA.210+91.61
KP.235.4
STA.210+80.00
STA.211+75.00
STA.211+77.00
STA.211+64.00
STA.211+40.00
STA.211+10.00
STA.211+00
STA.210+80.00
STA.210+88.00
STA.210+60.00
STA.213+35.00
STA.213+80.00
STA.213+39.30
STA.213+36.70
STA.214+80.00
STA.214+75.00
STA.214+60.00
STA.214+50.00
STA.214+40.00
STA.214+30.00
STA.214+20.00
STA.214+10.00
STA.214+00.00
STA.213+90.00
STA.213+80.00
STA.213+70.00
STA.213+60.00
STA.213+50.00
STA.213+40.00
STA.213+30.00
STA.213+20.00
STA.213+10.00
STA.213+00.00
STA.212+90.00
STA.212+80.00
STA.212+70.00
STA.212+60.00
STA.212+50.00
STA.212+40.00
STA.212+30.00
STA.212+20.00
STA.212+10.00
STA.212+00.00
STA.211+90.00
STA.211+80.00
STA.211+70.00
STA.211+60.00
STA.211+50.00
STA.211+40.00
STA.211+30.00
STA.211+20.00
STA.211+10.00
STA.211+00.00
STA.210+90.00
STA.210+80.00
STA.210+70.00

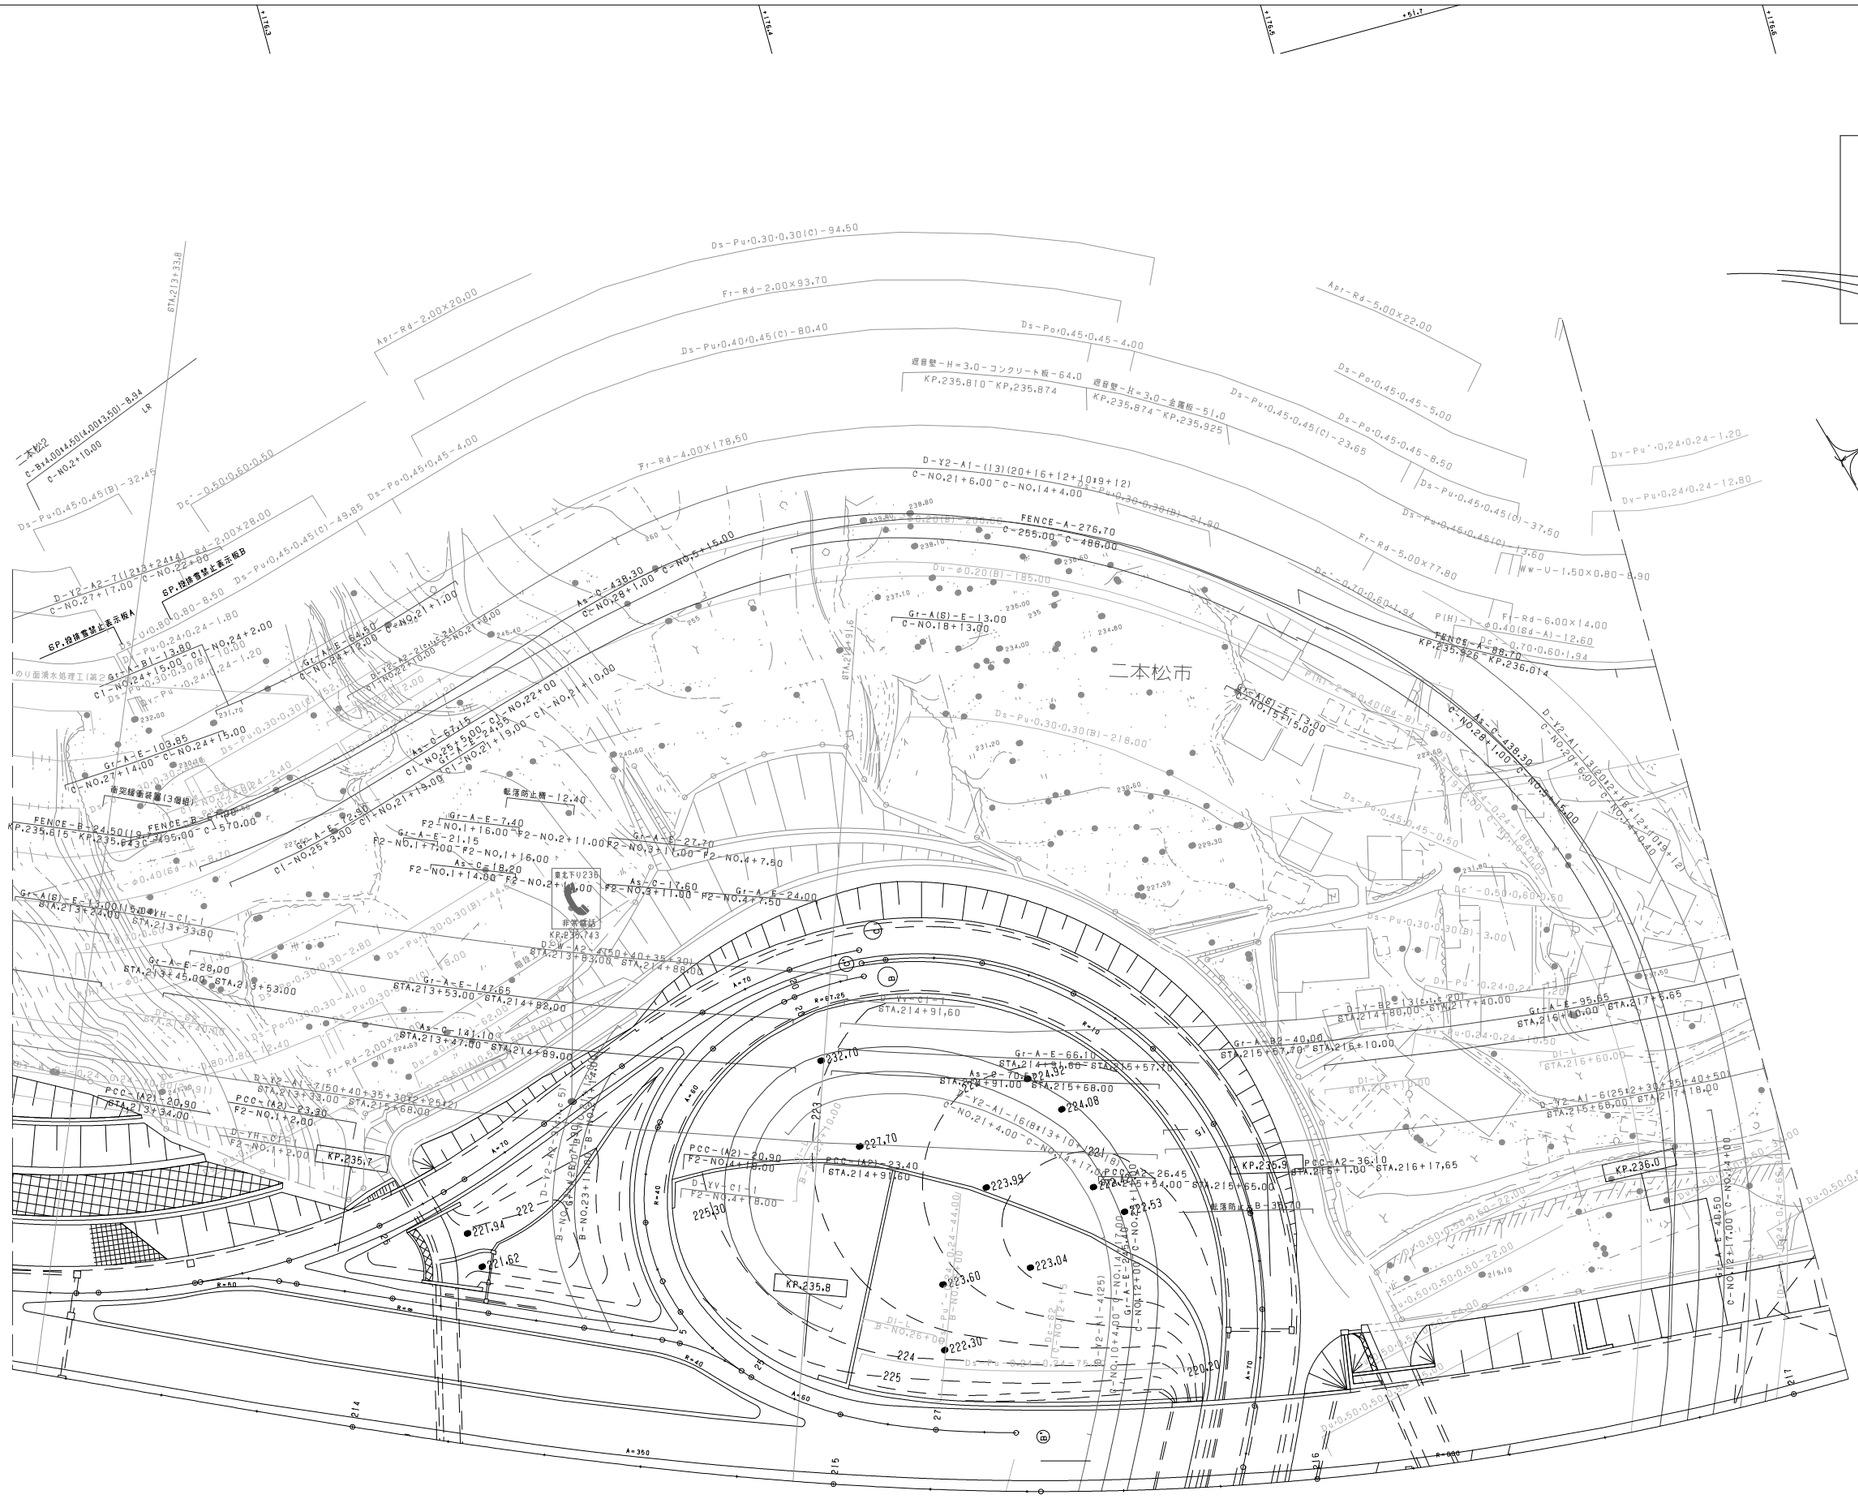
二本松市
KP.235.7
KP.235.8
KP.236.0
KP.236.8
FENCE-A-276.70
C-255.00 C-486.00
FENCE-A-C-12.60
KP.235.926 KP.236.014
FENCE-B-124.50(19 FENCE-B-C-7.00
KP.235.675 KP.235.824 C-395.00 C-570.00
GP.排雪禁止表示板A
GP.排雪禁止表示板B
非常電話
KP.235.743
転落防止柵-12.40
転落防止柵-B-38.20
C-NO.27+17.00 C-NO.27+0.00
C-NO.27+14.00 C-NO.24+15.00
C-NO.24+15.00 C-NO.24+2.00
C-NO.24+13.80 C-NO.24+1.20
C-NO.24+2.00 C-NO.21+1.00
C-NO.21+6.00 C-NO.14+4.00
C-NO.28+1.00 C-NO.5+15.00
C-NO.25+3.00 C-NO.21+15.00
C-NO.21+15.00 C-NO.21+10.00
C-NO.25+5.00 C-NO.22+0.00
C-NO.18+13.00
C-NO.15+15.00
C-NO.28+1.00 C-NO.22+15.00
C-NO.14+4.00 C-NO.12+6.00
C-NO.12+6.00 C-NO.9+15.00
C-NO.9+15.00 C-NO.5+15.00
C-NO.10+4.00 C-NO.14+4.00
C-NO.5+15.00 C-NO.2+15.00
C-NO.2+15.00 C-NO.0+15.00
C-NO.0+15.00 C-NO.-2+15.00
C-NO.-2+15.00 C-NO.-5+15.00
C-NO.-5+15.00 C-NO.-7+15.00
C-NO.-7+15.00 C-NO.-10+15.00
C-NO.-10+15.00 C-NO.-12+15.00
C-NO.-12+15.00 C-NO.-15+15.00
C-NO.-15+15.00 C-NO.-17+15.00
C-NO.-17+15.00 C-NO.-20+15.00
C-NO.-20+15.00 C-NO.-22+15.00
C-NO.-22+15.00 C-NO.-25+15.00
C-NO.-25+15.00 C-NO.-28+15.00
C-NO.-28+15.00 C-NO.-30+15.00
C-NO.-30+15.00 C-NO.-32+15.00
C-NO.-32+15.00 C-NO.-35+15.00
C-NO.-35+15.00 C-NO.-37+15.00
C-NO.-37+15.00 C-NO.-40+15.00
C-NO.-40+15.00 C-NO.-42+15.00
C-NO.-42+15.00 C-NO.-45+15.00
C-NO.-45+15.00 C-NO.-47+15.00
C-NO.-47+15.00 C-NO.-50+15.00
C-NO.-50+15.00 C-NO.-52+15.00
C-NO.-52+15.00 C-NO.-55+15.00
C-NO.-55+15.00 C-NO.-57+15.00
C-NO.-57+15.00 C-NO.-60+15.00
C-NO.-60+15.00 C-NO.-62+15.00
C-NO.-62+15.00 C-NO.-65+15.00
C-NO.-65+15.00 C-NO.-67+15.00
C-NO.-67+15.00 C-NO.-70+15.00
C-NO.-70+15.00 C-NO.-72+15.00
C-NO.-72+15.00 C-NO.-75+15.00
C-NO.-75+15.00 C-NO.-77+15.00
C-NO.-77+15.00



調整年月	
第2回 2010年 5月	
第3回 2012年 4月	
第4回 2014年 2月	
第5回 2016年 1月	
第6回 2018年 1月	

東北縦貫自動車道弘前線
東北自動車道（本宮～二本松）

工種：管理用平面図

名称：二本松インターチェンジ
KP.235.643～KP.236.014
STA.213+33～STA.214+91

縮尺：1/500

3/5

東日本高速道路（株）　東北支社

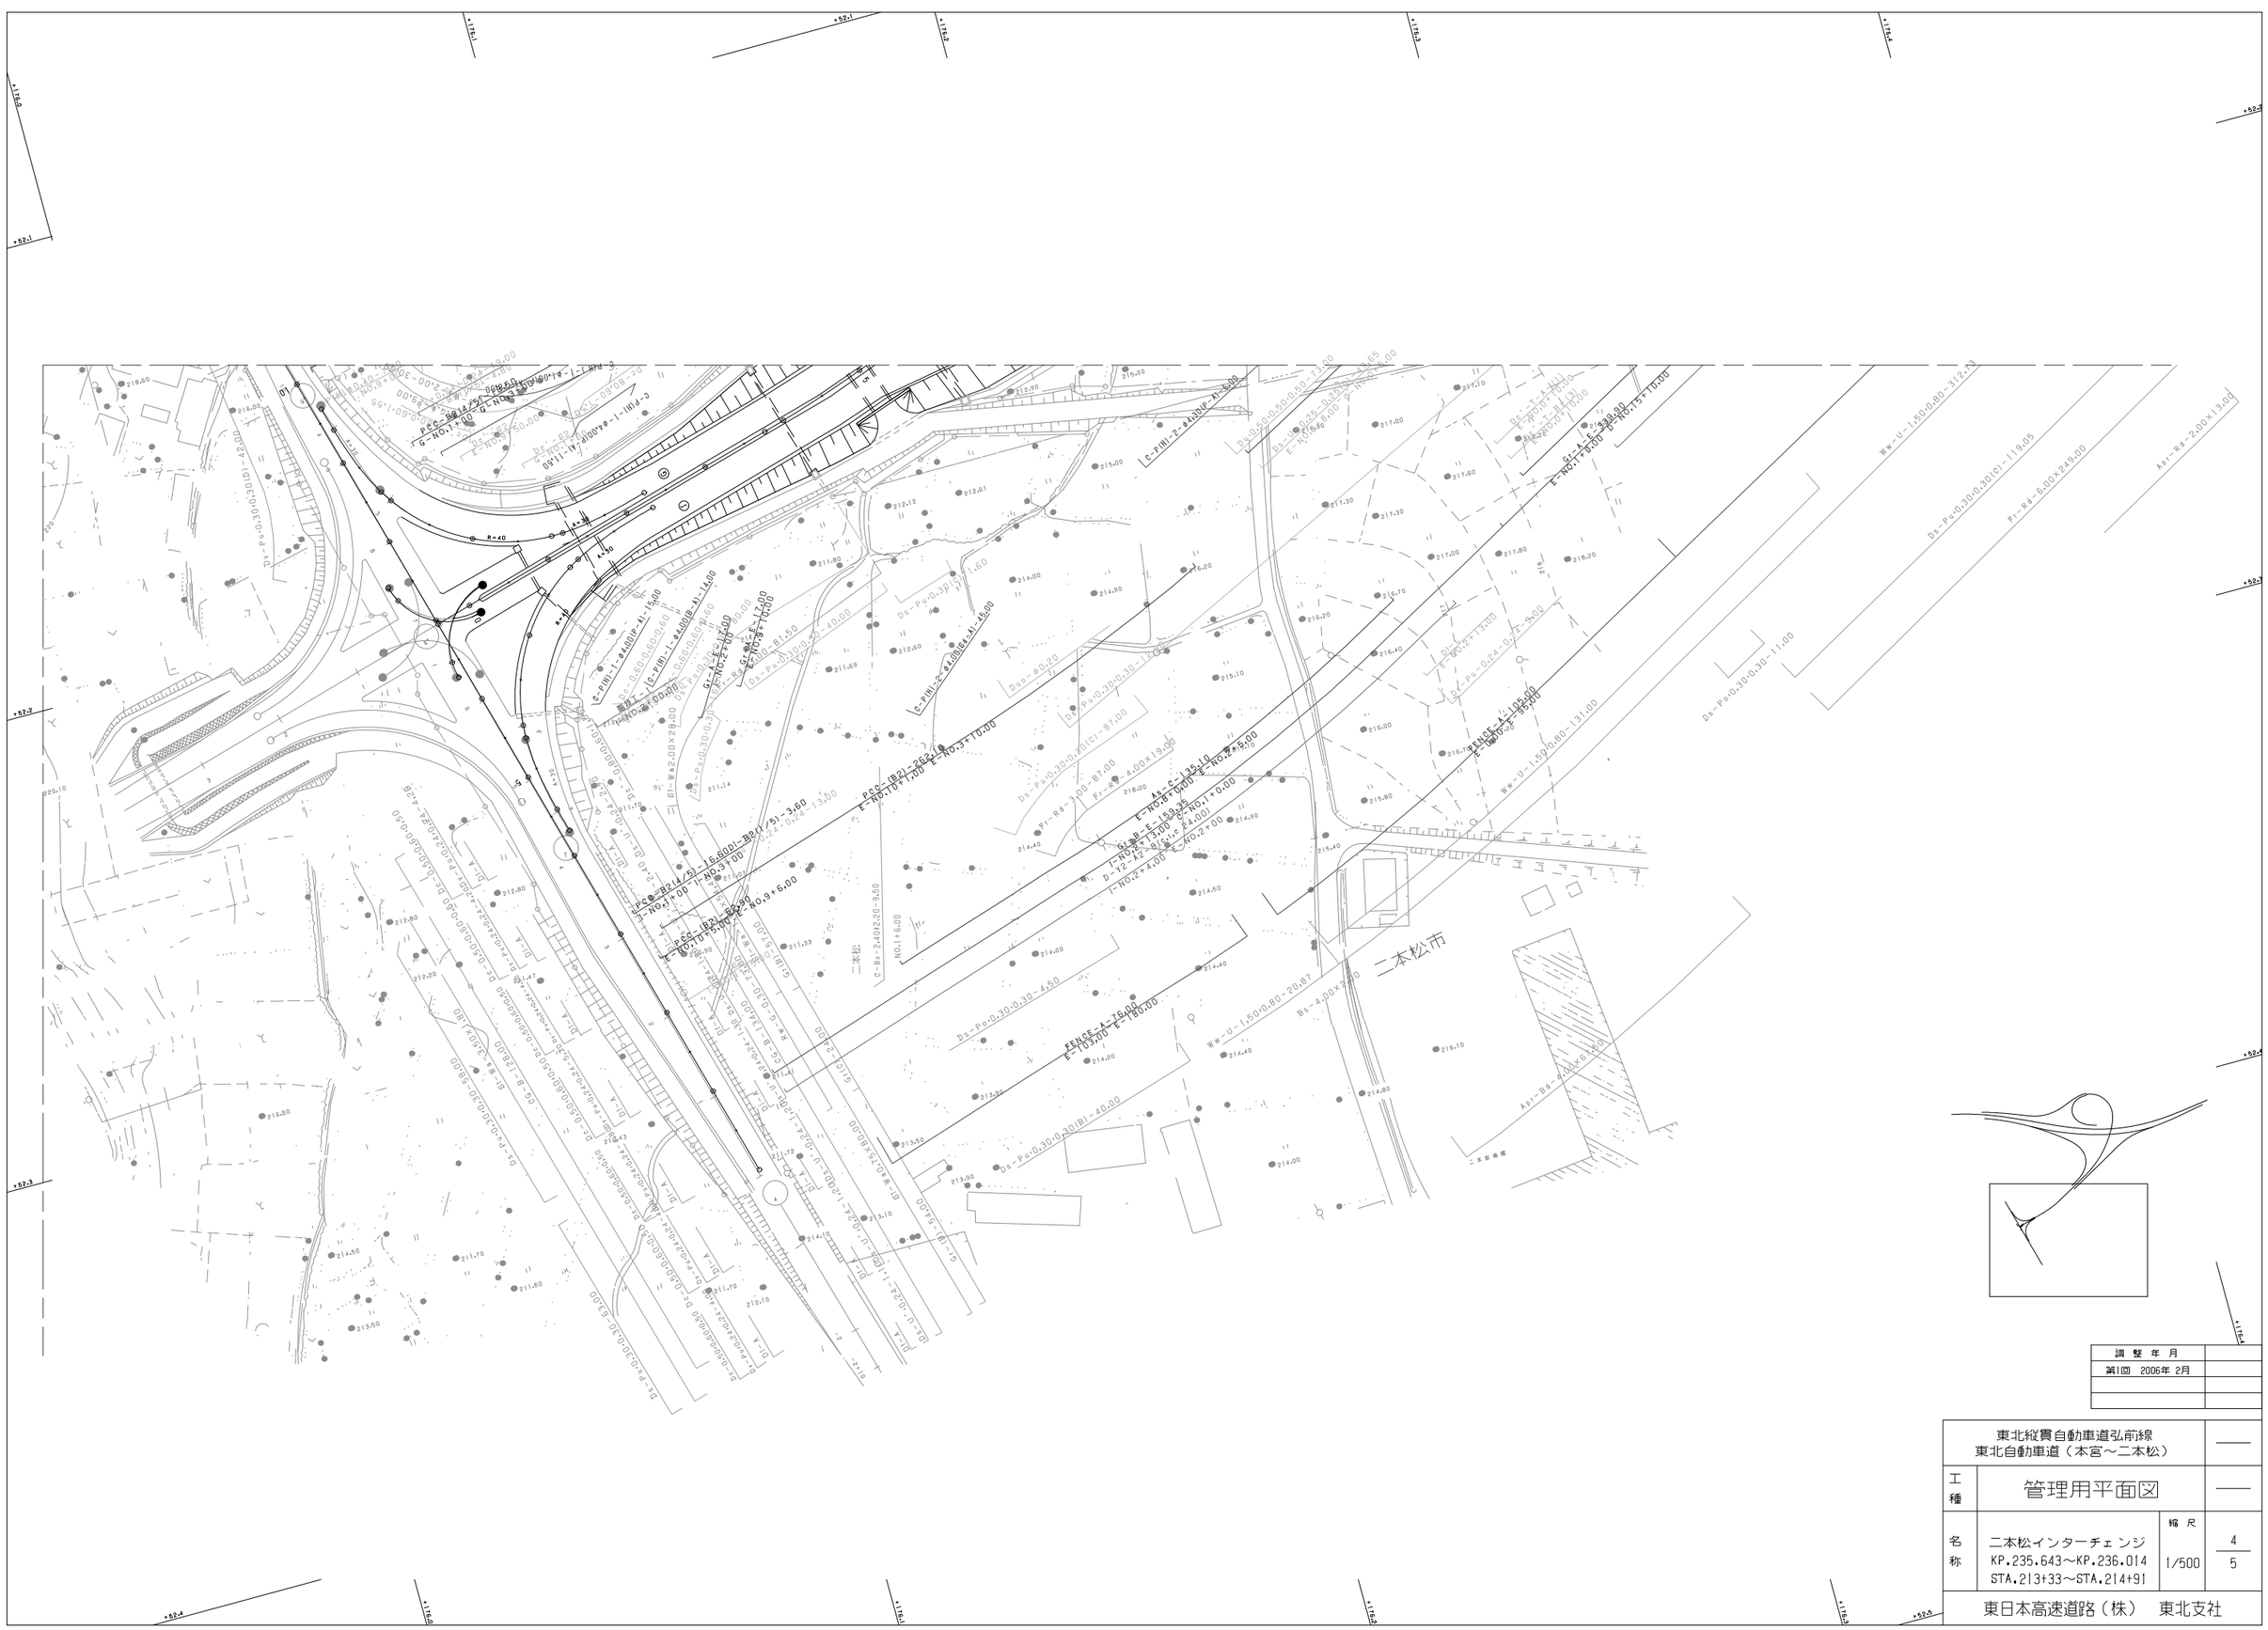
二本松市
二本松
R=40
A=30
A=50
R=40
R=30
R=30
R=30

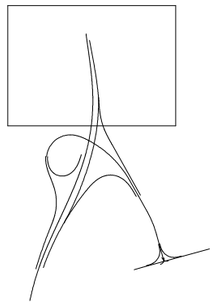

調整年月	
第1回 2006年 2月	
第2回 2012年 4月	
第3回 2016年 1月	

東北縦貫自動車道弘前線 東北自動車道（本宮～二本松）			——
工種	管理用平面図		——
名称	二本松インターチェンジ KP.235.643～KP.236.014 STA.213+33～STA.214+91	縮尺 1/500	5 5
東日本高速道路（株） 東北支社			

調整年月	摘要
第1回 2006年 2月	
第2回 2012年 4月	
第3回 2016年 1月	

東北縦貫自動車道弘前線 東北自動車道（二本松～福島西）			——
工種	管理用平面図		——
名称	KP.236.208～KP.237.008 STA.219+00～STA.227+00	縮尺 1/1000	1 24
東日本高速道路（株） 東北支社			

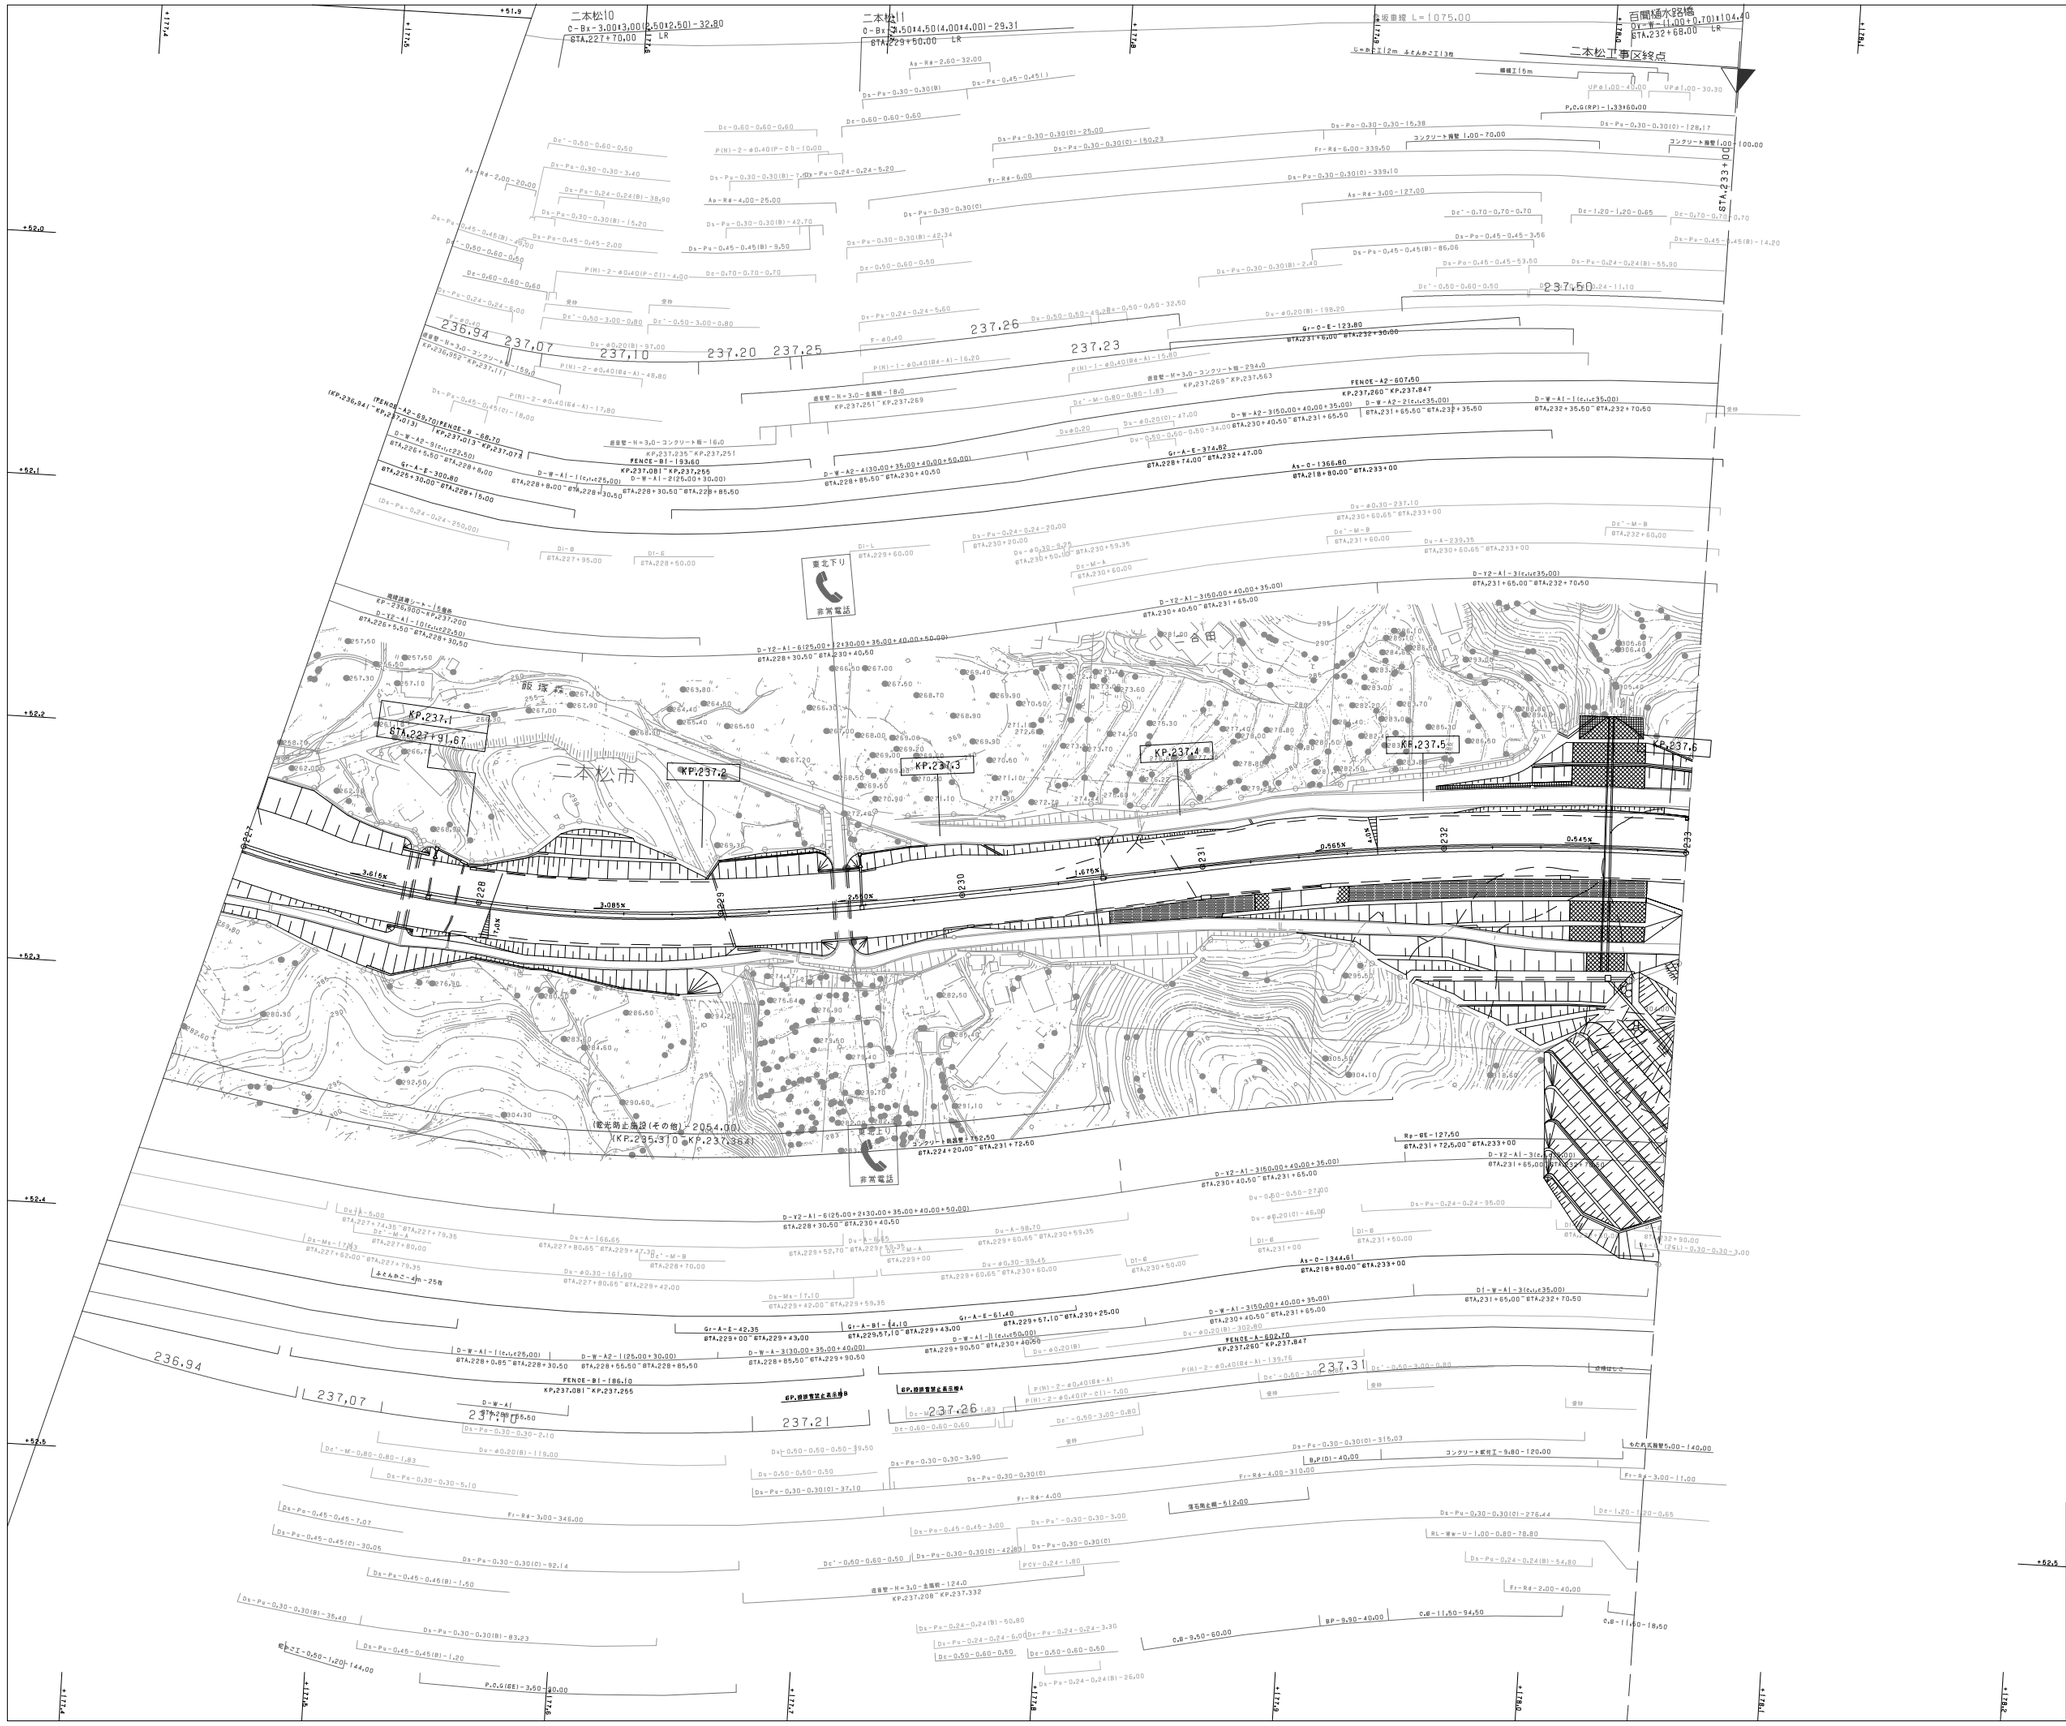

調 整 年 月	摘 要
第1回 2006年 2月	
第2回 2012年 4月	

東北縦貫自動車道弘前線 東北自動車道（二本松～福島西）			——
工種	管理用平面図		——
名称	KP.237.008～KP.237.608 STA.227+00～STA.233+00	縮尺 1/1000	2 24
東日本高速道路（株） 東北支社			

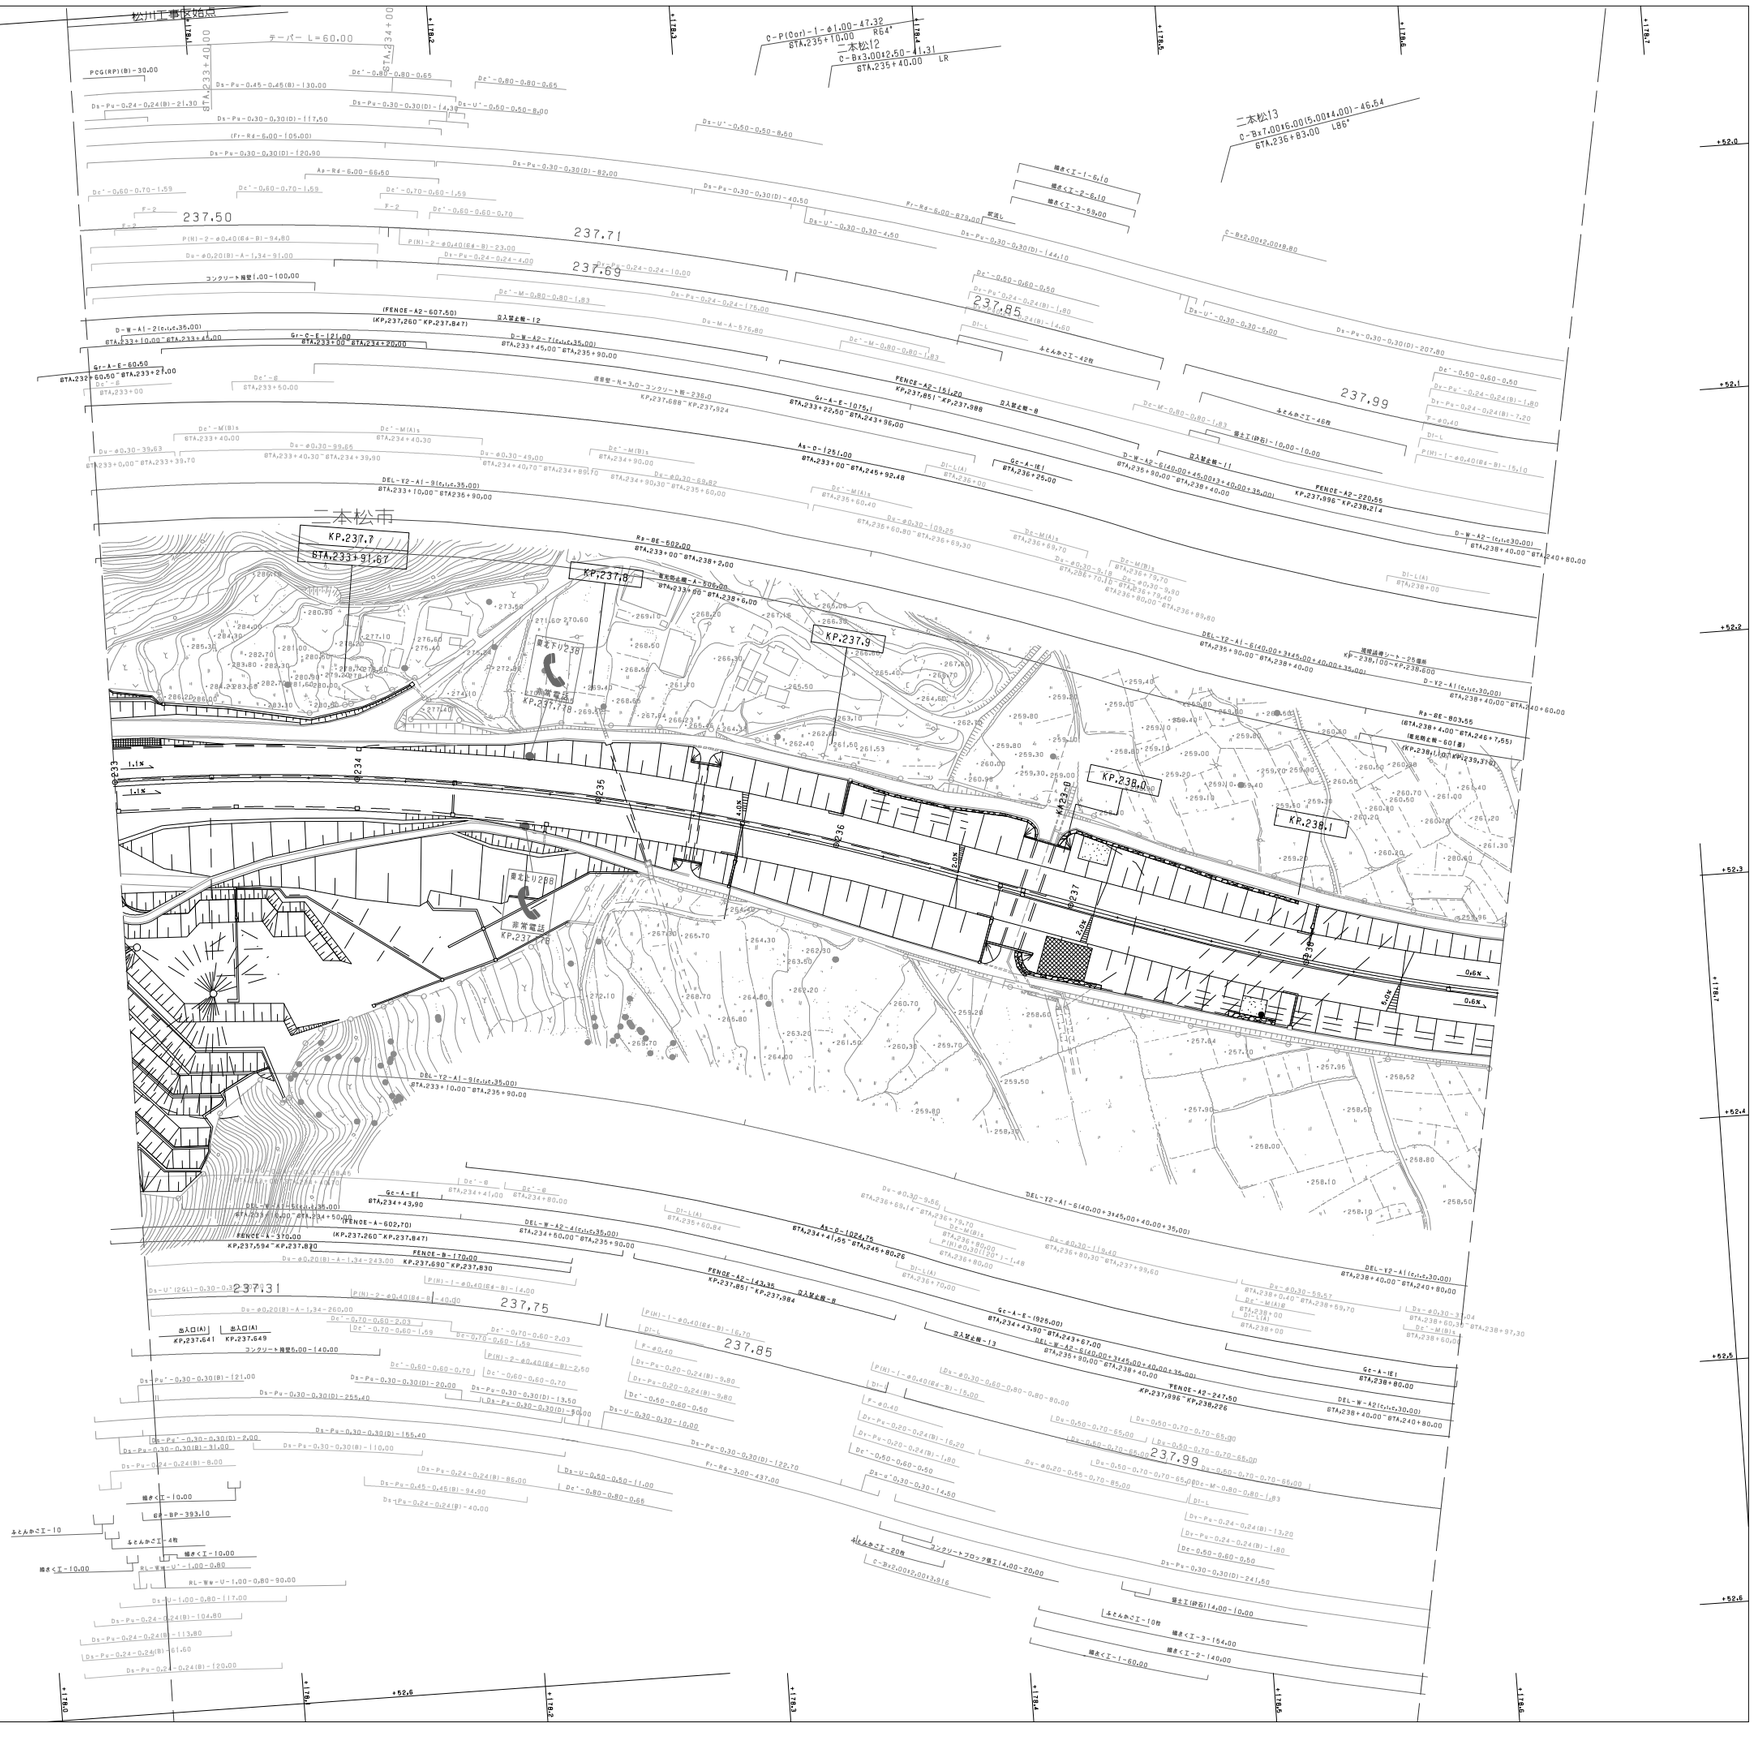
松川工事区始点
テーパー L=60.00
二本松市
KP.237.7
STA.233+91.67
KP.237.8
KP.237.9
KP.238.0
KP.238.1
非常電話
KP.237.776
非常電話
KP.237.918
237.50
237.71
237.69
237.85
237.99
237.31
237.75
237.85
237.99
二本松2
C-Bx3.00+42.50
STA.235+41.31 LR
二本松3
C-Bx7.00+16.00(5.00+4.00)-45.54
STA.236+83.00 L86°
C-P(Oor)-1-φ1.00-47.32
STA.236+10.00 RG4°
C-Bx3.00+42.50
STA.235+40.00 LR
C-Bx2.00+12.00+8.80
C-P(Oor)-2-φ1.00-47.32
STA.236+10.00 RG4°
C-Bx3.00+42.50
STA.235+40.00 LR
C-Bx2.00+12.00+8.80
(FENCE-A2-607.50)
(KP.237.260~KP.237.847)
FENCE-A-370.00
KP.237.594~KP.237.830
FENCE-A2-602.70)
(KP.237.260~KP.237.847)
FENCE-B-170.00
KP.237.690~KP.237.830
FENCE-A2-143.35
KP.237.851~KP.237.984
FENCE-A2-247.50
KP.237.998~KP.238.226
FENCE-A2-220.65
KP.237.998~KP.239.214
出入口(A)
KP.237.641
出入口(A)
KP.237.649
出入口(B)
KP.237.776
出入口(B)
KP.237.918
出入口(C)
KP.238.141
出入口(C)
KP.238.281
出入口(D)
KP.238.376
出入口(D)
KP.238.516
出入口(E)
KP.238.611
出入口(E)
KP.238.751
出入口(F)
KP.238.846
出入口(F)
KP.238.986
出入口(G)
KP.239.081
出入口(G)
KP.239.221
出入口(H)
KP.239.316
出入口(H)
KP.239.456
出入口(I)
KP.239.551
出入口(I)
KP.239.691
出入口(J)
KP.239.786
出入口(J)
KP.239.926
出入口(K)
KP.240.021
出入口(K)
KP.240.161
出入口(L)
KP.240.256
出入口(L)
KP.240.396
出入口(M)
KP.240.491
出入口(M)
KP.240.631
出入口(N)
KP.240.726
出入口(N)
KP.240.866
出入口(O)
KP.240.961
出入口(O)
KP.241.101
出入口(P)
KP.241.196
出入口(P)
KP.241.336
出入口(Q)
KP.241.431
出入口(Q)
KP.241.571
出入口(R)
KP.241.666
出入口(R)
KP.241.806
出入口(S)
KP.241.901
出入口(S)
KP.242.041
出入口(T)
KP.242.136
出入口(T)
KP.242.276
出入口(U)
KP.242.371
出入口(U)
KP.242.511
出入口(V)
KP.242.606
出入口(V)
KP.242.746
出入口(W)
KP.242.841
出入口(W)
KP.242.981
出入口(X)
KP.243.076
出入口(X)
KP.243.216
出入口(Y)
KP.243.311
出入口(Y)
KP.243.451
出入口(Z)
KP.243.546
出入口(Z)
KP.243.686
出入口(AA)
KP.243.781
出入口(AA)
KP.243.921
出入口(AB)
KP.244.016
出入口(AB)
KP.244.156
出入口(AC)
KP.244.251
出入口(AC)
KP.244.391
出入口(AD)
KP.244.486
出入口(AD)
KP.244.626
出入口(AE)
KP.244.721
出入口(AE)
KP.244.861
出入口(AF)
KP.244.956
出入口(AF)
KP.245.096
出入口(AG)
KP.245.191
出入口(AG)
KP.245.331
出入口(AH)
KP.245.426
出入口(AH)
KP.245.566
出入口(AI)
KP.245.661
出入口(AI)
KP.245.801
出入口(AJ)
KP.245.896
出入口(AJ)
KP.246.036
出入口(AK)
KP.246.131
出入口(AK)
KP.246.271
出入口(AL)
KP.246.366
出入口(AL)
KP.246.506
出入口(AM)
KP.246.601
出入口(AM)
KP.246.741
出入口(AN)
KP.246.836
出入口(AN)
KP.246.976
出入口(AO)
KP.247.071
出入口(AO)
KP.247.211
出入口(AP)
KP.247.306
出入口(AP)
KP.247.446
出入口(AQ)
KP.247.541
出入口(AQ)
KP.247.681
出入口(AR)
KP.247.776
出入口(AR)
KP.247.916
出入口(AS)
KP.248.011
出入口(AS)
KP.248.151
出入口(AT)
KP.248.246
出入口(AT)
KP.258.351
出入口(CK)
KP.258.491
出入口(CL)
KP.258.586
出入口(CL)
KP.258.726
出入口(CM)
KP.258.821
出入口(CM)
KP.258.961
出入口(CN)
KP.259.056
出入口(CN)
KP.259.196
出入口(CO)
KP.259.291
出入口(CO)
KP.259.431
出入口(CP)
KP.259.526
出入口(CP)
KP.259.666
出入口(CQ)
KP.259.761
出入口(CQ)
KP.259.901
出入口(CR)
KP.259.996
出入口(CR)
KP.260.136
出入口(CS)
KP.260.231
出入口(CS)
KP.260.371
出入口(CT)
KP.260.466
出入口(CT)
KP.260.606
出入口(CU)
KP.260.701
出入口(CU)
KP.260.841
出入口(CV)
KP.260.936
出入口(CV)
KP.261.076
出入口(CW)
KP.261.171
出入口(CW)
KP.261.311
出入口(CX)
KP.261.406
出入口(CX)
KP.261.546
出入口(CY)
KP.261.641
出入口(CY)
KP.261.781
出入口(CZ)
KP.261.876
出入口(CZ)
KP.262.016
出入口(DA)
KP.262.111
出入口(DA)
KP.262.251
出入口(DB)
KP.262.346
出入口(DB)
KP.262.486
出入口(DC)
KP.262.581
出入口(DC)
KP.262.721
出入口(DD)
KP.262.816
出入口(DD)
KP.262.956
出入口(DE)
KP.263.051
出入口(DE)
KP.263.191
出入口(DF)
KP.263.286
出入口(DF)
KP.263.426
出入口(DG)
KP.263.521
出入口(DG)
KP.263.661
出入口(DH)
KP.263.756
出入口(DH)
KP.263.896
出入口(DI)
KP.263.991
出入口(DI)
KP.264.131
出入口(DJ)
KP.264.226
出入口(DJ)
KP.264.366
出入口(DK)
KP.264.461
出入口(DK)
KP.264.601
出入口(DL)
KP.264.696
出入口(DL)
KP.264.836
出入口(DM)
KP.264.931
出入口(DM)
KP.265.071
出入口(DN)
KP.265.166
出入口(DN)
KP.265.306
出入口(DO)
KP.265.401
出入口(DO)
KP.265.541
出入口(DP)
KP.265.636
出入口(DP)
KP.265.776
出入口(DQ)
KP.265.871
出入口(DQ)
KP.266.011
出入口(DR)
KP.266.106
出入口(DR)
KP.266.246
出入口(DS)
KP.266.341
出入口(DS)
KP.266.481
出入口(DT)
KP.266.576
出入口(DT)
KP.266.716
出入口(DU)
KP.266.811
出入口(DU)
KP.266.951
出入口(DV)
KP.267.046
出入口(DV)
KP.267.186
出入口(DW)
KP.267.281
出入口(DW)
KP.267.421
出入口(DX)
KP.267.516
出入口(DX)
KP.267.656
出入口(DY)
KP.267.751
出入口(DY)
KP.267.891
出入口(DZ)
KP.267.986
出入口(DZ)
KP.268.126
出入口(EA)
KP.268.221
出入口(EA)
KP.278.326
出入口(FR)
KP.278.466
出入口(FS)
KP.278.561
出入口(FS)
KP.278.701
出入口(FT)
KP.278.796
出入口(FT)
KP.278.936
出入口(FU)
KP.279.031
出入口(FU)
KP.279.171
出入口(FV)
KP.279.266
出入口(FV)
KP.279.406
出入口(FW)
KP.279.501
出入口(FW)
KP.279.641
出入口(FX)
KP.279.736
出入口(FX)
KP.279.876
出入口(FY)
KP.279.971
出入口(FY)
KP.280.111
出入口(FZ)
KP.280.206
出入口(FZ)
KP.280.346
出入口(GA)
KP.280.441
出入口(GA)
KP.280.581
出入口(GB)
KP.280.676
出入口(GB)
KP.280.816
出入口(GC)
KP.280.911
出入口(GC)
KP.281.051
出入口(GD)
KP.281.146
出入口(GD)
KP.281.286
出入口(GE)
KP.281.381
出入口(GE)
KP.281.521
出入口(GF)
KP.281.616
出入口(GF)
KP.281.756
出入口(GG)
KP.281.851
出入口(GG)
KP.281.991
出入口(GH)
KP.282.086
出入口(GH)
KP.282.226
出入口(GI)
KP.282.321
出入口(GI)
KP.282.461
出入口(GJ)
KP.282.556
出入口(GJ)
KP.282.696
出入口(GK)
KP.282.791
出入口(GK)
KP.282.931
出入口(GL)
KP.283.026
出入口(GL)
KP.283.166
出入口(GM)
KP.283.261
出入口(GM)
KP.283.401
出入口(GN)
KP.283.496
出入口(GN)
KP.283.636
出入口(GO)
KP.283.731
出入口(GO)
KP.283.871
出入口(GP)
KP.283.966
出入口(GP)
KP.284.106
出入口(GQ)
KP.284.201
出入口(GQ)
KP.284.341
出入口(GR)
KP.284.436
出入口(GR)
KP.284.576
出入口(GS)
KP.284.671
出入口(GS)
KP.284.811
出入口(GT)
KP.284.906
出入口(GT)
KP.285.046
出入口(GU)
KP.285.141
出入口(GU)
KP.285.281
出入口(GV)
KP.285.376
出入口(GV)
KP.285.516
出入口(GW)
KP.285.611
出入口(GW)
KP.285.751
出入口(GX)
KP.285.846
出入口(GX)
KP.285.986
出入口(GY)
KP.286.081
出入口(GY)
KP.286.221
出入口(GZ)
KP.286.316
出入口(GZ)
KP.286.456
出入口(HA)
KP.286.551
出入口(HA)
KP.286.691
出入口(HB)
KP.286.786
出入口(HB)
KP.286.926
出入口(HC)
KP.287.021
出入口(HC)
KP.287.161
出入口(HD)
KP.287.256
出入口(HD)
KP.287.396
出入口(HE)
KP.287.491
出入口(HE)
KP.287.631
出入口(HF)
KP.287.726
出入口(HF)
KP.287.866
出入口(HG)
KP.287.961
出入口(HG)
KP.288.101
出入口(HH)
KP.288.196
出入口(HH)
KP.338.251
出入口(PM)
KP.338.391
出入口(PN)
KP.338.486
出入口(PN)
KP.338.626
出入口(PO)
KP.338.721
出入口(PO)
KP.338.861
出入口(PP)
KP.338.956
出入口(PP)
KP.339.096
出入口(PQ)
KP.339.191
出入口(PQ)
KP.339.331
出入口(PR)
KP.339.426
出入口(PR)
KP.339.566
出入口(PS)
KP.339.661
出入口(PS)
KP.339.801
出入口(PT)
KP.339.896
出入口(PT)
KP.340.036
出入口(PU)
KP.340.131
出入口(PU)
KP.340.271
出入口(PV)
KP.340.366
出入口(PV)
KP.340.506
出入口(PW)
KP.340.601
出入口(PW)
KP.340.741
出入口(PX)
KP.340.836
出入口(PX)
KP.340.976
出入口(PY)
KP.341.071
出入口(PY)
KP.341.211
出入口(PZ)
KP.341.306
出入口(PZ)
KP.341.446
出入口(QA)
KP.341.541
出入口(QA)
KP.341.681
出入口(QB)
KP.341.776
出入口(QB)
KP.341.916
出入口(QC)
KP.342.011
出入口(QC)
KP.342.151
出入口(QD)
KP.342.246
出入口(QD)
KP.342.386
出入口(QE)
KP.342.481
出入口(QE)
KP.342.621
出入口(QF)
KP.342.716
出入口(QF)
KP.342.856
出入口(QG)
KP.342.951
出入口(QG)
KP.343.091
出入口(QH)
KP.343.186
出入口(QH)
KP.343.326
出入口(QI)
KP.343.421
出入口(QI)
KP.343.561
出入口(QJ)
KP.343.656
出入口(QJ)
KP.343.796
出入口(QK)
KP.343.891
出入口(QK)
KP.344.031
出入口(QL)
KP.344.126
出入口(QL)
KP.344.266
出入口(QM)
KP.344.361
出入口(QM)
KP.344.501
出入口(QN)
KP.344.596
出入口(QN)
KP.344.736
出入口(QO)
KP.344.831
出入口(QO)
KP.344.971
出入口(QP)
KP.345.066
出入口(QP)
KP.345.206
出入口(QQ)
KP.345.301
出入口(QQ)
KP.345.441
出入口(QR)
KP.345.536
出入口(QR)
KP.345.676
出入口(QS)
KP.345.771
出入口(QS)
KP.345.911
出入口(QT)
KP.346.006
出入口(QT)
KP.346.146
出入口(QU)
KP.346.241
出入口(QU)
KP.346.381
出入口(QV)
KP.346.476
出入口(QV)
KP.346.616
出入口(QW)
KP.346.711
出入口(QW)
KP.346.851
出入口(QX)
KP.346.946
出入口(QX)
KP.347.086
出入口(QY)
KP.347.181
出入口(QY)
KP.347.321
出入口(QZ)
KP.347.416
出入口(QZ)
KP.347.556
出入口(RA)
KP.347.651
出入口(RA)
KP.347.791
出入口(RB)
KP.347.886
出入口(RB)
KP.348.026
出入口(RC)
KP.348.121
出入口(RC)
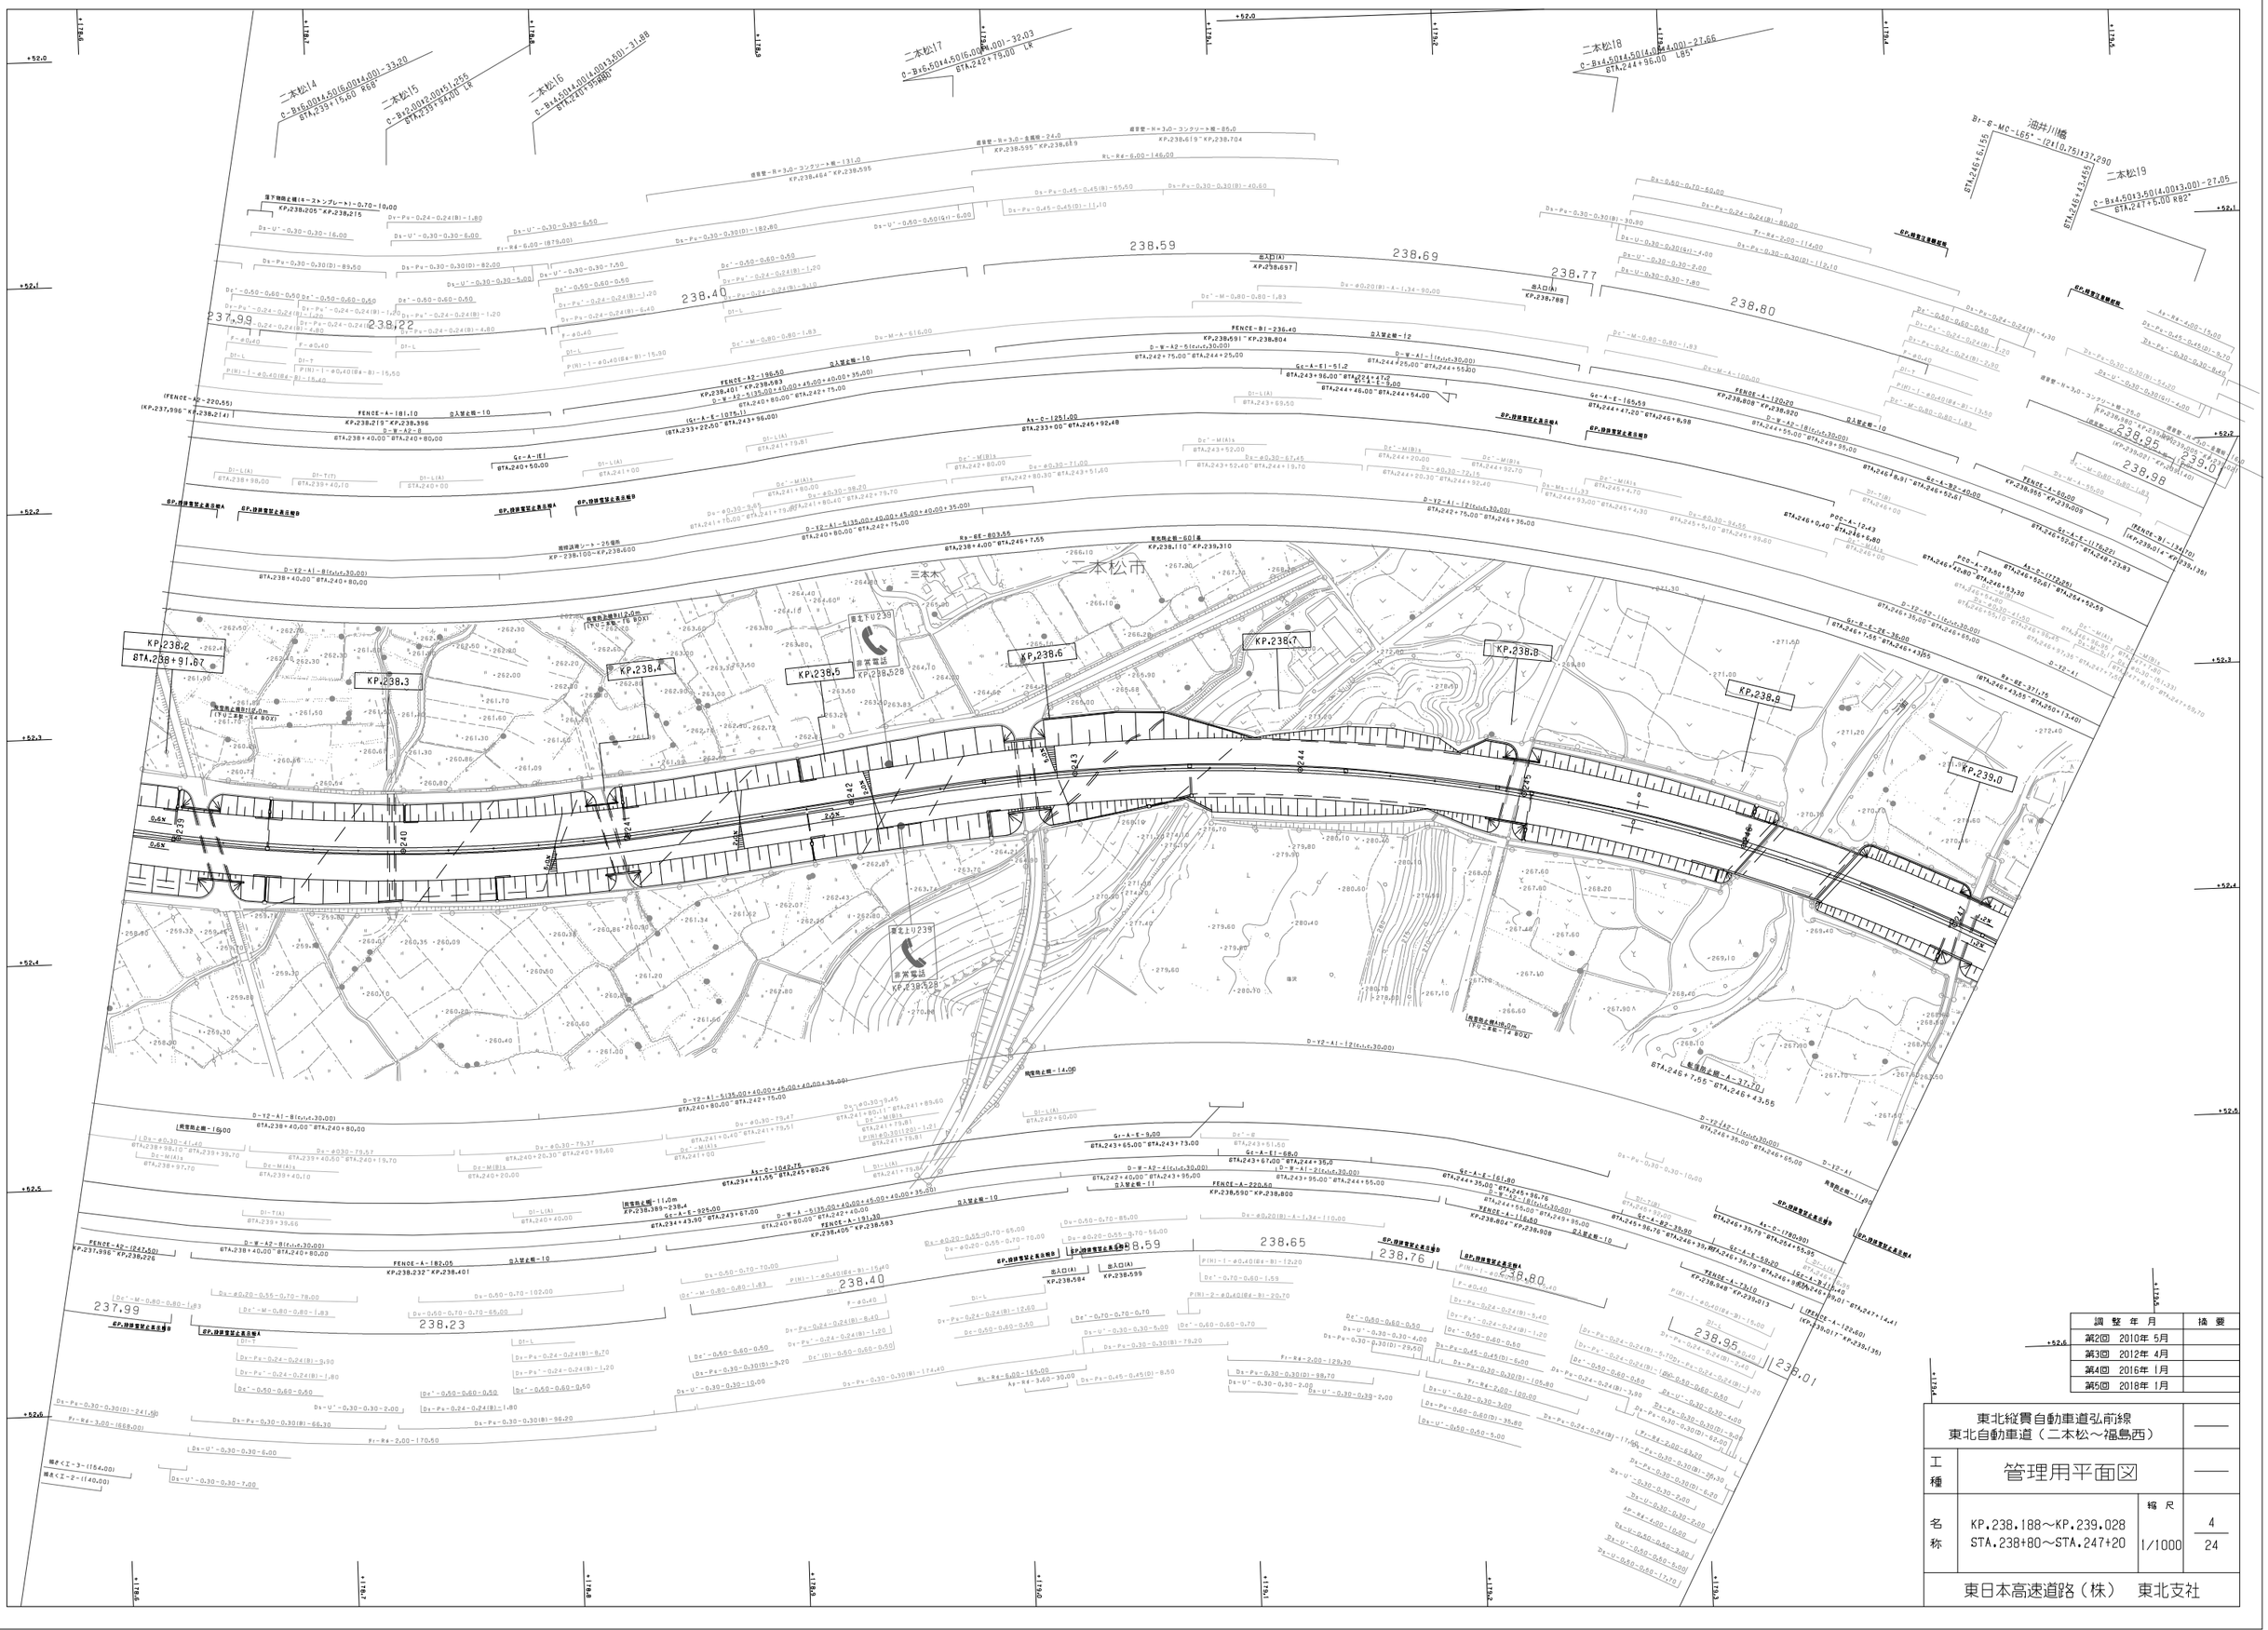

調整年月	摘要
第2回 2010年 5月	
第3回 2012年 4月	
第4回 2016年 1月	
第5回 2018年 1月	

東北縦貫自動車道弘前線
東北自動車道（二本松～福島西）

工種：管理用平面図

名称：KP.238.188～KP.239.028
STA.238+80～STA.247+20

縮尺：1/1000

4
24

東日本高速道路（株）　東北支社

調整年月	摘要
第1回 2006年 2月	
第2回 2010年 5月	
第3回 2012年 4月	
第4回 201年 1月	

東北縦貫自動車道弘前線 東北自動車道（二本松～福島西）			——
工種	管理用平面図		——
名称	KP.239.028～KP.239.868 STA.247+20～STA.255+60	縮尺 1/1000	5 24
東日本高速道路（株） 東北支社			

東北縦貫自動車道弘前線
東北自動車道（二本松～福島西）

工種	管理用平面図		
名称	KP.239.868～KP.240.708 STA.255+60～STA.264+00	縮尺	1/1000
			6 24

東日本高速道路（株）　東北支社

調整年月	摘要
第1回　2006年 2月	
第2回　2010年 5月	
第3回　2012年 4月	
第4回　2016年 1月	

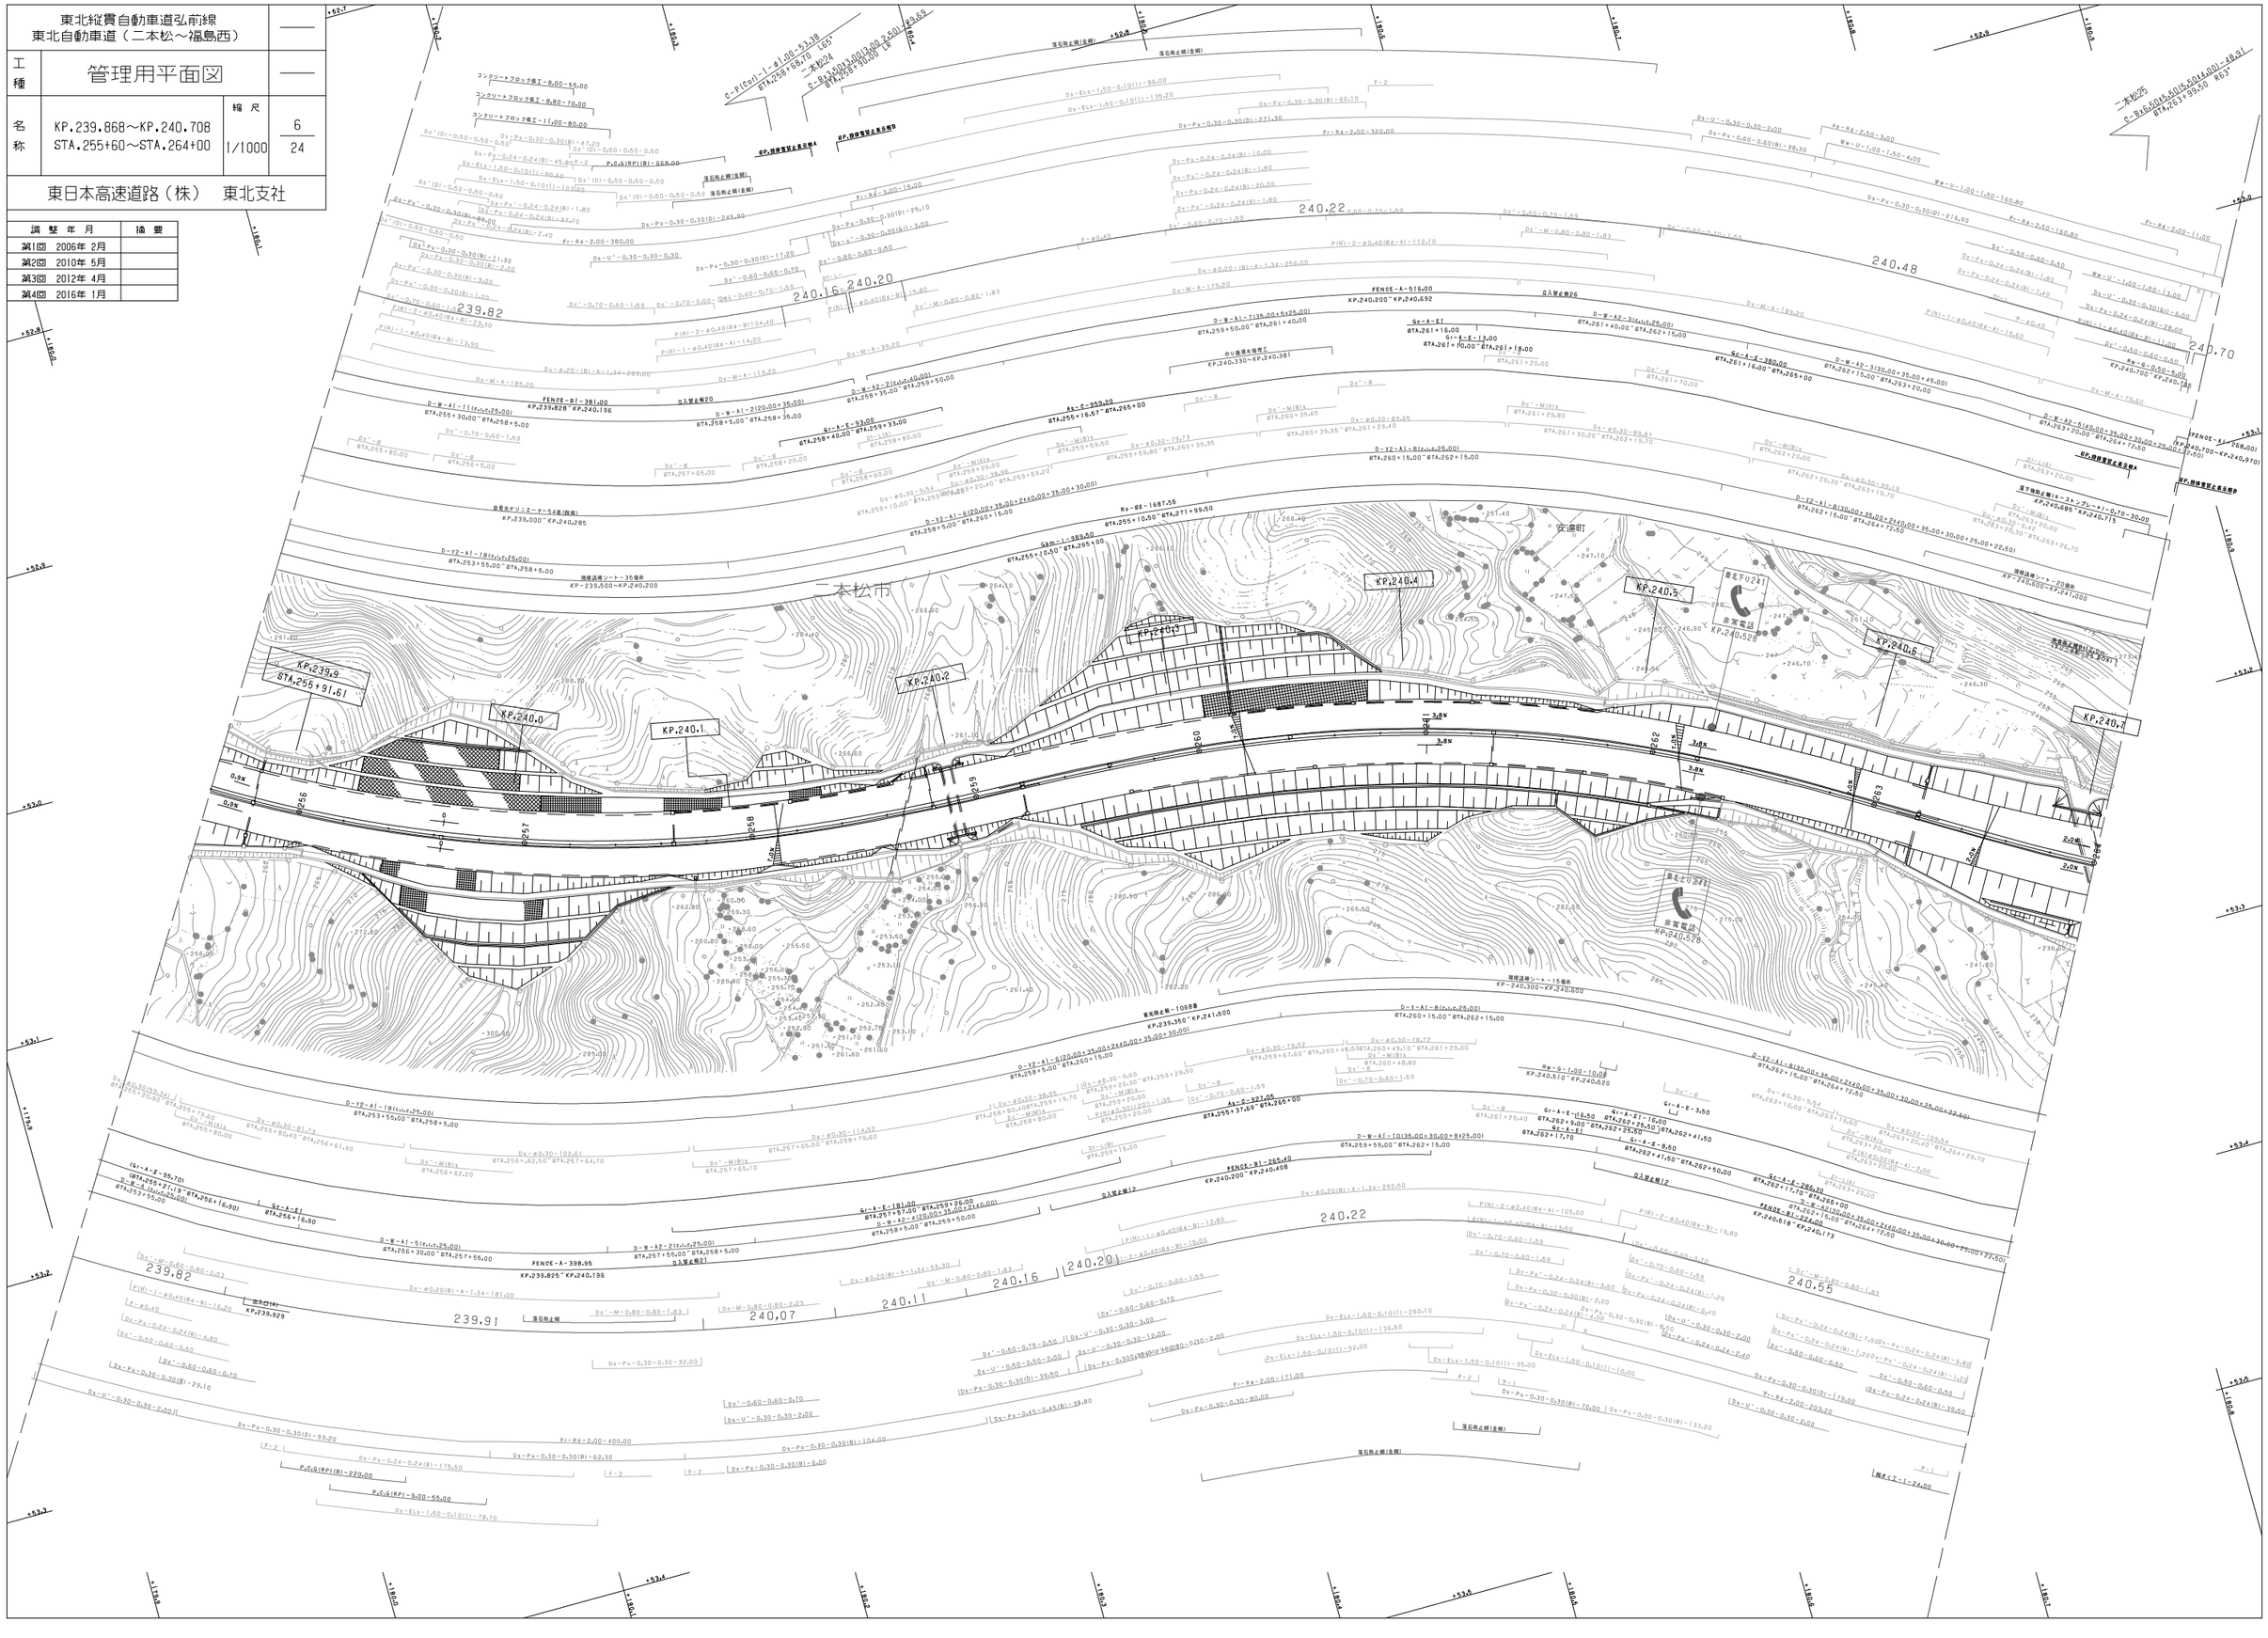
二本松市
安達町
KP.239.9
KP.240.0
KP.240.1
KP.240.2
KP.240.3
KP.240.4
KP.240.5
KP.240.6
KP.240.7
STA.255+91.61
非常電話 KP.240.528
非常電話 KP.240.526
239.82
240.16
240.20
240.22
240.48
240.70
239.91
240.11
240.07
240.55
FENCE-A-398.95 KP.239.825～KP.240.196
FENCE-B-381.00 KP.239.828～KP.240.196
FENCE-A-516.00 KP.240.200～KP.240.692
FENCE-B-265.40 KP.240.205～KP.240.408
FENCE-A-268.00 KP.240.700～KP.240.970
FENCE-A-293.00 KP.240.618～KP.240.173
落石防止柵(全面)
落石防止柵(全面)
落石防止柵(全面)
GP.排水管型式表示箇所A
GP.排水管型式表示箇所B
GP.排水管型式表示箇所A
GP.排水管型式表示箇所B
防音壁
防音壁
防音壁

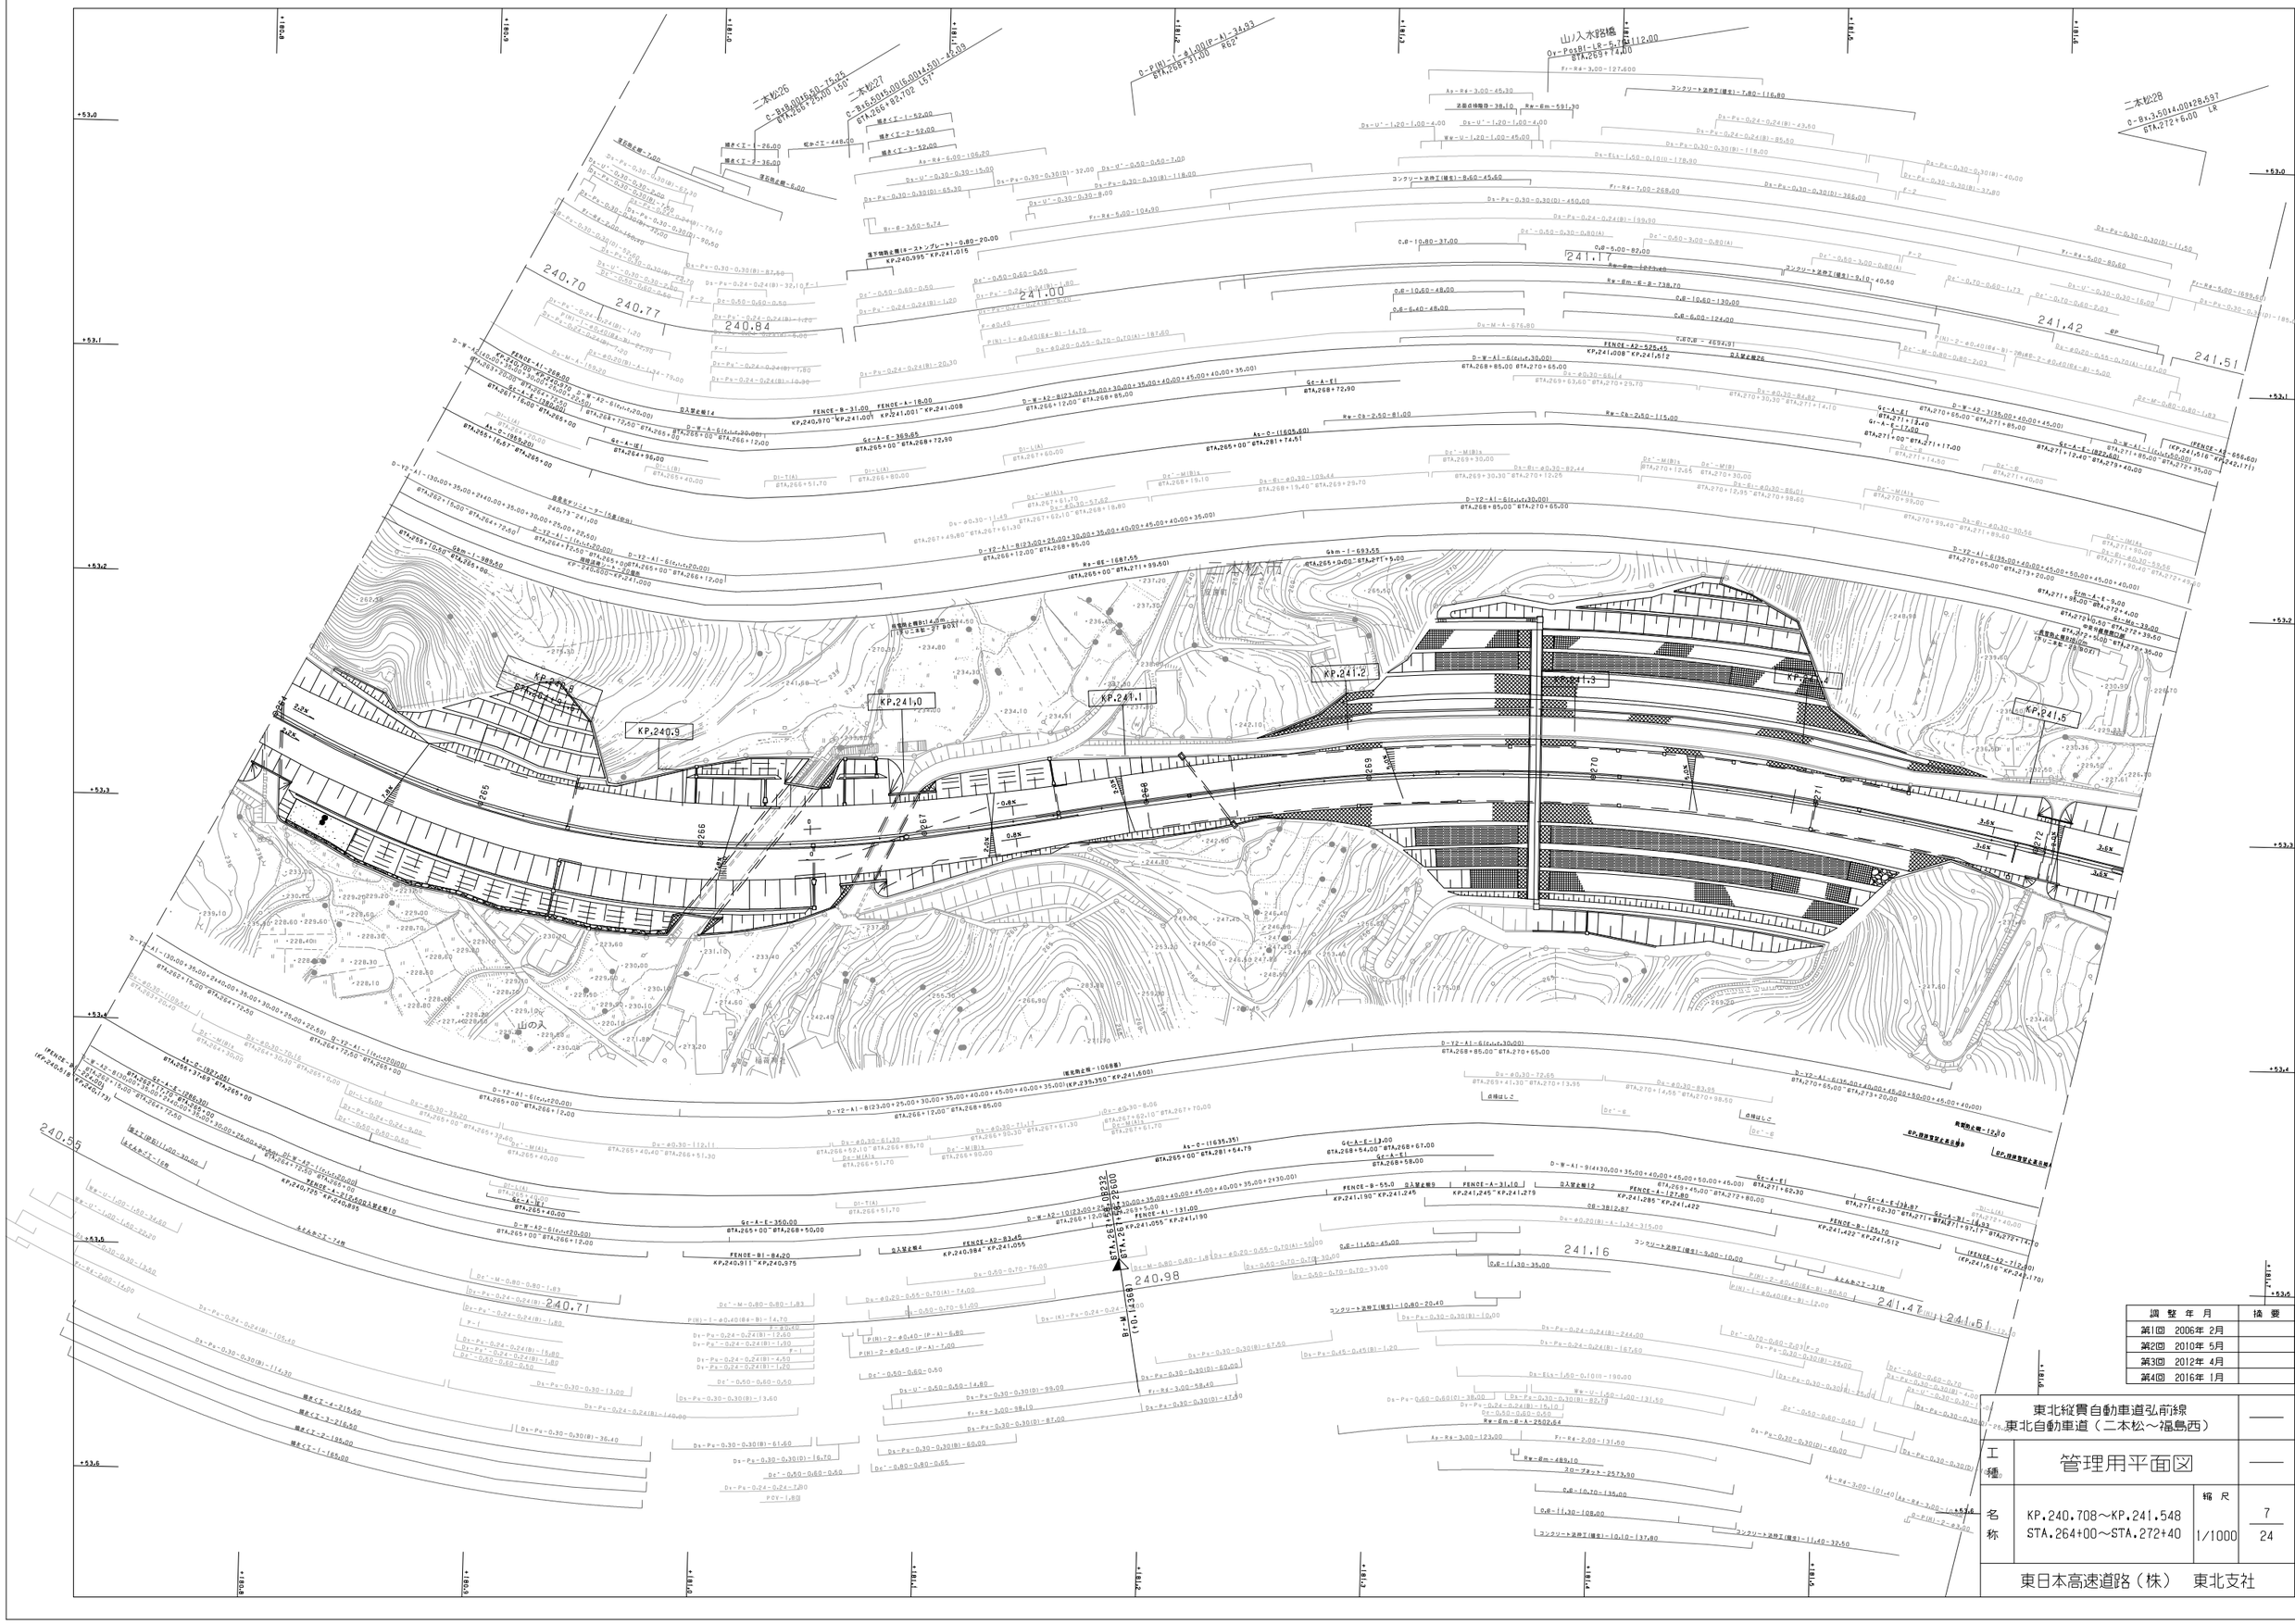

調整年月	摘要
第1回 2006年 2月	
第2回 2010年 5月	
第3回 2012年 4月	
第4回 2016年 1月	

東北縦貫自動車道弘前線
東北自動車道（二本松～福島西）

工種：管理用平面図

名称：KP.240.708～KP.241.548
STA.264+00～STA.272+40

縮尺 1/1000

7
24

東日本高速道路（株） 東北支社

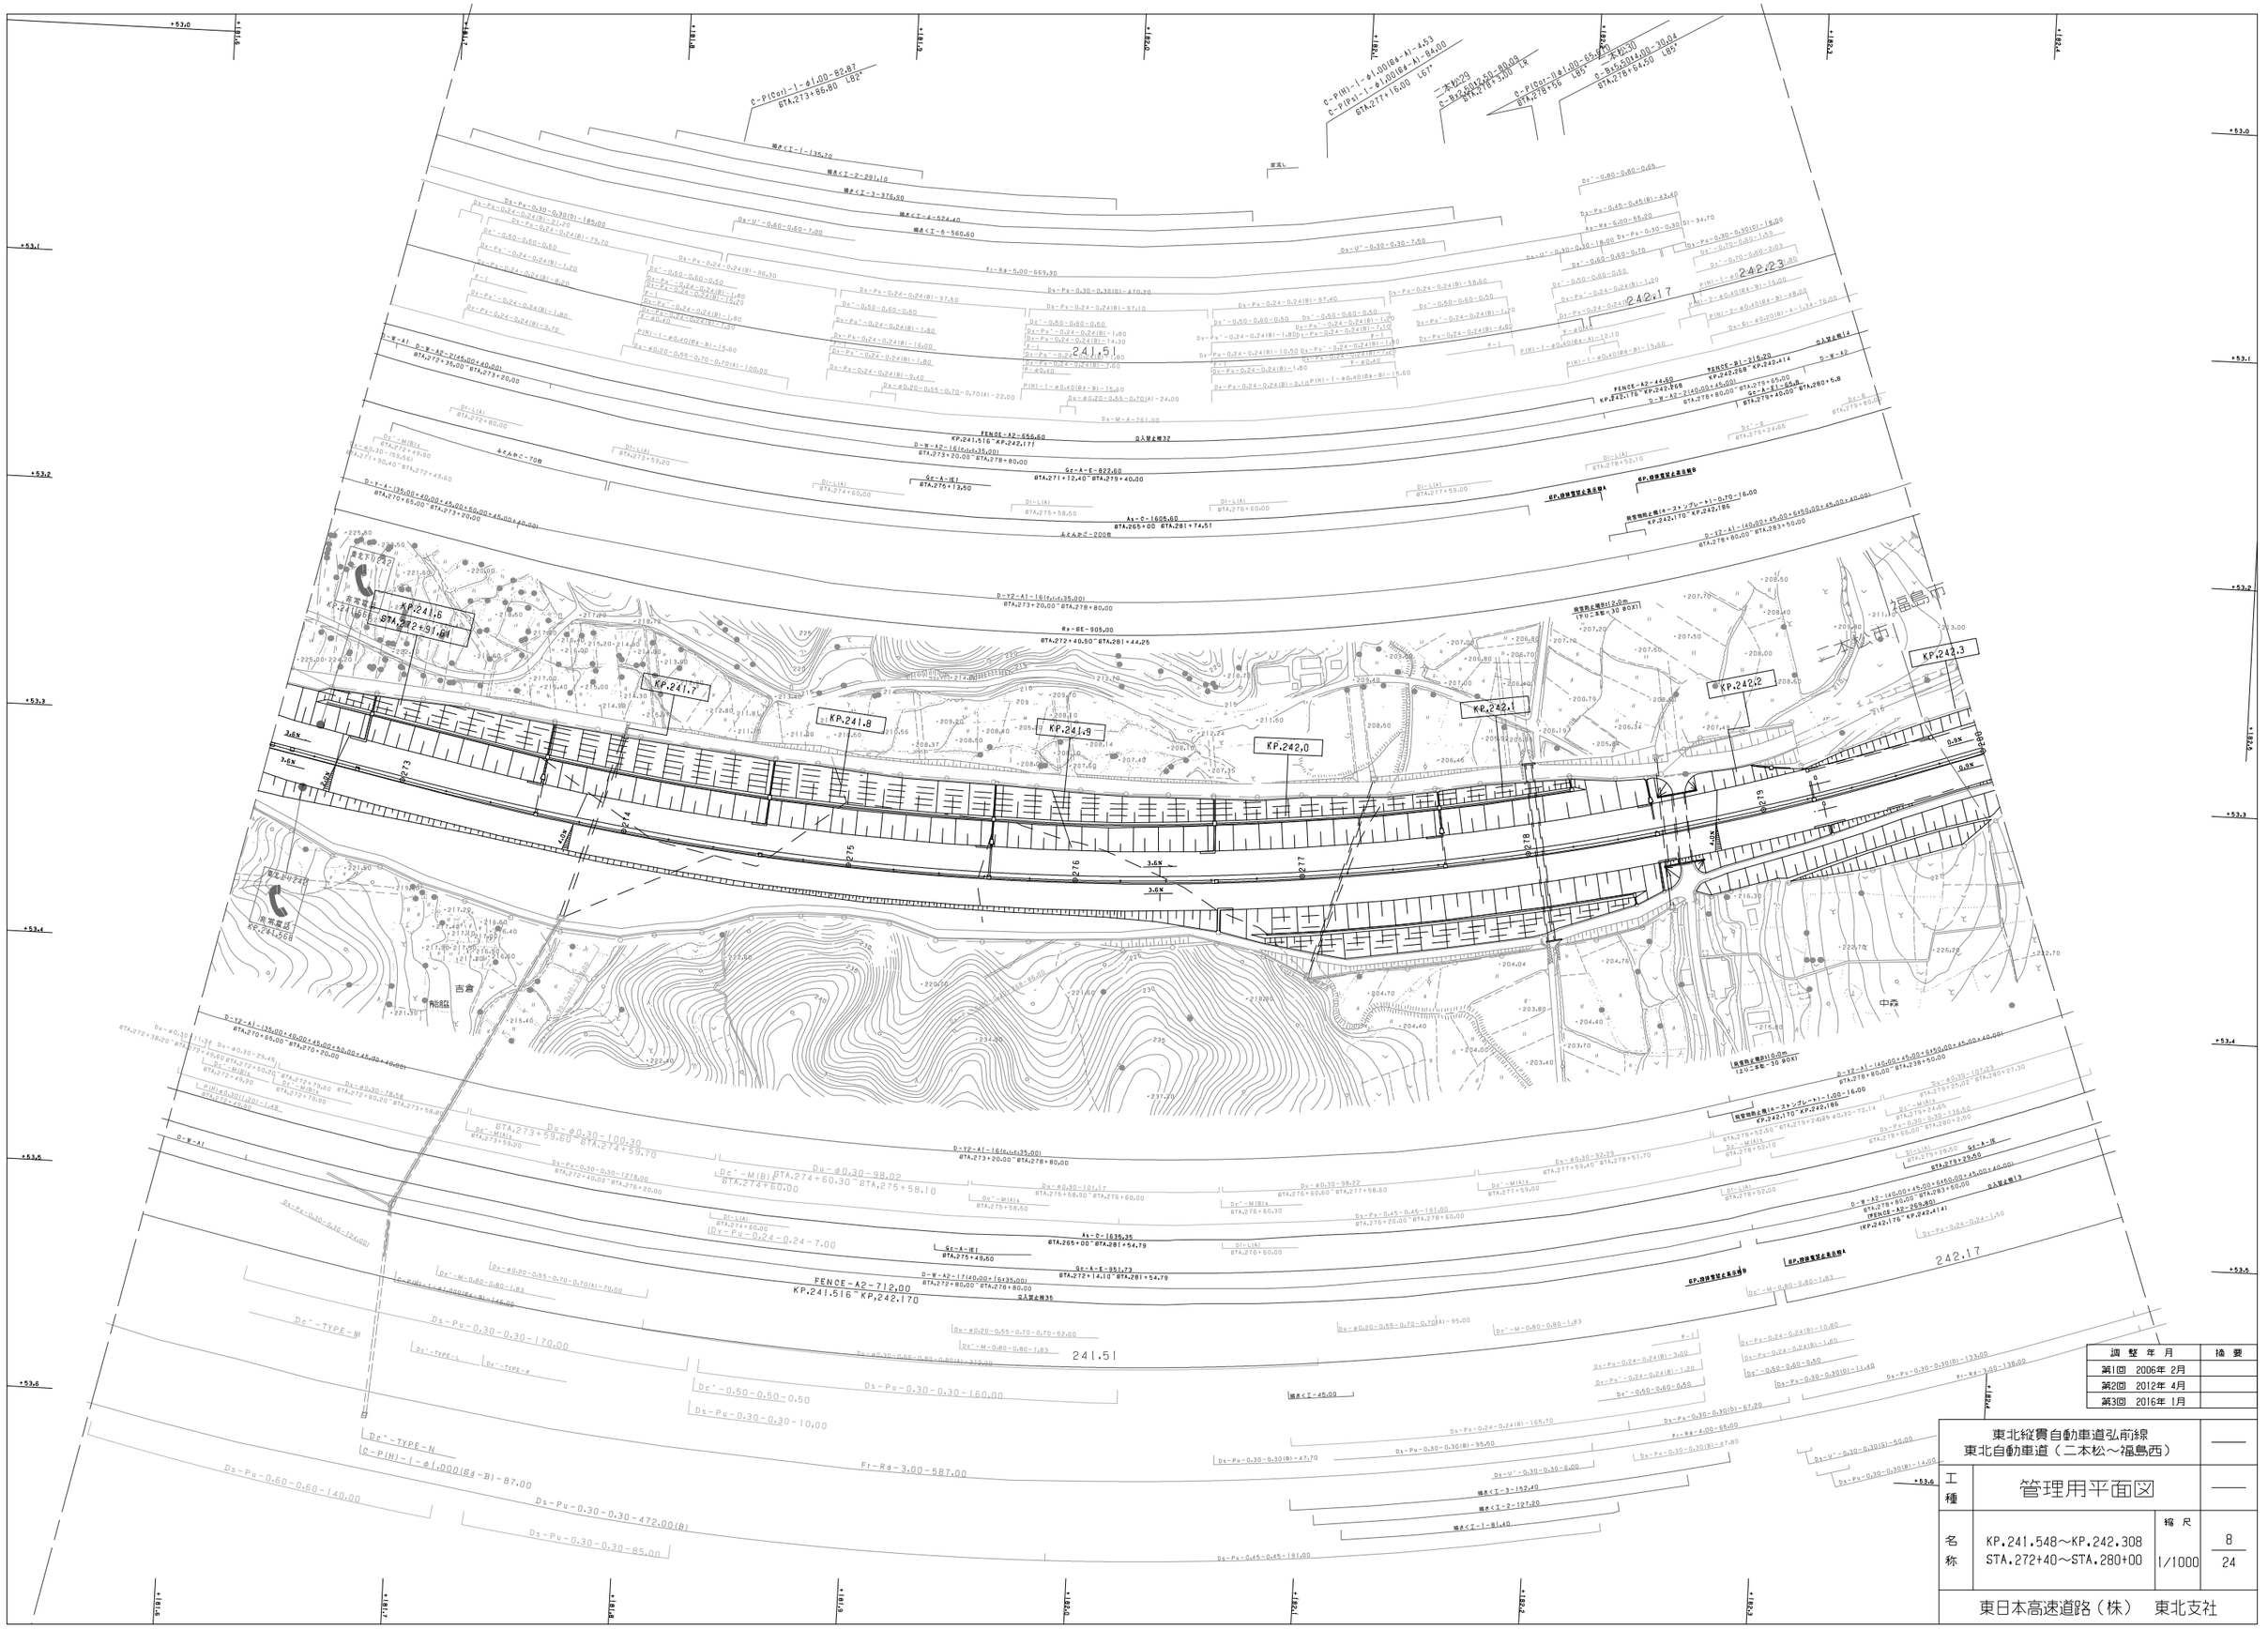
KP.241.6
KP.241.7
KP.241.8
KP.241.9
KP.242.0
KP.242.1
KP.242.2
KP.242.3
KP.241.548
KP.242.308
吉倉
中倉
241.51
242.17
242.23
FENCE-A2-712.00
KP.241.516~KP.242.170
FENCE-A2-666.60
KP.241.516~KP.242.171
FENCE-A2-44.60
KP.242.171~KP.242.208
FENCE-B1-218.20
KP.242.208~KP.242.414
FENCE-A2-265.80
KP.242.170~KP.242.436
D-W-A1
D-W-A2-2145.00+40.00
STA.272+35.00~STA.273+20.00
D-W-A1-135.00+40.00+45.00+50.00+45.00+40.00
STA.270+65.00~STA.273+20.00
D-W-A2-1640.00+35.00
STA.273+20.00~STA.278+80.00
D-W-A2-1740.00+16+35.00
STA.272+80.00~STA.278+80.00
D-W-A2-2140.00+45.00
STA.278+80.00~STA.279+65.00
D-W-A2-2140.00+45.00+6450.00+45.00+40.00
STA.278+80.00~STA.283+50.00
D-W-A2-2140.00+45.00+6450.00+45.00+40.00
STA.278+80.00~STA.283+50.00
D-W-A2-2145.00+40.00
STA.279+20.00~STA.280+65.00
D-Y2-A1-1640.00+35.00
STA.273+20.00~STA.278+80.00
D-Y2-A1-1640.00+35.00
STA.273+20.00~STA.278+80.00
D-Y2-A1-135.00+40.00+45.00+50.00+45.00+40.00
STA.270+65.00~STA.273+20.00
D-Y2-A1-140.00+45.00+6450.00+45.00+40.00
STA.278+80.00~STA.283+50.00
Gc-A-1E1
STA.275+13.50
Gc-A-1E
STA.275+49.60
Gc-A-E-827.60
STA.271+12.40~STA.279+40.00
Gc-A-E-951.73
STA.272+14.10~STA.281+54.79
Gc-A-E-1035.00
STA.279+25.00~STA.280+27.30
As-C-1605.60
STA.265+00~STA.281+74.51
As-C-1635.35
STA.265+00~STA.281+54.79
Rs-BE-905.00
STA.272+40.50~STA.281+44.25
Fr-Rd-5.00-669.30
Fr-Rd-3.00-587.00
Fr-Rd-4.00-65.00
Fr-Rd-3.00-138.00
Ds-Pu-0.30-0.30-170.00
Ds-Pu-0.30-0.30-160.00
Ds-Pu-0.30-0.30-10.00
Ds-Pu-0.60-0.60-140.00
Ds-Pu-0.30-0.30-472.00(B)
Ds-Pu-0.30-0.30-85.00
Ds-Pu-0.30-0.30(B)-47.70
Ds-Pu-0.30-0.30(B)-95.60
Ds-Pu-0.30-0.30(B)-67.20
Ds-Pu-0.30-0.30(B)-47.80
Ds-Pu-0.30-0.30(D)-11.40
Ds-Pu-0.30-0.30(D)-133.00
Ds-Pu-0.30-0.30(B)-50.00
Ds-Pu-0.30-0.30(B)-14.00
Ds-Pu-0.45-0.45-191.00
Ds-Pu-0.24-0.24(B)-165.70
Ds-Pu-0.24-0.24(B)-3.00
Ds-Pu-0.24-0.24(B)-1.20
Ds-Pu-0.24-0.24(B)-10.80
Ds-Pu-0.24-0.24(B)-1.80
Ds-Pu-0.24-0.24(B)-1.40
Ds-Pu-0.24-0.24(B)-0.40
Ds-Pu-0.24-0.24(B)-1.80
Ds-Pu-0.24-0.24(B)-1.80
Ds-Pu-0.24-0.24(B)-1.80

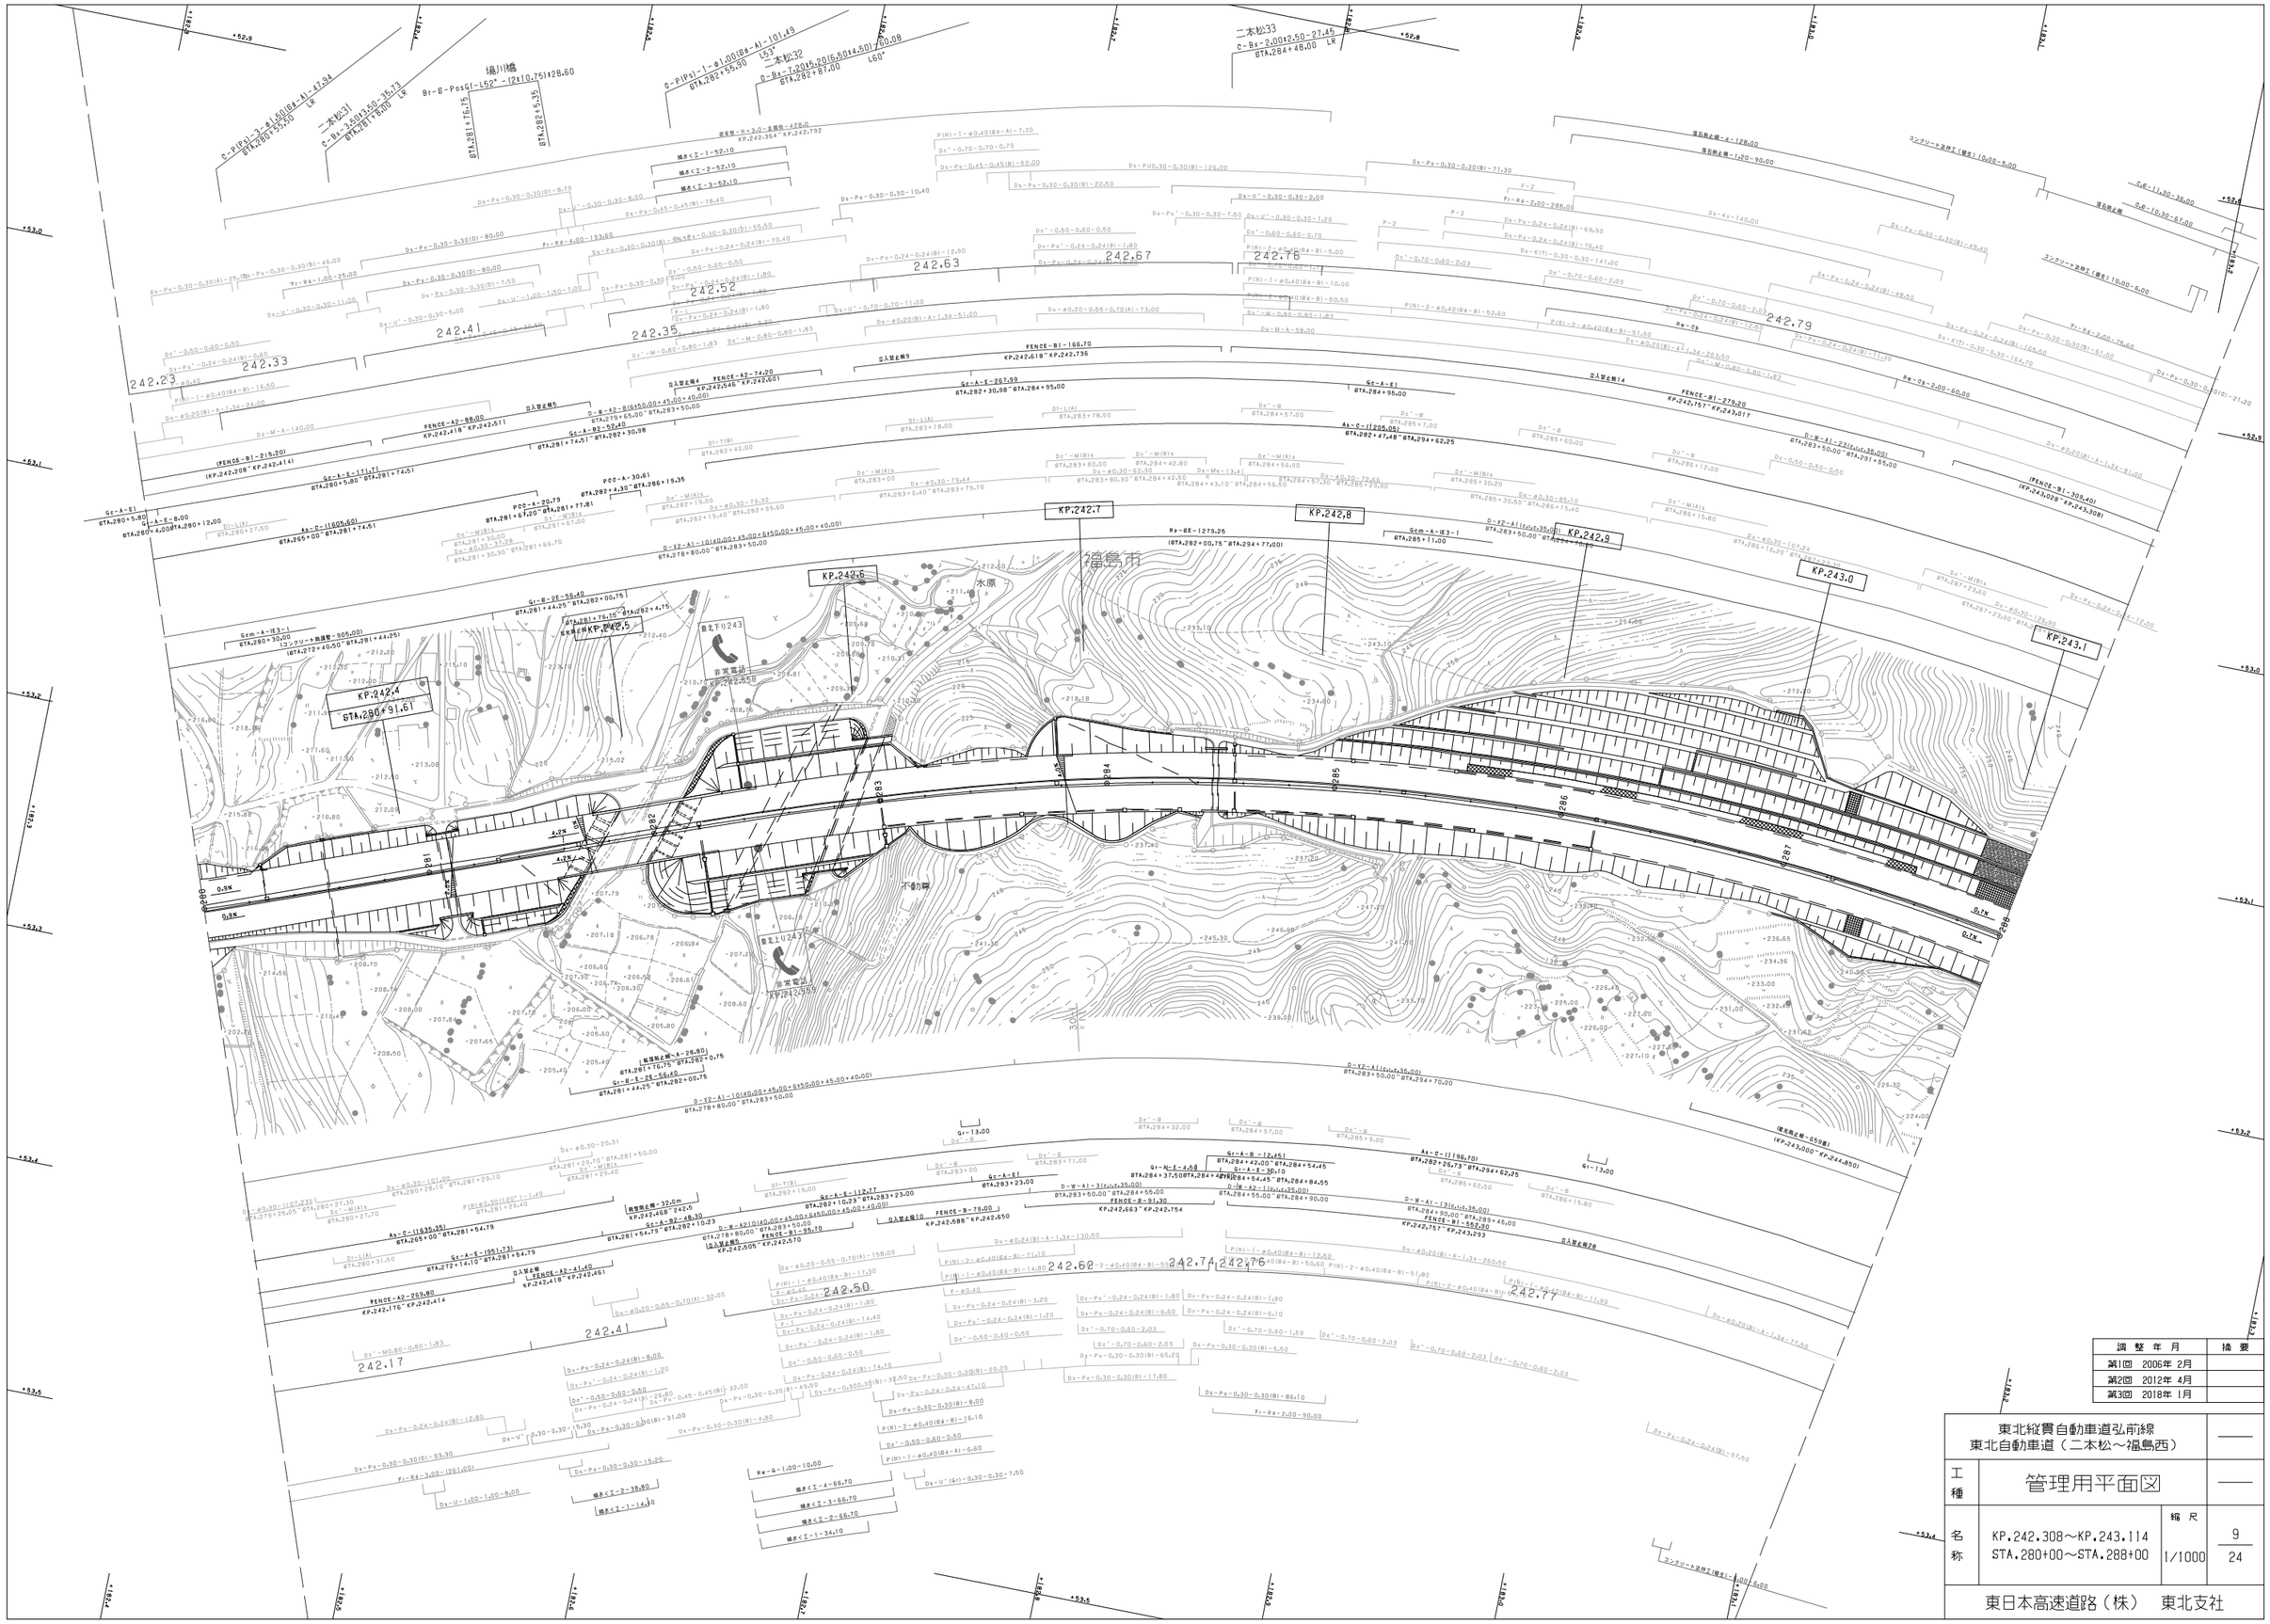
KP.242.4
STA.280+91.61
KP.242.5
KP.242.6
KP.242.7
KP.242.8
KP.242.9
KP.243.0
KP.243.1
福島市
水原
不動尊
普通トイレ
非常電話
KP.242.650
KP.242.550
242.23
242.33
242.41
242.52
242.35
242.63
242.67
242.76
242.79
242.50
242.41
242.17
242.60
242.74
242.76
242.77
Gc-A-E1
STA.280+5.40
Gc-A-E-8.00
STA.280+12.00
Gcm-A-IE3-1
STA.280+30.00
コンクリート物護壁－305.00
(STA.272+40.50～STA.281+44.25)
Gc-B-2E-56.40
STA.281+44.25～STA.282+00.75
Gc-A-E-257.99
STA.282+30.98～STA.284+95.00
Gc-A-E1
STA.284+95.00
Gcm-A-IE3-1
STA.285+11.00
Ks-C-(1205.05)
STA.282+47.48～STA.294+62.25
Gc-A-E-137.27
STA.280+5.80～STA.281+74.51
Ks-C-(1605.60)
STA.265+00～STA.281+74.51
Ks-C-(1535.35)
STA.265+00～STA.281+54.79
Gc-A-E-(1951.73)
STA.272+14.10～STA.281+54.79
Gc-A-B2-48.30
STA.281+54.79～STA.282+10.23
Gc-A-E-112.27
STA.282+10.23～STA.283+23.00
Gc-A-E1
STA.283+23.00
Gr-AC-E-4.50
STA.284+37.50～STA.284+42.00
Gr-A-B-12.45
STA.284+42.00～STA.284+54.45
Gr-A-E-30.15
STA.284+54.45～STA.284+84.55
Gr-13.00
Gr-13.00
D-W-A2(140.00+45.00+610.00+45.00+40.00)
STA.278+80.00～STA.283+50.00
D-W-A2(140.00+45.00+615.00+45.00+40.00)
STA.278+80.00～STA.283+50.00
D-W-A2-(140.00+45.00+615.00+45.00+40.00)
STA.278+80.00～STA.283+50.00
D-W-A1-(3(4),t=35.00)
STA.283+50.00～STA.284+55.00
D-W-A1-(3(4),t=35.00)
STA.284+55.00～STA.284+90.00
D-W-A1-(3(4),t=35.00)
STA.284+90.00～STA.289+45.00
D-W-A1-(3(4),t=35.00)
STA.289+45.00～STA.291+55.00
D-W-A1-(3(4),t=35.00)
STA.283+50.00～STA.291+55.00
D-Y2-A1-(3(4),t=35.00)
STA.283+50.00～STA.294+70.00
D-Y2-A1-(3(4),t=35.00)
STA.283+50.00～STA.294+70.00
FENCE-B1-166.70
KP.242.618～KP.242.736
FENCE-A2-74.20
KP.242.545～KP.242.601
FENCE-A2-88.08
KP.242.418～KP.242.511
(FENCE-B1-215.20)
(KP.242.208～KP.242.414)
FENCE-B1-279.20
KP.242.757～KP.243.037
(FENCE-B1-305.40)
(KP.243.028～KP.243.308)
FENCE-A2-269.80
KP.242.176～KP.242.414
FENCE-A2-41.40
KP.242.418～KP.242.451
FENCE-B1-85.70
KP.242.570～KP.242.505
FENCE-B1-79.00
KP.242.588～KP.242.650
FENCE-B1-91.30
KP.242.663～KP.242.754
Rw-Ca-2.00-60.00
Rw-Cb-2.00-60.00
Rw-G-1.00-10.00
Fr-R4-2.00-286.00
Fr-R4-2.00-90.00
Fr-R4-2.00-261.00
Fr-R4-4.00-193.60
Fr-R4-1.00-25.00
Yr-R4-1.00-16.00
Yr-R4-2.00-76.60
Ks-C-(1198.70)
STA.282+26.73～STA.294+62.25
Ks-C-(1135.35)
STA.265+00～STA.281+54.79
Ks-C-(1605.60)
STA.265+00～STA.281+74.51
Ks-C-(1535.35)
STA.265+00～STA.281+54.79
Ks-C-(1951.73)
STA.272+14.10

調整年月	摘要
第1回 2006年 2月	
第2回 2010年 5月	
第3回 2012年 4月	
第4回 2016年 1月	

東北縦貫自動車道弘前線
東北自動車道（二本松～福島西）

工種：管理用平面図

名称：KP.243.114～KP.243.914
STA.288+00～STA.296+00

縮尺：1/1000

10
24

東日本高速道路（株）　東北支社

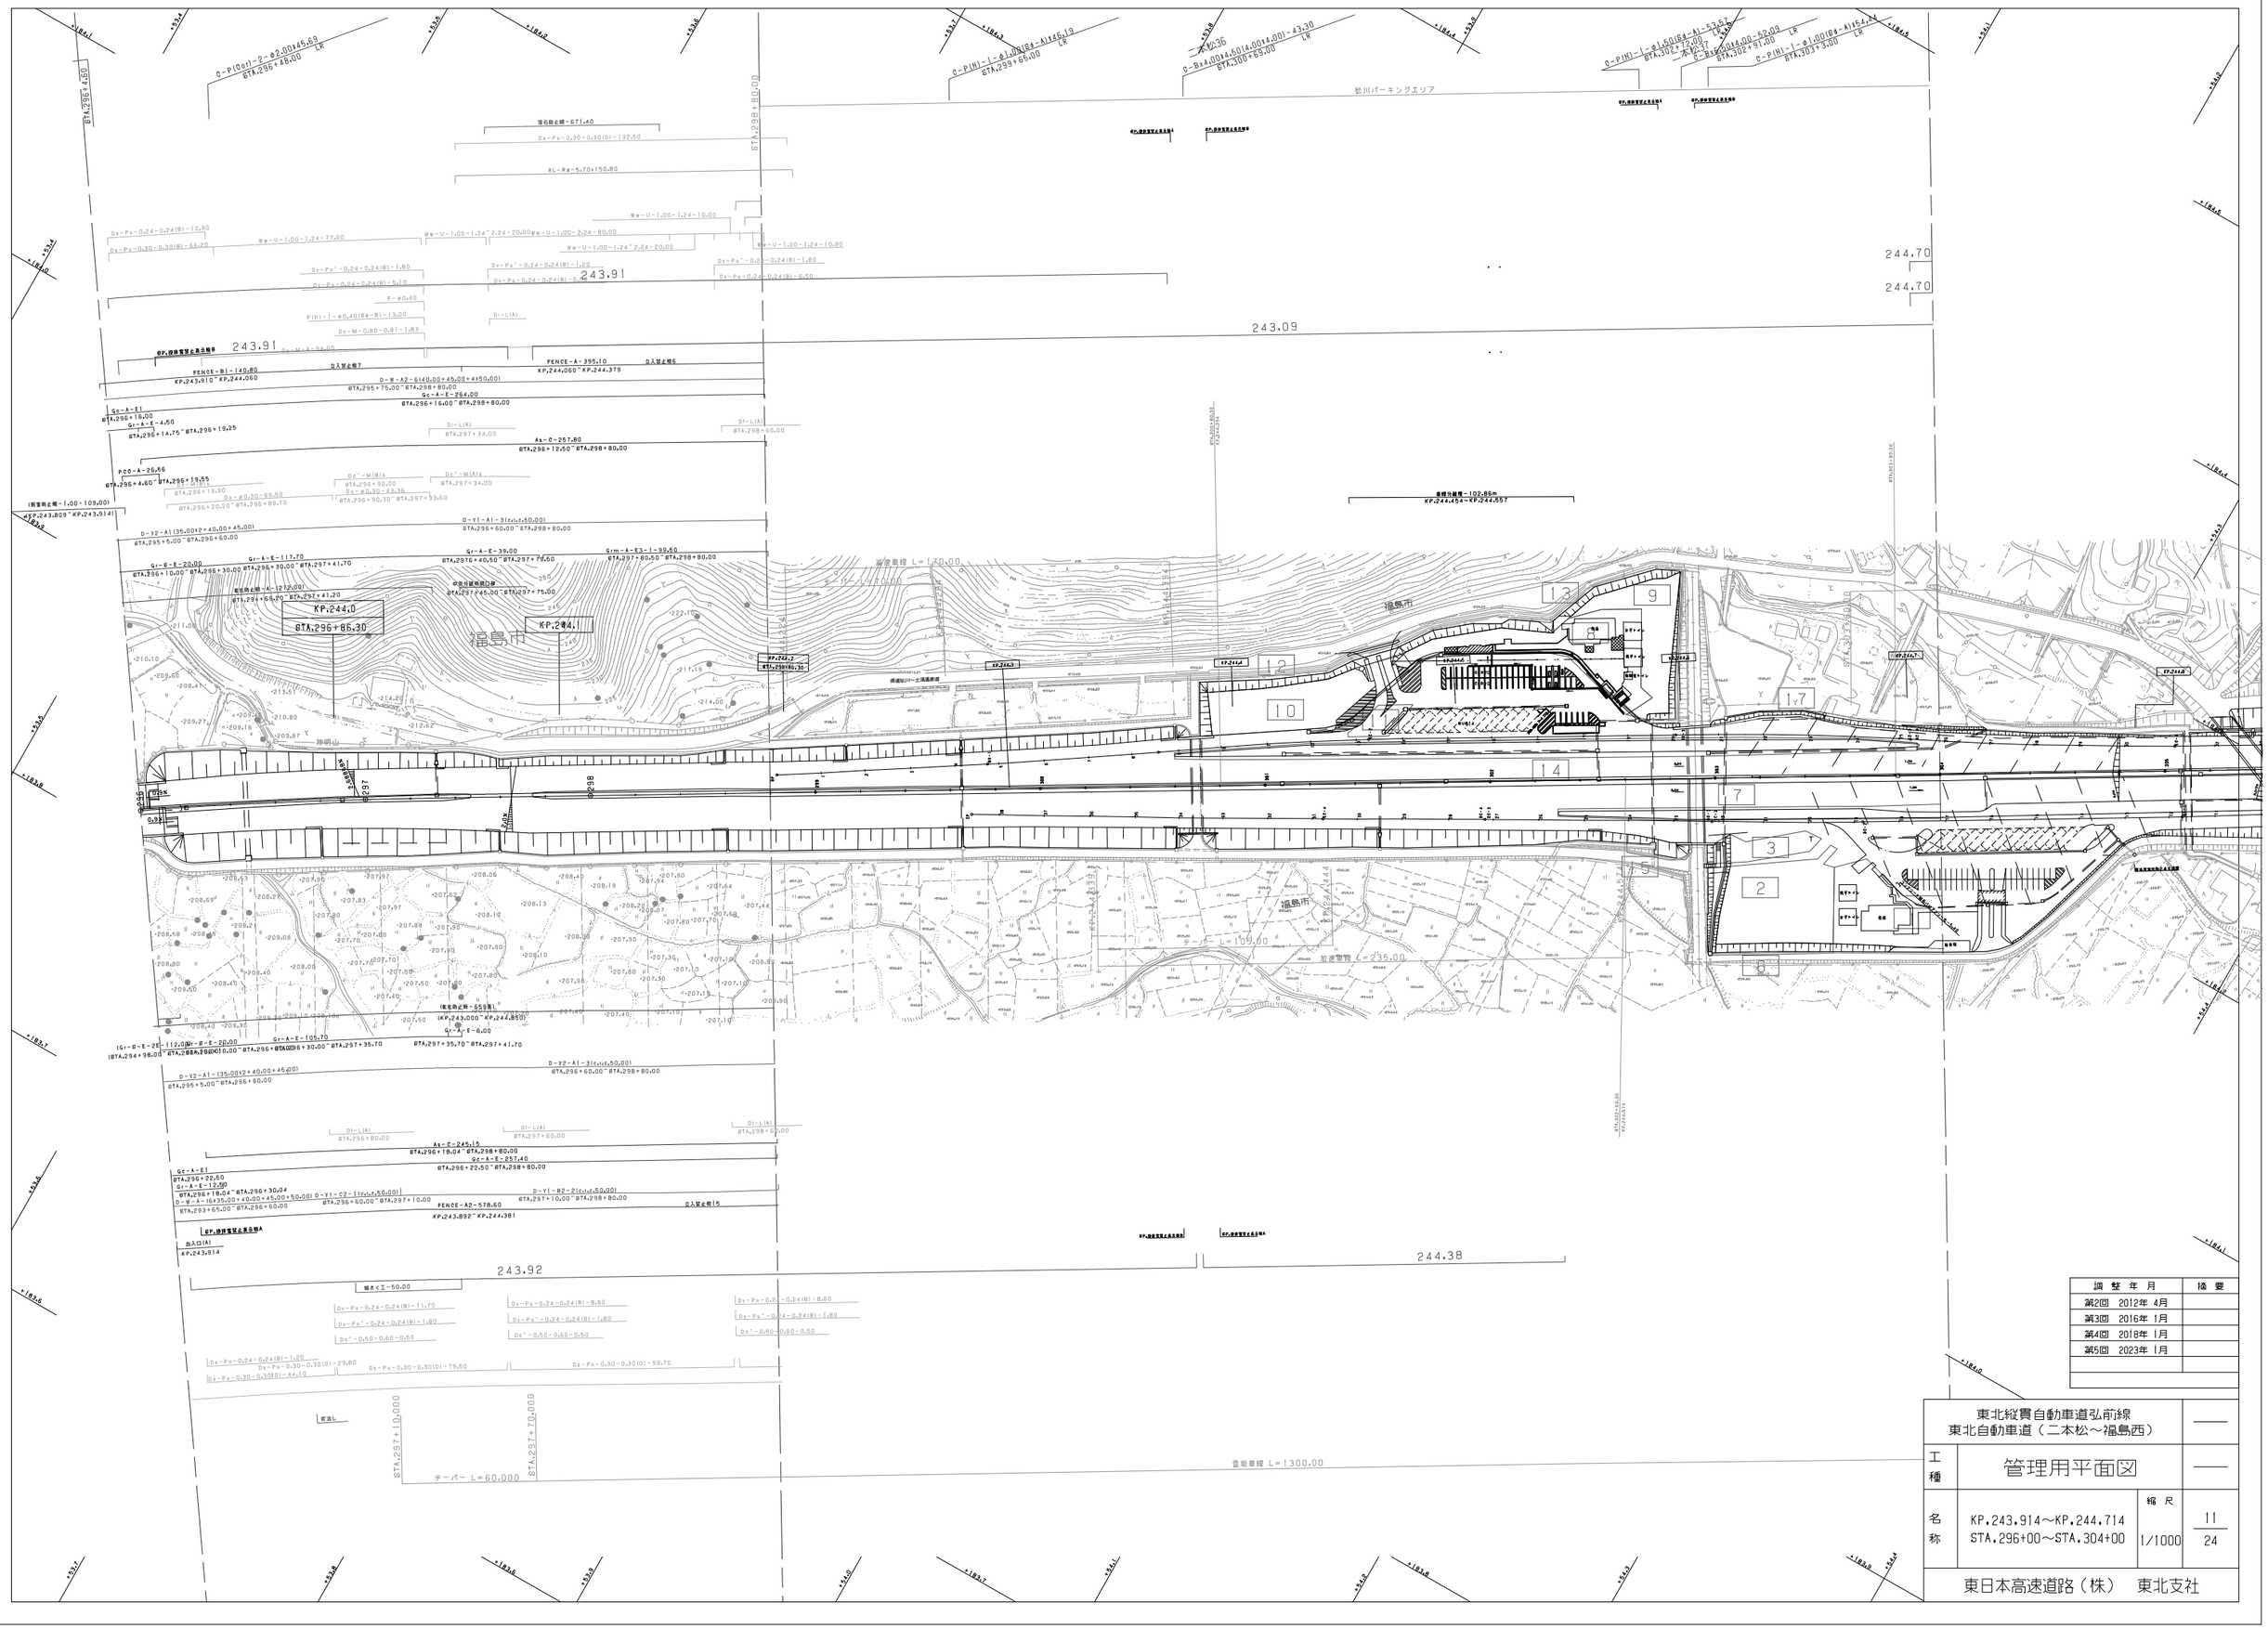
松川パーキングエリア
244.70
244.70
243.91
243.09
243.91
243.92
244.38
KP.244.0
STA.296+85.30
福島市
福島市
福島市
KP.244.2
STA.296+80.35
KP.244.4
STA.296+75.40
KP.247.6
STA.295+96.20
KP.247.8
STA.295+91.25
KP.251.6
STA.294+97.20
KP.251.8
STA.294+92.25
KP.255.6
STA.293+98.20
KP.255.8
STA.293+93.25
KP.259.6
STA.292+99.20
KP.259.8
STA.292+94.25
KP.263.8
STA.291+95.25
KP.264.0
STA.291+90.30
KP.267.8
STA.290+96.25
KP.268.0
STA.290+91.30
KP.271.8
STA.289+97.25
KP.272.0
STA.289+92.30
KP.275.8
STA.288+98.25
KP.276.0
STA.288+93.30
KP.279.8
STA.287+99.25
KP.280.0
STA.287+94.30
KP.284.0
STA.286+95.30
KP.284.2
STA.286+90.35
KP.288.0
STA.285+96.30
KP.288.2
STA.285+91.35
KP.292.0
STA.284+97.30
KP.292.2
STA.284+92.35
KP.296.0
STA.283+98.30
KP.296.2
STA.283+93.35
KP.300.0
STA.282+99.30
KP.300.2
STA.282+94.35
KP.304.2
STA.281+95.35
KP.304.4
STA.281+90.40
KP.308.2
STA.280+96.35
KP.308.4
STA.280+91.40
KP.312.2
STA.279+97.35
KP.312.4
STA.279+92.40
KP.316.2
STA.278+98.35
KP.316.4
STA.278+93.40
KP.320.2
STA.277+99.35
KP.320.4
STA.277+94.40
KP.324.4
STA.276+95.40
KP.324.6
STA.276+90.45
KP.328.4
STA.275+96.40
KP.328.6
STA.275+91.45
KP.332.4
STA.274+97.40
KP.332.6
STA.274+92.45
KP.336.4
STA.273+98.40
KP.336.6
STA.273+93.45
KP.340.4
STA.272+99.40
KP.340.6
STA.272+94.45
KP.344.6
STA.271+95.45
KP.344.8
STA.271+90.50
KP.348.6
STA.270+96.45
KP.348.8
STA.270+91.50
KP.352.6
STA.269+97.45
KP.352.8
STA.269+92.50
KP.356.6
STA.268+98.45
KP.356.8
STA.268+93.50
KP.360.6
STA.267+99.45
KP.360.8
STA.267+94.50
KP.364.8
STA.266+95.50
KP.365.0
STA.266+90.55
KP.368.8
STA.265+96.50
KP.369.0
STA.265+91.55
KP.372.8
STA.264+97.50
KP.373.0
STA.264+92.55
KP.376.8
STA.263+98.50
KP.377.0
STA.263+93.55
KP.380.8
STA.262+99.50
KP.381.0
STA.262+94.55
KP.385.0
STA.261+95.55
KP.385.2
STA.261+90.60
KP.389.0
STA.260+96.55
KP.389.2
STA.260+91.60
KP.393.0
STA.259+97.55
KP.393.2
STA.259+92.60
KP.397.0
STA.258+98.55
KP.397.2
STA.258+93.60
KP.401.0
STA.257+99.55
KP.401.2
STA.257+94.60
KP.405.2
STA.256+95.60
KP.405.4
STA.256+90.65
KP.409.2
STA.255+96.60
KP.409.4
STA.255+91.65
KP.413.2
STA.254+97.60
KP.413.4
STA.254+92.65
KP.417.2
STA.253+98.60
KP.417.4
STA.253+93.65
KP.421.2
STA.252+99.60
KP.421.4
STA.252+94.65
KP.425.4
STA.251+95.65
KP.425.6
STA.251+90.70
KP.429.4
STA.250+96.65
KP.429.6
STA.250+91.70
KP.433.4
STA.249+97.65
KP.433.6
STA.249+92.70
KP.437.4
STA.248+98.65
KP.437.6
STA.248+93.70
KP.441.4
STA.247+99.65
KP.441.6
STA.247+94.70
KP.441.8
STA.247+89.75
KP.442.0
STA.247+84.80
KP.442.2
STA.247+79.85
KP.442.4
STA.247+74.90

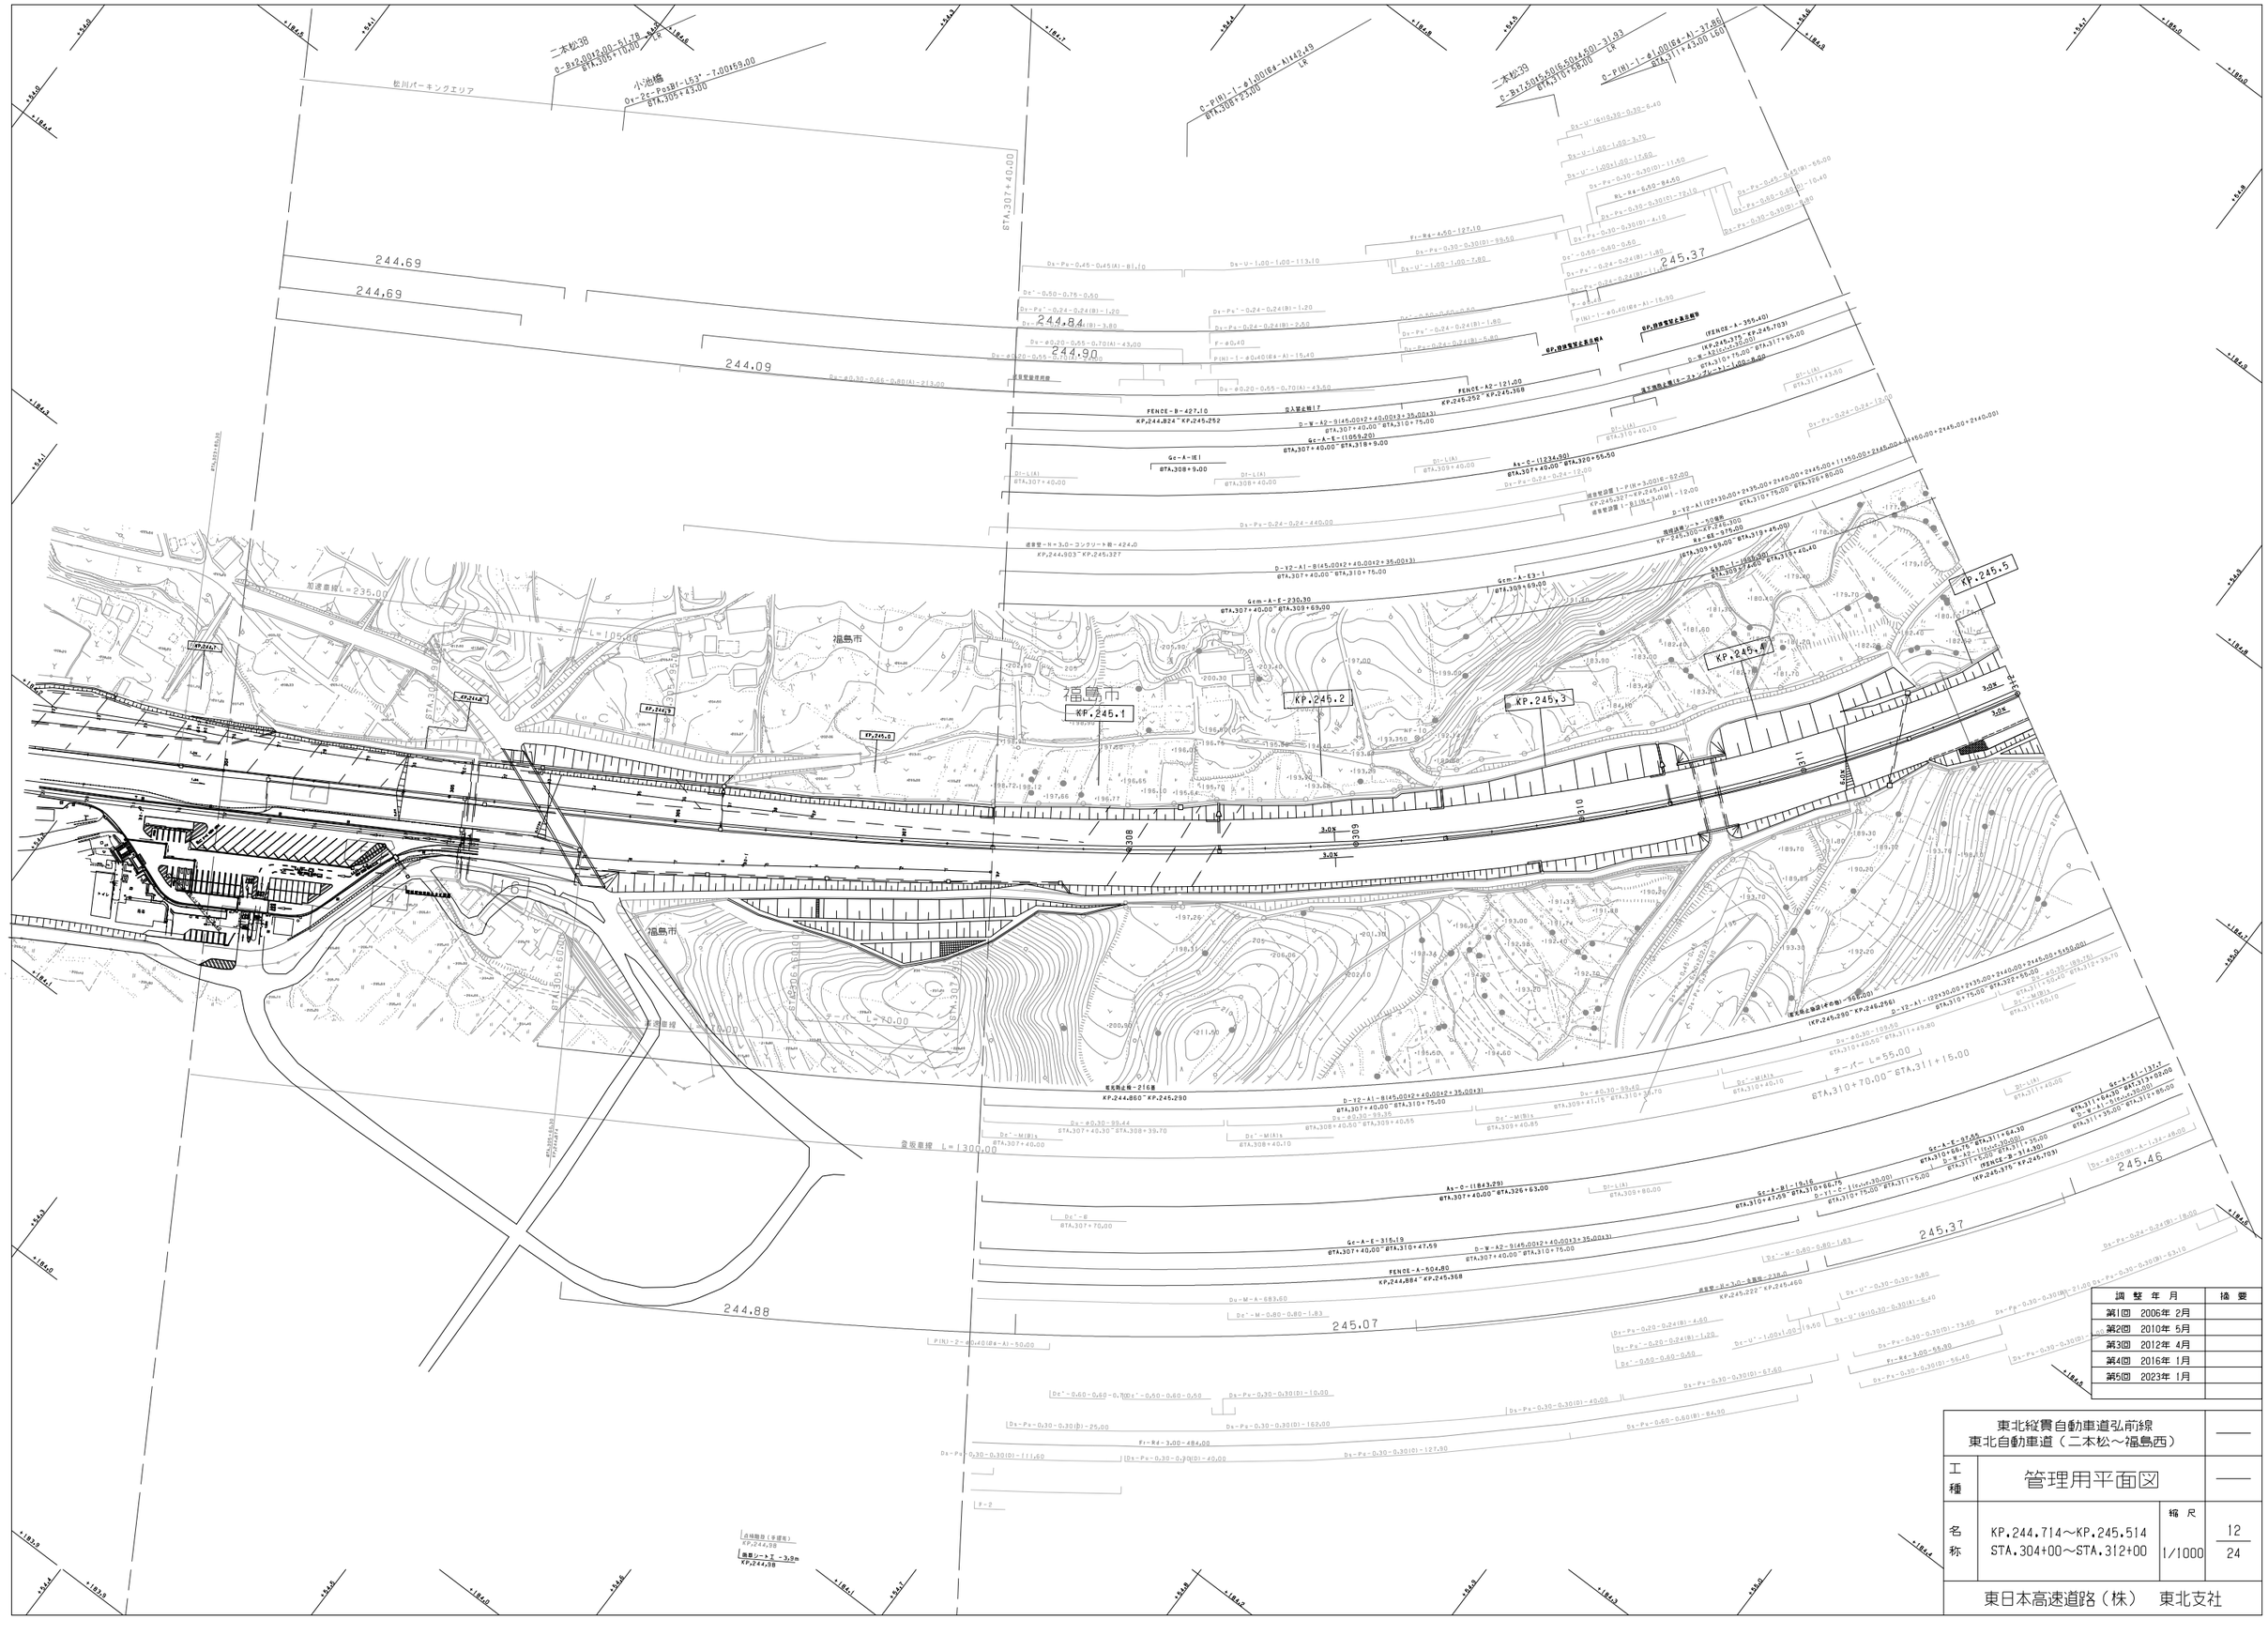
福島市
KP.245.1
KP.245.2
KP.245.3
KP.245.4
KP.245.5
244.69
244.69
244.84
244.90
244.09
244.88
245.37
245.46
245.37
245.07
二本松39
小池橋
松川パーキングエリア
福島市
福島市
福島市

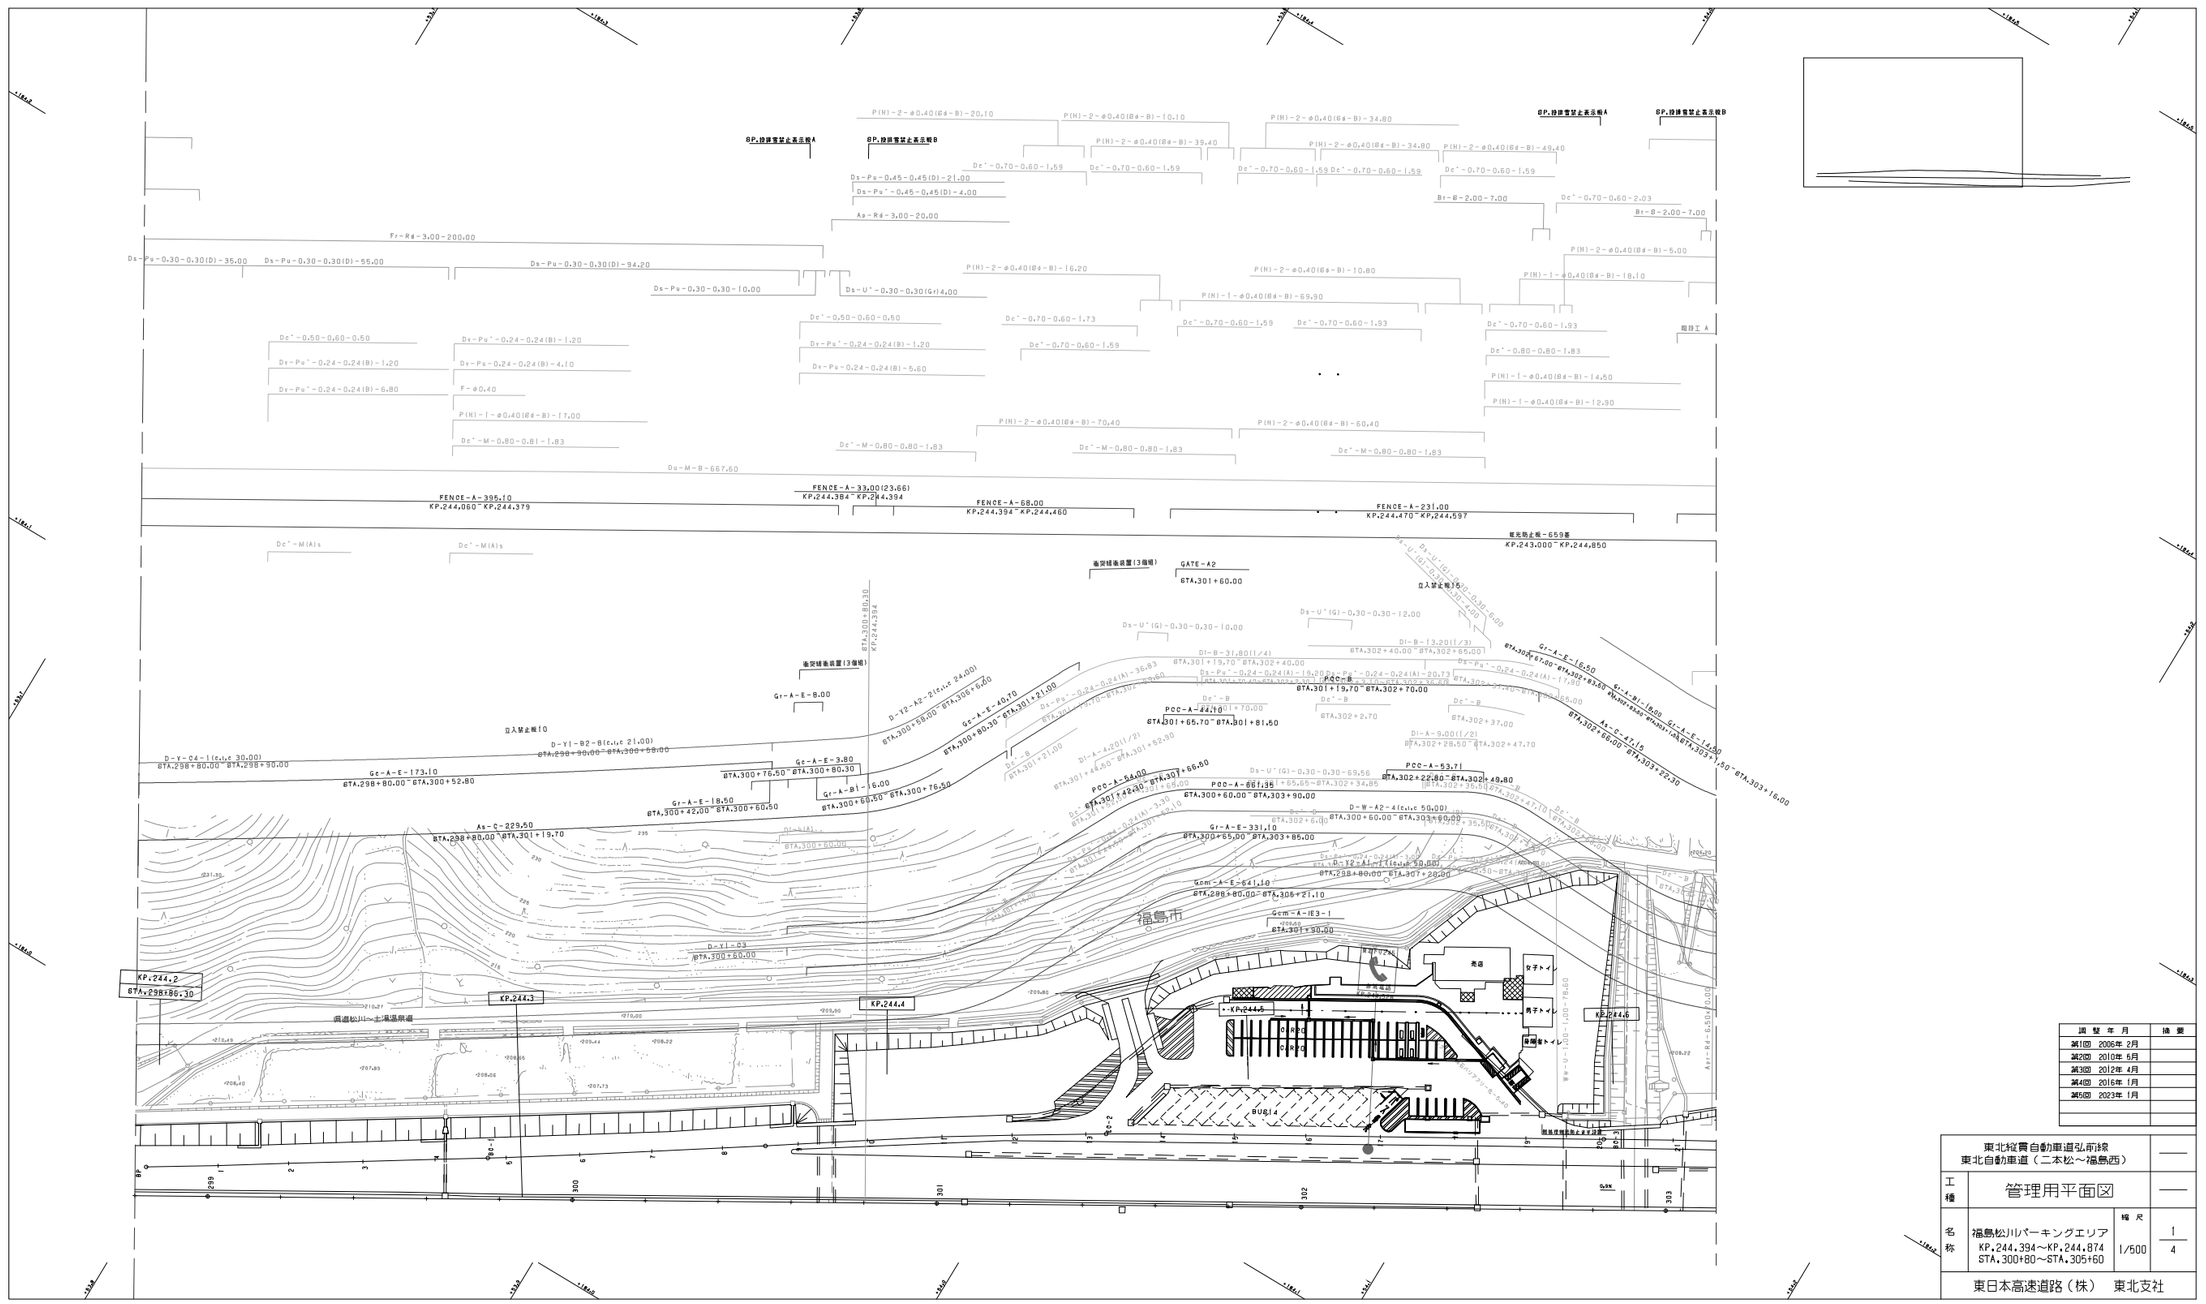

調 整 年 月	摘 要
第1回 2006年 2月	
第2回 2010年 6月	
第3回 2012年 4月	
第4回 2016年 1月	
第5回 2023年 1月	

東北縦貫自動車道弘前線 東北自動車道（二本松～福島西）			——
工種	管理用平面図		——
名称	福島松川パーキングエリア KP.244.394～KP.244.874 STA.300+80～STA.305+60	縮尺 1/500	1/4
東日本高速道路（株） 東北支社			

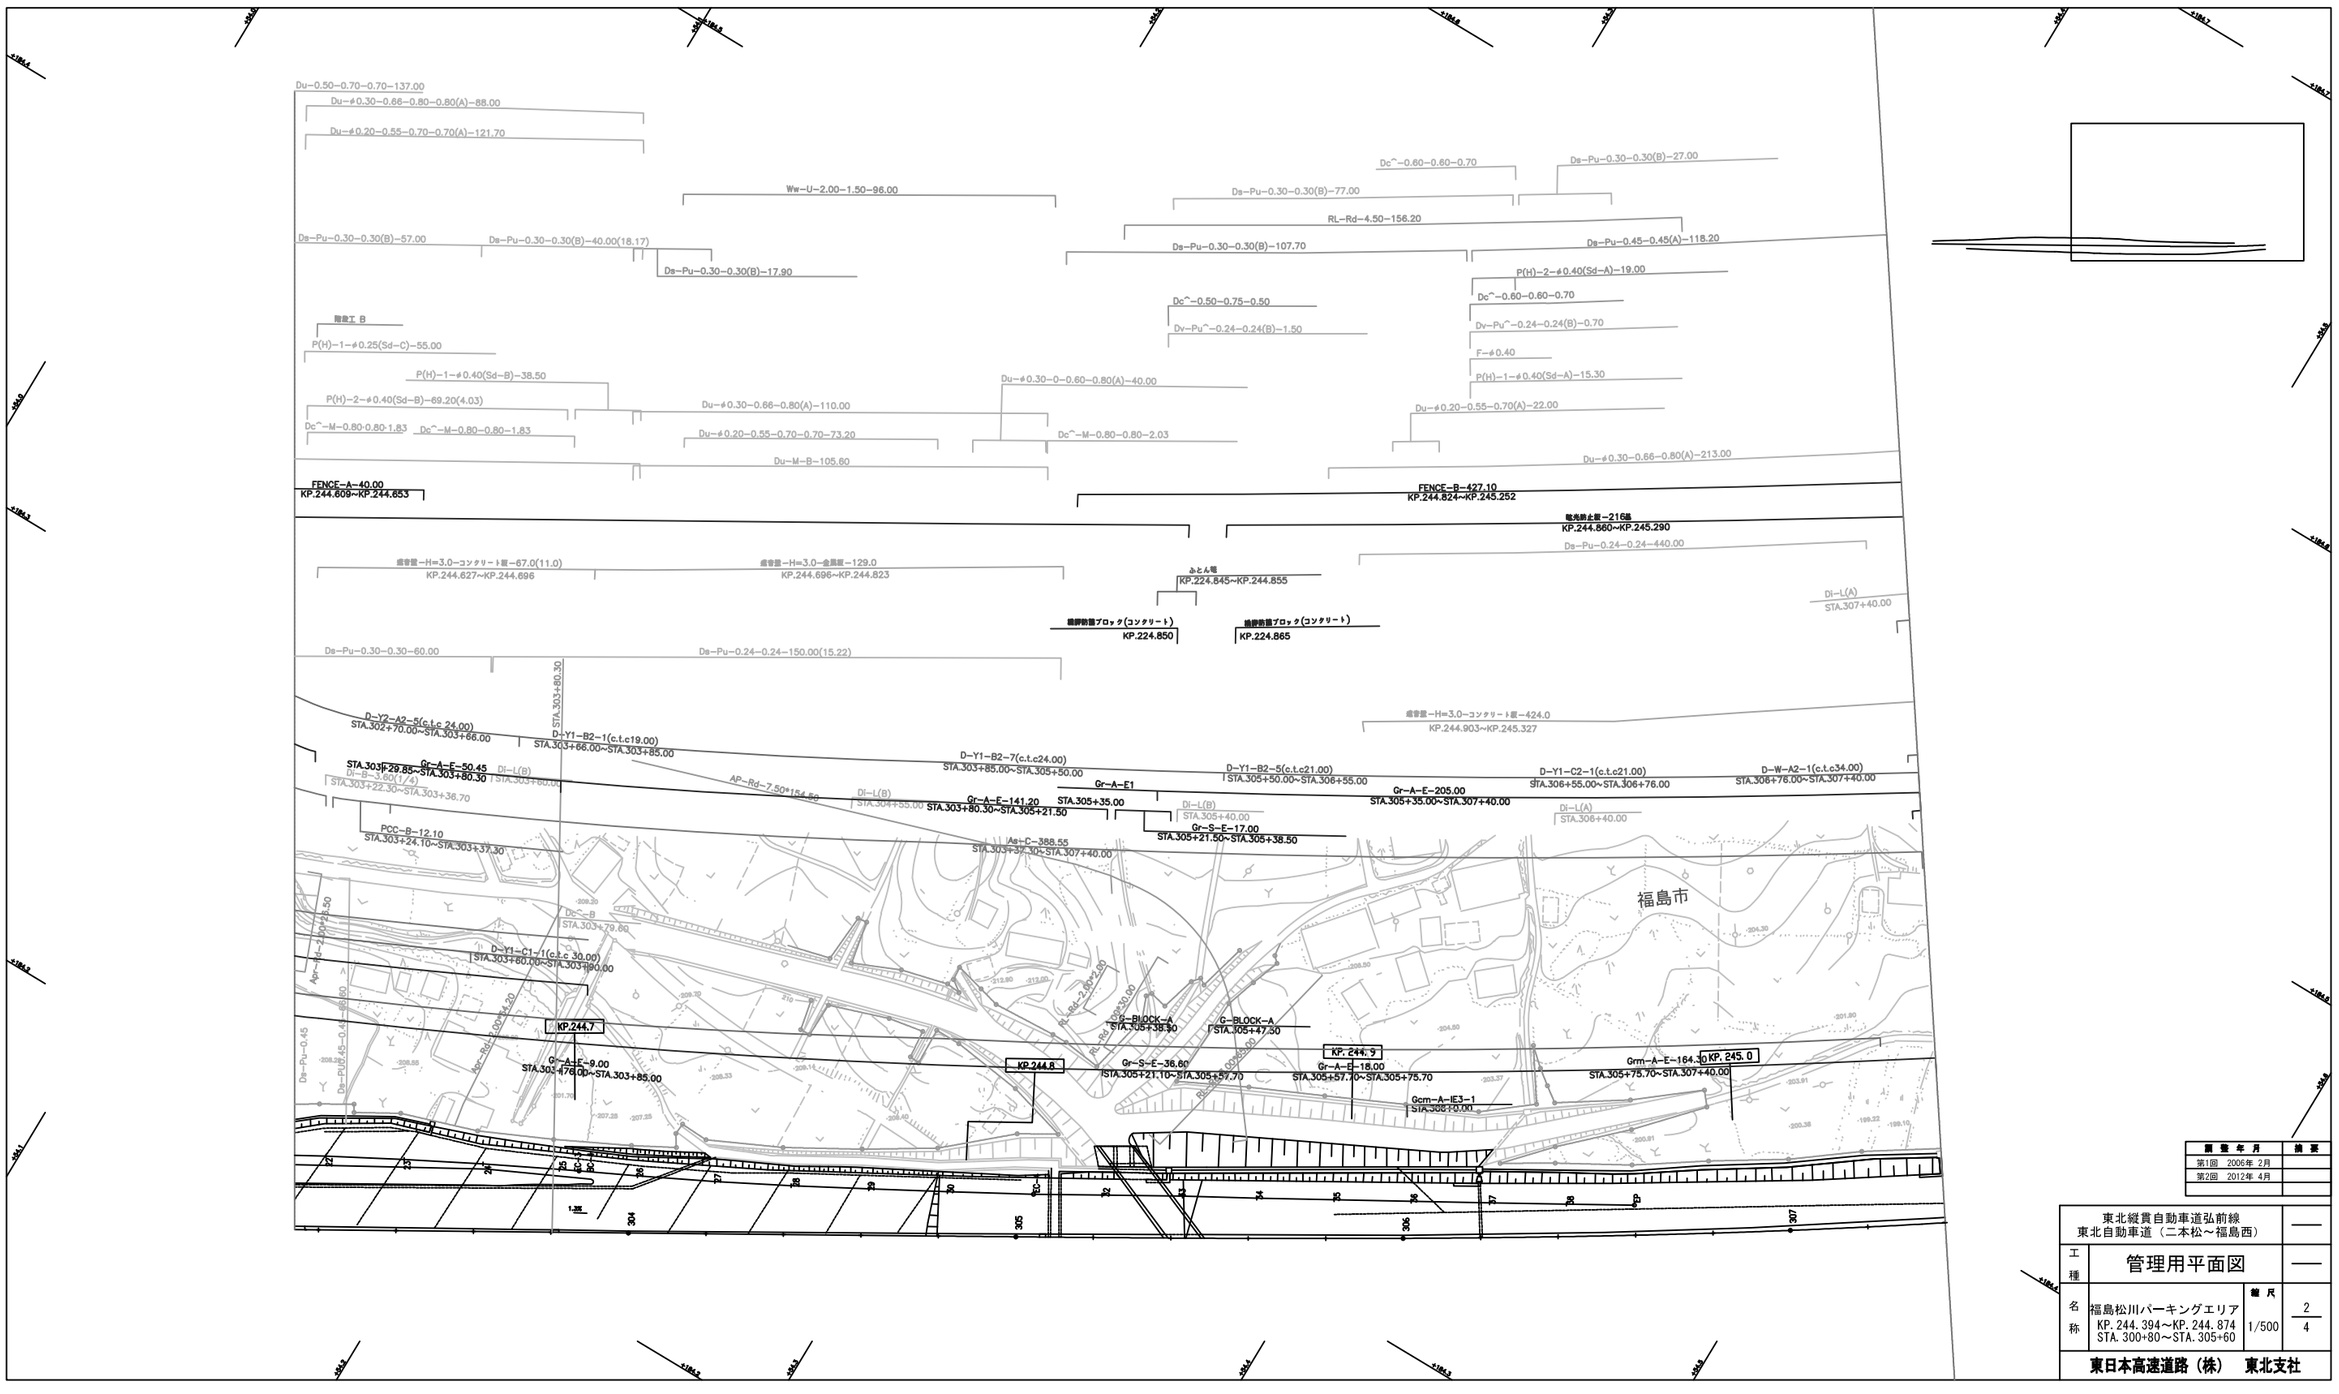

調整年月	摘要
第1回 2006年 2月	
第2回 2012年 4月	

東北縦貫自動車道弘前線 東北自動車道（二本松～福島西）			—
工種	管理用平面図		—
名称	福島松川パーキングエリア KP. 244. 394～KP. 244. 874 STA. 300+80～STA. 305+60	縮尺 1/500	2 4

東日本高速道路（株） 東北支社

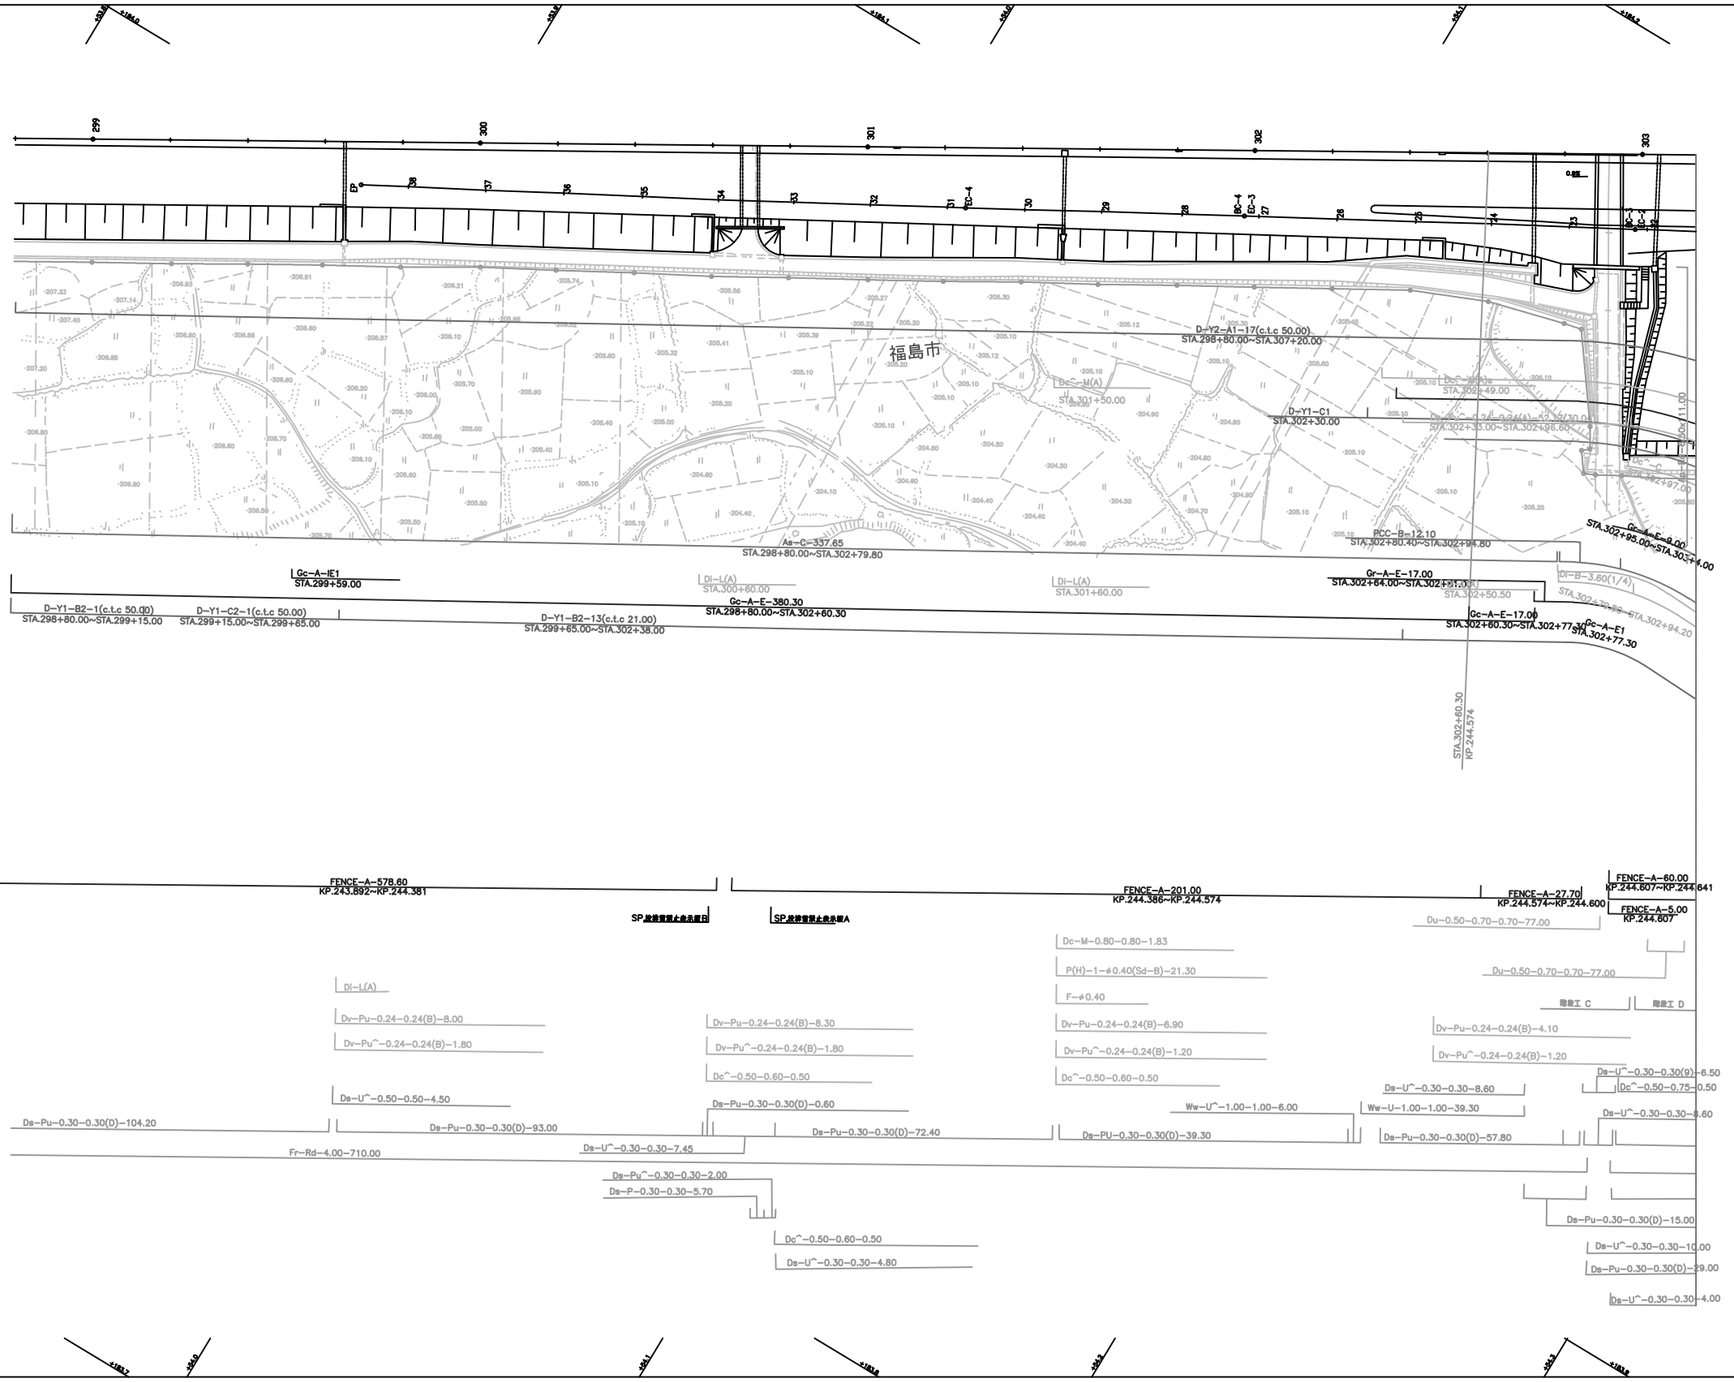

履歴	年月	摘要
第1回	2006年 2月	
第2回	2012年 4月	

東北縦貫自動車道弘前線
東北自動車道（二本松～福島西）

工種 管理用平面図

名称 福島松川パーキングエリア
KP. 244. 394～KP. 244. 874
STA. 300+80～STA. 305+60

縮尺 1/500

3
4

東日本高速道路（株） 東北支社

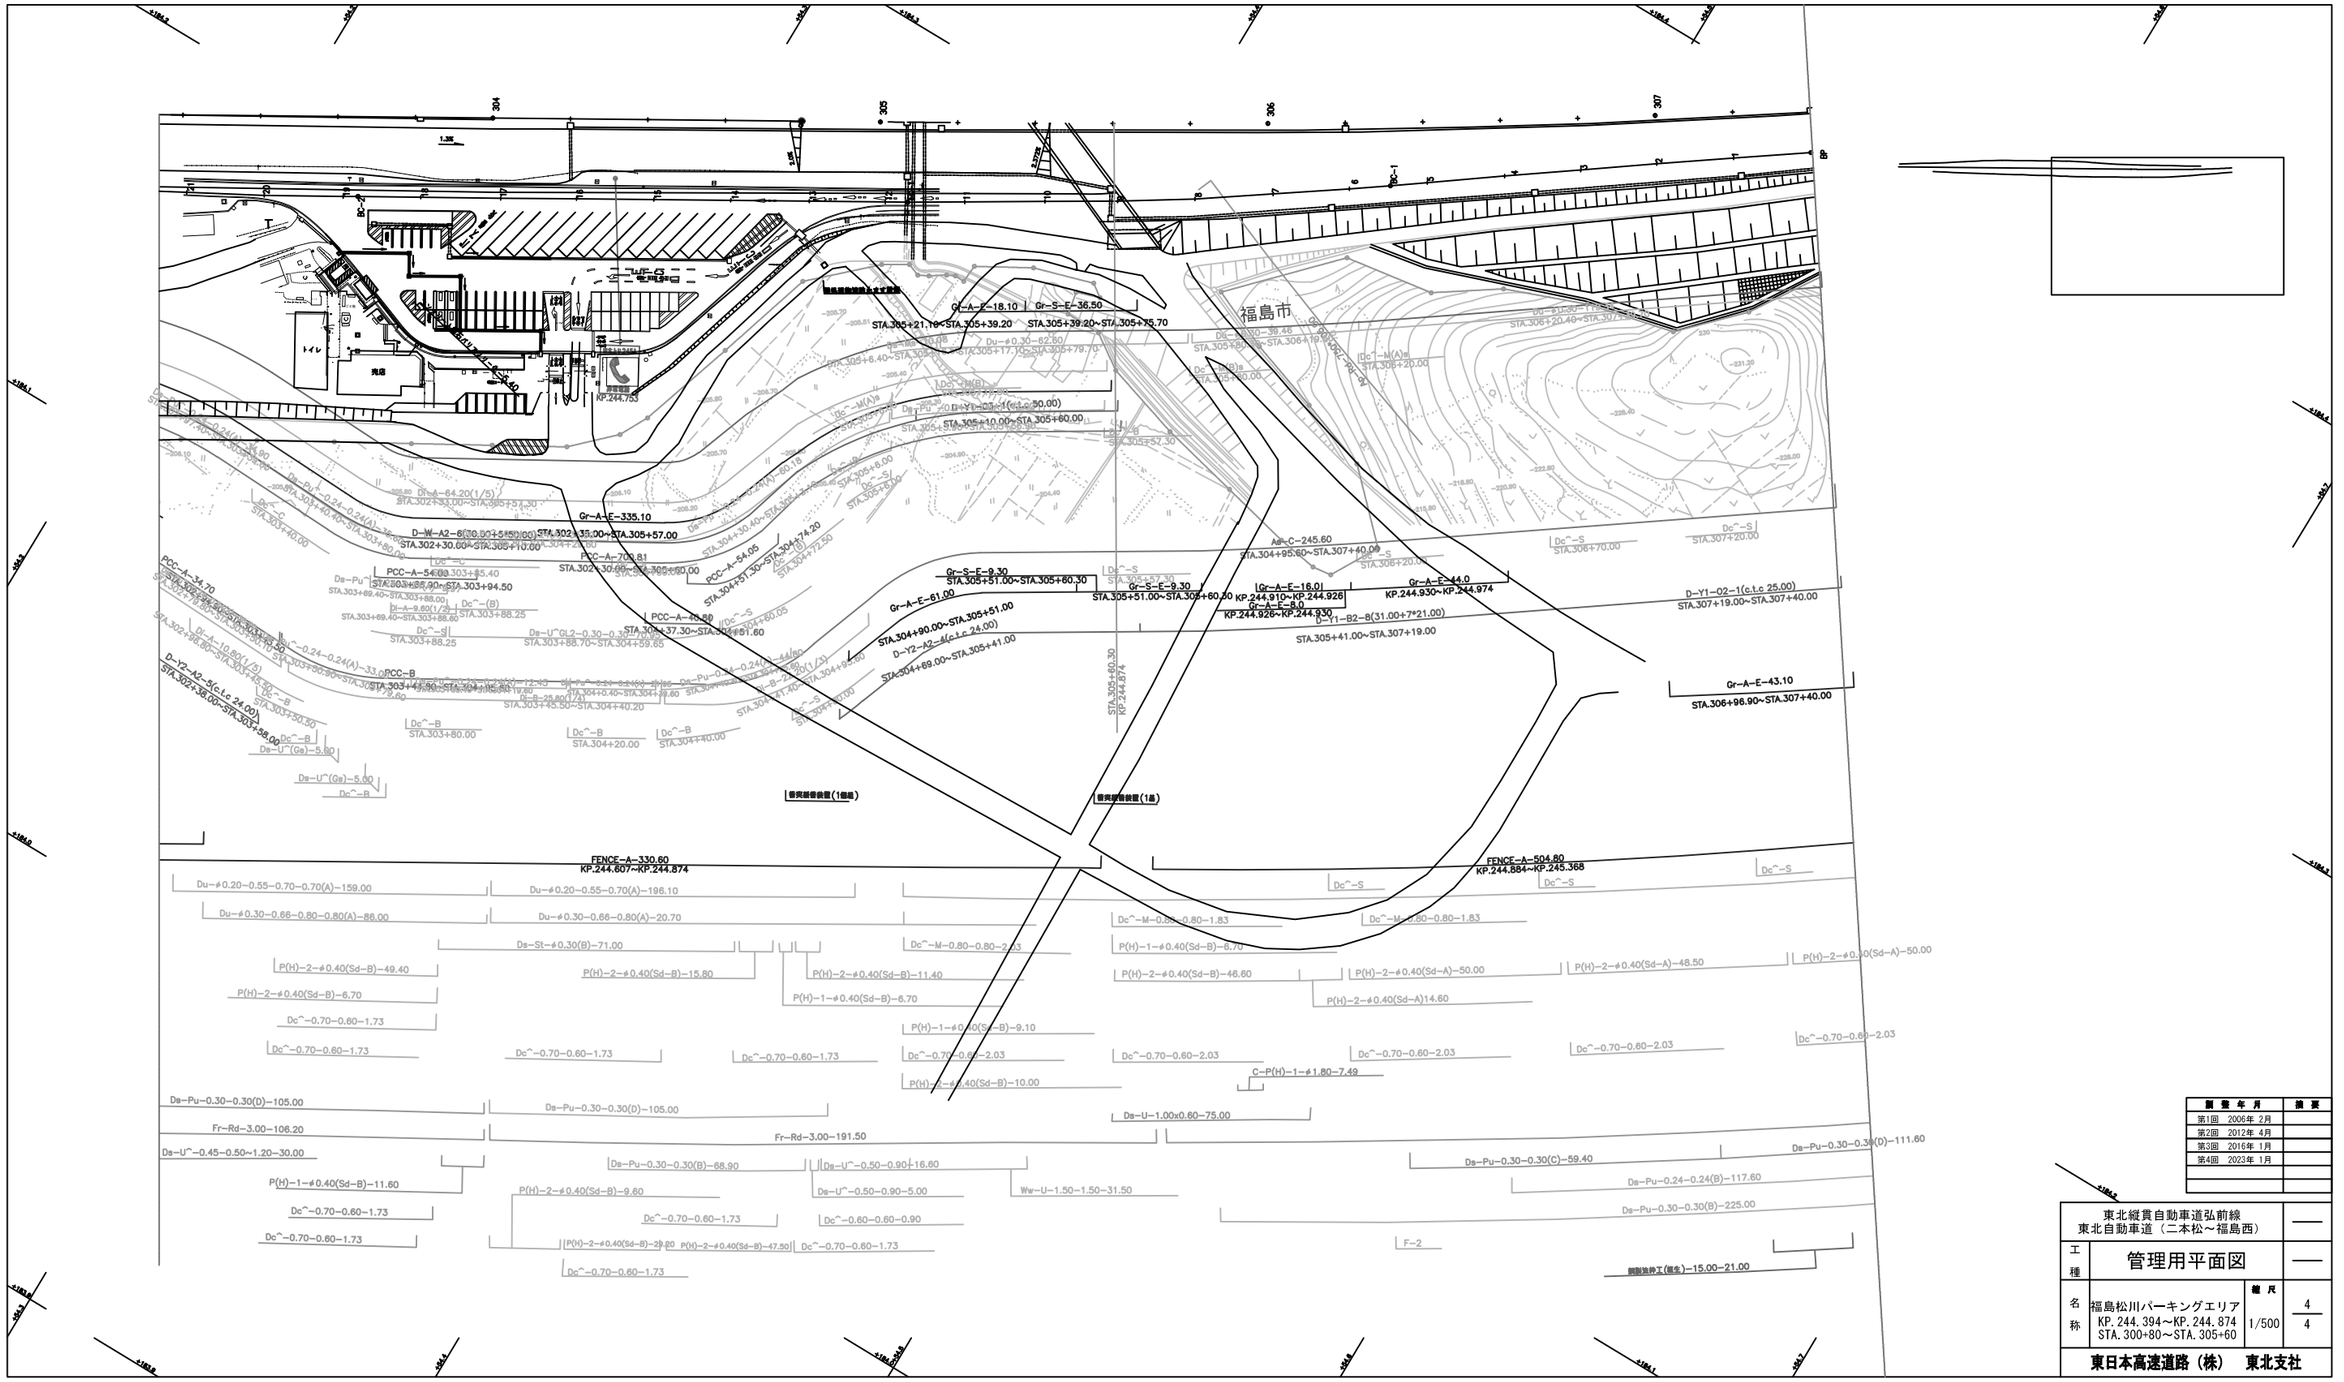

調整年月	施工
第1回 2006年 2月	
第2回 2012年 4月	
第3回 2016年 1月	
第4回 2023年 1月	

東北縦貫自動車道弘前線
東北自動車道（二本松～福島西）

工種 管理用平面図

名称 福島松川パーキングエリア
KP.244.394～KP.244.874
STA.300+80～STA.305+60

縮尺 1/500

4
4

東日本高速道路（株） 東北支社

東北縦貫自動車道弘前線
東北自動車道（二本松～福島西）

工種	管理用平面図		
名称	KP.245.514～KP.246.314 STA.312+00～STA.320+00	縮尺 1/1000	13 24

東日本高速道路（株）　東北支社

調整年月	摘要
第2回　2012年 4月	
第3回　2016年 1月	
第4回　2018年 1月	

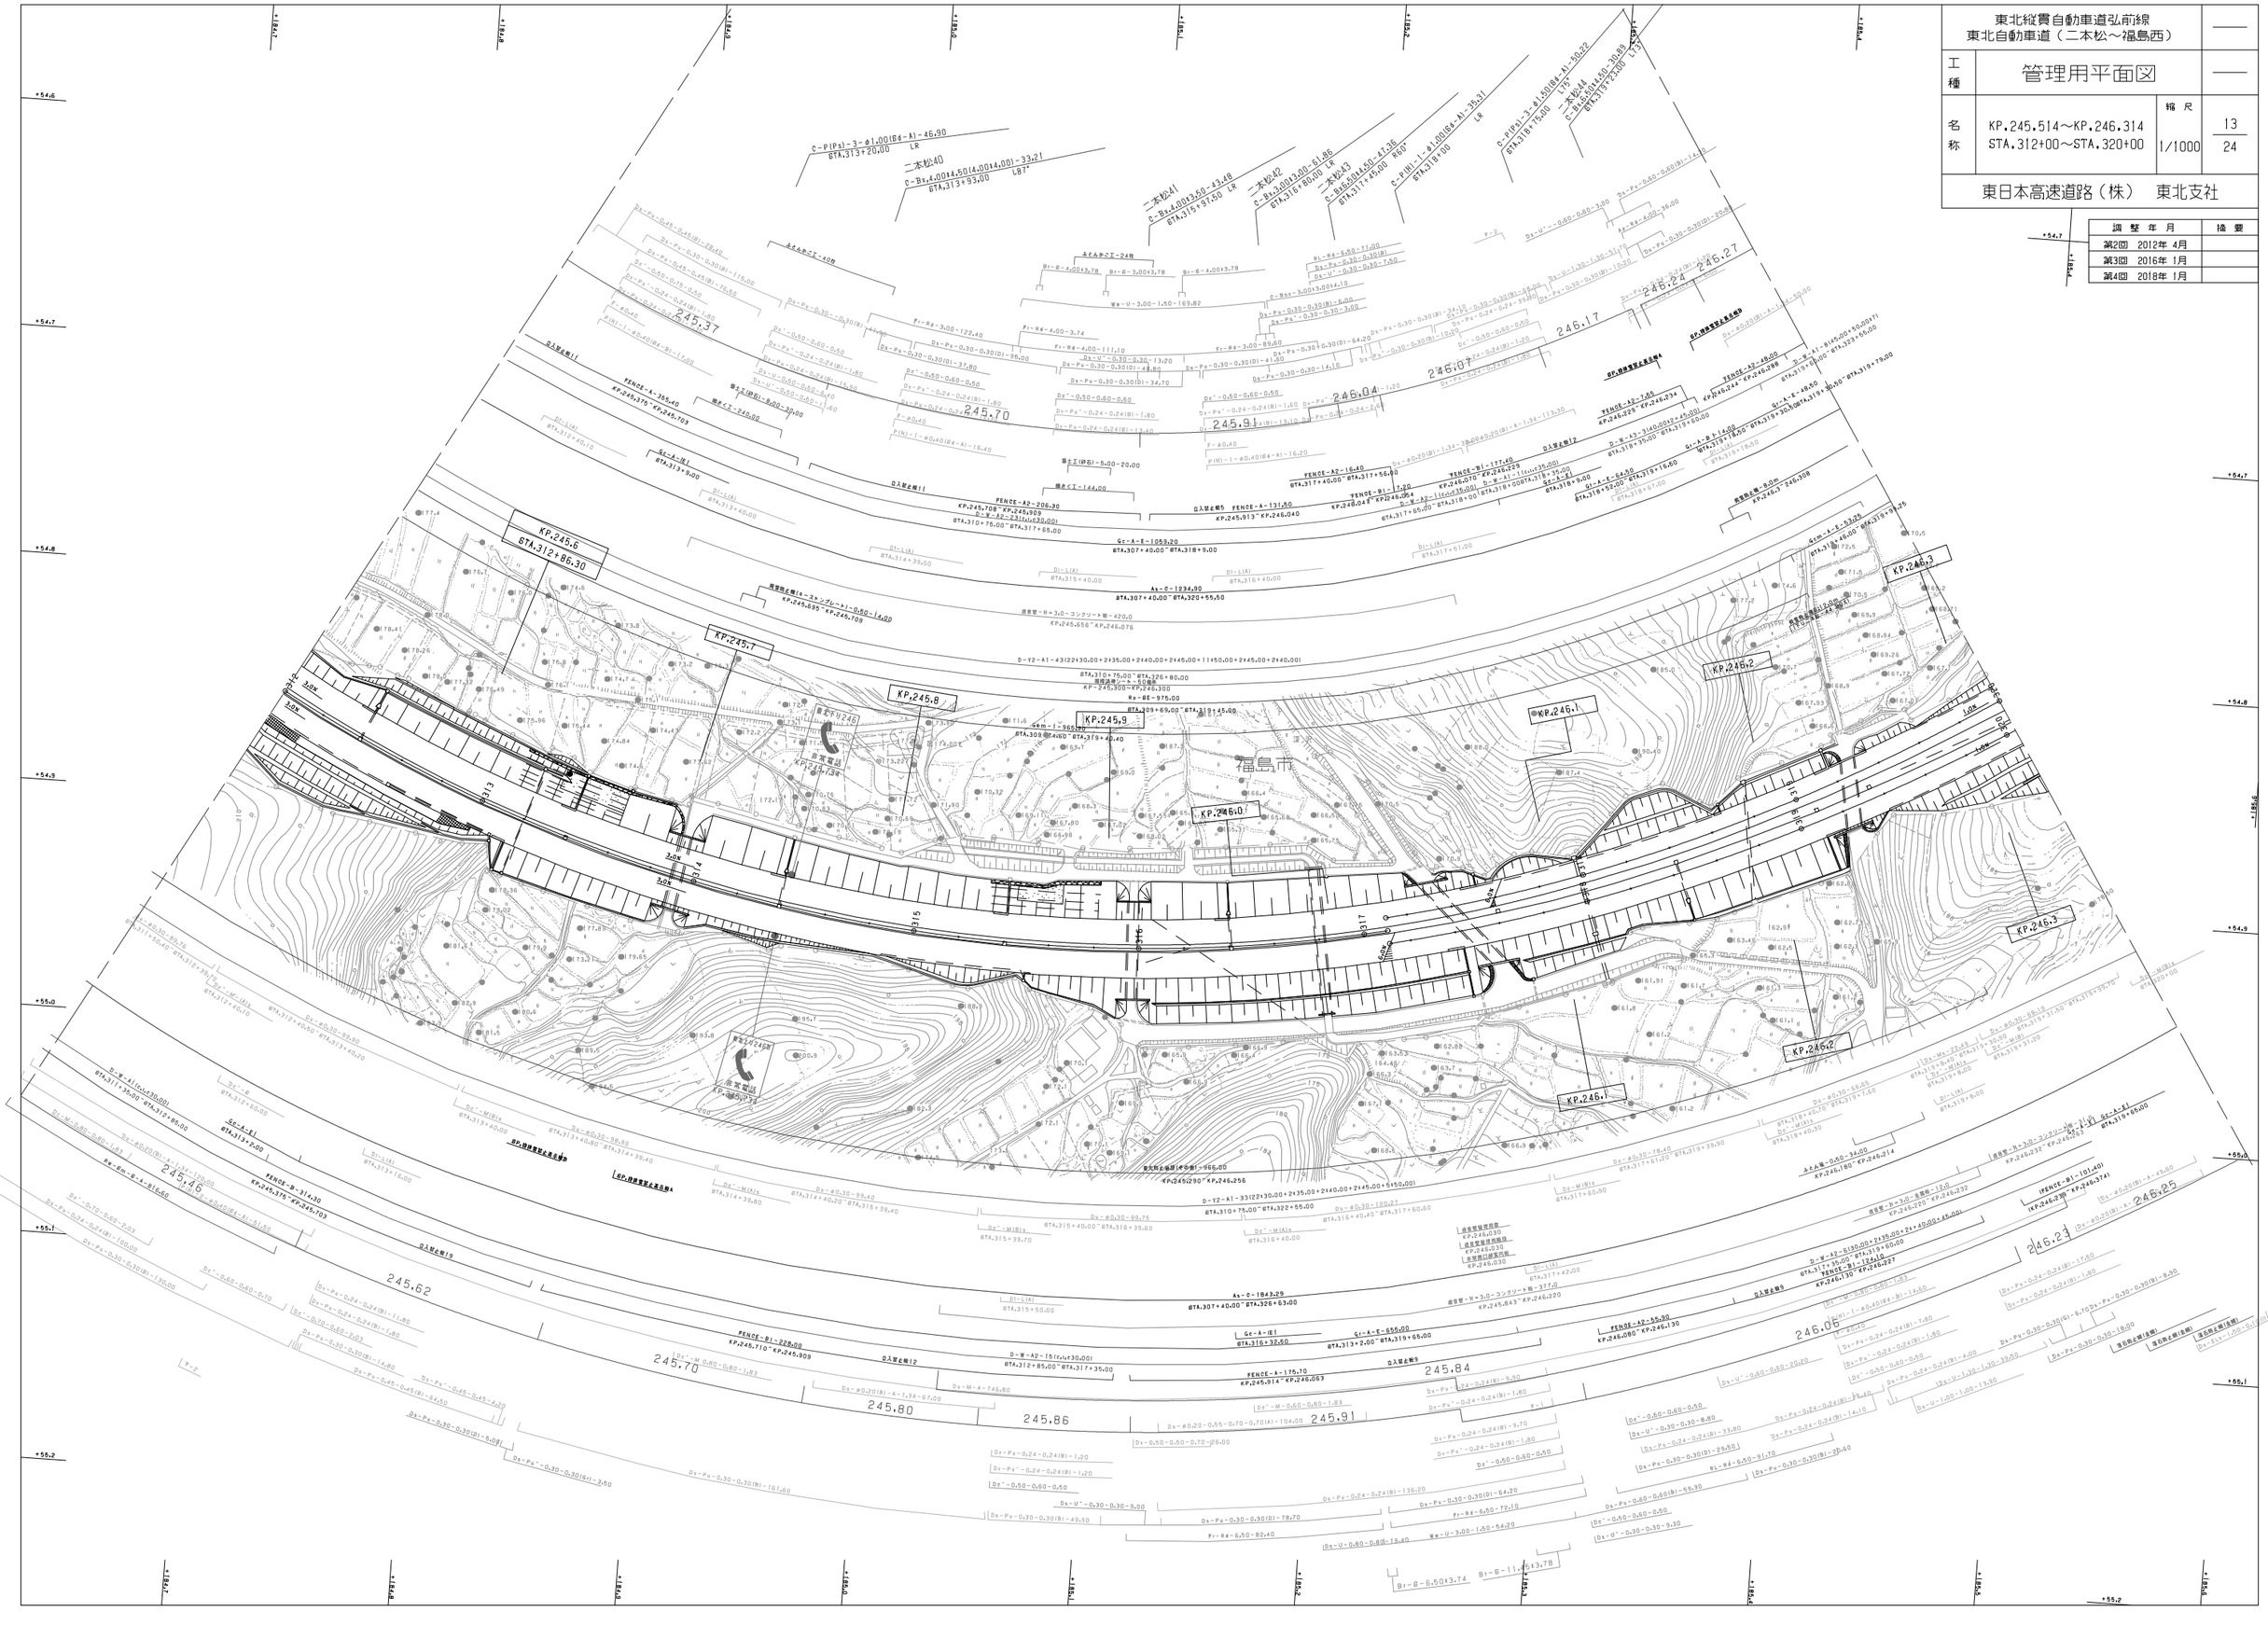
KP.245.6
STA.312+86.30
KP.245.7
KP.245.8
KP.245.9
KP.246.0
KP.246.1
KP.246.2
KP.246.3
KP.245.5
福島市
二本松41
二本松42
二本松43
二本松40
二本松44
二本松45
二本松46
245.37
245.70
245.91
246.04
246.07
246.17
246.24
246.27
245.45
245.62
245.70
245.80
245.86
245.91
245.84
246.06
246.23
246.25
FENCE-A-365.40
FENCE-A2-206.30
FENCE-A-131.50
FENCE-A2-16.40
FENCE-B1-177.40
FENCE-A2-55.00
FENCE-B1-101.40
FENCE-B1-228.00
FENCE-A-175.70
FENCE-B1-112.40
FENCE-A2-15.00
FENCE-A2-55.00
FENCE-B1-101.40
FENCE-B1-112.40
KP.245.703
KP.245.708
KP.245.913
KP.246.024
KP.246.070
KP.246.229
KP.246.288
KP.246.234
KP.246.232
KP.246.027
KP.246.030
KP.246.080
KP.246.214
KP.246.374
KP.245.709
KP.246.076
KP.245.290
KP.246.256
KP.246.220
KP.246.130
KP.246.063
KP.245.314
KP.245.309
KP.245.375
KP.245.040
KP.245.656
KP.246.300
KP.245.299
KP.245.695
KP.245.710
KP.245.703
KP.245.375
KP.245.040
KP.245.913
KP.246.024
KP.246.070
KP.246.229
KP.246.288
KP.246.234
KP.246.232
KP.246.027
KP.246.030
KP.246.080
KP.246.214
KP.246.374
KP.246.220
KP.246.130
KP.246.063
KP.245.314
KP.245.309

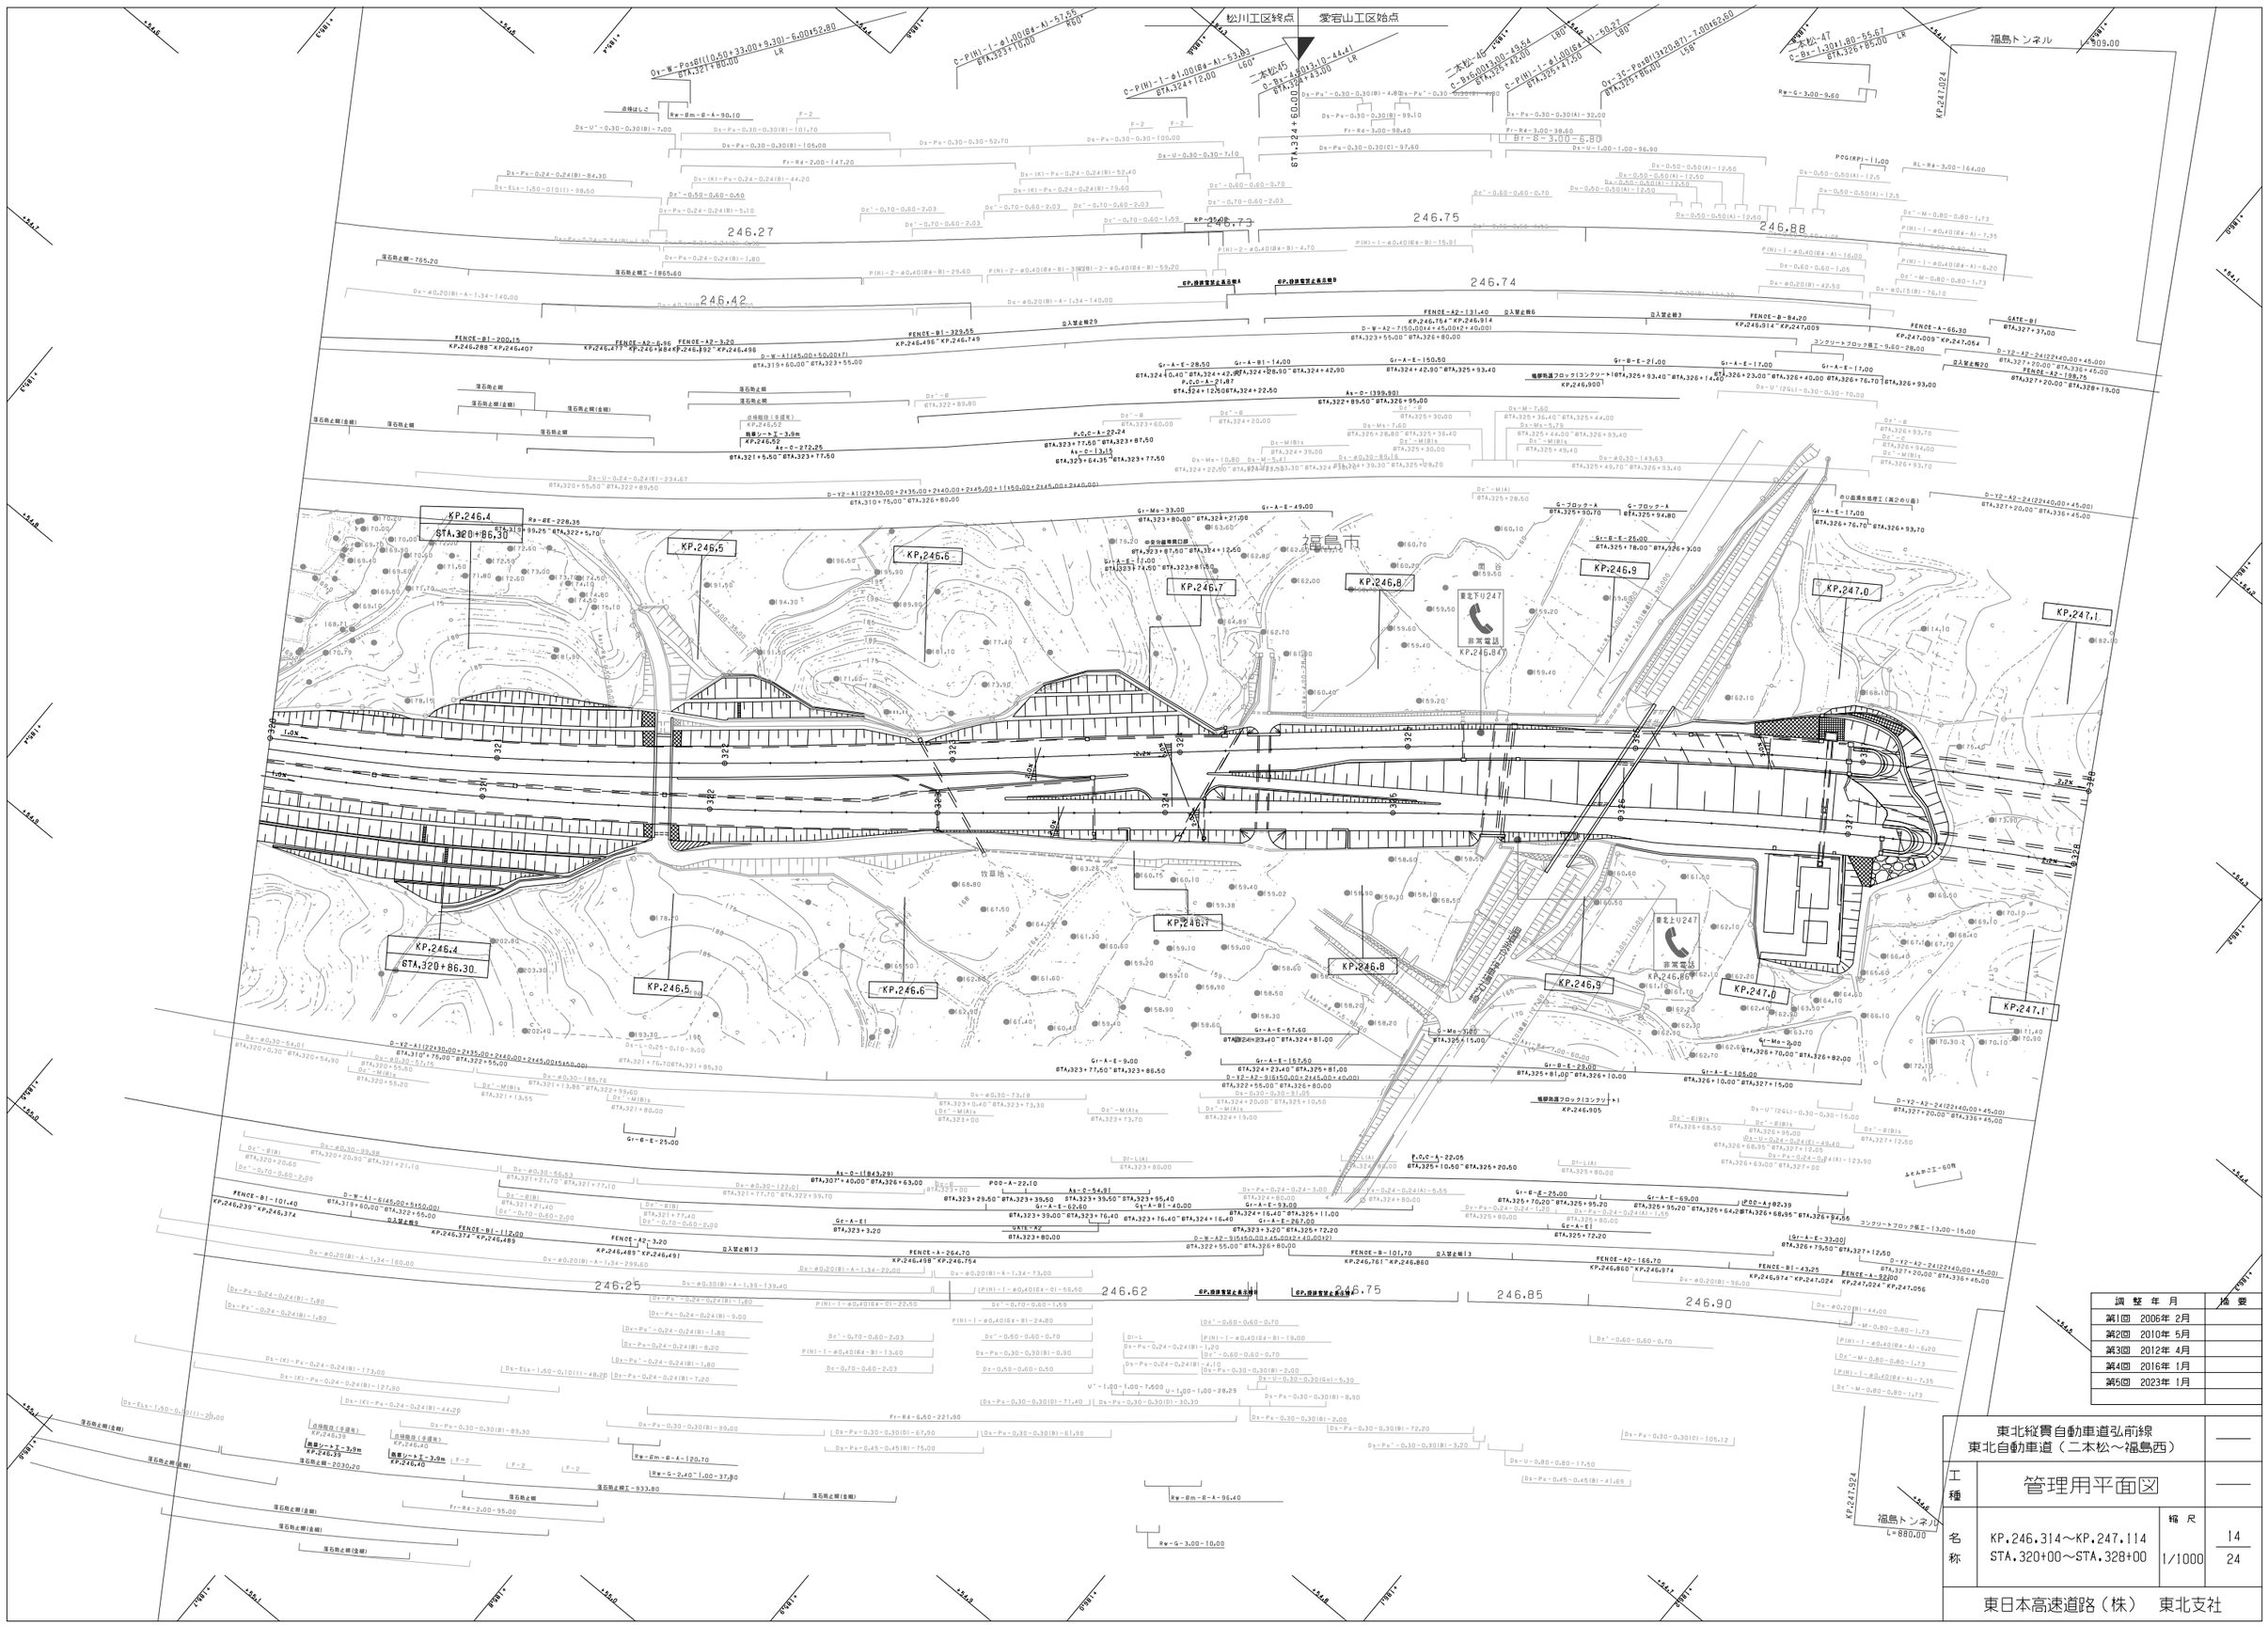

調整年月	摘要
第1回 2006年 2月	
第2回 2010年 5月	
第3回 2012年 4月	
第4回 2016年 1月	
第5回 2023年 1月	

東北縦貫自動車道弘前線
東北自動車道（二本松～福島西）

工種 管理用平面図

名称 KP.246.314～KP.247.114
STA.320+00～STA.328+00

縮尺 1/1000

14
24

東日本高速道路（株） 東北支社

福島トンネル　L=909.00

D-Y2-A2-24(22t40.00+45.00)
STA.327+20.00~STA.336+45.00

FENCE-A2-(198.74)
STA.327+20.00~STA.328+19.00

D-Y2-A2-24(22t40.00+45.00)
STA.327+20.00~STA.336+45.00

KP.247.2
STA.238+86.30

KP.247.3

KP.247.4

KP.247.5

KP.247.6

KP.247.7

KP.247.8

KP.247.9

福島市

D-Y2-A2-24(22t40.00+45.00)
STA.327+20.00~STA.336+45.00

D-Y2-A2-24(22t40.00+45.00)
STA.327+20.00~STA.336+45.00

福島トンネル　L=880.00

Ds-Pu-0.30-0.30(B)-60.00

調整年月	摘要
第1回　2006年 2月	

東北縦貫自動車道弘前線
東北自動車道（二本松～福島西）

工種：管理用平面図

名称：KP.247.114～KP.247.914
STA.328+00～STA.336+00

縮尺：1/1000

15
24

東日本高速道路（株）　東北支社

KP.248.0
STA.336+86.30
KP.248.1
KP.248.2
KP.248.3
KP.248.4
KP.248.5
KP.248.6
KP.248.7
KP.247.9
STA.336+86.30
KP.248.1
KP.248.2
KP.248.3
KP.248.4
KP.248.5
KP.248.6
KP.248.7
KP.247.923
KP.247.923
(福島トンネル)
(福島トンネル)
東北本線
非常電話
KP.248.179
非常電話
KP.248.248
248.10
247.92
247.93
248.31
248.54
248.59
248.21
247.93
248.41
248.50
248.59
FENCE-A1-214.50
KP.248.123~KP.248.314
FENCE-A2-97.70
KP.247.949~KP.248.014
FENCE-B1-129.40
KP.248.014~KP.248.123
FENCE-B1-162.90
KP.247.785~KP.247.949
FENCE-A2-88.70
KP.248.234~KP.248.311
FENCE-B1-432.80
KP.248.312~KP.248.718
FENCE-B1-134.50
KP.248.176~KP.248.307
FENCE-A2-125.35
KP.248.050~KP.248.170
FENCE-B1-127.10
KP.248.311~KP.248.450
FENCE-B1-81.50
KP.248.470~KP.248.540
FENCE-B-40.00
KP.248.578~KP.248.611
FENCE-B1-105.40
KP.248.611~KP.248.710
Rw-G-3.00-99.00
KP.248.147~KP.248.246
Rw-G-3.00-90.00
RP-35.00
KP.248.440~KP.248.505
Rw-G-0.33*2.51-140.00
Rw-G-3.00-100.00
Rw-G-3.00-40.00
Rw-IT-7.20
Rw-IT-7.00-50.00
Rw-IT-4.00-20.00
Rw-IT-5.705
Rw-G-3.00-110.00
Rw-G-3.00-90.00
Rw-G-3.00-70.00
Rw-G-3.00-60.00
Rw-G-3.00-50.00
Rw-G-3.00-40.00
Rw-G-3.00-30.00
Rw-G-3.00-20.00
Rw-G-3.00-10.00
Rw-R4-2.00-170.80
Rw-R4-2.00-74.40
Rw-R4-6.50-202.20
Rw-R4-2.00-46.00
Rw-R4-2.00-76.20
Rw-m-13.00
Rw-m-6.00*387.60
Rw-m-6.00*387.60
Gr-A-E-385.00
Gr-A-E-9.00
Gr-A-E-148.50
Gr-A-E-205.00
Gr-A-E-17.00
Gr-A-E-21.00
Gr-A-E-9.00
Gr-A-E-9.00
Gr-A-E-108.50
Gr-A-E-(1002.00)
Gr-A-E-148.50
Gr-A-B1-48.00
Gr-A-E-76.50
Gr-A-E-25.00
Gr-A-E-33.00
Gr-A-E-(181.00)
Gr-A-E-16.10
Gr-A-E-9.00
Gr-A-E-9.00
Gr-Mo-3.00
Gr-Mo-39.00
Gr-Mo-3.00
Gr-Mo-3.00
Gr-A-E-6.35
Gr-A-E-97.30
Gr-A-E-16.90
Gr-A-E-1.00
Gr-A-E-1.00
Gr-A-E-1.00

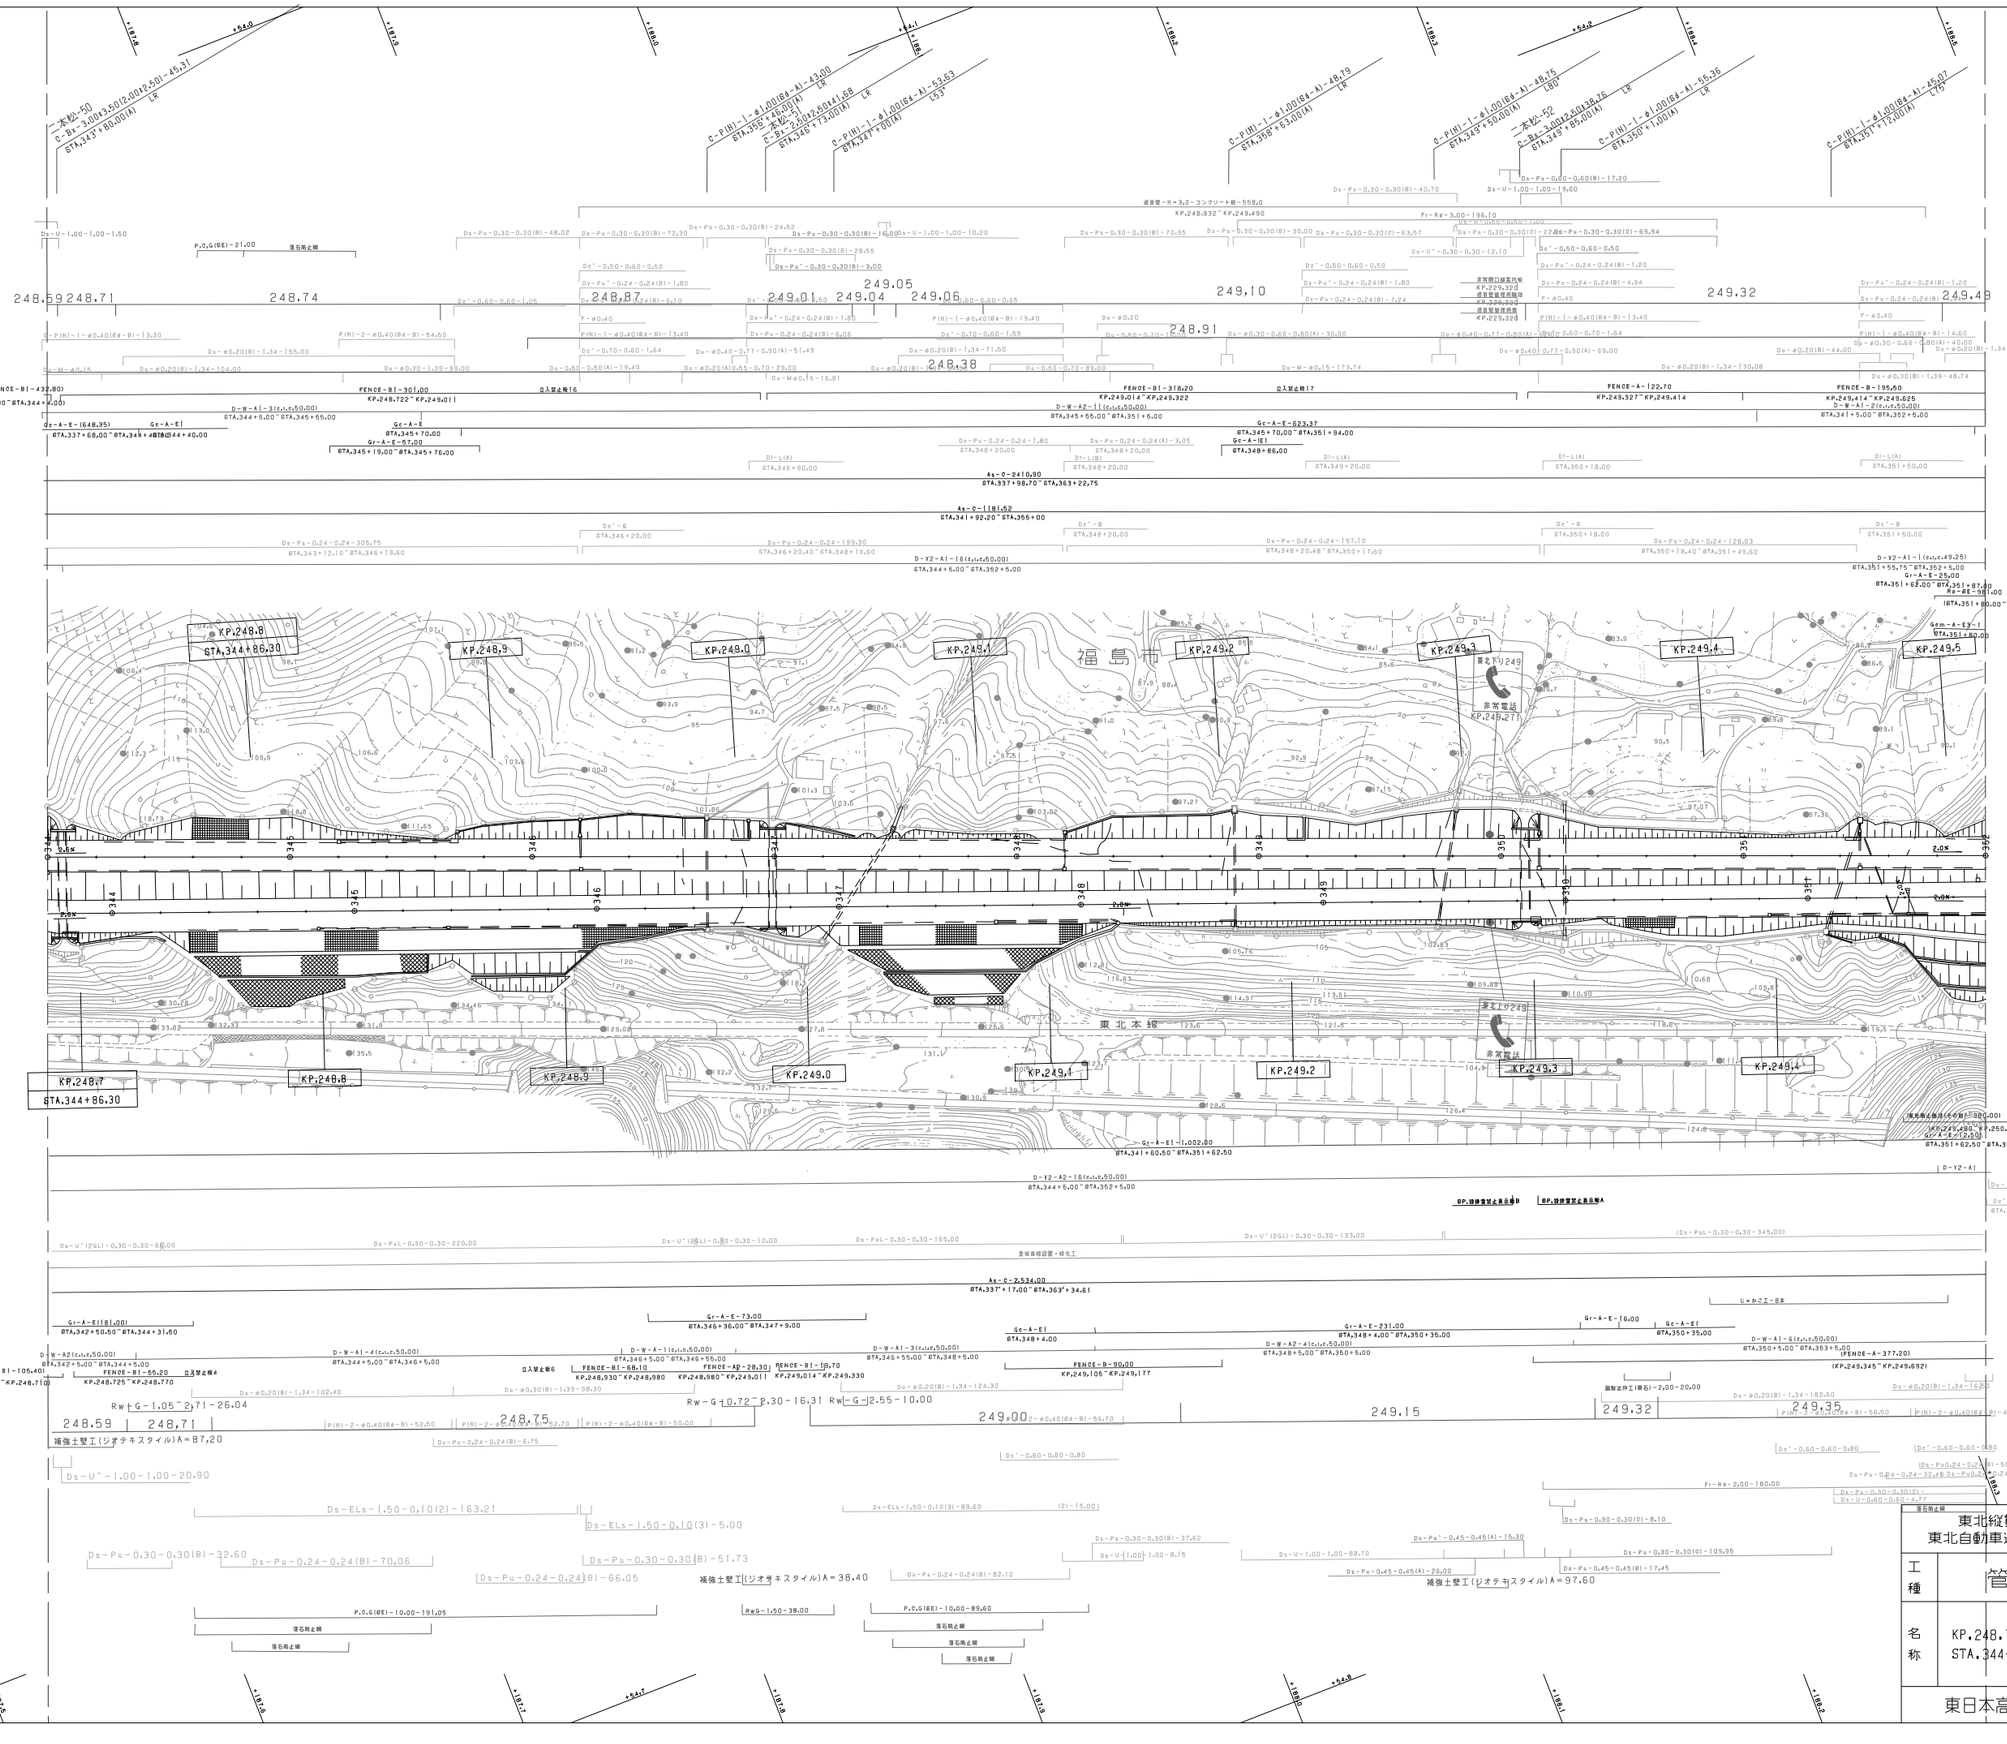

調整年月	摘要
第1回 2006年 2月	
第2回 2010年 5月	
第3回 2012年 4月	

東北縦貫自動車道弘前線
東北自動車道（二本松～福島西）

工種：管理用平面図

名称：KP.248.714～KP.249.514
STA.344+00～STA.352+00

縮尺 1/1000

17
24

東日本高速道路（株） 東北支社

東北縦貫自動車道弘前線
東北自動車道（二本松～福島西）

工種	管理用平面図		
名称	KP.249.514～KP.250.314 STA.352+00～STA.360+00	縮尺 1/1000	18 24

東日本高速道路（株）　東北支社

調整年月	摘要
第2回　2010年 5月	
第3回　2012年 4月	
第4回　2018年 1月	
第5回　2023年 1月	

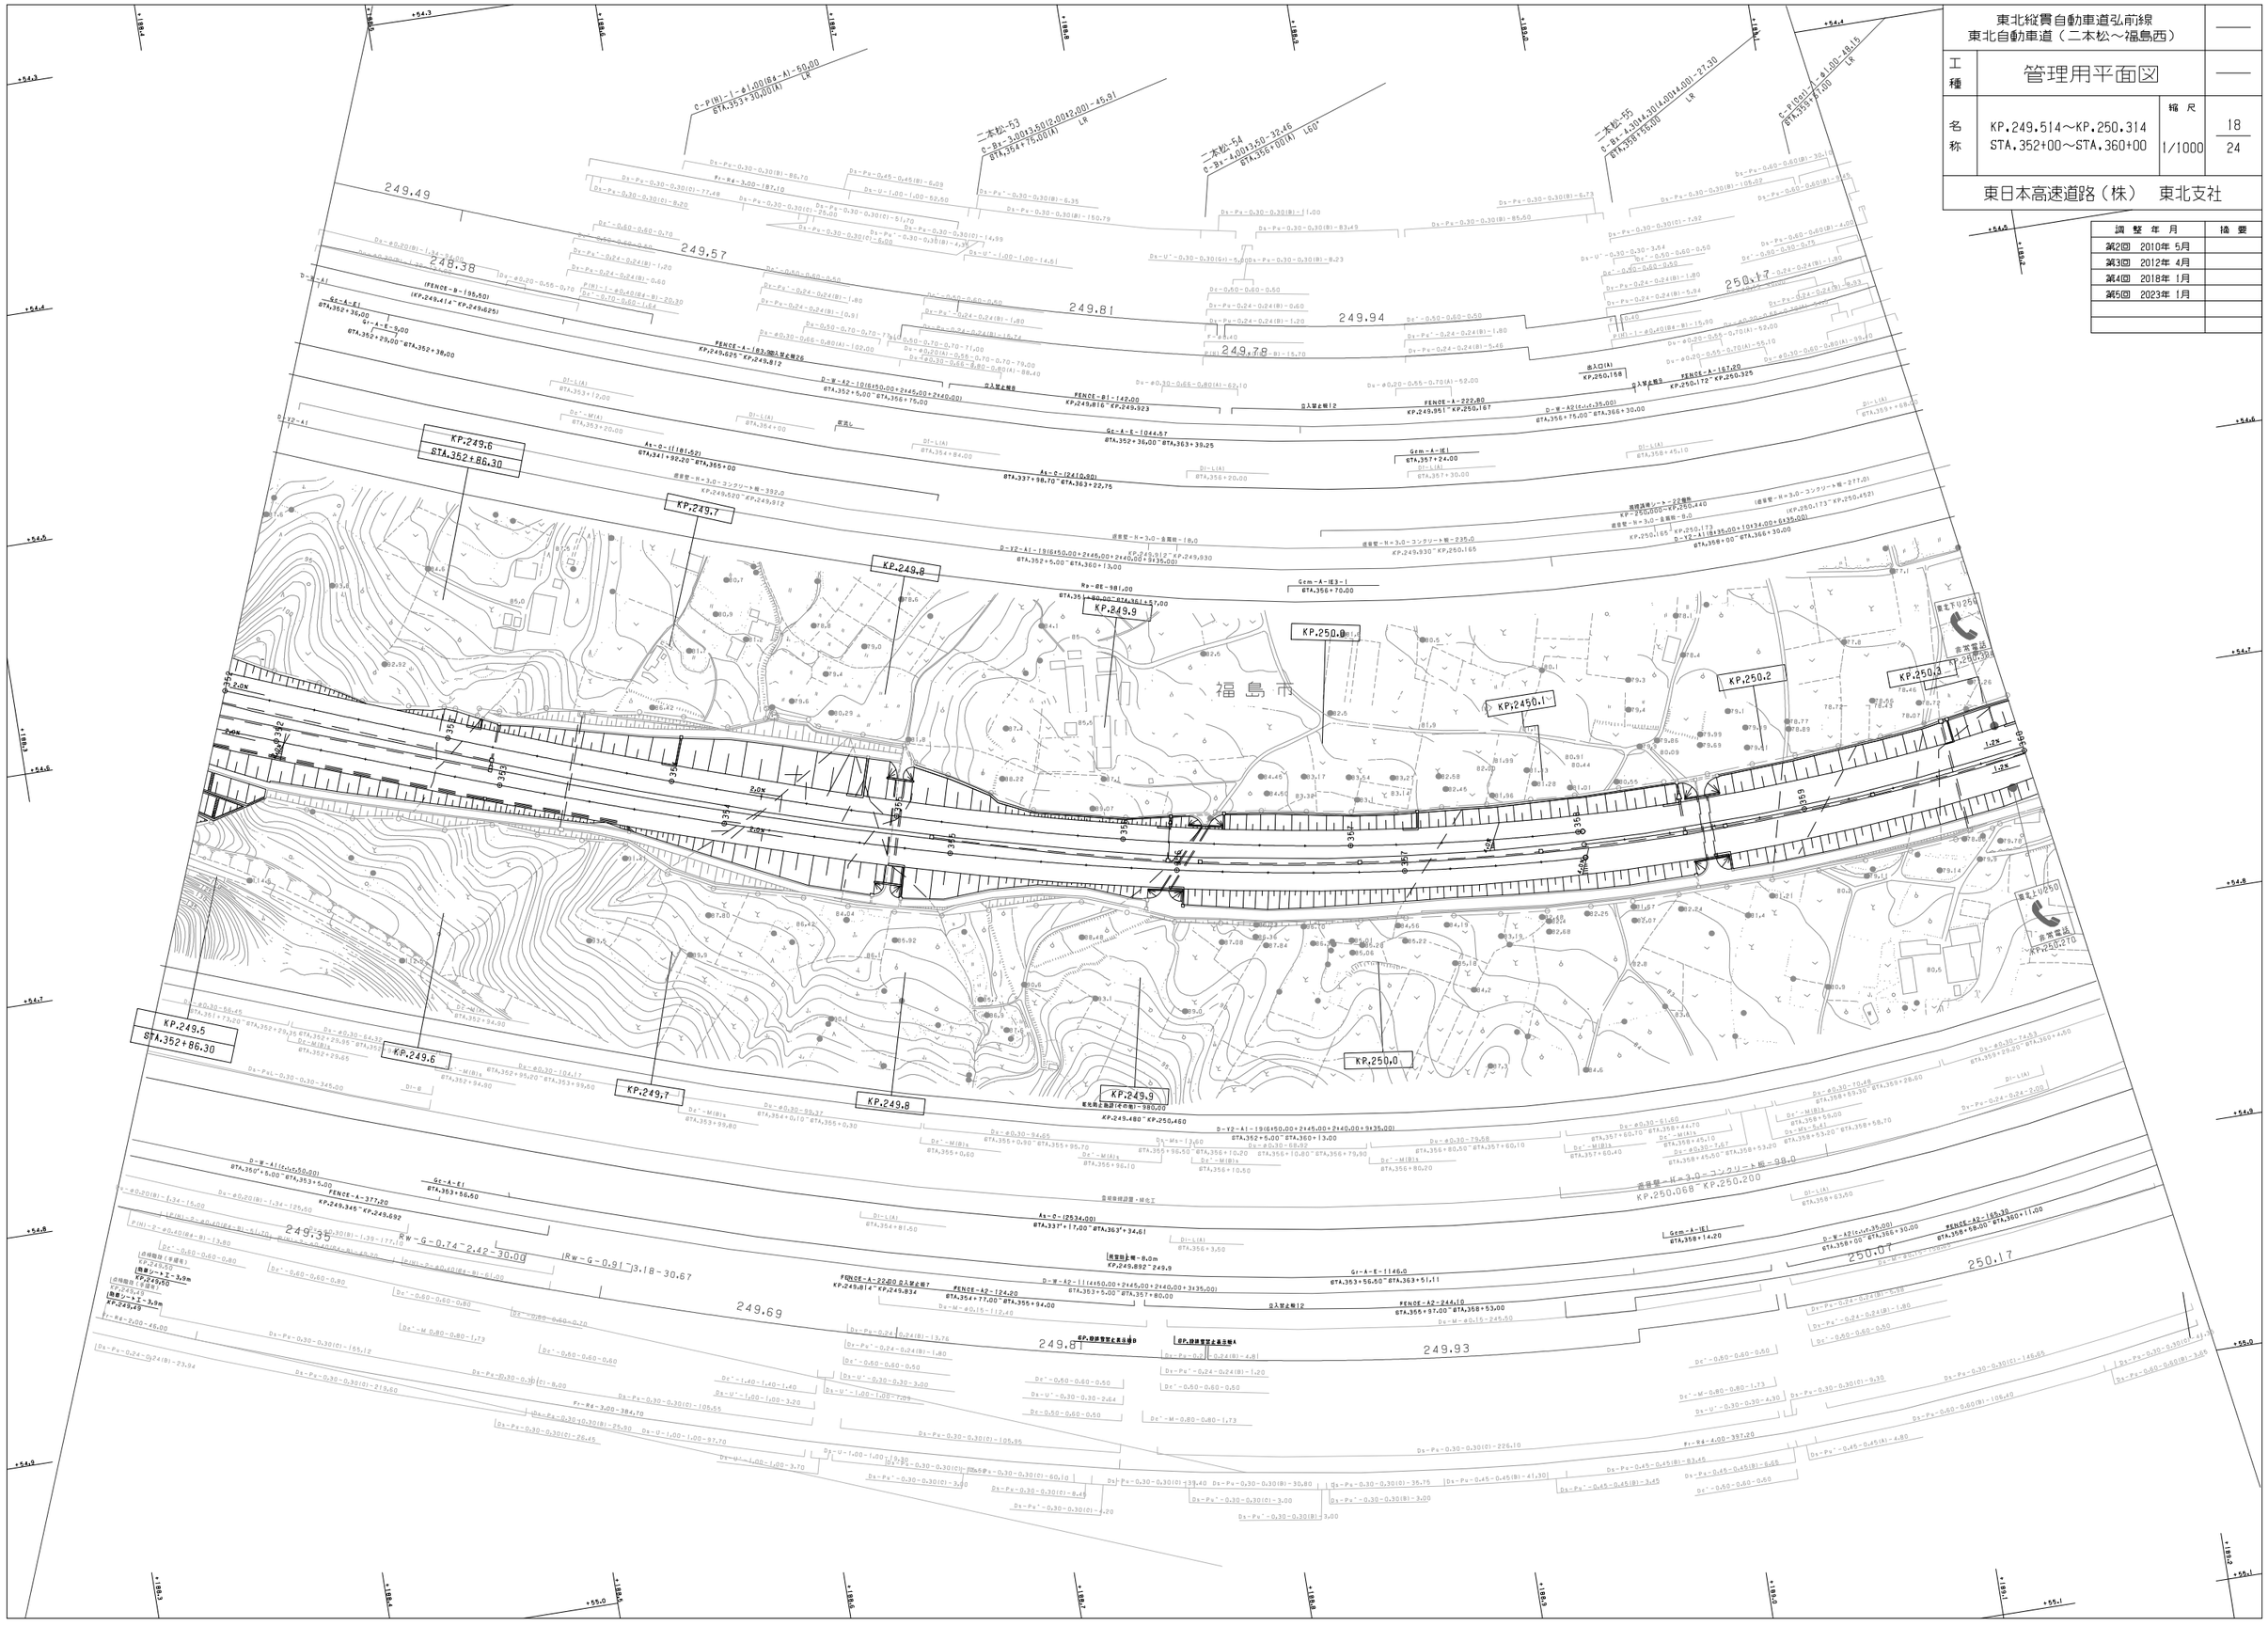
KP.249.6
STA.352+86.30
KP.249.7
KP.249.8
KP.249.9
KP.250.0
KP.250.1
KP.250.2
KP.250.3
KP.250.270
KP.249.5
STA.352+86.30
KP.249.6
KP.249.7
KP.249.8
KP.249.9
KP.250.0
福島市
249.49
248.38
249.57
249.81
249.94
250.17
249.35
249.69
249.81
249.93
250.01
250.17
D-W-A1(0≦L≦50.00)
BTA.350+8.00~BTA.353+6.00
FENCE-A-377.20
KP.249.345~KP.249.692
RW-G-0.74~2.42-30.00
RW-G-0.91~3.18-30.67
D-W-A2-I(1450.00+2145.00+2440.00+3135.00)
BTA.353+5.00~BTA.357+80.00
D-Y2-A1-I(1450.00+2145.00+2440.00+3135.00)
BTA.352+5.00~BTA.360+13.00
D-W-A2-II(1450.00+2145.00+2440.00+3135.00)
BTA.353+5.00~BTA.357+94.00
D-Y2-A1-I(1450.00+2445.00+2440.00+3135.00)
BTA.352+5.00~BTA.360+13.00
D-W-A2-I(1450.00+2145.00+2440.00+3135.00)
BTA.352+5.00~BTA.356+75.00
D-W-A2-I(1450.00+2145.00+2440.00+2440.00)
BTA.352+5.00~BTA.356+75.00
D-W-A2-I(1450.00+2145.00+2440.00+3135.00)
BTA.356+75.00~BTA.366+30.00
D-Y2-A1-I(1450.00+2145.00+2440.00+3135.00)
BTA.356+00~BTA.366+30.00
D-Y2-A1-I(1450.00+2445.00+2440.00+3135.00)
BTA.352+5.00~BTA.360+13.00
FENCE-A-183.00
KP.249.625~KP.249.812
FENCE-A-222.80
KP.249.951~KP.250.167
FENCE-A-167.20
KP.250.172~KP.250.325
FENCE-B-195.50
KP.249.414~KP.249.625
FENCE-B1-142.00
KP.249.816~KP.249.923
FENCE-A-22.00
KP.249.814~KP.249.834
FENCE-A2-124.20
FENCE-A2-244.10
FENCE-A2-165.38
Gz-A-E1
BTA.352+36.00
Gz-A-E-5.00
BTA.352+29.00~BTA.352+36.00
Gz-A-E1
BTA.353+56.50
Gz-A-E-1044.57
BTA.352+36.00~BTA.363+39.25
Gz-A-E-1146.0
BTA.363+56.50~BTA.363+51.11
Gem-A-1E1
BTA.357+24.00
Gem-A-1E1
BTA.358+14.20
Gem-A-1E3-1
BTA.356+70.00
Ks-O-(1181.52)
BTA.341+92.20~BTA.355+00
Ks-O-(2534.00)
BTA.337+17.00~BTA.363+34.61
Ks-O-(2410.00)
BTA.337+98.70~BTA.363+22.75
Ks-OE-981.00
BTA.351+80.00~BTA.361+57.00
D-Y2-A1-I(1450.00+2445.00+2440.00+3135.00)
KP.249.912~KP.249.930
D-Y2-A1-I(1835.00+1034.00+835.00)
KP.250.168~KP.250.173
D-Y2-A1-I(1835.00+1034.00+835.00)
KP.250.173~KP.250.452
D-W-A2-I(1450.00+2145.00+2440.00+3135.00)
KP.249.930~KP.250.165
D-W-A2-I(1450.00+2145.00+2440.00+3135.00)
KP.250.165~KP.250.440
D-W-A2-I(1450.00+2145.00+2440.00+3135.00)
BTA.356+75.00~BTA.366+30.00
D-W-A2-I(1450.00+2145.00+2440.00+3135.00)
BTA.358+00~BTA.366+30.00
D-W-A2-I(1450.00+2145.00+2440.00+3135.00)
BTA.358+00~BTA.366+11.00
D-W-A2-I(1450.00+2145.00+2440.00+3135.00)
BTA.358+00~BTA.366+30.00
Rw-G-98.0
KP.250.068~KP.250.200
Rw-G-277.01
KP.250.173~KP.250.452
Rw-G-3.0-コンクリート幅-235.0
KP.249.930~KP.250.165
Rw-G-3.0-コンクリート幅-392.0
KP.249.520~KP.249.912
Rw-G-3.0-鋼製幅-8.0
KP.249.912~KP.249.930
Rw-G-3.0-鋼製幅-8.0
KP.250.440~KP.250.452
Rw-G-3.0-鋼製幅-8.0
KP.250.165~KP.250.173
Rw-R4-3.00-187.10
Rw-R4-3.00-384.70
Rw-R4-2.00-46.00
Rw-R4-4.00-397.20
Rw-U-1.00-1.00-52.50
Rw-U-1.00-1.00-14.61
Rw-U-1.00-1.00-97.70
Rw-U-1.00-1.00-3.70
Rw-U-1.00-1.00-7.09
Rw-U-1.00-1.00-3.20
Rw-U-0.30-0.30-3.00
Rw-U-0.30-0.30-2.64
Rw-U-0.30-0.30-60.10
Rw-U-1.40-1.40-1.40
Rw-M-0.15-112.40
Rw-M-0.15-245.50
Rw-M-0.80-1.73
Rw-M-0.80-0.80-1.73
Rw-M-0.80-0.80-4.30
Rw-M-0.60-0.60-0.20
Rw-M-0.60-0.60-0.80
Rw-M-0.60-0.60-0.60
Rw-M-0.60-0.60-0.50
Rw-M-0.60-0.60-0.60
Rw-M-0.60-0.60-0.80
Rw-M-0.60-0.60-1.73

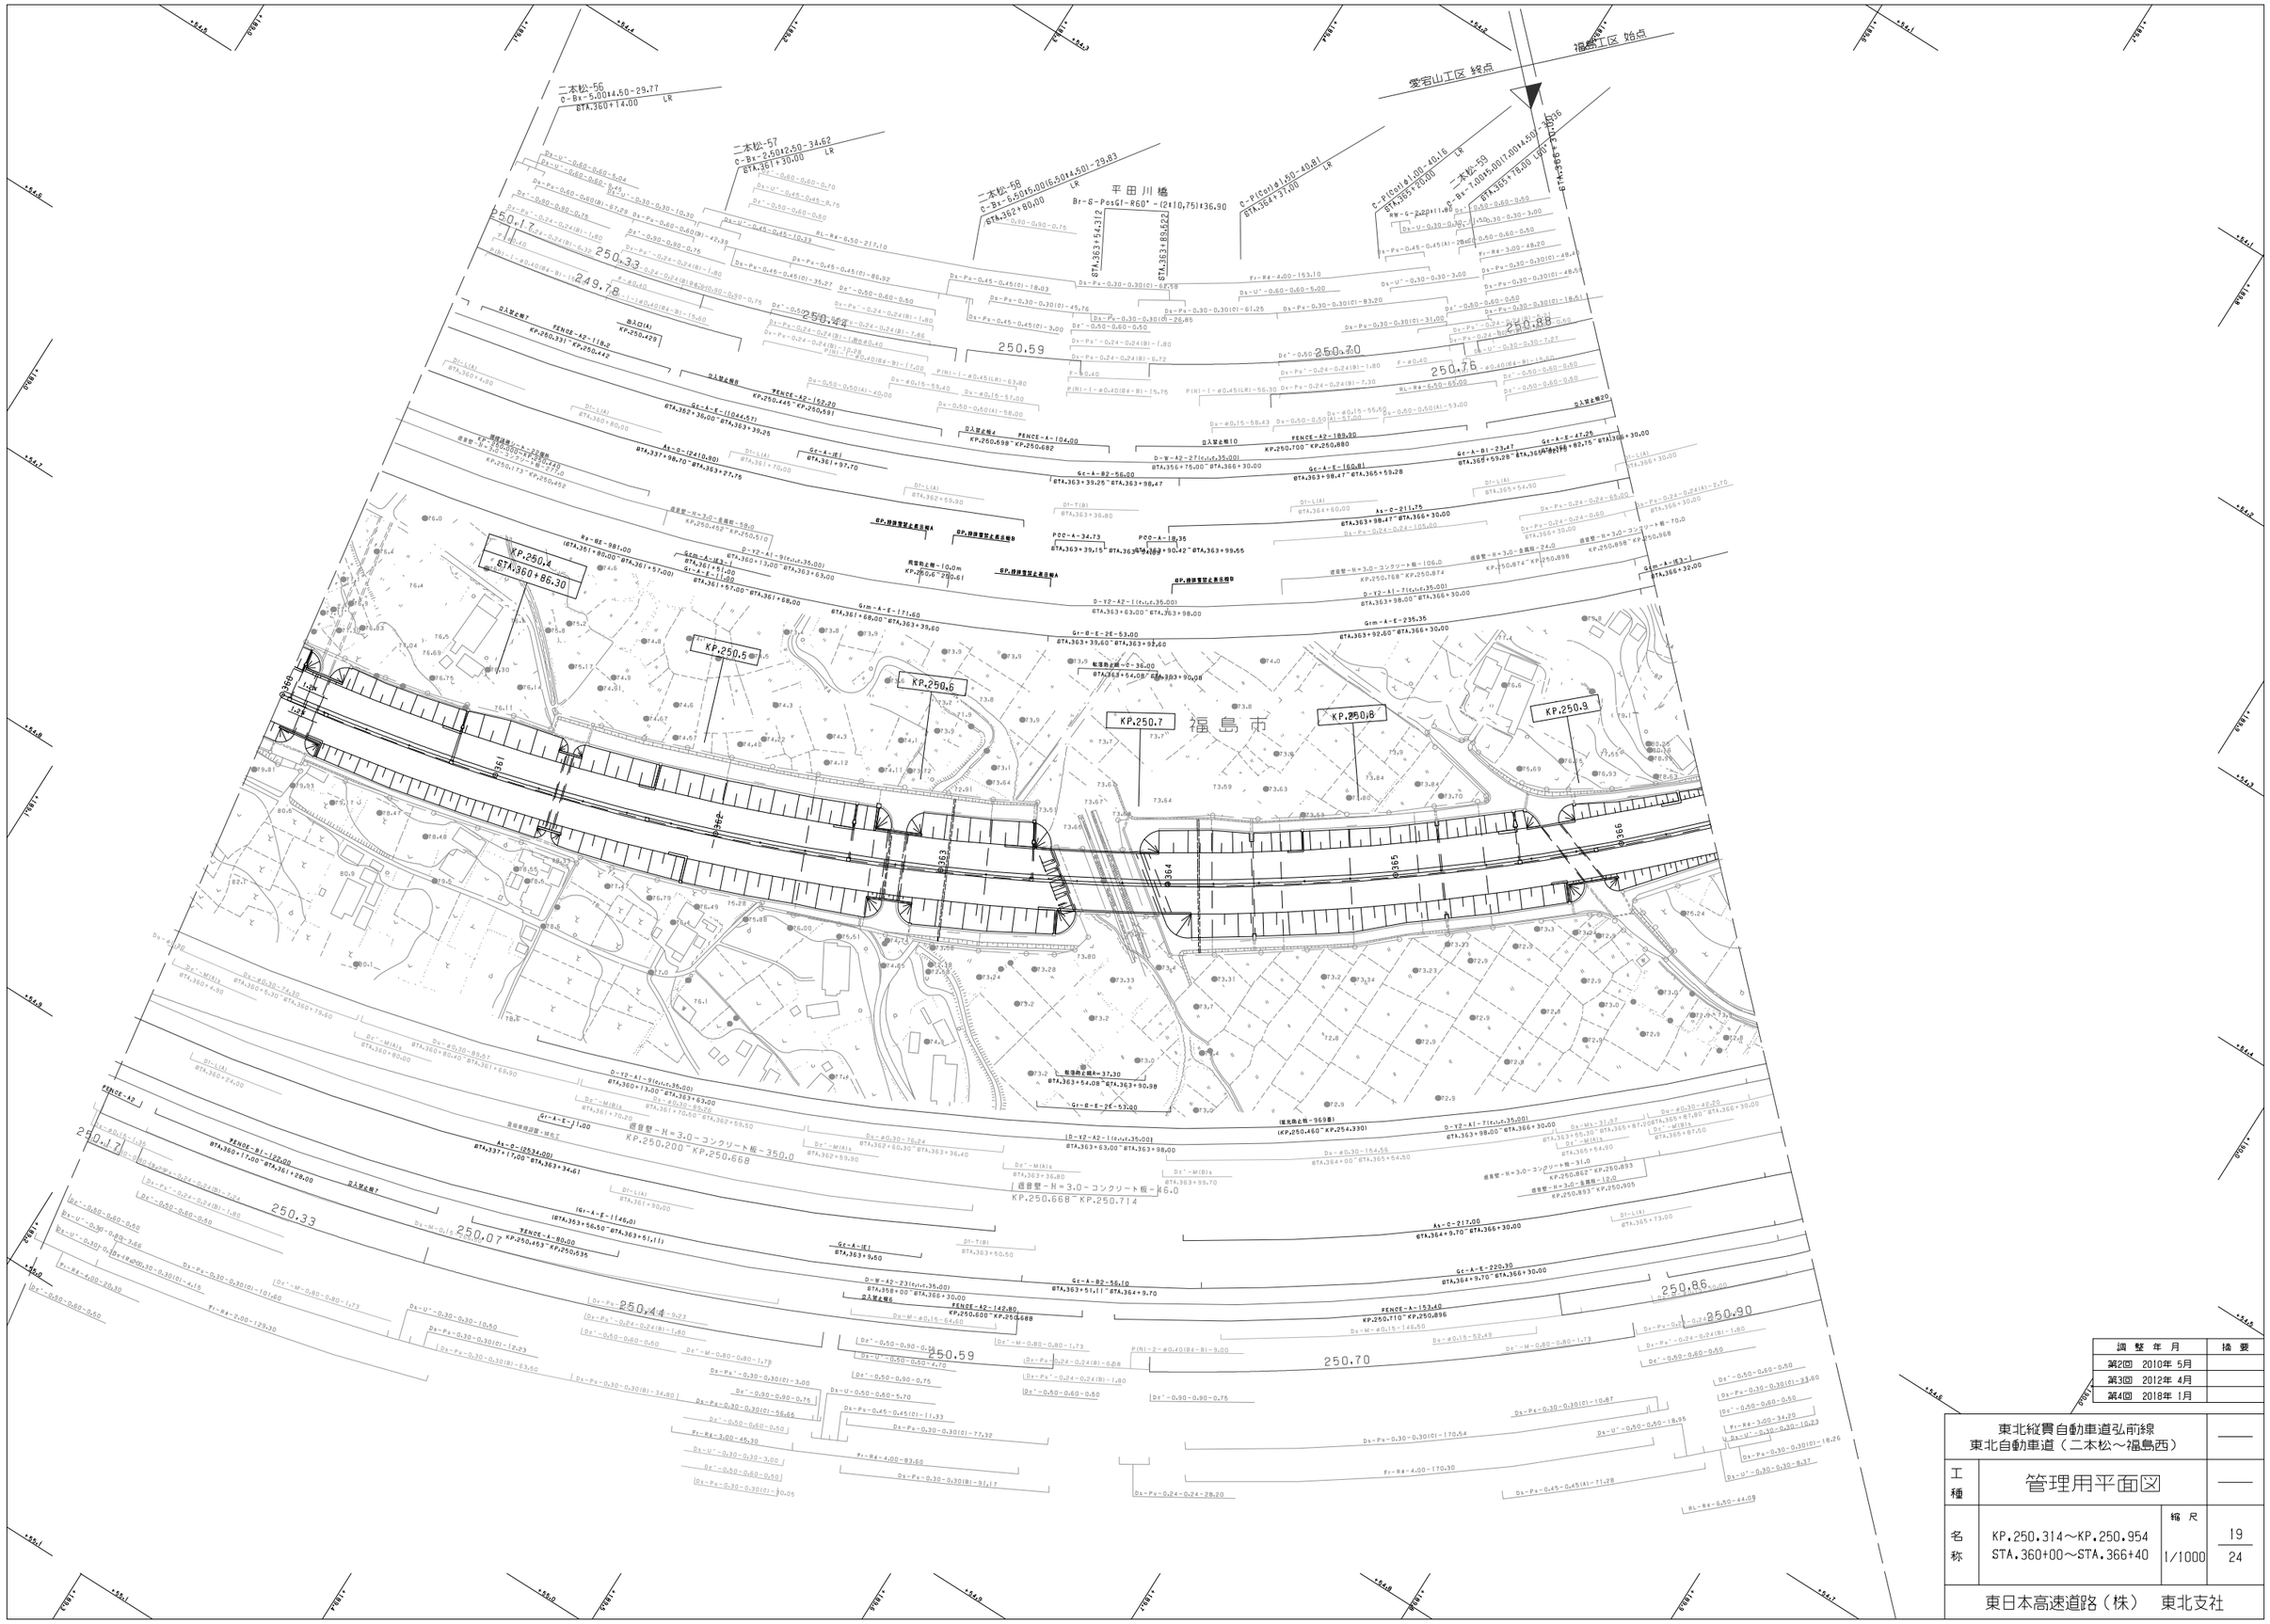

調整年月	摘要
第2回 2010年 5月	
第3回 2012年 4月	
第4回 2018年 1月	

東北縦貫自動車道弘前線
東北自動車道（二本松～福島西）

工種：管理用平面図

名称：KP.250.314～KP.250.954
STA.360+00～STA.366+40

縮尺：1/1000

19
24

東日本高速道路（株） 東北支社

東北縦貫自動車道弘前線
東北自動車道（二本松～福島西）

工種	管理用平面図		——
名称	KP.250.954～KP.251.814 STA.366+40～STA.375+00	縮尺 1/1000	20 24

東日本高速道路（株）　東北支社

調整年月	摘要
第1回　2006年 2月	
第2回　2012年 4月	

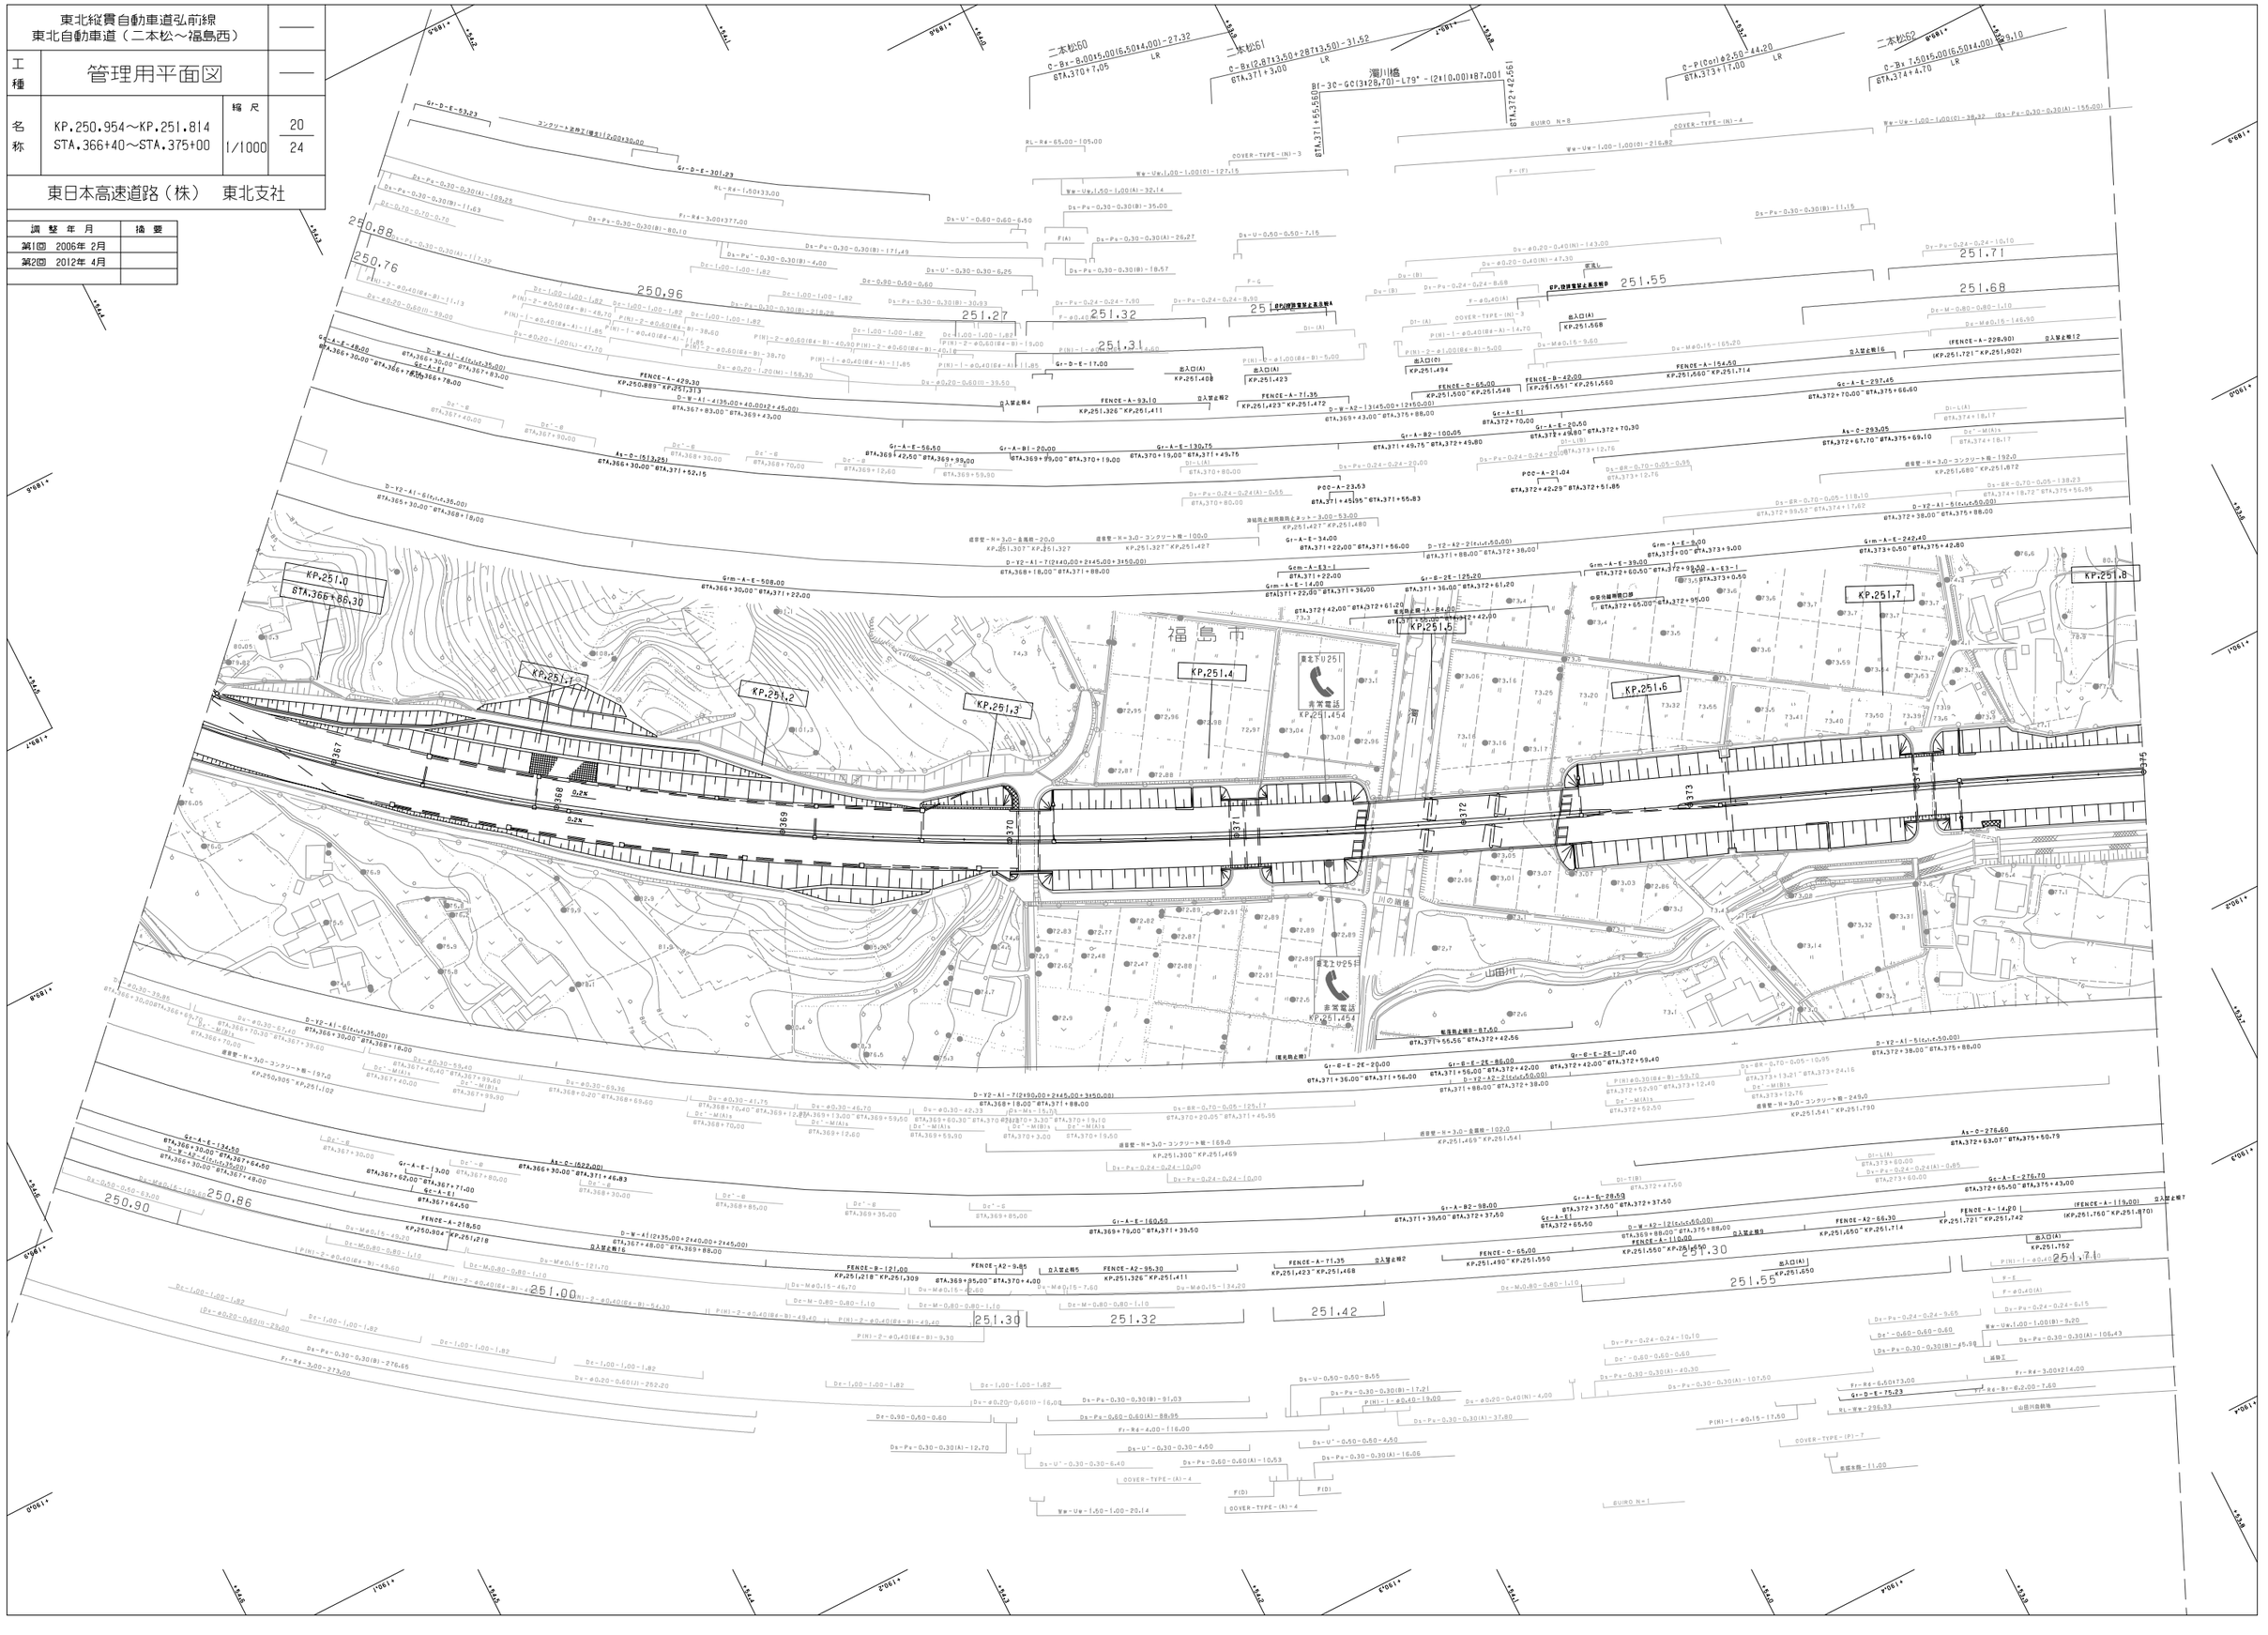
KP.251.0
KP.251.1
KP.251.2
KP.251.3
KP.251.4
KP.251.5
KP.251.6
KP.251.7
KP.251.8
福島西
青常電話
KP.251.454
250.88
250.76
250.96
251.27
251.32
251.31
251.71
251.55
251.68
250.90
250.86
251.30
251.32
251.42
251.30
251.55
251.7
二本松50
二本松51
二本松52
湯川橋
山田川
JR東北本線
JR東北新幹線
Gr-D-E-53.23
Gr-D-E-301.23
Gr-D-E-17.00
Gr-A-E-48.00
FENCE-A-429.30
KP.250.889～KP.251.313
FENCE-A-93.10
KP.251.326～KP.251.411
FENCE-A-71.35
KP.251.423～KP.251.472
FENCE-B-121.00
KP.251.218～KP.251.309
FENCE-A-218.50
KP.250.904～KP.251.218
FENCE-A-154.50
KP.251.560～KP.251.714
FENCE-B-42.00
KP.251.551～KP.251.560
FENCE-C-65.00
KP.251.500～KP.251.548
FENCE-C-65.00
KP.251.490～KP.251.550
FENCE-A2-66.30
KP.251.650～KP.251.714
FENCE-A-114.00
KP.251.721～KP.251.742
(FENCE-A-228.90)
(KP.251.721～KP.251.902)
(FENCE-A-119.00)
(KP.251.760～KP.251.870)
Gr-A-E-297.45
Gr-A-E-20.50
Gr-A-E1
Gr-A-B2-100.05
Gr-A-E3-1
Gr-A-E-130.75
Gr-A-B1-20.00
Gr-A-E-56.50
Gr-A-E-134.50
Gr-A-E-13.00
Gr-A-E1
Gr-A-E-160.50
Gr-A-E-28.50
Gr-A-E1
Gr-A-B2-98.00
Gr-B-E-2E-20.00
Gr-B-E-2E-88.00
Gr-B-E-2E-17.40
Gr-D-E-75.23
Grm-A-E-508.00
Grm-A-E-14.00
Grm-A-E-34.00
Grm-A-E3-1
Grm-A-E-125.20
Grm-A-E-39.00
Grm-A-E-9.00
Grm-A-E-242.40
Grm-A-E3-1
Grm-A-B4-1
Ax-C-(623.00)
Ax-C-(513.25)
Ax-C-293.05
Ax-C-278.60
POC-A-23.53
POC-A-21.04
D-W-A1-4(135.00+40.0012+45.00)
D-W-A2-13(45.00+12+50.00)
D-W-A2-12(ε,ι,c,55.00)
D-Y2-A1-7(2+40.00+2+45.00+3+50.00)
D-Y2-A1-6(ε,ι,c,35.00)
D-Y2-A2-1(ε,ι,c,50.00)
D-Y2-A1-5(ε,ι,c,50.00)
D-Y2-A2-2(ε,ι,c,50.00)
D-W-A2-11(ε,ι,c,35.00)
D-W-A1-5(ε,ι,c,35.00)
D-W-A2-7(ε,ι,c,50.00)
D-W-A2-8(ε,ι,c,50.00)
D-W-A2-9(ε,ι,c,50.00)
D-W-A2-10(ε,ι,c,50.00)
Fr-Rd-3.00×377.00
Fr-Rd-3.00×273.00
Fr-Rd-3.00×214.00
Fr-Rd-6.50×173.00
Fr-Rd-9.1-6.2.00-7.60
RL-Rd-65.00-105.00
RL-Rd-1.50×133.00
RL-Ww-296.53
COVER-TYPE-(A)-4
COVER-TYPE-(IN)-3
COVER-TYPE-(IN)-4
COVER-TYPE-(P)-7
BUIMO N=8
BUIMO N=1
F(A)
F(D)
F-G
F-(B)
F-Ø.40(A)
Ww-Uw-1.00-1.00(A)-32.14
Ww-Uw-1.00-1.00(B)-127.15
Ww-Uw-1.00-1.00(B)-216.82
Ww-Uw-1.00-1.00(B)-38.32
Ww-Uw-1.50-1.00(A)-32.14
Ww-Uw-1.50-1.00(A)-155.00
Ww-Uw-1.00-1.00(A)-143.00
Ww-Uw-1.00-1.00(A)-47.30
Ww-Uw-1.00-1.00(B)-9.20
Ww-Uw-1.00-1.00(B)-106.43
Ds-Pu-0.30-0.30(A)-117.32
Ds-Pu-0.30-0.30(A)-105.25
Ds-Pu-0.30-0.30(A)-26.27
Ds-Pu-0.30-0.30(A)-155.00
Ds-Pu-0.30-0.30(B)-11.63
Ds-Pu-0.30-0.30(B)-80.10
Ds-Pu-0.30-0.30(B)-171.49
Ds-Pu-0.30-0.30(B)-4.00
Ds-Pu-0.30-0.30(B)-35.00
Ds-Pu-0.30-0.30(B)-18.57
Ds-Pu-0.30-0.30(B)-11.15
Ds-Pu-0.30-0.30(B)-213.28
Ds-Pu-0.30-0.30(B)-30.93
Ds-Pu-0.24-0.24-7.90
Ds-Pu-0.24-0.24-8.88
Ds-Pu-0.24-0.24-10.10
Ds-Pu-0.24-0.24-8.68
Ds-Pu-0.24-0.24-20.00
Ds-Pu-0.24-0.24(A)-0.55
Ds-Pu-0.24-0.24(A)-0.85
Ds-Pu-0.24-0.24-10.00
Ds-Pu-0.24-0.24-9.65
Ds-Pu-0.24-0.24-0.15
Ds-U'-0.60-0.60-6.50
Ds-U'-0.30-0.30-6.25
Ds-U-0.50-0.50-7.15
Ds-U-0.50-0.50-8.55
Ds-U'-0.50-0.50-4.50
Ds-U'-0.30-0.30-4.50
Ds-U'-0.30-0.30-6.40
Ds-U'-0.60-0.60-0.60
Ds-U'-0.30-0.30-4.00
Ds-U'-0.30-0.30-3.30
Ds-U'-0.30-0.30-19.10
Ds-U'-0.30-0.30-19.50
Ds-U'-0.30-0.30-45.95
Ds-U'-0.30-0.30-16.06
Ds-U'-0.30-0.30-37.80
Ds-U'-0.30-0.30-107.50
Ds-U'-0.30-0.30-40.30
Ds-U'-0.30-0.30-4.00
Ds-U'-0.30-0.30-10.53
Ds-U'-0.30-0.30-16.06
Ds-U'-0.30-0.30-91.03
Ds-U'-0.60-0.60(A)-88.95
Ds-U'-0.60-0.60(A)-10.53
Ds-U'-0.60-0.60(A)-60.60
Ds-U'-0.60-0.60(A)-4.00
Ds-U'-0.60-0.60(A)-16.06
Ds-U'-0.60-0.60(A)-252.20
Ds-U'-0.60-0.60(A)-16.00
Ds-U'-0.60-0.60(A)-23.00
Ds-U'-0.60-0.60-63.00
Ds-U'-0.60-0.60-8.55
Ds-U'-0.60-0.60-0.60
Ds-U'-0.60-0.60-6.50
Ds-U'-0.60-0.60-6.50
Ds-U'-0.60-0.60-6.50

調整年月	摘要
第1回 2006年 2月	
第2回 2012年 4月	
第3回 2018年 1月	
第4回 2023年 1月	

東北縦貫自動車道弘前線
東北自動車道（二本松～福島西）

工種	管理用平面図		
名称	KP.251.814～KP.252.614 STA.375+00～STA.383+00	縮尺 1/1000	21 24

東日本高速道路（株） 東北支社



調整年月	摘要
第1回 2006年 2月	
第2回 2012年 4月	
第3回 2016年 1月	

東北縦貫自動車道弘前線
東北自動車道（二本松～福島西）

工種	管理用平面図		
名称	KP.252.614～KP.253.414 STA.383+00～STA.391+00	縮尺 1/1000	22/24

東日本高速道路（株） 東北支社

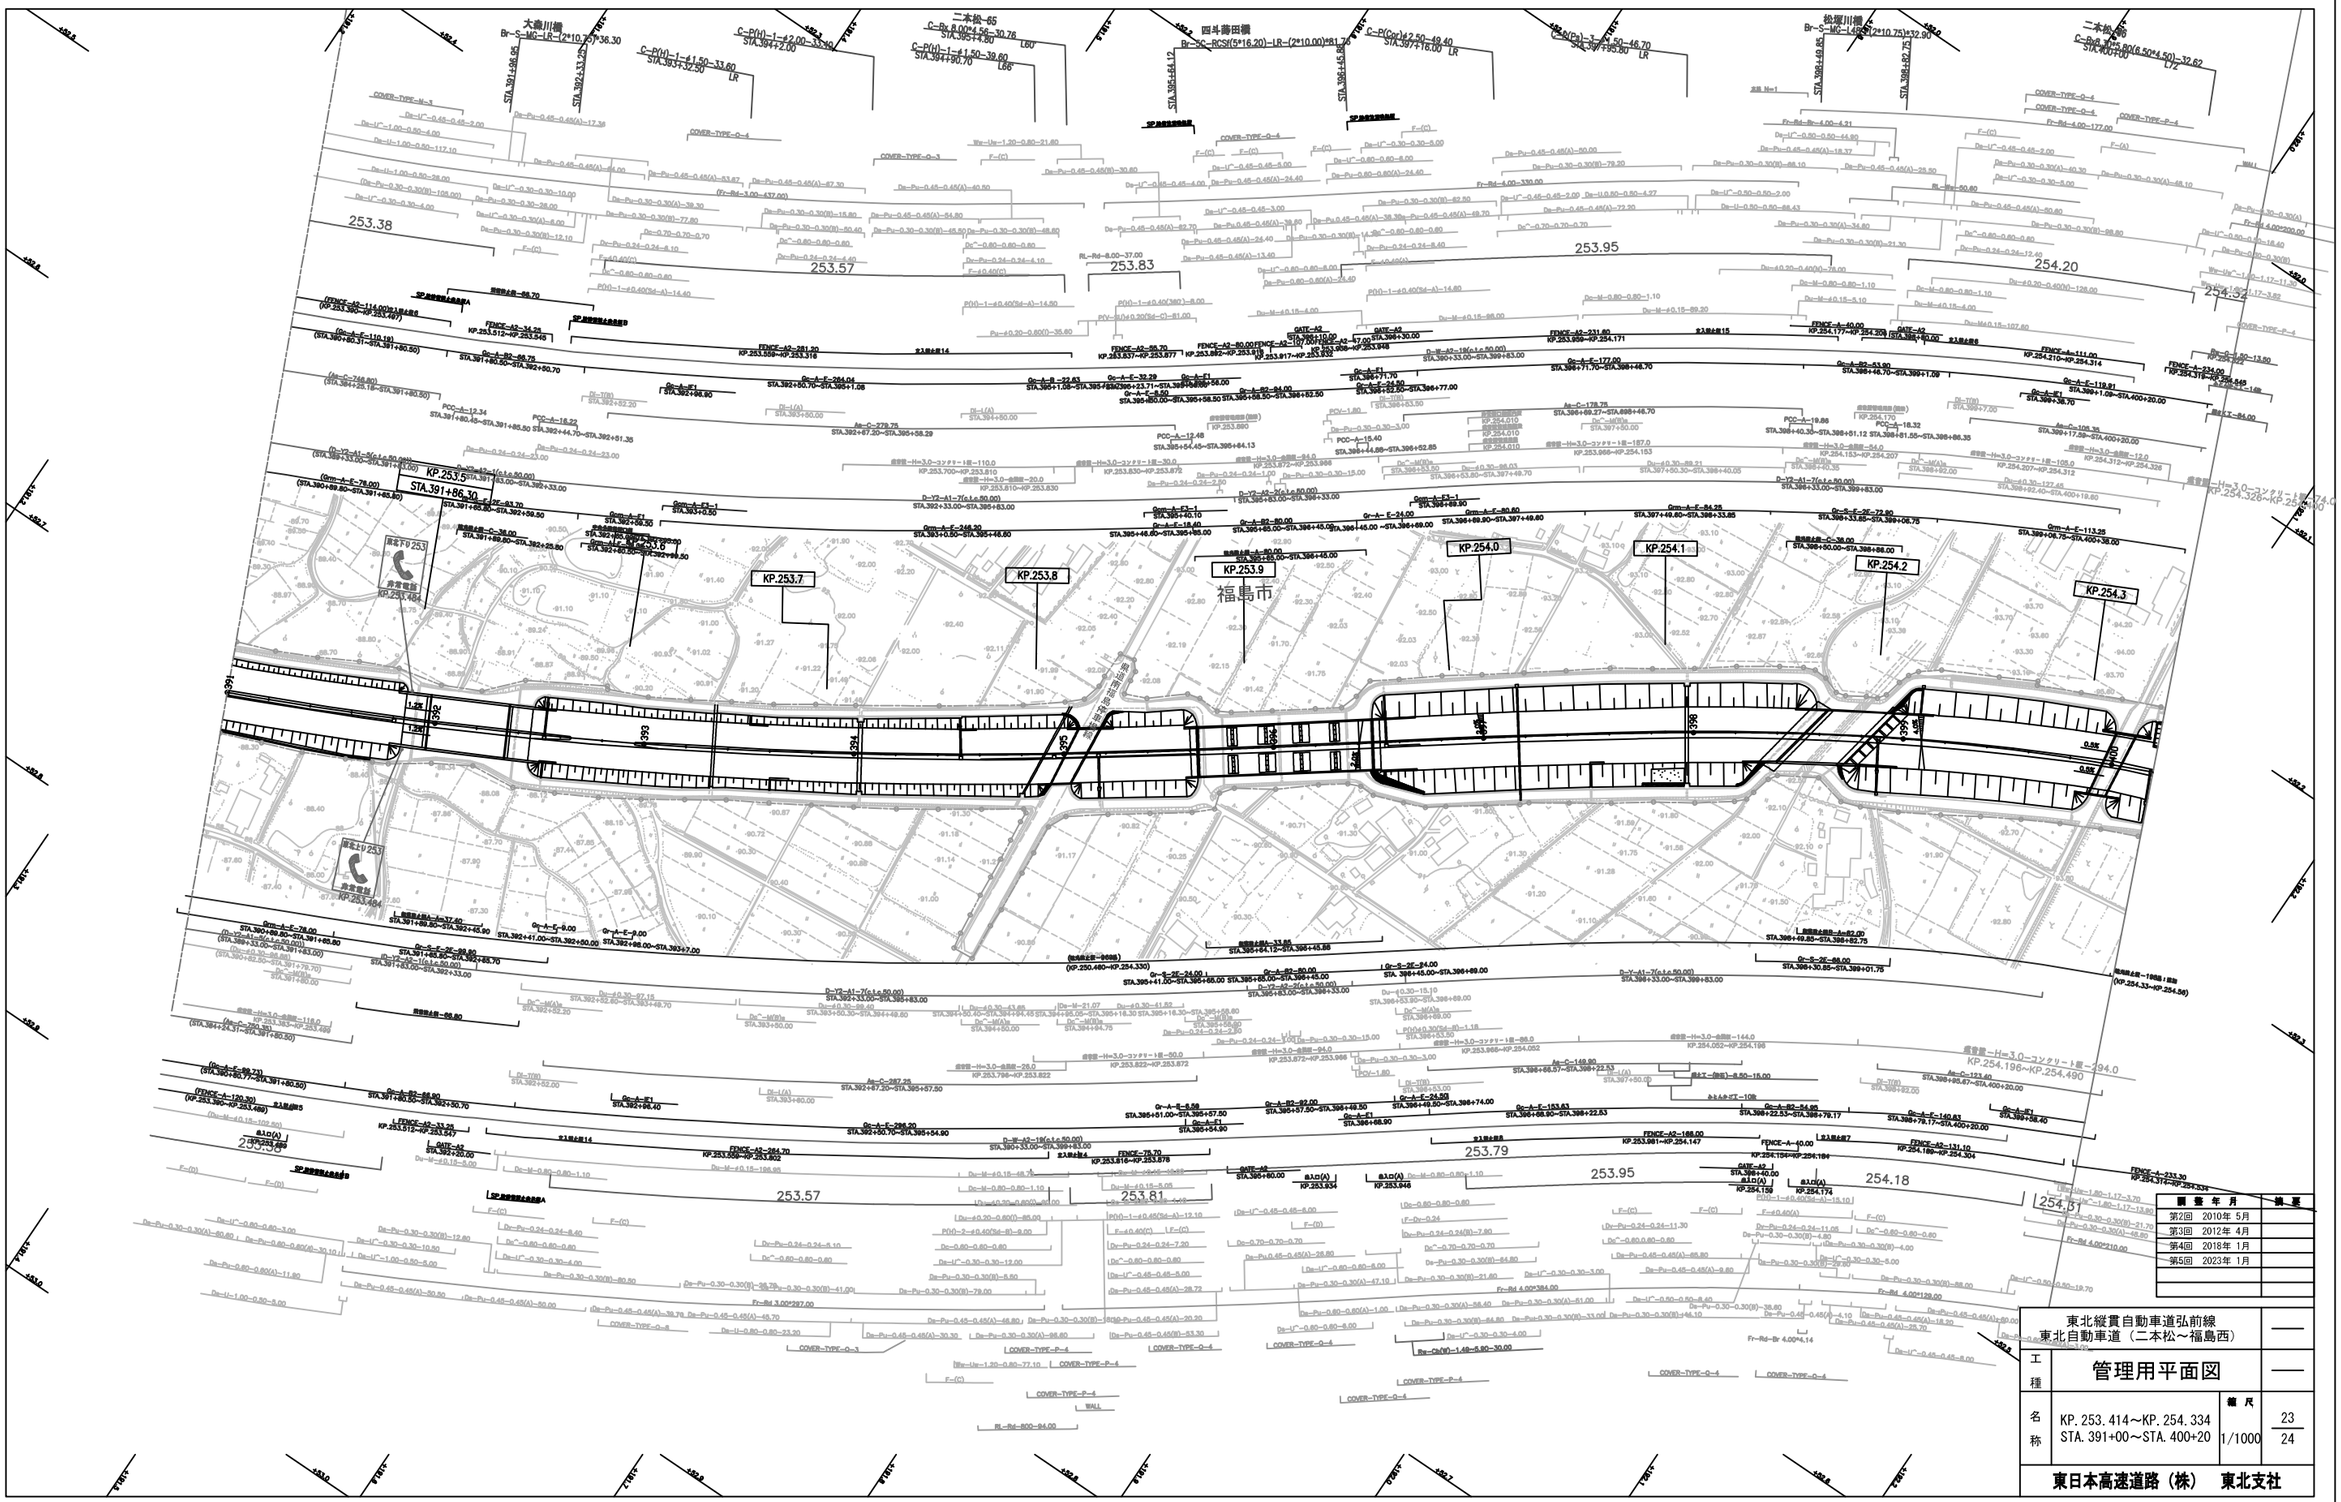

調整年月	摘要
第2回 2010年 5月	
第3回 2012年 4月	
第4回 2018年 1月	
第5回 2023年 1月	

東北縦貫自動車道弘前線
東北自動車道（二本松～福島西）

工種	管理用平面図		
名称	KP. 253. 414～KP. 254. 334 STA. 391+00～STA. 400+20	縮尺 1/1000	23 24

東日本高速道路（株） 東北支社

東北縦貫自動車道弘前線 東北自動車道（二本松～福島西）			——
工種	管理用平面図		——
名称	KP.254.334～KP.255.214 STA.400+20～STA.409+00	縮尺 1/1000	24 24
東日本高速道路（株）　東北支社			

調整年月	摘要
第2回　2010年 5月	
第3回　2016年 1月	
第4回　2018年 1月	

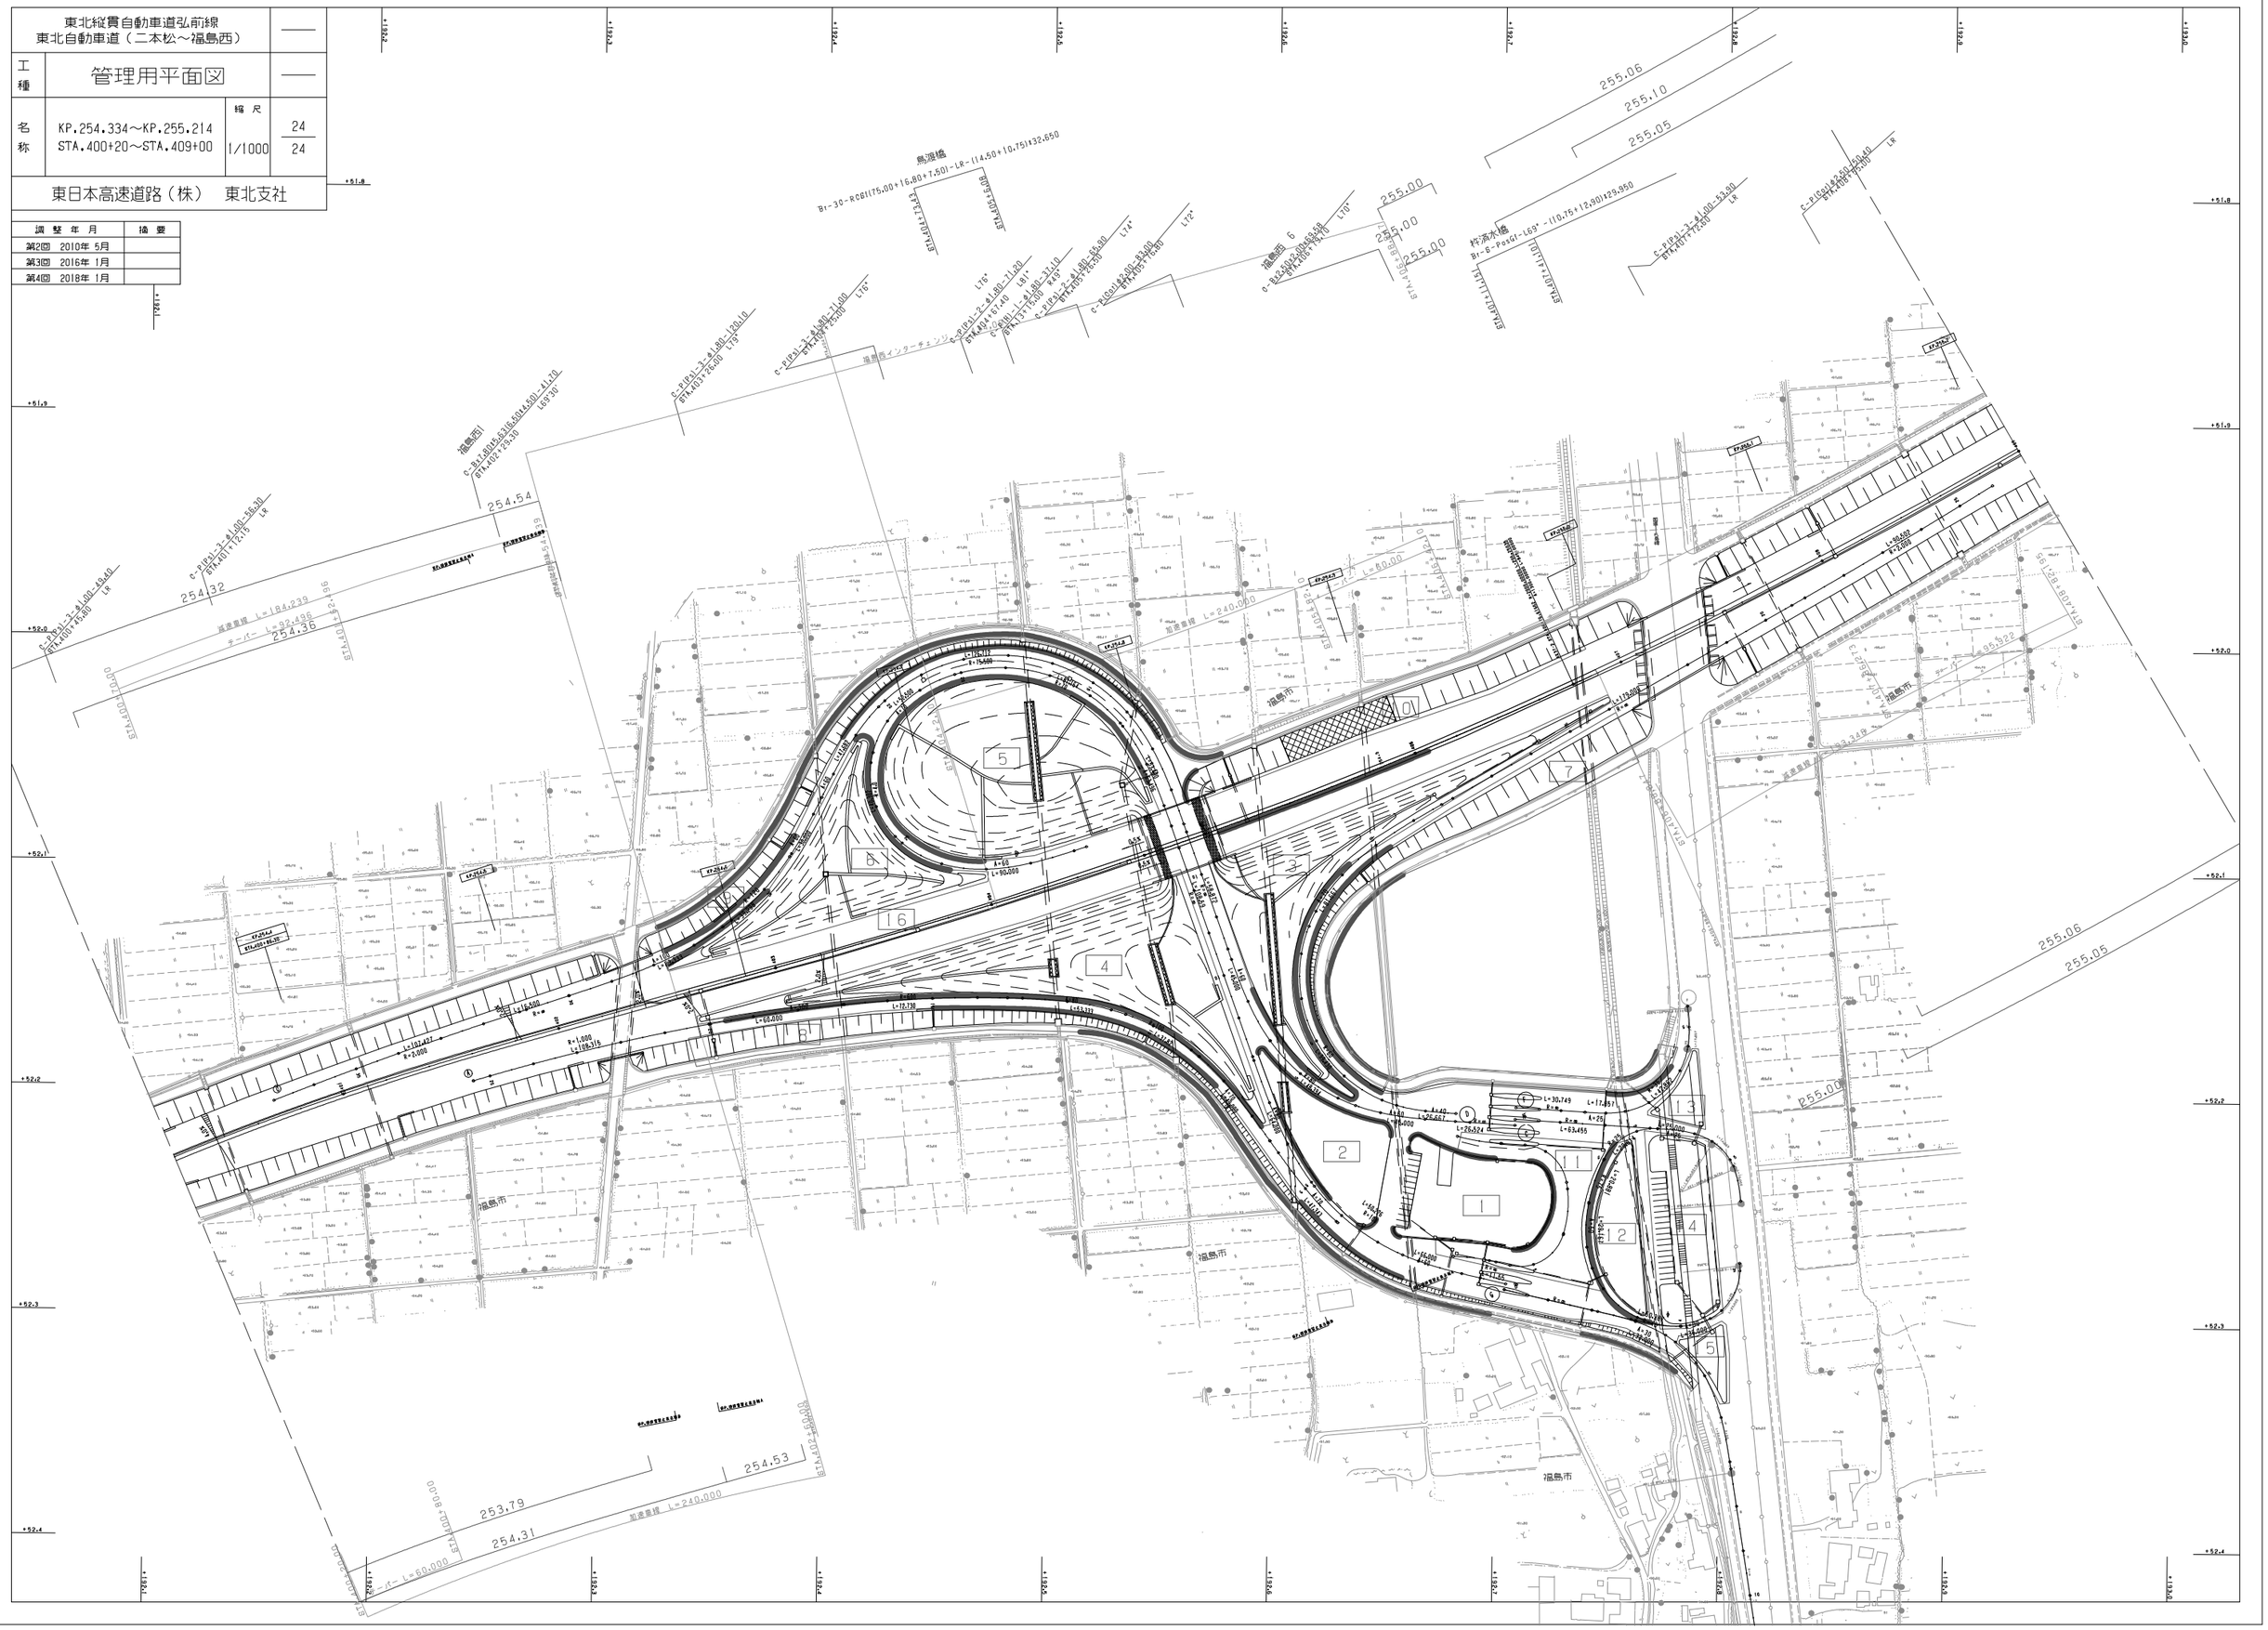
255.06
255.10
255.05
255.00
254.54
254.32
254.36
253.79
254.31
254.53
255.06
255.05
255.00
福島西 6
Br-30-RC81(75.00+16.80+7.50)-LR-(14.50+10.75)32.650
C-B-1.80(15.60)14.50)-41.70
C-P1(1)-2-φ1.80-120.10
C-P1(2)-3-φ1.80-71.20
C-P1(3)-2-φ1.80-37.10
C-P1(4)-2-φ1.80-55.80
C-P1(5)-2-φ1.80-43.30
C-P1(6)-2-φ1.80-71.00
C-P1(1)-2-φ1.00-49.40
C-P1(1)-2-φ1.00-55.30
C-P1(2)-3-φ1.00-53.90
C-P1(3)-3-φ1.00-54.40
松渕水橋
Br-6-Pa45(-L69°-(10.75+12.90)129.950
福島市
福島西インターチェンジ
加速車線 L=240.000
減速車線 L=184.239
L=60.000
L=90.000
L=80.00
L=60.000
L=17.730
L=53.333
L=126.000
R=1.000
L=108.315
R=2.000
L=137.427
L=30.749
L=17.257
L=26.667
L=26.577
L=63.455
L=40.000
L=14.000
L=14.000
L=14

調整年月	摘要
第1回 2005年 2月	
第2回 2010年 5月	
第3回 2012年 4月	
第4回 2016年 1月	

東北縦貫自動車道弘前線
東北自動車道（二本松～福島西）

工種	管理用平面図	—
名称	福島西インターチェンジ KP.254.568～KP.255.002 STA.402+00～STA.406+88	縮尺 1/500

1 / 5

東日本高速道路（株） 東北支社

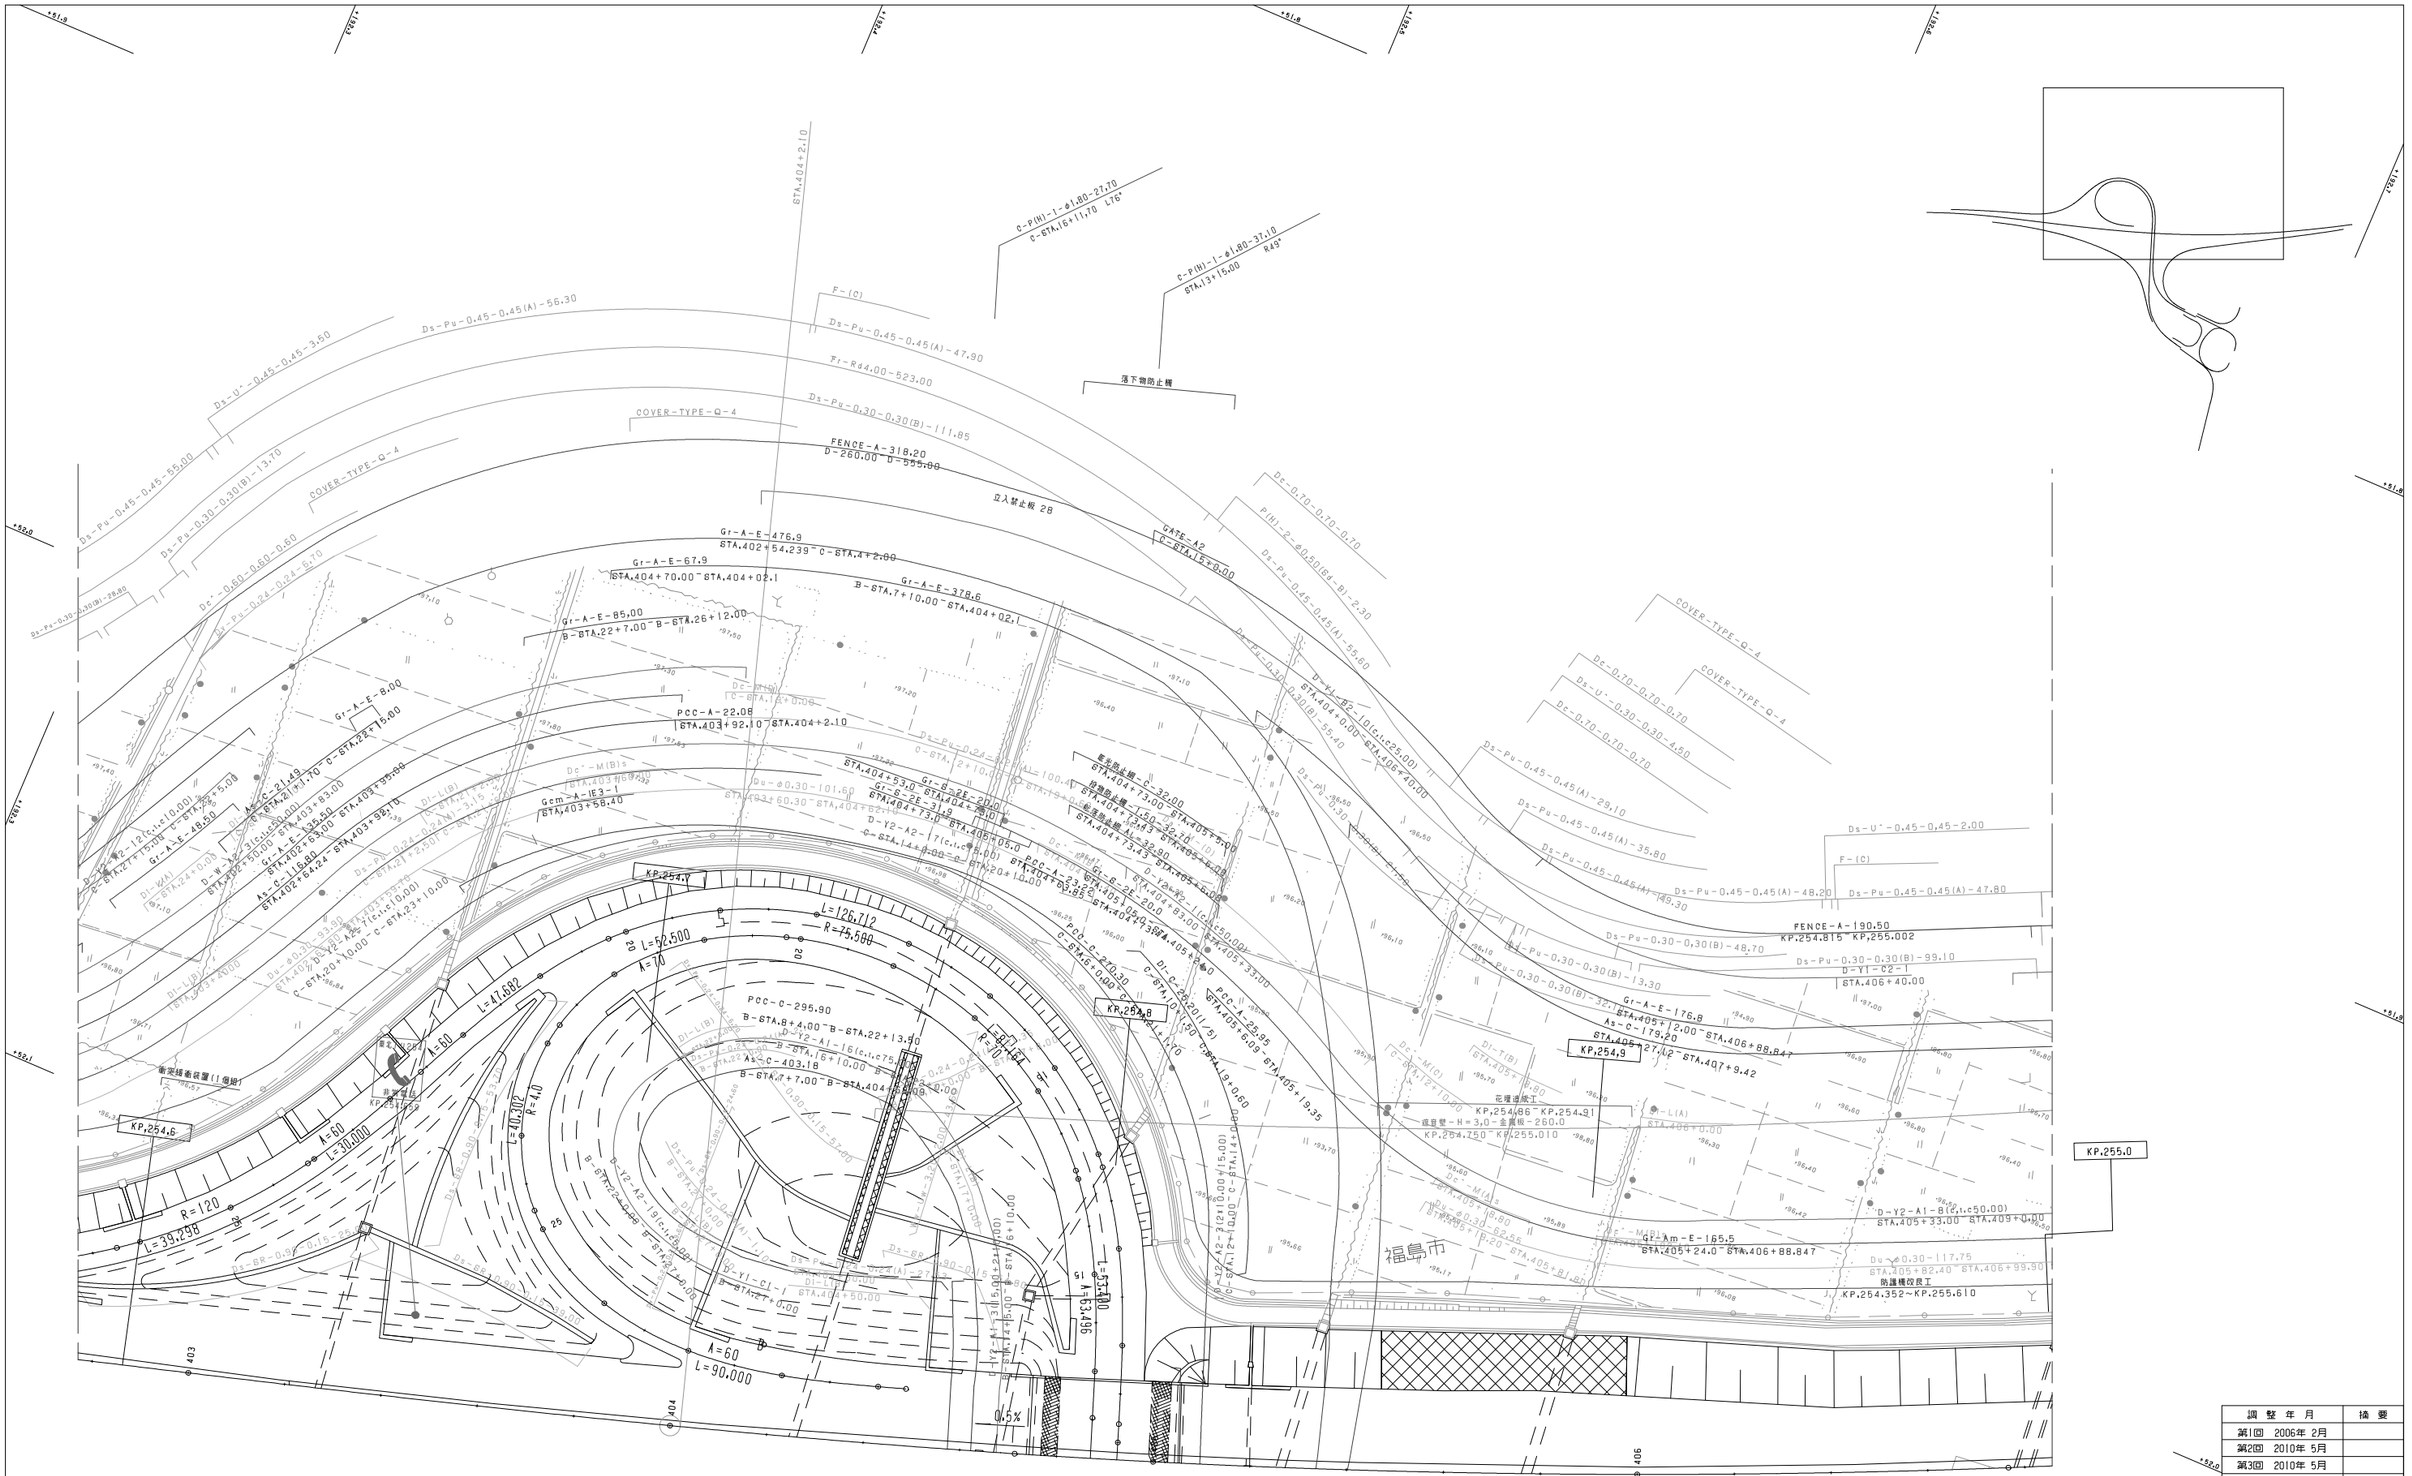
KP.254.4
KP.254.6
KP.254.8
KP.254.9
KP.255.0
STA.404+2.10
C-P(N)-1-φ1.80-27.70
C-STA.16+11.70 L75°
C-P(N)-1-φ1.80-37.10
STA.13+15.00 R45°
落下物防止柵
F-(C)
Ds-Pu-0.45-0.45(A)-56.30
Ds-U'-0.45-0.45-3.50
Ds-Pu-0.45-0.45-65.00
Ds-Pu-0.30-0.30(B)-13.70
Ds-Pu-0.30-0.30(B)-28.80
COVER-TYPE-G-4
Dc'-0.60-0.60-0.60
Dc'-Pu-0.24-0.24-5.70
Ft-R44.00-523.00
Ds-Pu-0.30-0.30(B)-111.85
FENCE-A-318.20
D-260.00 D-555.00
立入禁止柵 28
GATE-A2
C-STA.15+8.00
Gr-A-E-476.9
STA.402+54.239 C-STA.4+2.00
Gr-A-E-67.9
STA.404+70.00 STA.404+02.1
Gr-A-E-378.6
B-STA.7+10.00 STA.404+02.1
Gr-A-E-85.00
B-STA.22+7.00 B-STA.26+12.00
Gr-A-E-8.00
Gr-A-E-15.00
PCC-A-22.08
STA.403+92.10 STA.404+2.10
Gr-A-E-5.00
Gr-A-E-48.50
A-C-214.9
C-STA.21+11.70 C-STA.24+15.00
D-W1-2-2(c,t=0.00)
STA.402+50.00 STA.403+83.00
Gr-A-E-134.50
Gr-A-E-63.00
STA.402+63.24 STA.403+38.10
As-C-118.80
STA.402+61.24 STA.403+38.10
Gcm-A-IE3-1
STA.403+58.40
D-Y2-A2-17(c,t=0.00)
C-STA.20+10.00 C-STA.23+10.00
D-Y2-A2-19(c,t=0.00)
C-STA.14+8.00 C-STA.17+8.00
Gr-B-2E-20.0
STA.404+53.0 STA.404+73.0
Gr-B-2E-31.9
STA.404+73.0 STA.405+05.0
D-Y2-A2-17(c,t=0.00)
C-STA.14+8.00 C-STA.17+8.00
PCC-A-23.85
STA.404+05.0 STA.404+28.85
D-Y2-A2-17(c,t=0.00)
C-STA.20+10.00 C-STA.23+10.00
PCC-C-210.30
STA.405+6.00 STA.405+33.00
D-Y2-A2-3(21(10.00+15.00)
C-STA.12+10.00 C-STA.14+10.00
PCC-C-25.95
STA.405+6.09 STA.405+19.35
D-Y2-A2-19(c,t=0.00)
C-STA.17+8.00 C-STA.20+8.00
D-Y2-A1-16(c,t=25.00)
STA.404+0.00 STA.406+20.00
Dc-0.70-0.70-0.70
Ds-Pu-0.45-0.45(A)-55.60
Ds-Pu-0.45-0.45(A)-55.40
Ds-Pu-0.45-0.45(A)-29.10
Ds-Pu-0.45-0.45(A)-35.80
Ds-Pu-0.45-0.45(A)-48.20
Ds-Pu-0.45-0.45(A)-47.80
Ds-Pu-0.45-0.45(A)-149.30
Ds-U'-0.45-0.45-2.00
F-(C)
FENCE-A-190.50
KP.254.815 KP.255.002
Ds-Pu-0.30-0.30(B)-48.70
Ds-Pu-0.30-0.30(B)-99.10
D-Y1-C2-1
STA.406+40.00
Ds-Pu-0.30-0.30(B)-13.30
Ds-Pu-0.30-0.30(B)-32.70
Gr-A-E-176.8
STA.405+12.00 STA.406+88.847
As-C-179.20
STA.405+27.42 STA.407+9.42
Dc-0.70-0.70-0.70
Ds-U'-0.30-0.30-4.60
Ds-Pu-0.30-0.30(B)-55.40
Dc-M(C)
Dc-M(B)
Dc-T(B)
Dc-L(A)
Dc-L(B)
Dc-M(A)
Dc-M(B)
Dc'-M(B)
Dc'-L(B)
Dc'-M(A)
Dc'-M(B)
Dc'-T(B)
Dc'-L(A)
Dc'-L(B)
Dc'-M(C)
Dc'-M

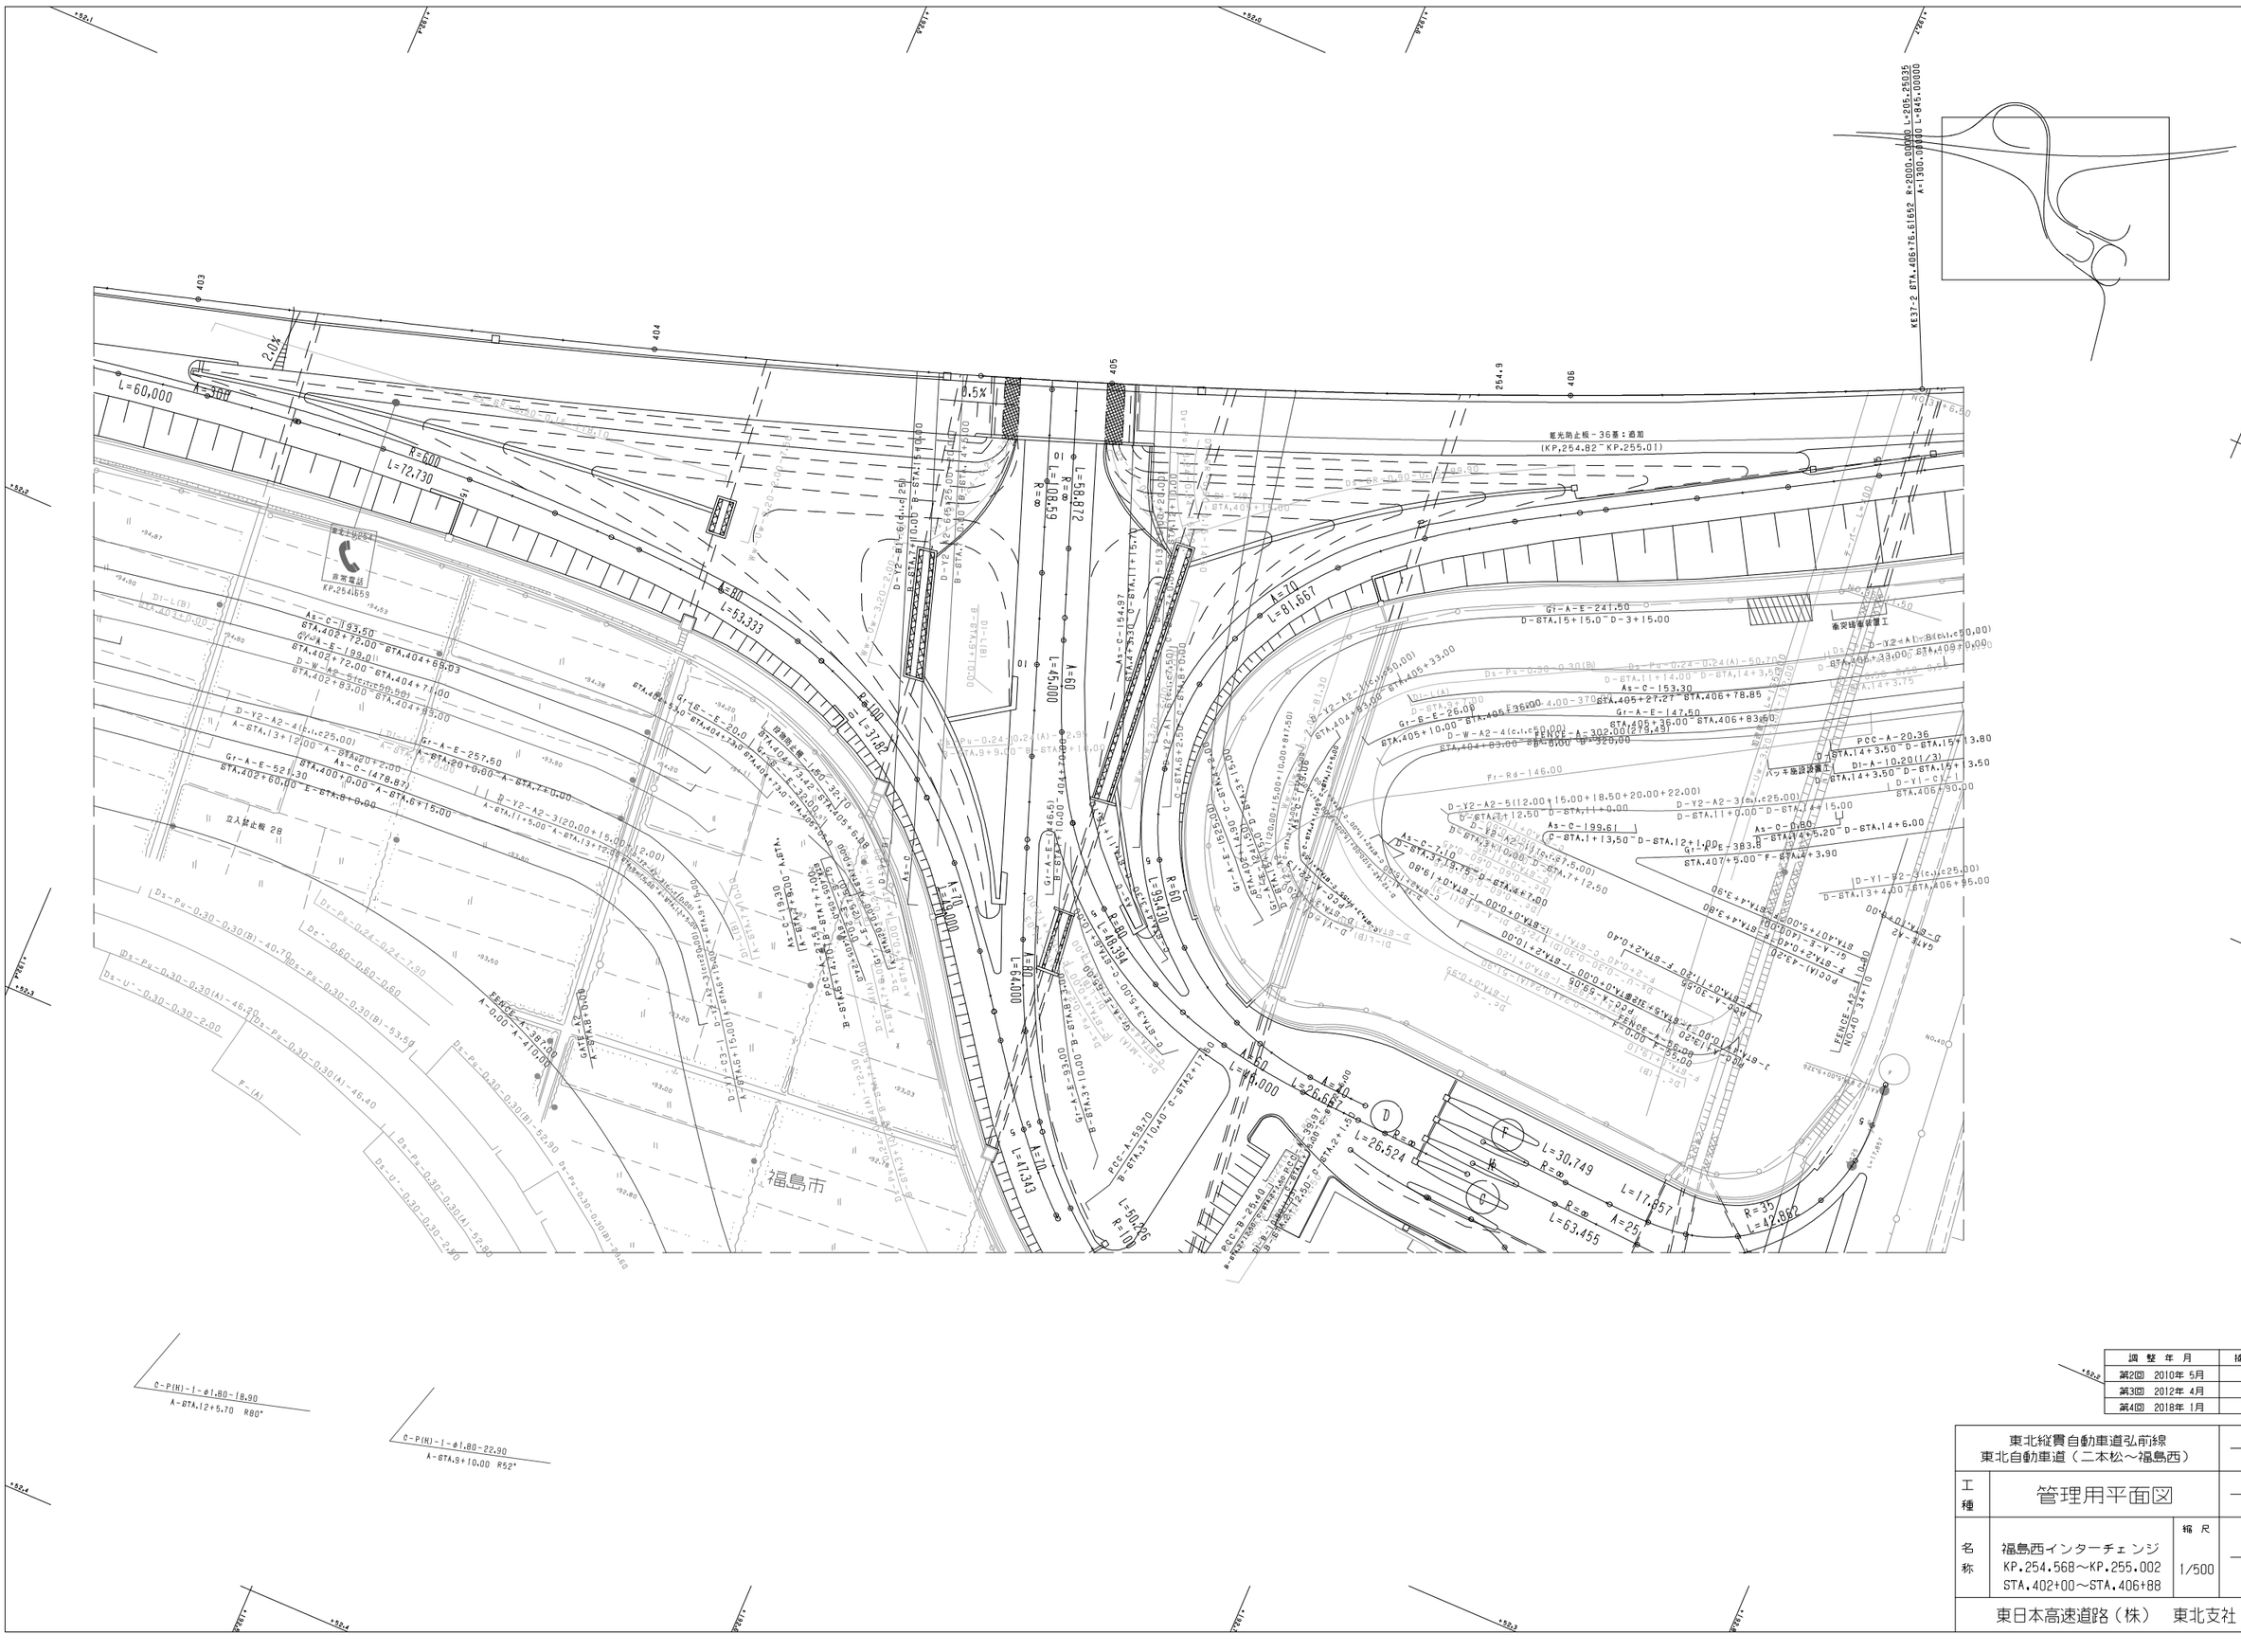
KE37-2 STA.406+76.61652 R=2000.00000 L=205.25035
A=1300.00000 L=845.00000
L=60.000
A=360
R=600
L=72.730
2.0%
0.5%
A=60
L=53.333
R=400
L=37.282
L=45.000
A=60
L=58.812
L=108.59
A=80
L=64.000
R=60
L=98.430
L=48.394
A=70
L=81.667
A=70
L=71.000
A=40
L=26.667
L=26.524
L=30.749
R=∞
L=17.857
L=53.455
R=35
L=42.882
A=10
L=41.343
L=50.236
R=100
福島市
非常電話
KP.254.659
立入禁止柵 28
FENCE-A=302.00(279.49)
FENCE-A=38.00
FENCE-A=410.00
FENCE-A=55.00
FENCE-A=55.00
FENCE-A=55

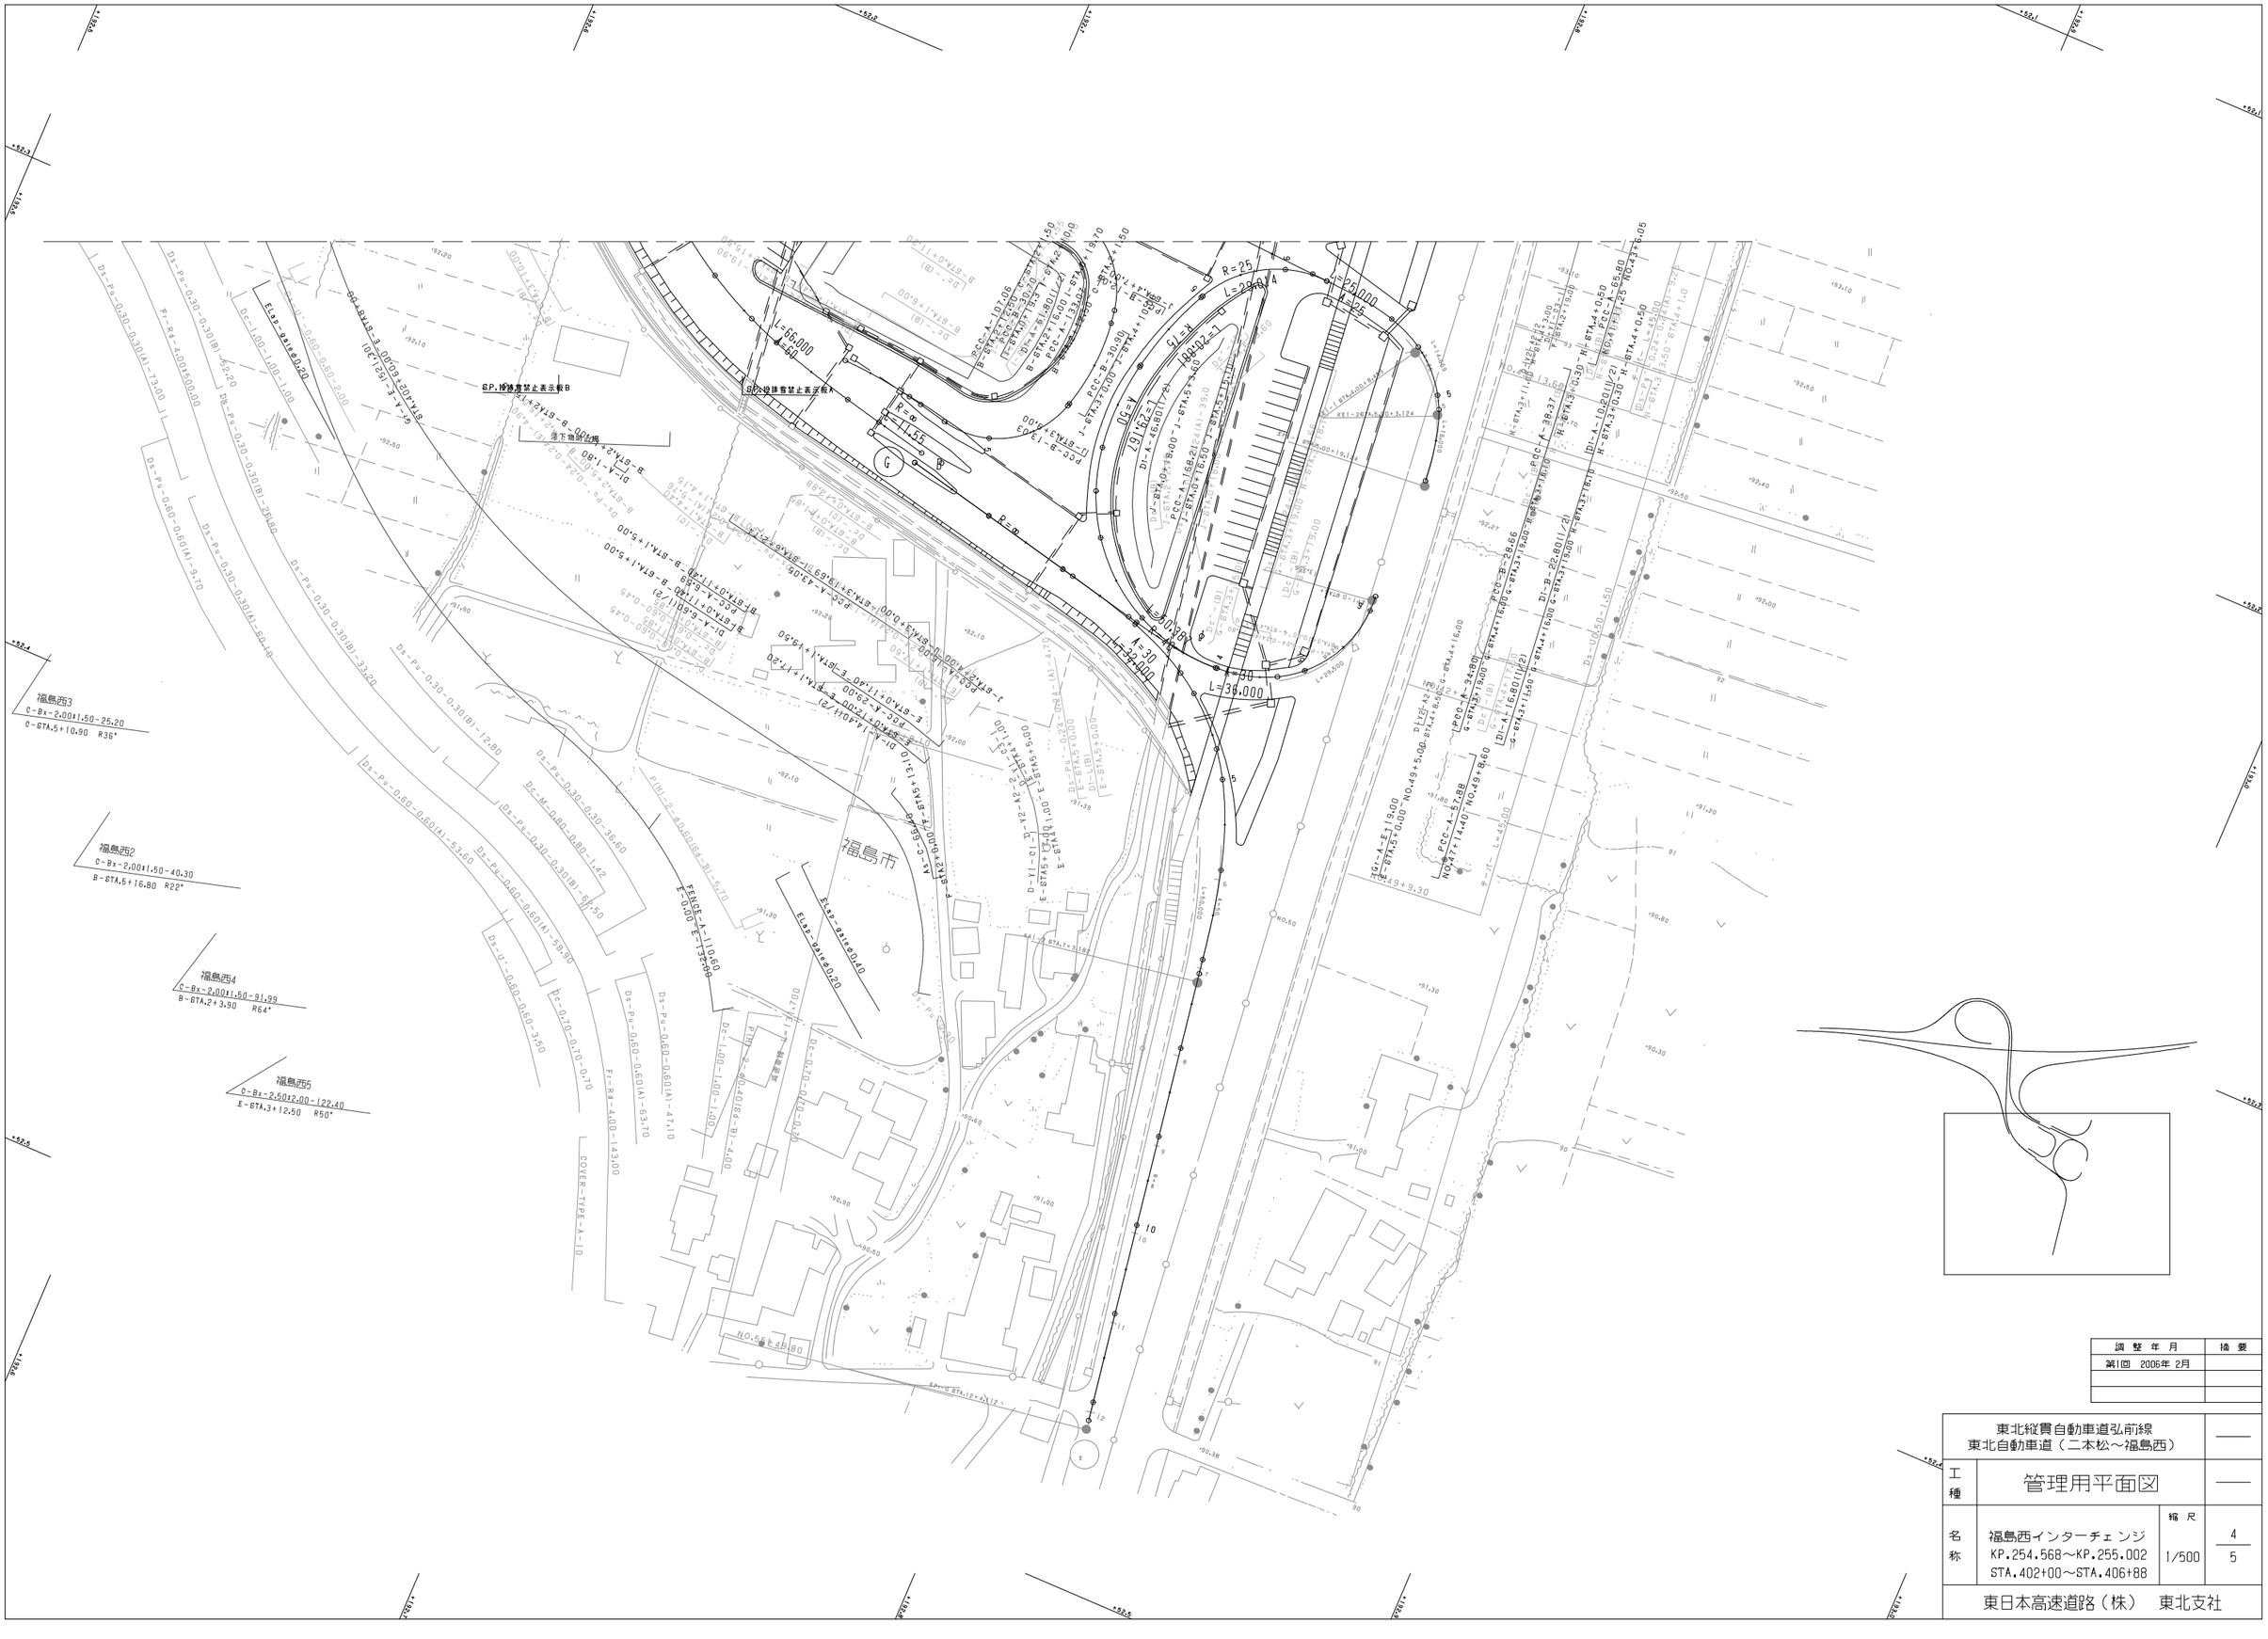

調整年月	摘要
第1回 2006年 2月	

東北縦貫自動車道弘前線 東北自動車道（二本松～福島西）			——
工種	管理用平面図		——
名称	福島西インターチェンジ KP.254.568～KP.255.002 STA.402+00～STA.406+88	縮尺 1/500	4 5
東日本高速道路（株） 東北支社			

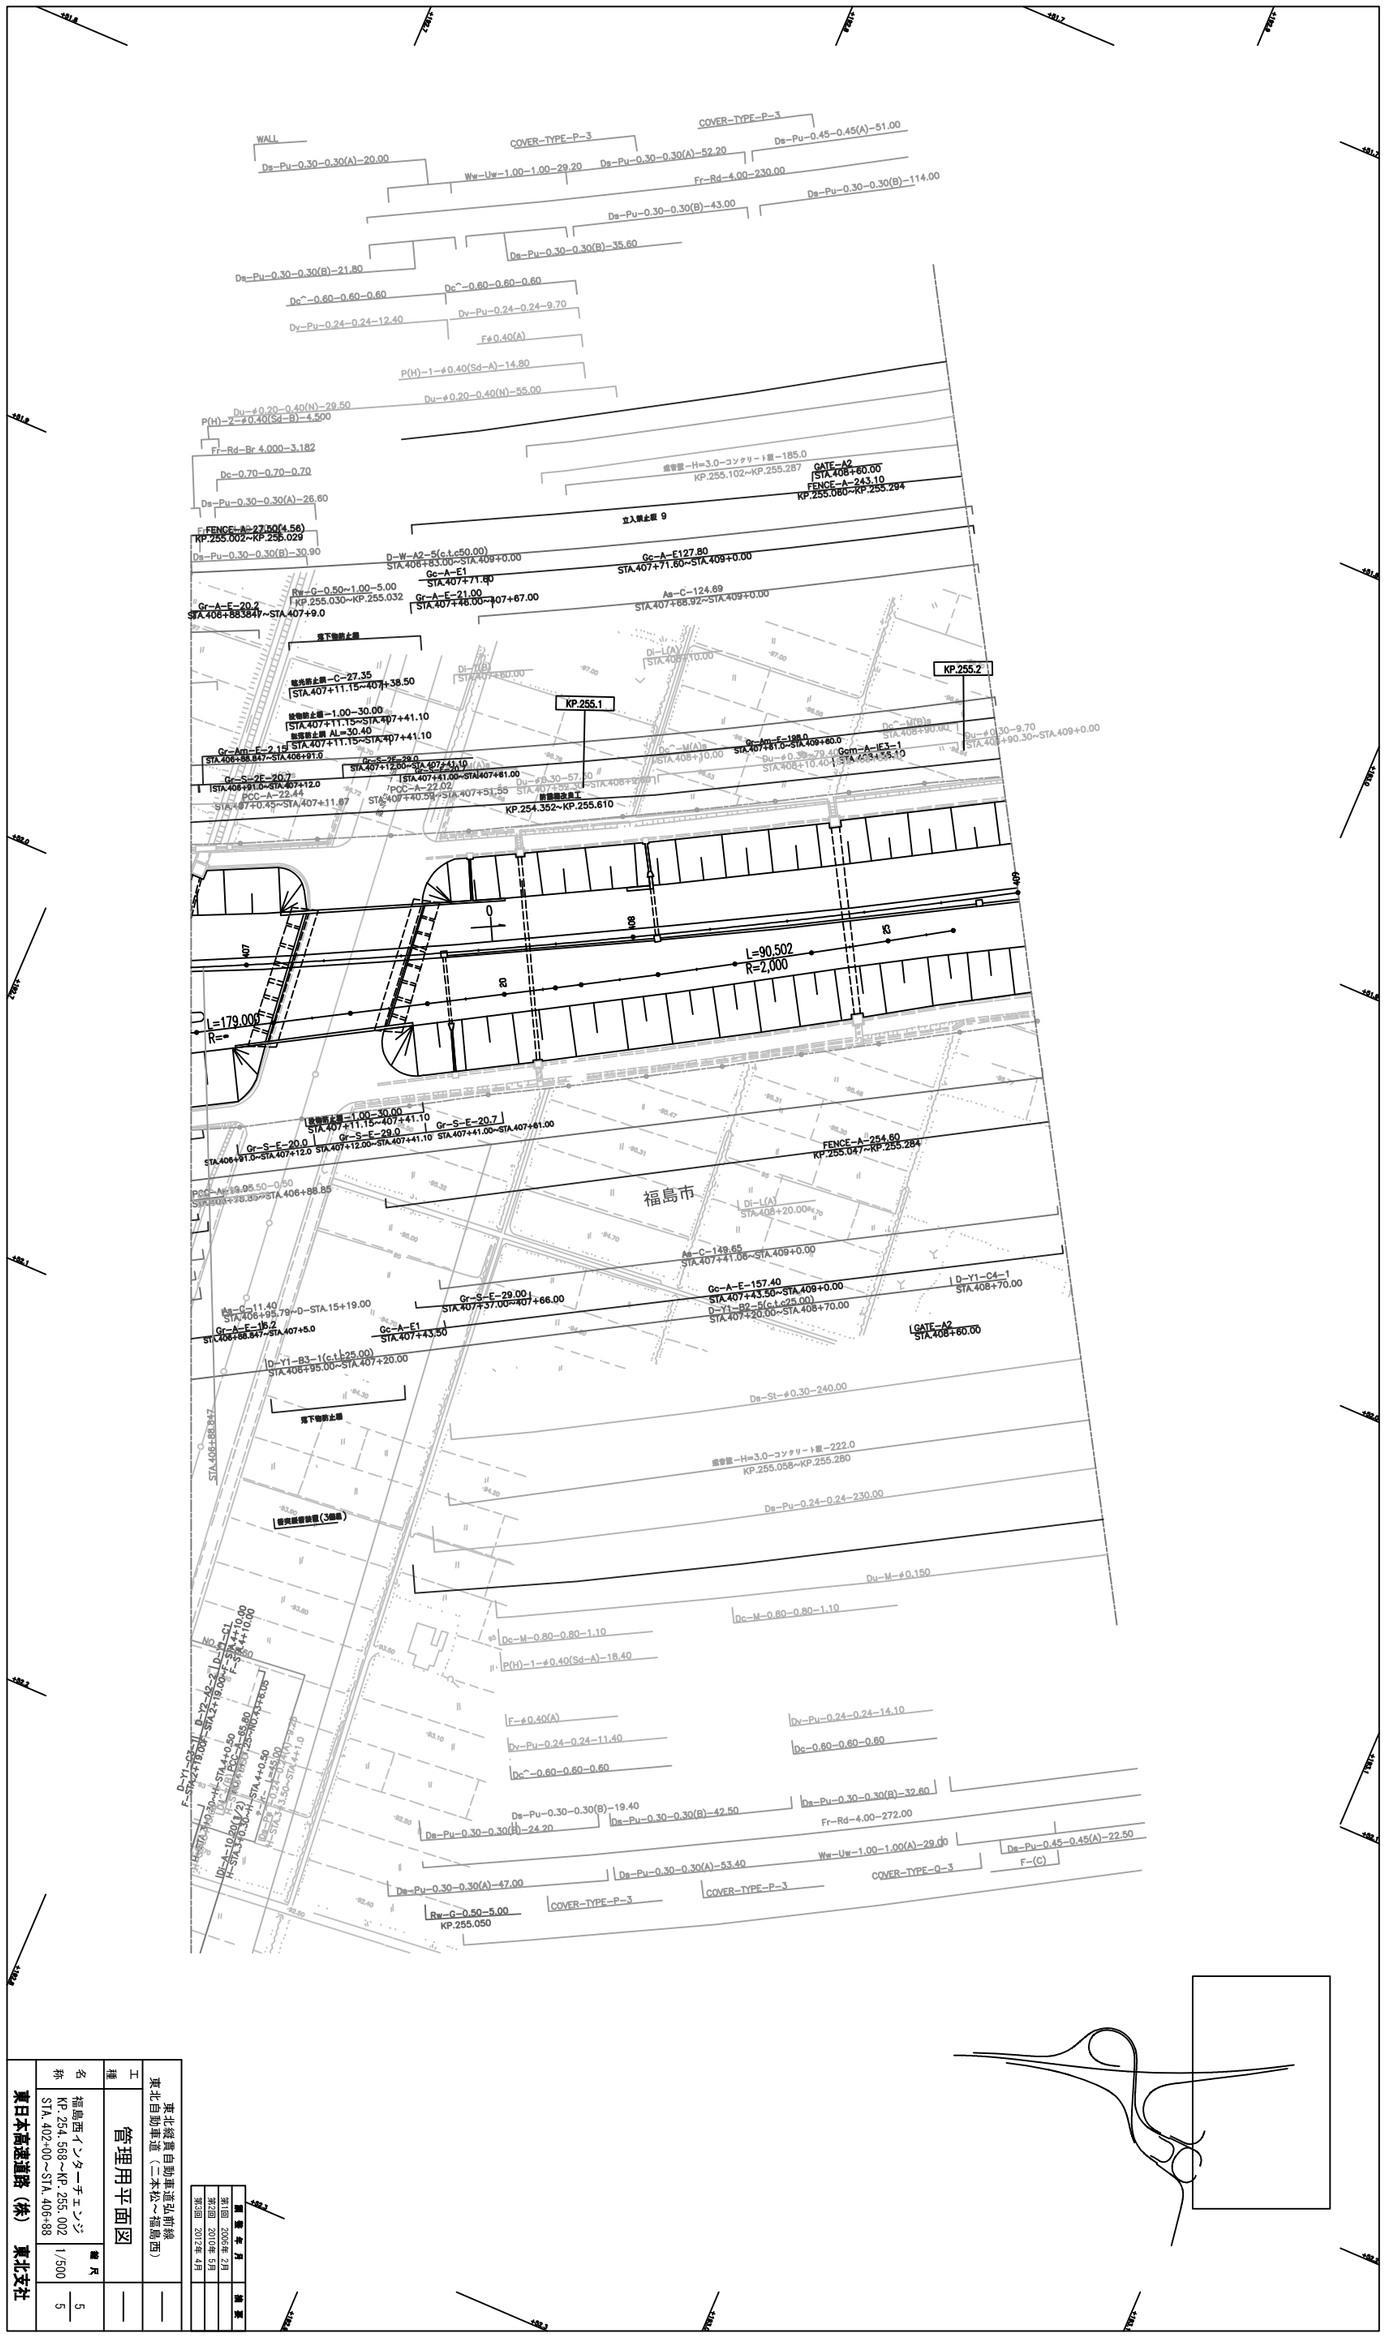

東北縦貫自動車道弘前線 東北自動車道（二本松～福島西）	—
工種	管理用平面図
名称	福島西インターチェンジ KP.254.568～KP.255.002 STA.402+00～STA.406+88
縮尺	1/500
	5 / 5
東日本高速道路（株） 東北支社	

調整年月	摘要
第1回 2006年 2月	
第2回 2010年 5月	
第3回 2012年 4月	

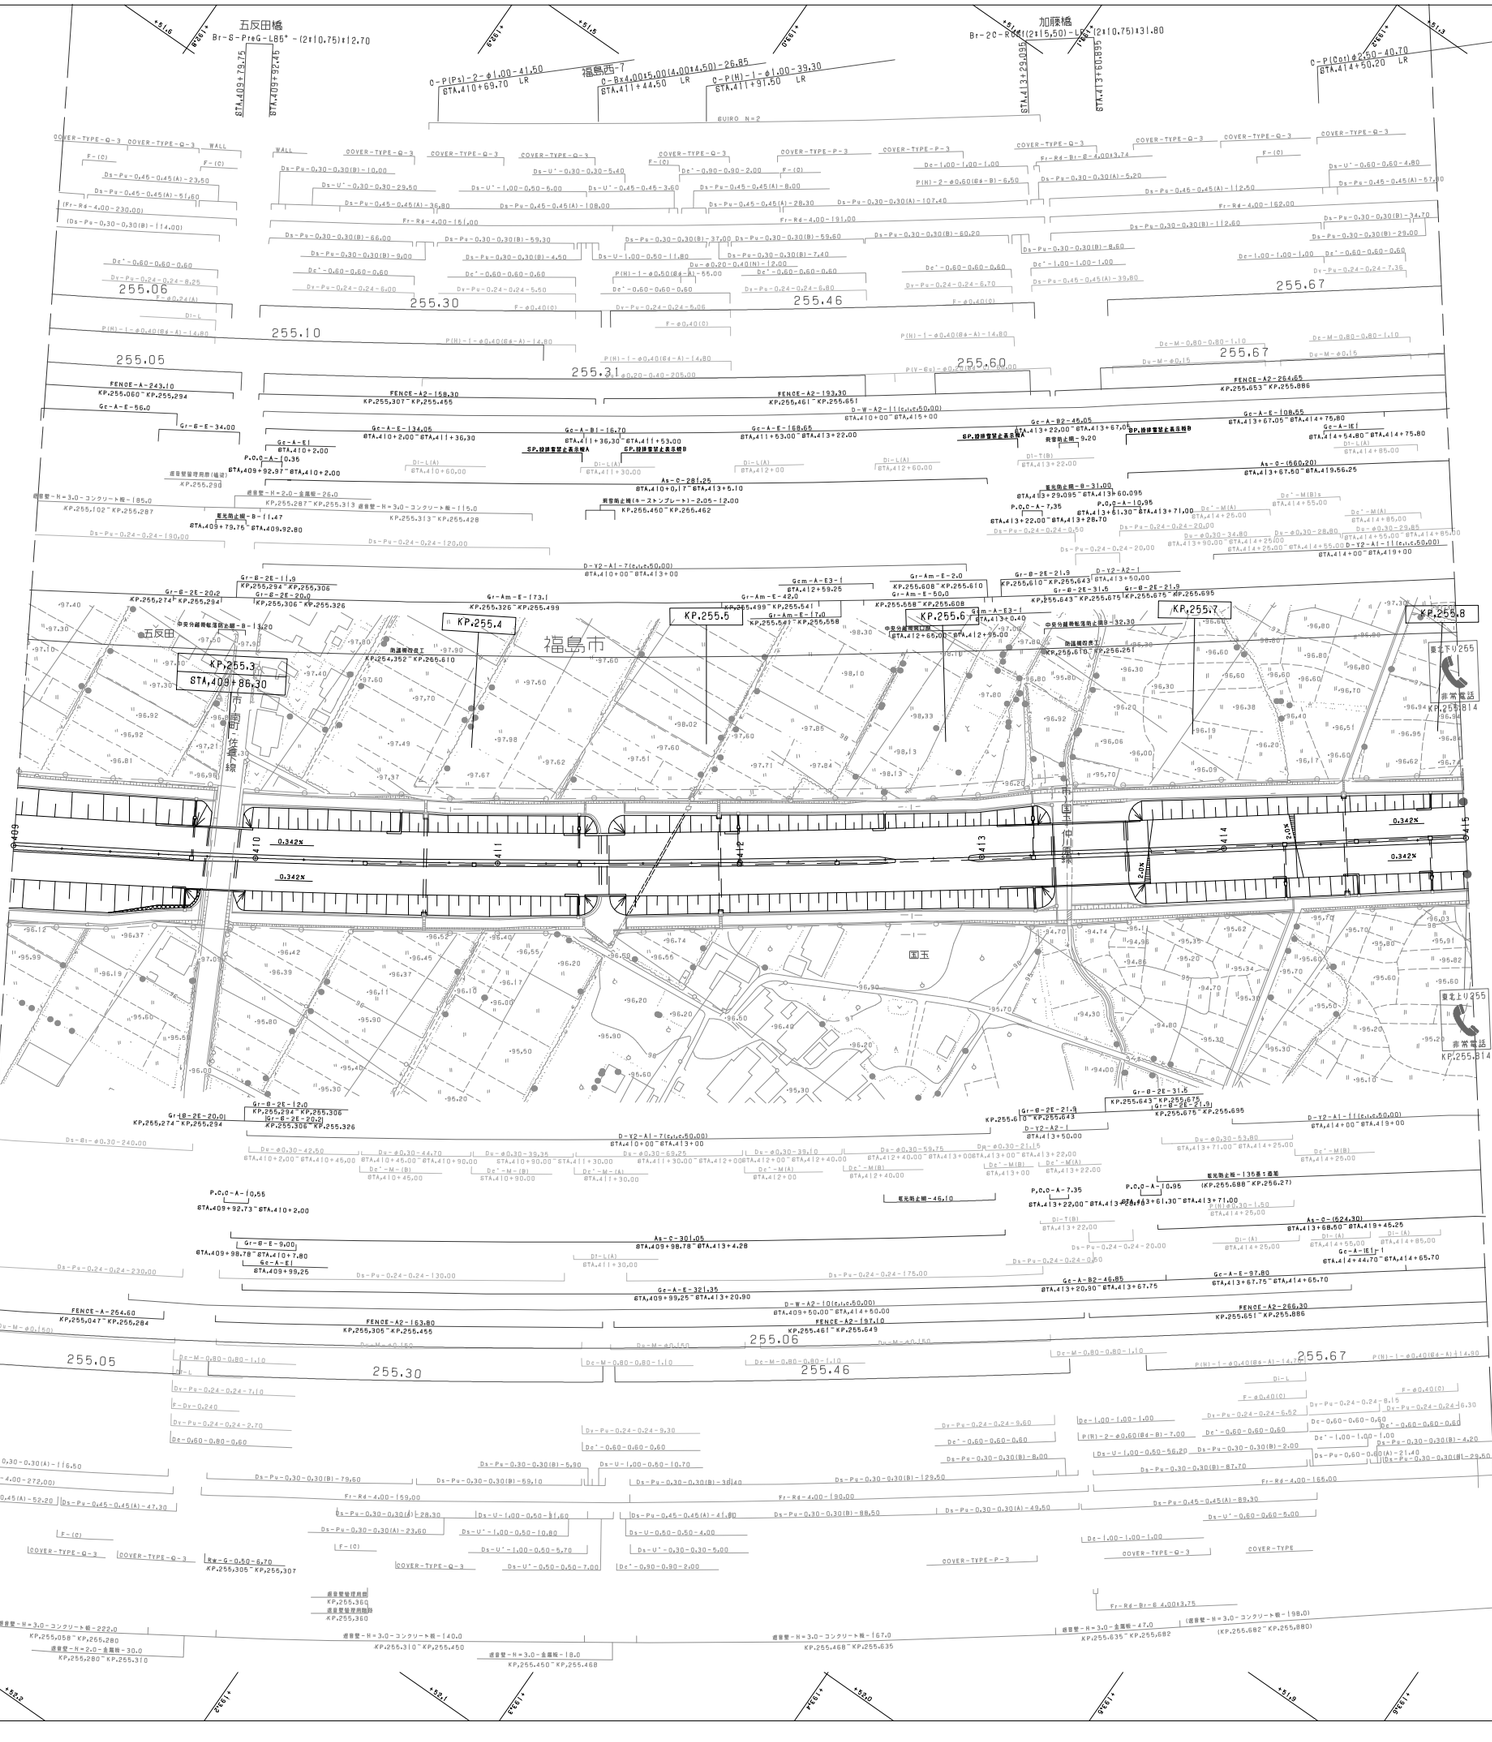

調整年月	摘要
第2回 2010年 5月	
第3回 2012年 4月	
第4回 2018年 1月	

東北縦貫自動車道弘前線 東北自動車道（福島西～福島飯坂）		——
工種	管理用平面図	——
名称	KP.255.214～KP.255.814 STA.409+00～STA.415+00	縮尺 1/1000
		1/13
東日本高速道路（株） 東北支社		

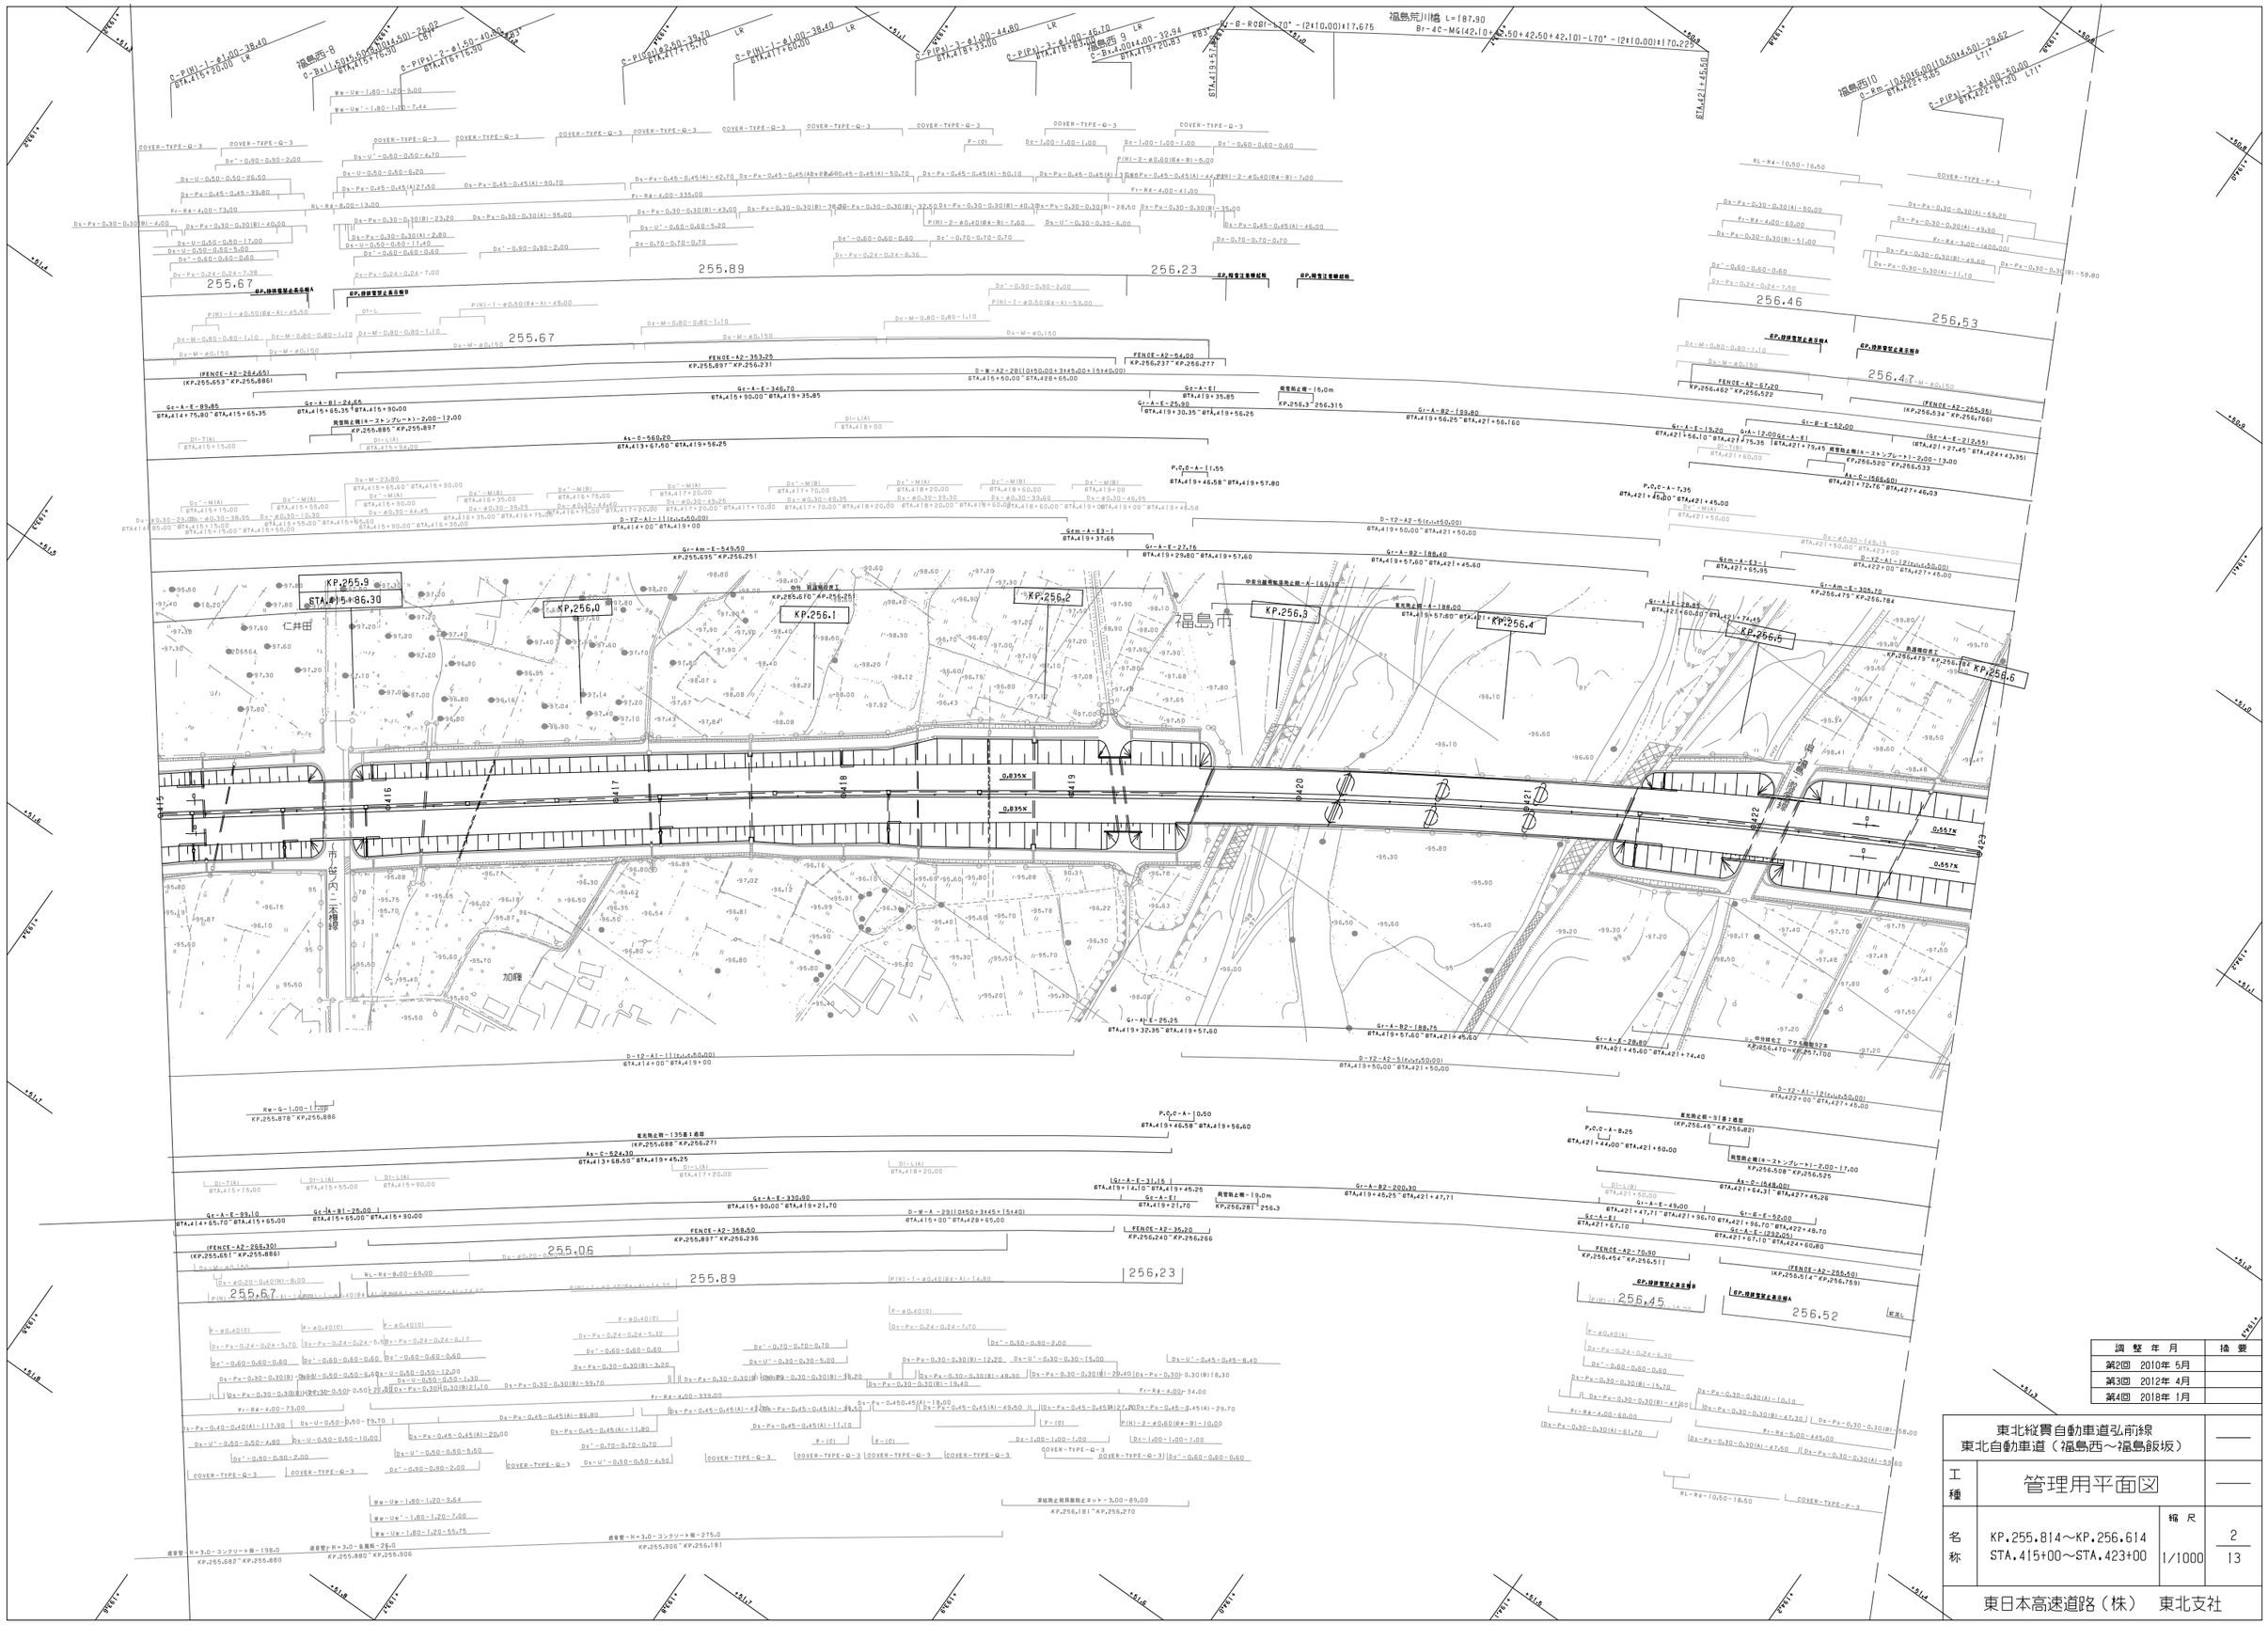

調整年月	摘要
第2回 2010年 5月	
第3回 2012年 4月	
第4回 2018年 1月	

東北縦貫自動車道弘前線
東北自動車道（福島西～福島飯坂）

工種	管理用平面図		
名称	KP.255.814～KP.256.614 STA.415+00～STA.423+00	縮尺 1/1000	2 13

東日本高速道路（株）　東北支社

調整年月	摘要
第2回 2010年 5月	
第3回 2012年 4月	
第4回 2016年 1月	
第5回 2018年 1月	

東北縦貫自動車道弘前線
東北自動車道（福島西～福島飯坂）

工種：管理用平面図

名称：KP.256.614～KP.257.414
STA.423+00～STA.431+00

縮尺：1/1000

3/13

東日本高速道路（株）　東北支社

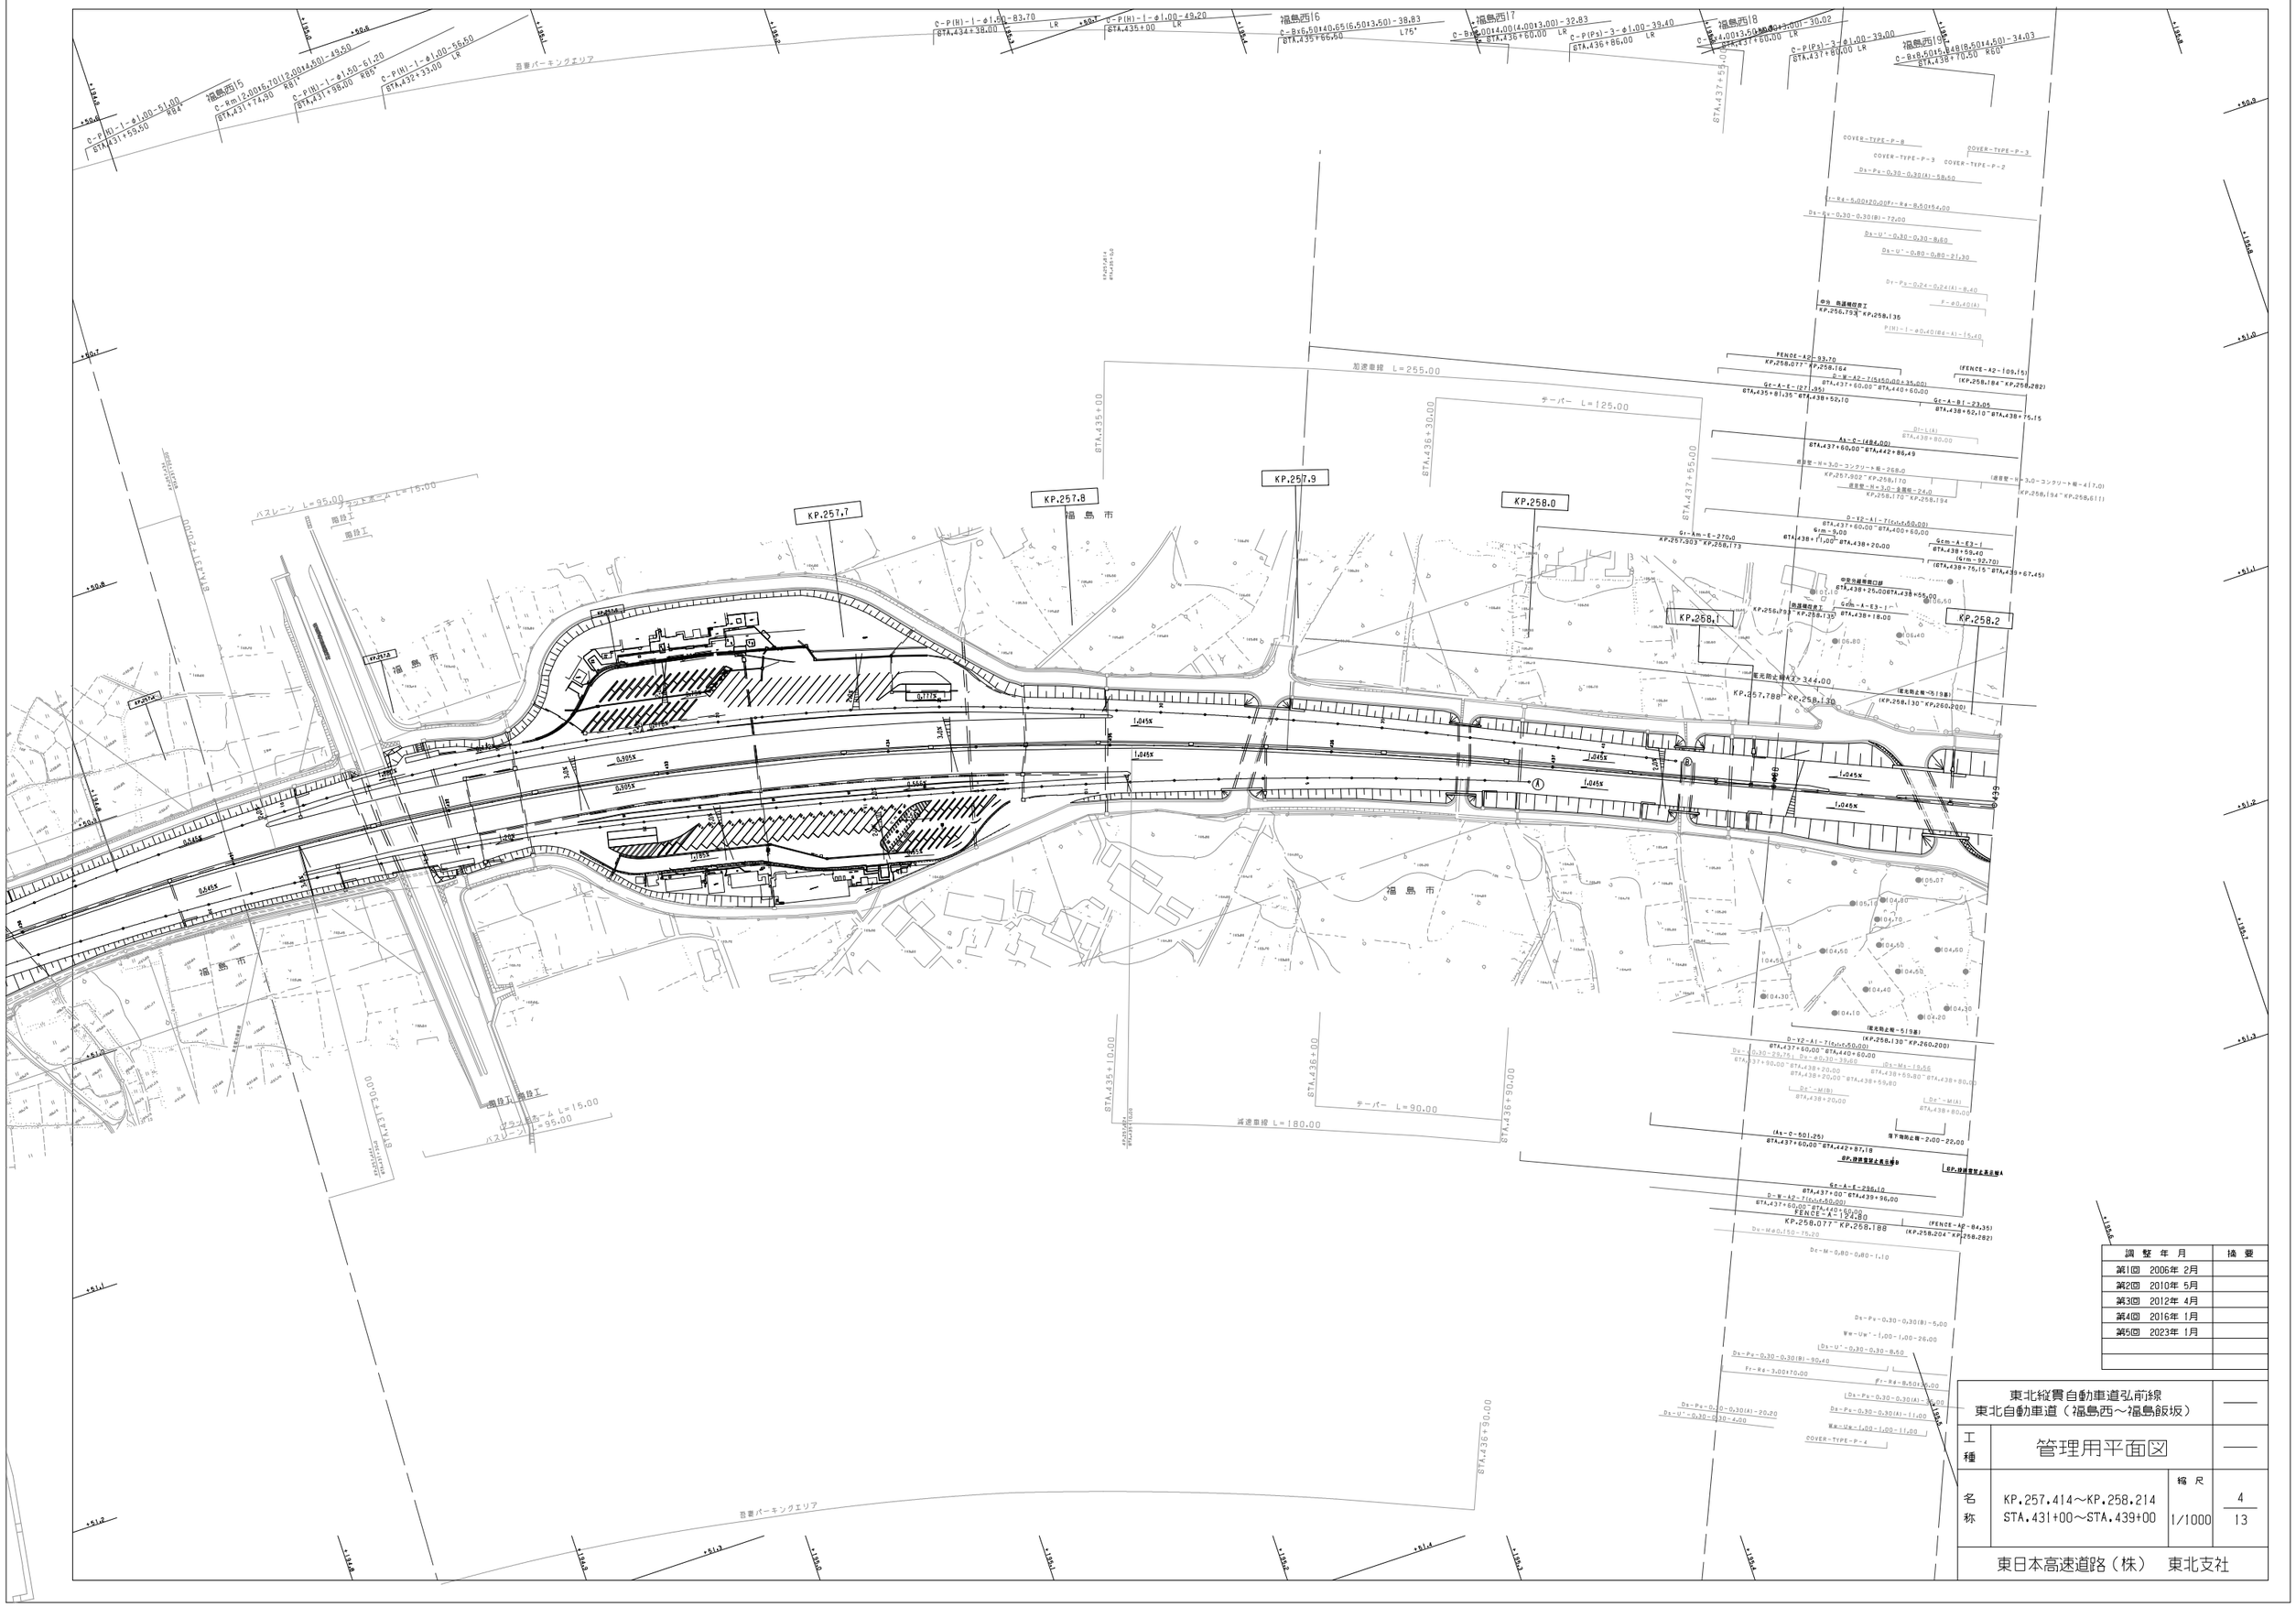
福島西5
福島西6
福島西7
福島西8
福島西9
C-P(H)-1-φ1.00-51.00 R64
C-Rm12.00×6.70×12.00×4.50-49.50 R81
C-P(H)-1-φ1.50-61.20 R65
C-P(H)-1-φ1.00-55.50
C-P(H)-1-φ1.50-83.70
C-P(H)-1-φ1.00-45.20
C-Bx6.50×40.65×6.50×3.50-38.83 L75
C-Bx4.00×3.50×4.00×3.00-32.83
C-P(Ps)-3-φ1.00-39.40
C-Bx4.00×3.50×4.00×3.00-30.02
C-P(Ps)-3-φ1.00-39.00
C-Bx8.50×5.50×8.50×4.50-34.03 R60
吾妻パーキングエリア
加速車線 L=255.00
テーパー L=125.00
減速車線 L=180.00
テーパー L=90.00
パスレーン L=95.00
ランドホーム L=15.00
福島市
KP.257.7
KP.257.8
KP.257.9
KP.258.0
KP.258.1
KP.258.2
KP.257.2
KP.257.3
KP.257.4
KP.257.5
KP.257.6
STA.431+00
STA.432+00
STA.433+00
STA.434+00
STA.435+00
STA.436+00
STA.437+00
STA.438+00
STA.439+00
0.305%
1.045%
0.545%
0.775%
0.499%
3.0%
2.0%
FENCE-A2-93.70
KP.258.077～KP.258.164
(FENCE-A2-109.15)
(KP.258.184～KP.258.282)
D-W-A2-7(6x10.00+35.00)
Gt-A-E-(27.35)
Gt-A-B1-23.05
D-Y2-A1-7(6x5.50.00)
Gt-A-E3-1
Gt-A-E3-1
Gt-A-E-236.10
D-W-A2-7(6x5.50.00)
FENCE-A-124.80
KP.258.188～KP.258.312
(FENCE-A2-84.35)
(KP.258.204～KP.258.282)
D-Y2-A1-7(6x5.50.00)
D-Y2-A1-7(6x5.50.00)
(KP.258.130～KP.260.200)
(KP.258.194～KP.258.611)
(KP.258.130～KP.260.200)
(KP.257.788～KP.258.130)
(KP.256.793～KP.258.135)
(KP.258.077～KP.258.164)
(KP.258.184～KP.258.282)
(KP.258.077～KP.258.188)
(KP.258.204～KP.258.282)
(KP.256.793～KP.258.135)
(KP.258.194～KP.258.611)
(KP.258.130～KP.260.200)
(KP.257.788～KP.258.130)
(KP.256.793～KP.258.135)
(KP.258.077～KP.258.164)
(KP.258.184～KP.258.282)
(KP.258.077～KP.258.188)
(KP.258.204～KP.258.282)
(KP.258.130～KP.260.200

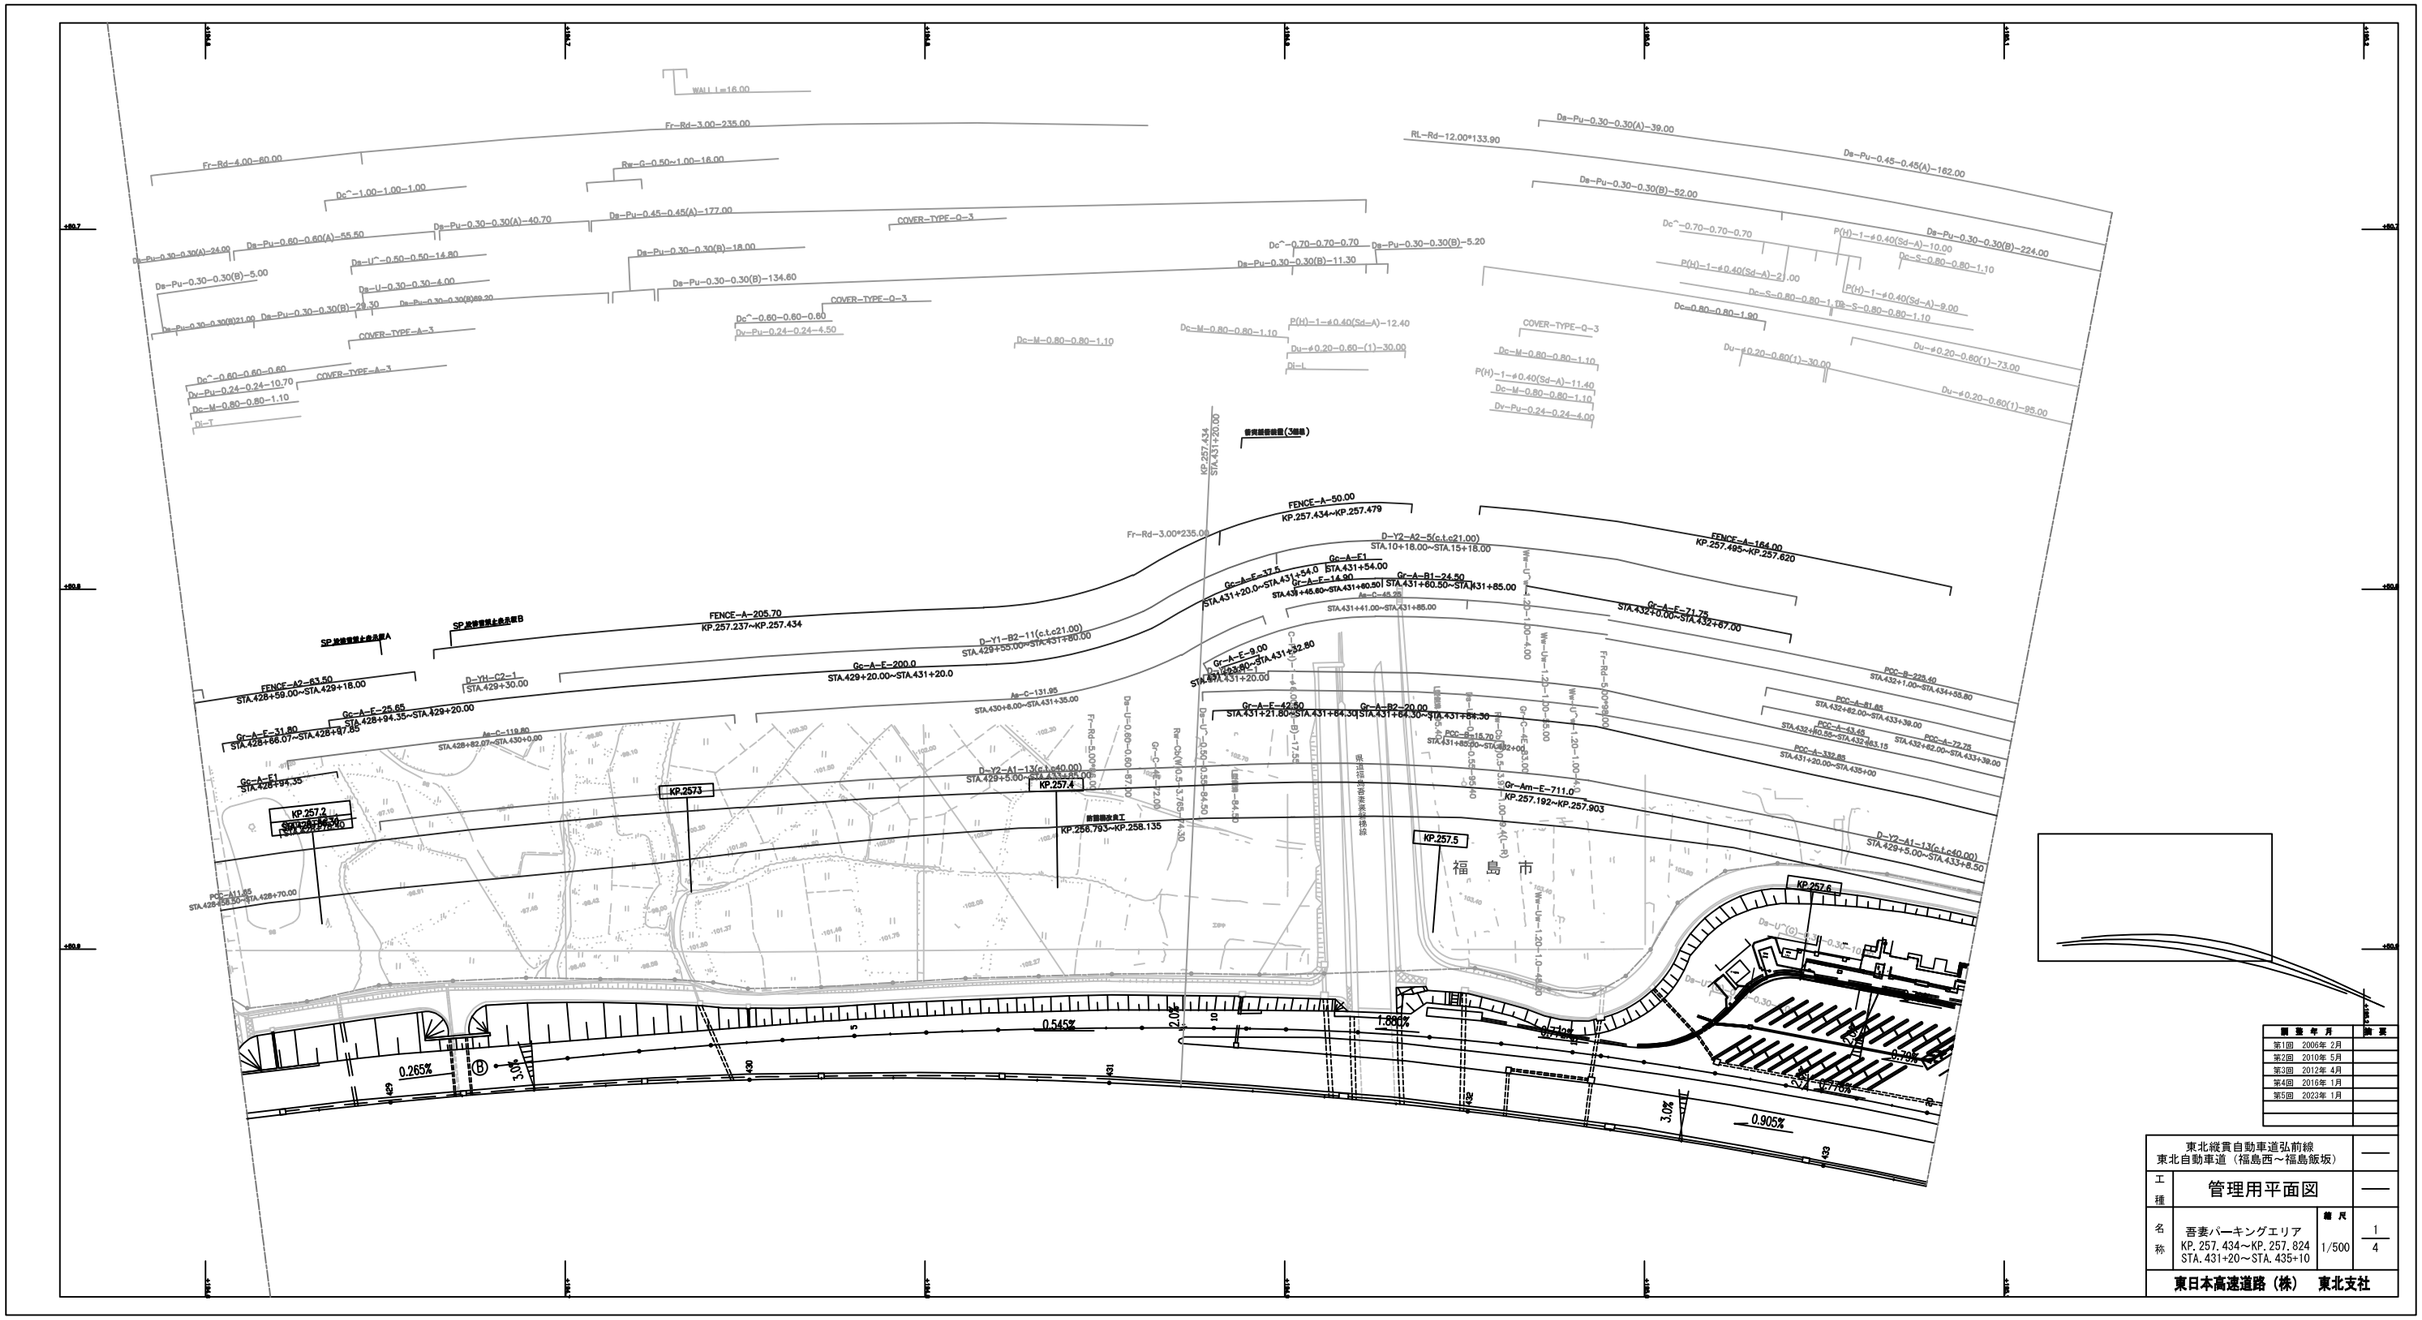

開 設 年 月		摘 要
第1回	2006年 2月	
第2回	2010年 5月	
第3回	2012年 4月	
第4回	2016年 1月	
第5回	2023年 1月	

東北縦貫自動車道弘前線 東北自動車道（福島西～福島飯坂）			——
工種	管理用平面図		——
名称	吾妻パーキングエリア KP. 257. 434～KP. 257. 824 STA. 431+20～STA. 435+10	縮尺 1/500	1/4
東日本高速道路（株） 東北支社			

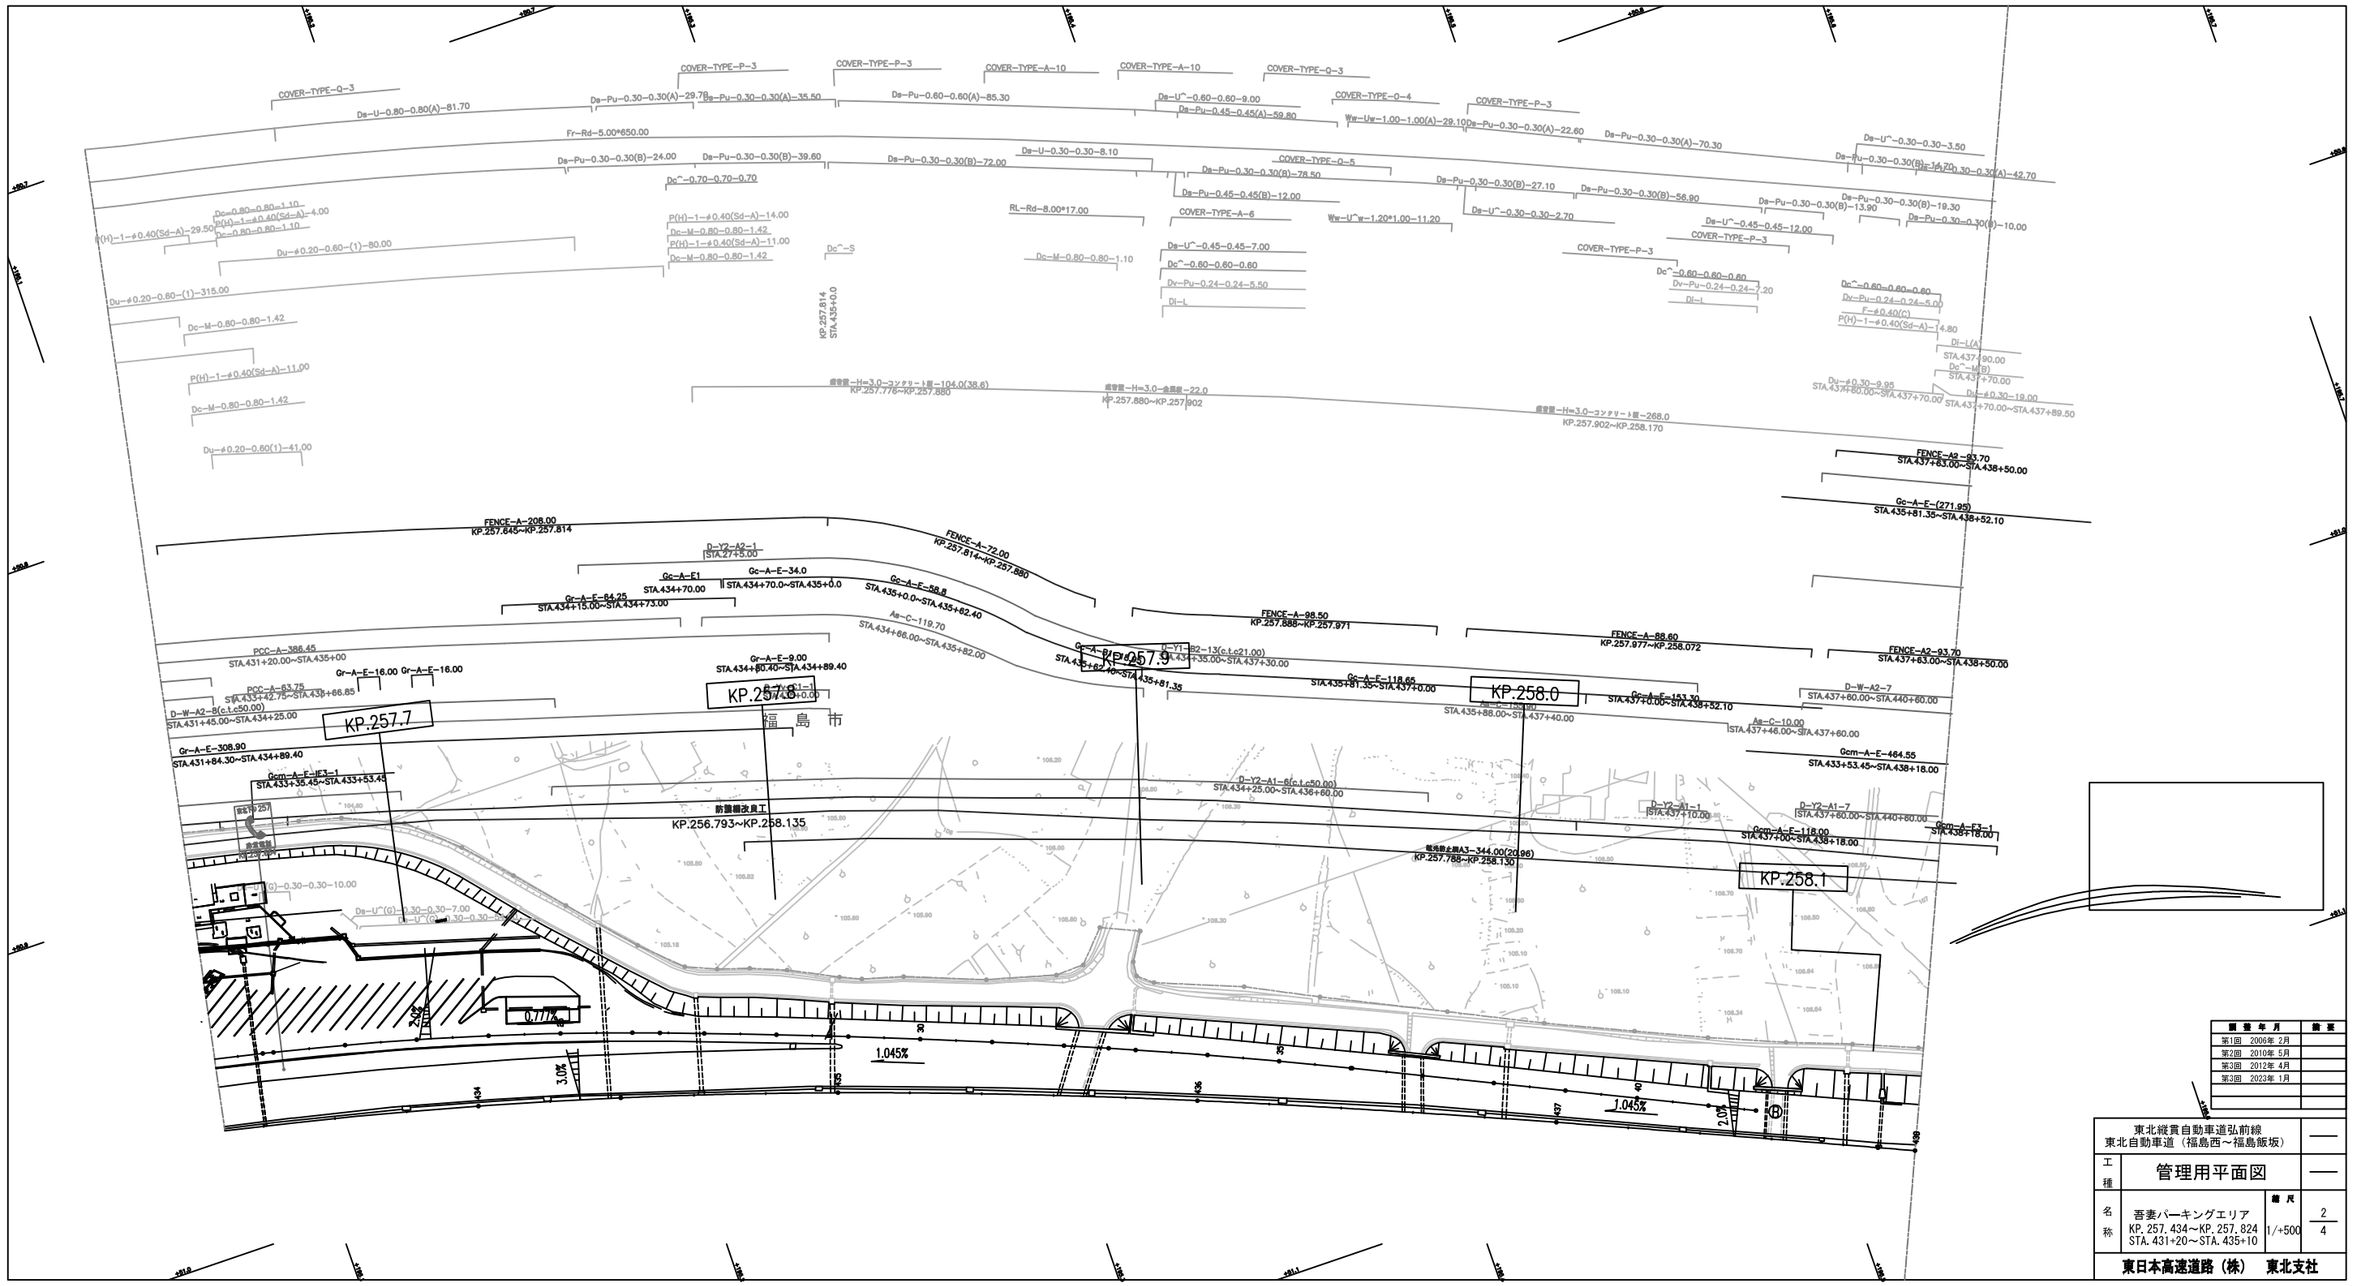

開 催 年 月	摘 要
第1回 2006年 2月	
第2回 2010年 5月	
第3回 2012年 4月	
第3回 2023年 1月	

東北縦貫自動車道弘前線 東北自動車道（福島西～福島飯坂）			——
工種	管理用平面図		——
名称	吾妻パーキングエリア KP. 257. 434～KP. 257. 824 STA. 431+20～STA. 435+10	縮尺 1/+500	2/4
東日本高速道路（株） 東北支社			

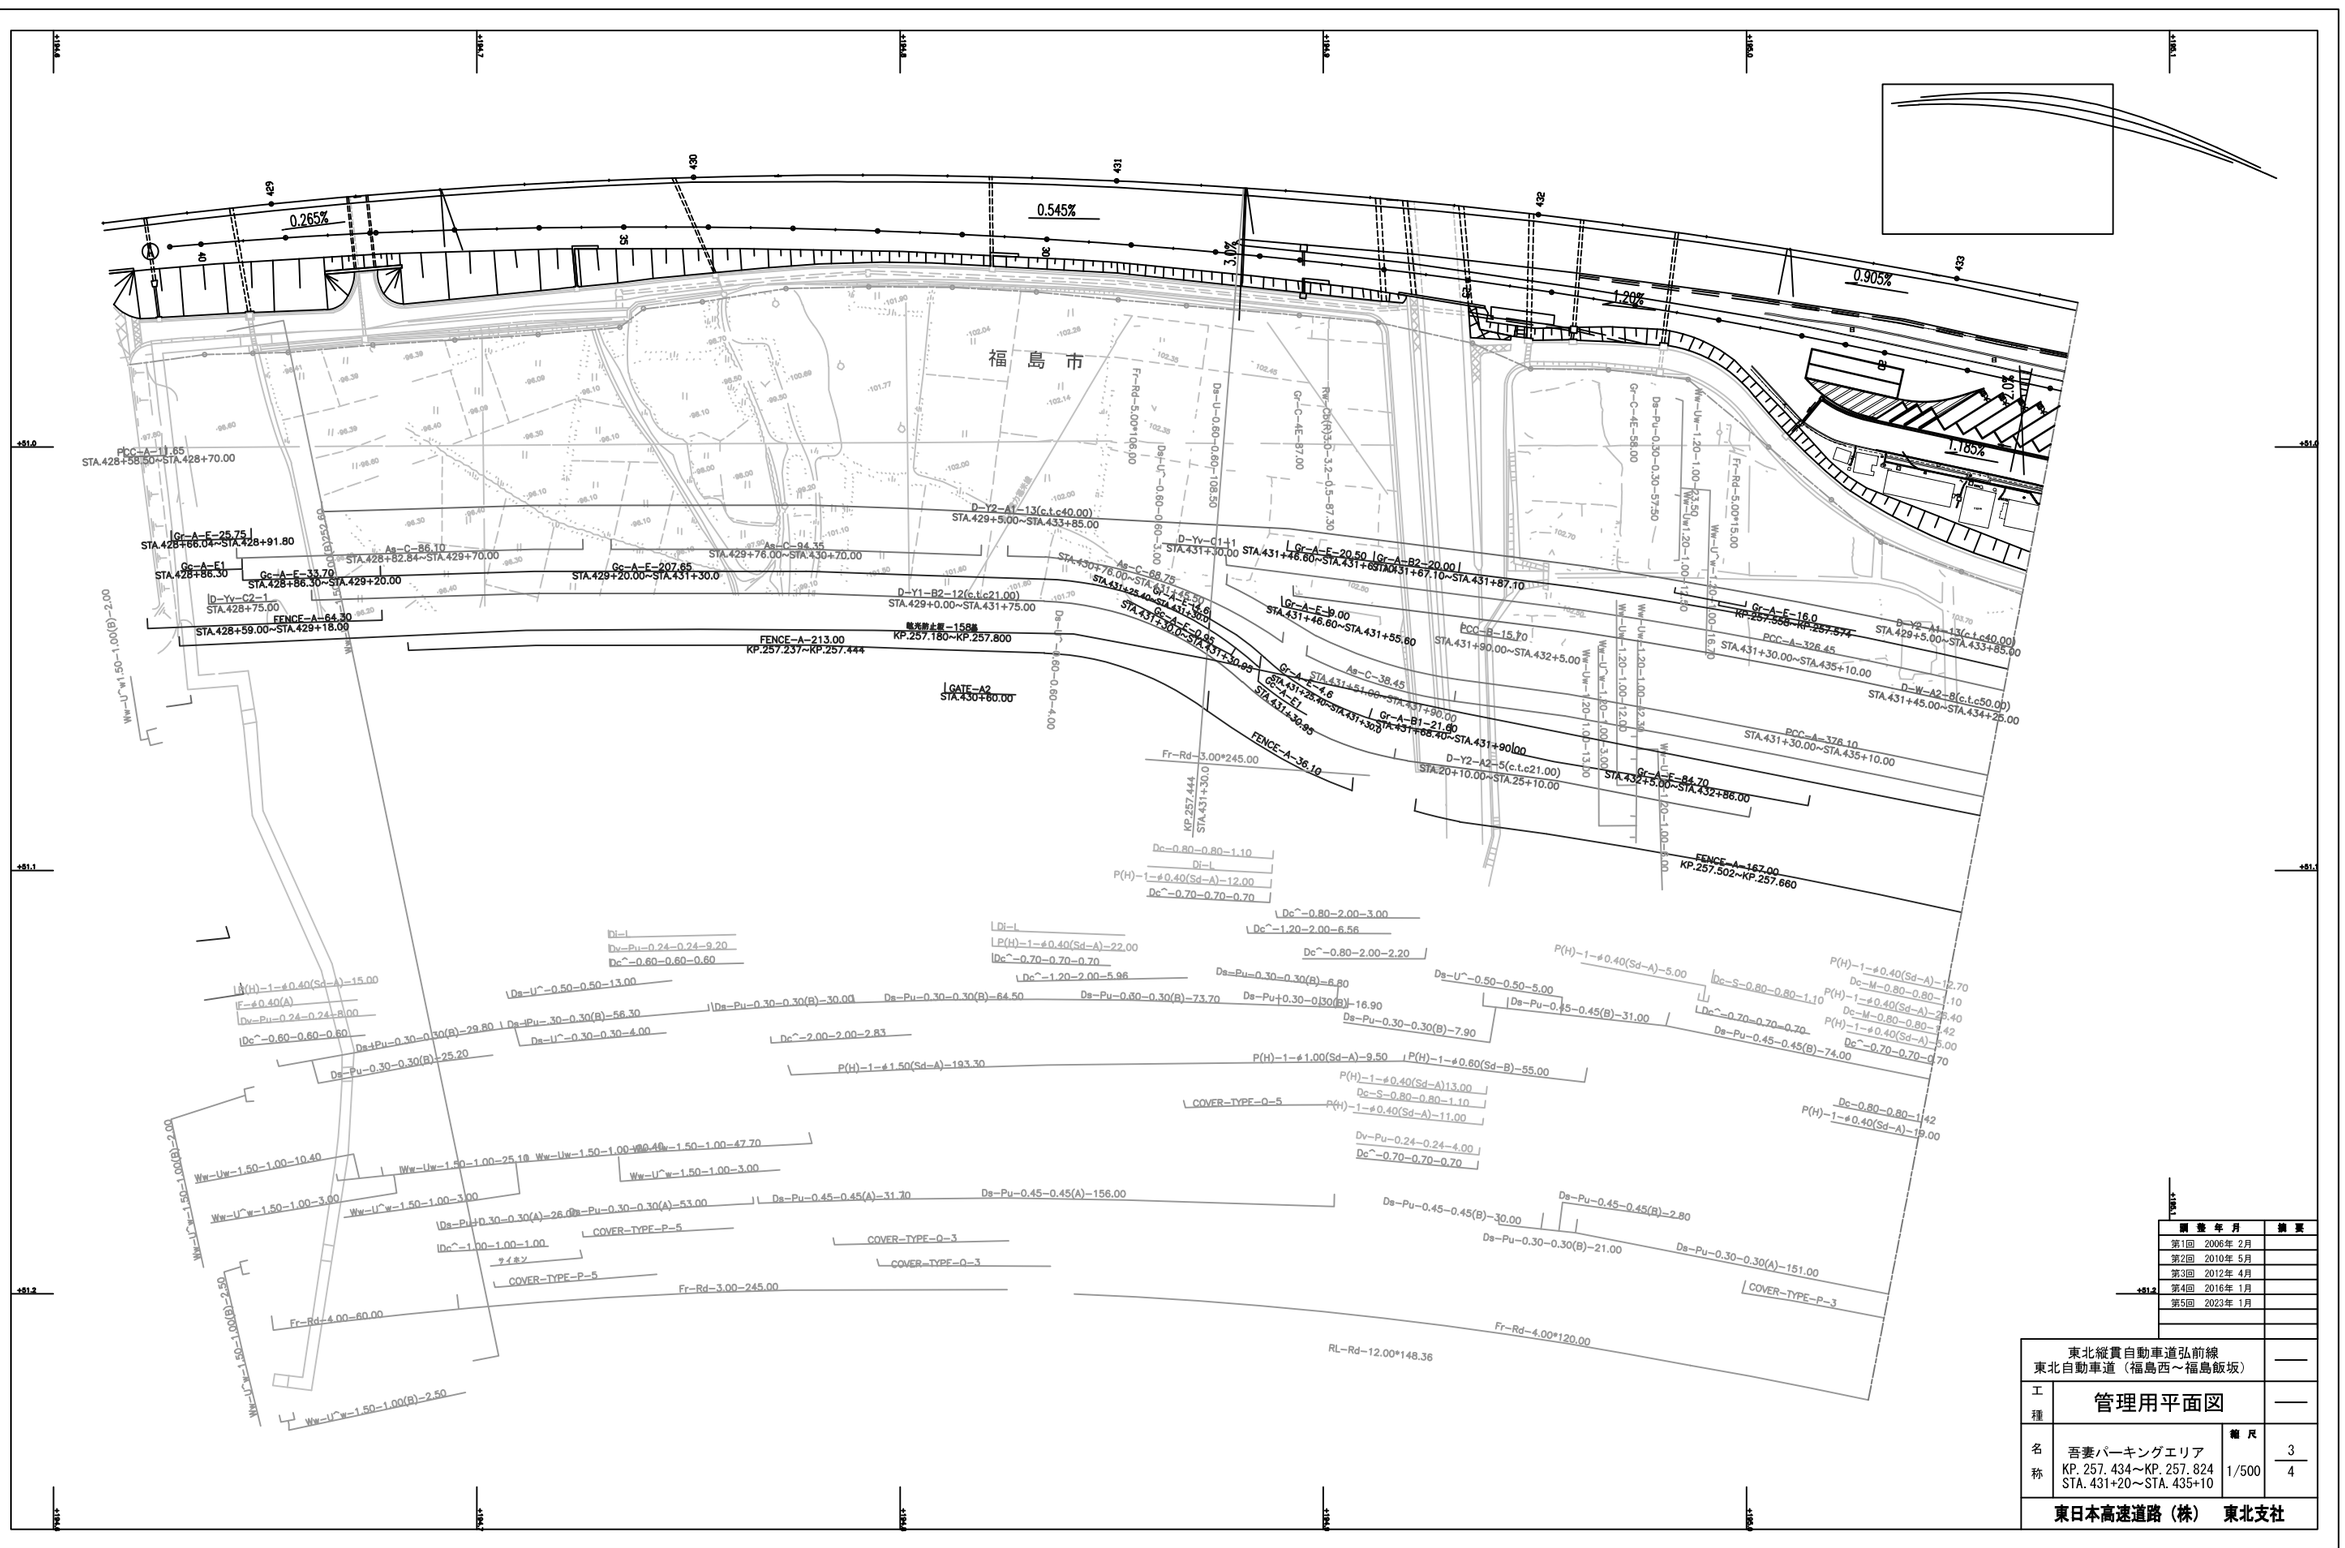

開 整 年 月	摘 要
第1回 2006年 2月	
第2回 2010年 5月	
第3回 2012年 4月	
第4回 2016年 1月	
第5回 2023年 1月	

東北縦貫自動車道弘前線
東北自動車道（福島西～福島飯坂）

工種：管理用平面図

名称：吾妻パーキングエリア
KP. 257. 434～KP. 257. 824
STA. 431+20～STA. 435+10

縮尺：1/500

3/4

東日本高速道路（株）　東北支社

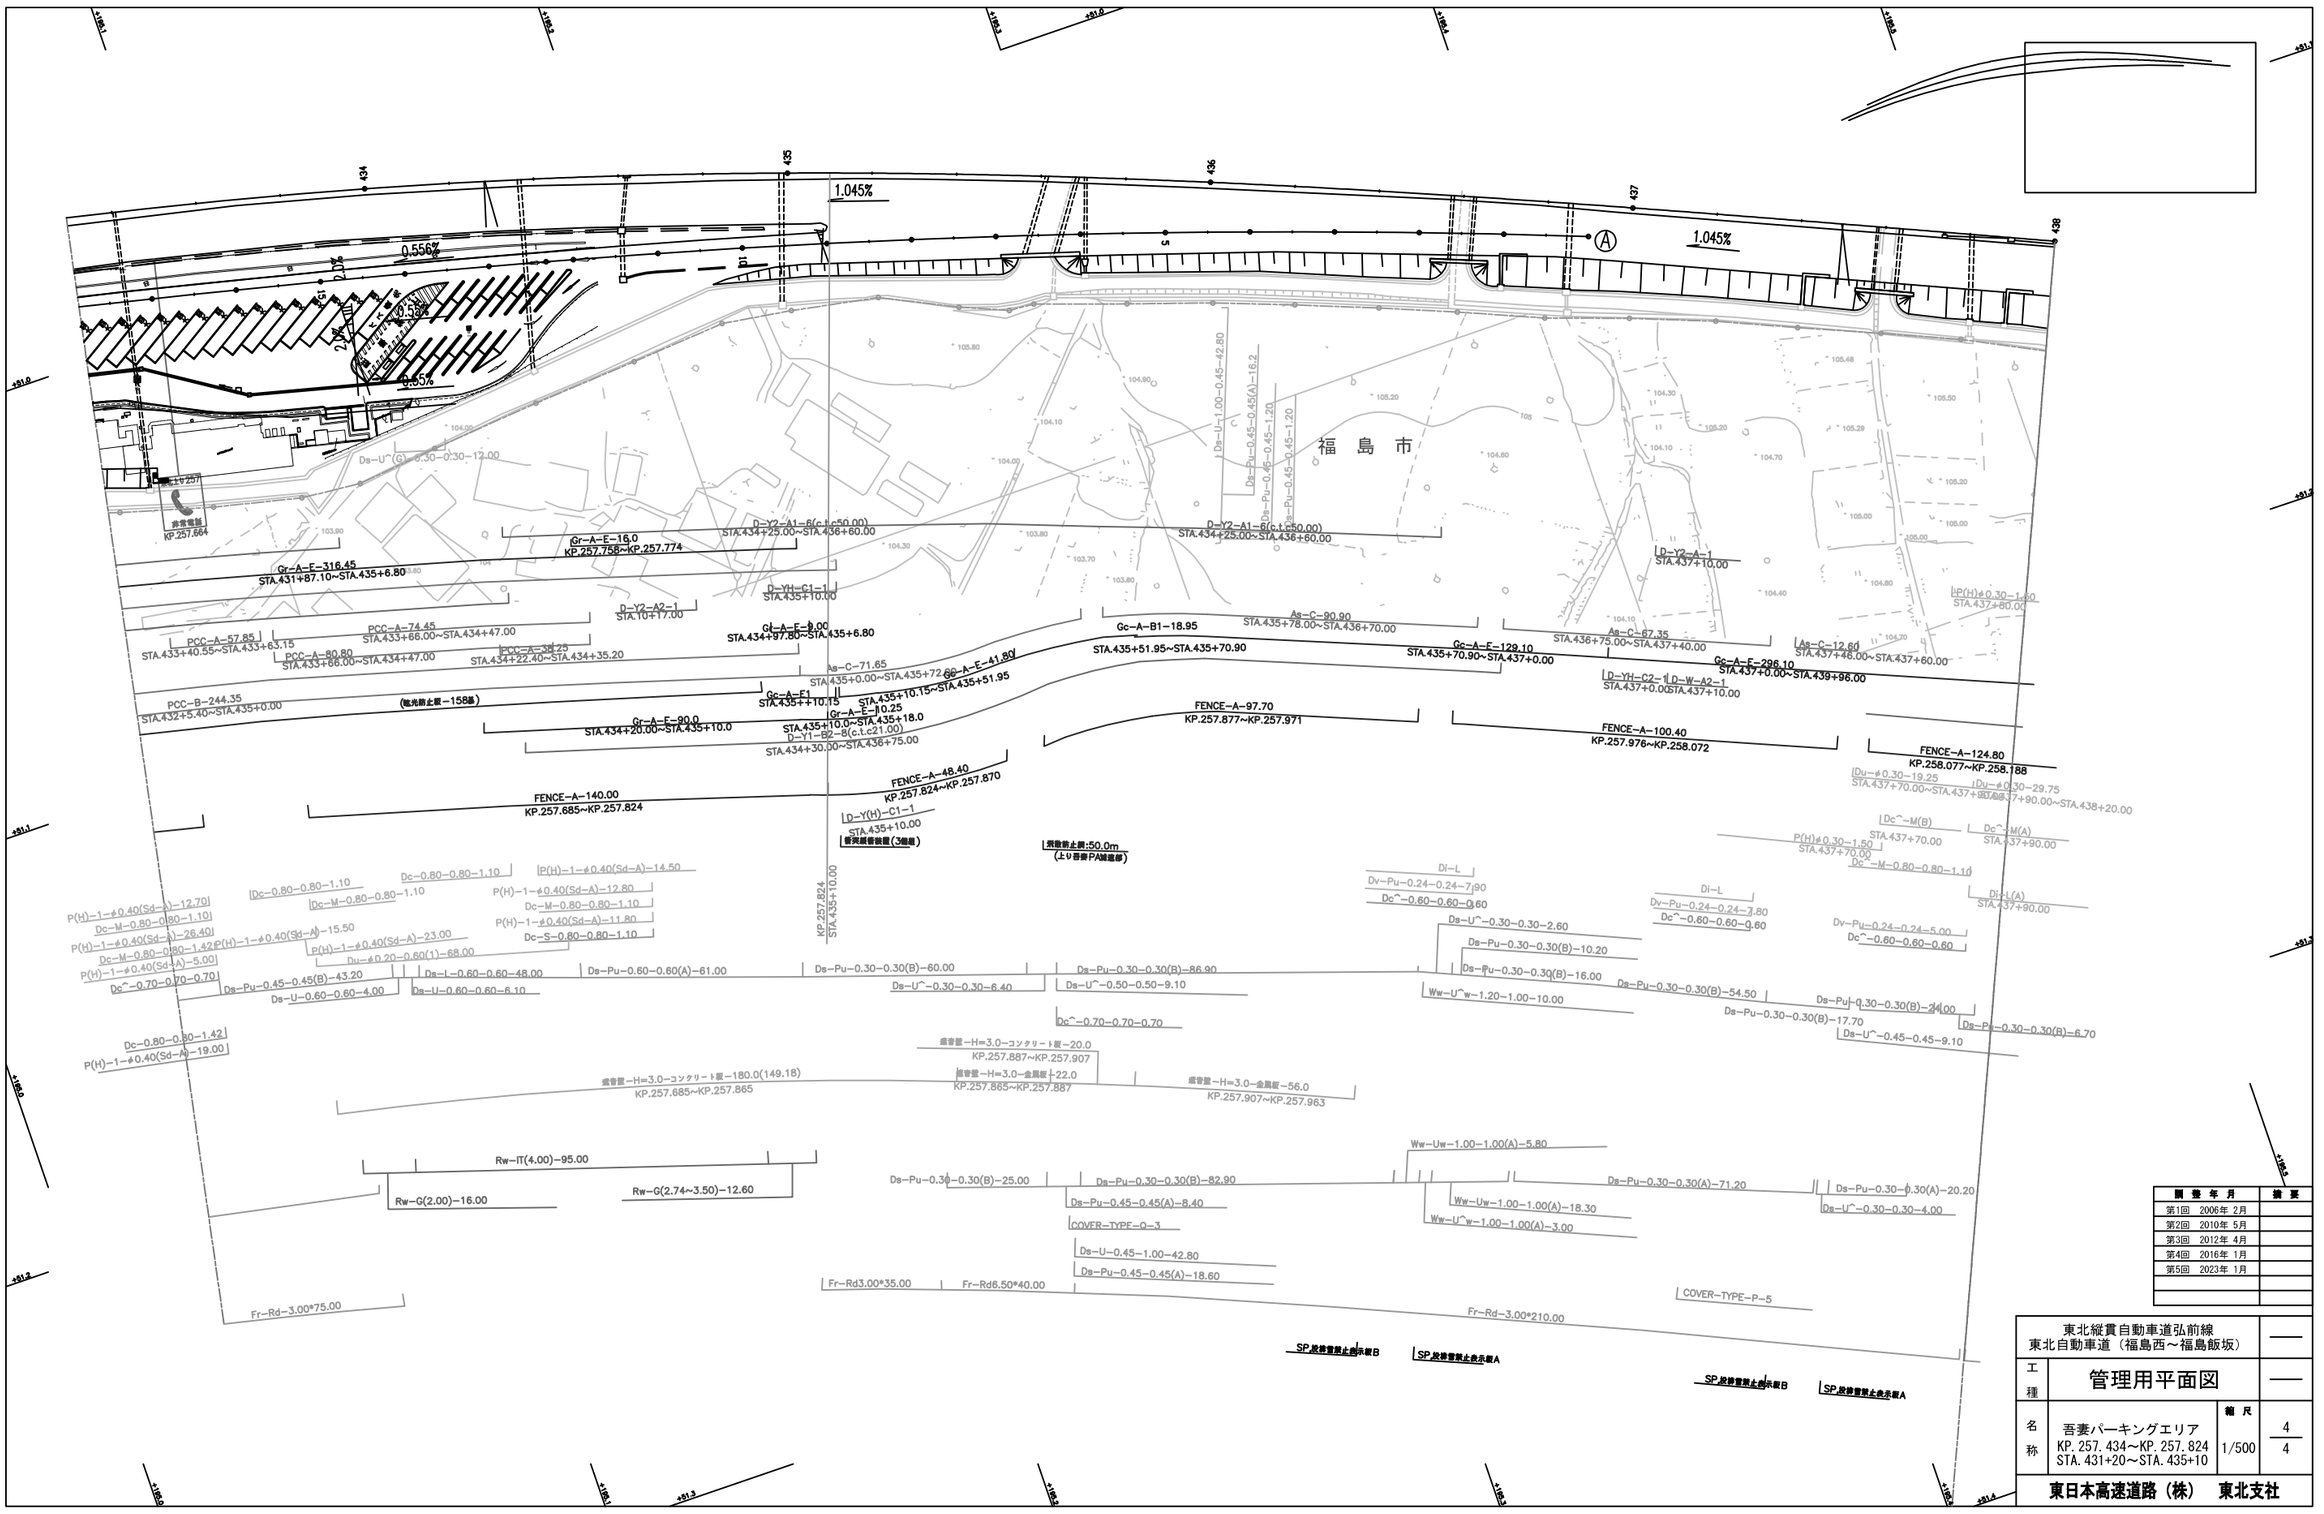

調整年月	摘要
第1回 2006年 2月	
第2回 2010年 5月	
第3回 2012年 4月	
第4回 2016年 1月	
第5回 2023年 1月	

東北縦貫自動車道弘前線 東北自動車道（福島西～福島飯坂）			——
工種	管理用平面図		——
名称	吾妻パーキングエリア KP. 257. 434～KP. 257. 824 STA. 431+20～STA. 435+10	縮尺 1/500	4 4
東日本高速道路（株） 東北支社			

東北縦貫自動車道弘前線
東北自動車道（福島西～福島飯坂）

工種	管理用平面図		
名称	KP.258.214～KP.259.014 STA.439+00～STA.447+00	縮尺 1/1000	5 13

東日本高速道路（株）　東北支社

調整年月	摘要
第1回　2006年 2月	
第2回　2012年 4月	
第3回　2016年 1月	

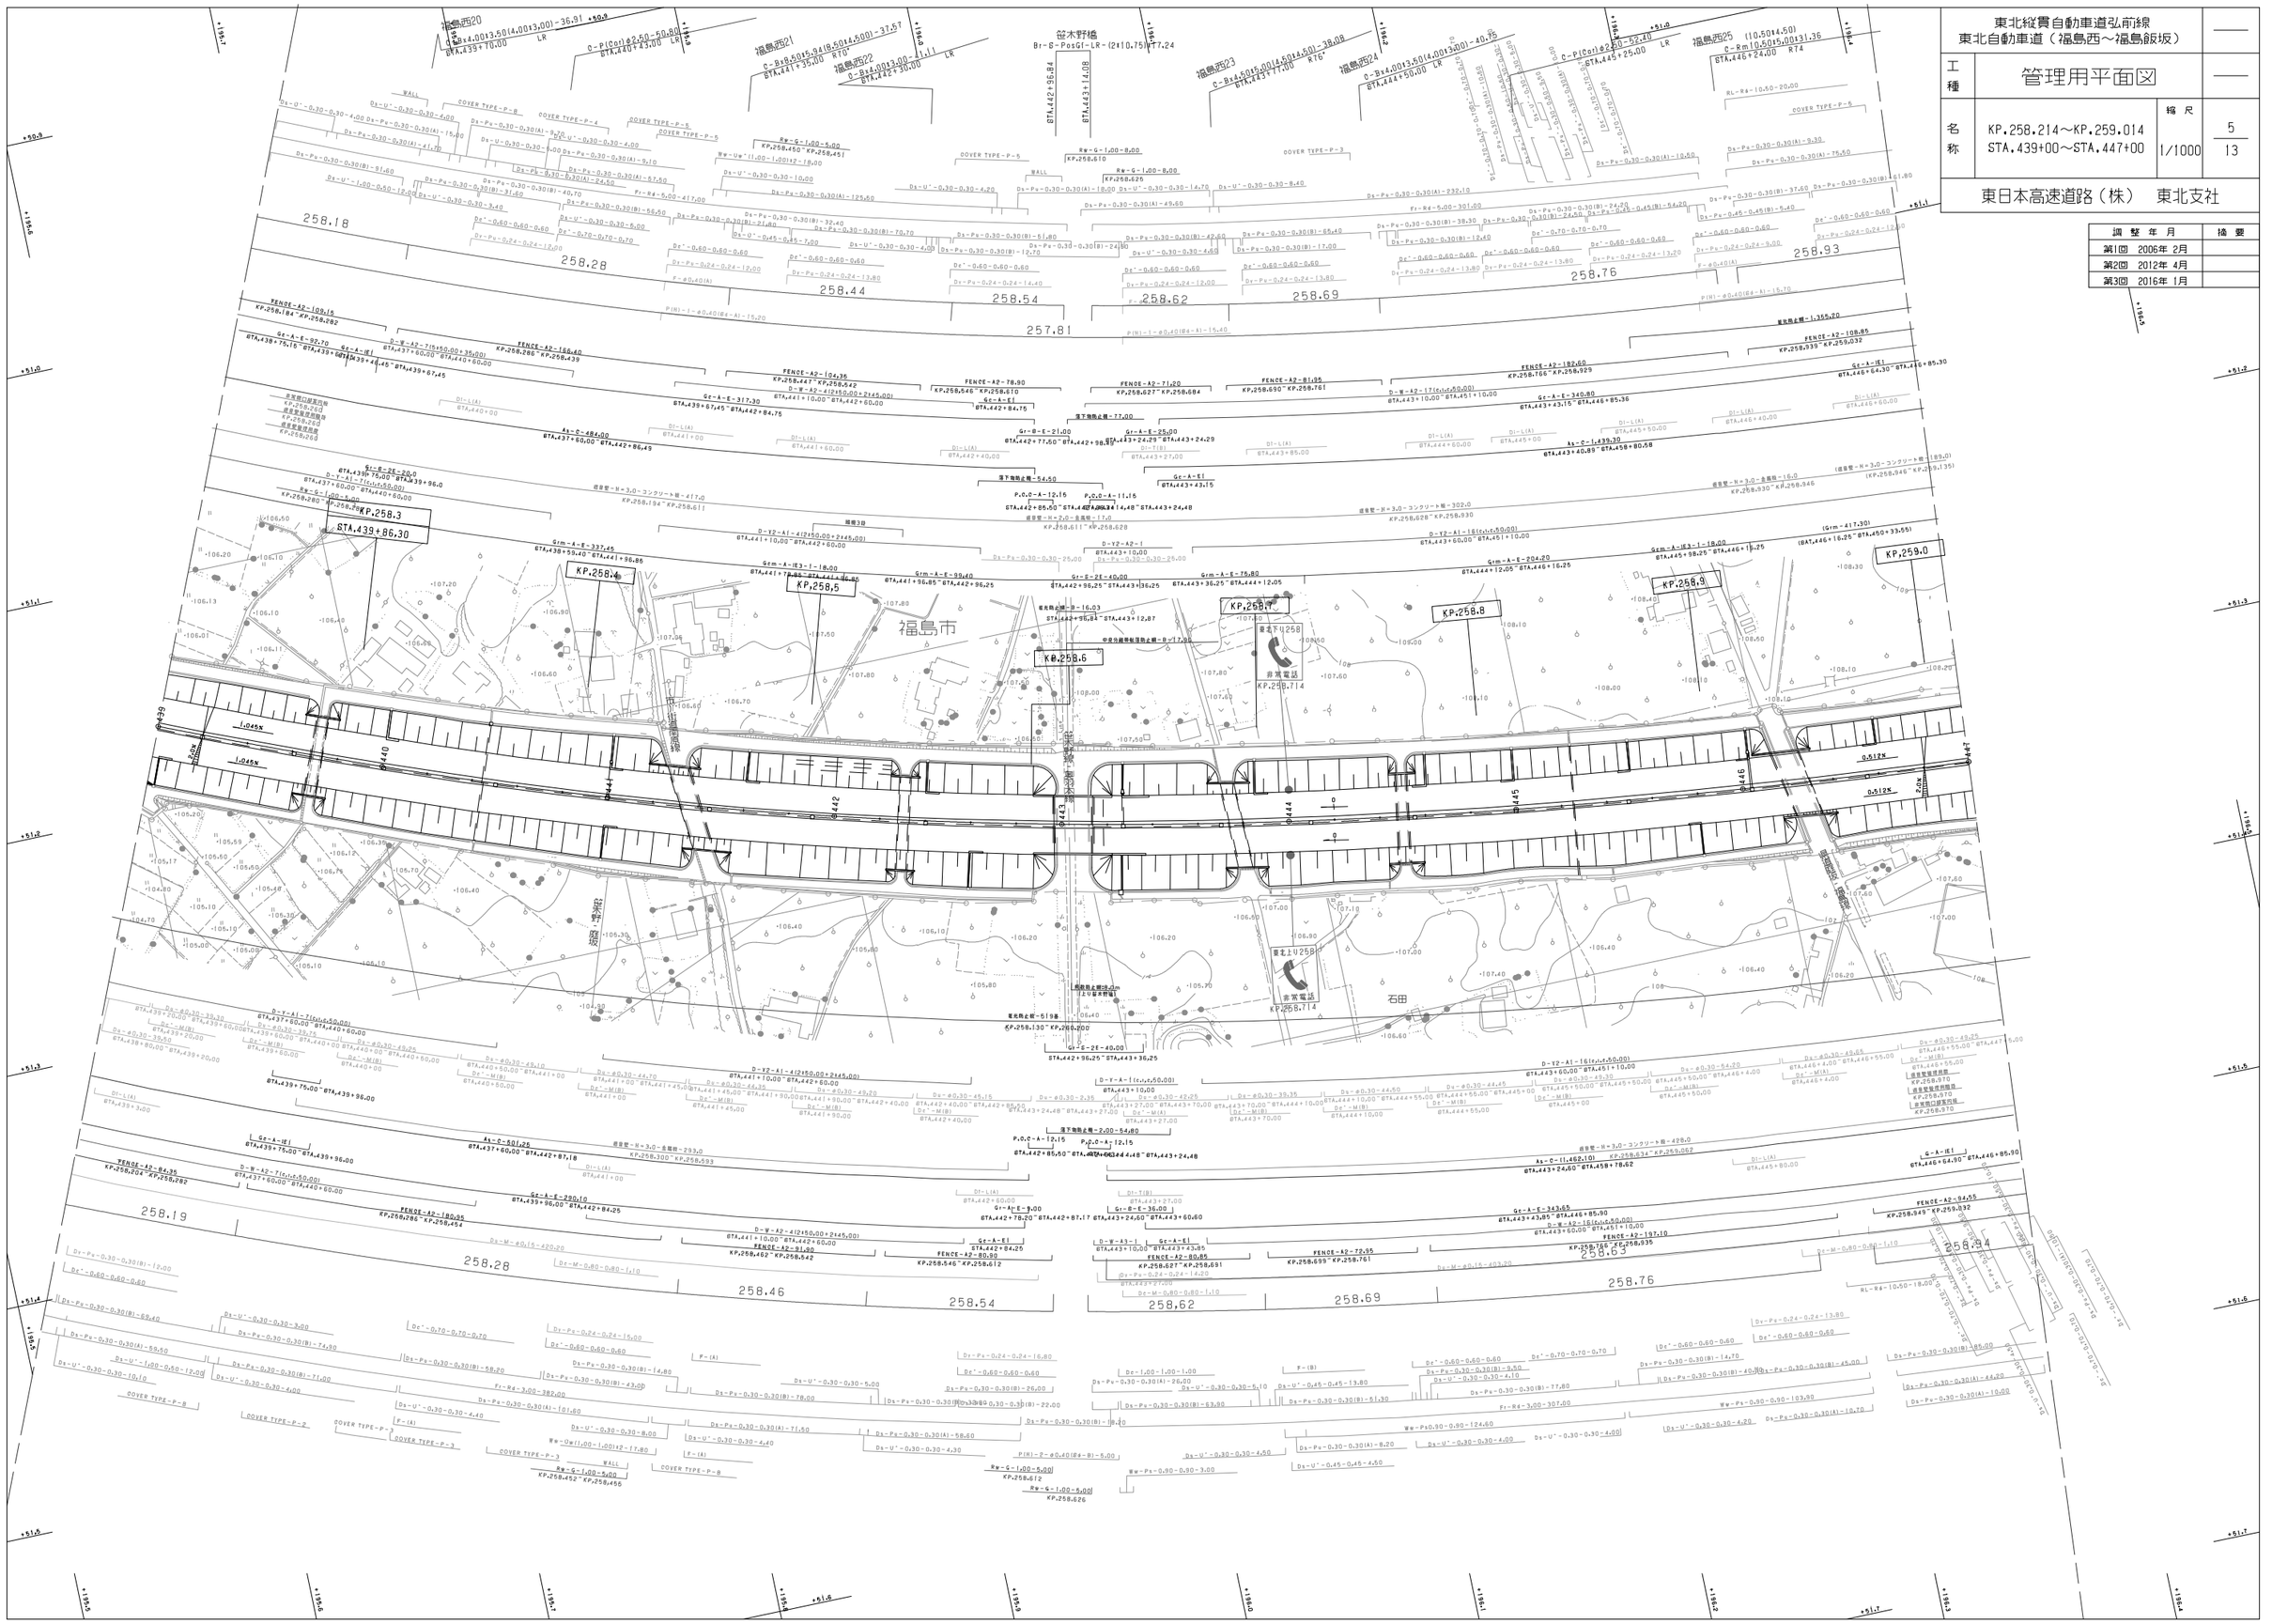

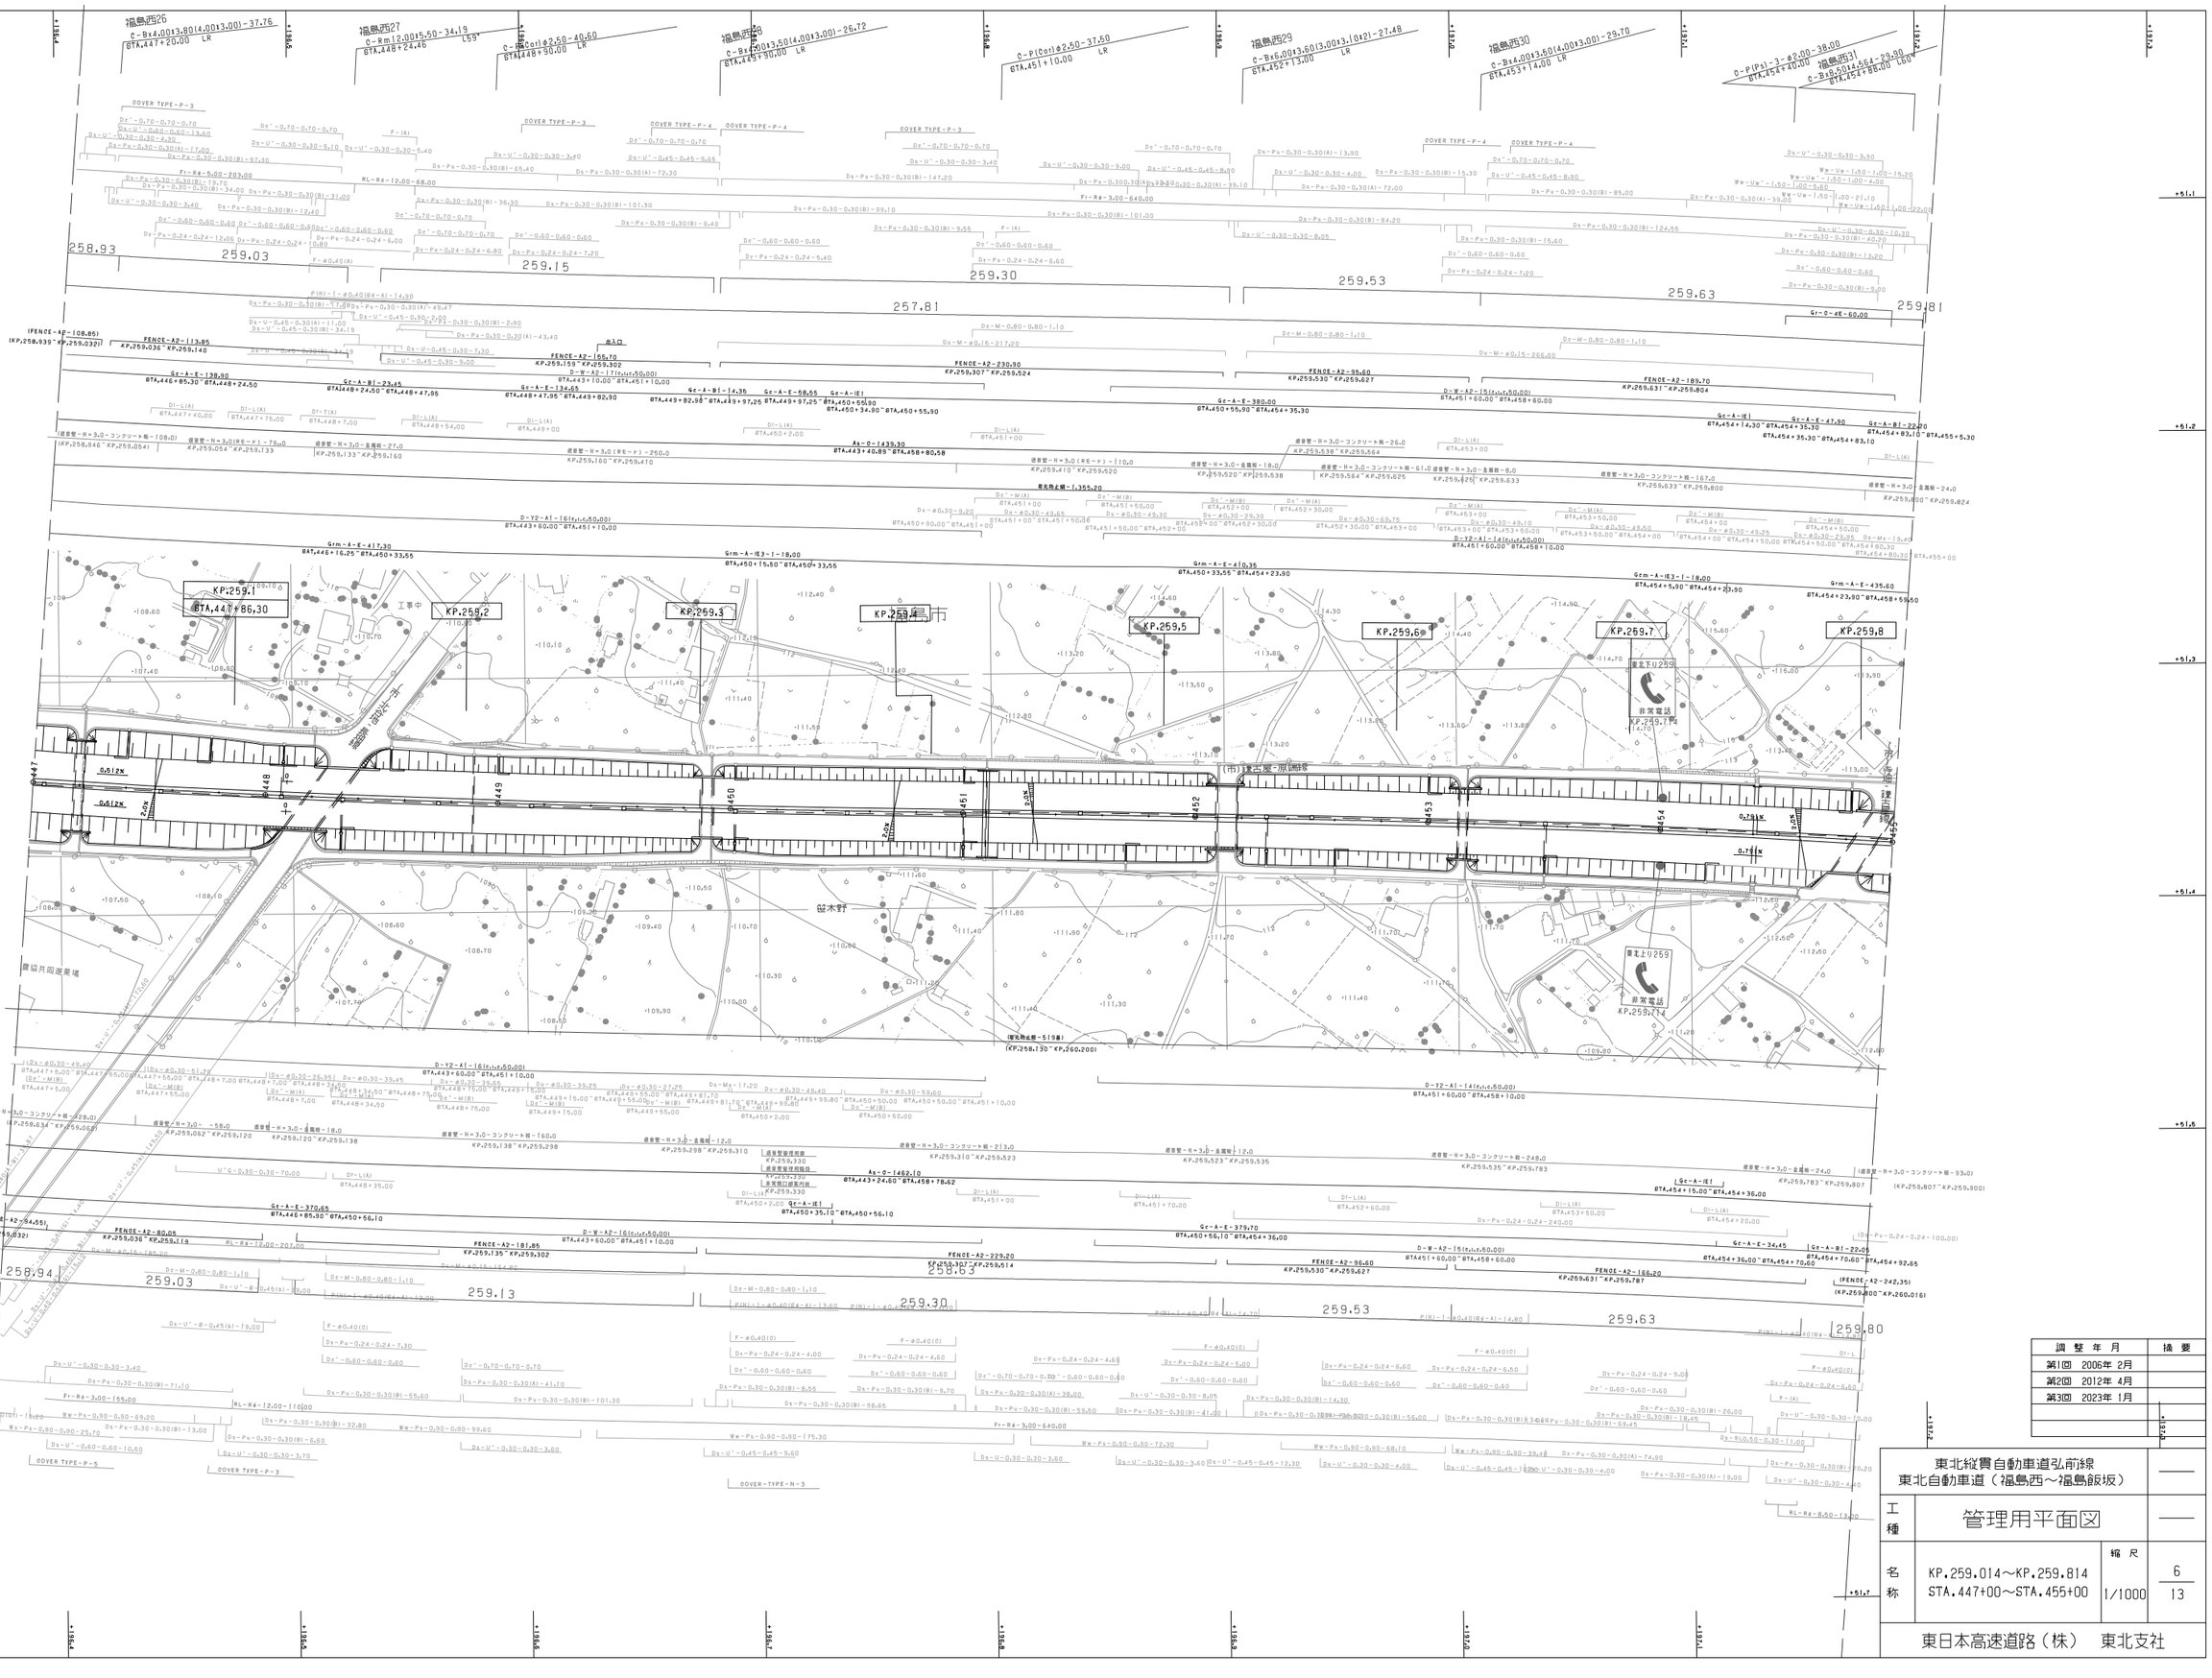

調整年月	摘要
第1回 2006年 2月	
第2回 2012年 4月	
第3回 2023年 1月	

東北縦貫自動車道弘前線
東北自動車道（福島西～福島飯坂）

工種	管理用平面図		
名称	KP.259.014～KP.259.814 STA.447+00～STA.455+00	縮尺 1/1000	6 13

東日本高速道路（株） 東北支社

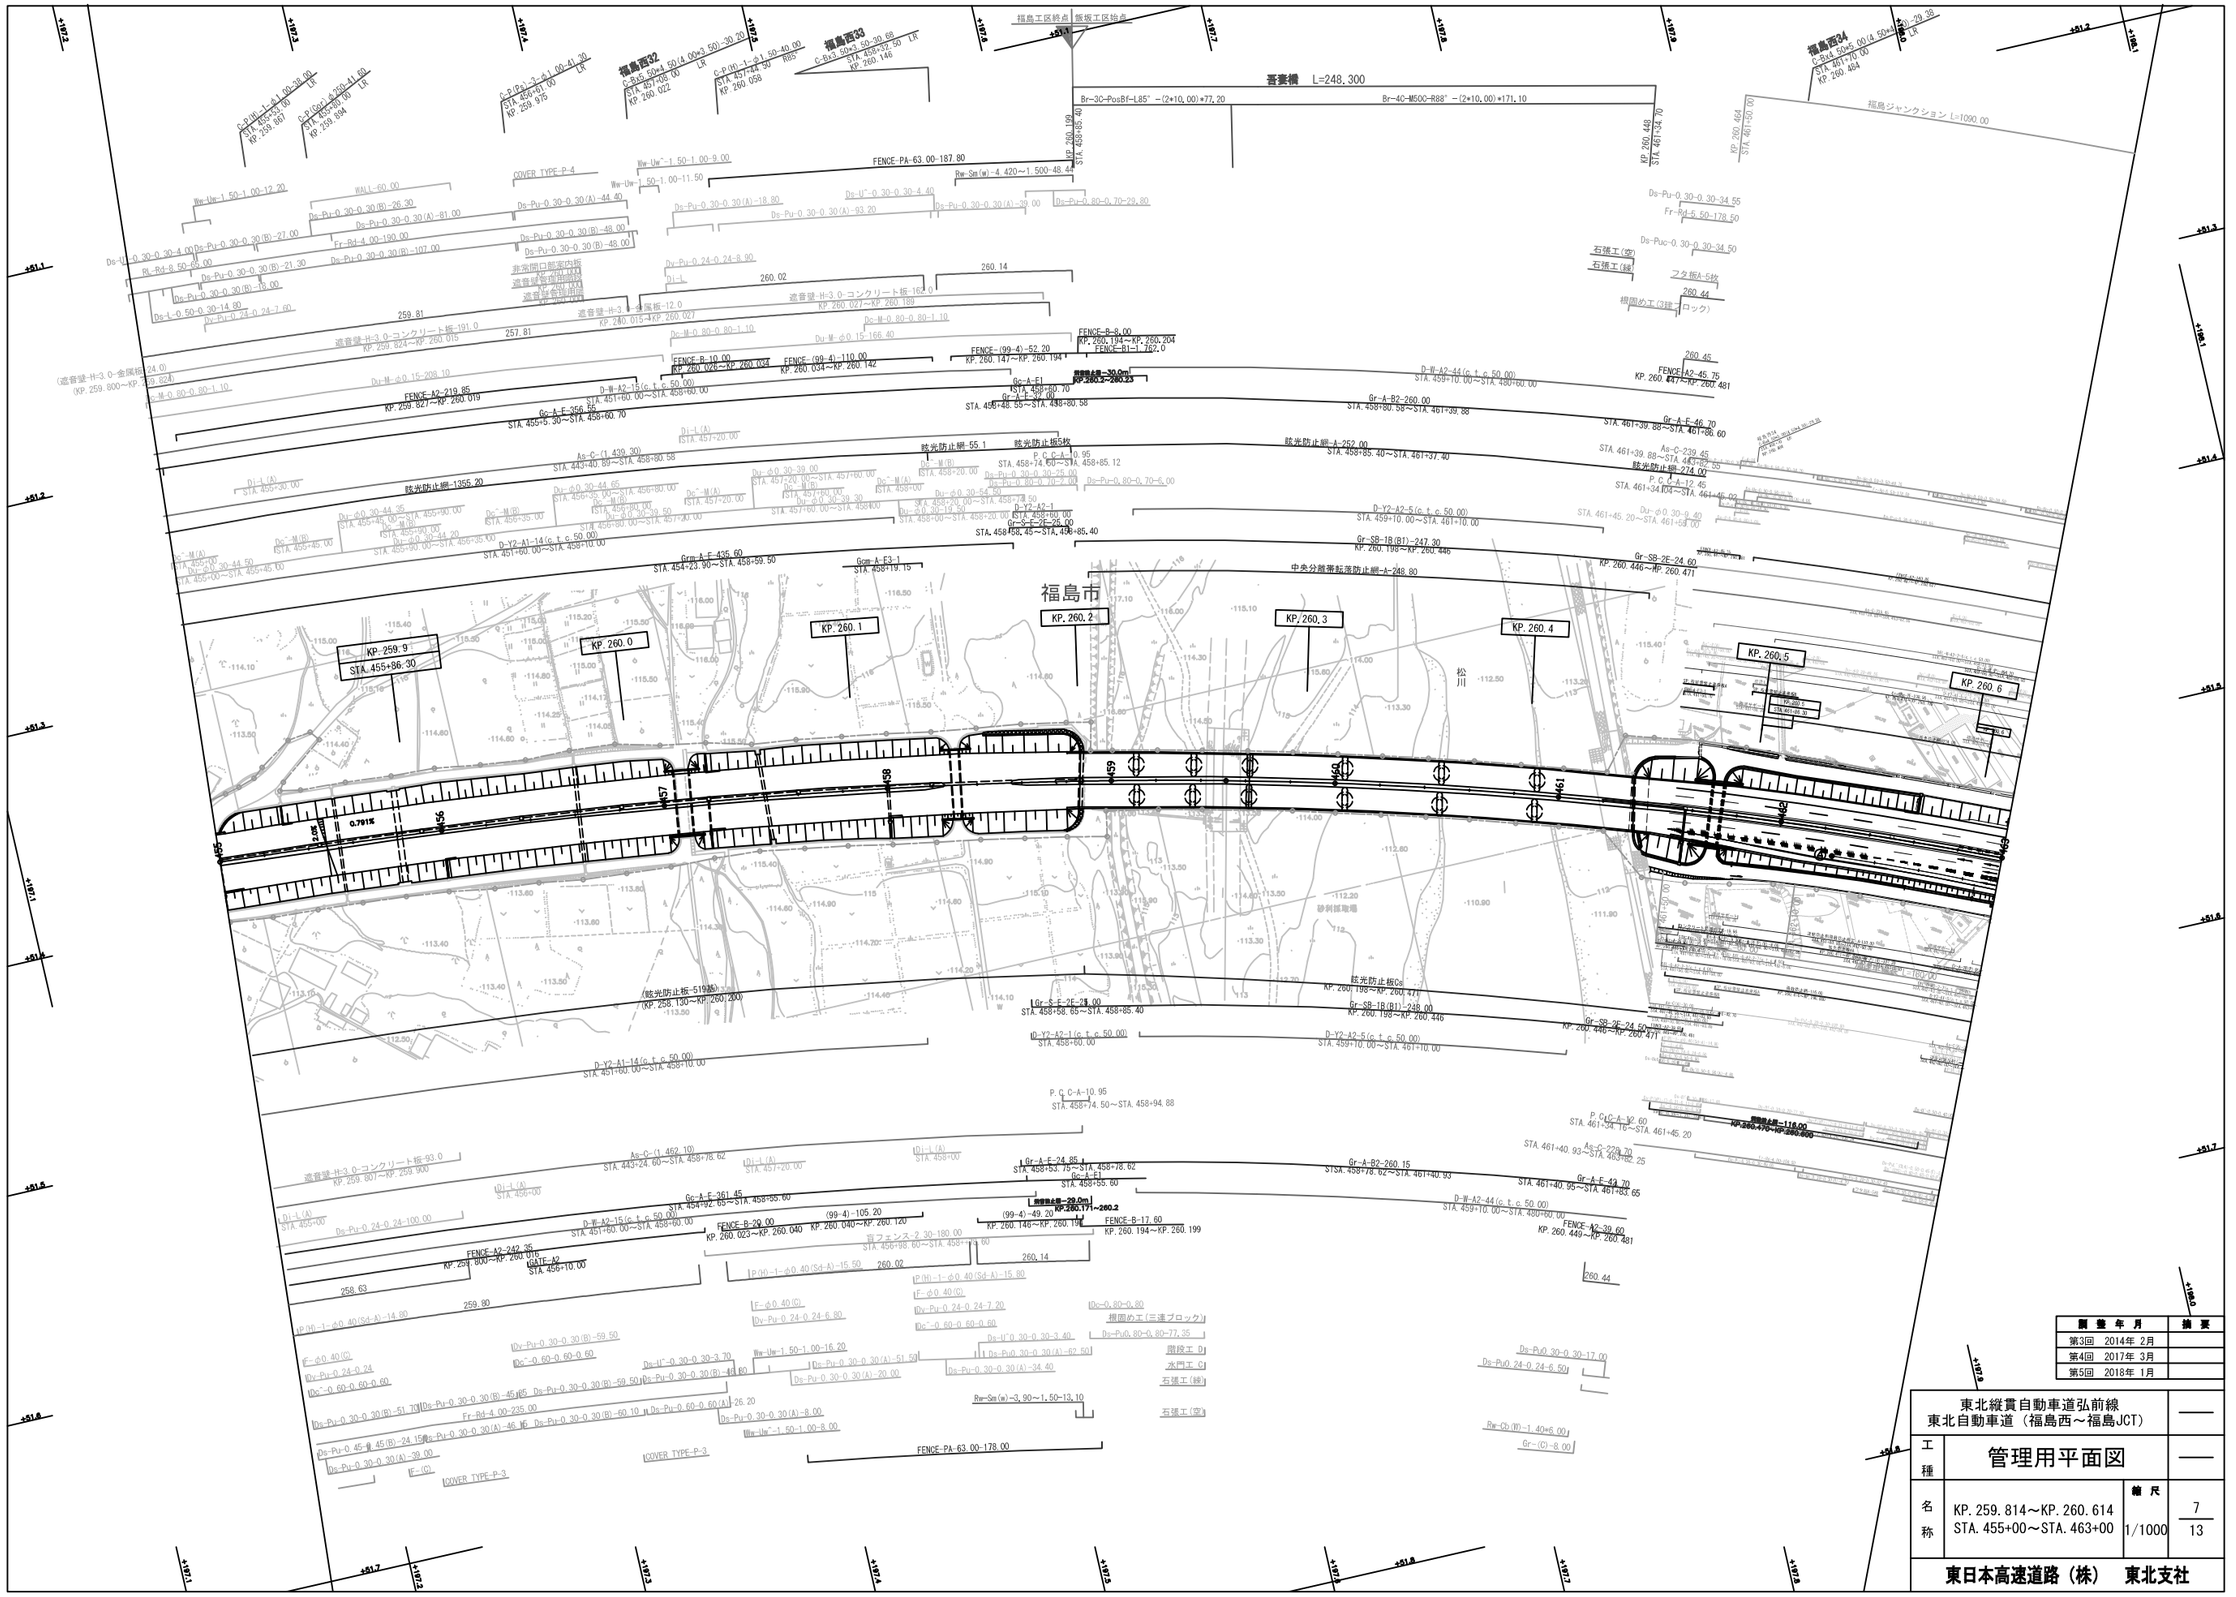
福島工区終点
飯坂工区終点
吾妻橋 L=248.300
福島西32
福島西33
福島西34
福島ジャンクション L=1090.00
福島市
KP.259.9
STA.455+86.30
KP.260.0
KP.260.1
KP.260.2
KP.260.3
KP.260.4
KP.260.5
KP.260.6
松川
0.791%
0.500%
砂利採取場
FENCE-PA-63.00-187.80
FENCE-PA-63.00-178.00
FENCE-A2-219.85
KP.259.827～KP.260.019
FENCE-A2-242.95
KP.259.800～KP.260.015
FENCE-A2-45.75
KP.260.477～KP.260.481
FENCE-A2-39.60
KP.260.449～KP.260.481
FENCE-B-10.00
KP.260.026～KP.260.034
FENCE-B-29.00
KP.260.023～KP.260.040
FENCE-B-17.60
KP.260.194～KP.260.199
FENCE-B-8.00
KP.260.194～KP.260.204
FENCE-B1-1.267.0
FENCE-(99-4)-52.20
KP.260.147～KP.260.194
FENCE-(99-4)-110.00
KP.260.034～KP.260.142
(99-4)-105.20
KP.260.040～KP.260.120
(99-4)-49.20
KP.260.146～KP.260.194
遮音壁-H-3.0-コンクリート板-191.0
KP.259.824～KP.260.015
遮音壁-H-3.0-コンクリート板-162.0
KP.260.027～KP.260.189
遮音壁-H-3.0-コンクリート板-93.0
KP.259.807～KP.259.900
(遮音壁-H-3.0-金属板-24.0)
(KP.259.900～KP.259.924)
防音フェンス-2.30-180.00
STA.456+98.60～STA.458+78.60
GATE-A2
STA.456+10.00
D-W-A2-15(c.t.c.50.00)
STA.451+60.00～STA.458+60.00
D-Y2-A1-14(c.t.c.50.00)
STA.451+60.00～STA.458+10.00
D-W-A2-44(c.t.c.50.00)
STA.459+10.00～STA.480+60.00
D-Y2-A2-1(c.t.c.50.00)
STA.458+60.00～STA.459+10.00
D-Y2-A2-5(c.t.c.50.00)
STA.459+10.00～STA.461+10.00
Gr-A-E-361.45
STA.454+92.65～STA.458+55.60
Gr-A-E-350.55
STA.455+5.30～STA.458+60.70
Gr-A-E-435.60
STA.454+23.90～STA.458+59.50
Gr-A-E-24.85-1
STA.458+53.75～STA.458+78.62
Gr-A-E1
STA.458+60.70～STA.458+85.55
Gr-A-E1
STA.456+48.55～STA.458+80.58
Gr-A-B2-260.00
STA.458+80.58～STA.461+39.88
Gr-A-B2-260.15
STA.458+78.62～STA.461+40.93
Gr-A-E-46.70
STA.461+39.88～STA.461+86.60
Gr-A-E-44.70
STA.461+40.95～STA.461+85.65
Gr-SB-1R(B1)-247.30
KP.260.198～KP.260.446
Gr-SB-1R(B1)-248.00
KP.260.198～KP.260.446
Gr-SB-2E-24.60
KP.260.446～KP.260.471
Gr-SB-2E-24.50
KP.260.446～KP.260.471
Gr-S-E-2E-25.00
STA.458+60.70～STA.458+85.40
Gr-S-E-2E-28.00
STA.458+56.65～STA.458+85.40
Grm-A-E3-1
STA.458+19.15
As-C-(1,439.30)
STA.443+40.89～STA.458+80.58
As-C-(1,462.10)
STA.443+24.60～STA.458+78.62
As-C-239.45
STA.461+39.88～STA.464+00.55
As-C-229.70
STA.461+40.93～STA.463+92.25
As-C-12.45
STA.461+34.04～STA.461+46.09
P.C.C-A-10.95
STA.458+74.60～STA.458+85.12
P.C.C-A-10.95
STA.458+74.50～STA.458+94.88
P.C.C-A-12.45
STA.461+34.04～STA.461+46.09
P.C.C-A-90.60
STA.461+24.76～STA.461+45.20
Br-3C-PosBf-L85°-(2+10.00)*77.20
Br-4C-M500-R88°-(2+10.00)*171.10
Rw-Sm(e)-4.420～1.500-48.44
Rw-Sm(e)-3,99～1,50-13,10
Rw-Cc(W)-1,40+5.00
Gr-(C)-8.00
Ds-Pu-0.30-0.30-34.55
Ds-Puc-0.30-0.30-34.50
Fr-Rd-5.50-178.50
石張工(空)
石張工(緑)
ブタ板A-5枚
根固め工(3連ブロック)
260.44
260.45
260.14
259.81
257.81
259.80
258.63
Ds-Pu-0.30-0.30-59.50
Ds-Pu-0.30-0.30-51.70
Ds-Pu-0.30-0.30-39.00
Ds-Pu-0.30-0.30-17.00
Ds-Pu0.24-0.24-6.50
Ds-Pu0.30-0.30-17.00
Ds-Pu0.80-0.80-77.35
Ds-Pu-0.80-0.70-28.80
Ds-Pu-0.80-0.70-5.00
Ds-Pu-0.80-0.70-2.00
Ds-Pu-0.24-0.24-8.90
Ds-Pu-0.24-0.24-7.60
Ds-Pu-0.24-0.24-100.00
Ds-Pu-0.24-0.24-7.20
Ds-Pu-0.24-0.24-6.80
Ds-Pu-0.30-0.30-3.70
Ds-Pu-0.30-0.30-3.40
Ds-Pu-0.30-0.30-20.00
Ds-Pu-0.30-0.30-34.40
Ds-Pu-0.30-0.30-8.00
Ds-Pu-0.30-0.30-26.20
Ds-Pu-0.30-0.30-60.10
Ds-Pu-0.30-0.30-46.10
Ds-Pu-0.30-0.30-59.50
Ds-Pu-0.30-0.30-45.00
Ds-Pu-0.30-0.30-59.50
Ds-Pu-0.30-0.30-45.00
Ds-Pu-0.30-0.30-45.15
Ds-Pu-0.30-0.30-24.15
Ds-Pu-0.30-0.30-39.00
Ds-Pu-0.30-0.30-30.00
Ds-Pu-0.30-0.30-30.00
Ds-Pu-0.30-0.30-30

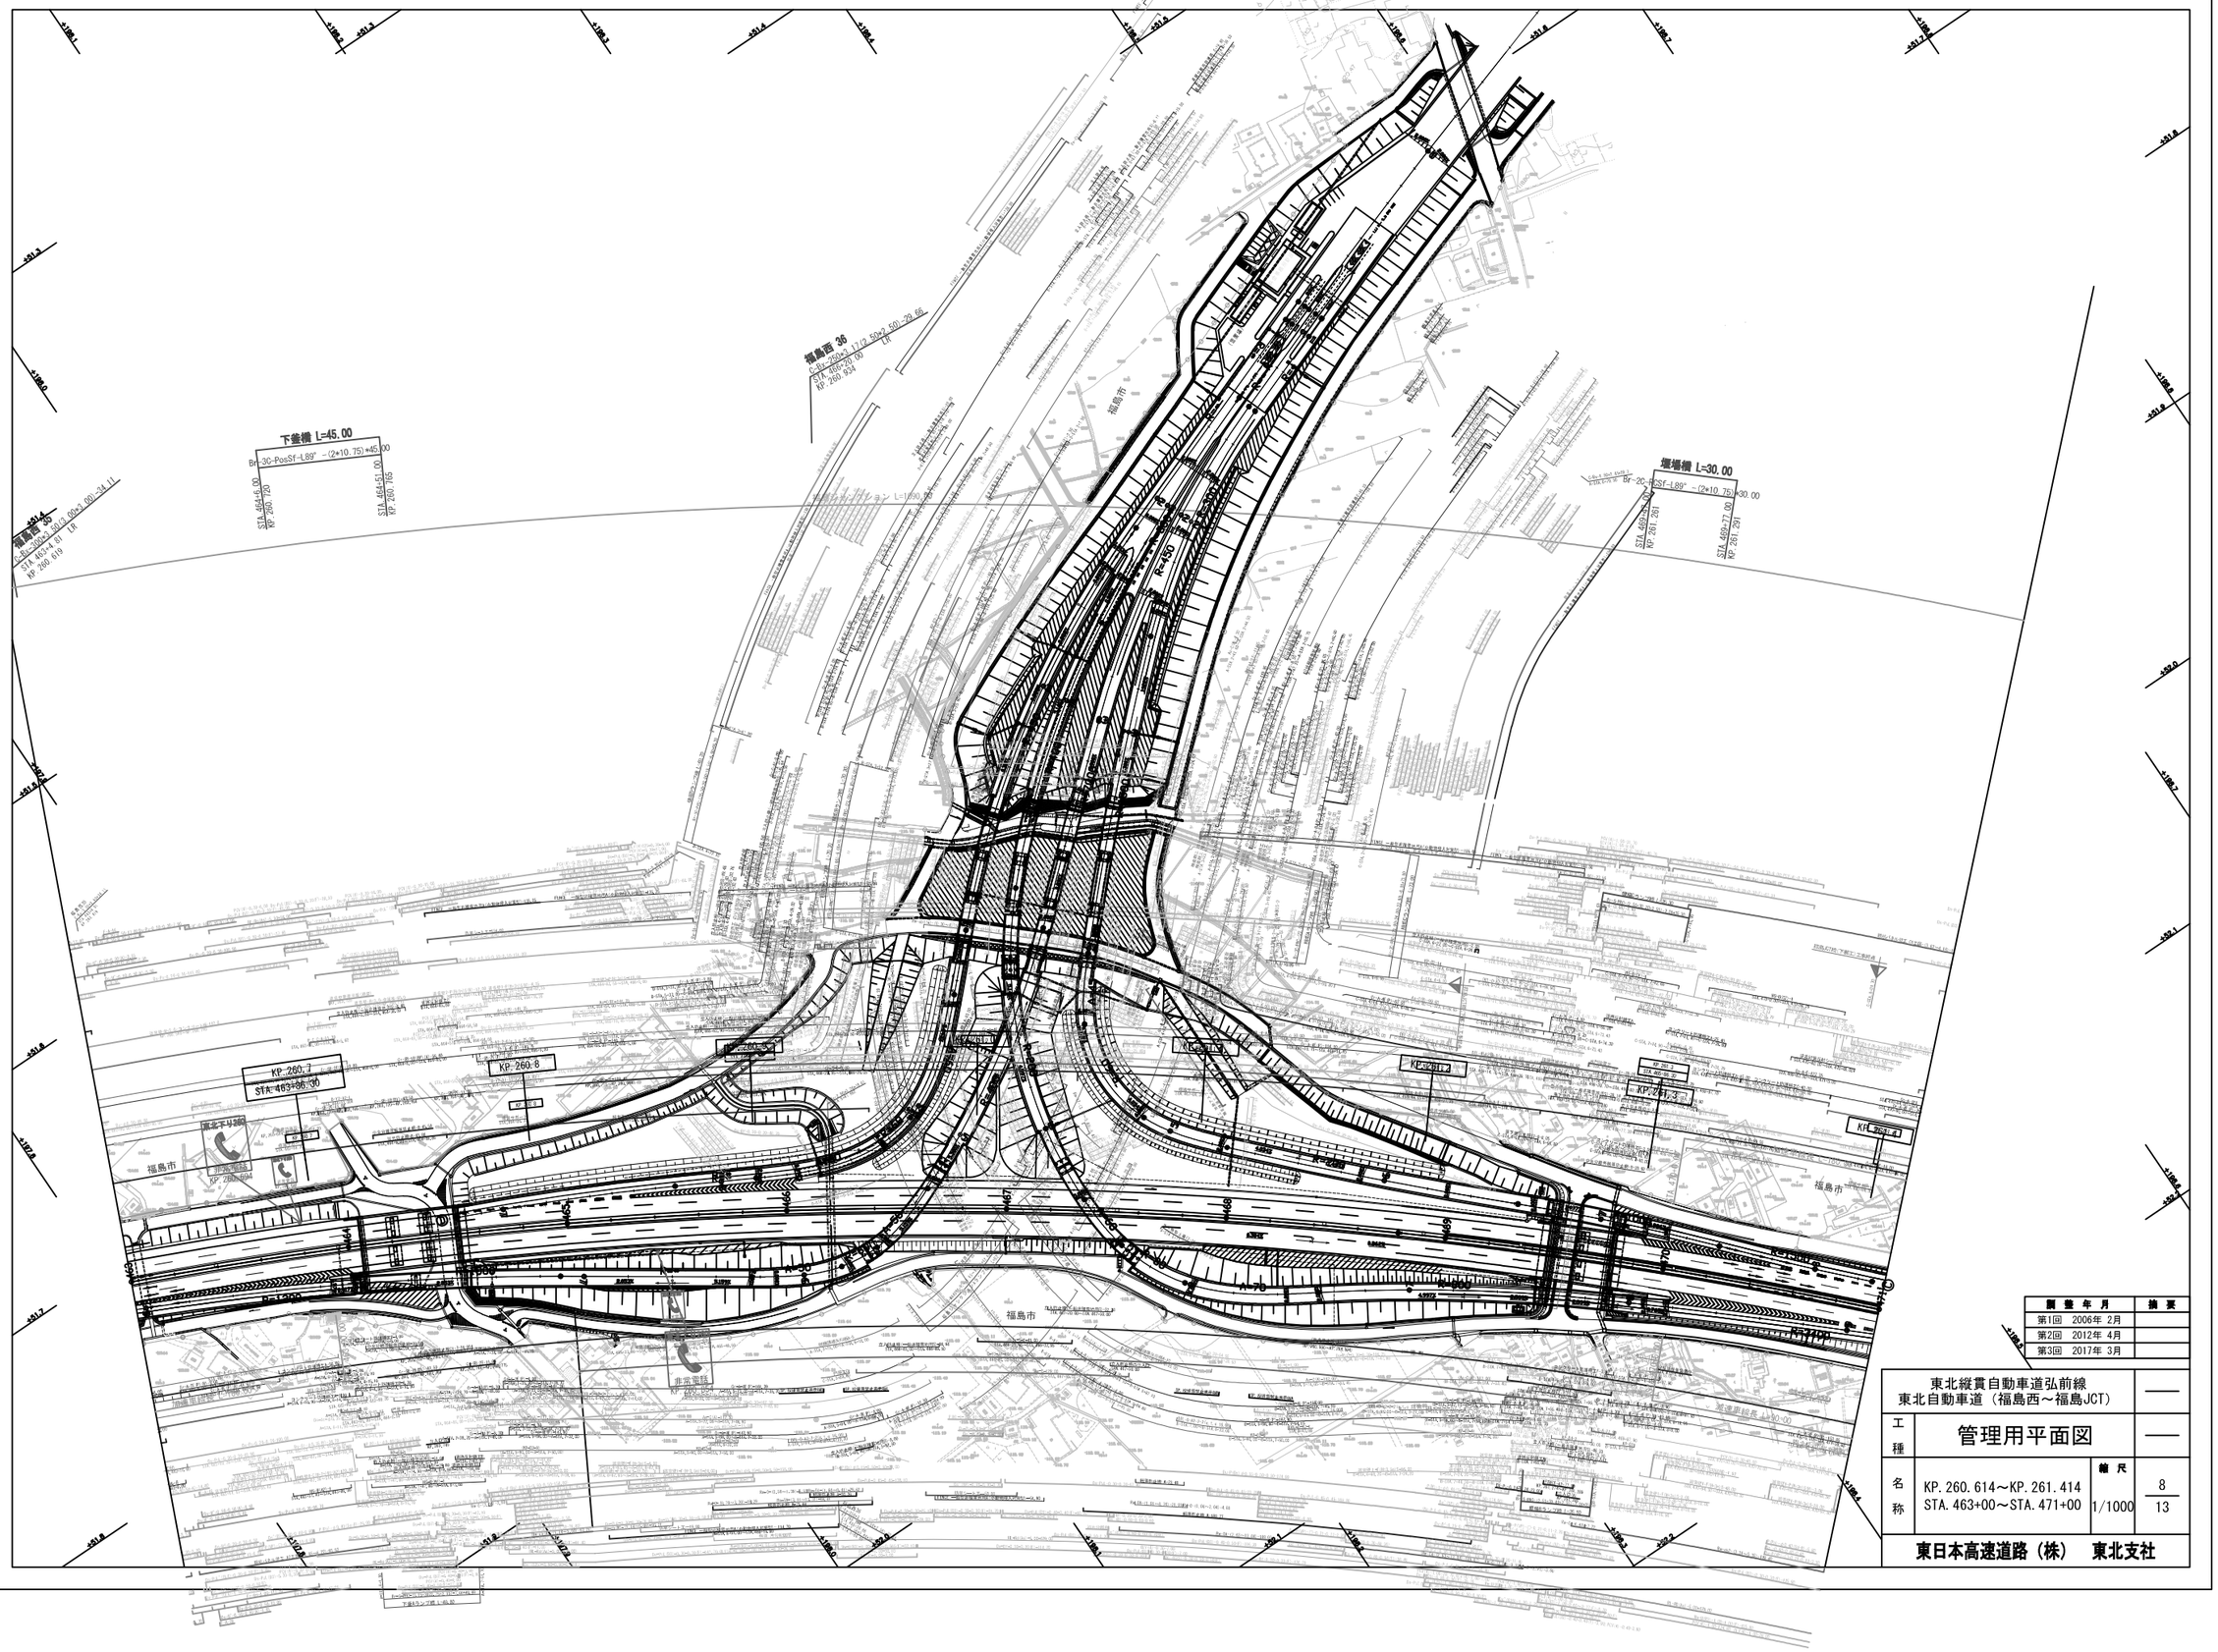

測量年月	摘要
第1回 2006年 2月	
第2回 2012年 4月	
第3回 2017年 3月	

東北縦貫自動車道弘前線
東北自動車道（福島西～福島JCT）

工種：管理用平面図

名称：KP.260.614～KP.261.414
STA.463+00～STA.471+00

縮尺：1/1000

8/13

東日本高速道路（株） 東北支社

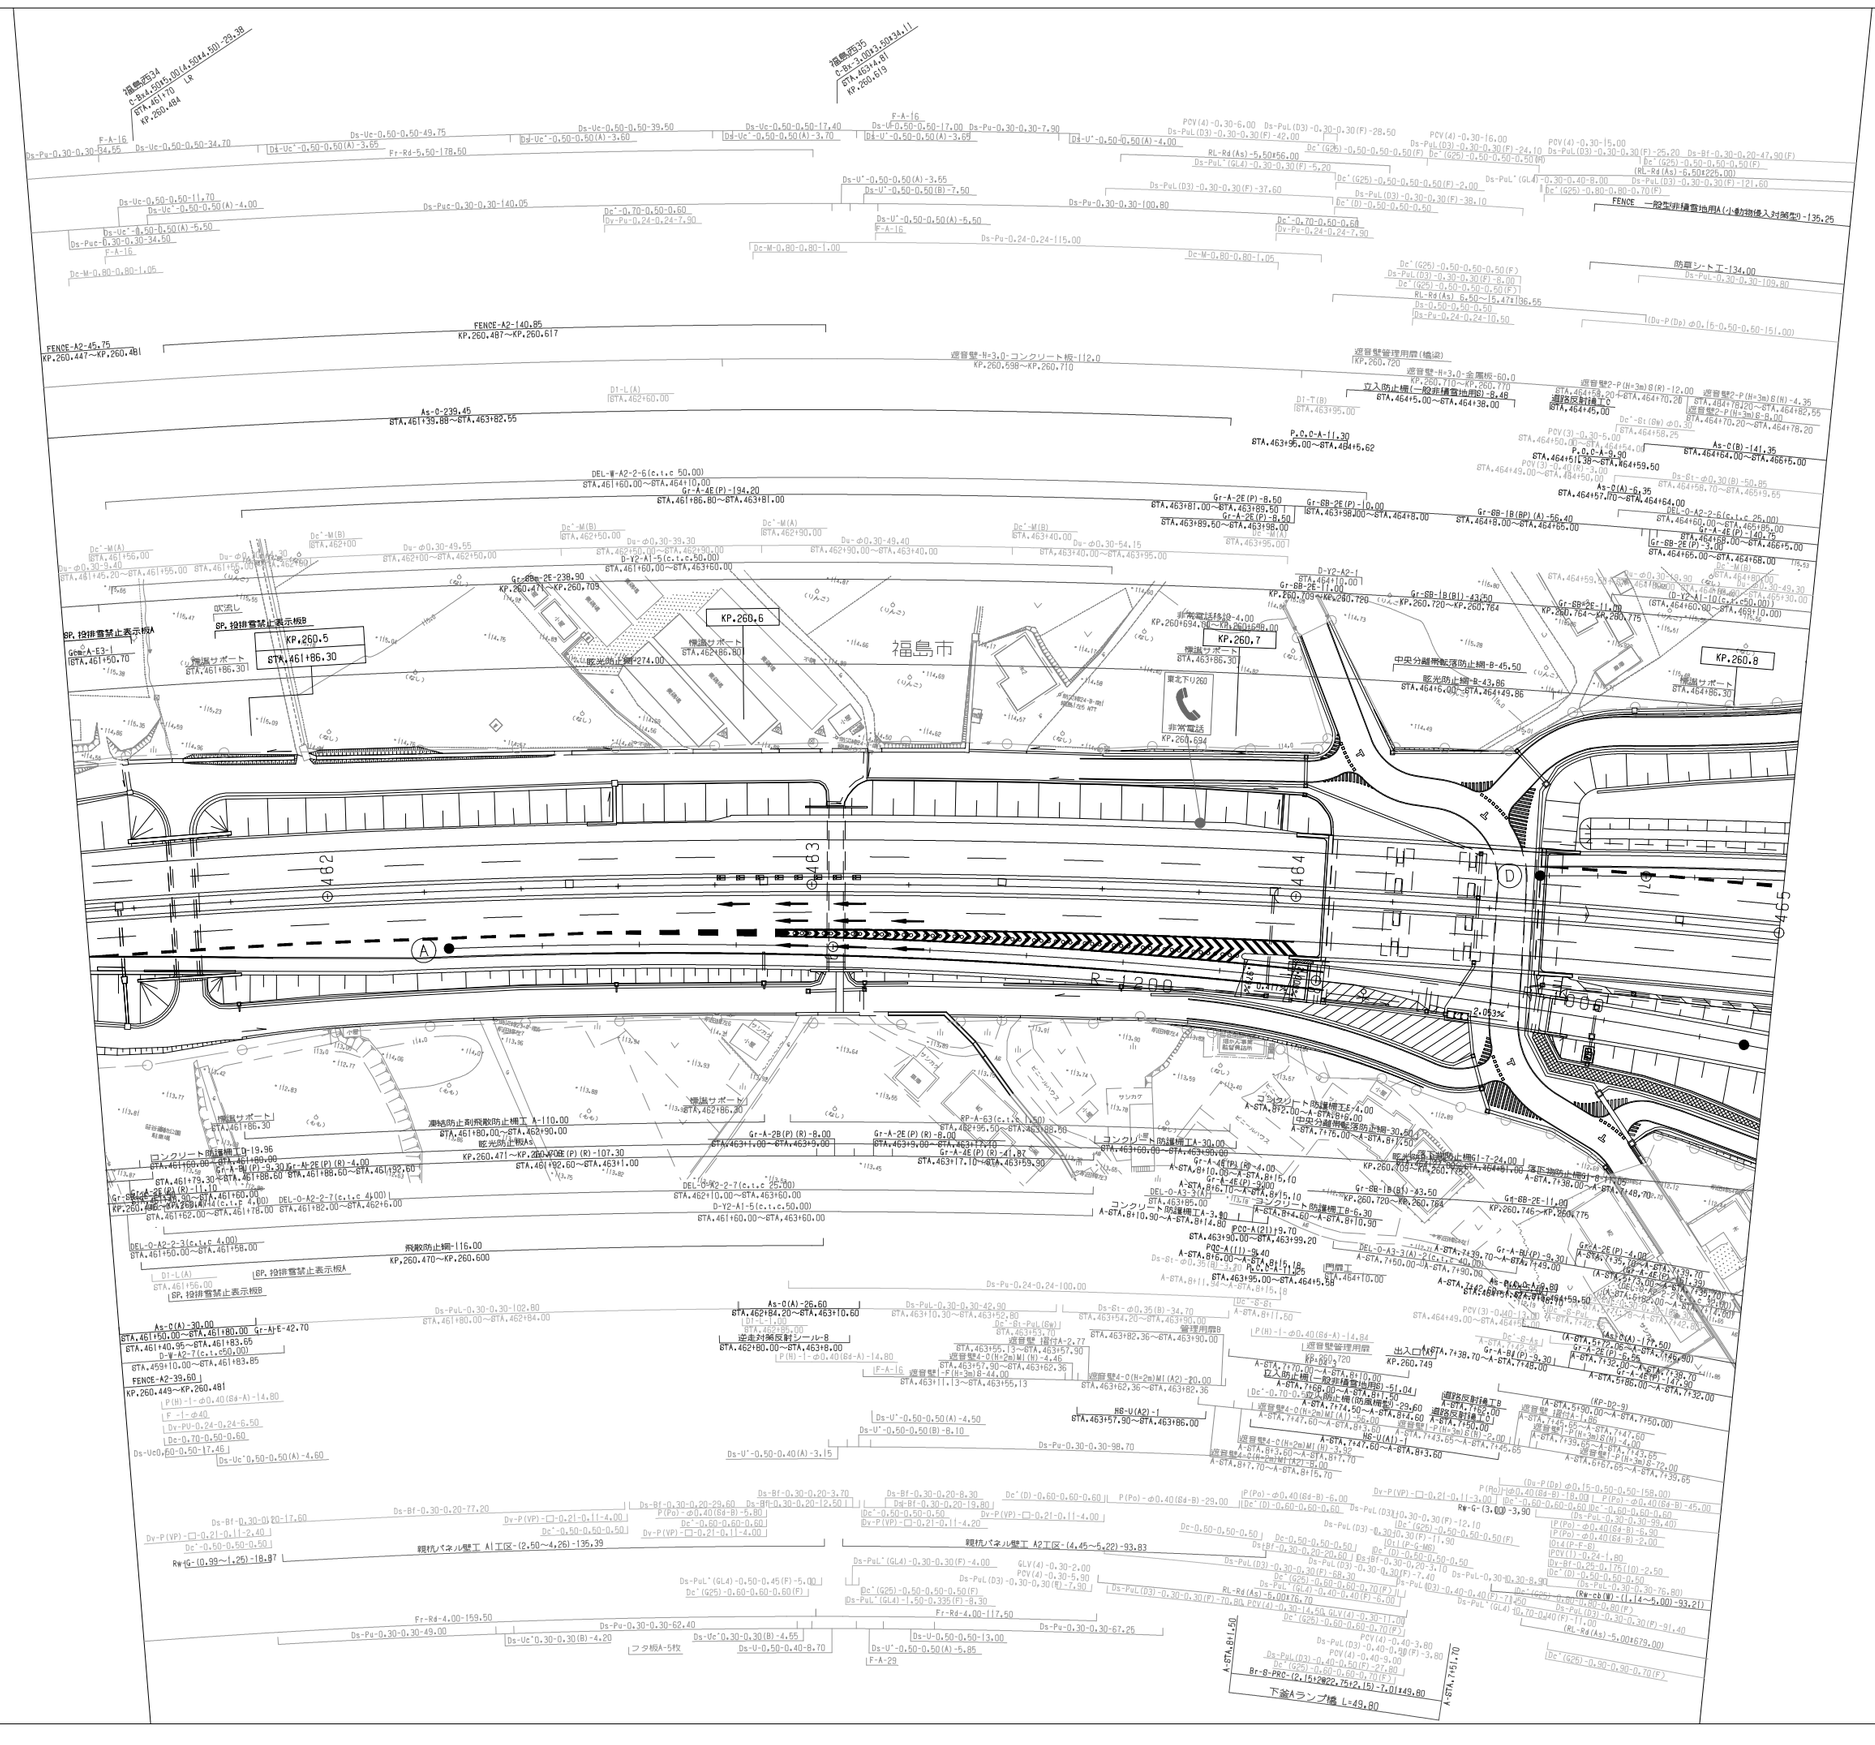
福島西34
C-Bs-4.50×5.00(A-50)×4.50-29.38
STA.461+70
KP.260.484
福島西35
C-Bs-3.00×3.50×14.11
STA.465+14.81
KP.260.619
FENCE-A2-140.85
KP.260.487～KP.260.617
FENCE-A2-45.75
KP.260.447～KP.260.481
遮音壁-H=3.0-コンクリート板-112.0
KP.260.598～KP.260.710
遮音壁管理用扉(橋梁)
KP.260.720
遮音壁-H=3.0-金属板-60.0
KP.260.710～KP.260.770
立入防止柵(一般非積雪地用B)-R48
STA.464+15.00～STA.464+38.00
遮音壁2-P(H=3m)B(R)-12.00
STA.464+38.20～STA.464+70.20
遮音壁2-P(H=3m)B(R)-4.35
STA.464+70.20～STA.464+78.20
遮音壁2-P(H=3m)B-8.00
STA.464+78.20～STA.464+82.55
As-0-239.45
STA.461+39.88～STA.463+82.55
DEL-非-A2-2-6(c.t.c 50.00)
STA.461+60.00～STA.464+10.00
Gr-A-4E(P)-194.20
STA.461+86.80～STA.463+81.00
Gr-A-2E(P)-8.50
STA.463+81.00～STA.463+89.50
Gr-GB-2E(P)-10.00
STA.463+98.00～STA.464+8.00
Gr-GB-1B(BP)(A)-56.40
STA.464+8.00～STA.464+65.00
DEL-O-A2-2-5(c.t.c 25.00)
STA.464+60.00～STA.464+85.00
Gr-A-4E(P)-140.75
STA.464+85.00～STA.465+5.00
Gc-GB-2E(P)-5.00
STA.465+5.00～STA.465+10.00
As-C(A)-6.35
STA.464+57.70～STA.464+64.00
As-C(B)-141.35
STA.464+64.00～STA.466+5.00
P.O.C-A-9.90
STA.464+15.38～STA.464+59.50
P.O.C-A-11.30
STA.463+95.00～STA.464+6.62
D-Y2-A1-5(c.t.c.50.00)
STA.461+60.00～STA.463+60.00
D1-L(A)
STA.462+60.00
D1-T(B)
STA.463+95.00
D'-M(A)
STA.461+56.00
D'-M(B)
STA.462+00
D'-M(B)
STA.462+50.00
D'-M(A)
STA.462+90.00
D'-M(B)
STA.463+40.00
D'-M(A)
STA.463+90.00
Gr-8Be-2E-238.90
KP.260.471～KP.260.709
吹流し
SP.投排雪禁止表示板B
KP.260.5
STA.461+86.30
SP.投排雪禁止表示板A
Ge-A-E3-1
STA.461+50.70
KP.260.6
KP.260.7
KP.260.8
福島市
非常電話
KP.260.634
非常電話B3-4.00
KP.260.648
非常電話B3-4.00
KP.260.720
Gr-GB-1B(B)-43.50
KP.260.720～KP.260.764
Gr-GB-2E-11.00
KP.260.764～KP.260.775
中央分離帯転落防止柵-B-45.50
脱光防止柵-B-43.86
STA.464+15.00～STA.464+45.86
東北下り260
非常電話
KP.260.634
橋梁サポート
STA.461+86.30
橋梁サポート
STA.462+86.30
橋梁サポート
STA.463+86.30
橋梁サポート
STA.464+86.30
脱光防止柵-274.00
STA.462+00～STA.462+50
脱光防止柵-274.00
STA.463+50～STA.463+90
R=4200
R=4200
2.053%
462
463
464
465
A
D
Gr-A-2E(P)-8.50
STA.463+89.50～STA.463+98.00
Gr-GB-1B(BP)(A)-56.40
STA.464+8.00～STA.464+65.00
D-Y2-A2-1
STA.464+10.00
Gr-GB-2E-11.00
KP.260.764～KP.260.775
D-Y2-A1-10(c.t.c50.00)
STA.464+60.00～STA.466+10.00
Gr-GB-2E(P)-11.00
STA.464+59.50～STA.464+70.50
Gr-A-2E(P)-4.00
STA.464+70.50～STA.464+74.50
Gr-A-4E(P)-9.30
STA.464+74.50～STA.464+83.80
Gr-A-2E(P)-7.30
STA.464+83.80～STA.464+91.10
Gr-A-4E(P)-140.70
STA.464+91.10～STA.465+31.80
Gr-A-2E(P)-8.00
STA.465+31.80～STA.465+39.80
Gr-A-4E(P)-146.90
STA.465+39.80～STA.465+86.70
Gr-A-2E(P)-8.00
STA.465+86.70～STA.465+94.70
Gr-A-4E(P)-140.75
STA.465+94.70～STA.466+35.50
Gr-A-2E(P)-8.00
STA.466+35.50～STA.466+43.50
Gr-A-4E(P)-140.75
STA.466+43.50～STA.466+84.25
Gr-A-2E(P)-8.00
STA.466+84.25～STA.466+92.25
Gr-A-4E(P)-140.75
STA.466+92.25～STA.467+33.00
Gr-A-2E(P)-8.00
STA.467+33.00～STA.467+41.00
Gr-A-4E(P)-140.75
STA.467+41.00～STA.467+81.75
Gr-A-2E(P)-8.00
STA.467+81.75～STA.467+89.75
Gr-A-4E(P)-140.75
STA.467+89.75～STA.468+30.50
Gr-A-2E(P)-8.00
STA.468+30.50～STA.468+38.50
Gr-A-4E(P)-140.75
STA.468+38.50～STA.468+79.25
Gr-A-2E(P)-8.00
STA.468+79.25～STA.468+87.25
Gr-A-4E(P)-140.75
STA.468+87.25～STA.469+28.00
Gr-A-2E(P)-8.00
STA.469+28.00～STA.469+36.00
Gr-A-4E(P)-140.75
STA.469+36.00～STA.469+76.75
Gr-A-2E(P)-8.00
STA.469+76.75～STA.469+84.75
Gr-A-4E(P)-140.75
STA.469+84.75～STA.470+25.50
Gr-A-2E(P)-8.00
STA.470+25.50～STA.470+33.50
Gr-A-4E(P)-140.75
STA.470+33.50～STA.470+74.25
Gr-A-2E(P)-8.00
STA.470+74.25～STA.470+82.25
Gr-A-4E(P)-140.75
STA.470+82.25～STA.471+23.00
Gr-A-2E(P)-8.00
STA.471+23.00～STA.471+31.00
Gr-A-4E(P)-140.75
STA.471+31.00～STA.471+71.75
Gr-A-2E(P)-8.00
STA.471+71.75～STA.471+79.75
Gr-A-4E(P)-140.75
STA.471+79.75～STA.472+20.50
Gr-A-2E(P)-8.00
STA.472+20.50～STA.472+28.50
Gr-A-4E(P)-140.75
STA.472+28.50～STA.472+69.25
Gr-A-2E(P)-8.00
STA.472+69.25～STA.472+77.25
Gr-A-4E(P)-140.75
STA.472+77.25～STA.473+18.00
Gr-A-2E(P)-8.00
STA.473+18.00～STA.473+26.00
Gr-A-4E(P)-140.75
STA.473+26.00～STA.473+66.75
Gr-A-2E(P)-8.00
STA.473+66.75～STA.473+74.75
Gr-A-4E(P)-140.75
STA.473+74.75～STA.473+95.00
Gr-A-2E(P)-8.00
STA.473+95.00～STA.474+03.00
Gr-A-4E(P)-140.75
STA.474+03.00～STA.474+43.75
Gr-A-2E(P)-8.00
STA.474+43.75～STA.474+51.75
Gr-A-4E(P)-140.75
STA.474+51.75～STA.474+92.50
Gr-A-2E(P)-8.00
STA.474+92.50～STA.475+00.50
Gr-A-4E(P)-140.75
STA.475+00.50～STA.475+41.25
Gr-A-2E(P)-8.00
STA.475+41.25～STA.475+49.25
Gr-A-4E(P)-140.75
STA.475+49.25～STA.475+90.00
Gr-A-2E(P)-8.00
STA.475+90.00～STA.475+98.00
Gr-A-4E(P)-140.75
STA.475+98.00～STA.476+38.75
Gr-A-2E(P)-8.00
STA.476+38.75～STA.476+46.75
Gr-A-4E(P)-140.75
STA.476+46.75～STA.476+87.50
Gr-A-2E(P)-8.00
STA.476+87.50～STA.476+95.50
Gr-A-4E(P)-140.75
STA.476+95.50～STA.477+36.25
Gr-A-2E(P)-8.00
STA.477+36.25～STA.477+44.25
Gr-A-4E(P)-140.75
STA.477+44.25～STA.477+85.00
Gr-A-2E(P)-8.00
STA.477+85.00～STA.477+93.00
Gr-A-4E(P)-140.75
STA.477+93.00～STA.478+33.75
Gr-A-2E(P)-8.00
STA.478+33.75～STA.478+41.75
Gr-A-4E(P)-140.75
STA.478+41.75～STA.478+82.50
Gr-A-2E(P)-8.00
STA.478+82.50～STA.478+90.50
Gr-A-4E(P)-140.75
STA.478+90.50～STA.479+31.25
Gr-A-2E(P)-8.00
STA.479+31.25～STA.479+39.25
Gr-A-4E(P)-140.75
STA.479+39.25～STA.479+80.00
Gr-A-2E(P)-8.00
STA.479+80.00～STA.479+88.00
Gr-A-4E(P)-140.75
STA.479+88.00～STA.480+28.75
Gr-A-2E(P)-8.00
STA.480+28.75～STA.480+36.75
Gr-A-4E(P)-140.75
STA.480+36.75～STA.480+77.50
Gr-A-2E(P)-8.00
STA.480+77.50～STA.480+85.50
Gr-A-4E(P)-140.75
STA.480+85.50～STA.481+26.25
Gr-A-2E(P)-8.00
STA.481+26.25～STA.481+34.25
Gr-A-4E(P)-140.75
STA.481+34.25～STA.481+75.00
Gr-A-2E(P)-8.00
STA.481+75.00～STA.481+83.00
Gr-A-4E(P)-140.75
STA.481+83.00～STA.481+90.00
Gr-A-2E(P)-8.00
STA.481+90.00～STA.482+00.00
Gr-A-4E(P)-140.75
STA.482+00.00～STA.482+40.75
Gr-A-2E(P)-8.00
STA.482+40.75～STA.482+48.75
Gr-A-4E(P)-140.75
STA.482+48.75～STA.482+89.50
Gr-A-2E(P)-8.00
STA.482+89.50～STA.482+97.50
Gr-A-4E(P)-140.75
STA.482+97.50～STA.483+38.25
Gr-A-2E(P)-8.00
STA.483+38.25～STA.483+46.25
Gr-A-4E(P)-140.75
STA.483+46.25～STA.483+87.00
Gr-A-2E(P)-8.00
STA.483+87.00～STA.483+95.00
Gr-A-4E(P)-140.75
STA.483+95.00～STA.484+35.75
Gr-A-2E(P)-8.00
STA.484+35.75～STA.484+43.75
Gr-A-4E(P)-140.75
STA.484+43.75～STA.484+84.50
Gr-A-2E(P)-8.00
STA.484+84.50～STA.484+92.50
Gr-A-4E(P)-140.75
STA.484+92.50～STA.485+33.25
Gr-A-2E(P)-8.00
STA.485+33.25～STA.485+41.25
Gr-A-4E(P)-140.75
STA.485+41.25～STA.485+82.00
Gr-A-2E(P)-8.00
STA.485+82.00～STA.485+90.00
Gr-A-4E(P)-140.75
STA.485+90.00～STA.486+30.75
Gr-A-2E(P)-8.00
STA.486+30.75～STA.486+38.75
Gr-A-4E(P)-140.75
STA.486+38.75～STA.486+79.50
Gr-A-2E(P)-8.00
STA.486+79.50～STA.486+87.50
Gr-A-4E(P)-140.75
STA.486+87.50～STA.487+28.25
Gr-A-2E(P)-8.00
STA.487+28.25～STA.487+36.25
Gr-A-4E(P)-140.75
STA.487+36.25～STA.487+77.00
Gr-A-2E(P)-8.00
STA.487+77.00～STA.487+85.00
Gr-A-4E(P)-140.75
STA.487+85.00～STA.488+25.75
Gr-A-2E(P)-8.00
STA.488+25.75～STA.488+33.75
Gr-A-4E(P)-140.75
STA.488+33.75～STA.488+74.50
Gr-A-2E(P)-8.00
STA.488+74.50～STA.488+82.50
Gr-A-4E(P)-140.75
STA.488+82.50～STA.489+23.25
Gr-A-2E(P)-8.00
STA.489+23.25～STA.489+31.25
Gr-A-4E(P)-140.75
STA.489+31.25～STA.489+72.00
Gr-A-2E(P)-8.00
STA.489+72.00～STA.489+80.00
Gr-A-4E(P)-140.75
STA.489+80.00～STA.489+90.00
Gr-A-2E(P)-8.00
STA.489+90.00～STA.490+00.00
Gr-A-4E(P)-140.75
STA.490+00.00～STA.490+40.75
Gr-A-2E(P)-8.00
STA.490+40.75～STA.490+48.75
Gr-A-4E(P)-140.75
STA.490+48.75～STA.490+89.50
Gr-A-2E(P)-8.00
STA.490+89.50～STA.490+97.50
Gr-A-4E(P)-140.75
STA.490+97.50～STA.491+38.25
Gr-A-2E(P)-8.00
STA.491+38.25～STA.491+46.25
Gr-A-4E(P)-140.75
STA.491+46.25～STA.491+87.00
Gr-A-2E(P)-8.00
STA.491+87.00～STA.491+95.00
Gr-A-4E(P)-140.75
STA.491+95.00～STA.492+35.75
Gr-A-2E(P)-8.00
STA.492+35.75～STA.492+43.75
Gr-A-4E(P)-140.75
STA.492+43.75～STA.492+84.50
Gr-A-2E(P)-8.00
STA.492+84.50～STA.492+92.50
Gr-A-4E(P)-140.75
STA.492+92.50～STA.493+33.25
Gr-A-2E(P)-8.00
STA.493+33.25～STA.493+41.25
Gr-A-4E(P)-140.75
STA.493+41.25～STA.493+82.00
Gr-A-2E(P)-8.00
STA.493+82.00～STA.493+90.00
Gr-A-4E(P)-140.75
STA.493+90.00～STA.494+30.75
Gr-A-2E(P)-8.00
STA.494+30.75～STA.494+38.75
Gr-A-4E(P)-140.75
STA.494+38.75～STA.494+79.50
Gr-A-2E(P)-8.00
STA.494+79.50～STA.494+87.50
Gr-A-4E(P)-140.75
STA.494+87.50～STA.495+28.25
Gr-A-2E(P)-8.00
STA.495+28.25～STA.495+36.25
Gr-A-4E(P)-140.75
STA.495+36.25～STA.495+77.00
Gr-A-2E(P)-8.00
STA.495+77.00～STA.495+85.00
Gr-A-4E(P)-140.75
STA.495+85.00～STA.496+25.75
Gr-A-2E(P)-8.00
STA.496+25.75～STA.496+33.75
Gr-A-4E(P)-140.75
STA.496+33.75～STA.496+74.50
Gr-A-2E(P)-8.00
STA.496+74.50～STA.496+82.50
Gr-A-4E(P)-140.75
STA.496+82.50～STA.497+23.25
Gr-A-2E(P)-8.00
STA.497+23.25～STA.497+31.25
Gr-A-4E(P)-140.75
STA.497+31.25～STA.497+72.00
Gr-A-2E(P)-8.00
STA.497+72.00～STA.497+80.00
Gr-A-4E(P)-140.75
STA.497+80.00～STA.498+20.75
Gr-A-2E(P)-8.00
STA.498+20.75～STA.498+28.75
Gr-A-4E(P)-140.75
STA.498+28.75～STA.498+69.50
Gr-A-2E(P)-8.00
STA.498+69.50～STA.498+77.50
Gr-A-4E(P)-140.75
STA.498+77.50～STA.499+18.25
Gr-A-2E(P)-8.00
STA.499+18.25～STA.499+26.25
Gr-A-4E(P)-140.75
STA.499+26.25～STA.499+67.00
Gr-A-2E(P)-8.00
STA.499+67.00～STA.499+75.00
Gr-A-4E(P)-140.75
STA.499+75.00～STA.500+15.75
Gr-A-2E(P)-8.00
STA.500+15.75～STA.500+23.75
Gr-A-4E(P)-140.75
STA.500+23.75～STA.500+64.50
Gr-A-2E(P)-8.00
STA.500+64.50～STA.500+72.50
Gr-A-4E(P)-140.75
STA.500+72.50～STA.501+13.25
Gr-A-2E(P)-8.00
STA.501+13.25～STA.501+21.25
Gr-A-4E(P)-140.75
STA.501+21.25～STA.501+62.00
Gr-A-2E(P)-8.00
STA.501+62.00～STA.501+70.00
Gr-A-4E(P)-140.75
STA.501+70.00～STA.502+10.75
Gr-A-2E(P)-8.00
STA.502+10.75～STA.502+18.75
Gr-A-4E(P)-140.75
STA.502+18.75～STA.502+59.50
Gr-A-2E(P)-8.00
STA.502+59.50～STA.502+67.50
Gr-A-4E(P)-140.75
STA.502+67.50～STA.503+08.25
Gr-A-2E(P)-8.00
STA.503+08.25～STA.503+16.25
Gr-A-4E(P)-140.75
STA.503+16.25～STA.503+57.00
Gr-A-2E(P)-8.00
STA.503+57.00～STA.503+65.00
Gr-A-4E(P)-140.75
STA.503+65.00～STA.504+05.75
Gr-A-2E(P)-8.00
STA.504+05.75～STA.504+13.75
Gr-A-4E(P)-140.75
STA.504+13.75～STA.504+54.50
Gr-A-2E(P)-8.00
STA.504+54.50～STA.504+62.50
Gr-A-4E(P)-140.75
STA.504+62.50～STA.505+03.25
Gr-A-2E(P)-8.00
STA.505+03.25～STA.505+11.25
Gr-A-4E(P)-140.75
STA.505+11.25～STA.505+52.00
Gr-A-2E(P)-8.00
STA.505+52.00～STA.505+60.00
Gr-A-4E(P)-140.75
STA.505+60.00～STA.506+00.75
Gr-A-2E(P)-8.00
STA.506+00.75～STA.506+08.75
Gr-A-4E(P)-140.75
STA.506+08.75～STA.506+49.50
Gr-A-2E(P)-8.00
STA.506+49.50～STA.506+57.50
Gr-A-4E(P)-140.75
STA.506+57.50～STA.506+98.25
Gr-A-2E(P)-8.00
STA.506+98.25～STA.507+06.25
Gr-A-4E(P)-140.75
STA.507+06.25～STA.507+47.00
Gr-A-2E(P)-8.00
STA.507+47.00～STA.507+55.00
Gr-A-4E(P)-140.75
STA.507+55.00～STA.507+95.75
Gr-A-2E(P)-8.00
STA.507+95.75～STA.508+03.75
Gr-A-4E(P)-140.75
STA.508+03.75～STA.508+44.50
Gr-A-2E(P)-8.00
STA.508+44.50～STA.508+52.50
Gr-A-4E(P)-140.75
STA.508+52.50～STA.508+93.25
Gr-A-2E(P)-8.00
STA.508+93.25～STA.509+01.25
Gr-A-4E(P)-140.75
STA.509+01.25～STA.509+42.00
Gr-A-2E(P)-8.00
STA.509+42.00～STA.509+50.00
Gr-A-4E(P)-140.75
STA.509+50.00～STA.509+90.75
Gr-A-2E(P)-8.00
STA.509+90.75～STA.509+98.75
Gr-A-4E(P)-140.75
STA.509+98.75～STA.510+39.50
Gr-A-2E(P)-8.00
STA.510+39.50～STA.510+47.50
Gr-A-4E(P)-140.75
STA.510+47.50～STA.510+88.25
Gr-A-2E(P)-8.00
STA.510+88.25～STA.510+96.25
Gr-A-4E(P)-140.75
STA.510+96.25～STA.511+37.00
Gr-A-2E(P)-8.00
STA.511+37.00～STA.511+45.00
Gr-A-4E(P)-140.75
STA.511+45.00～STA.511+85.75
Gr-A-2E(P)-8.00
STA.511+85.75～STA.511+93.75
Gr-A-4E(P)-140.75
STA.511+93.75～STA.512+34.50
Gr-A-2E(P)-8.00
STA.512+34.50～STA.512+42.50
Gr-A-4E(P)-140.75
STA.512+42.50～STA.512+83.25
Gr-A-2E(P)-8.00
STA.512+83.25～STA.512+91.25
Gr-A-4E(P)-140.75
STA.512+91.25～STA.513+32.00
Gr-A-2E(P)-8.00
STA.513+32.00～STA.513+40.00
Gr-A-4E(P)-140.75
STA.513+40.00～STA.513+80.75
Gr-A-2E(P)-8.00
STA.513+80.75～STA.513+88.75
Gr-A-4E(P)-140.75
STA.513+88.75～STA.514+29.50
Gr-A-2E(P)-8.00
STA.514+29.50～STA.514+37.50
Gr-A-4E(P)-140.75
STA.514+37.50～STA.514+78.25
Gr-A-2E(P)-8.00
STA.514+78.25～STA.514+86.25
Gr-A-4E(P)-140.75
STA.514+86.25～STA.515+27.00
Gr-A-2E(P)-8.00
STA.515+27.00～STA.515+35.00
Gr-A-4E(P)-140.75
STA.515+35.00～STA.515+75.75
Gr-A-2E(P)-8.00
STA.515+75.75～STA.515+83.75
Gr-A-4E(P)-140.75
STA.515+83.75～STA.516+24.50
Gr-A-2E(P)-8.00
STA.516+24.50～STA.516+32.50
Gr-A-4E(P)-140.75
STA.516+32.50～STA.516+73.25
Gr-A-2E(P)-8.00
STA.516+73.25～STA.516+81.25
Gr-A-4E(P)-140.75
STA.516+81.25～STA.517+22.00
Gr-A-2E(P)-8.00
STA.517+22.00～STA.517+30.00
Gr-A-4E(P)-140.75
STA.517+30.00～STA.517+70.75
Gr-A-2E(P)-8.00
STA.517+70.75～STA.517+78.75
Gr-A-4E(P)-140.75
STA.517+78.75～STA.518+19.50
Gr-A-2E(P)-8.00
STA.518+19.50～STA.518+27.50
Gr-A-4E(P)-140.75
STA.518+27.50～STA.518+68.25
Gr-A-2E(P)-8.00
STA.518+68.25～STA.518+76.25
Gr-A-4E(P)-140.75
STA.518+76.25～STA.519+17.00
Gr-A-2E(P)-8.00
STA.519+17.00～STA.519+25.00
Gr-A-4E(P)-140.75
STA.519+25.00～STA.519+65.75
Gr-A-2E(P)-8.00
STA.519+65.75～STA.519+73.75
Gr-A-4E(P)-140.75
STA.519+73.75～STA.520+14.50
Gr-A-2E(P)-8.00
STA.520+14.50～STA.520+22.50
Gr-A-4E(P)-140.75
STA.520+22.50～STA.520+63.25
Gr-A-2E(P)-8.00
STA.520+63.25～STA.520+71.25
Gr-A-4E(P)-140.75
STA.520+71.25～STA.521+12.00
Gr-A-2E(P)-8.00
STA.521+12.00～STA.521+20.00
Gr-A-4E(P)-140.75
STA.521+20.00～STA.521+60.75
Gr-A-2E(P)-8.00
STA.521+60.75～STA.521+68.75
Gr-A-4E(P)-140.75
STA.521+68.75～STA.522+09.50
Gr-A-2E(P)-8.00
STA.522+09.50～STA.522+17.50
Gr-A-4E(P)-140.75
STA.522+17.50～STA.522+58.25
Gr-A-2E(P)-8.00
STA.522+58.25～STA.522+66.25
Gr-A-4E(P)-140.75
STA.522+66.25～STA.523+07.00
Gr-A-2E(P)-8.00
STA.523+07.00～STA.523+15.00
Gr-A-4E(P)-140.75
STA.523+15.00～STA.523+55.75
Gr-A-2E(P)-8.00
STA.523+55.75～STA.523+63.75
Gr-A-4E(P)-140.75
STA.523+63.75～STA.524+04.50
Gr-A-2E(P)-8.00
STA.524+04.50～STA.524+12.50
Gr-A-4E(P)-140.75
STA.524+12.50～STA.524+53.25
Gr-A-2E(P)-8.00
STA.524+53.25～STA.524+61.25
Gr-A-4E(P)-140.75
STA.524+61.25～STA.525+02.00
Gr-A-2E(P)-8.00
STA.525+02.00～STA.525+10.00
Gr-A-4E(P)-140.75
STA.525+10.00～STA.525+50.75
Gr-A-2E(P)-8.00
STA.525+50.75～STA.525+58.75
Gr-A-4E(P)-140.75
STA.525+58.75～STA.526+00.00
Gr-A-2E(P)-8.00
STA.526+00.00～STA.526+08.00
Gr-A-4E(P)-140.75
STA.526+08.00～STA.526+48.75
Gr-A-2E(P)-8.00
STA.526+48.75～STA.526+56.75
Gr-A-4E(P)-140.75
STA.526+56.75～STA.526+97.50
Gr-A-2E(P)-8.00
STA.526+97.50～STA.527+05.50
Gr-A-4E(P)-140.75
STA.527+05.50～STA.527+46.25
Gr-A-2E(P)-8.00
STA.527+46.25～STA.527+54.25
Gr-A-4E(P)-140.75
STA.527+54.25～STA.527+95.00
Gr-A-2E(P)-8.00
STA.527+95.00～STA.528+03.00
Gr-A-4E(P)-140.75
STA.528+03.00～STA.528+43.75
Gr-A-2E(P)-8.00
STA.528+43.75～STA.528+51.75
Gr-A-4E(P)-140.75
STA.528+51.75～STA.528+92.50
Gr-A-2E(P)-8.00
STA.528+92.50～STA.529+00.50
Gr-A-4E(P)-140.75
STA.529+00.50～STA.529+41.25
Gr-A-2E(P)-8.00
STA.529+41.25～STA.529+49.25
Gr-A-4E(P)-140.75
STA.529+49.25～STA.529+90.00
Gr-A-2E(P)-8.00
STA.529+90.00～STA.529+98.00
Gr-A-4E(P)-140.75
STA.529+98.00～STA.530+38.75
Gr-A-2E(P)-8.00
STA.530+38.75～STA.530+46.75
Gr-A-4E(P)-140.75
STA.530+46.75～STA.530+87.50
Gr-A-2E(P)-8.00
STA.530+87.50～STA.530+95.50
Gr-A-4E(P)-140.75
STA.530+95.50～STA.531+36.25
Gr-A-2E(P)-8.00
STA.531+36.25～STA.531+44.25
Gr-A-4E(P)-140.75
STA.531+44.25～STA.531+85.00
Gr-A-2E(P)-8.00
STA.531+85.00～STA.531+93.00
Gr-A-4E(P)-140.75
STA.531+93.00～STA.532+33.75
Gr-A-2E(P)-8.00
STA.532+33.75～STA.532+41.75
Gr-A-4E(P)-140.75
STA.532+41.75～STA.532+82.50
Gr-A-2E(P)-8.00
STA.532+82.50～STA.532+90.50
Gr-A-4E(P)-140.75
STA.532+90.50～STA.533+31.25
Gr-A-2E(P)-8.00
STA.533+31.25～STA.533+39.25
Gr-A-4E(P)-140.75
STA.533+39.25～STA.533+80.00
Gr-A-2E(P)-8.00
STA.533+80.00～STA.533+88.00
Gr-A-4E(P)-140.75
STA.533+88.00～STA.534+28.75
Gr-A-2E(P)-8.00
STA.534+28.75～STA.534+36.75
Gr-A-4E(P)-140.75
STA.534+36.75～STA.534+77.50
Gr-A-2E(P)-8.00
STA.534+77.50～STA.534+85.50
Gr-A-4E(P)-140.75
STA.534+85.50～STA.535+26.25
Gr-A-2E(P)-8.00
STA.535+26.25～STA.535+34.25
Gr-A-4E(P)-140.75
STA.535+34.25～STA.535+75.00
Gr-A-2E(P)-8.00
STA.535+75.00～STA.535+83.00
Gr-A-4E(P)-140.75
STA.535+83.00～STA.536+23.75
Gr-A-2E(P)-8.00
STA.536+23.75～STA.536+31.75
Gr-A-4E(P)-140.75
STA.536+31.75～STA.536+72.50
Gr-A-2E(P)-8.00
STA.536+72.50～STA.536+80.50
Gr-A-4E(P)-140.75
STA.536+80.50～STA.537+21.25
Gr-A-2E(P)-8.00
STA.537+21.25～STA.537+29.25
Gr-A-4E(P)-140.75
STA.537+29.25～STA.537+70.00
Gr-A-2E(P)-8.00
STA.537+70.00～STA.537+78.00
Gr-A-4E(P)-140.75
STA.537+78.00～STA.538+18.75
Gr-A-2E(P)-8.00
STA.538+18.75～STA.538+26.75
Gr-A-4E(P)-140.75
STA.538+26.75～STA.538+67.50
Gr-A-2E(P)-8.00
STA.538+67.50～STA.538+75.50
Gr-A-4E(P)-140.75
STA.538+75.50～STA.539+16.25
Gr-A-2E(P)-8.00
STA.539+16.25～STA.539+24.25
Gr-A-4E(P)-140.75
STA.539+24.25～STA.539+65.00
Gr-A-2E(P)-8.00
STA.539+65.00～STA.539+73.00
Gr-A-4E(P)-140.75
STA.539+73.00～STA.539+93.25
Gr-A-2E(P)-8.00
STA.539+93.25～STA.540+01.25
Gr-A-4E(P)-140.75
STA.540+01.25～STA.540+42.00
Gr-A-2E(P)-8.00
STA.540+42.00～STA.540+50.00
Gr-A-4E(P)-140.75
STA.540+50.00～STA.540+90.75
Gr-A-2E(P)-8.00
STA.540+90.75～STA.540+98.75
Gr-A-4E(P)-140.75
STA.540+98.75～STA.541+39.50
Gr-A-2E(P)-8.00
STA.541+39.50～STA.541+47.50
Gr-A-4E(P)-140.75
STA.541+47.50～STA.541+88.25
Gr-A-2E(P)-8.00
STA.541+88.25～STA.541+96.25
Gr-A-4E(P)-140.75
STA.541+96.25～STA.542+37.00
Gr-A-2E(P)-8.00
STA.542+37.00～STA.542+45.00
Gr-A-4E(P)-140.75
STA.542+45.00～STA.542+85.75
Gr-A-2E(P)-8.00
STA.542+85.75～STA.542+93.75
Gr-A-4E(P)-140.75
STA.542+93.75～STA.543+34.50
Gr-A-2E(P)-8.00
STA.543+34.50～STA.543+42.50
Gr-A-4E(P)-140.75
STA.543+42.50～STA.543+83.25
Gr-A-2E(P)-8.00
STA.543+83.25～STA.543+91.25
Gr-A-4E(P)-140.75
STA.543+91.25～STA.544+32.00
Gr-A-2E(P)-8.00
STA.544+32.00～STA.544+40.00
Gr-A-4E(P)-140.75
STA.544+40.00～STA.544+80.75
Gr-A-2E(P)-8.00
STA.544+80.75～STA.544+88.75
Gr-A-4E(P)-140.75
STA.544+88.75～STA.545+29.50
Gr-A-2E(P)-8.00
STA.545+29.50～STA.545+37.50
Gr-A-4E(P)-140.75
STA.545+37.50～STA.545+78.25
Gr-A-2E(P)-8.00
STA.545+78.25～STA.545+86.25
Gr-A-4E(P)-140.75
STA.545+86.25～STA.546+27.00
Gr-A-2E(P)-8.00
STA.546+27.00～STA.546+35.00
Gr-A-4E(P)-140.75
STA.546+35.00～STA.546+75.75
Gr-A-2E(P)-8.00
STA.546+75.75～STA.546+83.75
Gr-A-4E(P)-140.75
STA.546+83.75～STA.547+24.50
Gr-A-2E(P)-8.00
STA.547+24.50～STA.547+32.50
Gr-A-4E(P)-140.75
STA.547+32.50～STA.547+73.25
Gr-A-2E(P)-8.00
STA.547+73.25～STA.547+81.25
Gr-A-4E(P)-140.75
STA.547+81.25～STA.548+22.00
Gr-A-2E(P)-8.00
STA.548+22.00～STA.548+30.00
Gr-A-4E(P)-140.75
STA.548+30.00～STA.548+70.75
Gr-A-2E(P)-8.00
STA.548+70.75～STA.548+78.75
Gr-A-4E(P)-140.75
STA.548+78.75～STA.549+19.50
Gr-A-2E(P)-8.00
STA.549+19.50～STA.549+27.50
Gr-A-4E(P)-140.75
STA.549+27.50～STA.549+68.25
Gr-A-2E(P)-8.00
STA.549+68.25～STA.549+76.25
Gr-A-4E(P)-140.75
STA.549+76.25～STA.550+17.00
Gr-A-2E(P)-8.00
STA.550+17.00～STA.550+25.00
Gr-A-4E(P)-140.75
STA.550+25.00～STA.550+65.75
Gr-A-2E(P)-8.00
STA.550+65.75～STA.550+73.75
Gr-A-4E(P)-140.75
STA.550+73.75～STA.551+14.50
Gr-A-2E(P)-8.00
STA.551+14.50～STA.551+22.50
Gr-A-4E(P)-140.75
STA.551+22.50～STA.551+63.25
Gr-A-2E(P)-8.00
STA.551+63.25～STA.551+71.25
Gr-A-4E(P)-140.75
STA.551+71.25～STA.552+12.00
Gr-A-2E(P)-8.00
STA.552+12.00～STA.552+20.00
Gr-A-4E(P)-140.75
STA.552+20.00～STA.552+60.75
Gr-A-2E(P)-8.00
STA.552+60.75～STA.552+68.75
Gr-A-4E(P)-140.75
STA.552+68.75～STA.553+09.50
Gr-A-2E(P)-8.00
STA.553+09.50～STA.553+17.50
Gr-A-4E(P)-140.75
STA.553+17.50～STA.553+58.25
Gr-A-2E(P)-8.00
STA.553+58.25～STA.553+66.25
Gr-A-4E(P)-140.75
STA.553+66.25～STA.554+07.00
Gr-A-2E(P)-8.00
STA.554+07.00～STA.554+15.00
Gr-A-4E(P)-140.75
STA.554+15.00～STA.554+55.75
Gr-A-2E(P)-8.00
STA.554+55.75～STA.554+63.75
Gr-A-4E(P)-140.75
STA.554+63.75～STA.555+04.50
Gr-A-2E(P)-8.00
STA.555+04.50～STA.555+12.50
Gr-A-4E(P)-140.75
STA.555+12.50～STA.555+53.25
Gr-A-2E(P)-8.00
STA.555+53.25～STA.555+61.25
Gr-A-4E(P)-140.75
STA.555+61.25～STA.556+02.00
Gr-A-2E(P)-8.00
STA.556+02.00～STA.556+10.00
Gr-A-4E(P)-140.75
STA.556+10.00～STA.556+50.75
Gr-A-2E(P)-8.00
STA.556+50.75～STA.556+58.75
Gr-A-4E(P)-140.75
STA.556+58.75～STA.556+99.50
Gr-A-2E(P)-8.00
STA.556+99.50～STA.557+07.50
Gr-A-4E(P)-140.75
STA.557+07.50～STA.557+48.25
Gr-A-2E(P)-8.00
STA.557+48.25～STA.557+56.25
Gr-A-4E(P)-140.75
STA.557+56.25～STA.557+97.00
Gr-A-2E(P)-8.00
STA.557+97.00～STA.558+05.00
Gr-A-4E(P)-140.75
STA.558+05.00～STA.558+45.75
Gr-A-2E(P)-8.00
STA.558+45.75～STA.558+53.75
Gr-A-4E(P)-140.75
STA.558+53.75～STA.559+00.00
Gr-A-2E(P)-8.00
STA.559+00.00～STA.559+08.00
Gr-A-4E(P)-140.75
STA.559+08.00～STA.559+48.75
Gr-A-2E(P)-8.00
STA.559+48.75～STA.559+56.75
Gr-A-4E(P)-140.75
STA.559+56.75～STA.559+97.50
Gr-A-2E(P)-8.00
STA.559+97.50～STA.560+05.50
Gr-A-4E(P)-140.75
STA.560+05.50～STA.560+46.25
Gr-A-2E(P)-8.00
STA.560+46.25～STA.560+54.25
Gr-A-4E(P)-140.75
STA.560+54.25～STA.560+95.00
Gr-A-2E(P)-8.00
STA.560+95.00～STA.561+03.00
Gr-A-4E(P)-140.75
STA.561+03.00～STA.561+43.75
Gr-A-2E(P)-8.00
STA.561+43.75～STA.561+51.75
Gr-A-4E(P)-140.75
STA.561+51.75～STA.561+92.50
Gr-A-2E(P)-8.00
STA.561+92.50～STA.562+00.50
Gr-A-4E(P)-140.75
STA.562+00.50～STA.562+41.25
Gr-A-2E(P)-8.00
STA.562+41.25～STA.562+49.25
Gr-A-4E(P)-140.75
STA.562+49.25～STA.562+90.00
Gr-A-2E(P)-8.00
STA.562+90.00～STA.562+98.00
Gr-A-4E(P)-140.75
STA.562+98.00～STA.563+38.75
Gr-A-2E(P)-8.00
STA.563+38.75～STA.563+46.75
Gr-A-4E(P)-140.75
STA.563+46.75～STA.563+87.50
Gr-A-2E(P)-8.00
STA.563+87.50～STA.563+95.50
Gr-A-4E(P)-140.75
STA.563+95.50～STA.564+36.25
Gr-A-2E(P)-8.00
STA.564+36.25～STA.564+44.25
Gr-A-4E(P)-140.75
STA.564+44.25～STA.564+85.00
Gr-A-2E(P)-8.00
STA.564+85.00～STA.564+93.00
Gr-A-4E(P)-140.75
STA.564+93.00～STA.565+33.75
Gr-A-2E(P)-8.00
STA.565+33.75～STA.565+41.75
Gr-A-4E(P)-140.75
STA.565+41.75～STA.565+82.50
Gr-A-2E(P

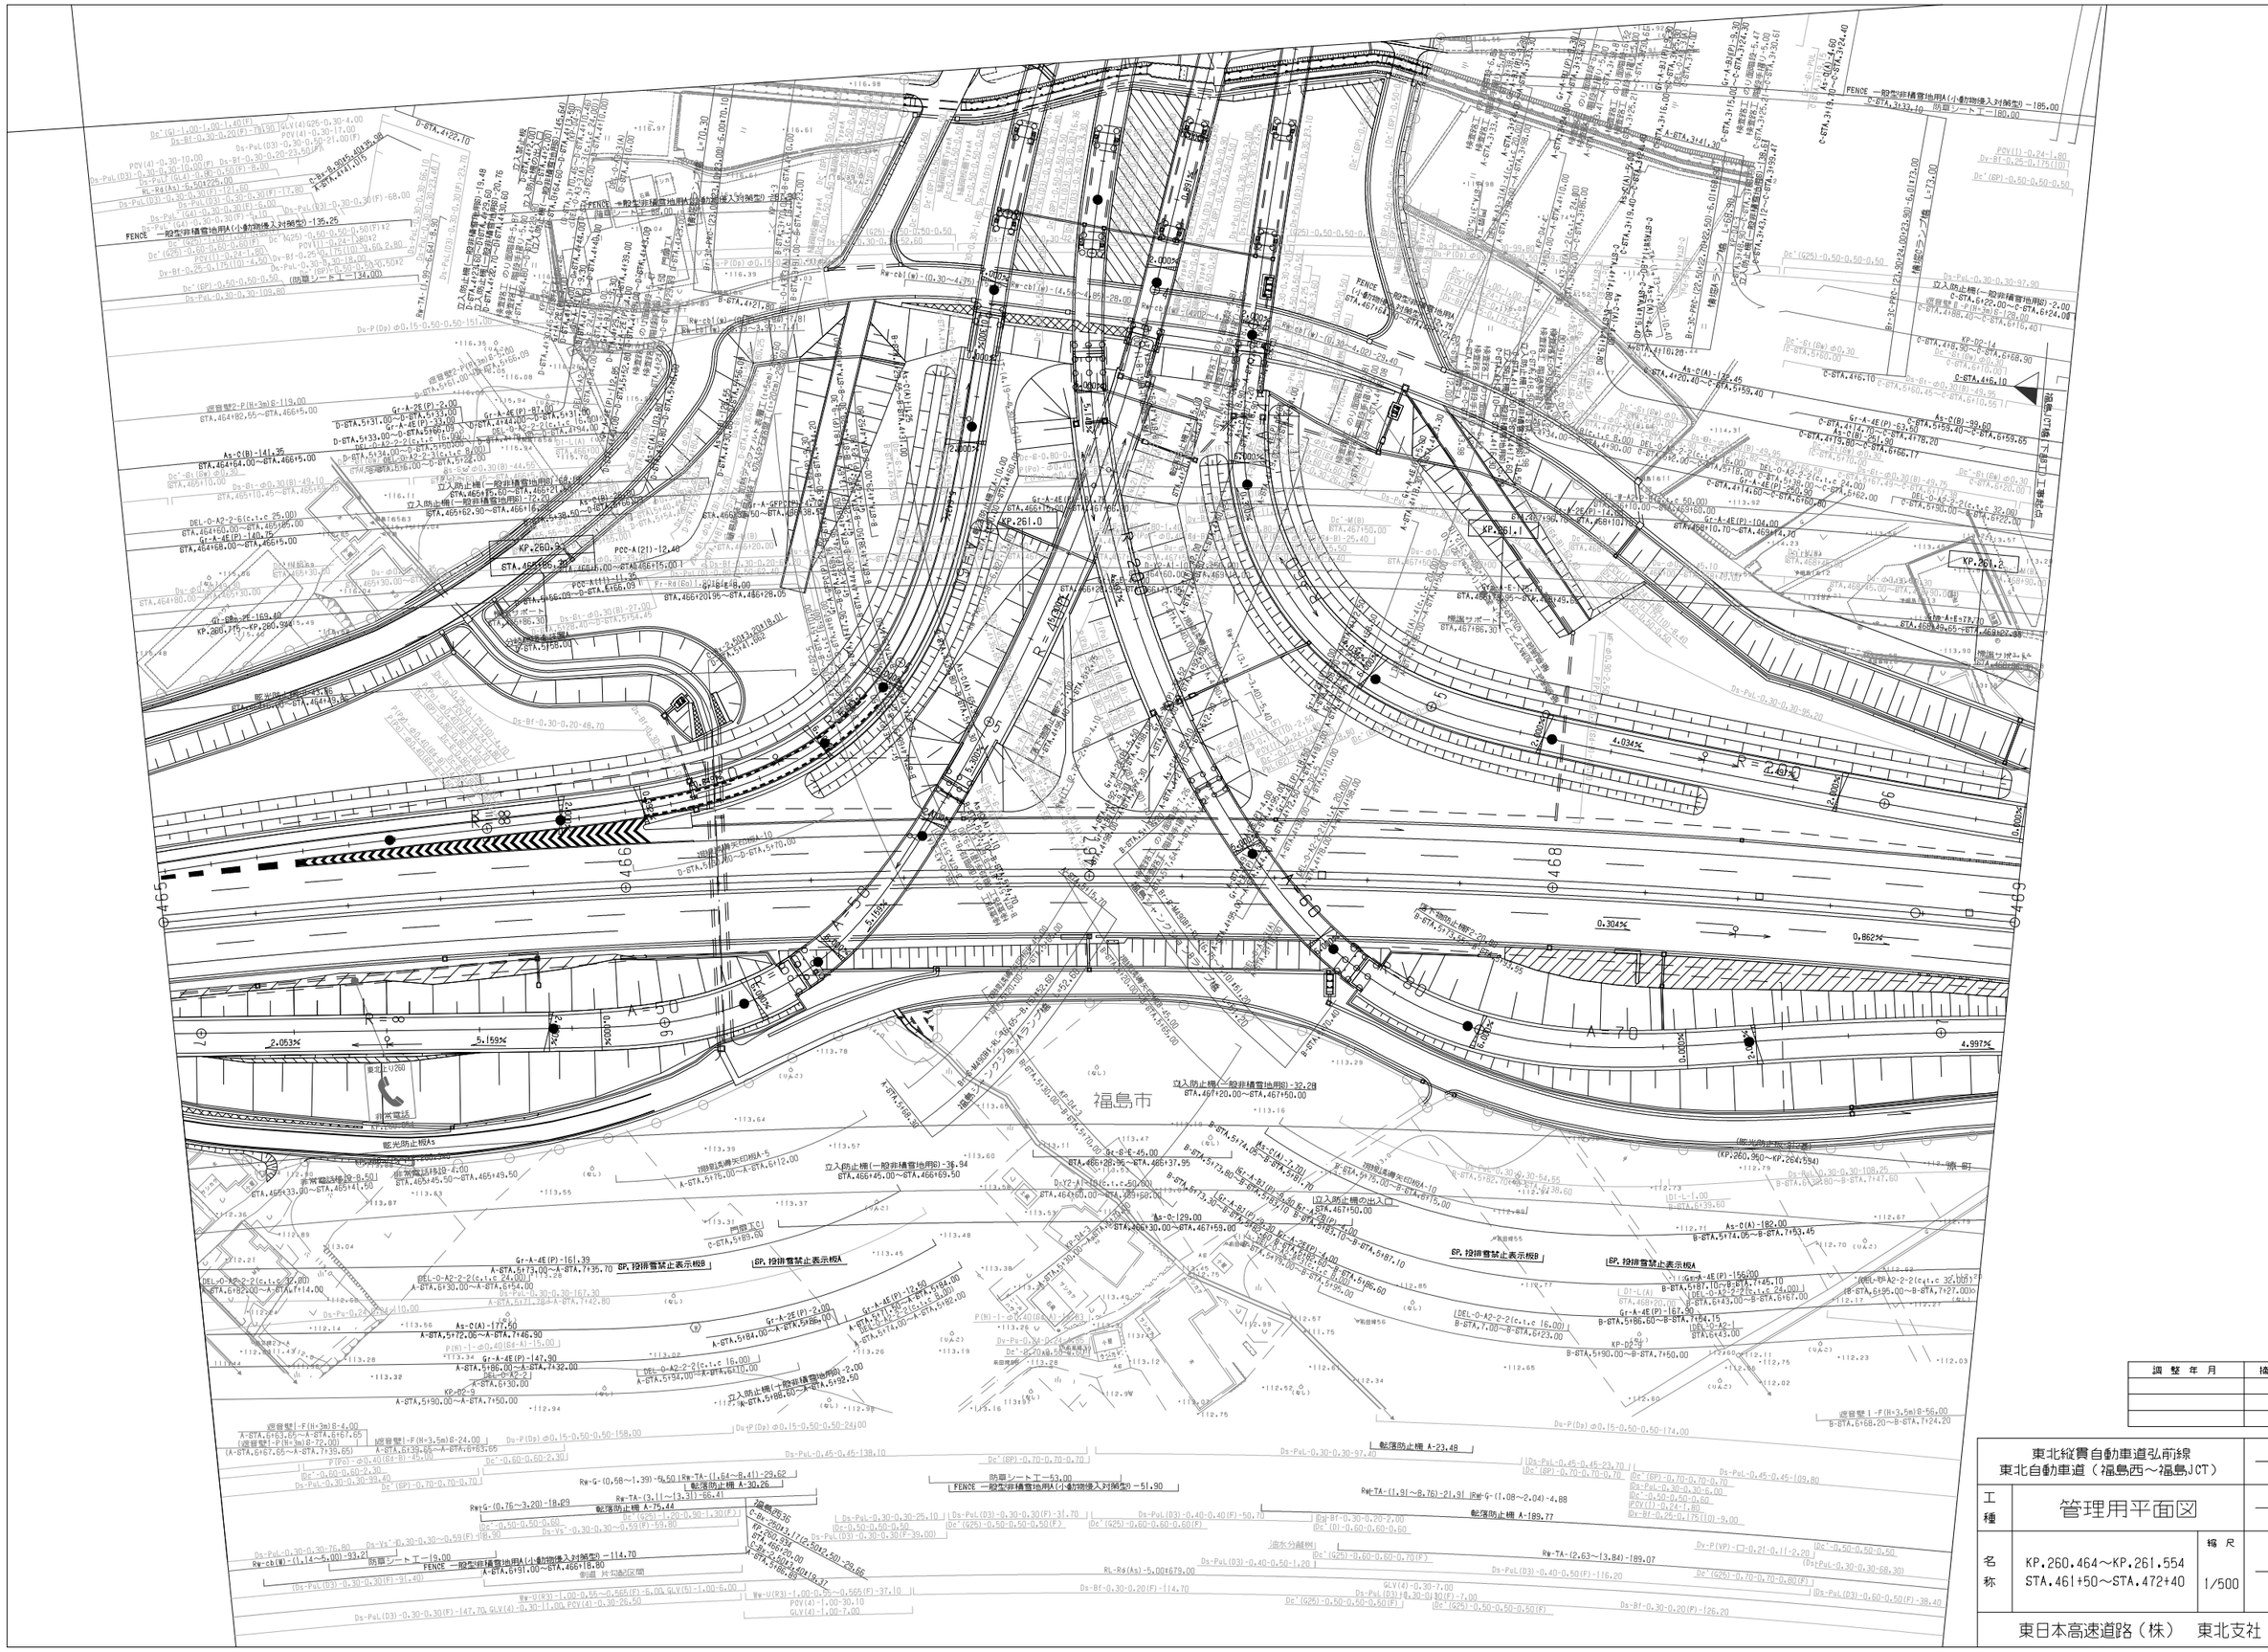
福島市
KP.260.8
KP.261.0
KP.261.1
KP.261.2
R = 460
R = 600
R = 80
R = ∞
A=50
A=70
5.105%
2.053%
5.159%
2.000%
1.034%
0.304%
0.862%
4.997%
FENCE 一般型(非積雪地用A(小動物侵入対策型) -135.25
FENCE 一般型(非積雪地用A(小動物侵入対策型) -185.00
FENCE 一般型(非積雪地用A(小動物侵入対策型) -114.70
FENCE 一般型(非積雪地用A(小動物侵入対策型) -51.90
FENCE 一般型(非積雪地用B) -36.94
FENCE 一般型(非積雪地用B) -32.28
立入防止柵(一般非積雪地用B) -2.00
立入防止柵(一般非積雪地用B) -12.00
立入防止柵(一般非積雪地用B) -2.00
立入防止柵の出入口
防雪シェルター -34.000
防雪シェルター -19.00
防雪シェルター -114.70
防雪シェルター -51.90
防雪シェルター -56.00
防雪壁 I -F(H=3.5m)B-56.00
防雪壁 I -F(H=3m)B-24.00
防雪壁 I -F(H=3m)B-72.000
防雪壁 I -F(H=3m)B-4.00
防雪壁2-P(N=3m)E-119.00
転落防止柵 A-30.26
転落防止柵 A-75.44
転落防止柵 A-23.48
転落防止柵 A-189.77
転落防止柵 A-189.07
転落防止柵A
転落防止柵B
GP, 投雪禁止表示板A
GP, 投雪禁止表示板B
非常電話
非常電話KP.260.950
非常電話KP.261.050
東北上り260
標識サポート
標識ランプ橋 L=73.00
標識ランプ橋 L=69.00
標識ランプ橋 L=69.00
標識ランプ橋 L=69

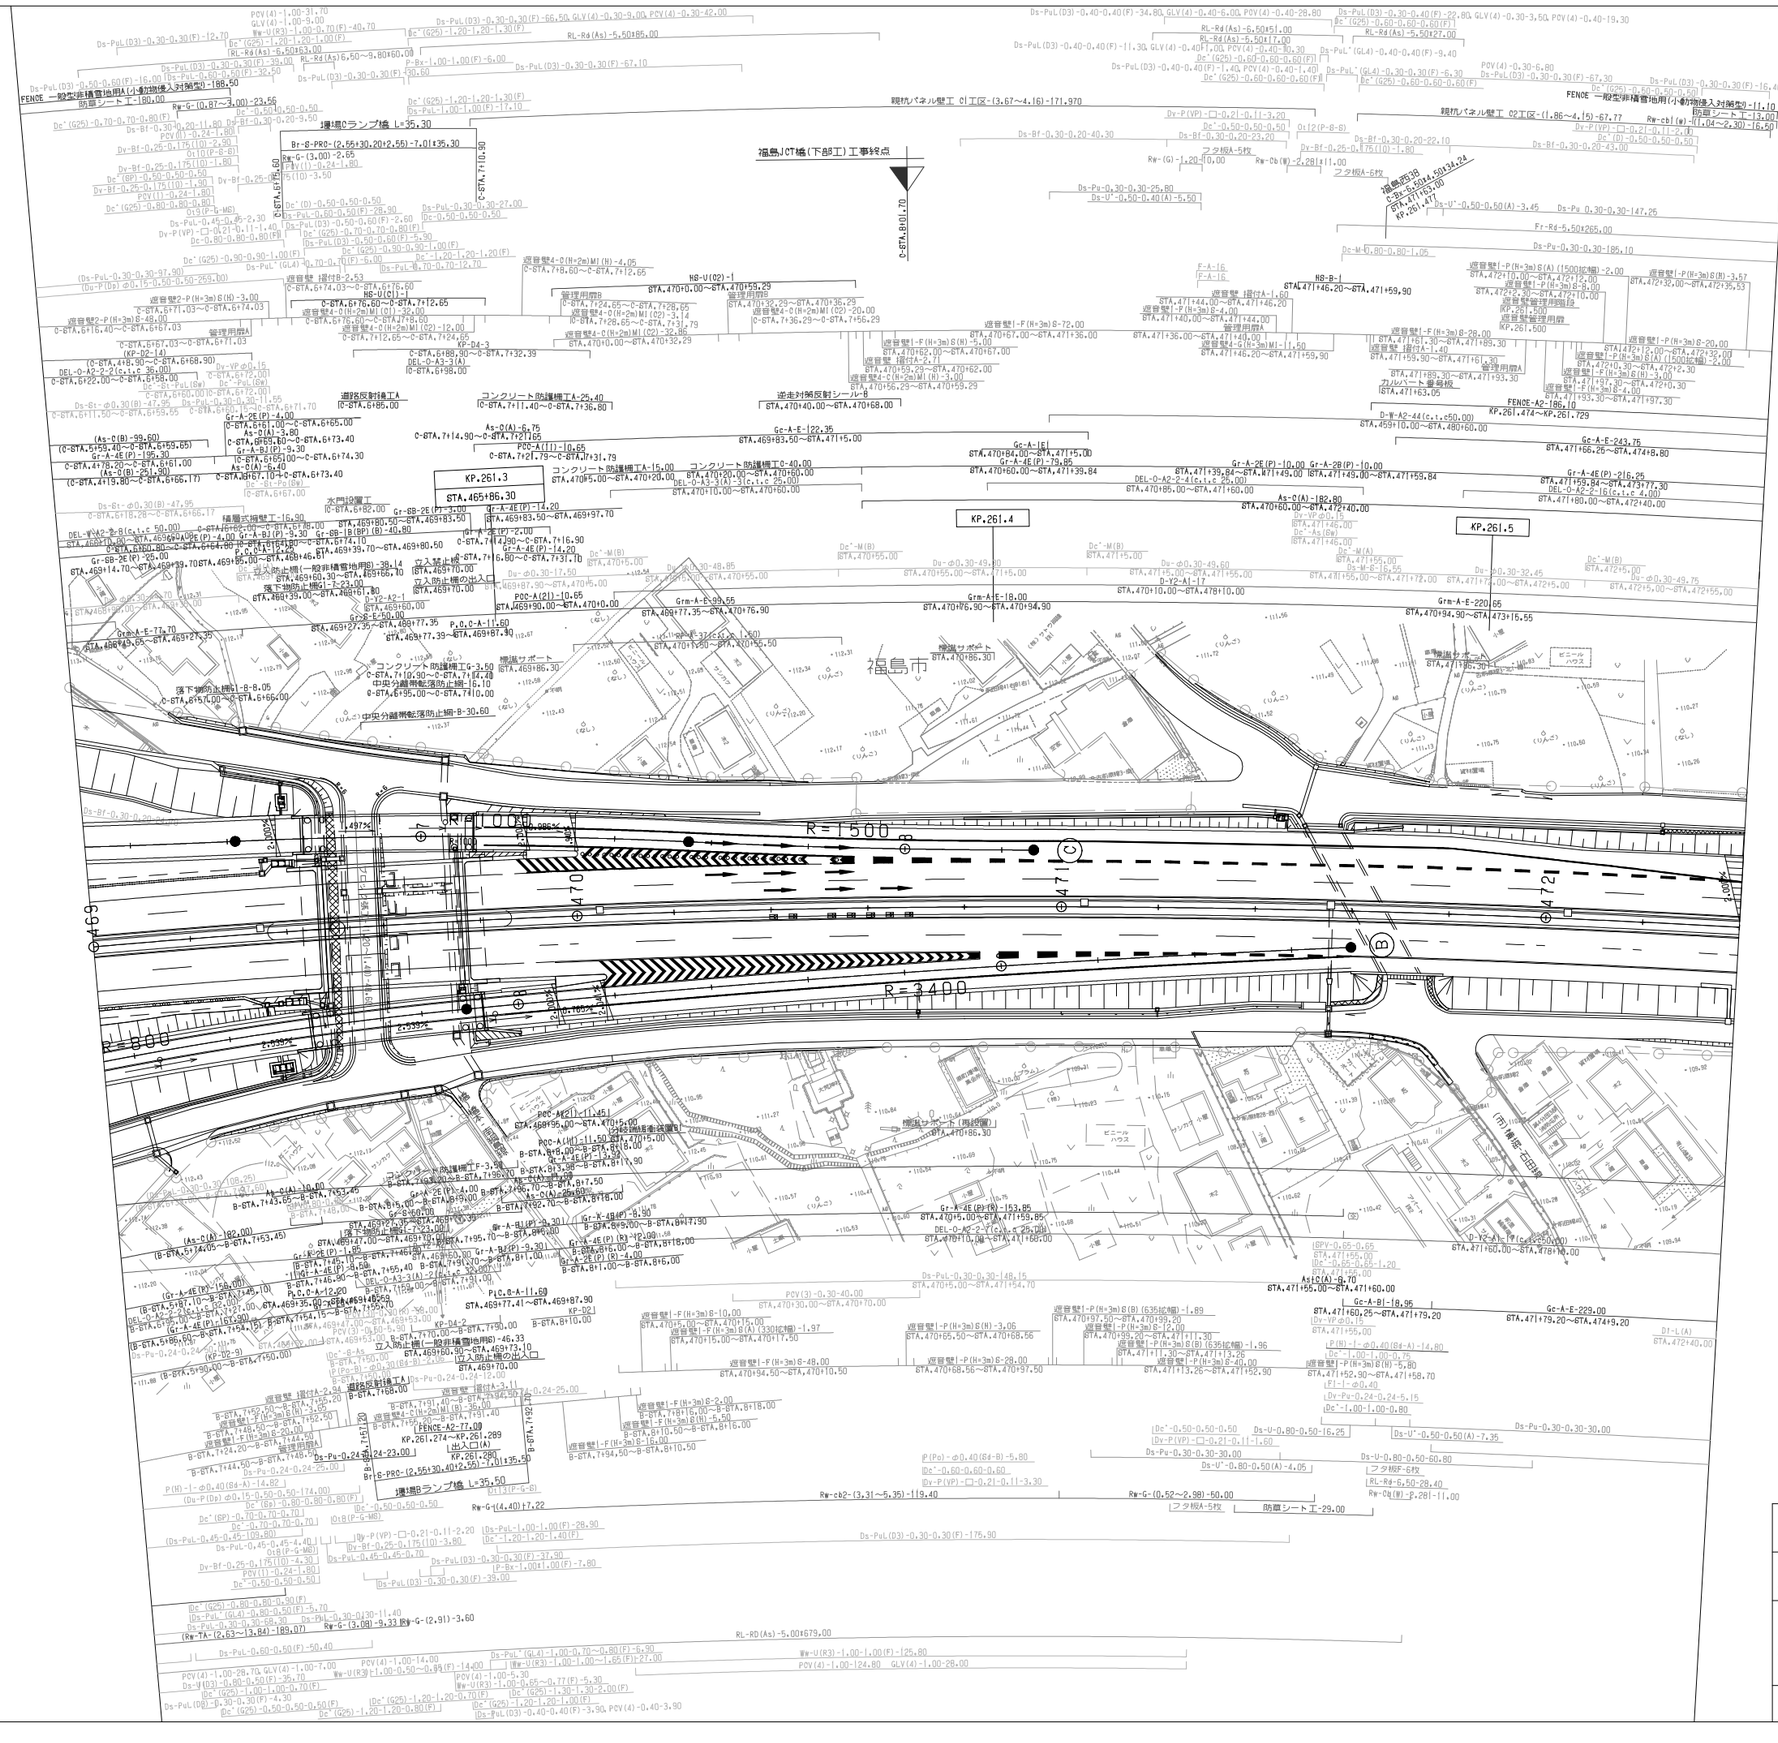

調 整 年 月	摘 要

東北縦貫自動車道弘前線 東北自動車道（福島西～福島JCT）			——
工種	管理用平面図		——
名称	KP.260.464～KP.261.554 STA.461+50～STA.472+40	縮尺 1/500	3 4

東日本高速道路（株）　東北支社

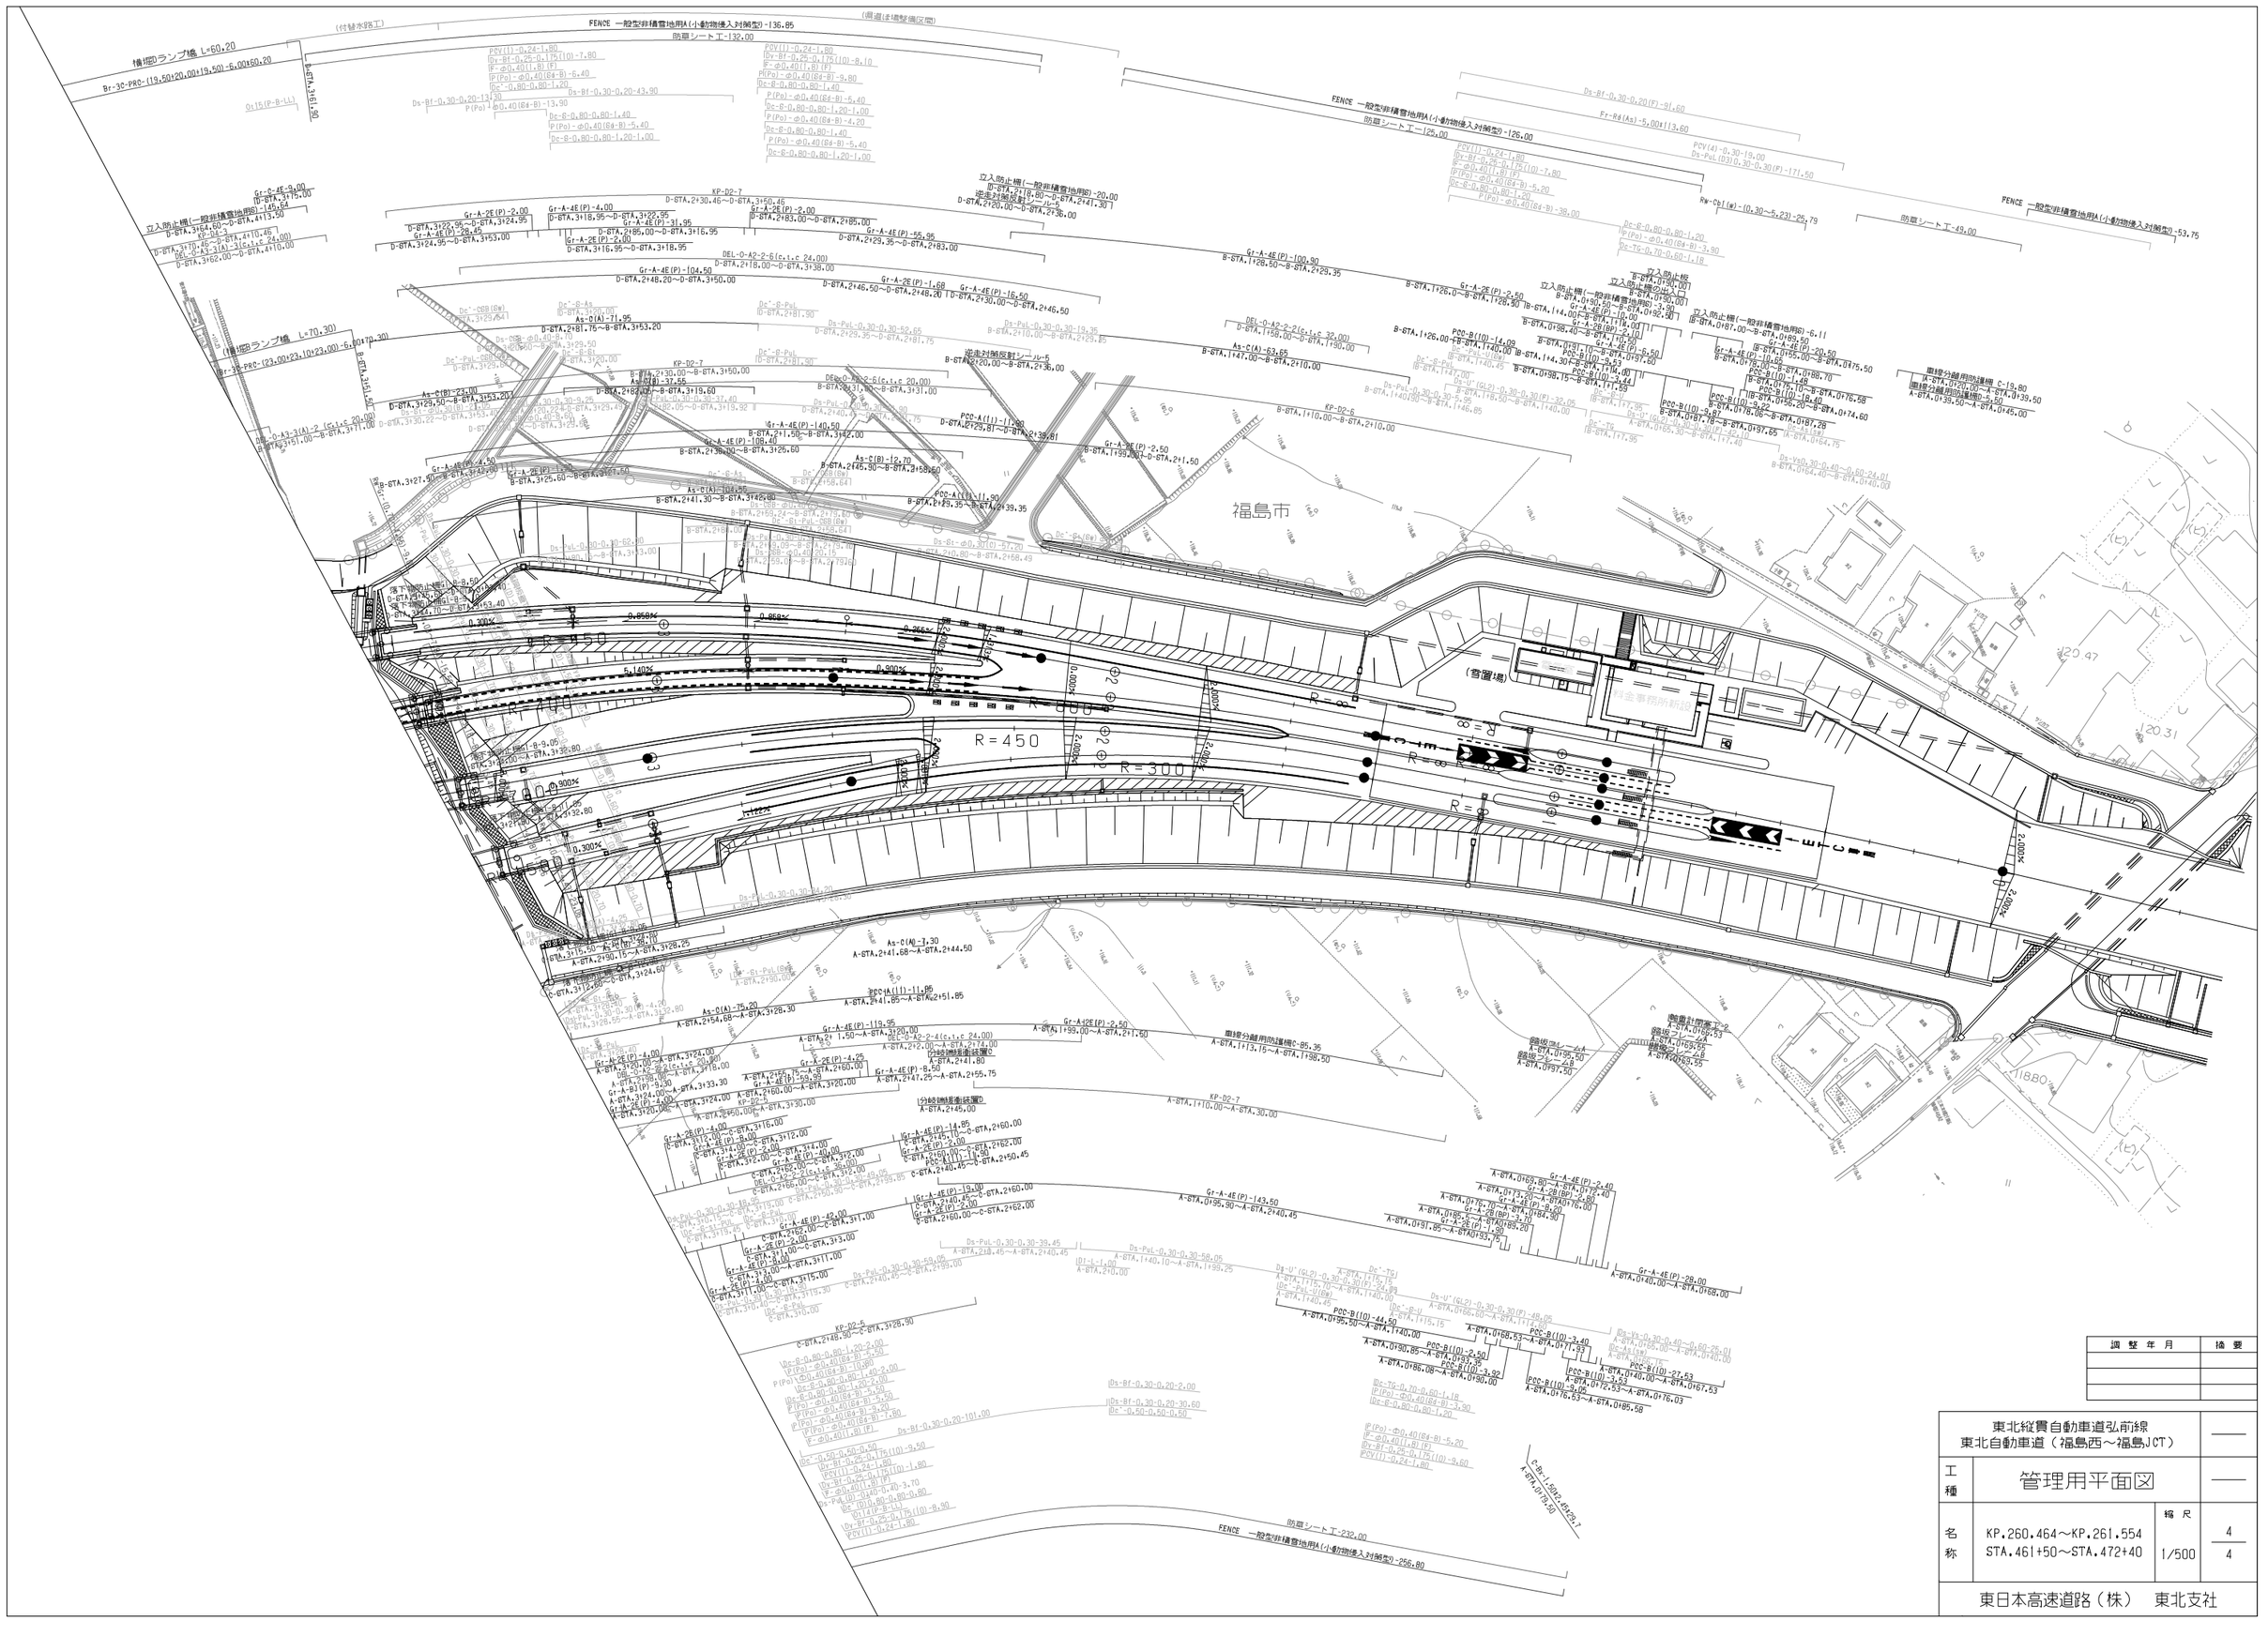

調整年月	摘要

東北縦貫自動車道弘前線 東北自動車道（福島西～福島JCT）			——
工種	管理用平面図		——
名称	KP.260.464～KP.261.554 STA.461+50～STA.472+40	縮尺 1/500	4 4
東日本高速道路（株）　東北支社			

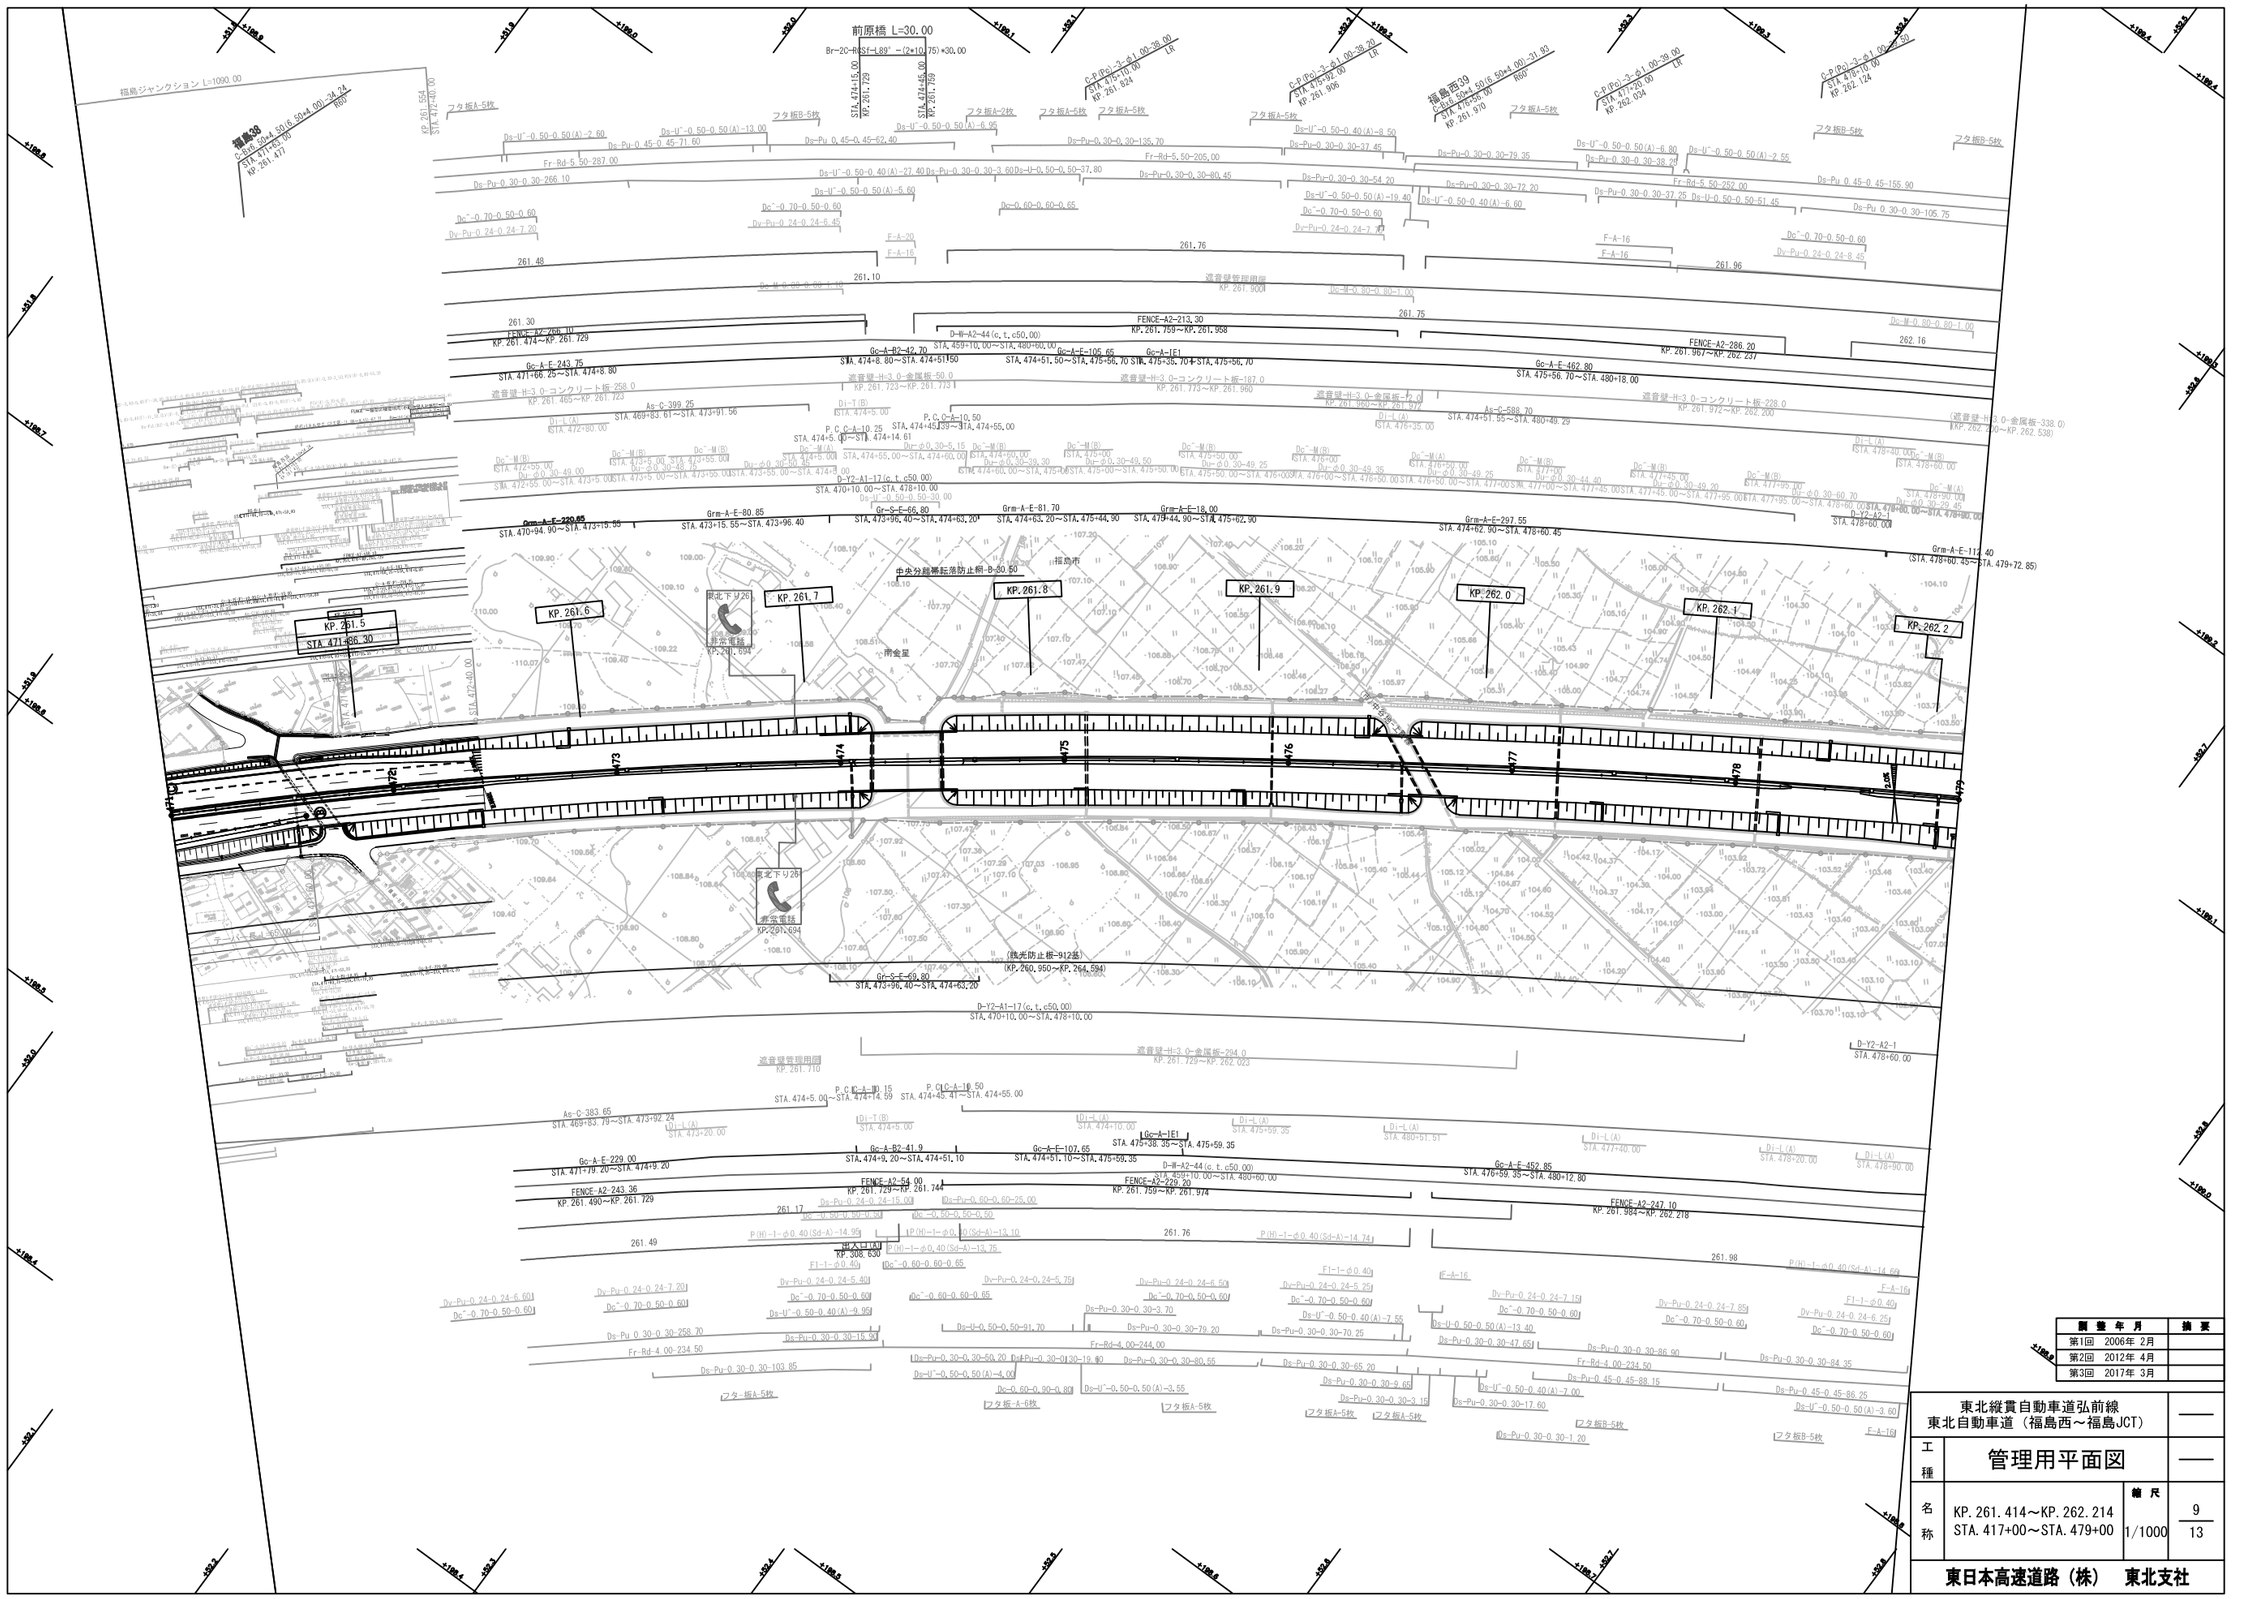
前原橋 L=30.00
福島JCTジャンクション L=1090.00
福島西
福島西39
KP. 261.414
KP. 261.729
KP. 261.799
KP. 261.524
KP. 261.906
KP. 261.970
KP. 262.034
KP. 262.124
KP. 261.5
STA. 471+86.30
KP. 261.6
KP. 261.7
KP. 261.8
KP. 261.9
KP. 262.0
KP. 262.1
KP. 262.2
中央分離帯転落防止柵 B-50.50
福島市
南金屋
都北下り26
都北下り25
岩元電話
KP. 261.694
KP. 261.710
KP. 261.729
KP. 261.759
KP. 261.960
KP. 261.972
KP. 262.200
KP. 262.023
KP. 262.538
KP. 261.9000
KP. 261.9060
KP. 262.237
KP. 262.278
KP. 262.974
KP. 262.984
KP. 308.630
(鉄光防止板-912基)
(KP. 260.950～KP. 264.594)
遮音壁管理用扉
遮音壁-H3.0-金属板-50.0
遮音壁-H3.0-コンクリート板-258.0
遮音壁-H3.0-コンクリート板-197.0
遮音壁-H3.0-金属板-294.0
遮音壁-H3.0-コンクリート板-228.0
遮音壁-H3.0-金属板-338.0
FENCE-A2-286.20
FENCE-A2-213.30
FENCE-A2-54.00
FENCE-A2-229.20
FENCE-A2-247.10
FENCE-A2-243.36
FENCE-A2-206.10
As-C-399.25
As-C-383.65
As-C-588.70
Gc-A-E-243.75
Gc-A-E-229.00
Gc-A-E-462.80
Gc-A-E-452.85
Gc-A-B2-42.70
Gc-A-B2-41.9
Gc-A-E-105.65
Gc-A-E-107.65
Gc-A-1E1
D-W-A2-44(c, t, c50.00)
D-Y2-A1-17(c, t, c50.00)
D-Y2-A2-1
Grm-A-E-220.85
Grm-A-E-80.85
Grm-A-E-81.70
Grm-A-E-18.00
Grm-A-E-297.55
Grm-A-E-172.40
Gr-S-E-66.80
Gr-S-E-69.80
P. C. C-A-10.50
P. C. C-A-10.25
P. C. C-A-10.15
P. C. C-A-10.50
Fr-Rd-5.50-287.00
Fr-Rd-5.50-205.00
Fr-Rd-5.50-252.00
Fr-Rd-4.00-234.50
Fr-Rd-4.00-244.00
Ds-Pu 0.45-0.45-71.60
Ds-Pu 0.45-0.45-62.40
Ds-Pu 0.45-0.45-155.90
Ds-Pu 0.30-0.30-105.75
Ds-Pu 0.30-0.30-266.10
Ds-Pu 0.30-0.30-135.70
Ds-Pu 0.30-0.30-37.45
Ds-Pu 0.30-0.30-54.20
Ds-Pu 0.30-0.30-79.35
Ds-Pu 0.30-0.30-38.25
Ds-Pu 0.30-0.30-72.20
Ds-Pu 0.30-0.30-37.25
Ds-Pu 0.30-0.30-80.45
Ds-Pu 0.30-0.30-3.70
Ds-Pu 0.30-0.30-49.50
Ds-Pu 0.30-0.30-49.25
Ds-Pu 0.30-0.30-49.35
Ds-Pu 0.30-0.30-49.20
Ds-Pu 0.30-0.30-44.40
Ds-Pu 0.30-0.30-60.20
Ds-Pu 0.30-0.30-29.45
Ds-Pu 0.30-0.30-39.30
Ds-Pu 0.30-0.30-30.70
Ds-Pu 0.30-0.30-39.70
Ds-Pu 0.30-0.30-30.25
Ds-Pu 0.30-0.30-65.20
Ds-Pu 0.30-0.30-9.65
Ds-Pu 0.30-0.30-3.15
Ds-Pu 0.30-0.30-17.60
Ds-Pu 0.30-0.30-1.20
Ds-Pu 0.30-0.30-47.65
Ds-Pu 0.30-0.30-86.90
Ds-Pu 0.30-0.30-84.35
Ds-Pu 0.30-0.30-103.85
Ds-Pu 0.30-0.30-50.20
Ds-Pu 0.30-0.30-19.80
Ds-Pu 0.30-0.30-80.55
Ds-Pu 0.30-0.30-15.30
Ds-Pu 0.30-0.30-91.70
Ds-Pu 0.45-0.45-88.15
Ds-Pu 0.45-0.45-86.25
Ds-U 0.50-0.50(A)-13.00
Ds-U 0.50-0.50(A)-2.60
Ds-U 0.50-0.50(A)-6.95
Ds-U 0.50-0.50(A)-5.60
Ds-U 0.50-0.50(A)-27.40
Ds-U 0.50-0.40(A)-8.50
Ds-U 0.50-0.40(A)-19.40
Ds-U 0.50-0.40(A)-6.60
Ds-U 0.50-0.50(A)-6.80
Ds-U 0.50-0.50(A)-2.55
Ds-U 0.50-0.50(A)-51.45
Ds-U 0.50-0.50(A)-13.40
Ds-U 0.50-0.40(A)-7.55
Ds-U 0.50-0.40(A)-7.00
Ds-U 0.50-0.50(A)-3.60
Ds-U 0.50-0.50(A)-4.00
Ds-U 0.50-0.50(A)-3.55
Dc-0.60-0.60-0.80
Dc-0.60-0.60-0.65
Dc-0.60-0.60-25.00
Dc-0.50-0.50-0.50
Dc-0.50-0.50-0.50
Dc-0.70-0.50-0.60
Dv-Pu 0.24-0.24-7.20
Dv-Pu 0.24-0.24-6.45
Dv-Pu 0.24-0.24-15.00
Dv-Pu 0.24-0.24-5.75
Dv-Pu 0.24-0.24-6.50
Dv-Pu 0.24-0.24-5.25
Dv-Pu 0.24-0.24-7.15
Dv-Pu 0.24-0.24-7.85
Dv-Pu 0.24-0.24-6.25
Dv-Pu 0.24-0.24-5.40
Dv-Pu 0.24-0.24-6.60
Dv-Pu 0.24-0.24-8.45
Dc-0.70-0.50-0.60
Dc-0.70-0.50-0.60
Dc-0.70-0.50-0.60

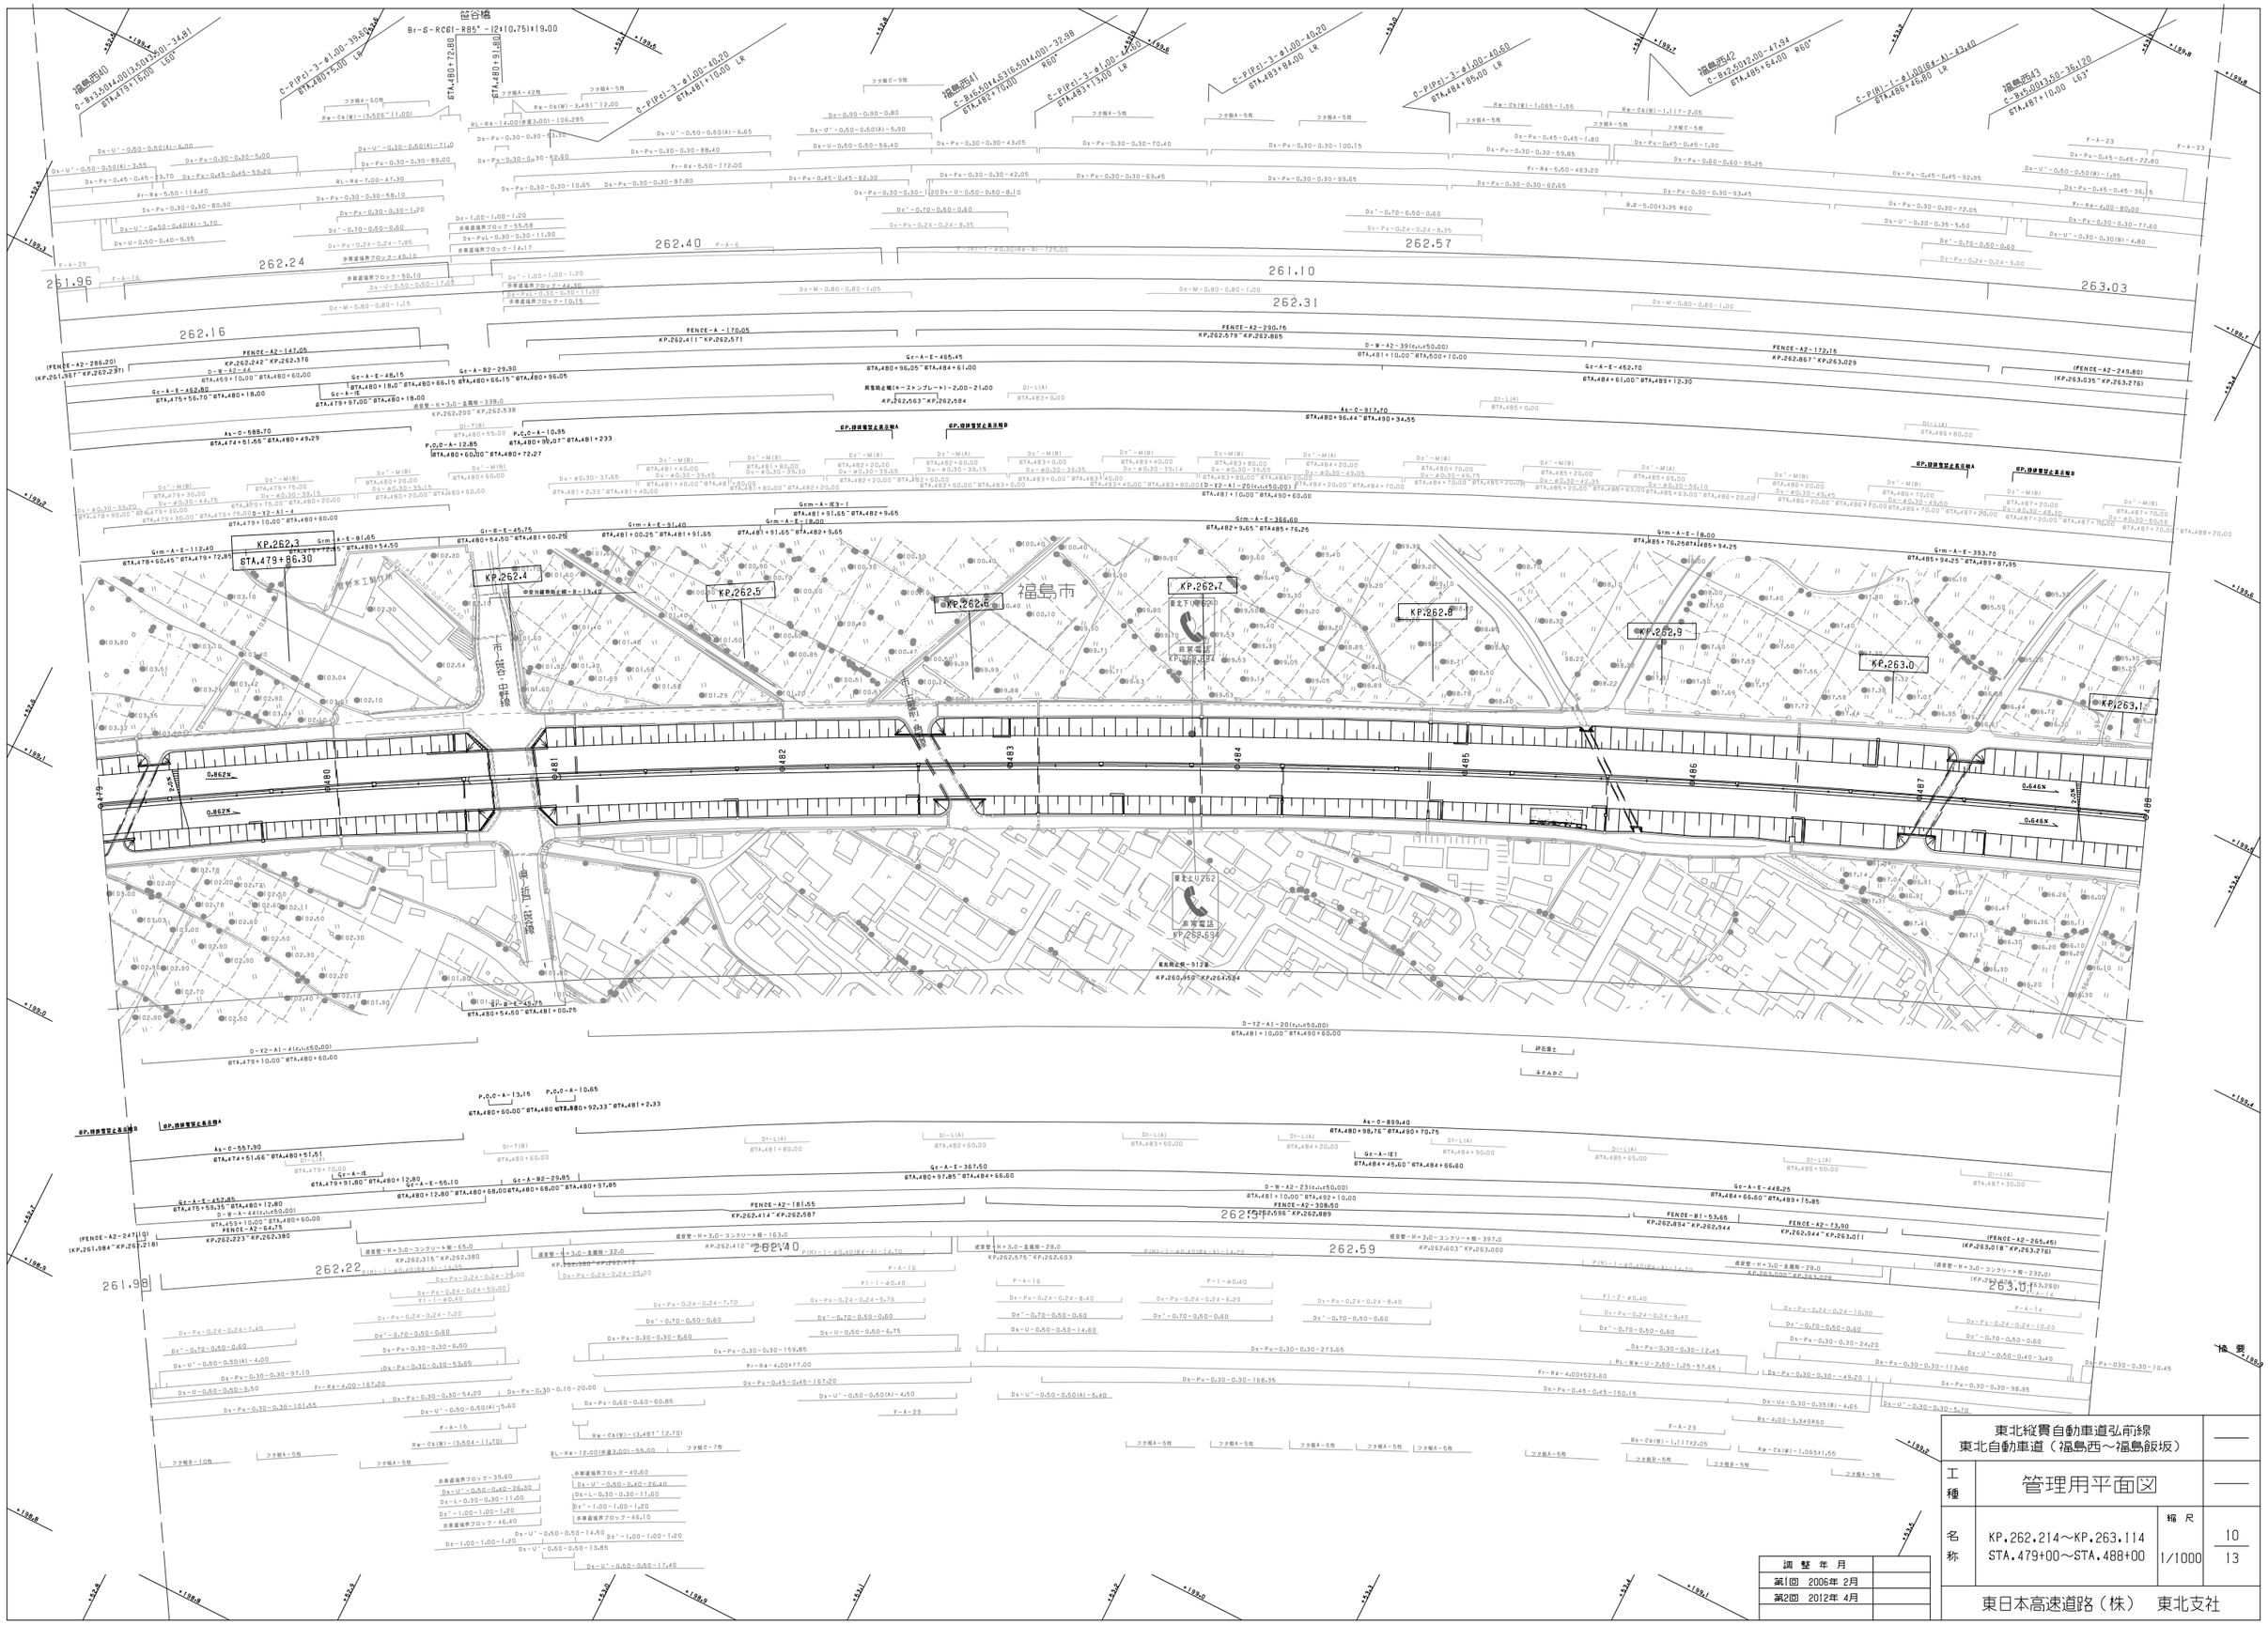

調 整 年 月	
第1回 2006年 2月	
第2回 2012年 4月	

東北縦貫自動車道弘前線 東北自動車道（福島西～福島飯坂）			——
工種	管理用平面図		——
名称	KP.262.214～KP.263.114 STA.479+00～STA.488+00	縮尺 1/1000	10 13
東日本高速道路（株） 東北支社			

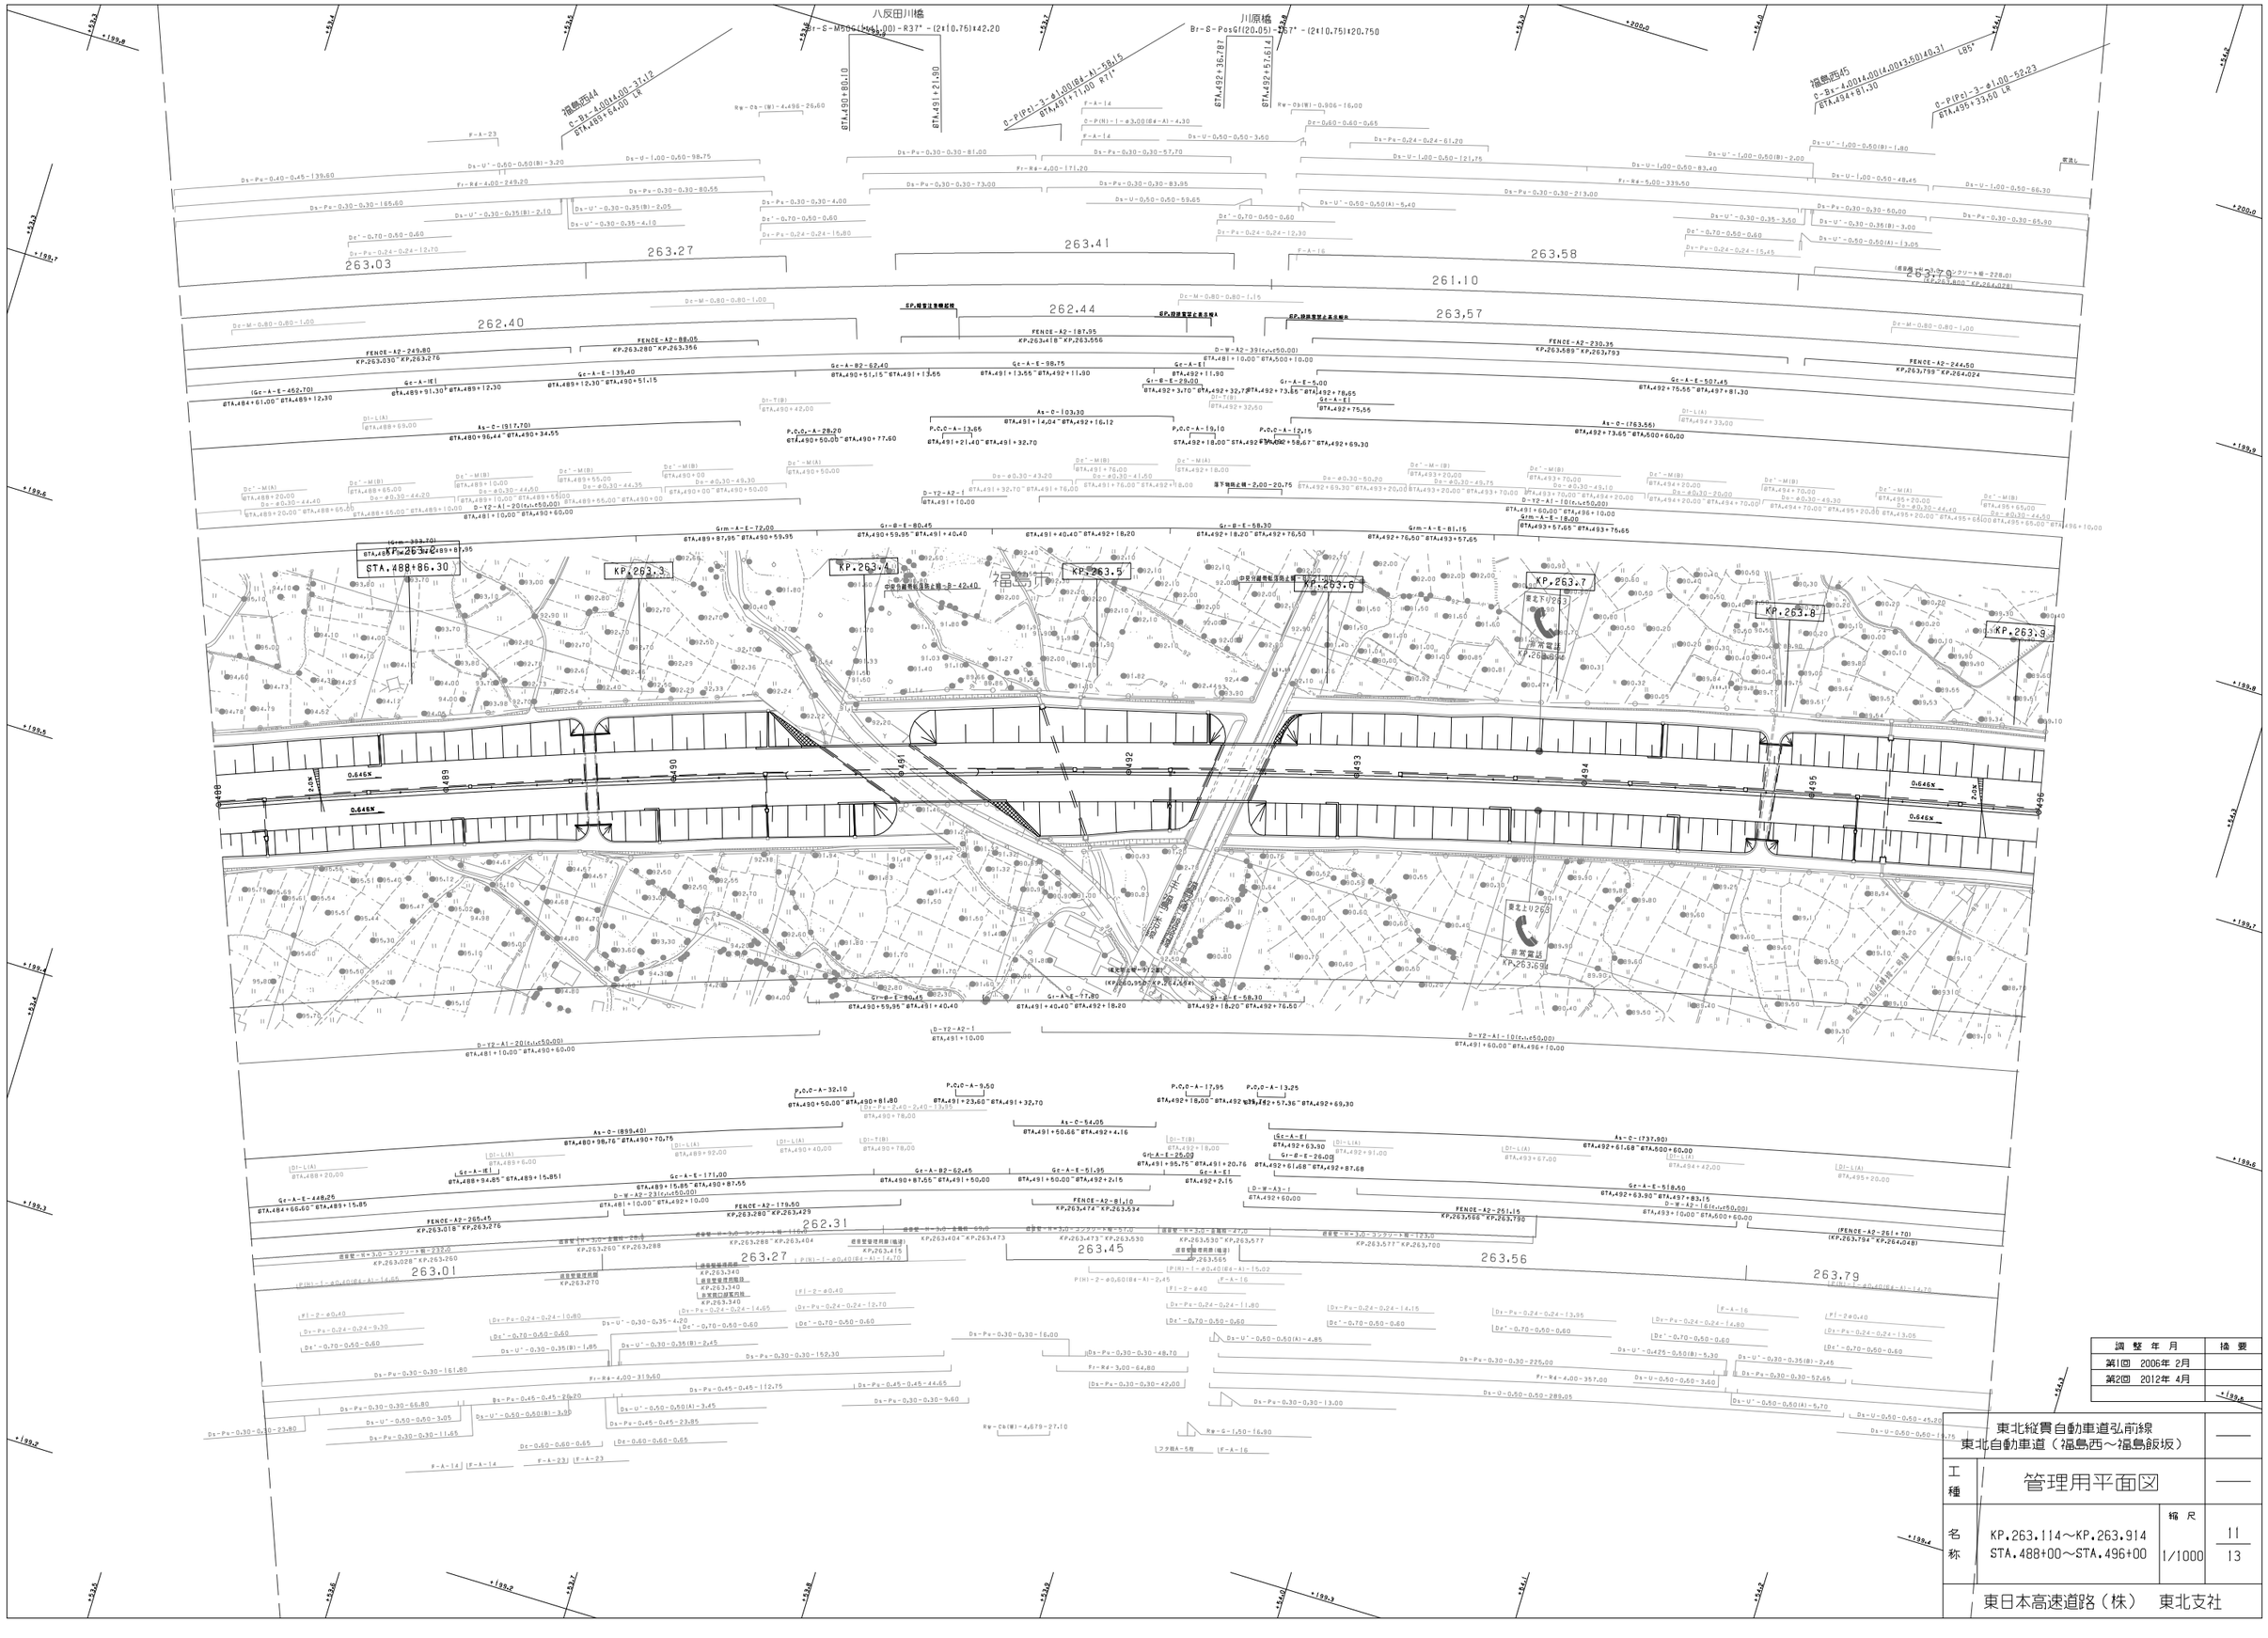

調整年月	摘要
第1回 2006年 2月	
第2回 2012年 4月	

東北縦貫自動車道弘前線
東北自動車道（福島西～福島飯坂）

工種：管理用平面図

名称：KP.263.114～KP.263.914
STA.488+00～STA.496+00

縮尺：1/1000

11
13

東日本高速道路（株） 東北支社

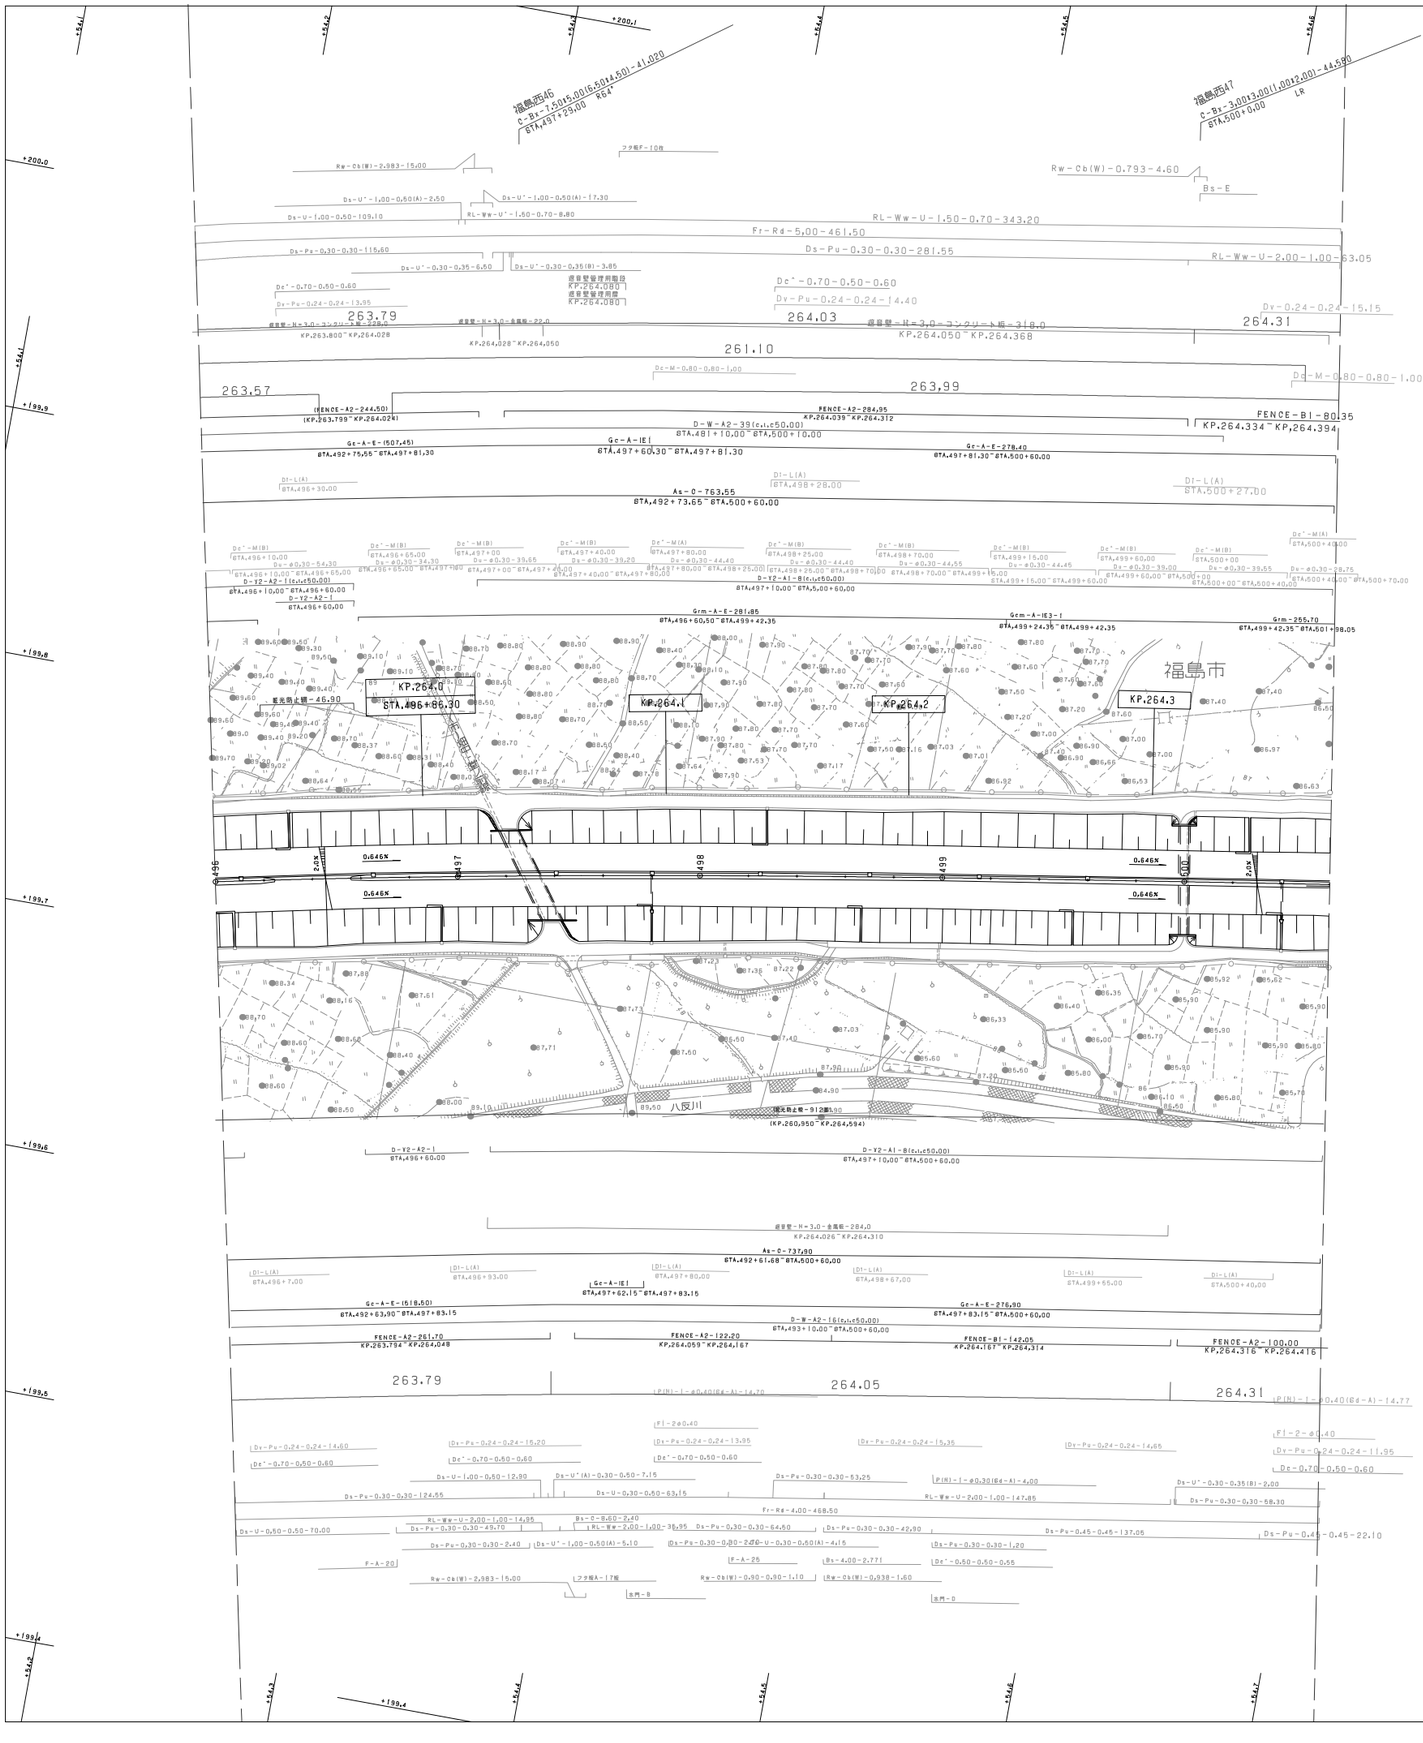

調整年月	摘要
第1回 2006年 2月	
第2回 2012年 4月	

東北縦貫自動車道弘前線
東北自動車道（福島西～福島飯坂）

工種：管理用平面図

名称：KP.263.914～KP.264.374
STA.496+00～STA.500+60

縮尺：1/1000

12
13

東日本高速道路（株） 東北支社

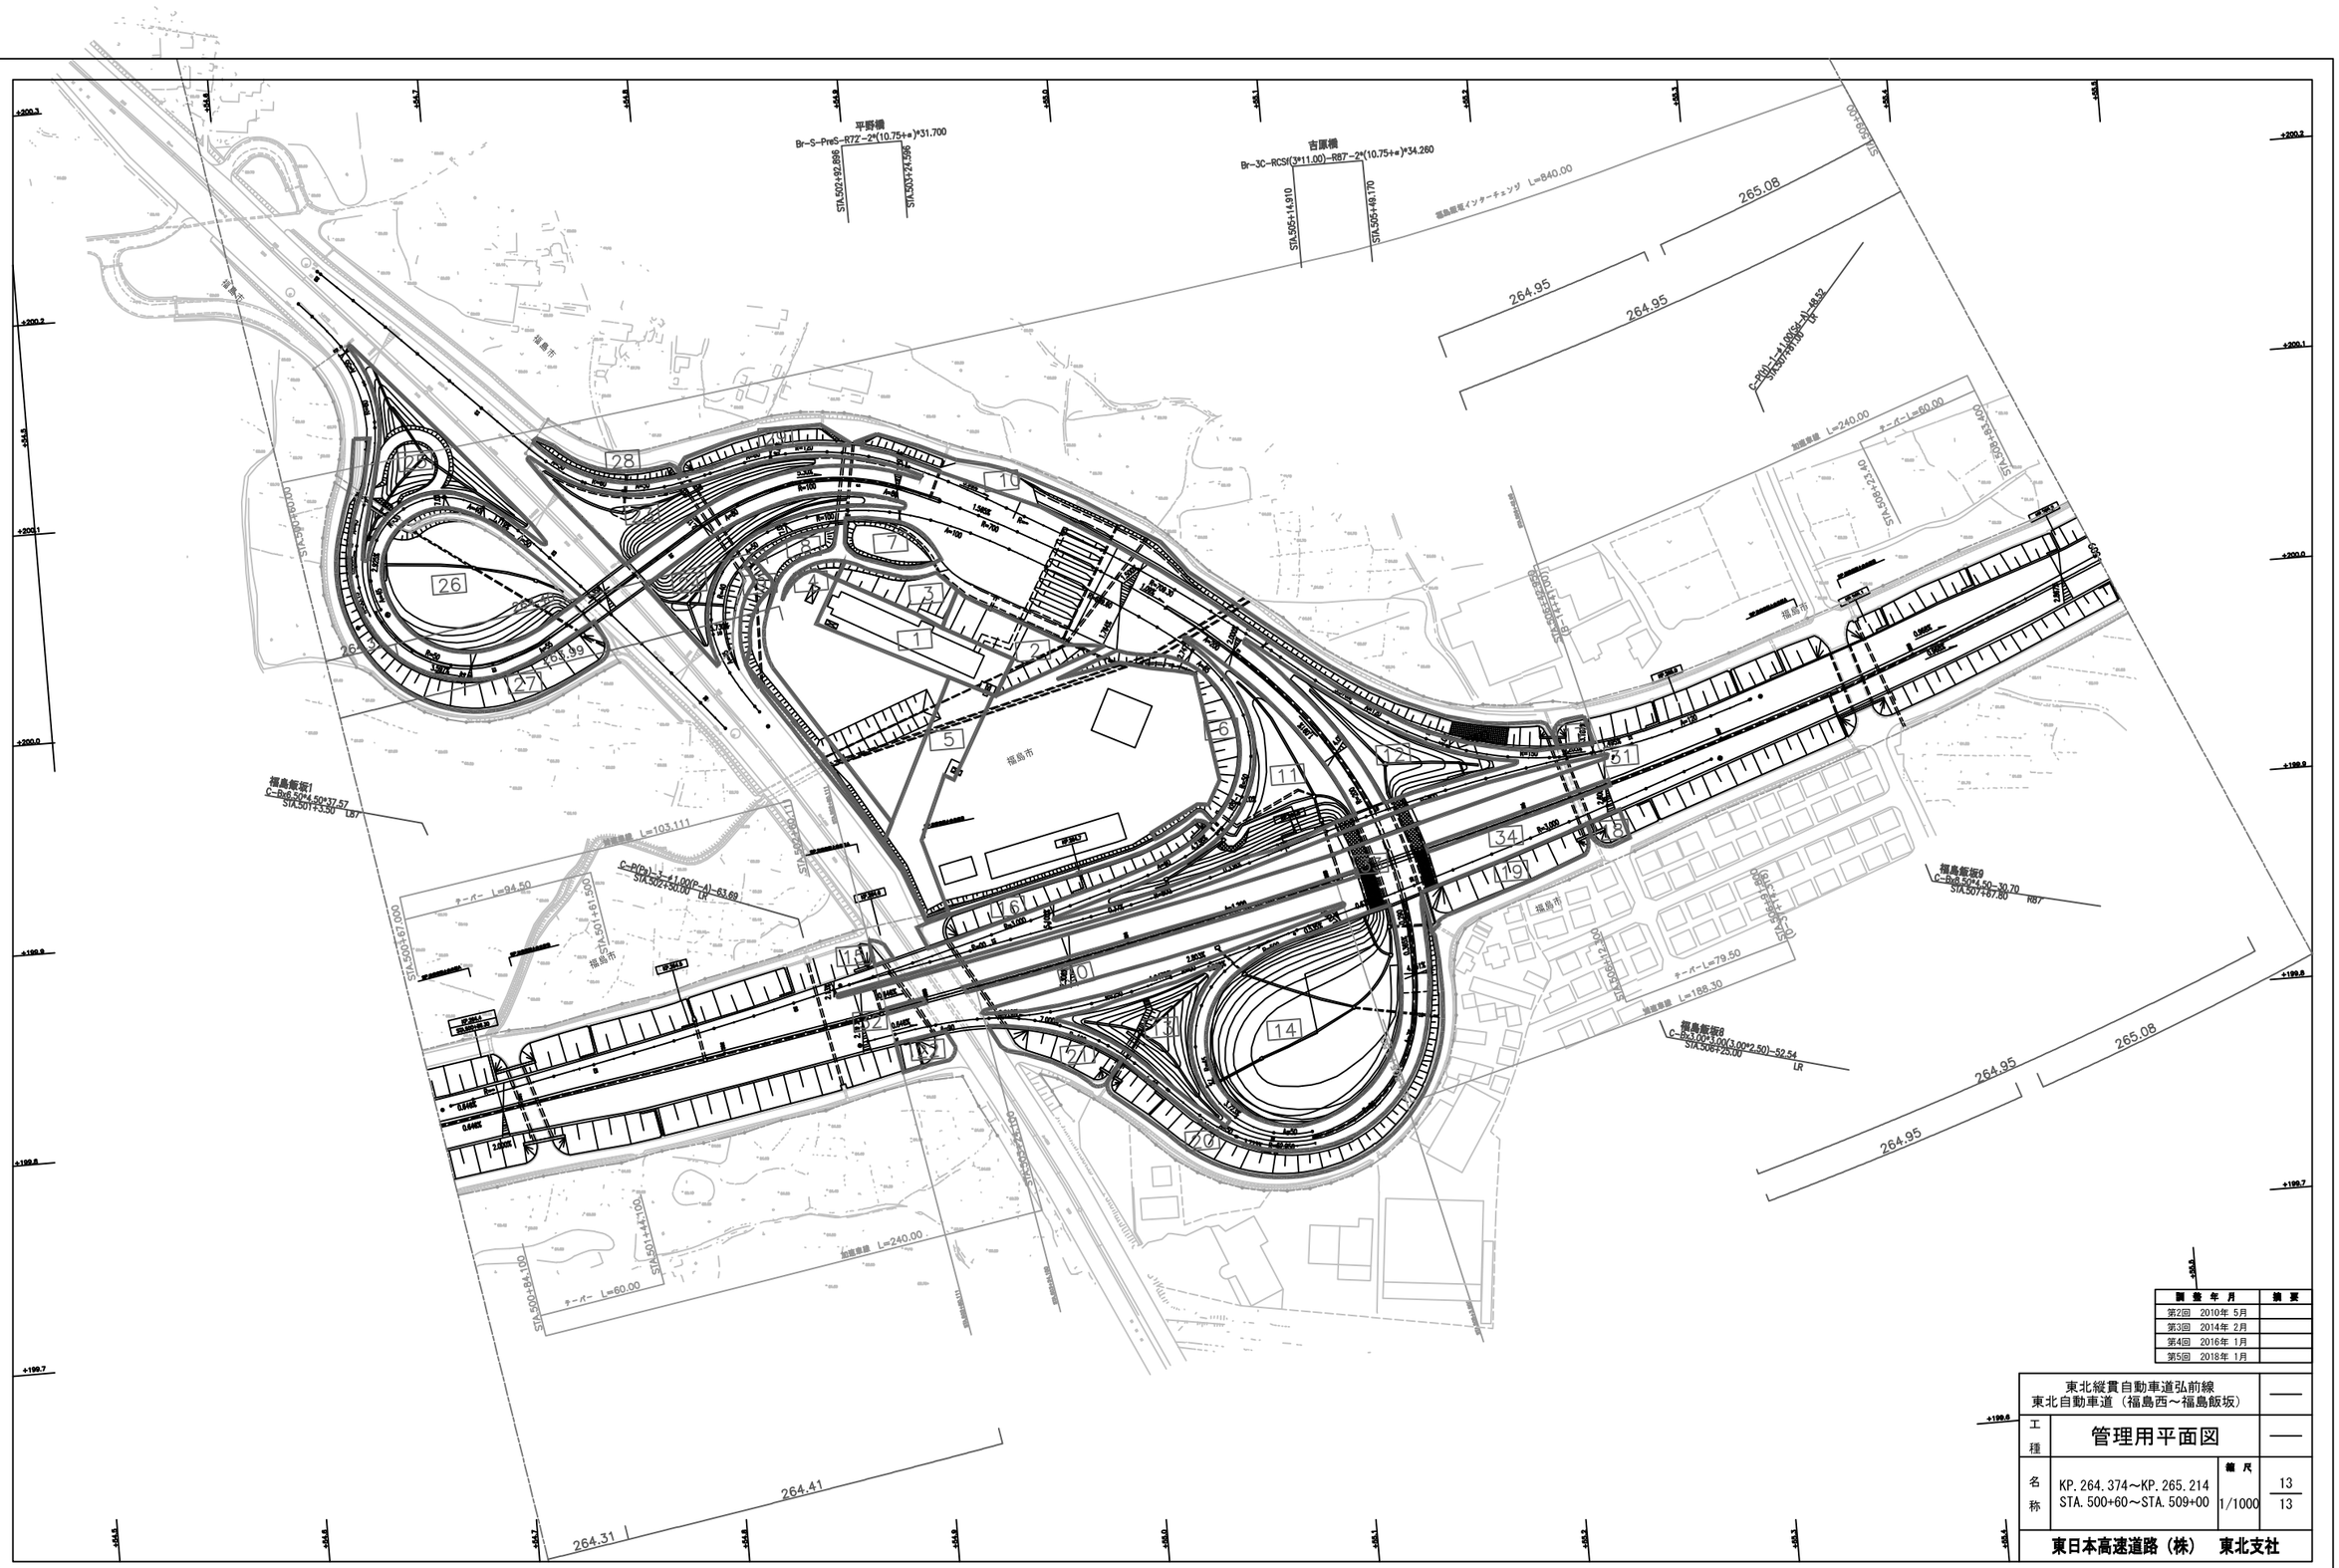

調 整 年 月	摘 要
第2回　2010年 5月	
第3回　2014年 2月	
第4回　2016年 1月	
第5回　2018年 1月	

東北縦貫自動車道弘前線 東北自動車道（福島西～福島飯坂）			——
工種	管理用平面図		——
名称	KP. 264. 374～KP. 265. 214 STA. 500+60～STA. 509+00	縮尺 1/1000	13 13
東日本高速道路（株）　東北支社			

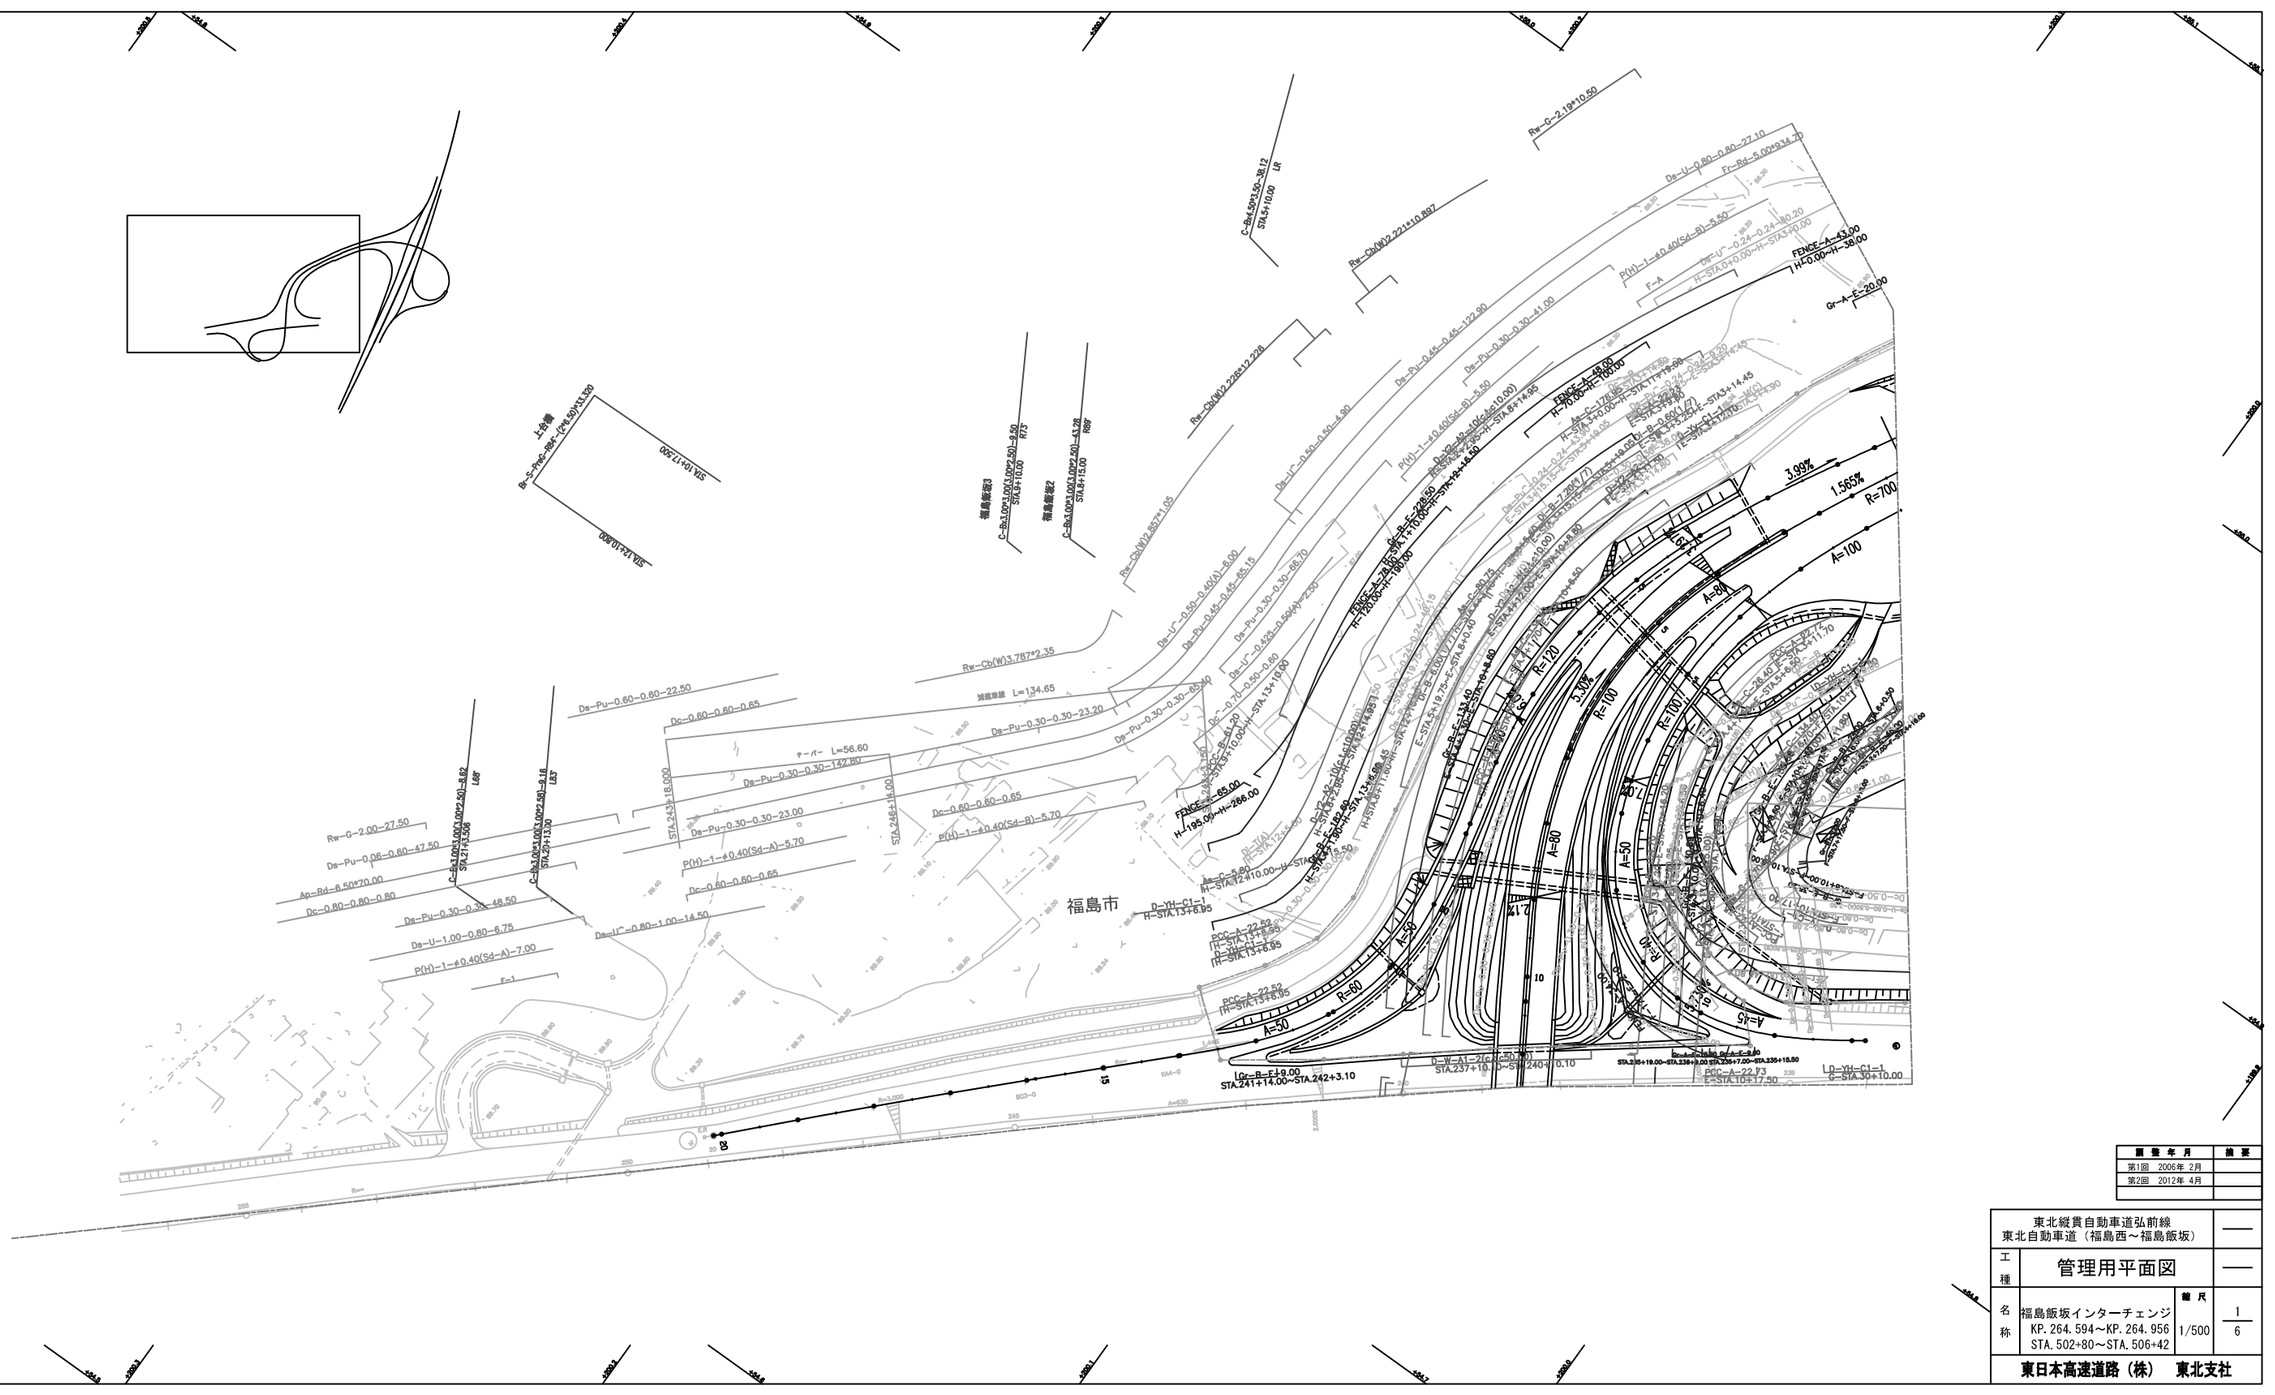
福島市
Rw-G-2.19*10.50
Rw-Cb(W)2.221*10.887
Rw-Cb(W)2.226*12.228
Rw-Cb(W)2.457*11.05
Rw-Cb(W)3.787*2.35
Da-U-0.80-0.80-27.10
Fc-Rd-5.00*934.70
Da-Pu-0.30-0.30-41.00
Da-Pu-0.45-0.45-172.80
Da-Pu-0.30-0.30-142.80
Da-Pu-0.30-0.30-23.00
Da-Pu-0.30-0.30-48.50
Da-U-1.00-0.80-6.75
Da-Pu-0.60-0.60-22.50
Da-Pu-0.30-0.30-23.20
Da-Pu-0.30-0.30-85.40
Da-Pu-0.45-0.45-66.15
Da-Pu-0.30-0.30-68.70
Da-Pu-0.425-0.56(W)-7.250
Da-Pu-0.30-0.30-68.70
Da-Pu-0.45-0.45-5.50
Da-Pu-0.30-0.30-7.50
Da-Pu-0.30-0.30-10.00
Da-Pu-0.30-0.30-8.50
Da-Pu-0.30-0.30-10.00
Da-Pu-0.30-0.30-10.00
Da-Pu-0.30-0.30-10.00

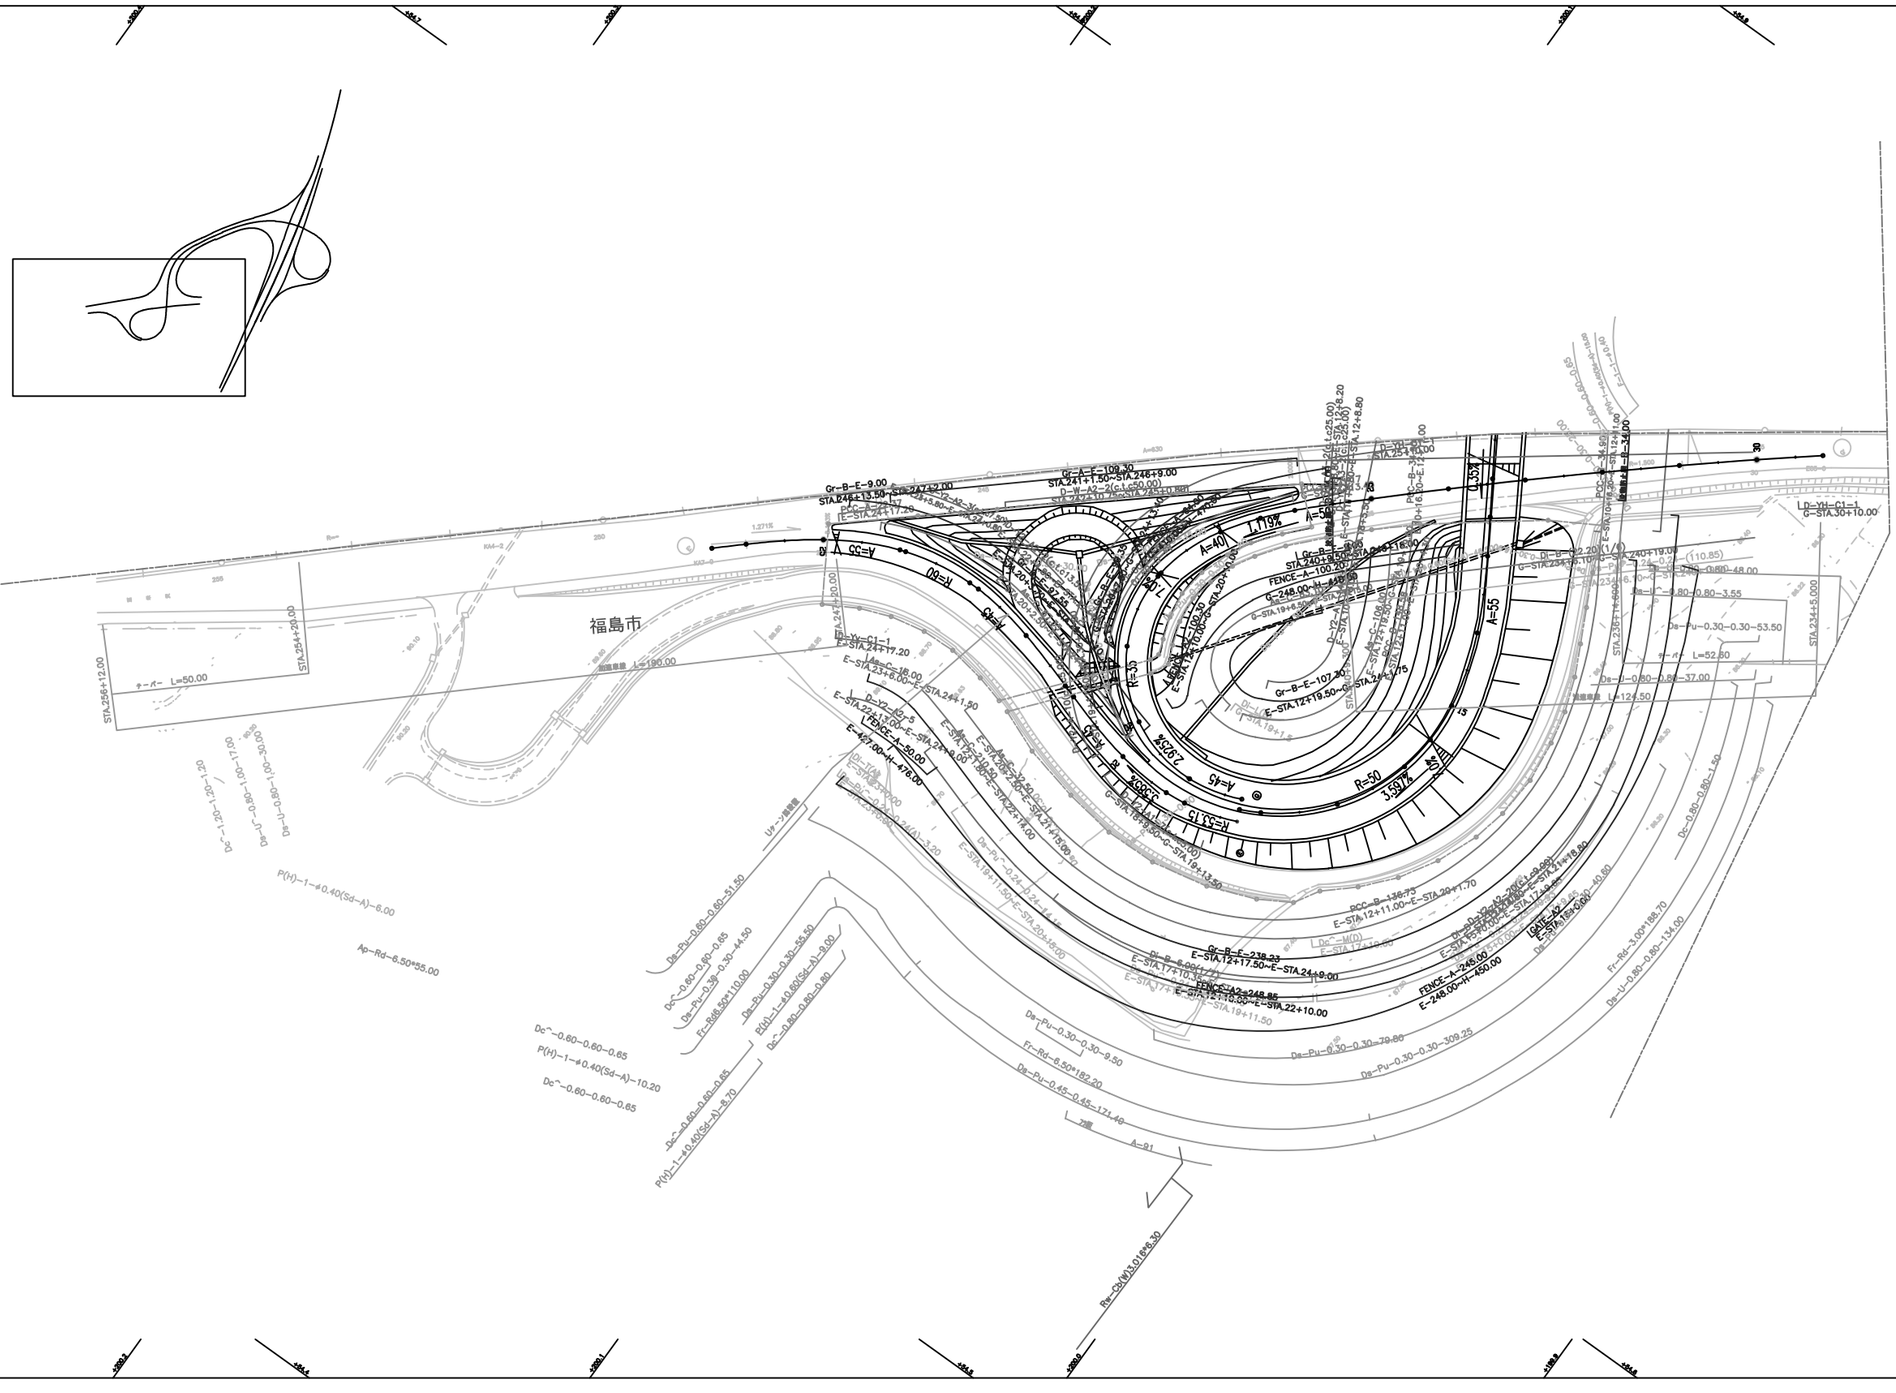
福島市
STA.256+12.00
STA.254+20.00
ターバー L=50.00
L=190.00
Gr-B-E-9.00
STA.246+13.00~STA.247+2.00
Gr-A-E-109.30
STA.241+7.50~STA.246+9.00
D-W-A2-2(c1=50.00)
D-W-A2-2(c1=50.00)
D-W-A2-2(c1=50.00)

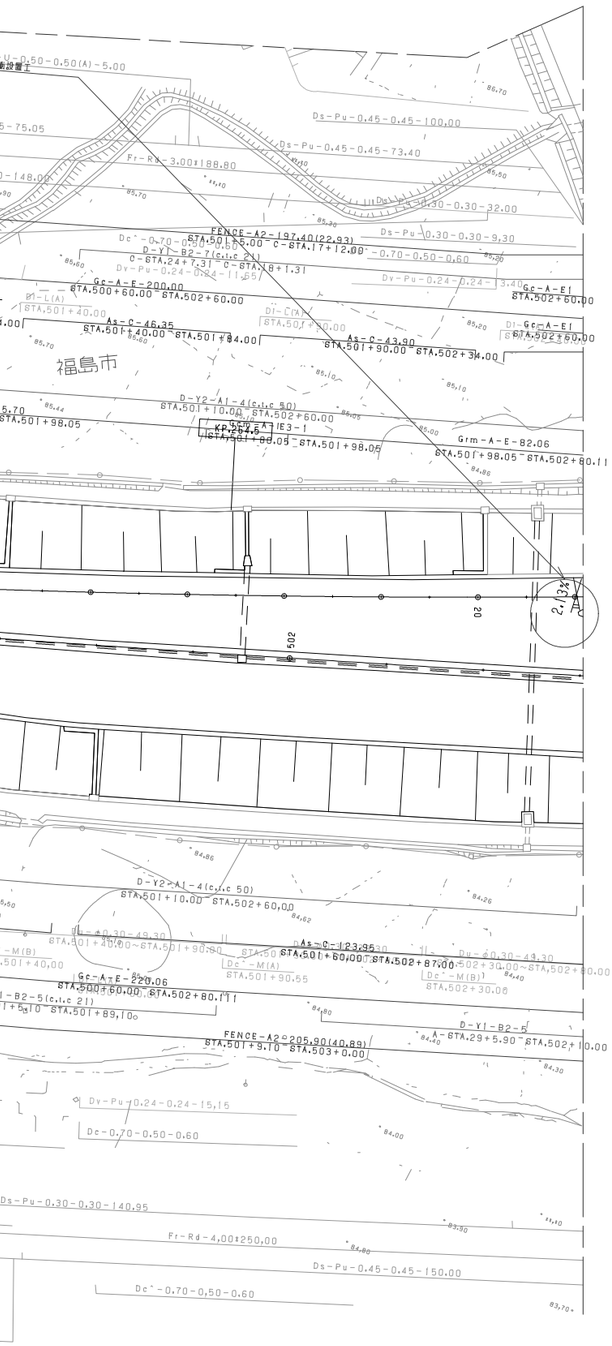

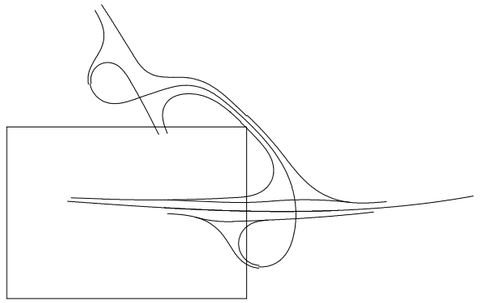

調整年月	摘要
第2回 2010年 5月	
第3回 2012年 4月	
第4回 2018年 1月	

東北縦貫自動車道弘前線 東北自動車道（福島西～福島飯坂）			——
工種	管理用平面図		——
名称	福島飯坂インターチェンジ KP.264.594～KP.264.956 STA.502+80～STA.506+42	縮尺 1/500	3 6
東日本高速道路（株） 東北支社			

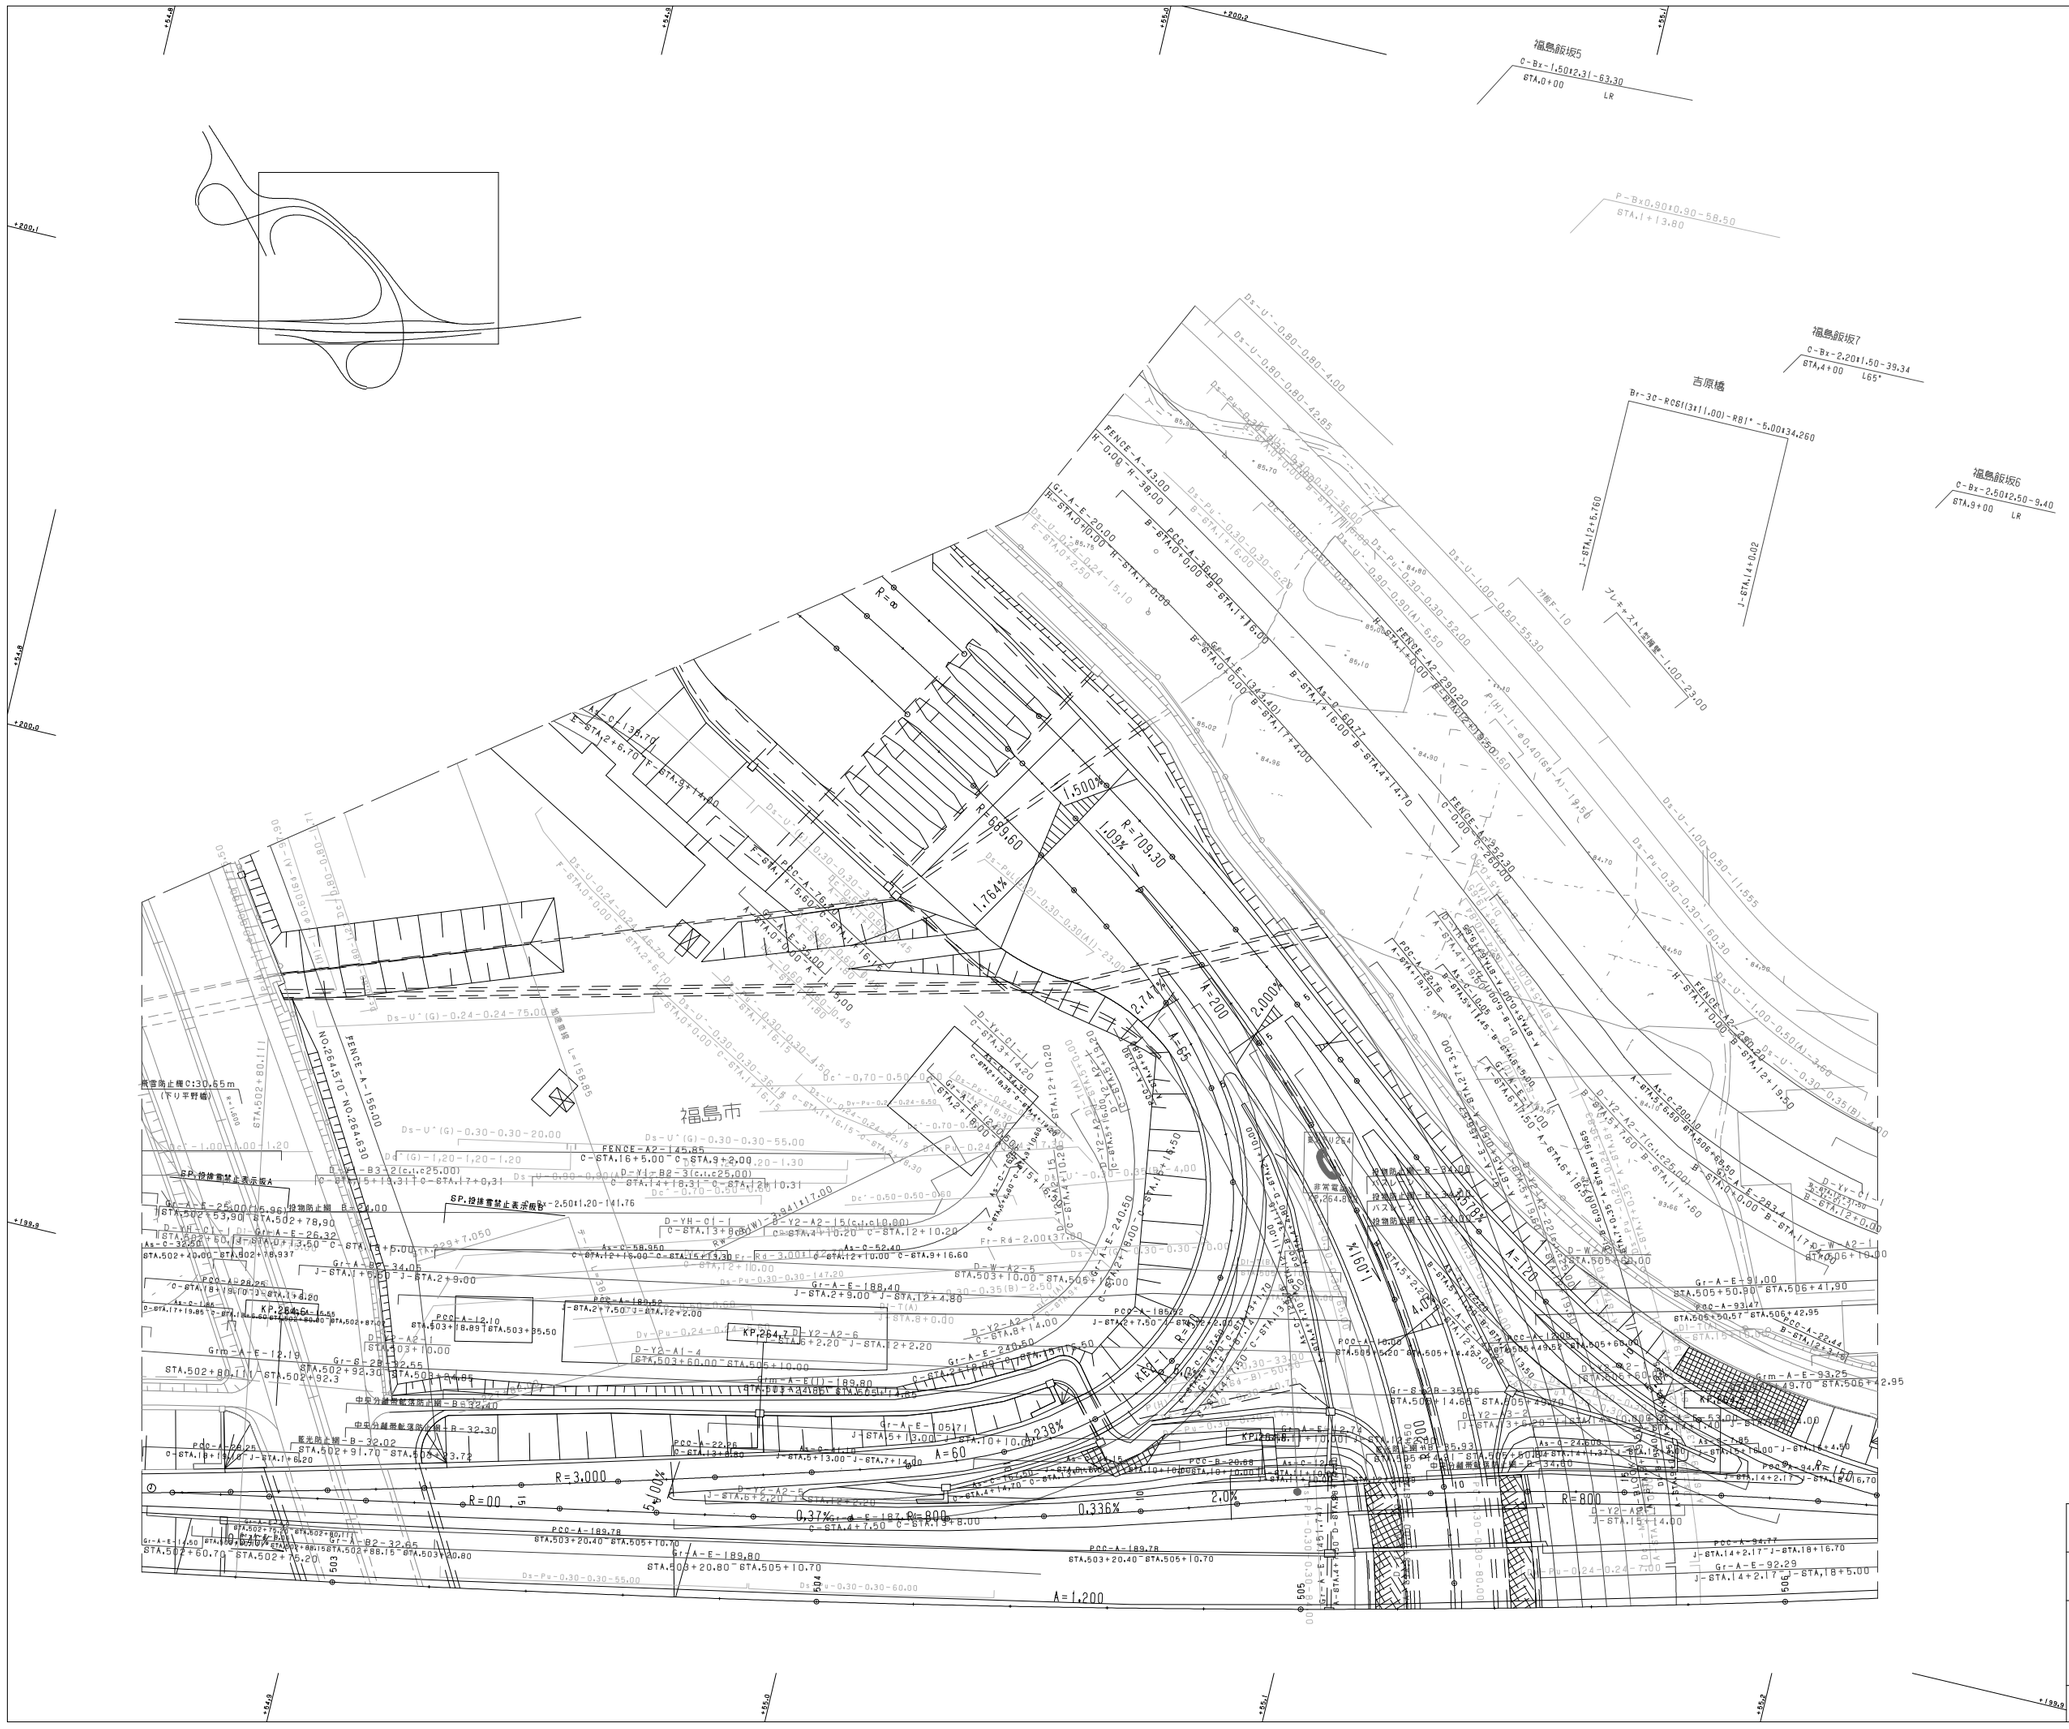

調整年月		摘要
第1回	2006年 2月	
第2回	2012年 4月	
第3回	2014年 2月	
第4回	2016年 1月	

東北縦貫自動車道弘前線 東北自動車道（福島西～福島飯坂）			——
工種	管理用平面図		——
名称	福島飯坂インターチェンジ KP.264.594～KP.264.956 STA.502+80～STA.506+42	縮尺 1/500	4 6
東日本高速道路（株） 東北支社			

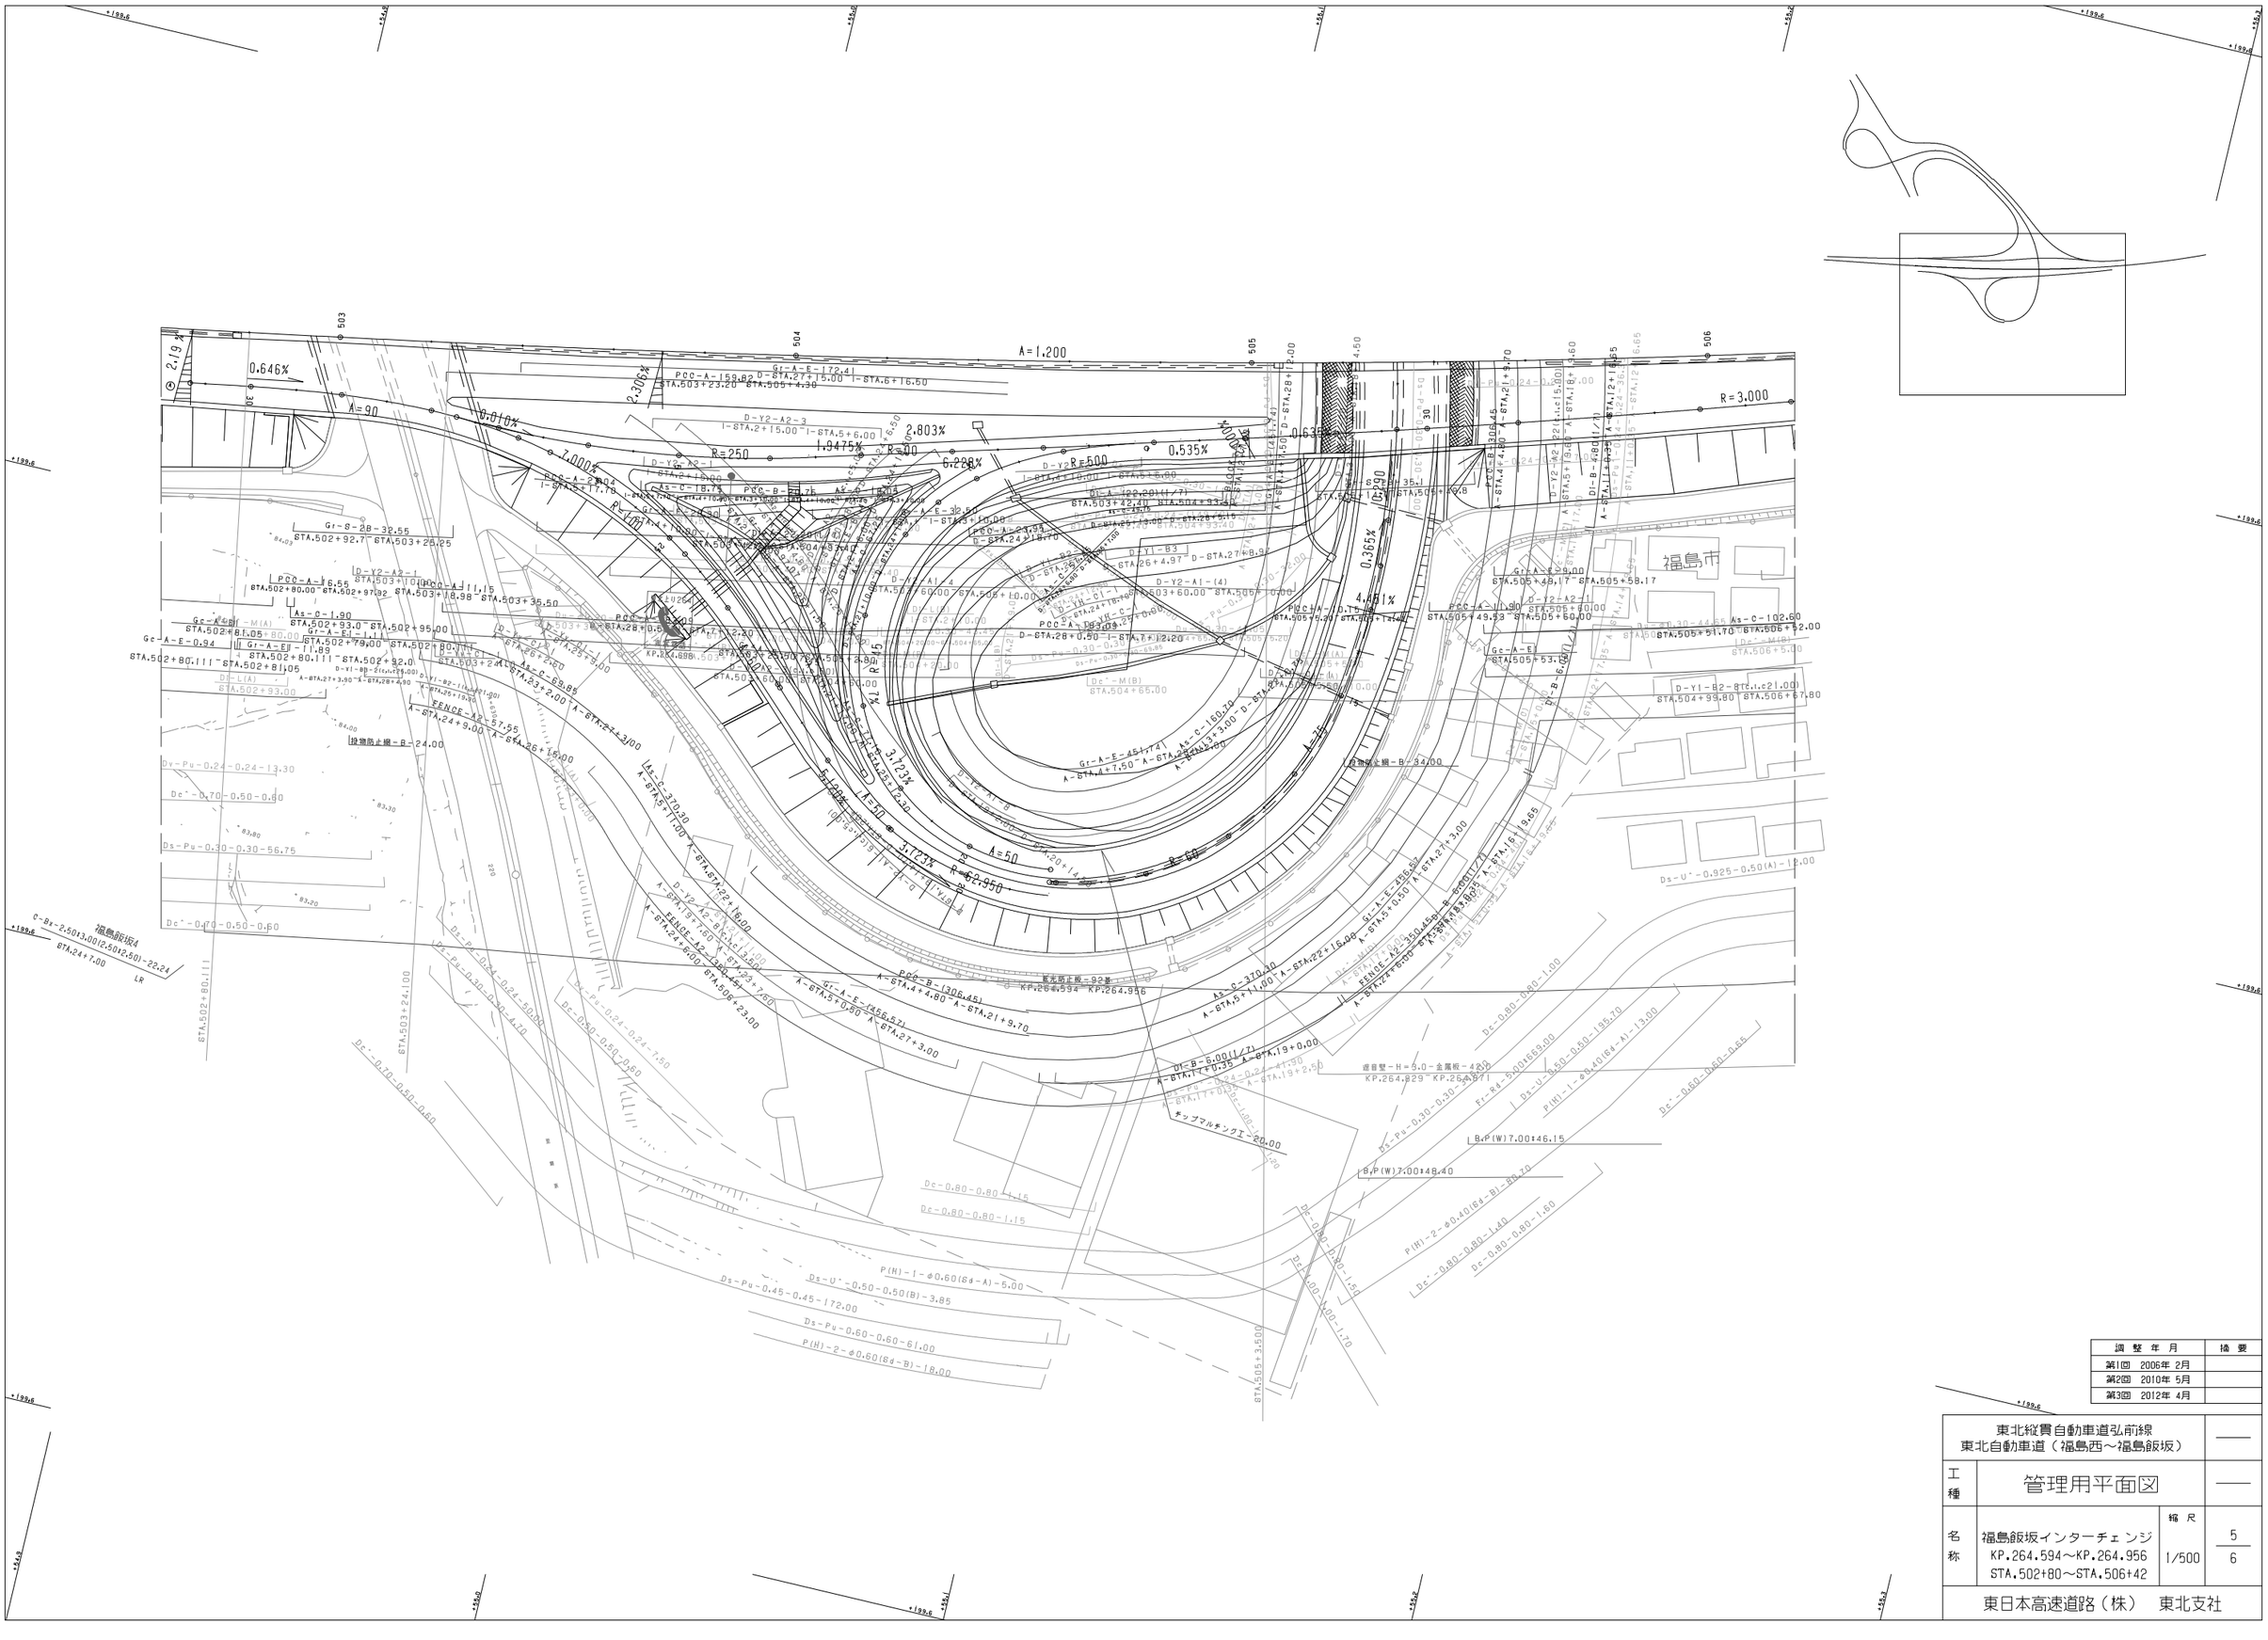
福島市
福島飯坂4
KP.264.594
KP.264.956
遮音壁－H＝5.0－金属板－42m
KP.264.829～KP.264.871
擁壁防止柵－B－24.00
擁壁防止柵－B－34.00
チップマルチングエ－20.00
FENCE－A2－57.55
FENCE－A2－38.45
FENCE－A2－6.00
FENCE－A2－6.00
FENCE－A2－6.00

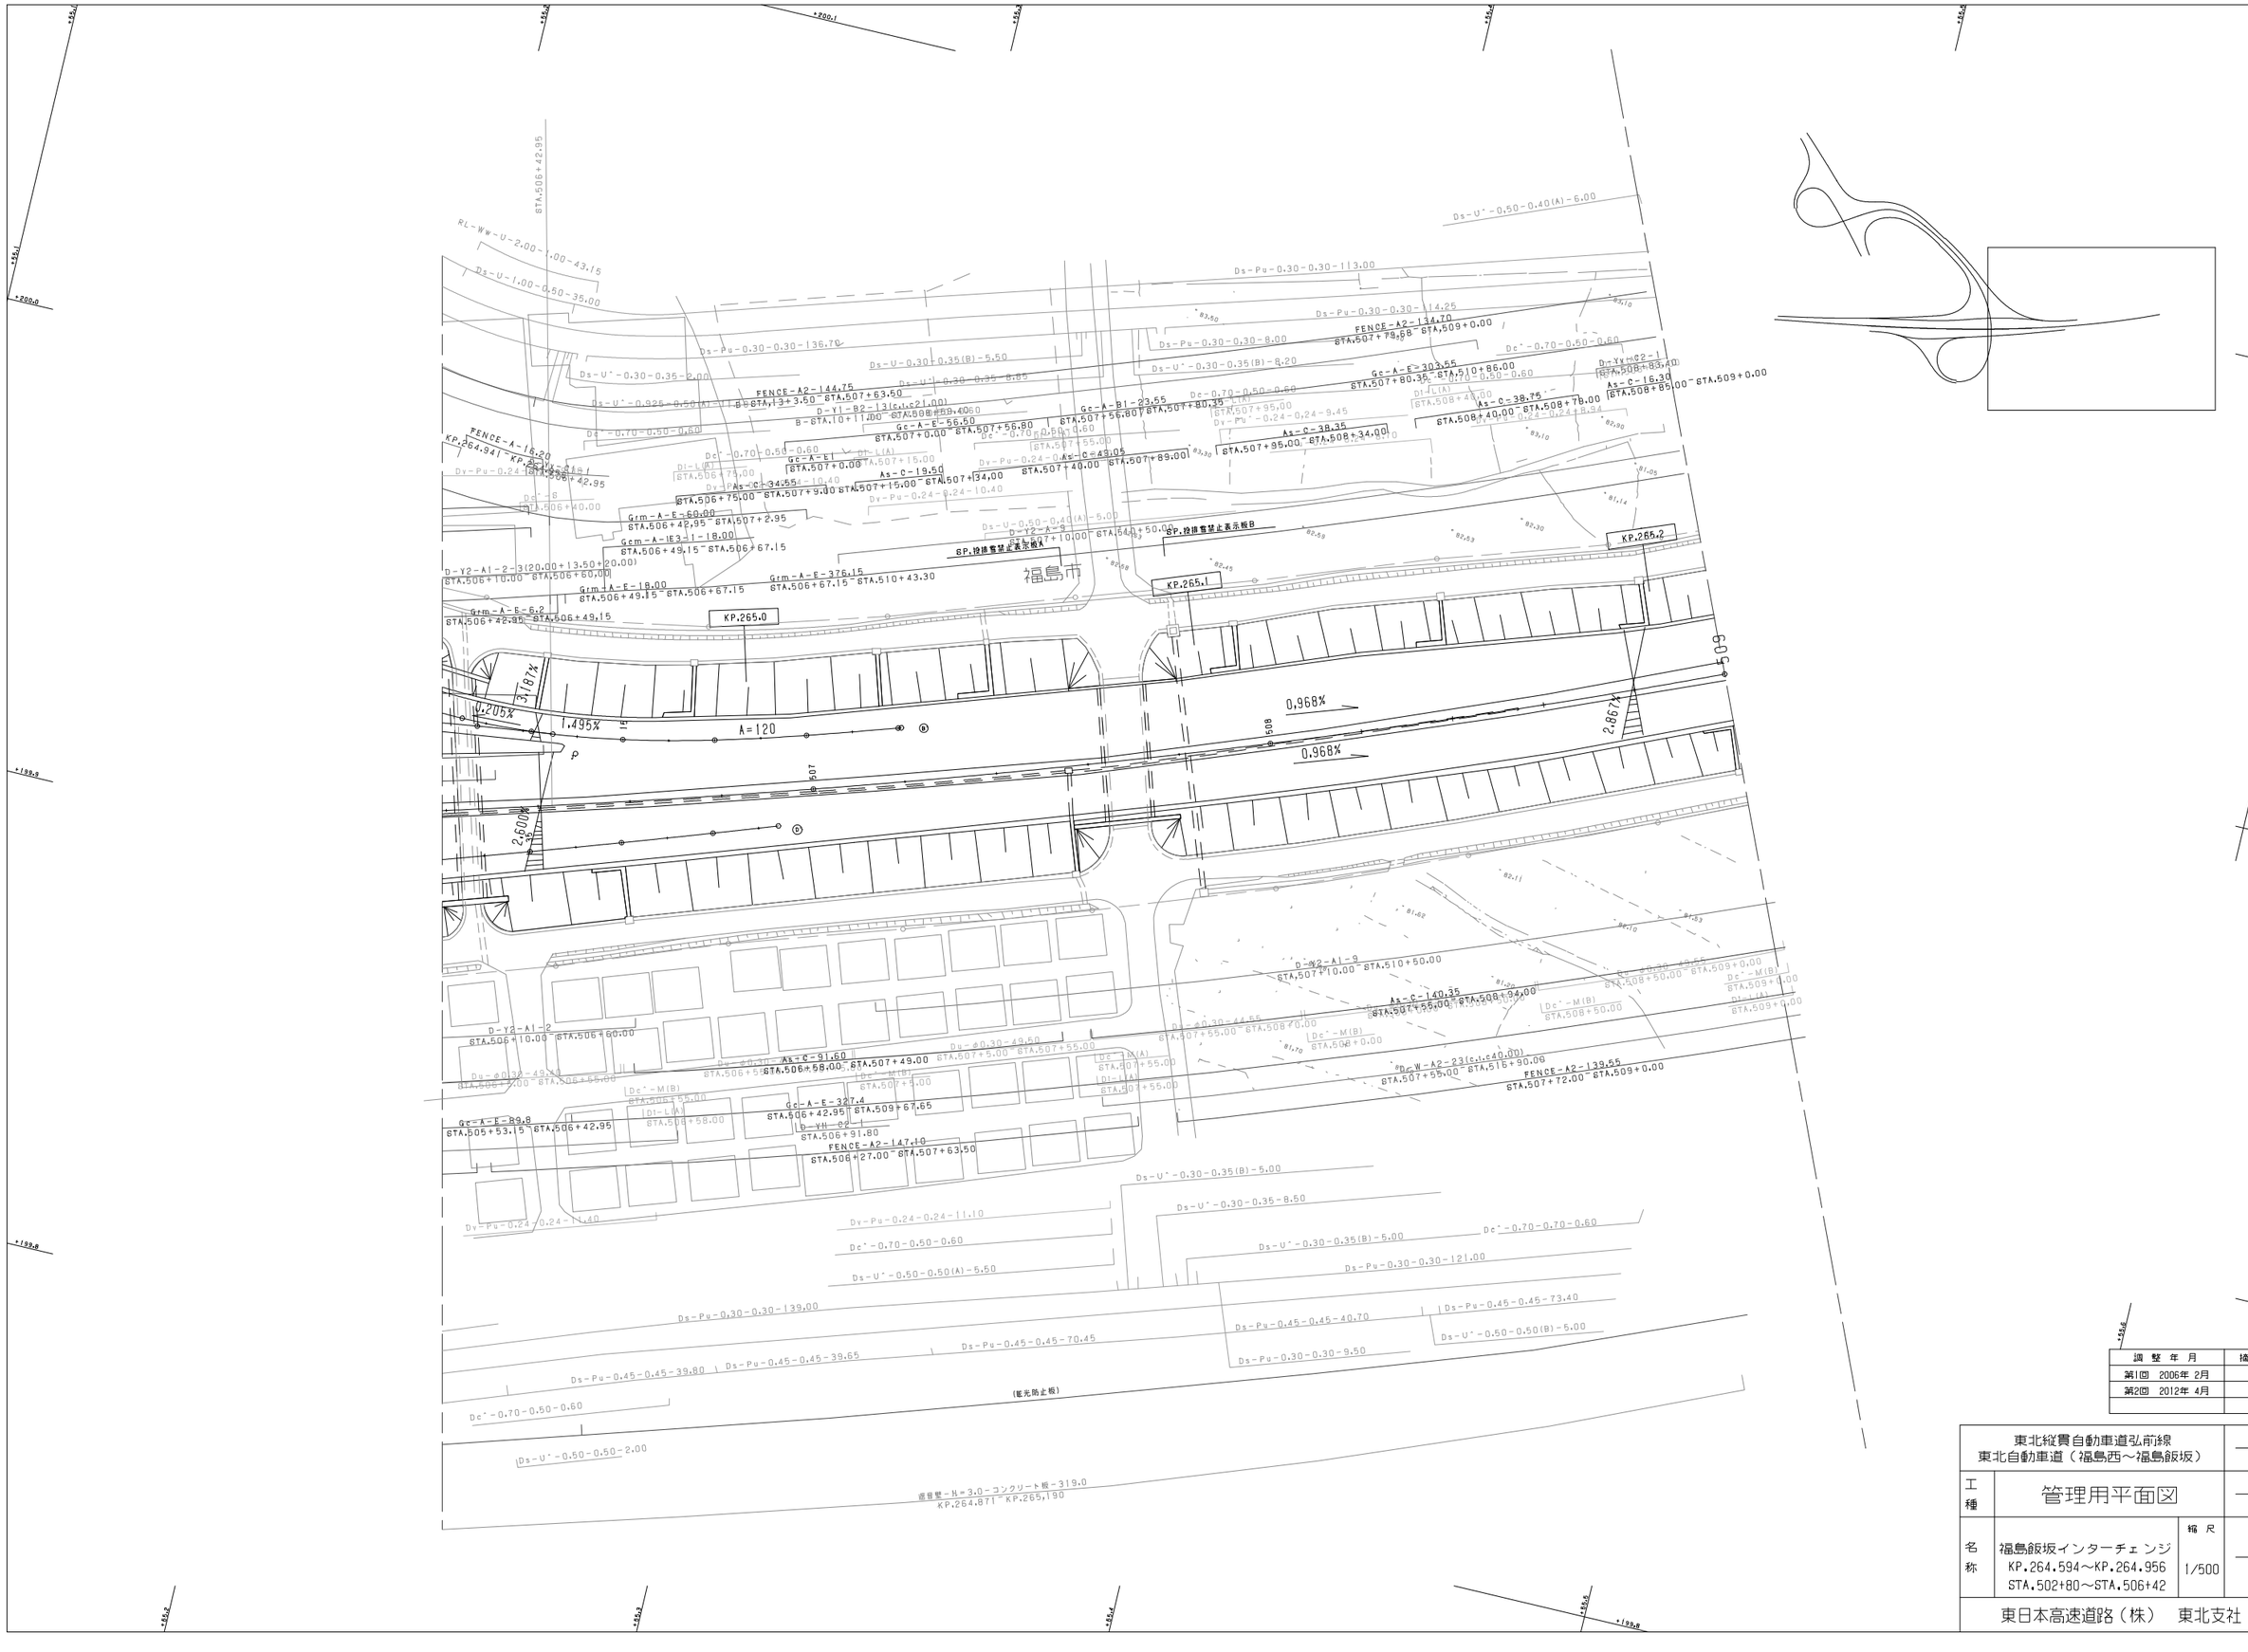
KP.265.0
KP.265.1
KP.265.2
BP.投排雪堅止表示板A
BP.投排雪堅止表示板B
A=120
3.187%
1.205%
1.495%
0.968%
0.968%
2.867%
2.600%
(遮光防止板)
FENCE-A-16.20
KP.264.941 - KP.265.115
FENCE-A2-144.75
STA.507+63.50 - STA.507+79.58
FENCE-A2-134.70
STA.509+0.00 - STA.509+85.00
FENCE-A2-139.55
STA.507+72.00 - STA.509+0.00
FENCE-A2-147.10
STA.506+27.00 - STA.507+63.50
Gc-A-E-89.8
STA.505+53.15 - STA.506+42.95
Gc-A-E-327.4
STA.506+42.95 - STA.509+67.65
Gc-A-E-303.55
STA.507+80.35 - STA.510+86.00
Gc-A-B1-23.55
STA.507+56.80 - STA.507+80.35
Gc-A-E1-56.50
STA.507+0.00 - STA.507+56.80
Grm-A-E-60.00
STA.506+42.95 - STA.507+2.95
Grm-A-E3.1-18.00
STA.506+49.15 - STA.506+67.15
Grm-A-E-376.15
STA.506+67.15 - STA.510+43.30
Grm1A-E-18.00
STA.506+49.15 - STA.506+67.15
Grm-A-E-6.2
STA.506+42.95 - STA.506+49.15
As-C-34.55
STA.506+75.00 - STA.507+9.00
As-C-19.50
STA.507+15.00 - STA.507+34.00
As-C-43.05
STA.507+40.00 - STA.507+89.00
As-C-38.35
STA.507+95.00 - STA.508+34.00
As-C-38.75
STA.508+40.00 - STA.508+78.00
As-C-16.30
STA.508+85.00 - STA.509+0.00
As-C-91.60
STA.506+58.00 - STA.507+49.00
As-C-140.35
STA.507+55.00 - STA.508+94.00
D-Y1-B2-13(c1.c21.00)
B-STA.10+11.00 - STA.508+55.00
D-Y2-A1-2-3(20.00+13.50+20.00)
STA.506+10.00 - STA.506+60.00
D-Y2-A1-2
STA.506+10.00 - STA.506+60.00
D-W2-A1-9
STA.507+10.00 - STA.510+50.00
D-W2-A2-23(c1.c40.00)
STA.507+55.00 - STA.515+90.00
D-Yv-02-1
STA.506+91.80
D-Yv-02-1
STA.508+83.40
Ds-U*-0.50-0.40(A)-6.00
Ds-Pu-0.30-0.30-113.00
Ds-Pu-0.30-0.30-114.25
Ds-Pu-0.30-0.30-8.00
Ds-U*-0.30-0.35(B)-8.20
Ds-U*-0.30-0.35-2.00
Ds-U*-0.925-0.50(A)-11.85
Ds-U-0.30-0.35(B)-5.50
Ds-U-0.30-0.35-8.85
Ds-Pu-0.30-0.30-136.70
RL-Ww-U-2.00-1.00-43.15
Ds-U-1.00-0.50-35.00
Dc*-0.70-0.50-0.60
Dv-Pu-0.24-0.24-9.45
Dv-Pu-0.24-0.24-8.94
Dv-Pu-0.24-0.24-10.40
Dv-Pu-0.24-0.24-11.40
Dv-Pu-0.24-0.24-11.10
Ds-U*-0.50-0.40(A)-5.00
Ds-U*-0.50-0.50(A)-5.50
Ds-U*-0.30-0.35(B)-5.00
Ds-U*-0.30-0.35-8.50
Ds-Pu-0.30-0.30-121.00
Ds-Pu-0.30-0.30-139.00
Ds-Pu-0.45-0.45-39.80
Ds-Pu-0.45-0.45-39.65
Ds-Pu-0.45-0.45-70.45
Ds-Pu-0.45-0.45-40.70
Ds-Pu-0.45-0.45-73.40
Ds-Pu-0.30-0.30-9.50
Ds-U*-0.50-0.50(B)-5.00
Ds-U*-0.50-0.50-2.00
盛音壁-H=3.0-コンクリート板-319.0
KP.264.871 - KP.265.190
STA.506+42.95
STA.509+0.00
STA.506+60.00
STA.507+95.00
STA.508+50.00
STA.508+40.00
STA.507+55.00
STA.507+80.35
STA.507+56.80
STA.507+0.00
STA.507+15.00
STA.507+40.00
STA.507+89.00
STA.507+34.00
STA.506+75.00
STA.507+9.00
STA.506+49.15
STA.506+67.15
STA.510+43.30
STA.506+10.00
STA.506+60.00
STA.507+10.00
STA.510+50.00
STA.507+55.00
STA.508+94.00
STA.508+78.00
STA.508+34.00
STA.507+49.00
STA.507+5.00
STA.506+58.00
STA.506+91.80
STA.506+27.00
STA.507+63.50
STA.505+53.15
STA.506+42.95
STA.509+67.65
STA.507+72.00
STA.509+0.00
STA.515+90.00
STA.507+55.00
STA.508+50.00
STA.508+0.00
STA.509+0.00
STA.507+55.00
STA.507+5.00
STA.507+1.00
STA.506+55.00
STA.506+58.00
STA.506+55.00
STA.506+75.00
STA.506+40.00
STA.507+15.00
STA.507+55.00
STA.508+83.40
STA.508+40.00
STA.508+50.00
STA.509+0.00
STA.509+1.00
STA.509+0.00
Dc*-M(B)
Di-L(A)
Dc*-M(A)
Dc*-M(B)
Di-L(A)
Dc*-M(B)
Dc*-M(A)
Di-L(A)
Dc*-M(B)
Di-L(A)
Dc*-M(B)
Dc*-M(B

東北縦貫自動車道弘前線 東北自動車道（福島飯坂～国見）		——
工種	管理用平面図	——
名称	KP.265.214～KP.265.514 STA.509+00～STA.512+00	縮尺 1/1000
		1/16
東日本高速道路（株）　東北支社		

調整年月	摘要
第1回　2006年 2月	
第2回　2012年 4月	

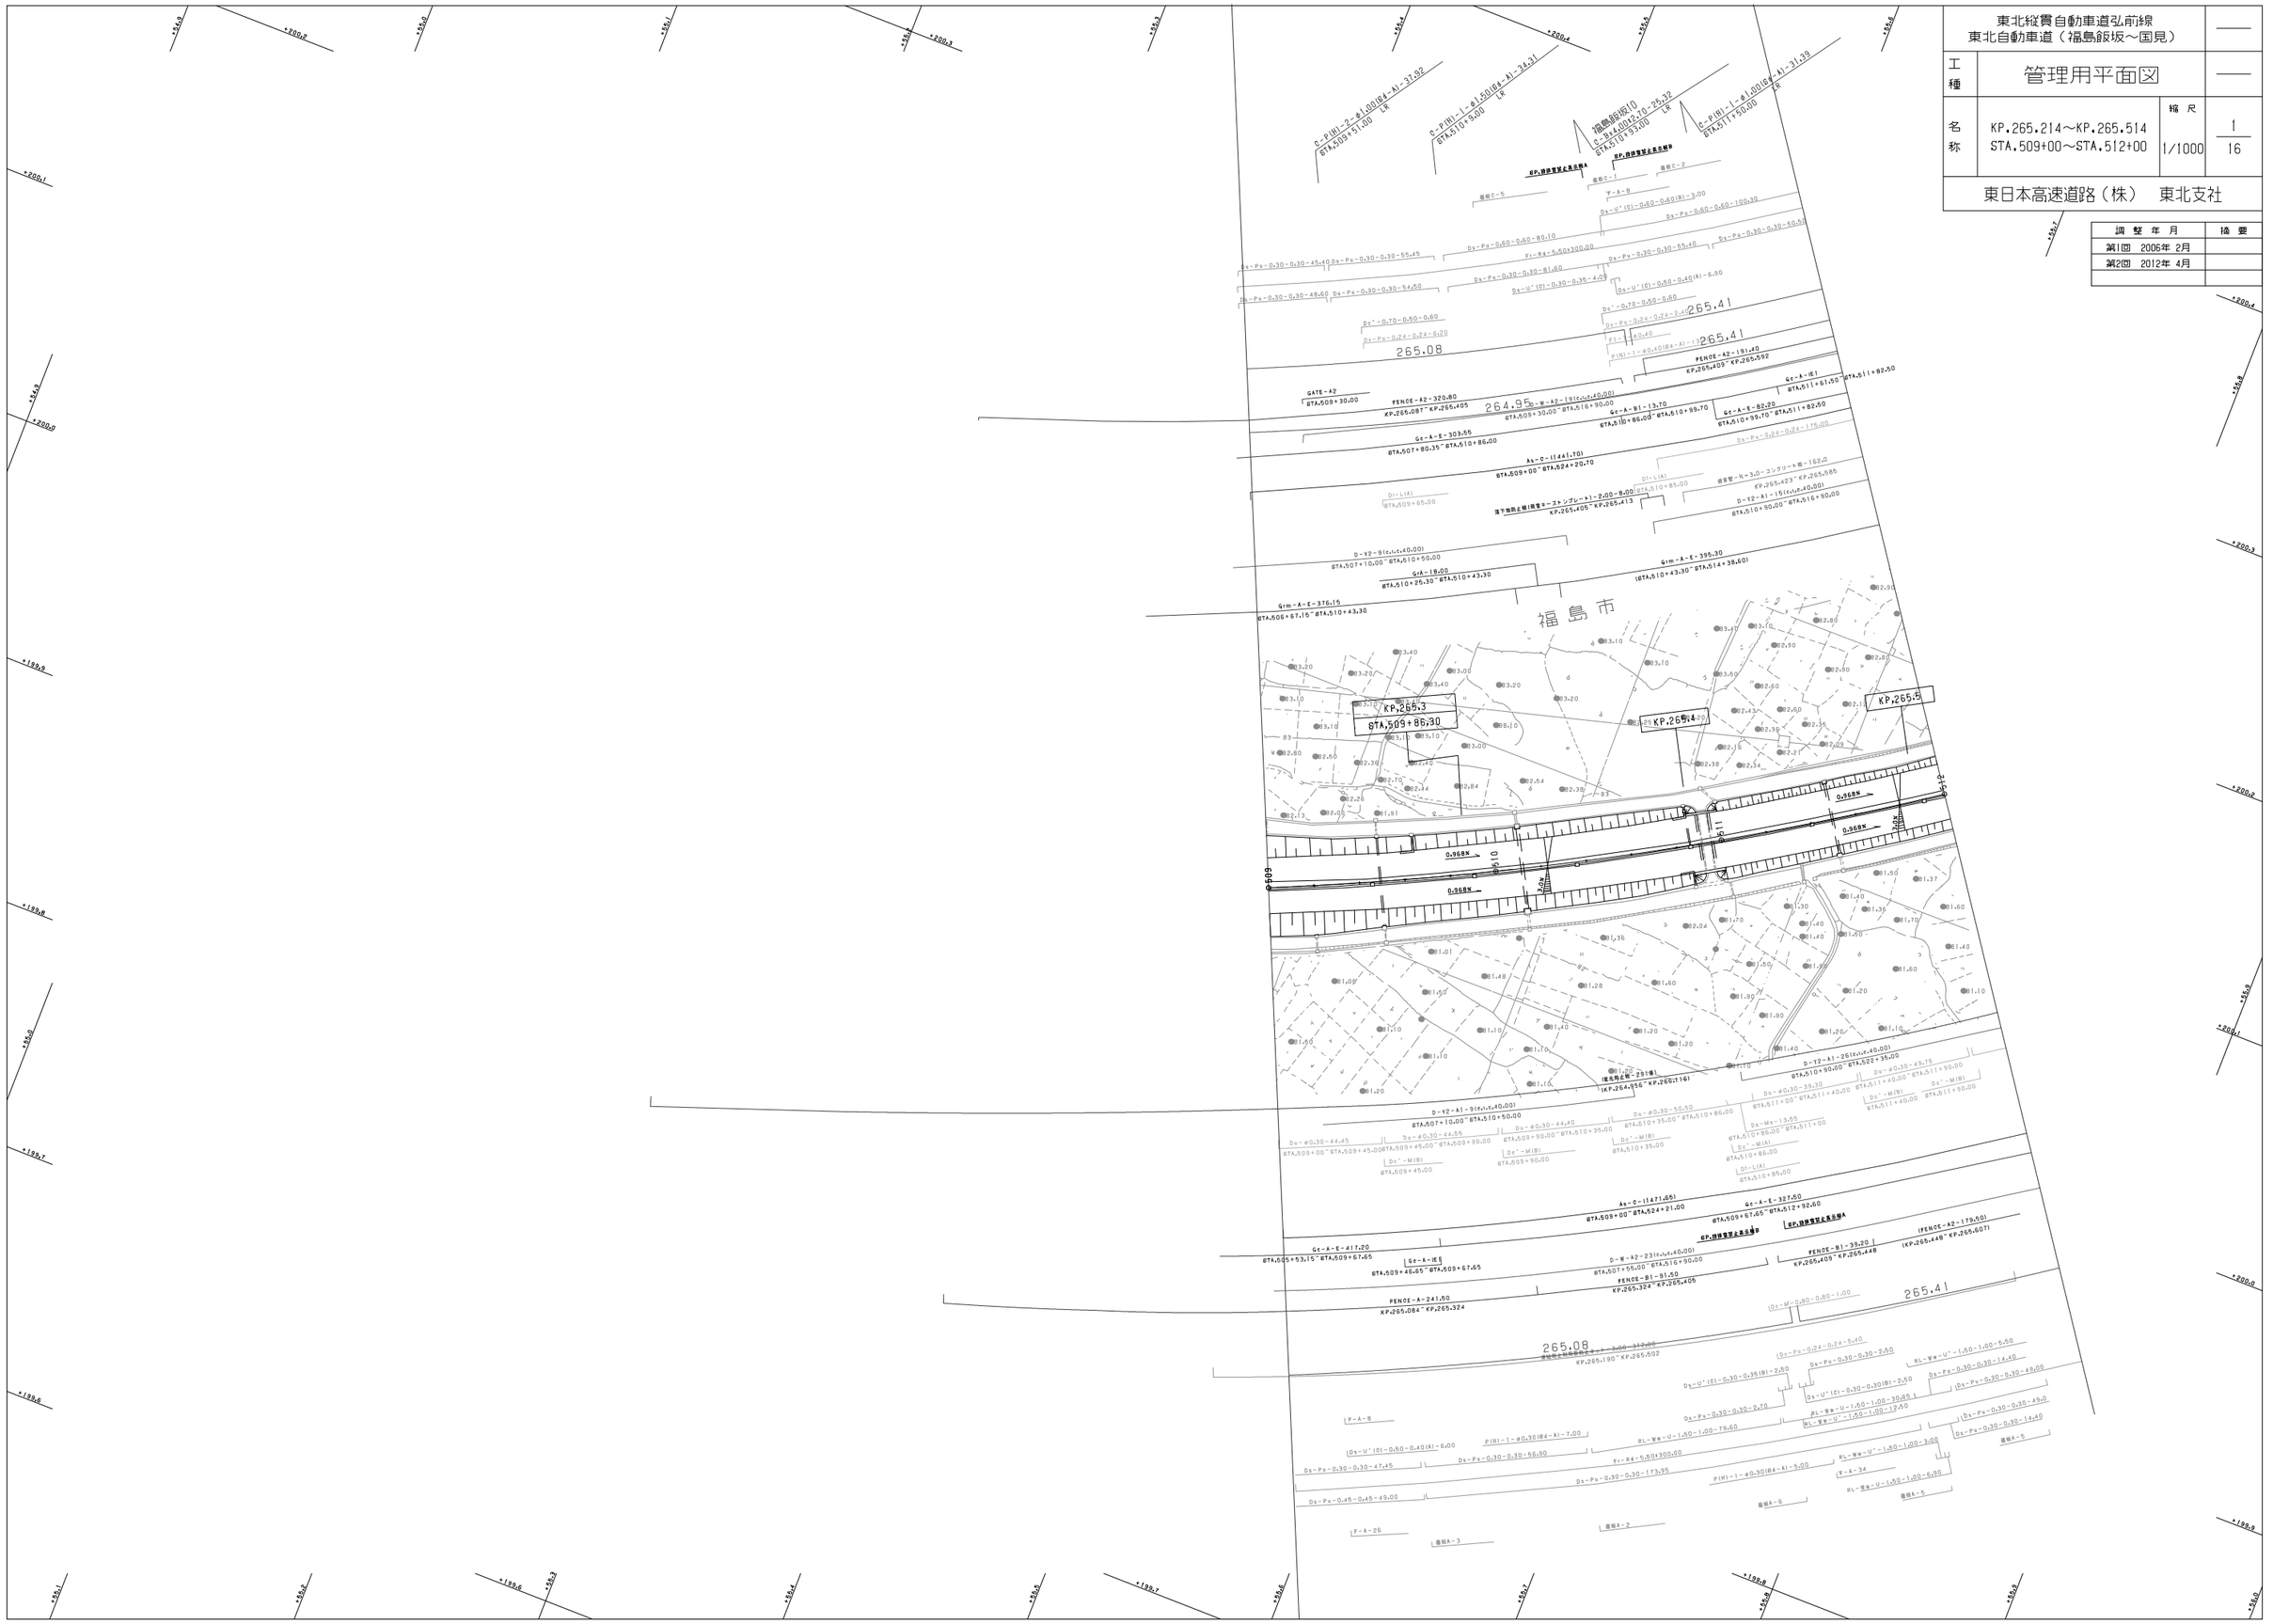

東北縦貫自動車道弘前線
東北自動車道（福島飯坂～国見）

工種	管理用平面図		
名称	KP.265.514～KP.266.314 STA.512+00～STA.520+00	縮尺 1/1000	2 16

東日本高速道路（株）　東北支社

調整年月	摘要
第1回　2006年 2月	
第2回　2010年 5月	
第3回　2012年 4月	
第4回　2016年 1月	

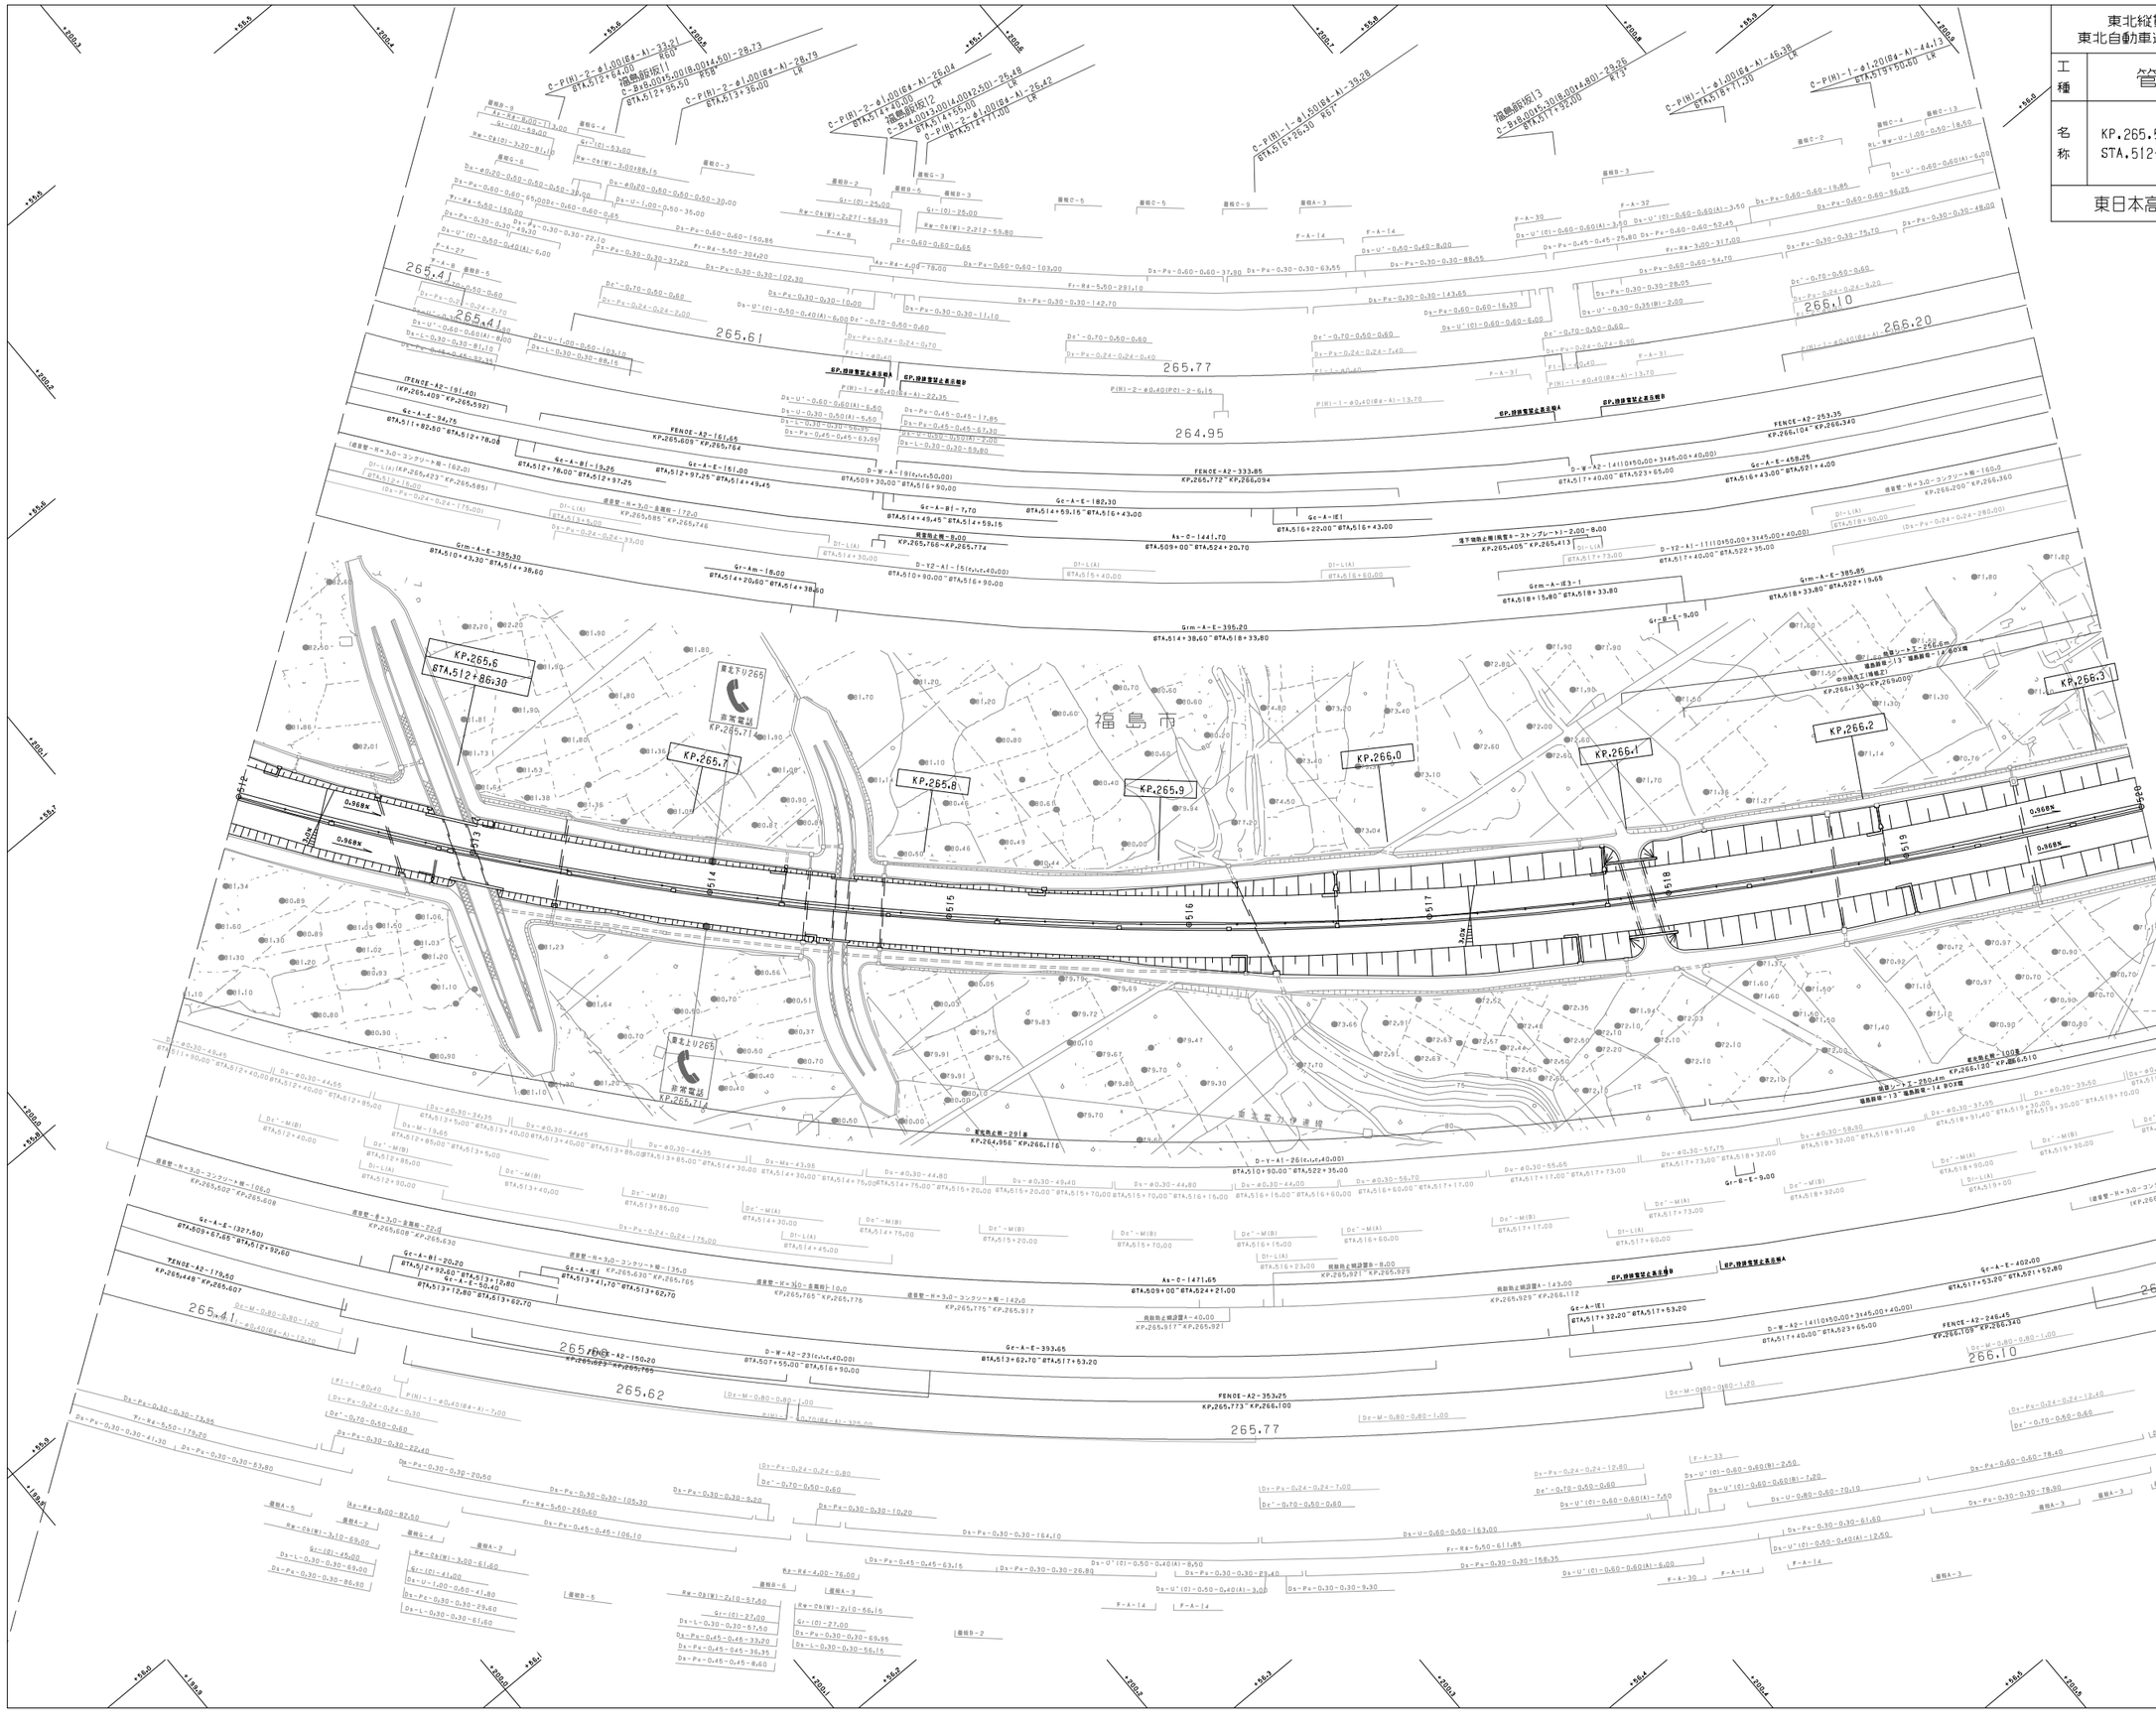
KP.265.6
STA.512+86.30
KP.265.7
KP.265.8
KP.265.9
KP.266.0
KP.266.1
KP.266.2
KP.266.3
福島市
東北TU265
非常電話
KP.265.714
KP.265.71
265.41
265.61
265.77
264.95
265.62
266.20
266.10
265.25
0.968%
Gr-A-E-327.50
Gr-A-E-394.75
Grm-A-E-385.30
Grm-A-E-395.20
Gr-A-E-458.25
Grm-A-E-385.85
Gr-A-E-402.00
Gr-A-E-393.65
Gr-A-E-150.20
FENCE-A2-179.50
FENCE-A2-151.65
FENCE-A2-333.85
FENCE-A2-253.35
FENCE-A2-246.45
FENCE-A2-353.25
As-O-1441.70
As-O-1471.65
D-W-A2-23(x1,r40.00)
D-Y-A1-26(x1,r40.00)
D-W-A2-14(10@50.00+3@45.00+40.00)
D-Y2-A1-11(10@50.00+3@45.00+40.00)
D-W-A1-19(x1,r50.00)
D-Y2-A1-15(x1,r40.00)
D-W-A2-14(10@50.00+3@45.00+40.00)
福島飯坂11
福島飯坂12
福島飯坂13
C-P(H)-2-φ1.00(64-A)-33.91
C-P(H)-2-φ1.00(64-A)-28.73
C-P(H)-2-φ1.00(64-A)-26.04
C-P(H)-2-φ1.00(64-A)-25.49
C-P(H)-2-φ1.00(64-A)-25.42
C-P(H)-1-φ1.50(64-A)-39.28
C-P(H)-1-φ1.00(64-A)-46.38
C-P(H)-1-φ1.20(64-A)-44.13
C-P(H)-1-φ1.00(64-A)-29.26
Gr-(C)-53.00
Gr-(C)-25.00
Gr-(C)-27.00
Gr-(C)-45.00
Gr-(C)-41.00
Rw-Ca(W)-3.30-81.10
Rw-Ca(W)-3.05188.15
Rw-Ca(W)-2.27I-56.99
Rw-Ca(W)-2.212-59.80
Rw-Ca(W)-3.00-61.60
Rw-Ca(W)-2.10-57.60
Rw-Ca(W)-2.10-66.16
Rw-R4-8.00-82.50
Rw-R4-4.00-78.00
Rx-R4-4.00-78.00
Fr-R4-5.50-304.20
Fr-R4-5.50-291.10
Fr-R4-5.50-175.20
Fr-R4-5.60-260.60
Fr-R4-5.60-611.85
Fr-R4-4.00-103.00
Fr-R4-3.00-317.00
Ds-Pu-0.60-0.60-150.85
Ds-Pu-0.30-0.30-102.30
Ds-Pu-0.30-0.30-142.70
Ds-Pu-0.30-0.30-143.65
Ds-Pu-0.30-0.30-63.55
Ds-Pu-0.30-0.30-88.55
Ds-Pu-0.60-0.60-103.00
Ds-Pu-0.60-0.60-37.80
Ds-Pu-0.60-0.60-16.30
Ds-Pu-0.60-0.60-54.70
Ds-Pu-0.60-0.60-19.85
Ds-Pu-0.60-0.60-36.25
Ds-Pu-0.30-0.30-75.70
Ds-Pu-0.30-0.30-48.00
Ds-Pu-0.30-0.30-28.05
Ds-Pu-0.24-0.24-5.20
Ds-Pu-0.24-0.24-7.40
Ds-Pu-0.24-0.24-0.70
Ds-Pu-0.24-0.24-0.40
Ds-Pu-0.24-0.24-12.80
Ds-Pu-0.24-0.24-7.00
Ds-Pu-0.45-0.45-25.80
Ds-Pu-0.45-0.45-17.85
Ds-Pu-0.45-0.45-87.30
Ds-Pu-0.45-0.45-63.96
Ds-Pu-0.45-0.45-63.16
Ds-Pu-0.45-0.45-33.20
Ds-Pu-0.45-0.45-36.35
Ds-Pu-0.45-0.45-8.60
Ds-U'-0.60-0.60(A)-6.00
Ds-U'-0.55-0.40-8.00
Ds-U'-0.30-0.30-8.55
Ds-U'-0.60-0.60(A)-3.50
Ds-U'-0.30-0.35(B)-2.00
Ds-U'-0.50-0.40(A)-6.00
Ds-U'-0.60-0.60(A)-6.00
Ds-U'-0.60-0.60(B)-2.50
Ds-U'-0.60-0.60(A)-7.60
Ds-U'-0.60-0.60(B)-7.20
Ds-U'-0.60-0.60(A)-8.50
Ds-U'-0.60-0.60(A)-3.00
Ds-U'-0.60-0.60(A)-6.00
Ds-U'-0.60-0.60(A)-12.60
Ds-U-0.60-0.60-163.00
Ds-U-0.60-0.60-70.10
Ds-U-0.30-0.30-61.60
Ds-U-0.30-0.30-67.50
Ds-U-0.30-0.30-69.00
Ds-U-0.30-0.30-61.60
Ds-U-0.30-0.30-86.90
Ds-U-1.00-0.60-103.10
Ds-U-1.00-0.50-35.00
Ds-U-1.00-0.60-41.80
Ds-U-0.30-0.30-29.60
Ds-L-0.30-0.30-88.15
Ds-L-0.30-0.30-81.10
Ds-L-0.30-0.30-44.55
Ds-L-0.30-0.30-61.60
Ds-L-0.30-0.30-56.15
Ds-M-19.65
Ds-M-43.95
Ds-M-44.35
Ds-M-44.80
Ds-M-49.40
Ds-M-44.80
Ds-M-56.70
Ds-M-55.65
Ds-M-57.75
Ds-M-58.30
Ds-M-39.20
Ds-M-39.50
Ds-M-37.95
Ds-M-34.35
Ds-M-44.45
Ds-M-44.55
Ds-M-45.45
Ds-M-49.45
Ds-M-44.35
Ds-M-44.80
Ds-M-56.70
Ds-M-55.65
Ds-M-57.75
Ds-M-58.30
Ds-M-39.20
Ds-M-39.50
Ds-M-37.95
Ds-M-34.35
Ds-M-44.45
Ds-M-44.55
Ds-M-45.45
Ds-M-49.45
Dr'-M(B)
Dr'-M(A)
Dr'-0.70-0.50-0.60
Dr'-0.70-0.60-0.60
Dr'-0.70-0.60-0.60
Dr'-0.70-0.50-0.60
Dr'-0.70-0.50-0.60
Dr'-0.70-0.50

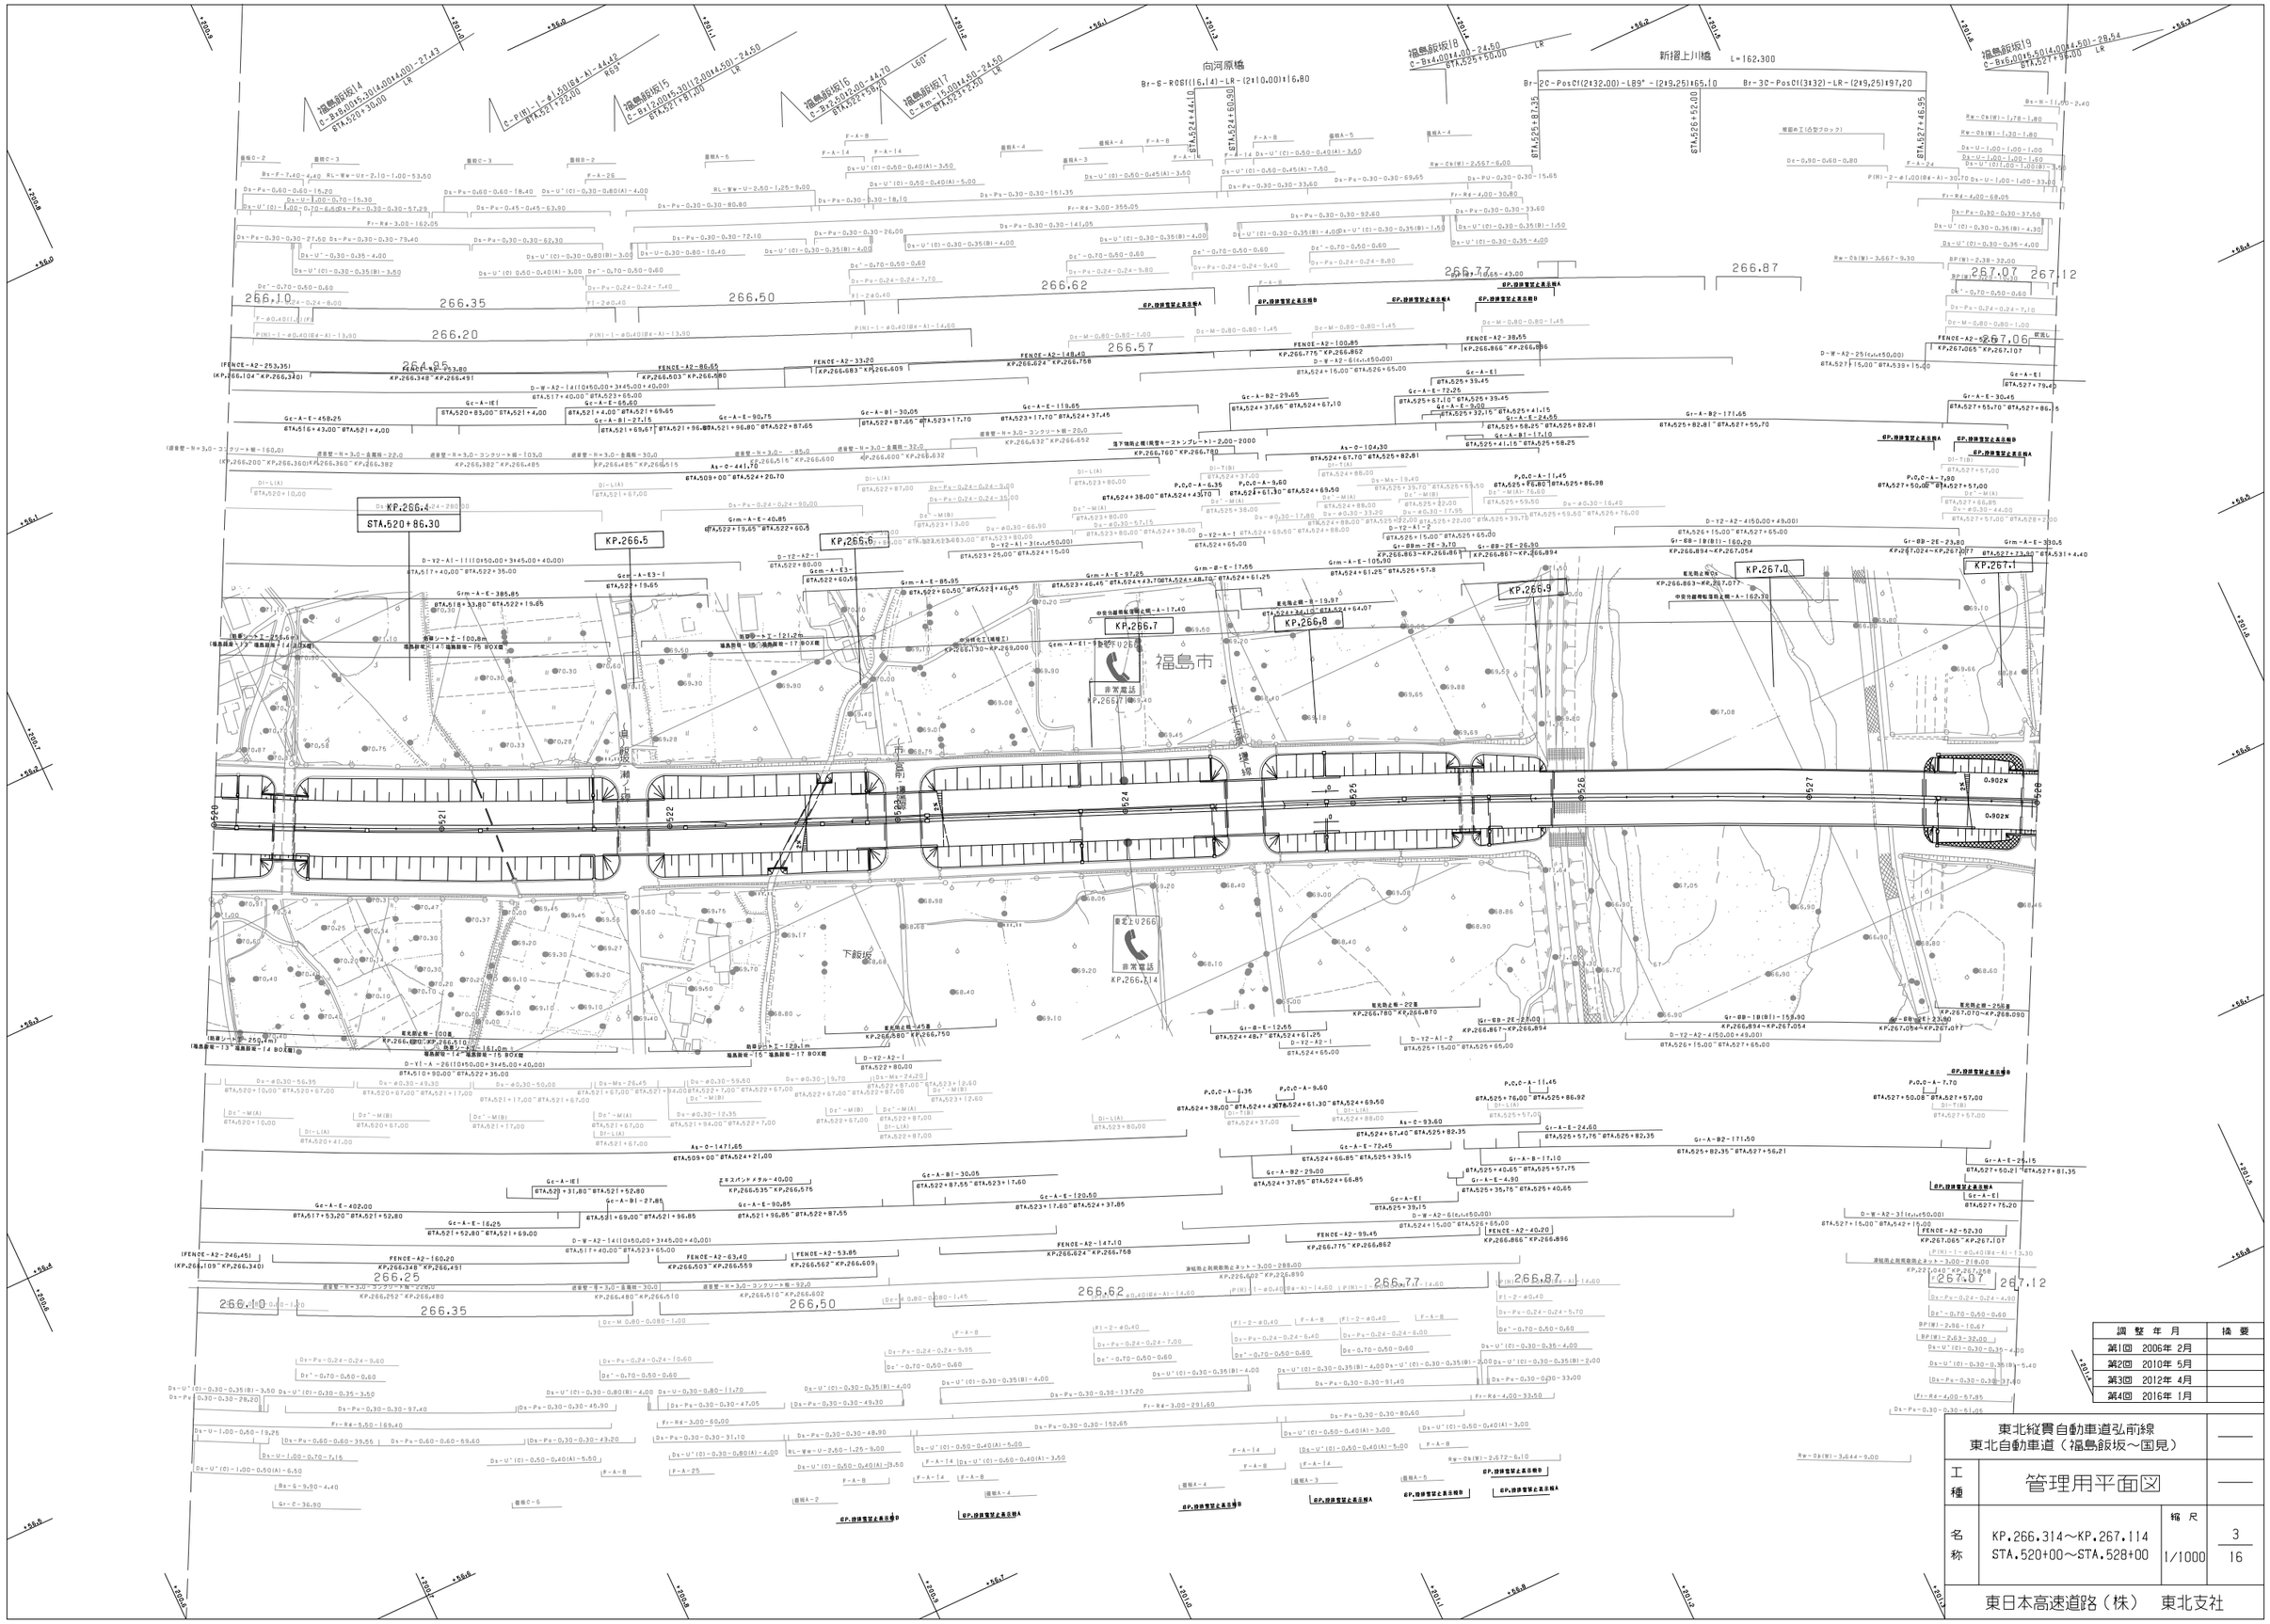

調整年月	摘要
第1回 2006年 2月	
第2回 2010年 5月	
第3回 2012年 4月	
第4回 2016年 1月	

東北縦貫自動車道弘前線
東北自動車道（福島飯坂～国見）

工種：管理用平面図

名称：KP.266.314～KP.267.114
STA.520+00～STA.528+00

縮尺：1/1000

3/16

東日本高速道路（株） 東北支社

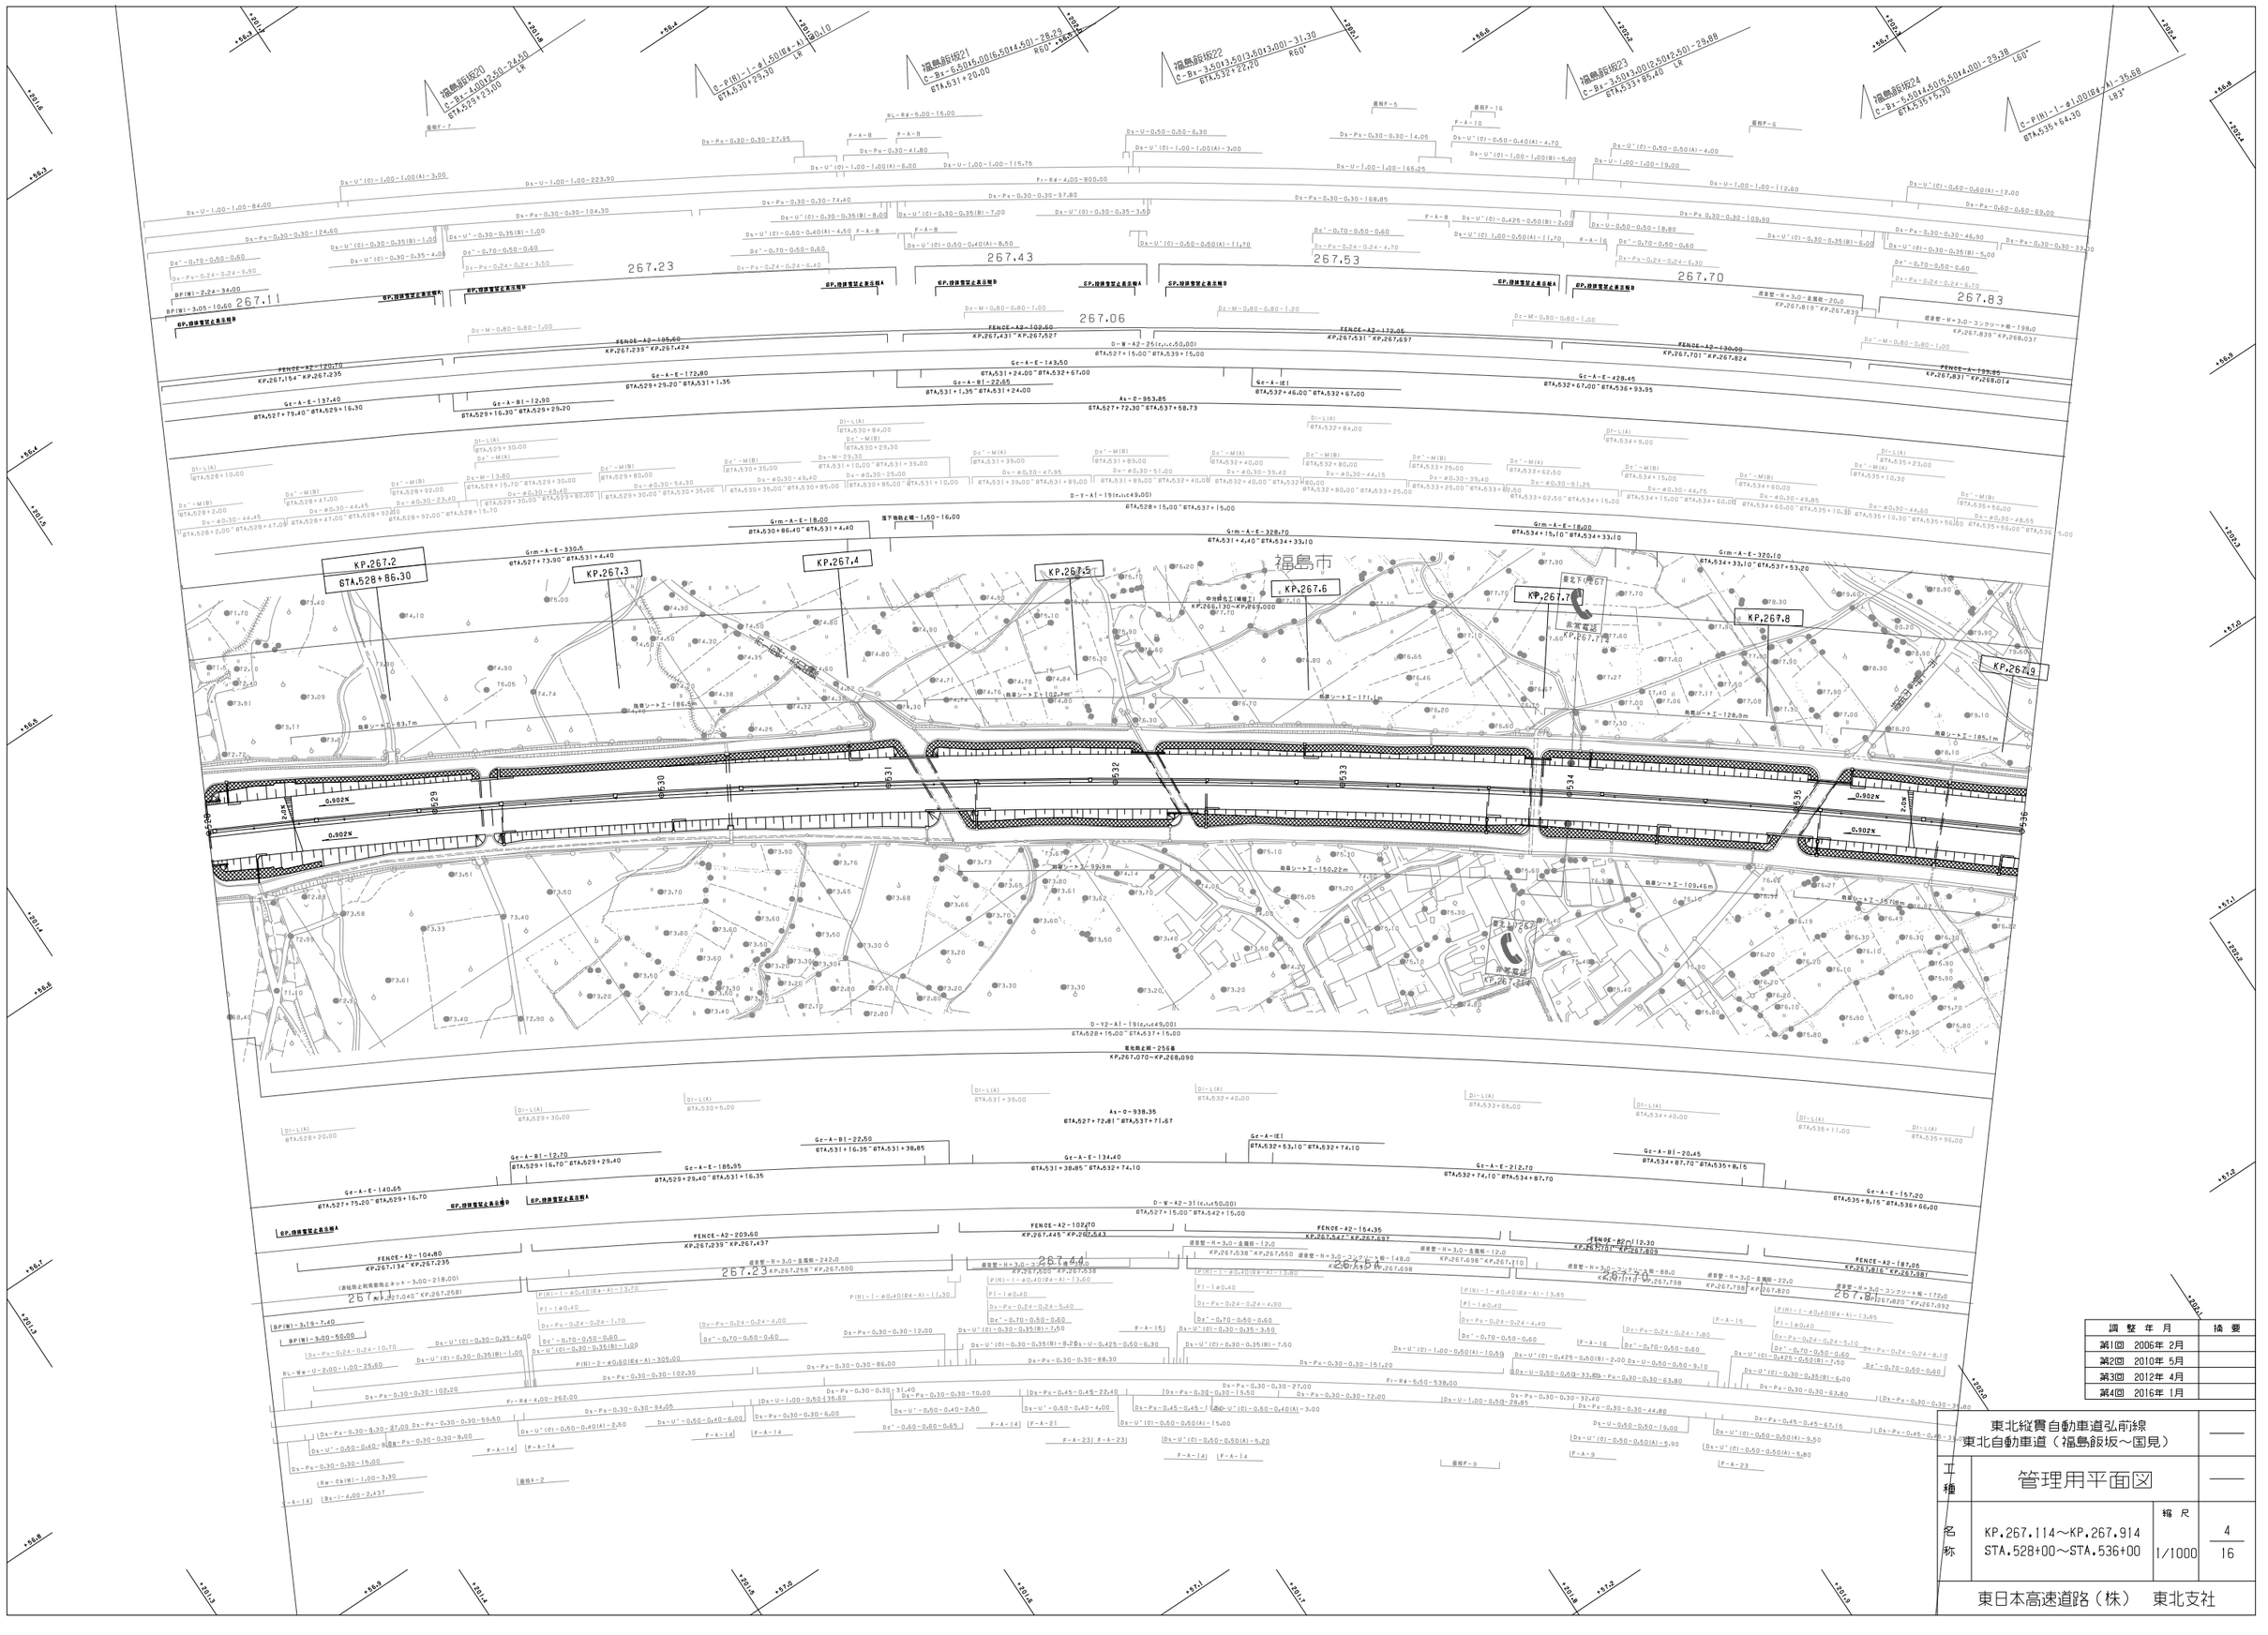

調整年月	摘要
第1回 2006年 2月	
第2回 2010年 5月	
第3回 2012年 4月	
第4回 2016年 1月	

東北縦貫自動車道弘前線
東北自動車道（福島飯坂～国見）

工種	管理用平面図		
名称	KP.267.114～KP.267.914 STA.528+00～STA.536+00	縮尺 1/1000	4 16

東日本高速道路（株）　東北支社

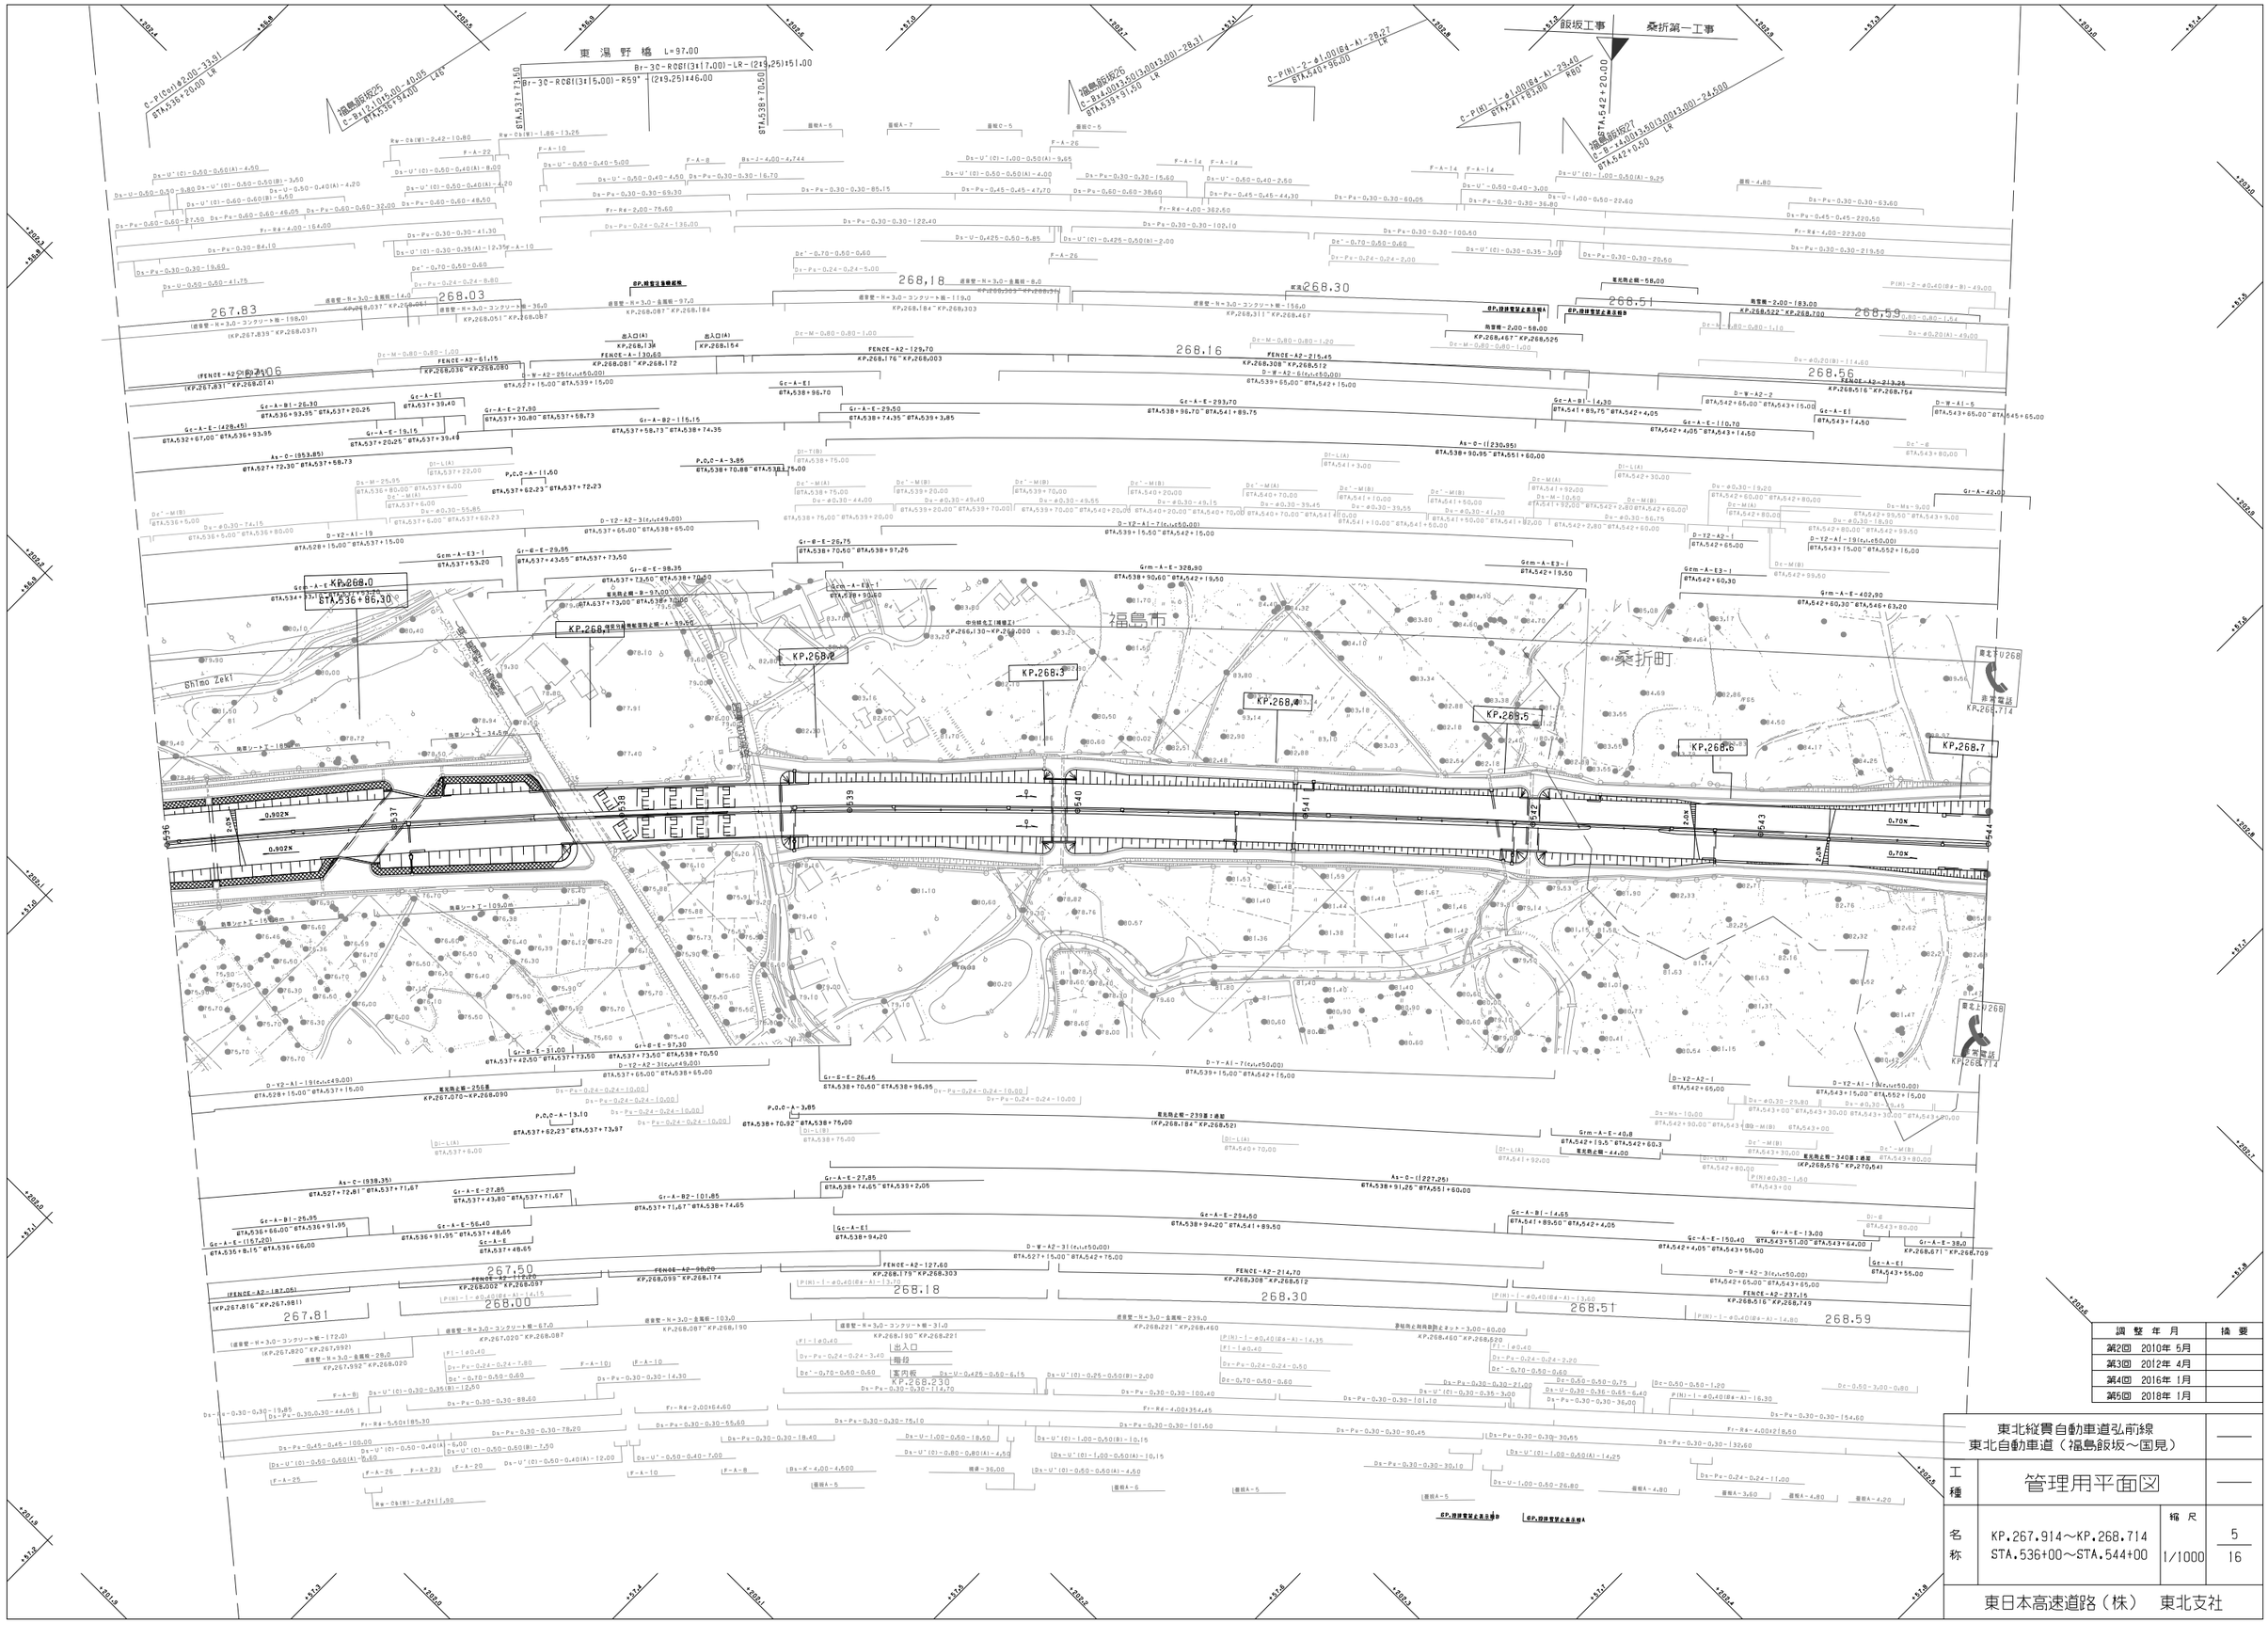

調整年月	摘要
第2回 2010年 5月	
第3回 2012年 4月	
第4回 2016年 1月	
第5回 2018年 1月	

東北縦貫自動車道弘前線
東北自動車道（福島飯坂～国見）

工種：管理用平面図

名称：KP.267.914～KP.268.714
STA.536+00～STA.544+00

縮尺：1/1000

5
16

東日本高速道路（株） 東北支社

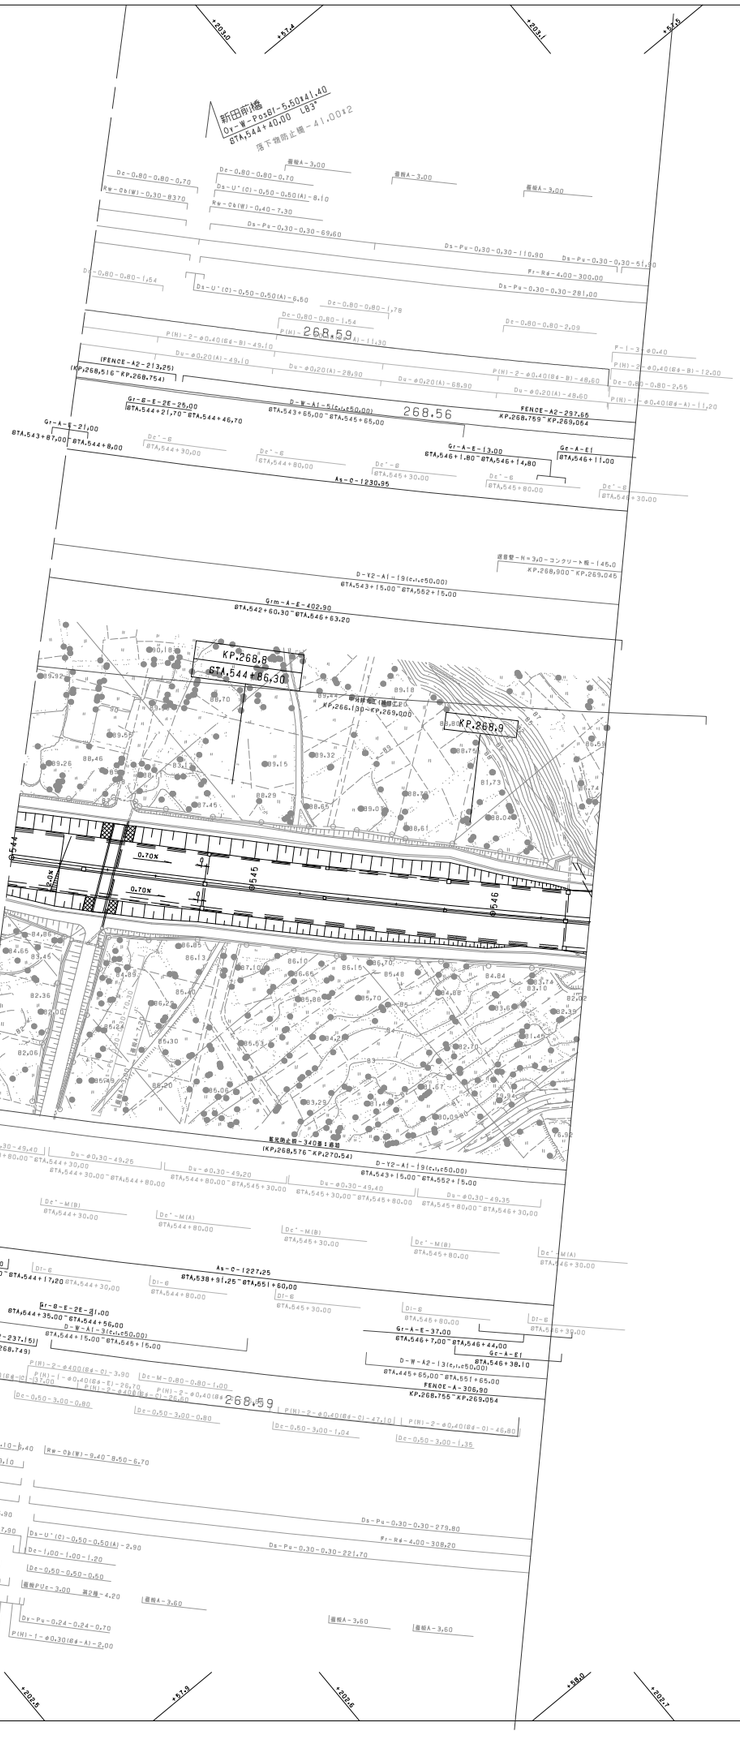

調整年月	摘要
第2回 2010年 5月	
第3回 2012年 4月	
第4回 2014年 2月	
第5回 2018年 1月	
第6回 2023年 1月	

東北縦貫自動車道弘前線
東北自動車道（福島飯坂～国見）

工種：管理用平面図

名称：KP.268.714～KP.268.954
STA.544+00～STA.546+40

縮尺：1/1000

6/16

東日本高速道路（株） 東北支社

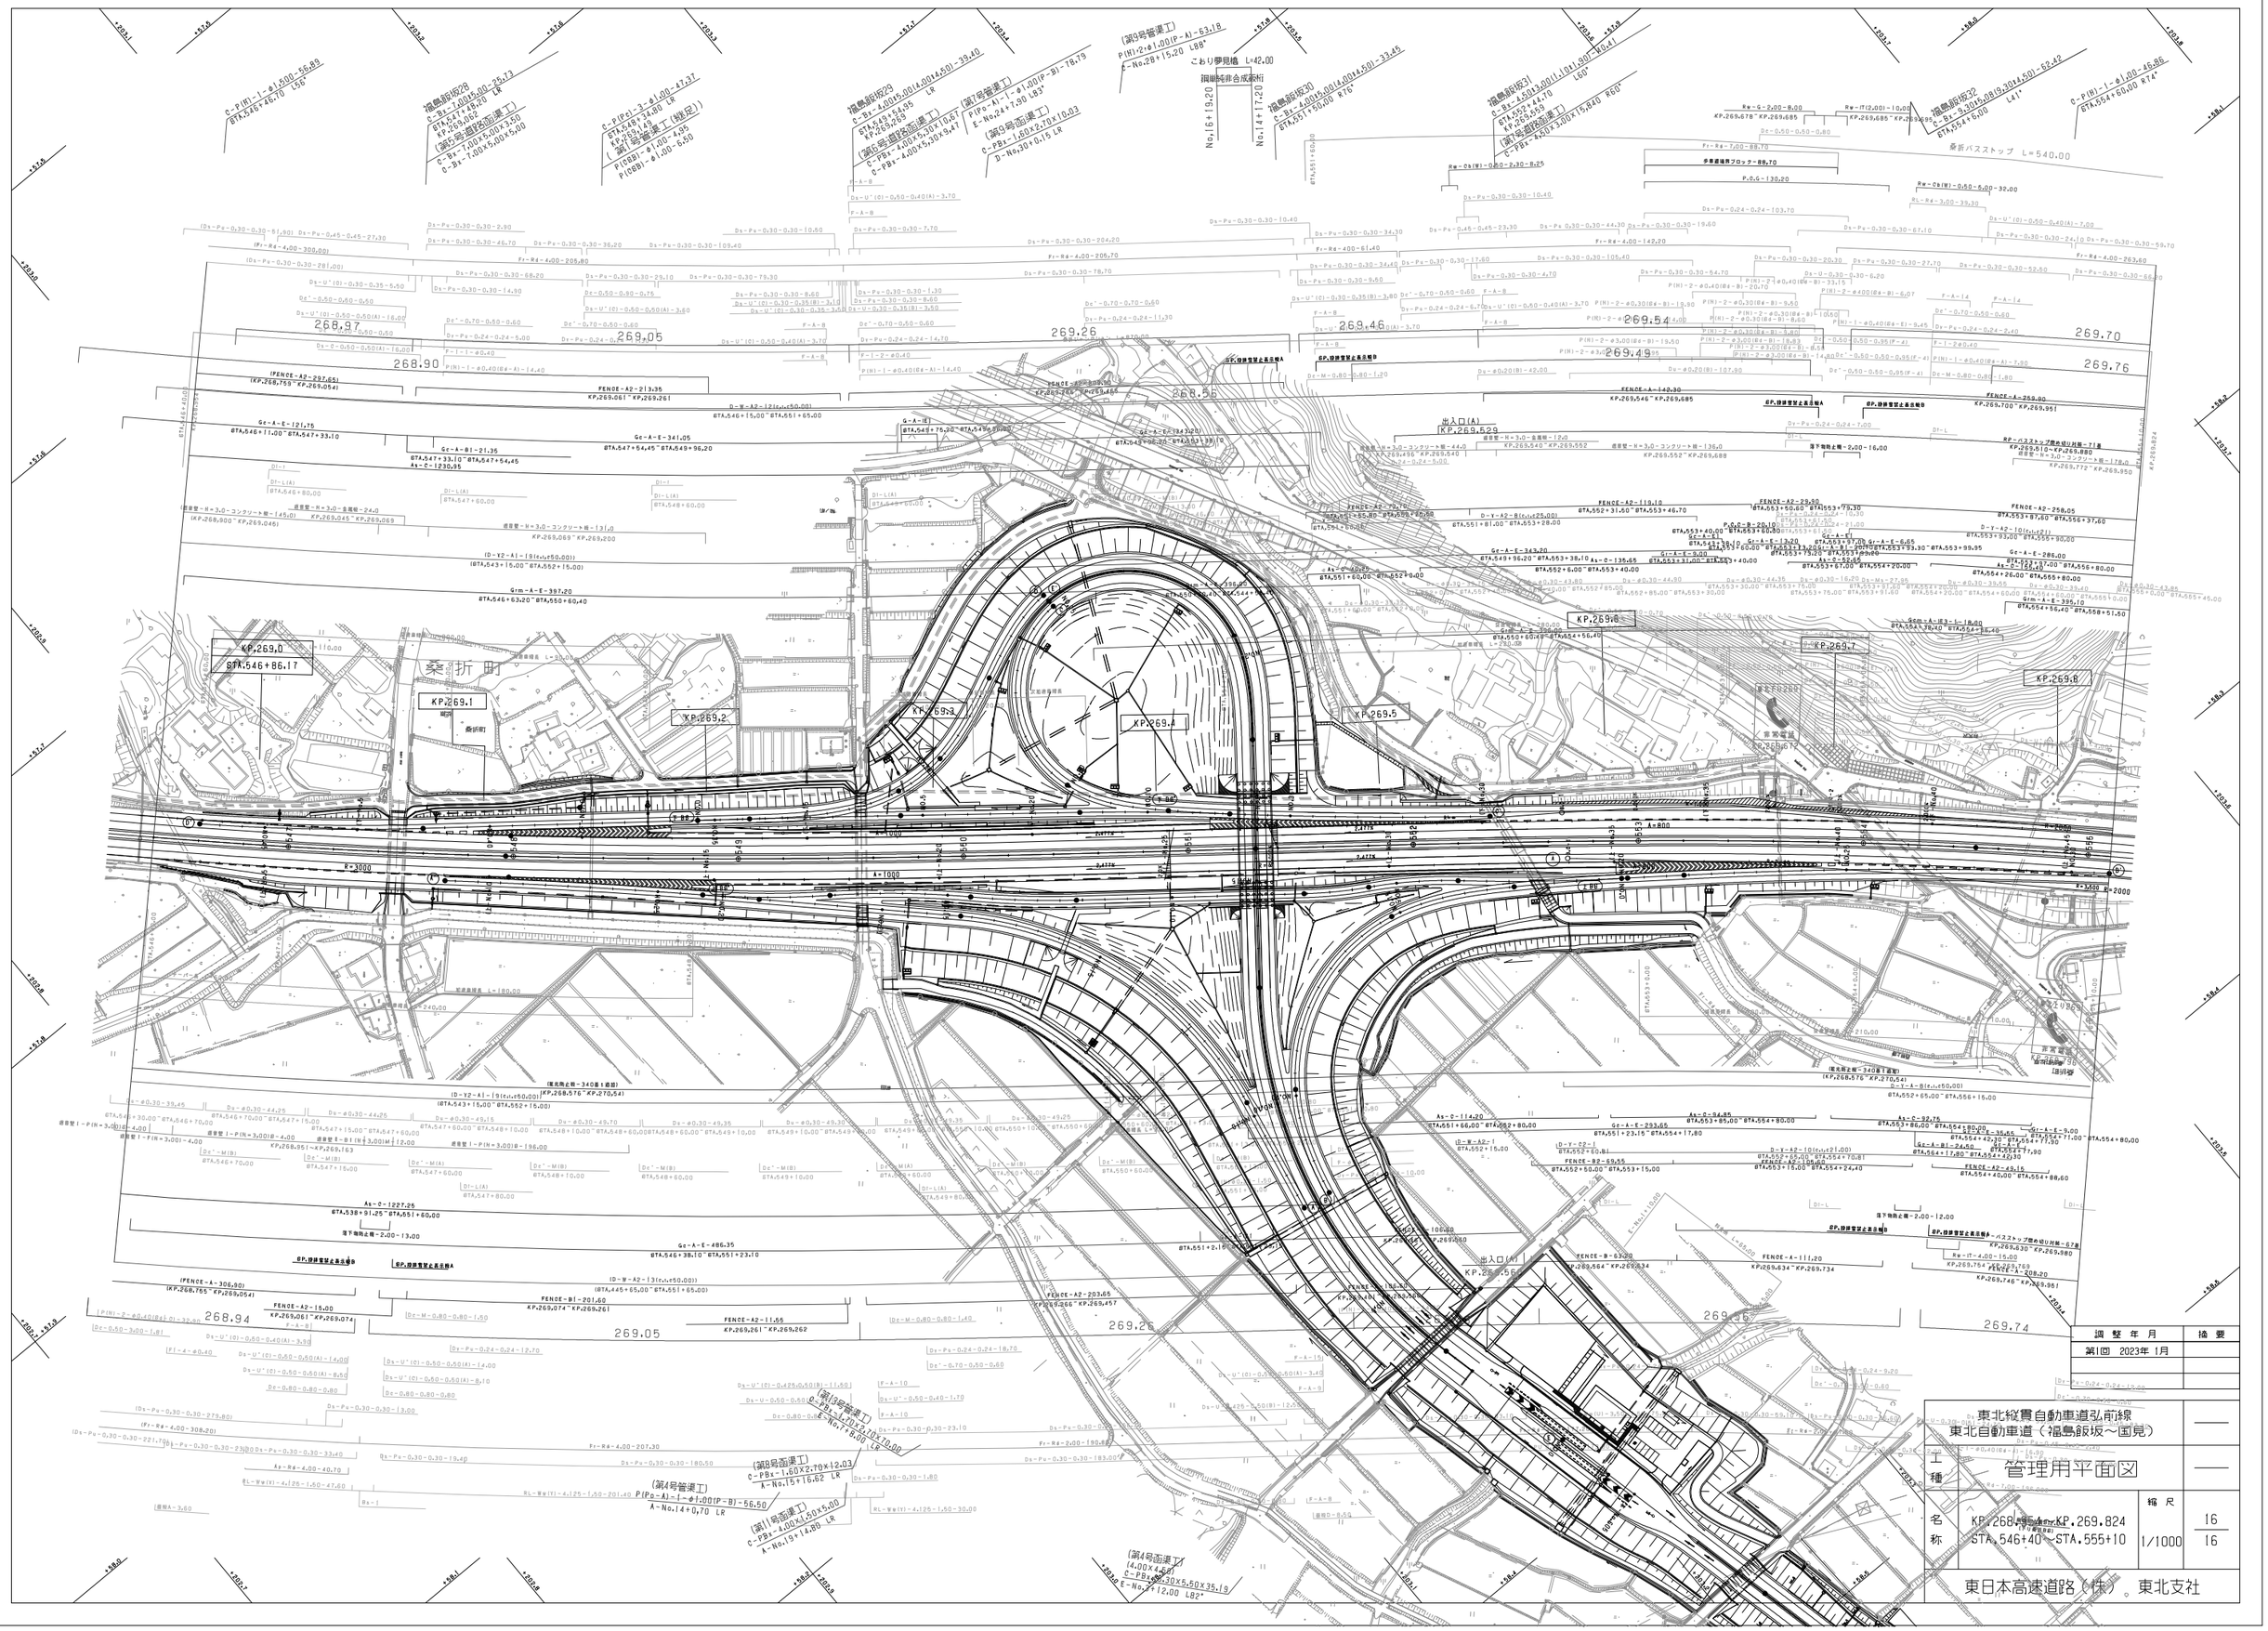

調整年月	摘要
第1回 2023年 1月	

東北縦貫自動車道弘前線
東北自動車道（福島飯坂～国見）

工種	管理用平面図		
名称	KP.268.954～KP.269.824 STA.546+40～STA.555+10	縮尺 1/1000	16 16

東日本高速道路（株）。東北支社

調整年月	摘要
第1回 2023年1月	

東北縦貫自動車道弘前線 東北自動車道（福島飯坂～国見）			——
工種	管理用平面図		——
名称	KP.268.954～KP.269.824 STA.546+40～STA.555+10	縮尺 1/1000	16 16
東日本高速道路（株） 東北支社			

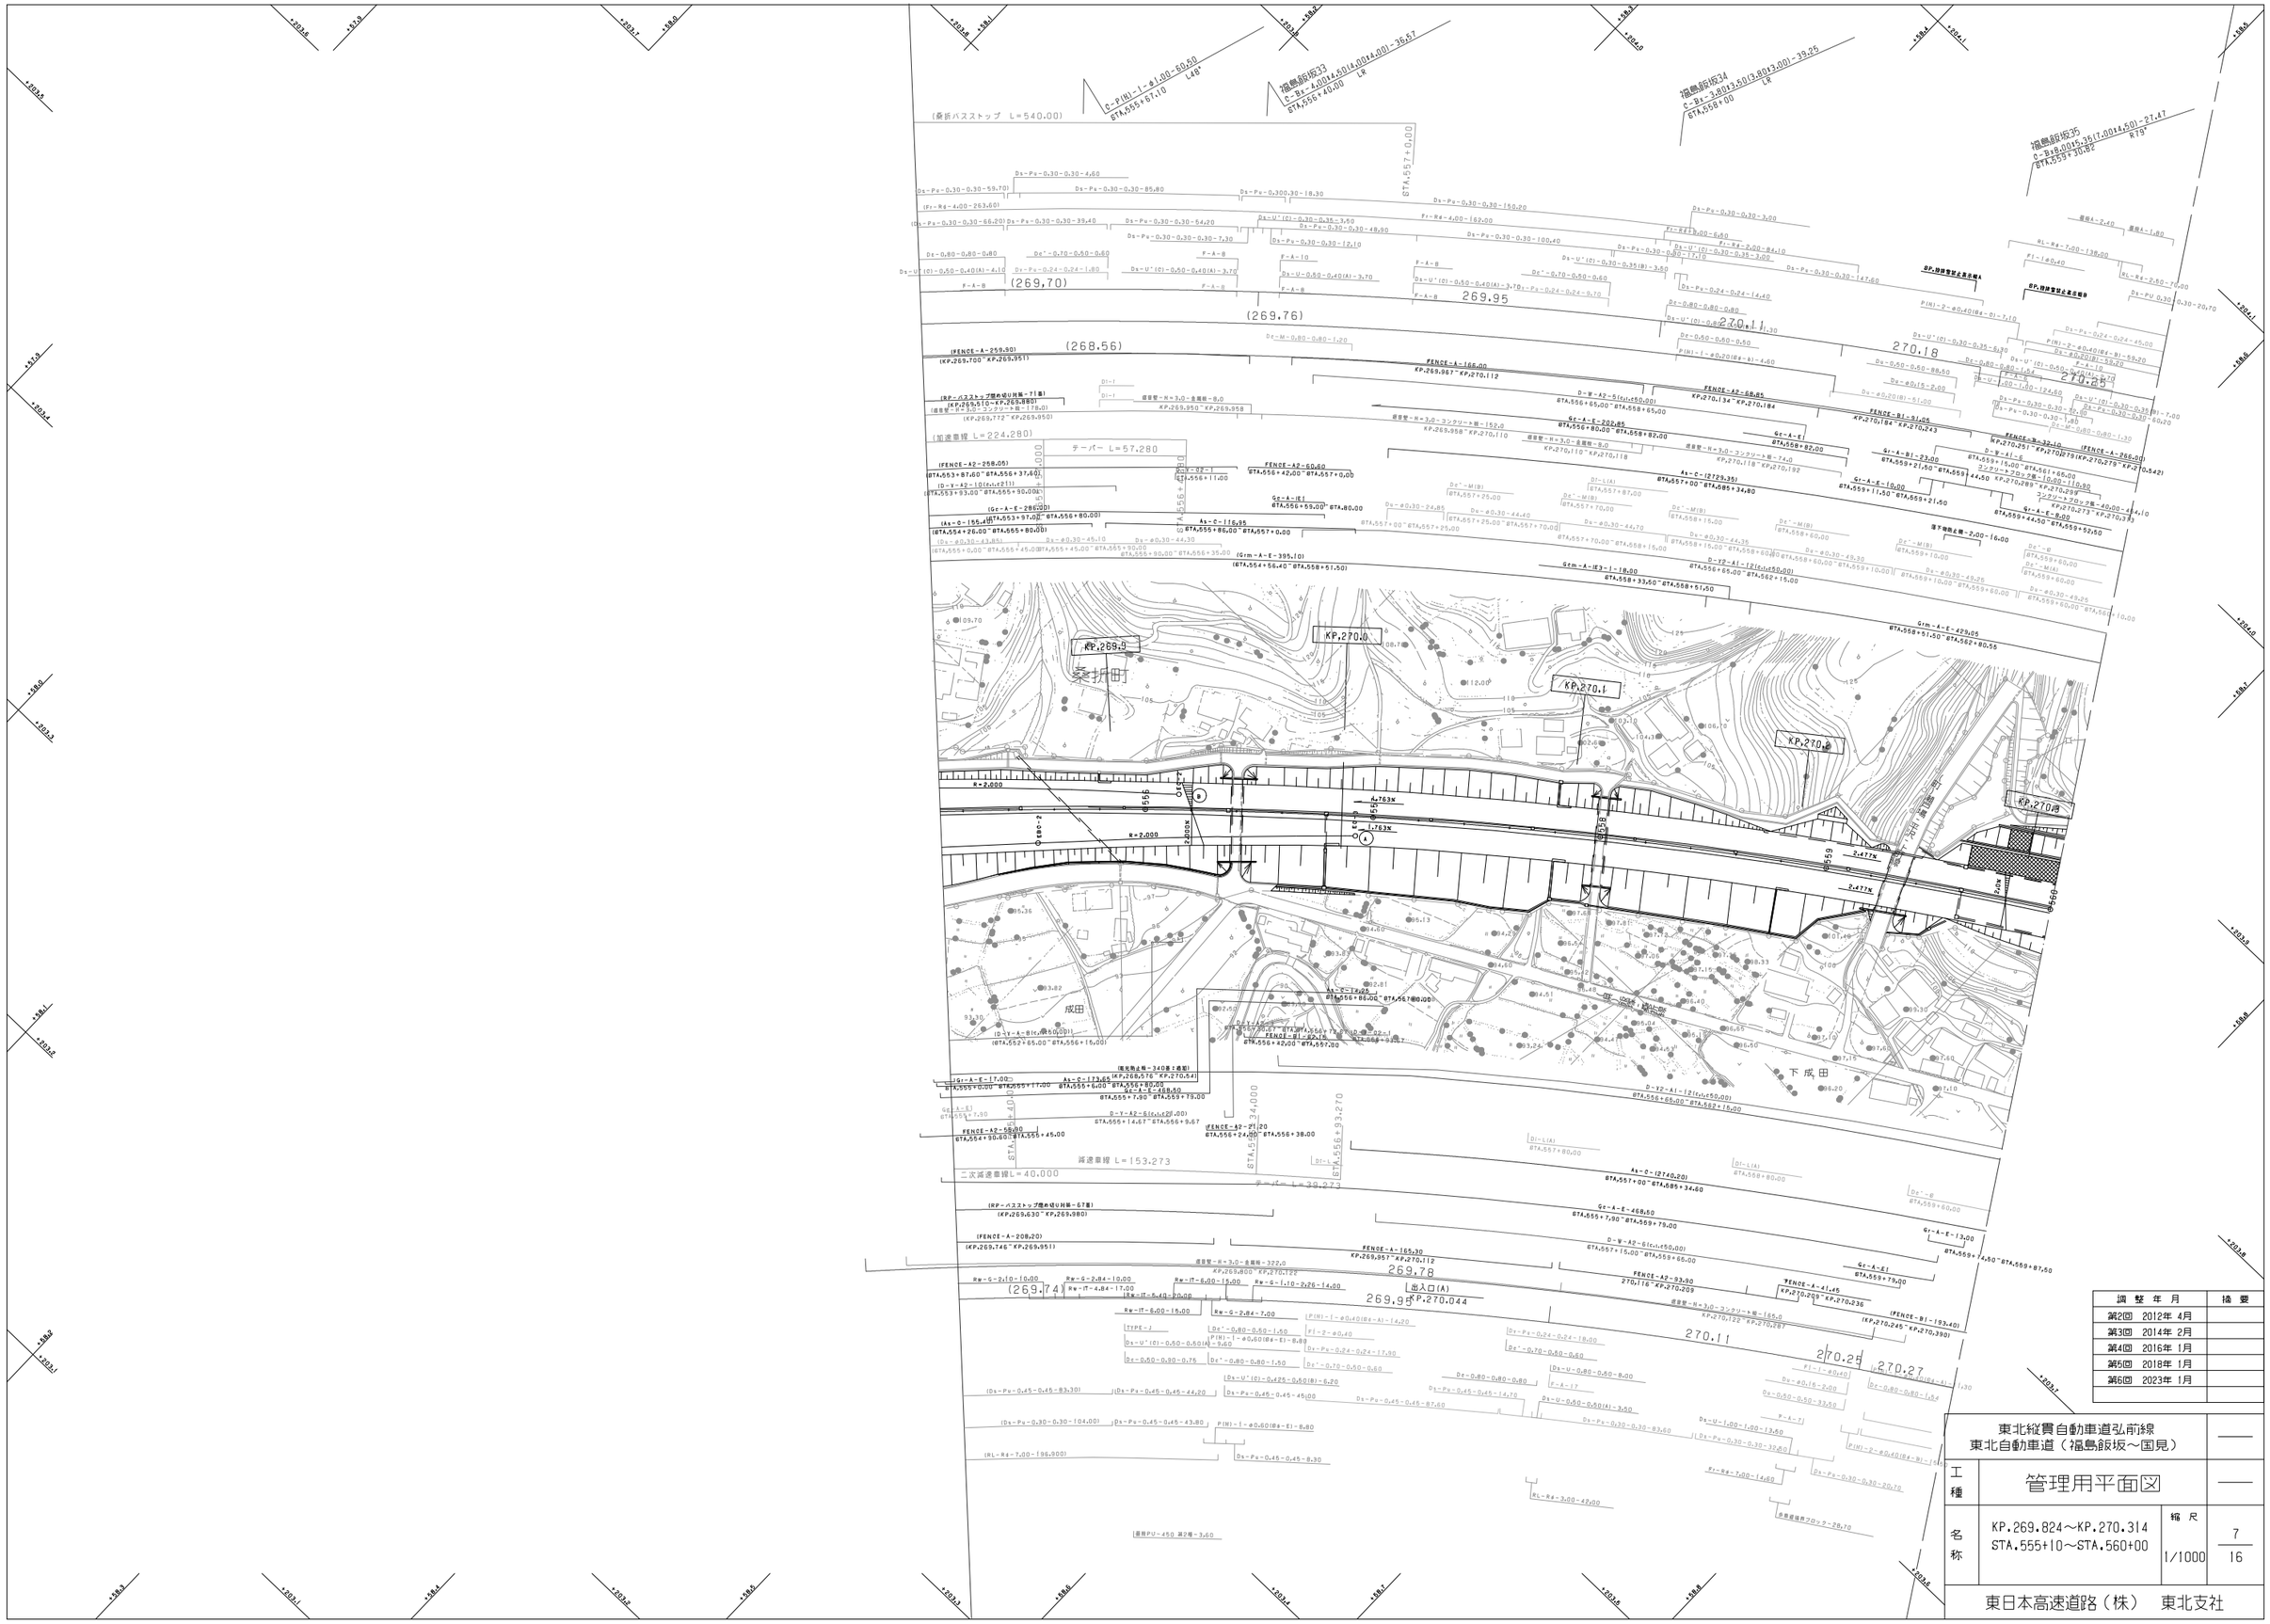
KP.269.9
KP.270.0
KP.270.1
KP.270.2
KP.270.3
福島飯坂IC
成田
下成田
(桑折パストップ L=540.00)
(加速車線 L=224.280)
減速車線 L=153.273
二次減速車線L=40.000
テーパー L=57.280
(269,70)
(269.76)
(268.56)
269.95
270.11
270.18
270.25
269.78
269.95
270.11
270.25
270.27
(269.74)
(FENCE-A-259.50)
(KP.269.700~KP.269.951)
(FENCE-A-208.20)
(KP.269.746~KP.269.951)
(FENCE-A2-258.05)
(FENCE-A2-58.00)
(FENCE-A-165.30)
(FENCE-A2-68.85)
(FENCE-B1-51.05)
(FENCE-A-266.00)
(FENCE-A2-93.30)
(FENCE-A-41.45)
(FENCE-B1-193.40)
(RP-パストップ盛め切り対策-71箇)
(KP.269.510~KP.269.880)
(RP-パストップ盛め切り対策-67箇)
(KP.269.630~KP.269.980)
(道路管理-H=3.0-コンクリート枠-178.01)
(KP.269.772~KP.269.950)
(道路管理-H=3.0-金属柵-8.0)
KP.269.950~KP.269.958
KP.269.958~KP.270.110
KP.270.110~KP.270.118
KP.270.118~KP.270.192
KP.270.134~KP.270.184
KP.270.184~KP.270.243
KP.270.251~KP.270.279
KP.270.279~KP.270.289
KP.270.122~KP.270.287
KP.269.800~KP.270.122
KP.269.957~KP.270.112
(出入口(A) KP.270.044)
(現光飛止柵-340箇+追加)
(KP.268.576~KP.270.54)
(RL-Re-7.00-196.900)
(盛開PU-450 第2種-3.60)
(D-Y-A-B1(m,n50.00))
(D-Y-A2-B(m,n=20.00))
(D-Y2-A1-I2(m,n50.00))
(D-W-A2-B(m,n50.00))
(D-W-A2-C(m,n50.00))
(D-Y-A2-C(m,n=20.00))
(D-Y-A2-B(m,n=20.00))
(D-Y-A1-I2(m,n50.00))
(D-Y-A1-I2(m,n50.00))
(D-Y-A-B1(m,n50.00))
(D-Y-A-B1(m,n50.00))
(D-Y-A-B1

東北縦貫自動車道弘前線 東北自動車道（福島飯坂～国見）		——
工種	管理用平面図	——
名称	KP.270.314～KP.271.114 STA.560+00～STA.568+00	縮尺 1/1000
東日本高速道路（株）　東北支社		8/16

調整年月	摘要
第1回　2006年 2月	
第2回　2012年 4月	
第3回　2018年 1月	
第4回　2023年 1月	

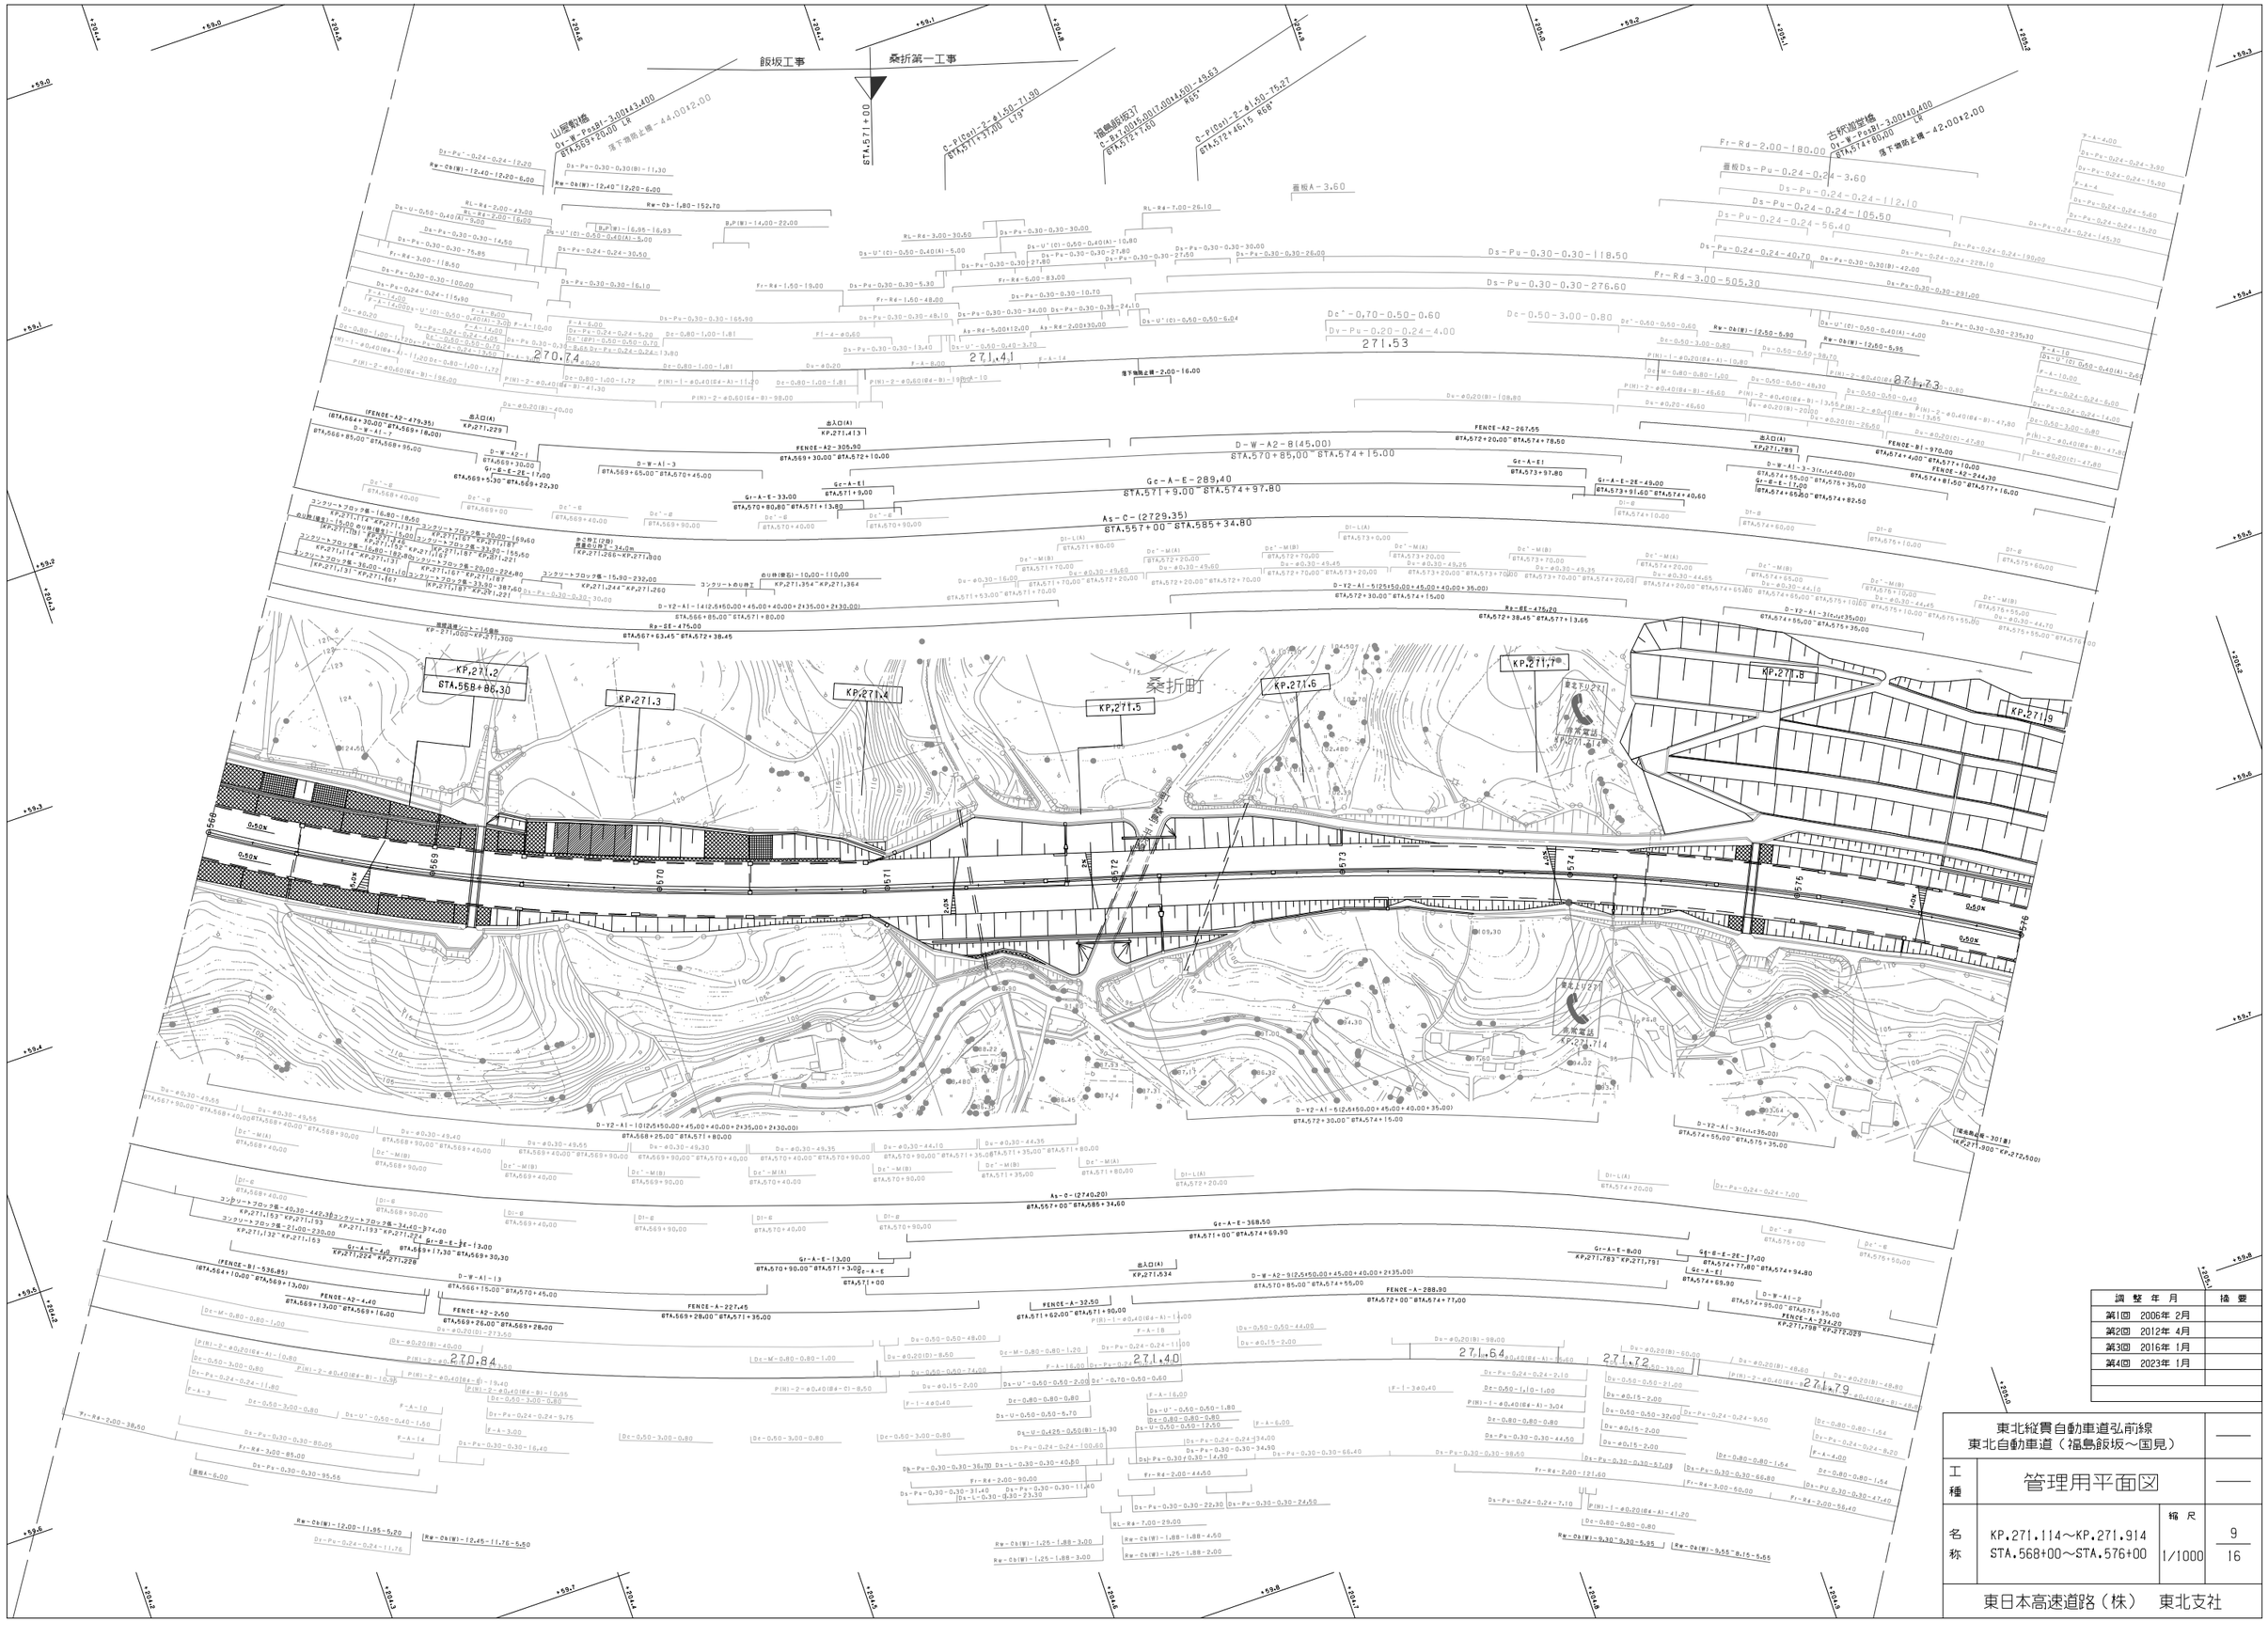
飯坂工事
桑折第一工事
STA.571+00
山屋橋
01-B-PosBl-3.00x13.400
STA.569+00.00 L.R
落下物防止柵＝44.00±2.00
福島飯坂IC
C-A1(20)-2-φ1.50-71.90
STA.571+37.00 L.R
C-A1(50)-2-φ1.50-75.27
STA.572+46.15 R.66°
福島飯坂IC
C-A1(50)-2-φ1.50-71.90
STA.571+37.00 L.R
C-P(80)-2-φ1.50-75.27
STA.572+46.15 R.66°
古沢跨道橋
01-B-PosBl-3.00x14.400
STA.574+80.00 L.R
落下物防止柵＝42.00±2.00
桑折町
KP.271.2
STA.568+86.30
KP.271.3
KP.271.4
KP.271.5
KP.271.6
KP.271.7
KP.271.8
KP.271.9
東北自動車道
桑折PA
桑折東IC
270.74
271.41
271.53
271.73
270.84
271.40
271.64
271.72
271.79
D-W-A2-8(45.00)
STA.570+85.00 STA.574+15.00
As-C-(2729.35)
STA.557+00 STA.585+34.80
Gc-A-E-289.40
STA.571+9.00 STA.574+97.80
D-W-A2-9(2,540.00+45.00+40.00+2×35.00)
STA.570+85.00 STA.574+55.00
FENCE-A2-267.65
STA.572+20.00 STA.574+78.50
FENCE-A-288.90
STA.572+00 STA.574+77.00
FENCE-A2-244.30
STA.574+81.50 STA.577+16.00
FENCE-B1-970.00
STA.574+40.00 STA.577+10.00
FENCE-A2-250
STA.569+26.00 STA.569+28.00
FENCE-A-227.45
STA.569+28.00 STA.571+35.00
FENCE-A-324.20
STA.575+35.00 KP.272.029
Ft-Rd-3.00-505.30
Ds-Pu-0.30-0.30-276.60
Ds-Pu-0.30-0.30-118.50
Ds-Pu-0.24-0.24-112.10
Ds-Pu-0.24-0.24-105.50
Ds-Pu-0.24-0.24-56.40
Ds-Pu-0.24-0.24-40.70
Ds-Pu-0.24-0.24-3.60
Ft-Rd-2.00-180.00
Rw-Cb(W)-12.40~12.20-6.00
Rw-Cb-1.80-152.70
Rw-Cb(W)-12.00~11.95-5.20
Rw-Cb(W)-12.45~11.76-5.50
Rw-Cb(W)-12.50-5.90
Rw-Cb(W)-12.60-5.95
Rw-Cb(W)-9.30~9.30-5.95
Rw-Cb(W)-9.55~8.15-5.65
Rw-Cb(W)-1.25~1.88-3.00
Rw-Cb(W)-1.88~1.88-4.50
Rw-Cb(W)-1.25~1.88-2.00
Rw-BE-475.20
STA.572+38.45~STA.577+13.65
Rw-BE-475.00
STA.567+83.45~STA.572+38.45
D-Y2-A1-10(2×150.00+45.00+40.00+2×35.00+2×30.00)
STA.568+25.00~STA.571+80.00
D-Y2-A1-5(2×150.00+45.00+40.00+35.00)
STA.572+30.00~STA.574+15.00
D-Y2-A1-3(2×150.00+35.00)
STA.574+55.00~STA.575+35.00
D-Y2-A1-5(2×150.00+45.00+40.00+35.00)
STA.572+30.00~STA.574+15.00
D-Y2-A1-3(2×150.00+35.00)
STA.574+55.00~STA.575+35.00
D-W-A1-3(2×40.00)
STA.574+55.00~STA.575+35.00
STA.574+65.80~STA.574+82.50
D-W-A1-2
STA.574+95.00~STA.575+35.00
D-W-A1-3
STA.569+65.00~STA.570+45.00
D-W-A1-1
STA.569+30.00~STA.572+10.00
D-W-A1-7
STA.566+85.00~STA.568+95.00
D-W-A1-13
STA.566+15.00~STA.570+45.00
Gr-A-E-33.00
STA.570+80.80~STA.571+13.80
Gr-A-E-13.00
STA.570+90.00~STA.571+3.00
Gr-A-E-2E-17.00
STA.569+5.30~STA.569+22.30
Gr-A-E-2E-13.00
STA.569+17.30~STA.569+30.30
Gr-A-E-2E-49.00
STA.573+91.00~STA.574+40.60
Gr-A-E-2E-37.00
STA.574+77.00~STA.574+94.80
Gr-A-E-8.00
KP.271.783~KP.271.791
Gc-A-E1
STA.573+97.80
Gc-A-E1
STA.574+89.90
Gc-A-E1
STA.571+9.00
Gr-A-E-4.0
STA.569+17.30~STA.569+30.30
Gr-B-E-2E-13.00
STA.569+17.30~STA.569+30.30
Gr-A-E-13.00
STA.570+90.00~STA.571+3.00
Gr-A-E
STA.571+00
出入口(A)
KP.271.413
出入口(A)
KP.271.534
出入口(A)
KP.271.789
出入口(A)
KP.271.229
出入口(A)
KP.271.229
(FENCE-A2-479.35)
(STA.564+30.00~STA.569+18.00)
(FENCE-A2-526.85)
(STA.564+10.00~STA.569+13.00)
FENCE-A2-4.40
STA.569+13.00~STA.569+16.00
コンクリートブロック張-16.80~18.50
KP.271.172~KP.271.213
コンクリートブロック張-20.00~69.60
KP.271.131~KP.271.167
コンクリートブロック張-40.30~442.30
KP.271.193~KP.271.224
コンクリートブロック張-21.00~230.00
KP.271.132~KP.271.163
コンクリートブロック張-16.80~182.80
KP.271.162~KP.271.221
コンクリートブロック張-36.00~401.00
KP.271.187~KP.271.227
コンクリートブロック張-15.90~232.00
KP.271.244~KP.271.260
コンクリートブロック張-15.30~232.00
KP.271.354~KP.271.364
コンクリートブロック張-33.30~155.50
KP.271.118~KP.271.221
コンクリートブロック張-20.00~225.60
KP.271.167~KP.271.187
コンクリートブロック張-35.00~387.60
KP.271.187~KP.271.291
のり枠(現場)-15.00
のり枠(現場)-10.00~110.00
のり枠(現場)-34.00
KP.271.266~KP.271.300
現場造成ルート-1号線外
KP.271.000~KP.271.300
現場造成ルート-2号線外
KP.271.000~KP.271.300
現場造成ルート-3号線外
KP.271.000~KP.271.300
現場造成ルート-495

調整年月	摘要
第1回 2006年 2月	
第2回 2012年 4月	
第3回 2016年 1月	

東北縦貫自動車道弘前線
東北自動車道（福島飯坂～国見）

工種	管理用平面図		
名称	KP.271.914～KP.272.714 STA.576+00～STA.584+00	縮尺 1/1000	10 16

東日本高速道路（株） 東北支社

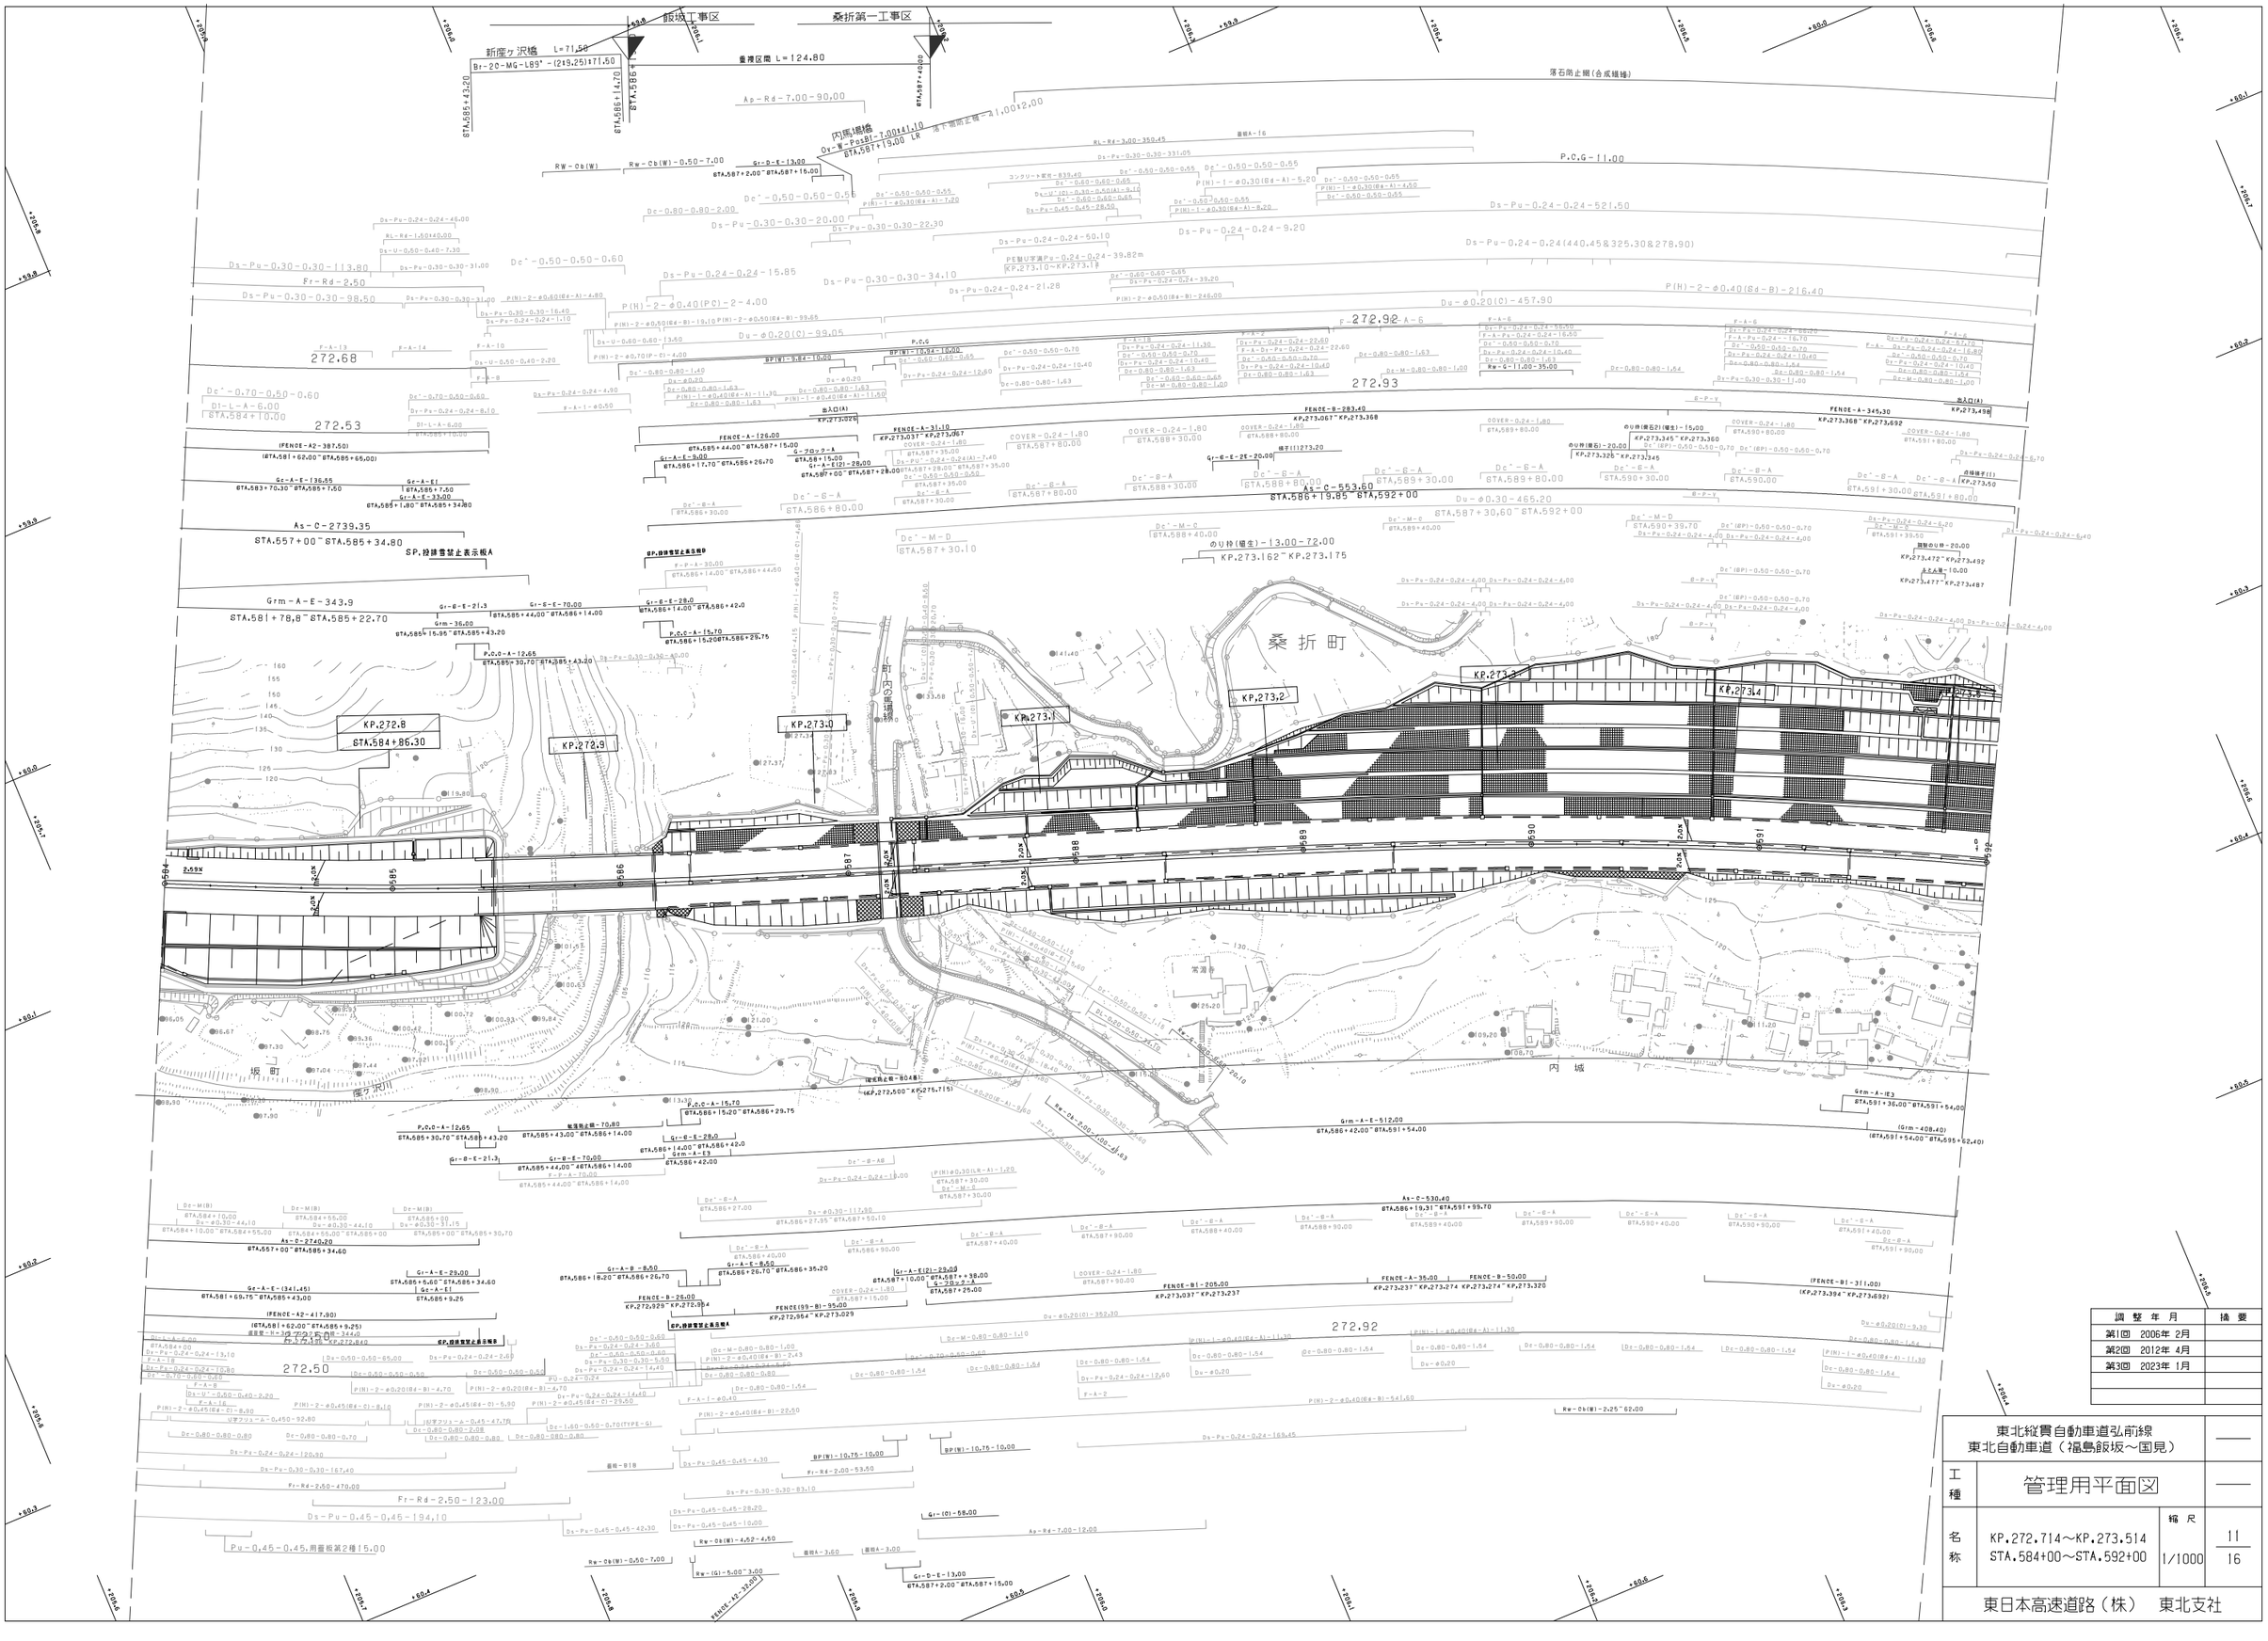
飯坂工事区
桑折第一工事区
新座ヶ沢橋 L=71.50
Br-20-MG-L89°-(219.25)171.50
重複区間 L=124.80
STA.585+43.20
STA.586+14.70
STA.586.4
STA.587+40.00
落石防止網(合成繊維)
内馬場橋
Gy-W-Ps9L-7.00141.10
STA.587+19.00 LR
落下物防止柵 H=1.00x2.00
RW-Ob(W)
Rw-Cb(W)-0.50-7.00
Gr-D-E-13.00
STA.587+2.00~STA.587+16.00
P.C.G-11.00
272.68
272.53
272.92
272.93
272.50
(FENCE-A2-387.50)
(STA.581+62.00~STA.585+66.00)
As-C-2739.35
STA.557+00~STA.585+34.80
SP.投諦雪堅止表示板A
Grm-A-E-343.9
STA.581+78.8~STA.585+22.70
As-C-553.60
STA.586+19.85 STA.592+00
のり枠(植生)-13.00~72.00
KP.273.162~KP.273.175
桑折町
坂町
内城
常源寺
町内線
KP.272.8
STA.584+86.30
KP.272.9
KP.273.0
KP.273.1
KP.273.2
KP.273.3
KP.273.4
As-C-530.40
STA.586+19.31~STA.591+59.70
Grm-A-E-512.00
STA.586+42.00~STA.591+54.00
(Grm-408.40)
(STA.591+54.00~STA.595+62.40)
As-C-2745.20
STA.557+00~STA.585+34.60
Pu-0.45-0.45,用番板第2種15.00
Fr-Rd-2.50-123.00
Ds-Pu-0.45-0.45-194.10
Fr-Rd-2.50-470.00
Ds-Pu-0.30-0.30-167.40
Ds-Pu-0.24-0.24-120.30
Ds-Pu-0.24-0.24-521.50
Ds-Pu-0.24-0.24(440.45&325.30&278.90)
Du-φ0.20(C)-457.90
Du-φ0.30-465.20
P(H)-2-φ0.40(Sd-B)-216.40
PE製U字溝Pu-0.24-0.24-39.82m
KP.273.10~KP.273.18
FENCE-A-126.00
FENCE-A-31.10
KP.273.037~KP.273.067
FENCE-B-283.40
KP.273.067~KP.273.368
FENCE-A-345.30
KP.273.368~KP.273.692
FENCE-B-25.00
KP.272.929~KP.272.954
FENCE(99)-B1-95.00
KP.272.954~KP.273.029
FENCE-B1-205.00
KP.273.037~KP.273.237
FENCE-A-35.00
KP.273.237~KP.273.274
FENCE-B-50.00
KP.273.274~KP.273.320
(FENCE-B1-311.00)
(KP.273.394~KP.273.692)
のり枠(張石2)(植生)-15.00
KP.273.345~KP.273.360
のり枠(張石)-20.00
KP.273.326~KP.273.345
出入口(A)
KP.273.498
出入口(C)
KP.273.50
道路標示(1)
KP.273.477~KP.273.487
Gr-A-E-136.55
Gr-A-E1
Gr-A-E-33.00
Gr-A-E-21.3
Gr-B-E-70.00
Gr-B-E-28.0
Grm-36.00
P.C.C-A-15.70
P.C.C-A-12.65
Gr-A-E-29.00
Gr-A-E(2)-29.00
Gr-A-E-8.50
Gr-A-E(2)-25.00
Gr-(C)-58.00
Gr-D-E-13.00
Rw-Ob(W)-4.52-4.50
Rw-(G)-5.00-3.00
Rw-Ob(W)-2.25-62.00
Rw-Ob(W)-0.50-7.00
BP(W)-10.75-10.00
BP(W)-5.62-10.00
SP(W)-5.62-10.00
Ap-Rd-7.00-90.00
Ds-Pu-0.30-0.30-113.80
Ds-Pu-0.30-0.30-98.50
Ds-Pu-0.30-0.30-20.00
Ds-Pu-0.30-0.30-22.30
Ds-Pu-0.24-0.24-50.10
Ds-Pu-0.24-0.24-9.20
Ds-Pu-0.24-0.24-15.85
Ds-Pu-0.30-0.30-34.10
Ds-Pu-0.24-0.24-21.28
Ds-Pu-0.30-0.30-117.90
Ds-Pu-0.24-0.24-4.90
Ds-Pu-0.24-0.24-8.10
Ds-Pu-0.24-0.24-12.60
Ds-Pu-0.24-0.24-10.40
Ds-Pu-0.24-0.24-11.30
Ds-Pu-0.24-0.24-22.60
Ds-Pu-0.24-0.24-10.60
Ds-Pu-0.24-0.24-10.40
Ds-Pu-0.24-0.24-6.70
Ds-Pu-0.24-0.24-5.70
Ds-Pu-0.24-0.24-6.40
Ds-Pu-0.24-0.24-5.20
Ds-Pu-0.24-0.24-4.00
Ds-Pu-0.24-0.24-14.40
Ds-Pu-0.24-0.24-13.10
Ds-Pu-0.30-0.30-5.50
Ds-Pu-0.30-0.30-31.00
Ds-Pu-0.30-0.30-16.40
Ds-Pu-0.30-0.30-44.10
Ds-Pu-0.30-0.30-31.15
Ds-Pu-0.30-0.30-11.00
Ds-Pu-0.45-0.45-42.30
Ds-Pu-0.45-0.45-28.20
Ds-Pu-0.45-0.45-10.00
Ds-Pu-0.45-0.45-4.30
Ds-Pu-0.24-0.24-2.60
Ds-Pu-0.24-0.24-3.65
Ds-Pu-0.24-0.24-4.00
Ds-Pu-0.24-0.24-169.45
Ds-Pu-0.24-0.24-6.20
Ds-Pu-0.24-0.24-4.00
Ds-Pu-0.24-0.24-6.40
Ds-Pu-0.24-0.24-4.00
Ds-Pu-0.24-0.24-4.00
Ds-Pu-0.24-0.24-4.00

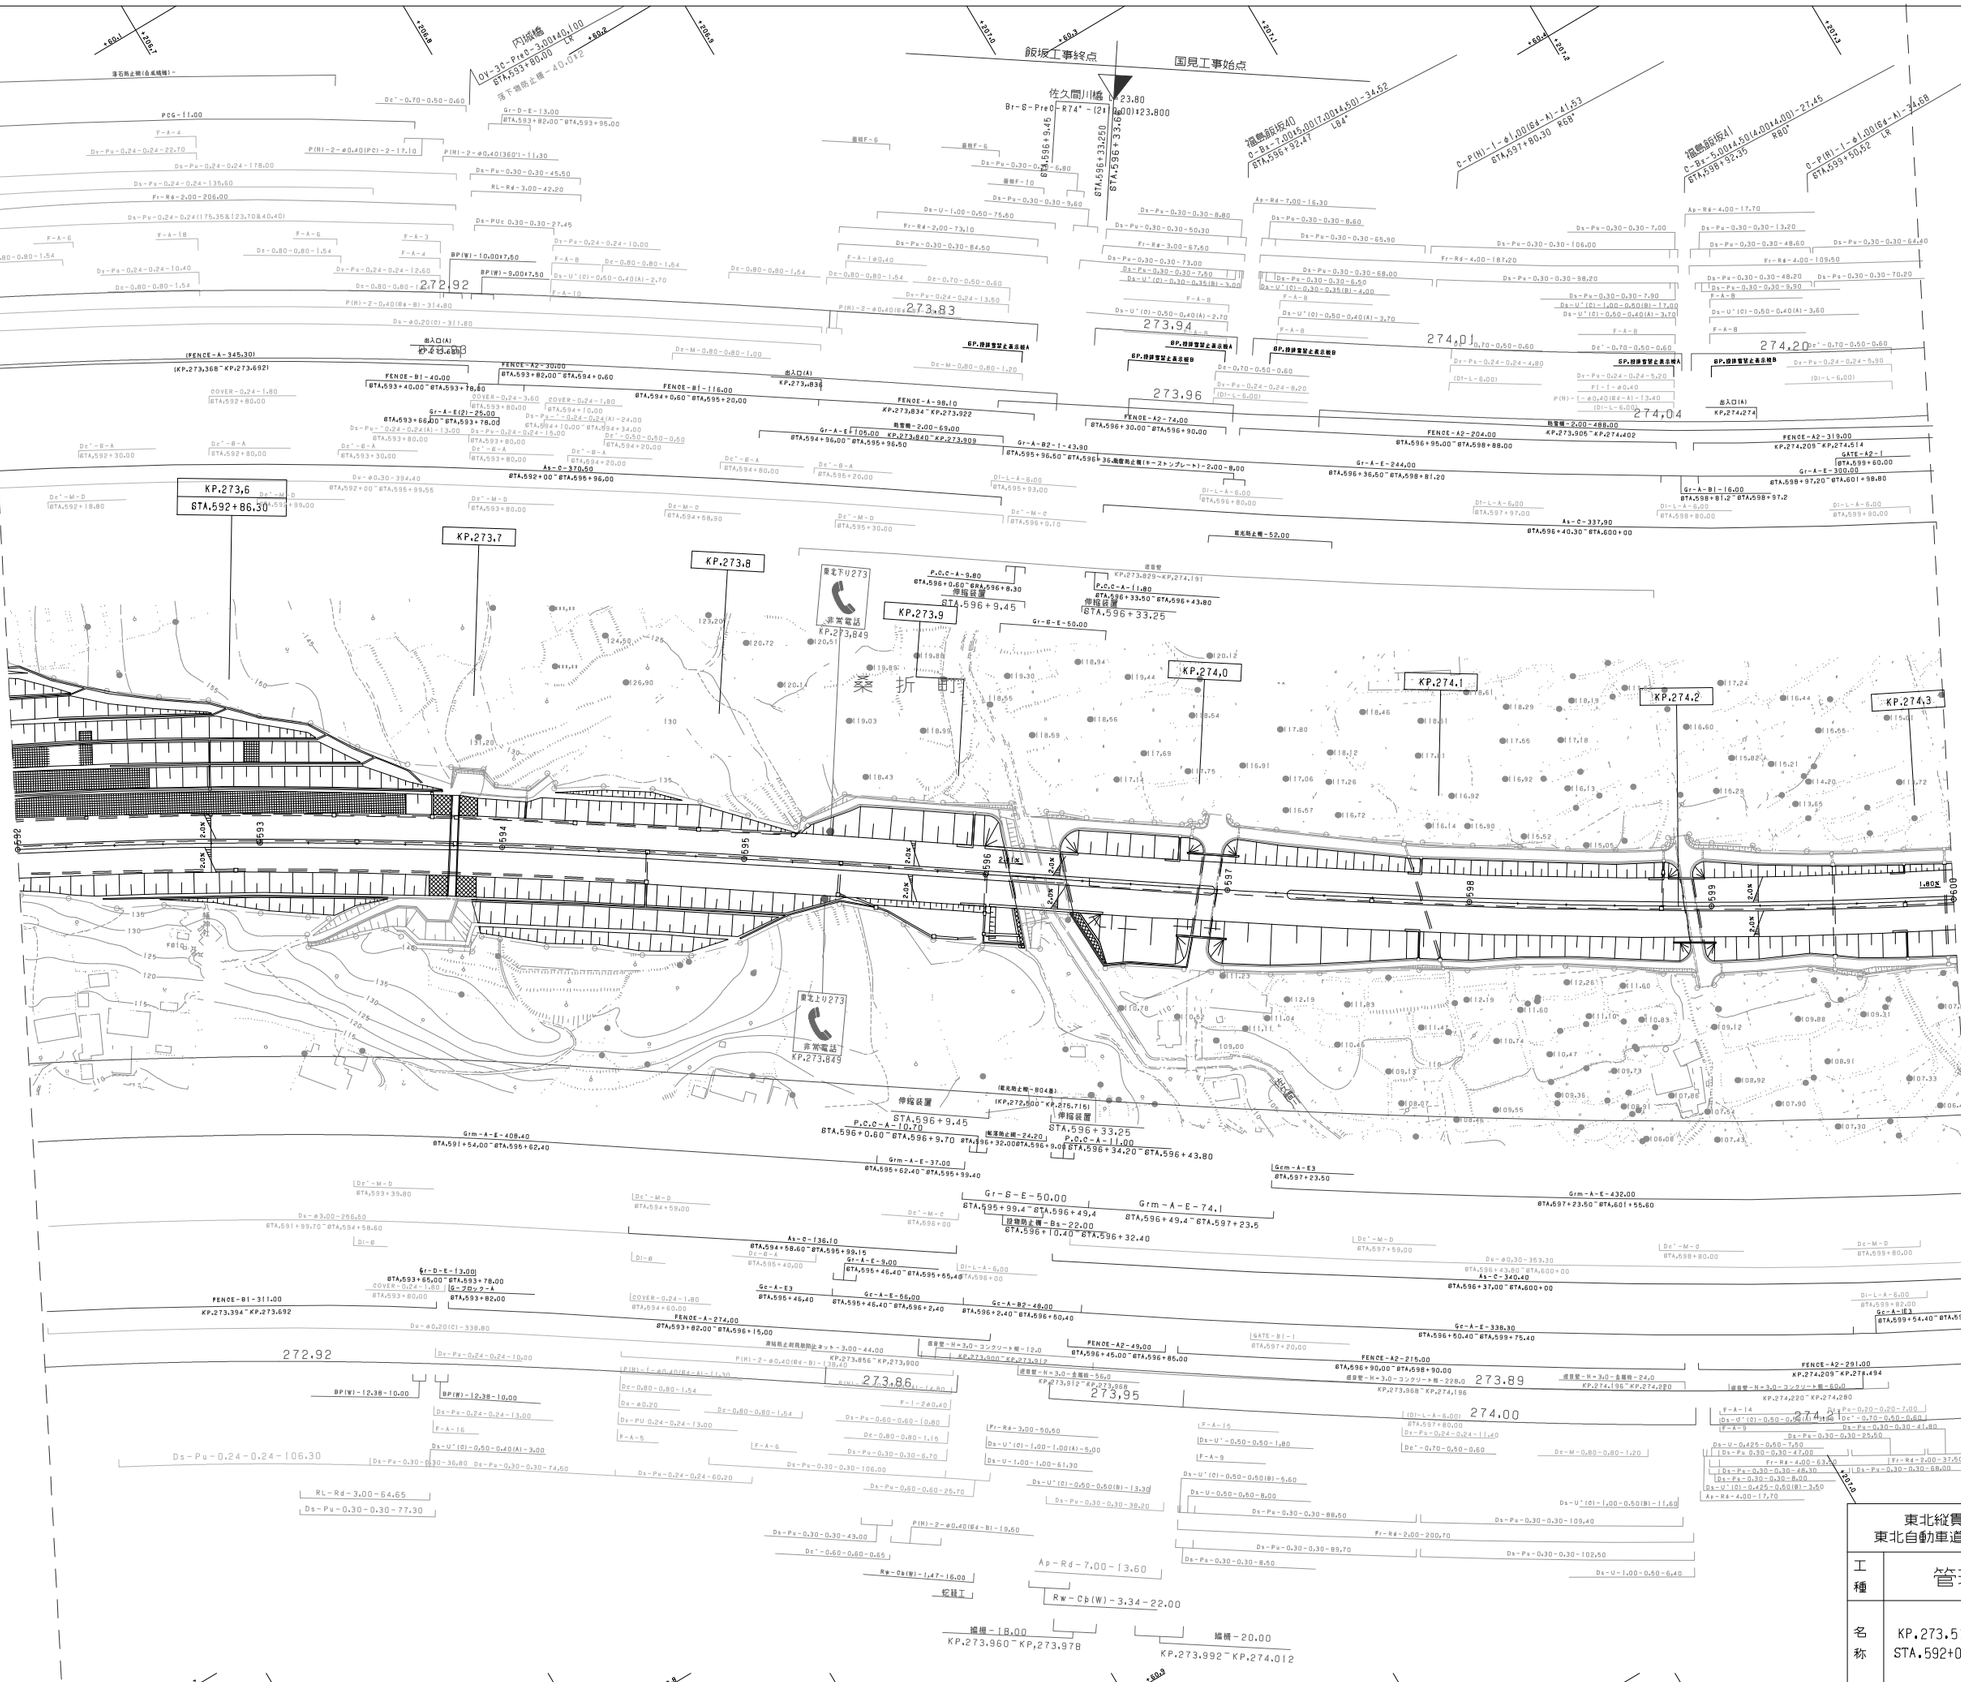
内城橋
飯坂工事終点
国見工事始点
佐久間川橋
福島飯坂IC
福島飯坂IC
KP.273,6
STA.592+86.30
KP.273.7
KP.273.8
KP.273.9
KP.274.0
KP.274.1
KP.274.2
KP.274.3
KP.273,849
KP.273,834
KP.273,838
KP.274,274
KP.273.394~KP.273.692
KP.273.856~KP.273.900
KP.273.912~KP.273.968
KP.274.196~KP.274.220
KP.274.209~KP.274.494
KP.273.960~KP.273.978
KP.273.992~KP.274.012
272.92
273.83
273.94
273.96
274.01
274.04
273.86
273.95
273.89
274.00
274.20
Ds-Pu-0.24-0.24-106.30
RL-Rd-3.00-64.65
Ds-Pu-0.30-0.30-77.30
Ap-Rd-7.00-13.60
Rw-Cb(W)-3.34-22.00
橋長=18.00
橋長=20.00
伸縮装置
STA.596+9.45
STA.596+33.25
P.C.C-A-10.70
P.C.C-A-11.00
STA.596+0.60~STA.596+9.70
STA.596+34.20~STA.596+43.80
Grm-A-E-408.40
STA.591+54.00~STA.595+62.40
Grm-A-E-37.00
STA.595+62.40~STA.595+99.40
Gr-G-E-50.00
STA.595+99.4~STA.596+49.4
Grm-A-E-74.1
STA.596+49.4~STA.597+23.5
Grm-A-E3
STA.597+23.50
Grm-A-E-432.00
STA.597+23.50~STA.601+55.60
Gr-A-E3
STA.595+46.40
Gc-A-E3
STA.595+46.40~STA.595+55.40
Gc-A-B2-48.00
STA.596+2.40~STA.596+50.40
Gc-A-E-338.30
STA.596+50.40~STA.599+75.40
Gc-A-E3
STA.599+54.40~STA.599+75.40
Gr-A-E-244.00
STA.596+36.50~STA.598+81.20
Gr-A-B1-16.00
STA.598+81.2~STA.598+97.2
Gr-A-E-300.00
STA.598+97.20~STA.601+98.80
FENCE-A-98.10
KP.273.834~KP.273.932
FENCE-A-274.00
STA.593+82.00~STA.596+15.00
FENCE-A2-74.00
STA.596+30.00~STA.596+90.00
FENCE-A2-204.00
STA.596+95.00~STA.598+88.00
FENCE-A2-319.00
KP.274.209~KP.274.514
FENCE-B1-40.00
STA.593+40.00~STA.593+78.60
FENCE-B1-116.00
STA.594+0.60~STA.595+20.00
FENCE-B1-311.00
KP.273.394~KP.273.692
GATE-A2-1
STA.599+60.00
GATE-B1-1
STA.597+20.00
Gr-A-E(2)-25.00
STA.593+66.00~STA.593+78.00
Gr-A-E-105.00
KP.273.840~KP.273.909
Gr-A-B2-143.90
STA.595+36.50~STA.595+80.40
Gr-A-E-50.00
STA.596+9.45~STA.596+33.25
Gc-A-E3
STA.595+46.40
Gc-A-B2-48.00
STA.596+2.40~STA.596+50.40
FENCE-A2-49.00
STA.596+45.00~STA.596+85.00
FENCE-A2-215.00
STA.596+90.00~STA.598+90.00
FENCE-A2-291.00
KP.274.209~KP.278.494
Ax-C-310.60
STA.592+00~STA.595+96.00
Ax-C-337.90
STA.596+40.30~STA.600+00
Ax-C-340.40
STA.596+37.00~STA.600+00
Ax-C-136.10
STA.594+58.60~STA.595+99.10
Gr-A-E-9.00
STA.595+46.40~STA.595+55.40
Gr-D-E-13.00
STA.593+65.00~STA.593+78.00
G-ブロック-A
STA.593+82.00
Gr-A-E-105.00
KP.273.840~KP.273.909
橋台
KP.273,838
橋台
KP.274,274
通常電話
非常電話
通信ケーブル
通信管
KP.273.829~KP.274.191
遮音壁-H=3.0-コンクリート板-12.0
KP.273.900~KP.273.912
遮音壁-H=3.0-コンクリート板-228.0
KP.273.968~KP.274.196
遮音壁-H=3.0-金属板-24.0
KP.274.196~KP.274.220
遮音壁-H=3.0-コンクリート板-60.0
KP.274.220~KP.274.280
遮音壁-H=3.0-金属板-56.0
KP.273.912~KP.273.968
BP(W)-12.38-10.00
BP(W)-10.00x7.50
BP(W)-9.00x7.50
P(IN)-2-ø0.40(ø4-B)-314.80
P(IN)-2-ø0.40(ø4-B)-338.80
P(IN)-2-ø0.40(ø4-A)-13.40
P(IN)-2-ø0.40(ø4-B1)-19.60
Ds-ø0.20(C)-338.80
Ds-ø0.30-266.50
Ds-ø0.30-353.30
Ds-ø0.30-394.40
Ds-ø0.30-363.30
Ds-ø0.30-394.40
Ds-ø0.30-363.30
Ds-ø0.30-394.40
Ds-ø0.30-363

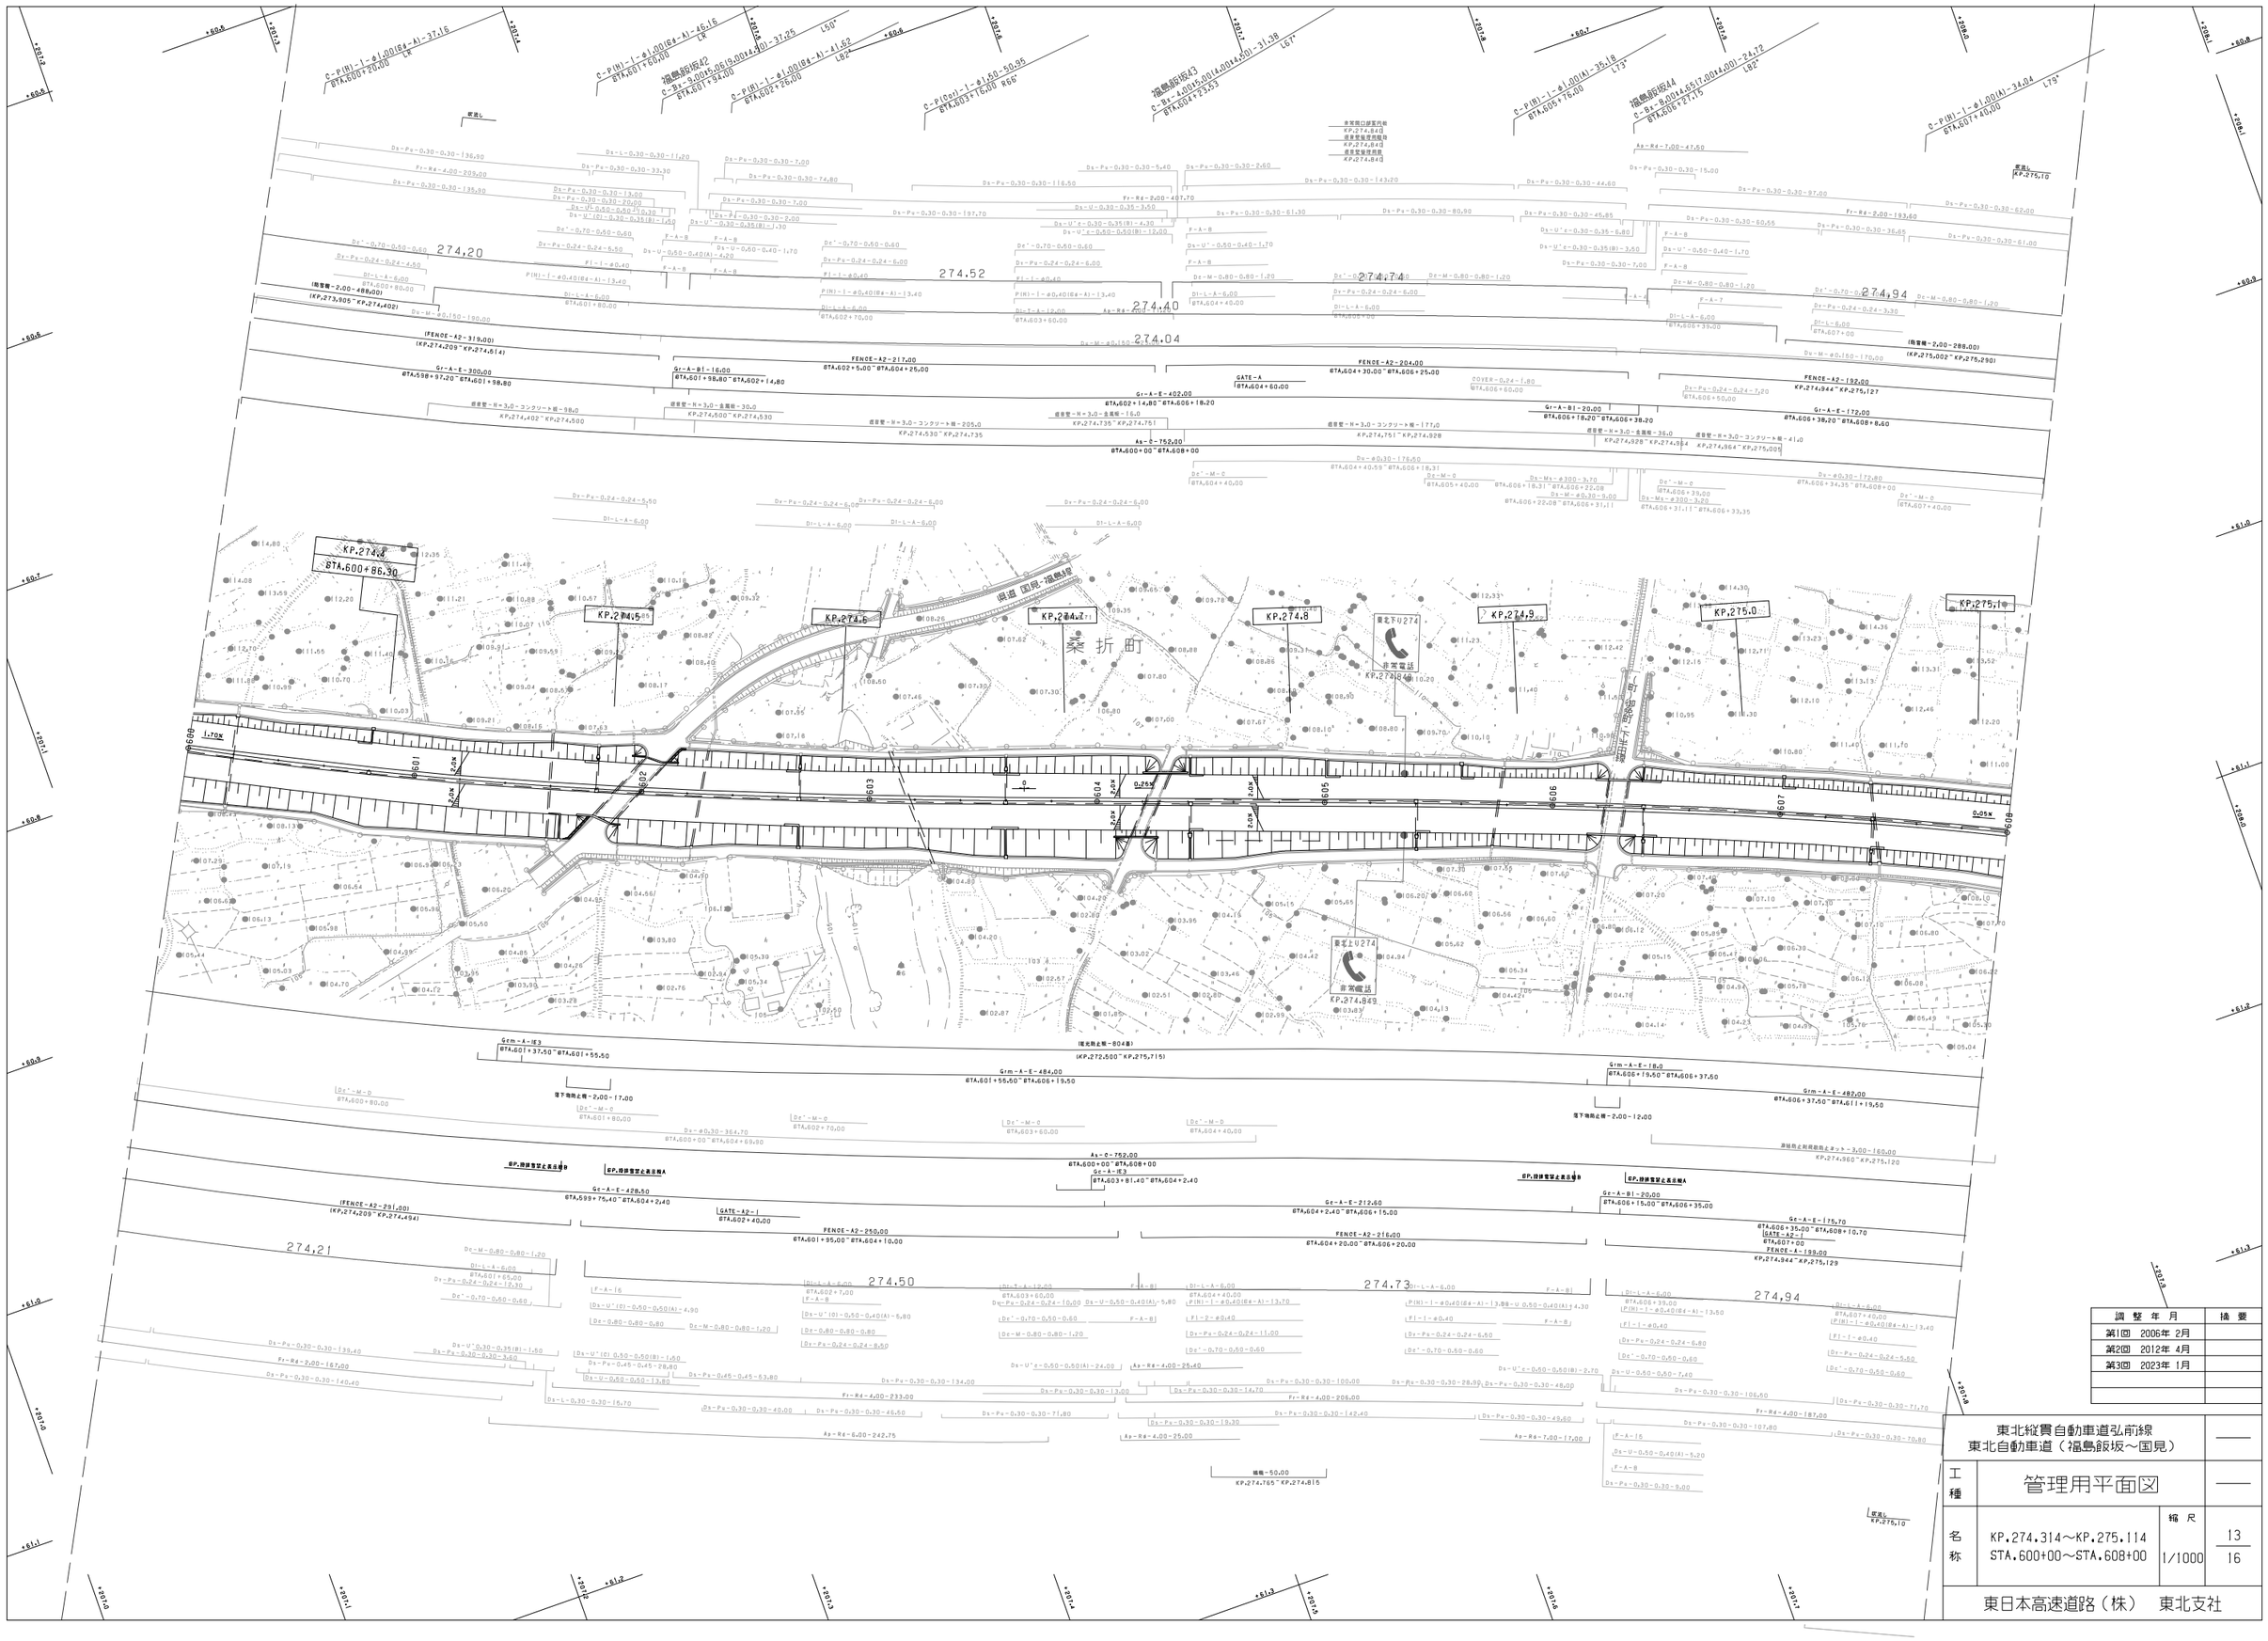

調整年月	摘要
第1回 2006年 2月	
第2回 2012年 4月	
第3回 2023年 1月	

東北縦貫自動車道弘前線 東北自動車道（福島飯坂～国見）			——
工種	管理用平面図		——
名称	KP.274.314～KP.275.114 STA.600+00～STA.608+00	縮尺 1/1000	13 16
東日本高速道路（株） 東北支社			

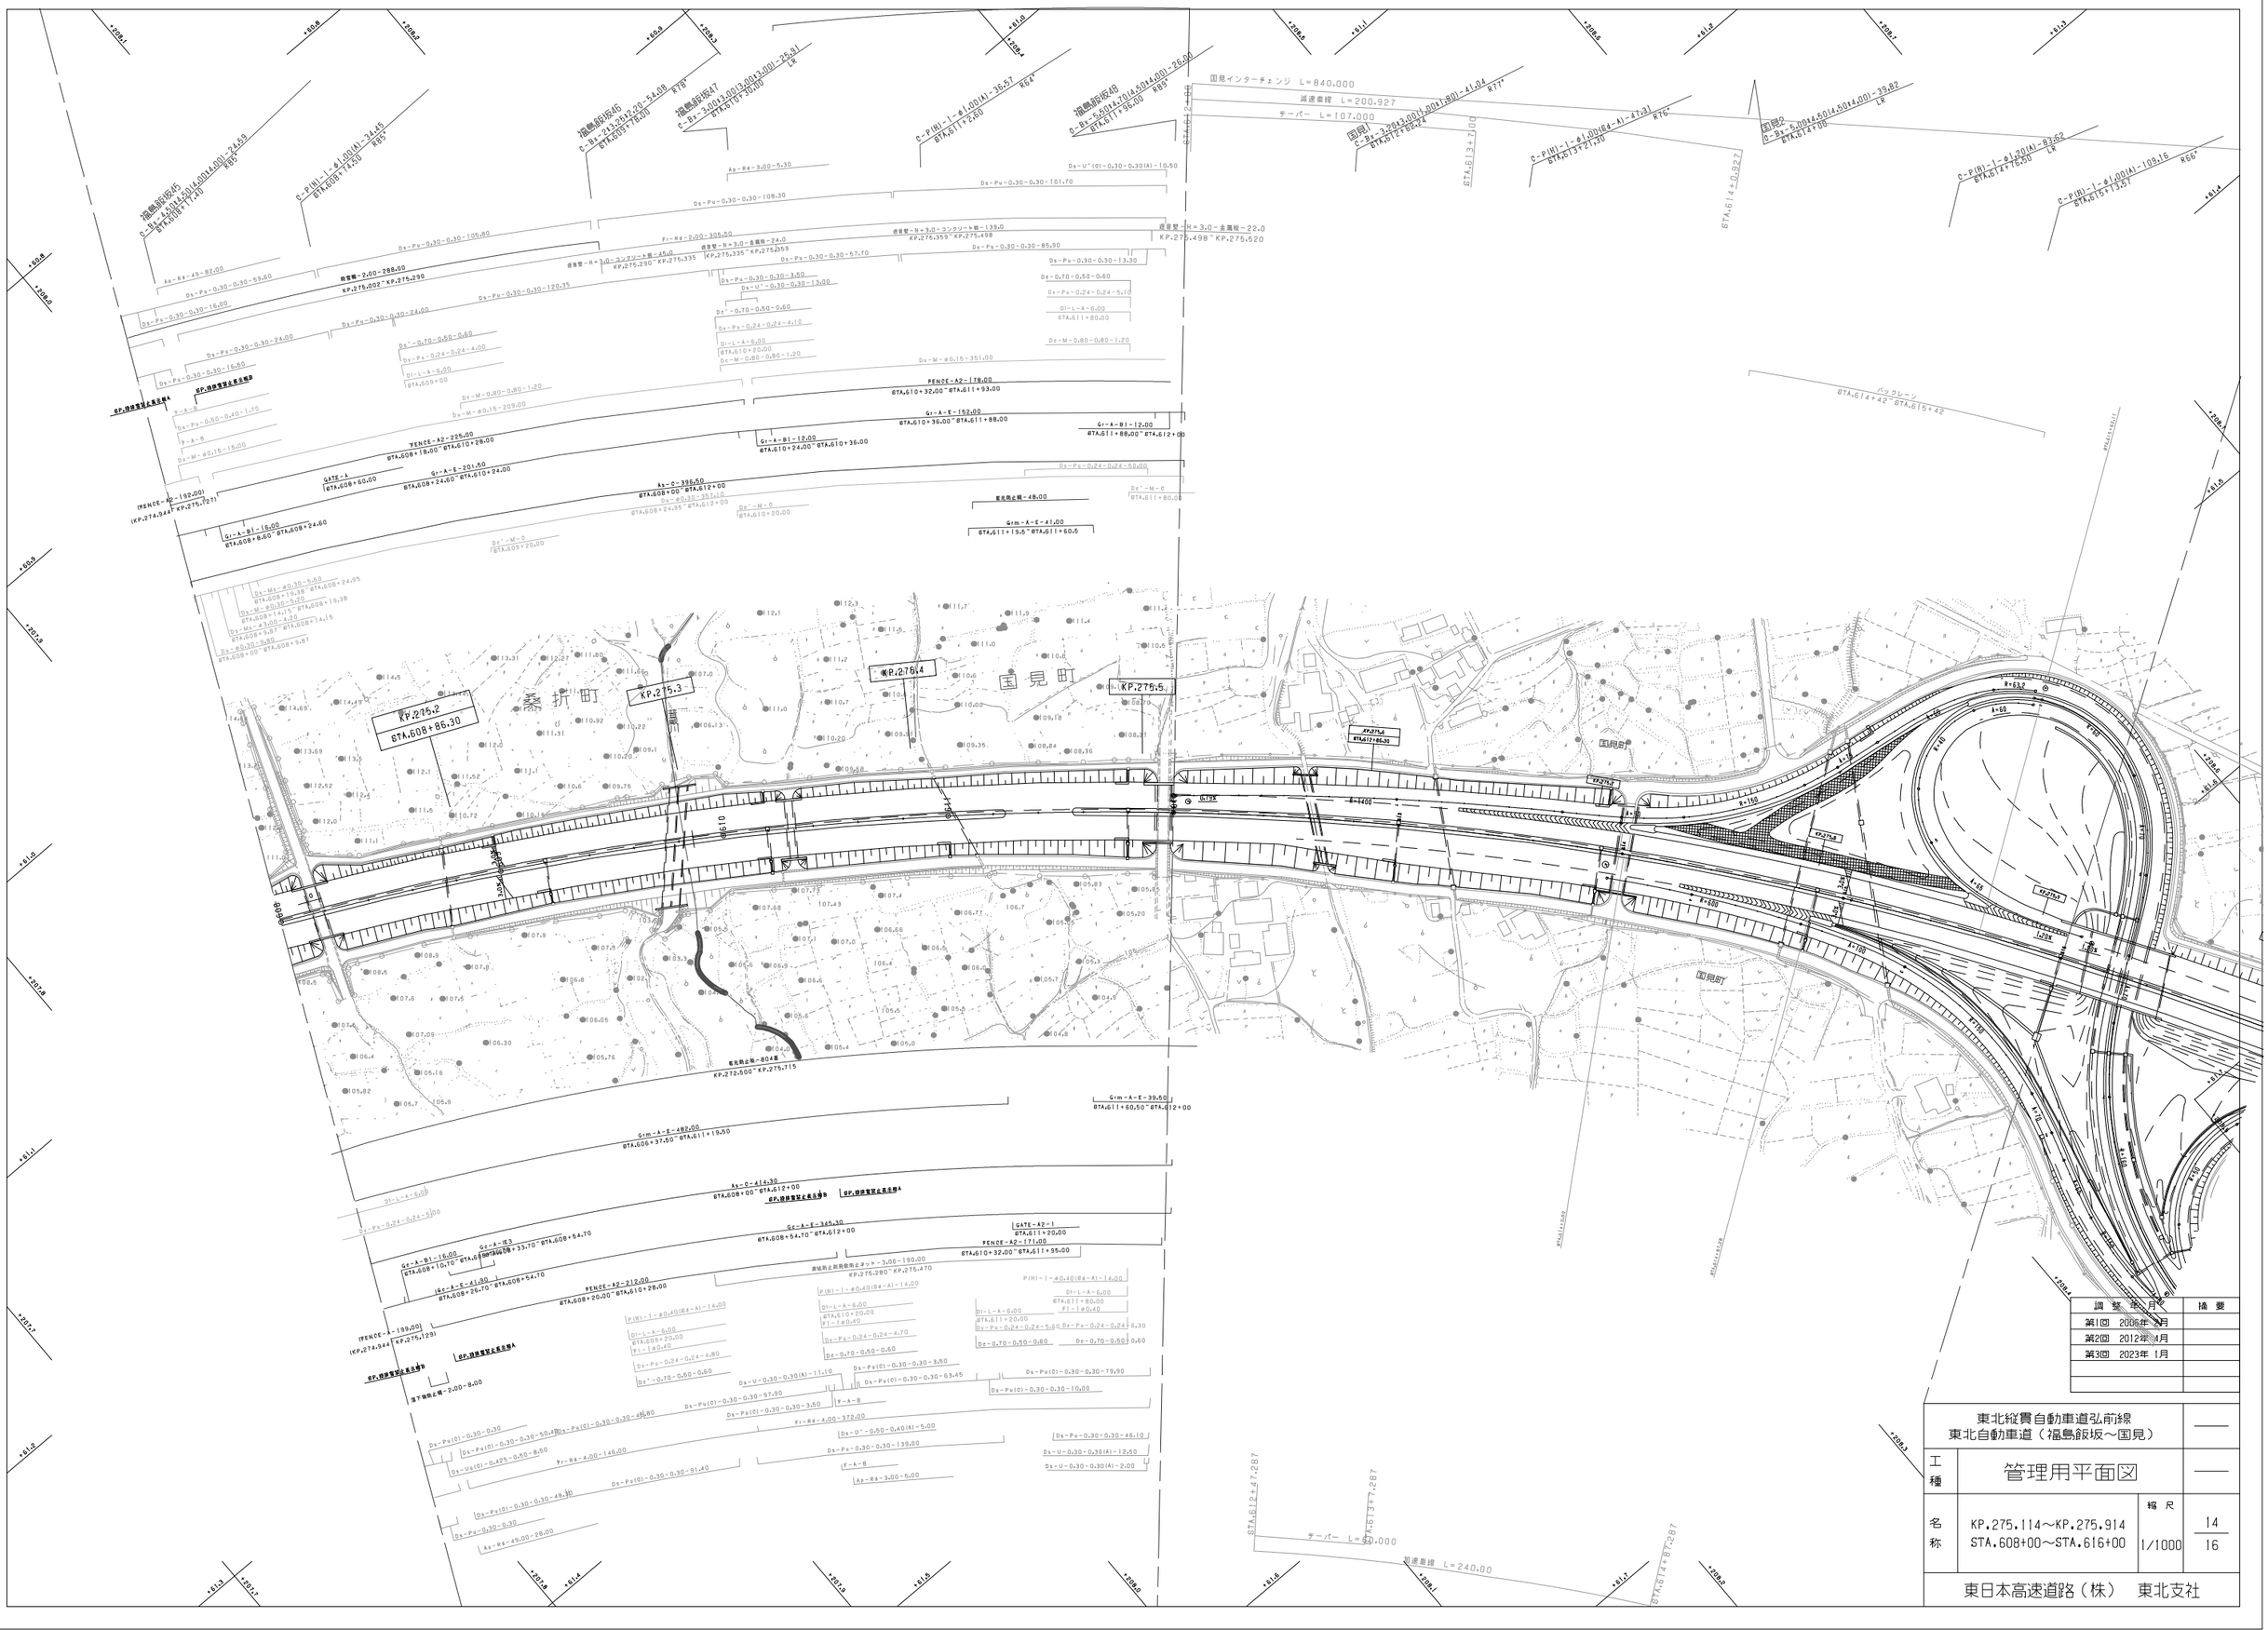

調整	施工月	摘要
第1回	2006年 4月	
第2回	2012年 4月	
第3回	2023年 1月	

東北縦貫自動車道弘前線
東北自動車道（福島飯坂～国見）

工種：管理用平面図

名称：KP.275.114～KP.275.914
STA.608+00～STA.616+00

縮尺：1/1000

14/16

東日本高速道路（株） 東北支社

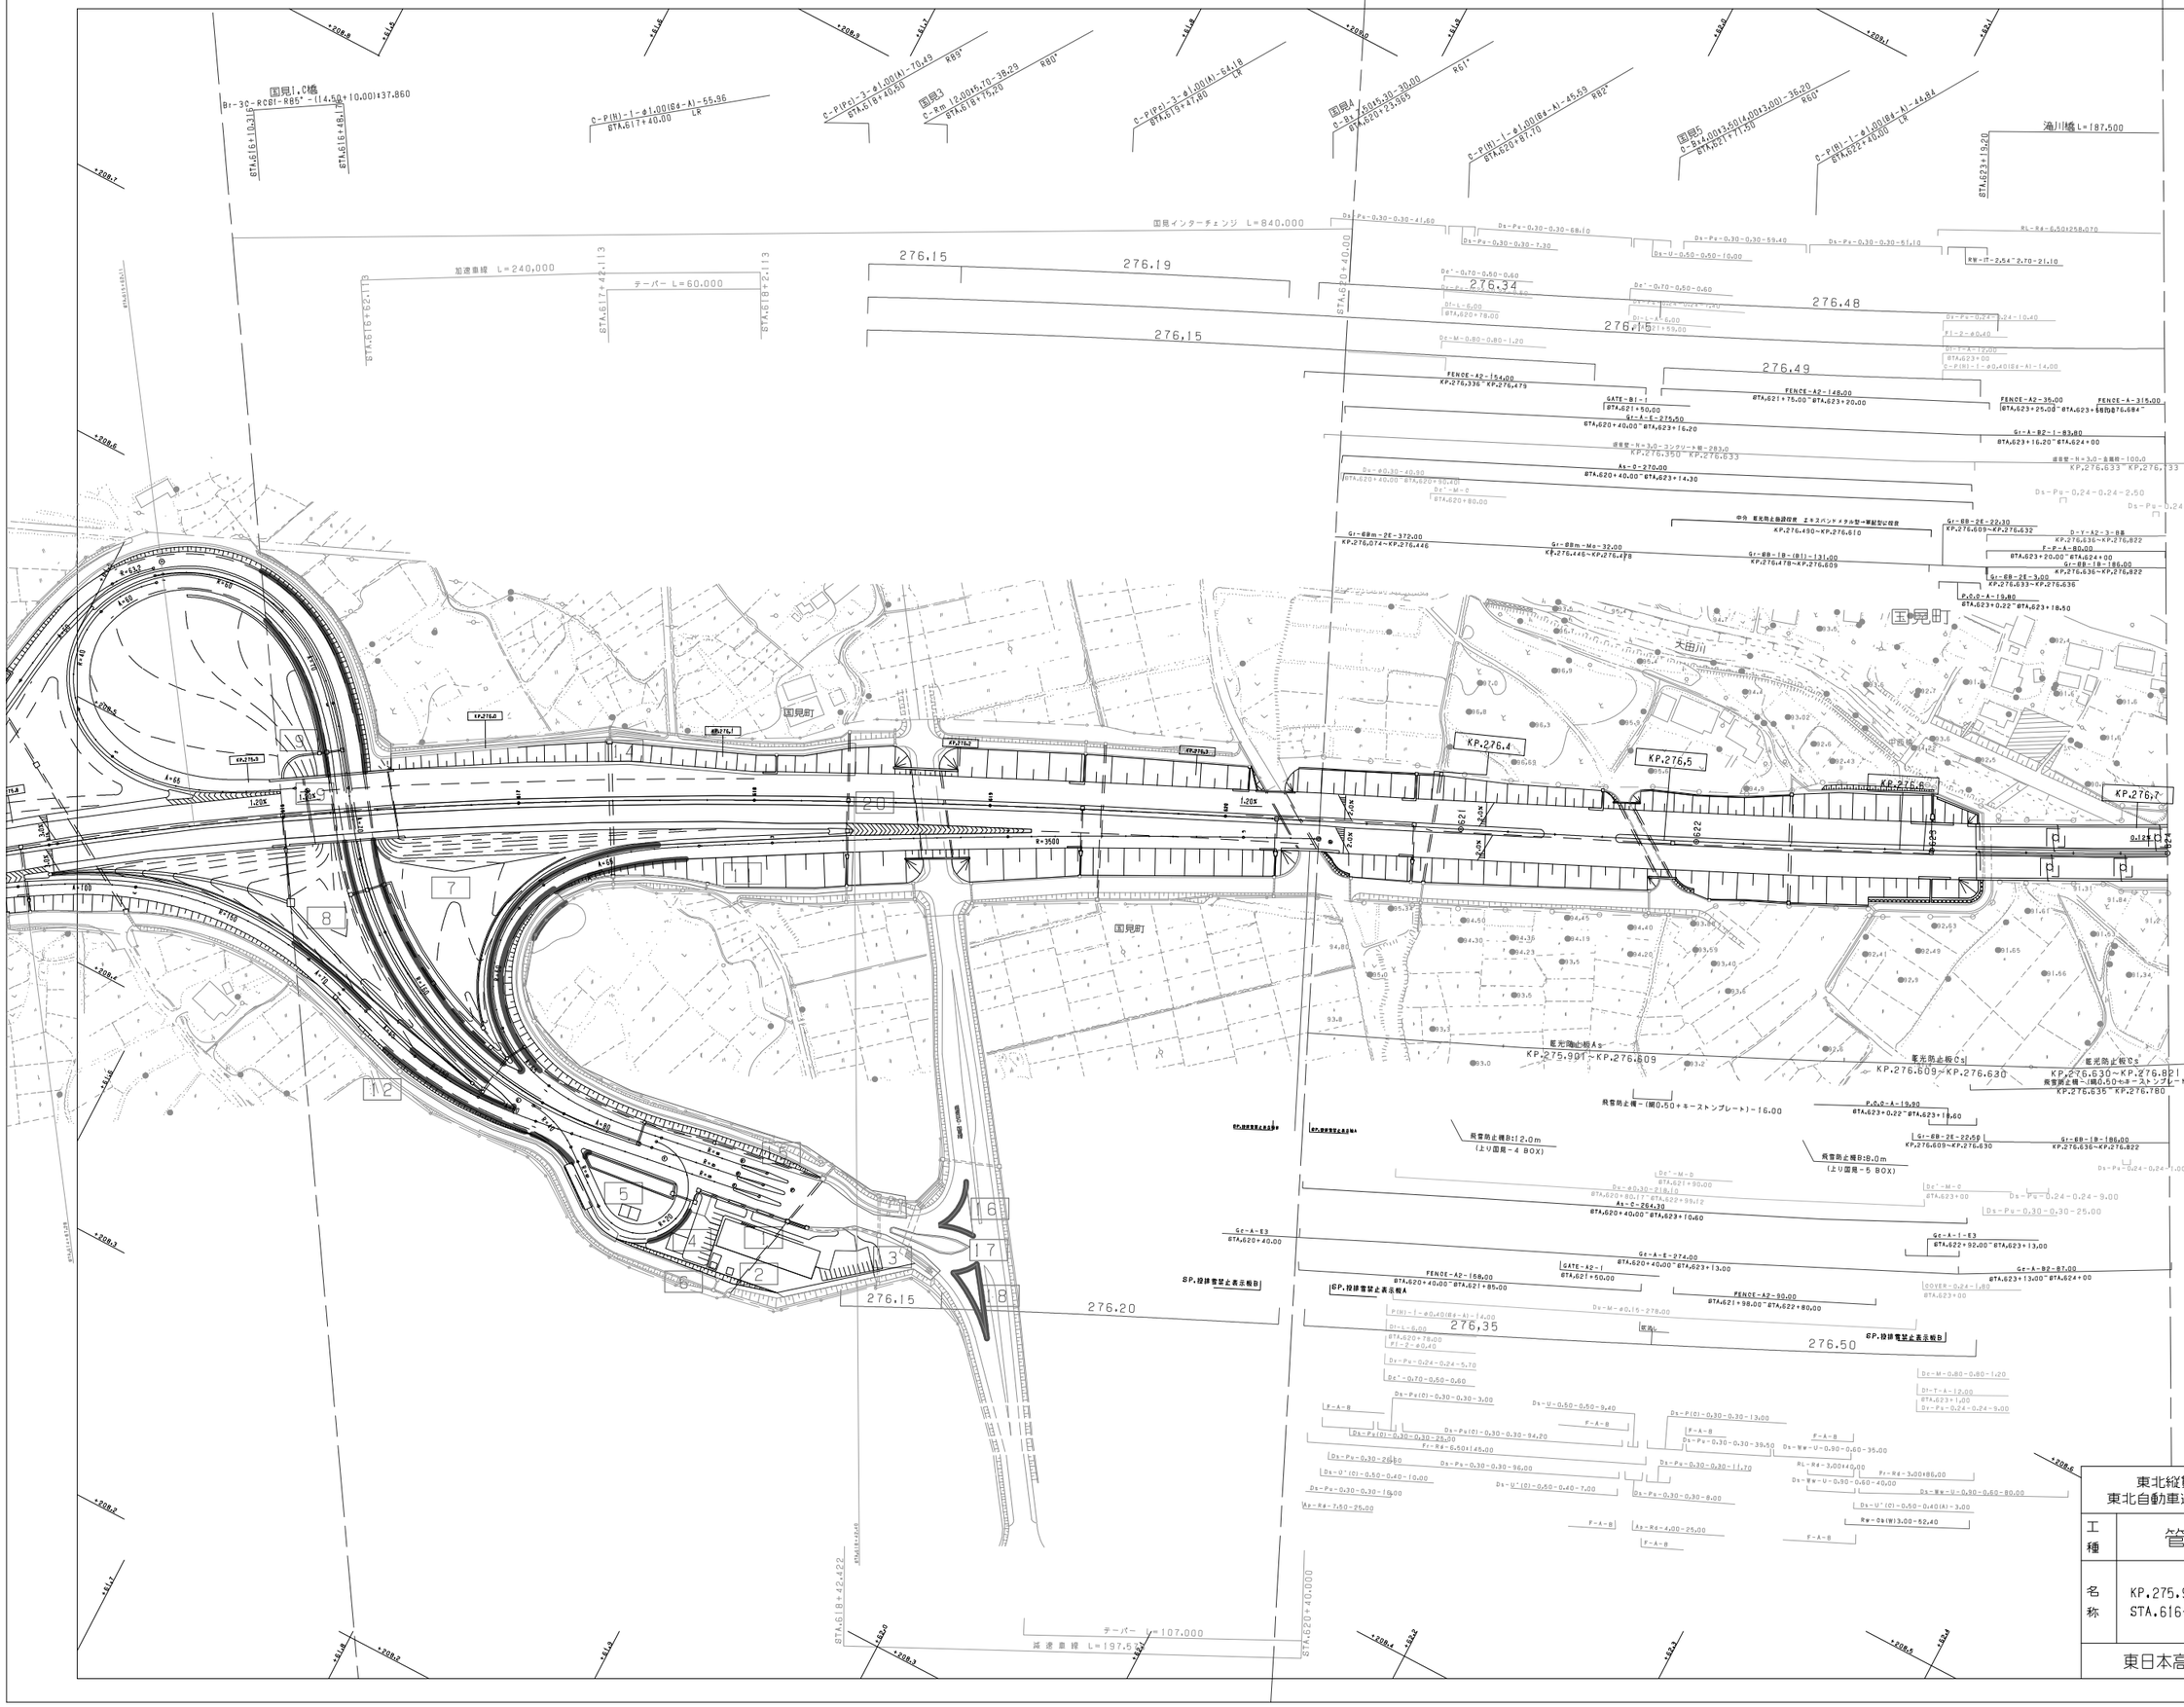
国見IC橋
Bi-3C-RC8I-R85°-(14.50+10.00)×37.860
C-P(N)-1-φ1.00(S4-A)-55.96
C-P(P2)-3-φ1.00(A)-70.49
C-P(P2)-3-φ1.00(A)-54.18
国見橋3
C-P(N)-1-φ1.00(S4-A)-45.59
国見橋4
C-P(N)-1-φ1.00(S4-A)-44.84
国見橋5
滝川橋 L=187.500
国見インターチェンジ L=840.000
加速車線 L=240.000
テーパー L=60.000
減速車線 L=197.532
テーパー L=107.000
国見町
玉見町
大田川
KP.276.4
KP.276.5
KP.276.6
KP.276.7
FENCE-A2-154.00
KP.276.336~KP.276.479
GATE-B1-1
FENCE-A2-148.00
FENCE-A2-35.00
FENCE-A-315.00
Gr-A-E-275.50
Gr-A-B2-1-83.80
As-D-270.00
Gr-BBm-2E-379.00
KP.276.074~KP.276.446
Gr-BBm-Ma-32.00
Gr-BB-1B-(B)-131.00
Gr-BB-2E-22.30
D-Y-A2-3-88
Gr-BB-1B-186.00
Gr-BB-2E-3.00
P.C.C-A-15.80
飛雪防止柵B:12.0m
(上り国見-4 BOX)
飛雪防止柵B:8.0m
(上り国見-5 BOX)
Gr-A-E3
Gr-A-E-274.00
GATE-A2-1
FENCE-A2-150.00
FENCE-A2-90.00
Gr-A-1-E3
Gr-A-B2-87.00
GP.投排雪禁止表示板A
GP.投排雪禁止表示板B
P(N)-1-φ0.40(B4-A)-14.00
As-R4-7.50-25.00
As-R4-4.00-25.00
Rw-Ds(W)3.00-52.40
飛雪防止柵-(縦0.50+キーストンプレート)-16.00
P.C.C-A-15.80
Gr-BB-2E-22.55
Gr-BB-1B-186.00
COVER-0.24-1.80
Ds-Pu-0.24-0.24-1.00
Ds-Pu-0.24-0.24-2.50
Ds-Pu-0.24-0.24-5.70
Ds-Pu-0.24-0.24-9.00
Ds-Pu-0.30-0.30-25.00
Ds-Pu-0.30-0.30-96.00
Ds-Pu-0.30-0.30-8.00
Ds-Pu-0.30-0.30-11.70
Ds-Pu-0.30-0.30-39.50
Ds-Pu-0.30-0.30-59.40
Ds-Pu-0.30-0.30-68.10
Ds-Pu-0.30-0.30-41.60
Ds-Pu-0.30-0.30-7.30
Ds-Pu-0.30-0.30-61.10
Ds-U-0.50-0.50-10.00
Ds-U-0.50-0.50-9.40
Ds-U-0.50-0.50-7.00
Ds-U'(C)-0.50-0.40-10.00
Ds-U'(C)-0.50-0.40(A)-3.00
Ds-Ww-U-0.90-0.60-35.00
Ds-Ww-U-0.90-0.60-40.00
Ds-Ww-U-0.90-0.60-80.00
Ds-P(C)-0.30-0.30-13.00
Ds-Px(C)-0.30-0.30-25.00
Ds-Px(C)-0.30-0.30-94.20
Ds-Px(O)-0.30-0.30-3.00
Ds-Px(O)-0.30-0.30-25.00
Fr-R4-6.50×185.00
Fr-R4-3.00×86.00
RL-R4-6.50×258.070
RW-IT-2.54~2.70-21.10
Ds-Pu-0.24~0.24-10.40
Ds-Pu-0.24~0.24-14.00
Ds-Pu-0.24~0.24-15.00
Ds-Pu-0.24~0.24-16.40
Ds-Pu-0.24~0.24-18.50
Ds-Pu-0.24~0.24-19.20
Ds-Pu-0.24~0.24-20.00
Ds-Pu-0.24~0.24-21.00
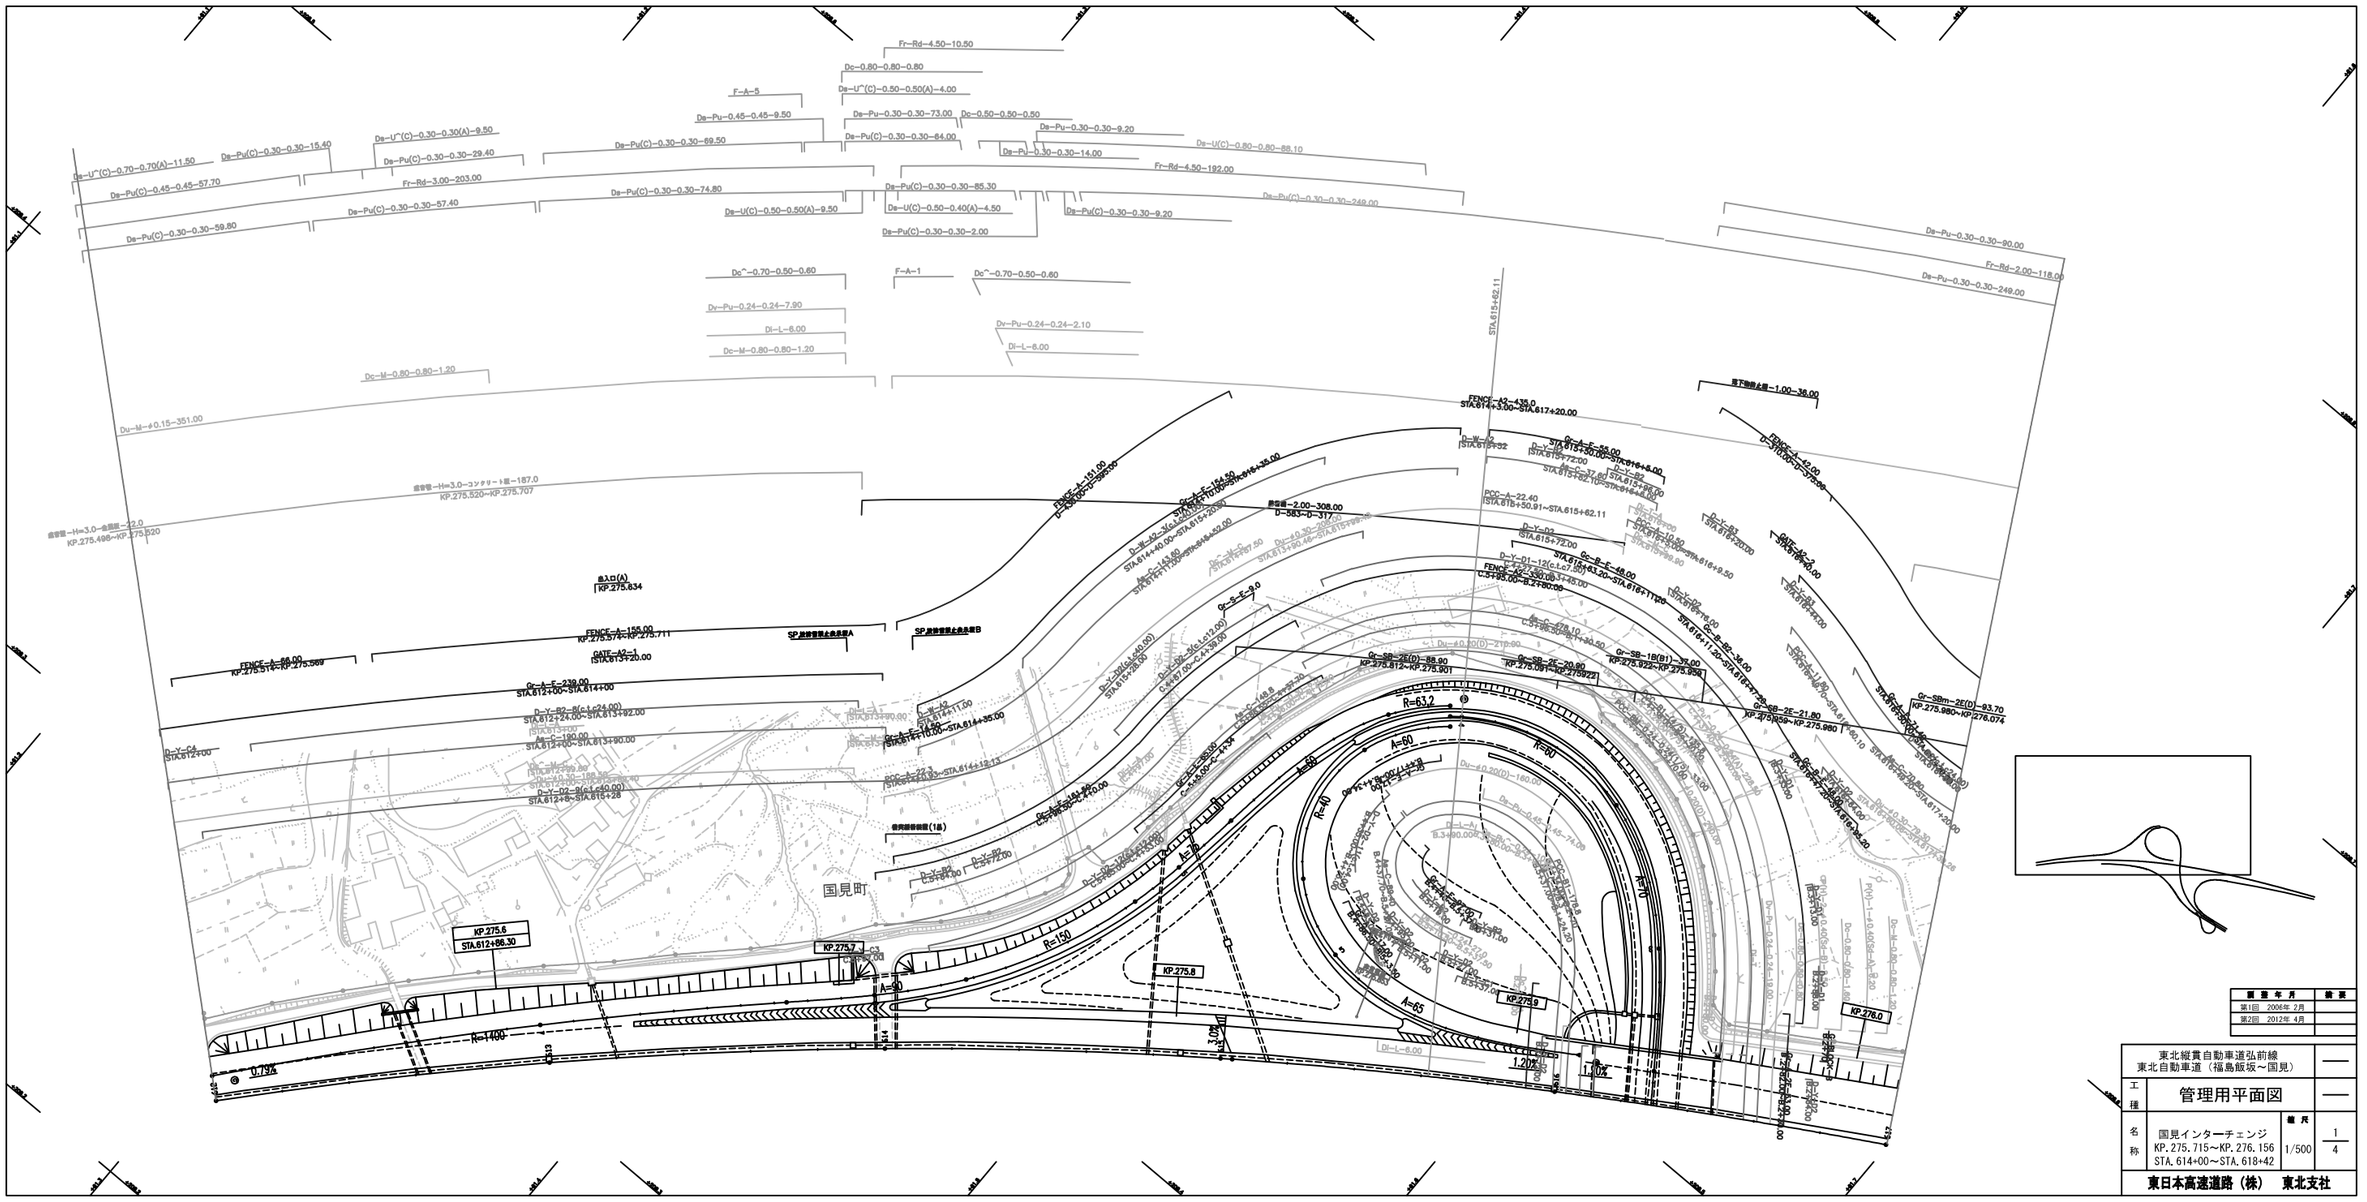
Fr-Rd-4.50-10.50
Dc-0.80-0.80-0.80
Ds-U^(C)-0.50-0.50(A)-4.00
F-A-5
Ds-Pu-0.45-0.45-9.50
Ds-Pu-0.30-0.30-73.00
Dc-0.50-0.50-0.50
Ds-Pu(C)-0.30-0.30-84.00
Ds-Pu-0.30-0.30-9.20
Ds-Pu-0.30-0.30-14.00
Ds-U(C)-0.80-0.80-88.10
Fr-Rd-4.50-182.00
Ds-U^(C)-0.70-0.70(A)-11.50
Ds-Pu(C)-0.30-0.30-15.40
Ds-U^(C)-0.30-0.30(A)-9.50
Ds-Pu(C)-0.30-0.30-29.40
Ds-Pu(C)-0.30-0.30-69.50
Ds-Pu(C)-0.45-0.45-57.70
Fr-Rd-3.00-203.00
Ds-Pu(C)-0.30-0.30-74.80
Ds-Pu(C)-0.30-0.30-57.40
Ds-Pu(C)-0.30-0.30-59.80
Ds-Pu(C)-0.30-0.30-85.30
Ds-U(C)-0.50-0.50(A)-9.50
Ds-U(C)-0.50-0.40(A)-4.50
Ds-Pu(C)-0.30-0.30-2.00
Ds-Pu(C)-0.30-0.30-9.20
Ds-Pu(C)-0.30-0.30-249.00
Ds-Pu-0.30-0.30-90.00
Fr-Rd-2.00-118.00
Ds-Pu-0.30-0.30-249.00
Dc^-0.70-0.50-0.60
F-A-1
Dc^-0.70-0.50-0.60
Dr-Pu-0.24-0.24-7.90
DI-L-6.00
Dc-M-0.80-0.80-1.20
Dr-Pu-0.24-0.24-2.10
DI-L-6.00
Du-M-φ0.15-351.00
盛管管-H=3.0-コンクリート巻-187.0
KP.275.520~KP.275.707
盛管管-H=3.0-金型巻-172.0
KP.275.496~KP.275.520
STA.615+62.11
FENCE-A2-435.0
STA.614+3.00~STA.617+20.00
下り勾配止め-1.00-38.00
FENCE-A-155.00
KP.275.574~KP.275.711
SP.盛管管部止め防護A
SP.盛管管部止め防護B
GATE-A2-1
STA.613+20.00
FENCE-A-88.00
KP.275.570~KP.275.569
Gr-A-E-239.00
STA.612+00~STA.614+00
D-Y-B2-B(c-L=24.00)
STA.612+24.00~STA.613+92.00
Ac-C-180.00
STA.612+00~STA.613+90.00
D-Y-D2-B(c-L=40.00)
STA.612+8~STA.613+28
D-Y-C4
STA.612+00
D-W-K2
STA.613+92
D-Y-B2
STA.613+90.00
D-Y-B2
STA.613+92.00
D-Y-B2
STA.613+92.00
D-W-K2
STA.613+92

Ds-U'(C)-0.50-0.45(A)-4.50
Ds-U(C)-0.70-0.70-23.10
Ds-Pu-0.30-0.30
Dc-0.80-0.80-0.80
Ds-Pu-0.30-0.30-18.00
F-A-3
Ds-Pu-0.30-0.30-62.50
Ds-Pu-0.30-0.30-66.00
Ds-Pu-0.30-0.30-54.00
Ds-U(C)-0.30-0.30(A)-23.50
Fr-Rd-3.00x102.00
Fr-Rd-3.00x135.00
Ds-Pu(C)-0.30-0.30-70.00
Ds-Pu(C)-0.30-0.30-50.00
Ds-Pu(C)-0.30-0.30-69.00
Ds-Pu(C)-0.30-0.30-69.00
Ds-Pu-0.30-0.30-41.60
Dc'-0.70-0.50-0.60
F-A-1
Ds-U'(C)-0.50-0.40-5.00
Dy-Pu-0.24-0.24-8.50
Ds-U'(C)-0.50-0.40(A)-5.00
Dc'-0.70-0.50-0.60
Dc'-0.70-0.50-0.60
Dy-Pu-0.24-0.24-12.70
Dy-Pu-0.24-0.24-12.30
Dl-L-6.00
F-A-1
Dl-L-6.00
Dl-L-6.00
Dc-M-0.80-0.80-1.20
Dc-M-0.80-0.80-1.20
Du-M-φ0.15-373.00
Dc-M-0.80-0.80-1.20
Dc-M-0.80-0.80-1.20
PCV-1.80
PCV-1.80
遮音壁-H=3.0-コンクリート板-166.0
KP.275,990~KP.276.320
遮音壁-H=3.0-コンクリート板-283.0
KP.276.350~KP.276.633
遮音壁-H=3.0-金属板-22.0
KP.276.320~KP.276.350
FENCE-A-230.00
KP.275.957~KP.276.156
FENCE-A-25.00
KP.276.156~KP.276.182
FENCE-A-128.00
KP.276,194~KP.276.334
FENCE-A-154.00
KP.276,336~KP.276.479
Gr-SBm-2E(D)-93.70
KP.275.980~KP.276.074
Gr-SBm-2E-372.00
KP.276.074~KP.276.446
Gr-A-E-122.4
STA.617+20.0~STA.618+42.4
D-Y-B2-6(c.t.c24.00)
STA.616+68.00~STA.617+88.00
D-Y-C2
STA.618+2.00
Gr-A-E-168.7
STA.618+42.4~STA.620+10.00
D-W-A2-4(c.t.c48.00)
STA.618+53.00~STA.619+97.00
Gr-A-Bl-18.0
STA.620+10.00~STA.620+28.00
Gr-A-E-12.00
STA.620+28.00~STA.620+40.00
Dl-L-A
STA.618+8.00
Dl-L-A
STA.619+40.00
Dl-L-A
STA.619+95.00
As-C-302.40
STA.617+20.00~STA.620+40.00
Ds'-M-C
STA.617+32.8
Ds'-M-C
STA.618+30.00
Ds'-M-C
STA.619+40.00
Ds'-M-C
STA.620+11.80
D-Y-B2
STA.617+72.00
Du-M-φ0.15-245.9
STA.619+40.36~STA.620+40.00
Ds-Pu'-0.24-0.24-19.8
Dx3+30.00~Dx3+49.80
D-Y-D2-5(c.t.c48.00)
STA.617+60.00~STA.619+52.00
D-Y-D2
STA.619+95.00
D-Y-D2
STA.620+40.00
国見町
KP.276.1
KP.276.2
KP.276.3
1.20%
618
619
620
617

調整年月	摘要
第1回 2006年 2月	
第2回 2012年 4月	

東北縦貫自動車道弘前線
東北自動車道（福島飯坂～国見）

工種：管理用平面図

名称：国見インターチェンジ
KP.275.715～KP.276.156
STA.614+00～STA.618+42

縮尺：1/500

2/4

東日本高速道路（株） 東北支社

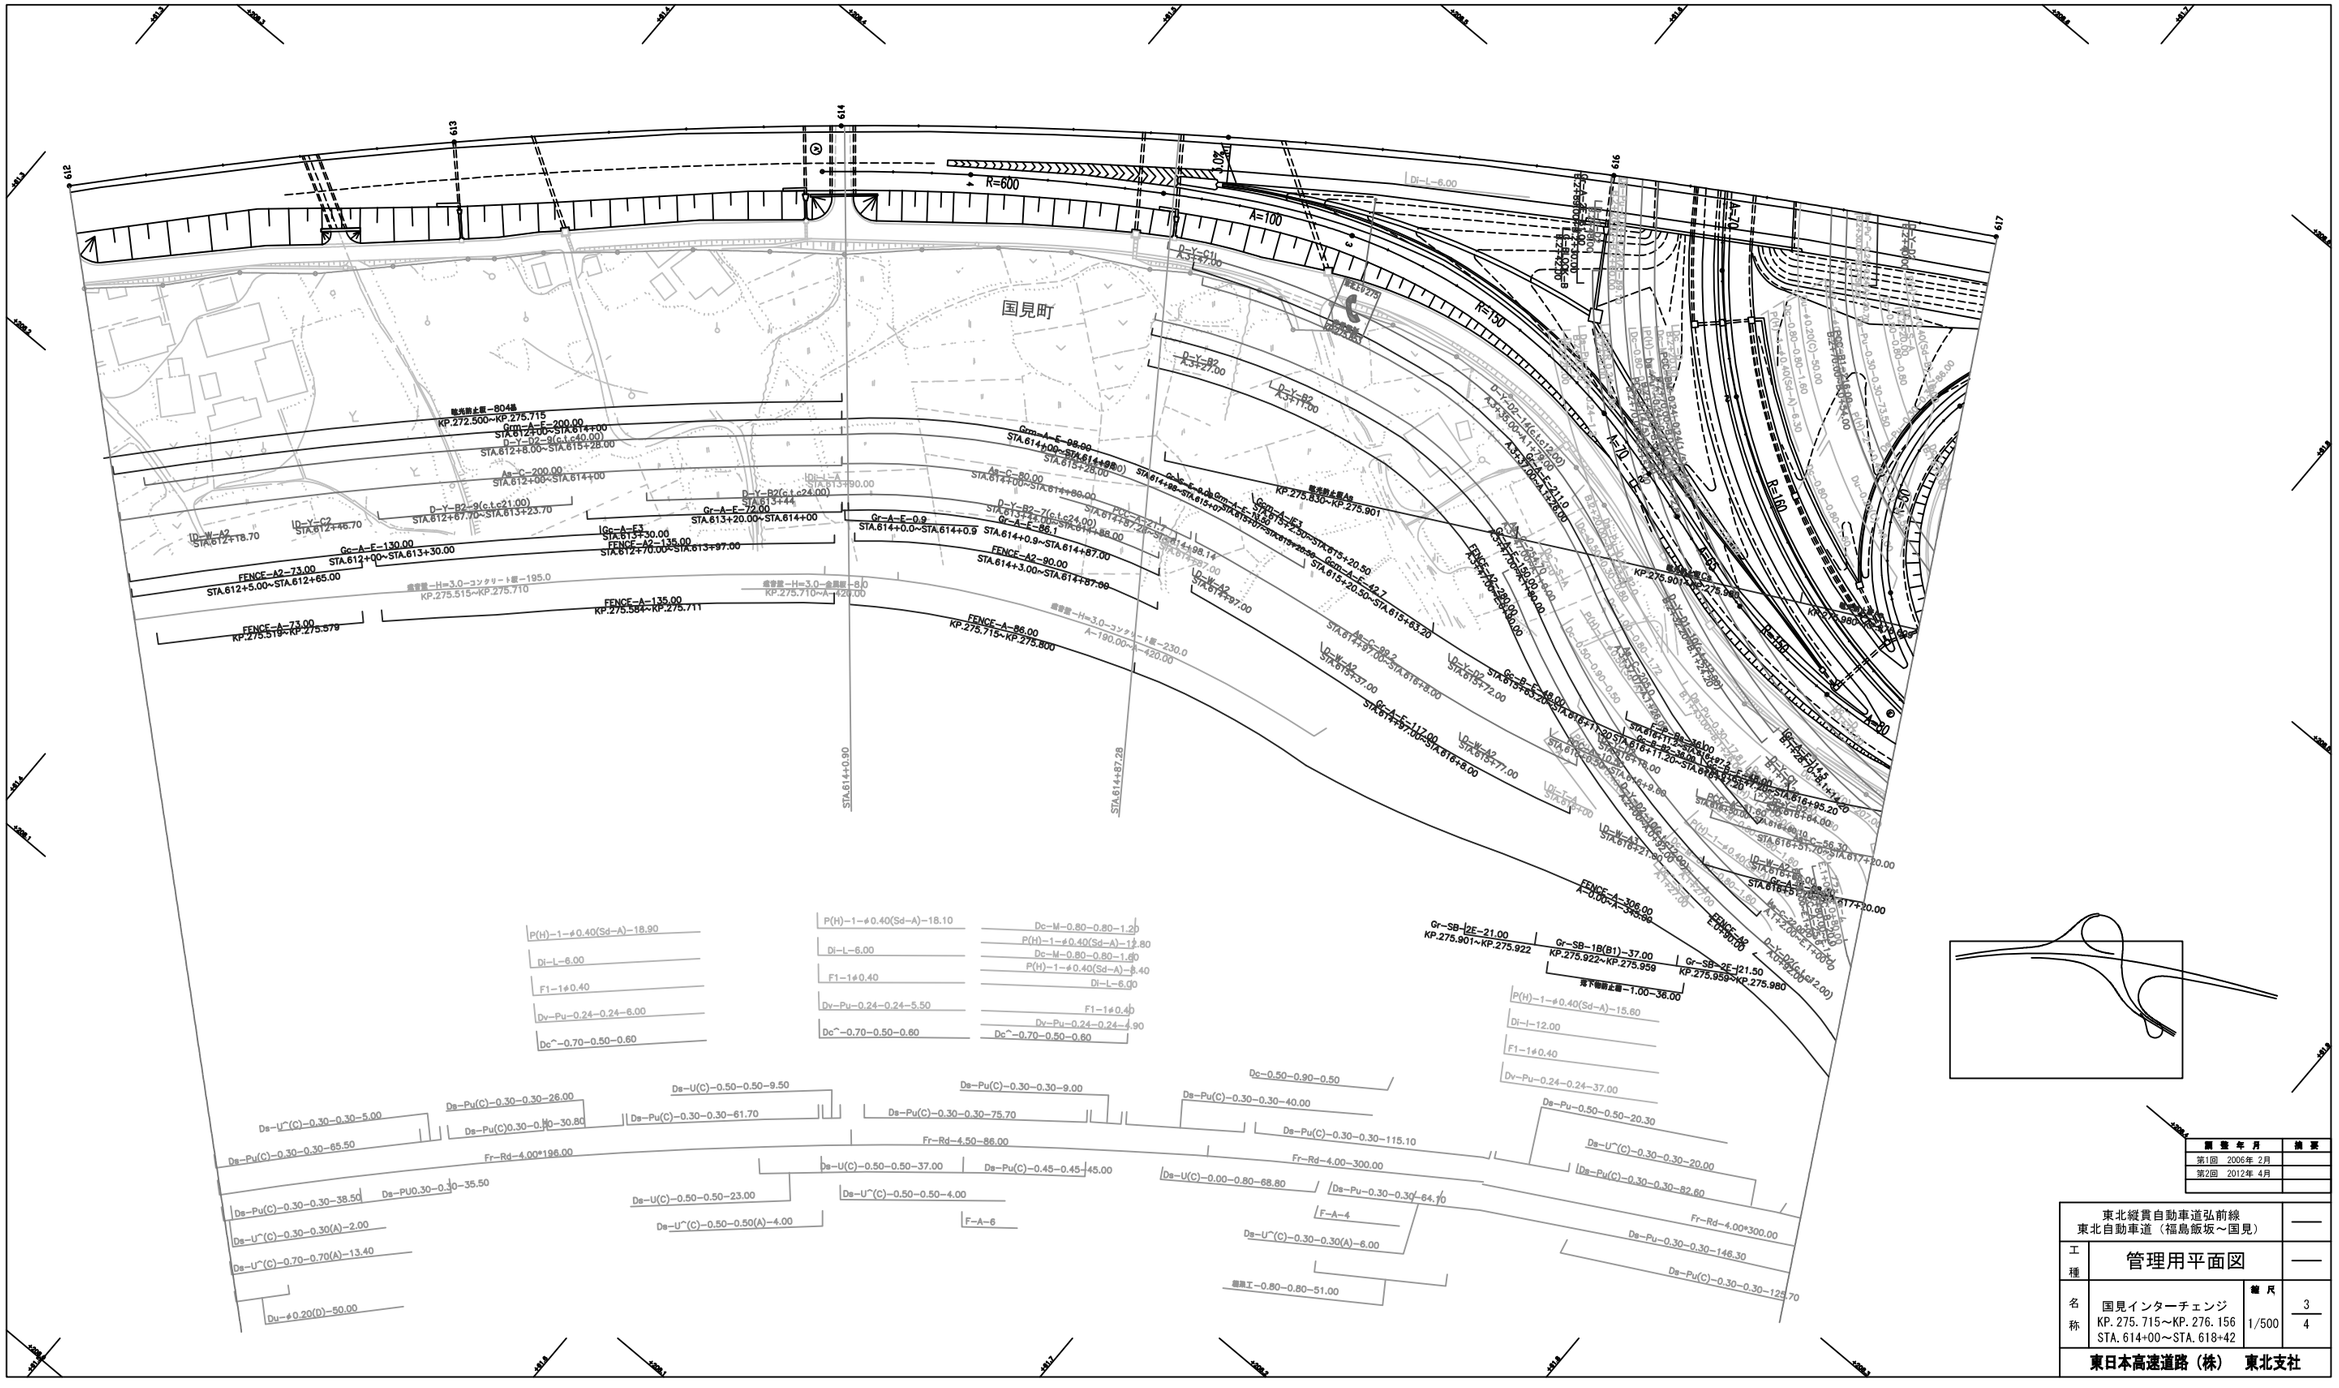
国見町
R=600
A=100
R=150
A=70
R=60
A=50
A=80
A=150
A=90
STA.614+0.90
STA.614+87.28
Gr-SB-1E-21.00
KP.275.901~KP.275.922
Gr-SB-1B(B1)-37.00
KP.275.922~KP.275.959
Gr-SB-2E-J21.50
KP.275.959~KP.275.980
擁壁工-1.00~36.00
FENCE-A-306.00
A=90.00~A=343.80
FENCE-A-
0.00~0.00
P(H)-1-ϕ0.40(Sd-A)-18.90
Di-L-6.00
F1-1ϕ0.40
Dv-Pu-0.24-0.24-6.00
Dc^-0.70-0.50-0.60
P(H)-1-ϕ0.40(Sd-A)-18.10
Di-L-6.00
F1-1ϕ0.40
Dv-Pu-0.24-0.24-5.50
Dc^-0.70-0.50-0.60
Dc-M-0.80-0.80-1.20
P(H)-1-ϕ0.40(Sd-A)-17.80
Dc-M-0.80-0.80-1.60
P(H)-1-ϕ0.40(Sd-A)-8.40
Di-L-6.00
F1-1ϕ0.40
Dv-Pu-0.24-0.24-4.90
Dc^-0.70-0.50-0.60
P(H)-1-ϕ0.40(Sd-A)-15.60
Di-I-12.00
F1-1ϕ0.40
Dv-Pu-0.24-0.24-37.00
Ds-Pu-0.50-0.50-20.30
Ds-U^(C)-0.30-0.30-20.00
Ds-Pu(C)-0.30-0.30-82.60
Fr-Rd-4.00*300.00
Ds-Pu-0.30-0.30-146.30
Ds-Pu(C)-0.30-0.30-125.70
Dc-0.50-0.90-0.50
Ds-Pu(C)-0.30-0.30-40.00
Ds-Pu(C)-0.30-0.30-115.10
Fr-Rd-4.00-300.00
Ds-U(C)-0.00-0.80-68.80
Ds-Pu-0.30-0.30-64.70
F-A-4
Ds-U^(C)-0.30-0.30(A)-6.00
擁壁工-0.80-0.80-51.00
Ds-U^(C)-0.30-0.30-5.00
Ds-Pu(C)-0.30-0.30-65.50
Ds-Pu(C)-0.30-0.30-26.00
Ds-Pu(C)0.30-0.30-30.80
Ds-Pu(C)-0.30-0.30-61.70
Ds-U(C)-0.50-0.50-9.50
Fr-Rd-4.00*196.00
Ds-Pu(C)-0.30-0.30-38.50
Ds-PU0.30-0.30-35.50
Ds-U^(C)-0.30-0.30(A)-2.00
Ds-U^(C)-0.70-0.70(A)-13.40
Du-ϕ0.20(D)-50.00
Ds-Pu(C)-0.30-0.30-75.70
Ds-Pu(C)-0.30-0.30-9.00
Fr-Rd-4.50-86.00
Ds-U(C)-0.50-0.50-37.00
Ds-Pu(C)-0.45-0.45-45.00
Ds-U(C)-0.50-0.50-23.00
Ds-U^(C)-0.50-0.50-4.00
Ds-U^(C)-0.50-0.50(A)-4.00
F-A-6
Gr-A-E-130.00
STA.612+00~STA.613+30.00
Gr-A-E-135.00
STA.612+70.00~STA.613+97.00
Gr-A-E-70.00
STA.613+20.00~STA.614+00
Gr-A-E-0.9
STA.614+0.0~STA.614+0.9
Gr-A-E-86.1
STA.614+0.9~STA.614+87.00
FENCE-A2-90.00
STA.614+3.00~STA.614+87.90
FENCE-A-86.00
KP.275.715~KP.275.800
Gr-A-E-98.00
STA.614+00~STA.614+98.00
Gr-A-E-42.7
STA.615+20.50~STA.615+63.20
Gr-A-E-117.00
STA.614+57.00~STA.616+3.00
FENCE-A-280.00
A=70.00~A=90.00
FENCE-A-135.00
KP.275.584~KP.275.711
FENCE-A-73.00
KP.275.519~KP.275.579
FENCE-A2-73.00
STA.612+5.00~STA.612+65.00
FENCE-A2-130.00
STA.612+00~STA.613+30.00
FENCE-A2-135.00
STA.612+70.00~STA.613+97.00
擁壁工-H=3.0-コンクリート壁-195.0
KP.275.515~KP.275.710
擁壁工-H=3.0-金網柵-8.0
KP.275.710~KP.275.720
擁壁工-H=3.0-コンクリート壁-230.0
A=190.00~A=420.00
Gr-A-E-117.00
STA.614+57.00~STA.616+3.00
Gr-A-E-38.00
STA.615+72.00
Gr-A-E-117.00
STA.616+11.20~STA.616+95.20
Gr-A-E-34.00
STA.616+84.00~STA.617+20.00
Gr-A-E-56.30
STA.616+31.70~STA.617+20.00
Gr-A-E-117.00
STA.616+95.20~STA.617+20.00
Gr-A-E-117.00
STA.616+84.00

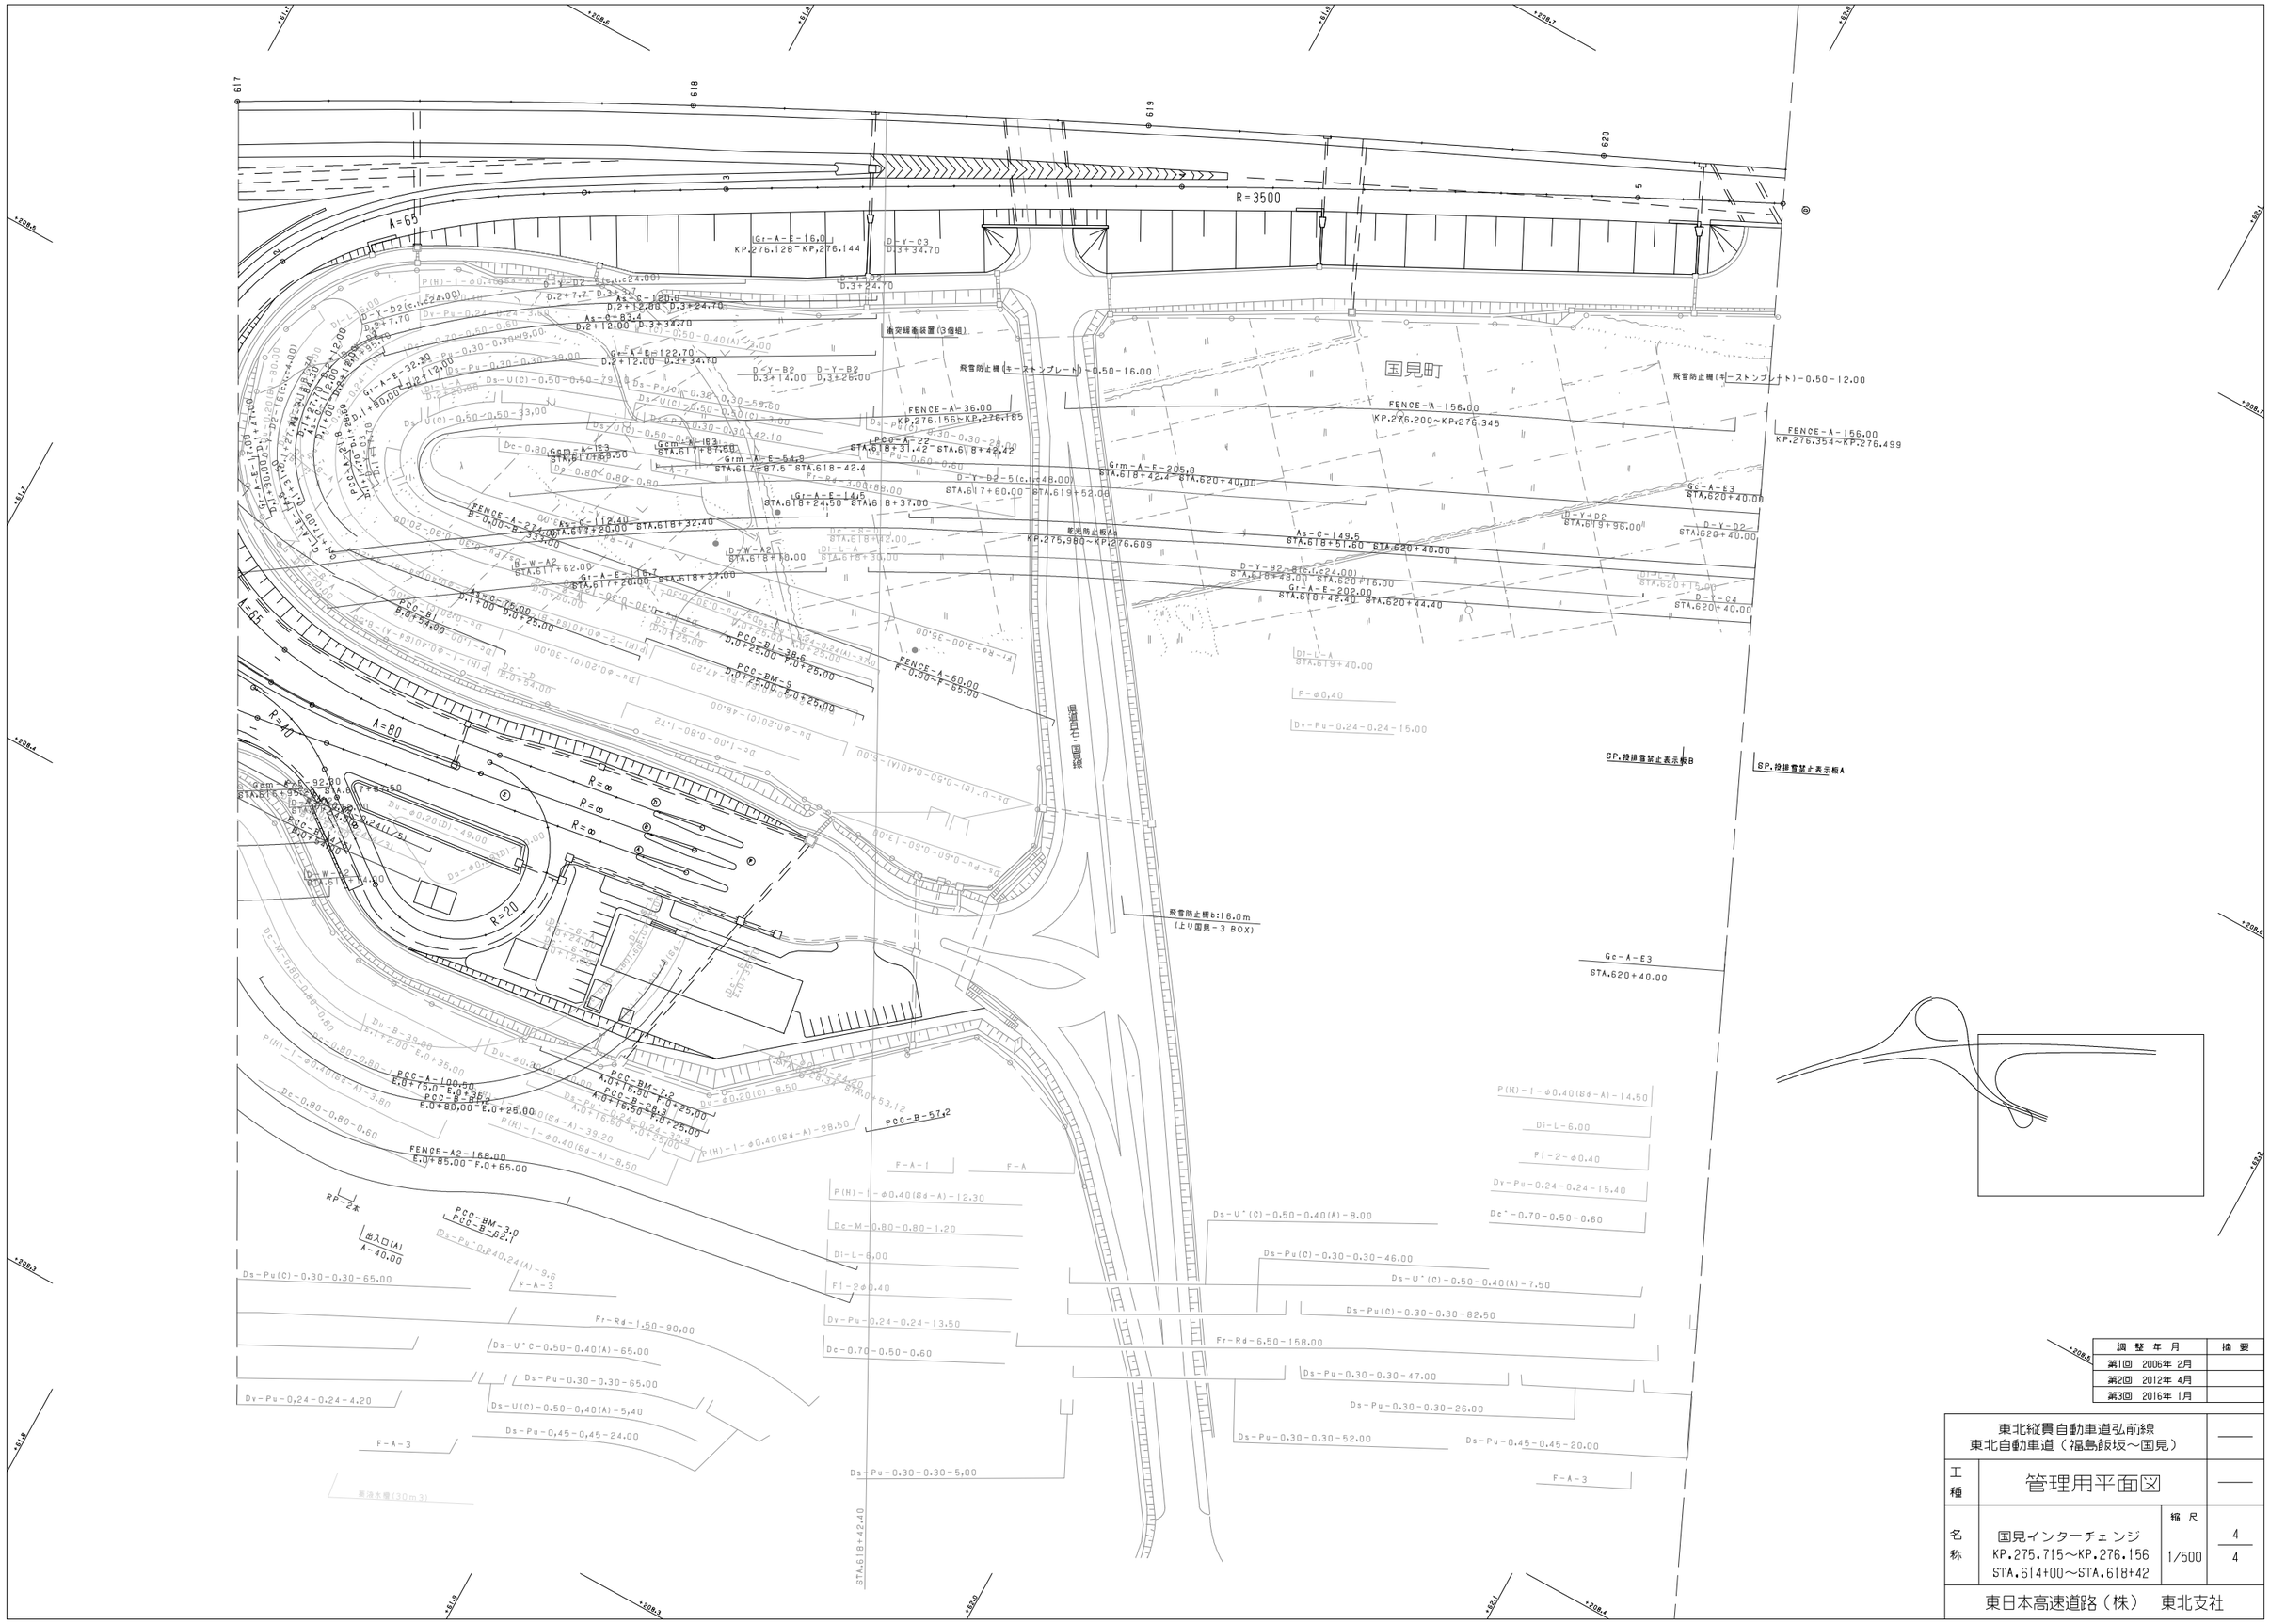
国見町
R=3500
A=65
A=80
R=40
R=20
R=∞
FENCE-A-156.00
KP.276.200~KP.276.345
FENCE-A-156.00
KP.276.354~KP.276.499
FENCE-A-36.00
KP.276.156~KP.276.185
FENCE-A-60.00
FENCE-A2-168.00
E.0+85.00~F.0+65.00
Gr-A-E-16.0
KP.276.128~KP.276.144
Gr-A-E-122.70
Gr-A-E-32.30
Gr-A-E-64.9
Gr-A-E-205.8
Gr-A-E-202.00
Grm-A-E3
Grm-A-E-92.80
Grm-A-E-87.60
Gc-A-E3
Gc-A-E3
防雪防止柵(ﾓｰｽﾄﾝﾌﾞﾚｰﾄ)-0.50~16.00
防雪防止柵(ﾓｰｽﾄﾝﾌﾞﾚｰﾄ)-0.50~12.00
衝突緩衝装置(3個組)
防雪防止柵b:16.0m
(上り国見-3 BOX)
SP.投排雪禁止表示板B
SP.投排雪禁止表示板A
PCC-A-22
PCC-A-100.00
PCC-A-12.40
PCC-B-57.2
PCC-B-62.1
PCC-BM-7.2
PCC-BM-3.0
PCC-BM-9
PCC-B1-38.6
PCC-B-28.3
PCC-B-28.2
PCC-B1
PCC-B
D-Y-B2
D-Y-B3
D-Y-C3
D-Y-C4
D-Y-D2
D-W-A2
D-W-B2
As-C-149.5
As-C-83.4
As-C-12.40
As-C-20.0
As-C-17.60
As-C-17.00
As-C-16.00
As-C-12.00
As-C-92.80
As-C-24.00
As-C-24.00
As-C-24.00

東北縦貫自動車道弘前線
東北自動車道（国見～白石）

工種	管理用平面図		
名称	KP.276.714～KP.277.514 STA.624+00～STA.632+00	縮尺 1/1000	1 30

東日本高速道路（株）　東北支社

調整年月	摘要
第2回　2012年 4月	
第3回　2014年 2月	
第4回　2018年 1月	
第5回　2023年 1月	

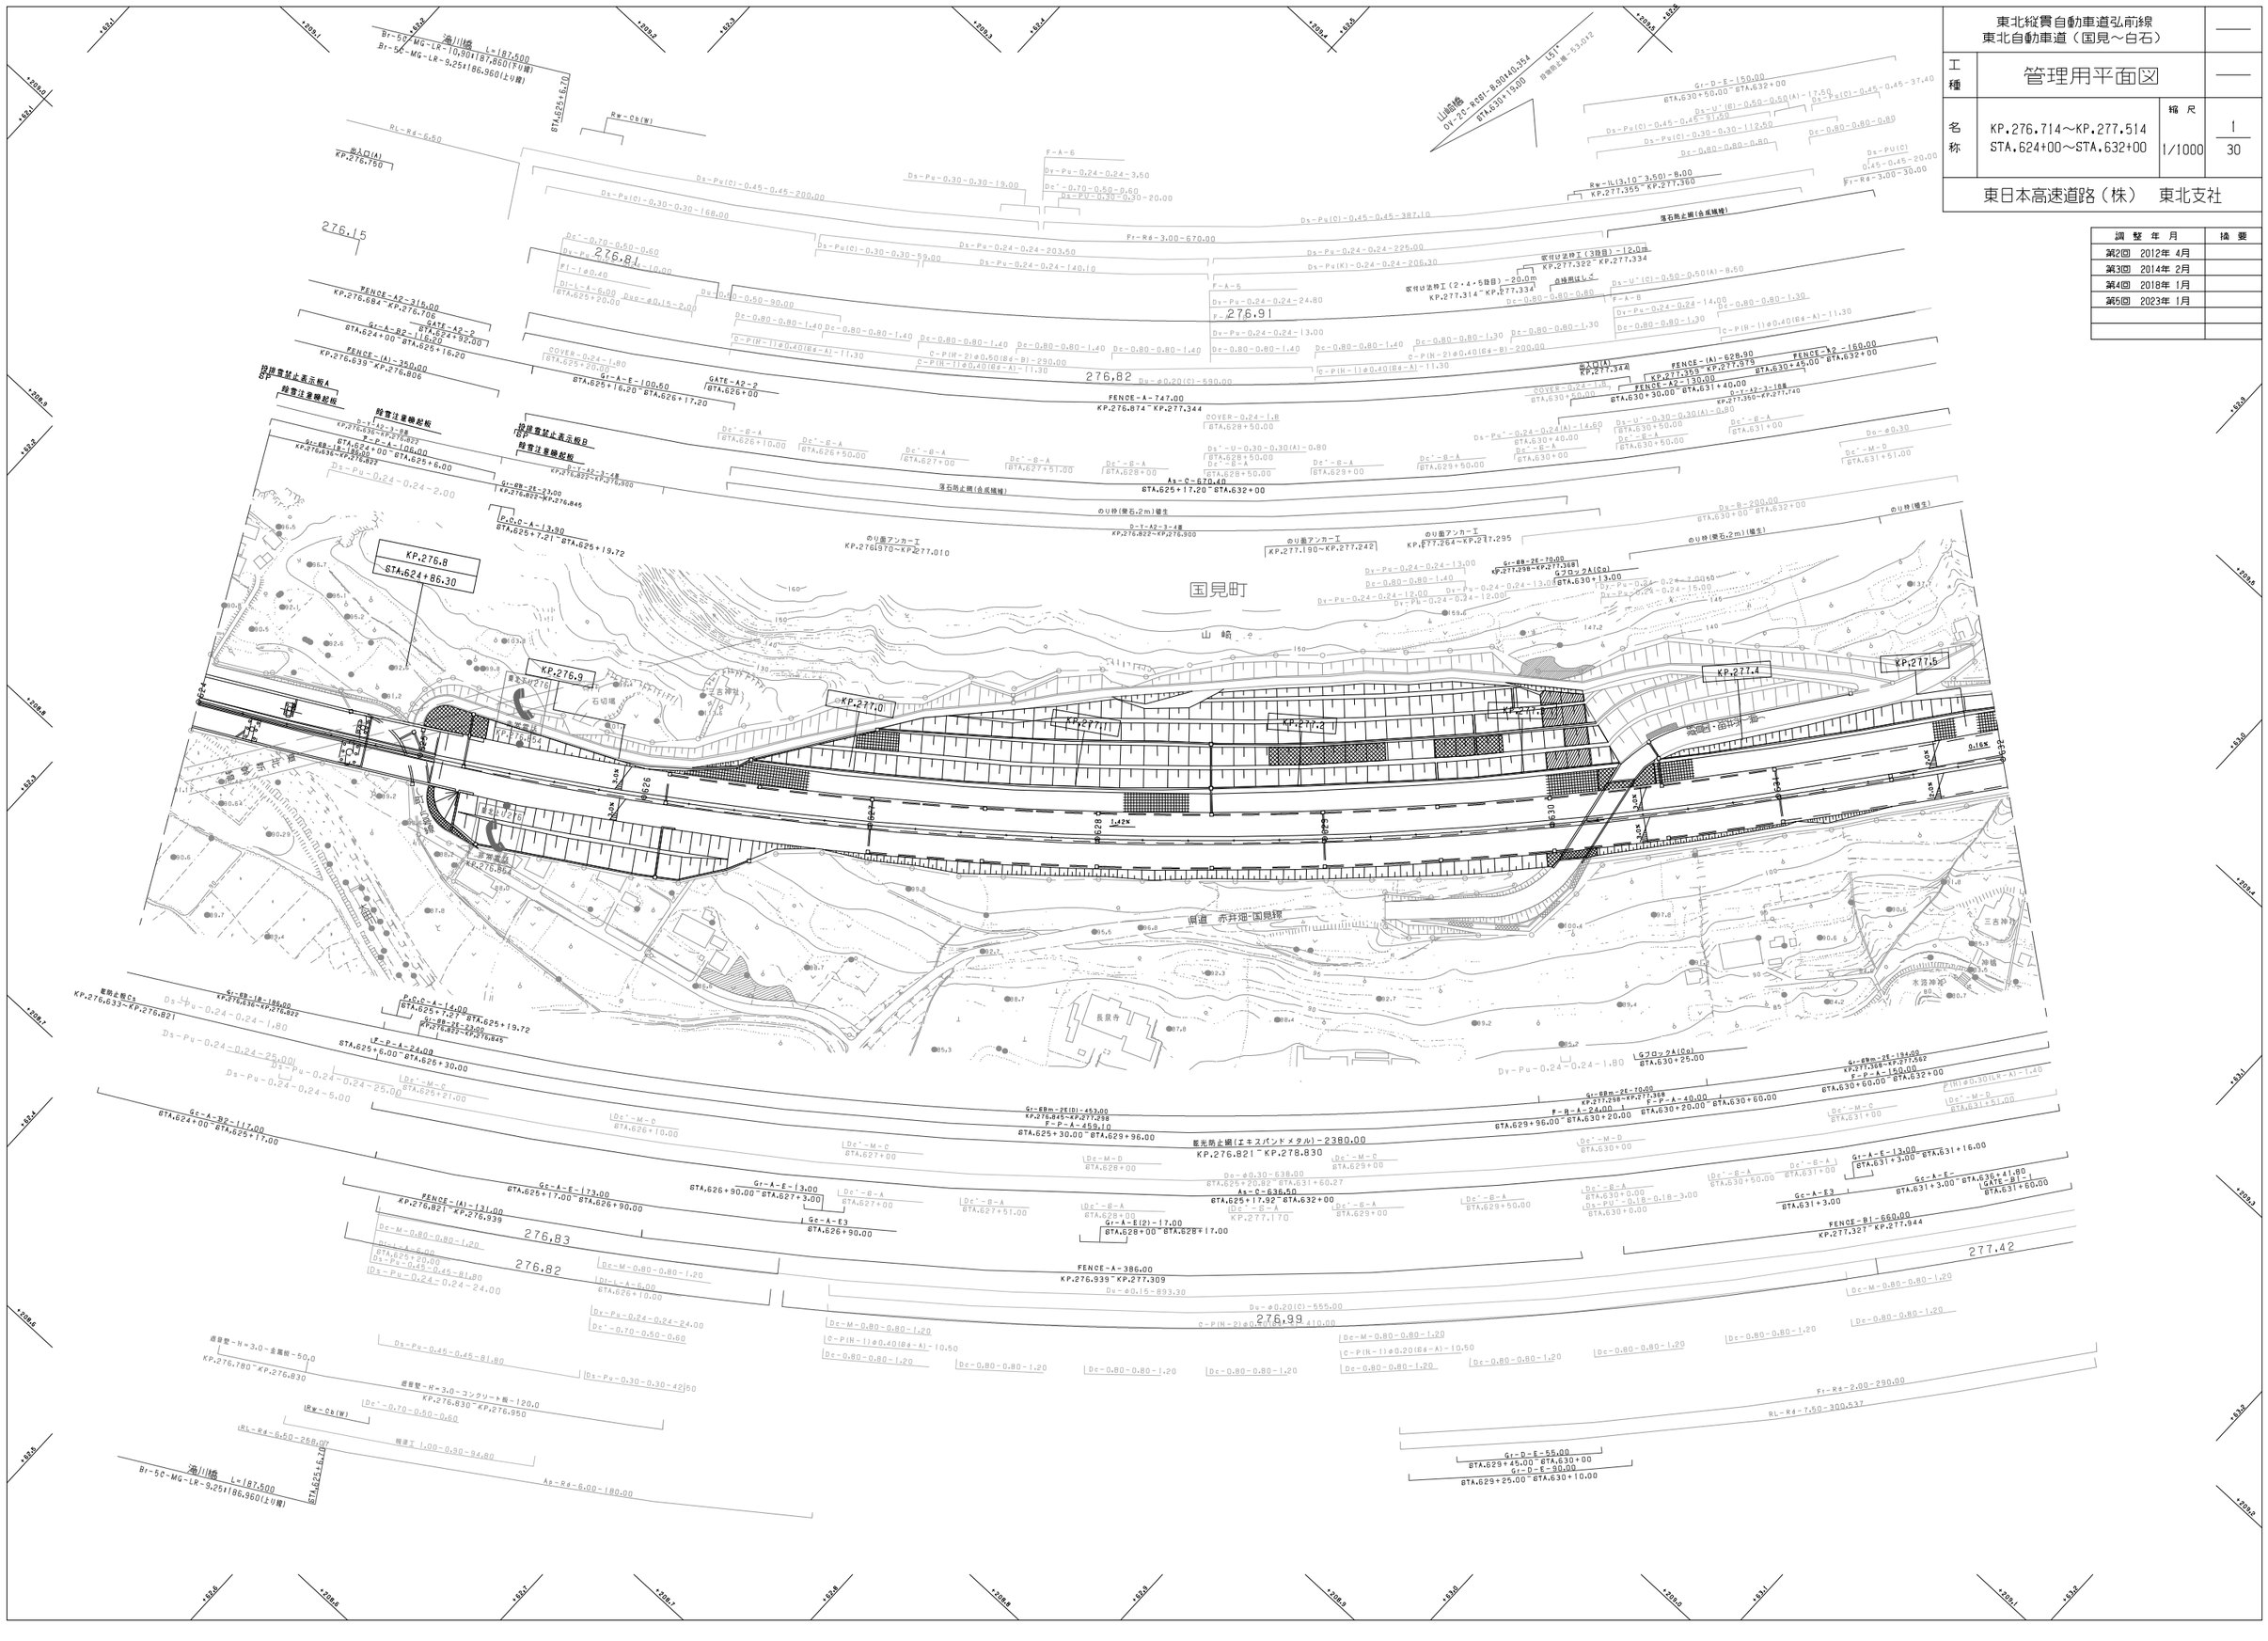

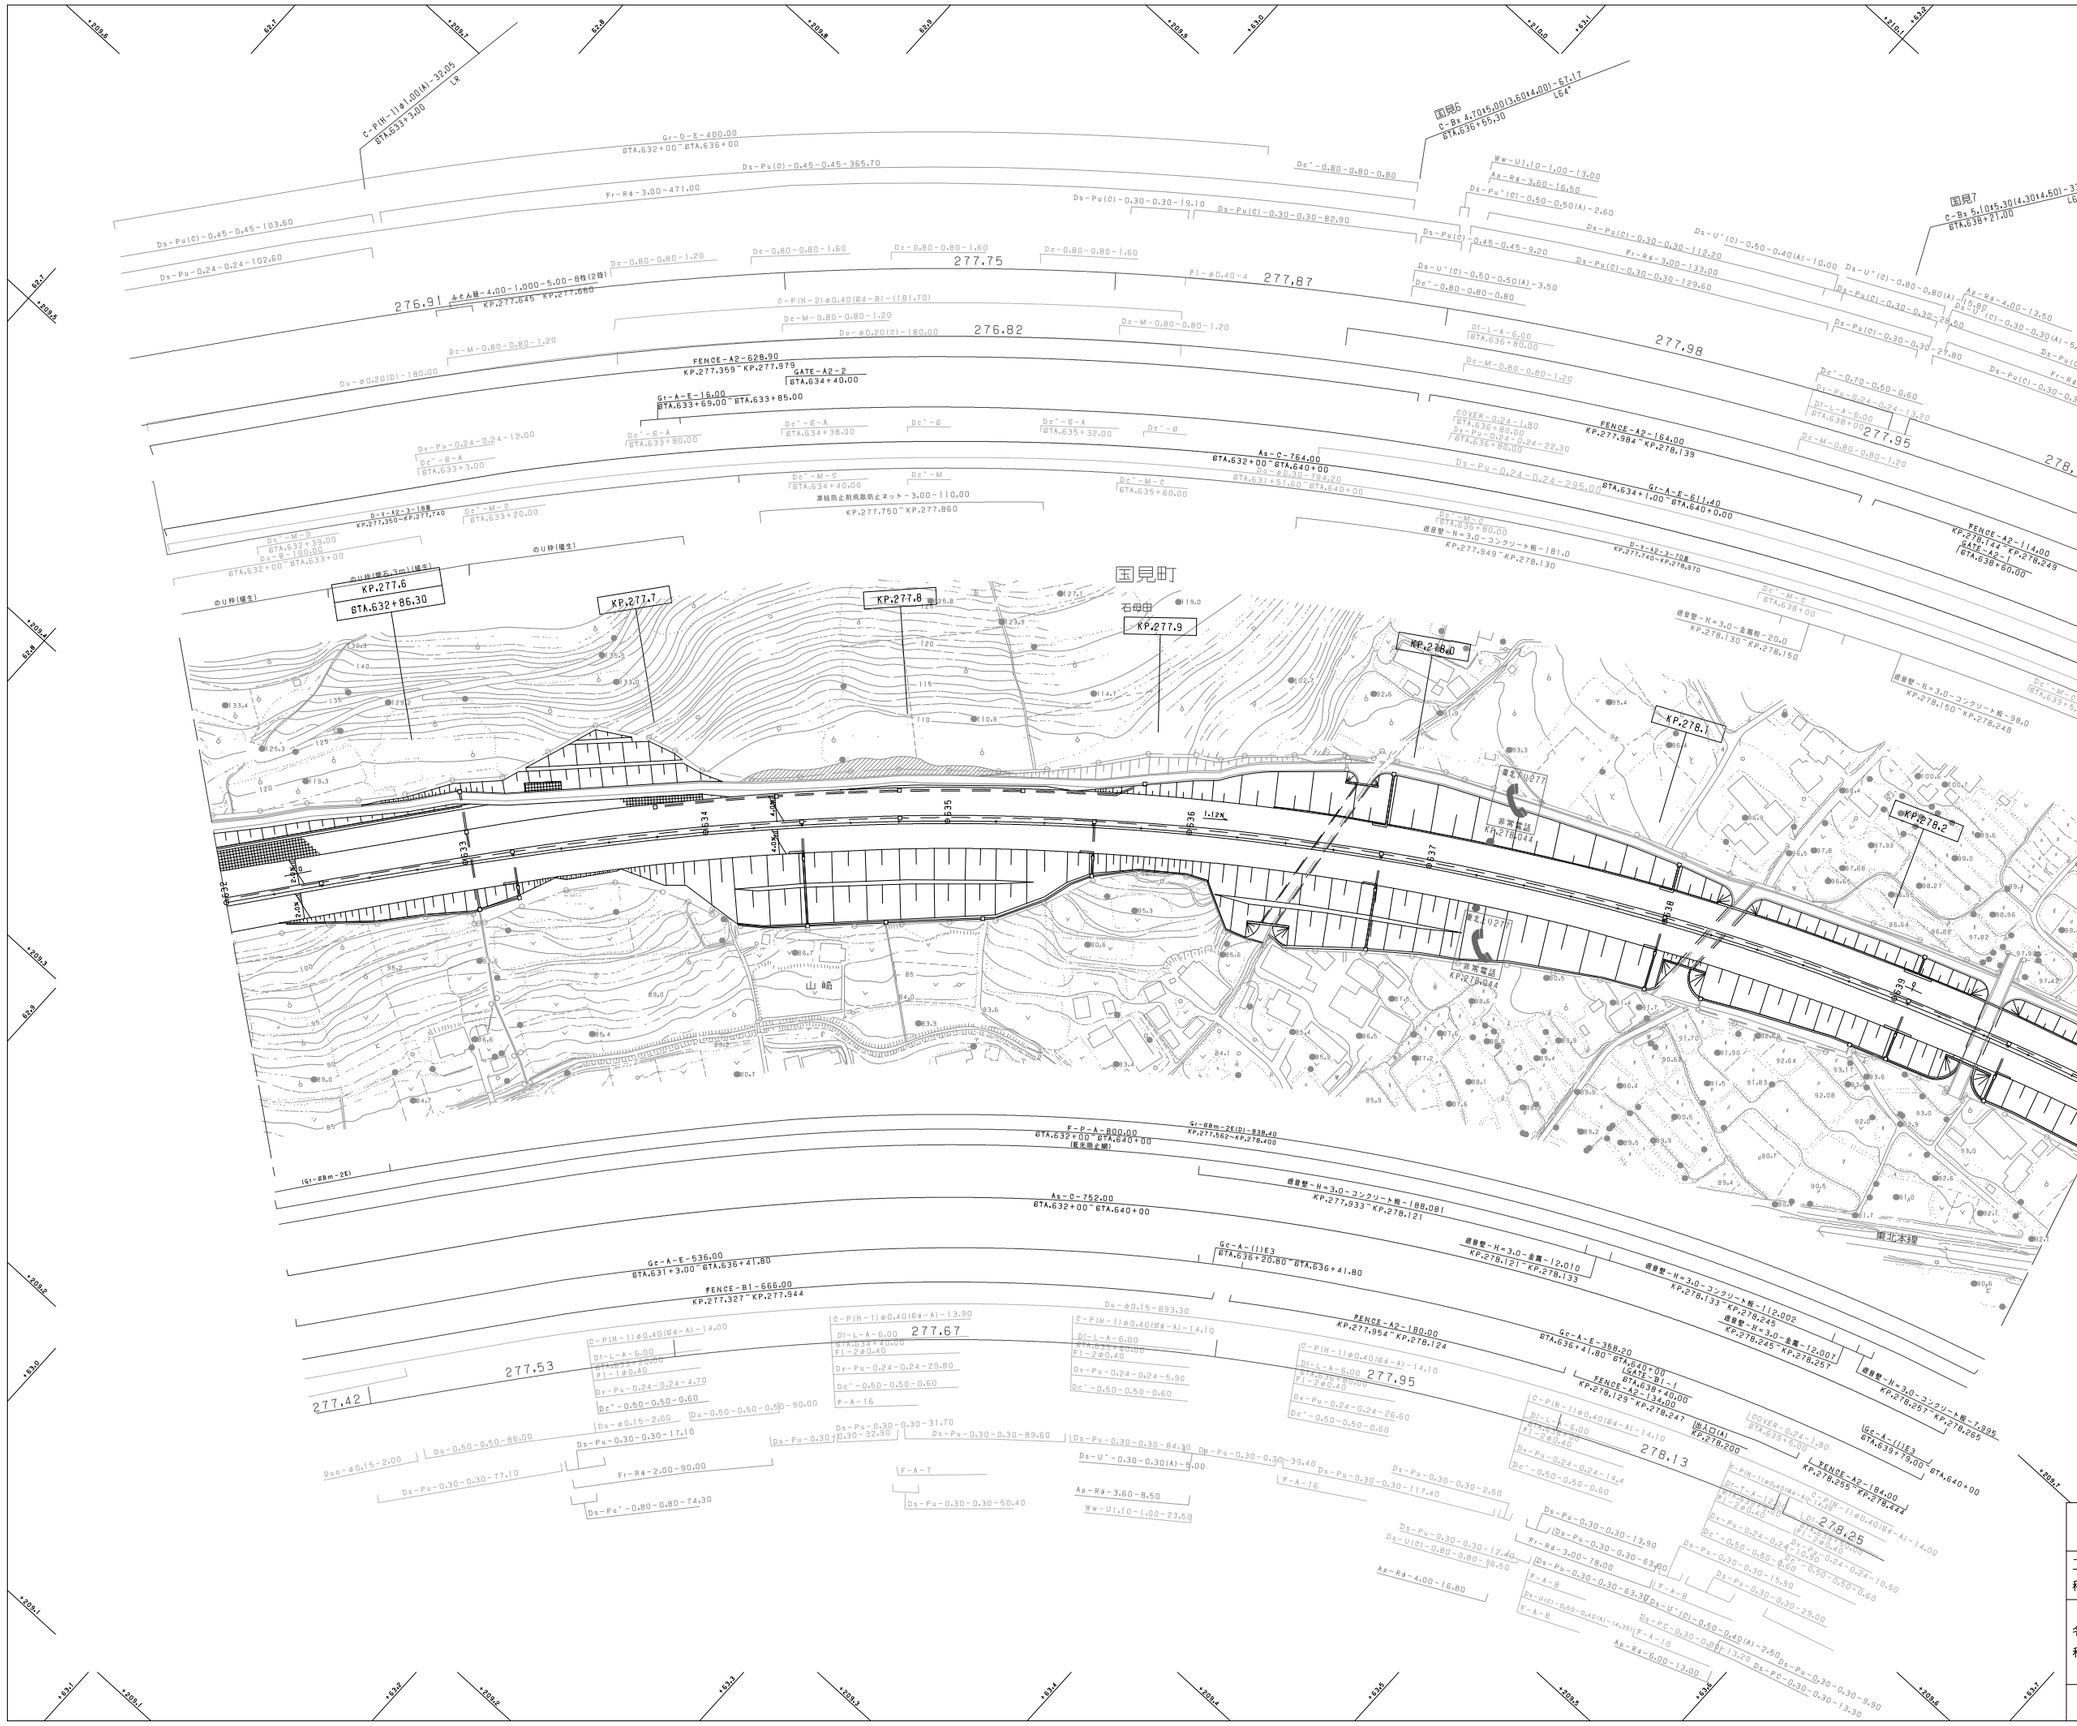

調 整 年 月	摘 要
第1回 2006年 2月	
第2回 2012年 4月	
第3回 2014年 2月	

東北縦貫自動車道弘前線 東北自動車道（国見～白石）			
工種	管理用平面図		
名称	KP.277.514～KP.278.314 STA.632+00～STA.640+00	縮尺 1/1000	2 30
東日本高速道路（株） 東北支社			

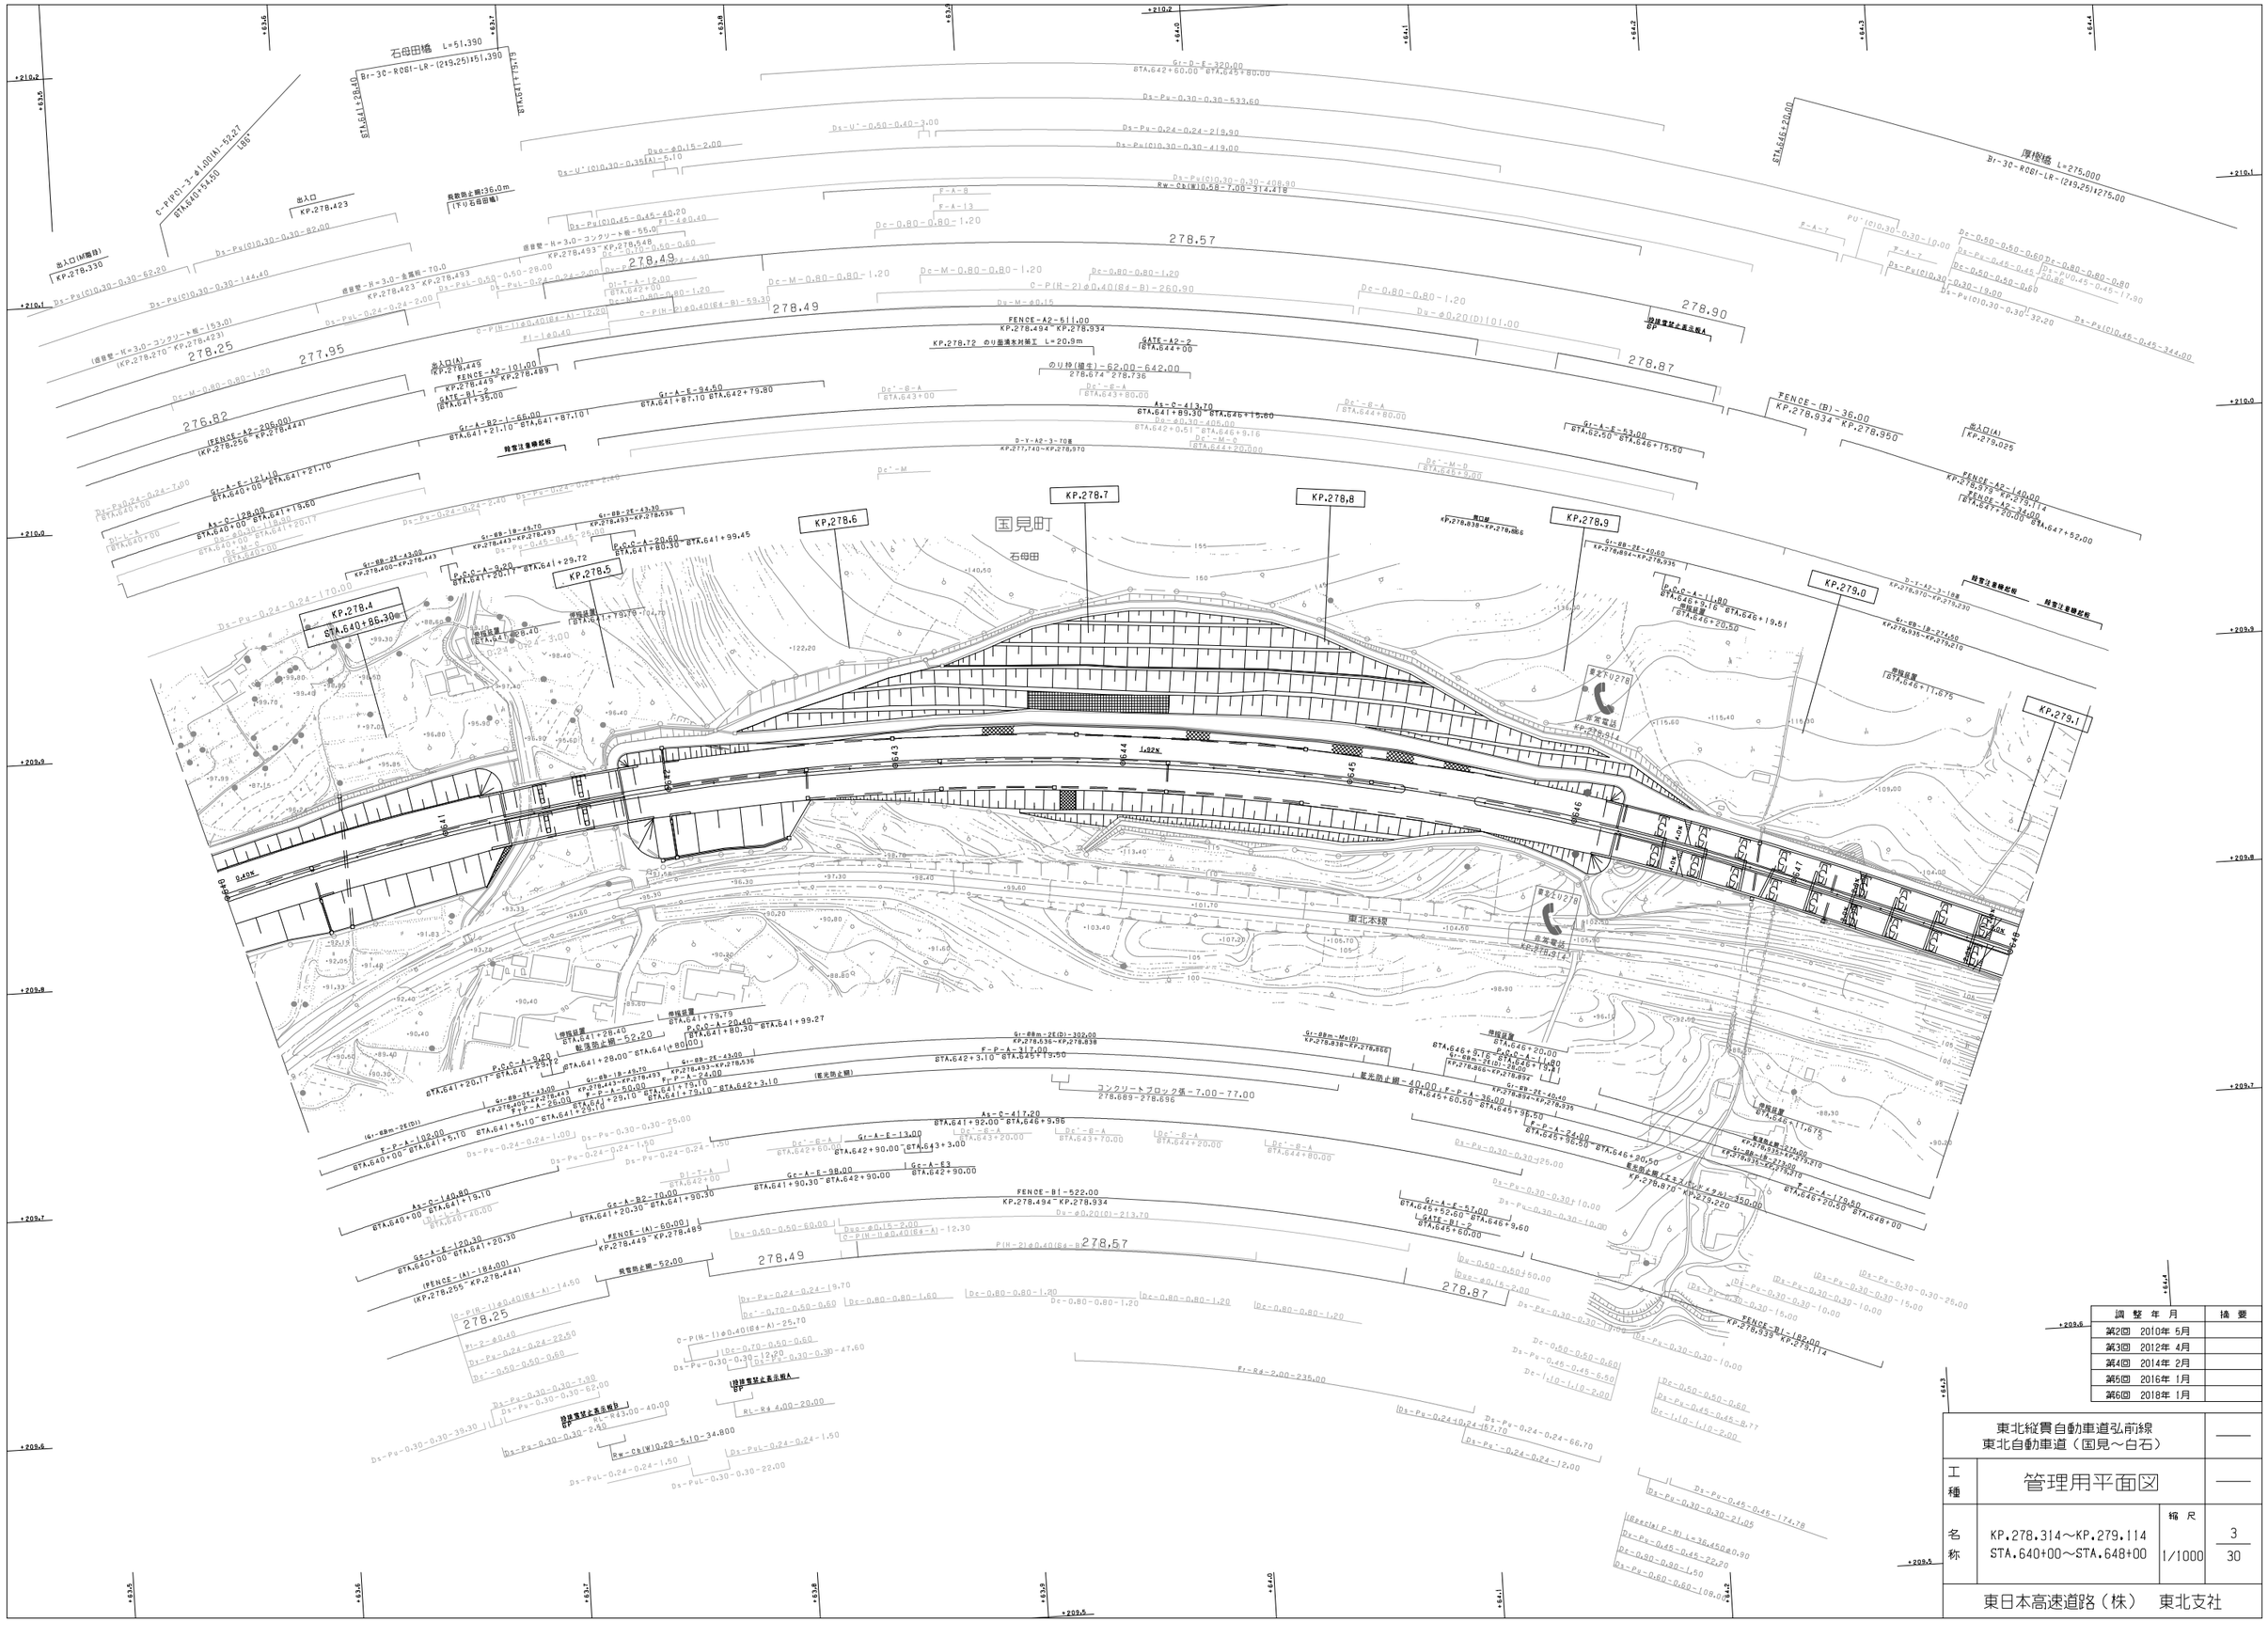
石母田橋 L=51.390
Br-30-RC81-LR-(219.25)151.390
厚樋橋 L=275.000
Bi-30-RC81-LR-(219.25)1275.00
KP.278.4
STA.640+86.30
KP.278.5
KP.278.6
KP.278.7
KP.278.8
KP.278.9
KP.279.0
KP.279.1
国見町
石母田
東北本線
278.49
278.57
278.87
278.90
278.25
277.95
278.92
278.72 のり面湧水対策工 L=20.9m
のり枠(緑生)-62.00~642.00
278.674~278.736
FENCE-A2-511.00
KP.278.494~KP.278.934
FENCE-(B)-36.00
KP.278.934~KP.278.950
FENCE-A2-140.00
FENCE-A2-211.00
FENCE-A2-134.00
FENCE-B1-522.00
KP.278.494~KP.278.934
FENCE-(A)-60.00
KP.278.449~KP.278.489
FENCE-(A)-184.00
FENCE-B1-182.00
KP.278.939~KP.279.114
GATE-A2-2
GATE-B1-2
GATE-B1-3
出入口(M幅用)
KP.278.330
出入口
KP.278.423
出入口(A)
KP.278.449
出入口(B)
KP.279.025
有取防土堰=36.0m
(下り石母田橋)
信号管-H=3.0-コンクリート幅-55.0
信号管-H=3.0-コンクリート幅-70.0
(信号管-H=3.0-コンクリート幅-153.0)
(KP.278.270~KP.278.423)
KP.278.423~KP.278.493
KP.278.493~KP.278.548
KP.278.548~KP.278.836
KP.278.836~KP.278.838
KP.278.838~KP.278.866
KP.278.866~KP.278.894
KP.278.894~KP.278.935
KP.278.935~KP.279.210
KP.279.210~KP.279.230
KP.279.230~KP.279.310
KP.279.310~KP.279.514
KP.279.514~KP.279.939
KP.278.870~KP.279.220
KP.278.256~KP.278.424
KP.278.424~KP.278.441
KP.278.441~KP.278.449
KP.277.740~KP.278.970
KP.278.884~KP.278.935
KP.278.938~KP.278.866
KP.278.255~KP.278.444
KP.278.400~KP.278.423
KP.278.423~KP.278.443
KP.278.443~KP.278.493
KP.278.493~KP.278.536
KP.278.536~KP.278.838
KP.278.838~KP.278.866
KP.278.866~KP.278.894
KP.278.894~KP.278.935
KP.278.935~KP.279.210
KP.279.210~KP.279.230
KP.279.230~KP.279.310
KP.279.310~KP.279.514
KP.279.514~KP.279.939
KP.278.870~KP.279.220
転落防止柵-52.00
転落防止柵-80.00
転落防止柵-40.00
転落防止柵-52.20
防護柵兼用転落防止柵A
防護柵兼用転落防止柵B
コンクリートブロック張-7.00~77.00
278.689~278.696
FENCE-A2-140.00
FENCE-A2-211.00
FENCE-A2-134.00
FENCE-B1-182.00
FENCE-B1-522.00
FENCE-(A)-60.00
FENCE-(A)-184.00
GATE-A2-2
GATE-B1-2
GATE-B1-3
P.C.C-A-9.60
P.C.C-A-9.20
P.C.C-A-20.60
P.C.C-A-20.40
P.C.C-A-11.00
F-P-A-317.00
F-P-A-24.00
F-P-A-50.00
F-P-A-25.00
F-P-A-105.00
F-P-A-36.00
F-P-A-60.50
F-P-A-98.50
F-P-A-170.50
F-P-A-24.00
F-P-A-29.10
F-P-A-5.10
Gr-A-B2-1-66.00
Gr-A-B2-70.00
Gr-A-E-94.50
Gr-A-E-121.10
Gr-A-E-120.30
Gr-A-E-98.00
Gr-A-E-13.00
Gr-A-E-53.00
Gr-A-E-67.00
Gr-A-E3
Gr-88m-2E(D)-302.00
Gr-88m-Me(D)
Gr-88m-2E(D1)
Gr-88-2E-43.00
Gr-88-1B-49.70
Gr-88-2E-43.90
Gr-88-1B-19.70
Gr-88-2E-50.40
Gr-88-1B-274.50
Gr-88-1B-11.675
Gr-88-1B-23.00
Gr-88-1B-23.210
As-C-140.80
As-C-417.20
As-C-413.70
As-C-128.00
As-C-19.60
D-Y-A2-3-70※
D-Y-A2-3-158
D-Y-A2-3-188
D-Y-A2-3-198
D-Y-A2-3-170※
D-Y-A2-3-170
D-Y-A2-3-210
D-Y-A2-3-230
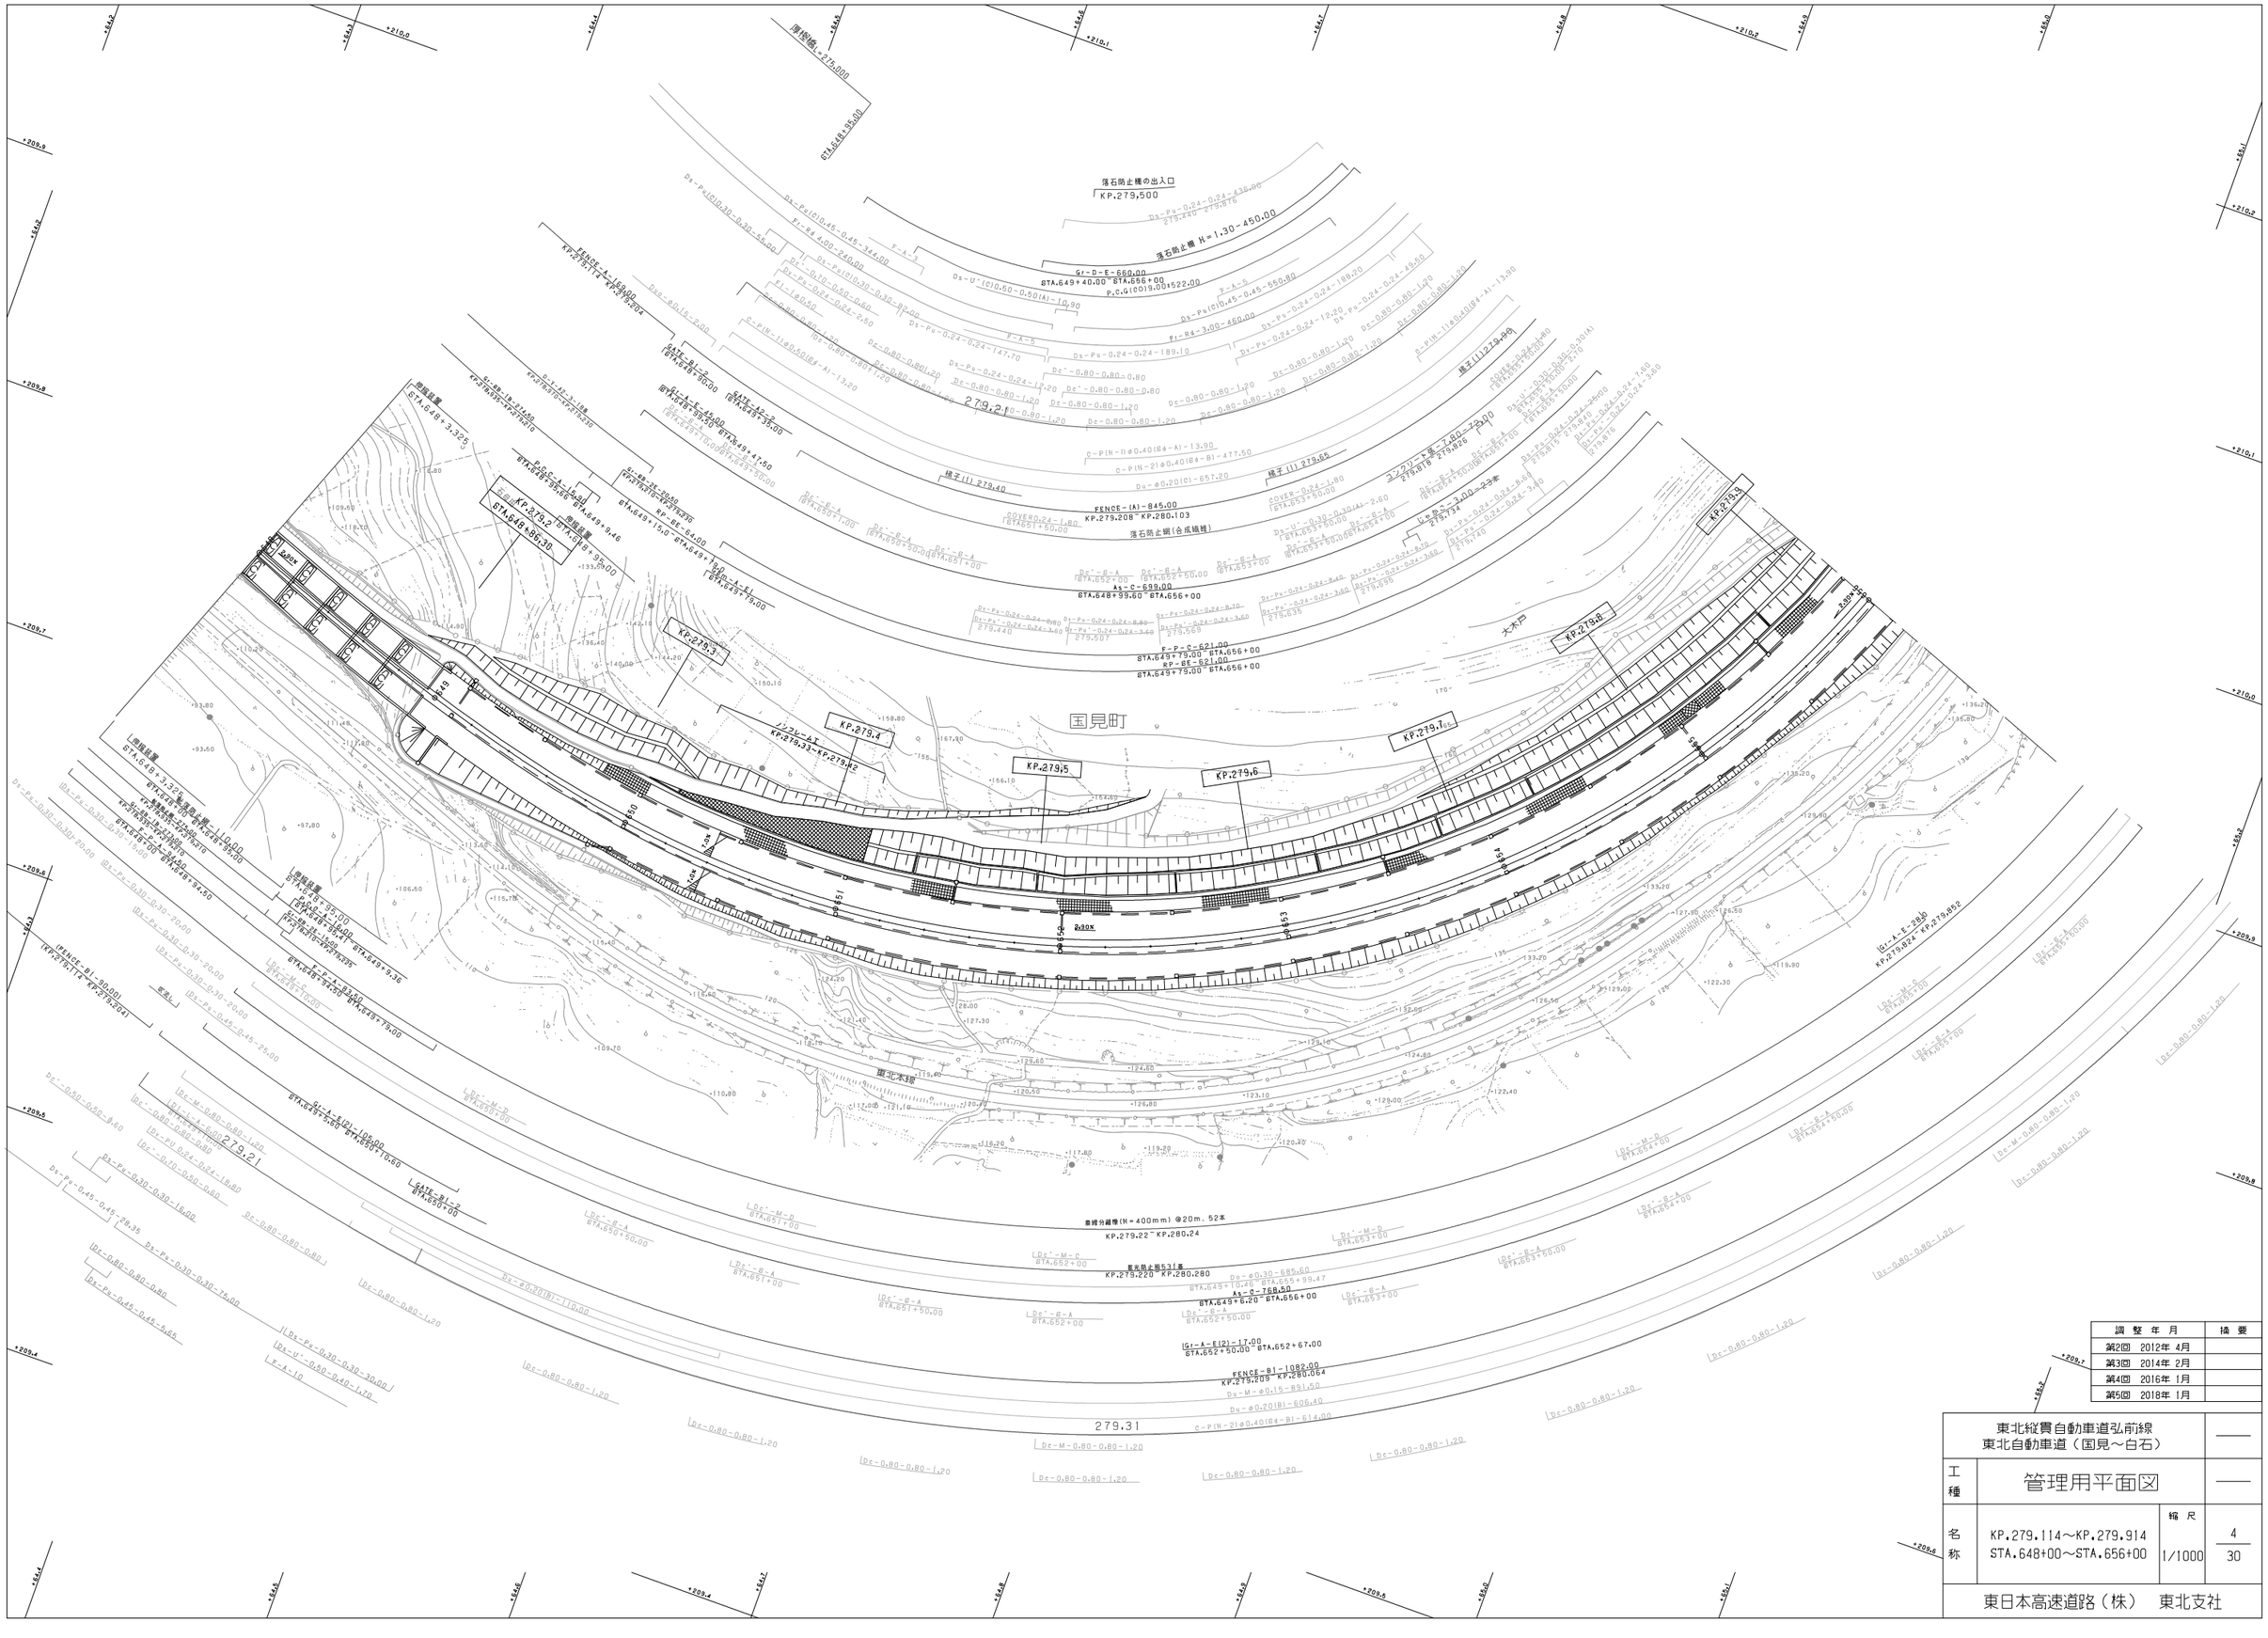
落石防止柵の出入口
KP.279,500
落石防止柵 H＝1.30－450.00
Gr－D－E－660.00
STA.649＋40.00－STA.656＋00
P.C.G(C01)9.00±522.00
FENCE－A－1(2)－105.00
KP.279.114～KP.279.204
FENCE－A－845.00
KP.279.208～KP.280.103
落石防止柵(合成繊維)
境子(1) 279.40
境子(1) 279.65
境子(1) 279.90
FENCE－B1－80.00
KP.279.114～KP.279.204
FENCE－B1－2
FENCE－B1－1082.00
KP.279.209～KP.280.064
KP.279.2
KP.279.3
KP.279.4
KP.279.5
KP.279.6
KP.279.7
KP.279.8
KP.279.9
国見町
大木戸
東北本線
2.00%
2.00%
2.00%

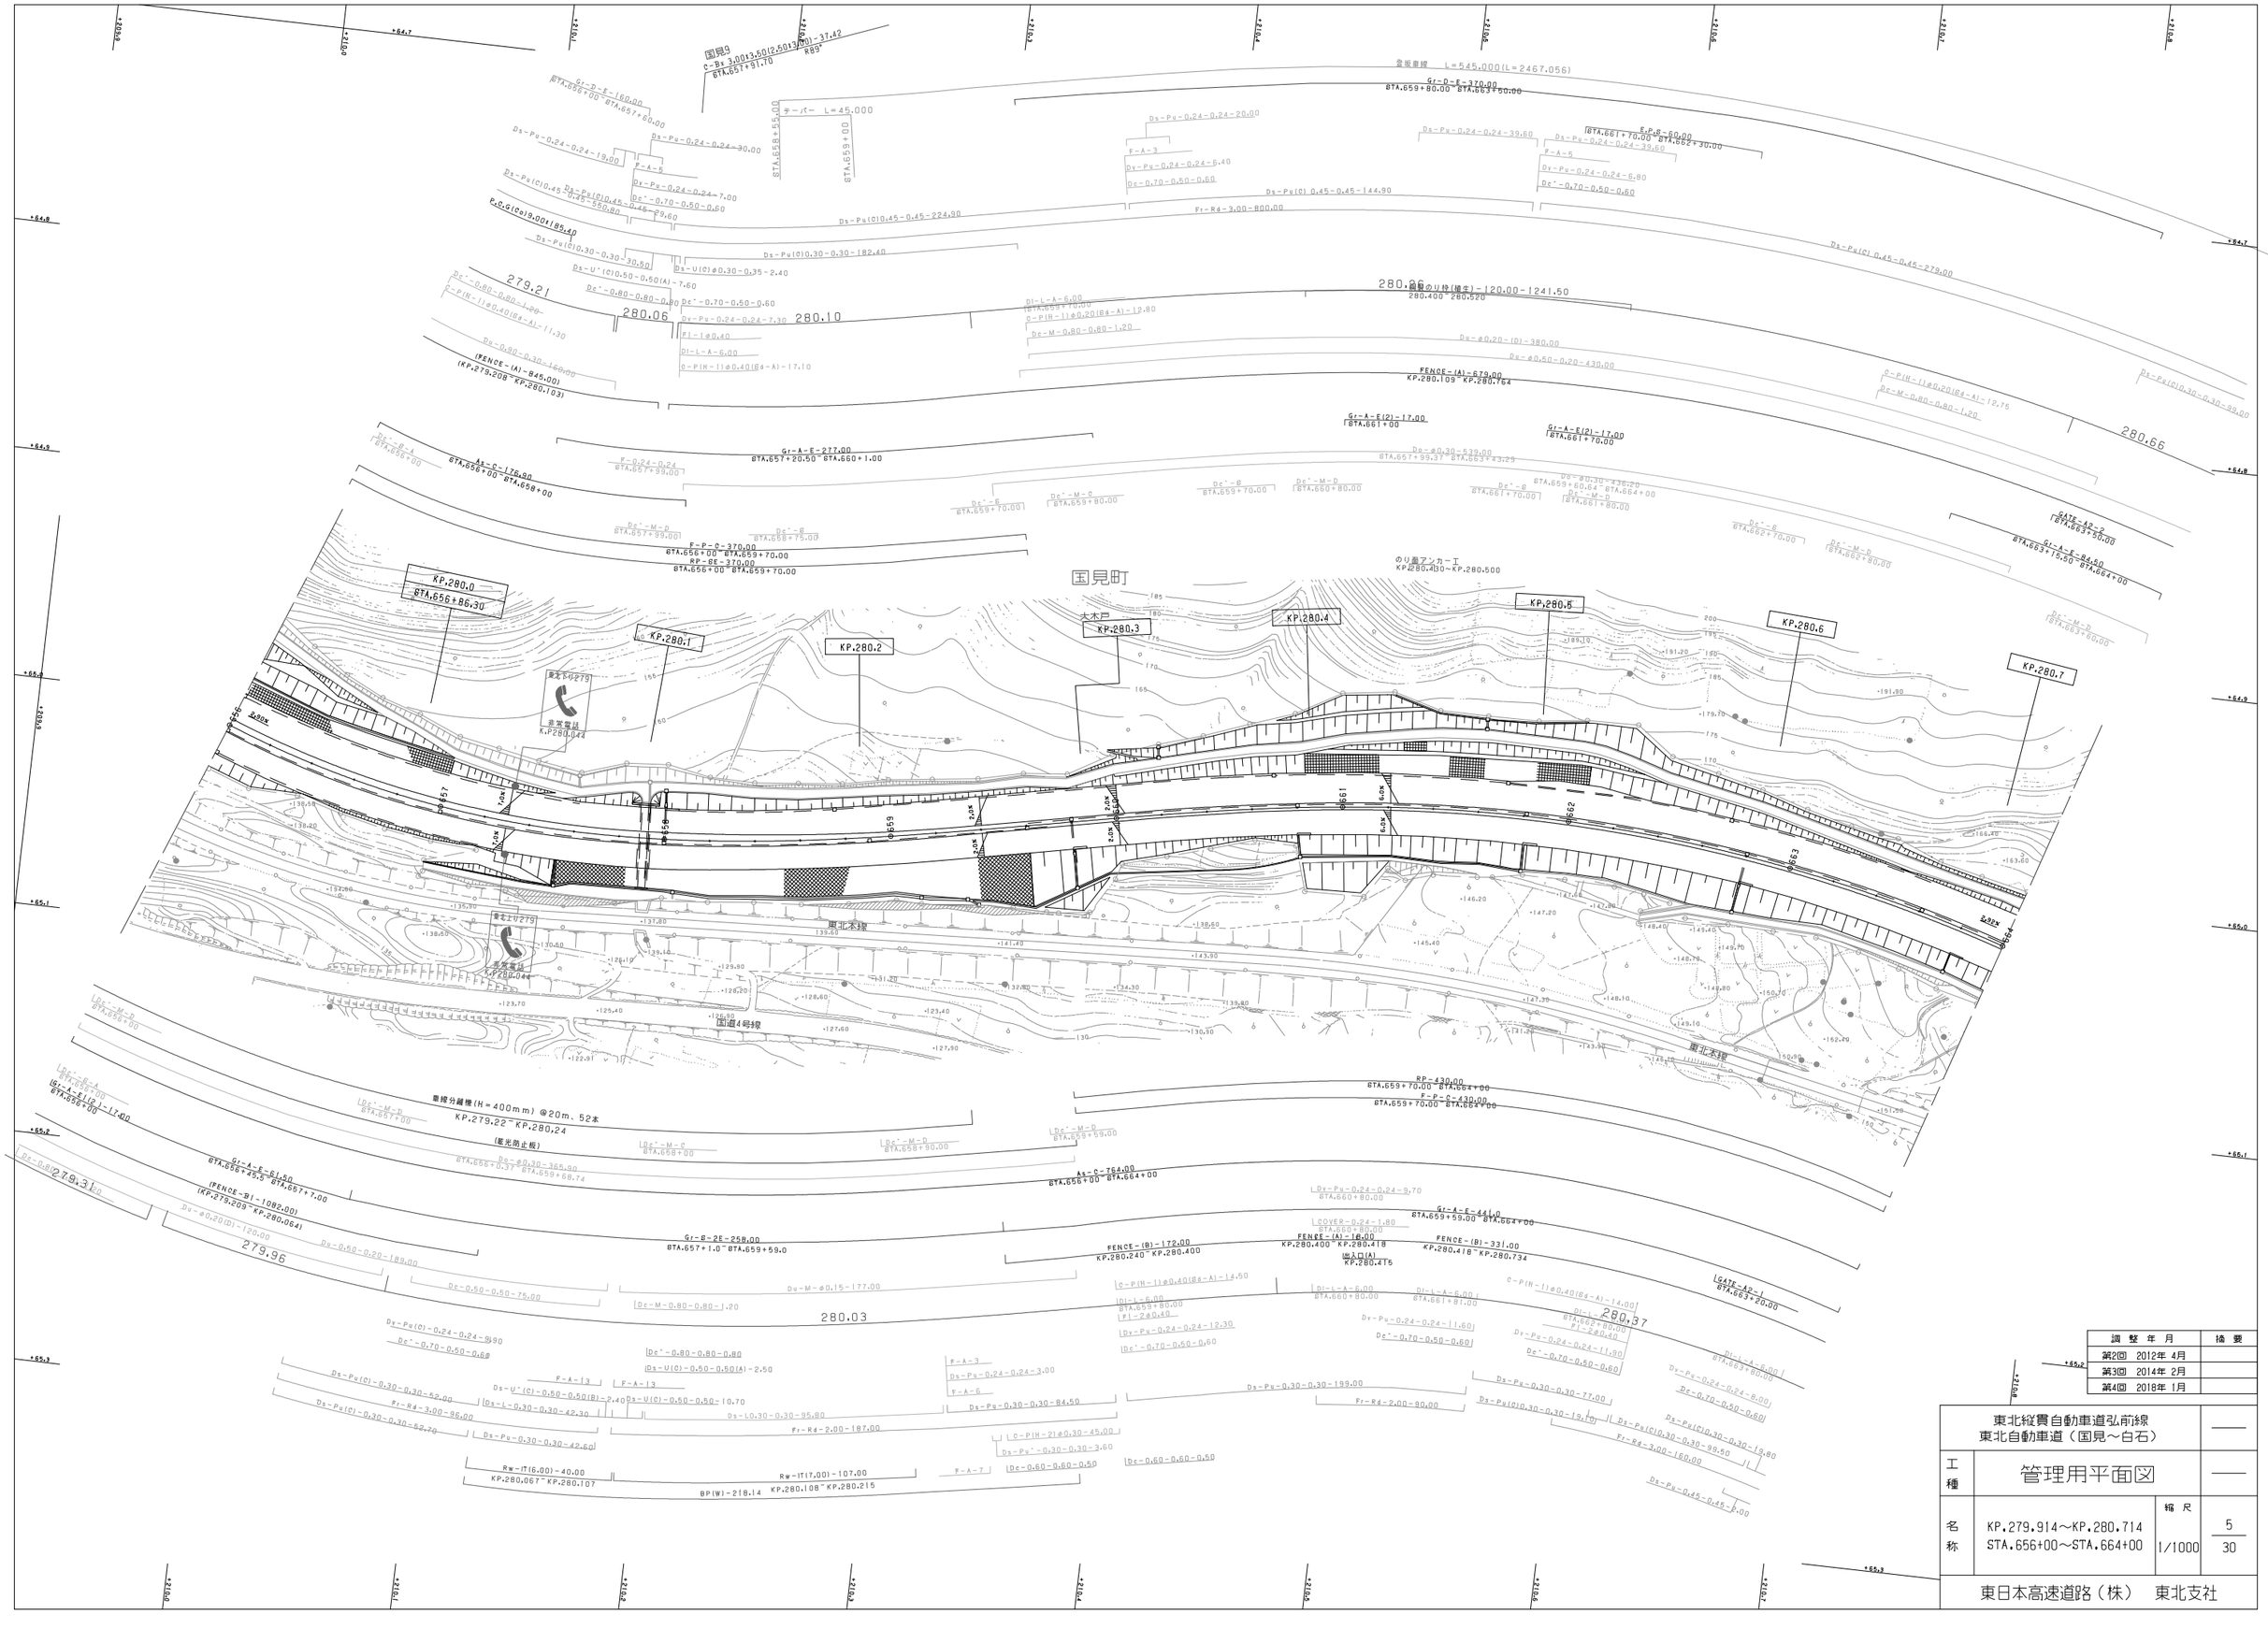
国見町
大木戸
KP.280.0
KP.280.1
KP.280.2
KP.280.3
KP.280.4
KP.280.5
KP.280.6
KP.280.7
のり面アンカー工
KP.280.430～KP.280.500
東北本線
国道4号線
悪水路
KP.280.044
悪水路
KP.280.042
280.06
279.21
280.10
280.86
280.66
279.31
279.96
280.03
280.37
(FENCE-(A)-845.00)
(KP.279.208～KP.280.103)
FENCE-(A)-679.00
KP.280.109～KP.280.164
(FENCE-B)-1082.00)
(KP.279.209～KP.280.064)
FENCE-(B)-172.00
KP.280.240～KP.280.400
FENCE-(A)-18.00
KP.280.400～KP.280.418
FENCE-(B)-331.00
KP.280.418～KP.280.734
GATE-A2-1
GATE-A2-2
重複分離壁(H＝400mm) @20m、52本
KP.279.22～KP.280.24
(眩光防止板)
Gr-A-E-277.00
Gr-A-E(2)-17.00
Gr-A-E(2)-17.00
Gr-A-E-441.0
Gr-A-E-84.50
Gr-A-E-61.50
Gr-A-E(2)-17.00
Gr-B-2E-258.00
RP-370.00
F-P-C-370.00
RP-430.00
F-P-C-430.00
Ds-Pu(C)0.45-0.45-224.90
Ds-Pu(C)0.45-0.45-144.90
Ds-Pu(C) 0.45-0.45-279.00
Ds-Pu(D)0.30-0.30-182.40
Ds-Pu(C)0.45-0.45-550.80
Ds-Pu(D)0.30-0.30-30.80
Ds-Pu(C)0.30-0.30-52.00
Ds-Pu(C)0.30-0.30-62.70
Ds-Pu(D)0.30-0.30-42.30
Ds-Pu(D)0.30-0.30-95.80
Ds-Pu-0.30-0.30-84.50
Ds-Pu-0.30-0.30-199.00
Ds-Pu-0.30-0.30-77.00
Ds-Pu(D)0.30-0.30-19.10
Ds-Pu(D)0.30-0.30-99.50
Ds-Pu-0.30-0.30-42.60
Ds-Pu-0.45-0.45-3.00
Rw-IT(6.00)-40.00
KP.280.067～KP.280.107
Rw-IT(7.00)-107.00
BP(W)-218.14 KP.280.108～KP.280.215
Ds-Pu-0.24-0.24-20.00
Ds-Pu-0.24-0.24-39.60
Ds-Pu-0.24-0.24-19.00
Ds-Pu-0.24-0.24-30.00
Ds-Pu-0.24-0.24-7.00
Ds-Pu-0.24-0.24-7.30
Ds-Pu-0.24-0.24
Dy-Pu-0.24-0.24-6.40
Dy-Ps-0.24-0.24-6.80
Dy-Pu-0.24-0.24-12.30
Dy-Pu-0.24-0.24-11.60
Dy-Pu-0.24-0.24-9.70
Dy-Pu-0.24-0.24-11.90
Dy-Pu-0.24-0.24-6.00
Dy-Pu-0.24-0.24-3.00
Ds-U(C)-0.50-0.50(A)-2.50
Ds-U(C)-0.50-0.50(B)-2.40
Ds-U(C)-0.50-0.50-10.70
Ds-U'(C)-0.50-0.50(A)-7.60
Ds-U(C)φ0.30-0.35-2.40
Ds-L-0.30-0.30-42.30
Ds-L-A-6.00
Di-L-A-6.00
Di-L-A-6.00
Di-L-A-6.00
Di-L-A-6.00
Di-L-A-6.00
Dc'-0.70-0.50-0.60
Dc'-0.80-0.80-0.80
Dc'-0.80-0.80-1.20
Dc'-0.80-0.80-1.30
Dc'-0.70-0.50-0.60
Dc'-0.70-0.50-0.68
Dc'-0.70-0.50-0.60
Dc'-0.70-0.50-0.60
Dc'-0.70-0.50-0.60
Dc'-0.70-0.50-0.60
Dc'-0.70-0.50-0.60
Dc'-0.70-0.50-0.60
Dc'-0.70-0.50-0.60
Dc-0.50-0.50-75.00
Dc-0.50-0.20-189.00
Dc-M-0.80-0.80-1.20
Dc-M-0.80-0.80-1.20
Dc-M-0.80-0.80-1.20
Dc-M-0.80-0.80-1.20
Dc-M-0.80-0.80-1.20
Dc-M-0.80-0.80-1.20
Dc-M-0.80-0.80-1.20
Dc-0.60-0.60-0.50
Dc-0.60-0.60-0.50
Dc-0.60-0.60-0.50
Du-M-φ0.15-177.00
Du-φ0.20(D)-120.00
Du-φ0.30-539.00
Du-φ0.30-436.20
Du-φ0.30-365.90
Du-φ0.30-160.00
Du-φ0.20-380.00
Du-φ0.50-0.20-439.00
C-P(H-1)φ0.40(B6-A)-11.30
C-P(H-1)φ0.40(B6-A)-17.10
C-P(H-1)φ0.40(B6-A)-14.50
C-P(H-1)φ0.40(B6-A)-14.00
C-P(H-1)φ0.20(B6-A)-12.80
C-P(H-1)φ0.20(B6-A)-12.75
C-P(H-2)φ0.30-45.00
C-P(H-2)φ0.30-3.60
Ds-Pu-0.30-0.30-84.50
Ds-Pu-0.30-0.30-95.80
Ds-Pu-0.30-0.30-42.60
Ds-Pu-0.30-0.30-52.00
Ds-Pu-0.30-0.30-62.70
Ds-Pu-0.30-0.30-42.30
Ds-Pu-0.30-0.30-199.00
Ds-Pu-0.30-0.30-77.00
Ds-Pu(D)0.30-0.30-19.10
Ds-Pu(D)0.30-0.30-99.50
Ds-Pu(D)0.30-0.30-15.80
Ds-Pu(D)0.30-0.30-95.80
Ds-Pu-0.45-0.45-3.00
F-A-3
F-A-5
F-A-6
F-A-7
F-A-13
F-A-13
Fr-Rd-3.00-800.00
Fr-R4-3.00-86.00
Fr-R4-2.00-187.00
Fr-R4-2.00-80.00
Fr-R4-3.00-160.00
Fr-R4-3.00-62.70
Fl-I φ0.40
Di-L-A-6.00
O-P(H-1)φ0.40(B6-A)-17.10
Dc-M-0.80-0.80-1.20
Dy-Pu-0.24-0.24-7.00
Dy-Ps-0.24-0.24-6.80
Dc'-0.70-0.50-0.60
Dc'-0.70-0.50-0.60
Dc'-0.70-0.50-0.60
Dc'-0.70-0.50-0.60
Dc'-0.70-0.50-0.60
Dc'-0.70-0.50-0.60
Dc'-0.70-0.50-0.60

調整年月	摘要
第2回 2012年 4月	
第3回 2016年 1月	
第4回 2018年 1月	

東北縦貫自動車道弘前線
東北自動車道（国見～白石）

工種：管理用平面図

名称：KP.280.714～KP.281.514
STA.664+00～STA.672+00

縮尺：1/1000

6
30

東日本高速道路（株）　東北支社

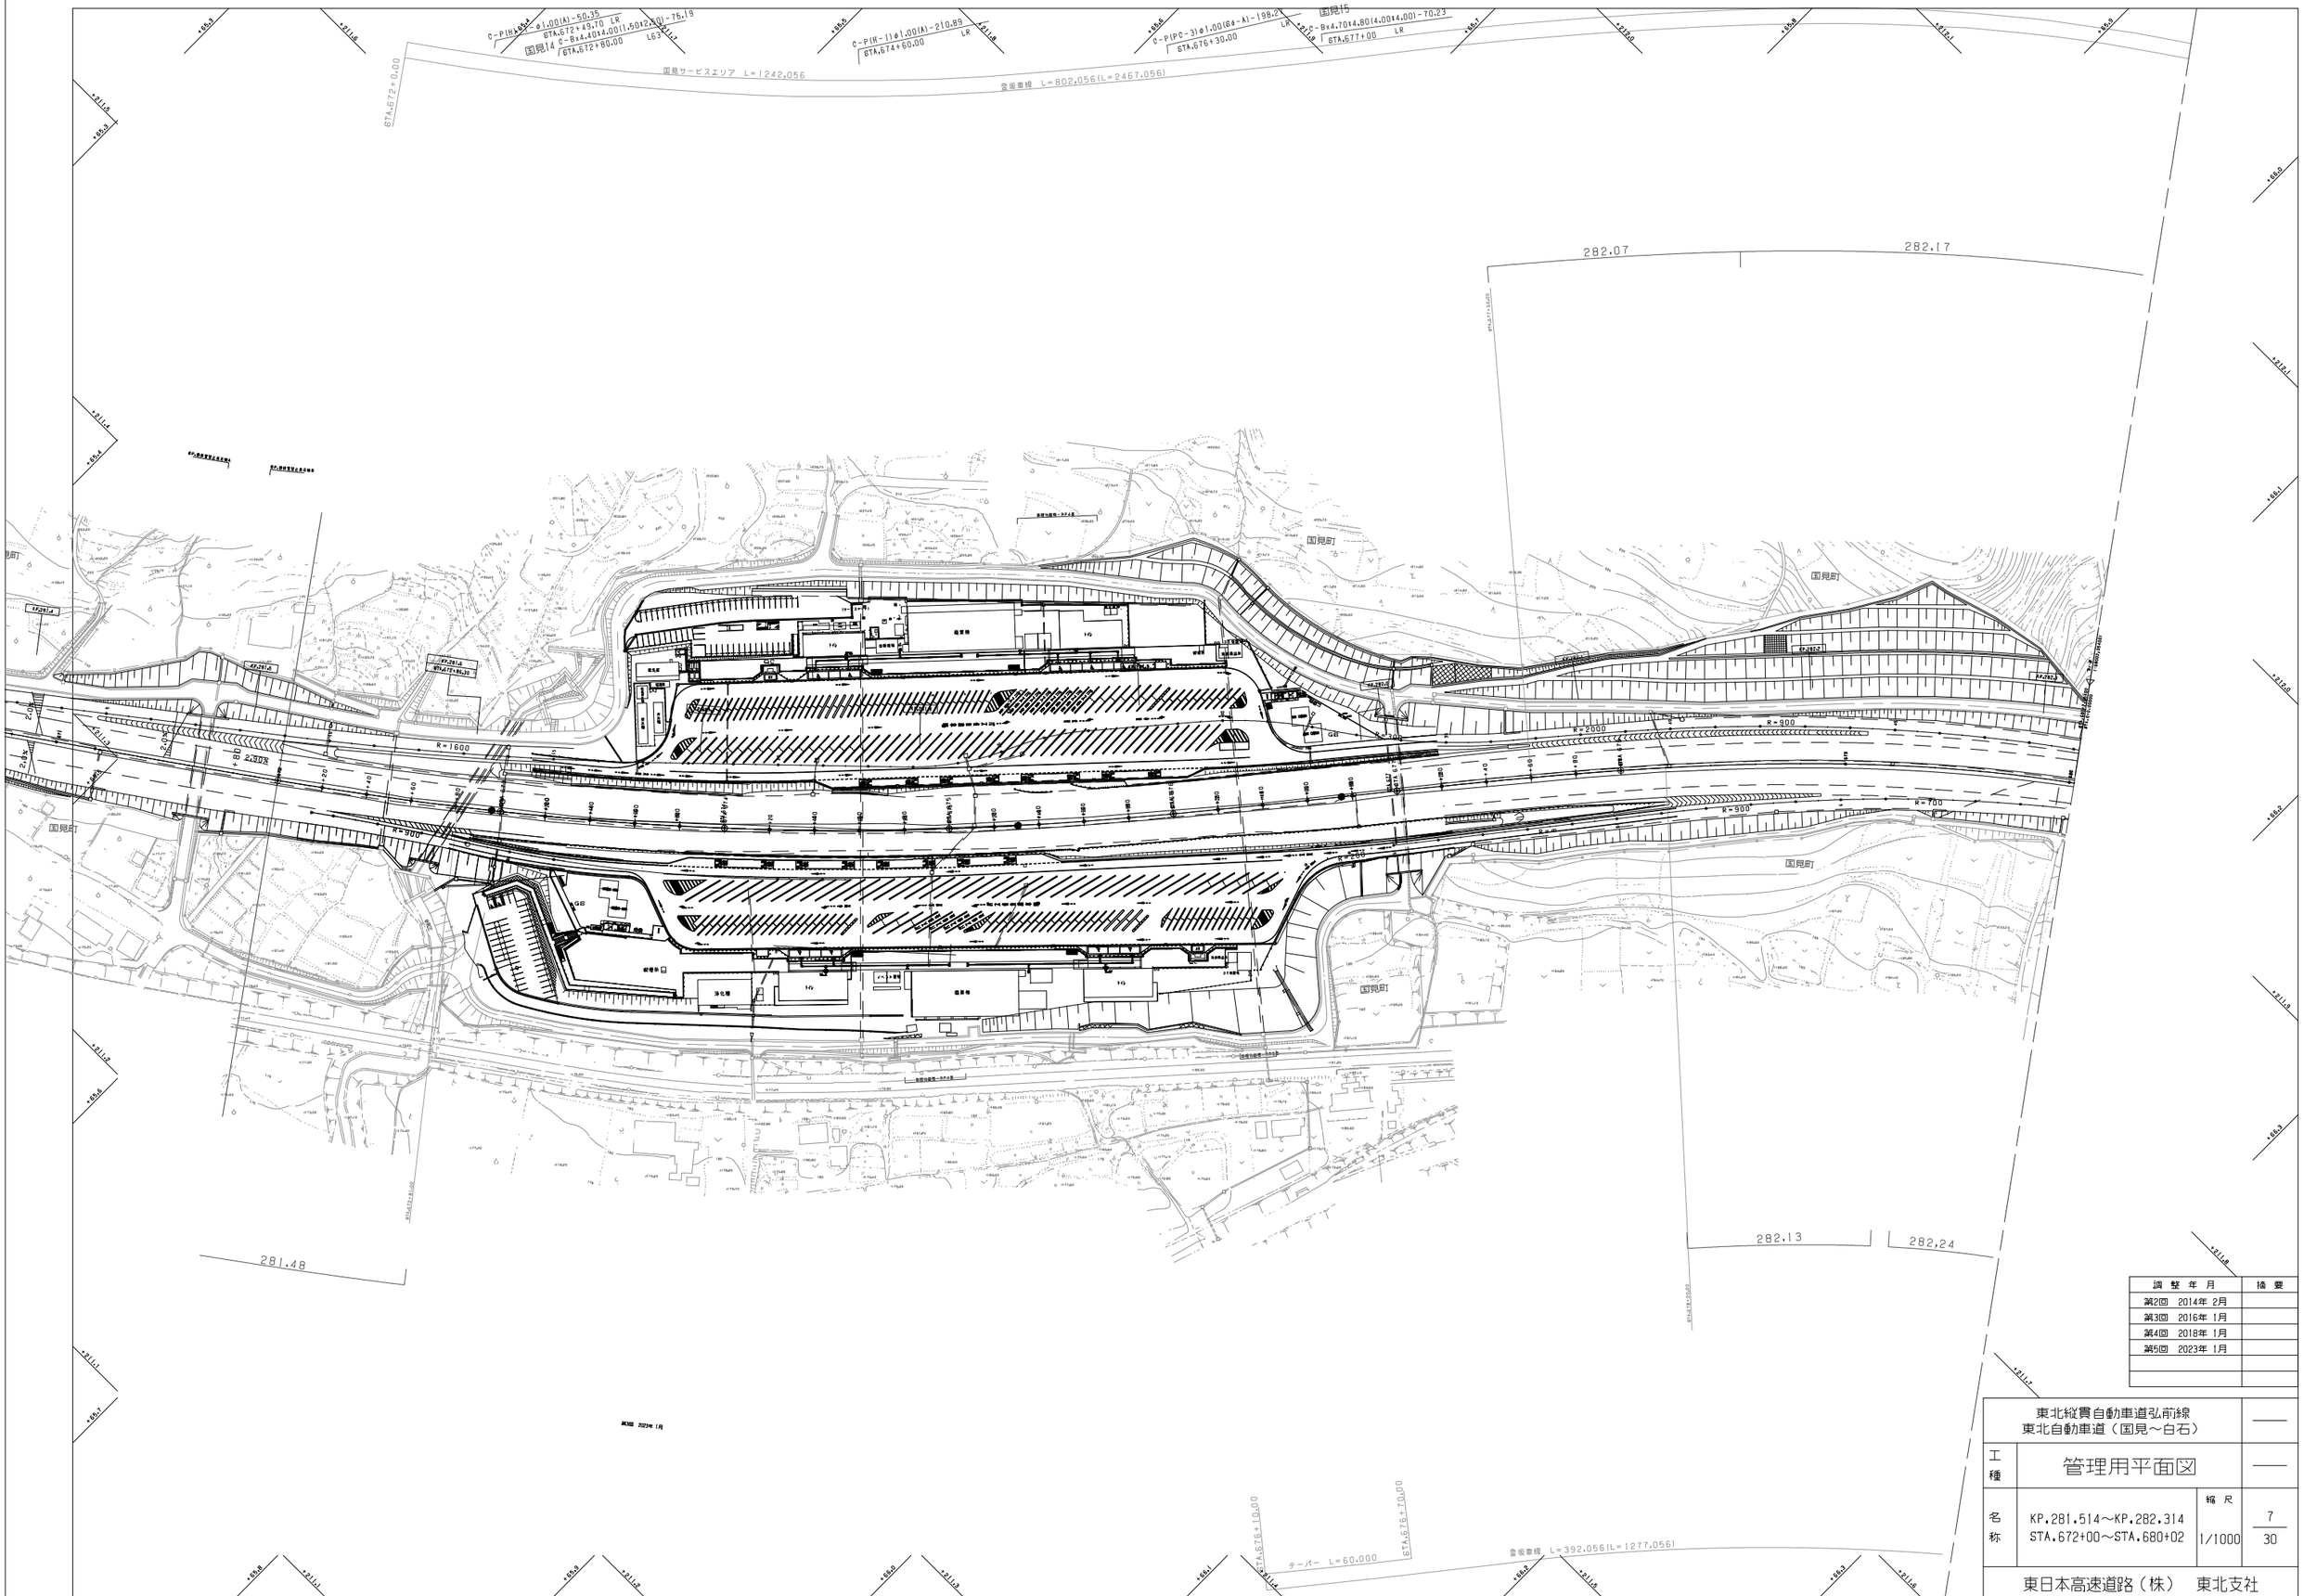

調整年月	摘要
第2回 2014年 2月	
第3回 2016年 1月	
第4回 2018年 1月	
第5回 2023年 1月	

東北縦貫自動車道弘前線 東北自動車道（国見～白石）			——
工種	管理用平面図		——
名称	KP.281.514～KP.282.314 STA.672+00～STA.680+02	縮尺 1/1000	7/30
東日本高速道路（株） 東北支社			

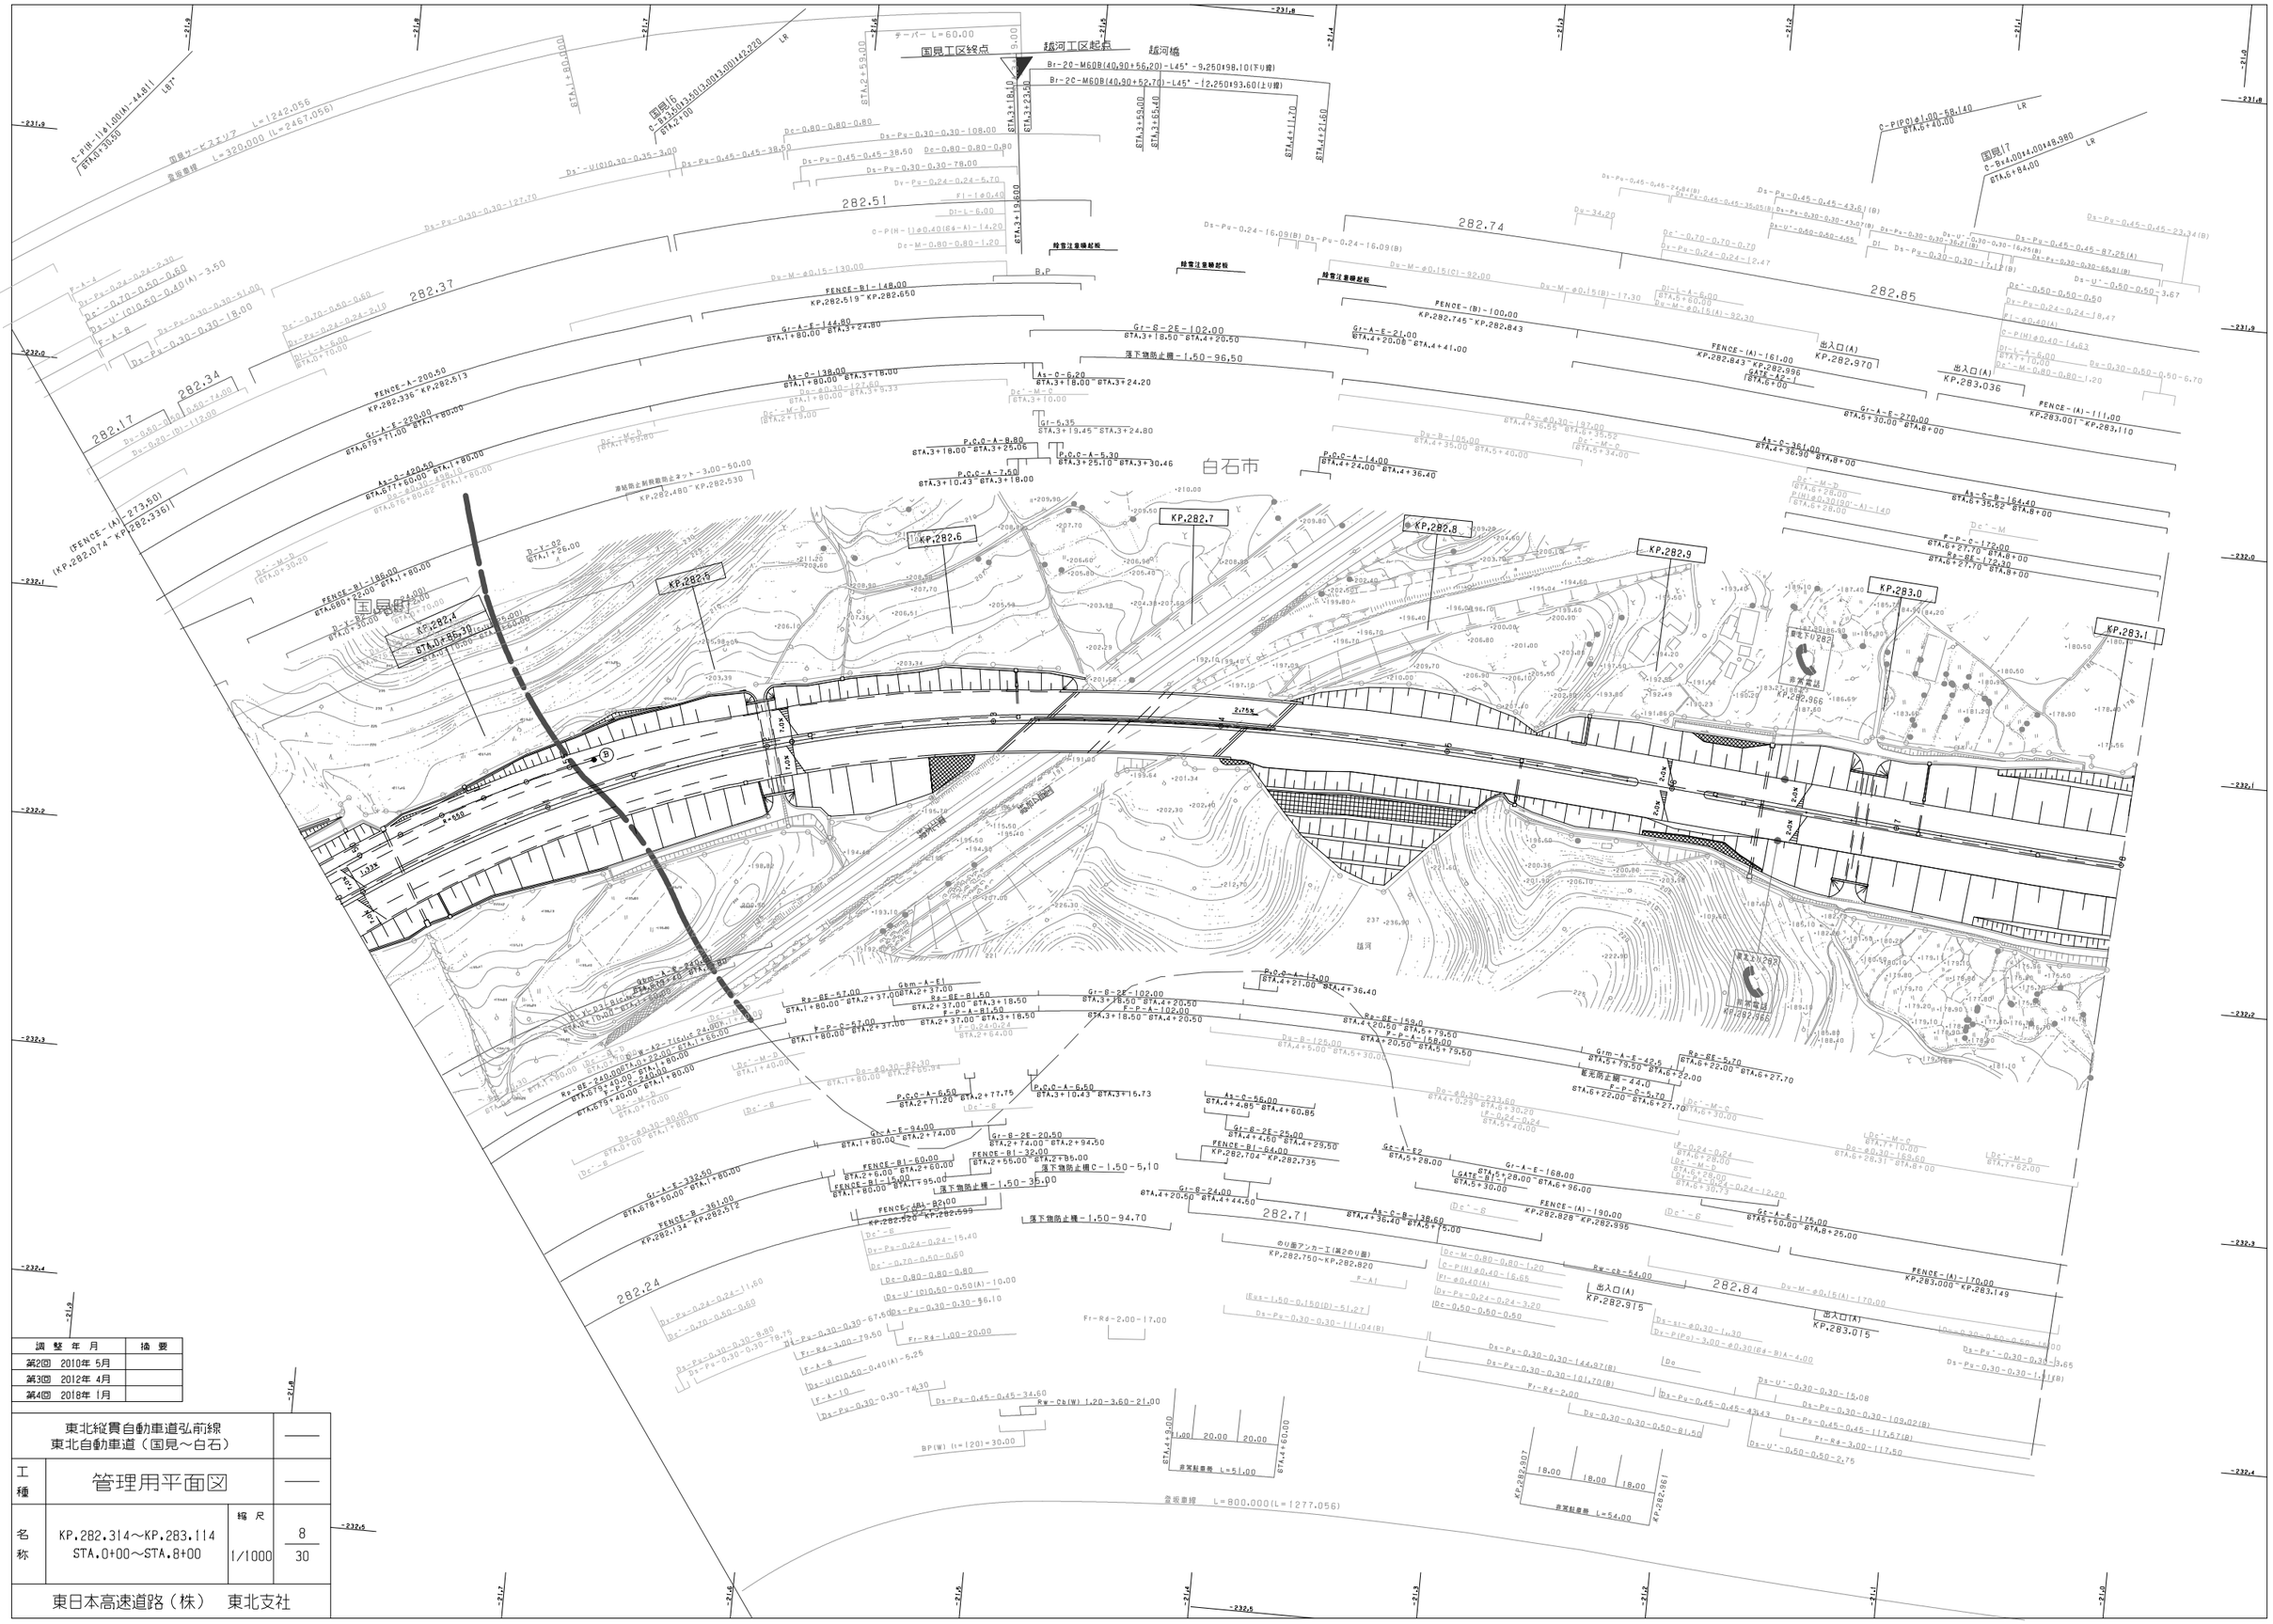

調整年月	摘要
第2回 2010年 5月	
第3回 2012年 4月	
第4回 2018年 1月	

東北縦貫自動車道弘前線 東北自動車道（国見～白石）			——
工種	管理用平面図		——
名称	KP.282.314～KP.283.114 STA.0+00～STA.8+00	縮尺 1/1000	8 30
東日本高速道路（株） 東北支社			

Ds-Pu(C)0.30-0.30-32.50
Ap-Rd-3.00-34.50
Ds-Pu(C)0.45-0.45-33.40
Dc'-0.80-0.80-0.80
Ds-U(C)0.50-0.50-24.80
Ds-U'(C)0.50-0.50(A)-10.50
Ds-Pu(C)0.30-0.30-122.70
Fr-Rd 4.00-225.00
Ds-Pu(C)0.30-0.30-226.50
Gr-D-E-180.00
STA.669+40.00~STA.671+20.00
Ds-U'(C)0.30-0.30-4.00
Dc-0.80-0.80-1.60
凍結防止剤飛散防止ネット(本設)-3.00-80.00
KP.281.200~KP.281.280
C-P(H-1)φ0.40(Sd-A)-27.80
Du-0.50-0.50-0.50-80.00
Du-φ0.20(D)-79.50
Du-φ0.20(D)-100.00
Gr-A-E-219.00
STA.669+40.00~STA.671+59.00
Dc'-S-A
STA.670+20.00
As-C-261.80
STA.669+40.00~STA.672+00
Du-φ0.30-179.60
STA.669+40.00~STA.671+20.40
Dc'-M-D
STA.670+10.50
Gr-D-E-180.00
STA.669+40.00~STA.671+20.00
D-W-A2
STA.669+71.00
D-Y-C4
STA.670+20.00
Dc'-S-A
STA.670+20.00
FENCE-A2-293.00
STA.669+40.00~STA.671+62.50
Gr-A-E-219.00
STA.669+40.00~STA.671+59.00
D-Y-B2-6(c.t.c21.00)
STA.670+41.00~STA.671+46.00
As-C-261.80
STA.669+40.00~STA.672+00
D-Y-B3-6(c.t.c50.00)
STA.669+67.00~STA.672+17.00
国見町
KP.281.3
KP.281.4
KP.281.5
2.0%
2.0%
2.90%
R=1600
670
671
672
673
Ds-Pu-0.30-0.30-33.90
Ap-Rd-2.00-41.00
Ds-Pu-0.30-0.30-1.80
Ds-Pu-0.30-0.30-68.00
F-A-4
F-A-7
Ds'-U-0.50-0.40-2.50
Ds-Pu-0.30-0.30-34.30
F-A-10
F-A-10
Ds-Pu-0.30-0.30-26.00
Ap-Rd-2.00-50.00
Ds-Pu-0.30-0.30-19.70
Ds-Pu(C)0.30-0.30-27.00
F-A-8
Ds-U'-0.50-0.40-2.50
F-A-10
Dy-Pu-0.24-0.24-5.70
Dc'-0.70-0.50-0.60
Ds-Pu(C)0.30-0.30-14.50
Ds-Pu'-0.30-0.30-28.50
Ap-Rd-2.00-25.00
Ds-Pu-0.30-0.30-25.00
F-A-4
Dy-Pu-0.24-0.24-5.60
Dc'-0.70-0.50-0.60
Ds-Pu(C)0.30-0.30-5.60
Ds-Pu(C)0.30-0.30-29.50
Fr-Rd-4.50-327.00
Ds-Pu(C)0.30-0.30-28.50
Ds-Pu(C)0.30-0.30-149.00
Dc'-0.70-0.50-0.60
Dc-0.80-0.80-1.60
Ds-U(C)0.50-0.40(A)-11.40
Dy-Pu-0.24-0.24-1.70
C-P(H-1)φ0.40(Sd-A)-10.60
F1-1φ0.40
Dc-0.80-0.80-1.60
C-P(H-1)φ0.40(Sd-A)-12.80
C-P(H-1)φ0.40(Sd-A)-2.60
Dc-0.80-0.80-1.60
Dc-1.00-0.80-1.72
C-P(H-1)φ0.40(Sd-A)-13.60
Du-φ0.20(D)-82.00
Du-φ0.20(D)-79.00
衝突緩衝装置(3個組)
FENCE-A2-37.00
KP.281.482~KP.281.514
FENCE-(A)-138.00
KP.281.514~KP.281.655
FENCE-(99-2)-56.00
KP.281.655~KP.281.668
Gr-A-B1-18.00
STA.671+59.00~STA.671+77.00
Gr-A-E-132.50
STA.671+77.00~STA.673+10.00
飛雪防止柵-10.0m
KP.281.47~KP.281.48
Gr-D-E-30.0
Gr-D-E-40.0
STA.671+70.00~STA.672+0.00
STA.672+0.00~STA.678+40.00
Gr-D-E-40.00
STA.672+80.00~STA.673+20.00
FENCE-A2-37.00
KP.281.482~KP.281.514
FENCE-A2-44.00
STA.672+10.00~STA.672+54.00
Gr-A-B1-30.0
STA.671+70.00~STA.672+0.00
Gr-A-B1-109.5
STA.672+0.00~STA.673+10.00
(Gr-A-E-338.50)
(STA.672+00~STA.675+30.00)
SP.投雪警戒表示板A
SP.投雪警戒表示板B
Gr-A-B1-18.00
STA.671+59.00~STA.671+77.00
D-Y-B2
STA.671+70.00
D-Y-B2
STA.671+94.00
Dc'-S-A
STA.672+20.00
D-W-A2(c.t.c40.00)
STA.672+40.00~STA.673+20.00
Dc'-S-A
STA.673+00
STA.673+20
As-C-522.00
STA.672+25.00~STA.677+50.00
PCC-A-51.70
STA.672+00
D-Y-D3
STA.672+62.00
FENCE-A2-
STA.9+00~
As-C
STA.10+5.00~STA.15+00
Gr-A-E-
STA.672+00~STA.672+68.30
D-Y-C3
STA.8+00
D-Y-A2(c.t.c24.00)
STA.10+7.00
Dc'-S-A
STA.13+15.00
Di-L-
STA.10+5.00
As-C
STA.9+00~

調整年月	摘要
第1回 2006年 2月	
第2回 2012年 4月	
第3回 2018年 1月	

東北縦貫自動車道弘前線 東北自動車道(国見~白石)			——
工種	管理用平面図		——
名称	国見サービスエリア KP.281.514~KP.282.134 STA.672+00~STA.678+20	縮尺 1/500	1 6
東日本高速道路(株) 東北支社			

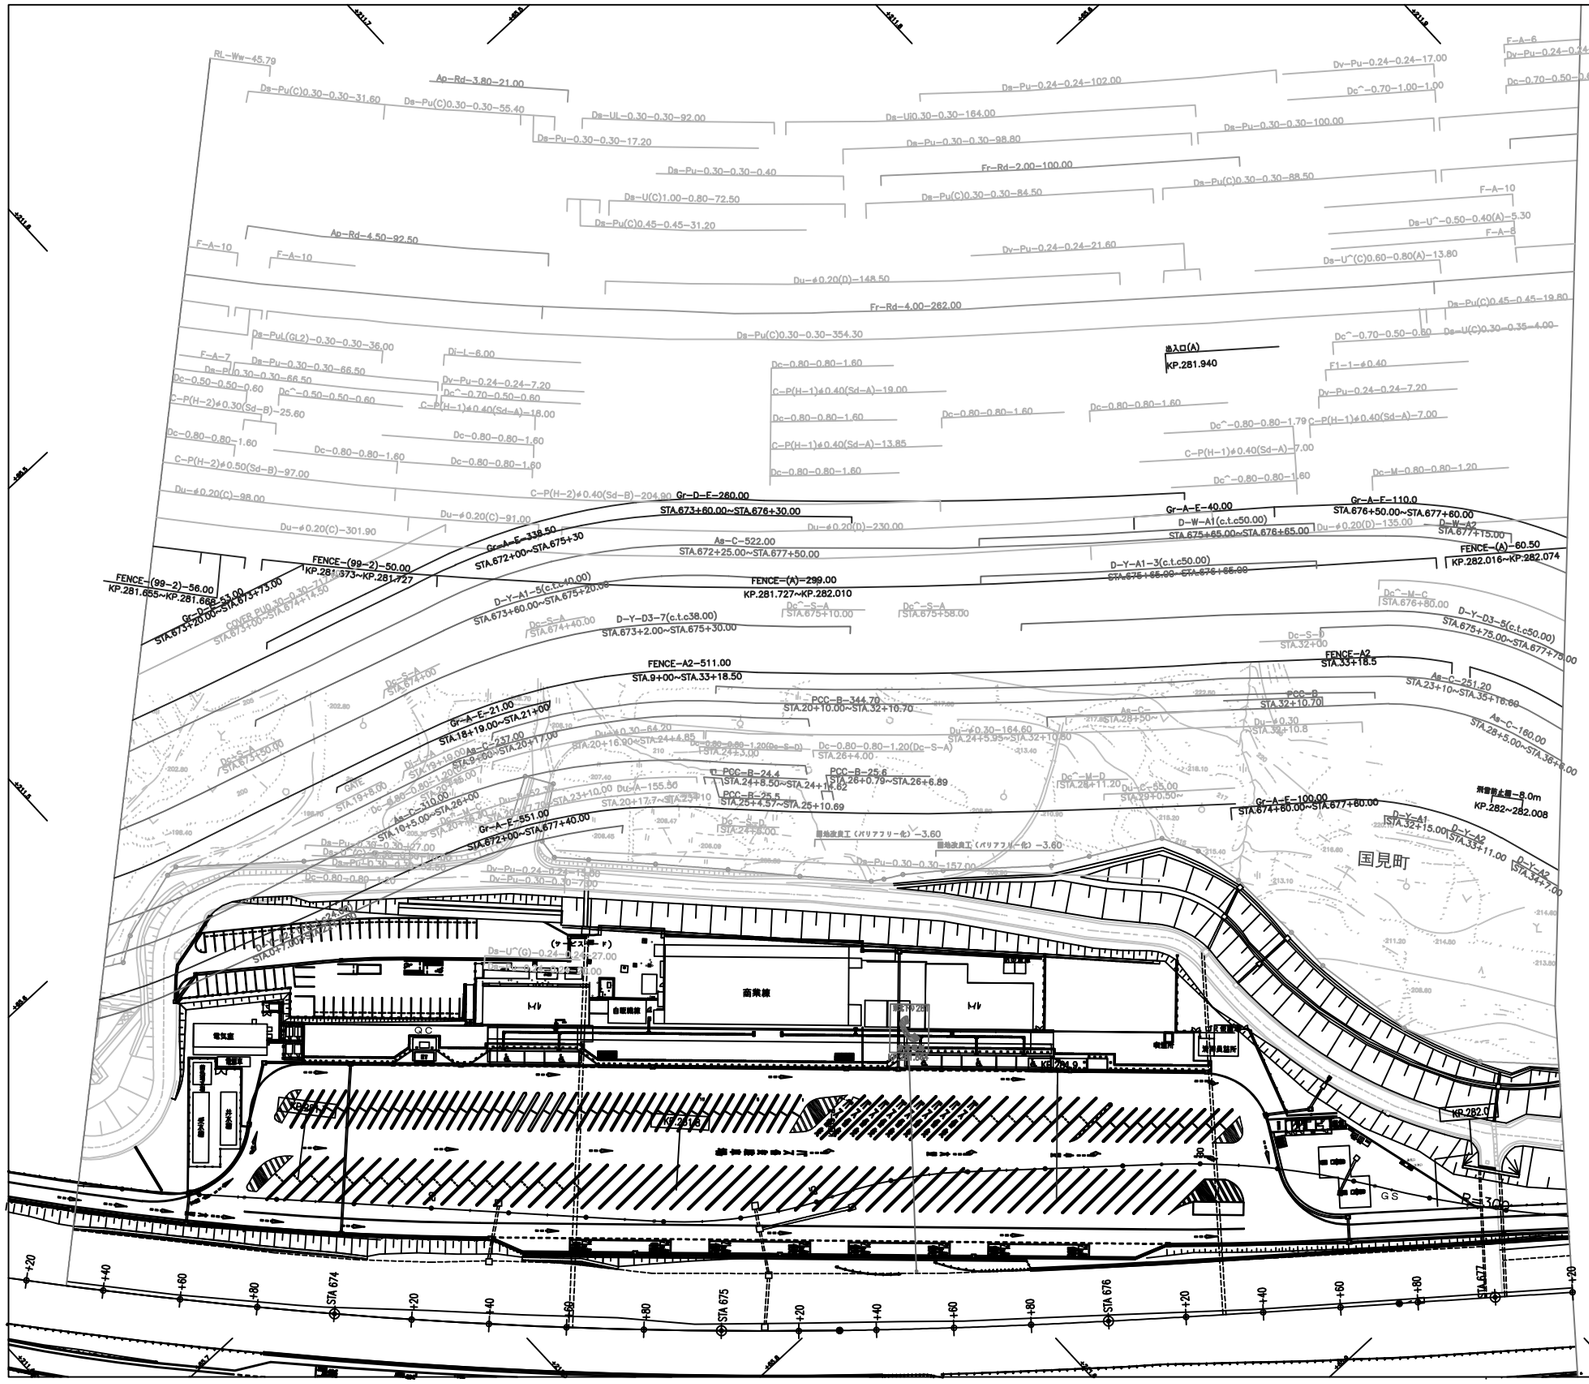

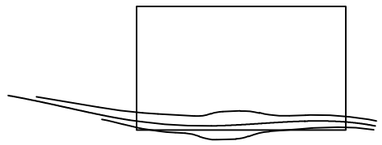

調査年月	摘要
第2回 2010年 5月	
第3回 2012年 4月	
第4回 2014年 2月	
第5回 2016年 1月	
第6回 2018年 1月	
第7回 2023年 1月	

東北縦貫自動車道弘前線 東北自動車道（国見～白石）			——
工種	管理用平面図		——
名称	国見サービスエリア KP.281.514～KP.282.134 STA.672+00～STA.678+20	縮尺 1/500	2 6
東日本高速道路（株） 東北支社			

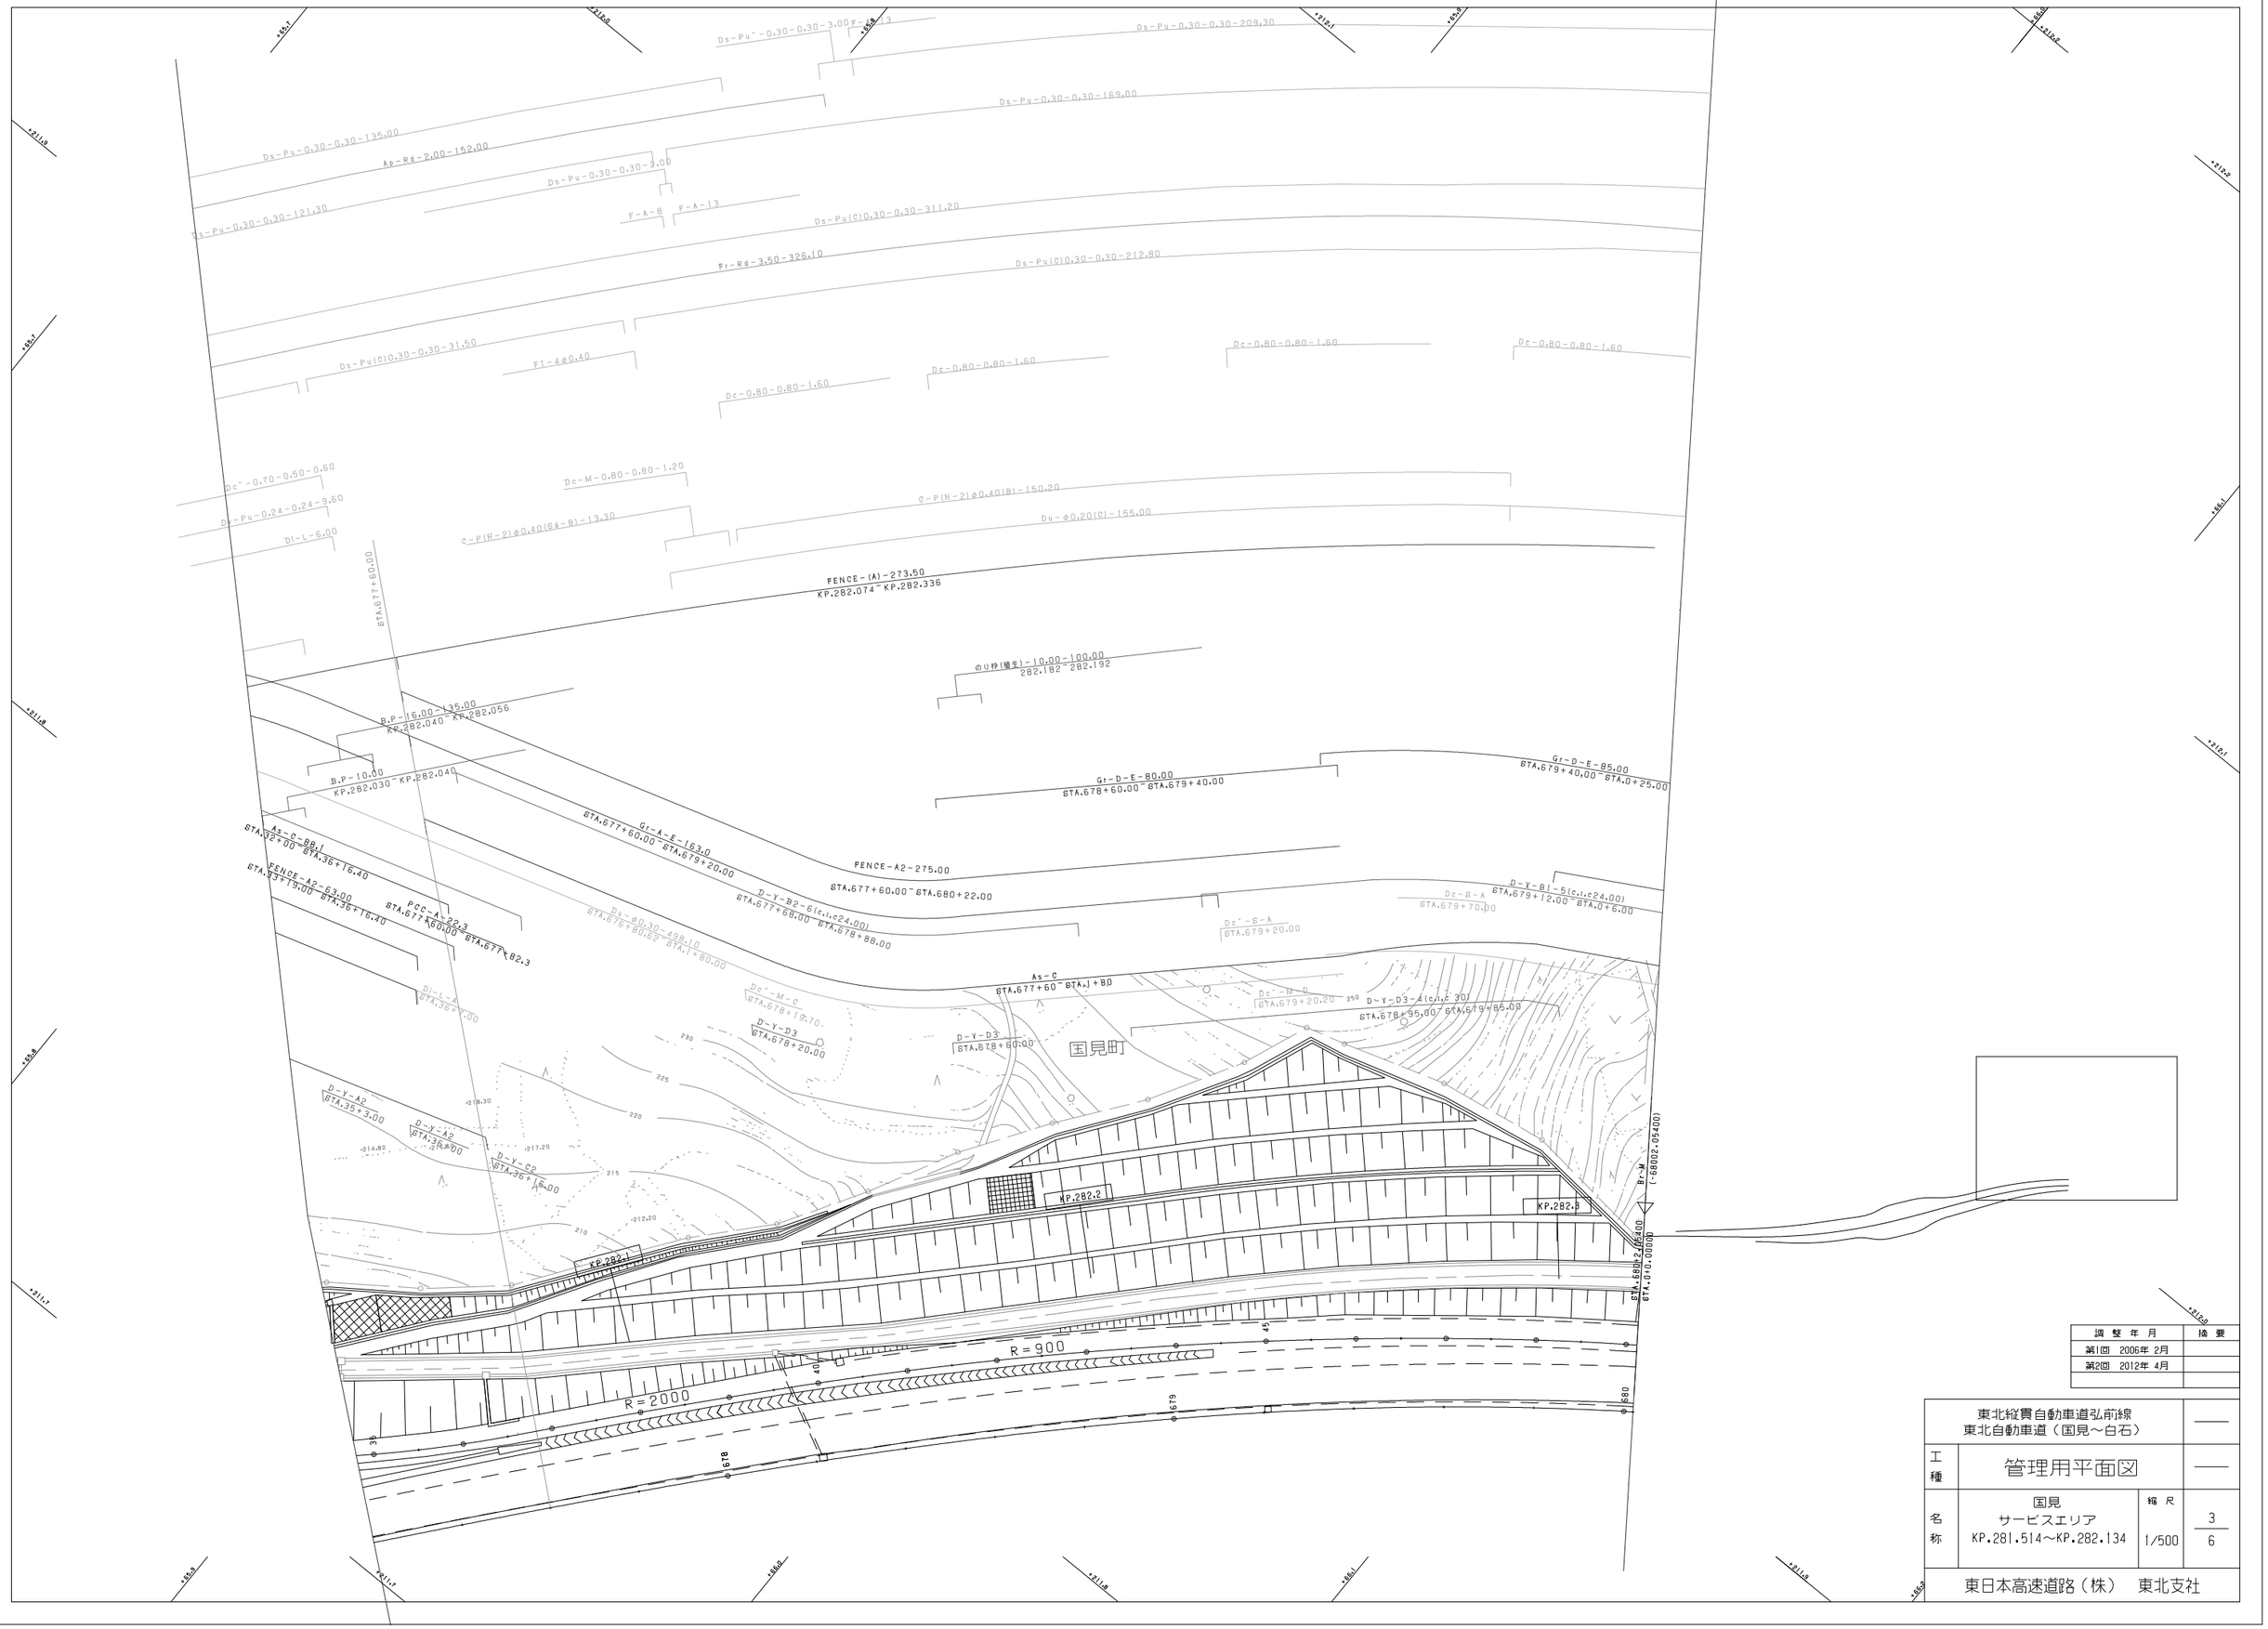

調整年月	摘要
第1回 2006年2月	
第2回 2012年4月	

東北縦貫自動車道弘前線 東北自動車道（国見～白石）			——
工種	管理用平面図		——
名称	国見 サービスエリア KP.281.514～KP.282.134	縮尺 1/500	3 6
東日本高速道路（株） 東北支社			

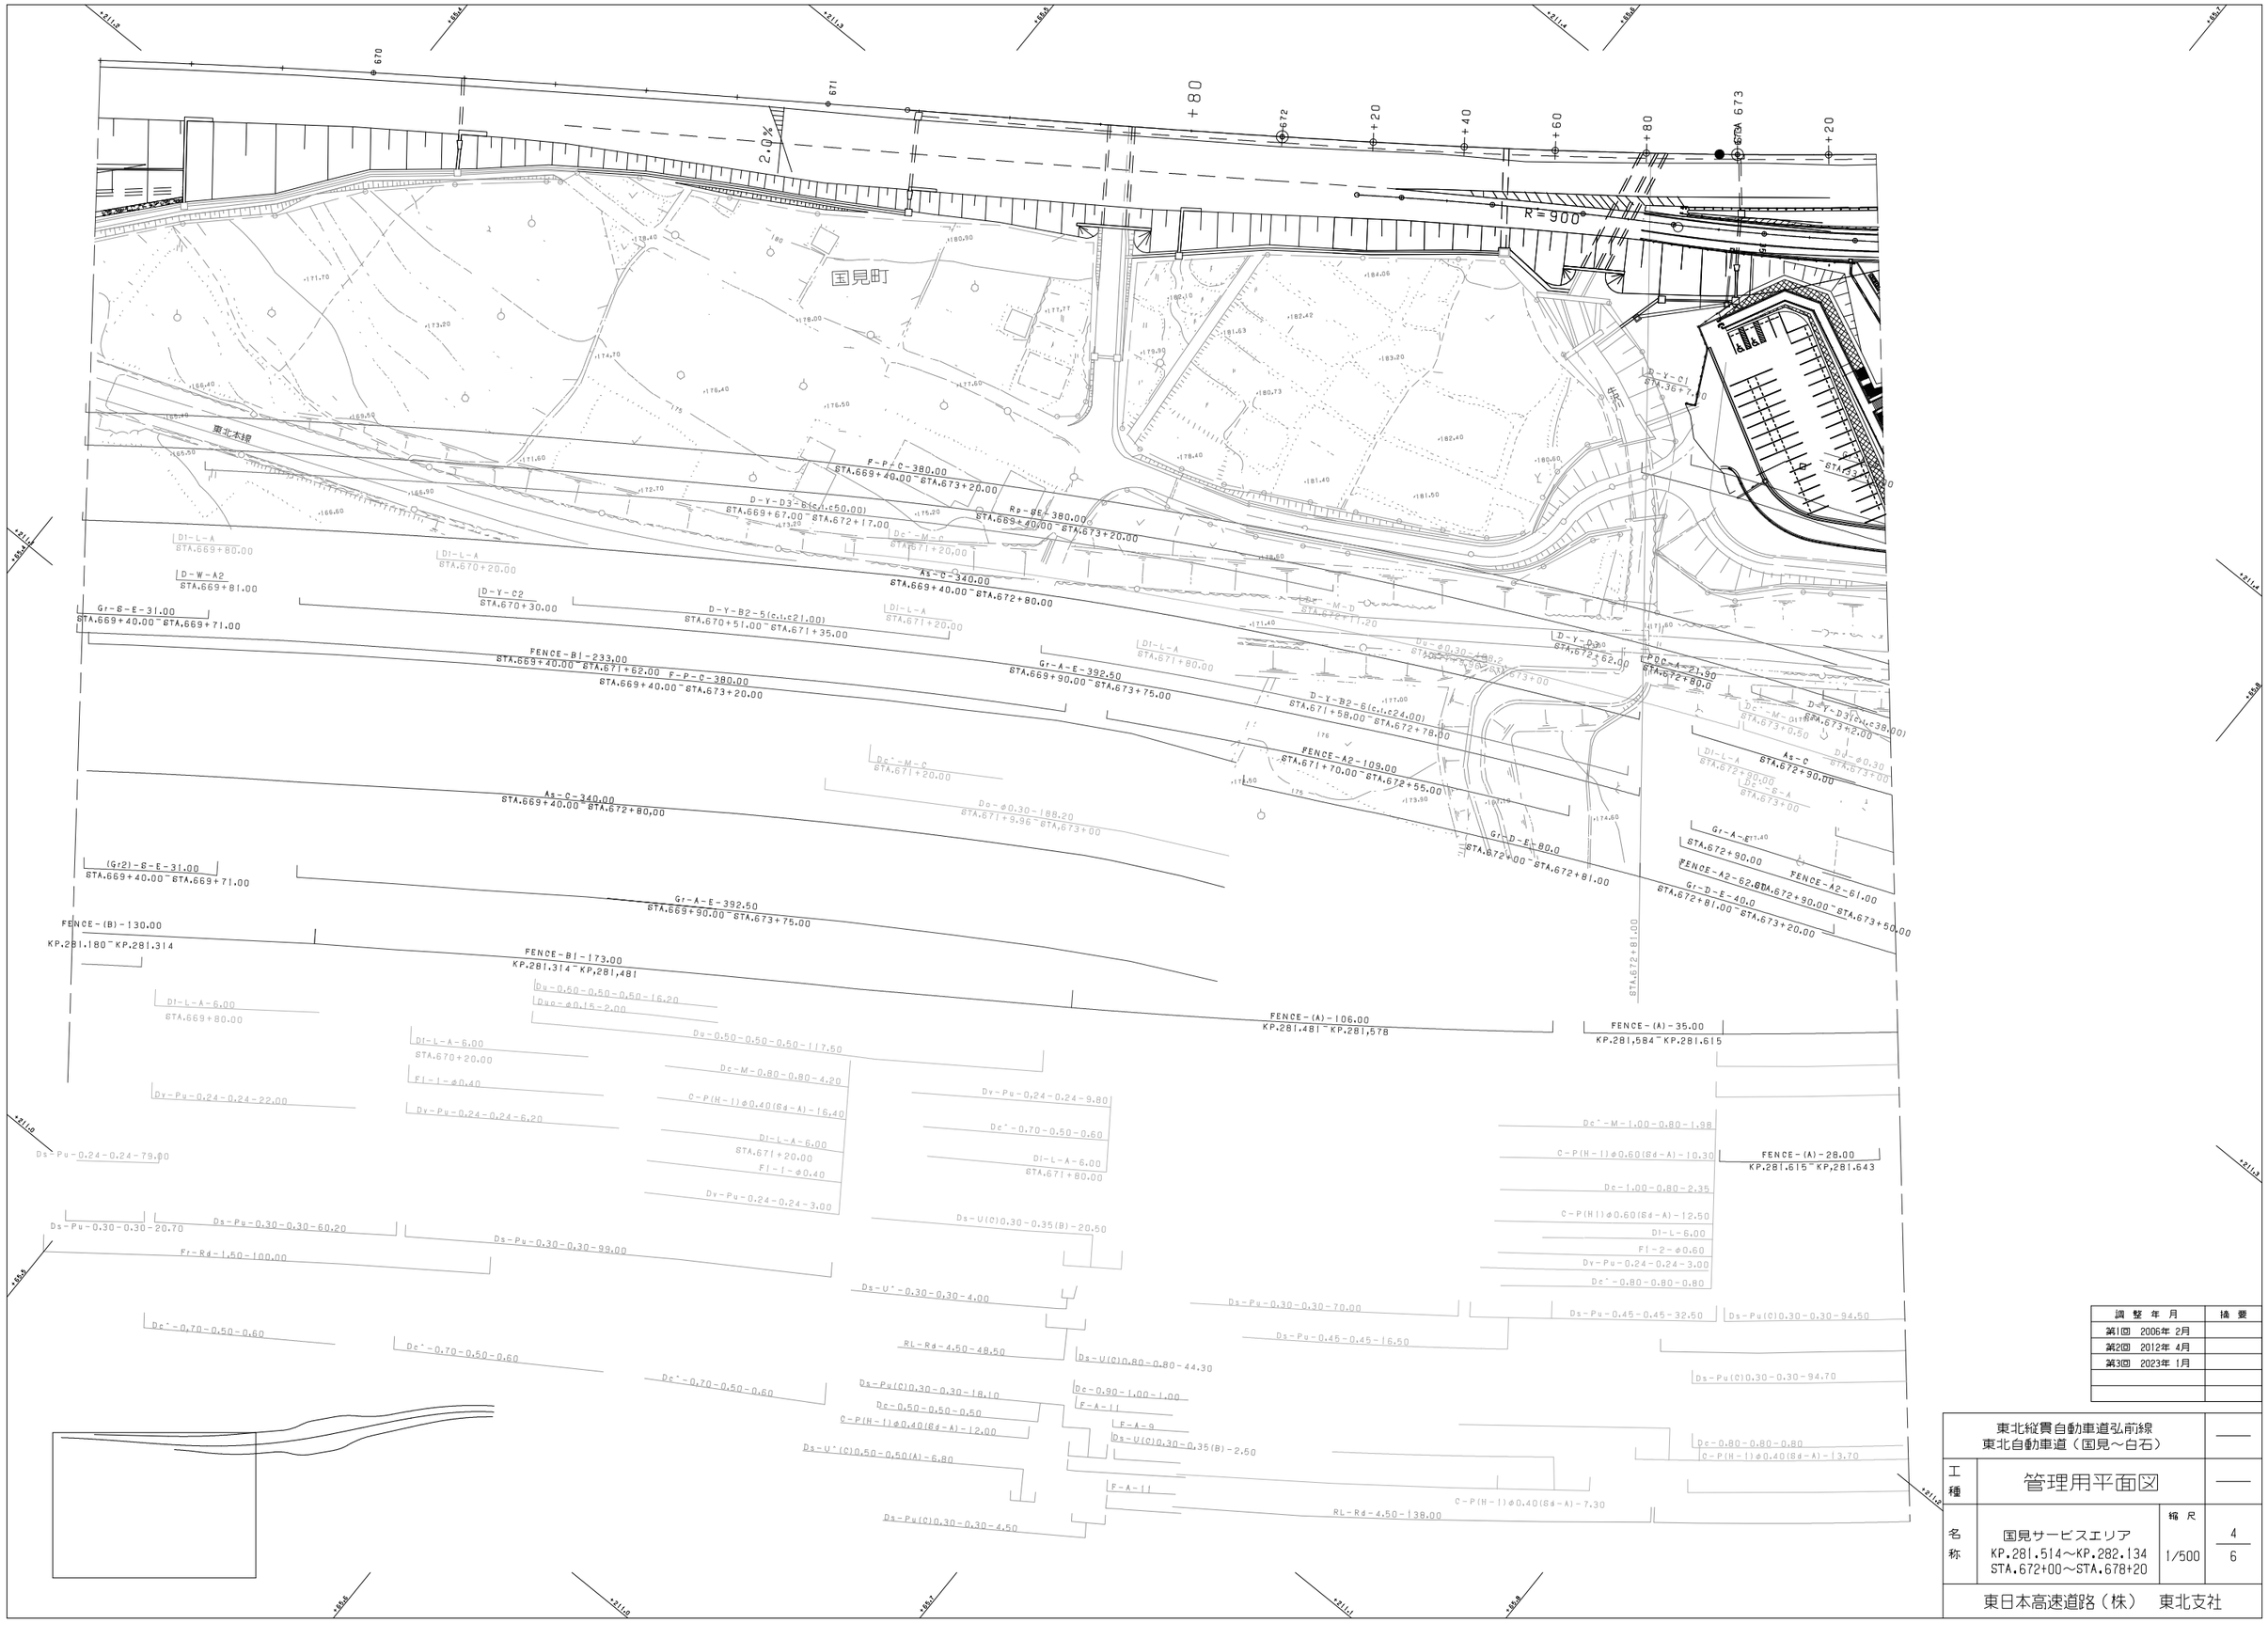

調整年月	摘要
第1回 2006年 2月	
第2回 2012年 4月	
第3回 2023年 1月	

東北縦貫自動車道弘前線 東北自動車道（国見～白石）			——
工種	管理用平面図		——
名称	国見サービスエリア KP.281.514～KP.282.134 STA.672+00～STA.678+20	縮尺 1/500	4 6
東日本高速道路（株） 東北支社			

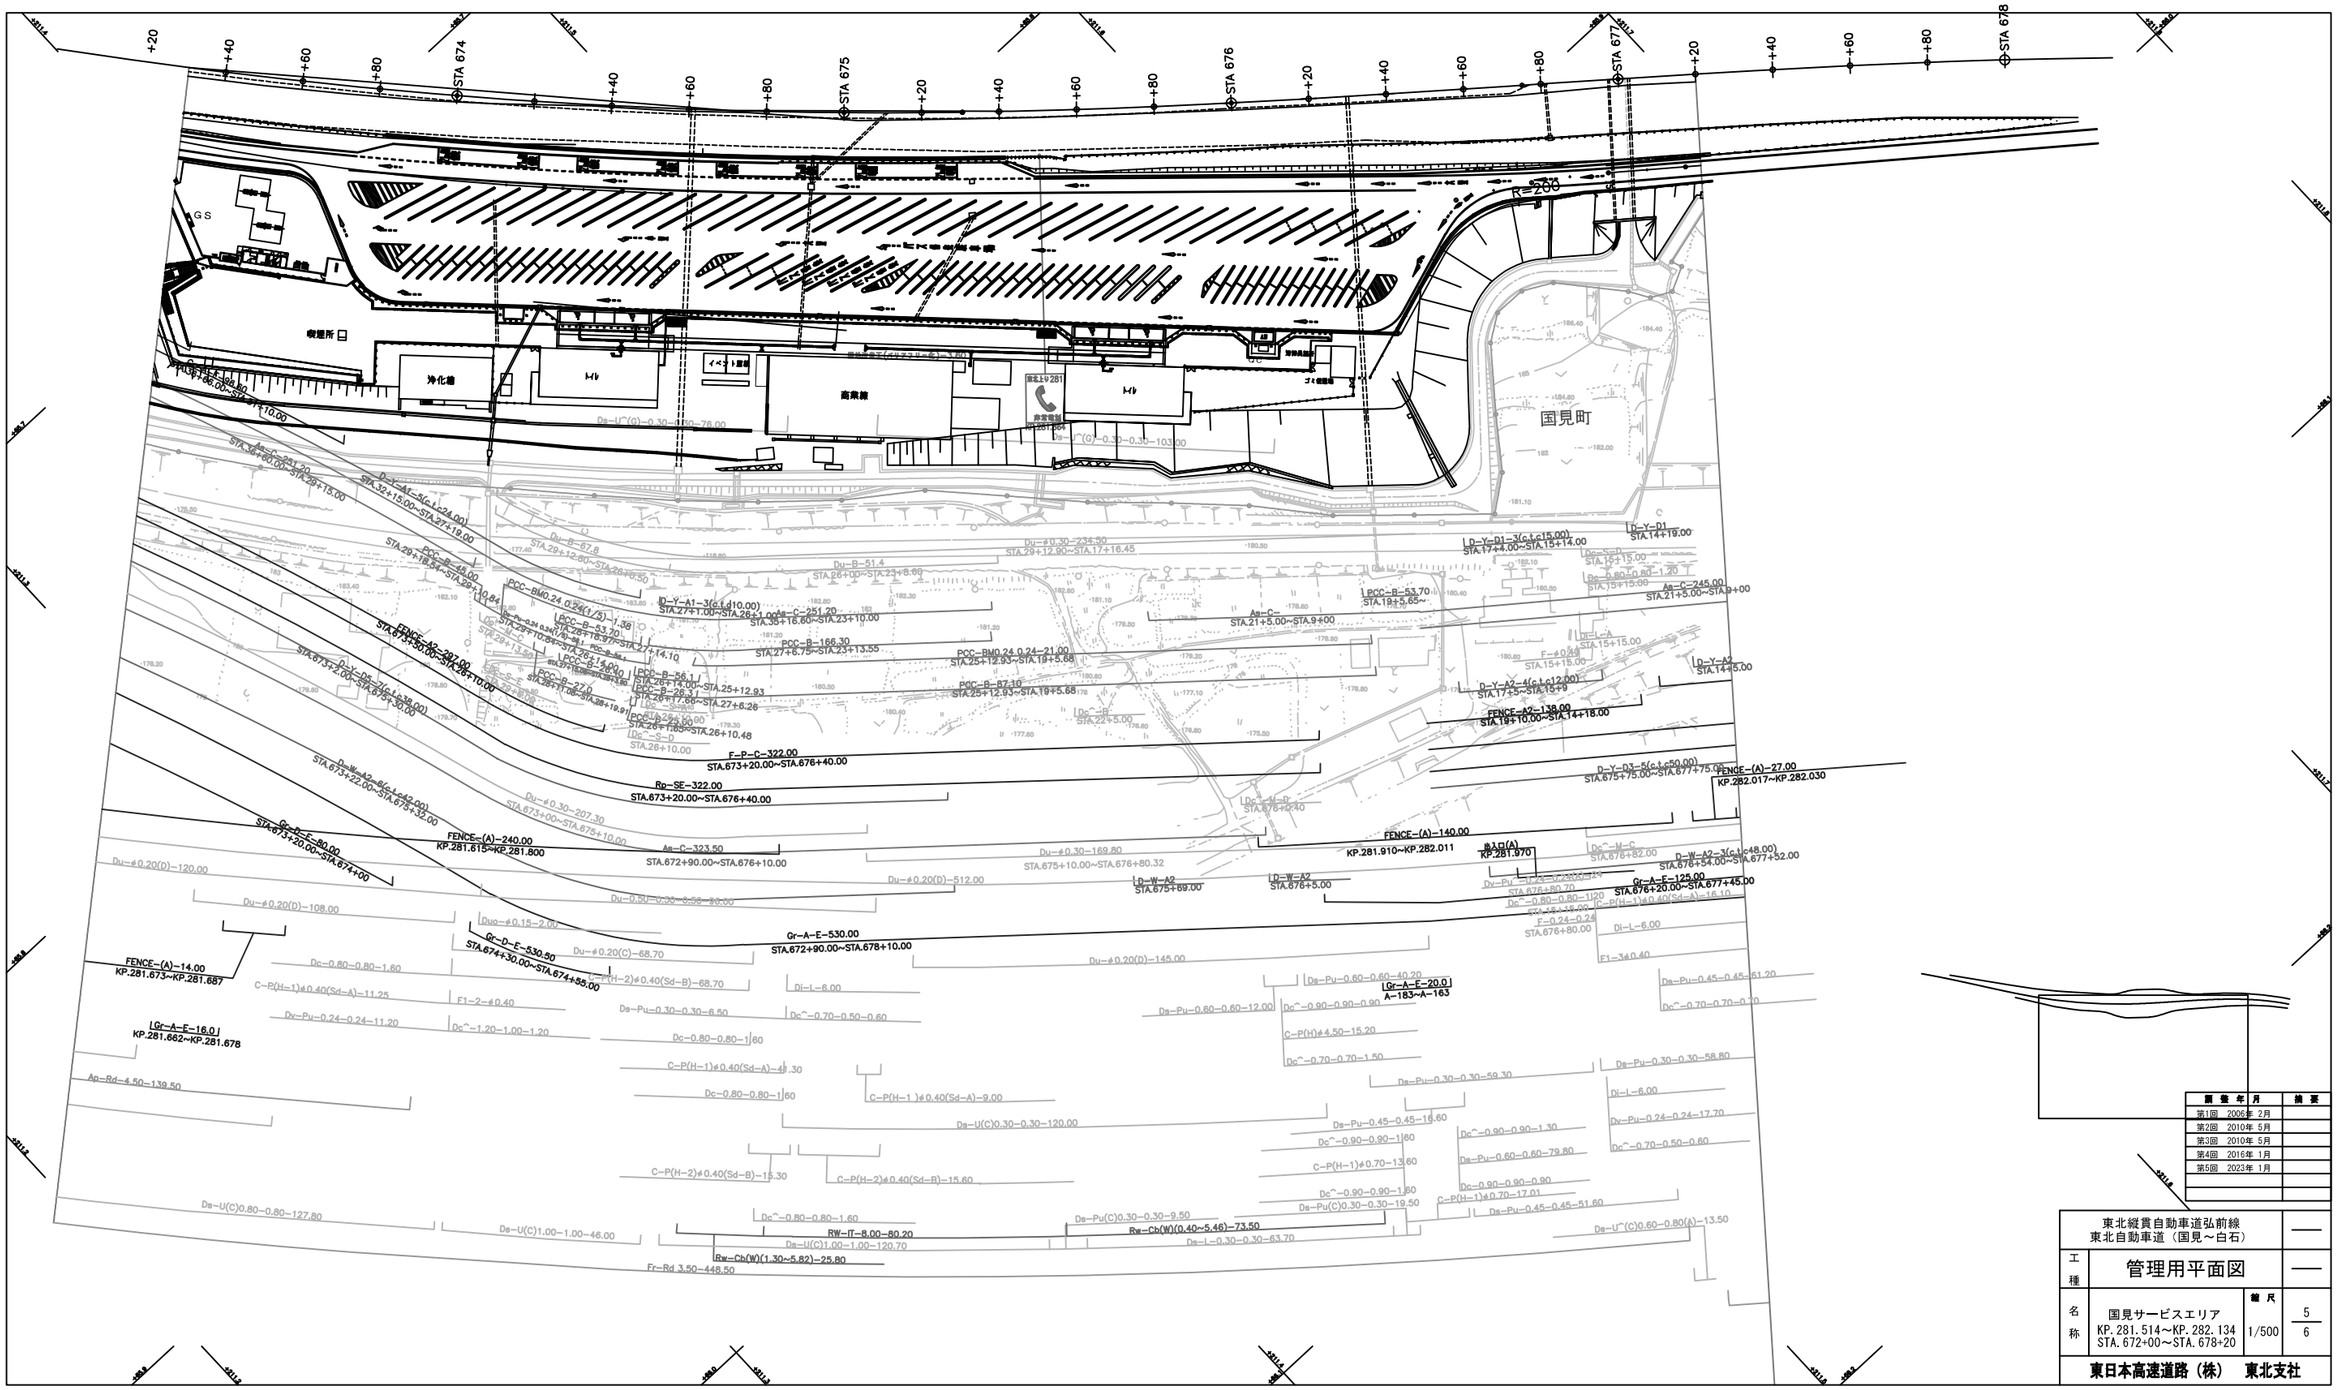
STA 674
STA 675
STA 676
STA 677
STA 678
R=200
国見町
FENCE-(A)-14.00
KP.281.673~KP.281.687
FENCE-(A)-240.00
KP.281.615~KP.281.800
FENCE-(A)-140.00
KP.281.910~KP.282.011
FENCE-(A)-27.00
KP.282.017~KP.282.030
FENCE-A2-138.00
STA.19+10.00~STA.14+18.00
Gr-A-E-530.00
STA.672+90.00~STA.678+10.00
Gr-D-E-530.50
STA.674+30.00~STA.674+55.00
Gr-D-E-80.00
STA.673+20.00~STA.674+00
Gr-A-E-125.00
STA.676+20.00~STA.677+45.00
Gr-A-E-16.0
KP.281.662~KP.281.678
Gr-A-E-20.0
A-183~A-163
F-P-C-322.00
STA.673+20.00~STA.676+40.00
Rp-SE-322.00
STA.673+20.00~STA.676+40.00
Aa-C-323.50
STA.672+90.00~STA.676+10.00
Rw-A2-8(c1.c42.00)
STA.673+22.00~STA.675+32.00
RW-IT-8.00-80.20
Rw-Cb(W)(0.40~5.46)-73.50
Rw-Cb(W)(1.30~5.82)-25.80
Fr-Rd 3.50-448.50
出入口(A)
KP.281.970
D-Y-A1-3(c1.c10.00)
STA.27+1.00~STA.26+14.00
D-Y-A1-5(c1.c24.00)
STA.32+15.00~STA.27+18.00
D-Y-D1-3(c1.c15.00)
STA.17+4.00~STA.15+14.00
D-Y-D1
STA.14+19.00
D-Y-A2-4(c1.c12.00)
STA.17+5~STA.15+9
D-Y-A2
STA.14+5.00
D-Y-D3-5(c1.c50.00)
STA.675+75.00~STA.677+75.00
D-W-A2-3(c1.c48.00)
STA.676+54.00~STA.677+52.00
D-W-A2
STA.675+69.00
D-W-A2
STA.676+5.00
D-Y-D5-7(c1.c38.00)
STA.673+1.00~STA.674+30.00
Aa-C-251.20
STA.30+16.60~STA.23+10.00
Aa-C-
STA.21+5.00~STA.9+00
Aa-C-245.00
STA.21+5.00~STA.9+00
PCC-BW0.24 0.24(1/5)-1.35
STA.26+10.00~STA.27+14.10
PCC-B-166.30
STA.27+6.75~STA.23+13.55
PCC-BW0.24 0.24-21.00
STA.25+12.93~STA.19+5.68
PCC-B-87.10
STA.25+12.93~STA.19+5.68
PCC-B-53.70
STA.19+5.65~
PCC-BW0.24 0.24-45.00
STA.29+18.50~STA.29+10.64
PCC-B-56.1
STA.26+15.00~STA.25+12.93
PCC-B-27.0
STA.26+17.66~STA.27+6.26
PCC-B-29.50
STA.26+1.60~STA.26+10.48
Du-B-87.8
STA.29+12.90~STA.26+0.50
Du-B-51.4
STA.28+0.00~STA.23+8.00
Du-ø0.30-236.50
STA.29+12.90~STA.17+16.45
Du-ø0.30-207.30
STA.673+00~STA.675+10.00
Du-ø0.30-169.80
STA.675+10.00~STA.676+80.32
Du-ø0.20(D)-120.00
Du-ø0.20(D)-108.00
Du-ø0.20(D)-512.00
Du-ø0.20(D)-145.00
Du-ø0.20(C)-68.70
Duo-ø0.15-2.00
Du-U(C)0.30-0.30-120.00
Du-U(C)0.80-0.80-127.80
Du-U(C)1.00-1.00-46.00
Du-U(C)1.00-1.00-120.70
Du-L-0.30-0.30-63.70
Du-U^(C)0.60-0.80(A)-13.50
Ds-Pu-0.60-0.60-12.00
Ds-Pu-0.80-0.60-40.20
Ds-Pu-0.30-0.30-6.50
Ds-Pu-0.30-0.30-59.30
Ds-Pu-0.30-0.30-58.80
Ds-Pu-0.45-0.45-16.60
Ds-Pu-0.60-0.60-79.80
Ds-Pu-0.45-0.45-51.60
Ds-Pu-0.45-0.45-61.20
Ds-Pu(C)0.30-0.30-9.50
Ds-Pu(C)0.30-0.30-19.50
Dv-Pu-0.24-0.24-11.20
Dv-Pu-0.24-0.24-17.70
Dc-0.80-0.80-1.60
Dc-0.80-0.80-1.20
Dc^-1.20-1.00-1.20
Dc^-0.70-0.50-0.60
Dc^-0.90-0.90-0.90
Dc^-0.90-0.90-1.30
Dc^-0.90-0.90-1.60
Dc^-0.70-0.70-1.50
Dc^-0.70-0.70-0.70
Dc^-0.80-0.80-1.60
Dc-0.80-0.80-1.60
Dc-0.80-0.80-1.20
Dc^-M-C
STA.678+82.00
Dc^-S-D
STA.678+0.40
Di-L-6.00
F1-3±0.40
F-±0.40
STA.15+15.00
F-0.24-0.24
STA.676+80.00
C-P(H)ø4.50-15.20
C-P(H-1)ø0.40(Sd-A)-11.25
C-P(H-1)ø0.40(Sd-A)-6.30
C-P(H-1)ø0.40(Sd-A)-9.00
C-P(H-1)ø0.70-13.60
C-P(H-1)ø0.70-17.01
C-P(H-2)ø0.40(Sd-B)-68.70
C-P(H-2)ø0.40(Sd-B)-15.30
C-P(H-2)ø0.40(Sd-B)-15.60
F1-2-ø0.40
Ap-Rd-4.50-139.50
Gs
STA.676+80.70
Dc^-0.80-0.80-1120
C-P(H-1)ø0.40(Sd-A)-16.10
Dv-Pu-0.24-0.24-11.20
Dv-Pu-0.24-0.24-17.70
Dc^-0.90-0.90-1.30
Dc^-0.70-0.50-0.60
Dc^-0.70-0.70-0.70
Dc^-0.90-0.90-0.90
Dc^-0.90-0.90-1.60
Dc^-0.90-0.90-1.60
Dc^-0.80-0.80-1.60
Dc-0.80-0.80-1.60
Dc-0.80-0.80-1.20
Dc^-M-C
STA.678+82.00
Dc^-S-D
STA.678+0.40
Di-L-6.00
F1-3±0.40
F-±0.40
STA.15+15.00
F-0.24-0.24
STA.676+80.00
C-P(H)ø4.50-15.20
C-P(H-1)ø0.40(Sd-A)-16.10

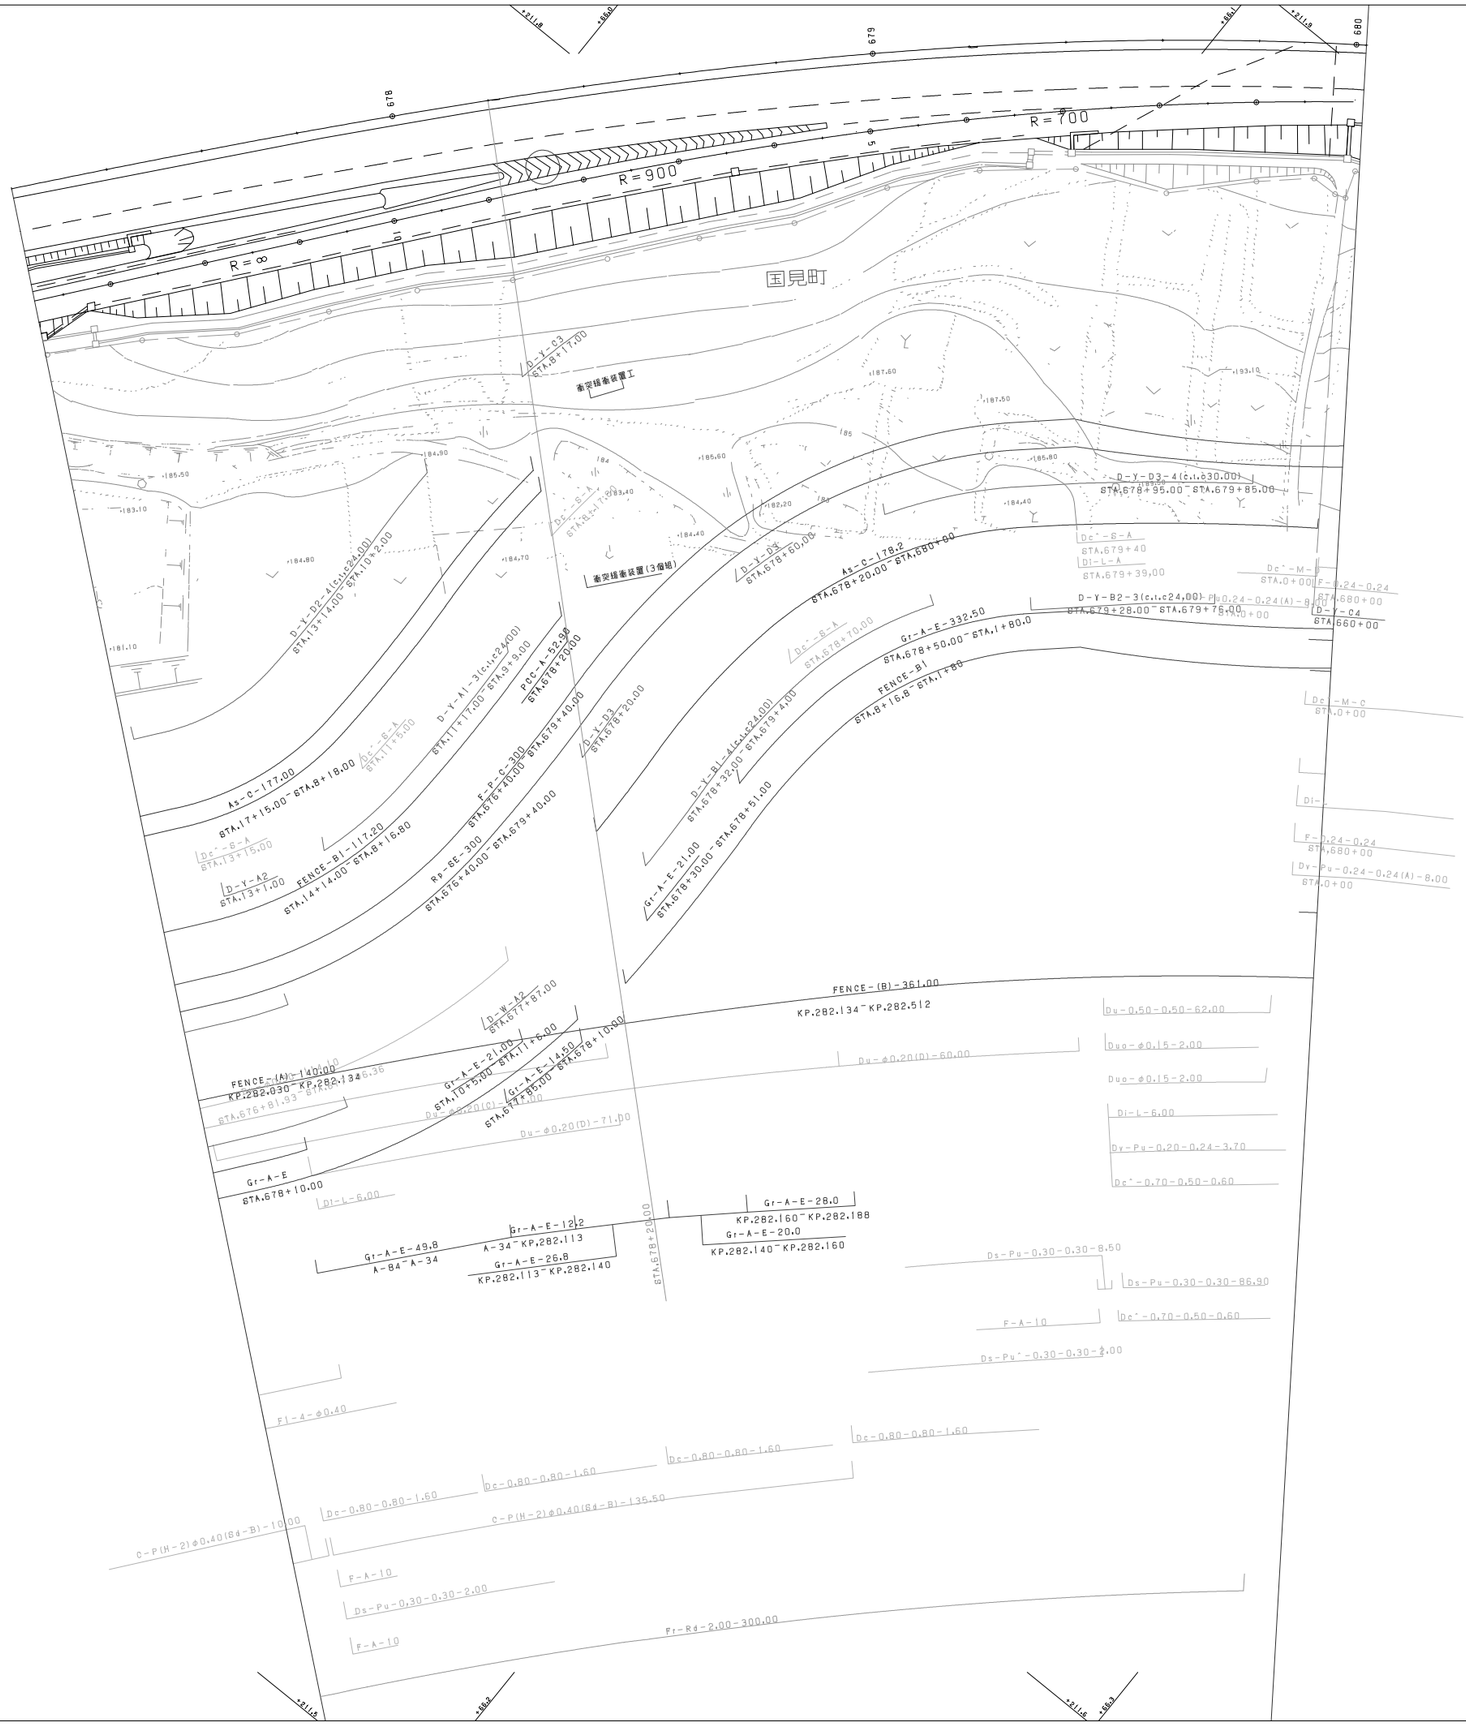

調整年月	摘要
第1回 2006年 2月	
第2回 2010年 5月	
第3回 2012年 4月	
第4回 2016年 1月	

東北縦貫自動車道弘前線
東北自動車道（国見～白石）

工種：管理用平面図

名称：国見サービスエリア
KP.281.514～KP.282.134
STA.672+00～STA.678+20

縮尺：1/500

6/6

東日本高速道路（株） 東北支社

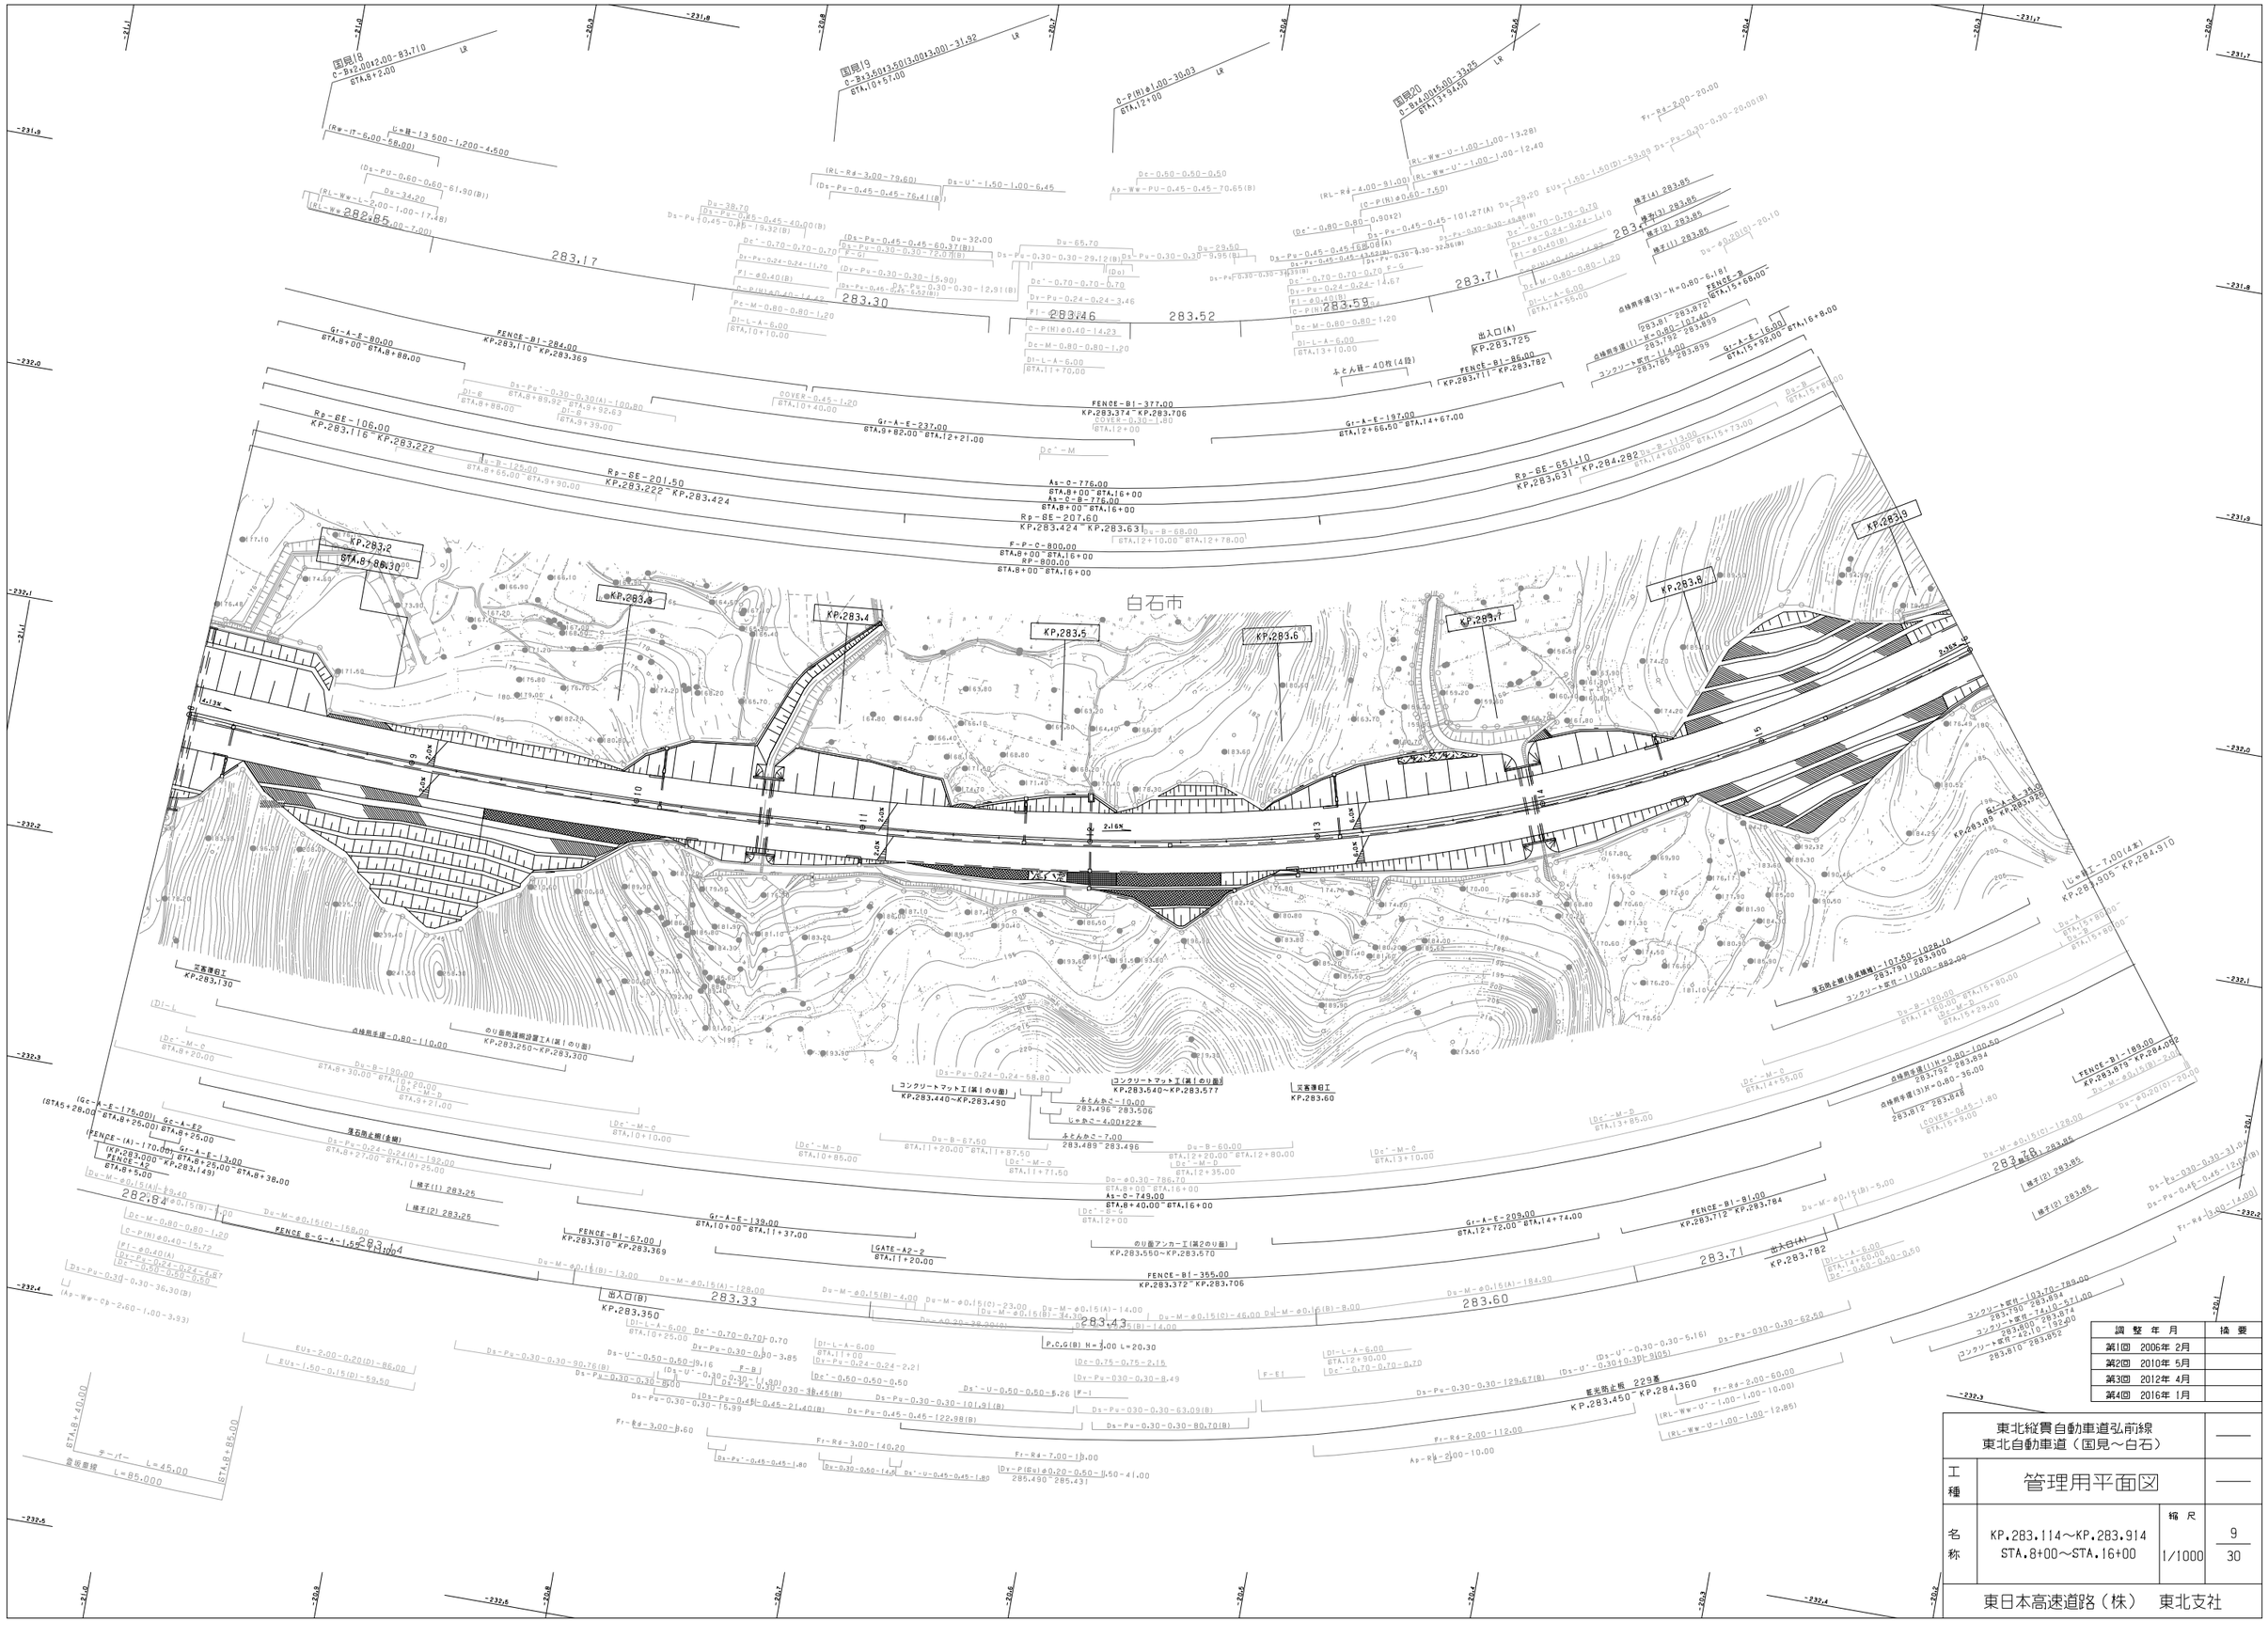

調整年月	摘要
第1回 2006年 2月	
第2回 2010年 5月	
第3回 2012年 4月	
第4回 2016年 1月	

東北縦貫自動車道弘前線
東北自動車道（国見～白石）

工種：管理用平面図

名称：KP.283.114～KP.283.914
STA.8+00～STA.16+00

縮尺：1/1000

9/30

東日本高速道路（株） 東北支社

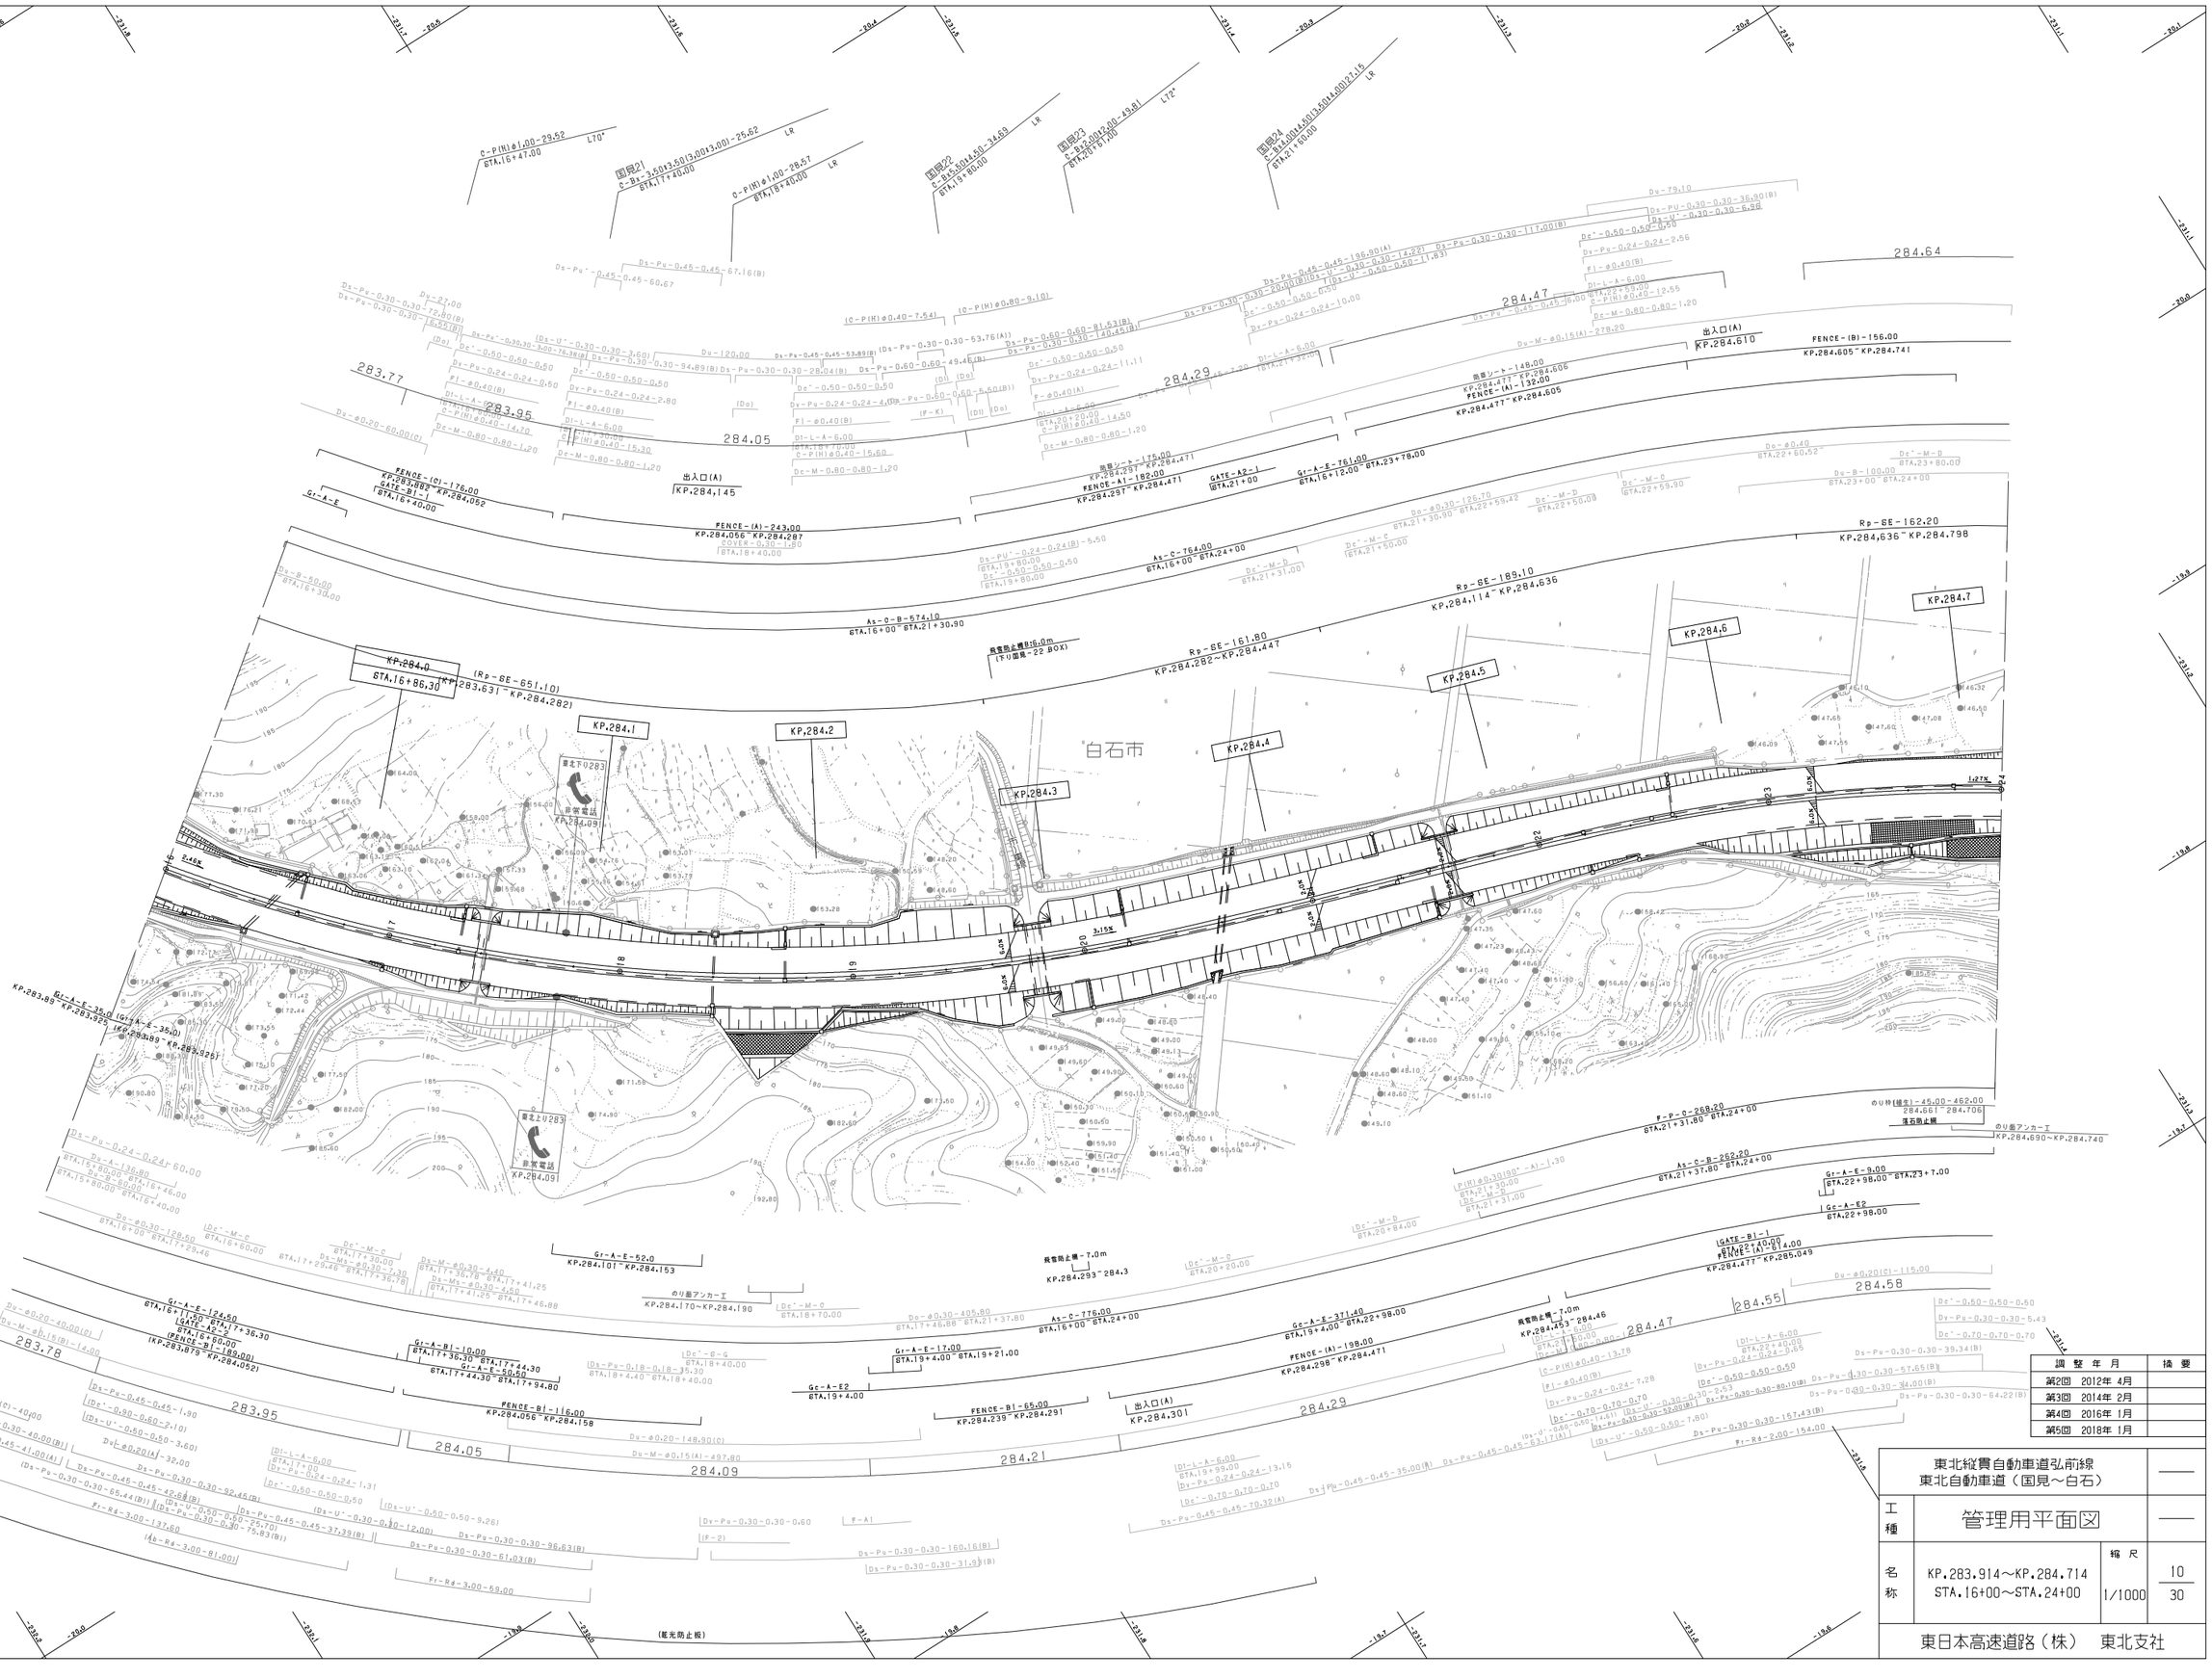

調整年月	摘要
第2回 2012年 4月	
第3回 2014年 2月	
第4回 2016年 1月	
第5回 2018年 1月	

東北縦貫自動車道弘前線 東北自動車道（国見～白石）			——
工種	管理用平面図		——
名称	KP.283.914～KP.284.714 STA.16+00～STA.24+00	縮尺 1/1000	10 30
東日本高速道路（株） 東北支社			

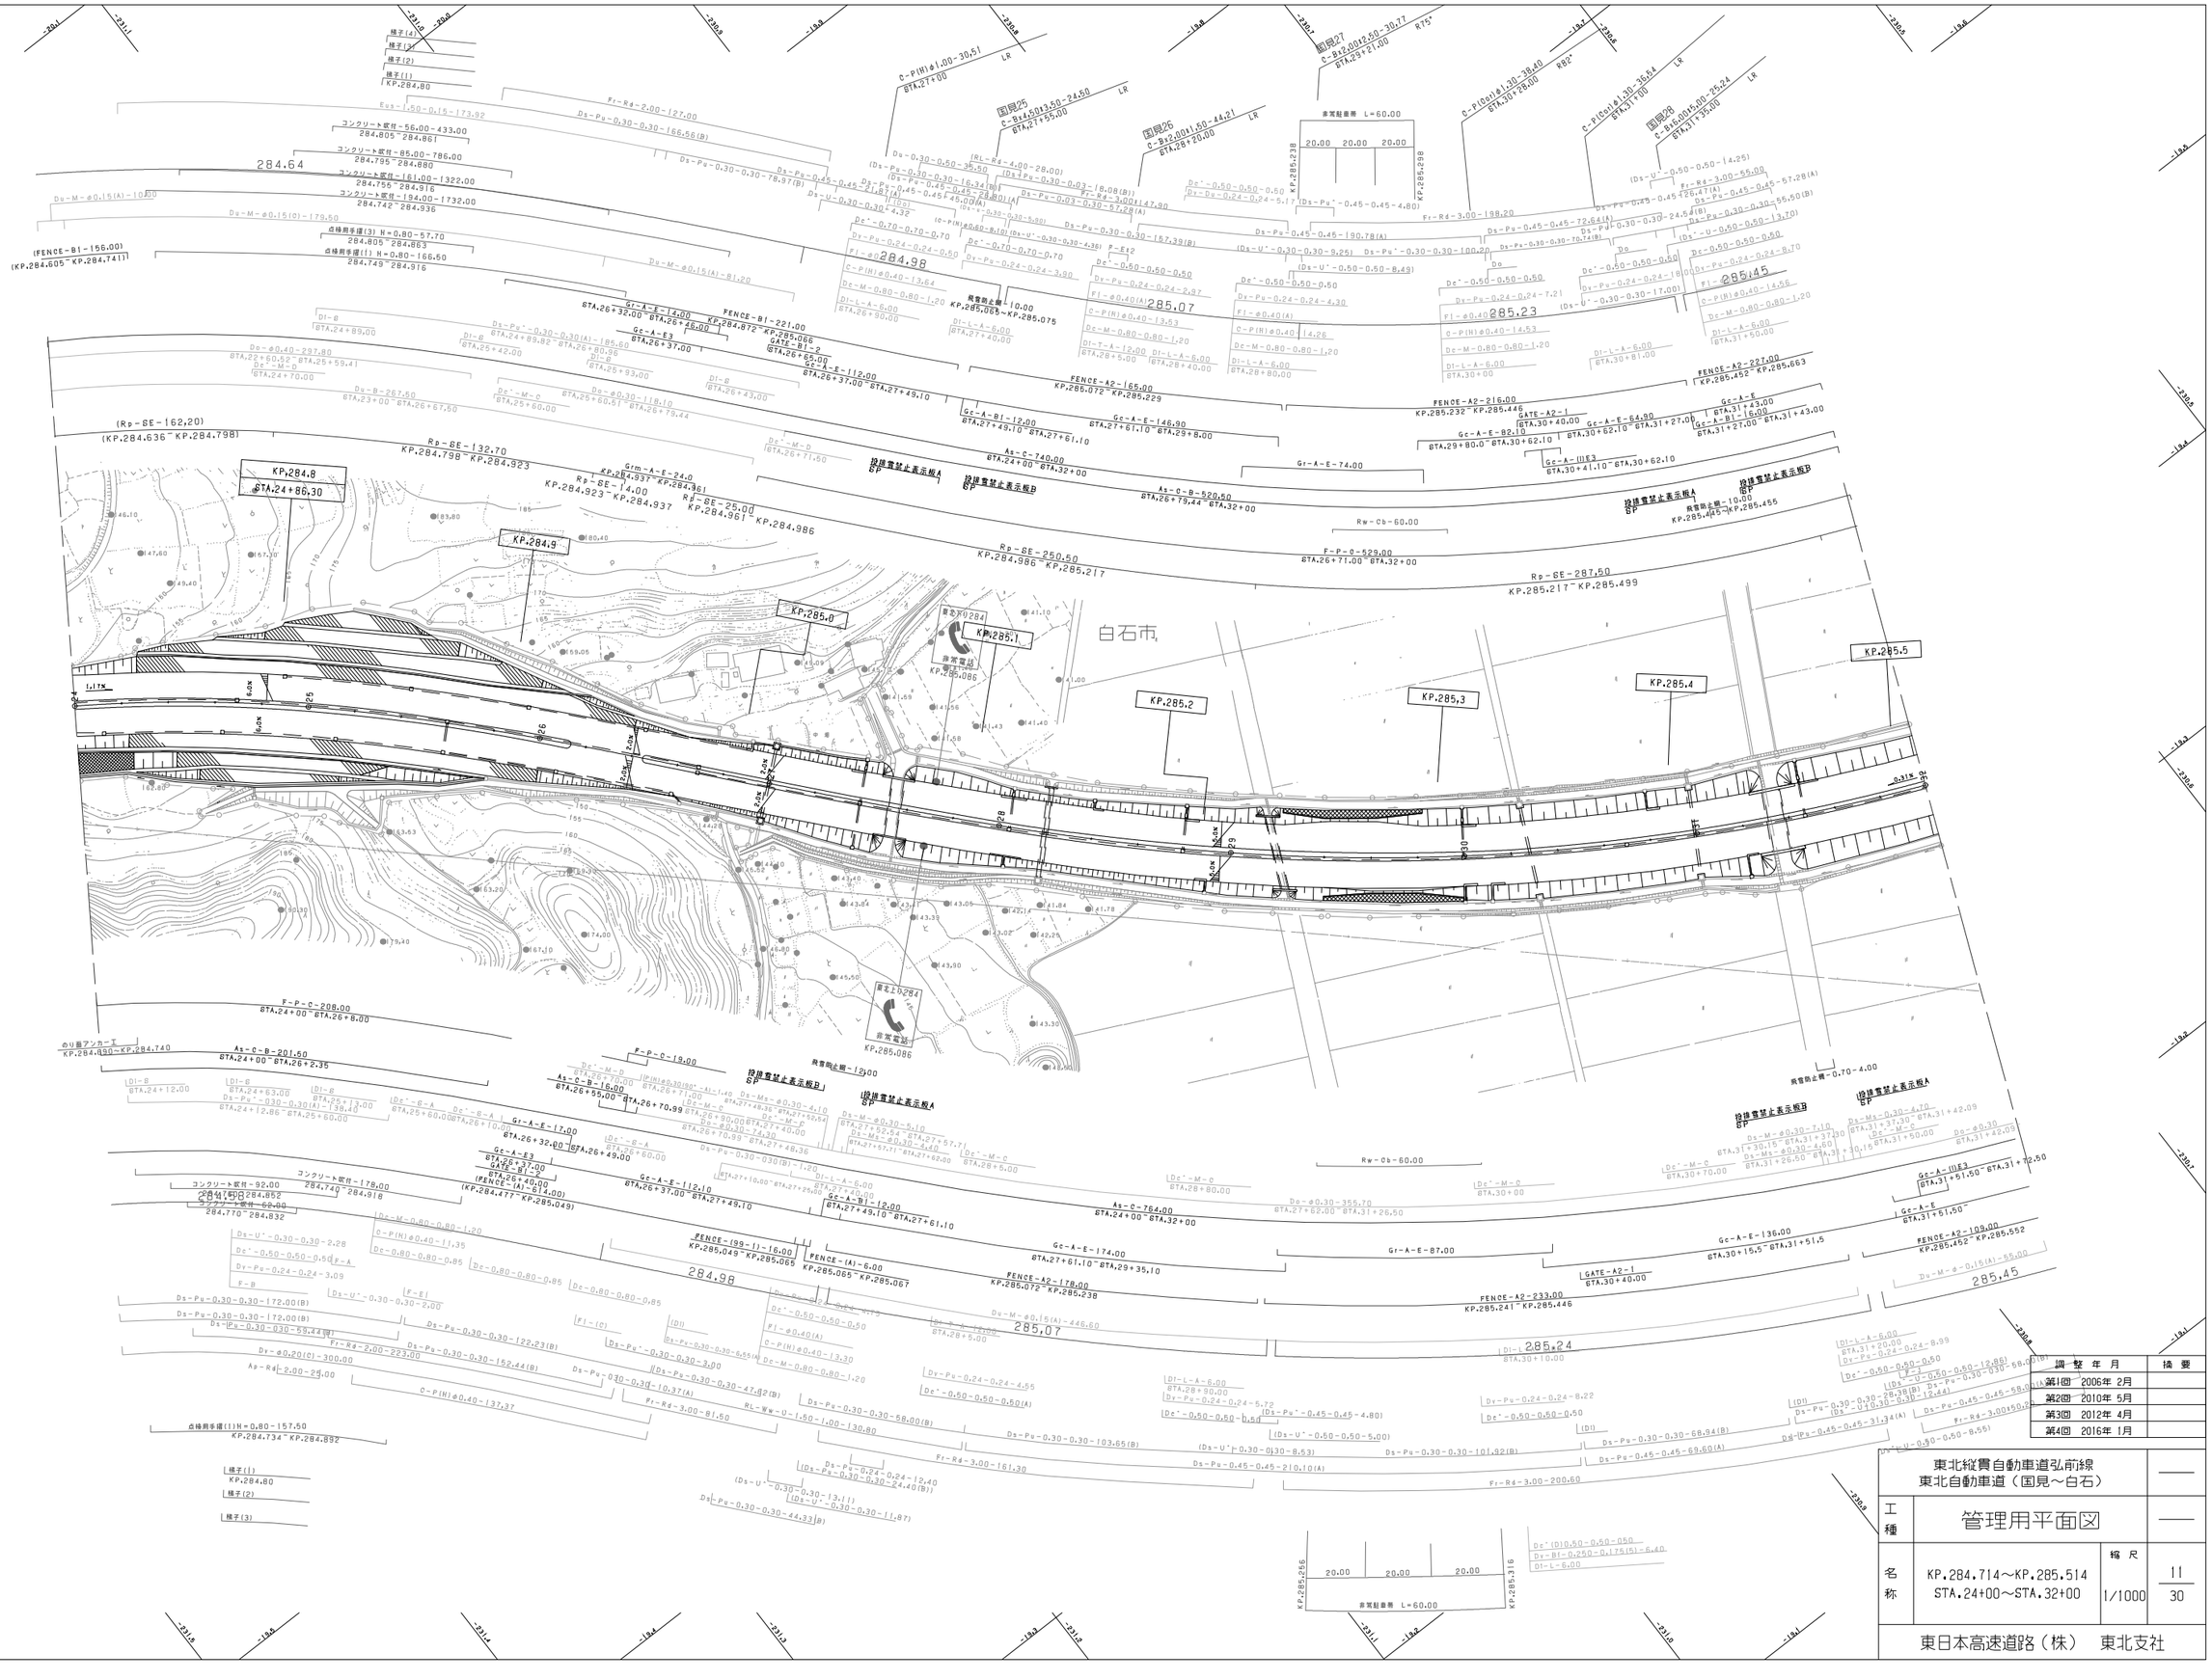
KP.284.8
STA.24+86.30
KP.284.9
KP.285.0
KP.285.1
KP.285.2
KP.285.3
KP.285.4
KP.285.5
白石市
284.64
284.98
285.07
285.23
285.45
(FENCE-B1-156.00)
(KP.284.605~KP.284.741)
(Rp-8E-162.20)
(KP.284.636~KP.284.798)
Rp-8E-132.70
KP.284.798~KP.284.923
Rp-8E-287.50
KP.285.217~KP.285.499
Rw-Cb-60.00
非常駐車帯 L=60.00
非常電話
KP.285.086
投雪禁止表示板A
投雪禁止表示板B
飛雪防止柵-10.00
KP.285.075~KP.285.455
飛雪防止柵-19.00
飛雪防止柵-0.70~4.00
のり面アンカー
KP.284.930~KP.284.740
点検用手摺(1) H=0.80~157.50
KP.284.734~KP.284.892
柵子(1)
KP.284.80
柵子(2)
柵子(3)
FENCE-A2-165.00
KP.285.072~KP.285.229
FENCE-A2-178.00
KP.285.072~KP.285.238
FENCE-A2-227.00
KP.285.452~KP.285.663
FENCE-A2-233.00
KP.285.241~KP.285.446
FENCE-A2-109.00
KP.285.452~KP.285.552
FENCE-B1-221.00
KP.284.872~KP.285.066
FENCE-(A)-6.00
KP.285.065~KP.285.067
FENCE-(99-1)-16.00
KP.285.049~KP.285.065
GATE-A2-1
GATE-B1-2
GATE-A3-1
国際25
国際26
国際27
国際28
C-P(H)φ1.00-30.51
C-P(H)φ1.00-30.77
C-P10on1φ1.30-36.40
C-P10on1φ1.30-36.84
C-P(H)φ1.00-44.21
C-P(H)φ1.00-24.55
C-P(H)φ0.60-8.10
C-P(H)φ0.40-13.64
C-P(H)φ0.40-13.53
C-P(H)φ0.40-14.26
C-P(H)φ0.40-14.63
C-P(H)φ0.40-14.56
C-P(H)φ0.40-137.37
Gr-A-E-17.00
Gr-A-E-74.00
Gr-A-E-87.00
Gc-A-E3
Gc-A-E-12.10
Gc-A-E-82.10
Gc-A-E-64.90
Gc-A-E-136.00
Gc-A-E-174.00
Gc-A-(II)E3
Gc-A-E
Gc-A-B1-16.00
Gc-A-B1-12.00
Gc-A-B1-2
Gc-A-E3
Gc-A-E-112.00
Gc-A-E-146.90
Gr1m-A-E-24.0
Rp-8E-14.00
Rp-8E-25.00
Rp-8E-250.50
As-C-140.00
As-C-B-520.50
As-C-B-201.50
As-C-B-16.00
As-C-764.00
F-P-C-208.00
F-P-C-19.00
F-P-0-629.00
Ds-Pu-0.30-0.30-157.39(B)
Ds-Pu-0.45-0.45-190.78(A)
Ds-Pu-0.30-0.30-198.20
Ds-Pu-0.45-0.45-72.64(A)
Ds-Pu-0.30-0.30-24.56(B)
Ds-Pu-0.30-0.30-55.60(B)
Ds-Pu-0.45-0.45-67.28(A)
Ds-Pu-0.30-0.30-122.23(B)
Ds-Pu-0.30-0.30-152.44(B)
Ds-Pu-0.30-0.30-47.82(B)
Ds-Pu-0.30-0.30-58.00(B)
Ds-Pu-0.30-0.30-103.65(B)
Ds-Pu-0.30-0.30-101.92(B)
Ds-Pu-0.30-0.30-68.94(B)
Ds-Pu-0.45-0.45-210.10(A)
Ds-Pu-0.45-0.45-69.60(A)
Ds-Pu-0.45-0.45-58.00(A)
Ds-Pu-0.30-0.30-44.33(B)
Ds-Pu-0.24-0.24-12.40
Ds-Pu-0.30-0.30-24.40(B)
Ds-Pu-0.24-0.24-8.99
Ds-Pu-0.24-0.24-8.22
Ds-Pu-0.24-0.24-5.72
Ds-Pu-0.24-0.24-4.55
Ds-Pu-0.24-0.24-3.09
Ds-Pu-0.24-0.24-4.30
Ds-Pu-0.24-0.24-7.21
Ds-Pu-0.24-0.24-2.97
Ds-Pu-0.24-0.24-3.90
Ds-Pu-0.24-0.24-8.70
Ds-Pu-0.24-0.24-12.86
Ds-Pu-0.30-0.30-4.36
Ds-Pu-0.30-0.30-4.10
Ds-Pu-0.30-0.30-5.10
Ds-Pu-0.30-0.30-7.10
Ds-Pu-0.30-0.30-4.70
Ds-Pu-0.30-0.30-4.60
Ds-Pu-0.30-0.30-13.70
Ds-Pu-0.30-0.30-14.56
Ds-Pu-0.30-0.30-6.55(A)
Ds-Pu-0.30-0.30-3.00
Ds-Pu-0.30-0.30-2.00
Ds-Pu-0.30-0.30-2.28
Ds-Pu-0.30-0.30-11.35
Ds-Pu-0.30-0.30-10.37(A)
Ds-Pu-0.30-0.30-13.11
Ds-Pu-0.30-0.30-11.87
Ds-Pu-0.30-0.30-12.84
Ds-Pu-0.30-0.30-28.38(B)
Ds-Pu-0.30-0.30-30.68(B)
Ds-Pu-0.30-0.30-68.94(B)
Ds-Pu-0.45-0.45-58.00(A)
Ds-Pu-0.45-0.45-69.60(A)
Ds-Pu-0.45-0.45-31.34(A)
Ds-Pu-0.45-0.45-55.60(B)
Ds-Pu-0.45-0.45-4.80
Ds-Pu'-0.30-0.30-100.20
Ds-Pu'-0.45-0.45-5.17
Ds-Pu'-0.45-0.45-4.80
Ds-Pu'-0.30-0.30-5.60
Ds-Pu'-0.30-0.30-6.55
Ds-Pu'-0.30-0.30-3.00
Ds-Pu'-0.30-0.30-2.00
Ds-Pu'-0.30-0.30-59.44(B)
Ds-Pu'-0.30-0.30-70.74(B)
Ds-Pu'-0.24-0.24-5.17
Ds-U-0.30-0.30-4.32
Ds-U-0.30-0.30-5.60
Ds-U-0.30-0.30-9.25
Ds-U-0.30-0.30-8.53
Ds-U-0.30-0.30-10.35
Ds-U-0.30-0.30-12.84
Ds-U-0.30-0.30-31.34(A)
Ds-U-0.30-0.30-17.00
Ds-U-0.50-0.50-14.25
Ds-U-0.50-0.50-55.00
Ds-U-0.50-0.50-13.70
Ds-U-0.50-0.50-8.49
Ds-U-0.50-0.50-5.00
Ds-U-0.50-0.50-9.55
Ds-U-0.50-0.50-12.86
Ds-U-0.50-0.50-68.94(B)
Ds-U-0.50-0.50-4.25
Dr-ø0.20(C)-300.00
Ap-R4-2.00-24.00
Fr-R4-2.00-223.00
Fr-R4-3.00-81.50
Fr-R4-3.00-161.30
Fr-R4-3.00-200.60
Fr-R4-3.00-198.20
Fr-R4-3.00-55.00
Fr-R4-3.00450.20
Rt-Ww-0.150-1.00-130.80
Rt-Ww-0.150-1.00-68.94(B)
Rt-Ww-0.150-1.00-9.55
Du-M-ø0.15(A)-10.00
Du-M-ø0.15(A)-179.50
Du-M-ø0.15(A)-81.20
Du-M-ø0.15(A)-446.60
Du-M-ø0.15(A)-55.00
Du-M-ø0.15(C)-179.50
Du-M-ø0.15(C)-81.20
Du-M-ø0.15(C)-446.60
Du-M-ø0.15(C)-55.00
Dy-Pu-0.24-0.24-8.70
Dy-Pu-0.24-0.24-8.99
Dy-Pu-0.24-0.24-8.22
Dy-Pu-0.24-0.24-5.72
Dy-Pu-0.24-0.24-4.55
Dy-Pu-0.24-0.24-3.09
Dy-Pu-0.24-0.24-4.30
Dy-Pu-0.24-0.24-7.21
Dy-Pu-0.24-0.24-2.97
Dy-Pu-0.24-0.24-3.90
Dy-Pu-0.24-0.24-8.70
Dy-Pu-0.24-0.24-12.86
Dy-Pu-0.30-0.30-4.36
Dy-Pu-0.30-0.30-4.10
Dy-Pu-0.30-0.30-5.10
Dy-Pu-0.30-0.30-7.10
Dy-Pu-0.30-0.30-4.70
Dy-Pu-0.30-0.30-4.60
Dy-Pu-0.30-0.30-13.70
Dy-Pu-0.30-0.30-14.56
Dy-Pu-0.30-0.30-6.55(A)
Dy-Pu-0.30-0.30-3.00
Dy-Pu-0.30-0.30-2.00
Dy-Pu-0.30-0.30-2.28
Dy-Pu-0.30-0.30-11.35
Dy-Pu-0.30-0.30-10.37(A)
Dy-Pu-0.30-0.30-13.11
Dy-Pu-0.30-0.30-11.87
Dy-Pu-0.30-0.30-12.84
Dy-Pu-0.30-0.30-28.38(B)
Dy-Pu-0.30-0.30-30.68(B)
Dy-Pu-0.30-0.30-68.94(B)
Dy-Pu-0.45-0.45-58.00(A)
Dy-Pu-0.45-0.45-69.60(A)
Dy-Pu-0.45-0.45-31.34(A)
Dy-Pu-0.45-0.45-55.60(B)
Dy-Pu-0.45-0.45-4.80
Dy-Pu'-0.30-0.30-100.20
Dy-Pu'-0.45-0.45-5.17
Dy-Pu'-0.45-0.45-4.80
Dy-Pu'-0.30-0.30-5.60
Dy-Pu'-0.30-0.30-6.55
Dy-Pu'-0.30-0.30-3.00
Dy-Pu'-0.30-0.30-2.00
Dy-Pu'-0.30-0.30-59.44(B)
Dy-Pu'-0.30-0.30-70.74(B)
Dy-Pu'-0.24-0.24-5.17
Dy-U-0.30-0.30-4.32
Dy-U-0.30-0.30-5.60
Dy-U-0.30-0.30-9.25
Dy-U-0.30-0.30-8.53
Dy-U-0.30-0.30-10.35
Dy-U-0.30-0.30-12.84
Dy-U-0.30-0.30-31.34(A)
Dy-U-0.30-0.30-17.00
Dy-U-0.50-0.50-14.25
Dy-U-0.50-0.50-55.00
Dy-U-0.50-0.50-13.70
Dy-U-0.50-0.50-8.49
Dy-U-0.50-0.50-5.00
Dy-U-0.50-0.50-9.55
Dy-U-0.50-0.50-12.86
Dy-U-0.50-0.50-68.94(B)
Dy-U-0.50-0.50-4.25
Dy-M-ø0.30-7.10
Dy-M-ø0.30-4.60
Dy-M-ø0.30-14.56
Dy-M-ø0.30-6.55(A)
Dy-M-ø0.30-3.00
Dy-M-ø0.30-2.00
Dy-M-ø0.30-2.28
Dy-M-ø0.30-11.35
Dy-M-ø0.30-10.37(A)
Dy-M-ø0.30-13.11
Dy-M-ø0.30-11.87
Dy-M-ø0.30-12.84
Dy-M-ø0.30-28.38(B)
Dy-M-ø0.30-30.68(B)
Dy-M-ø0.30-68.94(B)
Dy-M-ø0.30-58.00(A)
Dy-M-ø0.30-69.60(A)
Dy-M-ø0.30-31.34(A)
Dy-M-ø0.30-55.60(B)
Dy-M-ø0.30-4.70
Dy-M-ø0.30-4.60
Dy-M-ø0.30-13.70

東北縦貫自動車道弘前線
東北自動車道（国見～白石）

工種：管理用平面図

名称：KP.285.514～KP.286.314
STA.32+00～STA.40+00

縮尺：1/1000

12
30

東日本高速道路（株）　東北支社

調整年月	摘要
第2回　2010年 5月	
第3回　2012年 4月	
第4回　2014年 2月	
第5回　2018年 1月	

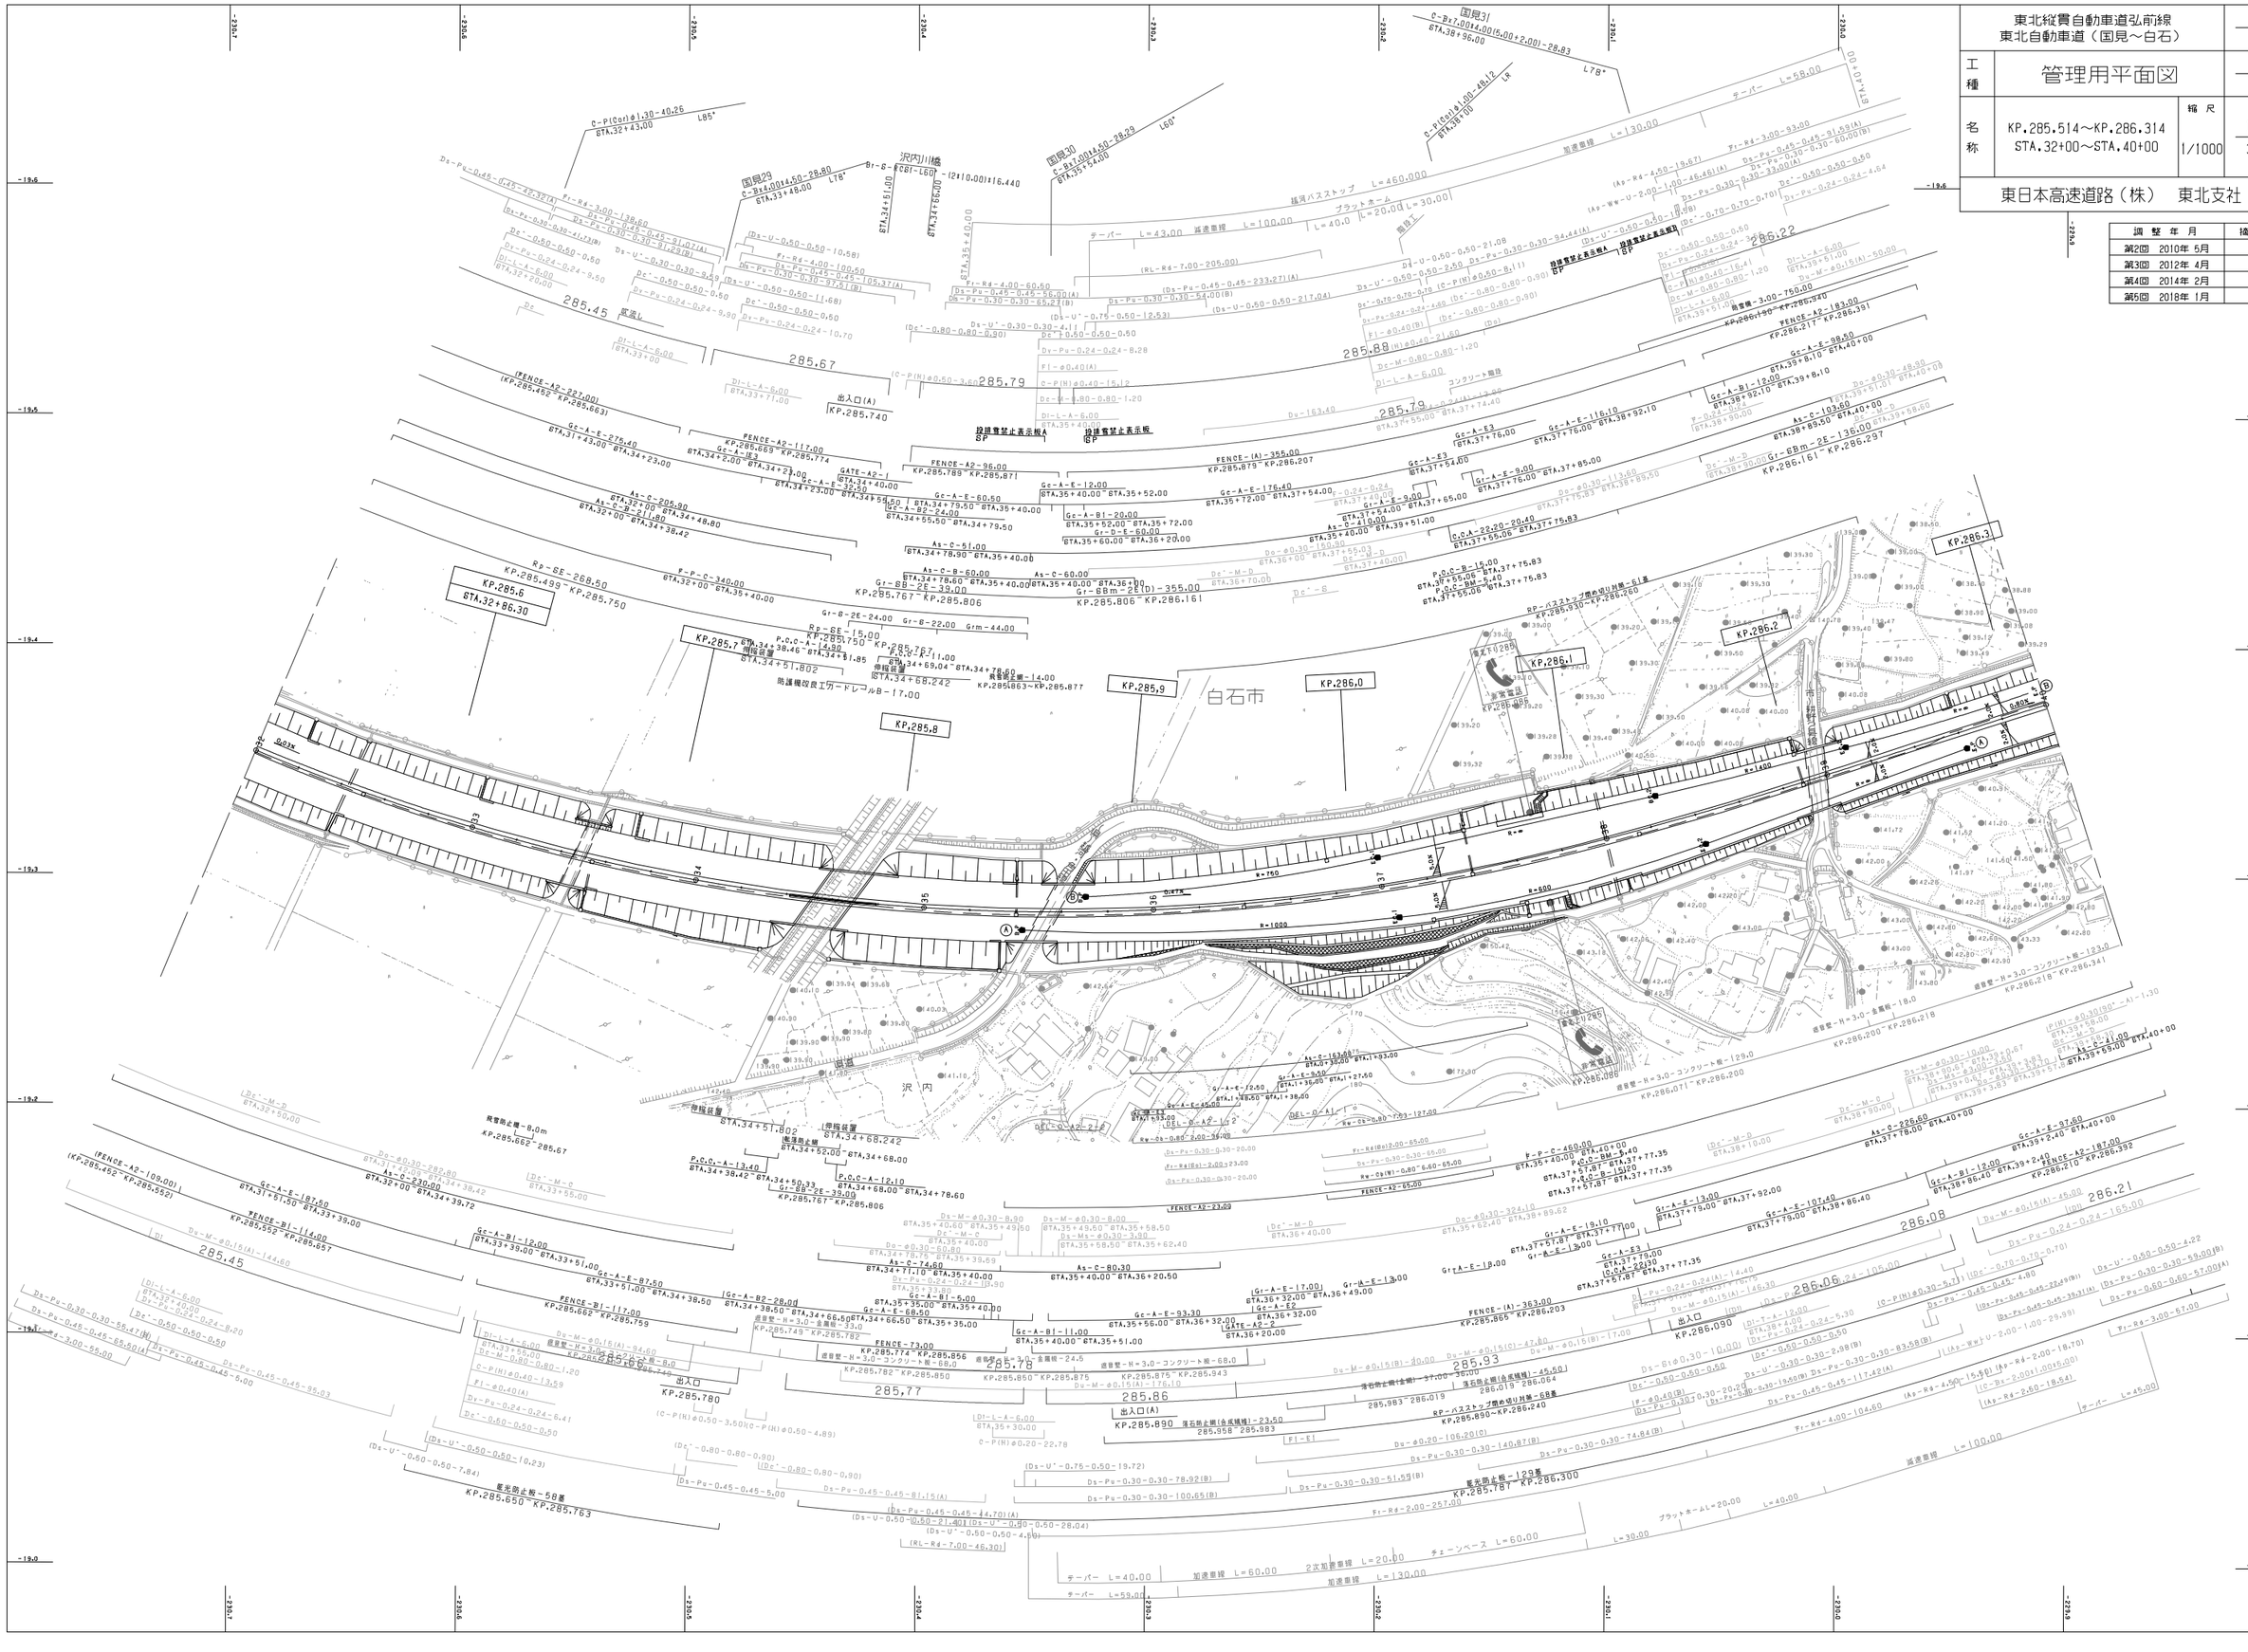
白石市
沢内
KP.285.6
KP.285.7
KP.285.8
KP.285.9
KP.286.0
KP.286.1
KP.286.2
KP.286.3
285.45
285.67
285.79
285.88
285.22
285.77
285.78
285.86
285.93
286.06
286.08
286.21
出入口(A)
KP.285.740
出入口
KP.285.780
出入口
KP.286.090
設置禁止表示板A SP
設置禁止表示板A GP
設置禁止表示板 GP
国見3
国見29
国見30
沢内川橋
FENCE-A2-96.00 KP.285.789～KP.285.871
FENCE-(A)-355.00 KP.285.879～KP.286.207
FENCE-A2-117.00 KP.285.669～KP.285.774
FENCE-A2-22.00 (KP.285.452～KP.285.663)
FENCE-A2-109.00 (KP.285.452～KP.285.552)
FENCE-B1-114.00 KP.285.552～KP.285.857
FENCE-B1-117.00 KP.285.662～KP.285.759
FENCE-73.00 KP.285.774～KP.285.856
FENCE-A2-23.00
FENCE-A2-65.00
FENCE-A2-183.00 KP.286.392
FENCE-A2-98.50 KP.286.217～KP.286.351
FENCE-(A)-363.00 KP.285.865～KP.286.203
GATE-A2-1
GATE-A2-2
GATE-A2-3
Gr-BB-2E-136.00 KP.286.161～KP.285.297
Gr-BB-2E(D)-355.00 KP.285.806～KP.286.161
Gr-BB-2E-39.00 KP.285.767～KP.285.806
Gr-BB-2E-24.00
Gr-B-22.00
Grm-44.00
Rp-SE-268.50 KP.285.499～KP.285.750
Rp-SE-15.00 KP.285.750～KP.285.767
W-P-C-320.00
As-C-220.00
As-C-226.00
As-C-103.00
As-C-74.60
As-C-80.30
As-C-51.00
As-C-60.00
As-C-183.00
Gc-A-E-275.40
Gc-A-E-187.50
Gc-A-E-87.50
Gc-A-E-107.40
Gc-A-E-97.60
Gc-A-E-116.10
Gc-A-E-176.40
Gc-A-E-93.30
Gc-A-E-60.50
Gc-A-E-68.50
Gc-A-E-12.00
Gc-A-E-13.00
Gc-A-E-19.10
Gc-A-E-9.00
Gc-A-E-7.50
Gc-A-E-3
Gc-A-B1-20.00
Gc-A-B1-12.00
Gc-A-B1-11.00
Gc-A-B1-5.00
Gc-A-B2-24.00
Gc-A-B2-28.00
Gc-D-E-60.00
Gc-A-E2
Gc-A-E3
P.O.C-A-13.40
P.O.C-A-12.10
P.O.C-B-15.00
P.O.C-BM-5.40
P.O.C-A-22.20-20.40
Rp-バイパストップ側のり切り対策-61基
KP.286.950～KP.286.260
Rp-バイパストップ側のり切り対策-68基
KP.286.890～KP.286.240
落石防止柵(金属構種)-23.50
落石防止柵(金属構種)-45.50
落石防止柵(金属構種)-37.00
落石防止柵(金属構種)-14.00
KP.285.863～KP.285.877
防護柵設置工分ードレコルB-17.00
照光防止板-58基
KP.285.650～KP.285.763
照光防止板-129基
KP.285.787～KP.286.300
発雪防止幅-8.0m
KP.285.662～285.67
橋梁-3.00-750.00
KP.286.190～KP.286.440
橋梁-3.00-コンクリート幅-123.0
KP.286.218～KP.286.341
橋梁-3.00-コンクリート幅-129.0
KP.286.071～KP.286.200
橋梁-H=3.0-コンクリート幅-68.0
KP.285.782～KP.285.943
橋梁-H=3.0-各幅組-39.0
KP.285.749～KP.285.782
橋梁-H=3.0-各幅組-24.5
KP.285.850～KP.285.875
橋梁-H=3.0-各幅組-8.0
KP.285.774～KP.285.782
橋梁-H=3.0-各幅組-18.0
KP.286.200～KP.286.218
橋梁-H=3.0-各幅組-18.0
KP.286.218～KP.286.341
橋梁-H=3.0-各幅組-18.0
KP.286.341～KP.286.392
橋梁-H=3.0-各幅組-18.0
KP.286.392～KP.286.440
盛土
切土
擁壁
加速車線 L=130.00
加速車線 L=60.00
減速車線 L=100.00
減速車線 L=130.00
テーパー L=58.00
テーパー L=43.00
テーパー L=40.00
テーパー L=59.00
テーパー L=45.00
2次加速車線 L=20.00
チェーンベース L=60.00
ブラットホームL=20.00
L=40.00
L=30.00
越河パストップ L=460.00
ブラットホーム L=20.00
L=40.0
L=100.00
L78°
L85°
L60°
R=1000
R=760
R=600
R=1400
R=∞
R=-1400
R=-1000
R=-760
R=-600
R=-∞
コンクリート擁壁
ボックス
ボックス
ボックス

白石市

KP.286.6
KP.286.7
KP.286.8
KP.286.9
KP.287.0
KP.287.1
KP.286.5
KP.286.4
STA.40+86.38

国道34号線

国見IC
KP286.901

道の駅国見あつかし
KP286.990

国見32
C-B25.0@13.50-25.88
STA.40+80.00

国見33
C-B14.0@13.50-25.88
STA.42+90.00

国見34
C-B14.0@13.00-24.50
STA.45+40.00

C-P(Con)ø1.75-33.88
STA.41+78.00

C-P(Con)ø1.30-34.46
STA.44+80.00

出入口(A)
KP.286.600

出入口(A)
KP.286.923

286,60
285.79
286,39
286.22
286.86
286.92
287.09
286.08
286.21

FENCE-(A)-269.00
KP.286.607~KP.286.851

Gc-A-E-203.00
STA.43+31.00~STA.45+34.00

Gc-A-IE3
STA.43+10.00~STA.43+31.00

As-C-785.00
STA.40+00~STA.48+00

Rp-GE-476.31
KP.286.509~KP.286.990

FENCE-A2-227.00
KP.286.397~KP.286.601

GATE-A2-1
STA.41+60.00

Gc-A-E-331.00
STA.40+00~STA.43+31.00

FENCE-A2-183.00
(KP.286.217~KP.286.391)

Gr-GBm-2E(D)-213.0
KP.286.297~KP.286.510

Gc-A-B1-12.00
STA.45+34.00~STA.45+46.00

Gc-A-E-79.00
STA.45+34.00~STA.46+13.00

FENCE-(A)-97.00
KP.286.951~KP.287.039

FENCE-(A)-175.00
KP.287.039~KP.287.184

Gr-GBm-E-51.00
KP.287.058~KP.287.109

Gc-GE-65.42
KP.286.990~KP.287.058

コンクリート擁壁-B3.00~B09.00
286.928~287.011

Gc-A-B1-12.00
STA.42+83.90~STA.42+95.90

Gc-A-E-238.20
STA.42+95.90~STA.45+34.10

Gc-A-E-93.10
STA.41+90.80~STA.42+83.90

FENCE-A2-253.00
KP.286.607~KP.286.852

F-P-G-737.00
STA.41+00~STA.47+37.00

As-C-B-734.10
STA.40+00~STA.47+34.86

As-C-756.00
STA.40+00~STA.48+00

Gc-A-B-8.00
STA.40+73.00~STA.40+81.80

Gc-A-IIE3
STA.41+69.80~STA.41+90.80

Gc-A-E-109.00
STA.40+81.80~STA.41+90.80

GATE-A2-1
STA.41+60.00

FENCE-A2-218.00
KP.286.396~KP.286.601

Gc-A-E-73.80
STA.40+00~STA.40+73.80

(FENCE-A2-187.00)
(KP.286.210~KP.286.392)

Gc-A-B1-12.00
STA.45+34.00~STA.46+13.00

Gc-A-E-17.00
STA.45+85.00~STA.46+2.00

GATE-B1-2
STA.45+90.00

FENCE-(A)-567.00
KP.286.866~KP.287.362

ロックボルト-568本
KP.286.780~KP.287.023

Gr-41.00

RW-Ob(W) H=3.0

RW-Ob(W) H=3.00

RW-Ck-9.00

RW-Ck-84.0-871
286.876~287.030

RW-G(3.00)-4.00

RW-G(3.00)-4.00

RW-G(3.00)-4.00

RW-G(3.00)-4.00

RW-G(3.00)-4.00
KP.286.950

RW-G(3.00)-4.00
KP.286.950

道路擁壁-H=3.0-コンクリート板-12.0
KP.286.824~KP.286.836

道路擁壁-H=3.0-コンクリート板-15B.0
KP.286.852~KP.286.910

道路擁壁-H=3.0-全面積-16.0

(のり面吸排機能)
KP.286.990

(通信管-H=3.0-コンクリート板-123.0)
(KP.285.218~KP.286.341)

(通信管-H=3.0-コンクリート板-123.0)
(KP.286.218~KP.286.341)

既設防止柵-9.0m
KP.286.392~286.4

既設防止柵-110.0m
KP.286.595~KP.286.605

既設防止柵-1141基
KP 286.300~KP.288.580

既設防止柵-45.00
STA.47+37.00~STA.47+82.00

既設防止柵-97.00
STA.47+82.00~STA.48+00

(防雪柵-3.00-750.00)
(KP.286.190~KP.286.940)

設排雪禁止表示板A GP
設排雪禁止表示板B GP

調整年月	摘要
第1回 2006年 2月	
第2回 2012年 4月	
第3回 2018年 1月	

東北縦貫自動車道弘前線 東北自動車道（国見～白石）			——
工種	管理用平面図		——
名称	KP.286.314～KP.287.114 STA.40+00～STA.48+00	縮尺 1/1000	13 30
東日本高速道路（株） 東北支社			

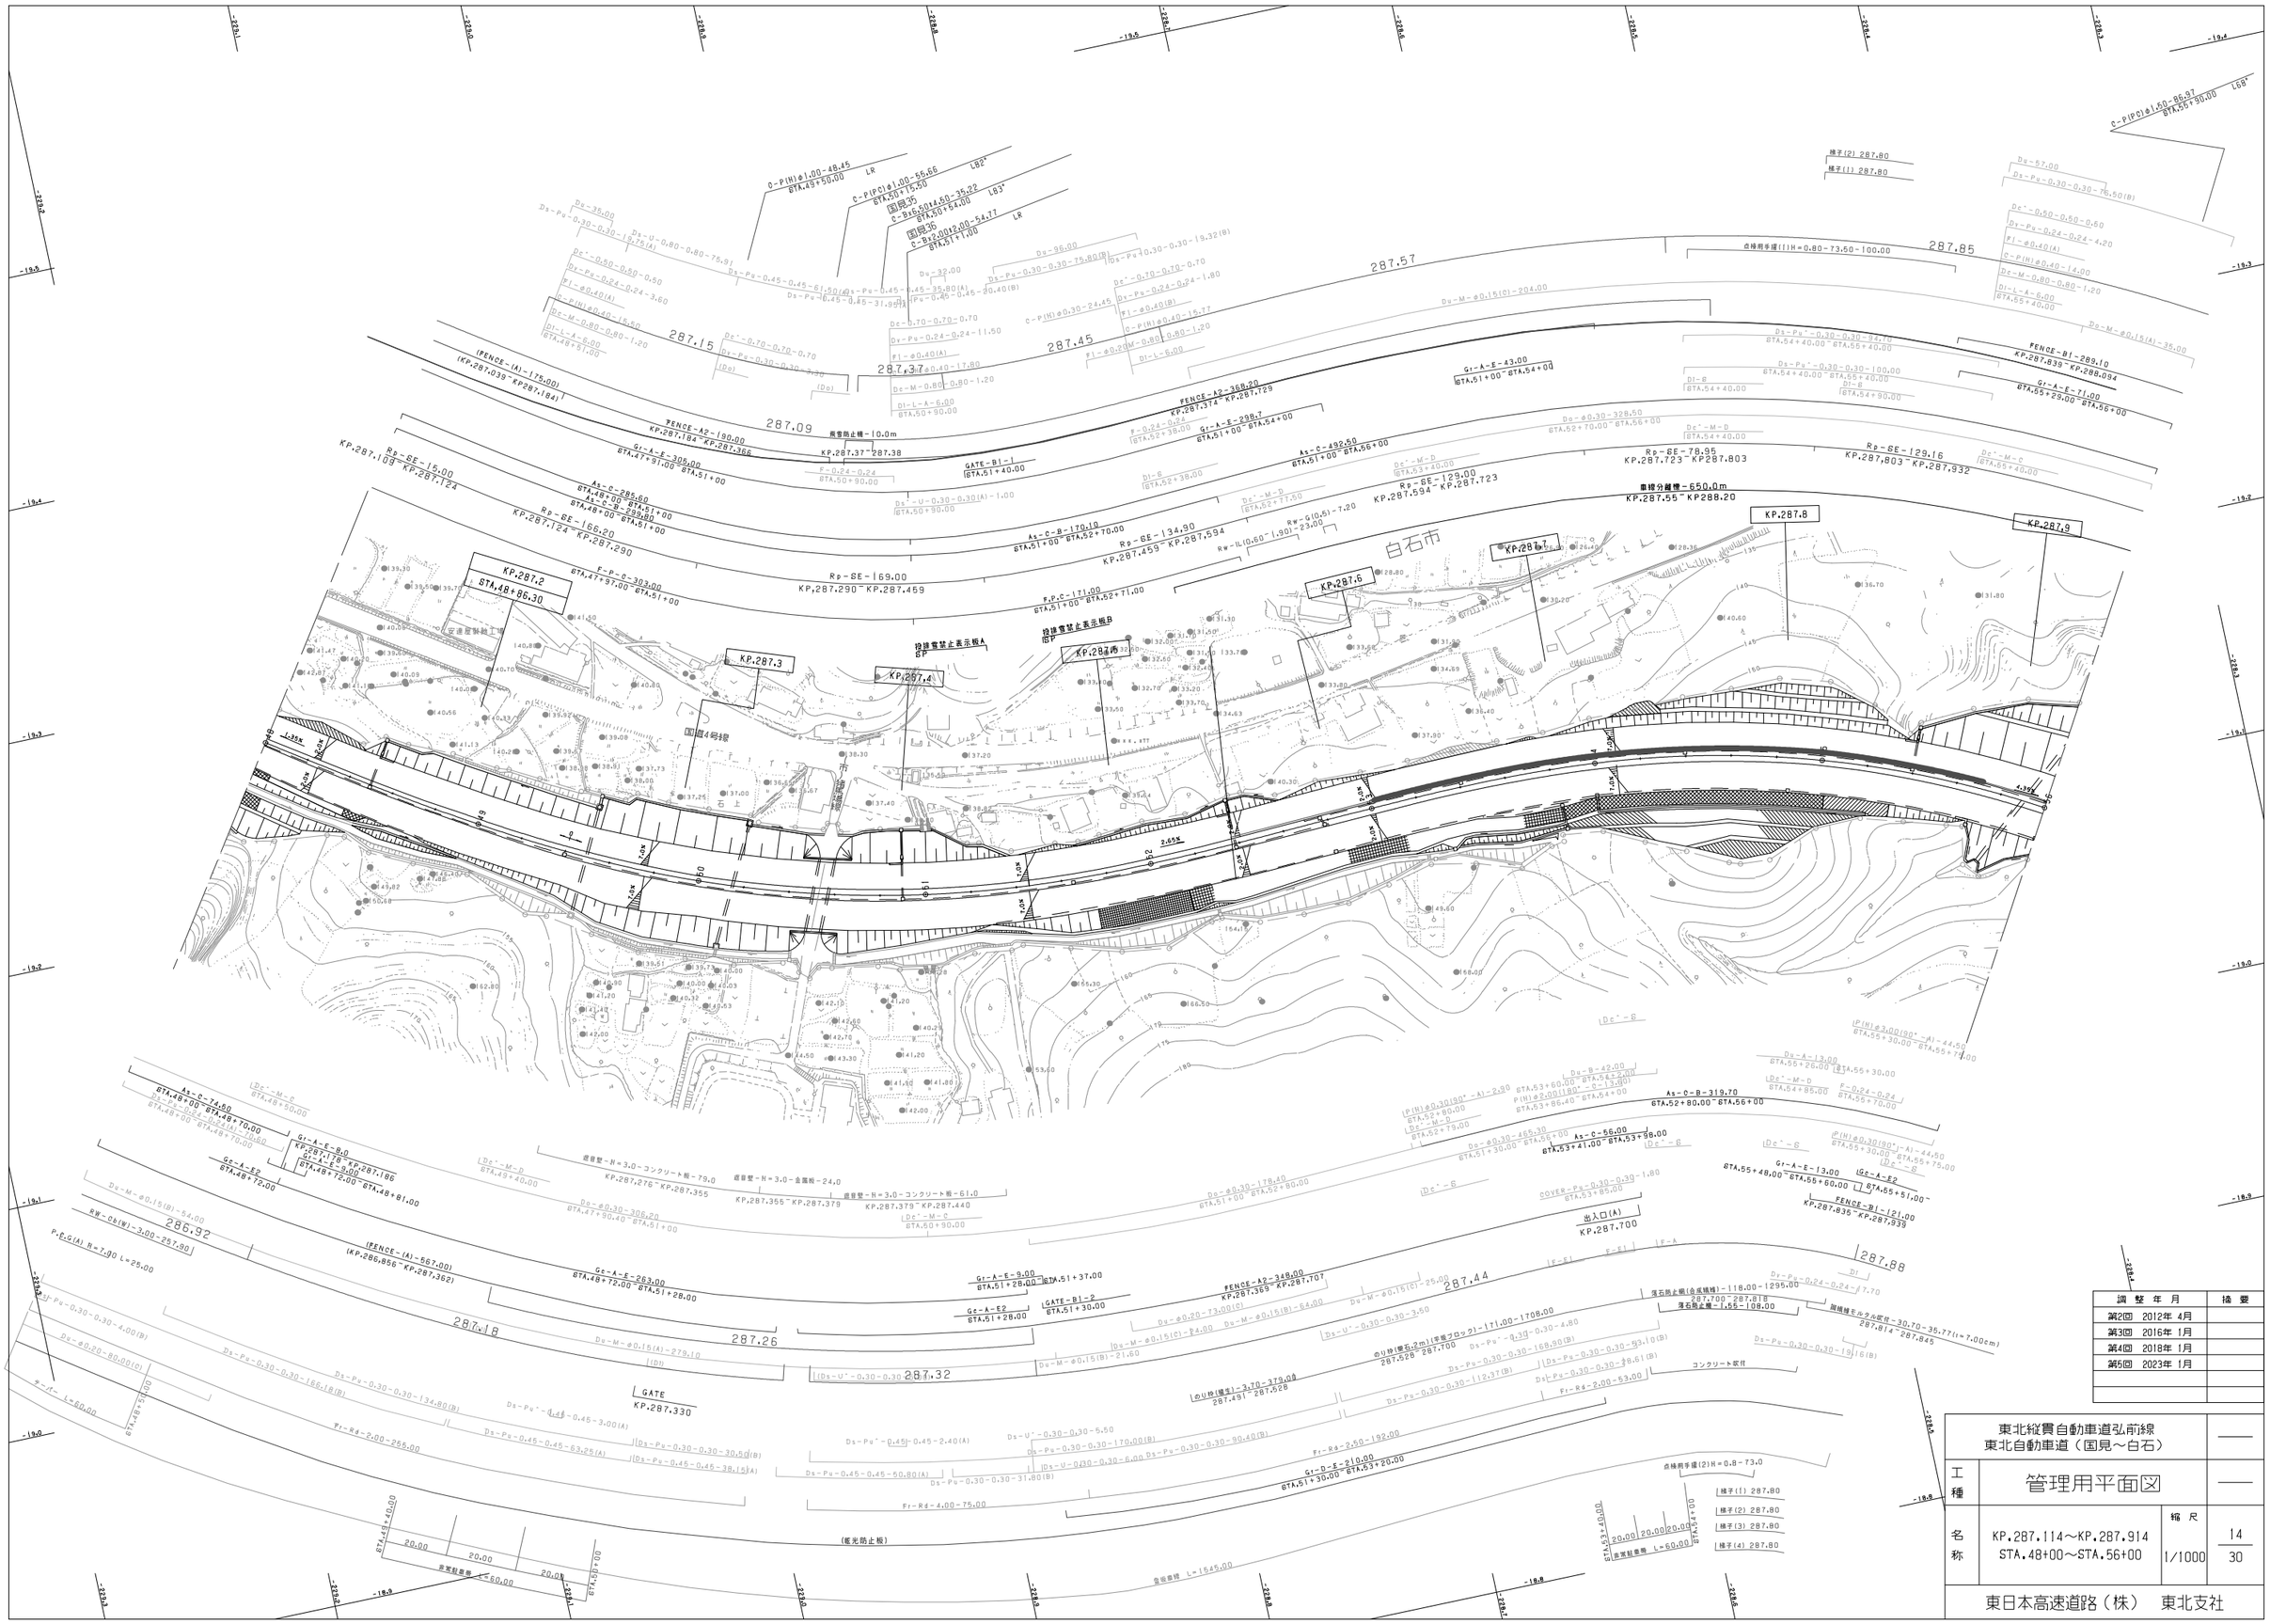
KP.287.2
STA.48+86.30
KP.287.3
KP.287.4
KP.287.5
KP.287.6
KP.287.7
KP.287.8
KP.287.9
白石市
287.57
287.85
287.15
287.09
287.45
287.37
287.38
287.44
287.88
287.18
287.26
287.32
286.92
(FENCE-(A)-175.00)
(KP.287.039~KP287.184)
FENCE-A2-190.00
KP.287.184~KP.287.366
FENCE-A2-368.20
KP.287.374~KP.287.729
FENCE-A2-348.00
KP.287.369~KP.287.707
FENCE-B1-289.10
KP.287.839~KP.288.094
FENCE-B1-121.00
KP.287.835~KP.287.939
(FENCE-(A)-567.00)
(KP.286.856~KP.287.362)
GATE
KP.287.330
GATE-B1-1
STA.51+40.00
GATE-B1-2
STA.51+30.00
Rp-SE-169.00
KP.287.290~KP.287.459
Rp-SE-166.20
KP.287.124~KP.287.290
Rp-SE-15.00
KP.287.109~KP.287.124
Rp-SE-134.90
KP.287.459~KP.287.594
Rp-SE-129.00
KP.287.594~KP.287.723
Rp-SE-78.95
KP.287.723~KP.287.803
Rp-SE-129.16
KP.287.803~KP.287.932
車線分離壁-650.0m
KP.287.55~KP.288.20
投雪雪禁止表示板A
投雪雪禁止表示板B
国道4号線
白石市道
防雪防止柵-10.0m
KP.287.37~287.38
遮音壁-H=3.0-コンクリート板-79.0
KP.287.276~KP.287.355
遮音壁-H=3.0-金属板-24.0
KP.287.355~KP.287.379
遮音壁-H=3.0-コンクリート板-61.0
KP.287.379~KP.287.440
出入口(A)
KP.287.700
落石防止柵(合成柵)-118.00~1295.00
KP.287.700~287.818
落石防止柵-L=55~108.00
(PE-A)
(PE-B)
(PE-C)
(PE-D)
(PE-E1)
(PE-E2)
(PE-F)
(PE-G)
(PE-H)
(PE-AAA)
(PE-AAB)
(PE-AAC)
(PE-AAD)
(PE-AAE)
(PE-AAF)
(PE-AAG)
(PE-AAH)
(PE-AAI)
(PE-AAJ)
(PE-AAK)
(PE-AAL)
(PE-AAM)
(PE-AAN)
(PE-AAO)
(PE-AAP)
(PE-AAQ)
(PE-AAR)
(PE-AAS)
(PE-AAT)
(PE-AAU)
(PE-AAV)
(PE-AAW)
(PE-AAX)
(PE-AAY)
(PE-AAZ)
(PE-ABA)
(PE-ABB)
(PE-ABC)
(PE-ABD)
(PE-ABE)
(PE-ABF)
(PE-ABG)
(PE-ABH)
(PE-ABI)
(PE-ABJ)
(PE-ABK)
(PE-ABL)
(PE-ABM)
(PE-ABN)
(PE-ABO)
(PE-ABP)
(PE-ABQ)
(PE-ABR)
(PE-ABS)
(PE-ABT)
(PE-ABU)
(PE-ABV)
(PE-ABW)
(PE-ABX)
(PE-ABY)
(PE-ABZ)
(PE-ACA)
(PE-ACB)
(PE-ACC)
(PE-ACD)
(PE-ACE)
(PE-ACF)
(PE-ACG)
(PE-ACH)
(PE-ACI)
(PE-ACJ)
(PE-ACK)
(PE-ACL)
(PE-ACM)
(PE-ACN)
(PE-ACO)
(PE-ACP)
(PE-ACQ)
(PE-ACR)
(PE-ACS)
(PE-ACT)
(PE-ACU)
(PE-ACV)
(PE-ACW)
(PE-ACX)
(PE-ACY)
(PE-ACZ)
(PE-ADA)
(PE-ADB)
(PE-ADC)
(PE-ADD)
(PE-ADE)
(PE-ADF)
(PE-ADG)
(PE-ADH)
(PE-ADI)
(PE-ADJ)
(PE-ADK)
(PE-ADL)
(PE-ADM)
(PE-ADN)
(PE-ADO)
(PE-ADP)
(PE-ADQ)
(PE-ADR)
(PE-ADS)
(PE-ADT)
(PE-ADU)
(PE-ADV)
(PE-ADW)
(PE-ADX)
(PE-ADY)
(PE-ADZ)
(PE-AEA)
(PE-AEB)
(PE-AEC)
(PE-AED)
(PE-AEE)
(PE-AEF)
(PE-AEG)
(PE-AEH)
(PE-AEI)
(PE-AEJ)
(PE-AEK)
(PE-AEL)
(PE-AEM)
(PE-AEN)
(PE-AEO)
(PE-AEP)
(PE-AEQ)
(PE-AER)
(PE-AES)
(PE-AET)
(PE-AEU)
(PE-AEV)
(PE-AEW)
(PE-AEX)
(PE-AEY)
(PE-AEZ)
(PE-AFA)
(PE-AFB)
(PE-AFC)
(PE-AFD)
(PE-AFE)
(PE-AFF)
(PE-AFG)
(PE-AFH)
(PE-AFI)
(PE-AFJ)
(PE-AFK)
(PE-AFL)
(PE-BNS)
(PE-BNT)
(PE-BNU)
(PE-BNV)
(PE-BNW)
(PE-BNX)
(PE-BNY)
(PE-BNZ)
(PE-BOA)
(

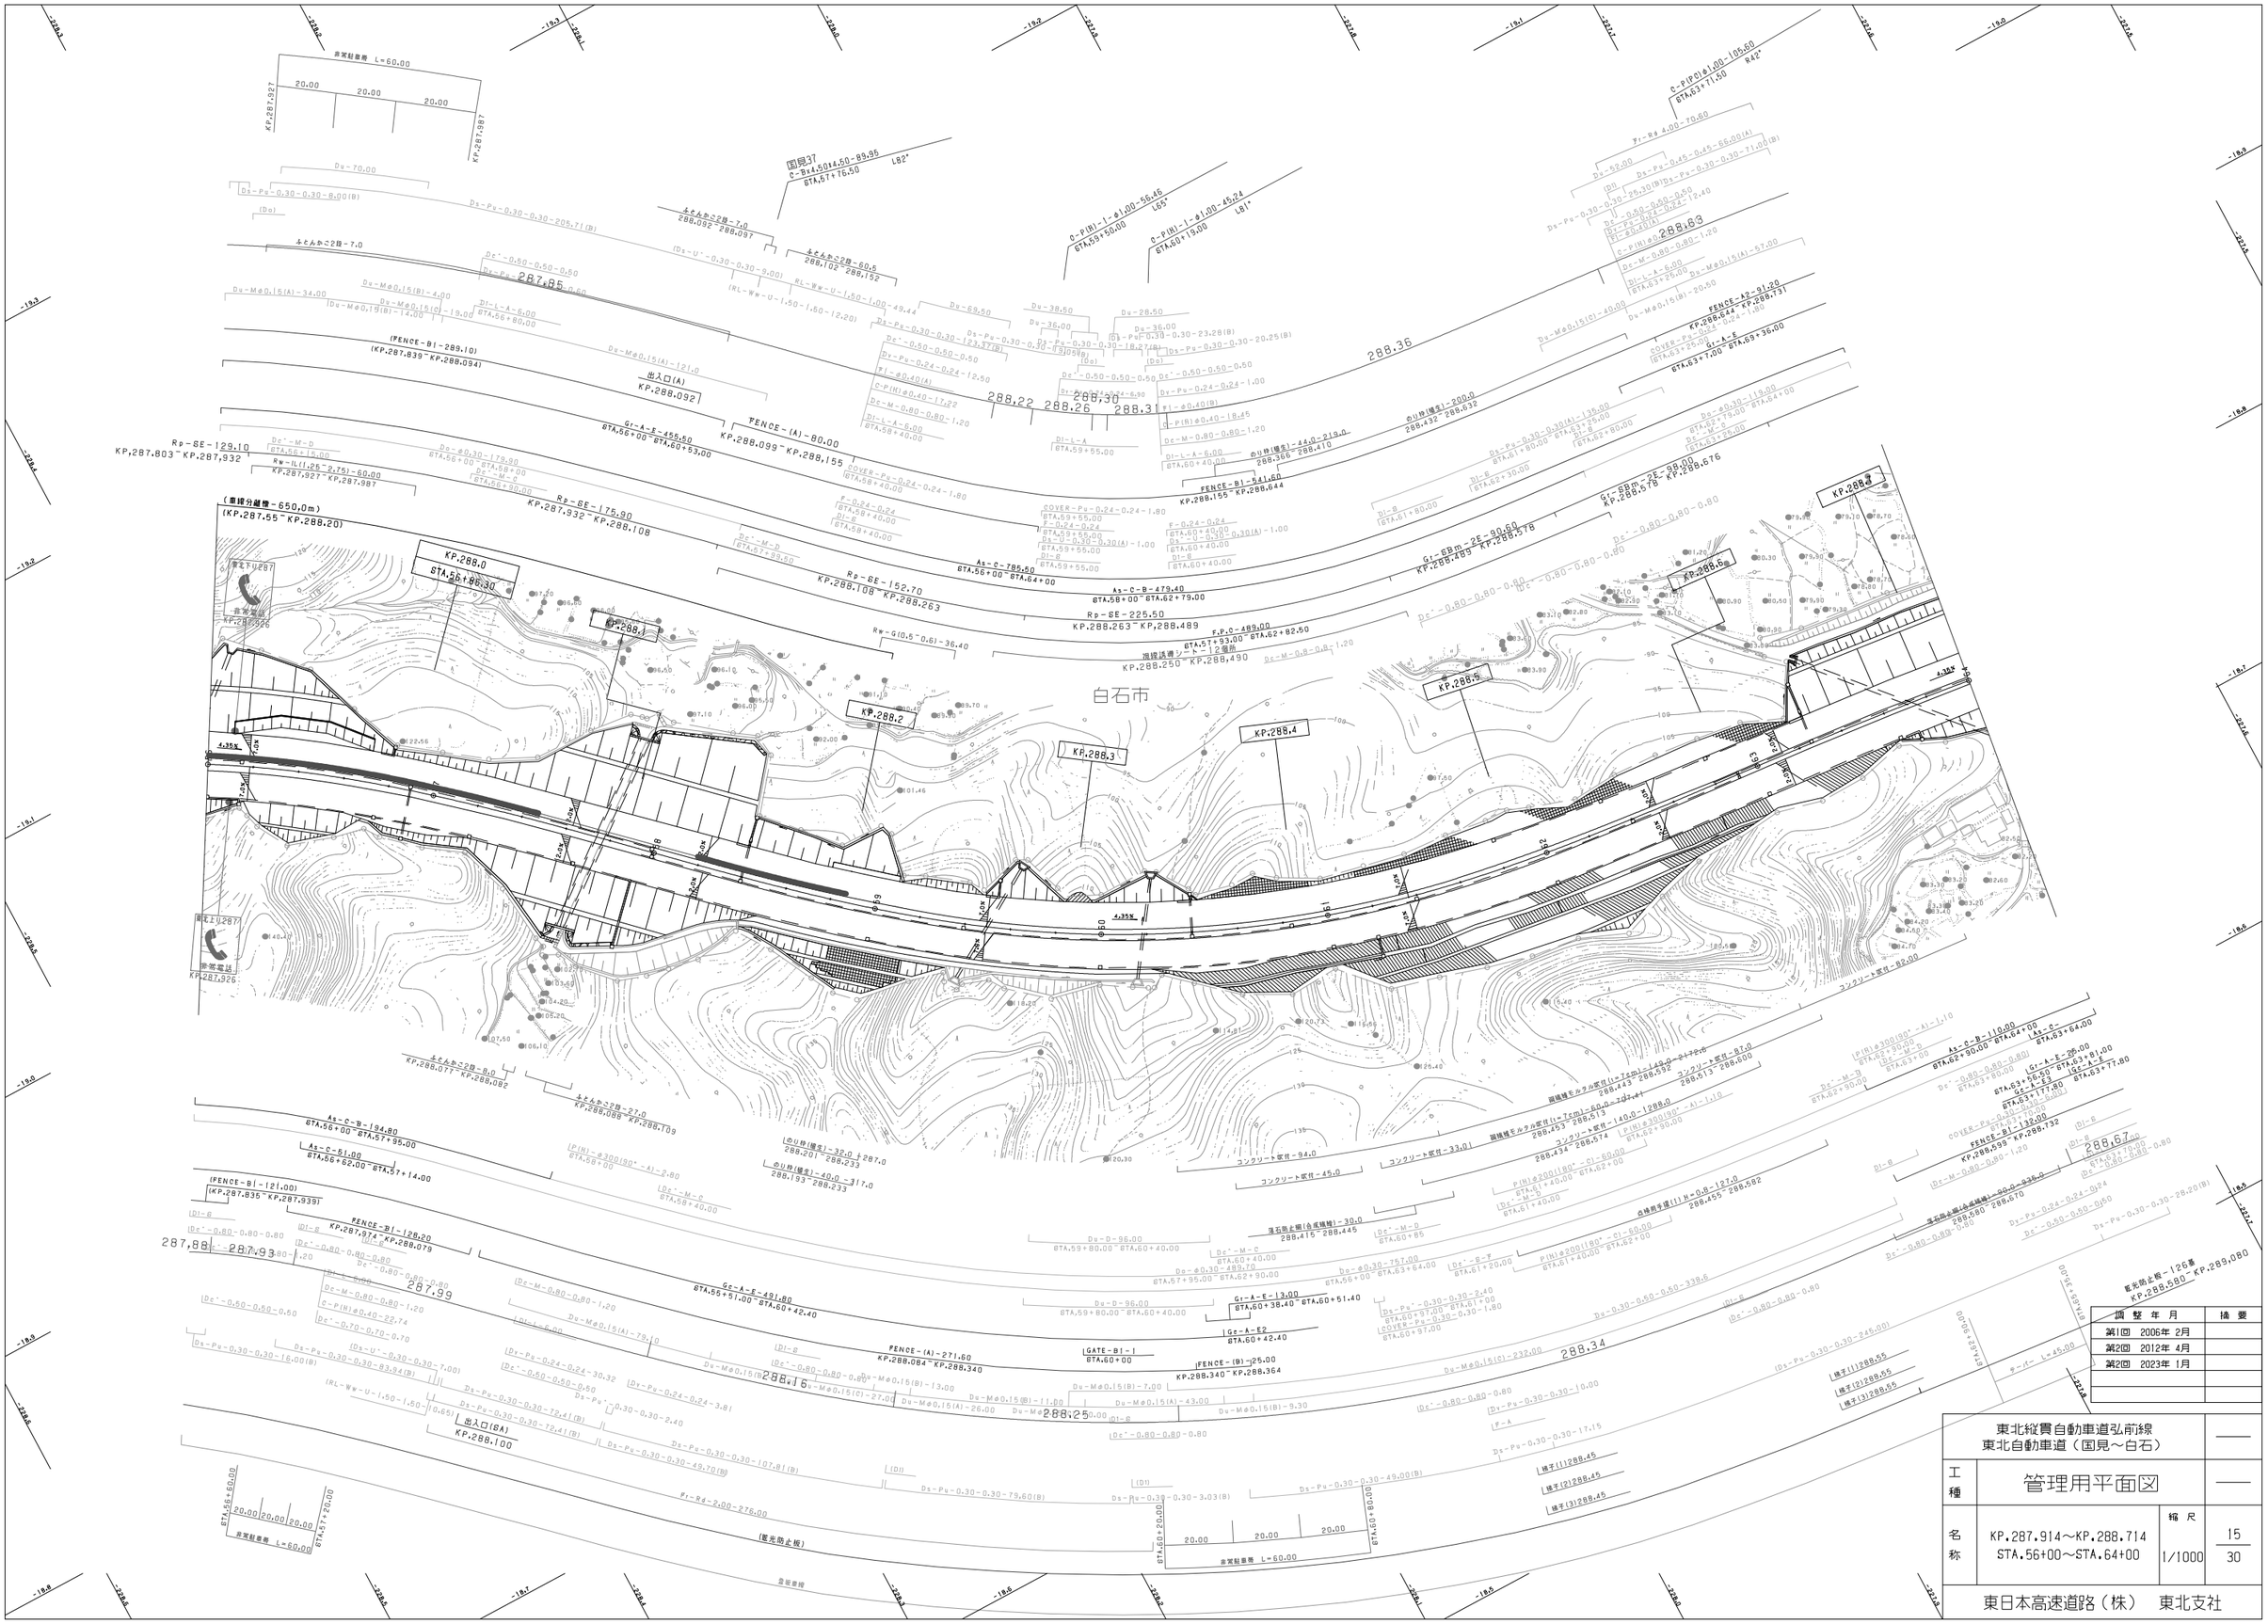
白石市
KP.288.0
KP.288.1
KP.288.2
KP.288.3
KP.288.4
KP.288.5
KP.288.6
KP.288.7
KP.288.8
非常駐車帯 L=60.00
非常電話
KP.287.925
KP.287.987
KP.287.327
(車線分離標-650.0m)
(KP.287.55~KP.288.20)
Rp-SE-129.10
KP.287.803~KP.287.932
Rp-SE-175.90
KP.287.932~KP.288.108
Rp-SE-152.70
KP.288.108~KP.288.263
Rp-SE-225.50
KP.288.263~KP.288.489
Rp-SE-129.10
KP.287.803~KP.287.932
Rw-IL(1.25-2.75)-60.00
KP.287.927~KP.287.987
(FENCE-BI-289.10)
(KP.287.839~KP.288.034)
FENCE-(A)-80.00
KP.288.099~KP.288.155
FENCE-BI-341.60
KP.288.155~KP.288.644
FENCE-BI-121.00
(KP.287.835~KP.287.939)
FENCE-BI-128.20
KP.287.974~KP.288.079
FENCE-(A)-271.60
KP.288.084~KP.288.340
FENCE-(B)-25.00
KP.288.340~KP.288.364
FENCE-A2-91.20
KP.288.644~KP.288.731
FENCE-BI-132.00
KP.288.599~KP.288.732
出入口(A)
KP.288.092
出入口(SA)
KP.288.100
ふとんかご2段-7.0
288.092~288.097
ふとんかご2段-60.5
288.105~288.152
ふとんかご2段-8.0
KP.288.077~KP.288.082
ふとんかご2段-27.0
KP.288.088~KP.288.109
国見37
C-Bx4.5@14.50-89.95
STA.57+76.50
L82°
C-P(R)1-1-ø1.00-56.46
STA.55+56.00
L65°
C-P(R)1-1-ø1.00-45.24
STA.56+19.00
L81°
C-P(R)ø1.00-105.50
STA.63+71.50
R42°
288.36
288.22
288.26
288.30
288.31
288.183
287.86
287.88
287.93
287.99
288.16
288.25
288.34
Gr-A-E-455.50
STA.56+00~STA.60+53.00
Gr-A-E-491.80
STA.56+51.00~STA.60+42.40
Gr-A-E-13.00
STA.60+38.40~STA.60+51.40
Gr-A-E2
STA.60+42.40
Gr-68m-2E-90.60
KP.288.489~KP.288.578
Gr-68m-2E-98.00
KP.288.578~KP.288.676
Gr-A-E
STA.63+25.00~STA.63+36.00
Gr-A-E
STA.63+7.00~STA.63+36.00
As-C-B-479.40
STA.58+00~STA.62+79.00
As-C-B-785.60
STA.56+00~STA.64+00
As-C-B-194.80
STA.56+00~STA.57+95.00
As-C-51.00
STA.56+62.00~STA.57+14.00
As-C-B-110.00
STA.62+80.00~STA.64+00
As-C
STA.63+64.00
As-C-B-77.80
STA.63+77.80
F.P.C-483.00
STA.57+93.00~STA.62+82.50
Rw-G(0.5~0.6)-36.40
Rw-R4-2.00-276.00
Rw-R4-2.00-70.60
Rw-R4-4.00-70.60
Du-70.00
Du-38.50
Du-36.00
Du-28.50
Du-69.50
Du-96.00
Du-M-0.80-0.80-1.20
Du-M-0.80-0.80-0.80
Du-M-0.80-0.80-0.80-0.80
Du-M-0.80-0.80-0.80-0.80-0.80
Du-M-0.80-0.80-1.20
Du-M-0.80-0.80-1.60
Du-M-0.80-0.80-2.40
Du-M-0.80-0.80-2.80
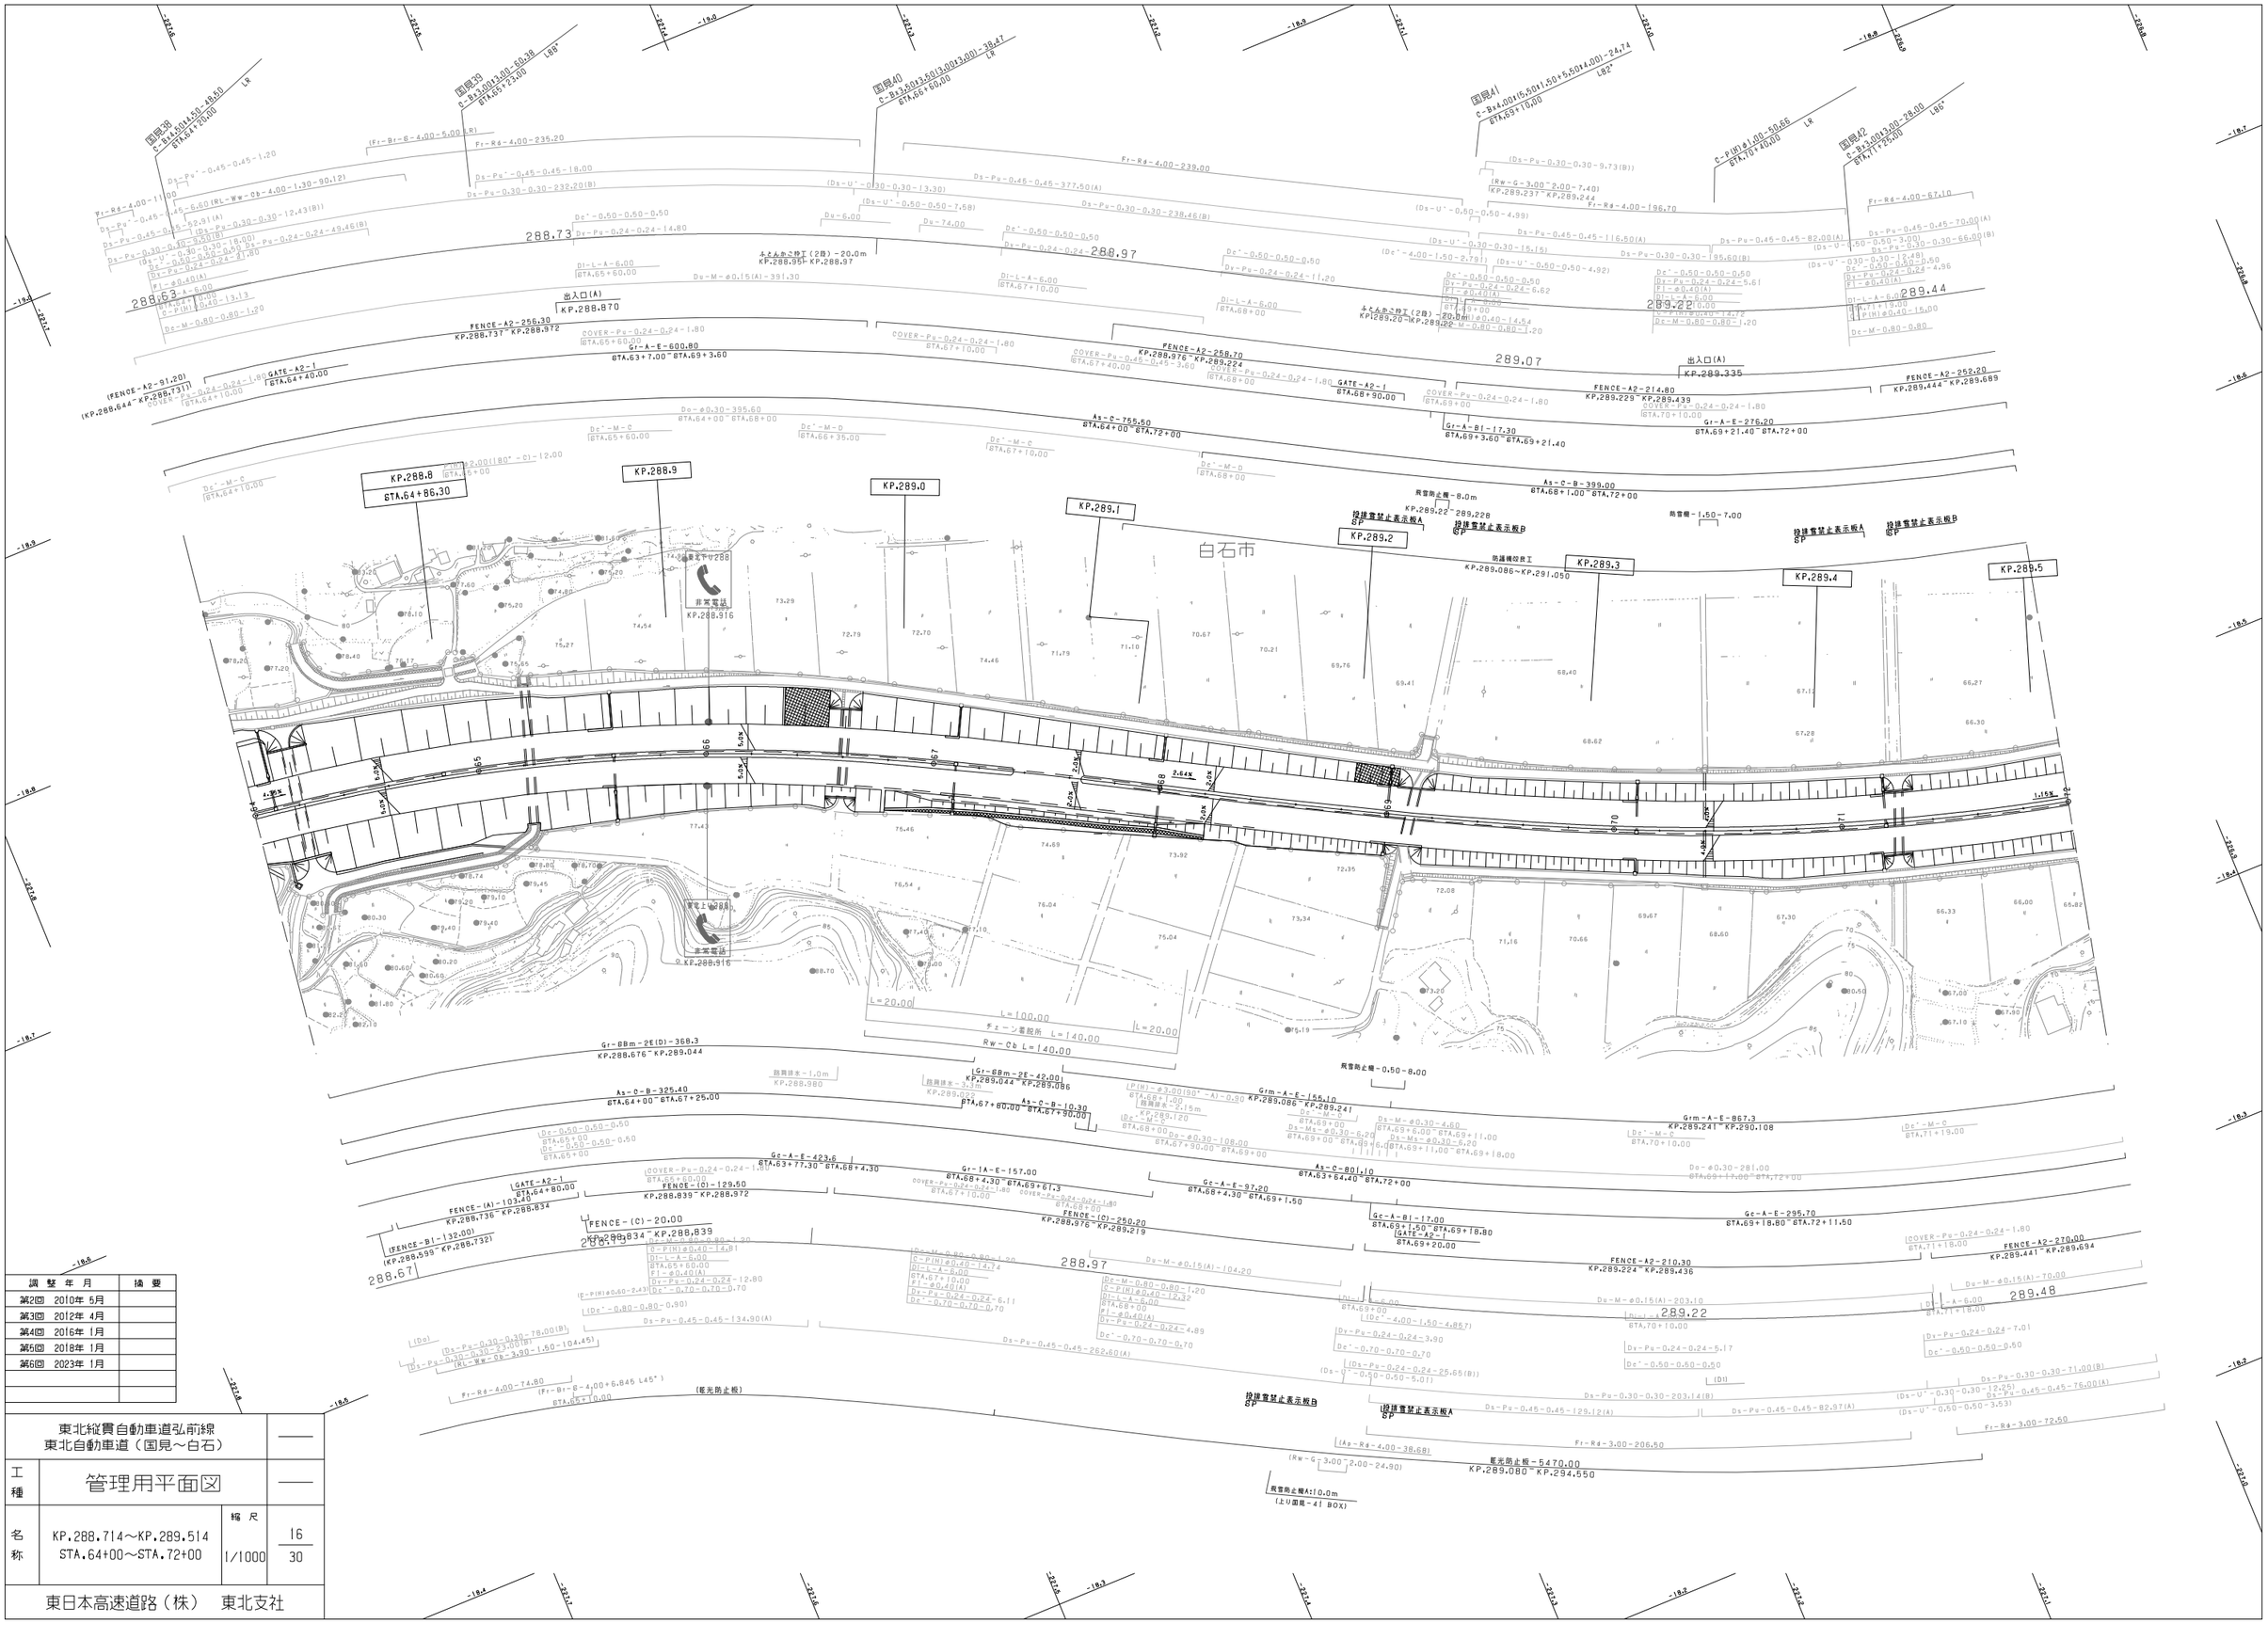
KP.288.8
STA.64+86.30
KP.288.9
KP.289.0
KP.289.1
KP.289.2
KP.289.3
KP.289.4
KP.289.5
白石市
非常電話
KP.288.916
出入口(A)
KP.288.870
出入口(A)
KP.289.335
288.73
288.97
289.07
289.22
289.44
288.63
288.67
289.48
FENCE-A2-256.30
KP.288.737~KP.288.972
GATE-A2-1
STA.64+40.00
COVER-Pu-0.24-0.24-1.80
STA.65+60.00
Gr-A-E-600.80
STA.63+7.00~STA.69+3.60
COVER-Pu-0.24-0.24-1.80
STA.67+10.00
FENCE-A2-258.70
KP.288.976~KP.289.224
COVER-Pu-0.24-0.24-1.80
STA.68+00
GATE-A2-1
STA.68+90.00
COVER-Pu-0.24-0.24-1.80
STA.68+00
Gr-A-B1-17.30
STA.69+3.60~STA.69+21.40
FENCE-A2-214.80
KP.289.229~KP.289.439
COVER-Pu-0.24-0.24-1.80
STA.70+10.00
Gr-A-E-276.20
STA.69+21.40~STA.72+00
FENCE-A2-252.20
KP.289.444~KP.289.689
As-C-755.50
STA.64+00~STA.72+00
As-C-B-399.00
STA.68+1.00~STA.72+00
防雪防止幅-8.0m
KP.289.22~289.228
防雪幅-1.50~7.00
投排雪禁止表示板A
SP
投排雪禁止表示板B
SP
防護柵設置工
KP.289.086~KP.291.050
投排雪禁止表示板A
SP
投排雪禁止表示板B
SP
L=20.00
L=100.00
チェーン着脱所 L=140.00
L=20.00
Rw-Cb L=140.00
Gr-88m-2E(D)-368.3
KP.288.676~KP.289.044
Gr-68m-2E-42.00
KP.289.044~KP.289.086
As-C-B-325.40
STA.64+00~STA.67+25.00
As-C-B-110.30
STA.67+80.00~STA.67+90.00
防雪防止幅-0.50-8.00
Grm-A-E-155.10
KP.289.086~KP.289.241
Grm-A-E-867.3
KP.289.241~KP.290.108
GATE-A2-1
STA.64+80.00
FENCE-(A)-103.40
KP.288.736~KP.288.834
(FENCE-B1-132.00)
(KP.288.599~KP.288.732)
FENCE-(C)-129.50
KP.288.839~KP.288.972
Gc-A-E-423.6
STA.63+77.30~STA.68+4.30
Gr-1A-E-157.00
STA.68+4.30~STA.69+61.3
FENCE-(C)-20.00
KP.288.834~KP.288.839
FENCE-(C)-280.20
KP.288.976~KP.289.219
Gc-A-E-97.20
STA.68+4.30~STA.69+1.50
As-C-801.10
STA.63+64.40~STA.72+00
Gc-A-B1-17.00
STA.69+1.50~STA.69+18.80
GATE-A2-1
STA.69+20.00
Gc-A-E-295.70
STA.69+18.80~STA.72+11.50
FENCE-A2-210.30
KP.289.224~KP.289.436
FENCE-A2-270.00
KP.289.441~KP.289.694
Fr-R4-4.00-74.80
(Fr-B1-E-4.00+6.845 L45°)
STA.65+10.00
(竪光防止板)
Ds-Pu-0.45-0.45-134.90(A)
Ds-Pu-0.45-0.45-262.60(A)
Ds-Pu-0.45-0.45-129.12(A)
Ds-Pu-0.45-0.45-82.97(A)
Fr-R4-3.00-206.50
(Ap-R4-4.00-38.68)
(Rw-G 3.00×2.00-24.90)
竪光防止板-5470.00
KP.289.080~KP.294.550
投排雪禁止表示板B
SP
投排雪禁止表示板A
SP

東北縦貫自動車道弘前線 東北自動車道（国見～白石）		——
工種	管理用平面図	——
名称	KP.289.514～KP.290.314 STA.72+00～STA.80+00	縮尺 1/1000
東日本高速道路（株）　東北支社		17 30

調整年月	摘要
第1回　2006年 2月	
第2回　2010年 5月	
第3回　2012年 4月	
第4回　2014年 2月	
第5回　2016年 1月	

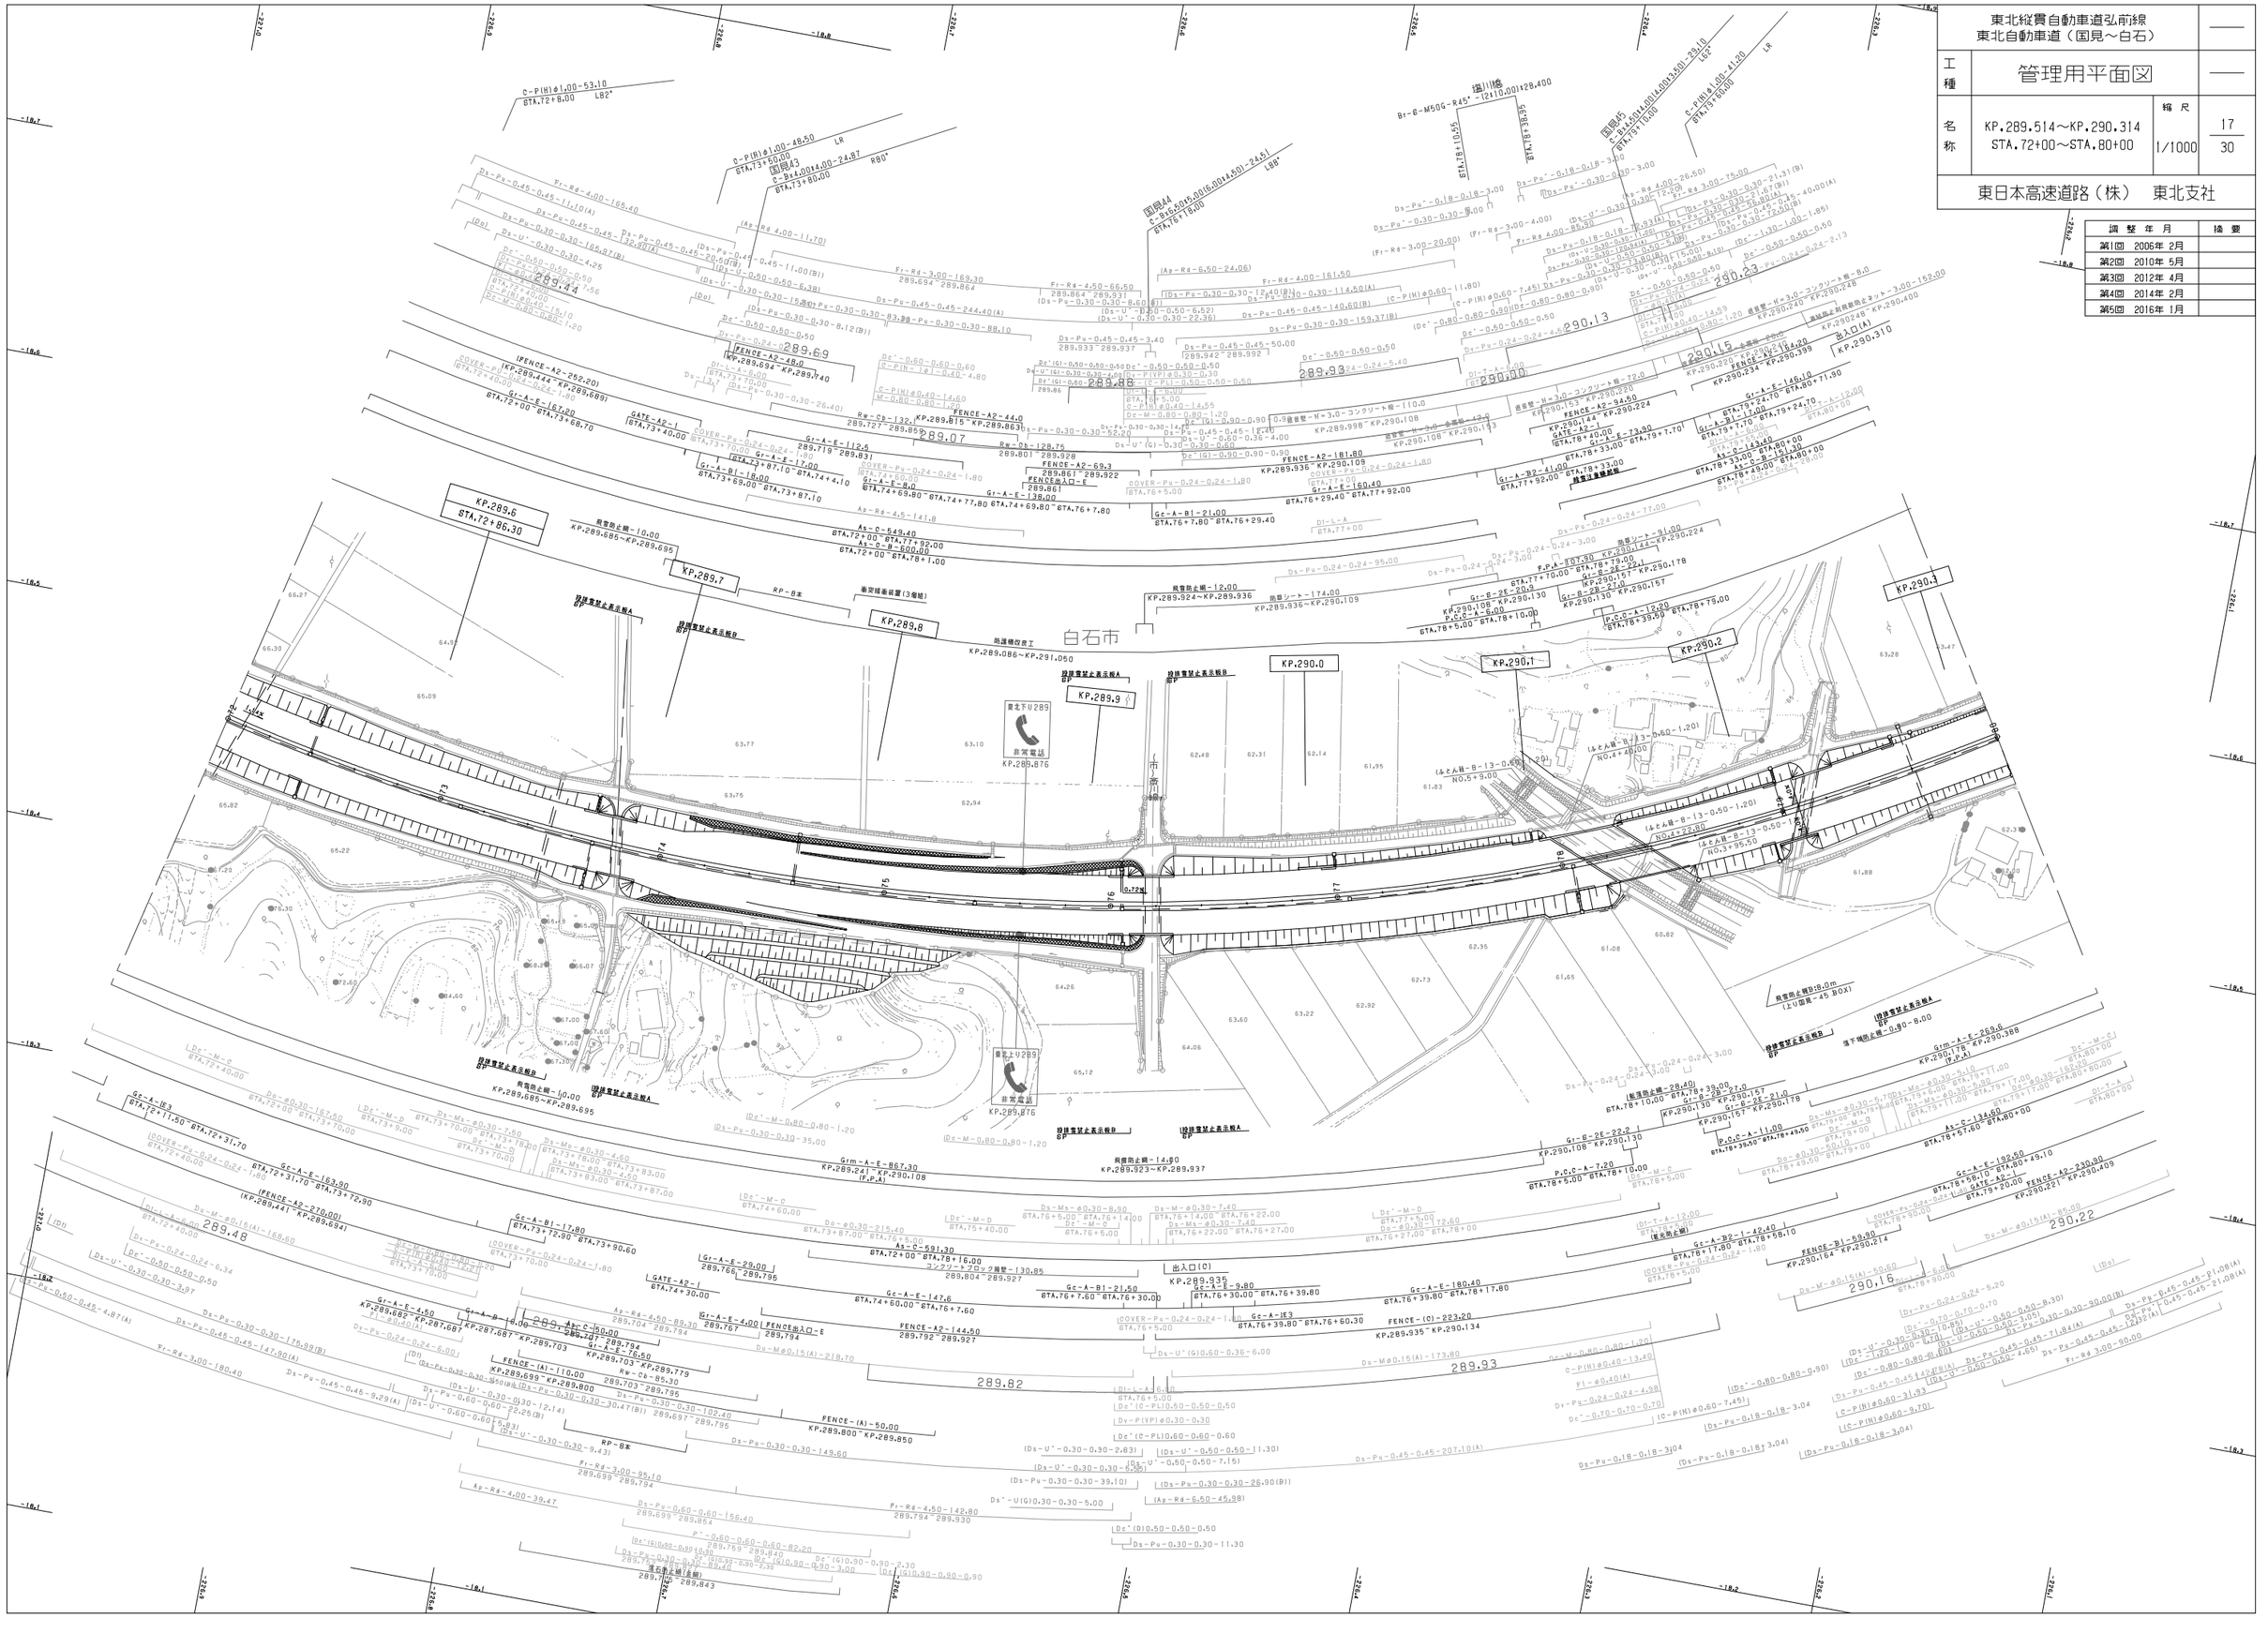
KP.289.6
STA.72+86.30
KP.289.7
KP.289.8
KP.289.9
KP.290.0
KP.290.1
KP.290.2
KP.290.3
白石市
非常電話
KP.289.876
非常電話
KP.289.976
非常電話
KP.290.076
KP.289.685～KP.289.695
KP.289.695～KP.289.924
KP.289.924～KP.289.936
KP.289.936～KP.290.109
KP.289.923～KP.289.937
KP.289.086～KP.291.050
KP.289.241～KP.290.108
KP.290.108～KP.290.130
KP.290.130～KP.290.157
KP.290.157～KP.290.178
KP.290.144～KP.290.224
KP.290.220～KP.290.399
KP.290.234～KP.290.399
KP.290.164～KP.290.214
KP.290.176～KP.290.388
KP.290.409～KP.290.441
KP.290.246～KP.290.400
KP.290.310
KP.289.694～KP.289.740
KP.289.615～KP.289.863
KP.289.861～KP.289.922
KP.289.699～KP.289.800
KP.289.800～KP.289.850
KP.289.682～KP.289.687
KP.289.703～KP.289.779
KP.289.779～KP.289.794
KP.289.794～KP.289.930
KP.289.930～KP.289.940
KP.289.940～KP.289.976
KP.289.976～KP.290.043
KP.289.684～KP.289.864
KP.289.864～KP.289.931
KP.289.931～KP.289.933
KP.289.933～KP.289.937
KP.289.942～KP.289.992
KP.289.998～KP.290.108
KP.290.108～KP.290.113
KP.290.113～KP.290.153
KP.290.153～KP.290.220
KP.290.224～KP.290.234
KP.290.399～KP.290.400
KP.290.214～KP.290.274
KP.290.274～KP.290.388
KP.290.388～KP.290.409
KP.290.409～KP.290.441
KP.290.441～KP.290.694
KP.289.880～KP.289.922
KP.289.922～KP.289.936
KP.289.936～KP.290.108
KP.290.108～KP.290.130
KP.290.130～KP.290.157
KP.290.157～KP.290.178
KP.290.144～KP.290.224
KP.290.220～KP.290.399
KP.290.234～KP.290.399
KP.290.164～KP.290.214
KP.290.176～KP.290.388
KP.290.409～KP.290.441
KP.290.246～KP.290.400
KP.290.310
289.44
289.69
289.07
289.88
290.13
290.00
290.23
289.48
289.82
289.93
290.15
290.16
290.22
C-P(H)φ1.00-53.10
STA.72+8.00
LB2°
C-P(H)φ1.00-48.50
STA.73+50.00
LR
C-P(H)φ1.00-24.87
STA.73+80.00
B90°
国道43
C-B44.0014.00-24.87
STA.73+80.00
国道44
C-B45.0015.00(6.00)14.50)-24.51
STA.76+16.00
L88°
Br-G-M50G-R45°-(2)10.00)128.400
STA.78+10.55
56.58
STA.78+18.13
国道45
C-B44.0014.00)13.50)-29.10
STA.78+11.00
L62°
C-P(H)φ1.00-41.20
STA.79+60.00
LR
(FENCE-A2-252.20)
KP.289.444～KP.289.695
GATE-A2-1
STA.73+40.00
FENCE-A2-44.0
FENCE-A2-69.3
FENCE-A2-144.50
FENCE-A2-181.80
FENCE-A2-159.40
FENCE-A2-223.20
FENCE-A2-270.00
KP.289.441～KP.289.694
FENCE-(A)-110.00
KP.289.699～KP.289.800
FENCE-(A)-50.00
KP.289.800～KP.289.850
FENCE出入口-E
FENCE出入口-E
FENCE-A2-159.40
KP.290.144～KP.290.224
FENCE-A2-94.50
KP.290.220～KP.290.399
FENCE-A2-146.10
KP.290.234～KP.290.399
FENCE-B1-59.80
KP.290.164～KP.290.214
FENCE-A2-230.80
KP.290.176～KP.290.388
FENCE-A2-132.80
KP.290.409～KP.290.441
FENCE-A2-249.10
KP.290.246～KP.290.400
FENCE-(C)-223.20
KP.289.935～KP.290.134
出入口(C)
KP.289.935
出入口(A)
KP.290.310
RP-8本
RP-8本
助運機改良工
KP.289.086～KP.291.050
敷設補強鉄筋(3箇所)
地覆防止柵-10.00
KP.289.685～KP.289.695
地覆防止柵-12.00
KP.289.924～KP.289.936
踏掛シート-174.00
KP.289.936～KP.290.109
踏掛シート-91.00
KP.290.144～KP.290.224
地覆防止柵-28.40
地覆防止柵-18.00
地覆防止柵-14.90
KP.289.923～KP.289.937
地覆防止柵-10.00
KP.289.685～KP.289.695
地覆防止柵-19.0m
(上り線側～45 B(X))
落下物防止柵-0.80-8.00
設計雪堆表示板A
設計雪堆表示板B
Gr-A-E-161.20
Gr-A-E-112.5
Gr-A-E-17.00
Gr-A-E-8.0
Gr-A-E-138.00
Gr-A-E-160.40
Gr-A-E-4.00
Gr-A-E-76.50
Gr-A-E-29.00
Gr-A-E-147.6
Gr-A-E-9.80
Gr-A-E-180.40
Gr-A-E-4.50
Gr-A-E-4.00
Gr-A-E-146.10
Gr-A-E-1.00
Gr-A-E-134.80
Gr-A-E-192.60
Gr-A-E-49.10
Gr-A-E-359.6
Gr-A-E-1E3
Gr-A-E-163.90
Gr-A-B1-17.80
Gr-A-B1-21.50
Gr-A-B1-18.00
Gr-A-B2-1-42.40
Gr-A-B2-41.00
Gr-A-B1-1.00
Gr-A-B1-51.30
Gr-A-B1-13.40
Gr-A-B1-15.00
Gr-A-B1-87.10
Gr-A-1E3
Grm-A-E-867.30
KP.289.241～KP.290.108
(F.P.A)
Grm-A-E-359.6
KP.290.176～KP.290.388
(F.P.A)
As-C-549.40
As-C-600.00
As-C-591.30
As-C-134.80
As-C-150.00
As-Ce-85.30
As-C-5.00
As-C-12.00
As-C-146.10
As-C-192.60
As-C-49.10
As-C-230.80
As-C-249.10
As-C-359.6
As-C-12.20
As-C-5

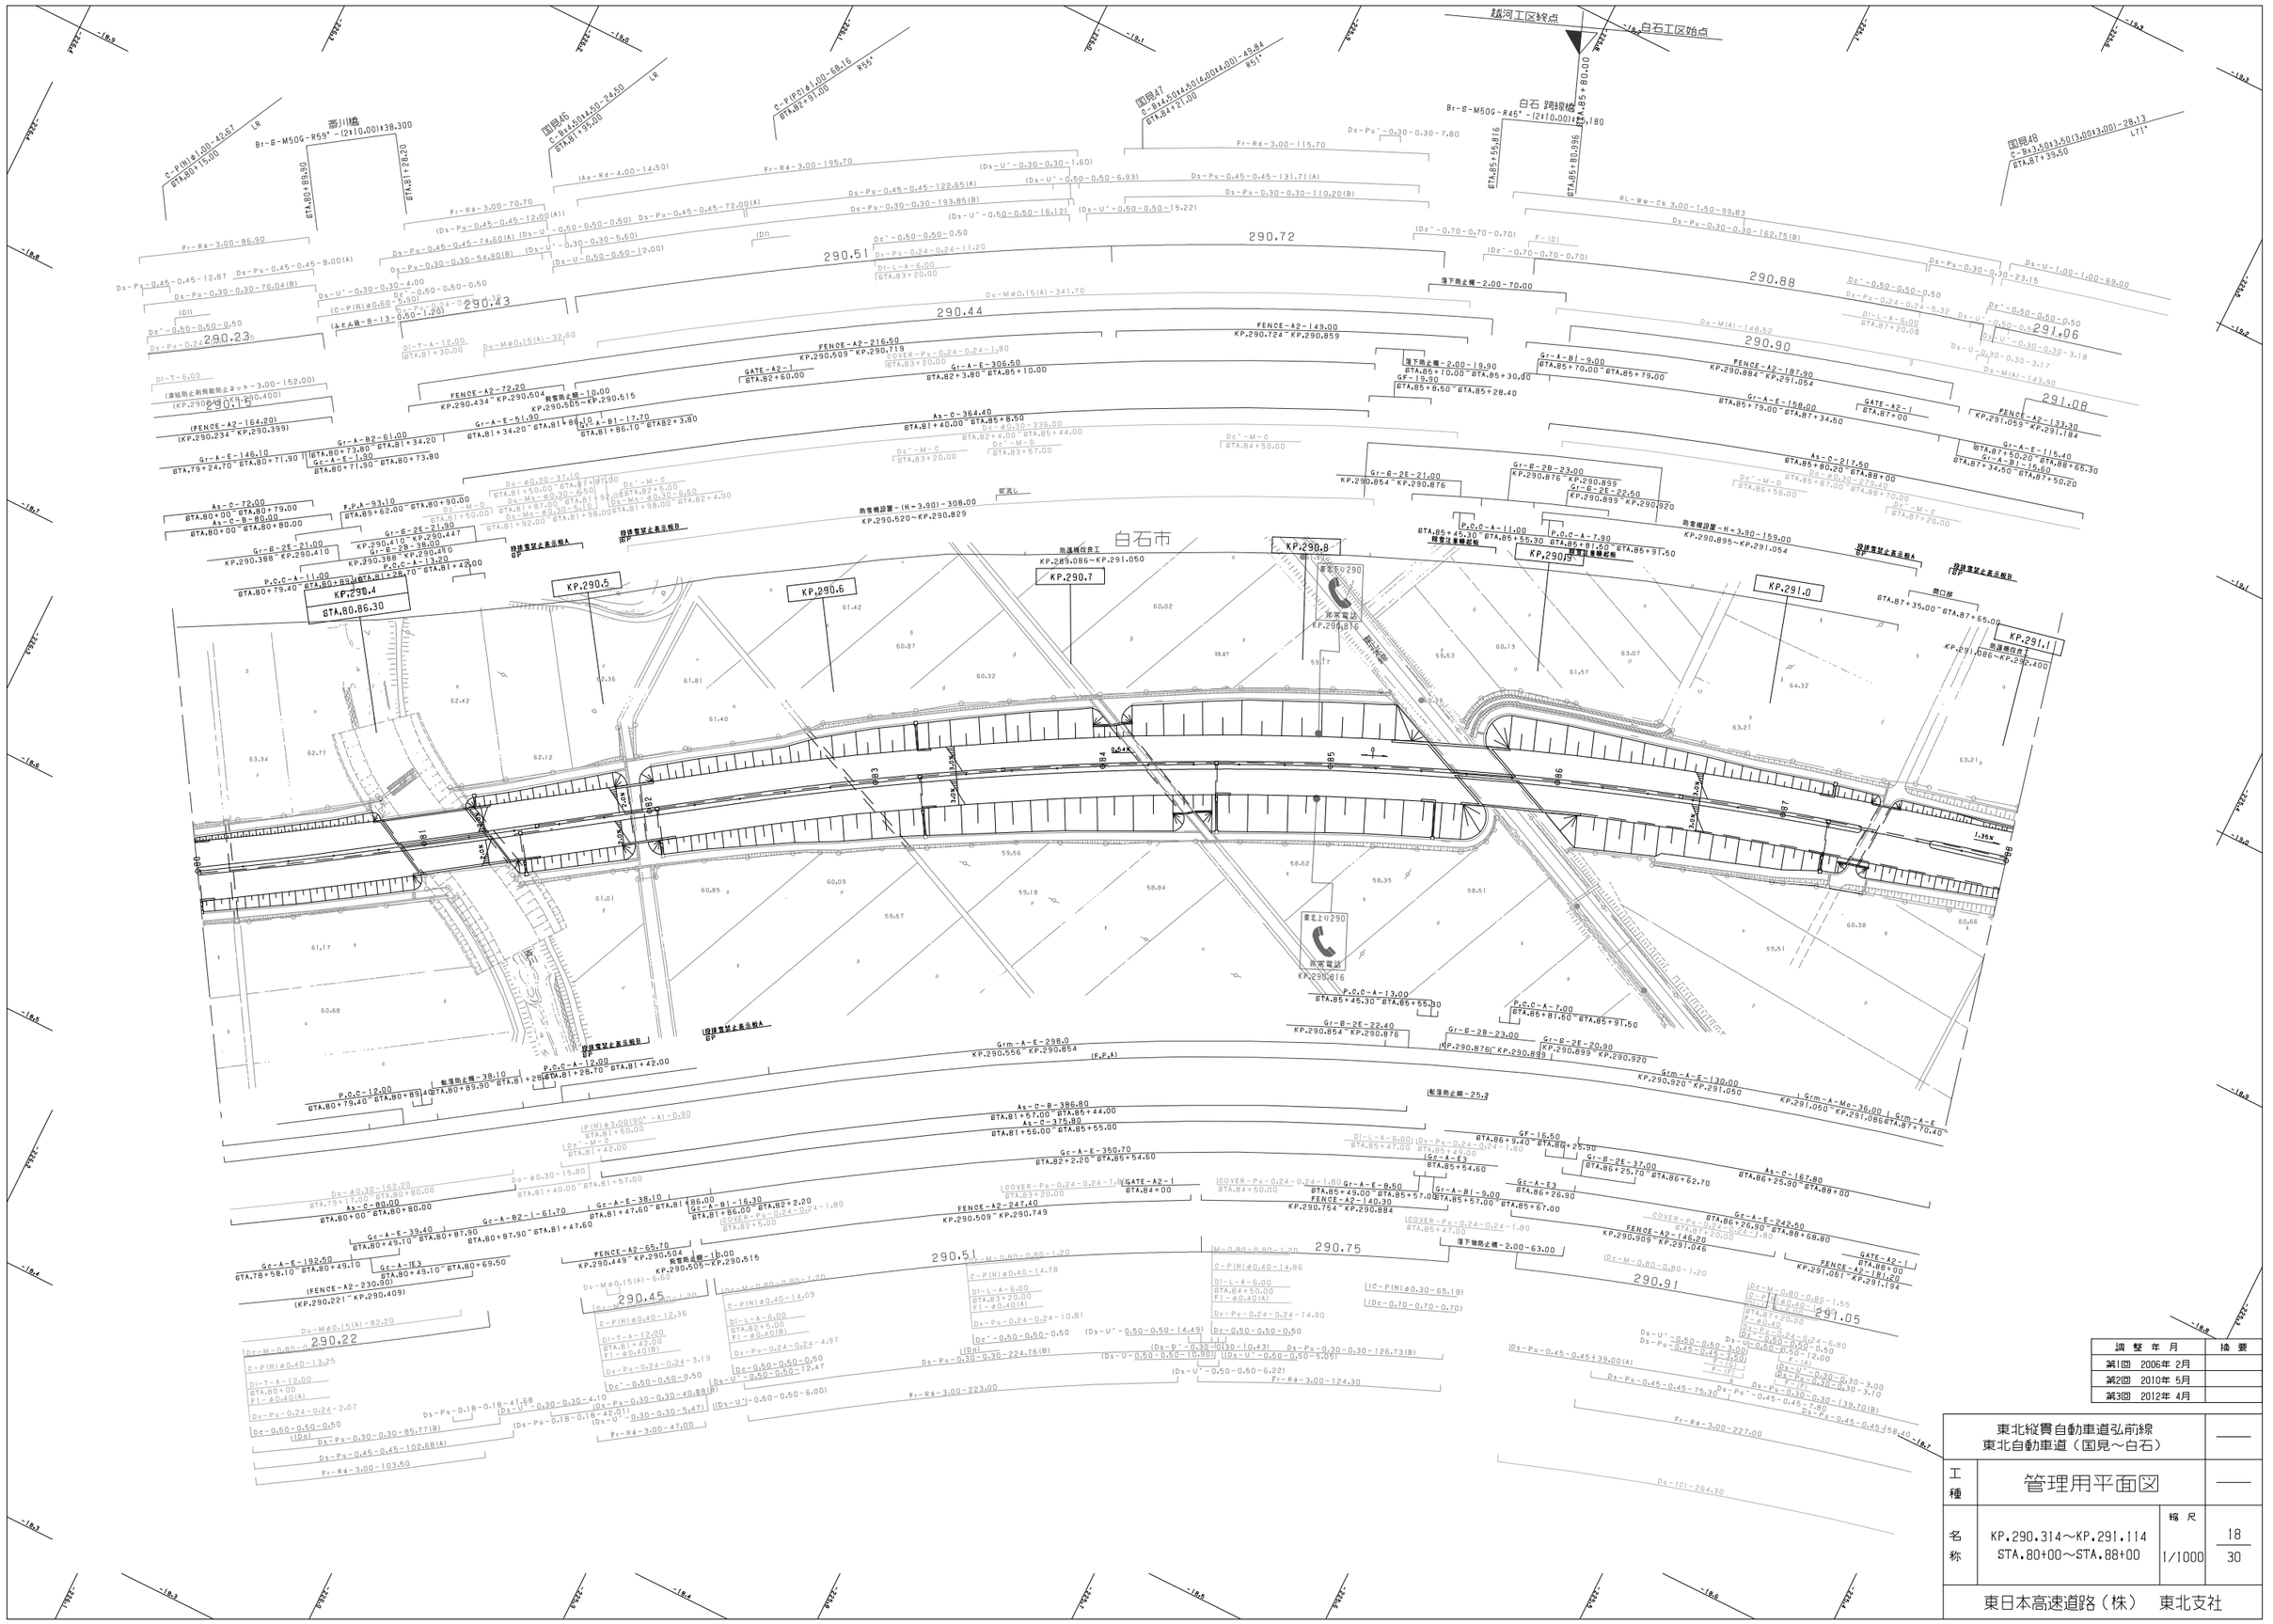

調整年月	摘要
第1回 2006年 2月	
第2回 2010年 5月	
第3回 2012年 4月	

東北縦貫自動車道弘前線 東北自動車道（国見～白石）			——
工種	管理用平面図		——
名称	KP.290.314～KP.291.114 STA.80+00～STA.88+00	縮尺 1/1000	18 30

東日本高速道路（株） 東北支社

東北縦貫自動車道弘前線
東北自動車道（国見～白石）

工種：管理用平面図

名称：KP.291.114～KP.291.914
STA.88+00～STA.96+00

縮尺：1/1000

19
30

東日本高速道路（株）　東北支社

調整年月	摘要
第1回　2006年 2月	
第2回　2012年 4月	
第3回　2016年 1月	

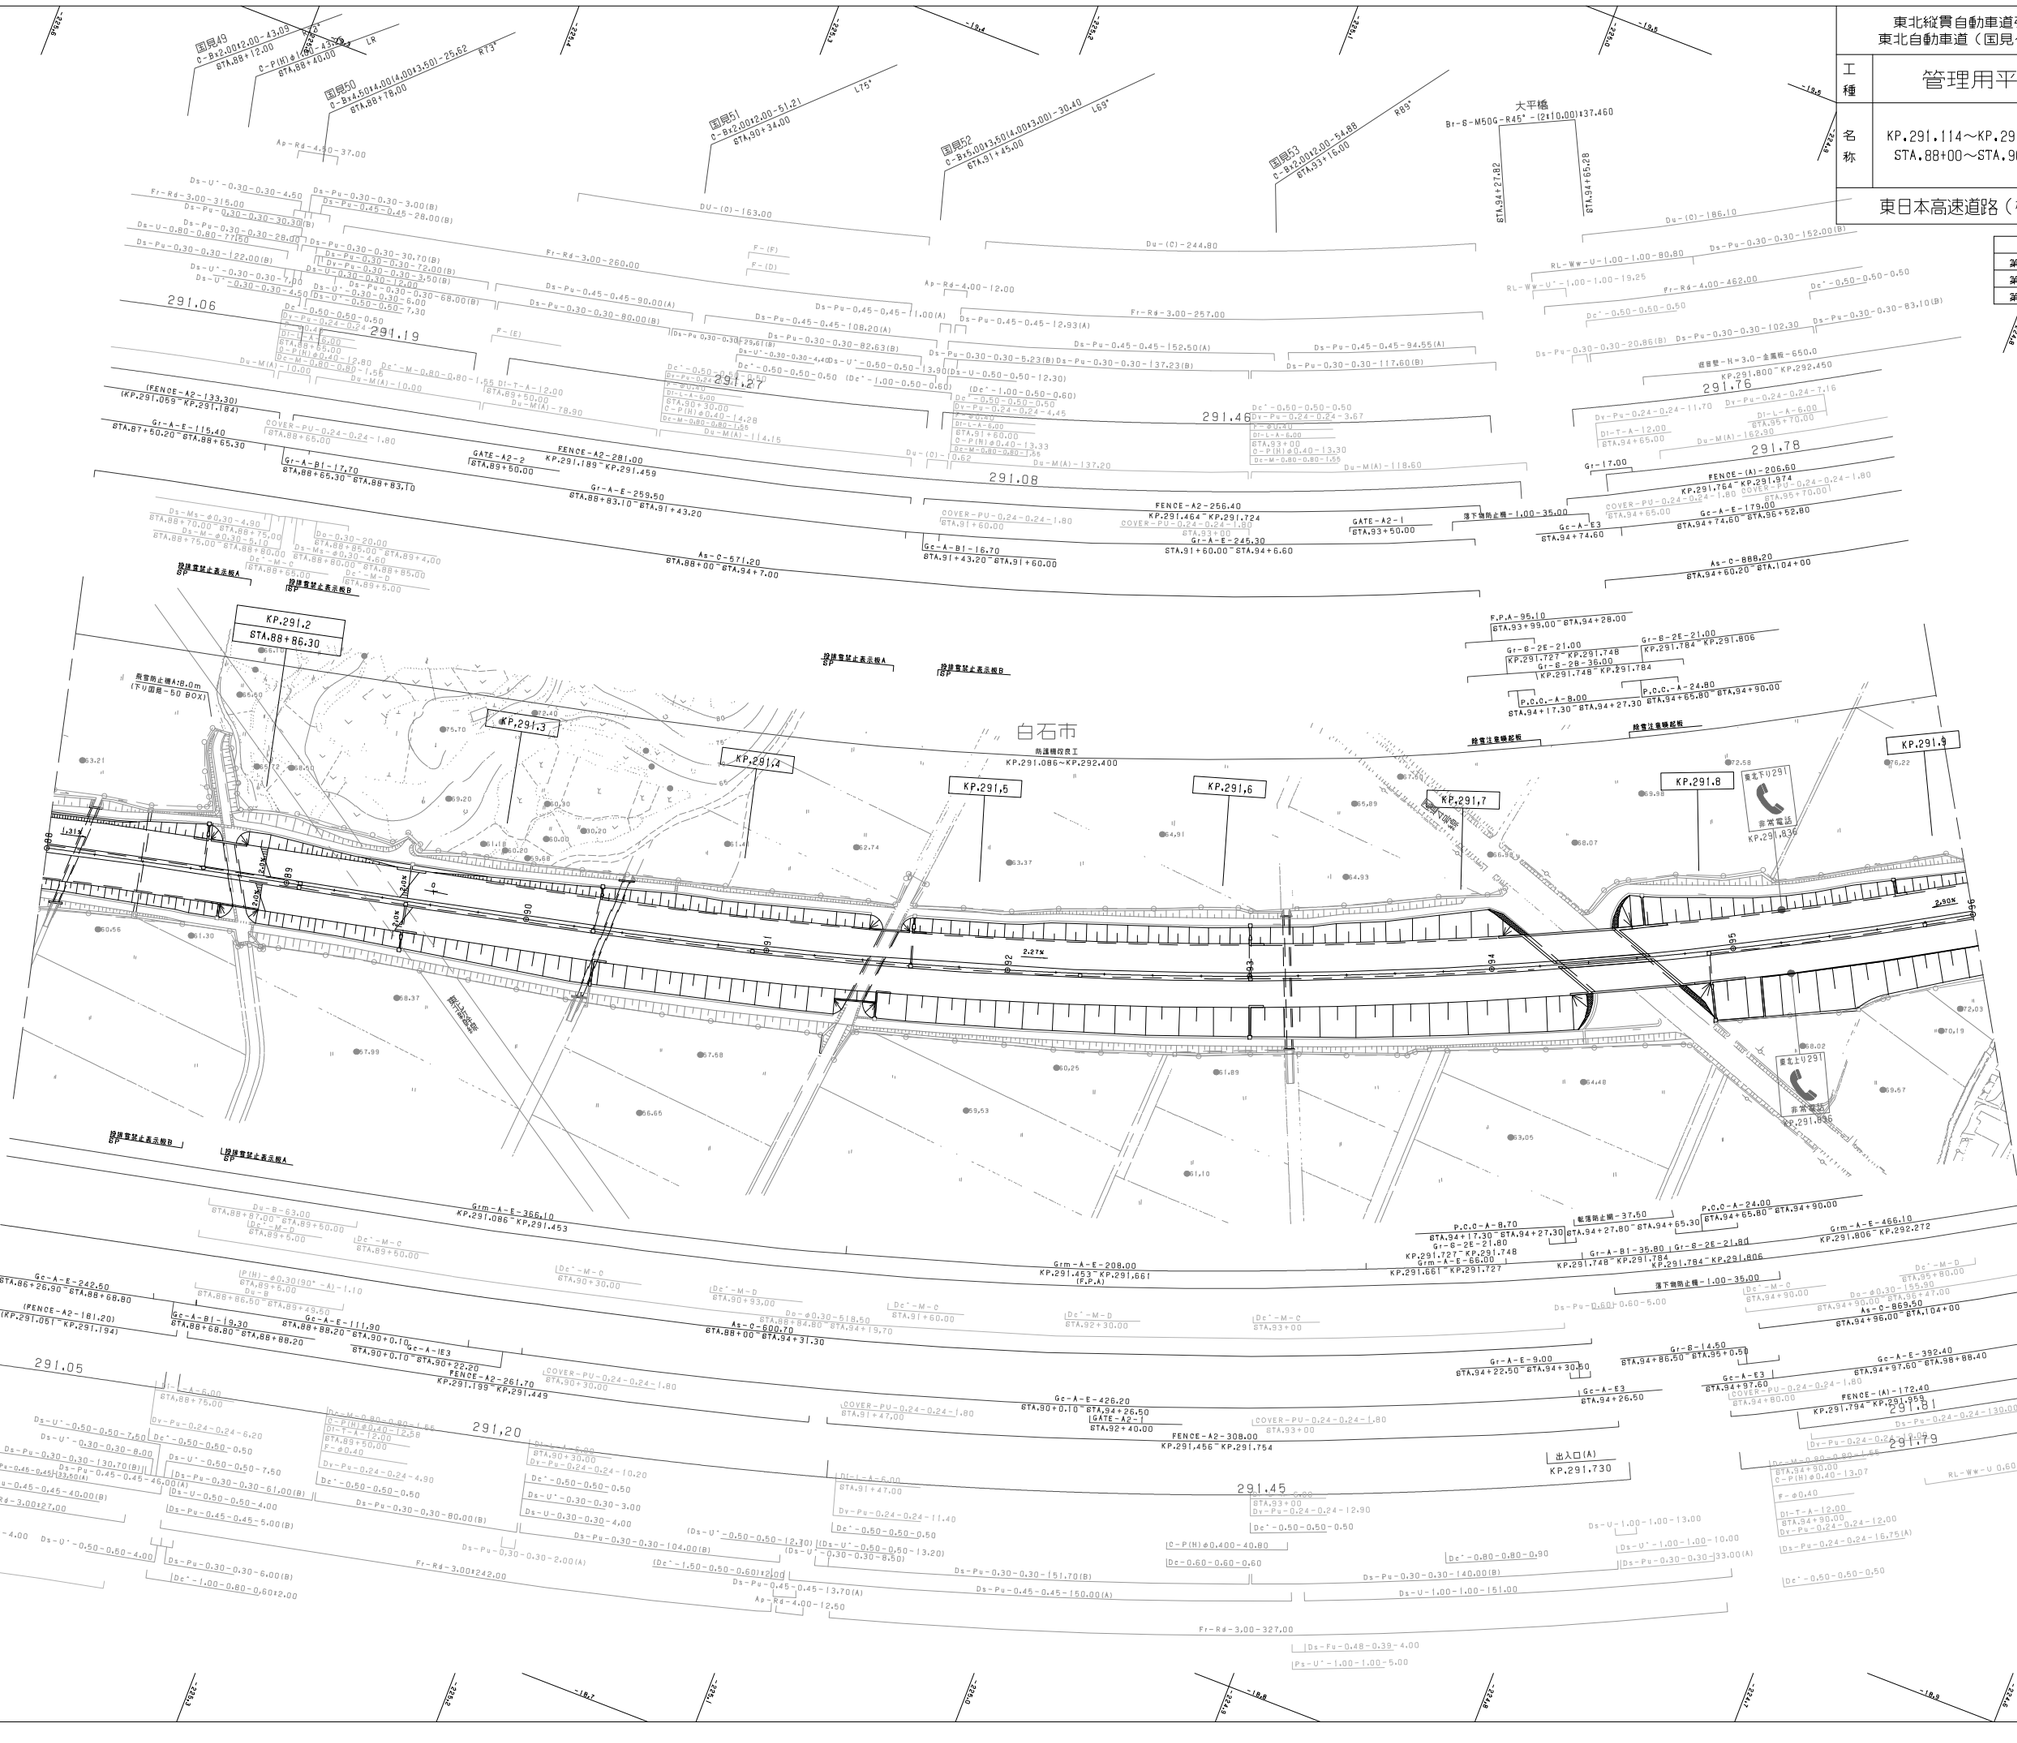
白石市
KP.291.2
STA.88+86.30
KP.291.3
KP.291.4
KP.291.5
KP.291.6
KP.291.7
KP.291.8
KP.291.9
大平橋
Br-S-M50G-R45°-(2@10.00)=37.460
KP.291.086～KP.292.400
KP.291.453～KP.291.661
KP.291.661～KP.291.727
KP.291.727～KP.291.748
KP.291.748～KP.291.784
KP.291.784～KP.291.806
KP.291.806～KP.292.272
KP.291.464～KP.291.724
KP.291.459～KP.291.754
KP.291.189～KP.291.459
KP.291.199～KP.291.449
KP.291.051～KP.291.194
KP.291.059～KP.291.184
KP.291.800～KP.292.450
KP.291.764～KP.291.974
KP.291.730
291.06
291.19
291.27
291.46
291.08
291.76
291.78
291.05
291,20
291.45
291.81
291.79
白石下り291
白石上り291
非常電話
KP.291.836
防護柵設置表示板A
防護柵設置表示板B
防護柵設置表示板A
防護柵設置表示板B
防護柵設置表示板B
防護柵設置表示板A
落下物防止柵-1.00-35.00
落下物防止柵-1.00-35.00
転落防止柵-37.50
転落防止柵-37.50
防護柵設置表示板B
防護柵設置表示板A
防護柵設置表示板B
防護柵設置表示板A
防護柵設置表示板B
防護柵設置表示板A

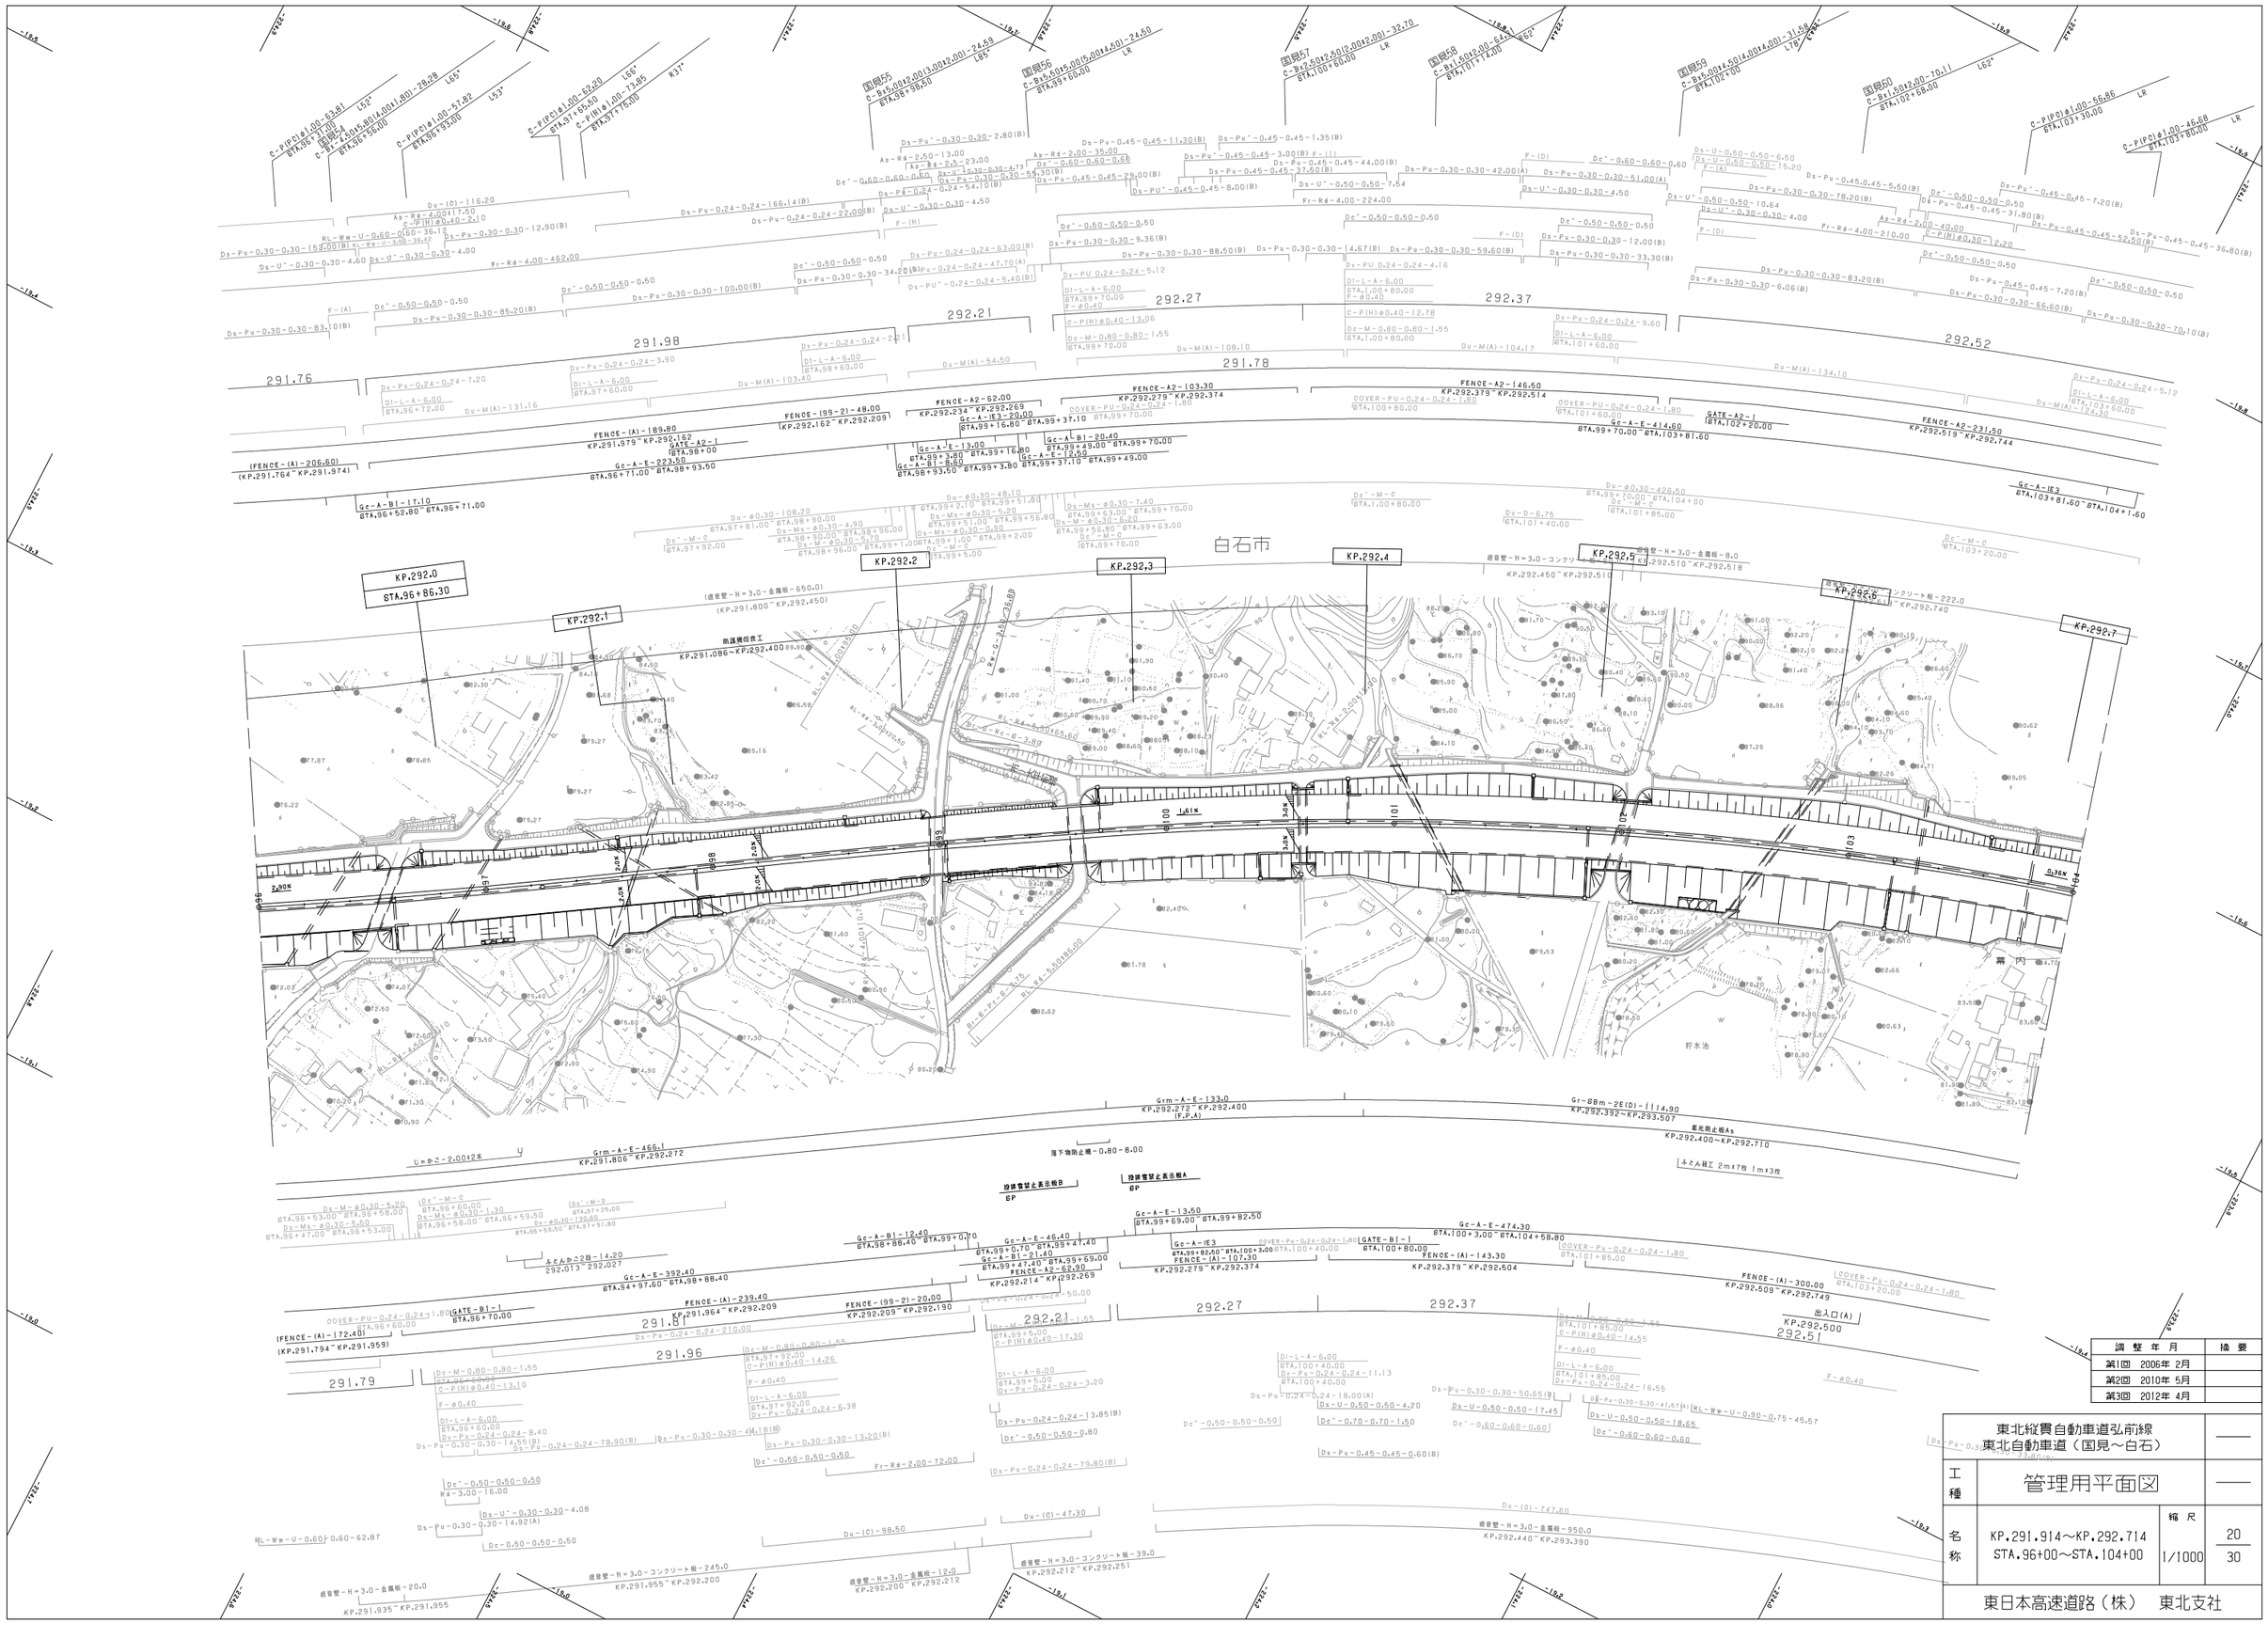
KP.292.0
STA.96+86.30
KP.292.1
KP.292.2
KP.292.3
KP.292.4
KP.292.5
KP.292.6
KP.292.7
白石市
霜内
貯水池
KP.291.914～KP.292.714
STA.96+00～STA.104+00
1/1000
東北縦貫自動車道弘前線
東北自動車道（国見～白石）
管理用平面図
東日本高速道路（株）　東北支社
調整年月
第1回　2006年 2月
第2回　2010年 5月
第3回　2012年 4月

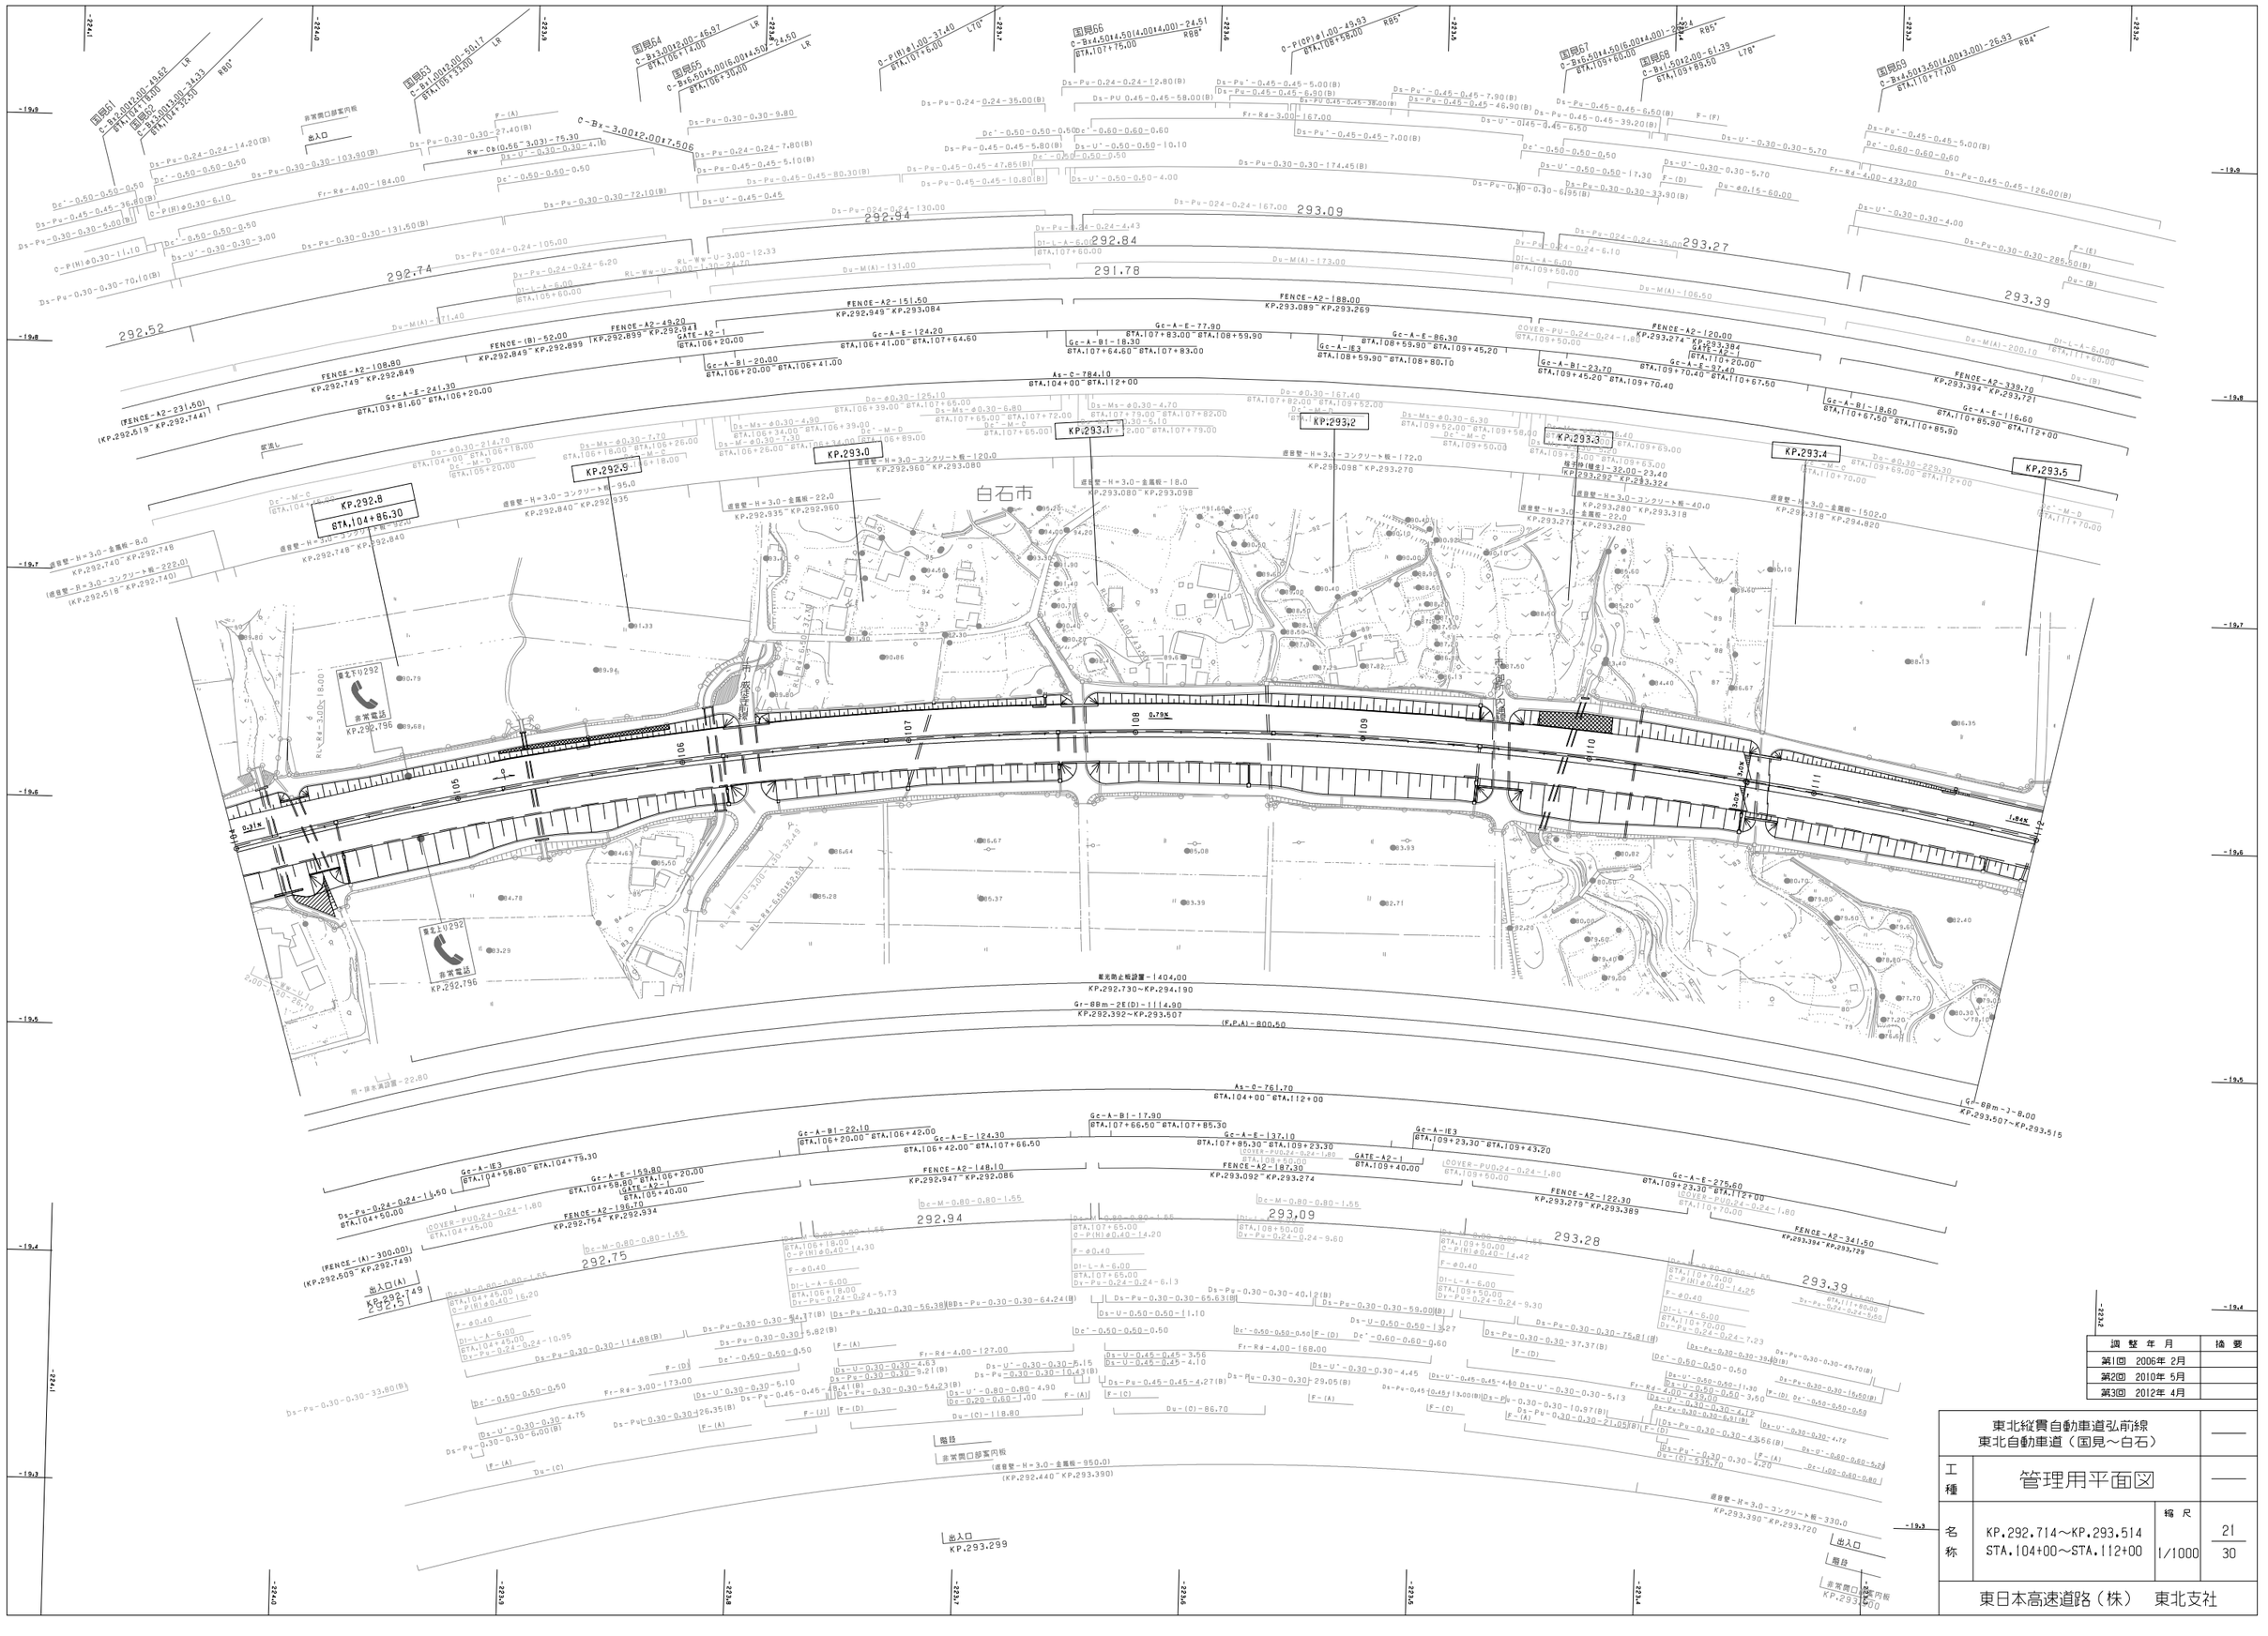

調整年月	摘要
第1回 2006年 2月	
第2回 2010年 5月	
第3回 2012年 4月	

東北縦貫自動車道弘前線 東北自動車道（国見～白石）			——
工種	管理用平面図		——
名称	KP.292.714～KP.293.514 STA.104+00～STA.112+00	縮尺 1/1000	21 30
東日本高速道路（株） 東北支社			

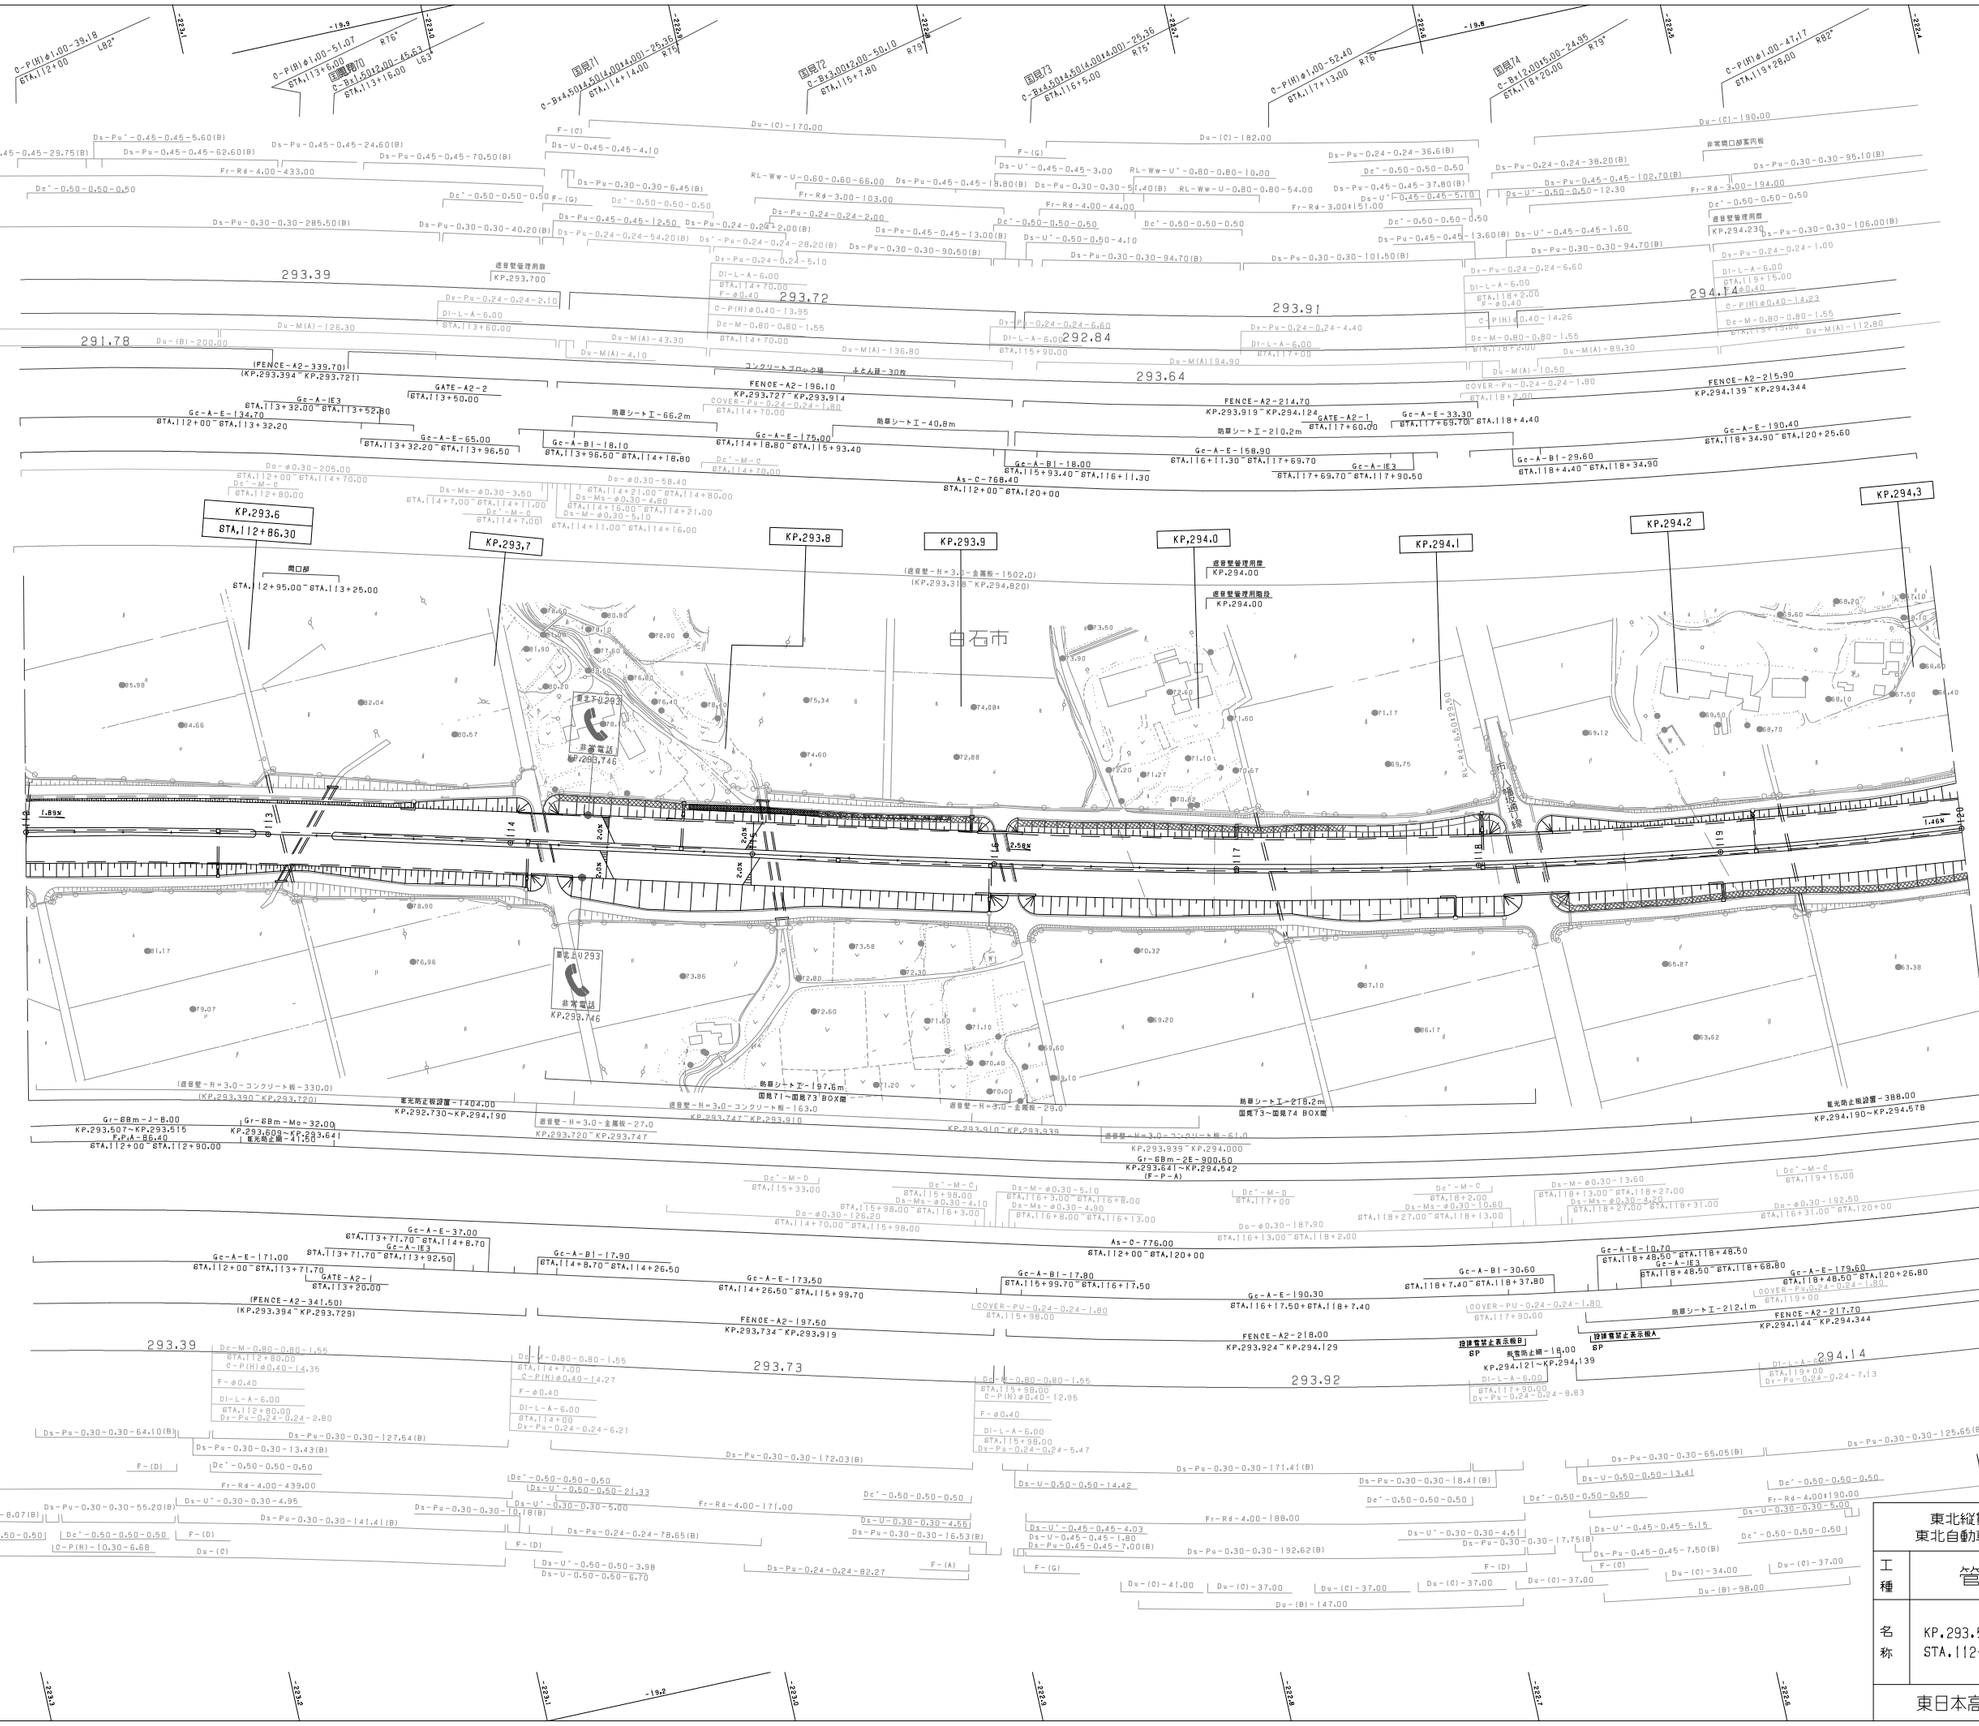

調整年月	摘要
第2回 2010年 5月	
第3回 2012年 4月	
第4回 2016年 1月	
第5回 2018年 1月	

東北縦貫自動車道弘前線
東北自動車道（国見～白石）

工種：管理用平面図

名称：KP.293.514～KP.294.314 STA.112+00～STA.120+00

縮尺：1/1000

22
30

東日本高速道路（株） 東北支社

国見75
C-B×5.50×14.50(4.00)×24.00-24.59
STA.120+34.00
R85°

国見76
C-B×5.50×12.00-46.33
STA.121+37.00
R86°

国見77
C-B×6.00×5.50-40.86
STA.122+45.00
R89°

C-P(N)ø1.00-75.18
STA.123+55.00
LR

白石西パストップ L=420.000

国見78
C-B×4.00×12.00-62.60
STA.125+30.40
R81°

テーパー 52.50

白石高架橋
VA-3C-Pre8-(2+10.58)+196.500

宮城白石川橋
Br-3C-MG-LR-(2+9.25)+276.900

STA.126+62.00

STA.126+58.50

遮音壁管理用扉
KP.294.730

非常電話
KP.294.730

F-(B)

非常開口部案内板

Ds-U-0.30-0.30-1.20

Ds'-U'-0.30-0.30-6.45

遮音壁-H=3.5-金属板
STA.123+85.00

Ds-U-0.80-0.80-16.35

Ds-U-0.80-0.50-12.30

Ds-U'-1.00-0.80-9.60

Ds-U-0.80-0.50-12.00

Ds'-U'-1.00-0.80-18.20

D8-Pu-0.45-0.45-88.20(B)

Fr-Rd-6.50+298.00

Dc'-0.50-0.50-0.50

Ds-Pu'-0.30-0.30-3.00(B)

F-(D)

Ds-Pu-0.30-0.30-30.35(B)

Ds-Pu-0.30-0.30-98.70(B)

Ds-Pu-0.30-0.30-24.15

Ds-Pu-0.30-0.30-104.25(B)

Ds-Pu-0.30-0.30-17.00(B)

Dy-Pu-0.24-0.24-13.94

Gr-101.00

294.56

D1-L-A-6.00
STA.122+60.00
F-ø0.40

C-P(N)ø0.40-16.83

Dc-M-0.80-0.80-1.55

Dy-Pu-0.24-0.24-12.35

Dy-Pu-0.24-0.24-12.95

D1-L-A-6.00
STA.124+19.00

Du-M(A)-149.30

Du-M(A)-19.80

294.14

294.35

292.84

293.64

Dy-Pu-0.24-0.24-7.20

Dy-Pu-0.24-0.24-5.50

D1-L-A-6.00
STA.120+23.00

D1-L-A-6.00
STA.121+30.00

Du-M(A)-152.90

D1-L-A-6.00
STA.122+80.00

Du-M(A)-68.95

D1-L-A-6.00
STA.123+67.50

Dy-Pu-0.24-0.24-10.00

Dy-M-(A)-128.70

プラットホーム 294.53
PLAT FORM 20.00
STA.123+67.50~STA.123+87.70

Ds-Pu-0.30-0.30-40.50

FENCE-A2-63.30
KP.294.914~KP.294.969

歩道防止柵 TYPE-B-25.00
STA.126+62.00~STA.126+87.00

Gr-A-B2-144.50
STA.126+58.00~STA.128+00

Gr-B-B2-2-56.50
STA.126+00~STA.126+58.00

Gr-A-B2-1-50.30
STA.125+48.40~STA.126+00

GATE-A2-2
STA.126+73.00

FENCE-A2-180.00
KP.294.692~KP.294.870

Gr-A-E-161.00
STA.123+88.00~STA.125+48.40

Gr-A-E3
STA.123+66.70

FENCE-(A)-25.00
KP.294.562~KP.294.570

FENCE-(A)-215.20
KP.294.349~KP.294.556

(FENCE-A2-215.90)
(KP.294.144~KP.294.344)

COVER-Pu-0.24-0.24-1.80
STA.120+23.00

Gc-A-B1-14.30
STA.120+25.60~STA.120+40.00

Gc-A-E-139.40
STA.120+40.00~STA.121+80.00

GATE-A2-1
STA.121+30.00

As-C-171.70
STA.120+00~STA.121+80.00

COVER-Pu-0.24-0.24-8.40
STA.122+00

COVER-Pu-0.24-0.24-1.80
STA.122+40.00

Gc-A-E-115.00
STA.121+80.00~STA.122+95.00

As-C-19.40
STA.121+80.00~STA.121+99.40

As-C-51.00
STA.122+3.60~STA.122+54.10

COVER-Pu-0.24-0.24-1.80
STA.122+50.00

COVER-Pu-0.24-0.24-1.80
STA.122+80.00

Gr-A-E-72.00
STA.122+95.00~STA.123+67.00

As-C-3.20

As-C-99.50
STA.123+65.10~STA.123+67.50
STA.122+60.50~STA.123+58.40

As-C-15.70
STA.123+87.70~STA.124+2.60

As-C-141.10
STA.124+9.10~STA.125+48.40

Du-M(A)-138.50
STA.124+1.20~STA.125+40.50

Dc'-M-A
STA.124+75.00

Ds-Pu-0.30-0.30-7.00

Ds-Pu-0.30-0.30-45.00

Dc'-M-C
STA.125+40.50

P.C.C-A-21.10
STA.125+40.60~STA.125+61.50

Gr-B-2E-26.80
STA.125+35.00~STA.125+62.00

Gr-B-2B-39.00
STA.125+62.00

Gr-B-2B-58.00
STA.126+00~STA.126+58.50

Gr-B-2B-141.90
STA.126+58.50~STA.128+00

KP.295.1

吹流し

Rw-Cb(W)-0.80~1.90~47.00

Rw-G-1.70~20.80

Rw-Cb(W)-0.80~4.93~140.50

Rw-Cb(W)-0.80~1.70~23.50

CC-A-21.00
STA.123+67.50~STA.123+87.70

P.C.C-BM-5.40
STA.123+67.50~STA.123+87.70

P.C.C-B-15.20
STA.123+67.50~STA.123+87.70

Rw-Cb(W)-0.80~1.50~10.00

Ds-Pu'-0.24-0.24-28.20
STA.123+67.00~STA.123+95.00

遮音壁-H=3.0-金属板-96.0
KP.294.851~KP.294.947

遮音壁-H=3.0-金属板-103.0
KP.294.947~KP.295.050

停電装置
STA.125+62.00

停電装置
STA.125+78.595

KP.294.4
STA.120+86.30

KP.294.5

KP.294.6

KP.294.7

KP.294.8

KP.294.9

KP.295.0

白石市

県

遮音壁-H=3.0-コンクリート板-416.0
KP.294.360~KP.294.776

Gr-68m-2E-900.50
KP.293.641~KP.294.542
(P.P.A)

飛雪防止柵-10.00
KP.294.345~KP.294.355

防光防止板設置-388.00
KP.294.190~KP.294.578

Rw-Cb(W)-0.80-4.00-105.50
STA.121+80.00~STA.125+35.00

Grm-A-E-355.50

Rw-Cb-1.27~2.30~22.50

Cc-Cb(W)-0.80-1.80-14.00

P.C.C-A-23.10
STA.125+45.00~STA.125+61.50

P.C.C-A-12.60
STA.125+50.00~STA.125+61.50

As-C-9.70
STA.124+24.40~STA.124+33.50

As-C-95.60
STA.124+39.50~STA.125+33.60

As-C-22.20
STA.125+40.00~STA.125+61.50

CC-A-22.40
STA.124+50.00~STA.124+25.00

Gr-A-B2-1-98.50
STA.125+61.50~STA.126+00

Gr-A-E-137.50
STA.124+24.40~STA.125+61.50

Gr-B-2E-59.50
STA.126+00~STA.126+58.50

Gr-A-B2-1-139.00
STA.126+58.50~STA.128+00

FENCE-(A)-130.0
KP.294.757~KP.294.884

FENCE-A2-55.50
KP.294.914~KP.294.964

出入口(A)
KP.294.914

(防音シートエ-212.1m)
(FENCE-A2-217.70)
(KP.294.144~KP.294.344)

防音シートエ-215m

GATE-A2-1
STA.121+60.00

FENCE-(A)-85.00
KP.294.561~KP.294.640

FENCE-(A)-221.10
KP.294.348~KP.294.556

FENCE-(A)-20.00
KP.294.695~KP.294.715

Gc-A-B1-17.80
STA.120+26.80~STA.120+44.00

Gc-A-E-135.50
STA.120+44.00~STA.121+80.00

Gc-A-E-223.0
STA.121+80.00~STA.124+3.00

Gc-A-E-88.00
STA.124+3.00~STA.124+91.00

Gc-A-E3
STA.124+3.00

COVER-Pu-0.24-0.24-1.80
STA.120+25.00

COVER-Pu-0.24-0.24-1.80
STA.121+90.00

COVER-Pu-0.24-0.24-1.30
STA.124+00

COVER-Pu-0.24-0.24-1.80
STA.124+33.00

設置管延長表示板B
SP

設置管延長表示板A
SP

294.14

294.35

294.36

Dc-M-0.80-0.80-1.55
STA.120+25.00

C-P(N)ø0.40-13.90

F-ø0.40

Dc-M-0.80-0.80-1.55

Di-L-A-6.00
STA.120+26.00

Dy-Pu-0.24-0.24-6.27

Dc-M-0.80-0.80-1.55
STA.121+90.00

C-P(N)ø0.40-12.96

F-ø0.40

Di-L-A-6.00
STA.121+90.00

Dy-Pu-0.24-0.24-10.60

Dc-M-0.80-0.80-1.55

Dy-Pu-0.24-0.24-10.80

Dc-M-0.80-0.80-1.55
STA.123+90.00

C-P(N)ø0.40-19.20

F-ø0.40

Di-L-A-6.00
STA.124+00

Dy-Pu-0.24-0.24-10.80

Dc-M-0.80-0.80-1.55
STA.124+30.00

C-P(N)ø0.40-16.33

F-ø0.40

Di-L-A-6.00
STA.125+40.00

Dy-Pu-0.24-0.24-6.15

Ds-Pu-0.30-0.30-126.66(B)

Ds-Pu-0.30-0.30-147.82(B)

Ds-Pu-0.30-0.30-46.64(B)

Ds-Pu-0.30-0.30-134.81(B)

Ds-Pu-0.30-0.30-36.00(B)

Ds-Pu-0.30-00.30-89.85(B)

Ds-Pu-0.30-0.30-35.00(B)

Ds-U-0.50-0.50-12.03

Ds-U-0.30-0.30-5.50

Ds-U'-0.30-0.30-5.55

D6-Pu-0.30-0.30-19.30(B)

F-(D)

Dc'-0.50-0.50-0.50

Dc'-0.50-0.50-0.50

Fr-Rd-4.00+192.00

Ds-U'-0.30-0.30-4.15

Ds-U-0.30-0.30-6.39

Ds-U-0.80-0.50-20.45

Fr-Rd-6.50+327.00

Ds-U'-1.00-0.80-20.45

Ds-U'-0.30-0.30-6.50

Ds-U'-0.30-0.30-2.30

C-P(N)ø0.30-10.50

Dc'-0.50-0.50-0.50
Fr-Rd-4.00+190.00
Ds-U'-0.30-0.30-5.00
Ds-Pu-0.30-0.30-11.00(B)
F-(A)

遮音壁管理用扉
KP.294.710

遮音壁管理用コンクリート階段
KP.294.710

非常開口部案内板
KP.294.710

Gr-101.00

遮音壁-H=3.0-金属板-73.0
KP.294.778~KP.294.851

遮音壁-H=3.0-金属板-96.0
KP.294.951~KP.294.947

遮音壁-H=3.0-金属板-120.0
KP.294.980~KP.295.100

遮音壁-H=3.0-金属板-31.0
KP.294.947~KP.294.980

テーパー 35.00

テーパー L=40.00

テーパー 52.50

加速車線 L=60.00

2次加速車線 L=20.00

チェーンベース L=100.00

白石西パストップ L=420.000

遮音壁-2.25
STA.124+42.00

STA.121+80.00

STA.122+20.00

STA.122+60.00

STA.123+20.00

STA.123+40.00

STA.124+40.00

STA.125+00

STA.125+40.00

STA.125+80.00

STA.126+20.00

STA.126+60.00

STA.127+00

STA.127+40.00

STA.128+00

RP-バストップ間め切り対策62基
KP.294.550~KP.294.880

RP-バストップ間め切り対策67基
KP.294.520~KP.294.860

非常電話
KP.294.711

非常電話
KP.294.761

非常電話
KP.294.851

非常電話
KP.294.947

非常電話
KP.294.980

非常電話
KP.295.050

非常電話
KP.295.100

非常電話
KP.294.778

非常電話
KP.294.880

非常電話
KP.294.772

非常電話
KP.294.776

非常電話
KP.294.730

非常電話
KP.294.914

非常電話
KP.294.964

非常電話
KP.294.884

非常電話
KP.294.757

非常電話
KP.294.640

非常電話
KP.294.715

非常電話
KP.294.695

非常電話
KP.294.556

非常電話
KP.294.348

非常電話
KP.294.561

非常電話
KP.294.870

非常電話
KP.294.692

非常電話
KP.294.562

非常電話
KP.294.570

非常電話
KP.294.349

非常電話
KP.294.344

非常電話
KP.294.144

非常電話
KP.294.542

非常電話
KP.294.578

非常電話
KP.294.190

非常電話
KP.294.355

非常電話
KP.294.346

非常電話
KP.294.030

非常電話
KP.294.641

非常電話
KP.294.776

非常電話
KP.294.360

非常電話
KP.294.416

非常電話
KP.294.880

非常電話
KP.294.550

非常電話
KP.294.030

非常電話
KP.294.561

非常電話
KP.294.640

非常電話
KP.294.695

非常電話
KP.294.715

非常電話
KP.294.556

非常電話
KP.294.348

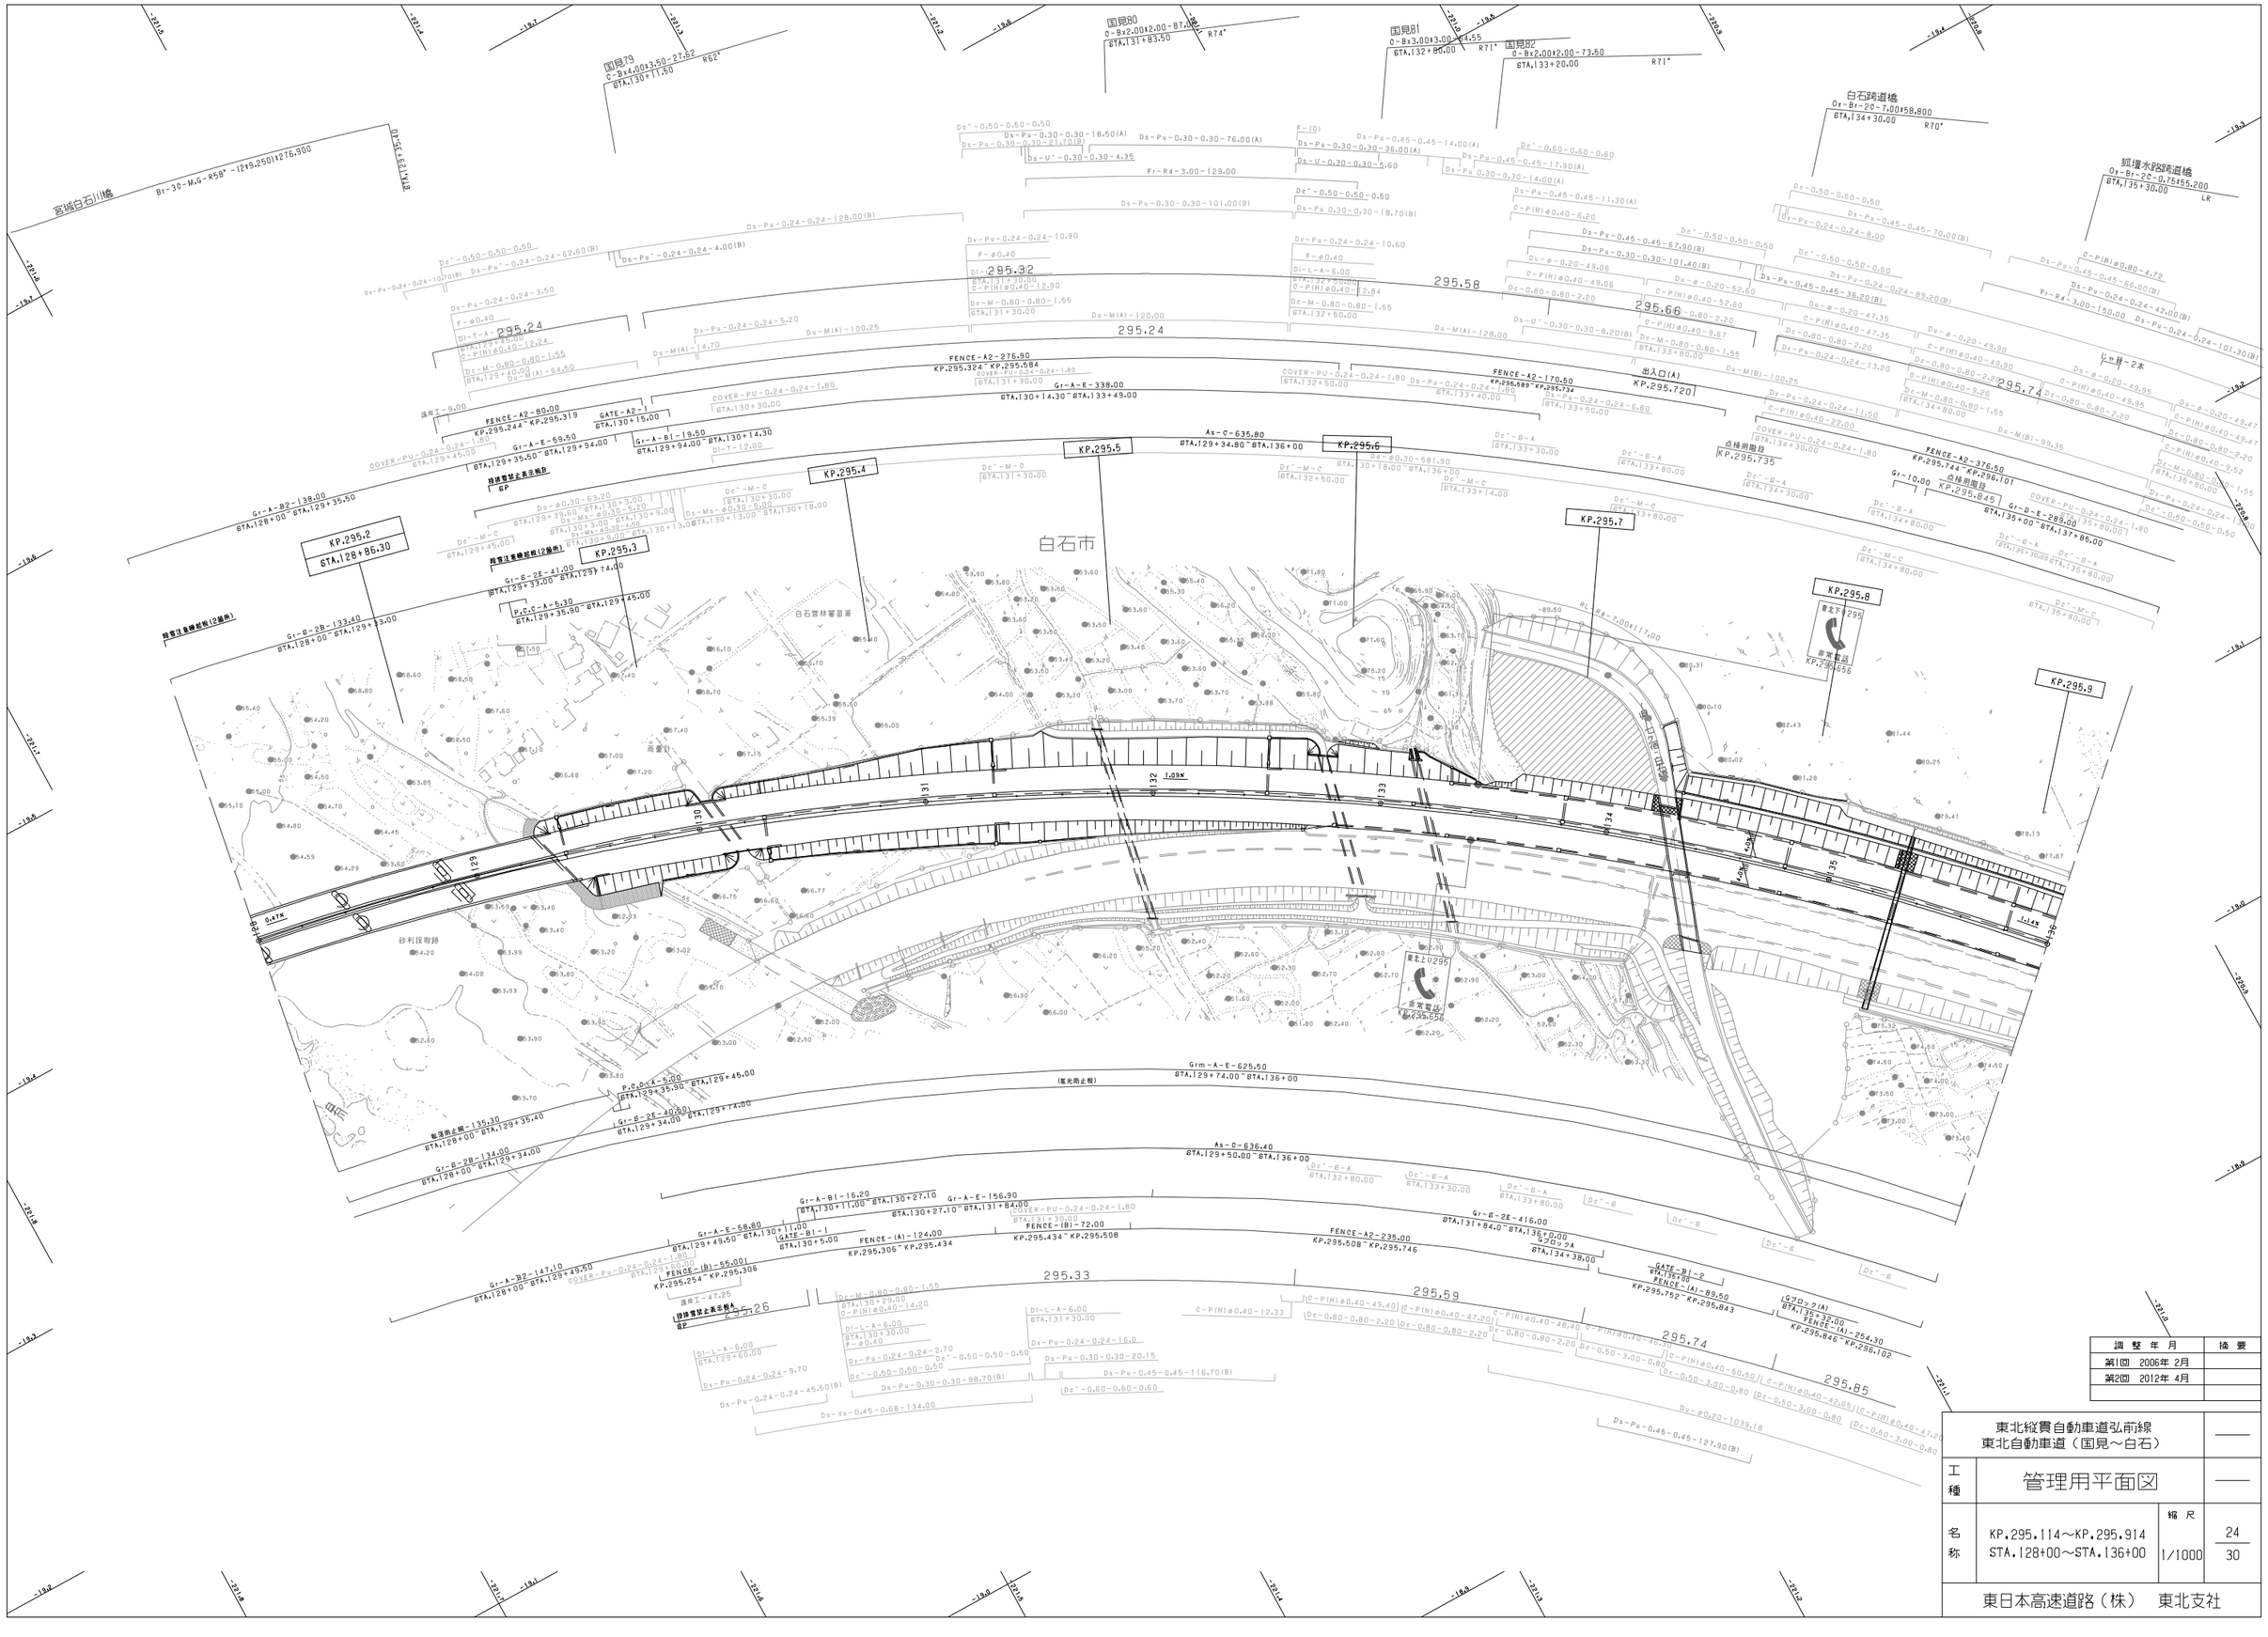
宮城白石川橋
Br-30-M.G-85B*-(219,250)1276,900
国見79
C-B14.00t3.50-27.62
STA.130+11.50
国見80
O-B12.00t2.00-87.00
STA.131+83.50
国見81
O-Bx3.00t3.00-74.55
STA.132+80.00
国見82
O-Bx2.00t2.00-73.50
STA.133+20.00
白石跨道橋
Oy-Br-20-7.00t58.800
STA.134+30.00
狐塚水路跨道橋
Oy-Br-20-0.75t55.200
STA.135+30.00
295.24
295.32
295.58
295.66
295.74
295.33
295.59
295.74
295.85
KP.295.2
STA.128+86.30
KP.295.3
KP.295.4
KP.295.5
KP.295.6
KP.295.7
KP.295.8
KP.295.9
白石市
白石宮林署苗畑
砂利採取跡
FENCE-A2-276.90
KP.295.324~KP.295.584
FENCE-A2-170.60
KP.295.589~KP.295.732
FENCE-A2-376.50
KP.295.744~KP.296.101
出入口(A)
KP.295.720
点検用階段
KP.295.735
点検用階段
KP.295.845
FENCE-A2-235.00
KP.295.508~KP.295.746
FENCE-(A)-254.30
KP.295.846~KP.296.102
FENCE-(B)-72.00
KP.295.434~KP.295.508
FENCE-(B)-55.00
KP.295.254~KP.295.306
FENCE-(A)-124.00
KP.295.305~KP.295.434
FENCE-A2-80.00
KP.295.244~KP.295.319
GATE-A2-1
GATE-B1-1
GATE-3B-2
GATE-3B-1
ヒヤ井-2本
(Gコロック(A))
Grm-A-E-625.50
STA.129+74.00~STA.136+00
As-C-635.80
STA.129+34.80~STA.136+00
As-C-636.40
STA.129+50.00~STA.136+00
Gr-A-E-338.00
STA.130+14.30~STA.133+49.00
Gr-A-E-156.90
STA.130+27.10~STA.131+84.00
Gr-A-E-59.50
STA.129+35.50~STA.129+94.00
Gr-A-B1-19.50
STA.129+94.00~STA.130+14.30
Gr-A-B2-147.10
STA.128+00~STA.129+49.50
Gr-A-B2-138.00
STA.128+00~STA.129+35.50
Gr-B-2E-416.00
STA.131+84.0~STA.136+0.00
Gr-B-2B-134.00
STA.128+00~STA.129+34.00
Gr-B-2B-133.40
STA.128+00~STA.129+33.00
Gr-B-26-41.00
STA.129+33.00~STA.129+74.00
P.C.C-A-5.30
STA.129+35.00~STA.129+45.00
P.C.C-A-6.00
STA.129+35.00~STA.129+45.00
Gr-B-2E-40.50
STA.129+34.00~STA.129+74.00
Gr-D-E-285.00
STA.135+00~STA.137+85.00
Gr-10.00
STA.134+38.00
Ax-C-635.80
STA.129+34.80~STA.136+00
Ds-Pu-0.30-0.30-76.00(A)
Ds-Pu-0.30-0.30-101.00(B)
Ds-Pu-0.30-0.30-87.70(B)
Ds-Pu-0.45-0.45-67.90(B)
Ds-Pu-0.45-0.45-36.20(B)
Ds-Pu-0.24-0.24-89.20(B)
Ds-Pu-0.24-0.24-101.30(B)
Ds-Pu-0.24-0.24-42.00(B)
Ds-Pu-0.24-0.24-45.50(B)
Ds-Pu-0.24-0.24-62.60(B)
Ds-Pu-0.24-0.24-128.00(B)
Ds-Pu-0.24-0.24-4.00(B)
Ds-Pu-0.24-0.24-8.00
Ds-Pu-0.24-0.24-13.20
Ds-Pu-0.24-0.24-11.50
Ds-Pu-0.24-0.24-6.80
Ds-Pu-0.45-0.45-14.00(A)
Ds-Pu-0.45-0.45-17.90(A)
Ds-Pu-0.45-0.45-11.30(A)
Ds-Pu-0.45-0.45-70.00(B)
Ds-Pu-0.45-0.45-56.00(B)
Ds-Pu-0.30-0.30-14.00(A)
Ds-Pu-0.30-0.30-8.70(B)
Ds-Pu-0.30-0.30-36.00(A)
Ds-Pu-0.30-0.30-21.70(B)
Ds-Pu-0.30-0.30-98.70(B)
Ds-Pu-0.45-0.45-116.70(B)
Ds-Pu-0.45-0.45-127.90(B)
Ds-Vs-0.45-0.68-134.00
Ds-U'-0.30-0.30-4.35
Ds-U-0.30-0.30-5.60
Ds-Ms-ø0.30-5.00
Ds-Ms-ø0.30-63.20
Ds-Ms-ø0.30-581.90
Ds-ø0.20-1039.18
Dy-Pu-0.24-0.24-10.90
Dy-Pu-0.24-0.24-10.60
Dy-Pu-0.24-0.24-5.20
Dy-Pu-0.24-0.24-3.50
Dy-Pu-0.24-0.24-9.70
Dy-Pu-0.24-0.24-16.0
Dy-Pu-0.24-0.24-2.70
Dy-Pu-0.24-0.24-1.80
Dy-Pu-0.24-0.24-1.00
Dy-Pu-0.24-0.24-1.80
Dy-Pu-0.24-0.24-1.80
Dy-Pu-0.24-0.24-1.80

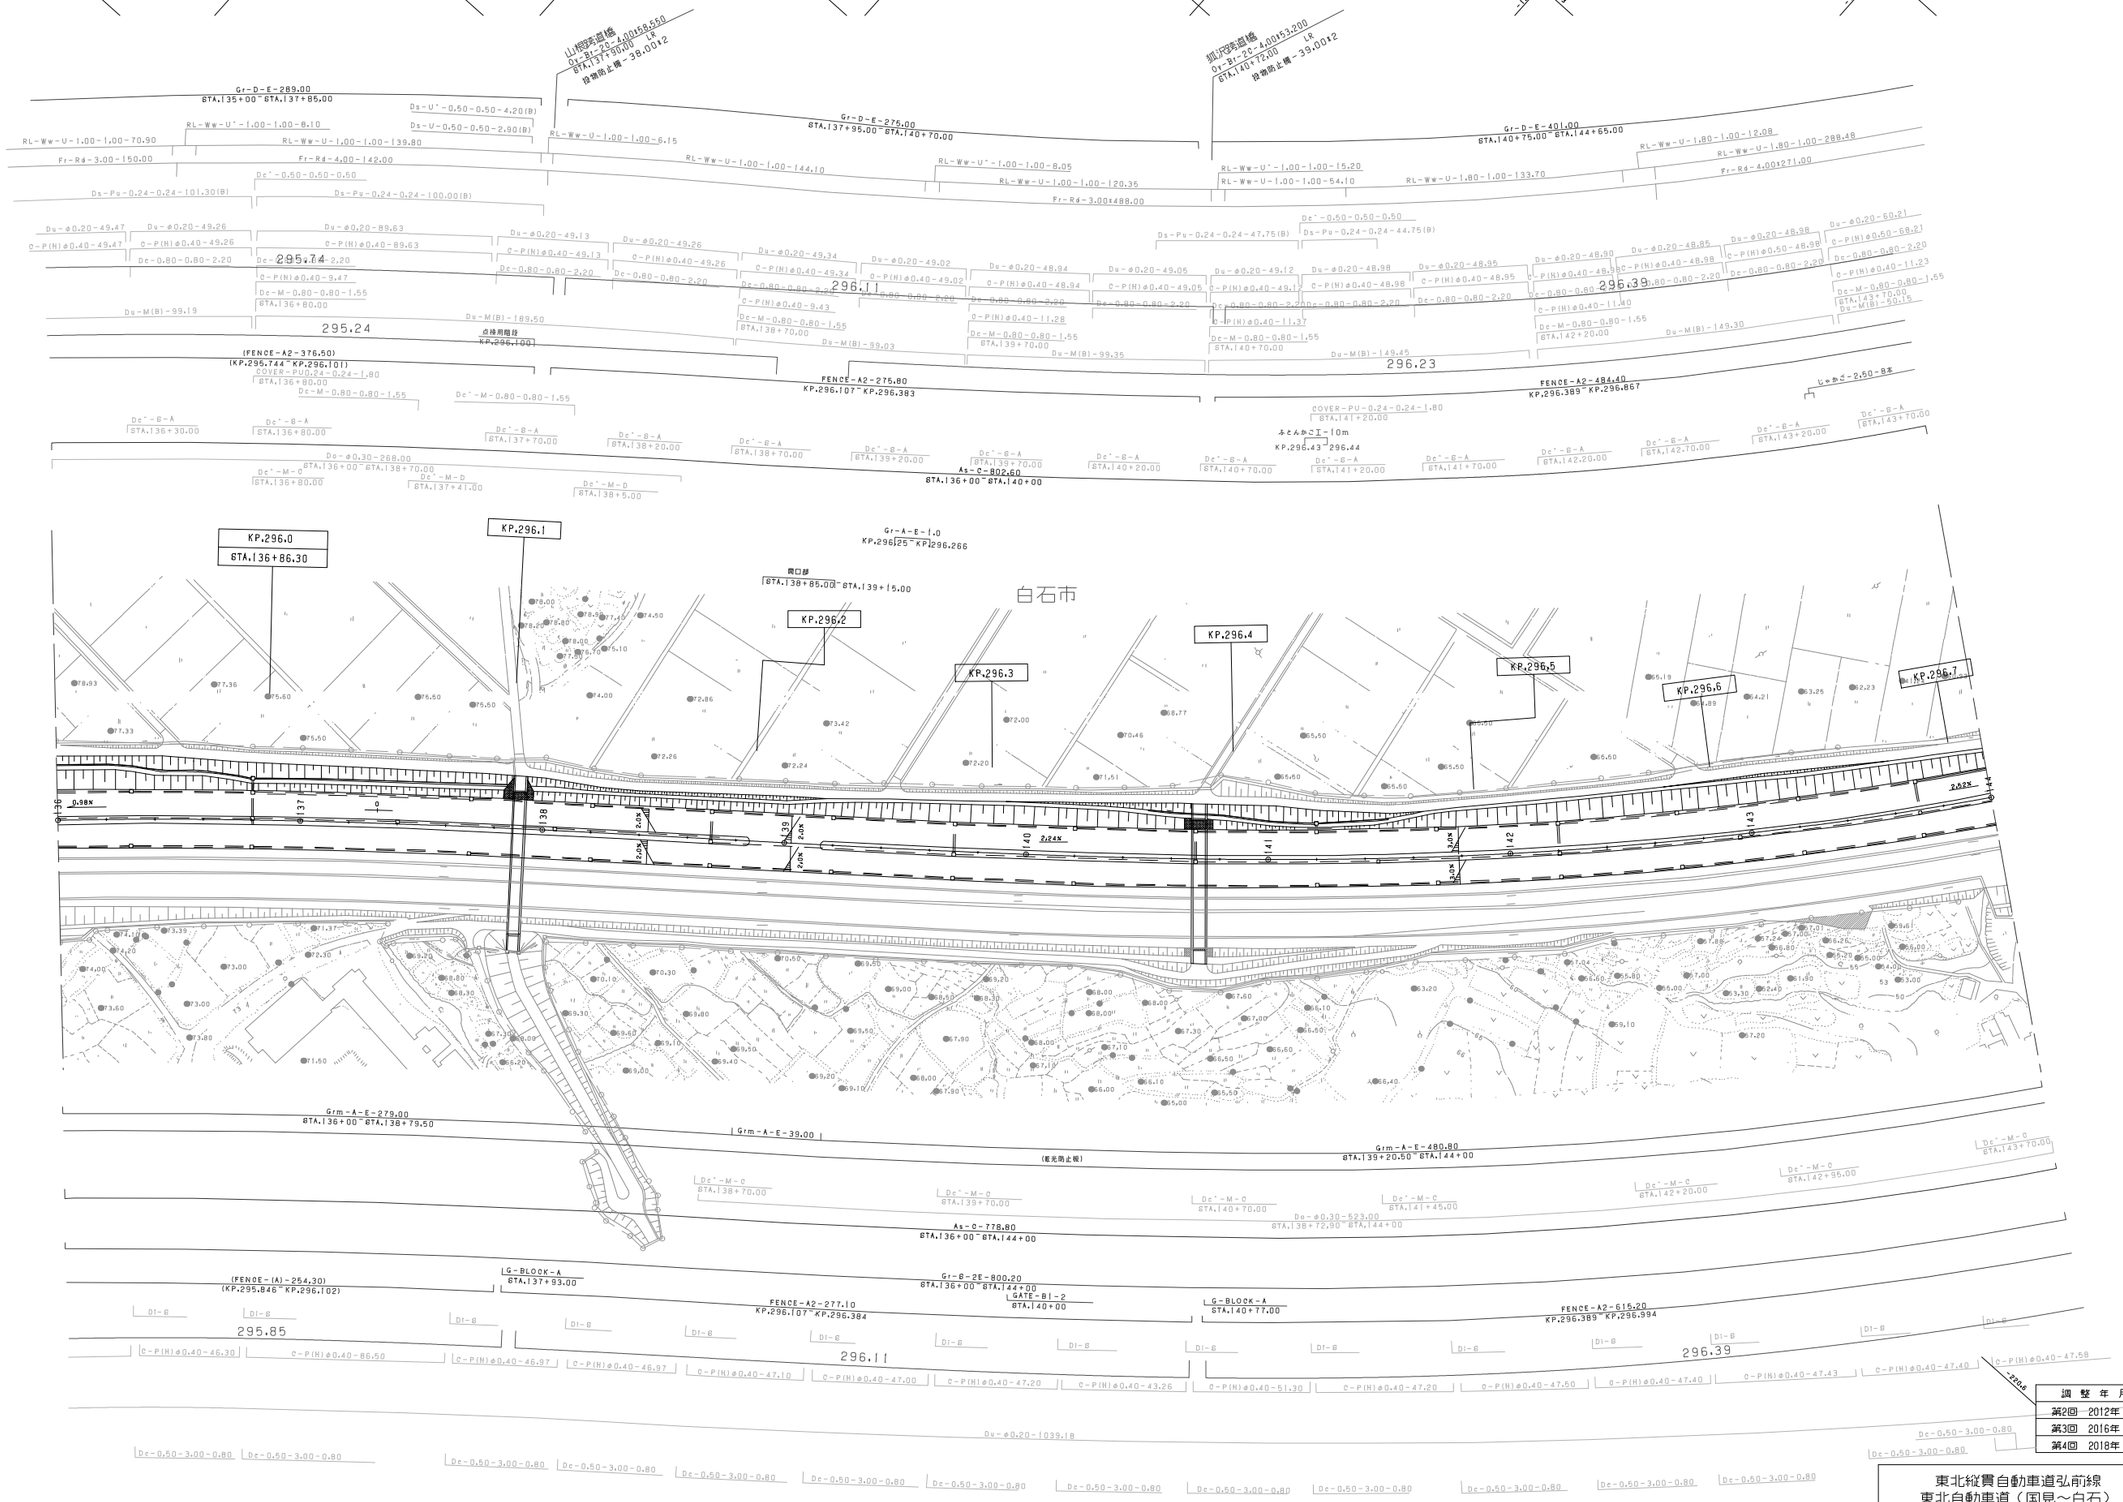

調整年月	摘要
第2回 2012年 4月	
第3回 2016年 1月	
第4回 2018年 1月	

東北縦貫自動車道弘前線 東北自動車道（国見～白石）			——
工種	管理用平面図		——
名称	KP.295.914～KP.296.714 STA.136+00～STA.144+00	縮尺 1/1000	25 30
東日本高速道路（株） 東北支社			

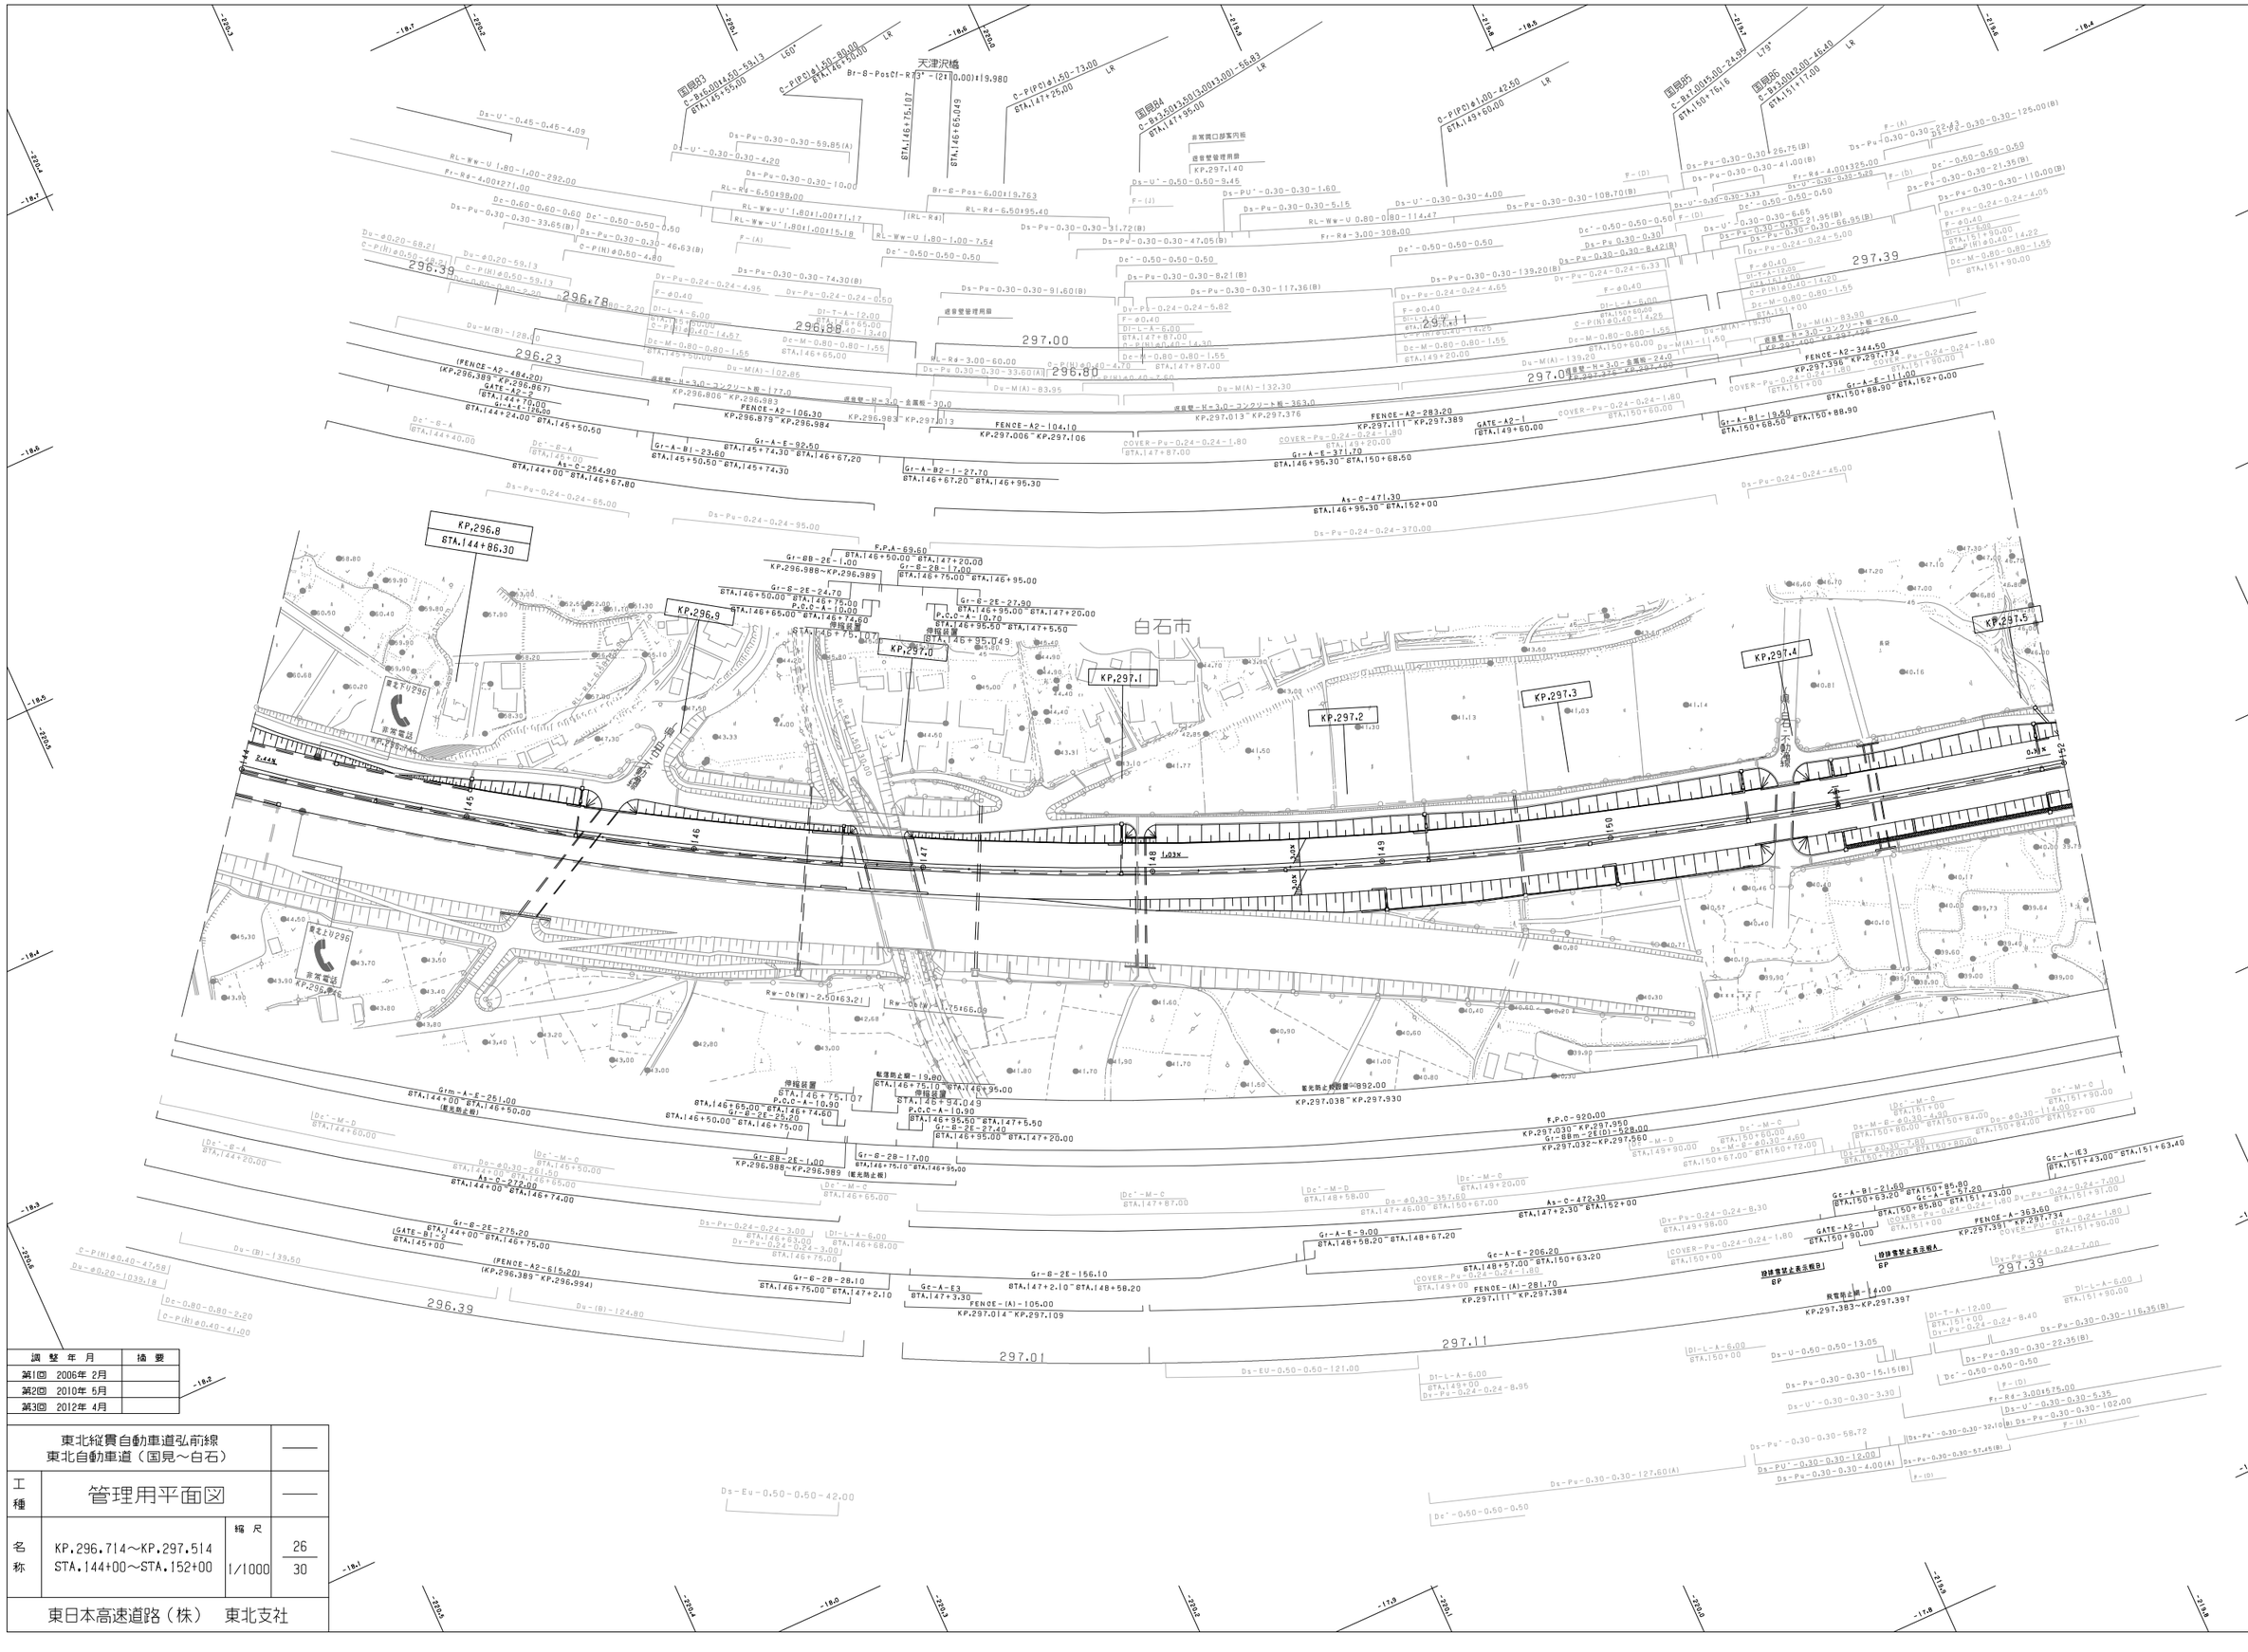

調整年月	摘要
第1回 2006年 2月	
第2回 2010年 5月	
第3回 2012年 4月	

東北縦貫自動車道弘前線 東北自動車道（国見～白石）			——
工種	管理用平面図		——
名称	KP.296.714～KP.297.514 STA.144+00～STA.152+00	縮尺 1/1000	26 30
東日本高速道路（株） 東北支社			

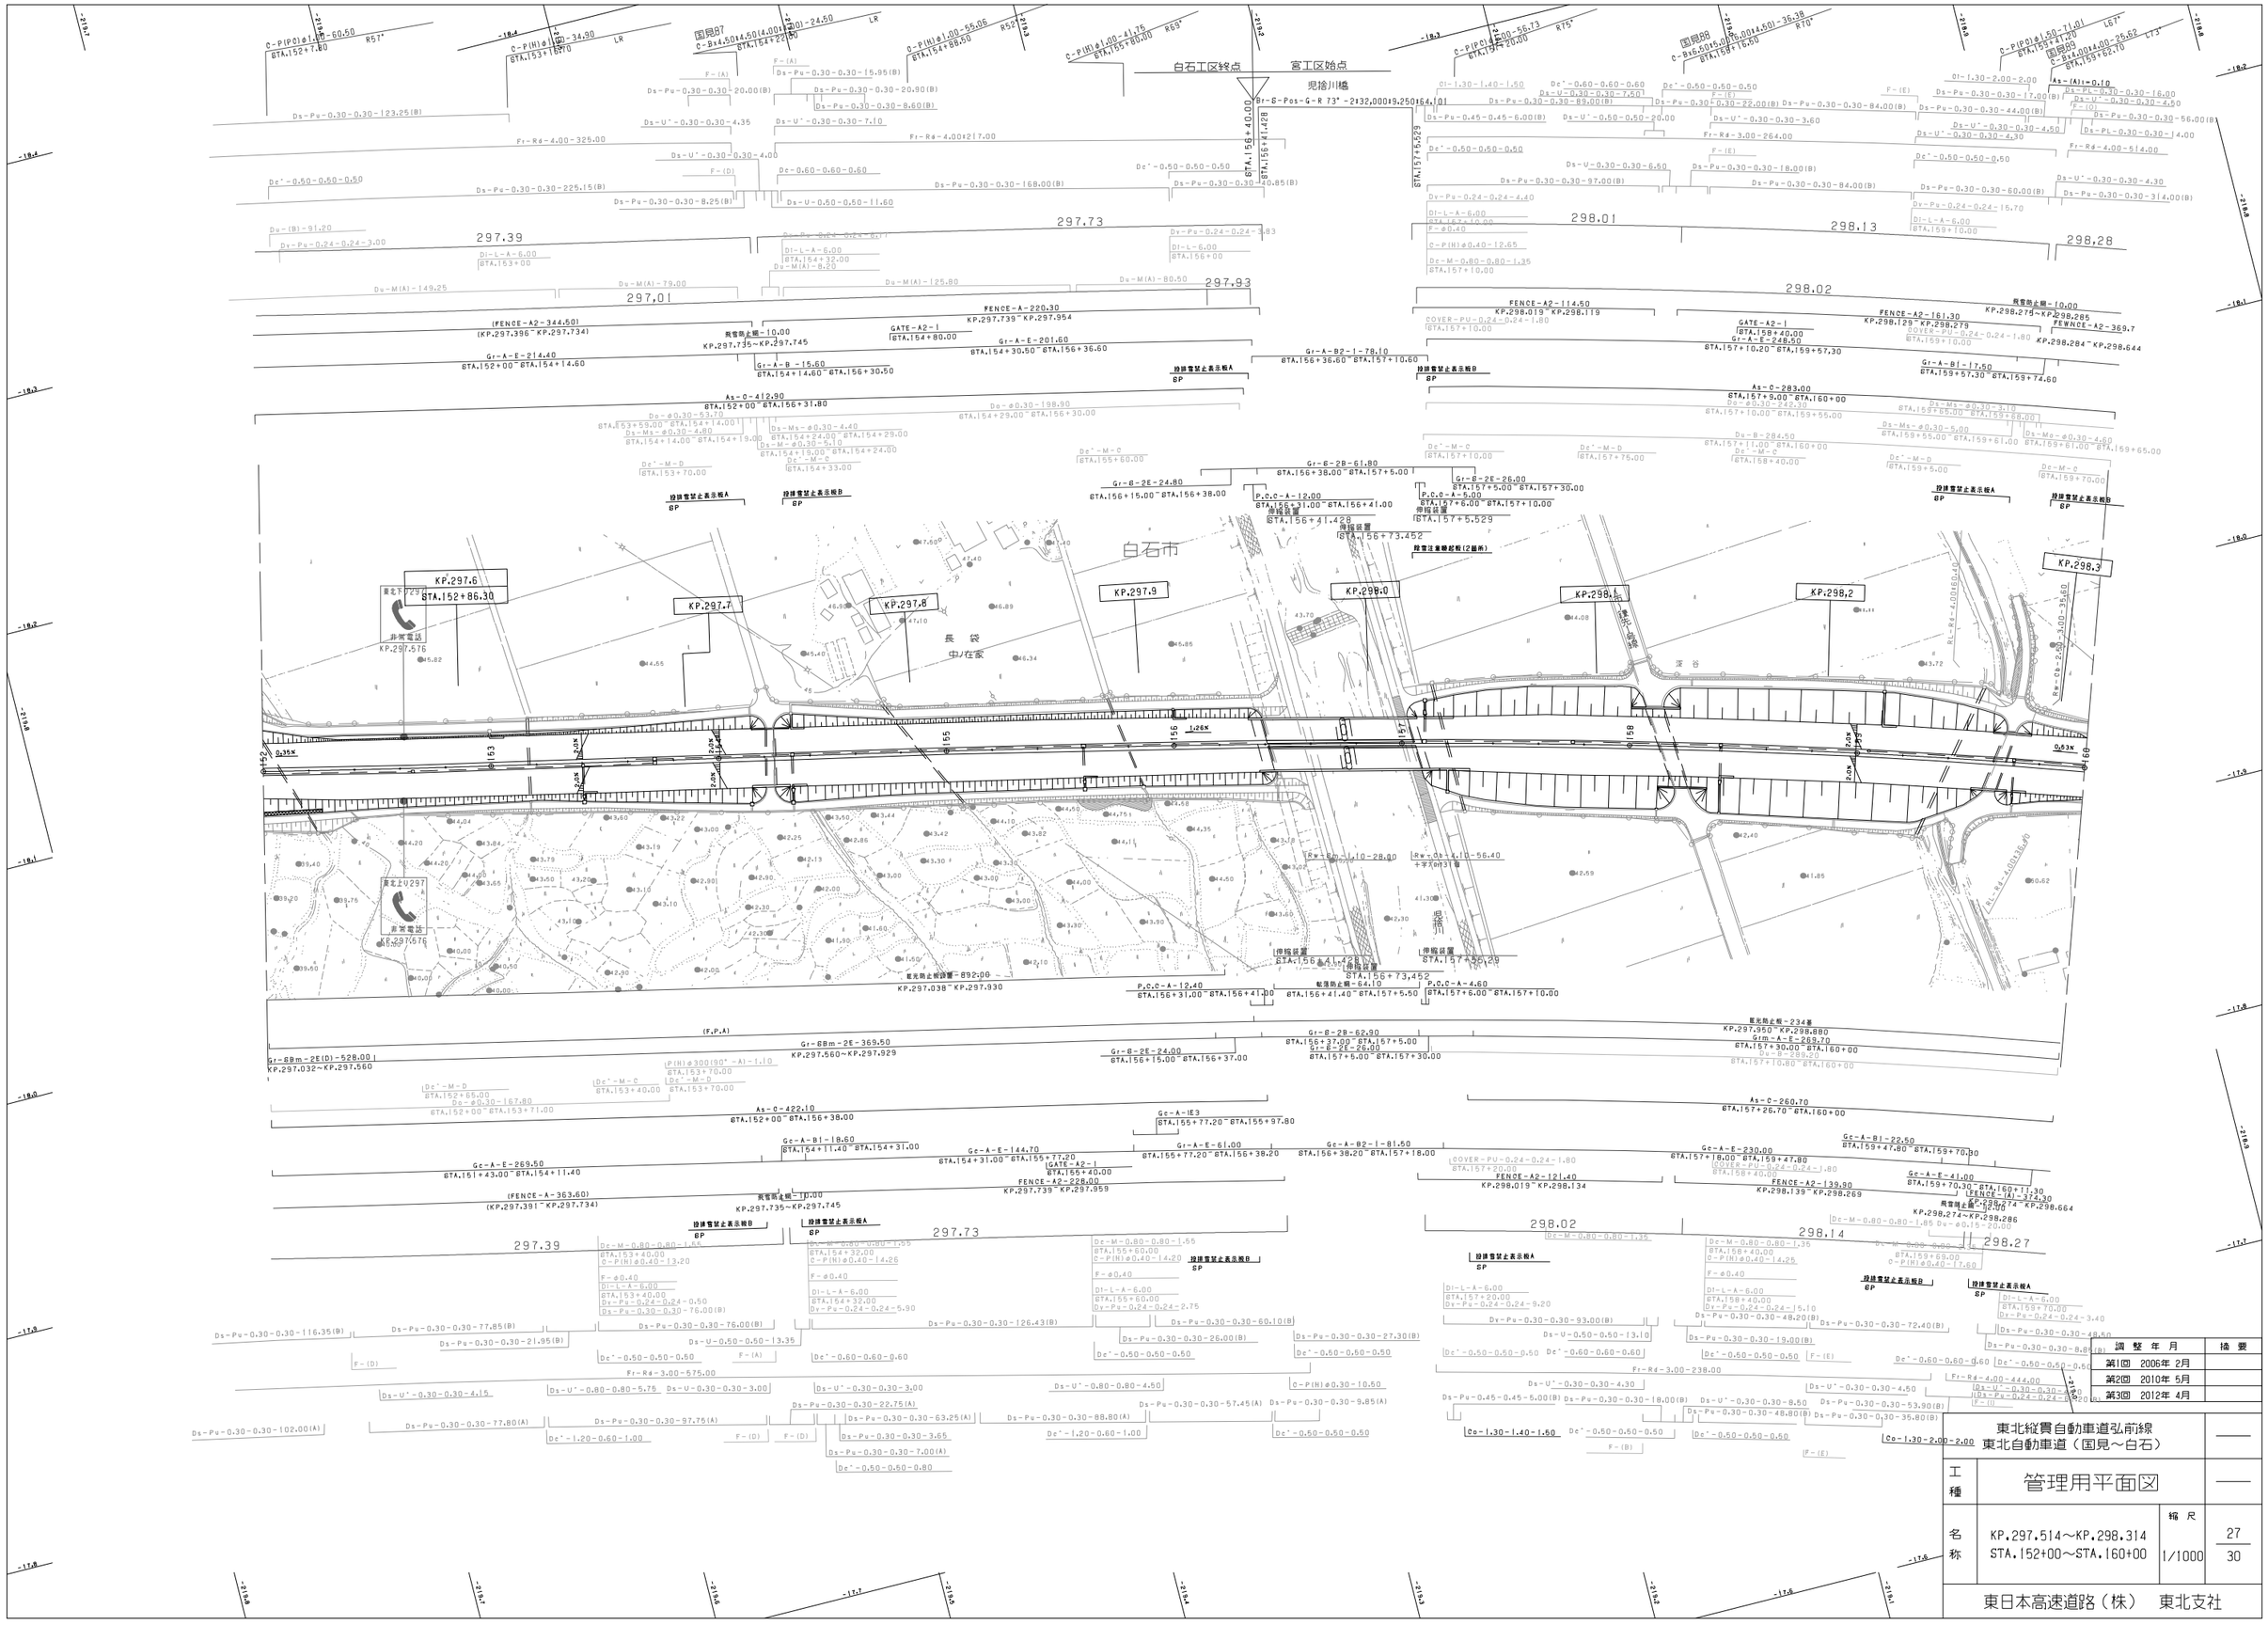

調整年月	摘要
第1回 2006年 2月	
第2回 2010年 5月	
第3回 2012年 4月	

東北縦貫自動車道弘前線
東北自動車道（国見～白石）

工種	管理用平面図		
名称	KP.297.514～KP.298.314 STA.152+00～STA.160+00	縮尺 1/1000	27 30

東日本高速道路（株） 東北支社

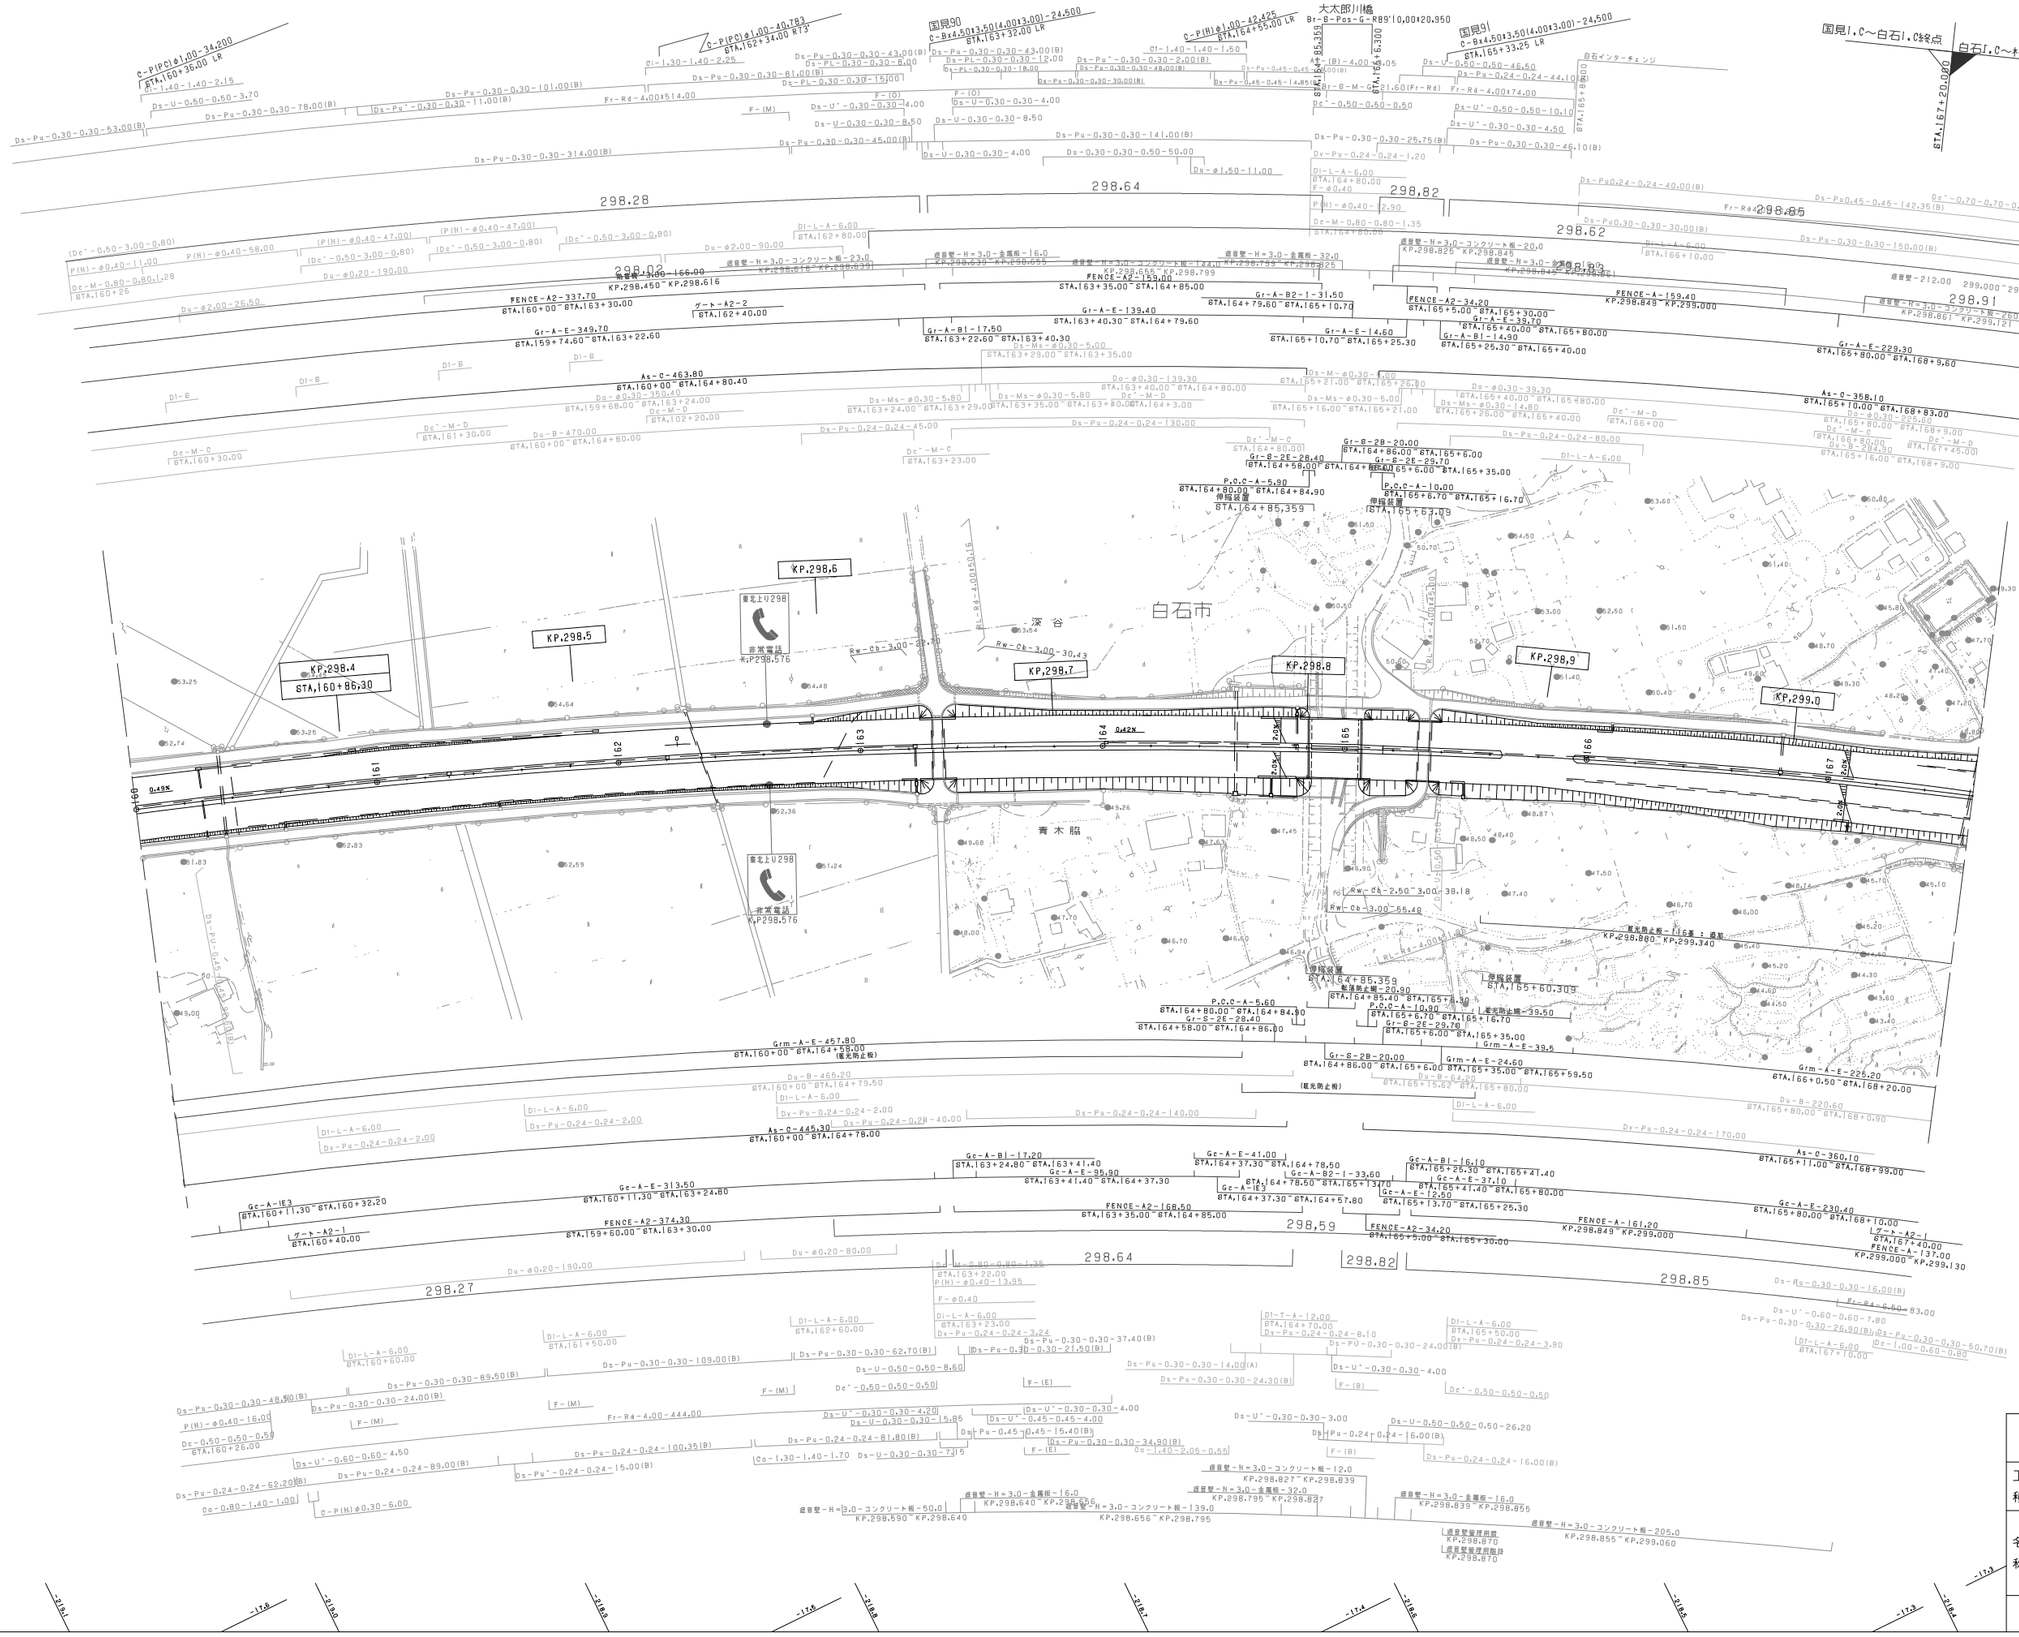

調整年月	摘要
第1回 2006年 2月	
第2回 2012年 4月	
第3回 2017年 1月	

東北縦貫自動車道弘前線
東北自動車道（国見～白石）

工種：管理用平面図

名称：KP.298.314～KP.299.074
STA.160+00～STA.167+60

縮尺：1/1000

28
30

東日本高速道路（株） 東北支社

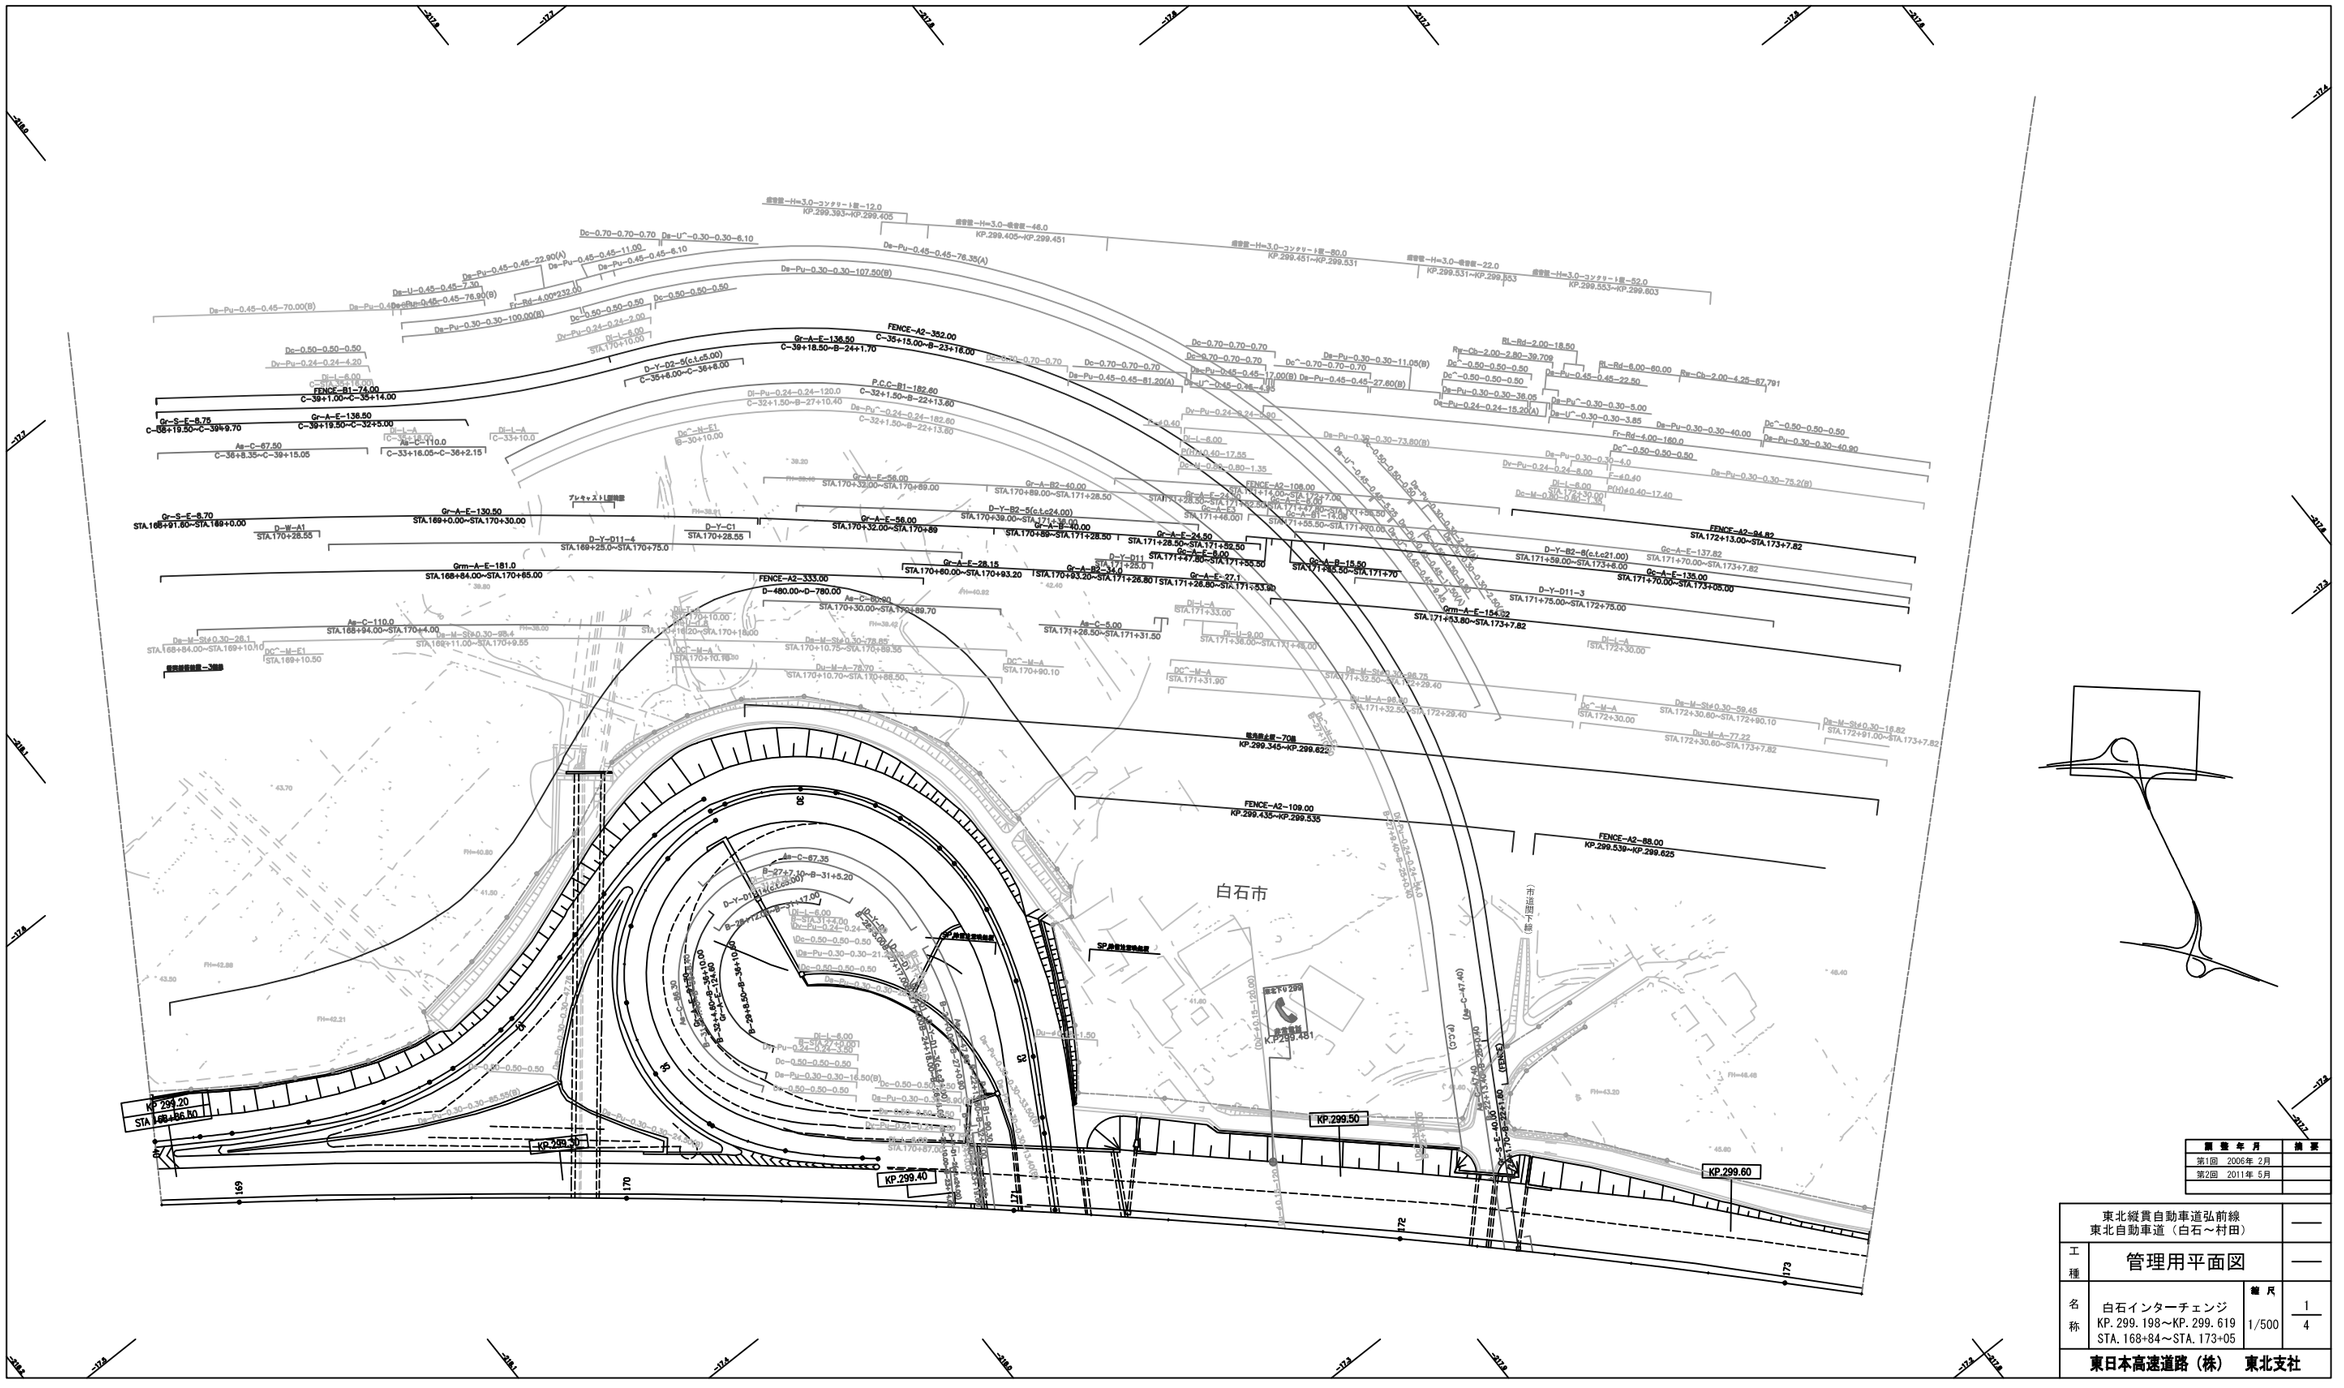
白石市
KP.299.50
KP.299.60
KP.299.40
KP.299.30
KP.299.20
KP.294.20
STA.168+86.50
KP.299.481
FENCE-A2-352.00
C-39+15.00~B-23+18.00
FENCE-A2-109.00
KP.299.435~KP.299.535
FENCE-A2-88.00
KP.299.539~KP.299.625
FENCE-A2-333.00
D-460.00~D-780.00
FENCE-A2-84.82
STA.172+13.00~STA.173+7.82
FENCE-B1-74.00
C-39+1.00~C-35+14.00
Gr-A-E-136.50
C-39+18.50~B-24+1.70
Gr-S-E-8.75
C-38+19.50~C-39+9.70
Gr-S-E-8.70
STA.168+91.80~STA.169+0.00
Gr-A-E-130.50
STA.169+0.00~STA.170+30.00
Grm-A-E-181.0
STA.168+84.00~STA.170+85.00
Gr-A-E-56.00
STA.170+32.00~STA.170+89
Gr-A-E-28.15
STA.170+60.00~STA.170+93.20
Gr-A-E-24.50
STA.171+28.50~STA.171+52.50
Gr-A-E-27.1
STA.171+26.50~STA.171+53.60
Gr-A-E-18.50
STA.171+63.50~STA.171+70
Gr-A-E-135.00
STA.171+70.00~STA.173+05.00
Grm-A-E-154.22
STA.171+93.80~STA.173+7.82
Gr-A-E-137.82
STA.171+70.00~STA.173+7.82
D-Y-B2-40.00
STA.170+89.00~STA.171+28.50
D-Y-B2-S(c.t.c24.00)
STA.170+39.00~STA.171+39.00
D-Y-B2-S(c.t.c21.00)
STA.171+59.00~STA.173+8.00
D-Y-B2-34.0
STA.170+83.20~STA.171+28.80
D-Y-011-4
STA.169+25.0~STA.170+75.0
D-Y-011
STA.171+25.0
D-Y-011-3
STA.171+75.00~STA.172+75.00
D-Y-C1
STA.170+28.55
D-W-A1
STA.170+28.55
Ac-C-110.0
STA.168+94.00~STA.170+4.00
Aa-C-110.0
STA.170+30.00~STA.170+89.70
Aa-C-5.00
STA.171+26.50~STA.171+31.50
Aa-C-67.50
C-36+8.35~C-39+15.05
Aa-C-110.0
C-33+16.05~C-36+2.15
D-Y-D2-S(c.t.c5.00)
C-35+6.00~C-35+8.00
P.C.C-B1-182.60
C-32+1.50~B-22+13.80
Dc-0.70-0.70-0.70
Da-Pu-0.45-0.45-76.39(A)
Da-Pu-0.30-0.30-107.50(B)
Da-Pu-0.45-0.45-70.00(B)
Da-U-0.45-0.45-7.30
Da-Pu-0.45-0.45-76.90(B)
Da-Pu-0.45-0.45-22.90(A)
Da-Pu-0.45-0.45-11.00
Da-Pu-0.45-0.45-6.10
Da-U^-0.30-0.30-6.10
Fr-Rd-4.00*232.00
Dc-0.50-0.50-0.50
Dr-Pu-0.24-0.24-2.00
Di-L-6.00
STA.170+10.00
Da-Pu-0.30-0.30-100.00(B)
Dr-Pu-0.24-0.24-4.20
Di-L-6.00
STA.170+10.00
Di-L-A
C-33+18.00
Di-L-A
C-33+10.0
Di-L-A
STA.170+33.00
Di-L-A
STA.171+33.00
Di-L-A
STA.172+30.00
Di-L-9.00
STA.171+36.00~STA.171+46.00
Di-L-8.00
STA.171+46.00
Di-L-8.00
STA.171+55.50~STA.171+70.00
Di-L-8.00
STA.171+70.00~STA.171+78.00
Di-L-8.00
STA.171+78.00~STA.171+88.00
Di-L-8.00
STA.171+88.00~STA.172+13.00
Di-L-8.00
STA.172+13.00~STA.172+29.40
Di-L-8.00
STA.172+29.40~STA.172+30.00
Di-L-8.00
STA.172+30.00~STA.172+40.00
Di-L-8.00
STA.172+40.00~STA.172+48.00
Di-L-8.00
STA.172+48.00~STA.172+58.00
Di-L-8.00
STA.172+58.00~STA.172+68.00
Di-L-8.00
STA.172+68.00~STA.172+78.00
Di-L-8.00
STA.172+78.00~STA.172+88.00
Di-L-8.00
STA.172+88.00~STA.173+7.82
Dr-Pu-0.24-0.24-120.0
C-32+1.50~B-27+10.40
Dr-Pu-0.24-0.24-182.60
C-32+1.50~B-22+13.80
Dr-Pu-0.24-0.24-15.20(A)
Dr-Pu-0.24-0.24-5.80
Dr-Pu-0.24-0.24-8.00
Dr-Pu-0.24-0.24-4.20
Dr-Pu-0.24-0.24-2.00
Dc-0.70-0.70-0.70
Dc^-0.70-0.70-0.70
Dc^-0.50-0.50-0.50
Dc-0.50-0.50-0.50

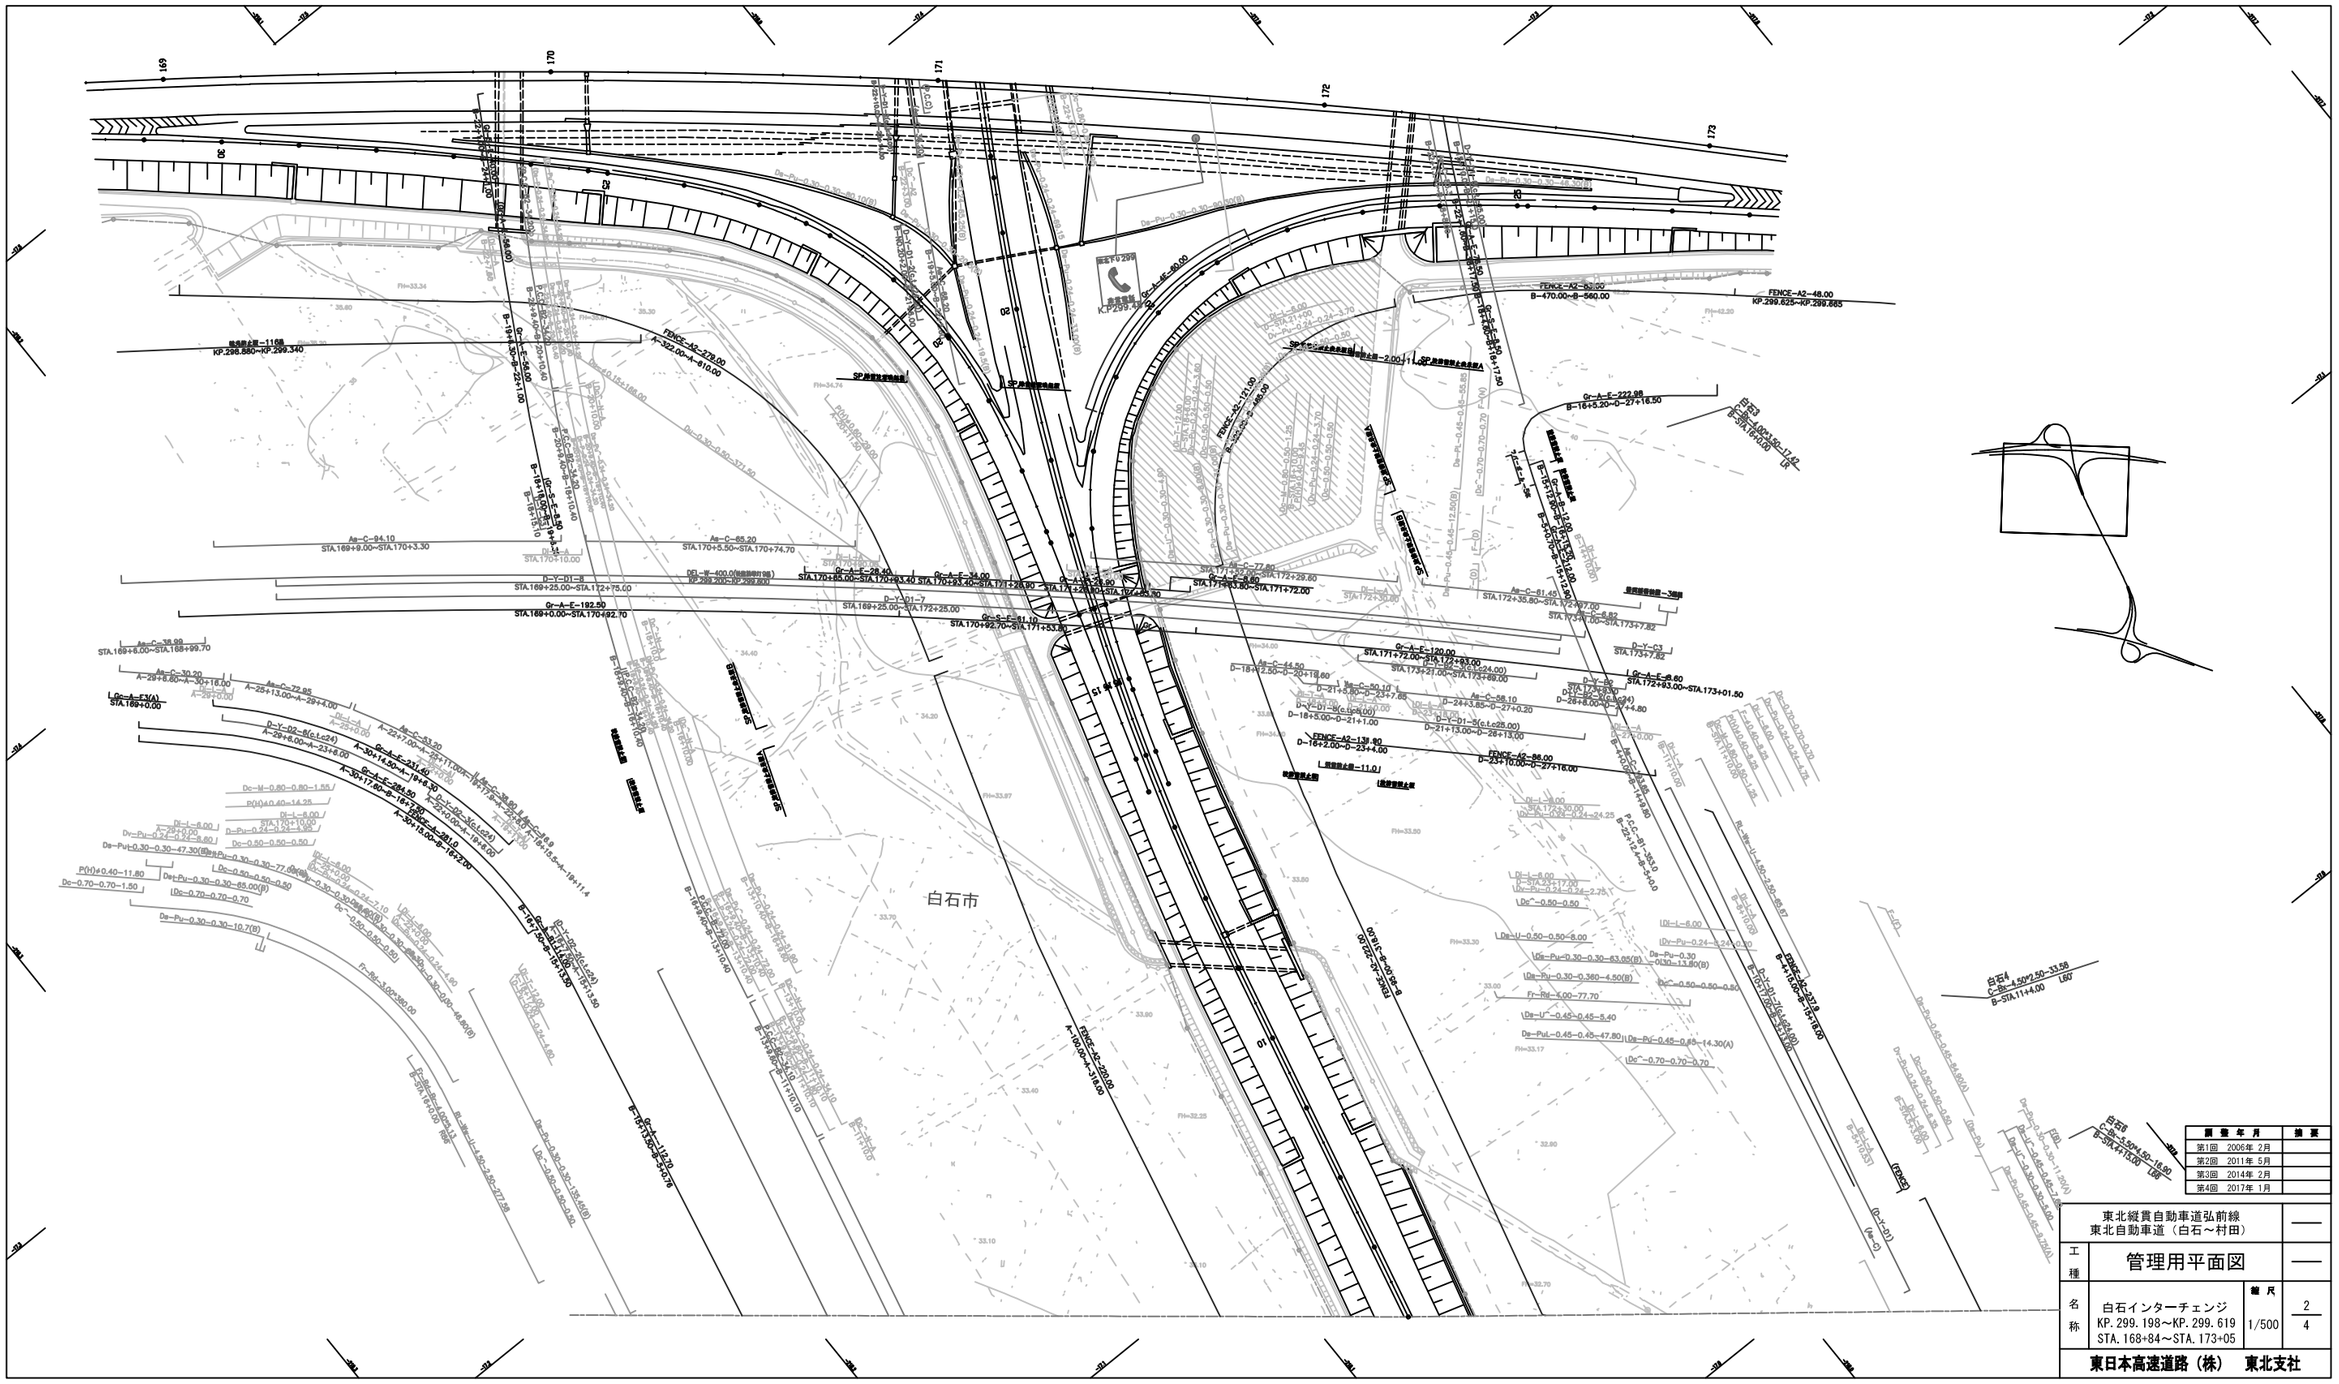
白石市
KP.299.620
FENCE-A2-48.00
KP.299.625~KP.299.685
FENCE-A2-50.00
B-470.00~B-560.00
FENCE-A2-279.00
A-302.00~A-610.00
FENCE-A2-139.80
D-16+2.00~D-23+4.00
FENCE-A2-98.00
D-23+10.00~D-27+16.00
FENCE-A2-138.00
A-190.00~A-328.00
白石IC
白石料金所
白石本線料金所
白石IC入口
白石IC出口
白石4
C-Bc-1.50*2.50-33.56
B-STA.11+4.00 L60
白石5
C-Bc-1.50*4.50-16.80
B-STA.4+15.00 L60
白石6
C-Bc-1.50*2.50-33.56
B-STA.11+4.00 L60
白石7
C-Bc-1.50*4.50-16.80
B-STA.4+15.00 L60
白石8
C-Bc-1.50*2.50-33.56
B-STA.11+4.00 L60
白石9
C-Bc-1.50*4.50-16.80
B-STA.4+15.00 L60
白石10
C-Bc-1.50*2.50-33.56
B-STA.11+4.00 L60
白石11
C-Bc-1.50*4.50-16.80
B-STA.4+15.00 L60
白石12
C-Bc-1.50*2.50-33.56
B-STA.11+4.00 L60
白石13
C-Bc-1.50*4.50-16.80
B-STA.4+15.00 L60



調査年月	摘要
第1回 2006年 2月	
第2回 2010年 5月	
第3回 2011年 5月	

東北縦貫自動車道弘前線
東北自動車道（白石～村田）

工種：管理用平面図

名称：白石インターチェンジ
KP. 299. 198～KP. 299. 619
STA. 168+84～STA. 173+05

縮尺：1/500

3/4

東日本高速道路（株） 東北支社

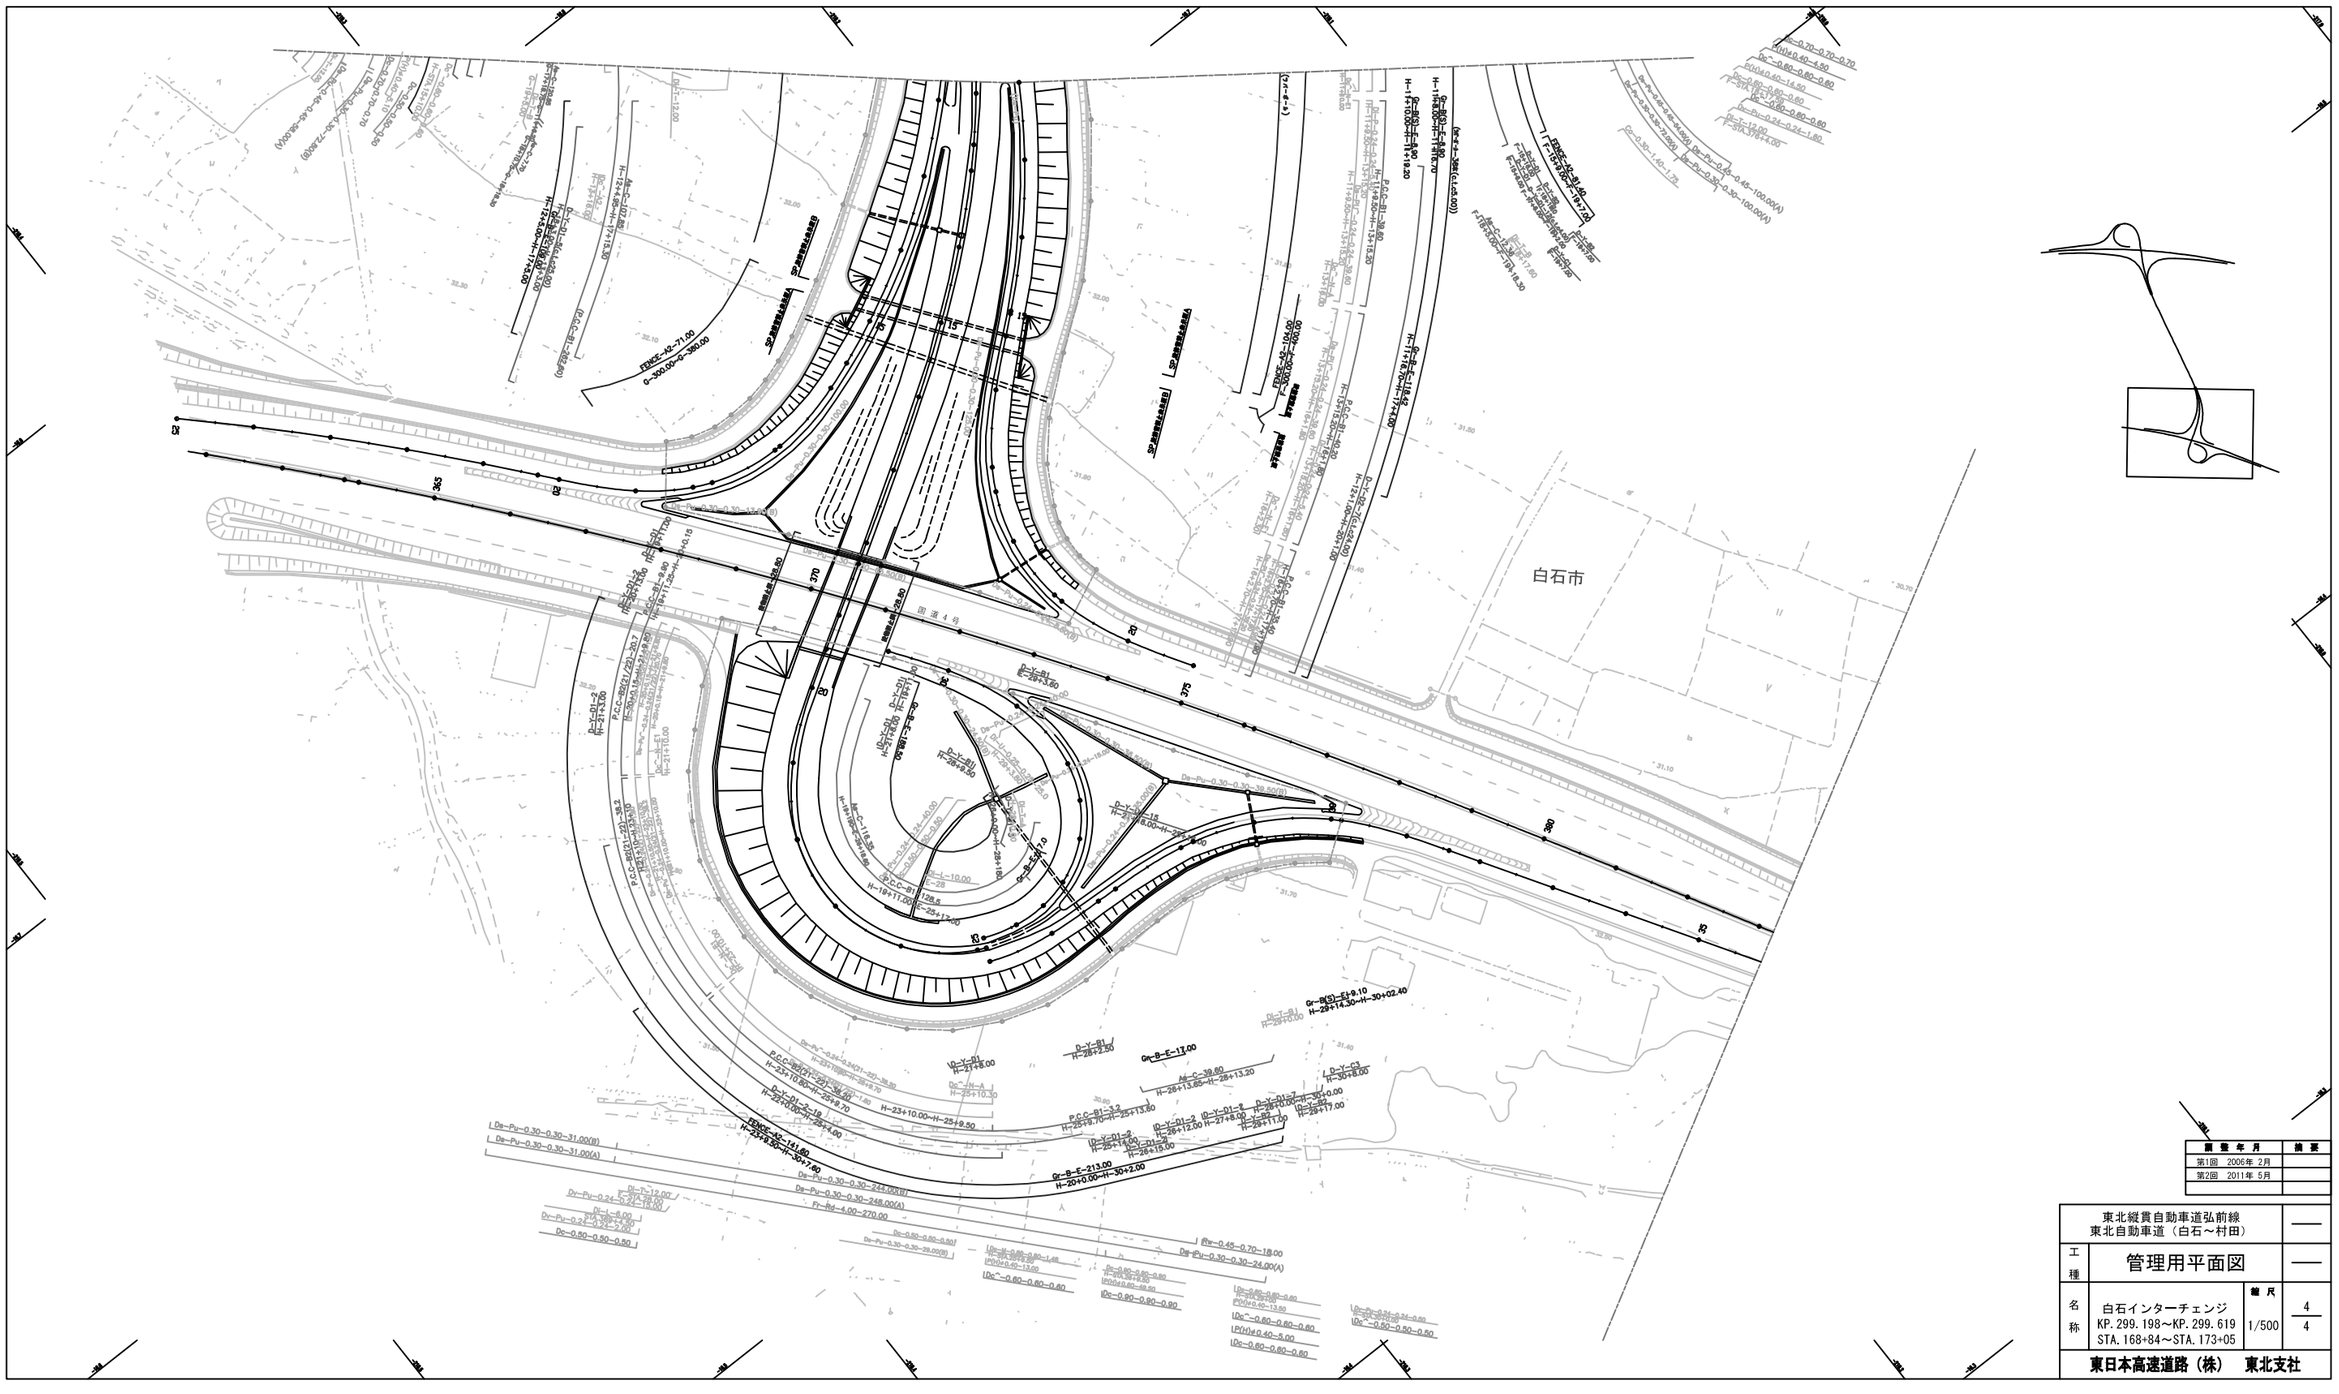

訂 正 年 月	摘 要
第1回　2006年 2月	
第2回　2011年 5月	

東北縦貫自動車道弘前線 東北自動車道（白石～村田）			——
工種	管理用平面図		——
名称	白石インターチェンジ KP.299.198～KP.299.619 STA.168+84～STA.173+05	縮尺 1/500	4 4
東日本高速道路（株）　東北支社			

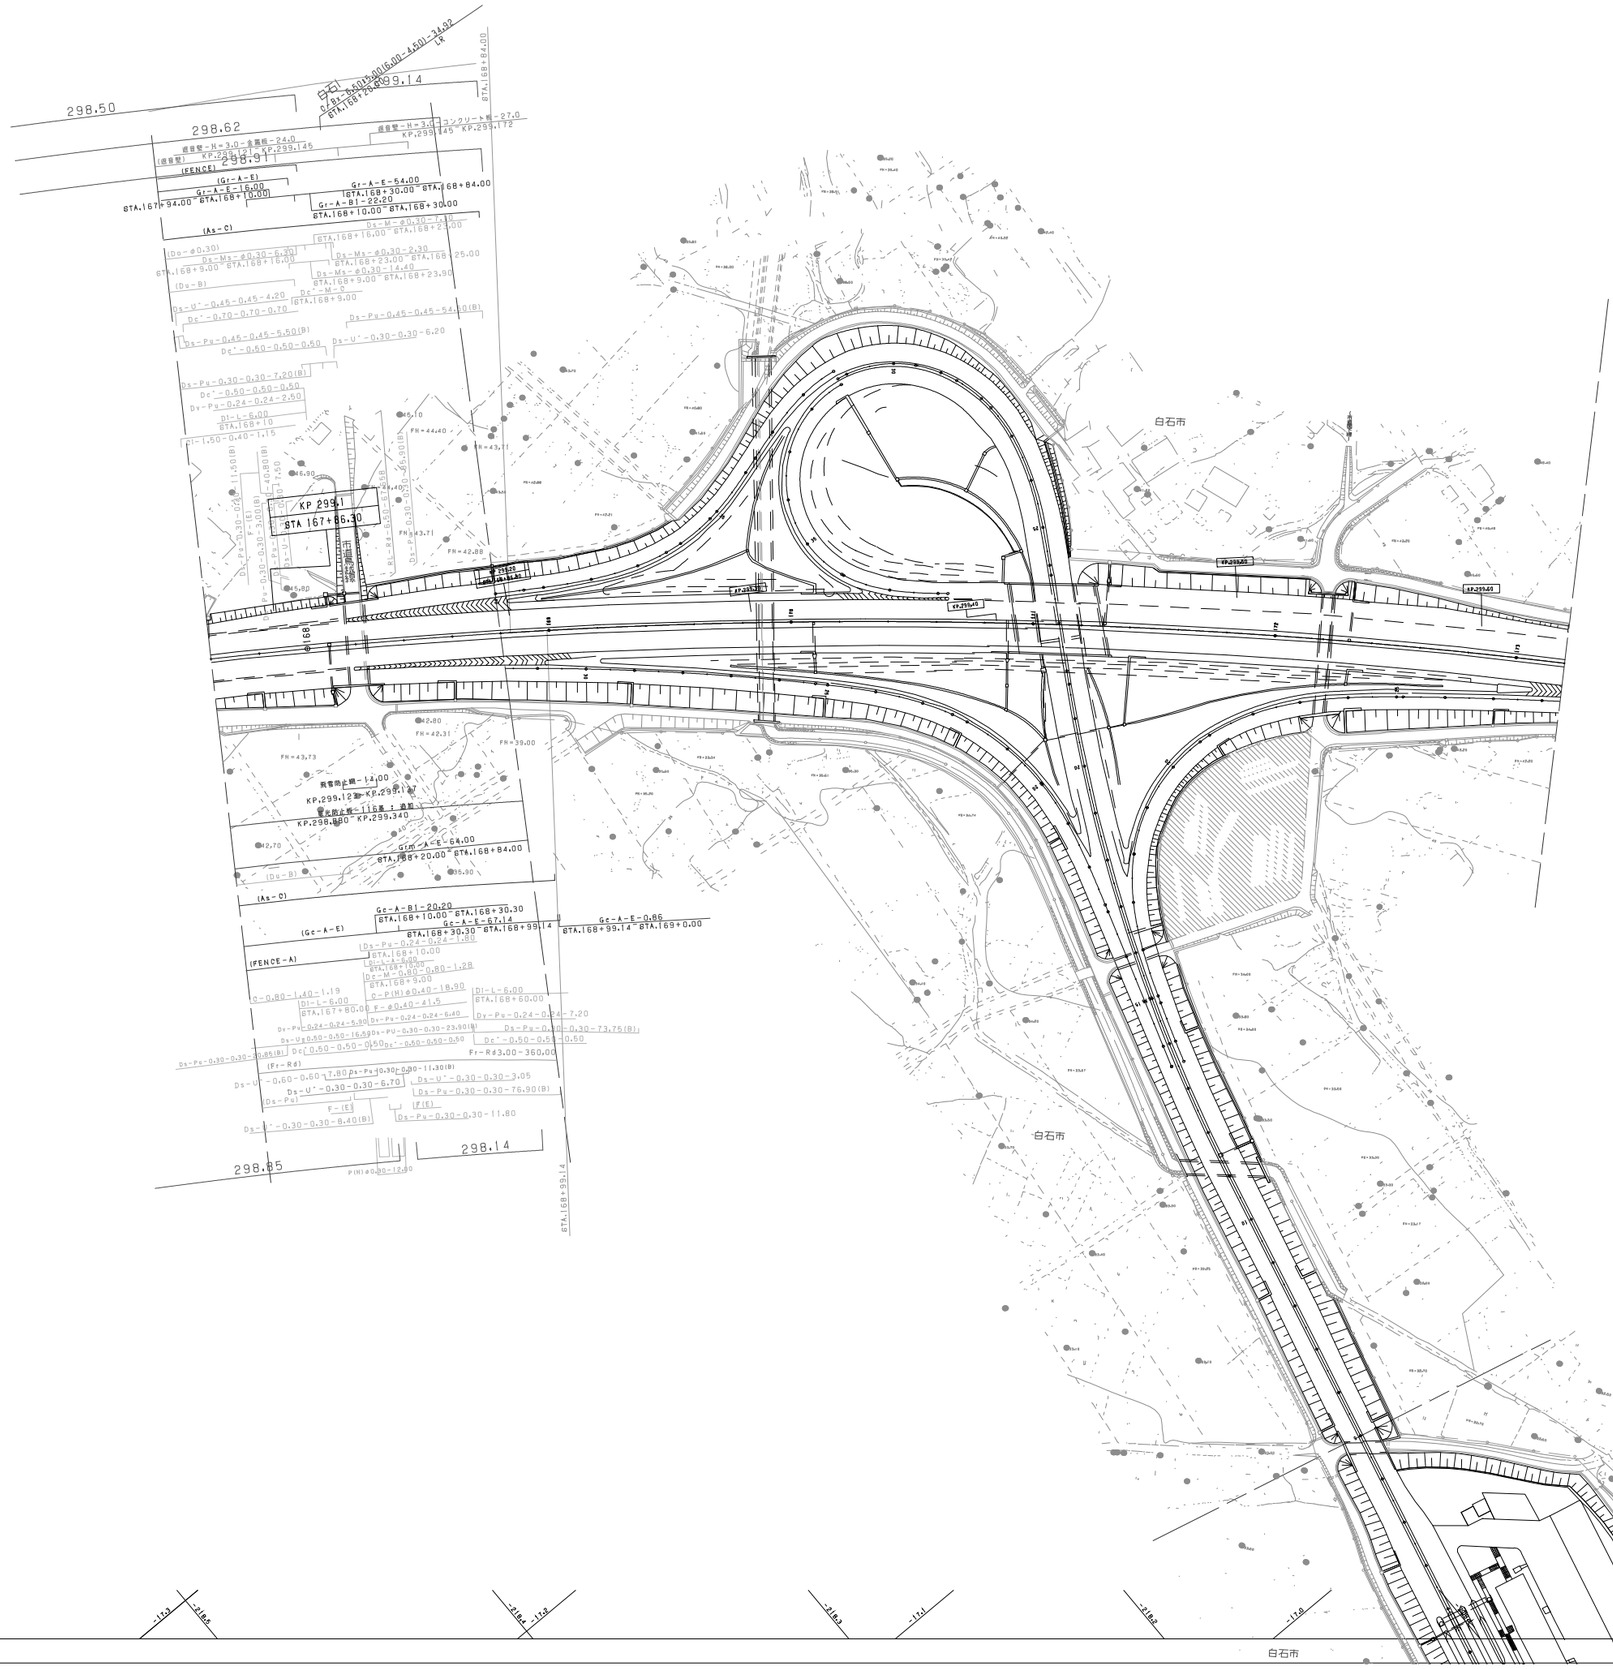

調整年月	摘要
第1回 2006年 2月	
第2回 2012年 4月	
第3回 2014年 2月	
第4回 2017年 1月	

東北縦貫自動車道弘前線 東北自動車道（国見～白石）			——
工種	管理用平面図		——
名称	KP.299.074～KP.299.794 STA.167+60～STA.174+80	縮尺 1/1000	29 30
東日本高速道路（株） 東北支社			

白石インターチェンジ L＝900.00

白石第Ⅰインターチェンジ橋
Br-3G-RC8@(28.75+18.50)-(2#10.00)=36.650

白石 C-Bx-5.501×3.00(4.50-3.00)-149.97 LR
STA.168+20.00

白石 C-Bx-5.501×3.00(4.50-3.00)-149.97 LR
STA.169+80.00
(C-STA.169+6.401)

STA.170+92.130

STA.171+28.780

白石 C-Bx-4.501×4.50(4.00-4.00)-49.71 LR
STA.172+20.00

299.61 299.67 299.73

299.61

Gc-A-B1-8.00
Gc-A-E-47.00

白石 C-Bx-3.501×3.50(3.00-3.00)-31.09 L84°
STA.173+58.00

Gc-A-E-115.00
C-P(P0)φ1.00-36.00
STA.174+20.00
C-P(H)φ1.00-40.39
STA.174+60.00 L94°
Grm-A-E-172.18
STA.173+07.82 STA.174+80.00

STA.174+80.00

防護壁－H＝3.0－基礎幅－24.0
(防音壁) KP.299.121 KP.299.145
(FENCE)
防護壁－H＝3.0－コンクリート幅－27.0
KP.299.145 KP.299.172
(Gc-A-E) Gc-A-E-16.00 STA.167+94.00 STA.168+10.00
Gc-A-E-54.00 STA.168+30.00 STA.168+84.00
Gc-A-B1-22.20 STA.168+10.00 STA.168+30.00
(As-C)
STA.168+16.00 STA.168+23.00
STA.168+9.00 STA.168+18.00
STA.168+9.00 STA.168+23.90
STA.168+9.00
STA.168+10
STA.168+16.00 STA.168+25.00
STA.168+10.00
STA.168+9.00
STA.168+10.00
STA.167+90.00
STA.168+10.00
STA.168+60.00
STA.168+99.14 STA.169+0.00
STA.168+99.14
STA.168+30.30
STA.168+10.00
STA.168+30.30
STA.168+10.00
STA.168+16.00
STA.168+10.00
STA.168+9.00
STA.168+9.00
STA.168+10
STA.168+10
STA.168+10

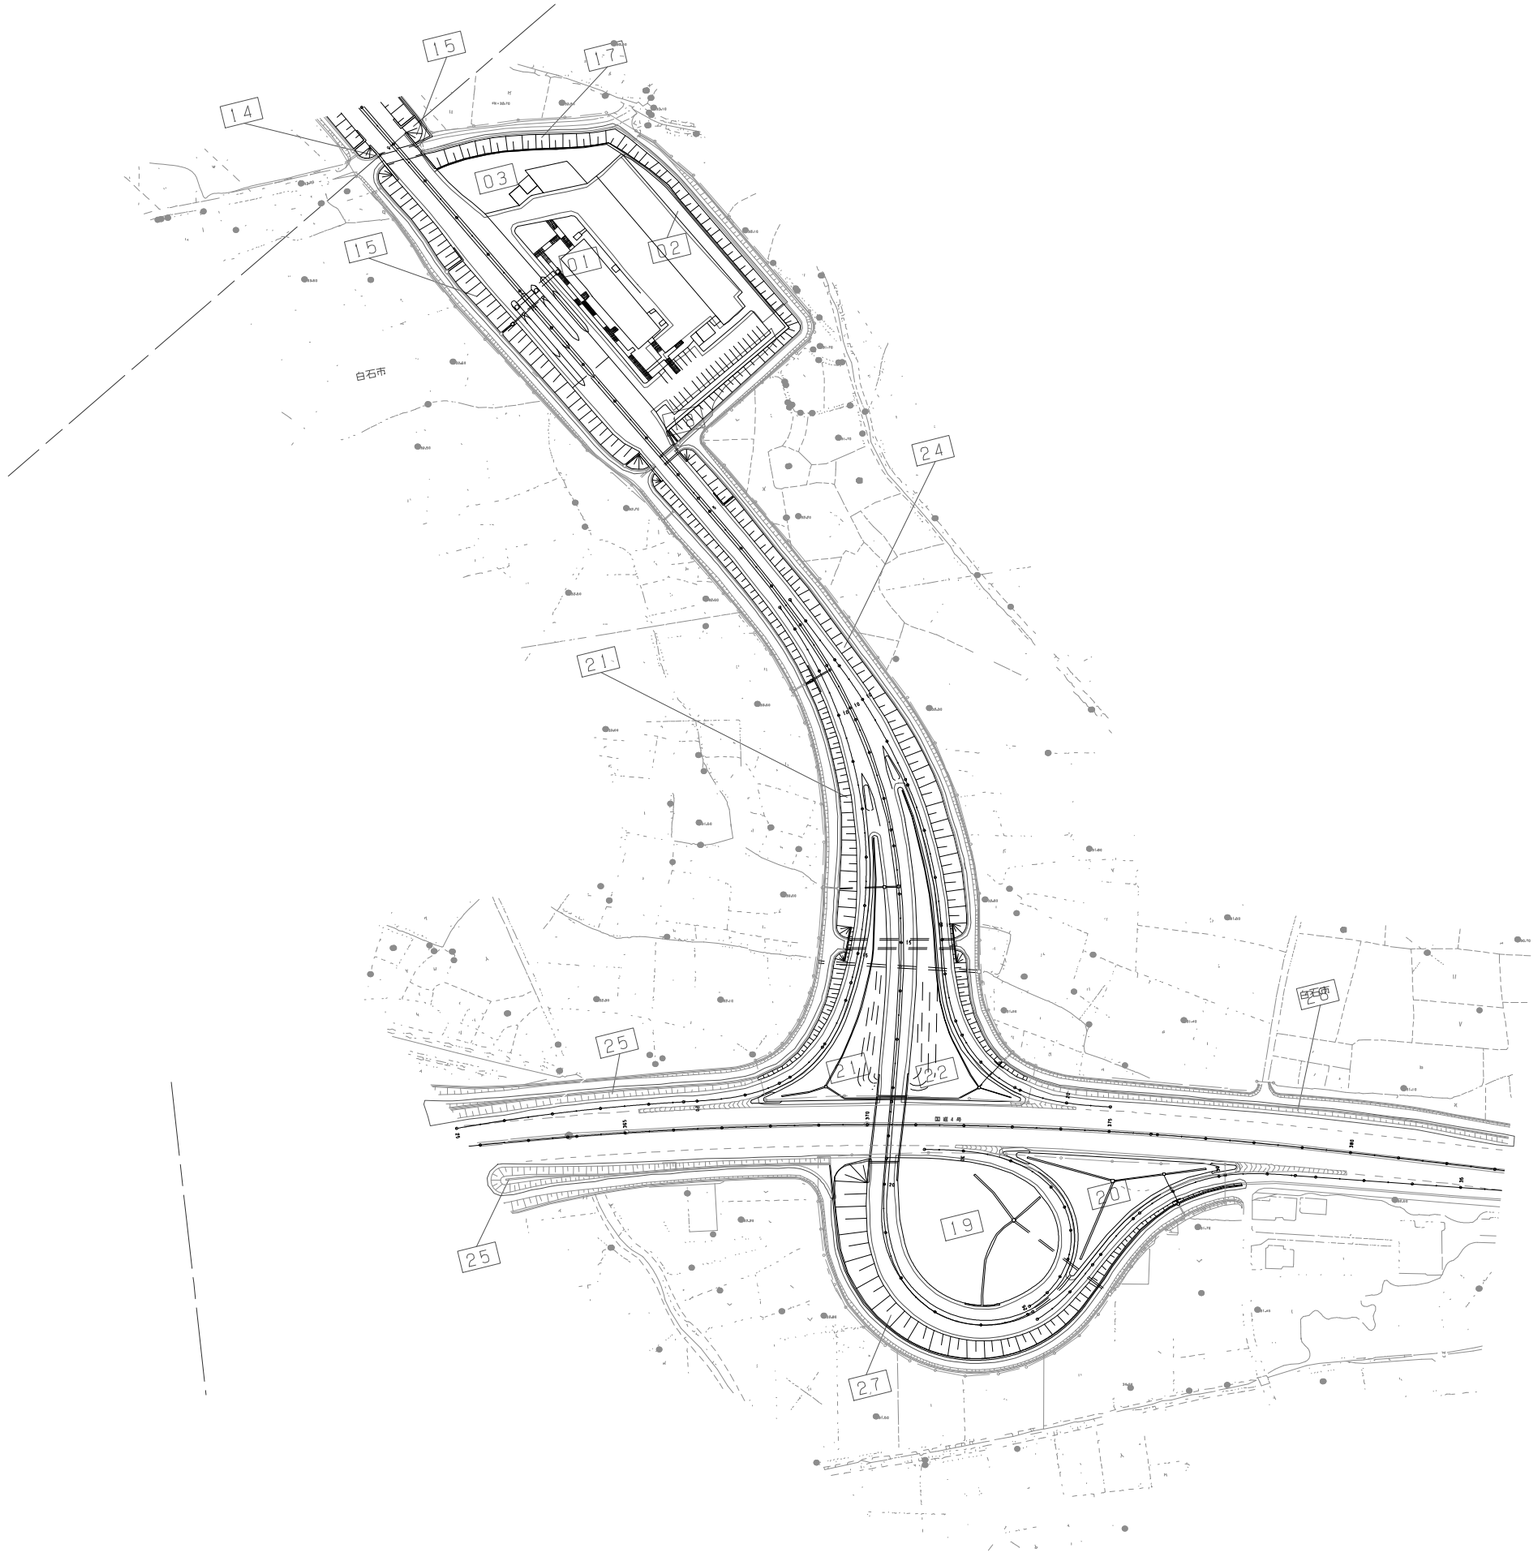

調整年月	摘要
第1回 2006年 2月	
第2回 2011年 5月	

東北縦貫自動車道弘前線 東北自動車道（白石～村田）			——
工種	管理用平面図		——
名称	KP.299.036～KP.299.796 STA.167+60～STA.174+80	縮尺 1/1000	2 18
東日本高速道路（株） 東北支社			

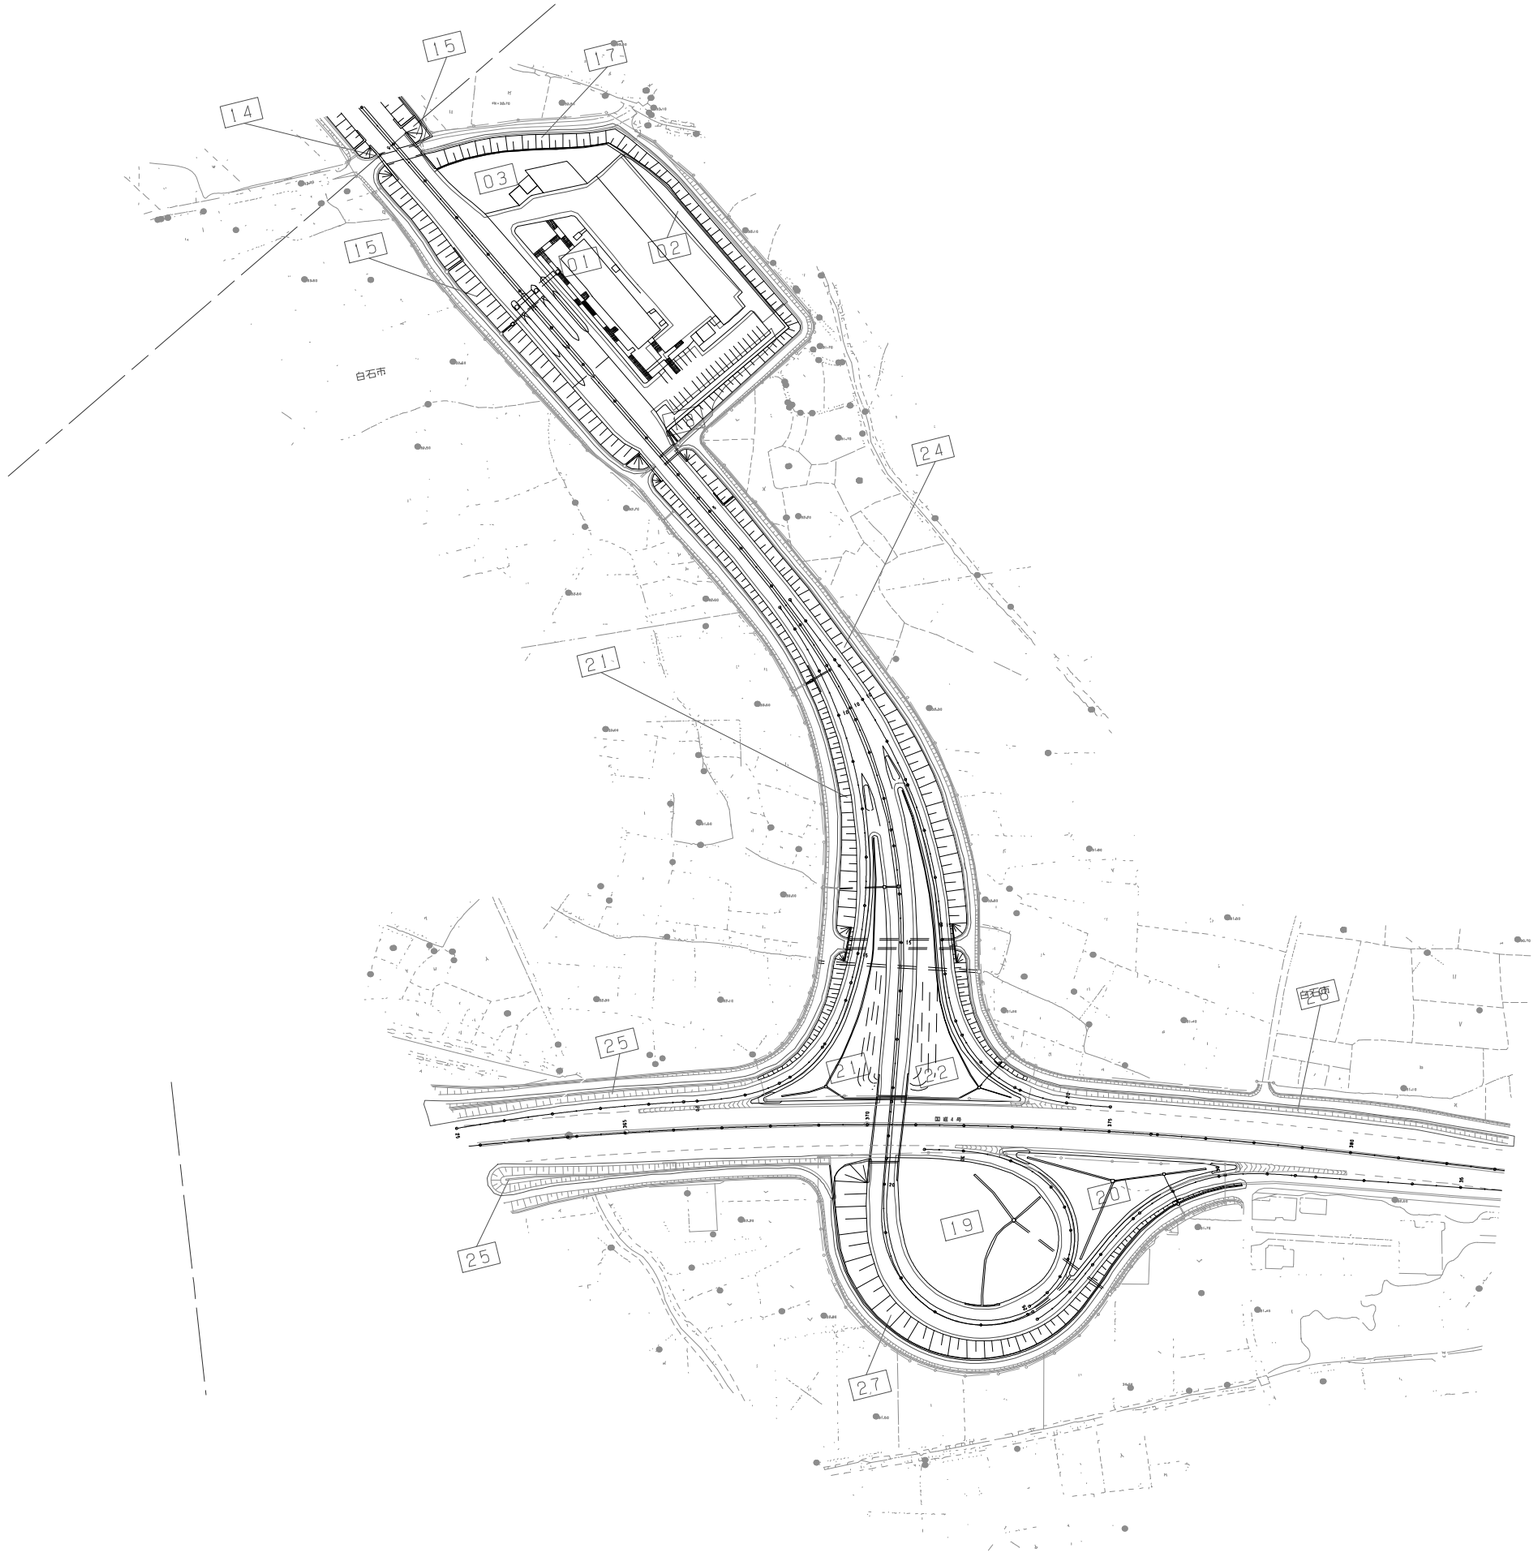

調整年月	摘要
第1回 2006年 2月	
第2回 2011年 5月	

東北縦貫自動車道弘前線 東北自動車道（白石～村田）			——
工種	管理用平面図		——
名称	KP.299.036～KP.299.796 STA.167+60～STA.174+80	縮尺 1/1000	2 18
東日本高速道路（株） 東北支社			

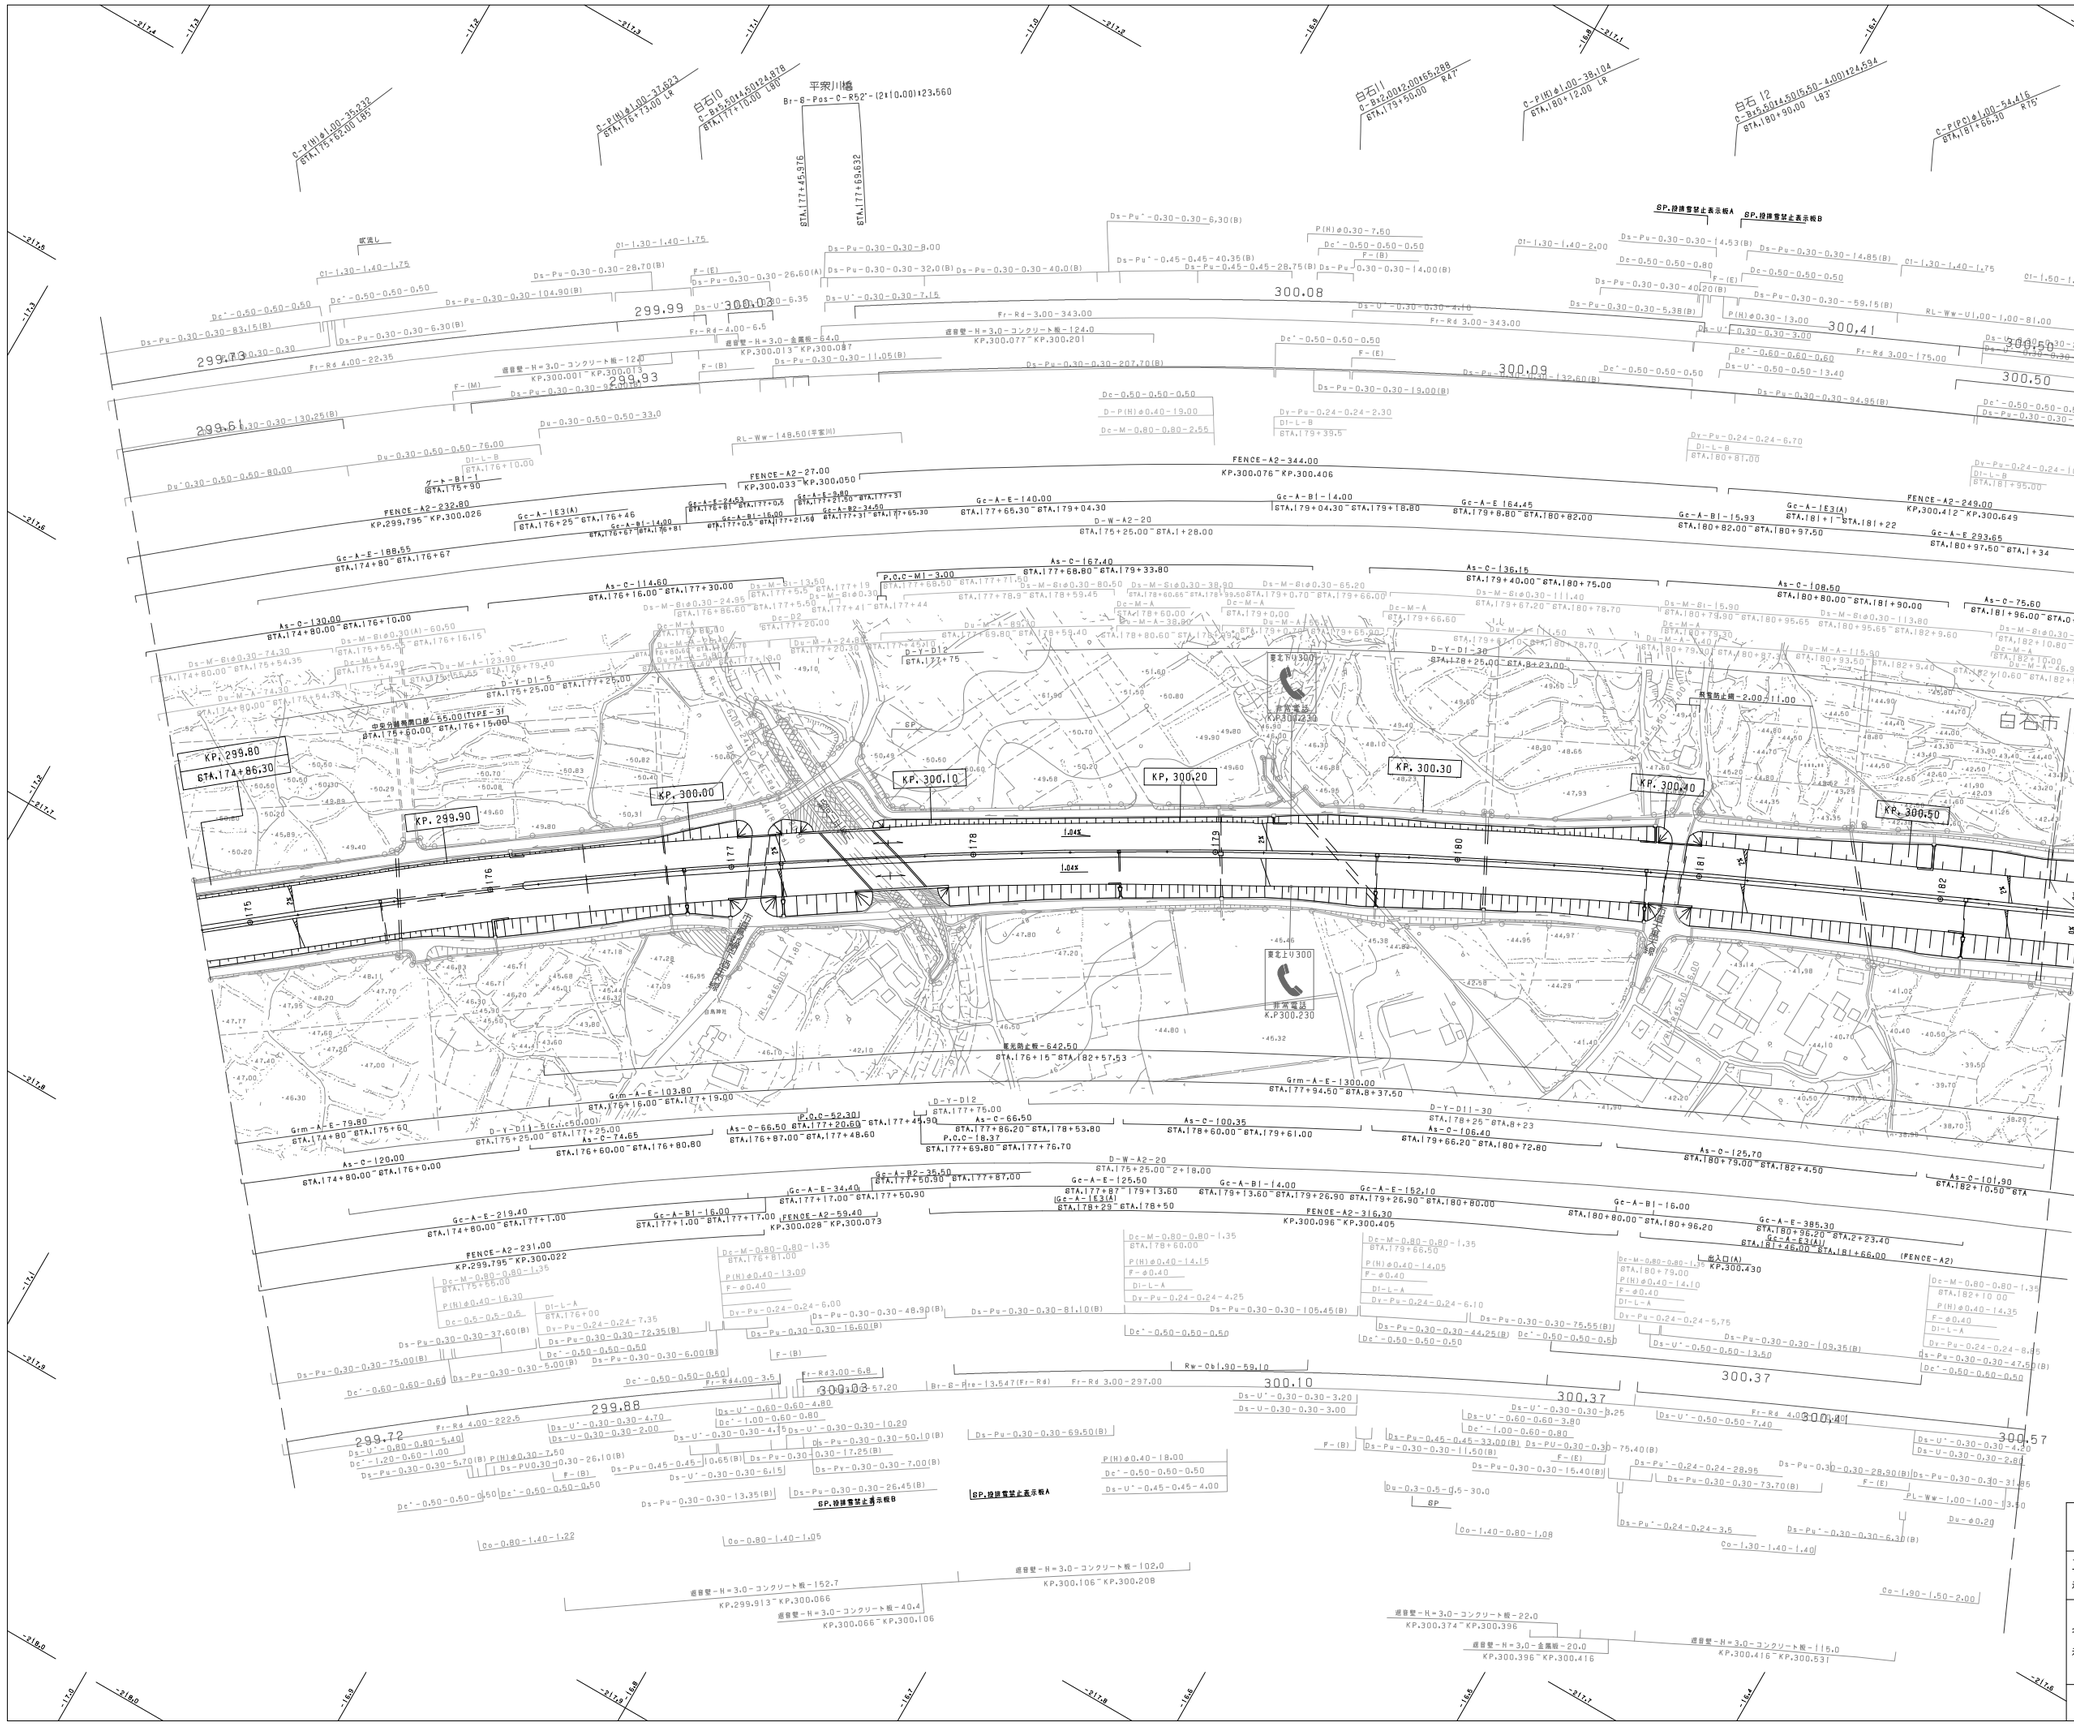

調 整 年 月	摘 要
第1回 2006年 2月	

東北縦貫自動車道弘前線 東北自動車道（白石～村田）			—
工種	管理用平面図		—
名称	KP.299.796～KP.300.573 STA.174+80～STA.182+57	縮尺 1/1000	3 18

東日本高速道路（株） 東北支社

東北縦貫自動車道弘前線
東北自動車道（白石～村田）

工種	管理用平面図		
名称	KP.300.573～KP.301.373 STA.0+00～STA.8+00	縮尺 1/1000	4 18

東日本高速道路（株）　東北支社

調整年月	摘要
第1回　2006年 2月	
第2回　2018年 6月	

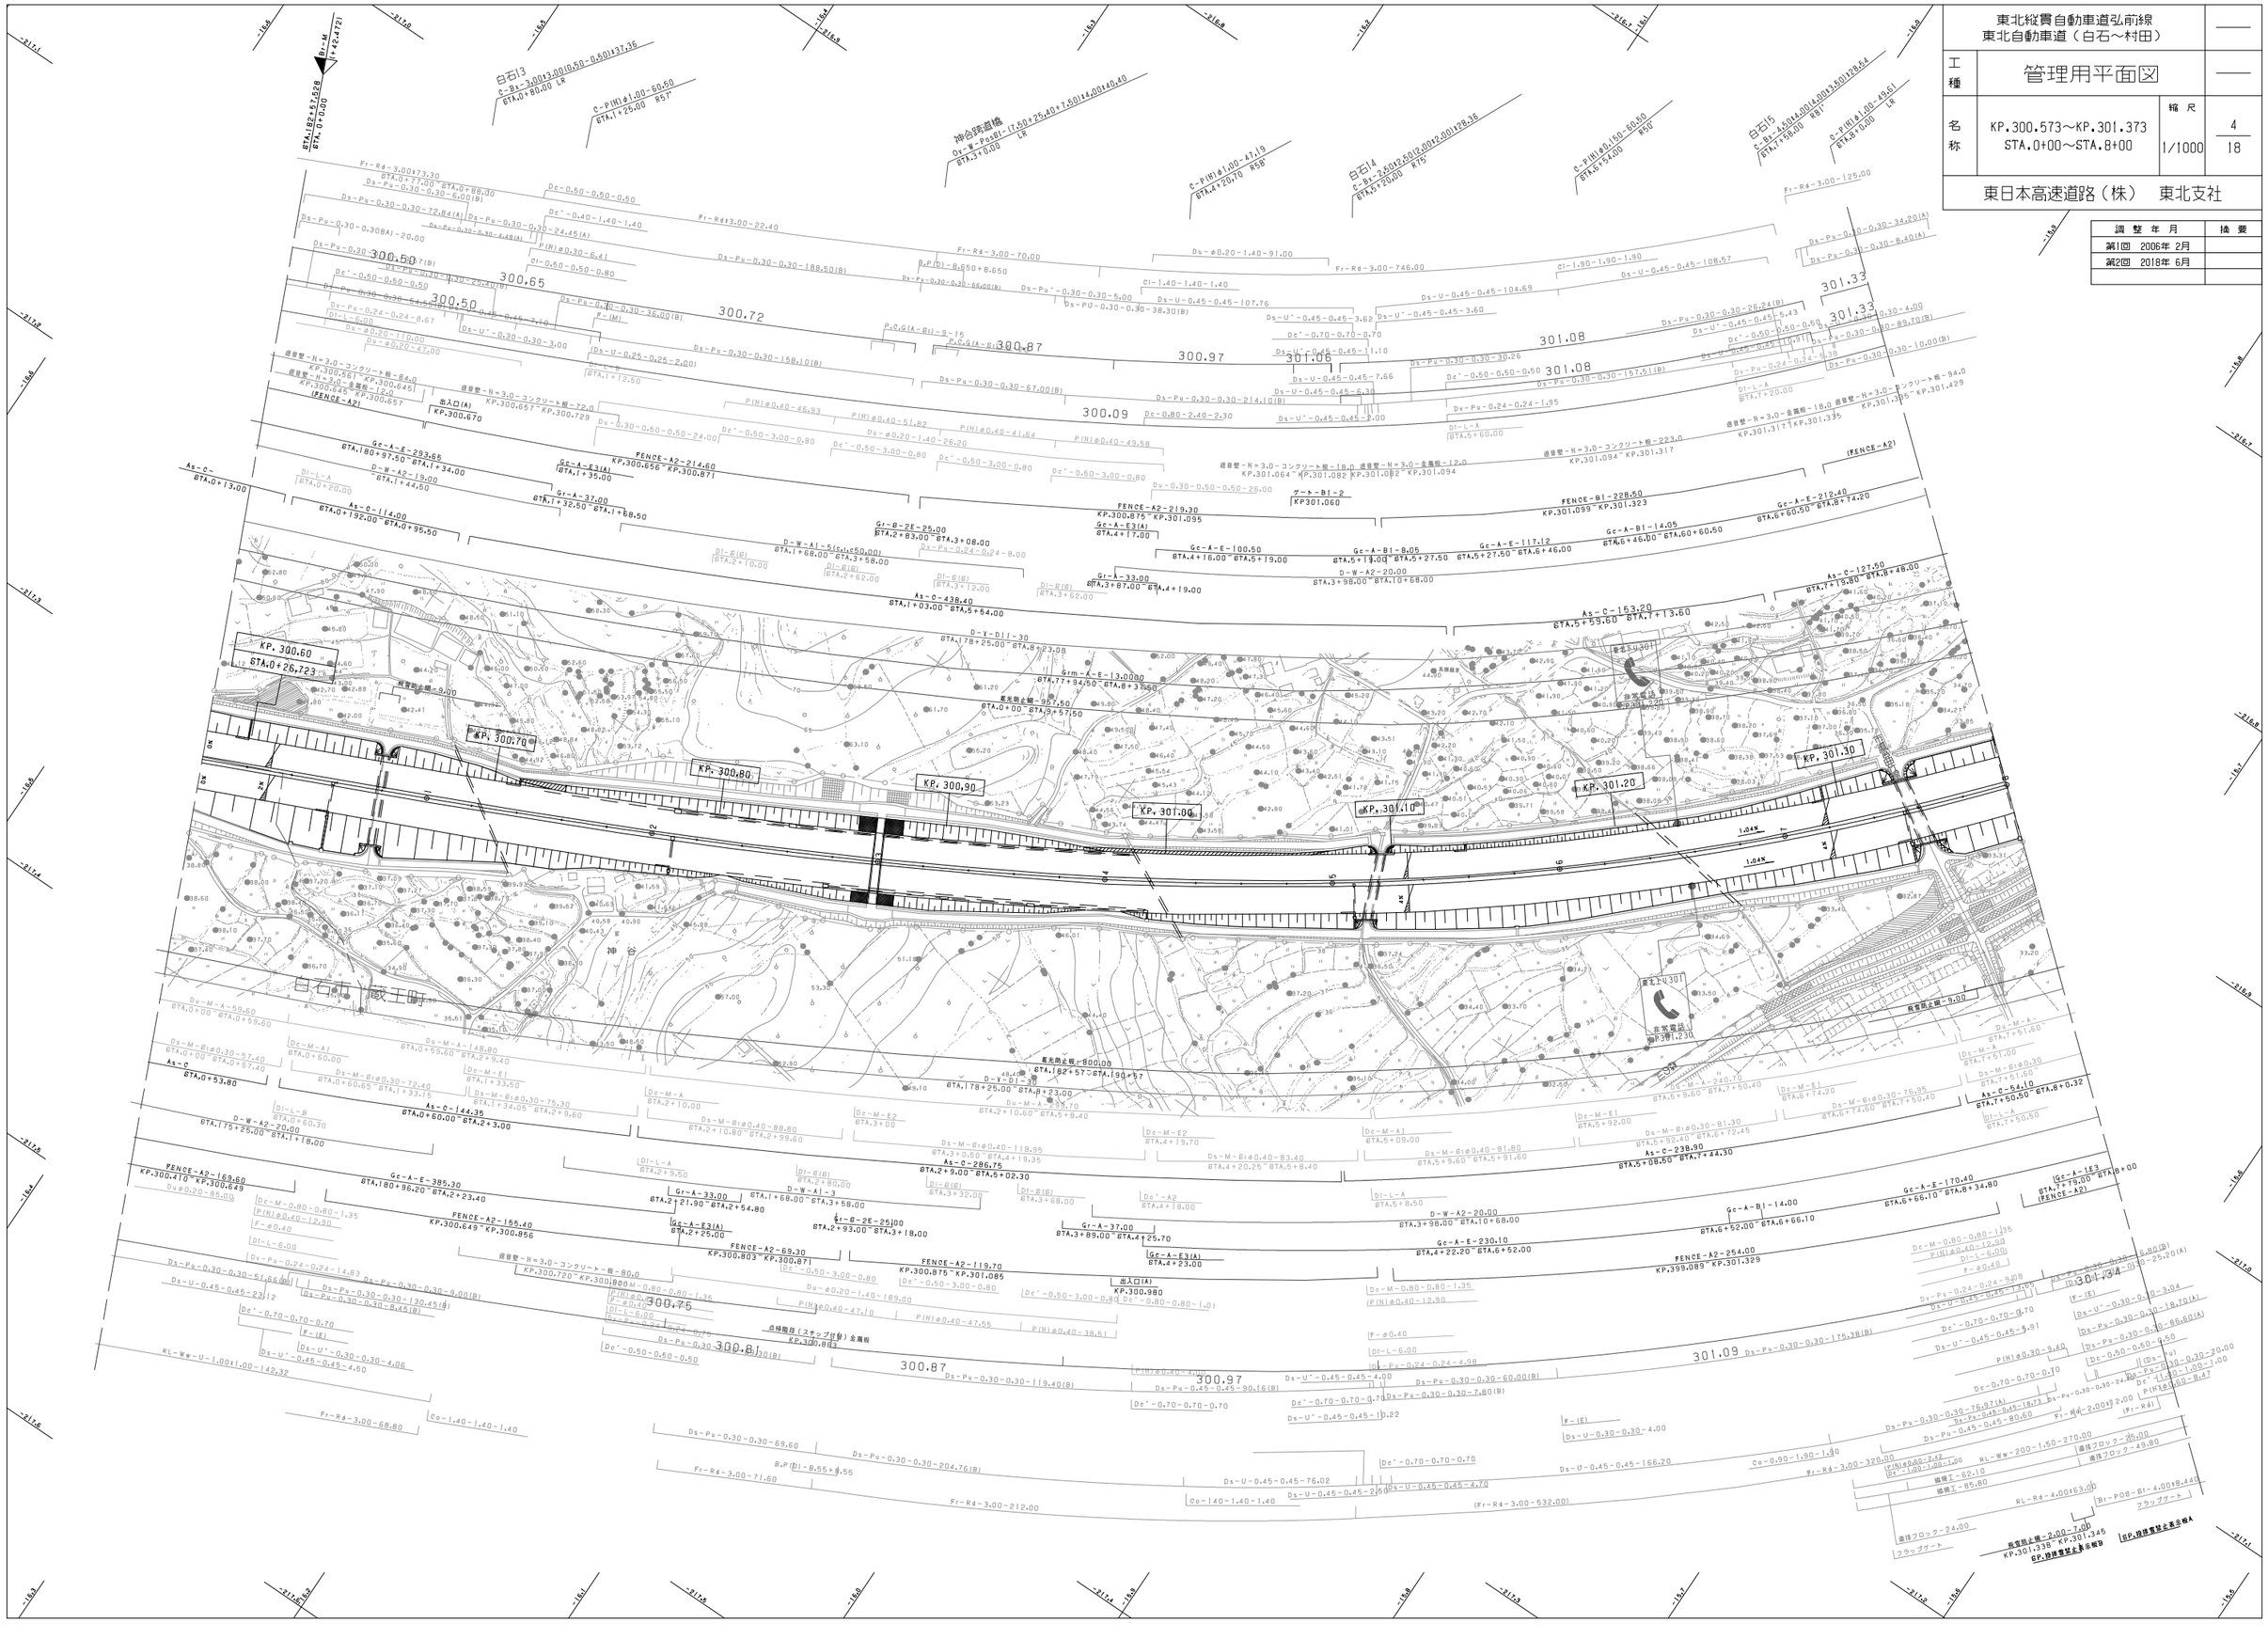
白石13
白石14
白石15
神谷沢道場
KP.300.60
STA.0+26.723
KP.300.70
KP.300.80
KP.300.90
KP.301.00
KP.301.10
KP.301.20
KP.301.30
本戸
上り 施工中
高速電話
P301.230
高速電話止標-800.00
STA.182+57～STA.190+37
高速電話止標-9.00
EP.照明管路立表示板A
EP.照明管路立表示板B
FENCE-A2-169.60
KP.300.410～KP.300.649
FENCE-A2-155.40
KP.300.649～KP.300.856
FENCE-A2-214.60
KP.300.656～KP.300.871
FENCE-A2-219.30
KP.300.875～KP.301.095
FENCE-A2-69.30
KP.300.803～KP.300.871
FENCE-A2-119.70
KP.300.875～KP.301.085
FENCE-B1-228.50
KP.301.099～KP.301.323
FENCE-A2-254.00
KP.389.089～KP.301.329
(FENCE-A2)
(FENCE-B1)
入口(A)
KP.300.670
出入口(A)
KP.300.980
ゲート-B1-2
KP.301.060
点検職員（スタッフ甲斐）金属板
KP.300.843
遮音壁-H=3.0-コンクリート板-84.0
KP.300.561～KP.300.645
遮音壁-H=3.0-金属板-12.0
KP.300.645～KP.300.657
遮音壁-H=3.0-コンクリート板-72.0
KP.300.657～KP.300.729
遮音壁-H=3.0-コンクリート板-223.0
KP.301.094～KP.301.317
遮音壁-H=3.0-金属板-18.0
KP.301.317～KP.301.335
遮音壁-H=3.0-コンクリート板-94.0
KP.301.335～KP.301.429
遮音壁-H=3.0-金属板-12.0
KP.301.064～KP.301.082
KP.301.082～KP.301.094
遮音壁-H=3.0-コンクリート板-80.0
KP.300.720～KP.300.800
遮音壁-H=3.0-金属板-18.0
KP.300.800～KP.300.843
遮音壁-H=3.0-金属板-12.0
KP.300.843～KP.300.855
遮音壁-H=3.0-コンクリート板-84.0
KP.300.855～KP.300.875
遮音壁-H=3.0-金属板-12.0
KP.300.855～KP.300.875
遮音壁-H=3.0-コンクリート板-94.0
KP.301.429～KP.301.525
遮音ブロック-35.00
遮音ブロック-49.80
フラップゲート
遮音ブロック-24.00
フラップゲート
As-C-127.50
STA.7+19.80～STA.8+46.00
As-C-153.20
STA.5+59.60～STA.7+13.60
As-C-114.00
STA.0+192.00～STA.0+95.50
As-C-144.35
STA.0+60.00～STA.2+3.00
As-C-438.40
STA.1+03.00～STA.5+54.00
As-C-286.75
STA.2+9.00～STA.6+02.30
As-C-238.90
STA.5+08.60～STA.7+44.30
As-C-54.10
STA.7+50.60～STA.8+0.32
As-C
STA.0+53.80
As-C
STA.0+13.00
Gc-A-E-293.65
STA.180+97.50～STA.1+34.00
Gc-A-E-385.30
STA.180+96.20～STA.2+23.40
Gc-A-E-212.40
STA.6+60.50～STA.8+14.20
Gc-A-E-230.10
STA.4+22.20～STA.6+52.00
Gc-A-E-170.40
STA.6+66.10～STA.8+34.80
Gc-A-E3(A)
STA.1+35.00
Gc-A-E3(A)
STA.4+17.00
Gc-A-E3(A)
STA.2+25.00
Gc-A-E3(A)
STA.4+23.00
Gc-A-E3(A)
STA.6+66.10
Gc-A-E3
STA.7+19.00～STA.8+00
(FENCE-A2)
Gc-A-E-100.50
STA.4+18.00～STA.5+19.00
Gc-A-B1-8.05
STA.5+19.00～STA.5+27.50
Gc-A-E-117.12
STA.5+27.50～STA.6+46.00
Gc-A-B1-14.05
STA.6+46.00～STA.6+60.50
Gc-A-B1-14.00
STA.6+52.00～STA.6+66.10
Gr-A-37.00
STA.1+32.50～STA.1+69.50
Gr-A-33.00
STA.3+87.00～STA.4+19.00
Gr-A-33.00
STA.2+21.90～STA.2+54.80
Gr-A-37.00
STA.3+89.00～STA.4+25.70
Gr-B-2E-25.00
STA.2+83.00～STA.3+08.00
Gr-B-2E-25.00
STA.2+93.00～STA.3+18.00
Grm-A-E-13.0000
STA.7+94.50～STA.8+3.50
D-W-A1-5(5+5+50.00)
STA.1+68.00～STA.3+58.00
D-W-A1-3
STA.1+68.00～STA.3+58.00
D-W-A2-20.00
STA.1+75+25.00～STA.1+18.00
D-W-A2-20.00
STA.3+98.00～STA.10+68.00
D-Y-D11-30
STA.178+25.00～STA.8+23.00
D-Y-D11-30
STA.182+57.00～STA.190+37.00
Di-L-A
STA.0+20.00
Di-L-A
STA.6+60.00
Di-L-A
STA.7+20.00
Di-L-B
STA.0+60.00
Di-E(B)
STA.2+10.00
Di-E(B)
STA.2+62.00
Di-E(B)
STA.3+12.00
Di-E(B)
STA.3+62.00
Di-E(B)
STA.2+80.00
Di-E(B)
STA.3+32.00
Di-E(B)
STA.3+68.00
Dc-M-A
STA.0+00～STA.0+59.60
Dc-M-A1
STA.0+59.60～STA.2+9.40
Dc-M-A
STA.2+10.00～STA.2+99.60
Dc-M-A
STA.2+10.60～STA.5+8.40
Dc-M-A
STA.7+51.60～STA.8+0.32
Dc-M-A1
STA.0+60.00～STA.1+33.50
Dc-M-E1
STA.1+34.05～STA.2+9.60
Dc-M-E2
STA.3+0.00～STA.3+0.50
Dc-M-E2
STA.4+19.70
Dc-M-A1
STA.5+09.00
Dc-M-E1
STA.5+92.00～STA.6+72.45
Dc-M-E1
STA.6+74.20～STA.7+50.40
Dc-M-B
STA.7+51.60～STA.8+0.32
Dc-M-A1
STA.0+00～STA.0+60.00
Dc-M-E1
STA.1+33.50～STA.1+34.05
Dc-M-E2
STA.3+0.50～STA.4+19.35
Dc-M-E2
STA.4+20.25～STA.5+8.40
Dc-M-A1
STA.5+9.60～STA.5+91.60
Dc-M-A1
STA.5+9.60～STA.7+50.40
Dc-M-E1
STA.6+74.20～STA.7+50.40
Dc-M-E1
STA.5+92.00～STA.6+72.45
Dc-M-E1
STA.6+74.20～STA.7+50.40
Dc-M-B
STA.7+51.60～STA.8+0.32
Dc-M-A1
STA.0+60.00～STA.0+65.00
Dc-M-A1
STA.0+60.00～STA.1+33.50
Dc-M-A1
STA.0+60.00～STA.1+34.05
Dc-M-A1
STA.0+60.00～STA.2+9.60
Dc-M-A1
STA.0+60.00～STA.2+9.40
Dc-M-A1
STA.0+60.00～STA.1+33.50
Dc-M-A1
STA.0+60.00～STA.1+34.05
Dc-M-A1
STA.0+60.00～STA.2+9.60
Dc-M-A1
STA.0+60.00～STA.2+9.40
Dc-M-E1
STA.1+33.50～STA.1+34.05
Dc-M-E1
STA.1+34.05～STA.2+9.60
Dc-M-E1
STA.1+34.05～STA.2+9.60
Dc-M-E2
STA.3+0.00～STA.3+0.50
Dc-M-E2
STA.3+0.00～STA.3+0.50
Dc-M-E2
STA.3+0.00～STA.3+0.50
Dc-M-E2
STA.3+0.00～STA.3+0.50
Dc-M-E2
STA.4+19.70
Dc-M-E2
STA.4+19.70
Dc-M-E2
STA.4+19.70
Dc-M-A1
STA.5+09.00
Dc-M-A1
STA.5+09.00
Dc-M-A1
STA.5+09.00
Dc-M-E1
STA.5+92.00
Dc-M-E1
STA.5+92.00
Dc-M-E1
STA.5+92.00
Dc-M-E1
STA.6+74.20
Dc-M-E1
STA.6+74.20
Dc-M-E1
STA.6+74.20
Dc-M-B
STA.7+51.60
Dc-M-B
STA.7+51.60
Dc-M-B
STA.7+51.60

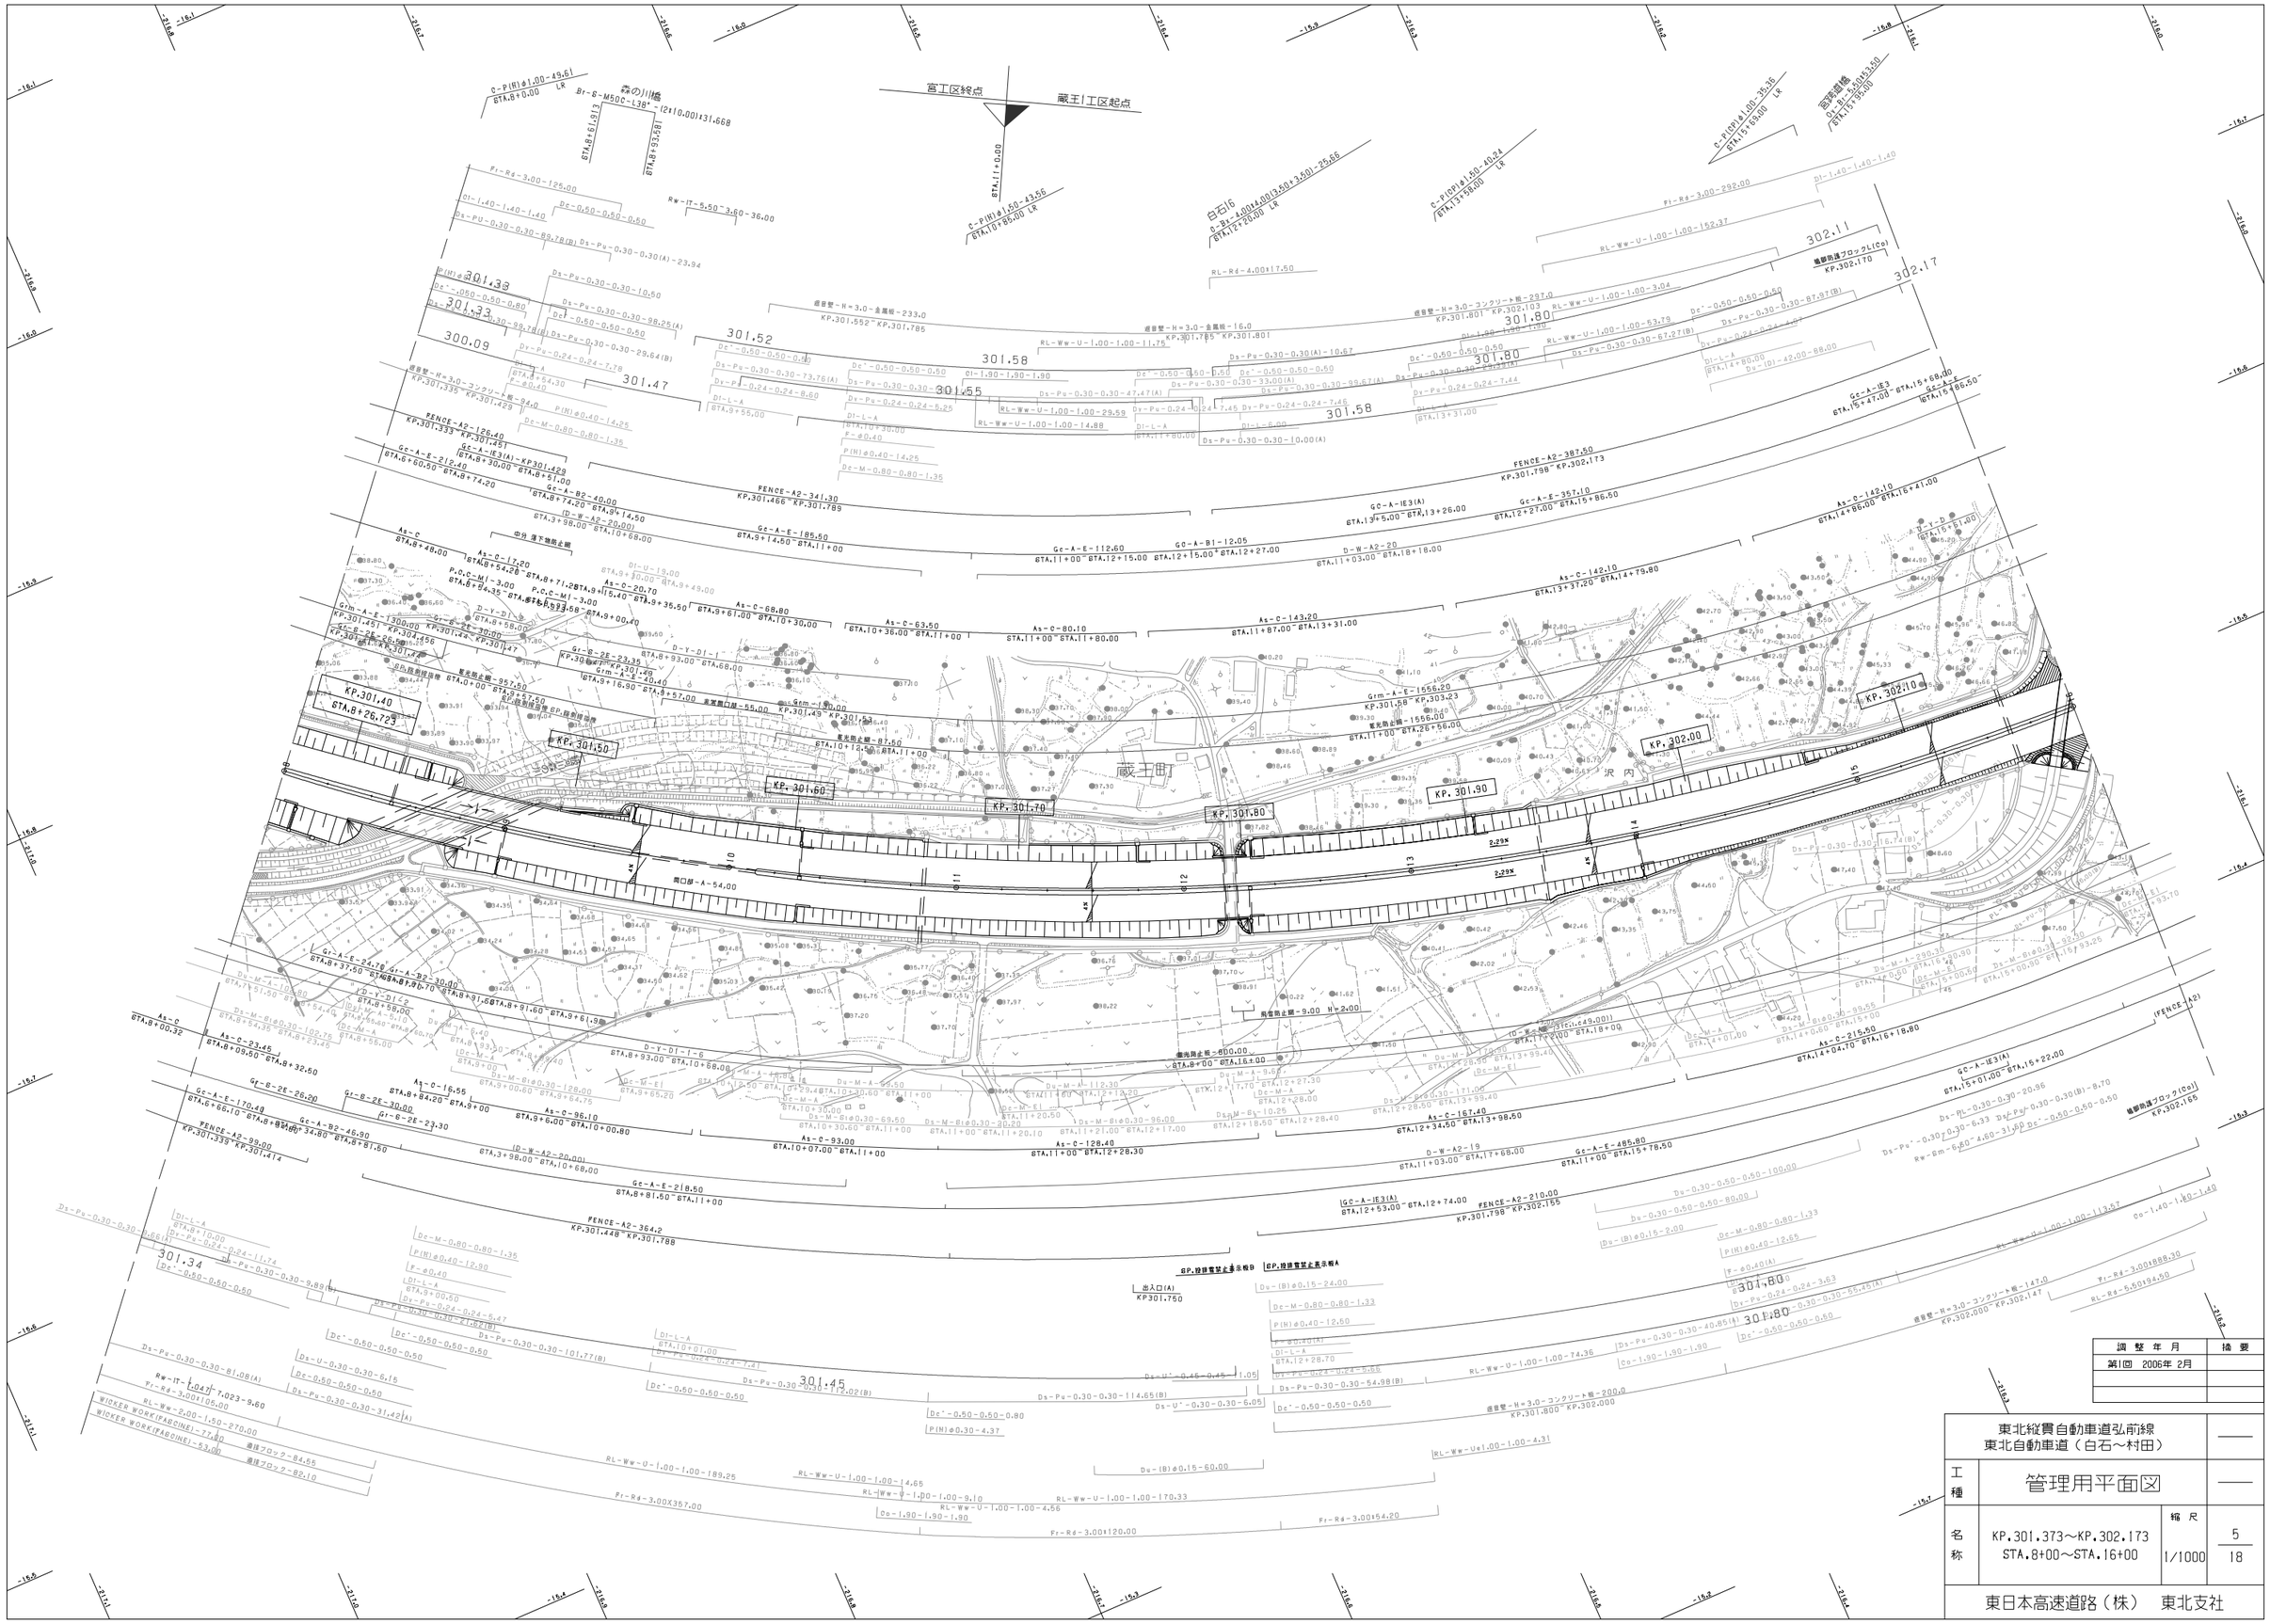

調整年月	摘要
第1回 2006年 2月	

東北縦貫自動車道弘前線 東北自動車道（白石～村田）			——
工種	管理用平面図		——
名称	KP.301.373～KP.302.173 STA.8+00～STA.16+00	縮尺 1/1000	5 18
東日本高速道路（株） 東北支社			

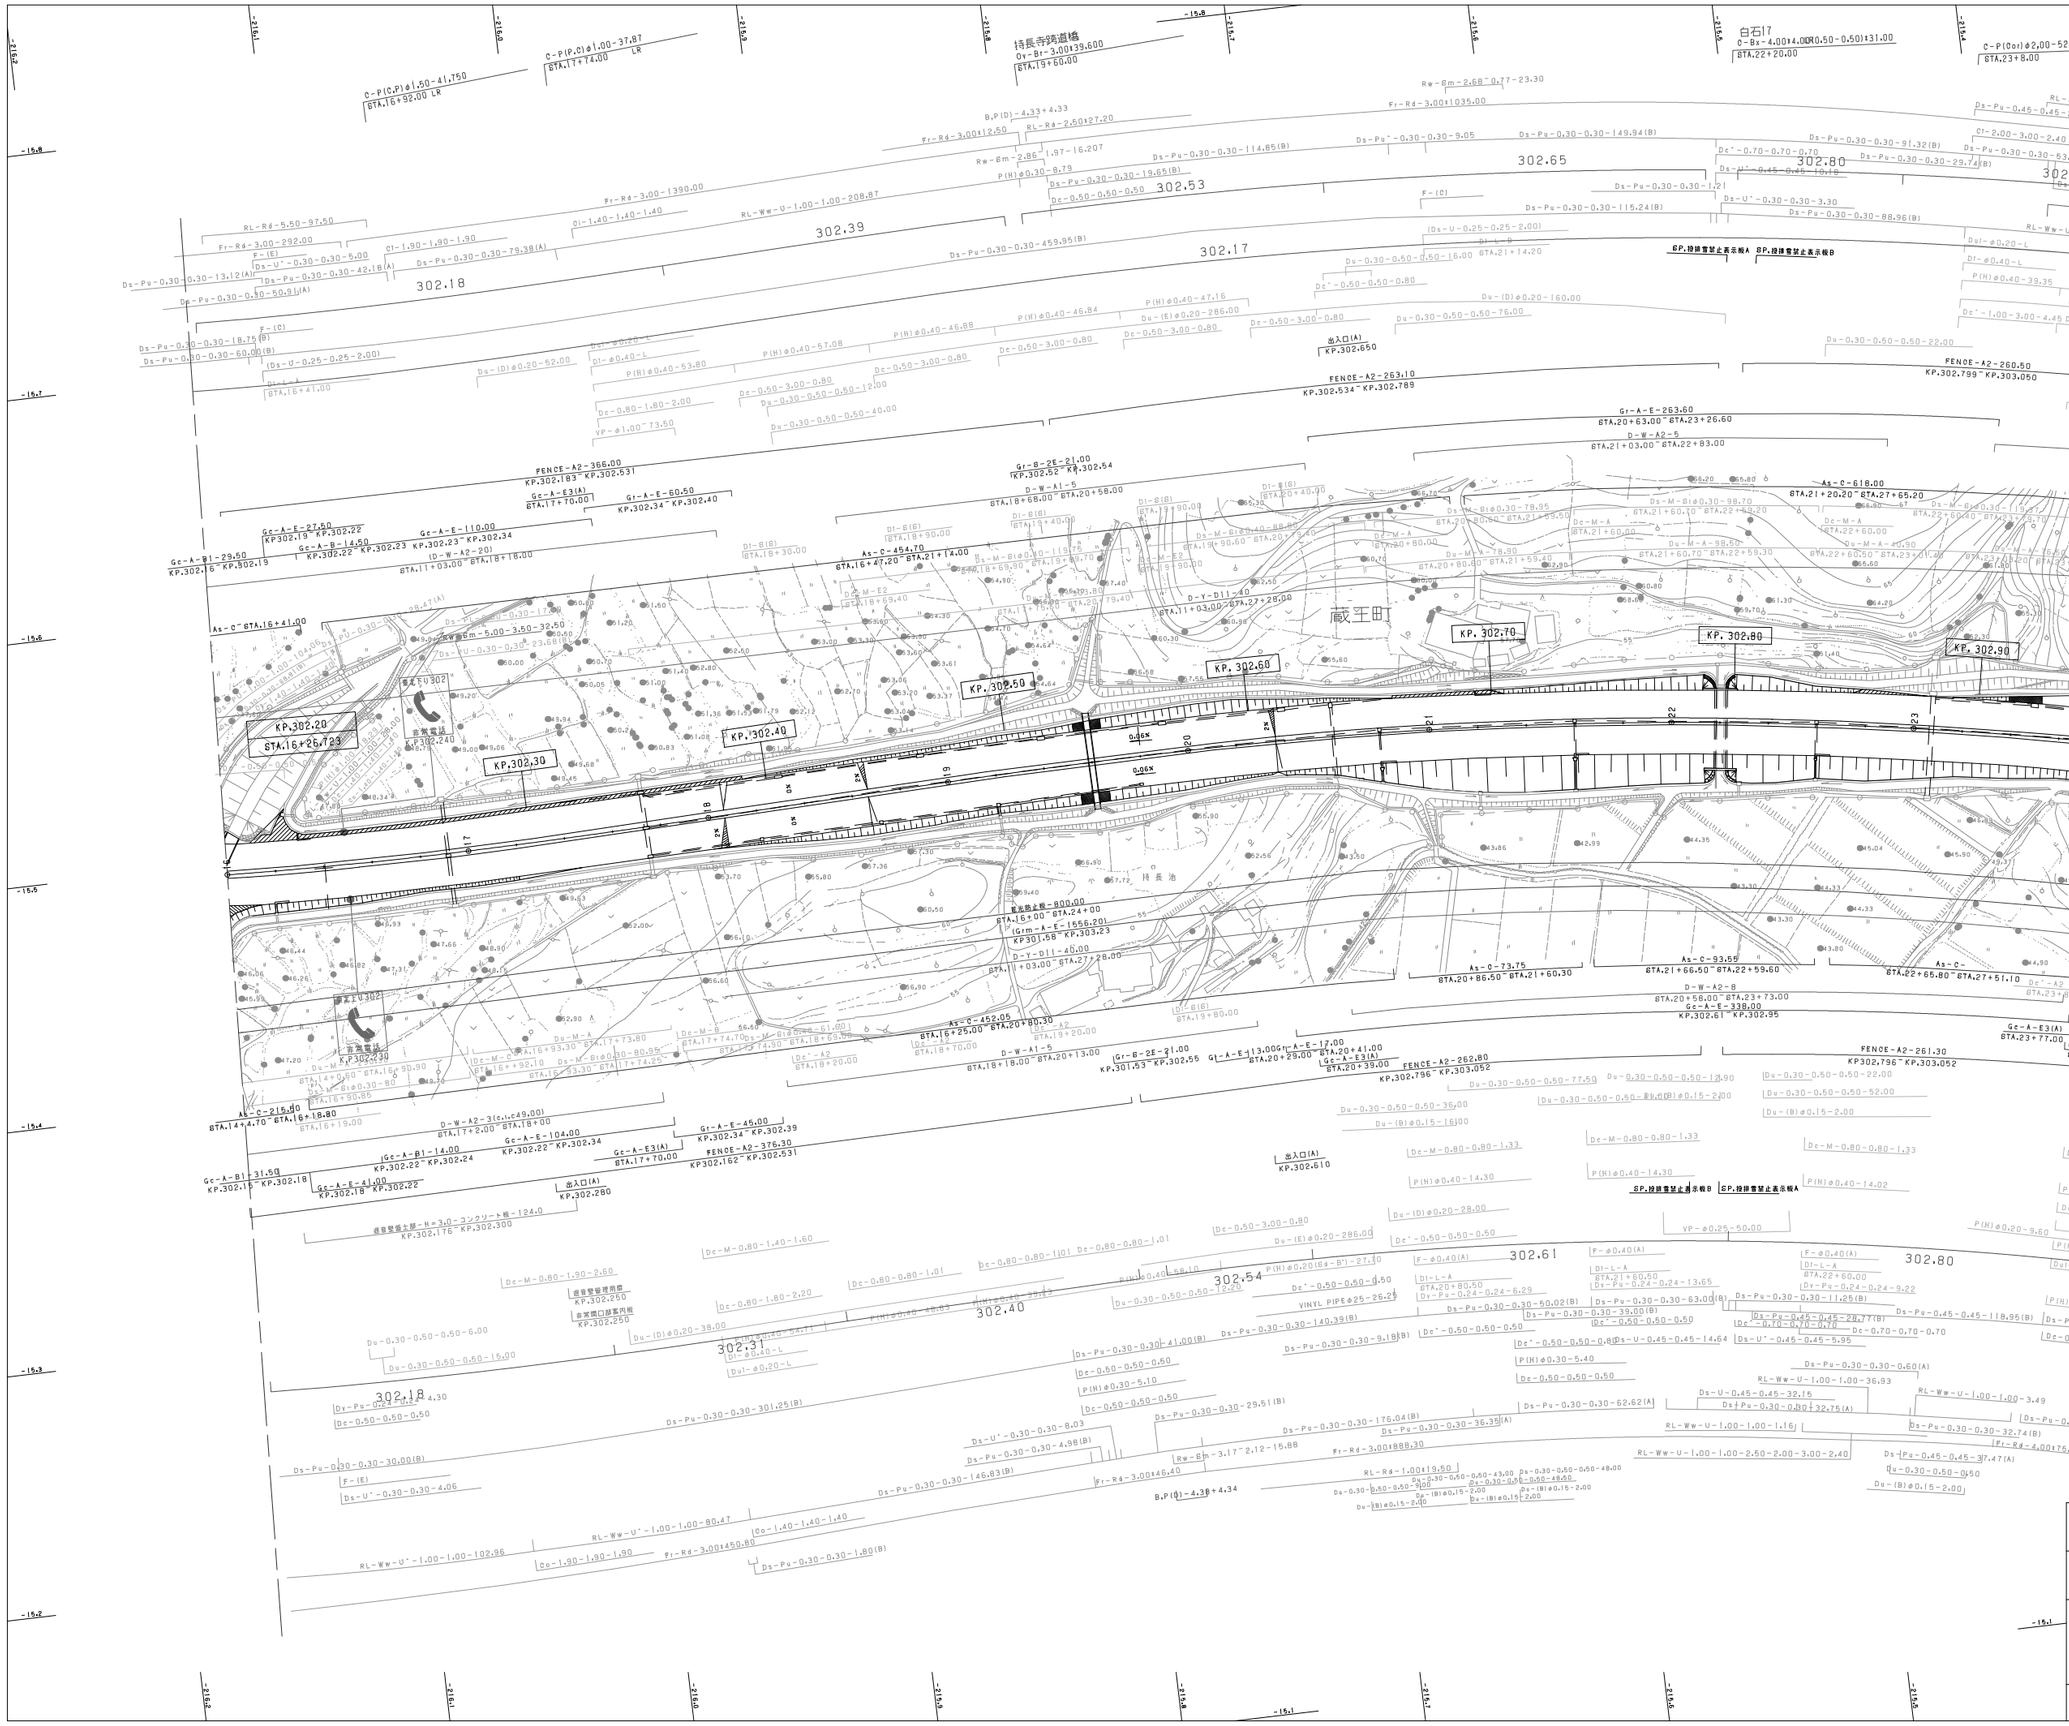

調整年月	摘要
第1回 2006年 2月	

東北縦貫自動車道弘前線 東北自動車道（白石～村田）			——
工種	管理用平面図		——
名称	KP.302.173～KP.302.973 STA.16+00～STA.24+00	縮尺 1/1000	6 18
東日本高速道路（株） 東北支社			

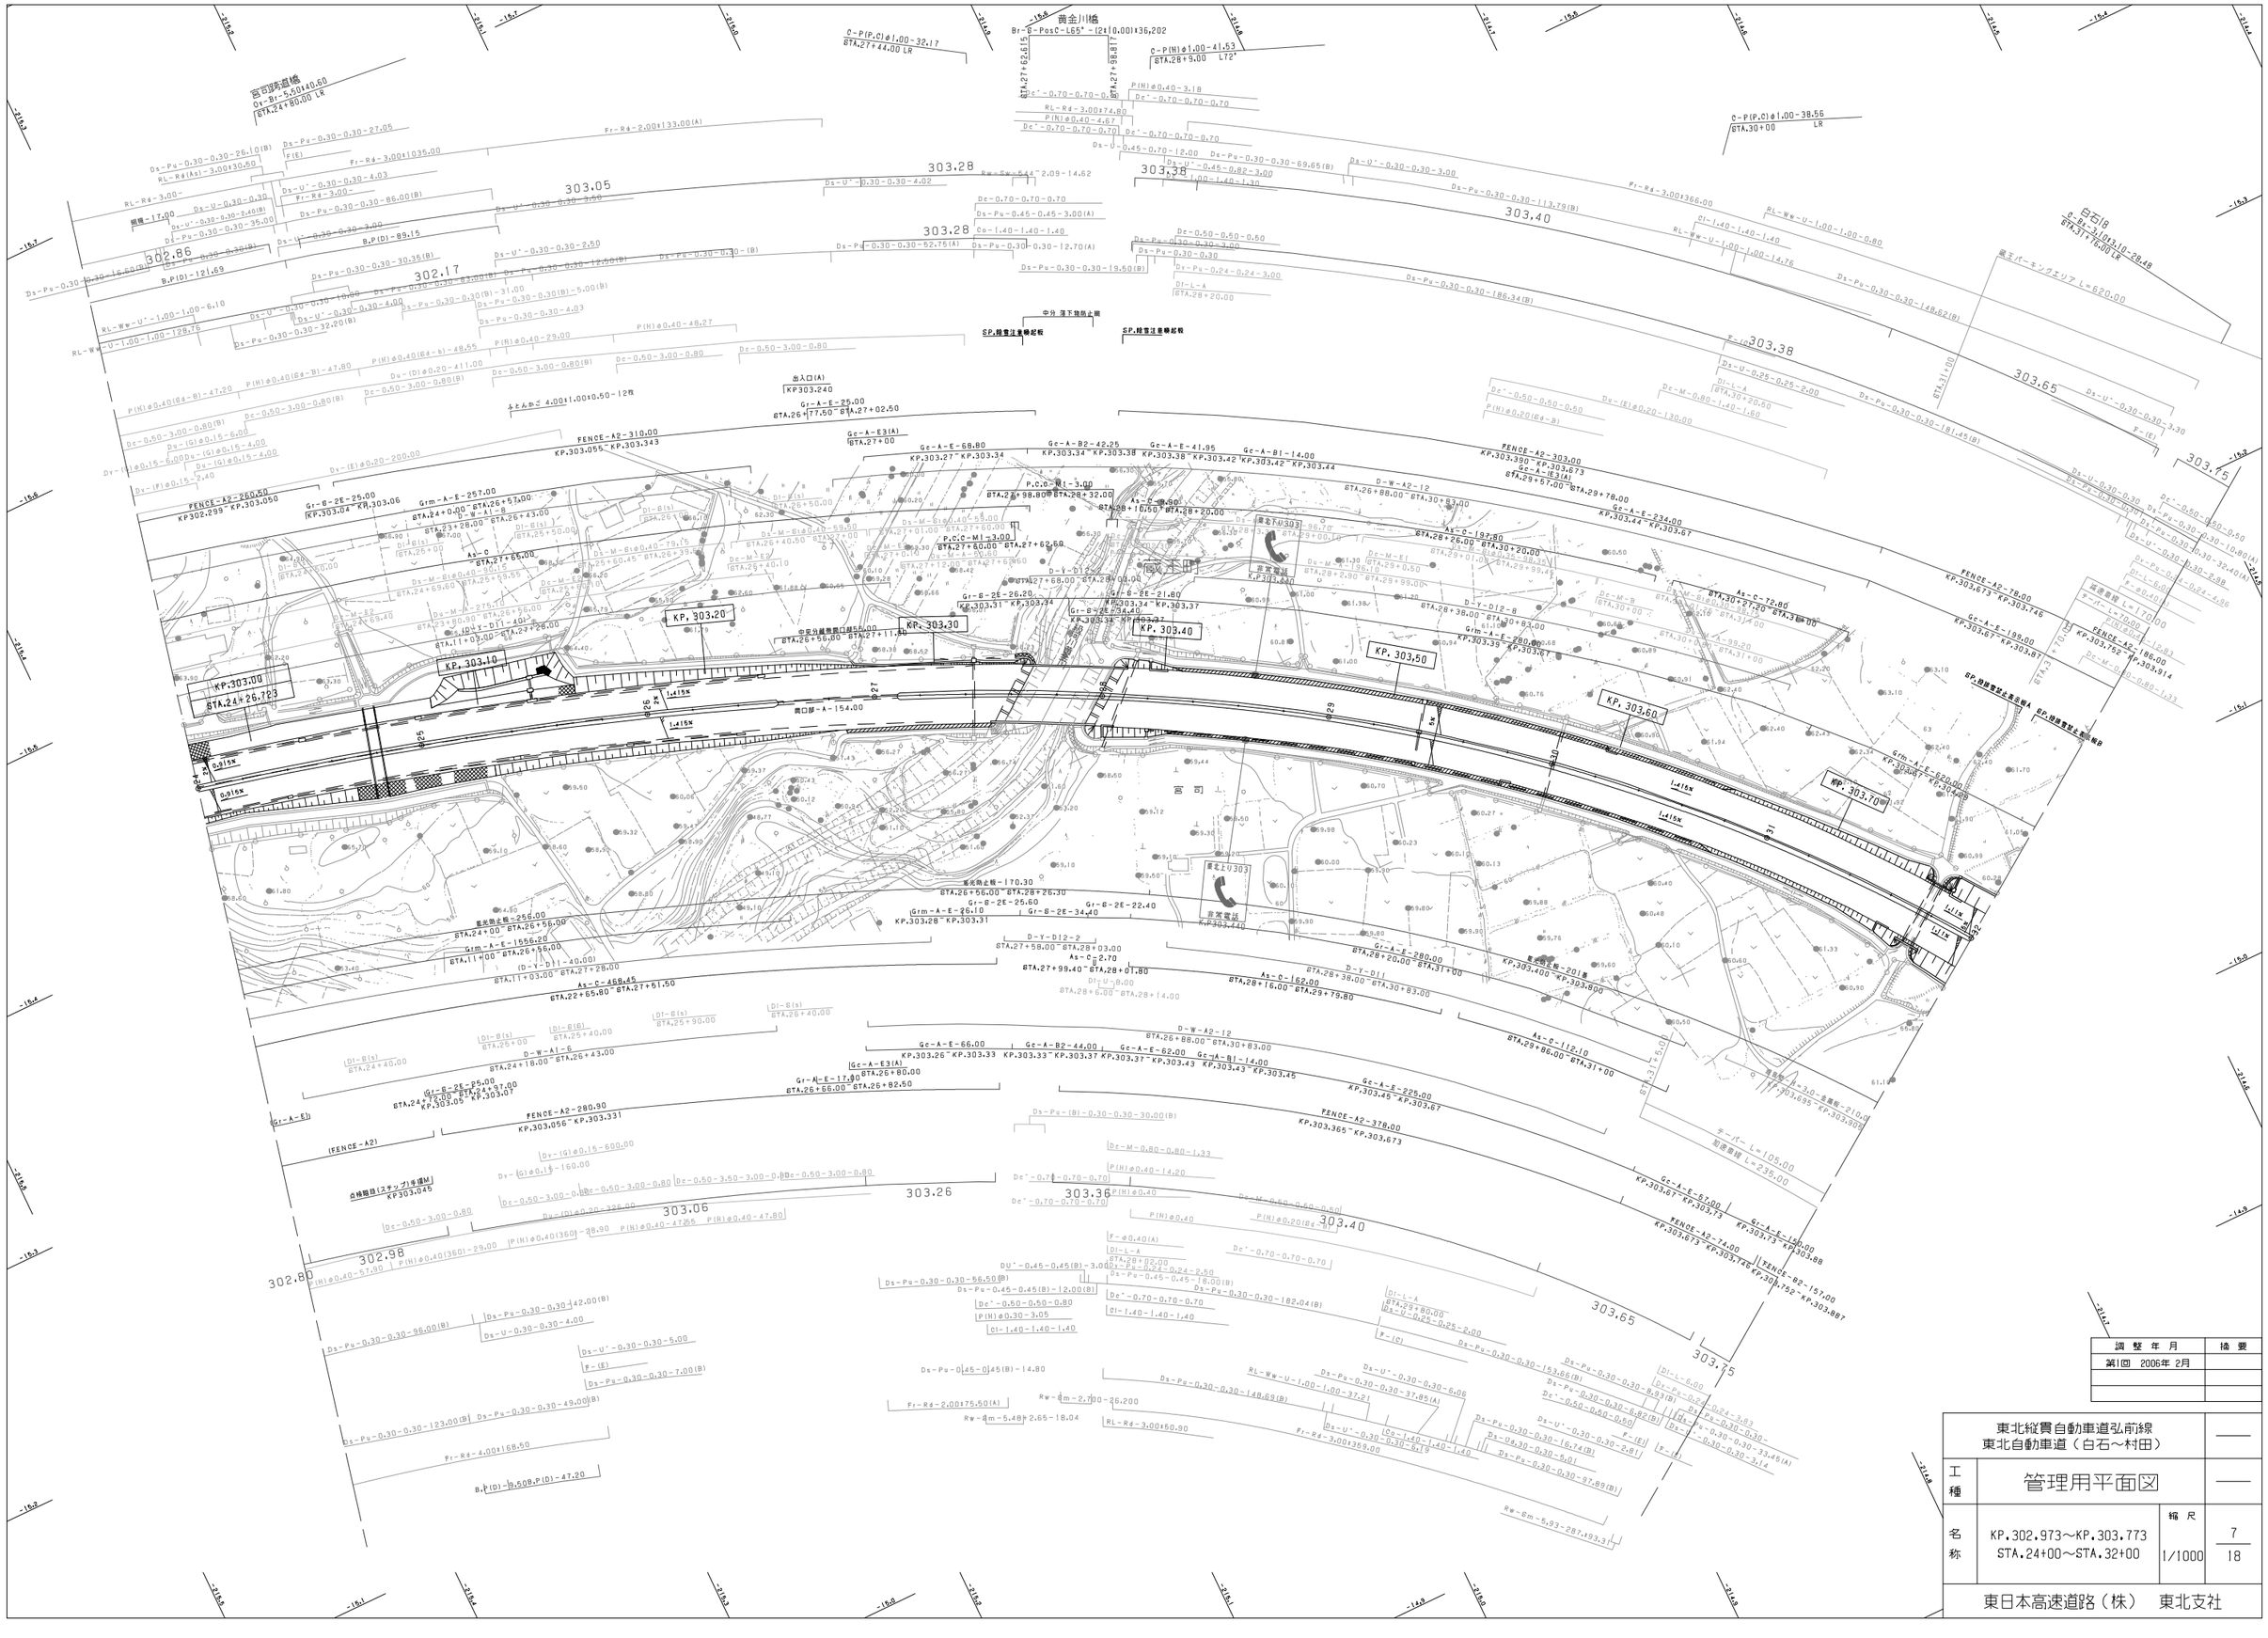
黄金川橋
Br-B-PosC-L65*-(2t|0.00)×36,202
c-P(P,C)φ1.00-32.17
STA.27+44.00 LR
c-P(N)φ1.00-41.53
STA.26+9.00 L72°
c-P(P,C)φ1.00-38.56
STA.30+00 LR
宮古跨道橋
Ot-B-L=5,501±0.60
STA.24+80.00 LR
橋種-17.00
302.86
303.05
303.28
302.17
303.38
303,40
303.65
303.75
302.80
302.98
303.06
303.26
303.36
303.40
303.65
303.75
KP.303.00
STA.24+26.723
KP.303.10
KP.303.20
KP.303.30
KP.303.40
KP.303.50
KP.303.60
KP.303.70
出入口(A)
KP303.240
非常電話
KP303.440
非常電話
KP303.520
非常電話
KP303.600
非常電話
KP303.680
点検施設(スタップ)手摺M
KP303.045
FENCE-A2-310.00
KP303.055 - KP303.343
FENCE-A2-250.50
KP302.299 - KP303.050
FENCE-A2-280.90
KP303.056 - KP303.331
FENCE-A2-303.00
KP303.390 - KP303.673
FENCE-A2-378.00
KP303.365 - KP303.673
FENCE-A2-78.00
KP303.673 - KP303.746
FENCE-A2-74.00
KP303.673 - KP303.746
FENCE-A2-186.00
KP303.752 - KP303.914
FENCE-B2-157.00
KP303.752 - KP303.887
Gc-A-E-310.00
KP303.343 - KP303.673
Gc-A-E3(A)
Gc-A-E-68.80
KP303.27 - KP303.34
Gc-A-B2-42.25
KP303.34 - KP303.38
Gc-A-E-41.95
KP303.38 - KP303.42
Gc-A-B1-14.00
KP303.42 - KP303.44
Gc-A-E-66.00
KP303.26 - KP303.33
Gc-A-B2-44.00
KP303.33 - KP303.37
Gc-A-E-62.00
KP303.37 - KP303.43
Gc-A-B1-14.00
KP303.43 - KP303.45
Gc-A-E-225.00
KP303.45 - KP303.67
Gc-A-E-234.00
KP303.44 - KP303.67
Gc-A-E-199.00
KP303.67 - KP303.87
Gc-A-E-57.00
KP303.67 - KP303.73
Gc-A-E-100.00
KP303.73 - KP303.88
Gr-A-E-17.00
Gr-B-2E-25.00
Gr-B-2E-26.20
KP303.31 - KP303.34
Gr-B-2E-21.80
KP303.34 - KP303.37
Gr-B-2E-34.40
Grm-A-E-257.00
Grm-A-E-1556.20
Grm-A-E-26.10
KP303.28 - KP303.31
Grm-A-E-260.00
KP303.39 - KP303.67
Grm-A-E-620.00
KP303.40 - KP303.67
As-C-468.45
As-C-162.00
As-C-197.80
As-C-112.10
As-C-72.80
D-W-A1-8
D-W-A1-6
D-W-A2-12
D-Y-D12-8
D-Y-D12-2
D-Y-D11-40
D-Y-D11
P.C.C-M1-3.00
P.C.C-M3-3.00
宮古IC
宮古料金所
宮古駐在所
宮古上り303
宮古下り303
中分 落下物防止柵
SP.検警注意喚起板
SP.検警注意喚起板
SP.検警注意喚起板

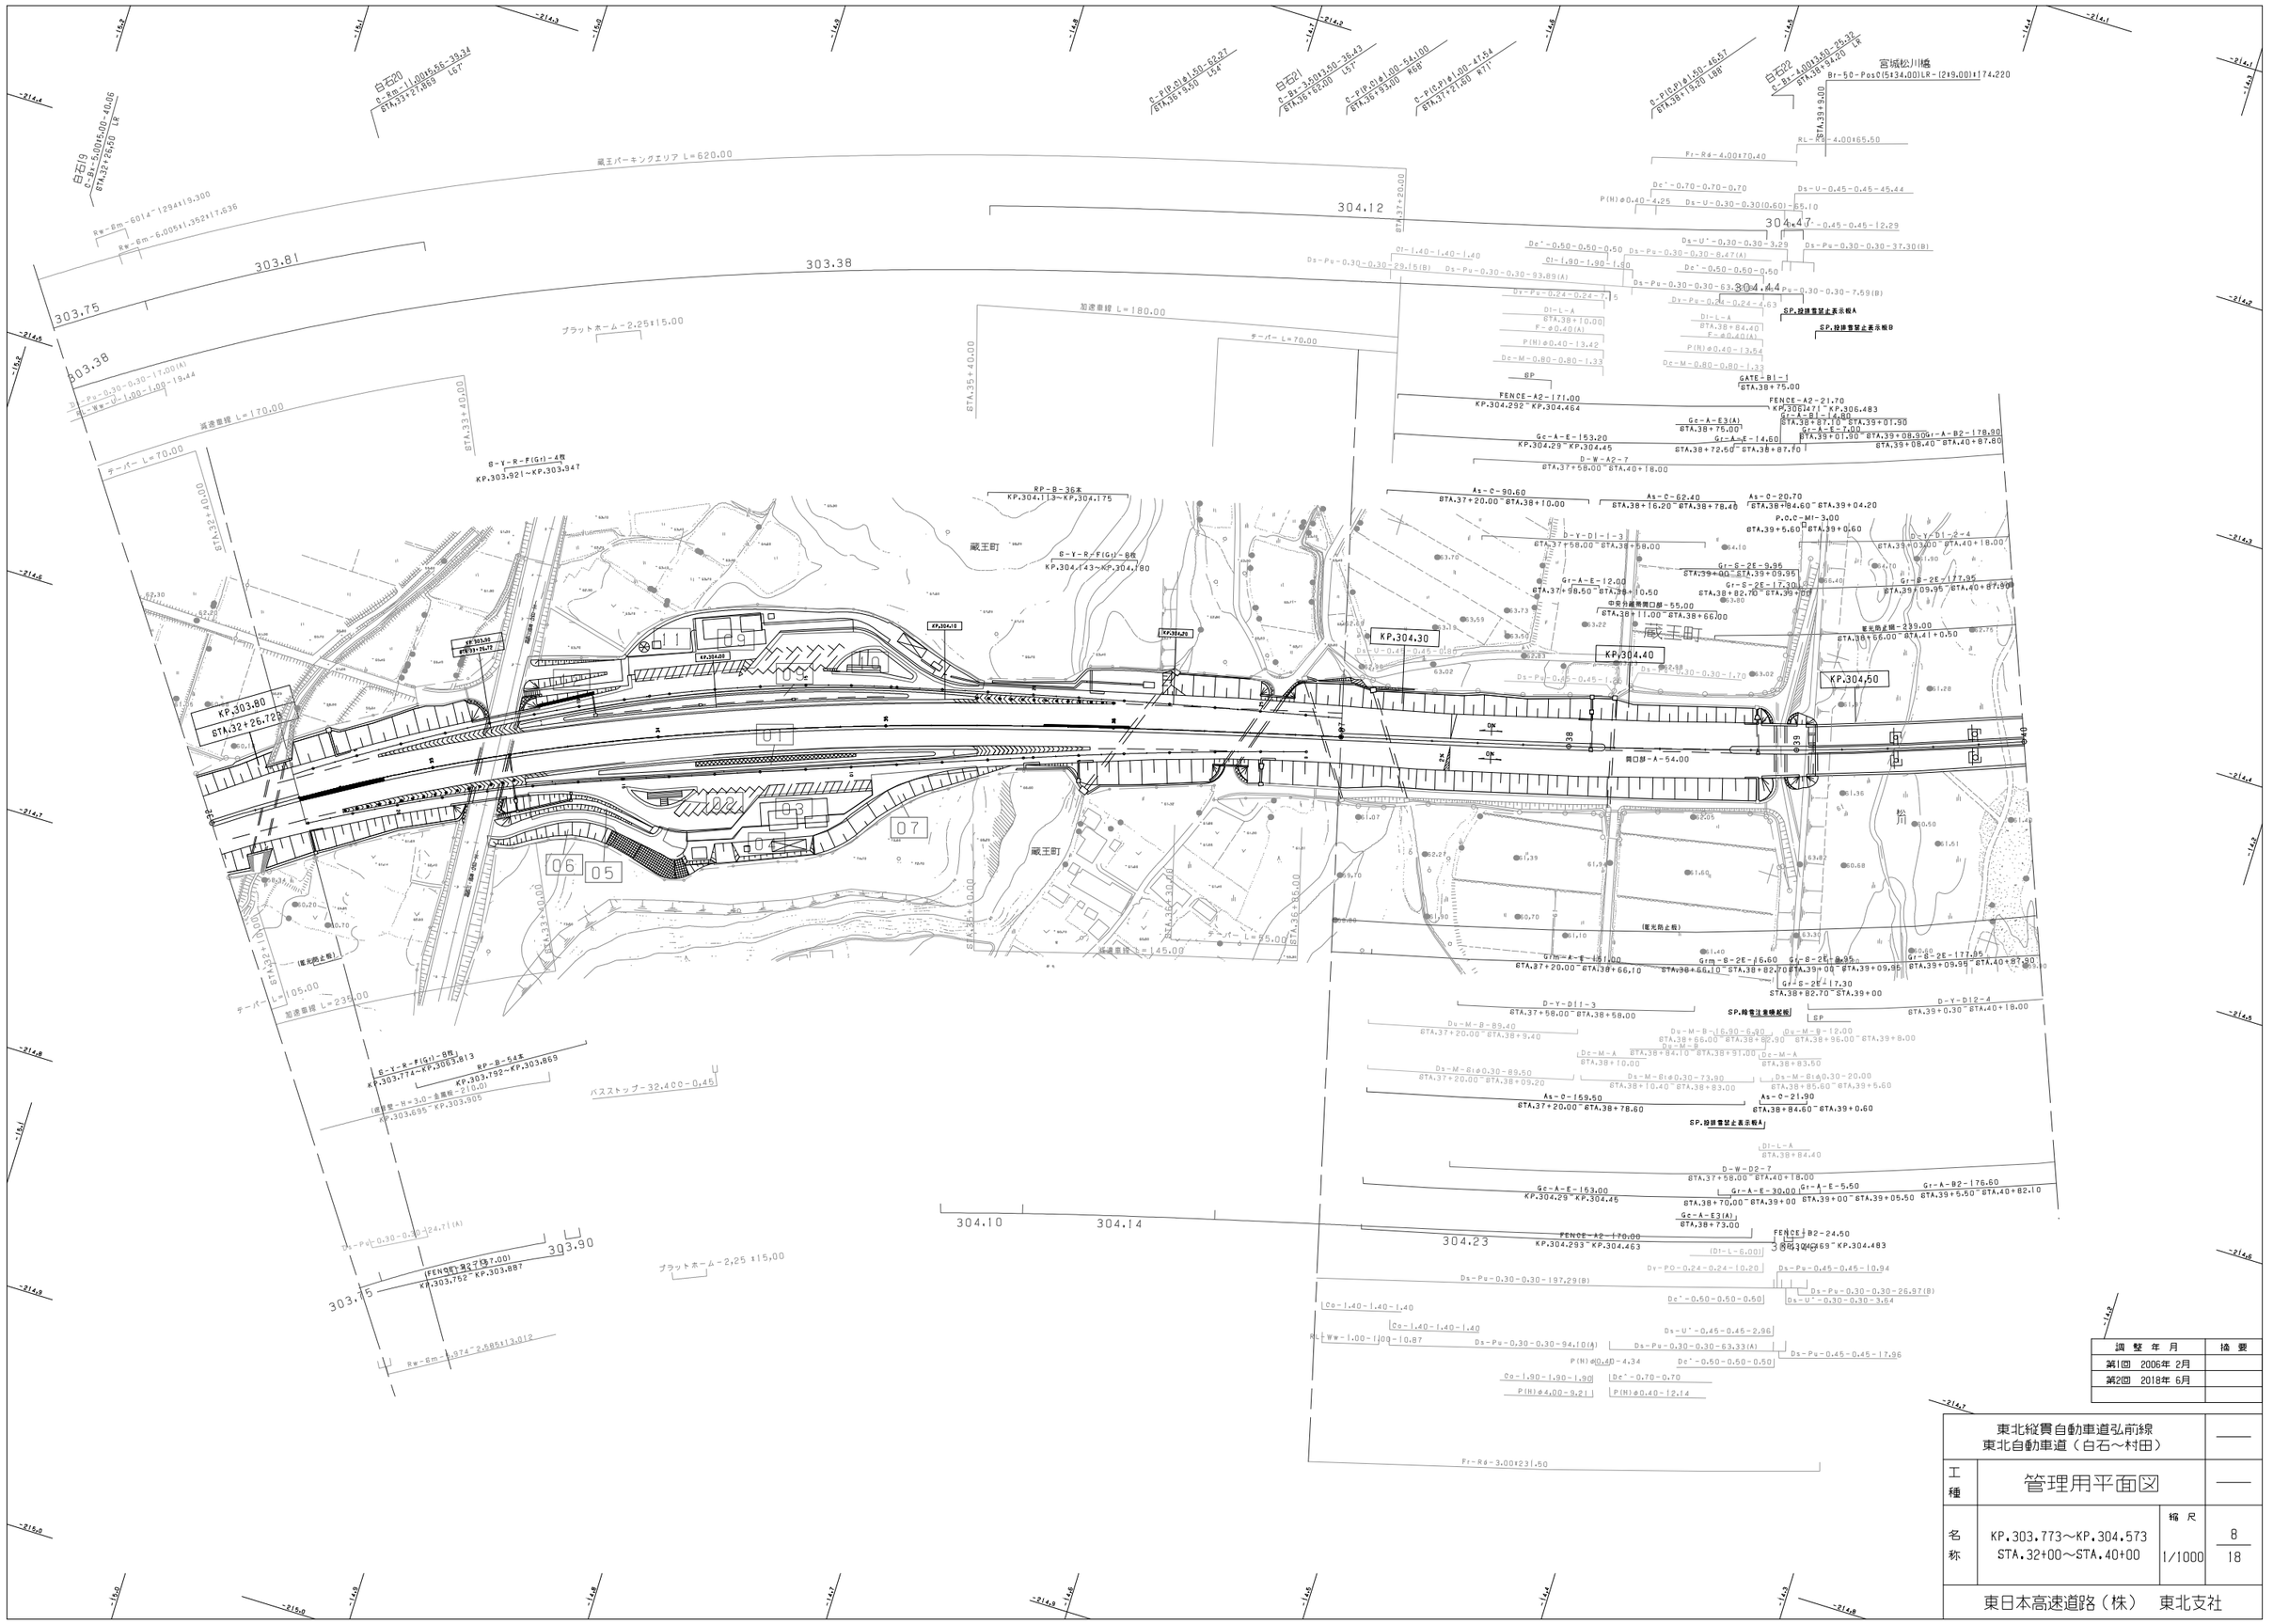

調整年月	摘要
第1回 2006年2月	
第2回 2018年6月	

東北縦貫自動車道弘前線
東北自動車道（白石～村田）

工種：管理用平面図

名称：KP.303.773～KP.304.573
STA.32+00～STA.40+00

縮尺：1/1000

8
18

東日本高速道路（株） 東北支社

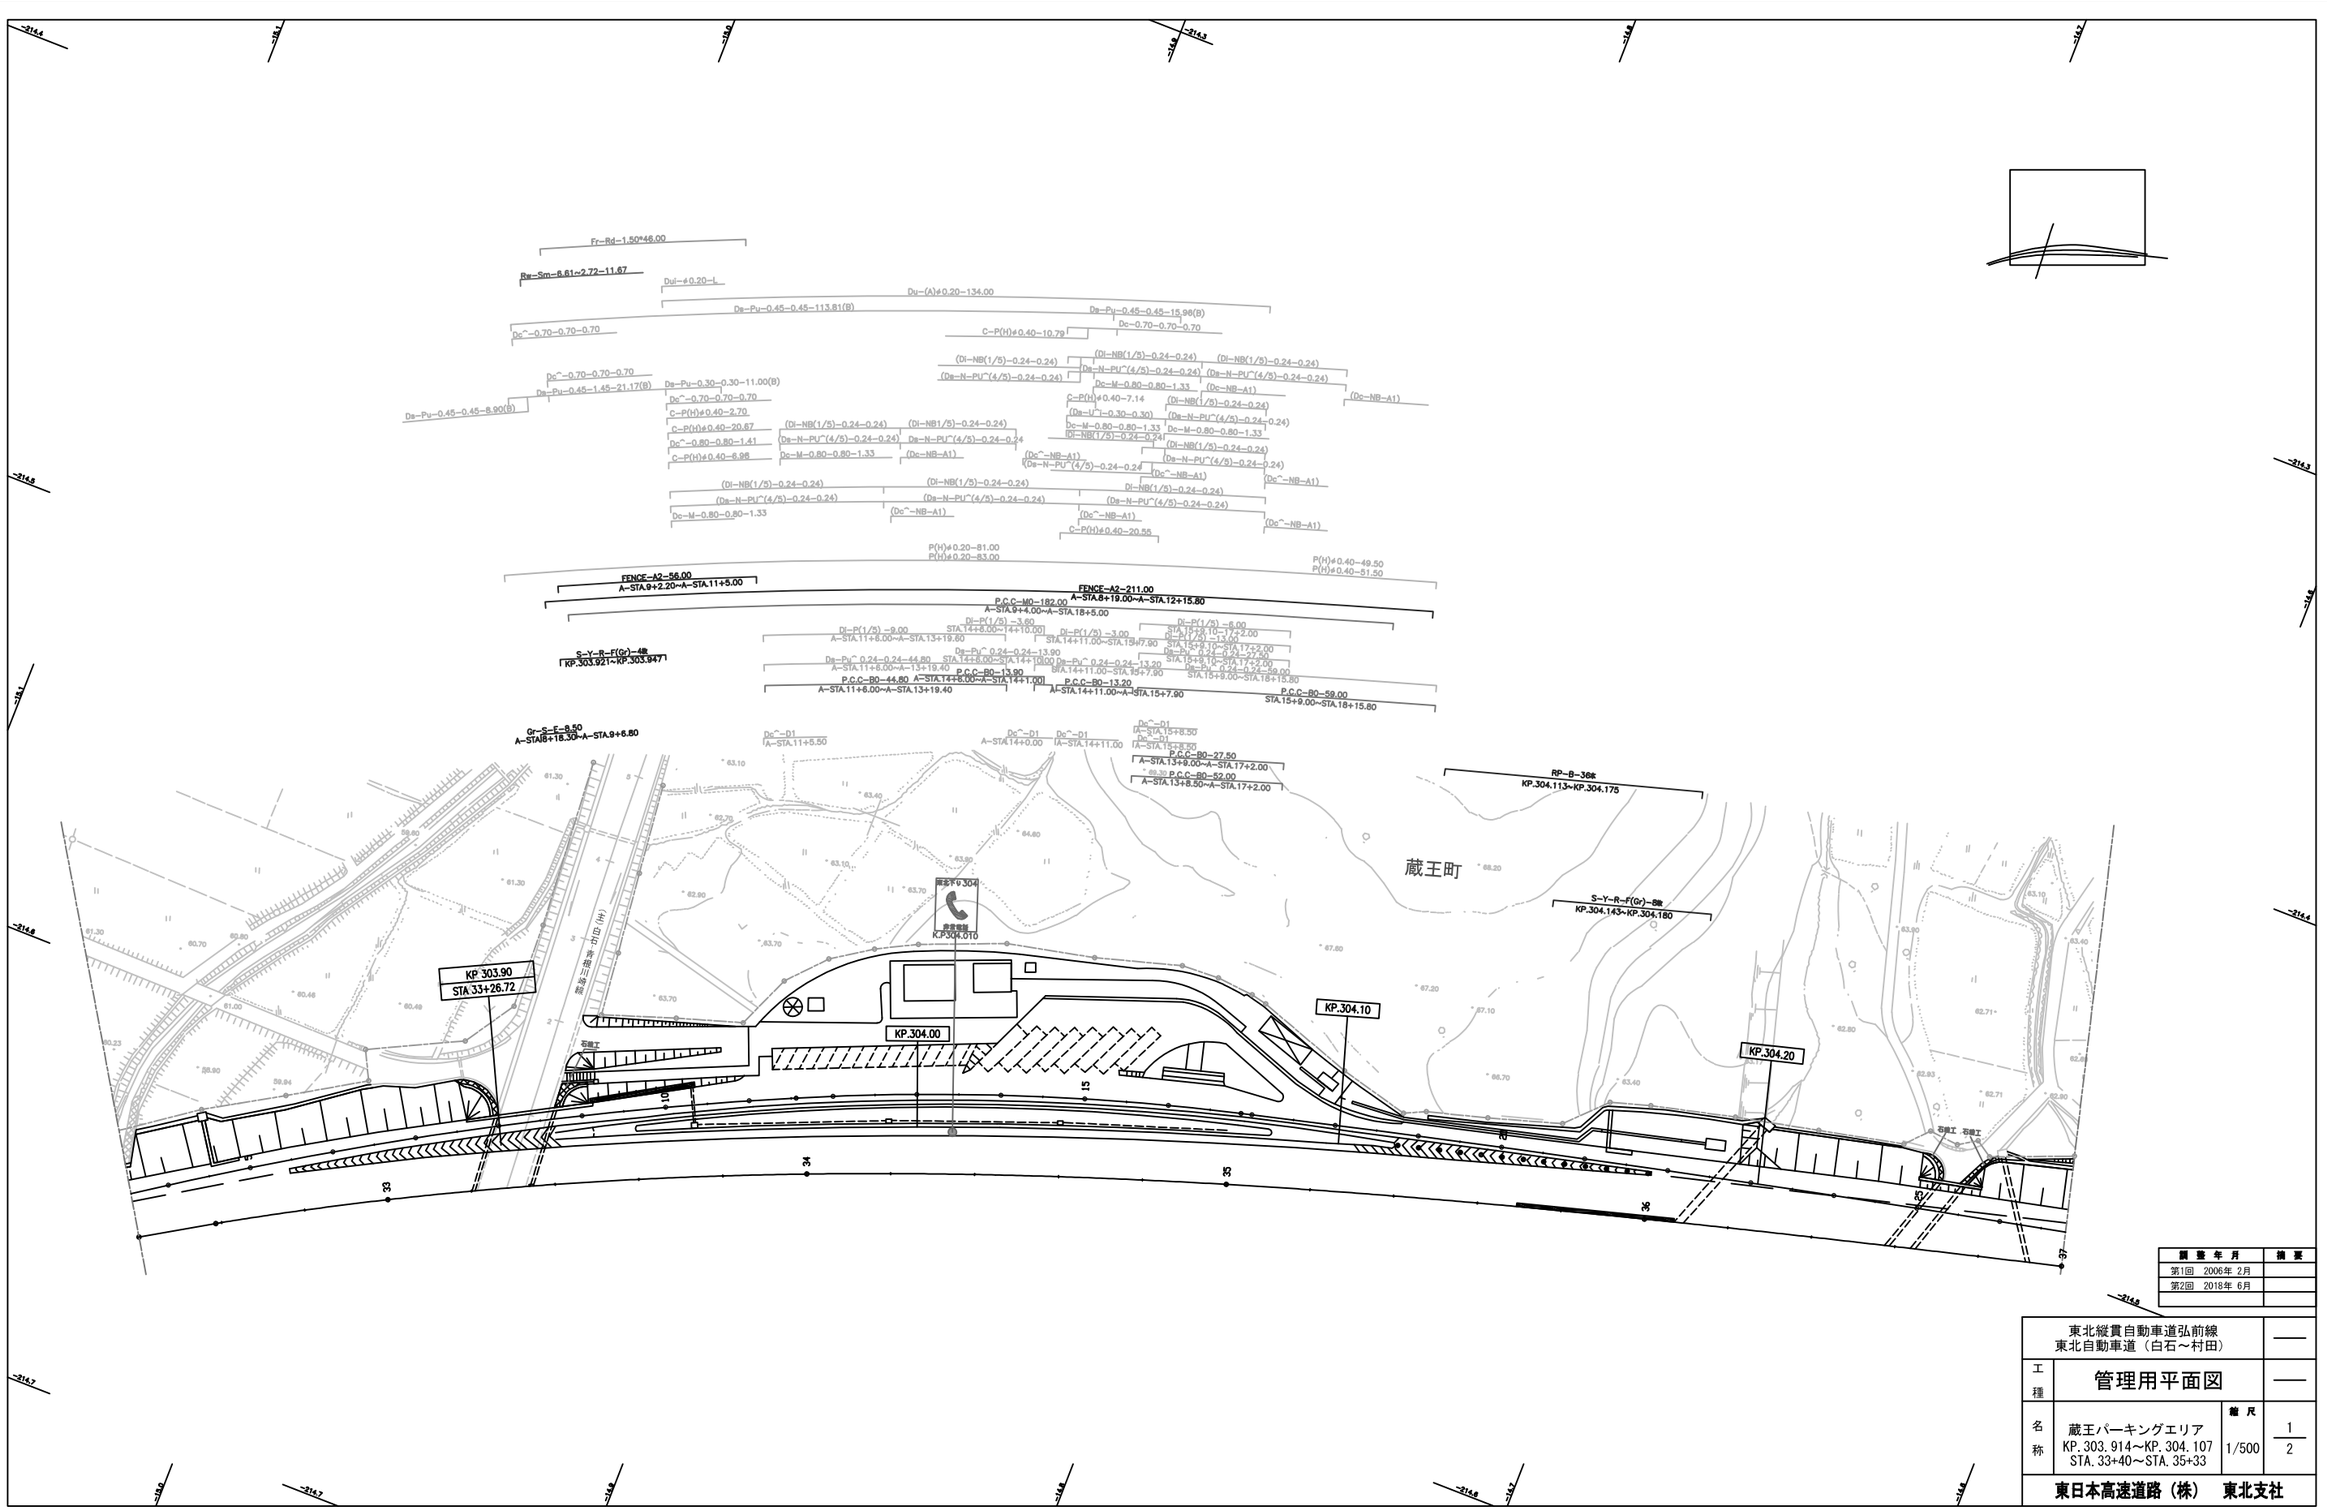

調整年月	摘要
第1回 2006年 2月	
第2回 2018年 6月	

東北縦貫自動車道弘前線 東北自動車道（白石～村田）			——
工種	管理用平面図		——
名称	蔵王パーキングエリア KP. 303. 914～KP. 304. 107 STA. 33+40～STA. 35+33	縮尺 1/500	1/2
東日本高速道路（株） 東北支社			

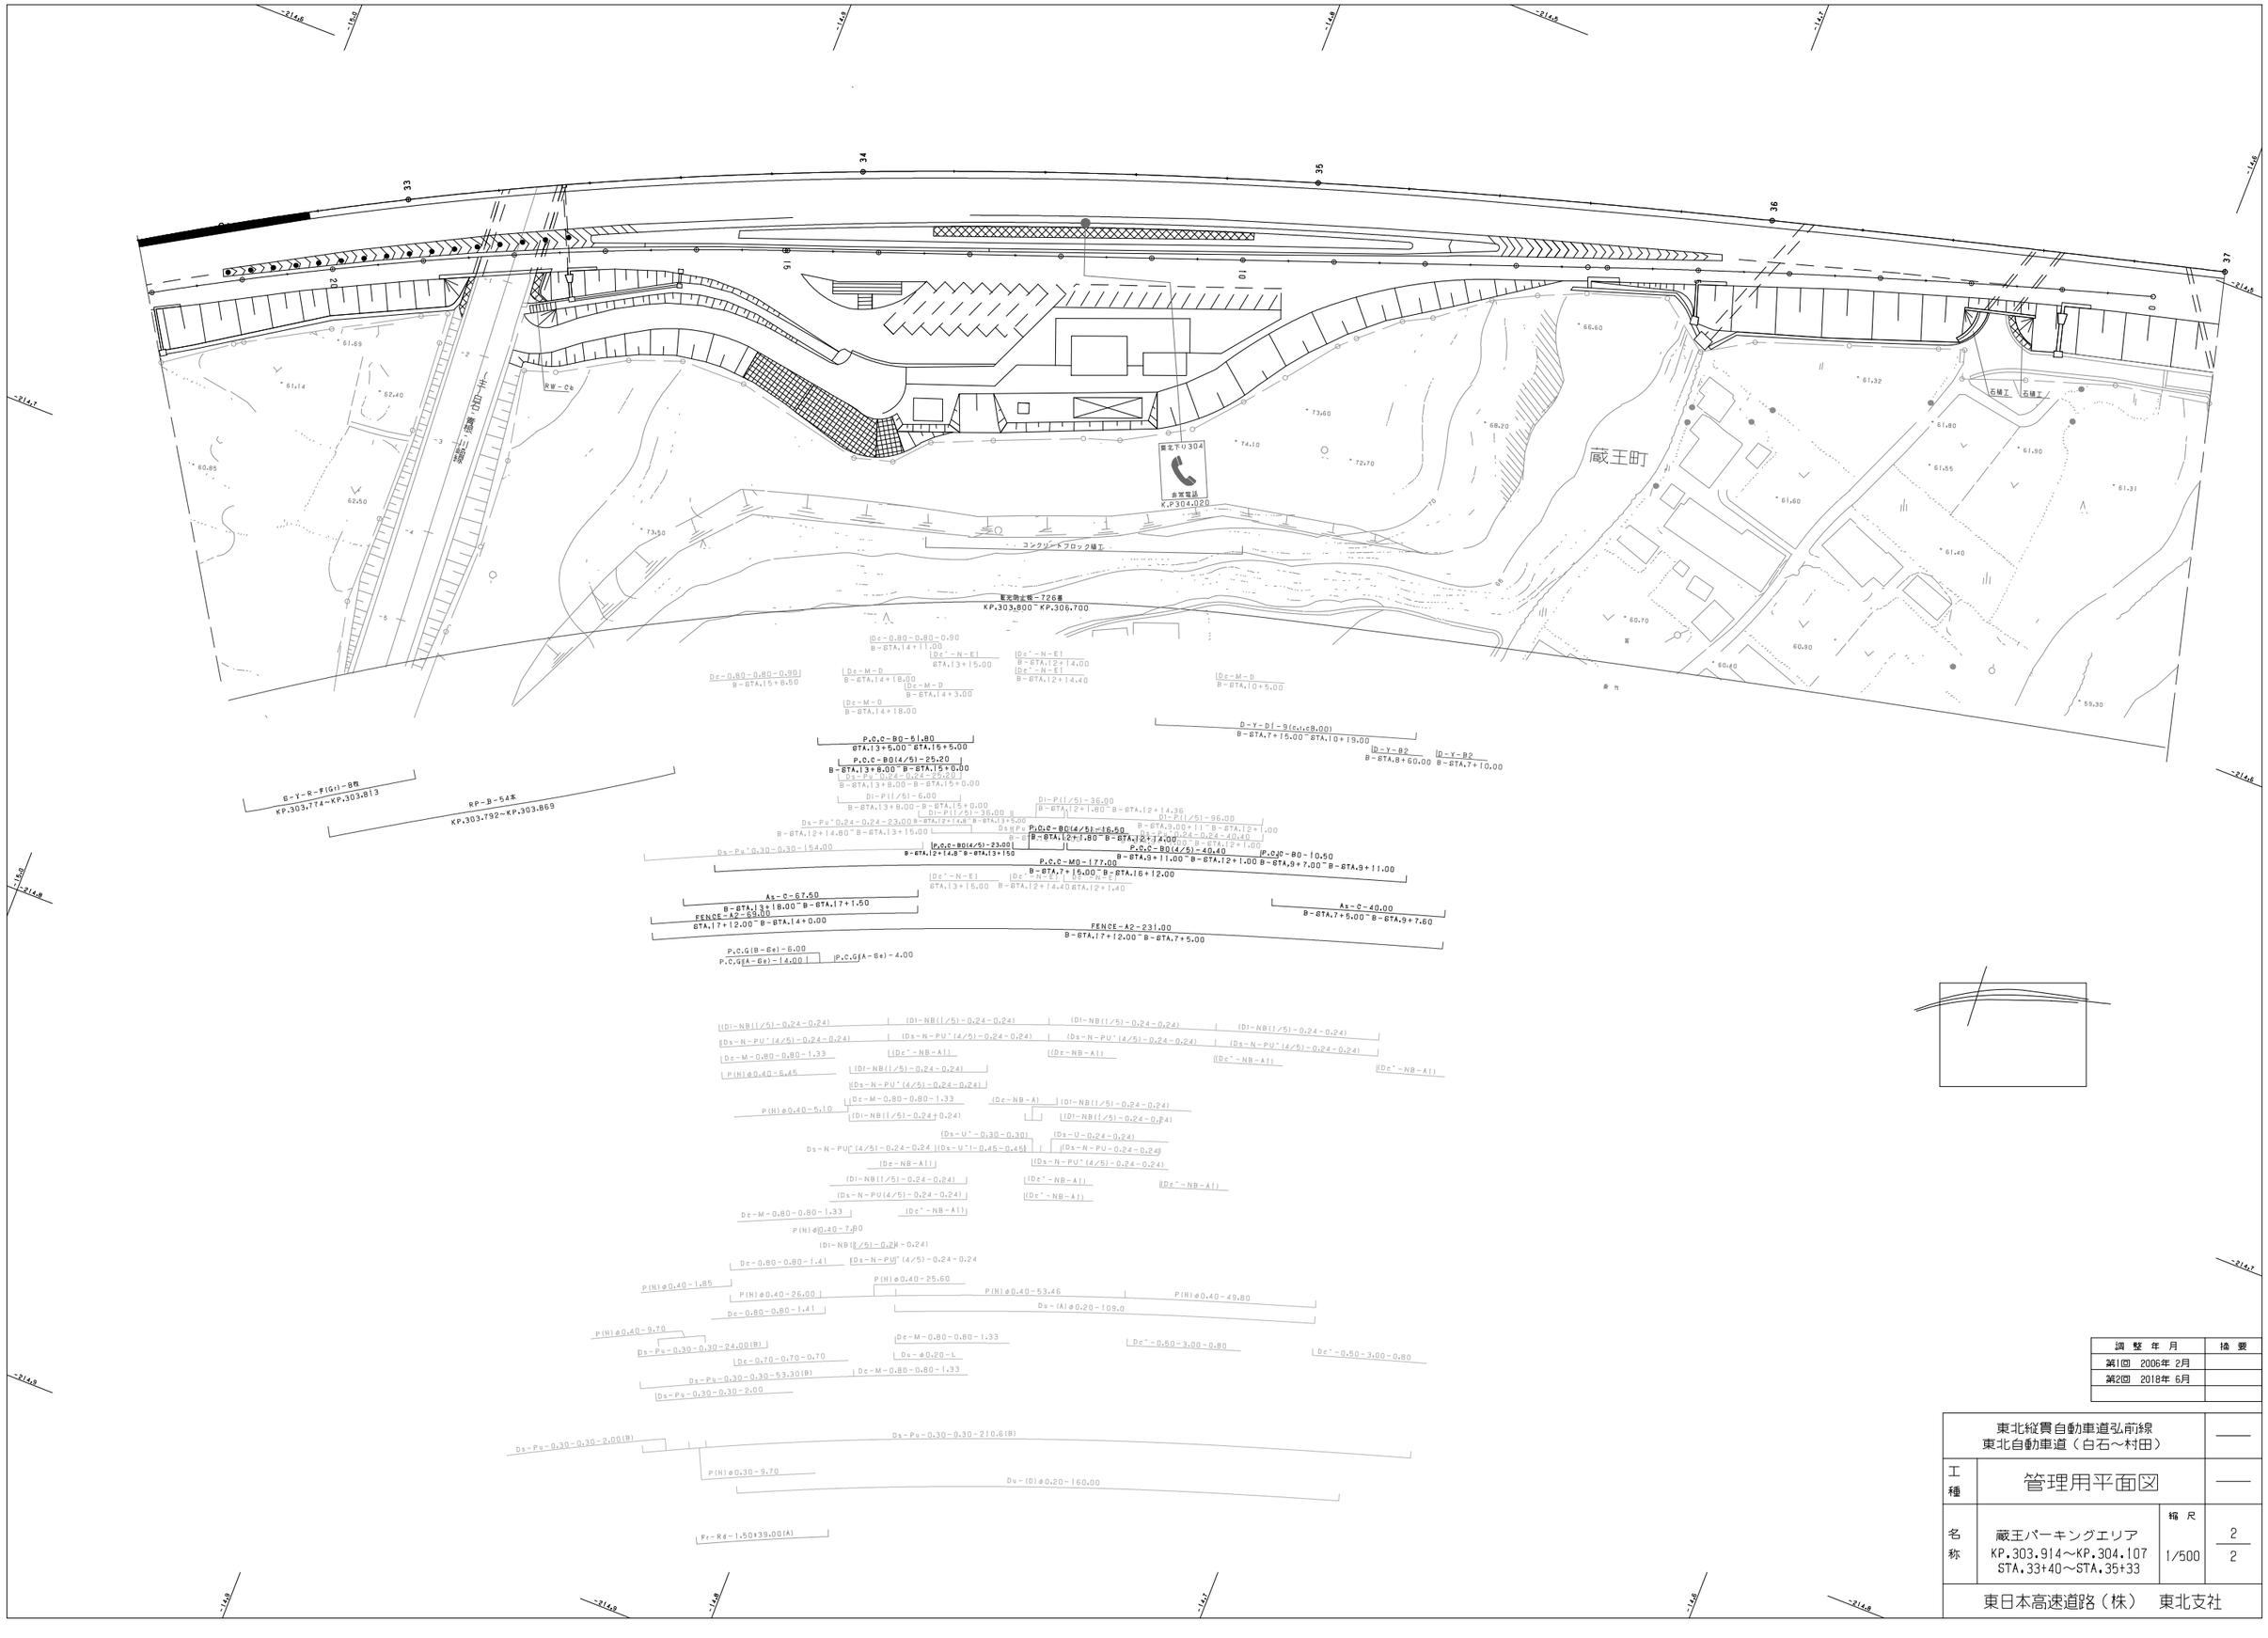

調整年月	摘要
第1回 2006年 2月	
第2回 2018年 6月	

東北縦貫自動車道弘前線
東北自動車道（白石～村田）

工種：管理用平面図

名称：蔵王パーキングエリア
KP.303.914～KP.304.107
STA.33+40～STA.35+33

縮尺：1/500

2/2

東日本高速道路（株） 東北支社

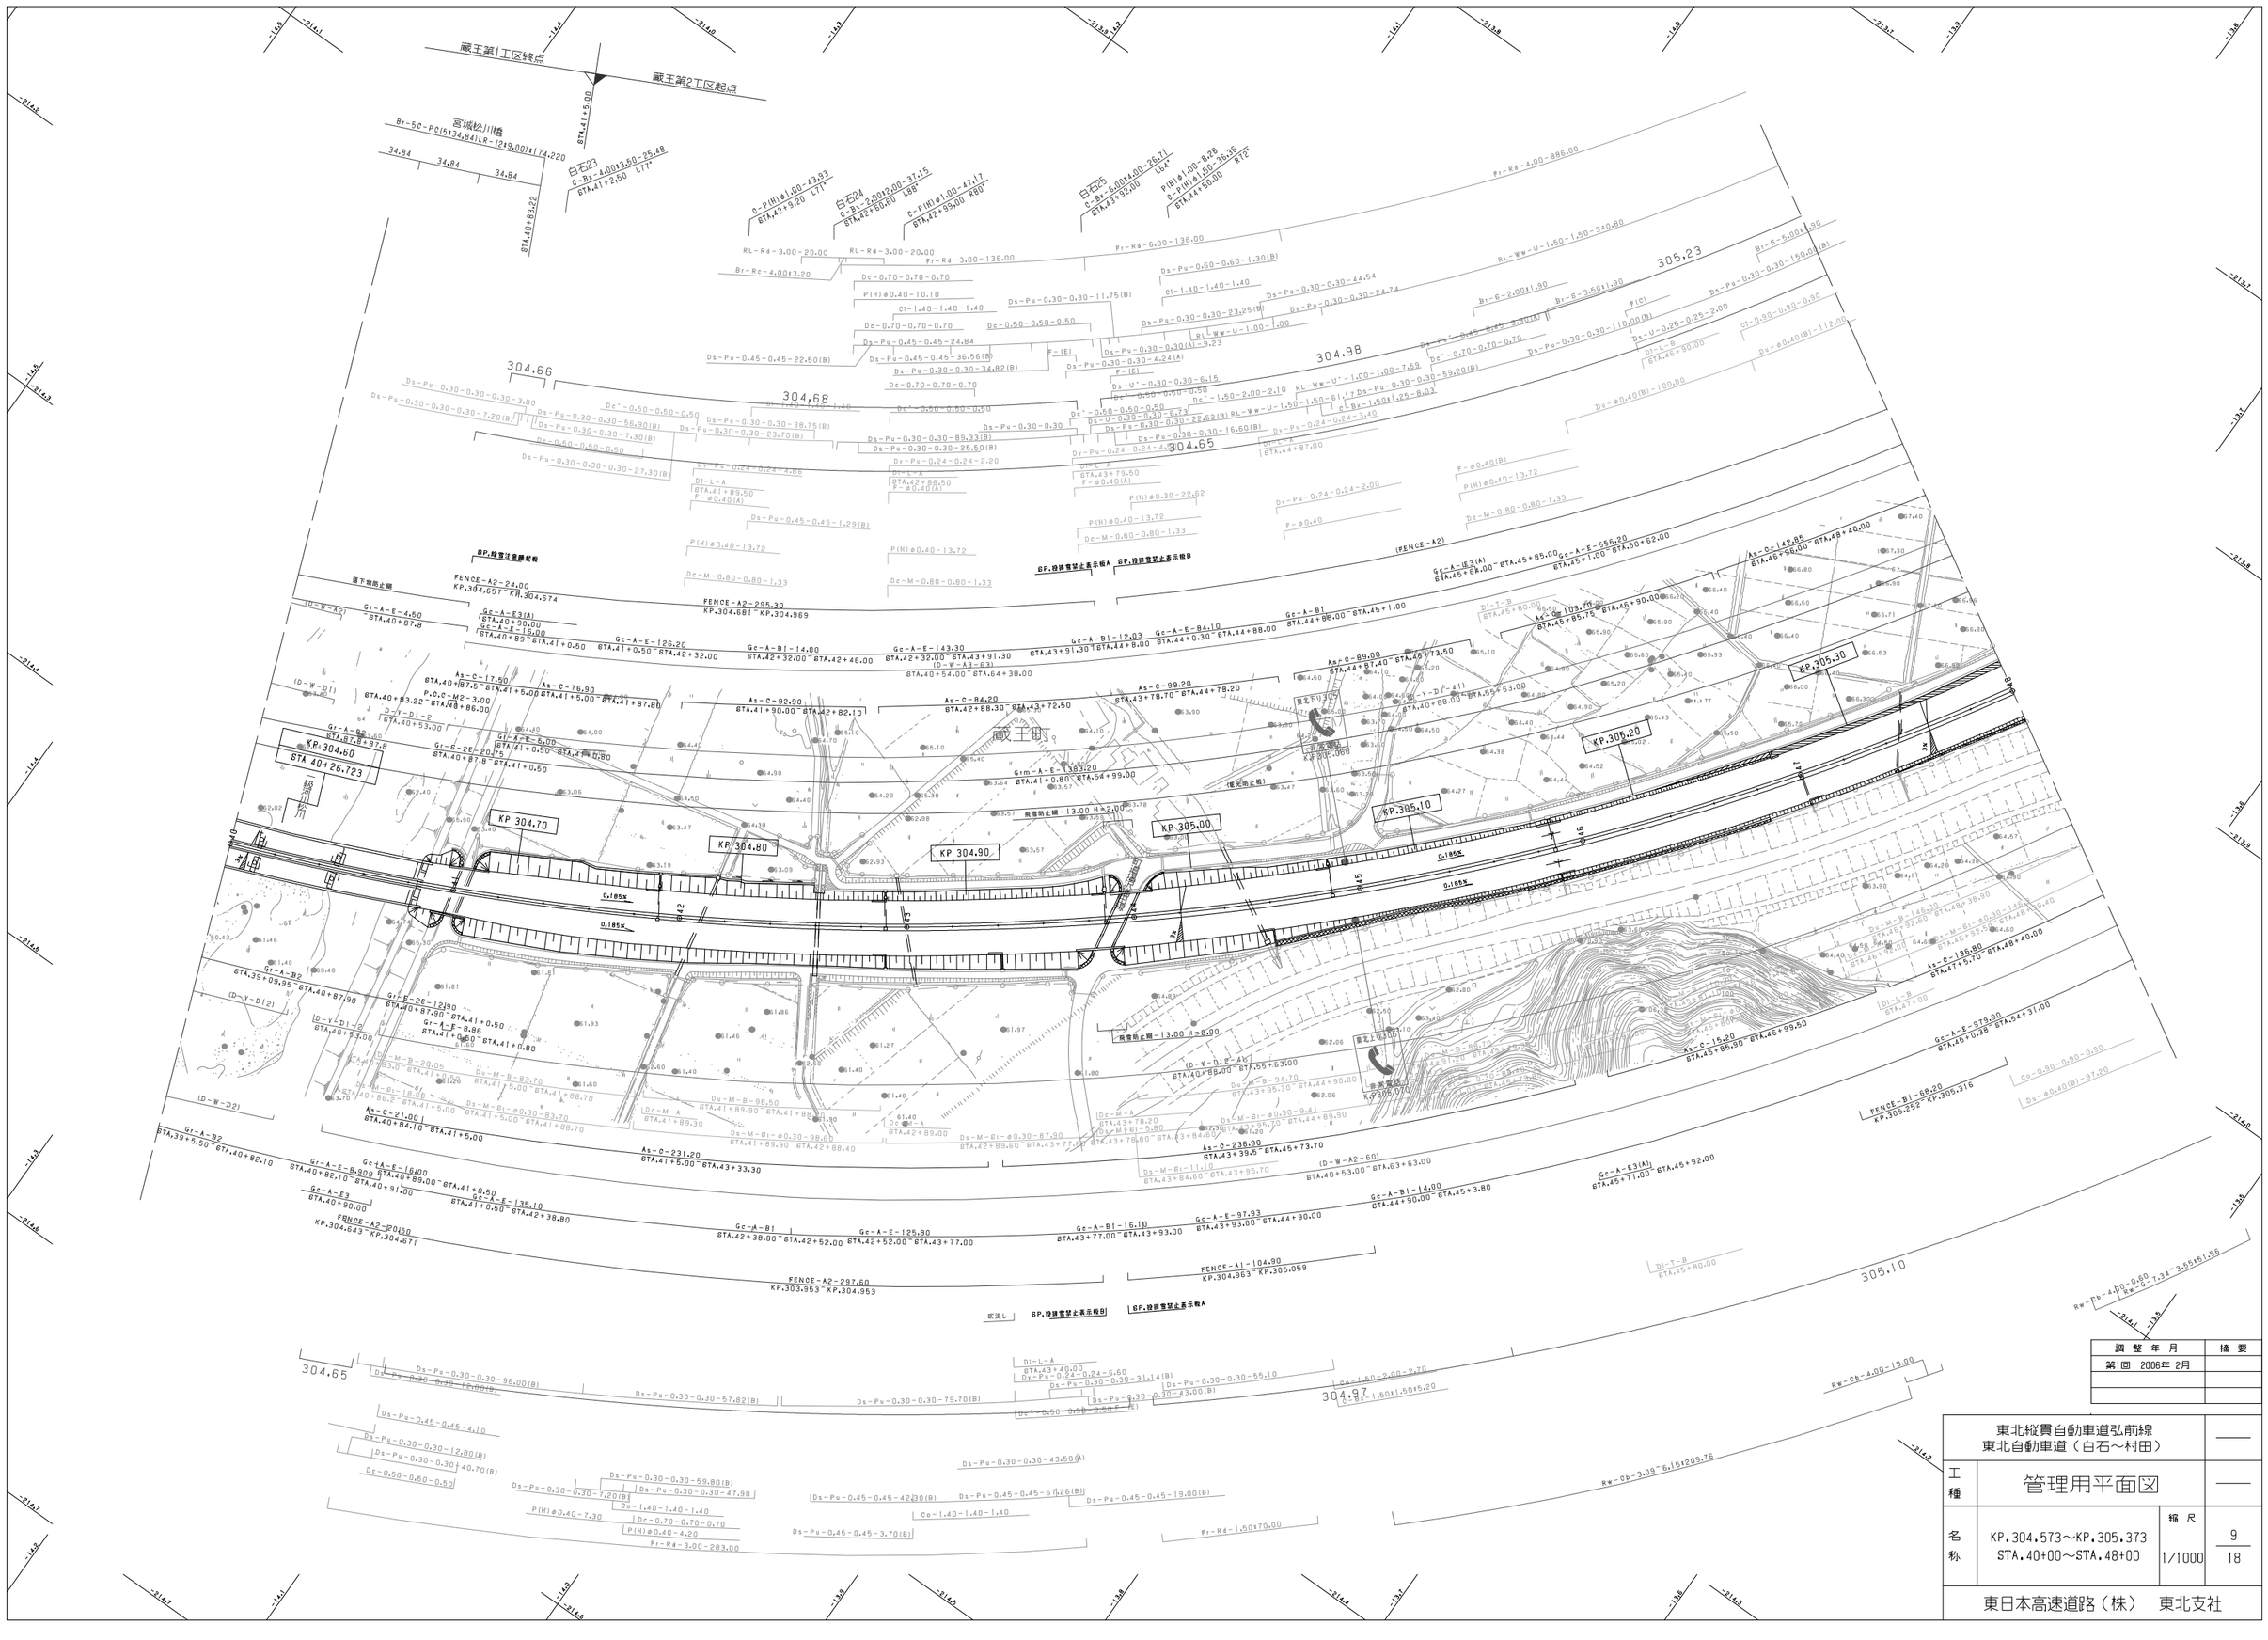
蔵王第1工区終点
蔵王第2工区起点
宮城松川橋
Br-5C-PC(5)34.84+3@34.84+(219.00)+174.220
34.84
34.84
34.84
STA.41+5.00
STA.40+83.22
白石23
C-Bx-4.00@13.50-25.48
STA.41+2.50 L71
白石24
C-Bx-2.00@12.00-37.15
STA.42+60.00 L68
C-P(H)φ1.00-47.17
STA.42+99.00 R80
白石25
C-Bx-6.00@14.00-26.71
STA.43+30.00 L64
P(H)φ1.00-8.28
C-P(H)φ1.20-36.36
STA.44+50.00 R72
RL-Rd-3.00-20.00
RL-Rd-3.00-20.00
Fr-Rd-3.00-136.00
Fr-Rd-6.00-136.00
Fr-Rd-4.00-886.00
Br-Rc-4.00x3.20
Dc-0.70-0.70-0.70
P(H)φ0.40-10.10
Ct-1.40-1.40-1.40
Dc-0.70-0.70-0.70
Dc-0.50-0.50-0.50
Ds-Pu-0.30-0.30-11.75(B)
Ds-Pu-0.45-0.45-24.84
Ds-Pu-0.45-0.45-22.50(B)
Ds-Pu-0.45-0.45-36.56(B)
Ds-Pu-0.30-0.30-34.82(B)
Dc-0.70-0.70-0.70
Ds-Pu-0.30-0.30-3.80
Ds-Pu-0.30-0.30-7.20(B)
Dc'-0.50-0.60-0.50
Ds-Pu-0.30-0.30-56.80(B)
Ds-Pu-0.30-0.30-7.30(B)
Dc-0.50-0.50-0.50
Ds-Pu-0.30-0.30-27.30(B)
304.66
304.68
304.65
304.98
305.23
305.10
Ds-Pu-0.60-0.60-1.30(B)
Ct-1.40-1.40-1.40
Ds-Pu-0.30-0.30-44.54
Ds-Pu-0.30-0.30-24.74
Ds-Pu-0.30-0.30-23.25(B)
RL-Ww-U-1.50-1.50-340.80
Br-G-6.00x1.90
Br-G-2.00x1.90
Br-G-3.50x1.90
Ds-Pu-0.30-0.30-150.00(B)
Ds-Pu-0.30-0.30-110.00(B)
Ds-U-0.25-0.25-2.00
Dl-L-B
STA.45+90.00
Dl-L-B
STA.44+87.00
Dl-L-A
STA.43+79.50
F-φ0.40(A)
Dl-L-A
STA.42+88.50
F-φ0.40(A)
Dl-L-A
STA.41+89.50
F-φ0.40(A)
Ds-Pu-0.30-0.30-9.23
Ds-U'-0.30-0.30-6.15
Dc'-0.50-0.50-0.50
Dc'-1.50-2.00-2.10
RL-Ww-U'-1.00-1.00-7.50
Ds-U-0.30-0.30-6.73
Ds-U-0.30-0.30-22.62(B)
RL-Ww-U-1.50-1.50-61.17
Ds-Pu-0.30-0.30-59.20(B)
RL-Bx-1.50x1.25-8.03
Ds-Pu-0.30-0.30-89.33(B)
Ds-Pu-0.30-0.30-25.50(B)
Ds-Pu-0.30-0.30-16.60(B)
Ds-Pu-0.24-0.24-4.86
Dy-Pu-0.24-0.24-4.86
Dy-Pu-0.24-0.24-2.20
Dy-Pu-0.24-0.24-3.45
Dy-Pu-0.24-0.24-2.00
Ds-Pu-0.45-0.45-1.29(B)
P(H)φ0.40-13.72
P(N)φ0.30-22.62
P(N)φ0.40-13.72
Dc-M-0.80-0.80-1.33
F-φ0.40(B)
P(H)φ0.40-13.72
Dc-M-0.80-0.80-1.33
F-φ0.40
Ds-φ0.40(B)-100.00
Ds-φ0.40(B)-112.00
Dl-T-B
STA.45+80.00
Dl-T-B
STA.45+80.00
Dl-T-B
STA.45+80

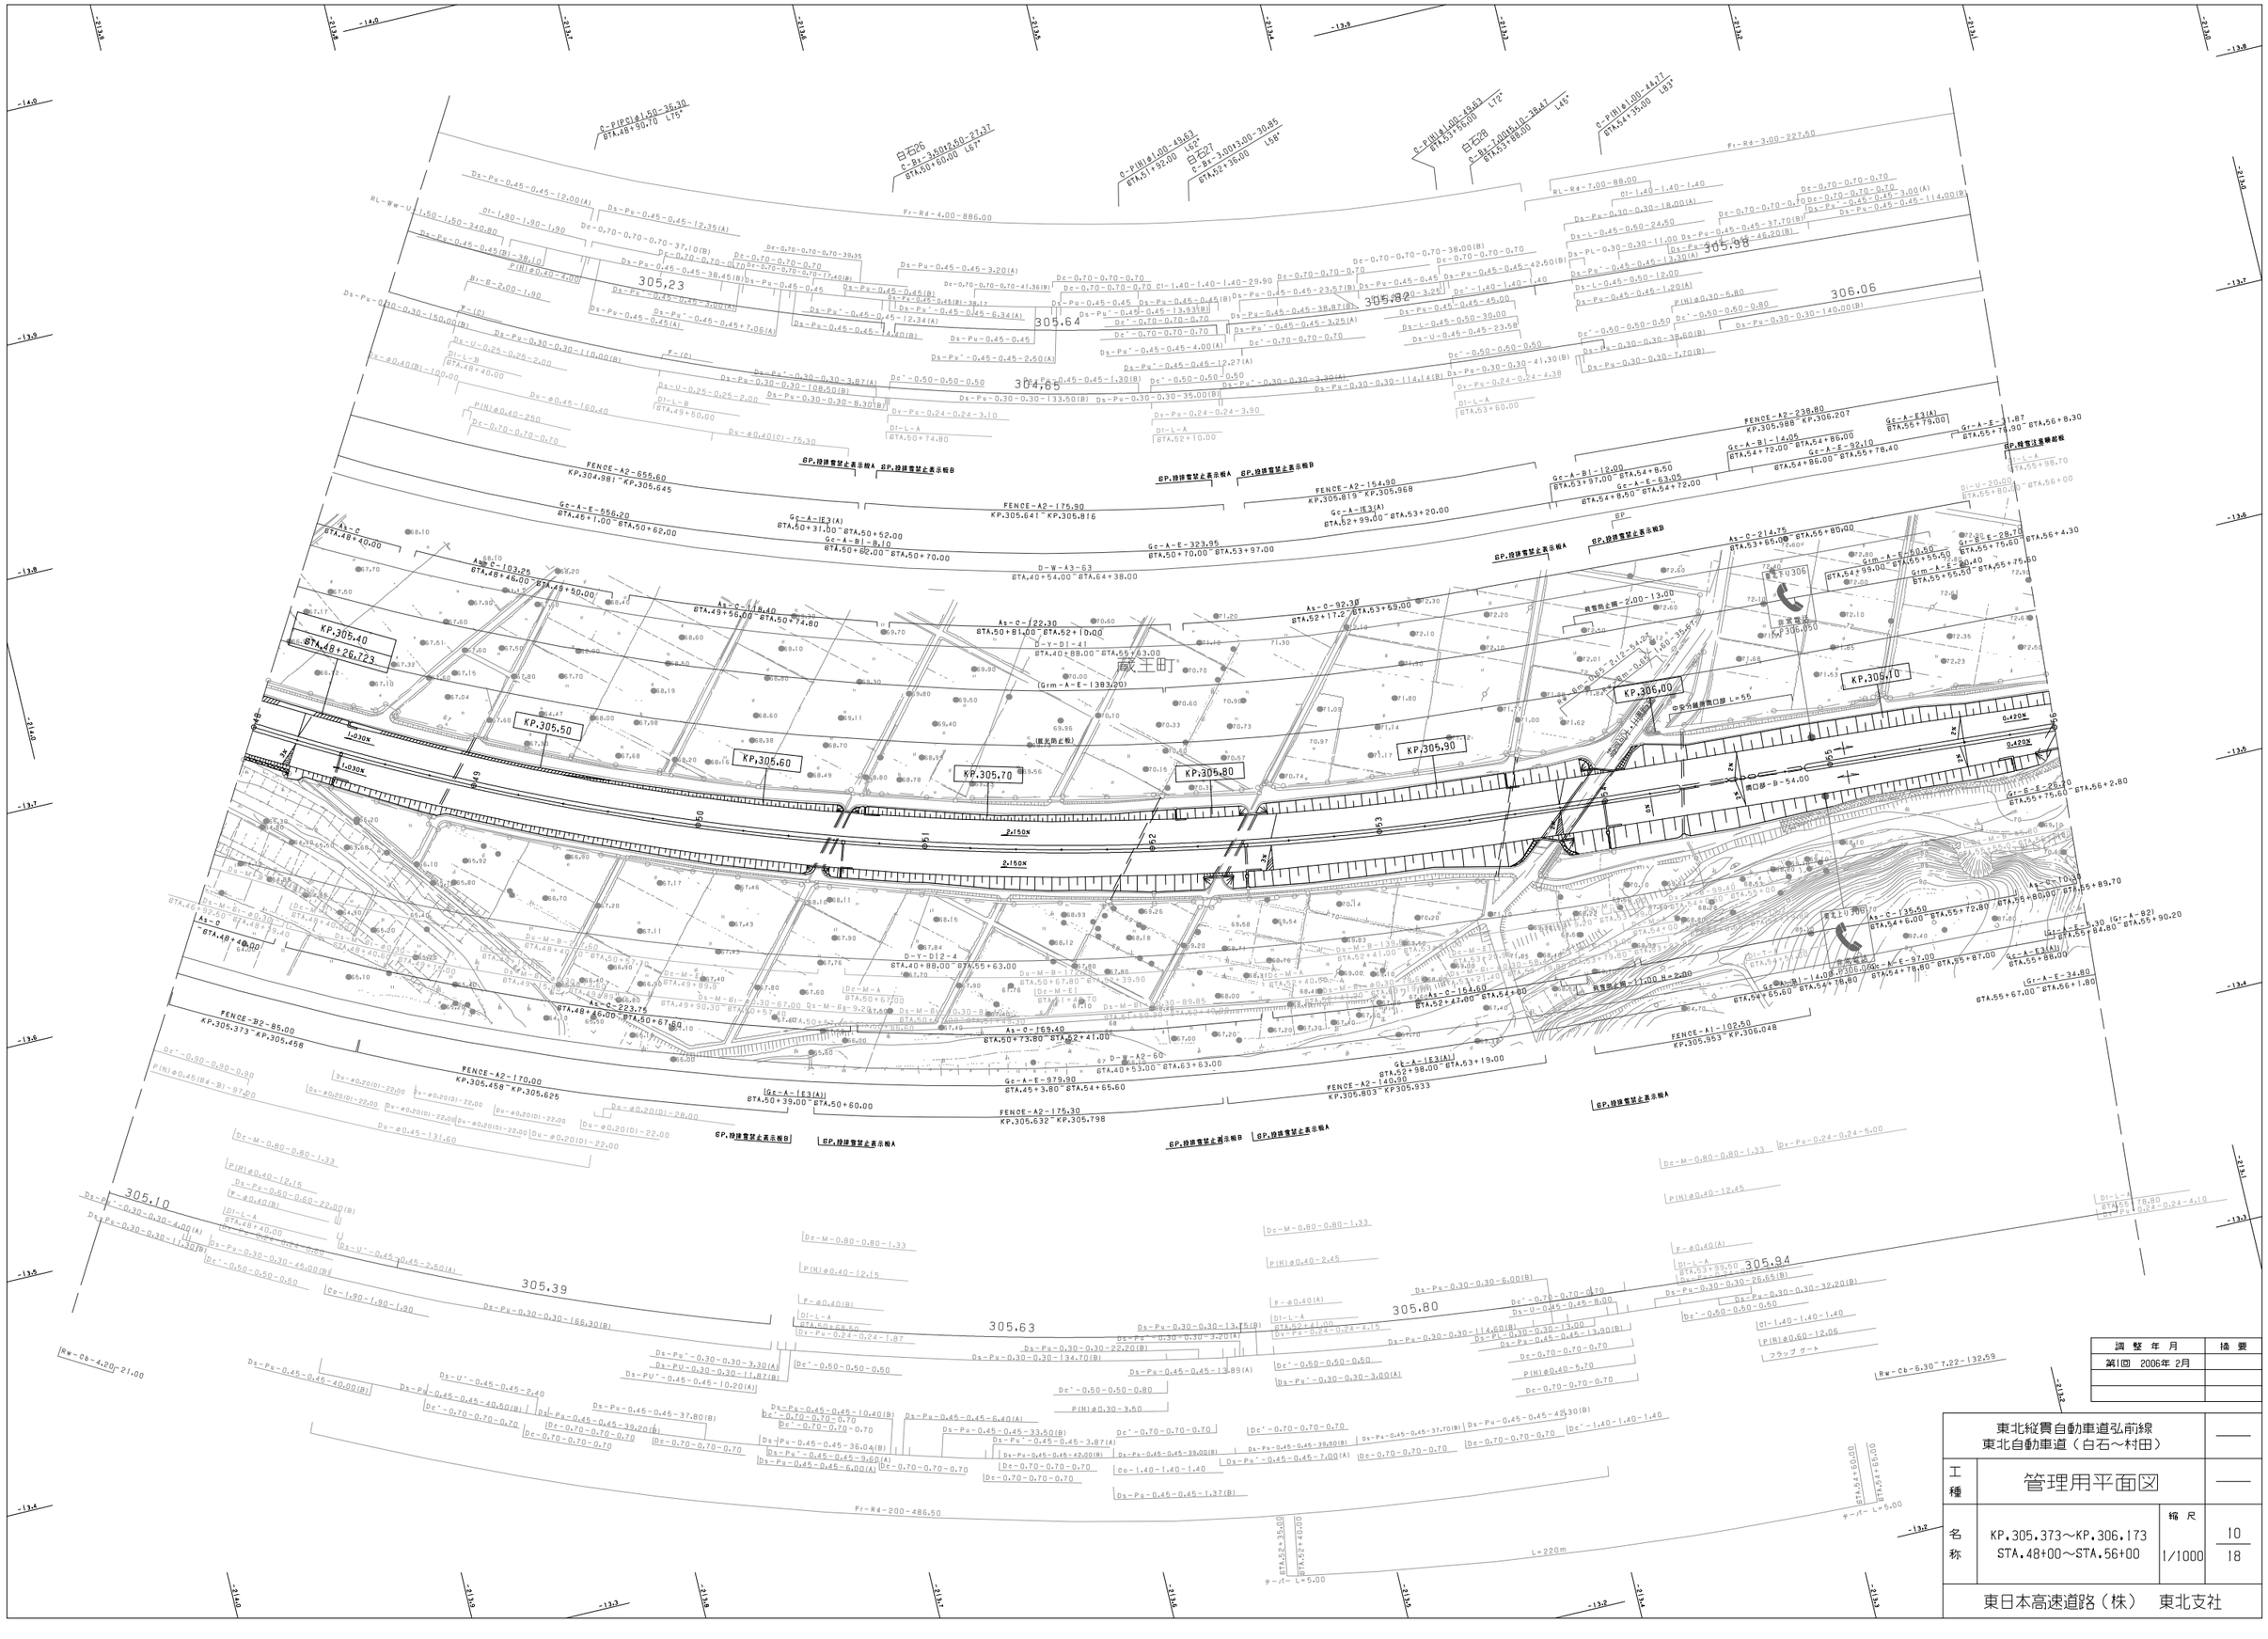
KP.305.40
KP.305.50
KP.305.60
KP.305.70
KP.305.80
KP.305.90
KP.306.00
KP.306.10
305.23
305.64
305.65
305.82
305.98
306.06
305.10
305.39
305.63
305.80
305.94
戚主町
FENCE-A2-655.60
KP.304.981 - KP.305.645
FENCE-A2-175.90
KP.305.641 - KP.305.816
FENCE-A2-154.90
KP.305.819 - KP.305.968
FENCE-A2-239.80
KP.305.588 - KP.306.207
FENCE-B2-85.00
KP.305.373 - KP.305.458
FENCE-A2-170.00
KP.305.458 - KP.305.625
FENCE-A2-175.30
KP.305.632 - KP.305.798
FENCE-A2-140.90
KP.305.803 - KP.305.933
FENCE-A1-102.50
KP.305.953 - KP.306.048
GP,段排雪禁止表示板A
GP,段排雪禁止表示板B
2.150%
1.030%
0.420%
D-W-A3-63
D-Y-D1-41
D-Y-D12-4
D-W-A2-60
Fr-R4-4.00-886.00
Fr-R4-3.00-227.50
Fr-R4-200-486.50
Rw-Cb-4.20-21.00
Rw-Cb-6.30-7.22-132.59
L=220m
サーバー L=5.00
サーバー L=6.00
サーバー L=6.50
中央分離帯開口部 L=55
横断勾配 -2.00~-13.00
横断勾配 -17.00~-2.00
横断勾配 -2.12~-5.42
横断勾配 -5.42~-2.12
横断勾配 -2.12~-5.42
横断勾配 -5.42~-2.12
首都電話
NTT 306.050
NTT 306.066
NTT 306.086
NTT

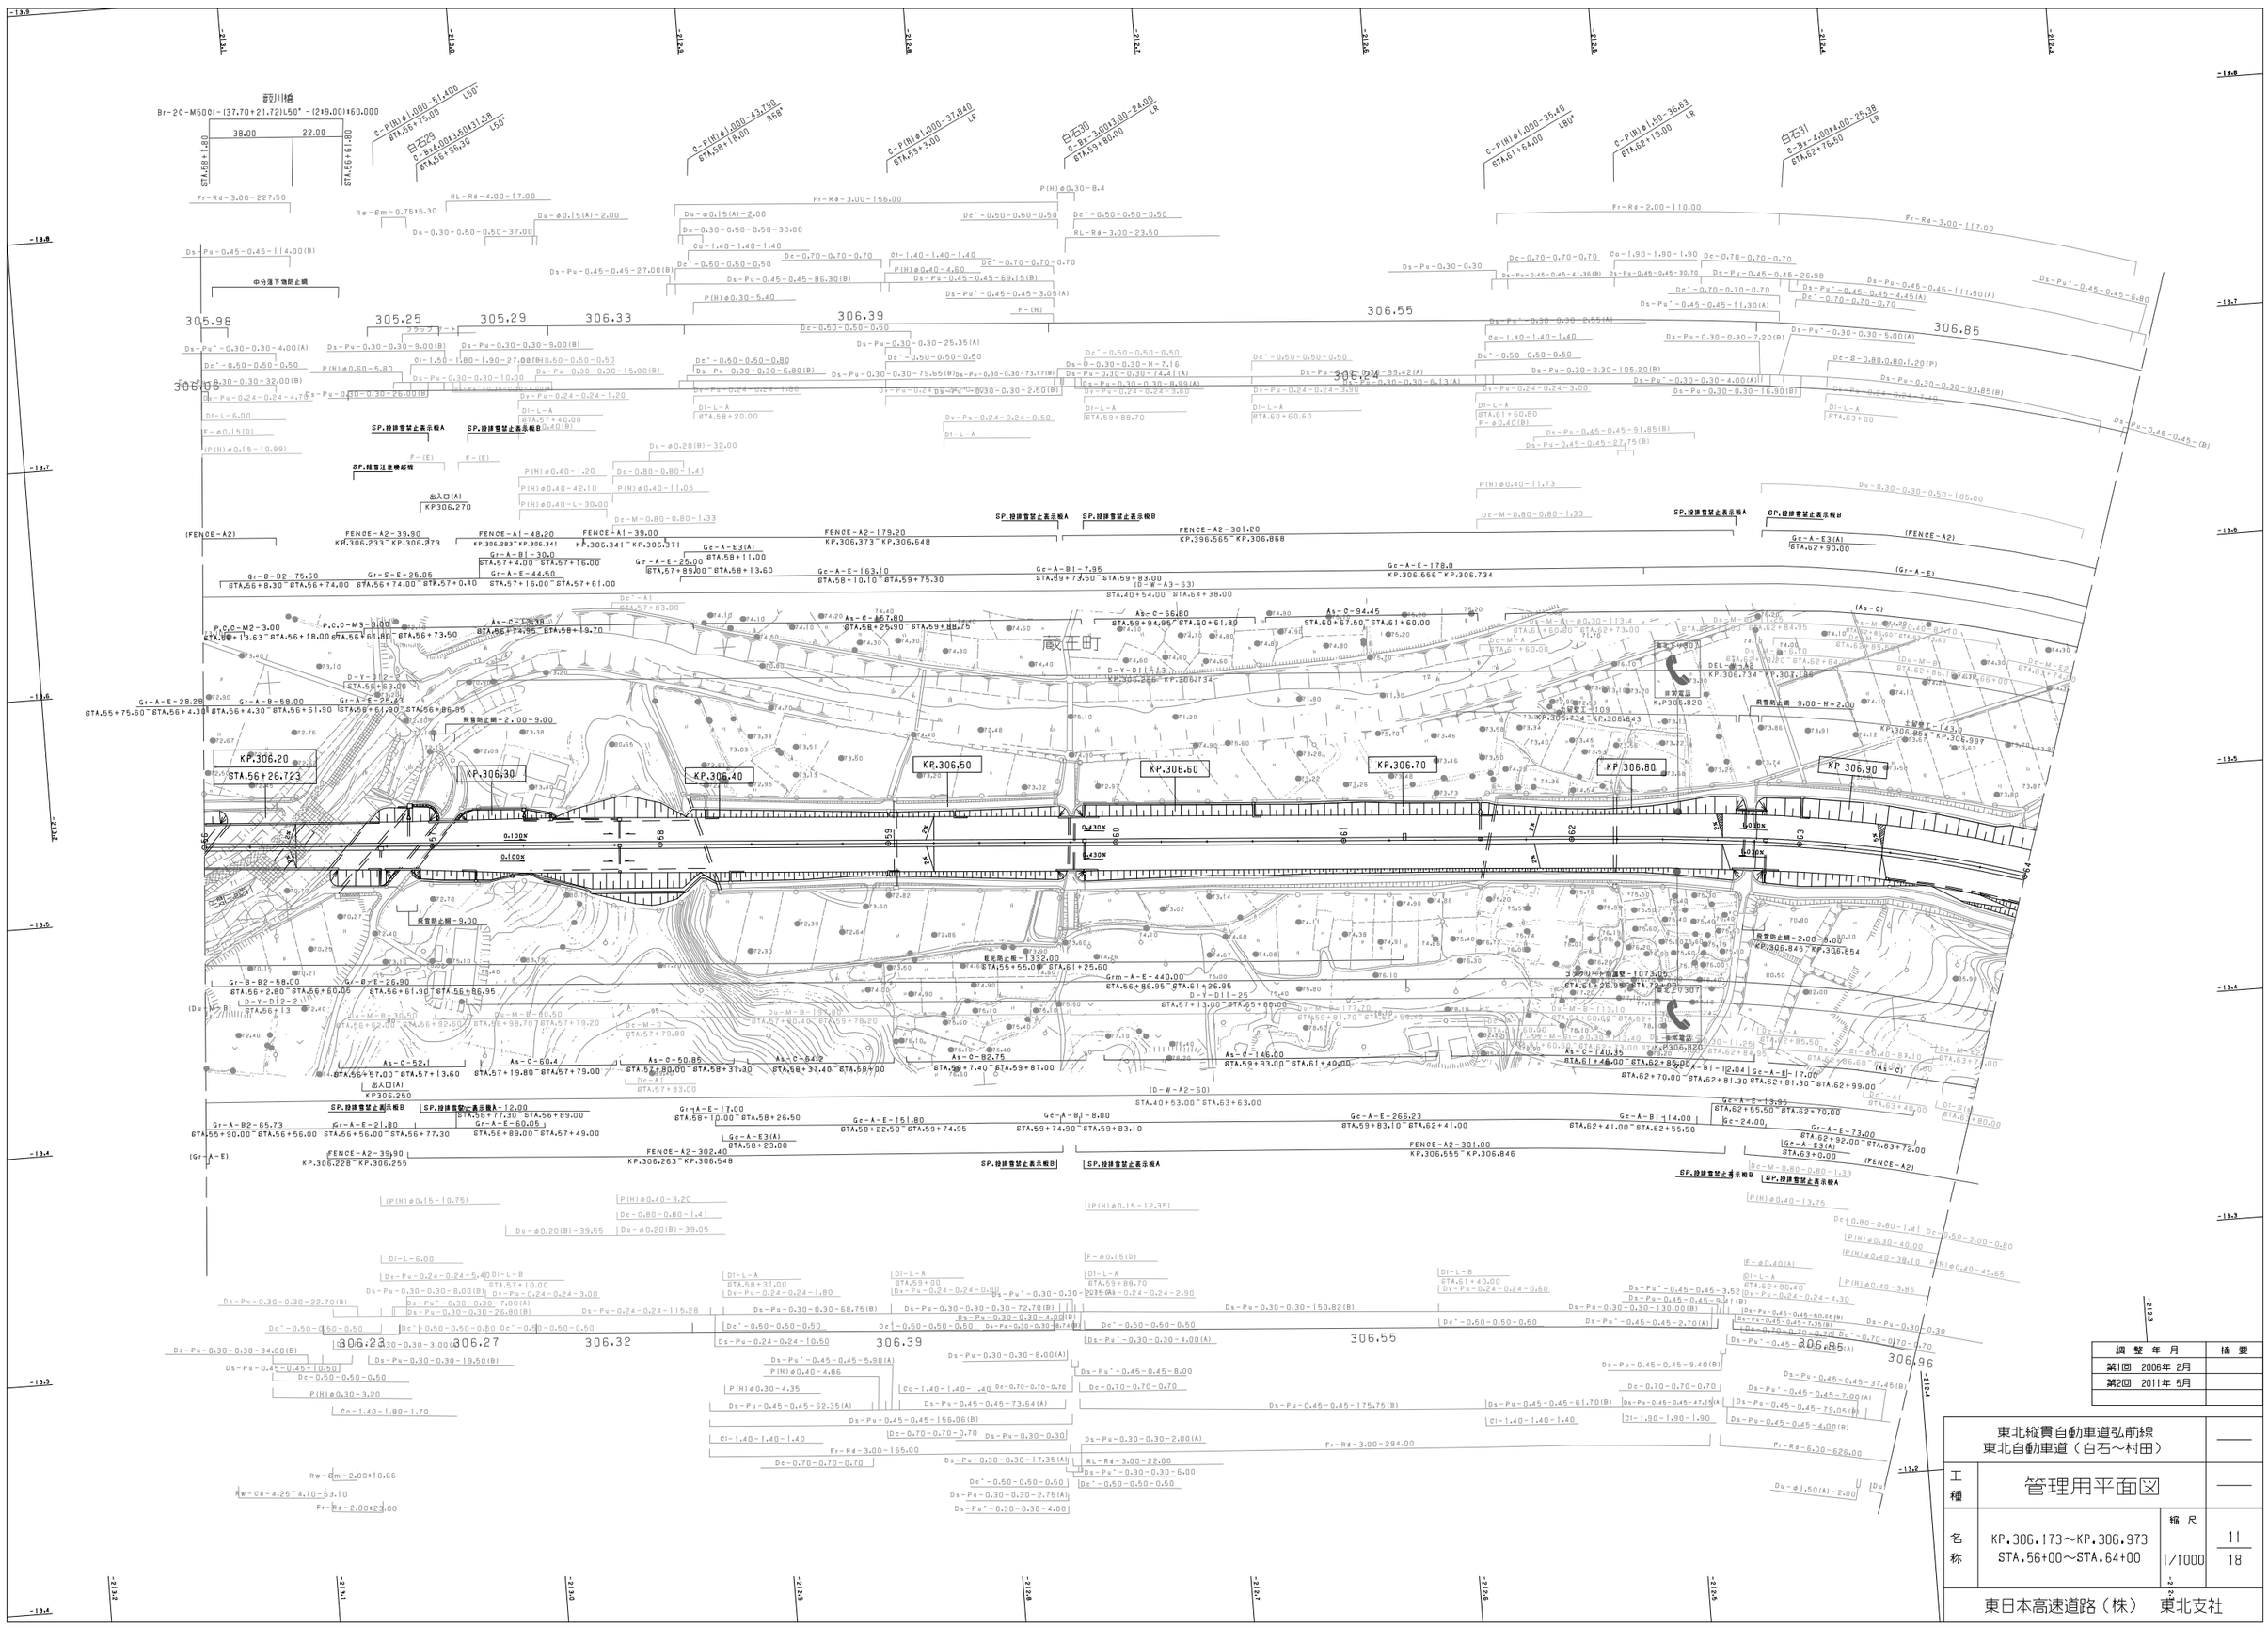
弘前川橋
Br-2C-M500I-(37.70+21.72)L50°-(2@9.00)=60.000
38.00
22.00
C-P(N)φ1.000-51.400
STA.55+75.00
L50°
白石29
C-Bx4.0013.500131.58
STA.56+86.30
L50°
C-P(N)φ1.000-43.730
STA.58+19.00
R68°
C-P(N)φ1.000-37.840
STA.58+3.40
LR
白石30
C-Bx3.0013.400-24.00
STA.59+80.00
LR
C-P(N)φ1.000-35.40
STA.61+64.00
L80°
C-P(N)φ1.50-36.63
STA.62+15.00
LR
白石31
C-Bx4.0014.000-25.38
STA.62+76.50
LR
305.98
305.25
305.29
306.33
306.39
306.55
306.24
306.85
306.08
306.23
306.27
306.32
306.39
306.55
306.85
306.96
咸井町
KP.306.20
STA.56+26.723
KP.306.30
KP.306.40
KP.306.50
KP.306.60
KP.306.70
KP.306.80
KP.306.90
KP.306.820
KP.306.734
KP.306.843
KP.306.997
KP.306.854
KP.306.845
SP.投排雪禁止表示板A
SP.投排雪禁止表示板B
SP.投排雪禁止看板
出入口(A)
KP306.270
非常電話
No.109
防雪防止柵-9.00
防雪防止柵-2.00~9.00
防雪防止柵-2.00~6.00
防雪防止柵-1332.00
防雪防止柵-1073.00
防雪防止柵-143.0
(FENCE-A2)
(Gr-A-E)
(As-C)
(D-W-A2-60)
FENCE-A2-39.90
KP.306.233~KP.306.273
FENCE-A1-48.20
KP.306.283~KP.306.341
FENCE-A1-39.00
KP.306.341~KP.306.371
FENCE-A2-179.20
KP.306.373~KP.306.648
FENCE-A2-301.20
KP.396.565~KP.306.868
FENCE-A2-39.90
KP.306.228~KP.306.255
FENCE-A2-302.40
KP.306.263~KP.306.548
FENCE-A2-301.00
KP.306.555~KP.306.846
Gr-B-B2-75.60
Gr-B-E-25.05
Gr-A-B1-30.0
Gr-A-E-44.50
Gr-A-E-163.10
Gr-A-B1-7.95
Gc-A-E-178.0
KP.306.556~KP.306.734
Gr-A-E3(A)
Gr-A-E-28.28
Gr-A-B-58.00
Gr-A-E-25.63
Gr-B-B2-58.00
Gr-A-E-440.00
Grm-A-E-1073.05
Gr-A-B2-65.73
Gr-A-E-21.80
Gr-A-E-60.05
Gr-A-E17.00
Gc-A-E3(A)
Gc-A-E-151.80
Gc-A-B1-8.00
Gc-A-E-266.23
Gc-A-B1-14.00
Gc-A-E-73.00
Gc-24.00
As-C-52.1
As-C-60.4
As-C-84.2
As-C-50.85
As-C-82.75
As-C-146.00
As-C-140.35
As-C-66.80
As-C-94.45
As-C-67.80
As-C-133.8
P.C.C-M2-3.00
P.C.C-M3-3.00
D-Y-B12-2
D-Y-B2-E-26.95
D-Y-D12-2
D-Y-D11-25
D-Y-D11-3
D-W-A2-60
Rw-Bm-0.75
Rw-Bm-2.00
Rw-Cb-4.25
Fr-Rd-3.00-227.50
RL-Rd-4.00-17.00
Fr-Rd-3.00-156.00
RL-Rd-3.00-23.50
Fr-Rd-2.00-110.00
Fr-Rd-3.00-117.00
Fr-Rd-6.00-626.00
Fr-Rd-3.00-294.00
RL-Rd-3.00-22.00
Fr-Rd-2.00+23.00
Rw-Bm-2.00+10.66
Du-φ0.15(A)-2.00
Du-φ0.20(B)-32.00
Du-φ0.20(B)-39.55
Du-φ0.20(B)-39.05
Du-φ1.50(A)-2.00
Du-0.30-0.50-0.50-37.00
Du-0.30-0.50-0.50-30.00
Du-0.30-0.30-0.50-105.00
Du-0.30-0.30-0.50-105.00
Ds-Pu-0.45-0.45-11.40(B)
Ds-Pu-0.45-0.45-27.00(B)
Ds-Pu-0.45-0.45-86.30(B)
Ds-Pu-0.45-0.45-69.15(B)
Ds-Pu'-0.45-0.45-3.05(A)
Ds-Pu'-0.45-0.45-11.30(A)
Ds-Pu'-0.45-0.45-6.80
Ds-Pu-0.45-0.45-111.50(A)
Ds-Pu-0.45-0.45-4.45(A)
Ds-Pu-0.45-0.45-26.98
Ds-Pu-0.45-0.45-30.70
Ds-Pu-0.45-0.45-41.36(B)
Ds-Pu-0.45-0.45-91.85(B)
Ds-Pu-0.45-0.45-27.75(B)
Ds-Pu-0.30-0.30-25.35(A)
Ds-Pu-0.30-0.30-79.65(B)
Ds-Pu-0.30-0.30-73.77(B)
Ds-Pu-0.30-0.30-2.50(B)
Ds-Pu-0.30-0.30-6.80(B)
Ds-Pu-0.30-0.30-M-7.16
Ds-Pu-0.30-0.30-74.41(A)
Ds-Pu-0.30-0.30-8.99(A)
Ds-Pu-0.30-0.30-6.13(A)
Ds-Pu-0.30-0.30-99.42(A)
Ds-Pu-0.30-0.30-105.20(B)
Ds-Pu-0.30-0.30-4.00(A)
Ds-Pu-0.30-0.30-16.90(B)
Ds-Pu-0.30-0.30-93.85(B)
Ds-Pu-0.30-0.30-7.20(B)
Ds-Pu-0.30-0.30-6.00(A)
Ds-Pu-0.30-0.30-9.00(B)
Ds-Pu-0.30-0.30-15.00(B)
Ds-Pu-0.30-0.30-10.00
Ds-Pu-0.30-0.30-26.00(B)
Ds-Pu-0.30-0.30-32.00(B)
Ds-Pu-0.24-0.24-4.70
Ds-Pu-0.24-0.24-1.20
Ds-Pu-0.24-0.24-1.80
Ds-Pu-0.24-0.24-0.50
Ds-Pu-0.24-0.24-3.00
Ds-Pu-0.24-0.24-3.80
Ds-Pu-0.24-0.24-2.90
Ds-Pu-0.24-0.24-4.30
Ds-Pu-0.24-0.24-7.40
Ds-Pu-0.30-0.30-22.70(B)
Ds-Pu-0.30-0.30-8.00(B)
Ds-Pu-0.30-0.30-26.80(B)
Ds-Pu-0.30-0.30-7.00(A)
Ds-Pu-0.24-0.24-115.28
Ds-Pu-0.30-0.30-68.75(B)
Ds-Pu-0.30-0.30-72.70(B)
Ds-Pu-0.30-0.30-4.00(B)
Ds-Pu-0.30-0.30-74.84(B)
Ds-Pu-0.30-0.30-150.82(B)
Ds-Pu-0.30-0.30-130.00(B)
Ds-Pu-0.30-0.30-34.00(B)
Ds-Pu-0.30-0.30-3.00(B)
Ds-Pu-0.30-0.30-19.50(B)
Ds-Pu-0.45-0.45-10.50
Ds-Pu-0.45-0.45-5.90(A)
Ds-Pu-0.30-0.30-8.00(A)
Ds-Pu-0.45-0.45-8.00
Ds-Pu-0.45-0.45-62.35(A)
Ds-Pu-0.45-0.45-73.64(A)
Ds-Pu-0.45-0.45-175.75(B)
Ds-Pu-0.45-0.45-61.70(B)
Ds-Pu-0.45-0.45-47.15(A)
Ds-Pu-0.45-0.45-50.66(B)
Ds-Pu-0.45-0.45-7.35(B)
Ds-Pu-0.45-0.45-9.40(B)
Ds-Pu-0.45-0.45-37.45(B)
Ds-Pu-0.45-0.45-7.00(A)
Ds-Pu-0.45-0.45-79.05(B)
Ds-Pu-0.45-0.45-4.00(B)
Ds-Pu-0.45-0.45-156.06(B)
Ds-Pu-0.30-0.30-17.35(A)
Ds-Pu-0.30-0.30-2.75(A)
Ds-Pu-0.30-0.30-4.00
Ds-Pu-0.30-0.30-2.00(A)
Ds-Pu-0.30-0.30-6.00
Ds-Pu-0.30-0.30
Ds-Pu-0.30-0.30-0.50-105.00
Dc-0.80-0.80-1.41
Dc-0.80-0.80-1.33
Dc-0.50-0.50-0.50
Dc-0.70-0.70-0.70
Dc-1.40-1.40-1.40
Dc-1.90-1.90-1.90
Dc-0.80-0.80-1.20(P)
Dc-M-A1-φ0.30-113.4
Dc-M-A1-φ0.30-87.10
Dc-M-A1-φ0.30-111.25
Dc-M-A2
Dc-M-B1
Dc-M-E2
Dc-A1
Dc-D
Dc-B
Dc-M-D
Dc'-0.50-0.50-0.50
Dc'-0.70-0.70-0.70
Dc-1.40-1.40-1.40
Dc-0.70-0.70-0.70
Dc-0.80-0.80-1.41
Dc-0.50-3.00-0.80
Dc-0.80-0.80-1.33
Dc-0.80-0.80-1.41
Dc-0.80-0.80-1.33
Dc-0.80-0.80-1.41
Dc-0.70-0.70-0.70
Dc-0.70-0.70-0.70
Dc-0.70-0.70-0.70

東北縦貫自動車道弘前線
東北自動車道（白石～村田）

工種	管理用平面図		
名称	KP.306.973～KP.307.773 STA.64+00～STA.72+00	縮尺 1/1000	12 18

東日本高速道路（株）　東北支社

調整年月	摘要
第1回　2006年 2月	
第2回　2010年 5月	
第3回　2011年 5月	

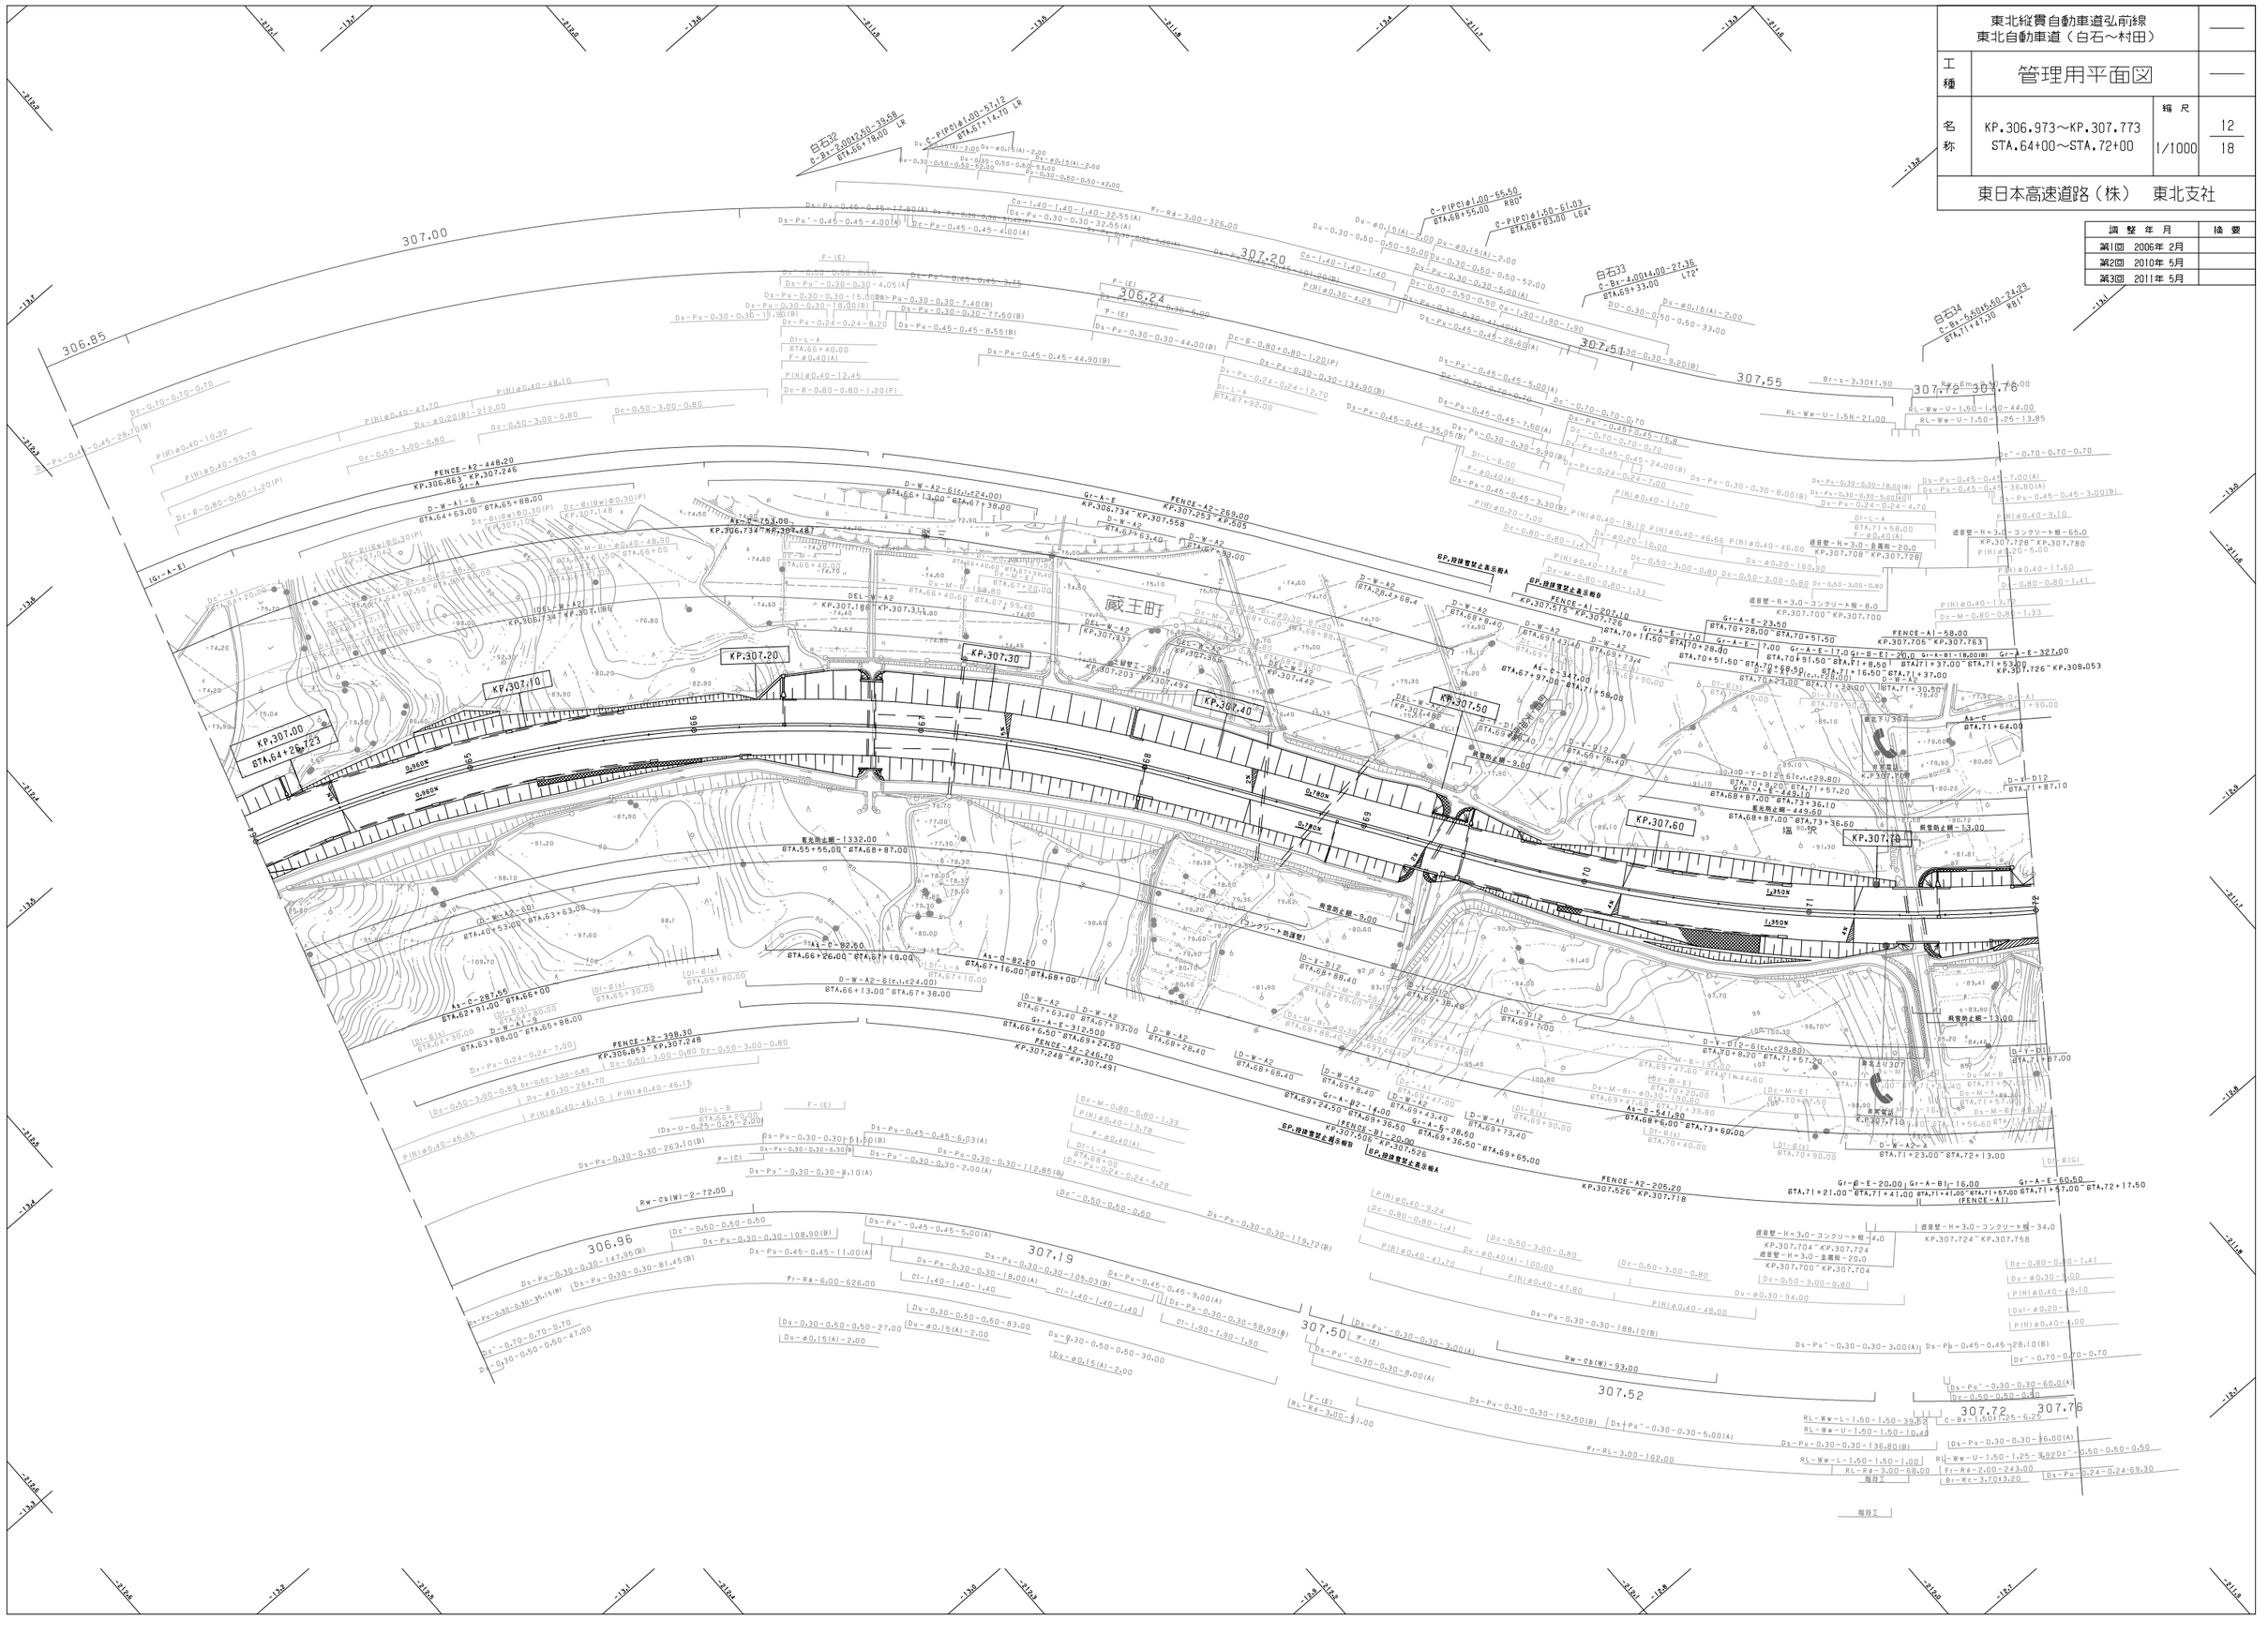
307.00
306.85
307.20
306.24
307.51
307.55
307.72
307.78
307.50
307.52
307.72
307.76
306.96
307.19
威王町
KP.307.00
KP.307.10
KP.307.20
KP.307.30
KP.307.40
KP.307.50
KP.307.60
KP.307.70
FENCE-A2-448.20
KP.306.863～KP.307.246
FENCE-A2-398.30
KP.306.853～KP.307.248
FENCE-A2-269.00
KP.306.734～KP.307.253
FENCE-A2-246.70
KP.307.248～KP.307.491
FENCE-A2-205.20
KP.307.526～KP.307.718
FENCE-A1-207.10
KP.307.315～KP.307.726
FENCE-A1-58.00
KP.307.705～KP.307.763
FENCE-A1-327.00
KP.307.726～KP.308.053
FENCE-A1-20.00
KP.307.718～KP.307.738
FENCE-A1-60.50
KP.307.738～KP.307.799
FENCE-A1-22.00
KP.307.799～KP.307.821
FENCE-A1-13.00
KP.307.821～KP.307.834
FENCE-A1-13.00
KP.307.834～KP.307.847
FENCE-A1-13.00
KP.307.847～KP.307.860
FENCE-A1-13.00
KP.307.860～KP.307.873
FENCE-A1-13.00
KP.307.873～KP.307.886
FENCE-A1-13.00
KP.307.886～KP.307.899
FENCE-A1-13.00
KP.307.899～KP.307.912
FENCE-A1-13.00
KP.307.912～KP.307.925
FENCE-A1-13.00
KP.307.925～KP.307.938
FENCE-A1-13.00
KP.307.938～KP.307.951
FENCE-A1-13.00
KP.307.951～KP.307.964
FENCE-A1-13.00
KP.307.964～KP.307.977
FENCE-A1-13.00
KP.307.977～KP.307.990
FENCE-A1-13.00
KP.307.990～KP.308.003
FENCE-A1-13.00
KP.308.003～KP.308.016
FENCE-A1-13.00
KP.308.016～KP.308.029
FENCE-A1-13.00
KP.308.029～KP.308.042
FENCE-A1-13.00
KP.308.042～KP.308.055
FENCE-A1-13.00
KP.308.055～KP.308.068
FENCE-A1-13.00
KP.308.068～KP.308.081
FENCE-A1-13.00

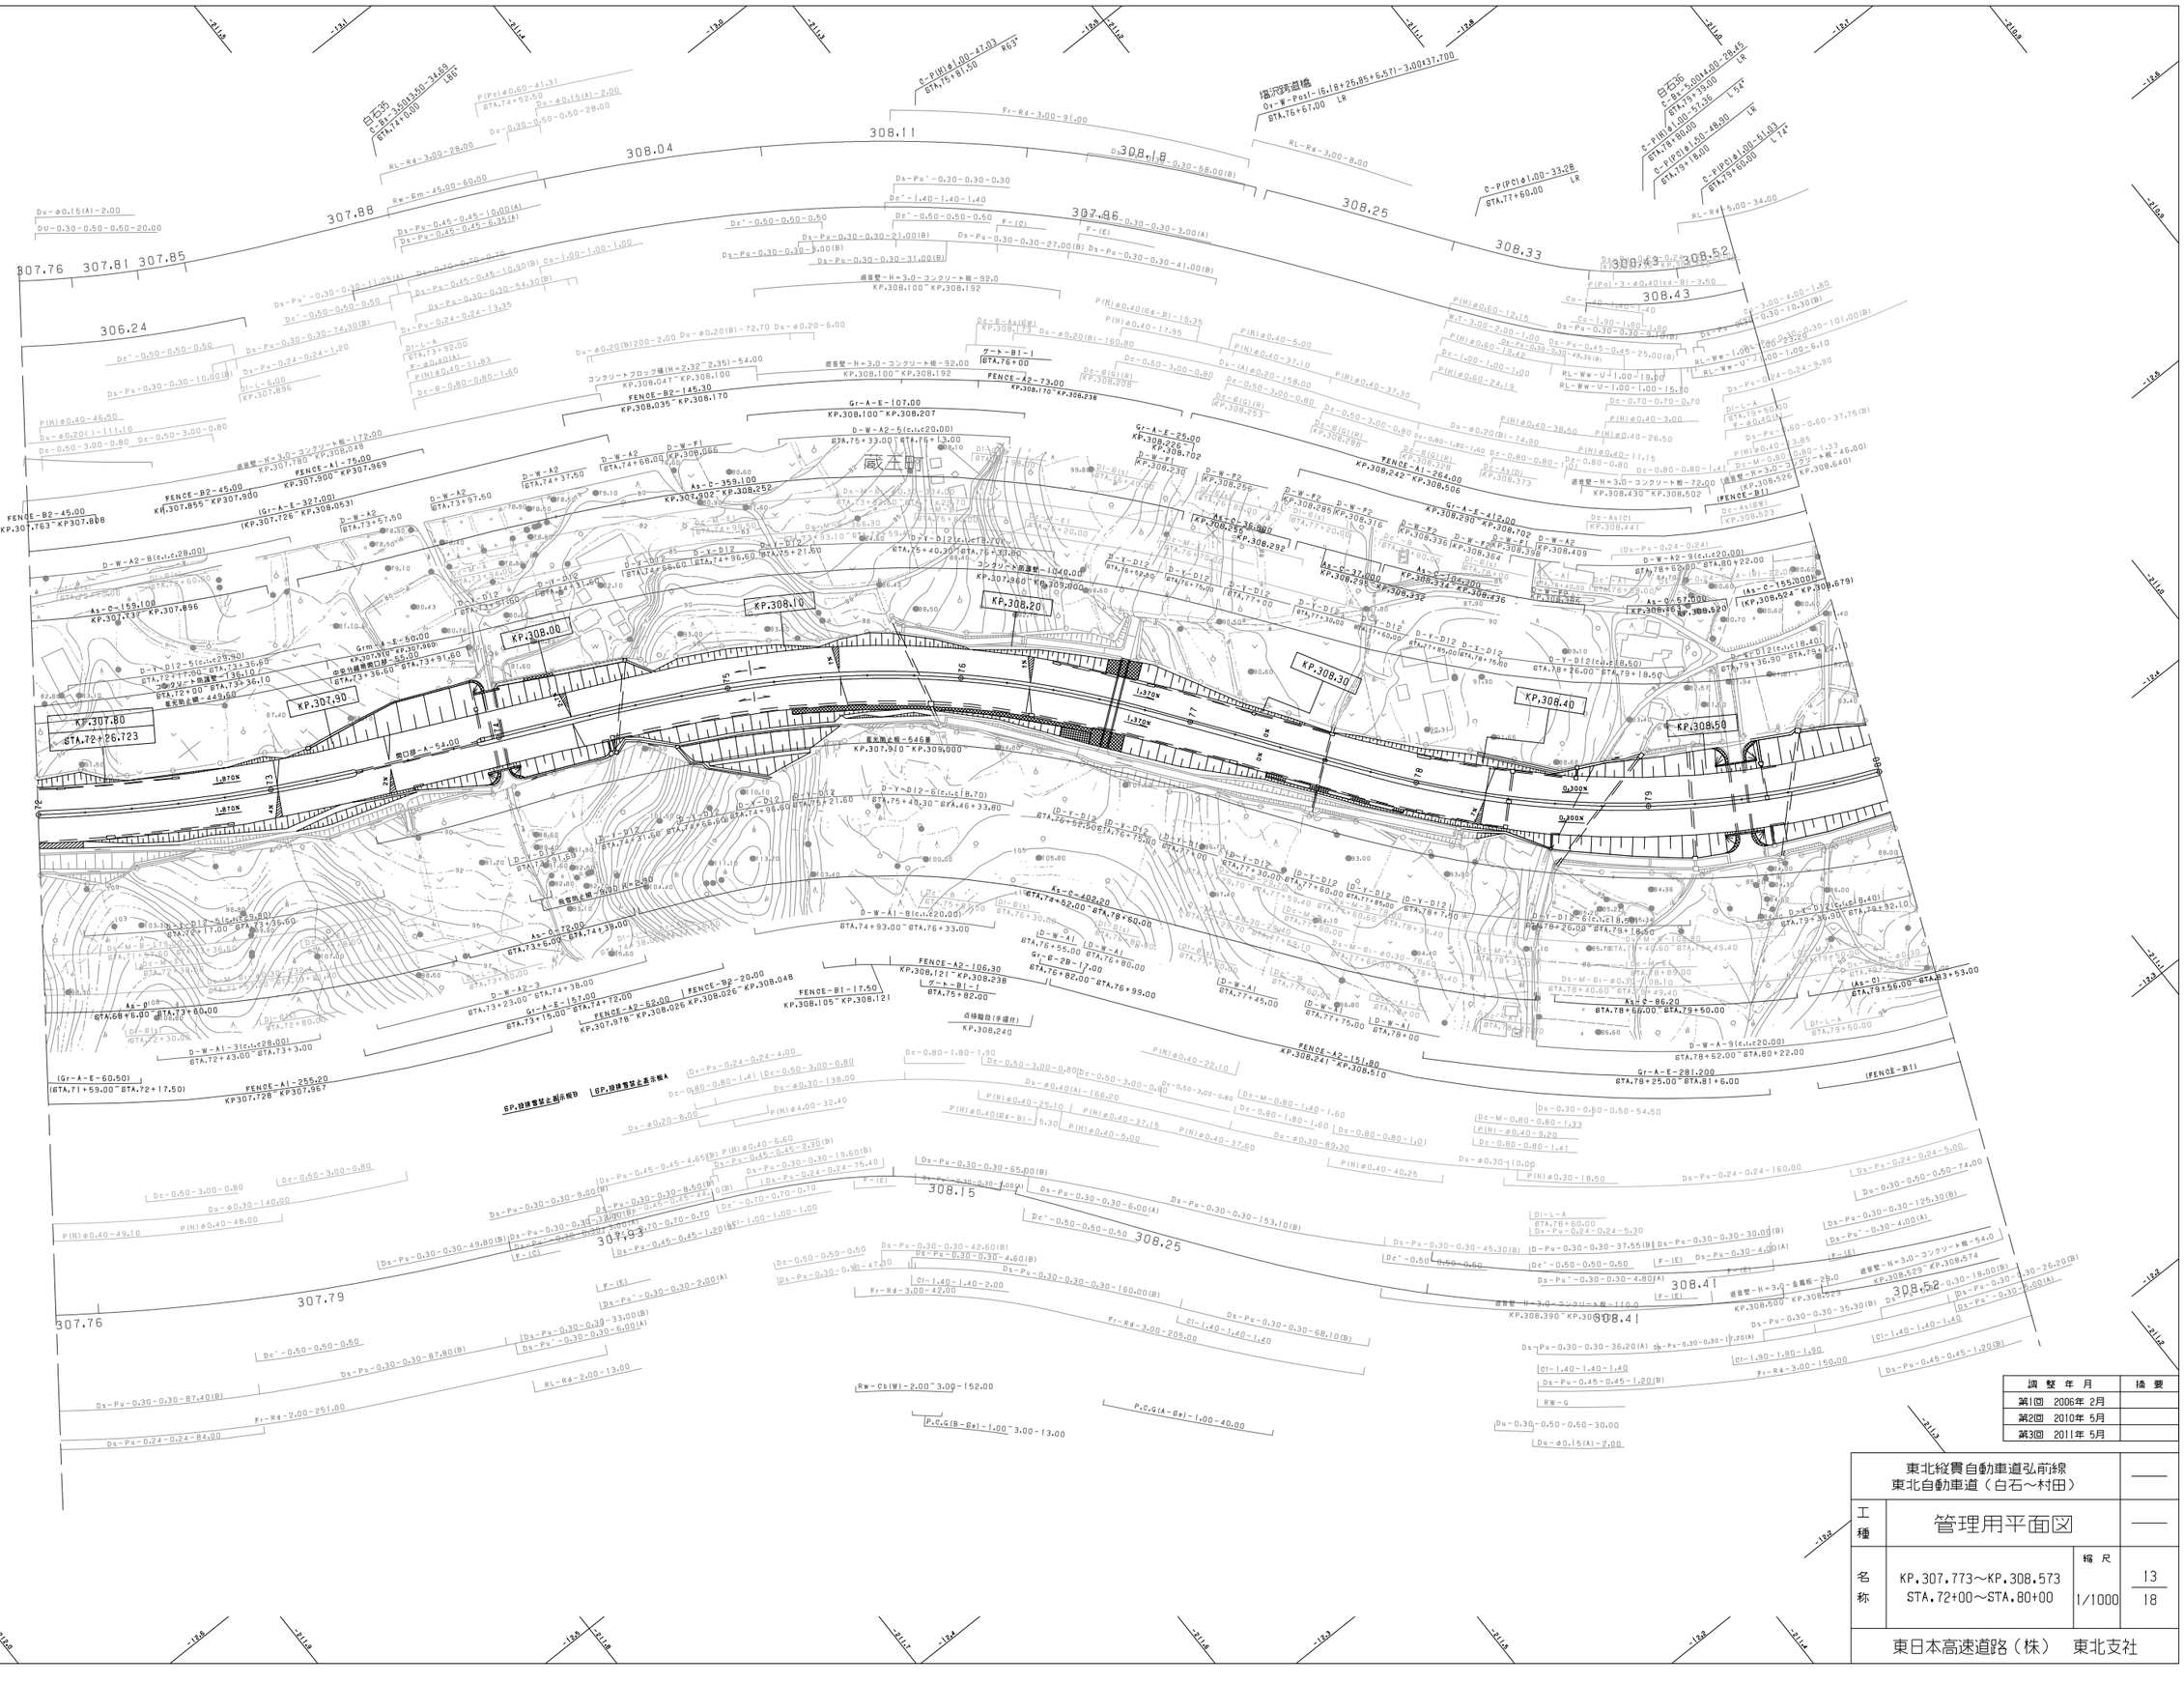
KP.307.80
STA.72+26.723
KP.307.90
KP.308.00
KP.308.10
KP.308.20
KP.308.30
KP.308.40
KP.308.50
KP.308.520
KP.308.679)
KP.308.524
KP.308.640)
KP.308.526
KP.308.523
KP.308.574
KP.308.529
KP.308.502
KP.308.510
KP.308.241
KP.308.238
KP.308.230
KP.308.226
KP.308.702
KP.308.292
KP.308.256
KP.308.253
KP.308.252
KP.308.242
KP.308.506
KP.308.430
KP.308.409
KP.308.396
KP.308.376
KP.308.373
KP.308.364
KP.308.336
KP.308.334
KP.308.332
KP.308.316
KP.308.295
KP.308.288
KP.308.207
KP.308.200
KP.308.192
KP.308.190
KP.308.173
KP.308.170
KP.308.121
KP.308.105
KP.308.100
KP.308.066
KP.308.048
KP.308.047
KP.308.035
KP.308.026
KP.307.968
KP.307.896
KP.307.855
KP.307.780
KP.307.763
KP.307.728
KP.307.567
KP.307.360
KP.307.310
KP.307.260
KP.307.210
KP.309.000
KP.307.950
KP.307.946
KP.307.878
KP.307.772
KP.307.763
KP.307.728
KP.307.567
KP.307.526
KP.307.510
KP.307.496
KP.307.436
KP.307.409
KP.307.396
KP.307.376
KP.307.373
KP.307.364
KP.307.336
KP.307.334
KP.307.332
KP.307.316
KP.307.295
KP.307.288
KP.307.253
KP.307.242
KP.307.230
KP.307.226
KP.307.207
KP.307.200
KP.307.192
KP.307.190
KP.307.173
KP.307.170
KP.307.121
KP.307.105
KP.307.100
KP.307.066
KP.307.048
KP.307.047
KP.307.035
KP.307.026
KP.306.968
KP.306.946
KP.306.878
KP.306.772
KP.306.763
KP.306.728
KP.306.567
KP.306.526
KP.306.523
KP.306.510
KP.306.496
KP.306.436
KP.306.409
KP.306.396
KP.306.376
KP.306.373
KP.306.364
KP.306.336
KP.306.334
KP.306.332
KP.306.316
KP.306.295
KP.306.288
KP.306.253
KP.306.242
KP.306.230
KP.306.226
KP.306.207
KP.306.200
KP.306.192
KP.306.190
KP.306.173
KP.306.170
KP.306.121
KP.306.105
KP.306.100
KP.306.066
KP.306.048
KP.306.047
KP.306.035
KP.306.026
KP.305.968
KP.305.946
KP.305.878
KP.305.772
KP.305.763
KP.305.728
KP.305.567
KP.305.526
KP.305.523
KP.305.510
KP.305.496
KP.305.436
KP.305.409
KP.305.396
KP.305.376
KP.305.373
KP.305.364
KP.305.336
KP.305.334
KP.305.332
KP.305.316
KP.305.295
KP.305.288
KP.305.253
KP.305.242
KP.305.230
KP.305.226
KP.305.207
KP.305.200
KP.305.192
KP.305.190
KP.305.173
KP.305.170
KP.305.121
KP.305.105
KP.305.100
KP.305.066
KP.305.048
KP.305.047
KP.305.035
KP.305.026
KP.304.968
KP.304.946
KP.304.878
KP.304.772
KP.304.763
KP.304.728
KP.304.567
KP.304.526
KP.304.523
KP.304.510
KP.304.496
KP.304.436
KP.304.409
KP.304.396
KP.304.376
KP.304.373
KP.304.364
KP.304.336
KP.304.334
KP.304.332
KP.304.316
KP.304.295
KP.304.288
KP.304.253
KP.304.242
KP.304.230
KP.304.226
KP.304.207
KP.304.200
KP.304.192
KP.304.190
KP.304.173
KP.304.170
KP.304.121
KP.304.105
KP.304.100
KP.304.066
KP.304.048
KP.304.047
KP.304.035
KP.304.026
KP.303.968
KP.303.946
KP.303.878
KP.303.772
KP.303.763
KP.303.728
KP.303.567
KP.303.526
KP.303.523
KP.303.510
KP.303.496
KP.303.436
KP.303.409
KP.303.396
KP.303.376
KP.303.373
KP.303.364
KP.303.336
KP.303.334
KP.303.332
KP.303.316
KP.303.295
KP.303.288
KP.303.253
KP.303.242
KP.303.230
KP.303.226
KP.303.207
KP.303.200
KP.303.192
KP.303.190
KP.303.173
KP.303.170
KP.303.121
KP.303.105
KP.303.100
KP.303.066
KP.303.048
KP.303.047
KP.303.035
KP.303.026
KP.302.968
KP.302.946
KP.302.878
KP.302.772
KP.302.763
KP.302.728
KP.302.567
KP.302.526
KP.302.523
KP.302.510
KP.302.496
KP.302.436
KP.302.409
KP.302.396
KP.302.376
KP.302.373
KP.302.364
KP.302.336
KP.302.334
KP.302.332
KP.302.316
KP.302.295
KP.302.288
KP.302.253
KP.302.242
KP.302.230
KP.302.226
KP.302.207
KP.302.200
KP.302.192
KP.302.190
KP.302.173
KP.302.170
KP.302.121
KP.302.105
KP.302.100
KP.302.066
KP.302.048
KP.302.047
KP.302.035
KP.302.026
KP.301.968
KP.301.946
KP.301.878
KP.301.772
KP.301.763
KP.301.728
KP.301.567
KP.301.526
KP.301.523
KP.301.510
KP.301.496
KP.301.436
KP.301.409
KP.301.396
KP.301.376
KP.301.373
KP.301.364
KP.301.336
KP.301.334
KP.301.332
KP.301.316
KP.301.295
KP.301.288
KP.301.253
KP.301.242
KP.301.230
KP.301.226
KP.301.207
KP.301.200
KP.301.192
KP.301.190
KP.301.173
KP.301.170
KP.301.121
KP.301.105
KP.301.100
KP.301.066
KP.301.048
KP.301.047
KP.301.035
KP.301.026
KP.300.968
KP.300.946
KP.300.878
KP.300.772
KP.300.763
KP.300.728
KP.300.567
KP.300.526
KP.300.523
KP.300.510
KP.300.496
KP.300.436
KP.300.409
KP.300.396
KP.300.376
KP.300.373
KP.300.364
KP.300.336
KP.300.334
KP.300.332
KP.300.316
KP.300.295
KP.300.288
KP.300.253
KP.300.242
KP.300.230
KP.300.226
KP.300.207
KP.300.200
KP.300.192
KP.300.190
KP.300.173
KP.300.170
KP.300.121
KP.300.105
KP.300.100
KP.300.066
KP.300.048
KP.300.047
KP.300.035
KP.300.026
KP.299.968
KP.299.946
KP.299.878
KP.299.772
KP.299.763
KP.299.728
KP.299.567
KP.299.526
KP.299.523
KP.299.510
KP.299.496
KP.299.436
KP.299.409
KP.299.396
KP.299.376
KP.299.373
KP.299.364
KP.299.336
KP.299.334
KP.299.332
KP.299.316
KP.299.295
KP.299.288
KP.299.253
KP.299.242
KP.299.230
KP.299.226
KP.299.207
KP.299.200
KP.299.192
KP.299.190
KP.299.173
KP.299.170
KP.299.121
KP.299.105
KP.299.100
KP.299.066
KP.299.048
KP.299.047
KP.299.035
KP.299.026
KP.298.968
KP.298.946
KP.298.878
KP.298.772
KP.298.763
KP.298.728
KP.298.567
KP.298.526
KP.298.523
KP.298.510
KP.298.496
KP.298.436
KP.298.409
KP.298.396
KP.298.376
KP.298.373
KP.298.364
KP.298.336
KP.298.334
KP.298.332
KP.298.316
KP.298.295
KP.298.288
KP.298.253
KP.298.242
KP.298.230
KP.298.226
KP.298.207
KP.298.200
KP.298.192
KP.298.190
KP.298.173
KP.298.170
KP.298.121
KP.298.105
KP.298.100
KP.298.066
KP.298.048
KP.298.047
KP.298.035
KP.298.026
KP.297.968
KP.297.946
KP.297.878
KP.297.772
KP.297.763
KP.297.728
KP.297.567
KP.297.526
KP.297.523
KP.297.510
KP.297.496
KP.297.436
KP.297.409
KP.297.396
KP.297.376
KP.297.373
KP.297.364
KP.297.336
KP.297.334
KP.297.332
KP.297.316
KP.297.295
KP.297.288
KP.297.253
KP.297.242
KP.297.230
KP.297.226
KP.297.207
KP.297.200
KP.297.192
KP.297.190
KP.297.173
KP.297.170
KP.297.121
KP.297.105
KP.297.100
KP.297.066
KP.297.048
KP.297.047
KP.297.035
KP.297.026
KP.296.968
KP.296.946
KP.296.878
KP.296.772
KP.296.763
KP.296.728
KP.296.567
KP.296.526
KP.296.523
KP.296.510
KP.296.496
KP.296.436
KP.296.409
KP.296.396
KP.296.376
KP.296.373
KP.296.364
KP.296.336
KP.296.334
KP.296.332
KP.296.316
KP.296.295
KP.296.288
KP.296.253
KP.296.242
KP.296.230
KP.296.226
KP.296.207
KP.296.200
KP.296.192
KP.296.190
KP.296.173
KP.296.170
KP.296.121
KP.296.105
KP.296.100
KP.296.066
KP.296.048
KP.296.047
KP.296.035
KP.296.026
KP.295.968
KP.295.946
KP.295.878
KP.295.772
KP.295.763
KP.295.728
KP.295.567
KP.295.526
KP.295.523
KP.295.510
KP.295.496
KP.295.436
KP.295.409
KP.295.396
KP.295.376
KP.295.373
KP.295.364
KP.295.336
KP.295.334
KP.295.332
KP.295.316
KP.295.295
KP.295.288
KP.295.253
KP.295.242
KP.295.230
KP.295.226
KP.295.207
KP.295.200
KP.295.192
KP.295.190
KP.295.173
KP.295.170
KP.295.121
KP.295.105
KP.295.100
KP.295.066
KP.295.048
KP.295.047
KP.295.035
KP.295.026
KP.294.968
KP.294.946
KP.294.878
KP.294.772
KP.294.763
KP.294.728
KP.294.567
KP.294.526
KP.294.523
KP.294.510
KP.294.496
KP.294.436
KP.294.409
KP.294.396
KP.294.376
KP.294.373
KP.294.364
KP.294.336
KP.294.334
KP.294.332
KP.294.316
KP.294.295
KP.294.288
KP.294.253
KP.294.242
KP.294.230
KP.294.226
KP.294.207
KP.294.200
KP.294.192
KP.294.190
KP.294.173
KP.294.170
KP.294.121
KP.294.105
KP.294.100
KP.294.066
KP.294.048
KP.294.047
KP.294.035
KP.294.026
KP.293.968
KP.293.946
KP.293.878
KP.293.772
KP.293.763
KP.293.728
KP.293.567
KP.293.526
KP.293.523
KP.293.510
KP.293.496
KP.293.436
KP.293.409
KP.293.396
KP.293.376
KP.293.373
KP.293.364
KP.293.336
KP.293.334
KP.293.332
KP.293.316
KP.293.295
KP.293.288
KP.293.253
KP.293.242
KP.293.230
KP.293.226
KP.293.207
KP.293.200
KP.293.192
KP.293.190
KP.293.173
KP.293.170
KP.293.121
KP.293.105
KP.293.100
KP.293.066
KP.293.048
KP.293.047
KP.293.035
KP.293.026
KP.292.968
KP.292.946
KP.292.878
KP.292.772
KP.292.763
KP.292.728
KP.292.567
KP.292.526
KP.292.523
KP.292.510
KP.292.496
KP.292.436
KP.292.409
KP.292.396
KP.292.376
KP.292.373
KP.292.364
KP.292.336
KP.292.334
KP.292.332
KP.292.316
KP.292.295
KP.292.288
KP.292.253
KP.292.242
KP.292.230
KP.292.226
KP.292.207
KP.292.200
KP.292.192
KP.292.190
KP.292.173
KP.292.170
KP.292.121
KP.292.105
KP.292.100
KP.292.066
KP.292.048
KP.292.047
KP.292.035
KP.292.026
KP.291.968
KP.291.946
KP.291.878
KP.291.772
KP.291.763
KP.291.728
KP.291.567
KP.291.526
KP.291.523
KP.291.510
KP.291.496
KP.291.436
KP.291.409
KP.291.396
KP.291.376
KP.291.373
KP.291.364
KP.291.336
KP.291.334
KP.291.332
KP.291.316
KP.291.295
KP.291.288
KP.291.253
KP.291.242
KP.291.230
KP.291.226
KP.291.207
KP.291.200
KP.291.192
KP.291.190
KP.291.173
KP.291.170
KP.291.121
KP.291.105
KP.291.100
KP.291.066
KP.291.048
KP.291.047
KP.291.035
KP.291.026
KP.290.968
KP.290.946
KP.290.878
KP.290.772
KP.290.763
KP.290.728
KP.290.567
KP.290.526
KP.290.523
KP.290.510
KP.290.496
KP.290.436
KP.290.409
KP.290.396
KP.290.376
KP.290.373
KP.290.364
KP.290.336
KP.290.334
KP.290.332
KP.290.316
KP.290.295
KP.290.288
KP.290.253
KP.290.242
KP.290.230
KP.290.226
KP.290.207
KP.290.200
KP.290.192
KP.290.190
KP.290.173
KP.290.170
KP.290.121
KP.290.105
KP.290.100
KP.290.066
KP.290.048
KP.290.047
KP.290.035
KP.290.026
KP.289.968
KP.289.946
KP.289.878
KP.289.772
KP.289.763
KP.289.728
KP.289.567
KP.289.526
KP.289.523
KP.289.510
KP.289.496
KP.289.436
KP.289.409
KP.289.396
KP.289.376
KP.289.373
KP.289.364
KP.289.336
KP.289.334
KP.289.332
KP.289.316
KP.289.295
KP.289.288
KP.289.253
KP.289.242
KP.289.230
KP.289.226
KP.289.207
KP.289.200
KP.289.192
KP.289.190
KP.289.173
KP.289.170
KP.289.121
KP.289.105
KP.289.100
KP.289.066
KP.289.048
KP.289.047
KP.289.035
KP.289.026
KP.288.968
KP.288.946
KP.288.878
KP.288.772
KP.288.763
KP.288.728
KP.288.567
KP.288.526
KP.288.523
KP.288.510
KP.288.496
KP.288.436
KP.288.409
KP.288.396
KP.288.376
KP.288.373
KP.288.364
KP.288.336
KP.288.334
KP.288.332
KP.288.316
KP.288.295
KP.288.288
KP.288.253
KP.288.242
KP.288.230
KP.288.226
KP.288.207
KP.288.200
KP.288.192
KP.288.190
KP.288.173
KP.288.170
KP.288.121
KP.288.105
KP.288.100
KP.288.066
KP.288.048
KP.288.047
KP.288.035
KP.288.026
KP.287.968
KP.287.946
KP.287.878
KP.287.772
KP.287.763
KP.287.728
KP.287.567
KP.287.526
KP.287.523
KP.287.510
KP.287.496
KP.287.436
KP.287.409
KP.287.396
KP.287.376
KP.287.373
KP.287.364
KP.287.336
KP.287.334
KP.287.332
KP.287.316
KP.287.295
KP.287.288
KP.287.253
KP.287.242
KP.287.230
KP.287.226
KP.287.207
KP.287.200
KP.287.192
KP.287.190
KP.287.173
KP.287.170
KP.287.121
KP.287.105
KP.287.100
KP.287.066
KP.287.048
KP.287.047
KP.287.035
KP.287.026
KP.286.968
KP.286.946
KP.286.878
KP.286.772
KP.286.763
KP.286.728
KP.286.567
KP.286.526
KP.286.523
KP.286.510
KP.286.496
KP.286.436
KP.286.409
KP.286.396
KP.286.376
KP.286.373
KP.286.364
KP.286.336
KP.286.334
KP.286.332
KP.286.316
KP.286.295
KP.286.288
KP.286.253
KP.286.242
KP.286.230
KP.286.226
KP.286.207
KP.286.200
KP.286.192
KP.286.190
KP.286.173
KP.286.170
KP.286.121
KP.286.105
KP.286.100
KP.286.066
KP.286.048
KP.286.047
KP.286.035
KP.286.026
KP.285.968
KP.285.946
KP.285.878
KP.285.772
KP.285.763
KP.285.728
KP.285.567
KP.285.526
KP.285.523
KP.285.510
KP.285.496
KP.285.436
KP.285.409
KP.285.396
KP.285.376
KP.285.373
KP.285.364
KP.285.336
KP.285.334
KP.285.332
KP.285.316
KP.285.295
KP.285.288
KP.285.253
KP.285.242
KP.285.230
KP.285.226
KP.285.207
KP.285.200
KP.285.192
KP.285.190
KP.285.173
KP.285.170
KP.285.121
KP.285.105
KP.285.100
KP.285.066
KP.285.048
KP.285.047
KP.285.035
KP.285.026
KP.284.968
KP.284.946
KP.284.878
KP.284.772
KP.284.763
KP.284.728
KP.284.567
KP.284.526
KP.284.523
KP.284.510
KP.284.496
KP.284.436
KP.284.409
KP.284.396
KP.284.376
KP.284.373
KP.284.364
KP.284.336
KP.284.334
KP.284.332
KP.284.316
KP.284.295
KP.284.288
KP.284.253
KP.284.242
KP.284.230
KP.284.226
KP.284.207
KP.284.200
KP.284.192
KP.284.190
KP.284.173
KP.284.170
KP.284.121
KP.284.105
KP.284.100
KP.284.066
KP.284.048
KP.284.047
KP.284.035
KP.284.026
KP.283.968
KP.283.946
KP.283.878
KP.283.772
KP.283.763
KP.283.728
KP.283.567
KP.283.526
KP.283.523
KP.283.510
KP.283.496
KP.283.436
KP.283.409
KP.283.396
KP.283.376
KP.283.373
KP.283.364
KP.283.336
KP.283.334
KP.283.332
KP.283.316
KP.283.295
KP.283.288
KP.283.253
KP.283.242
KP.283.230
KP.283.226
KP.283.207
KP.283.200
KP.283.192
KP.283.190
KP.283.173
KP.283.170
KP.283.121
KP.283.105
KP.283.100
KP.283.066
KP.283.048
KP.283.047
KP.283.035
KP.283.026
KP.282.968
KP.282.946
KP.282.878
KP.282.772
KP.282.763
KP.282.728
KP.282.567
KP.282.526
KP.282.523
KP.282.510
KP.282.496
KP.282.436
KP.282.409
KP.282.396
KP.282.376
KP.282.373
KP.282.364
KP.282.336
KP.282.334
KP.282.332
KP.282.316
KP.282.295
KP.282.288
KP.282.253
KP.282.242
KP.282.230
KP.282.226
KP.282.207
KP.282.200
KP.282.192
KP.282.190
KP.282.173
KP.282.170
KP.282.121
KP.282.105
KP.282.100
KP.282.066
KP.282.048
KP.282.047
KP.282.035
KP.282.026
KP.281.968
KP.281.946
KP.281.878
KP.281.772
KP.281.763
KP.281.728
KP.281.567
KP.281.526
KP.281.523
KP.281.510
KP.281.496
KP.281.436
KP.281.409
KP.281.396
KP.281.376
KP.281.373
KP.281.364
KP.281.336
KP.281.334
KP.281.332
KP.281.316
KP.281.295
KP.281.288
KP.281.253
KP.281.242
KP.281.230
KP.281.226
KP.281.207
KP.281.200
KP.281.192
KP.281.190
KP.281.173
KP.281.170
KP.281.121
KP.281.105
KP.281.100
KP.281.066
KP.281.048
KP.281.047
KP.281.035
KP.281.026
KP.280.968
KP.280.946
KP.280.878
KP.280.772
KP.280.763
KP.280.728
KP.280.567
KP.280.526
KP.280.523
KP.280.510
KP.280.496
KP.280.436
KP.280.409
KP.280.396
KP.280.376
KP.280.373
KP.280.364
KP.280.336
KP.280.334
KP.280.332
KP.280.316
KP.280.295
KP.280.288
KP.280.253
KP.280.242
KP.280.230
KP.280.226
KP.280.207
KP.280.200
KP.280.192
KP.280.190
KP.280.173
KP.280.170
KP.280.121
KP.280.105
KP.280.100
KP.280.066
KP.280.048
KP.280.047
KP.280.035
KP.280.026
KP.279.968
KP.279.946
KP.279.878
KP.279.772
KP.279.763
KP.279.728
KP.279.567
KP.279.526
KP.279.523
KP.279.510
KP.279.496
KP.279.436
KP.279.409
KP.279.396
KP.279.376
KP.279.373
KP.279.364
KP.279.336
KP.279.334
KP.279.332
KP.279.316
KP.279.295
KP.279.288
KP.279.253
KP.279.242
KP.279.230
KP.279.226
KP.279.207
KP.279.200
KP.279.192
KP.279.190
KP.279.173
KP.279.170
KP.279.121
KP.279.105
KP.279.100
KP.279.066
KP.279.048
KP.279.047
KP.279.035
KP.279.026
KP.278.968
KP.278.946
KP.278.878
KP.278.772
KP.278.763
KP.278.728
KP.278.567
KP.278.526
KP.278.523
KP.278.510
KP.278.496
KP.278.436
KP.278.409
KP.278.396
KP.278.376
KP.278.373
KP.278.364
KP.278.336
KP.278.334
KP.278.332
KP.278.316
KP.278.295
KP.278.288
KP.278.253
KP.278.242
KP.278.230
KP.278.226
KP.278.207
KP.278.200
KP.278.192
KP.278.190
KP.278.173
KP.278.170
KP.278.121
KP.278.105
KP.278.100
KP.278.066
KP.278.048
KP.278.047
KP.278.035
KP.278.026
KP.277.968
KP.277.946
KP.277.878
KP.277.772
KP.277.763
KP.277.728
KP.277.567
KP.277.526
KP.277.523
KP.277.510
KP.277.496
KP.277.436
KP.277.409
KP.277.396
KP.277.376
KP.277.373
KP.277.364
KP.277.336
KP.277.334
KP.277.332
KP.277.316
KP.277.295
KP.277.288
KP.277.253
KP.277.242
KP.277.230
KP.277.226
KP.277.207
KP.277.200
KP.277.192
KP.277.190
KP.277.173
KP.277.170
KP.277.121
KP.277.105
KP.277.100
KP.277.066
KP.277.048
KP.277.047
KP.277.035
KP.277.026
KP.276.968
KP.276.946
KP.276.878
KP.276.772
KP.276.763
KP.276.728
KP.276.567
KP.276.526
KP.276.523
KP.276.510
KP.276.496
KP.276.436
KP.276.409
KP.276.396
KP.276.376
KP.276.373
KP.276.364
KP.276.336
KP.276.334
KP.276.332
KP.276.316
KP.276.295
KP.276.288
KP.276.253
KP.276.242
KP.276.230
KP.276.226
KP.276.207
KP.276.200
KP.276.192
KP.276.190
KP.276.173
KP.276.170
KP.276.121
KP.276.105
KP.276.100
KP.276.066
KP.276.048
KP.276.047
KP.276.035
KP.276.026
KP.275.968
KP.275.946
KP.275.878
KP.275.772
KP.275.763
KP.275.728
KP.275.567
KP.275.526
KP.275.523
KP.275.510
KP.275.496
KP.275.436
KP.275.409
KP.275.396
KP.275.376
KP.275.373
KP.275.364
KP.275.336
KP.275.334
KP.275.332
KP.275.316
KP.275.295
KP.275.288
KP.275.253
KP.275.242
KP.275.230
KP.275.226
KP.275.207
KP.275.200
KP.275.192
KP.275.190
KP.275.173
KP.275.170
KP.275.121
KP.275.105
KP.275.100
KP.275.066
KP.275.048
KP.275.047
KP.275.035
KP.275.026
KP.274.968
KP.274.946
KP.274.878
KP.274.772
KP.274.763
KP.274.728
KP.274.567
KP.274.526
KP.274.523
KP.274.510
KP.274.496
KP.274.436
KP.274.409
KP.274.396
KP.274.376
KP.274.373
KP.274.364
KP.274.336
KP.274.334
KP.274.332
KP.274.316
KP.274.295
KP.274.288
KP.274.253
KP.274.242
KP.274.230
KP.274.226
KP.274.207
KP.274.200
KP.274.192
KP.274.190
KP.274.173
KP.274.170
KP.274.121
KP.274.105
KP.274.100
KP.274.066
KP.274.048
KP.274.047
KP.274.035
KP.274.026
KP.273.968
KP.273.946
KP.273.878
KP.273.772
KP.273.763
KP.273.728
KP.273.567
KP.273.526
KP.273.523
KP.273.510
KP.273.496
KP.273.436
KP.273.409
KP.273.396
KP.273.376
KP.273.373
KP.273.364
KP.273.336
KP.273.334
KP.273.332
KP.273.316
KP.273.295
KP.273.288
KP.273.253
KP.273.242
KP.273.230
KP.273.226
KP.273.207
KP.273.200
KP.273.192
KP.273.190
KP.273.173
KP.273.170
KP.273.121
KP.273.105
KP.273.100
KP.273.066
KP.273.048
KP.273.047
KP.273.035
KP.273.026
KP.272.968
KP.272.946
KP.272.878
KP.272.772
KP.272.763
KP.272.728
KP.272.567
KP.272.526
KP.272.523
KP.272.510
KP.272.496
KP.272.436
KP.272.409
KP.272.396
KP.272.376
KP.272.373
KP.272.364
KP.272.336
KP.272.334
KP.272.332
KP.272.316
KP.272.295
KP.272.288
KP.272.253
KP.272.242
KP.272.230
KP.272.226
KP.272.207
KP.272.200
KP.272.192
KP.272.190
KP.272.173
KP.272.170
KP.272.121
KP.272.105
KP.272.100
KP.272.066
KP.272.048
KP.272.047
KP.272.035
KP.272.026
KP.271.968
KP.271.946
KP.271.878
KP.271.772
KP.271.763
KP.271.728
KP.271.567
KP.271.526
KP.271.523
KP.271.510
KP.271.496
KP.271.436
KP.271.409
KP.271.396
KP.271.376
KP.271.373
KP.271.364
KP.271.336
KP.271.334
KP.271.332
KP.271.316
KP.271.295
KP.271.288
KP.271.253
KP.271.242
KP.271.230
KP.271.226
KP.271.207
KP.271.200
KP.271.192
KP.271.190
KP.271.173
KP.271.170
KP.271.121
KP.271.105
KP.271.100
KP.271.066
KP.271.048
KP.271.047
KP.271.035
KP.271.026
KP.270.968
KP.270.946
KP.270.878
KP.270.772
KP.270.763
KP.270.728
KP.270.567
KP.270.526
KP.270.523
KP.270.510
KP.270.496
KP.270.436
KP.270.409
KP.270.396
KP.270.376
KP.270.373
KP.270.364
KP.270.336
KP.270.334
KP.270.332
KP.270.316
KP.270.295
KP.270.288
KP.270.253
KP.270.242
KP.270.230
KP.270.226
KP.270.207
KP.270.200
KP.270.192
KP.270.190
KP.270.173
KP.270.170
KP.270.121
KP.270.105
KP.270.100
KP.270.066
KP.270.048
KP.270.047
KP.270.035
KP.270.026
KP.269.968
KP.269.946
KP.269.878
KP.269.772
KP.269.763
KP.269.728
KP.269.567
KP.269.526
KP.269.523
KP.269.510
KP.269.496
KP.269.436
KP.269.409
KP.269.396
KP.269.376
KP.269.373
KP.269.364
KP.269.336
KP.269.334
KP.269.332
KP.269.316
KP.269.295
KP.269.288
KP.269.253
KP.269.242
KP.269.230
KP.269.226
KP.269.207
KP.269.200
KP.269.192
KP.269.190
KP.269.173
KP.269.170
KP.269.121
KP.269.105
KP.269.100
KP.269.066
KP.269.048
KP.269.047
KP.269.035
KP.269.026
KP.268.968
KP.268.946
KP.268.878
KP.268.772
KP.268.763
KP.268.728
KP.268.567
KP.268.526
KP.268.523
KP.268.510
KP.268.496
KP.268.436
KP.268.409
KP.268.396
KP.268.376
KP.268.373
KP.268.364
KP.268.336
KP.268.334
KP.268.332
KP.268.316
KP.268.295
KP.268.288
KP.268.253
KP.268.242
KP.268.230
KP.268.226
KP.268.207
KP.268.200
KP.268.192
KP.268.190
KP.268.173
KP.268.170
KP.268.121
KP.268.105
KP.268.100
KP.268.066
KP.268.048
KP.268.047
KP.268.035
KP.268.026
KP.267.968
KP.267.946
KP.267.878
KP.267.772
KP.267.763
KP.267.728
KP.267.567
KP.267.526
KP.267.523
KP.267.510
KP.267.496
KP.267.436
KP.267.409
KP.267.396
KP.267.376
KP.267.373
KP.267.364
KP.267.336
KP.267.334
KP.267.332
KP.267.316
KP.267.295
KP.267.288
KP.267.253
KP.267.242
KP.267.230
KP.267.226
KP.267.207
KP.267.200
KP.267.192
KP.267.190
KP.267.173
KP.267.170
KP.267.121
KP.267.105
KP.267.100
KP.267.066
KP.267.048
KP.267.047
KP.267.035
KP.267.026
KP.266.968
KP.266.946
KP.266.878
KP.266.772
KP.266.763
KP.266.728
KP.266.567
KP.266.526
KP.266.523
KP.266.510
KP.266.496
KP.266.436
KP.266.409
KP.266.396
KP.266.376
KP.266.373
KP.266.364
KP.266.336
KP.266.334
KP.266.332
KP.266.316
KP.266.295
KP.266.288
KP.266.253
KP.266.242
KP.266.230
KP.266.226
KP.266.207
KP.266.200
KP.266.192
KP.266.190
KP.266.173
KP.266.170
KP.266.121
KP.266.105
KP.266.100
KP.266.066
KP.266.048
KP.266.047
KP.266.035
KP.266.026
KP.265.968
KP.265.946
KP.265.878
KP.265.772
KP.265.763
KP.265.728
KP.265.567
KP.265.526
KP.265.523
KP.265.510
KP.265.496
KP.265.436
KP.265.409
KP.265.396
KP.265.376
KP.265.373
KP.265.364
KP.265.336
KP.265.334
KP.265.332
KP.265.316
KP.265.295
KP.265.288
KP.265.253
KP.265.242
KP.265.230
KP.265.226
KP.265.207
KP.265.200
KP.265.192
KP.265.190
KP.265.173
KP.265.170
KP.265.121
KP.265.105
KP.265.100
KP.265.066
KP.265.048
KP.265.047
KP.265.035
KP.265.026
KP.264.968
KP.264.946
KP.264.878
KP.264.772
KP.264.763
KP.264.728
KP.264.567
KP.264.526
KP.264.523
KP.264.510
KP.264.496
KP.264.436
KP.264.409
KP.264.396
KP.264.376
KP.264.373
KP.264.364
KP.264.336
KP.264.334
KP.264.332
KP.264.316
KP.264.295
KP.264.288
KP.264.253
KP.264.242
KP.264.230
KP.264.226
KP.264.207
KP.264.200
KP.264.192
KP.264.190
KP.264.173
KP.264.170
KP.264.121
KP.264.105
KP.264.100
KP.264.066
KP.264.048
KP.264.047
KP.264.035
KP.264.026
KP.263.968
KP.263.946
KP.263.878
KP.263.772
KP.263.763
KP.263.728
KP.263.567
KP.263.526
KP.263.523
KP.263.510
KP.263.496
KP.263.436
KP.263.409
KP.263.396
KP.263.376
KP.263.373
KP.263.364
KP.263.336
KP.263.334
KP.263.332
KP.263.316
KP.263.295
KP.263.288
KP.263.253
KP.263.242
KP.263.230
KP.263.226
KP.263.207
KP.263.200
KP.263.192
KP.263.190
KP.263.173
KP.263.170
KP.263.121
KP.263.105
KP.263.100
KP.263.066
KP.263.048
KP.263.047
KP.263.035
KP.263.026
KP.262.968
KP.262.946
KP.262.878
KP.262.772
KP.262.763
KP.262.728
KP.262.567
KP.262.526
KP.262.523
KP.262.510
KP.262.496
KP.262.436
KP.262.409
KP.262.396
KP.262.376
KP.262.373
KP.262.364
KP.262.336
KP.262.334
KP.262.332
KP.262.316
KP.262.295
KP.262.288
KP.262.253
KP.262.242
KP.262.230
KP.262.226
KP.262.207
KP.262.200
KP.262.192
KP.262.190
KP.262.173
KP.262.170
KP.262.121
KP.262.105
KP.262.100
KP.262.066
KP.262.048
KP.262.047
KP.262.035
KP.262.026
KP.261.968
KP.261.946
KP.261.878
KP.261.772
KP.261.763
KP.261.728
KP.261.567
KP.261.526
KP.261.523
KP.261.510
KP.261.496
KP.261.436
KP.261.409
KP.261.396
KP.261.376
KP.261.373
KP.261.364
KP.261.336
KP.261.334
KP.261.332
KP.261.316
KP.261.295
KP.261.288
KP.261.253
KP.261.242
KP.261.230
KP.261.226
KP.261.207
KP.261.200
KP.261.192
KP.261.190
KP.261.173
KP.261.170
KP.261.121
KP.261.105
KP.261.100
KP.261.066
KP.261.048
KP.261.047
KP.261.035
KP.261.026
KP.260.968
KP.260.946
KP.260.878
KP.260.772
KP.260.763
KP.260.728
KP.260.567
KP.260.526
KP.260.523
KP.260.510
KP.260.496
KP.260.436
KP.260.409
KP.260.396
KP.260.376
KP.260.373
KP.260.364
KP.260.336
KP.260.334
KP.260.332
KP.260.316
KP.260.295
KP.260.288
KP.260.253
KP.260.242
KP.260.230
KP.260.226
KP.260.207
KP.260.200
KP.260.192
KP.260.190
KP.260.173
KP.260.170
KP.260.121
KP.260.105
KP.260.100
KP.260.066
KP.260.048
KP.260.047
KP.260.035
KP.260.026
KP.259.968
KP.259.946
KP.259.878
KP.259.772
KP.259.763
KP.259.728
KP.259.567
KP.259.526
KP.259.523
KP.259.510
KP.259.496
KP.259.436
KP.259.409
KP.259.396
KP.259.376
KP.259.373
KP.259.364
KP.259.336
KP.259.334
KP.259.332
KP.259.316
KP.259.295
KP.259.288
KP.259.253
KP.259.242
KP.259.230
KP.259.226
KP.259.207
KP.259.200
KP.259.192
KP.259.190
KP.259.173
KP.259.170
KP.259.121
KP.259.105
KP.259.100
KP.259.066
KP.259.048
KP.259.047
KP.259.035
KP.259.026
KP.258.968
KP.258.946
KP.258.878
KP.258.772
KP.258.763
KP.258.728
KP.258.567
KP.258.526
KP.258.523
KP.258.510
KP.258.496
KP.258.436
KP.258.409
KP.258.396
KP.258.376
KP.258.373
KP.258.364
KP.258.336
KP.258.334
KP.258.332
KP.258.316
KP.258.295
KP.258.288
KP.258.253
KP.258.242
KP.258.230
KP.258.226
KP.258.207
KP.258.200
KP.258.192
KP.258.190
KP.258.173
KP.258.170
KP.258.121
KP.258.105
KP.258.100
KP.258.066
KP.258.048
KP.258.047
KP.258.035
KP.258.026
KP.257.968
KP.257.946
KP.257.878
KP.257.772
KP.257.763
KP.257.728
KP.257.567
KP.257.526
KP.257.523
KP.257.510
KP.257.496
KP.257.436
KP.257.409
KP.257.396
KP.257.376
KP.257.373
KP.257.364
KP.257.336
KP.257.334
KP.257.332
KP.257.316
KP.257.295
KP.257.288
KP.257.253
KP.257.242
KP.257.230
KP.257.226
KP.257.207
KP.257.200
KP.257.192
KP.257.190
KP.257.173
KP.257.170
KP.257.121
KP.257.105
KP.257.100
KP.257.066
KP.257.048
KP.257.047
KP.257.035
KP.257.026
KP.256.968
KP.256.946
KP.256.878
KP.256.772
KP.256.763
KP.256.728
KP.256.567
KP.256.526
KP.256.523
KP.256.510
KP.256.496
KP.256.436
KP.256.409
KP.256.396
KP.256.376
KP.256.373
KP.256.364
KP.256.336
KP.256.334
KP.256.332
KP.256.316
KP.256.295
KP.256.288
KP.256.253
KP.256.242
KP.256.230
KP.256.226
KP.256.207
KP.256.200
KP.256.192
KP.256.190
KP.256.173
KP.256.170
KP.256.121
KP.256.105
KP.256.100
KP.256.066
KP.256.048
KP.256.047
KP.256.035
KP.256.026
KP.255.968
KP.255.946
KP.255.878
KP.255.772
KP.255.763
KP.255.728
KP.255.567
KP.255.526
KP.255.523
KP.255.510
KP.255.496
KP.255.436
KP.255.409
KP.255.396
KP.255.376
KP.255.373
KP.255.364
KP.255.336
KP.255.334
KP.255.332
KP.255.316
KP.255.295
KP.255.288
KP.255.253
KP.255.242
KP.255.230
KP.255.226
KP.255.207
KP.255.200
KP.255.192
KP.255.190
KP.255.173
KP.255.170
KP.255.121
KP.255.105
KP.255.100
KP.255.066
KP.255.048
KP.255.047
KP.255.035
KP.255.026
KP.254.968
KP.254.946
KP.254.878
KP.254.772
KP.254.763
KP.254.728
KP.254.567
KP.254.526
KP.254.523
KP.254.510
KP.254.496
KP.254.436
KP.254.409
KP.254.396
KP.254.376
KP.254.373
KP.254.364
KP.254.336
KP.254.334
KP.254.332
KP.254.316
KP.254.295
KP.254.288
KP.254.253
KP.254.242
KP.254.230
KP.254.226
KP.254.207
KP.254.200
KP.254.192
KP.254.190
KP.254.173
KP.254.170
KP.254.121
KP.254.105
KP.254.100
K

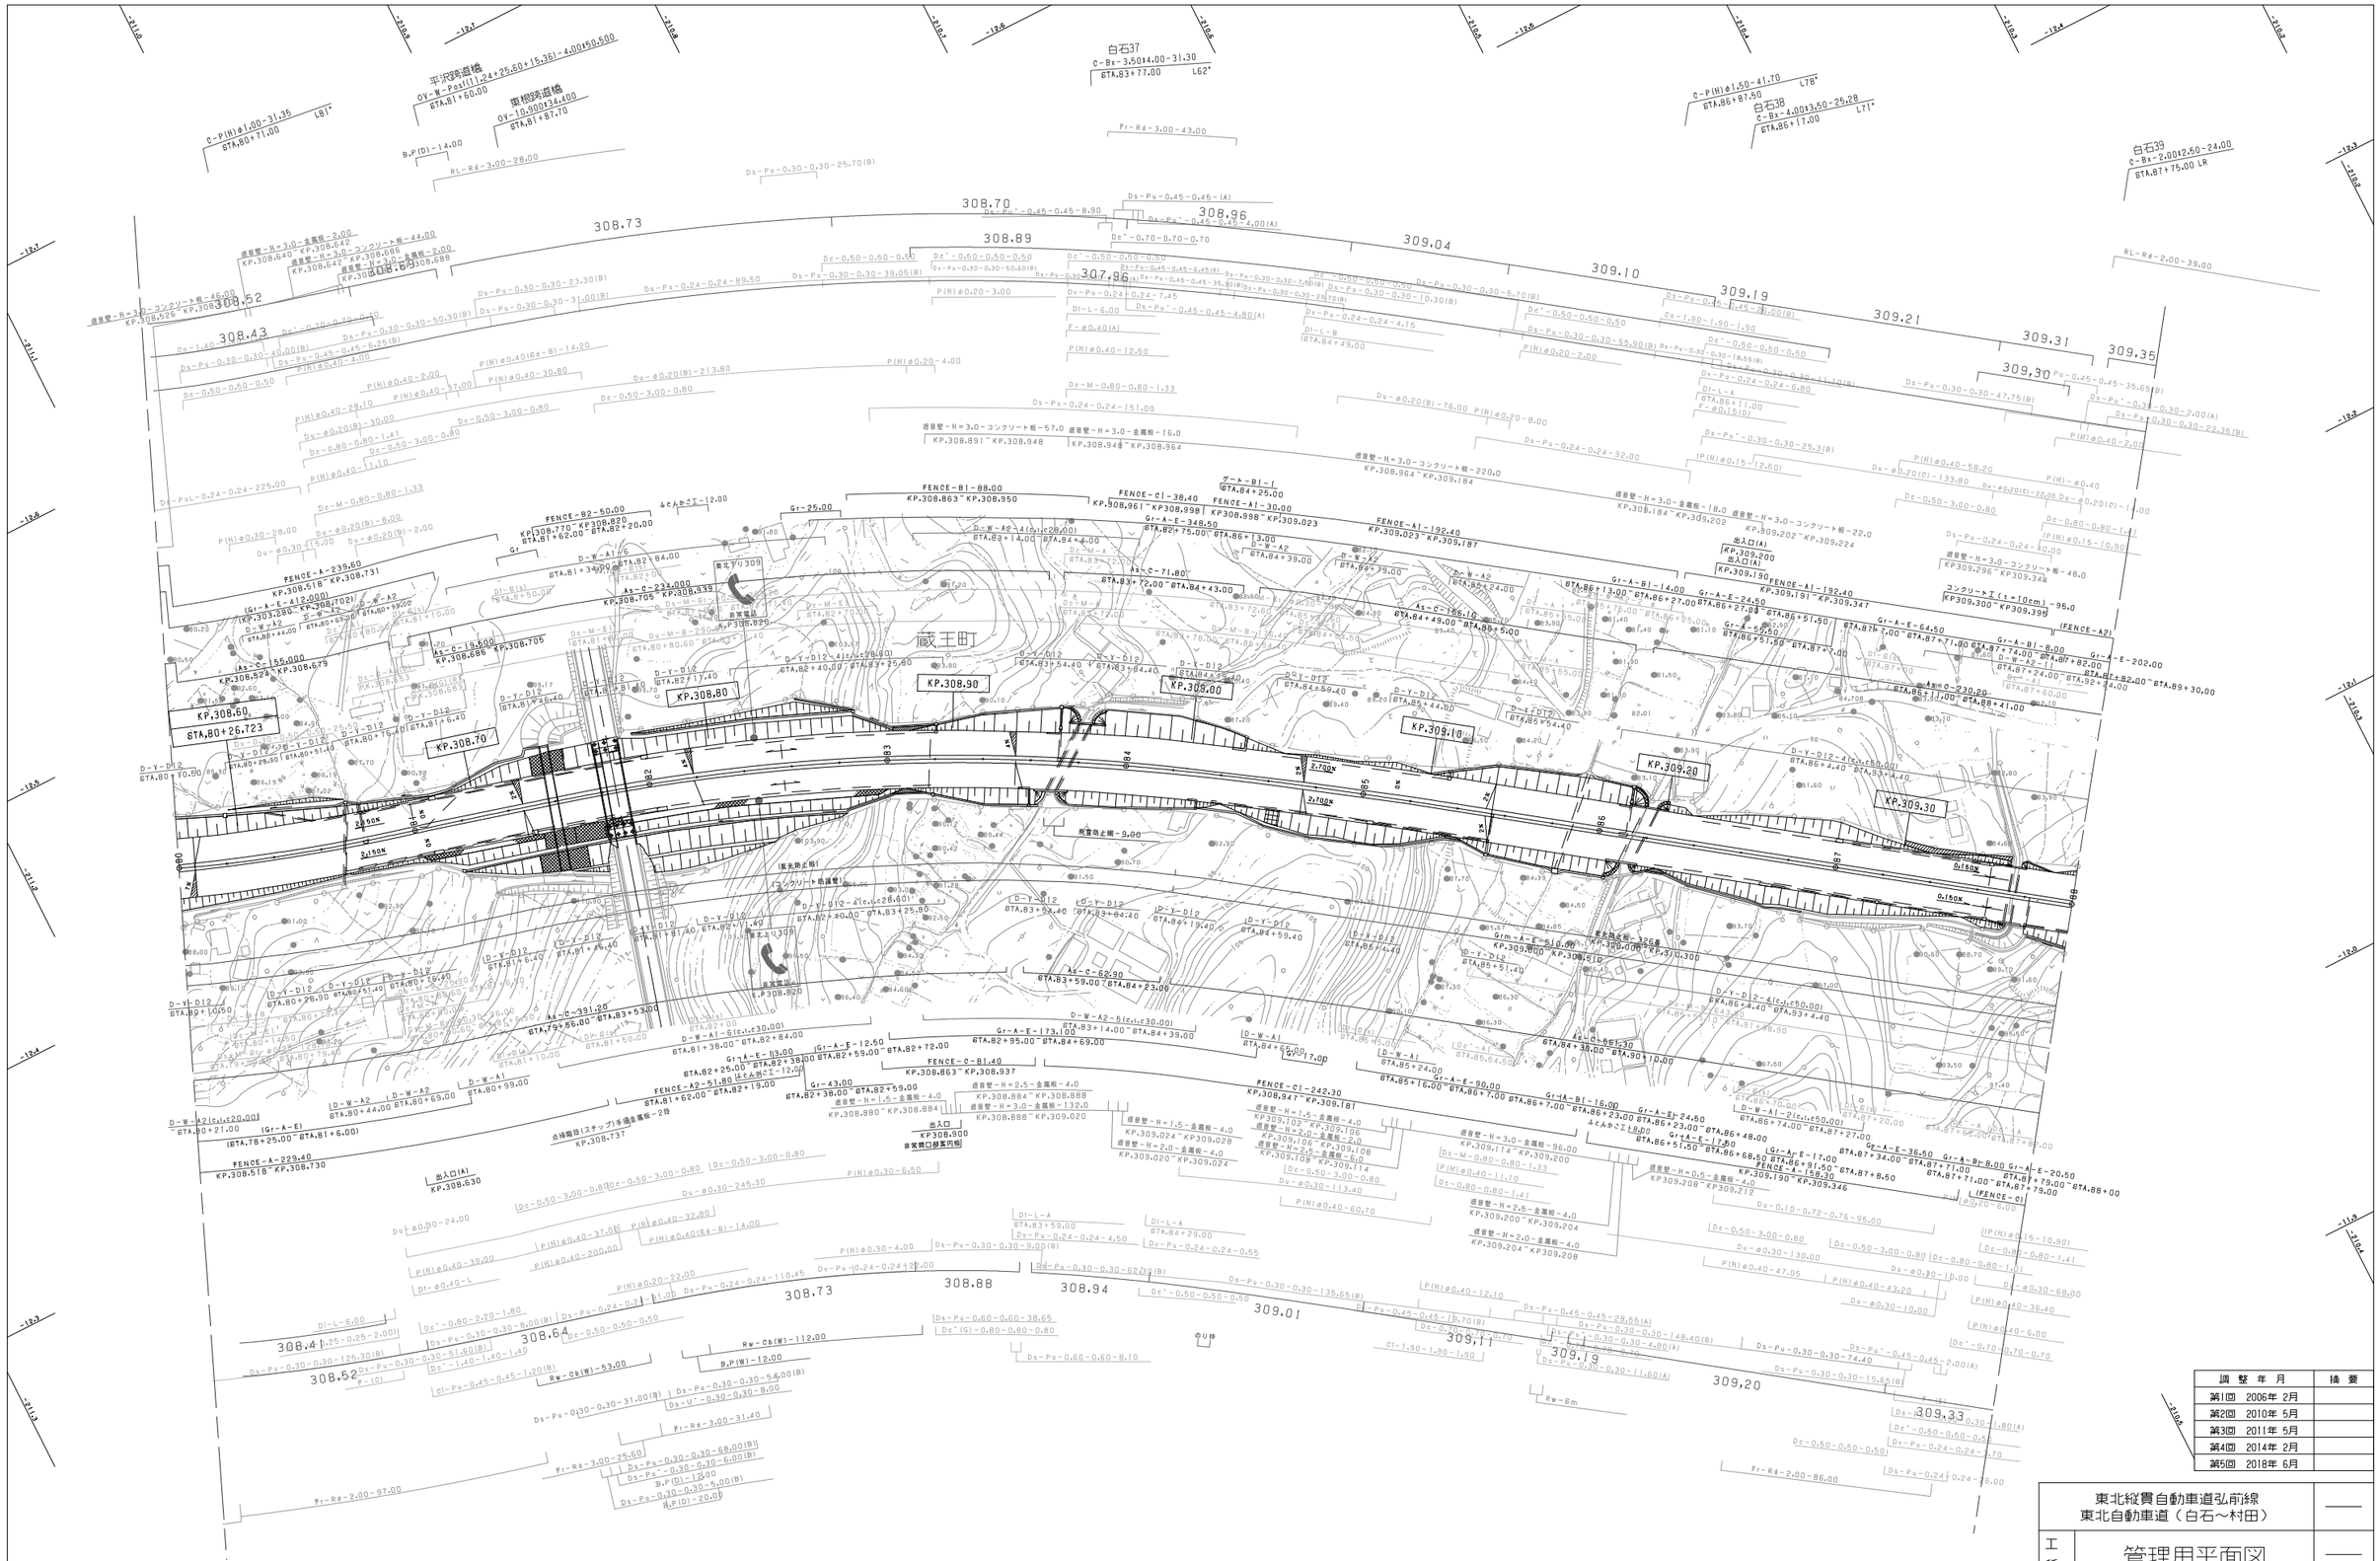

調整年月	摘要
第1回 2006年 2月	
第2回 2010年 5月	
第3回 2011年 5月	
第4回 2014年 2月	
第5回 2018年 6月	

東北縦貫自動車道弘前線 東北自動車道（白石～村田）			——
工種	管理用平面図		——
名称	KP.308.573～KP.309.373 STA.80+00～STA.88+00	縮尺 1/1000	14 18
東日本高速道路（株） 東北支社			

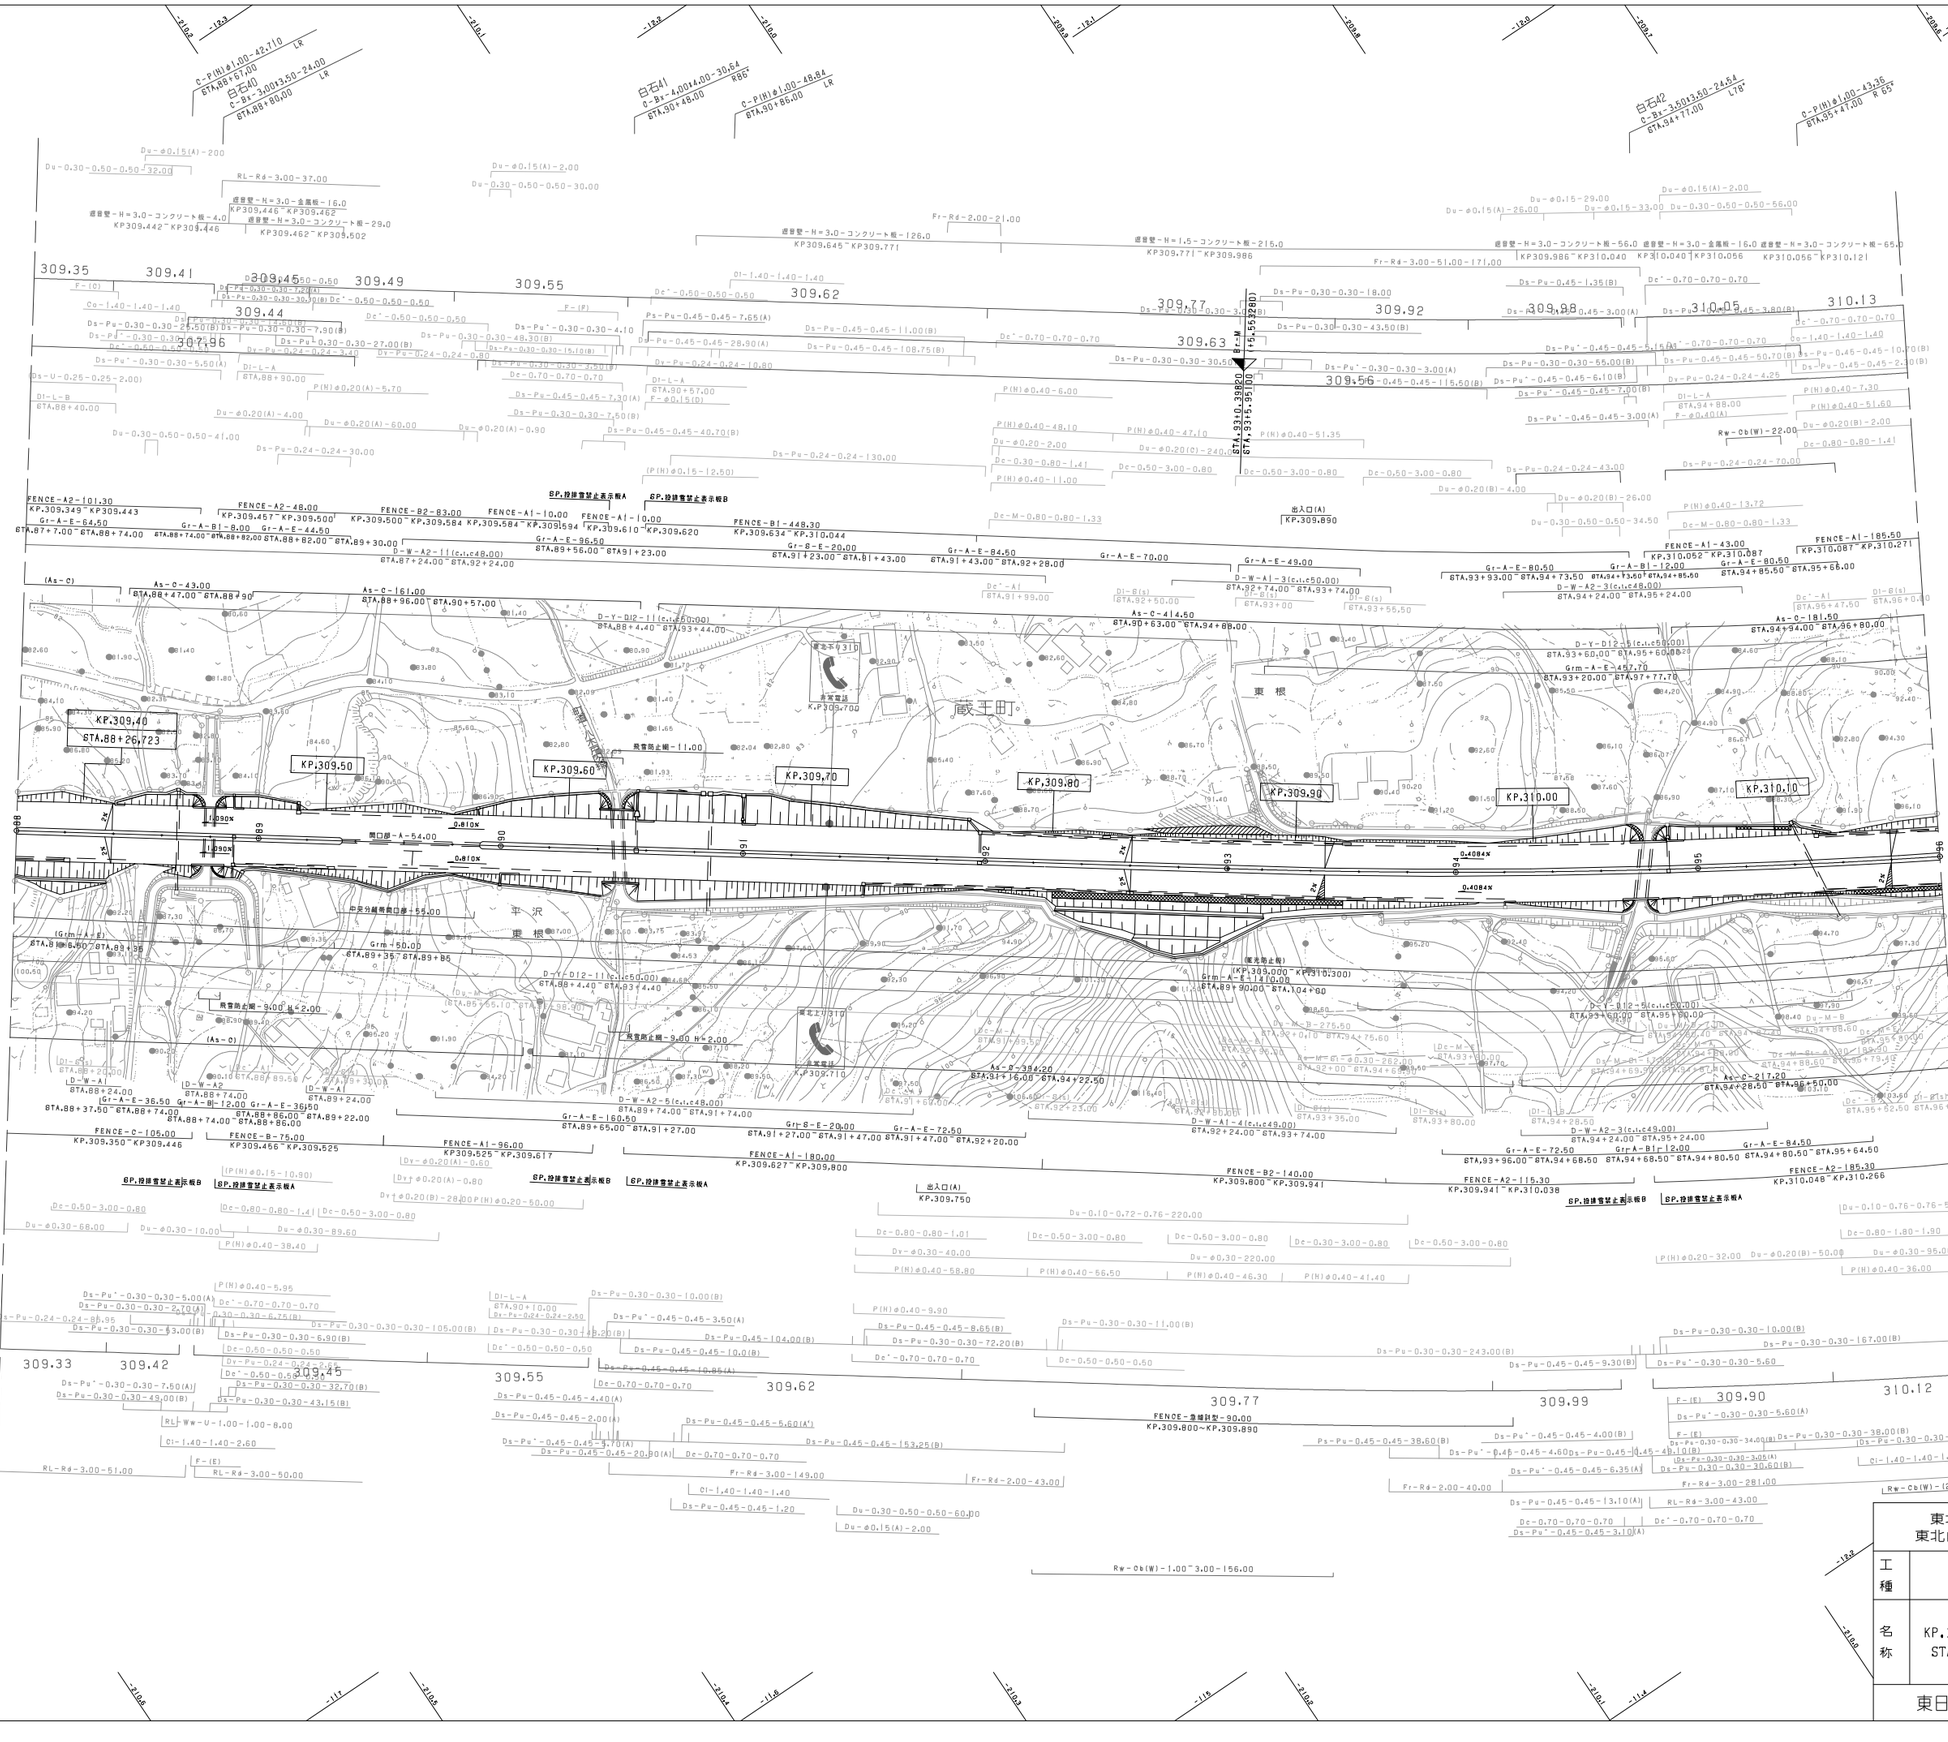

調整年月	摘要
第1回 2006年 2月	
第2回 2016年 1月	

東北縦貫自動車道弘前線
東北自動車道（白石～村田）

工種：管理用平面図

名称：KP.309.373～KP.310.168
STA.88+00～STA.96+00

縮尺：1/1000

15
18

東日本高速道路（株） 東北支社

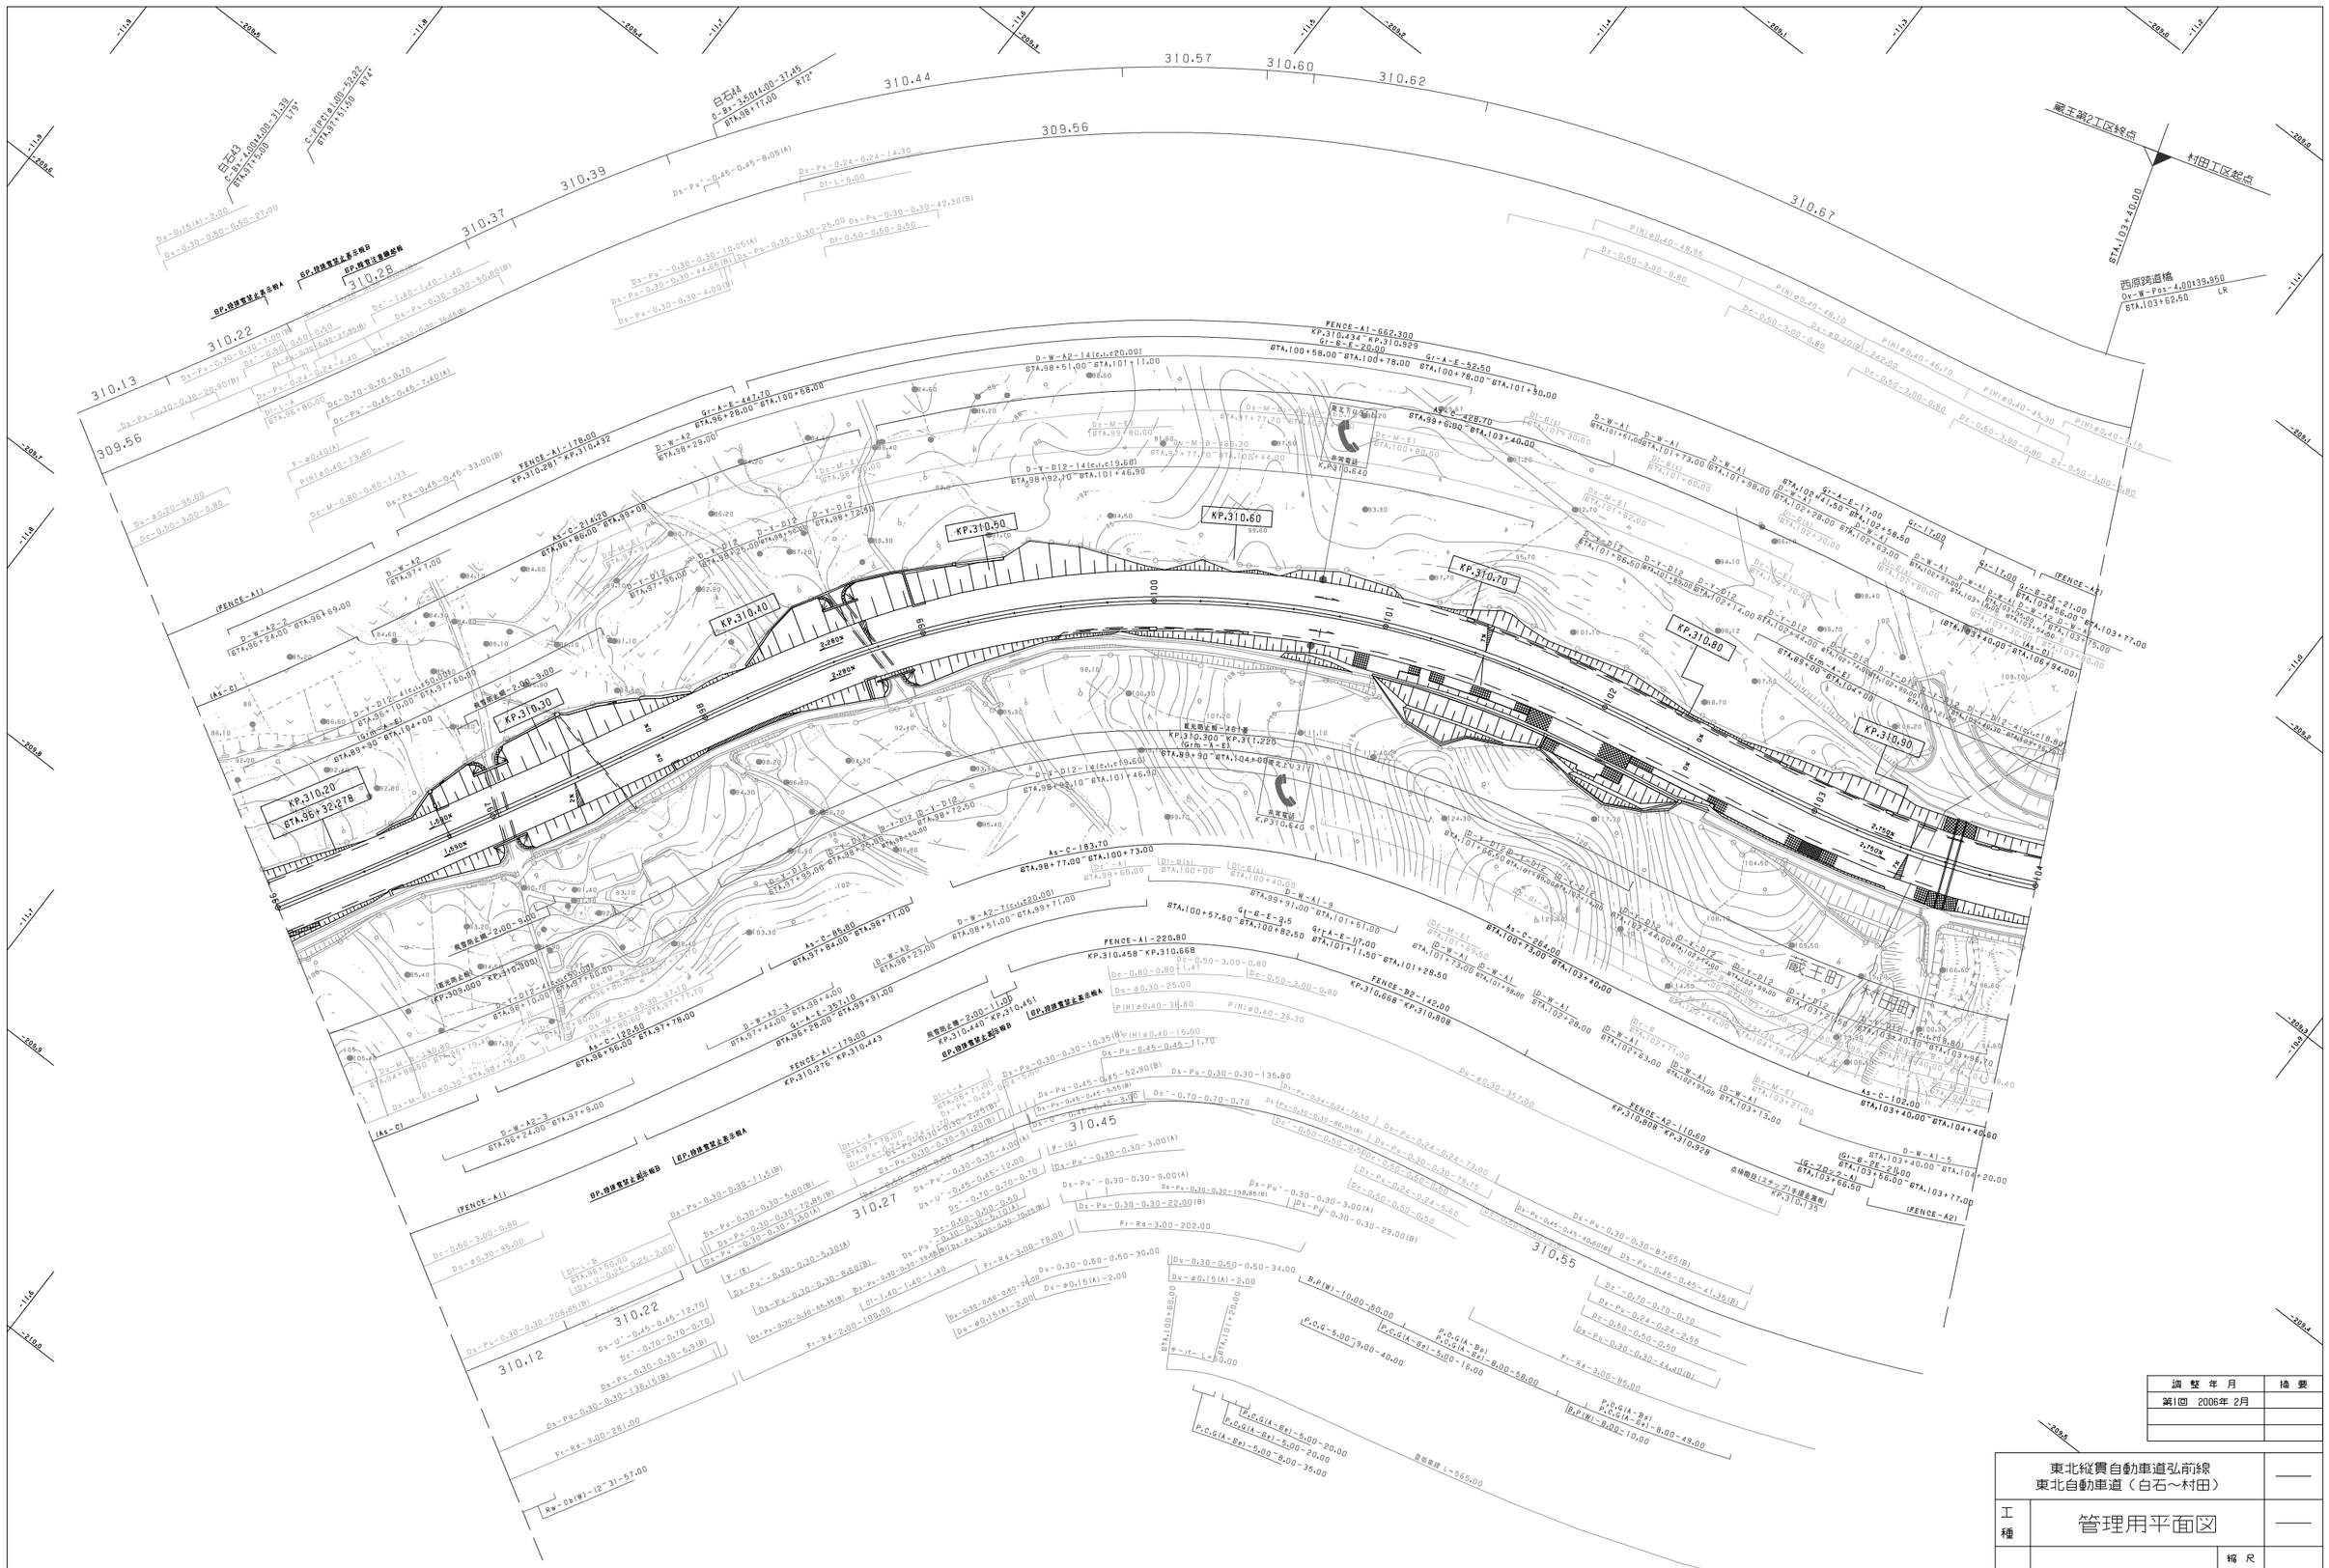
KP.310.20
KP.310.30
KP.310.40
KP.310.50
KP.310.60
KP.310.70
KP.310.80
KP.310.90
310.13
310.22
310.37
310.39
310.44
310.57
310.60
310.62
310.67
309.56
310.28
310.12
310.27
310.45
310.55
西原跨道橋
Ox-W-Pos-4.00×39.950
STA.103+62.50
村田工区起点
STA.103+40.00
(橋台躯体)
KP.308.000～KP.310.000
(高架橋上部)
KP.310.000～KP.310.968
(FENCE-A1)
(FENCE-A2)
(As-C)
(Grn-A-E)
(Grn-B-E)
(Grn-C-E)
(Grn-AAA-E)
(Grn-AAB-E)
(Grn-AAC-E)
(Grn-AAD-E)
(Grn-AAE-E)
(Grn-AAF-E)
(Grn-AAG-E)
(Grn-AAH-E)
(Grn-AAI-E)
(Grn-AAJ-E)
(Grn-AAK-E)
(Grn-AAL-E)
(Grn-AAM-E)
(Grn-AAN-E)
(Grn-AAO-E)
(Grn-AAP-E)
(Grn-AAQ-E)
(Grn-AAR-E)
(Grn-AAS-E)
(Grn-AAT-E)
(Grn-AAU-E)
(Grn-AAV-E)
(Grn-AAW-E)
(Grn-AAX-E)
(Grn-AAY-E)
(Grn-AAZ-E)
(Grn-ABA-E)
(Grn-ABB-E)
(Grn-ABC-E)
(Grn-ABD-E)
(Grn-ABE-E)
(Grn-ABF-E)
(Grn-ABG-E)
(Grn-ABH-E)
(Grn-ABI-E)
(Grn-ABJ-E)
(Grn-ABK-E)
(Grn-ABL-E)
(Grn-ABM-E)
(Grn-ABN-E)
(Grn-ABO-E)
(Grn-ABP-E)
(Grn-ABQ-E)
(Grn-ABR-E)
(Grn-ABS-E)
(Grn-ABT-E)
(Grn-ABU-E)
(Grn-ABV-E)
(Grn-ABW-E)
(Grn-ABX-E)
(Grn-ABY-E)
(Grn-ABZ-E)
(Grn-ACA-E)
(Grn-ACB-E)
(Grn-ACC-E)
(Grn-ACD-E)
(Grn-ACE-E)
(Grn-ACF-E)
(Grn-ACG-E)
(Grn-ACH-E)
(Grn-ACI-E)
(Grn-ACJ-E)
(Grn-ACK-E)
(Grn-ACL-E)
(Grn-ACM-E)
(Grn-ACN-E)
(Grn-ACO-E)
(Grn-ACP-E)
(Grn-ACQ-E)
(Grn-ACR-E)
(Grn-ACS-E)
(Grn-ACT-E)
(Grn-ACU-E)
(Grn-ACV-E)
(Grn-ACW-E)
(Grn-ACX-E)
(Grn-ACY-E)
(Grn-ACZ-E)
(Grn-ADA-E)
(Grn-ADB-E)
(Grn-ADC-E)
(Grn-ADD-E)
(Grn-ADE-E)
(Grn-ADF-E)
(Grn-ADG-E)
(Grn-ADH-E)
(Grn-ADI-E)
(Grn-ADJ-E)
(Grn-ADK-E)
(Grn-ADL-E)
(Grn-ADM-E)
(Grn-ADN-E)
(Grn-ADO-E)
(Grn-ADP-E)
(Grn-ADQ-E)
(Grn-ADR-E)
(Grn-ADS-E)
(Grn-ADT-E)
(Grn-ADU-E)
(Grn-ADV-E)
(Grn-ADW-E)
(Grn-ADX-E)
(Grn-ADY-E)
(Grn-ADZ-E)
(Grn-AYQ-E)
(Grn-AYR-E)
(Grn-AYS-E)
(Grn-AYT-E)
(Grn-AYU-E)
(Grn-AYV-E)
(Grn-AYW-E)
(Grn-AYX-E)
(Grn-AYY-E)
(Grn-AYZ-E)
(Grn-AZA-E)
(Grn-AZB-E)
(Grn-AZC-E)
(Grn-AZD-E)
(Grn-AZE-E)
(

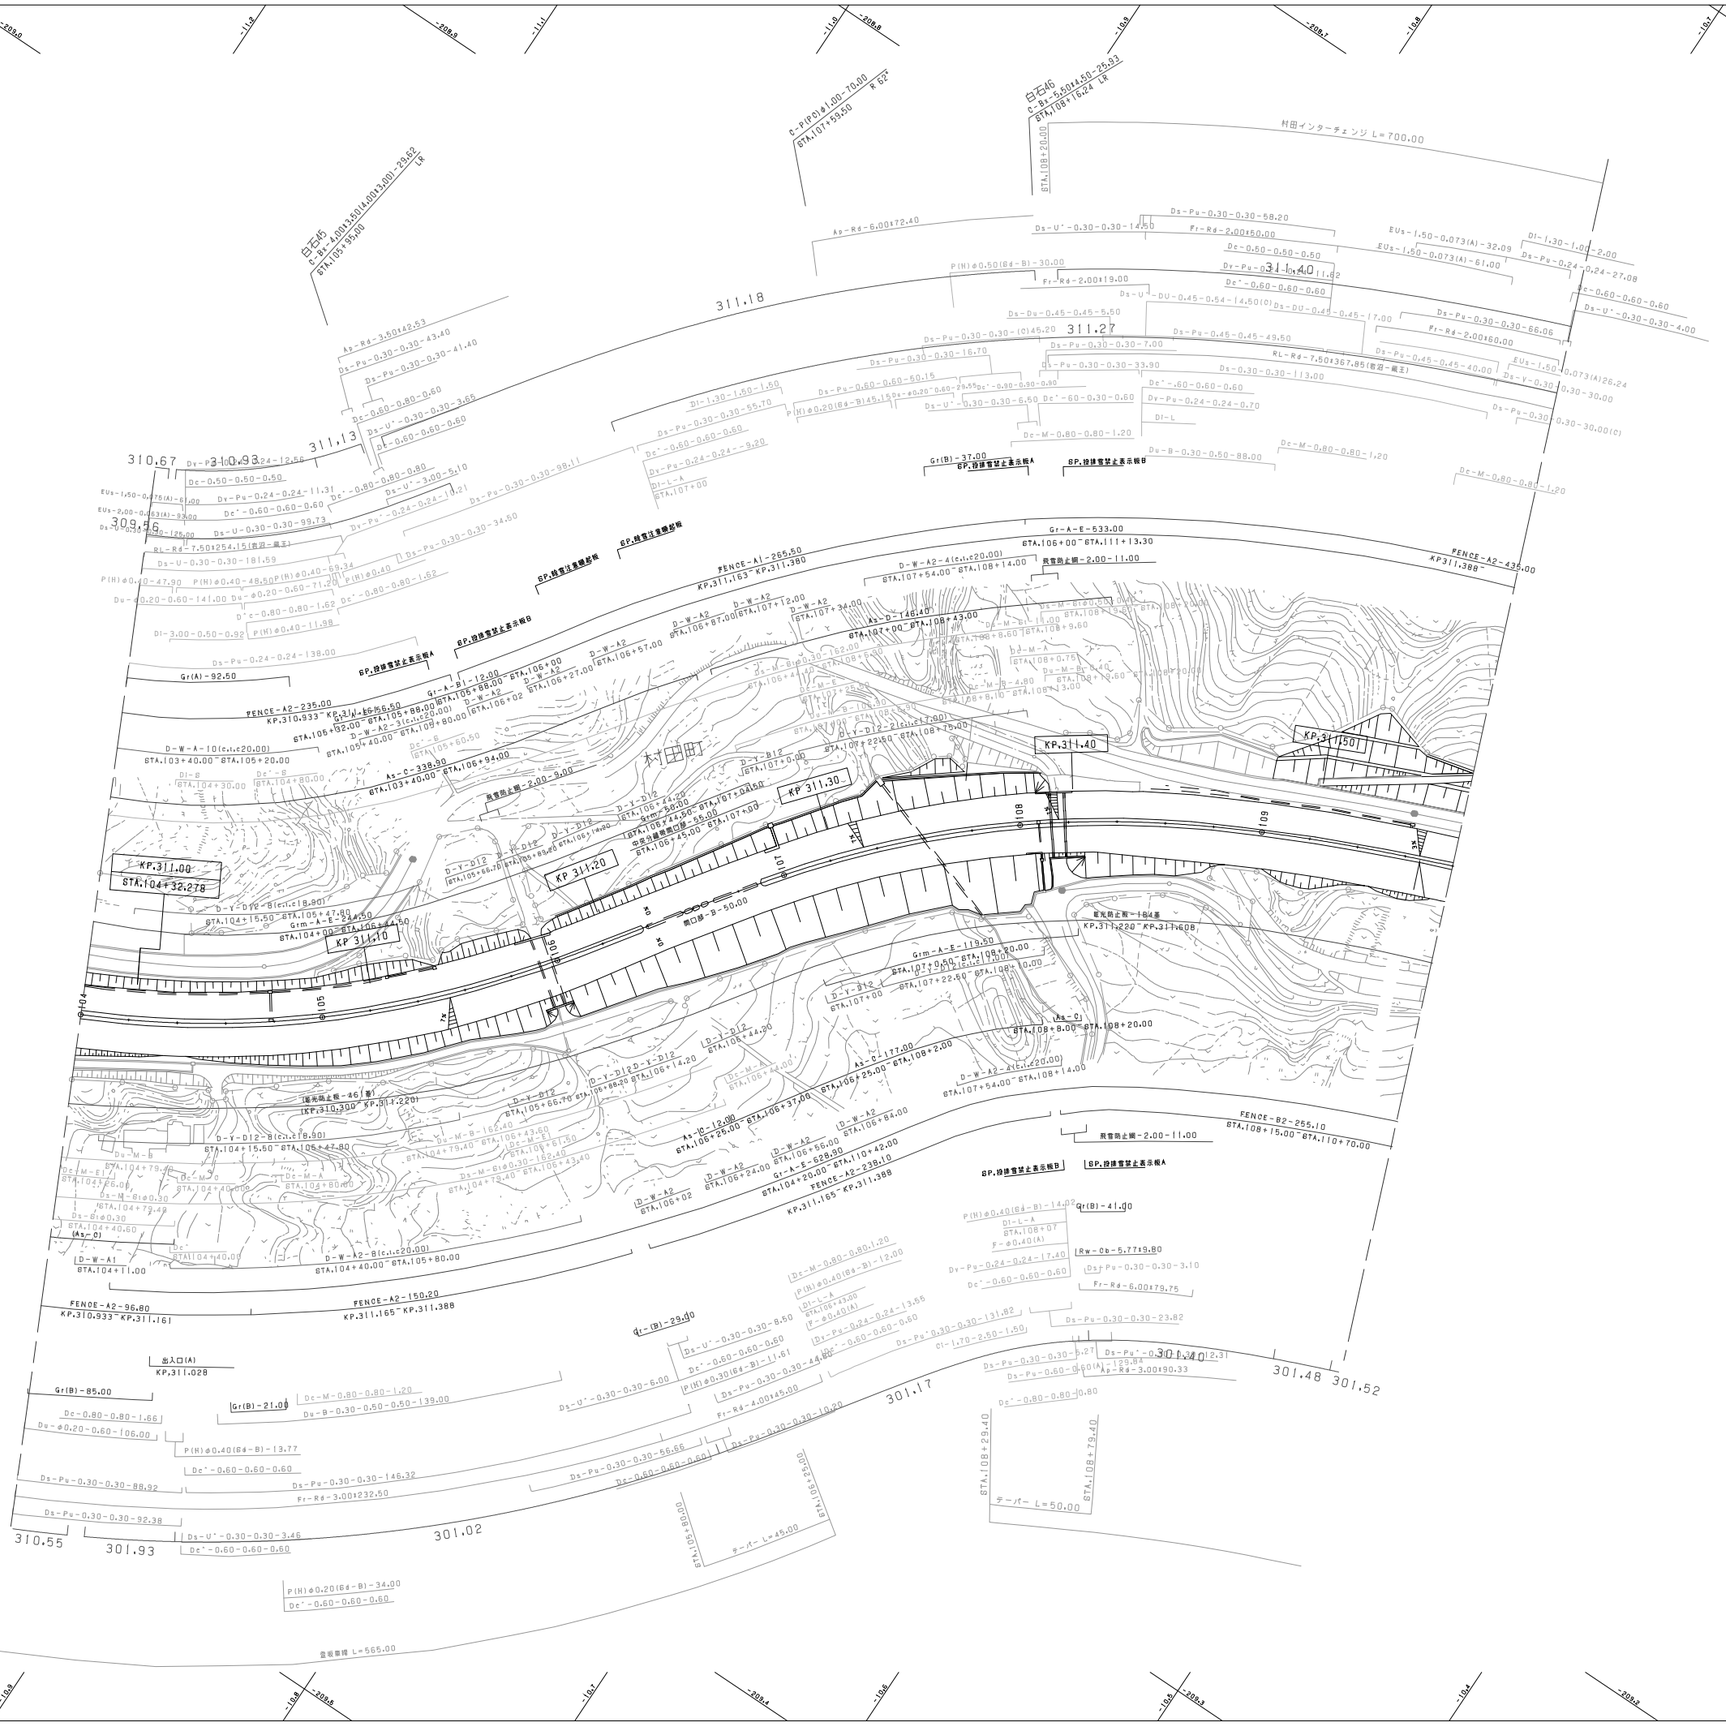

調整年月	摘要
第1回 2006年 2月	

東北縦貫自動車道弘前線
東北自動車道（白石～村田）

工種：管理用平面図

名称：KP.310.968～KP.311.568
STA.104+00～STA.109+80

縮尺：1/1000

17
18

東日本高速道路（株） 東北支社



調整年月	摘要
第1回 2006年 2月	
第2回 2010年 5月	
第3回 2018年 6月	

東北縦貫自動車道弘前線
東北自動車道（白石～村田）

工種：管理用平面図

名称：KP.311.568～KP.312.008
STA.109+80～STA.114+40

縮尺：1/1000

18
18

東日本高速道路（株）　東北支社

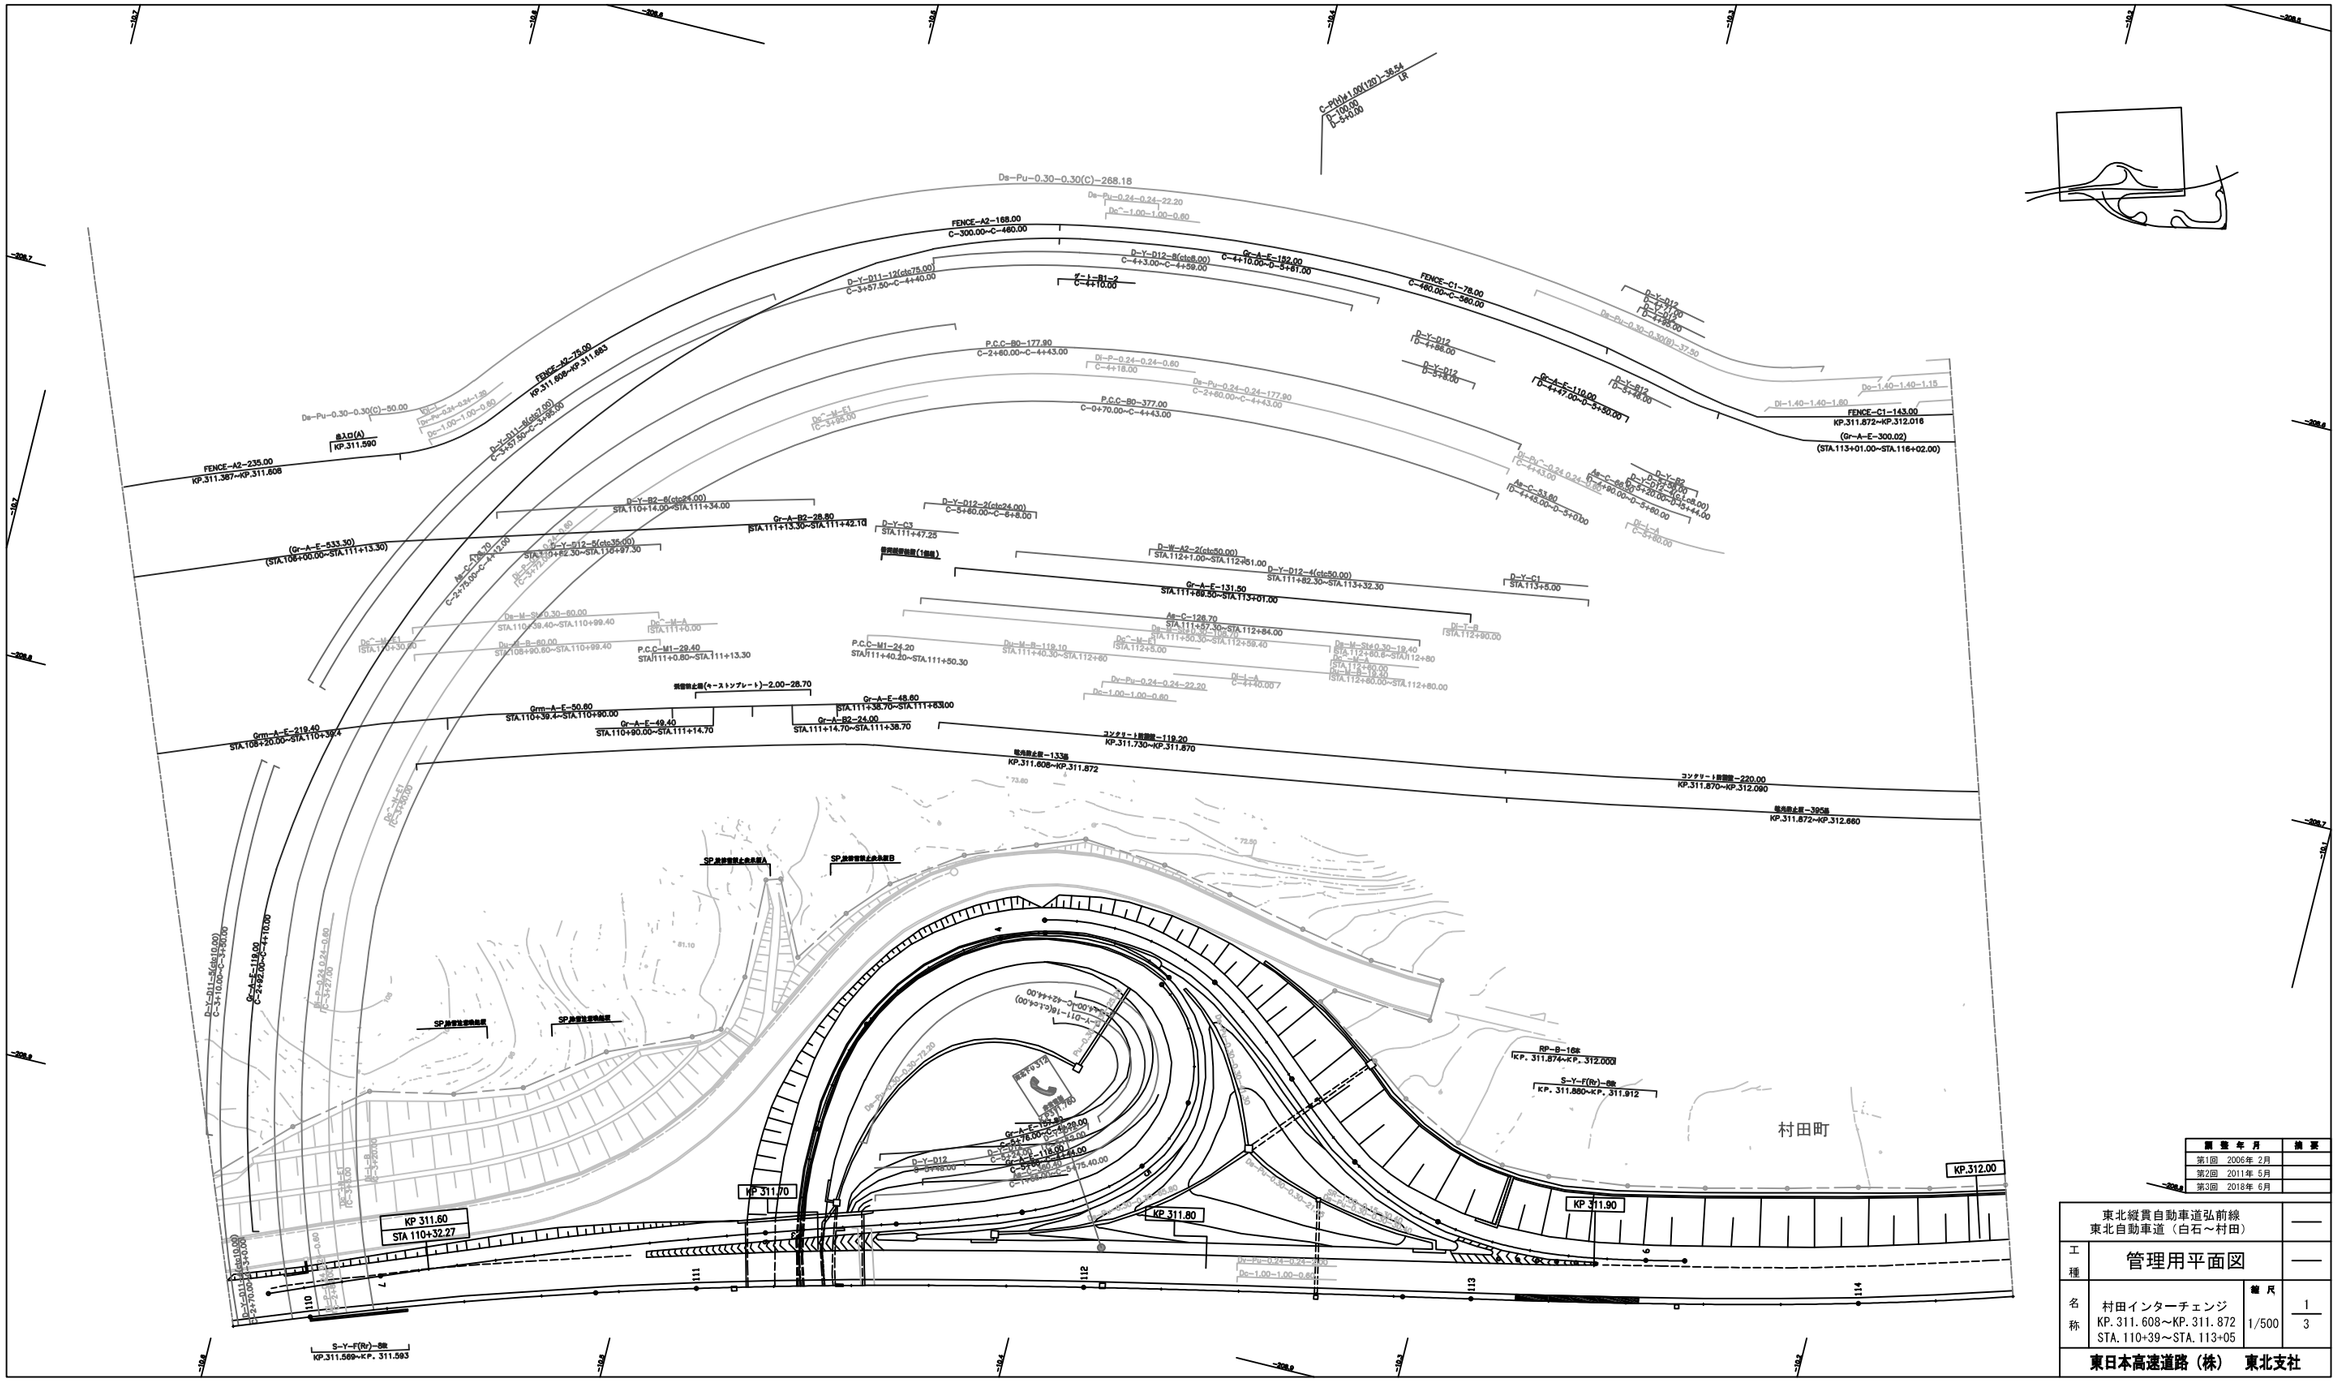

調整年月	摘要
第1回 2006年 2月	
第2回 2011年 5月	
第3回 2018年 6月	

東北縦貫自動車道弘前線
東北自動車道（白石～村田）

工種：管理用平面図

名称：村田インターチェンジ
KP.311.608～KP.311.872
STA.110+39～STA.113+05

縮尺：1/500

1/3

東日本高速道路（株）　東北支社

村田町

調整年月	摘要
第1回 2006年 2月	
第2回 2010年 5月	
第3回 2011年 5月	
第4回 2018年 6月	

東北縦貫自動車道弘前線
東北自動車道（白石～村田）

工種：管理用平面図

名称：村田インターチェンジ
KP.311.608～KP.311.872
STA.110+39～STA.113+05

縮尺：1/500

2/3

東日本高速道路（株） 東北支社

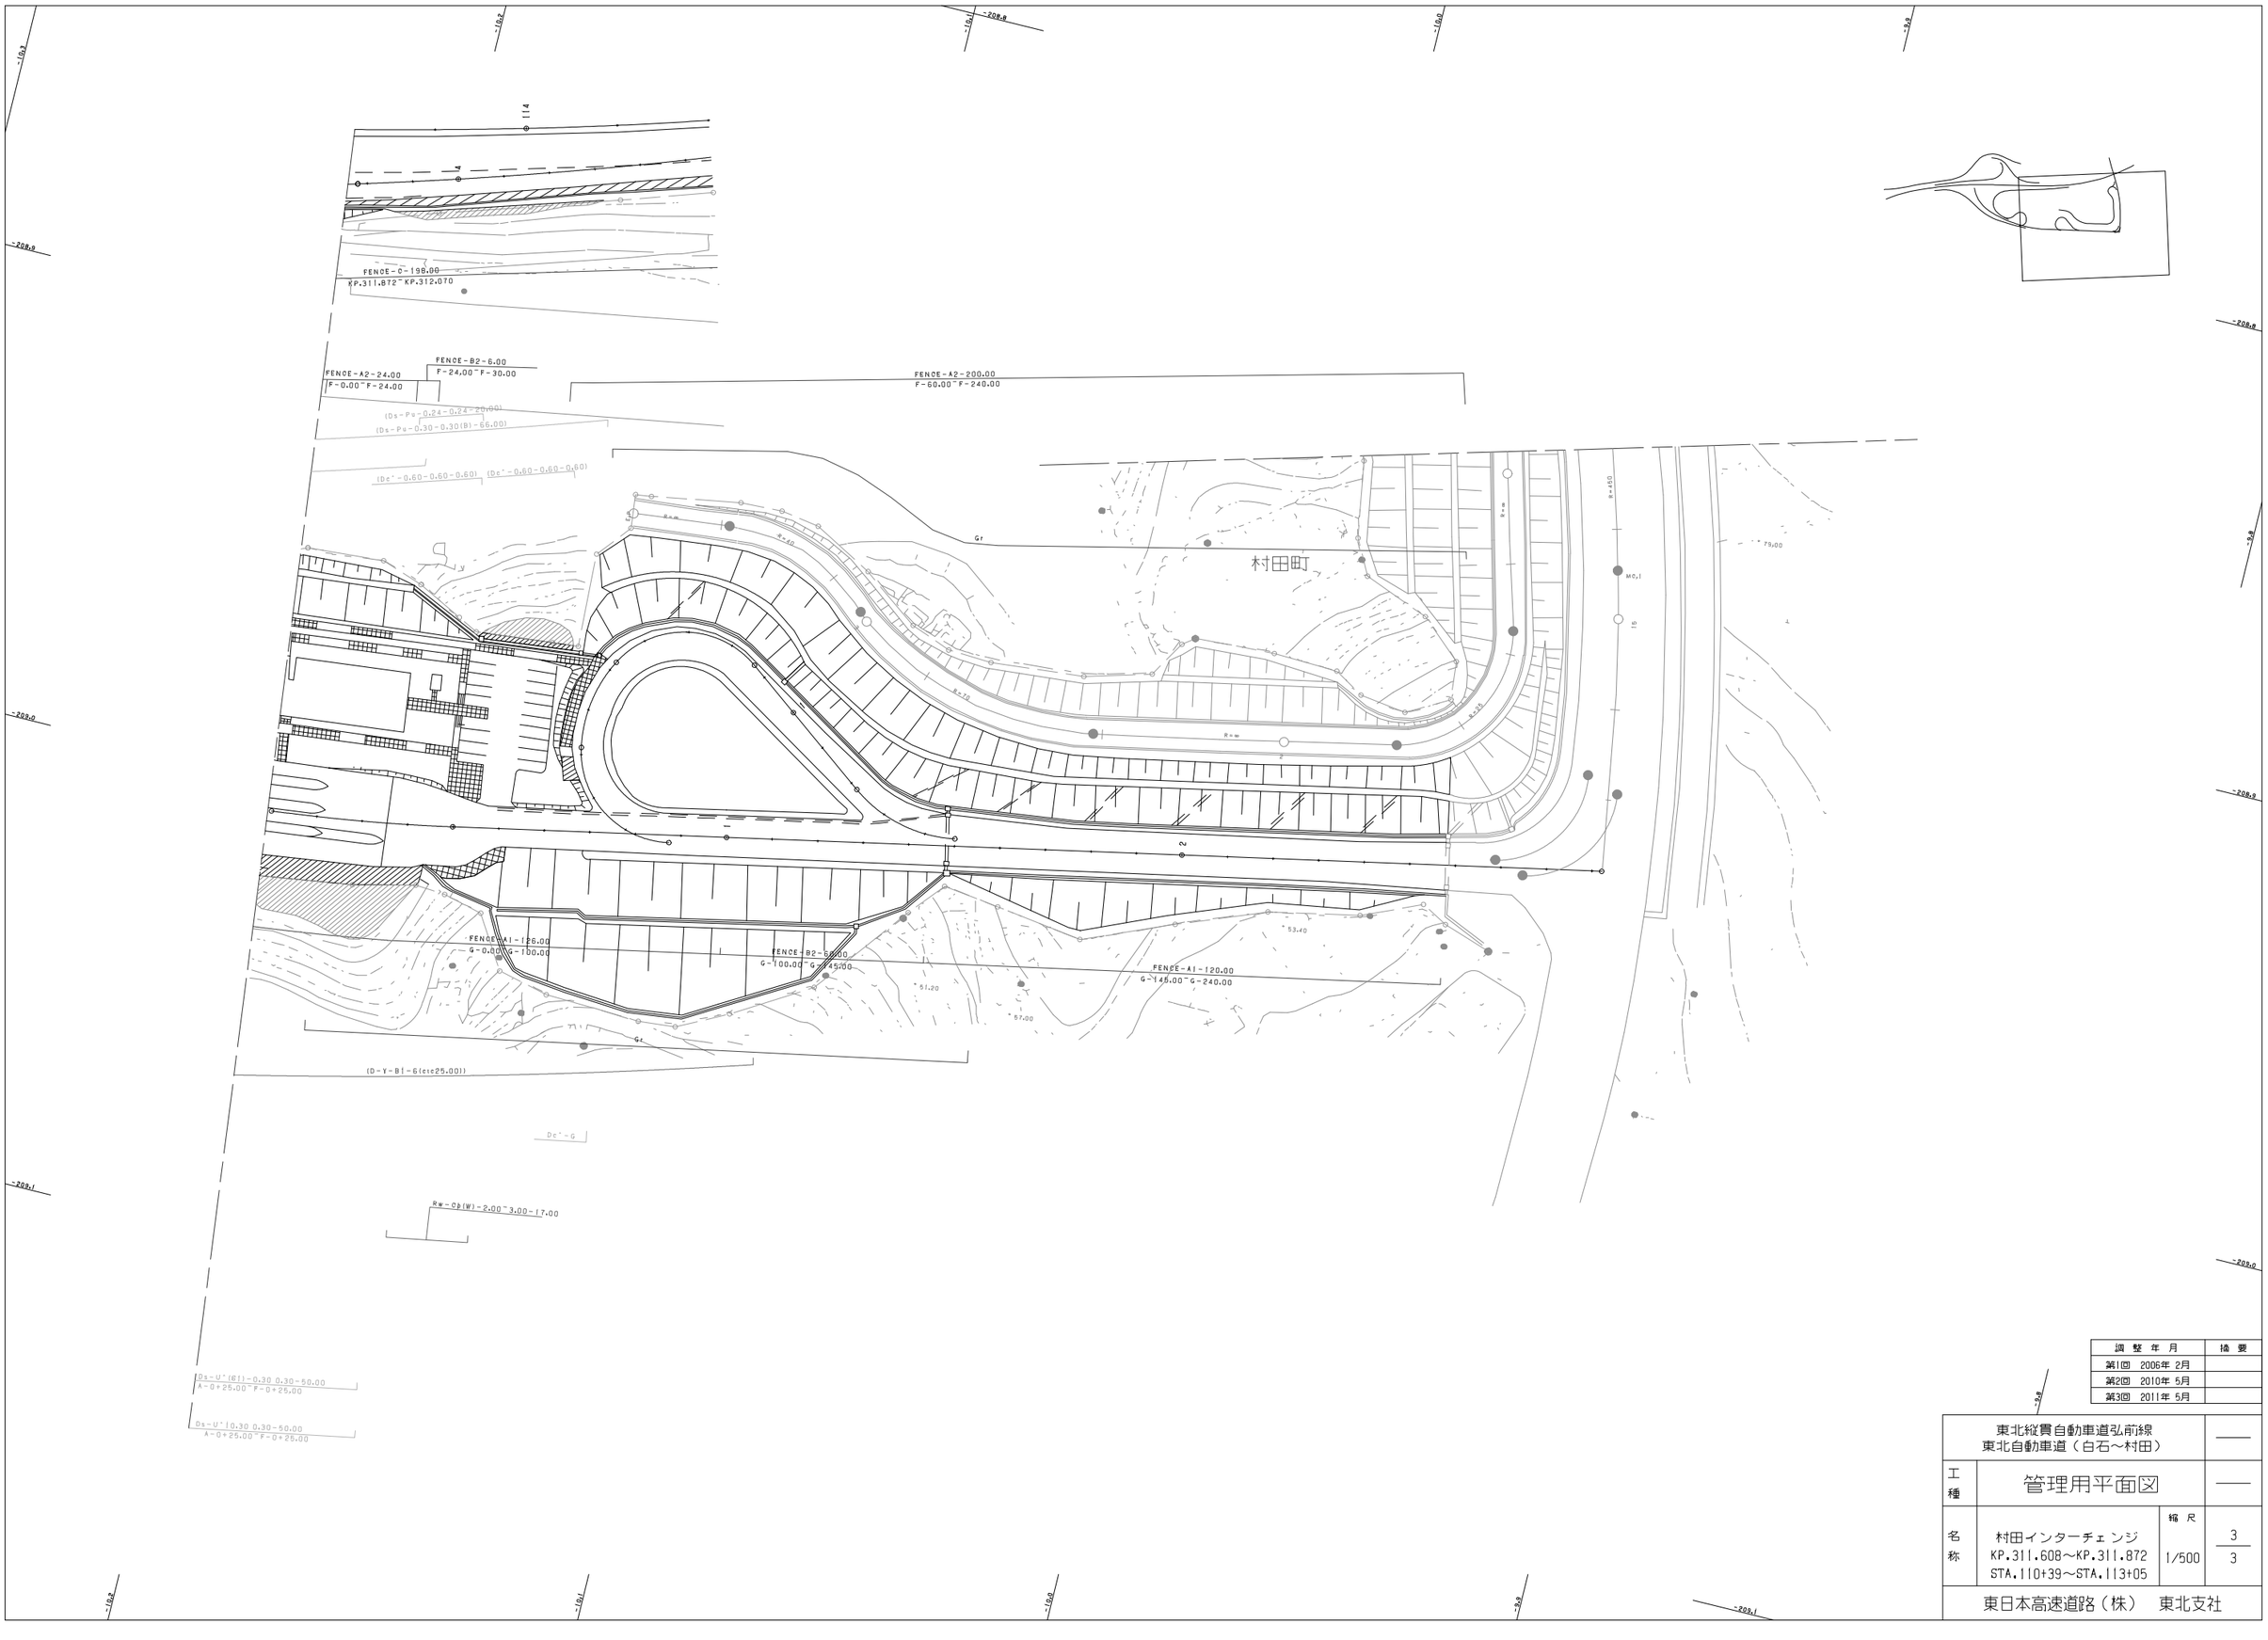

調整年月	摘要
第1回 2006年 2月	
第2回 2010年 5月	
第3回 2011年 5月	

東北縦貫自動車道弘前線 東北自動車道（白石～村田）			——
工種	管理用平面図		——
名称	村田インターチェンジ KP.311.608～KP.311.872 STA.110+39～STA.113+05	縮尺 1/500	3 3
東日本高速道路（株） 東北支社			

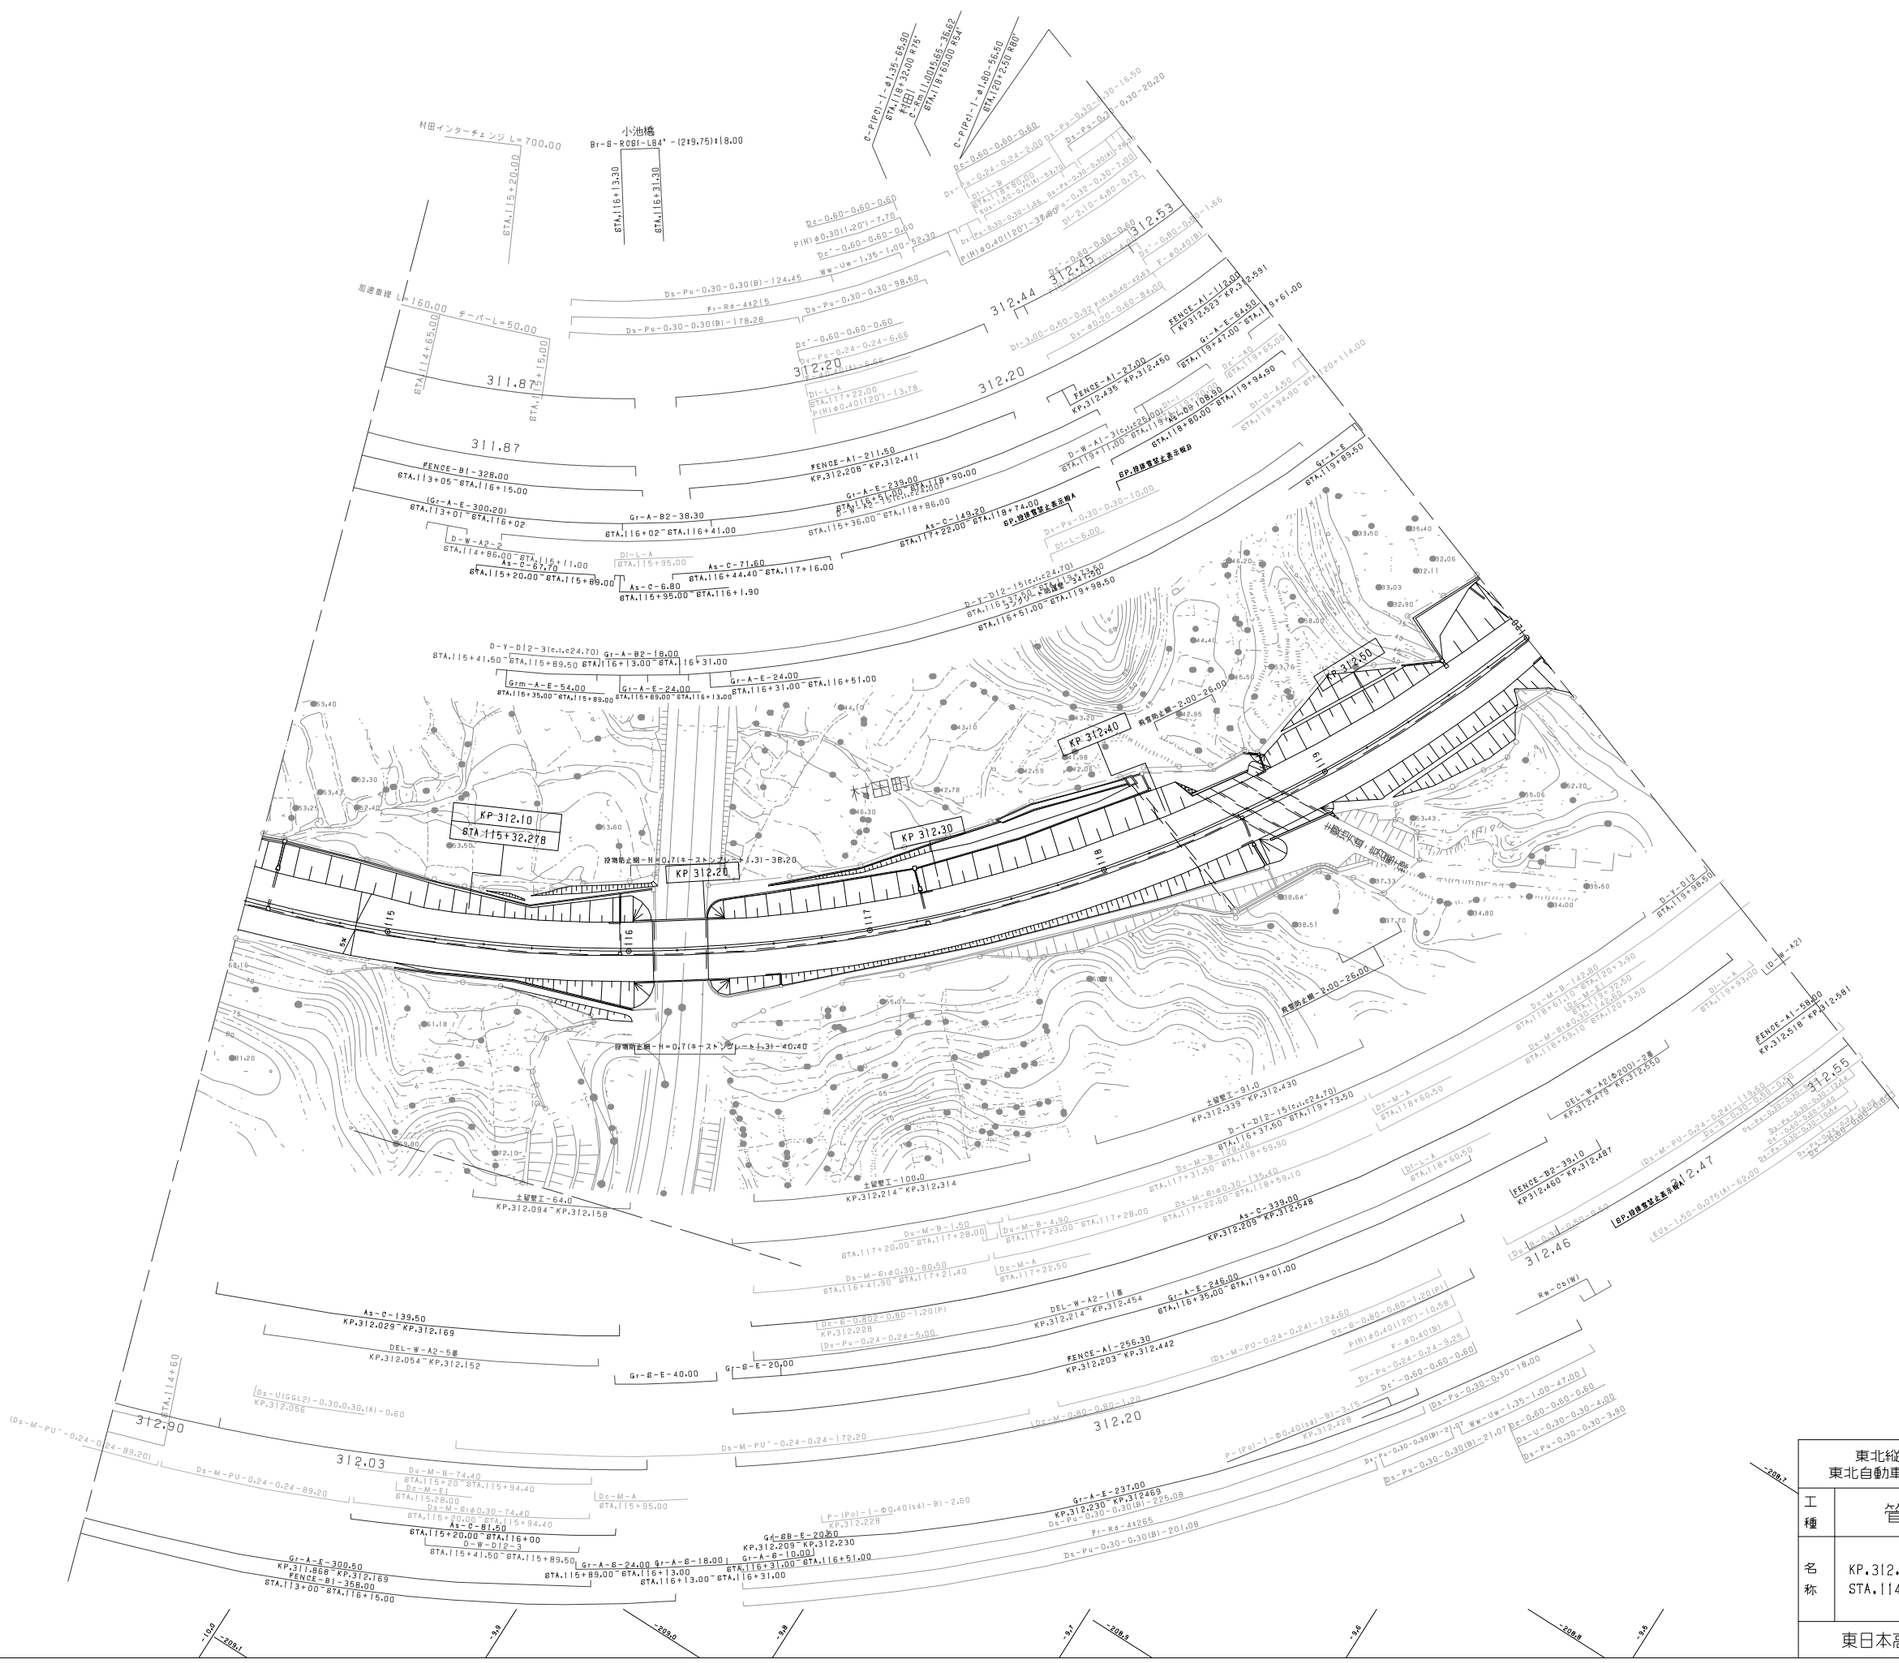
村田インターチェンジ L=700.00
小池橋
Br-B-R20I-L84°-(219.75)×18.00
C-F(P0)-1-φ41.135-65.50
STA.118+32.00 R16
C-F(P0)-1-φ1001.585-36.62
STA.118+09.00 R24
C-F(P0)-1-φ180-56.50
STA.118+25.50 R80
加速車線 L=160.00 テーパー L=50.00
STA.114+65.00
STA.115+15.00
STA.115+20.00
STA.116+13.30
STA.116+31.30
311.87
312.20
312.44
312.45
312.53
312.46
312.47
312.55
312.90
312.03
312.00
KP 312.10
STA.115+32.278
KP 312.20
KP 312.30
KP 312.40
KP 312.50
FENCE-B1-328.00
STA.113+05~STA.116+15.00
(Gr-A-E-300.20)
STA.113+01~STA.116+02
Gr-A-B2-38.30
STA.116+02~STA.116+41.00
D-W-A2-2
STA.114+86.00~STA.116+11.00
As-C-67.70
STA.115+20.00~STA.115+89.00
As-C-6.80
STA.115+95.00~STA.116+1.90
As-C-71.60
STA.116+44.40~STA.117+16.00
FENCE-A1-211.60
KP.312.208~KP.312.411
Gr-A-E-239.00
STA.116+51.00~STA.118+90.00
D-W-A1-31(t.=25.00)
STA.118+11.00~STA.119+84.80
Gr-A-E
STA.116+85.50
FENCE-A1-27.00
KP.312.435~KP.312.450
FENCE-A1-112.00
KP.312.523~KP.312.591
Gr-A-E-84.58
STA.118+47.00~STA.119+61.00
D-W-A1-31(t.=25.00)
STA.118+80.00~STA.119+84.80
D-Y-D12-15(t.=24.70)
STA.116+37.50~STA.119+13.50
D-Y-D12-15(t.=24.70)
STA.115+41.50~STA.115+89.50
Gr-A-B2-18.00
STA.116+13.00~STA.116+31.00
Grm-A-E-54.00
STA.115+35.00~STA.115+89.00
Gr-A-E-24.00
STA.115+89.00~STA.116+13.00
Gr-A-E-24.00
STA.116+31.00~STA.116+51.00
土留壁工-64.0
KP.312.094~KP.312.158
土留壁工-100.0
KP.312.214~KP.312.314
土留壁工-91.0
KP.312.339~KP.312.430
As-C-139.50
KP.312.029~KP.312.169
DEL-W-A2-5基
KP.312.054~KP.312.152
Gr-B-E-40.00
Gr-B-E-20.00
As-C-339.00
KP.312.209~KP.312.548
DEL-W-A2-11基
KP.312.214~KP.312.454
FENCE-A1-256.30
KP.312.203~KP.312.442
Gr-A-E-237.00
KP.312.230~KP.312.469
Gr-A-E-300.50
KP.311.868~KP.312.169
FENCE-B1-358.00
STA.113+00~STA.116+15.00
As-C-81.50
STA.115+20.00~STA.116+00
D-W-D12-3
STA.115+41.50~STA.115+89.50
Gr-A-B-24.00
STA.115+89.00~STA.116+13.00
Gr-A-B-18.00
STA.116+13.00~STA.116+31.00
Gr-B-E-20.00
KP.312.209~KP.312.230
Gr-A-E-10.00
STA.116+31.00~STA.116+51.00
FENCE-A1-58.60
KP.312.518~KP.312.681
FENCE-B2-39.10
KP.312.460~KP.312.787
DEL-W-A2(t=200)-2基
KP.312.479~KP.312.550
As-C-339.00
KP.312.209~KP.312.548
Gr-A-E-246.00
STA.116+35.00~STA.119+01.00
Gr-A-E-231.00
KP.312.230~KP.312.469
Ds-Pu-0.30-0.30(B)-124.45
Ds-Pu-0.30-0.30(B)-178.28
Ds-Pu-0.30-0.30-98.50
Ds-Pu-0.30-0.30(B)-124.60
Ds-Pu-0.30-0.30(B)-21.07
Ds-Pu-0.30-0.30(B)-201.08
Ds-M-PU-0.24-0.24-89.20
Ds-M-PU-0.24-0.24-172.20
Ds-M-PU-0.24-0.24-124.60
Ds-M-PU-0.24-0.24-119.60
Ds-M-PU-0.24-0.24-47.00
Ds-M-PU-0.24-0.24-135.40
Ds-M-PU-0.24-0.24-59.10
Ds-M-PU-0.24-0.24-59.30
Ds-M-PU-0.24-0.24-58.10
Ds-M-PU-0.24-0.24-93.00
Ds-M-PU-0.24-0.24-142.60
Ds-M-PU-0.24-0.24-120.30
Ds-M-PU-0.24-0.24-52.20
Ds-M-PU-0.24-0.24-135.40

調整年月	摘要
第1回 2006年 2月	
第2回 2010年 5月	
第3回 2011年 5月	
第4回 2018年 6月	

東北縦貫自動車道弘前線
東北自動車道（村田～村田JCT）

工種	管理用平面図		
名称	KP.312.568～KP.313.368 STA.120+00～STA.128+00	縮尺 1/1000	2/4

東日本高速道路（株） 東北支社

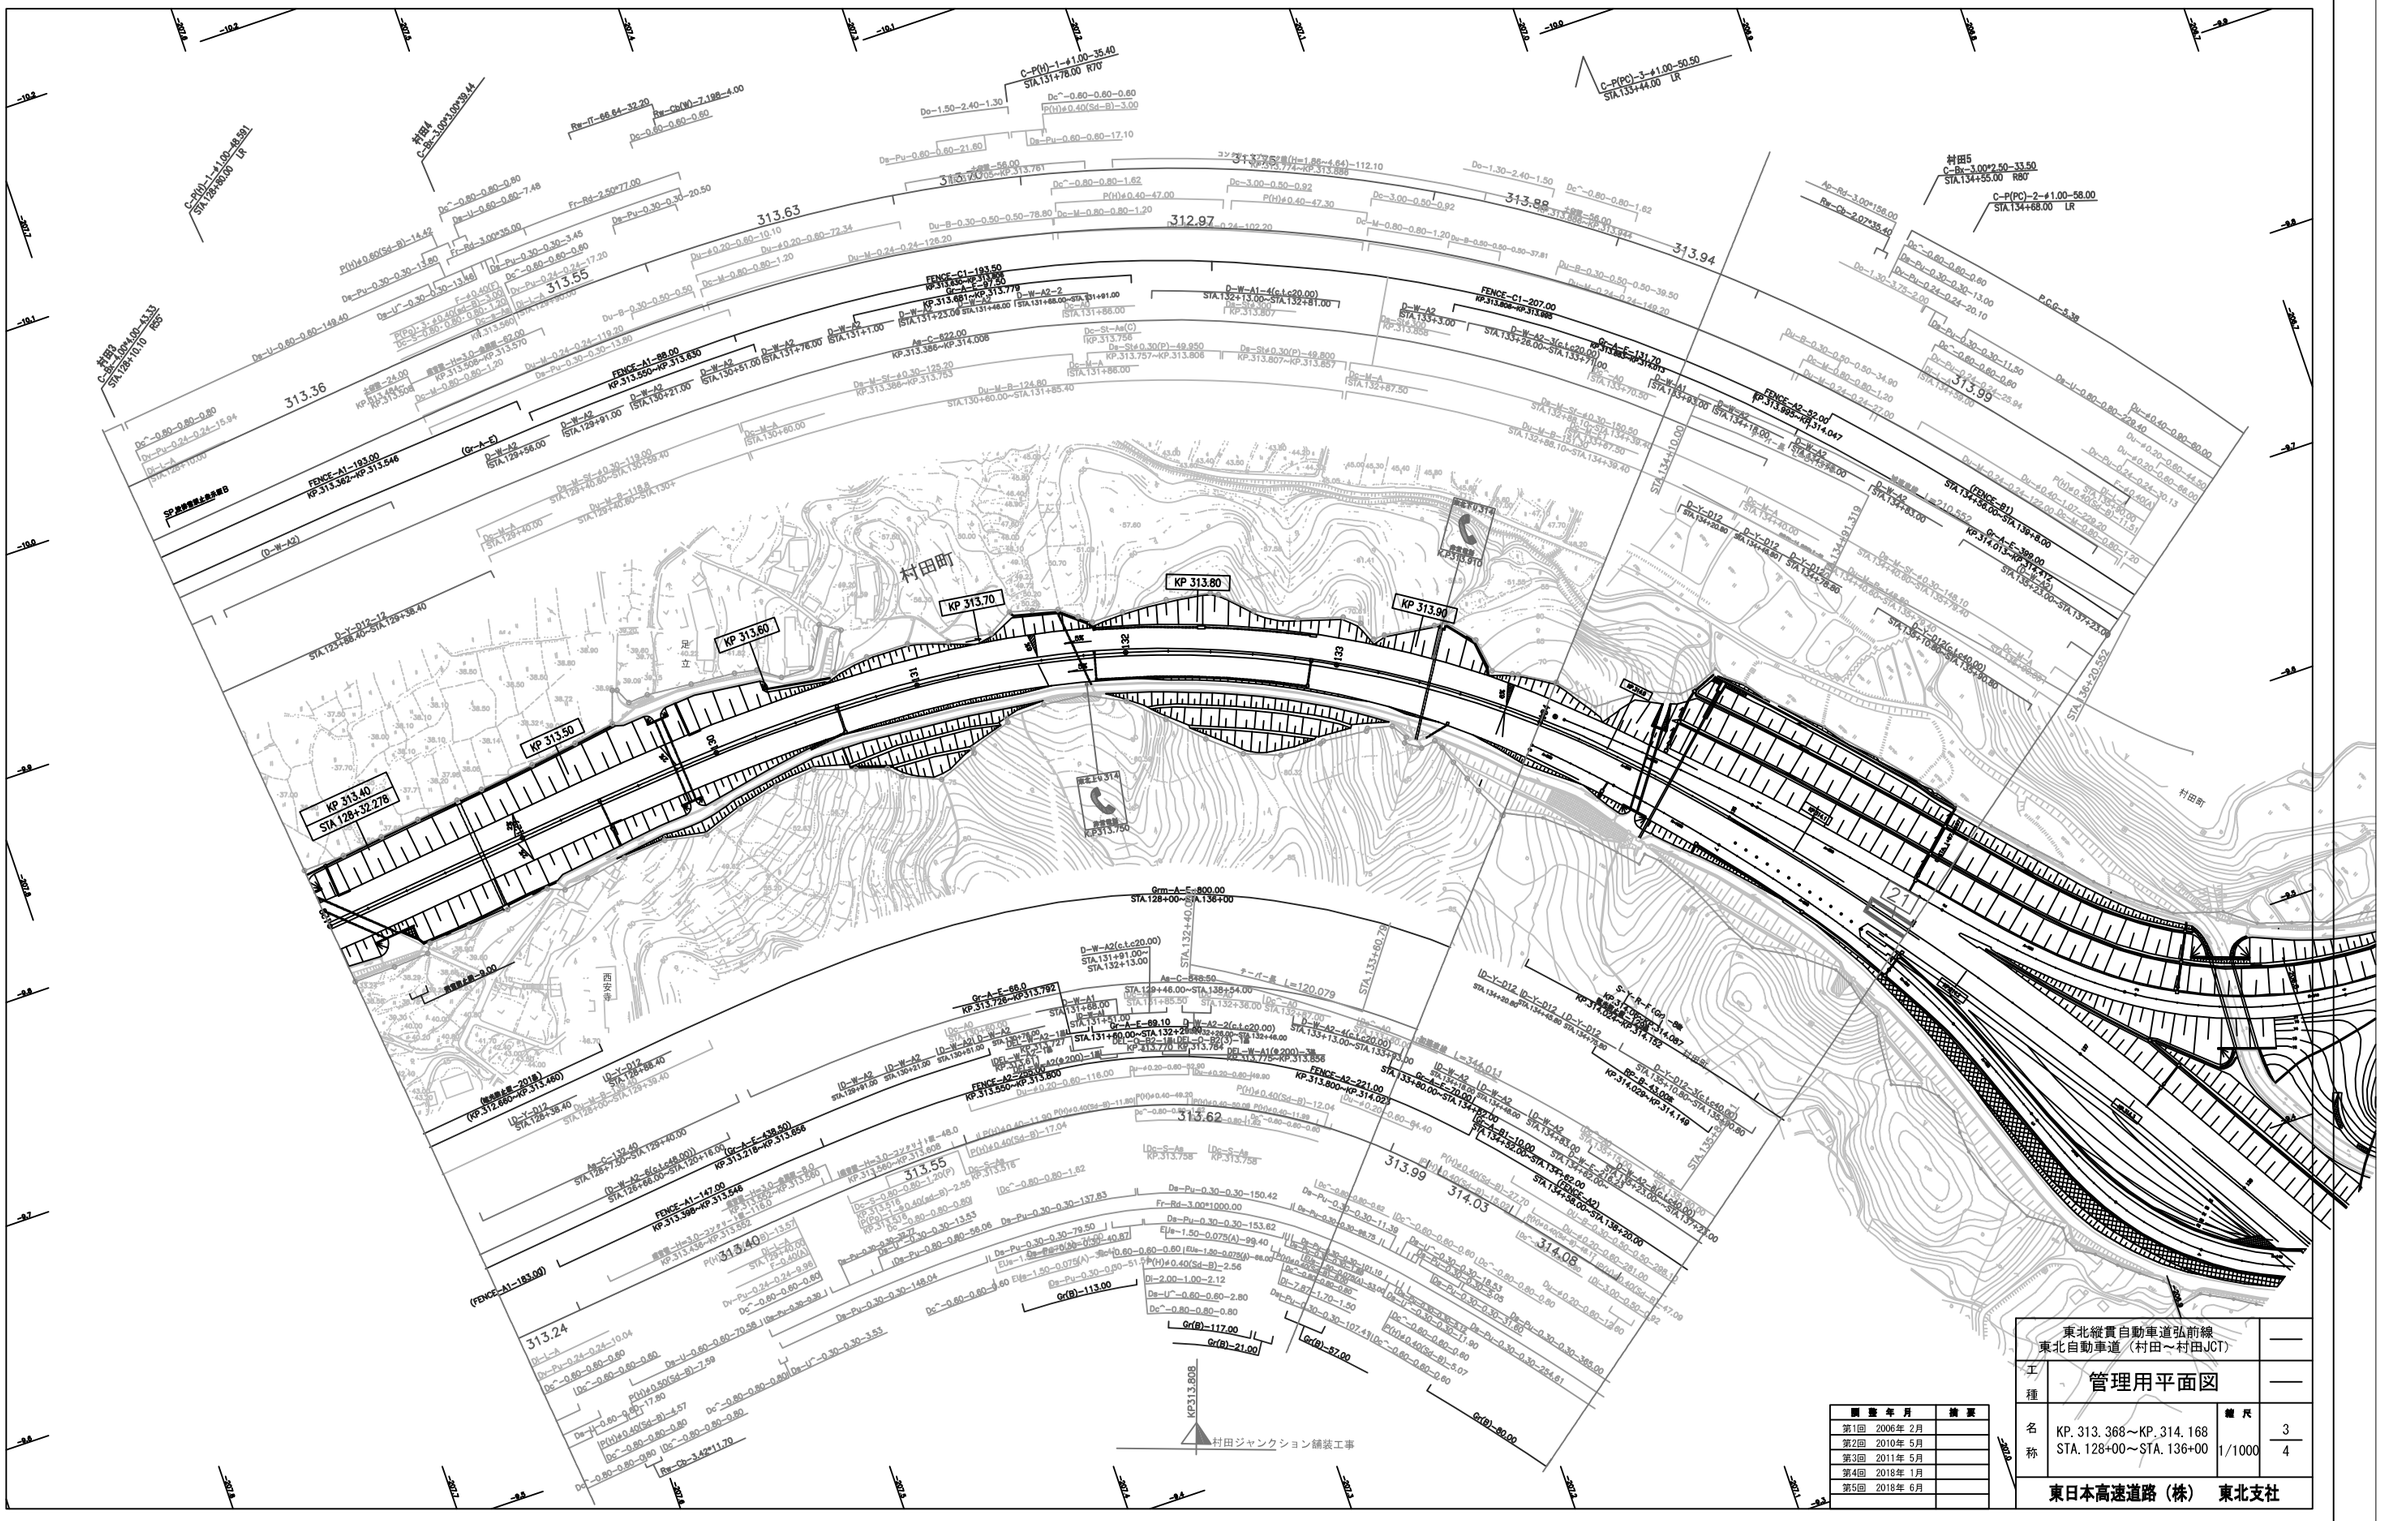

調整年月	摘要
第1回 2006年 2月	
第2回 2010年 5月	
第3回 2011年 5月	
第4回 2018年 1月	
第5回 2018年 6月	

東北縦貫自動車道弘前線
東北自動車道（村田～村田JCT）

工種	管理用平面図		
名称	KP. 313. 368～KP. 314. 168 STA. 128+00～STA. 136+00	縮尺 1/1000	3 4

東日本高速道路（株） 東北支社

東北縦貫自動車道弘前線
東北自動車道（村田～村田JCT）

工種	管理用平面図		
名称	KP.314.168～KP.314.968 STA.136+00～STA.144+00	縮尺 1/1000	4/4

東日本高速道路（株）　東北支社

調整年月	摘要
第1回　2006年 2月	
第2回　2016年 1月	
第3回　2018年 1月	
第4回　2018年 6月	

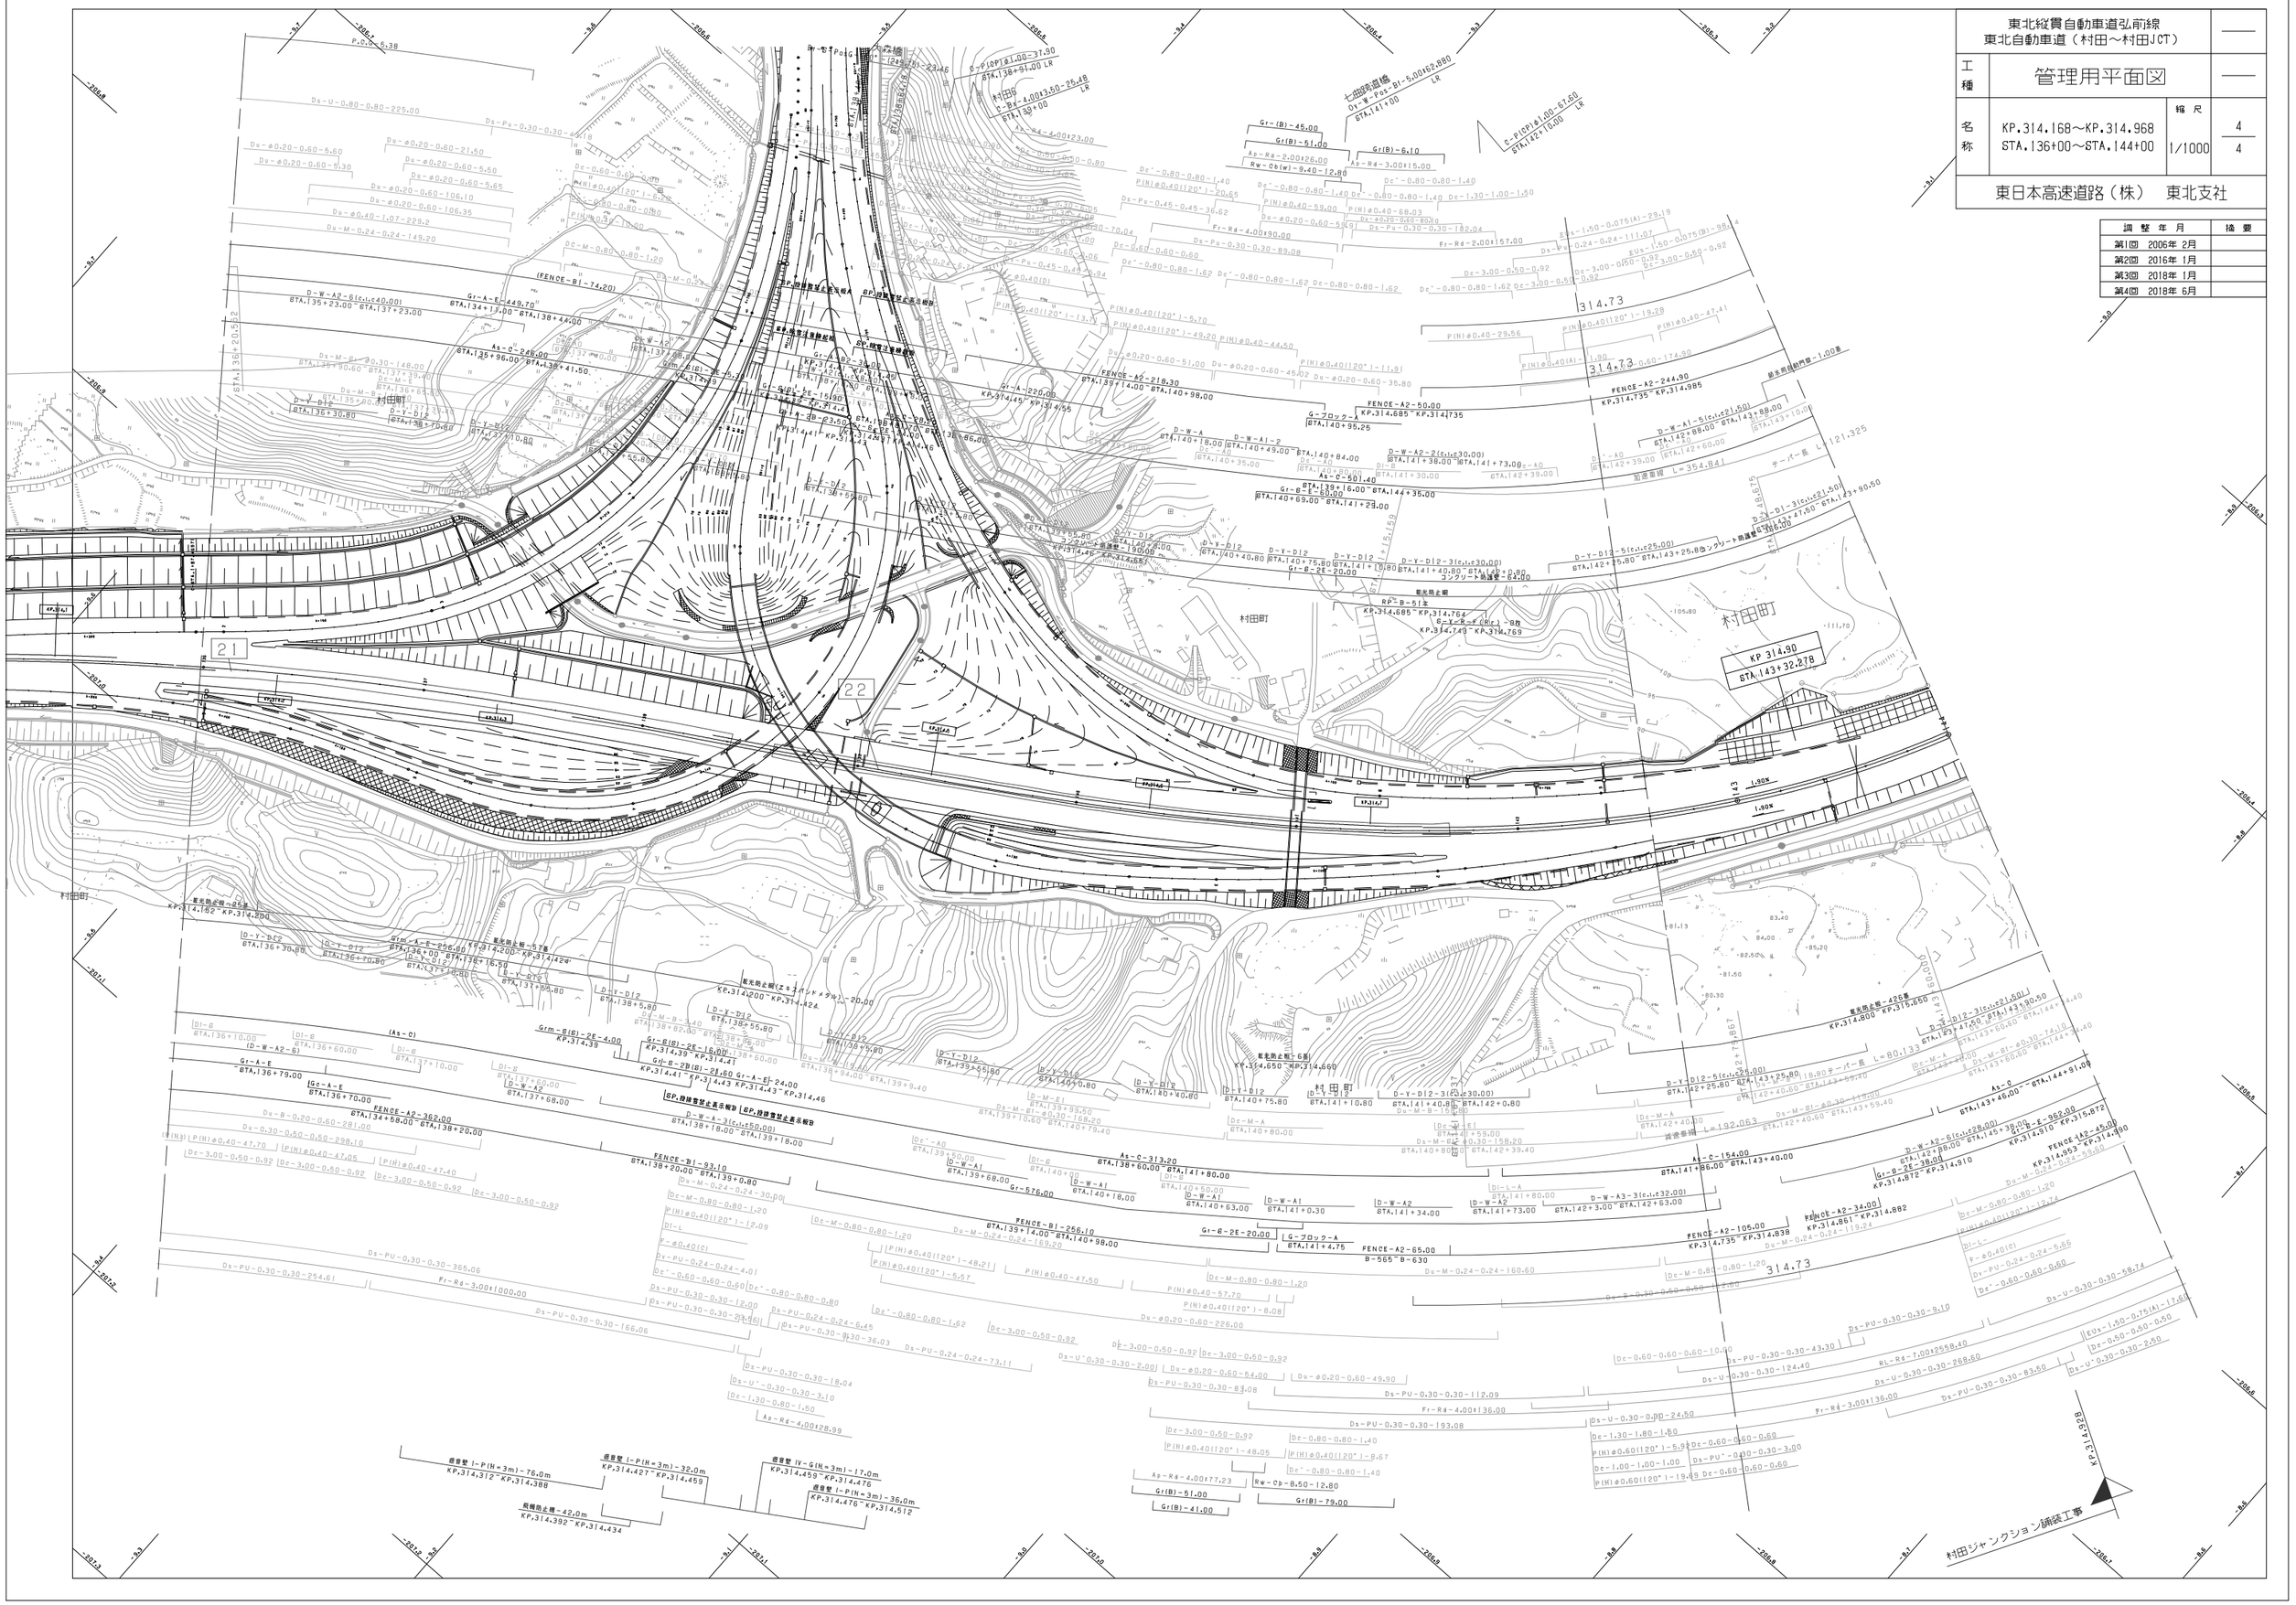

東北縦貫自動車道弘前線 東北自動車道（村田IC～村田JCT）			——
工種	管理用平面図		——
名称	村田ジャンクション KP.314.154～KP.314.410 STA.135+12～STA.138+40 (KP.D-380～KP.D-220) (STA.D-0+85～STA.D-5+90)	縮尺 1/500	1 4
東日本高速道路（株）　東北支社			

調整年月	摘要
第1回　2006年 2月	
第2回　2018年 1月	
第3回　2018年 6月	

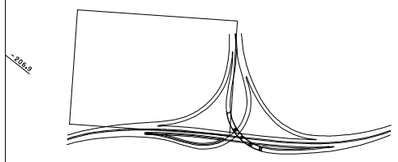

村田ジャンクション舗装工事
村田ジャンクション（ランプ、その他）工事
村田舗装工事
村田ジャンクション工事
村田町
KP.314.2
KP.314.3

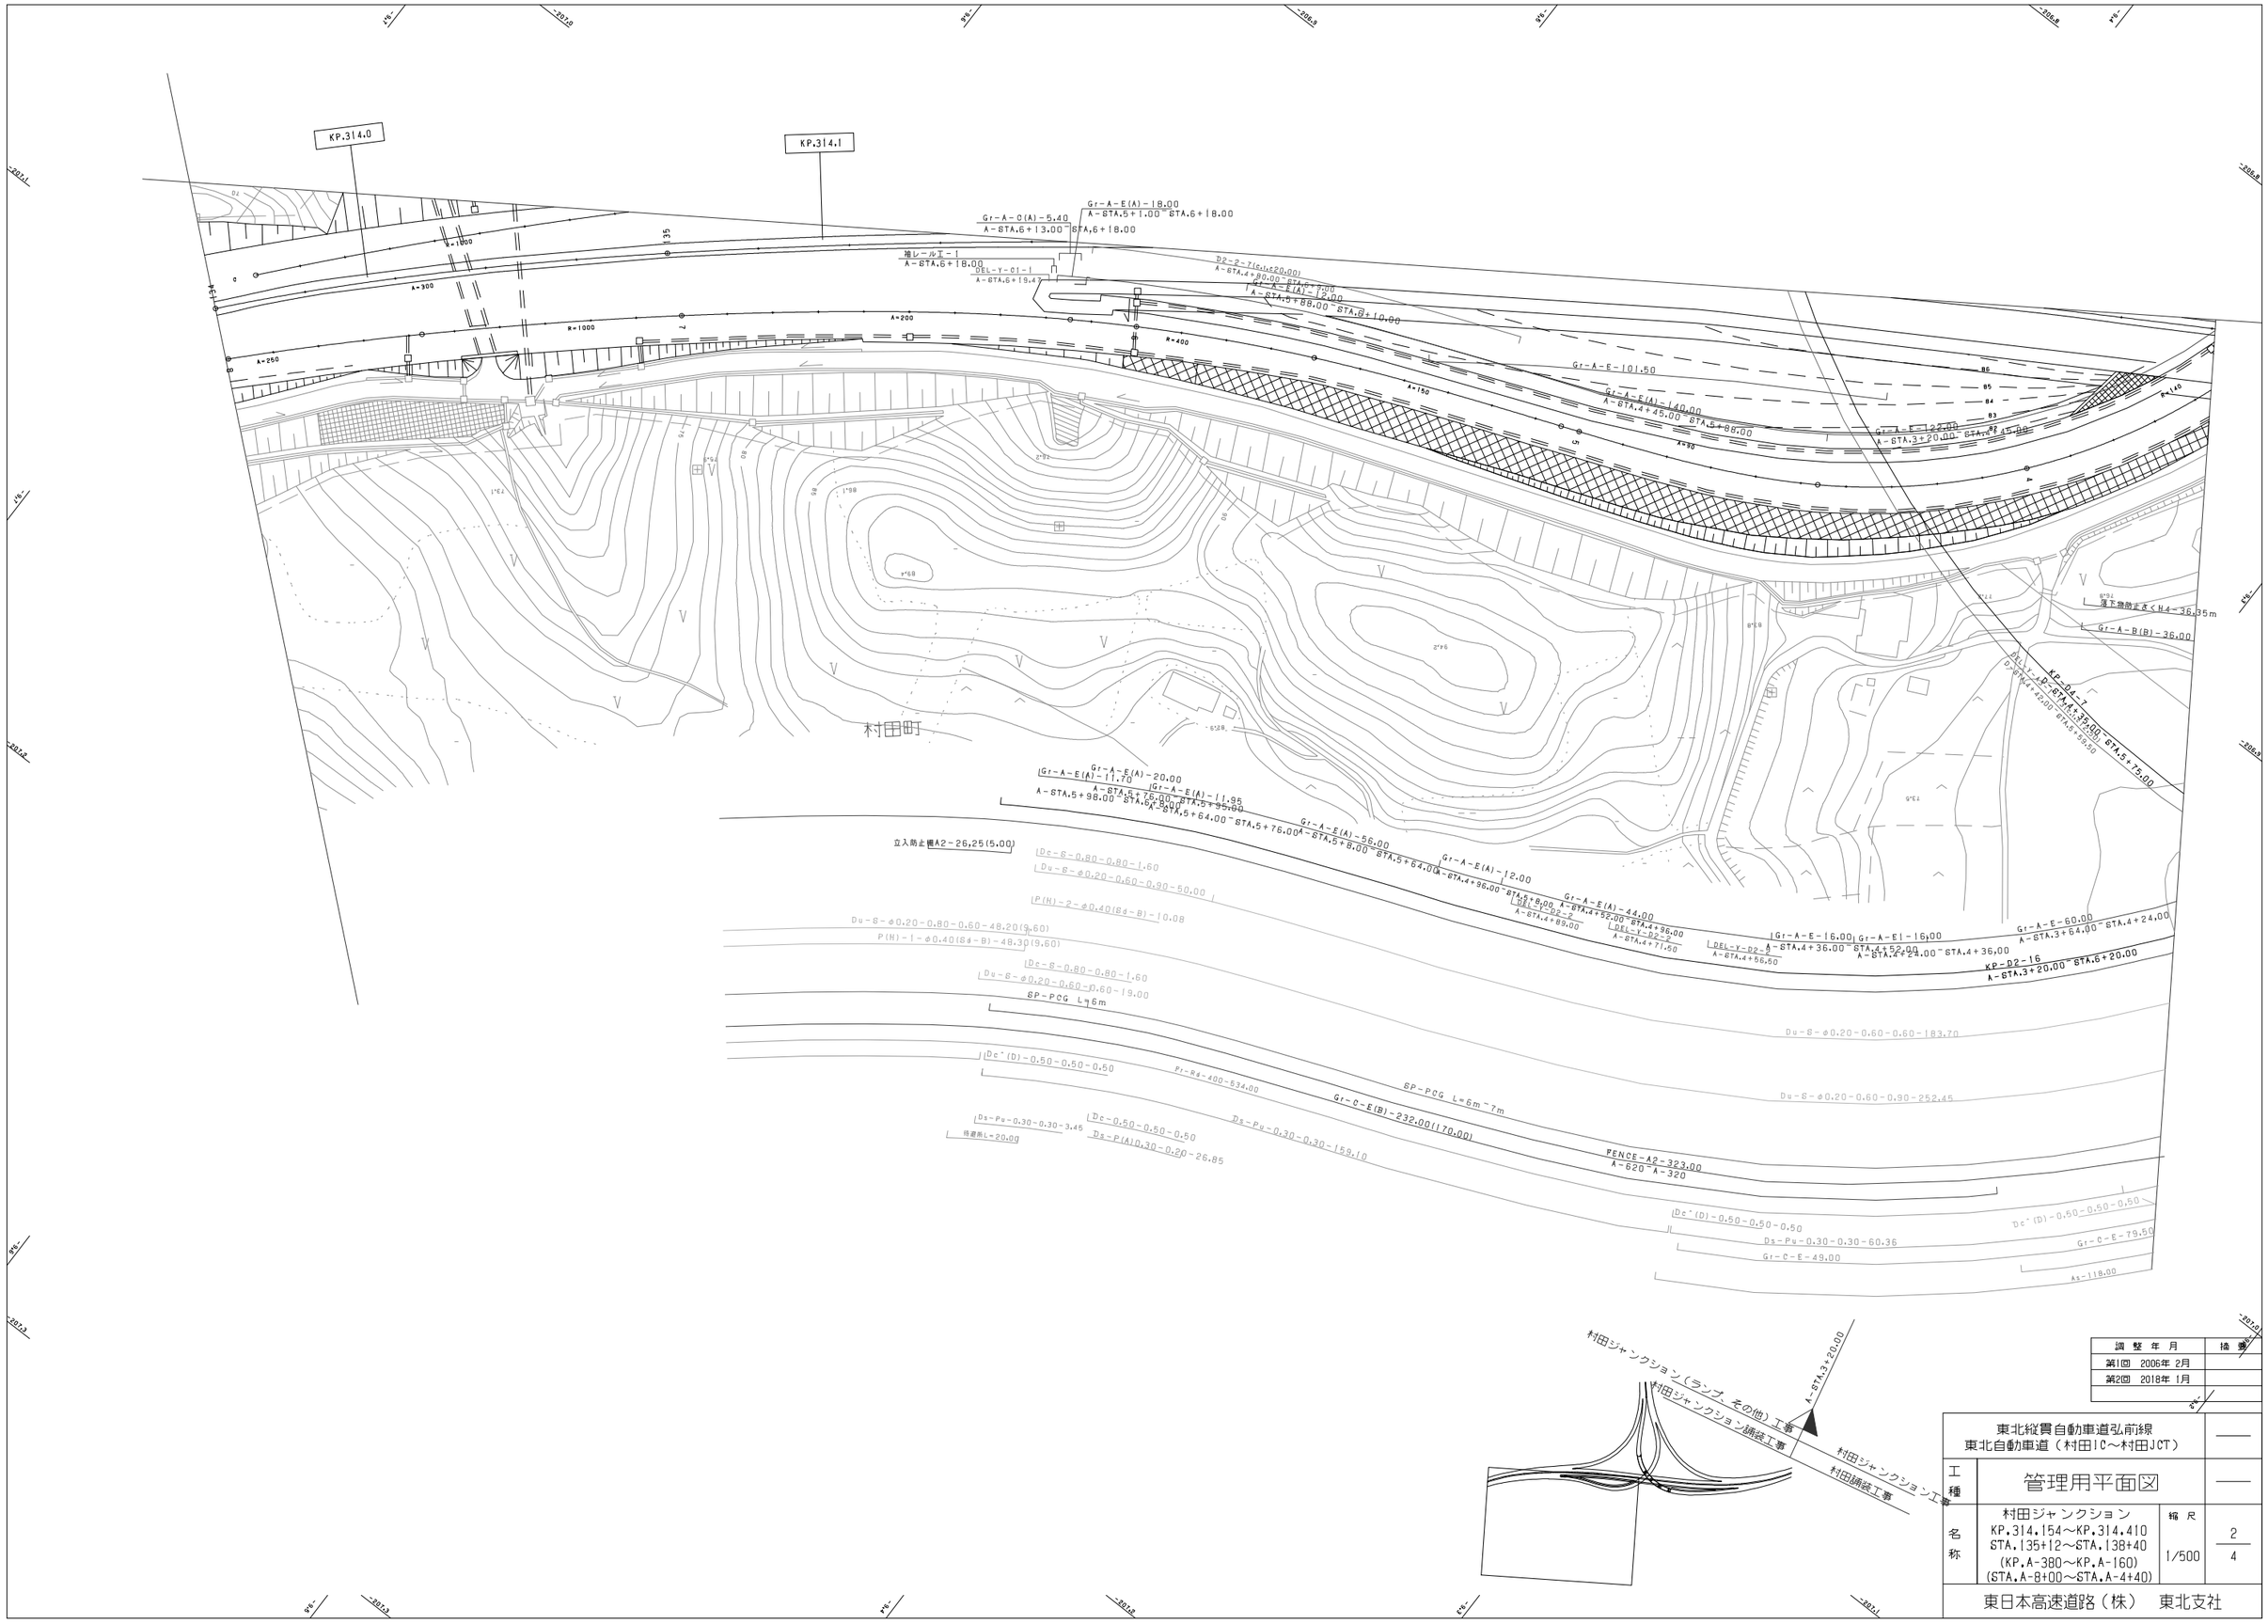

調整年月	摘要
第1回 2006年 2月	
第2回 2018年 1月	

東北縦貫自動車道弘前線 東北自動車道（村田IC～村田JCT）			―
工種	管理用平面図		―
名称	村田ジャンクション KP.314.154～KP.314.410 STA.135+12～STA.138+40 (KP.A-380～KP.A-160) (STA.A-8+00～STA.A-4+40)	縮尺 1/500	2 4
東日本高速道路（株） 東北支社			

東北縦貫自動車道弘前線
東北自動車道（村田IC～村田JCT）

工種	管理用平面図		
名称	村田ジャンクション KP.314.410～KP.314.723 STA.138+60～STA.141+70 (KP.C-140～KP.C-440) (STA.C-3+60～STA.C-9+40)	縮尺 1/500	3 4

東日本高速道路（株）　東北支社

調整年月	摘要
第1回　2006年 2月	
第2回　2018年 1月	

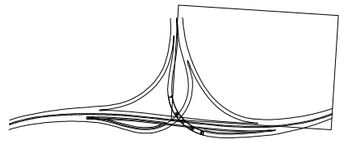

村田ジャンクション工事
村田ジャンクション(ランプ、その他)工事
村田連絡工事
村田ジャンクション連絡工事
村田JCT-3
足立橋
村田町
立入防止柵A2(A)-155.00
立入防止柵A0-56.50
投雪雪禁止表示板A
投雪雪禁止表示板B
雪堆積面(D)
雪堆積面(U)
村田JCT-2
植栽
ガードレール支柱工
地レール工-1
DEL-Y-B1
DEL-Y-C1-1
DEL-Y-D2-2
DEL-Y-D2-4
PENCE-A2-50.00
PENCE-A2-15.00
KP-D2-4
KP-D1-1-21(L)-20.00
KP-D2-1-21(L)-20.00
KP-B1-1-10
KP-D2-1-18(L)-20.00
KP-D2-1-10
KP-B1-1-20.00
KP-D2-1-20.00
KP-D2-1-10

KP.314.5

KP.314.6

KP.314.7

村田町

村田ジャンクション(ランプ、その他)工事

村田ジャンクション工事

村田ジャンクション(ランプ、その他)工事

調整年月	摘要
第1回 2006年 2月	
第2回 2018年 1月	

東北縦貫自動車道弘前線
東北自動車道（村田IC～村田JCT）

工種：管理用平面図

名称：村田ジャンクション
KP.314.410～KP.314.723
STA.138+60～STA.141+70
(KP.B-60～KP.B-620)
(STA.B-5+00～STA.B-2+70)

縮尺：1/500

4/4

東日本高速道路（株） 東北支社

村田ジャンクション舗装工事

KP.315.038

村田7
C-Bs-5.50|4.00-25.40
STA.144+25.00
LR

C-P(PO)-2-4.00-58.50
STA.144+87.40
R67°

村田8
C-Bs-4.00|3.00-24.95
STA.145+95.00
LR

C-P(PO)-2-4.00-13.00
STA.146+40.80
L80°

村田9
C-Bs-2.00|2.00-85.84
STA.148+15.60
L84°

村田10
C-Bs-4.00|4.00-35.30
STA.149+15.60
L76°

315.32
315.07
314.73
315.16
315.49
315.62
315.74
315.00
314.99
315.05
314.73

Dc-0.90-0.90-0.90
Dc'-0.60-0.60-0.60
Ds-U-0.80-0.80-21.35
Ds-U-0.80-0.80-94.72
Ds-U-0.80-0.80-53.50
Ds-Ps-0.30-0.30-9.25
Ds-Ps-0.30-0.30-89.70
Ds-Pu-0.30-0.30-89.70
Fr-R4-4.00|95.00
Ds-(K)-Pu-0.24-0.24
Dc-1.30-1.20-1.30
Dc-1.30-1.60-1.50
C-P(N)ø400(64-B)-1.20
Ds-Ps-0.30-0.30-1.26
Dc-0.60-0.60-0.60
Ds-U-0.30-0.30-4.00
Ds-U-0.30-0.30-76.0
Ds-Ps-0.45-0.45-86.73
Ds-U-0.30-0.30-120.30
Fr-R4-4.00|175.00
Ds-Ps-0.30-0.30-20.75
Ds-U-0.30-0.30-93.15
Ds-U-0.30-0.30-113.30
Dc'-0.60-0.80-0.80
Dc-0.50-0.60-0.60
Ds-Ps-0.24-0.24-20.75
Ds-U-0.30-0.03-1.30
Ds-B-0.30-0.50-0.50-46.30
Dc-M-0.80-0.80-1.20
Dc'-0.60-0.0-0.60
Dc-M-0.80-0.80-1.66
Ds-M-0.24-0.24-149.20
Dc-ø0.20-0.60-13.00
Ds-M-0.80-0.80-1.60
Ds-M-0.24-0.24-152.40
Ds-ø0.20-0.60-182.10
Dc-0.80-0.80-1.20
Dc'-0.60-0.60-0.60
Ds-M-0.24-0.24-144.30
Ds-M-ø0.30-144.30
Ds-M-ø0.30-152.70
Ds-M-ø0.30-128.10
Ds-M-ø0.30-103.80
Ds-M-ø0.30-99.10
Ds-M-0.24-0.24-104.20
Ds-Ps-0.24-0.24-100.00
Ds-Ps-0.24-0.24-10.00
Ds-Ps-0.24-0.24-129.20
Ds-M-0.24-0.24-89.20
Ds-M-0.80-0.80-1.20
Ds-M-0.24-0.24-13.93
Dc'-0.60-0.60-0.06
Ds-U-0.30-0.30-126.09
Ds-U-0.30-0.30-128.23
Ds-U-0.30-0.30-139.95
Ds-U-0.30-0.30-22.50
Ds-U-0.30-0.30-21
Ds-U-0.30-0.30-146.32
Ds-U-0.30-0.30-13.30
Ds-U-0.30-0.30-37.70
Ds-U-0.30-0.30-91.14
Ds-U-0.30-0.30-75.80
Ds-U-0.30-0.30-8.00
Ds-U-0.50-0.35-6.55
Ds-U-0.30-0.30-15.32
Ds-U-0.30-0.30-71.30
Ds-Ps-0.30-0.30-13.30
Dc-1.40-1.60-1.30
Dc'-0.60-0.60-0.60
Dc-0.60-0.60-0.60
Ds-Ps-0.30-0.30-68.65
Ds-Ps-0.30-0.30-90.00
Ds-Ps-0.30-0.30-80.00
Ds-Ps-0.30-0.30-74.30
Ds-Ps-0.30-0.30-6.75
Ds-Ps-0.30-0.30-5.50
Ds-Ps-0.30-0.30-31.26
Ds-Ps-0.30-0.30-p.30-88.60
Ds-U-0.30-0.30-6.75
Ds-U-0.30-0.30-4.00
Ds-Ps-0.24-0.24-21.70
Dc-0.60-0.60-0.60
Dc'-0.60-0.60-0.60
Dc-0.60-0.60-0.60
Dc-0.60-0.60-0.60
Dc

東北縦貫自動車道弘前線
東北自動車道（村田JCT～仙台南）

工種	管理用平面図		
名称	KP.315.768～KP.316.568 STA.152+00～STA.160+00	縮尺 1/1000	2/16

東日本高速道路（株）　東北支社

調整年月	摘要
第1回　2006年 2月	
第2回　2011年 5月	

村田工区終点　管生工区起点

村田町

KP.315.80
STA.152+32.278

KP.315.768

KP.316.00

KP.316.10

KP.316.20

KP.316.40

KP.316.50

KP.316.568

315.62

315.74

315.48

315.83

(FENCE-A2-560.00)
KP.315.500 KP.316.084

FENCE-A2-430.00
KP.316.072 KP.316.503

(FENCE-A2-280.00)

百村田跨道橋
STA.154+22.20

上石跨道橋
STA.154+40.00

非常駐車帯 L=60.00
STA.154+20.00
STA.154+80.00

非常駐車帯 L=60.00
STA.157+80.00
STA.158+40.00

盛板直線 L=2045.00

STA.156+20.00

Gr(B)-445.00
Gr(B)-61.00
Gr(B)-120.50
Gr(B)-135.00
Gr(B)-315.50
Gr(B)-97.00
Gr(B)-65.00
Gr-A-61-17.00
Gr-A
Gr-A-A2
Gr-A-E1-82.00
Gr-A-E2-28-21.00
Gr-A-E2-21.00
Gr-A-E2-21.00
Gr-A-E2

東北縦貫自動車道弘前線
東北自動車道（村田ＪＣＴ～仙台南）

工種	管理用平面図		
名称	KP.316.568～KP.317.368 STA.160+00～STA.168+00	縮尺 1/1000	3/16

東日本高速道路（株）　東北支社

調整年月	摘要
第1回　2006年 2月	
第2回　2010年 5月	
第3回　2011年 5月	
第4回　2017年 1月	

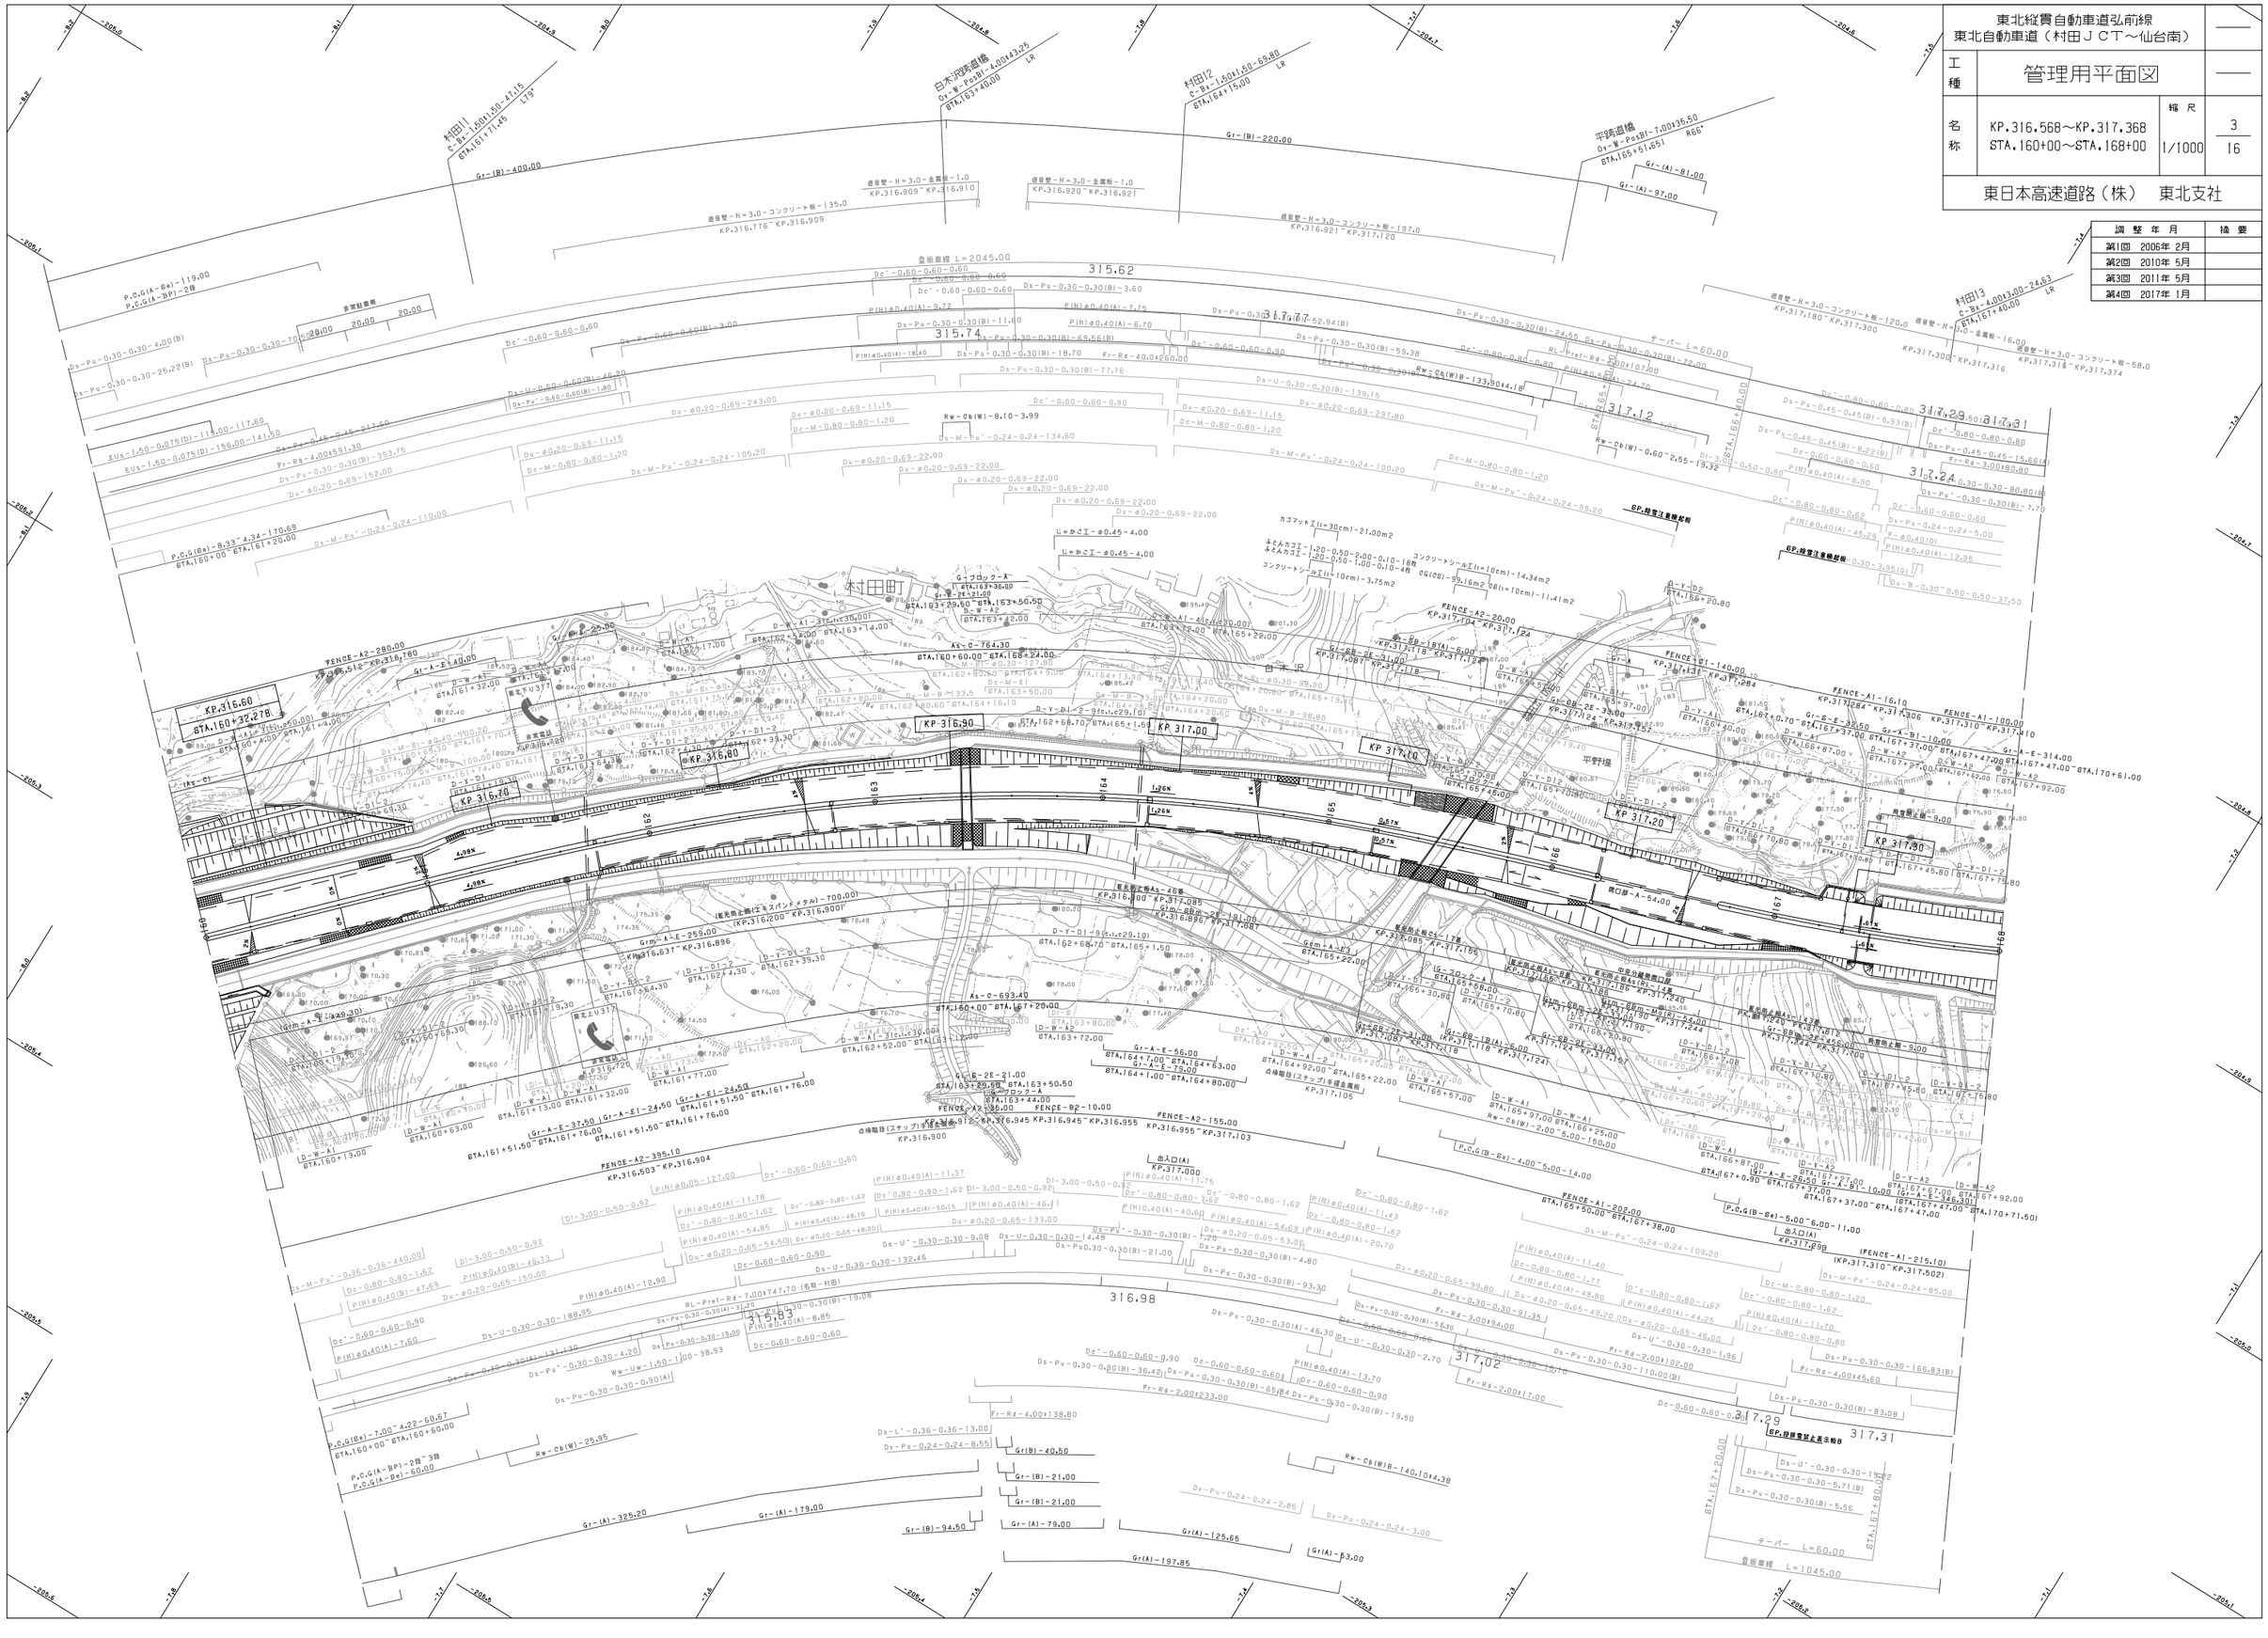
村田I1
C-Bx-1.50|1.50-47.15
STA.161+71.45
白木沢跨道橋
村田I2
C-Bx-1.50|1.50-69.80
STA.164+15.00
平筒道橋
村田I3
C-Bx-4.00|3.00-24.63
STA.167+40.00
Gr-(B)-400.00
Gr-(B)-220.00
Gr-(A)-81.00
Gr-(A)-97.00
遮音壁-H=3.0-コンクリート板-135.0
KP.316.776~KP.316.909
遮音壁-H=3.0-金属板-1.0
KP.316.909~KP.316.910
遮音壁-H=3.0-金属板-1.0
KP.316.920~KP.316.921
遮音壁-H=3.0-コンクリート板-197.0
KP.316.921~KP.317.120
遮音壁-H=3.0-コンクリート板-120.0
KP.317.180~KP.317.300
遮音壁-H=3.0-金属板-16.00
KP.317.300~KP.317.316
遮音壁-H=3.0-コンクリート板-58.0
KP.317.316~KP.317.374
盛土上り
盛土下り
本田町
白木川
白木JR
平野堤
南口跨-A-54.00
盛土上り317
盛土下り317
盛土上り319
盛土下り319
盛土上り320
盛土下り320
KP.316.60
STA.160+32.278
KP.316.70
KP.316.80
KP.316.90
KP.317.00
KP.317.10
KP.317.20
KP.317.30
FENCE-A2-280.00
KP.316.512~KP.316.780
FENCE-A2-395.10
KP.316.503~KP.316.804
FENCE-A2-155.00
KP.316.945~KP.316.955
KP.316.955~KP.317.103
FENCE-A1-202.00
STA.165+50.00~STA.167+38.00
FENCE-A1-215.10)
(KP.317.310~KP.317.502)
FENCE-A1-16.10
KP.317.284~KP.317.306
FENCE-A1-100.00
KP.317.310~KP.317.410
FENCE-B2-10.00
KP.316.912~KP.316.945
FENCE-B1-140.00
KP.317.131~KP.317.284
Gr-A-E-140.00
Gr-A-E-259.00
KP.316.637~KP.316.896
Gr-A-E-249.30
Gr-A-E-37.50
Gr-A-E1-24.50
Gr-A-E-56.00
Gr-A-E-25.50
Gr-A-E-314.00
Gr-A-E-246.30
Gr-A-E-73.00
Gr-A-E2-21.00
Gr-B1-10.00
Gr-B-E-32.50
Gr-B-E-37.00
Gr-B-E-21.00
Gr-B-E-33.00
Gr-B-E-24.00
Gr-B1-10.00
Gr-B2-10.00
Gr-A-E1-24.50
Gr-A-E2-21.00
Gr-A-E-73.00
Gr-B-E-21.00
Gr-B-E-24.00
Gr-B1-10.00
Gr-B2-10.00
Gr-(B)-40.50
Gr-(B)-21.00
Gr-(B)-21.00
Gr-(B)-94.50
Gr-(A)-79.00
Gr-(A)-125.65
Gr-(A)-197.85
Gr-(A)-53.00
Gr-(A)-325.20
Gr-(A)-179.00
As-C-764.30
STA.160+60.00~STA.168+22.00
As-C-693.40
STA.160+00~STA.167+20.00
Rw-Cb(W)-8.10-3.99
Rw-Cb(W)-133.90+4.18
Rw-Cb(W)-0.60-2.55-19.32
Rw-Cb(W)-2.00-5.00-150.00
Rw-Cb(W)-25.95
Rw-Cb(W)-140.10+4.38
Rw-Uw-1.50-1.00-38.93
Rw-Uw-1.50-1.00-38.93
P.C.G(A-Ba)-119.00
P.C.G(A-Bp)-2箇所
P.C.G(Ba-Bp)-4.34-170.69
STA.160+00~STA.161+20.00
P.C.G(Ba-Be)-8.33-4.34-170.69
STA.160+00~STA.161+20.00
P.C.G(Be)-7.00-4.22-60.67
STA.160+00~STA.160+60.00
P.C.G(A-Bp)-2箇所-3箇
P.C.G(A-Be)-60.00
P.C.G(B-Be)-4.00-5.00-14.00
P.C.G(B-Be)-5.00-6.00-11.00
P.C.G(B-Be)-5.00-6.00-150.00
盛土上り317
盛土下り317
盛土上り319
盛土下り319
盛土上り320
盛土下り320
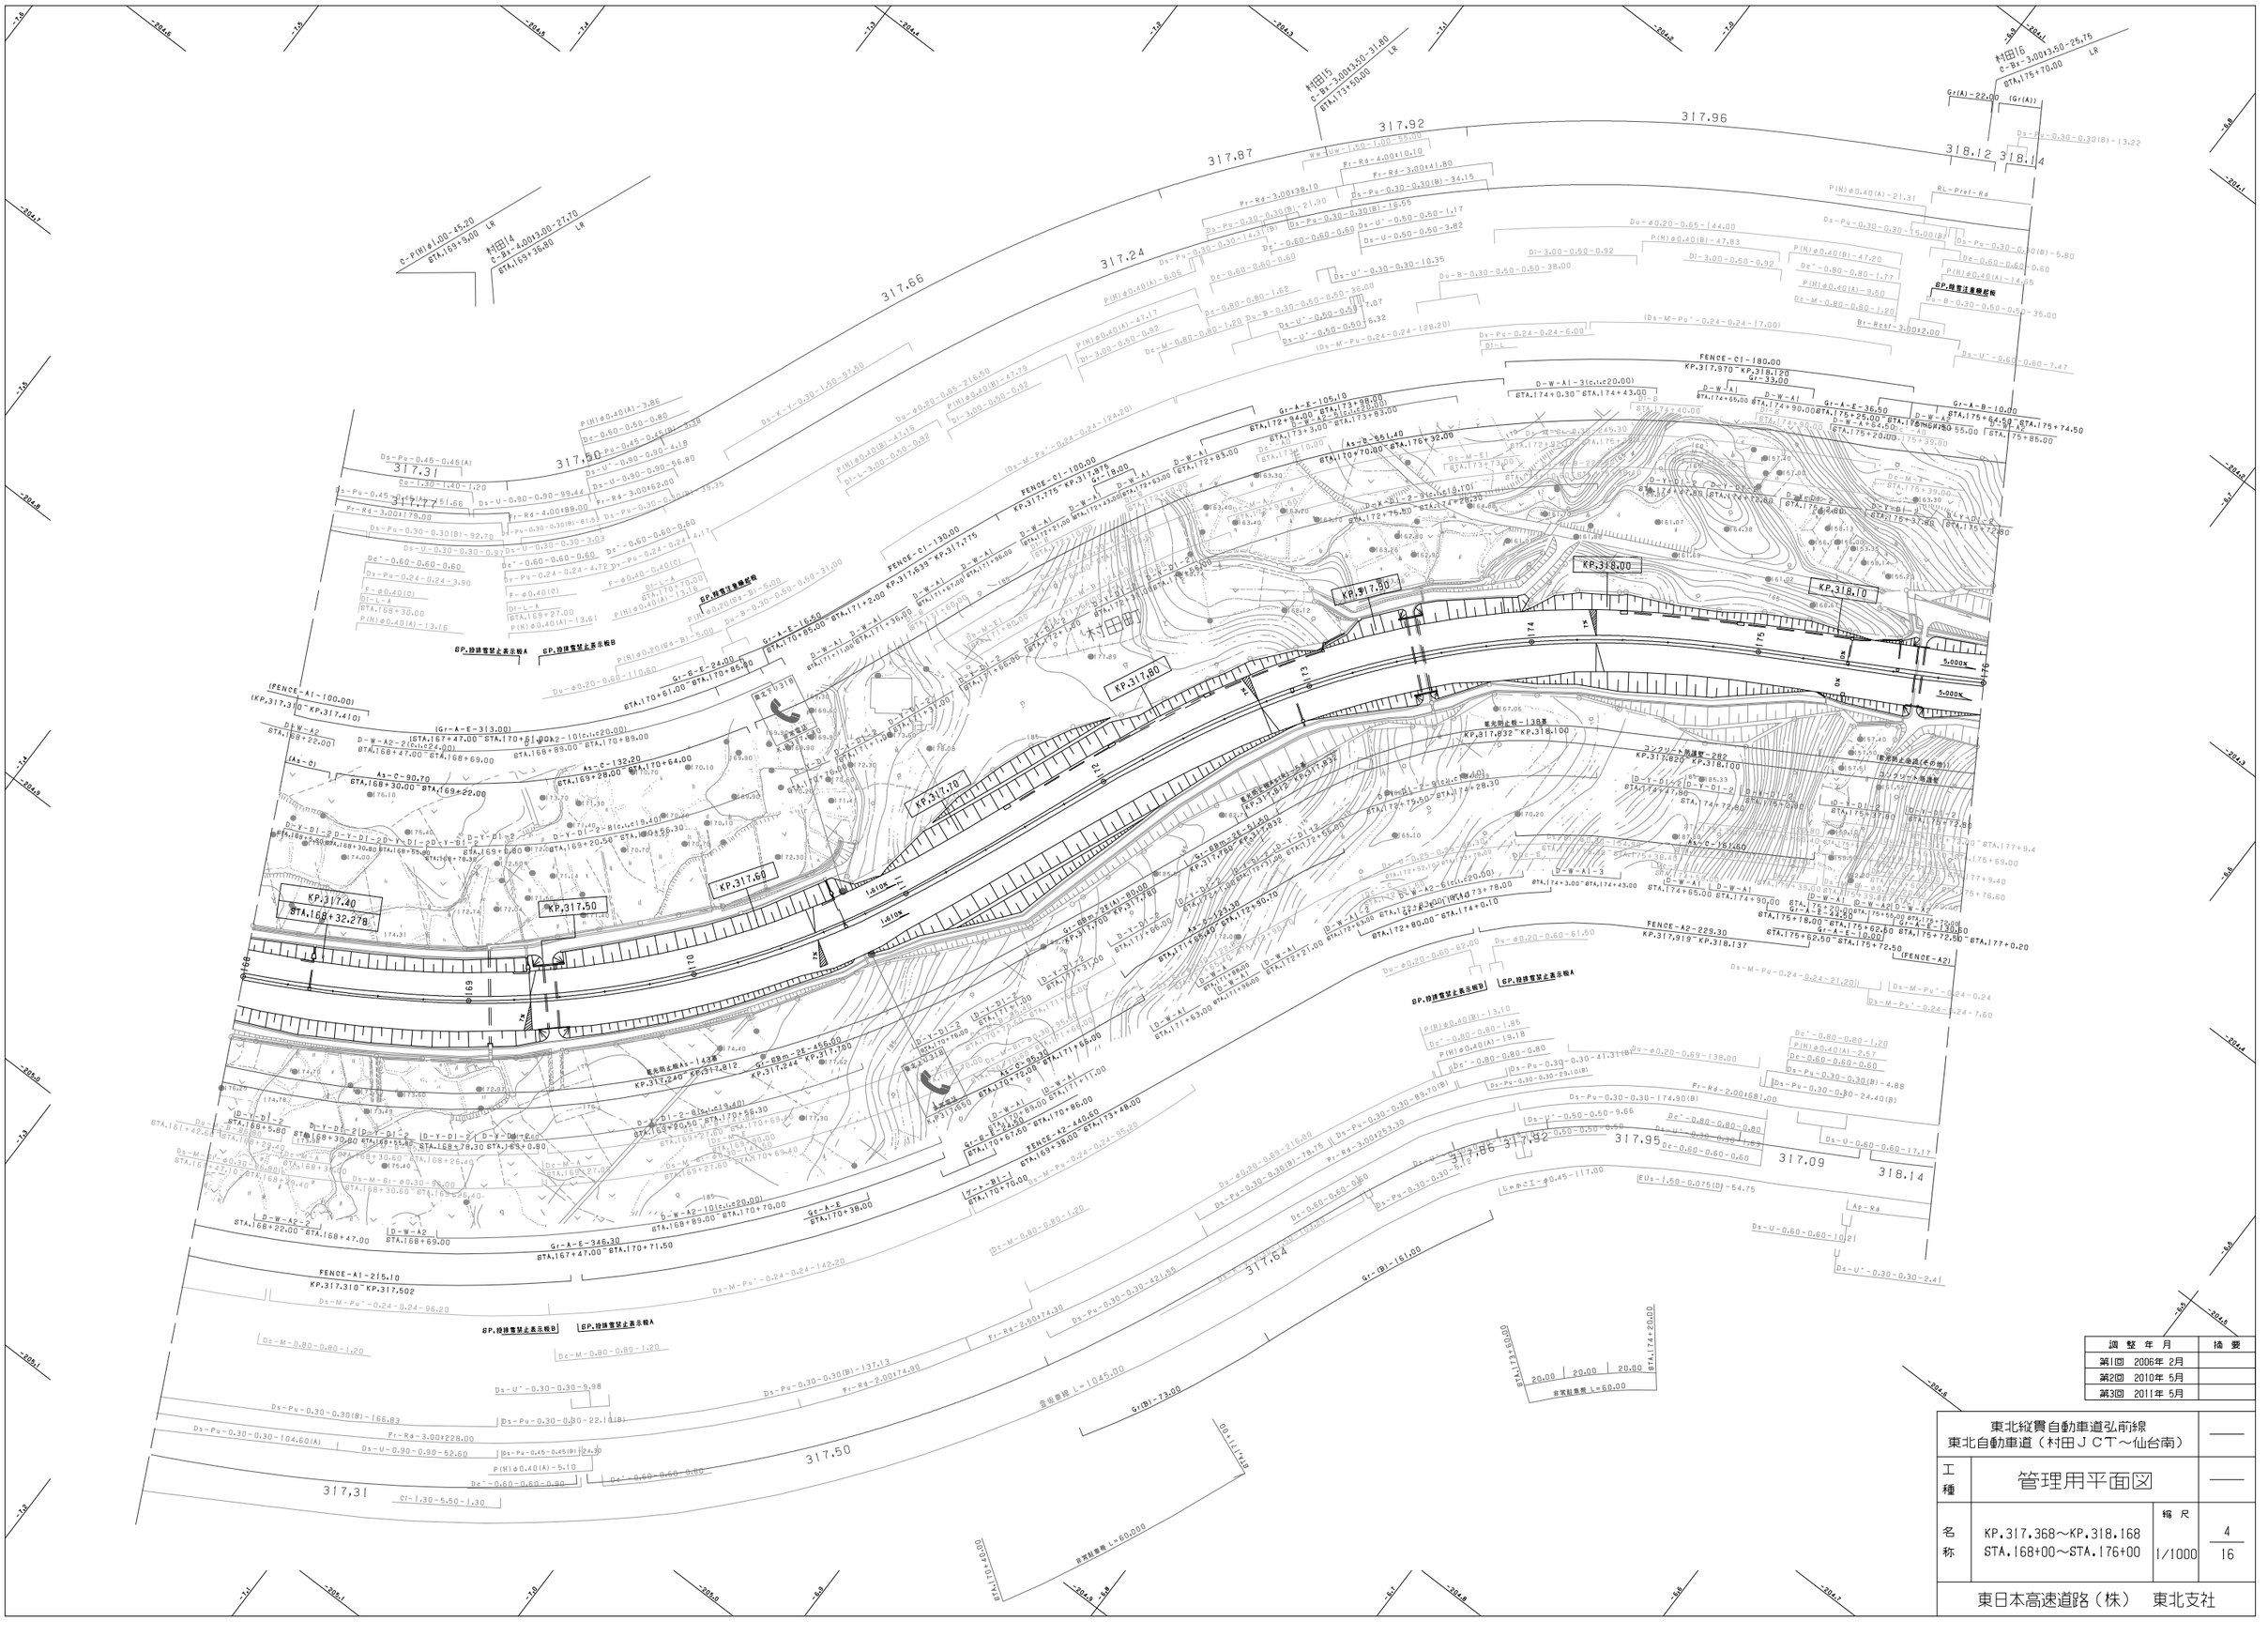
村田I5
C-Br-3.00×3.50-31.80
STA.173+56.00
LR
村田I6
C-Br-3.00×3.50-25.75
STA.175+70.00
LR
村田I4
C-Br-4.00×3.00-27.70
STA.169+36.80
LR
C-P(H)φ1.00-45.20
STA.169+6.00
317.92
317.96
317.87
317.24
317.66
317.50
317.31
318.12
318.14
KP.317.40
STA.168+32.278
KP.317.50
KP.317.60
KP.317.70
KP.317.80
KP.317.90
KP.318.00
KP.318.10
1:6.0%
1:6.0%
FENCE-C1-180.00
KP.317.970~KP.318.120
FENCE-C1-130.00
KP.317.775~KP.317.905
FENCE-C1-100.00
KP.317.775~KP.317.875
FENCE-A1-215.10
KP.317.310~KP.317.502
FENCE-A2-229.30
KP.317.919~KP.318.137
(FENCE-A1-100.00)
KP.317.310~KP.317.410
GP.段差管禁止表示板A
GP.段差管禁止表示板B
GP.段差注意標起板
視光防止柵L=143.0
KP.317.240~KP.317.812
視光防止柵L=138.0
KP.317.632~KP.318.100
視光防止柵(天の川)
KP.317.820~KP.318.100
コンクリート防護壁-282
コンクリート防護壁
非常駐車帯 L=60.00
非常駐車帯 L=60.00
20.00
20.00
20.00
STA.174+20.00
STA.173+55.00
5.000%
5.000%
Gr-B-E-346.30
STA.167+47.00~STA.170+71.50
Gr-A-E-346.30
STA.167+47.00~STA.170+71.50
Gr-(B)-161.00
G1(B)-73.00
Gr-A-E-105.10
STA.172+94.00~STA.173+99.00
As-D-161.40
STA.170+70.00~STA.176+32.00
Gr-A-E-36.50
STA.174+90.00~STA.175+26.50
Gr-A-B-10.00
STA.175+64.50~STA.175+74.50
Gr-A-E-24.00
STA.170+61.00~STA.170+85.00
Gr-A-E-65.50
STA.170+85.00~STA.171+2.00
Gr-A-E-38.00
STA.170+38.00
Gr-A-E-10.00
STA.175+62.50~STA.175+72.50
Gr-A-E-10.00
STA.175+72.50~STA.177+0.20
Gr-(A)-22.00
Gr-A-E-313.00
STA.167+47.00~STA.170+61.00
Gr-B-Bm-25-456.00
KP.317.244~KP.317.700
As-C-132.20
STA.169+28.00~STA.170+64.00
As-C-90.70
STA.168+30.00~STA.169+22.00
As-C-161.60
STA.175+39.00~STA.176+72.80
As-C-95.30
STA.170+72.00~STA.171+67.60
As-C-249.30
STA.171+67.60~STA.173+28.60
As-C-195.30
STA.172+75.50~STA.174+28.30
As-C-191.40
STA.172+75.50~STA.174+28.30

村田7
C-Bx-4.00I360-37.70
BTA.180+75.00 LR

C-P(Csl)-1-41.30-62.00
BTA.181+77.00 LTO'

村田8
C-Bx-5.00I4.00-25.67
BTA.182+87.00 LBO'

318.64

318.14

318.86

318.53

318.64

318.86

KP.318.20
STA.174+32.278

KP.318.30

KP.318.40

KP.318.50

KP.318.60

KP.318.70

KP.318.80

KP.318.90

Gr-A-E-24.00
BTA.180+55.00~BTA.180+79.00

D-W-A2-7(c.i.c20.00)
BTA.180+0~BTA.181+21.00

D-W-A2-2
BTA.181+43.00~BTA.181+68.00

Gr-A-E-424.10
BTA.180+79.00~BTA.181+98.00

FENCE-A1-55.00
KP.318.800~KP.318.853

FENCE-A1-115.00
KP.318.320~KP.318.452

FENCE-A1-217.00
KP.318.660~KP.319.064

FENCE-A1-205.40
BTA.180+77.00~BTA.182+82.00

FENCE-A2-498.50
KP.318.120~KP.318.641

Gr-A-E-130.60
BTA.175+72.50~BTA.177+02.00

Gr-A-E-495.50
BTA.178+84.00~BTA.183+79.5

Gtm-A-E-55.00
(KP.318.850~KP.319.000)

As-C-176.80
BTA.180+32.00~BTA.182+4.00

As-C-165.20
BTA.182+10.00~BTA.183+74.00

As-C-142.30
BTA.178+84.5~BTA.180+26.00

As-C-102.50
BTA.181+60.00~BTA.182+64.00

As-C-115.30
BTA.177+64.00~BTA.178+79.5

As-C-112.70
BTA.176+40.00~BTA.177+54.00

As-C-83.4
BTA.183+60.00~BTA.184+36.00

As-C-102.70
BTA.175+38.00~BTA.176+84.00

As-C-59.30
BTA.183+80.00~BTA.184+35.00

D-W-A2-9(c.i.c20.00)
BTA.176+54.00~BTA.179+14.00

D-W-A2-3(c.i.c20.00)
BTA.181+98.00~BTA.182+58.00

D-W-A2-6(c.i.c20.00)
BTA.181+21.00~BTA.181+52.40

D-W-A2-4(c.i.c20.00)
BTA.177+32.00~BTA.177+61.00

D-W-A2-8(c.i.c20.00)
BTA.176+52.00~BTA.177+12.00

D-W-A2-5(c.i.c20.00)
BTA.183+0~BTA.183+21.00

D-W-A2
BTA.176+10.00~BTA.176+32.00
BTA.176+54.00~BTA.176+79.00
BTA.177+94.00~BTA.178+40.00
BTA.178+69.00~BTA.178+78.5
BTA.179+4.00~BTA.179+39.00
BTA.179+55.00~BTA.179+81.00
BTA.180+26.00~BTA.180+55.00
BTA.181+68.00~BTA.181+98.00
BTA.182+58.00~BTA.182+82.00
BTA.182+93.00~BTA.183+33.00
BTA.183+78.00~BTA.184+34.00

D-Y-D1
BTA.176+2.80~BTA.176+78
BTA.177+75.8~BTA.177+94.40
BTA.178+40.00~BTA.178+49.40
BTA.179+74.00~BTA.180+0
BTA.181+60.00~BTA.181+82.5
BTA.182+5.00~BTA.182+30.00
BTA.182+55.00~BTA.182+65.00
BTA.183+45.00~BTA.183+60.00

D-Y-D2-8(c.i.c20.00)
BTA.176+46.30~BTA.177+75.8

D-Y-B1(c.i.c20.00)
BTA.176+27.80~BTA.176+46.30

D-Y-A1-2
BTA.177+49.4~BTA.177+75.8

D-Y-A1-1
BTA.178+34.00~BTA.178+49.4

D-Y-A1
BTA.178+49.4~BTA.178+69.00

D-Y-A2
BTA.178+69.00~BTA.178+78.00

D-Y-A3
BTA.178+78.00~BTA.178+84.00

D-Y-A4
BTA.178+84.00~BTA.179+0

D-Y-A5
BTA.179+0~BTA.179+4.00

D-Y-A6
BTA.179+39.00~BTA.179+55.00

D-Y-A7
BTA.179+81.00~BTA.180+0

D-Y-A8
BTA.180+55.00~BTA.180+74.00

D-Y-A9
BTA.180+74.00~BTA.180+79.00

D-Y-A10
BTA.180+79.00~BTA.181+0

D-Y-A11
BTA.181+0~BTA.181+21.00

D-Y-A12
BTA.181+21.00~BTA.181+52.40

D-Y-A13
BTA.181+52.40~BTA.181+60.00

D-Y-A14
BTA.182+65.00~BTA.182+70.00

D-Y-A15
BTA.182+70.00~BTA.182+75.00

D-Y-A16
BTA.182+75.00~BTA.182+80.00

D-Y-A17
BTA.182+80.00~BTA.182+85.00

D-Y-A18
BTA.182+85.00~BTA.182+90.00

D-Y-A19
BTA.182+90.00~BTA.183+0

D-Y-A20
BTA.183+0~BTA.183+21.00

D-Y-A21
BTA.183+21.00~BTA.183+45.00

D-Y-A22
BTA.183+60.00~BTA.183+80.00

D-Y-A23
BTA.183+80.00~BTA.184+0

D-Y-A24
BTA.184+0~BTA.184+20.00

D-Y-A25
BTA.184+20.00~BTA.184+35.00

D-Y-A26
BTA.184+35.00~BTA.184+40.00

D-Y-A27
BTA.184+40.00~BTA.184+60.00

D-Y-A28
BTA.184+60.00~BTA.184+80.00

D-Y-A29
BTA.184+80.00~BTA.185+0

D-Y-A30
BTA.185+0~BTA.185+20.00

D-Y-A31
BTA.185+20.00~BTA.185+40.00

D-Y-A32
BTA.185+40.00~BTA.185+60.00

D-Y-A33
BTA.185+60.00~BTA.185+80.00

D-Y-A34
BTA.185+80.00~BTA.186+0

D-Y-A35
BTA.186+0~BTA.186+20.00

D-Y-A36
BTA.186+20.00~BTA.186+40.00

D-Y-A37
BTA.186+40.00~BTA.186+60.00

D-Y-A38
BTA.186+60.00~BTA.186+80.00

D-Y-A39
BTA.186+80.00~BTA.187+0

D-Y-A40
BTA.187+0~BTA.187+20.00

D-Y-A41
BTA.187+20.00~BTA.187+40.00

D-Y-A42
BTA.187+40.00~BTA.187+60.00

D-Y-A43
BTA.187+60.00~BTA.187+80.00

D-Y-A44
BTA.187+80.00~BTA.188+0

D-Y-A45
BTA.188+0~BTA.188+20.00

D-Y-A46
BTA.188+20.00~BTA.188+40.00

東北縦貫自動車道弘前線 東北自動車道（村田ＪＣＴ～仙台南）			——
工種	管理用平面図		——
名称	KP.318.968～KP.319.768 STA.184+00～STA.192+00	縮尺 1/1000	6 16
東日本高速道路（株）　東北支社			

調整年月	摘要
第1回　2006年 2月	
第2回　2010年 5月	
第3回　2011年 5月	
第4回　2014年 2月	
第5回　2016年 1月	
第6回　2018年 0月	

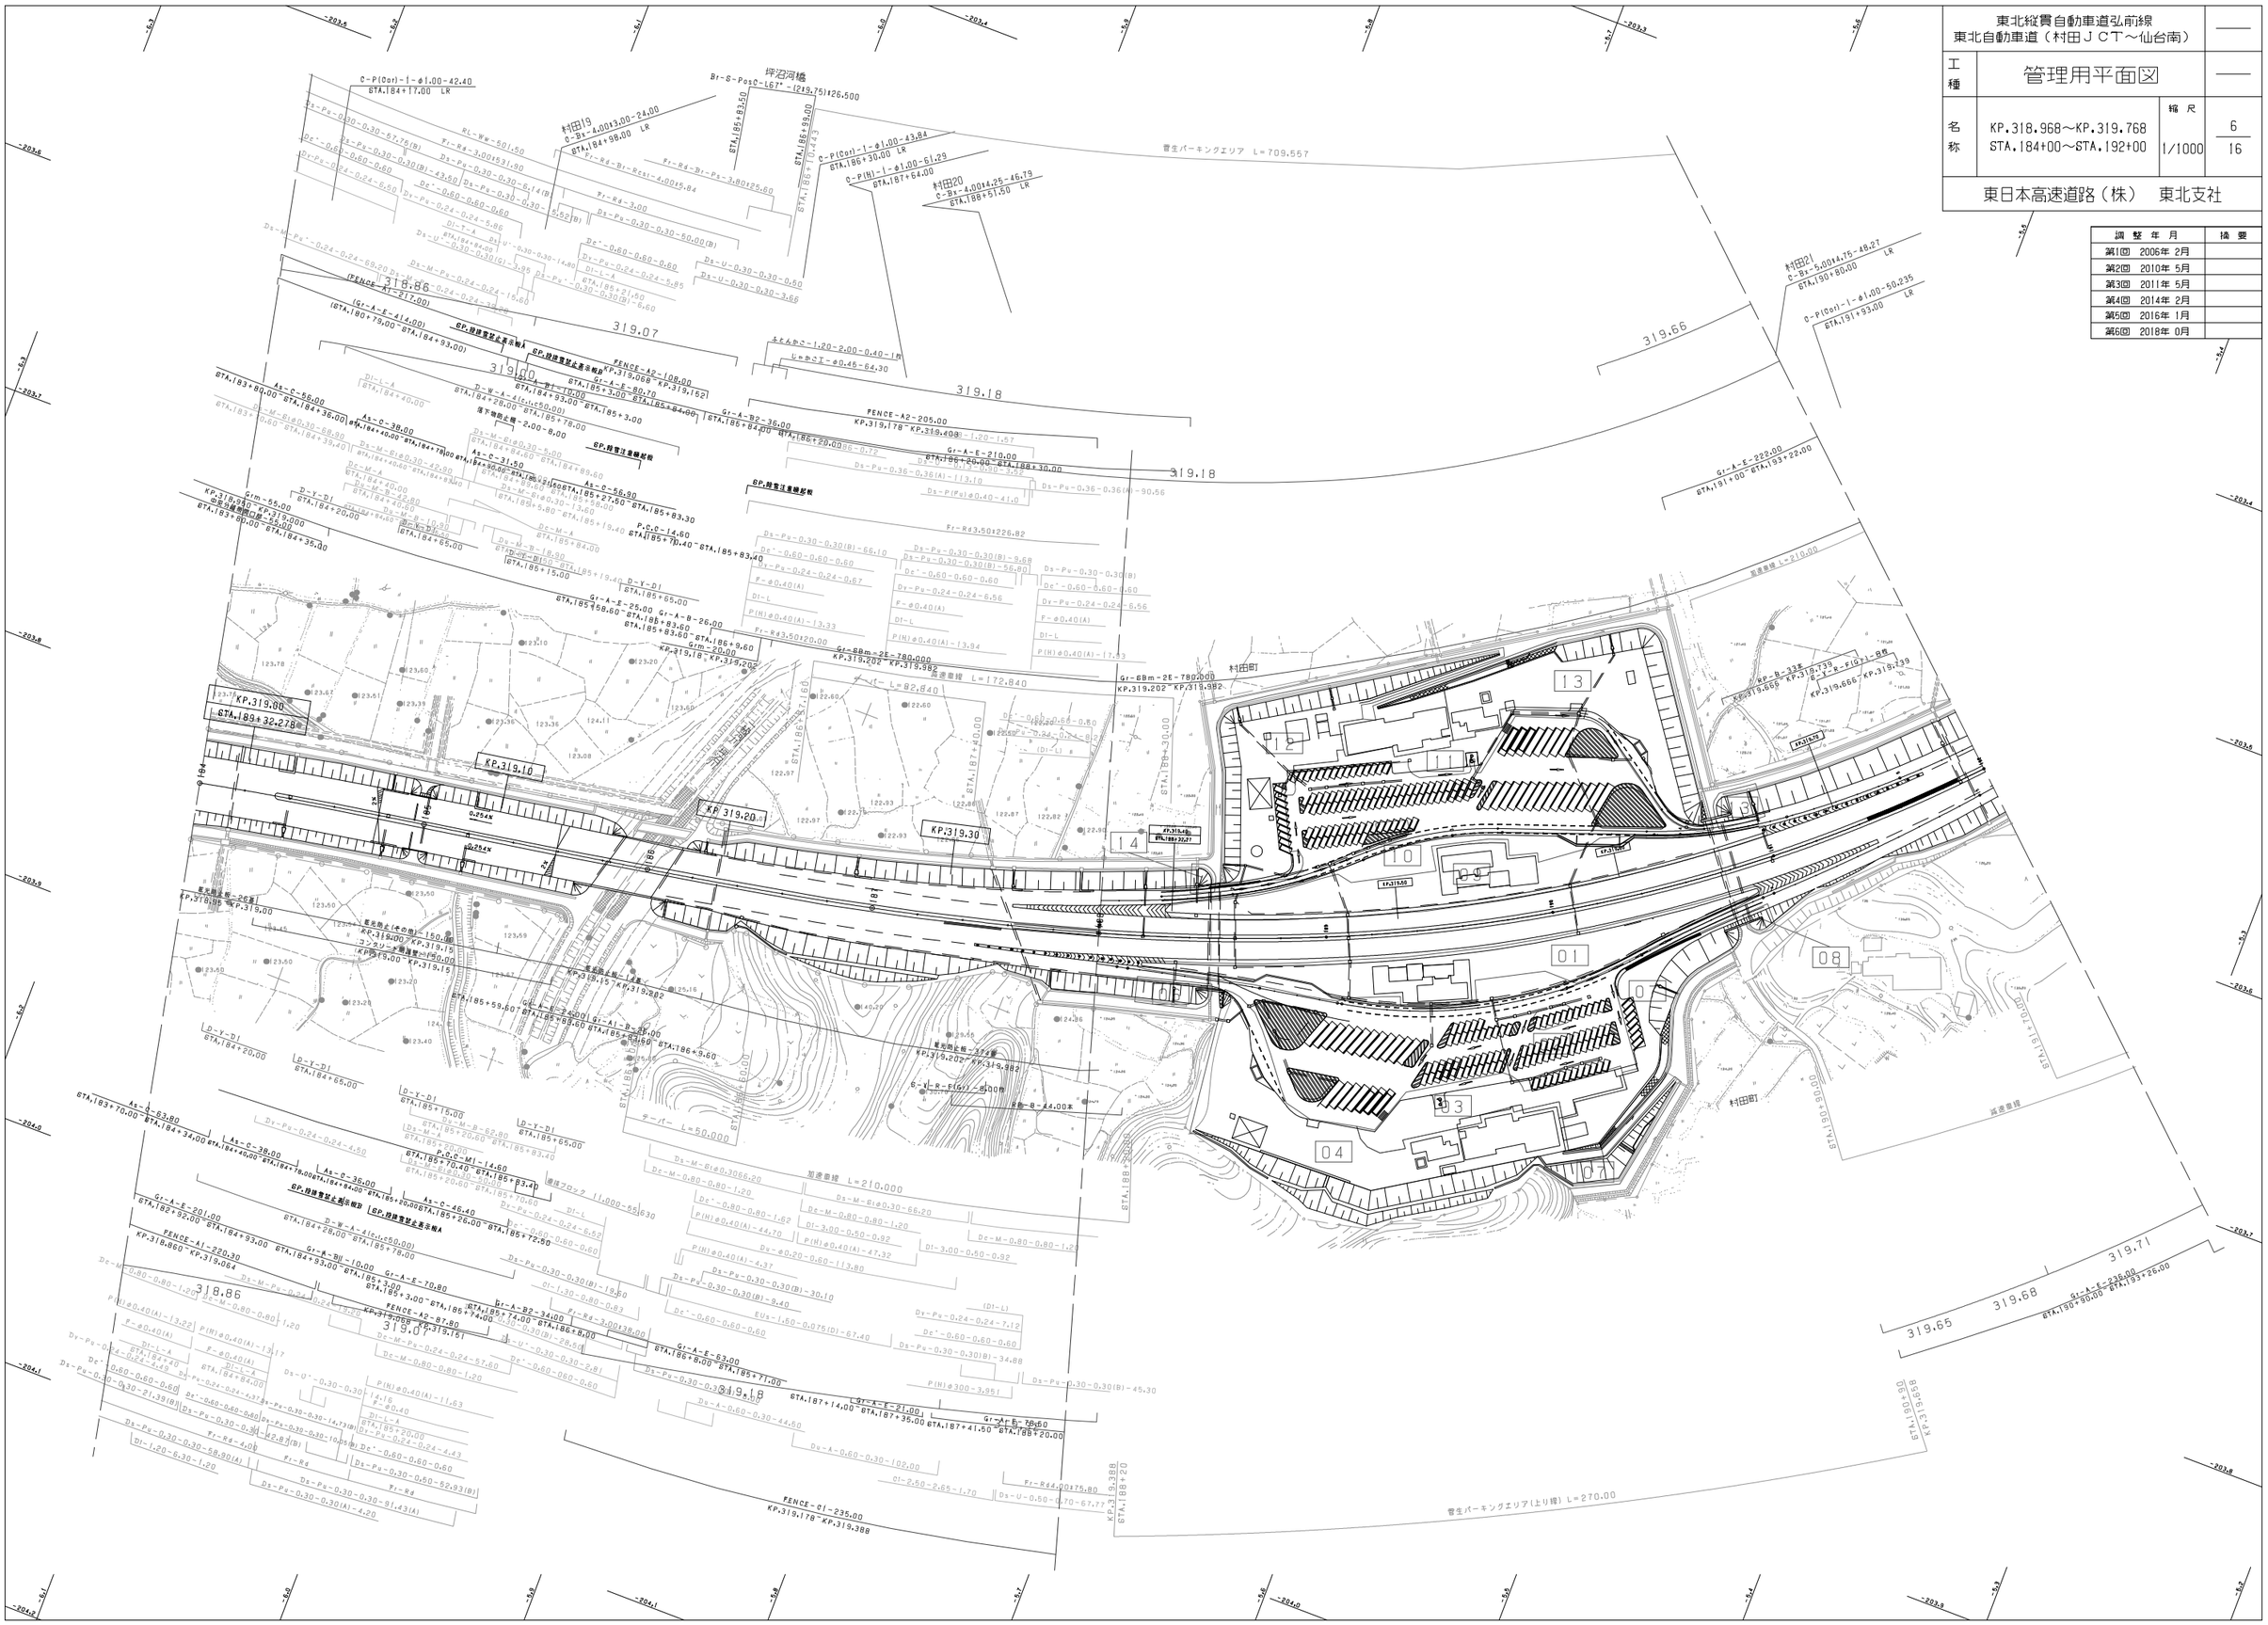
坪沼河橋
村田19
村田20
村田21
普生パーキングエリア L=709.557
普生パーキングエリア(上り線) L=270.00
KP.319.10
KP.319.20
KP.319.30
KP.319.80
STA.189+32.278
村田町
加速車線 L=210.000
減速車線 L=210.00
減速車線
FENCE-A1-217.00
FENCE-A2-108.00
FENCE-A2-205.00
FENCE-A2-87.80
FENCE-A1-235.00
318.86
319.07
319.00
319.18
319.66
319.71
319.68
319.65
319.01
318.91
P.C.C-M1-14.60
P.C.C-14.60
GP.路面警笛標示板A
GP.路面警笛標起終
GP.路面警笛標
ターパー L=50.000
ボックスカルバート 4.00×4.00 L=70.443
ボックスカルバート 4.00×4.25 L=46.79
ボックスカルバート 5.00×4.75 L=48.27
ボックスカルバート 4.00×3.00 L=53.90
ボックスカルバート 4.00×3.00 L=43.50
ボックスカルバート 4.00×3.00 L=61.48
ボックスカルバート 4.00×3.00 L=61.29
ボックスカルバート 4.00×3.00 L=43.84
ボックスカルバート 5.00×4.00 L=80.00
ボックスカルバート 4.00×3.00 L=60.235
ボックスカルバート 4.00×3.00 L=41.00
ボックスカルバート 4.00×3.00 L=93.00
ボックスカルバート 4.00×3.00 L=64.00
ボックスカルバート 4.00×3.00 L=51.50
ボックスカルバート 4.00×3.00 L=98.00
ボックスカルバート 4.00×3.00 L=24.00
ボックスカルバート 4.00×3.00 L=51.00
ボックスカルバート 4.00×3.00 L=69.20
ボックスカルバート 4.00×3.00 L=70.00
ボックスカルバート 4.00×3.00 L=92.00
ボックスカルバート 4.00×3.00 L=78.00
ボックスカルバート 4.00×3.00 L=84.00
ボックスカルバート 4.00×3.00 L=36.00
ボックスカルバート 4.00×3.00 L=40.00
ボックスカルバート 4.00×3.00 L=39.40
ボックスカルバート 4.00×3.00 L=42.00
ボックスカルバート 4.00×3.00 L=65.00
ボックスカルバート 4.00×3.00 L=35.00
ボックスカルバート 4.00×3.00 L=34.00
ボックスカルバート 4.00×3.00 L=26.00
ボックスカルバート 4.00×3.00 L=28.00
ボックスカルバート 4.00×3.00 L=29.00
ボックスカルバート 4.00×3.00 L=18.00
ボックスカルバート 4.00×3.00 L=15.00
ボックスカルバート 4.00×3.00 L=20.00
ボックスカルバート 4.00×3.00 L=21.00
ボックスカルバート 4.00×3.00 L=35.00
ボックスカルバート 4.00×3.00 L=41.50
ボックスカルバート 4.00×3.00 L=74.00
ボックスカルバート 4.00×3.00 L=71.00
ボックスカルバート 4.00×3.00 L=41.00
ボックスカルバート 4.00×3.00 L=41.50
ボックスカルバート 4.00×3.00 L=41.00
ボックスカルバート 4.00×3.00 L=41.00
ボックスカルバート 4.00×3.00 L=41.00

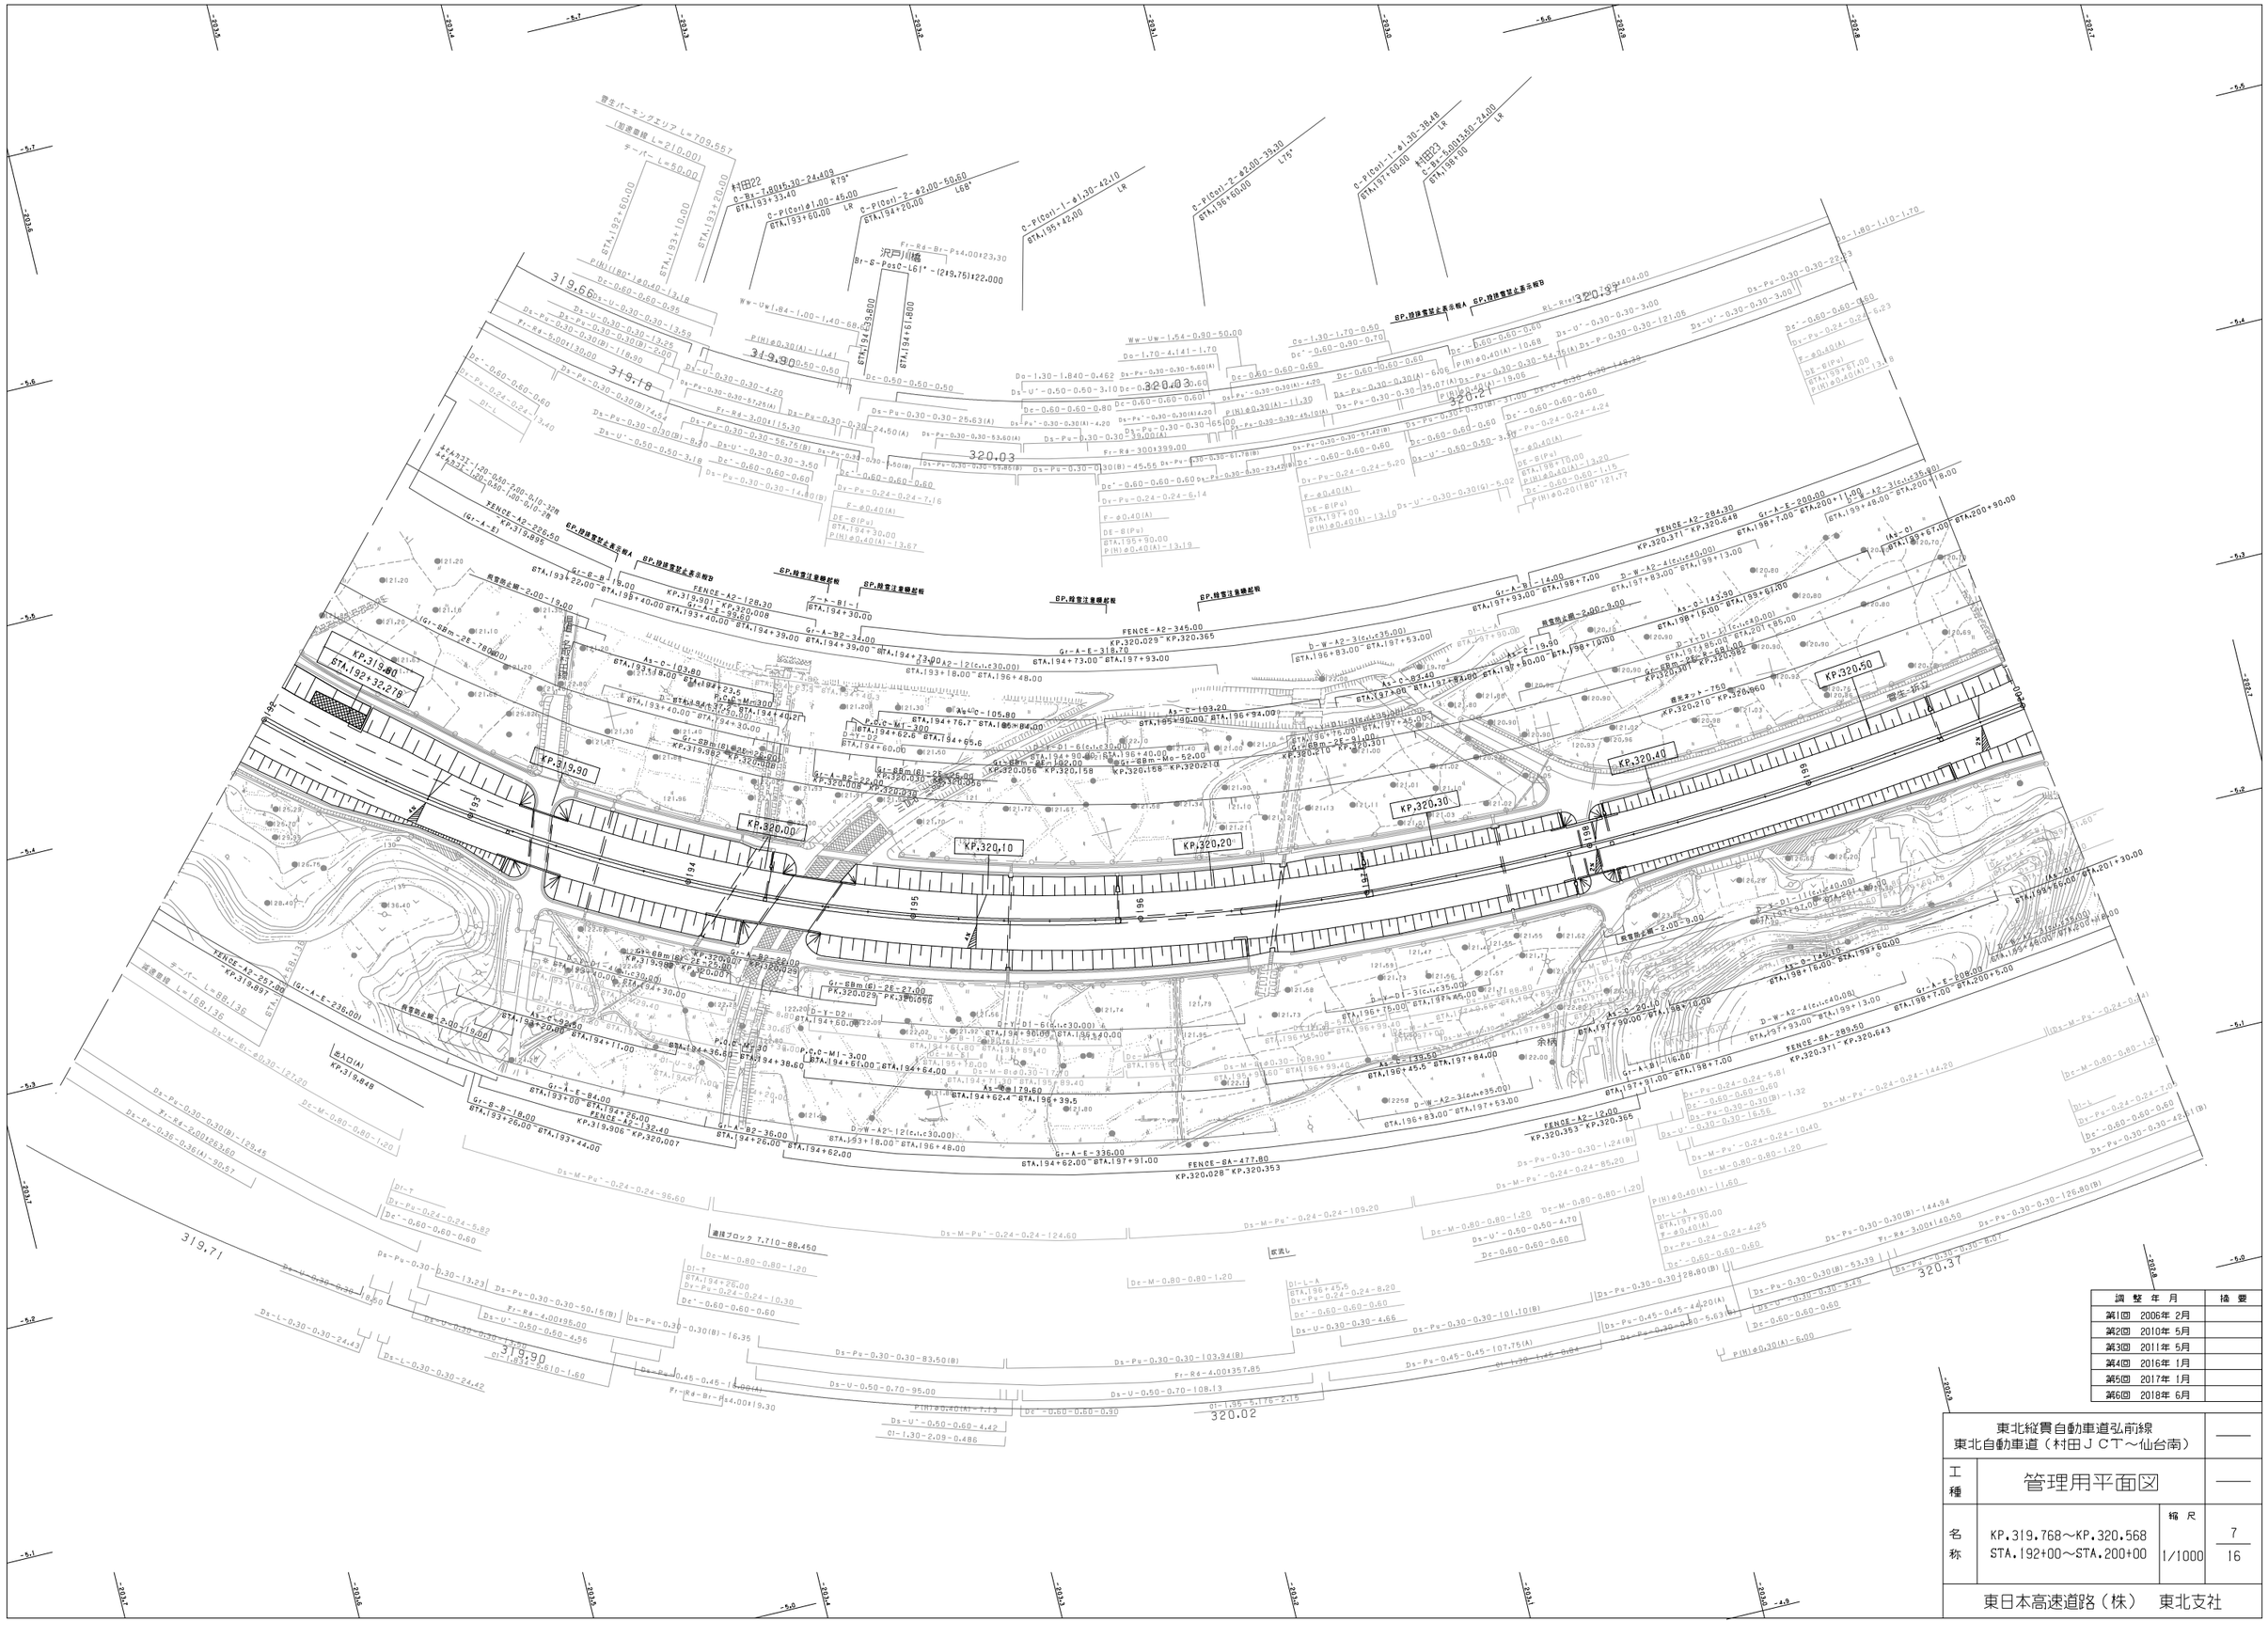

調整年月	摘要
第1回 2006年 2月	
第2回 2010年 5月	
第3回 2011年 5月	
第4回 2016年 1月	
第5回 2017年 1月	
第6回 2018年 6月	

東北縦貫自動車道弘前線
東北自動車道（村田ＪＣＴ～仙台南）

工種	管理用平面図		
名称	KP.319.768～KP.320.568 STA.192+00～STA.200+00	縮尺 1/1000	7/16

東日本高速道路（株） 東北支社

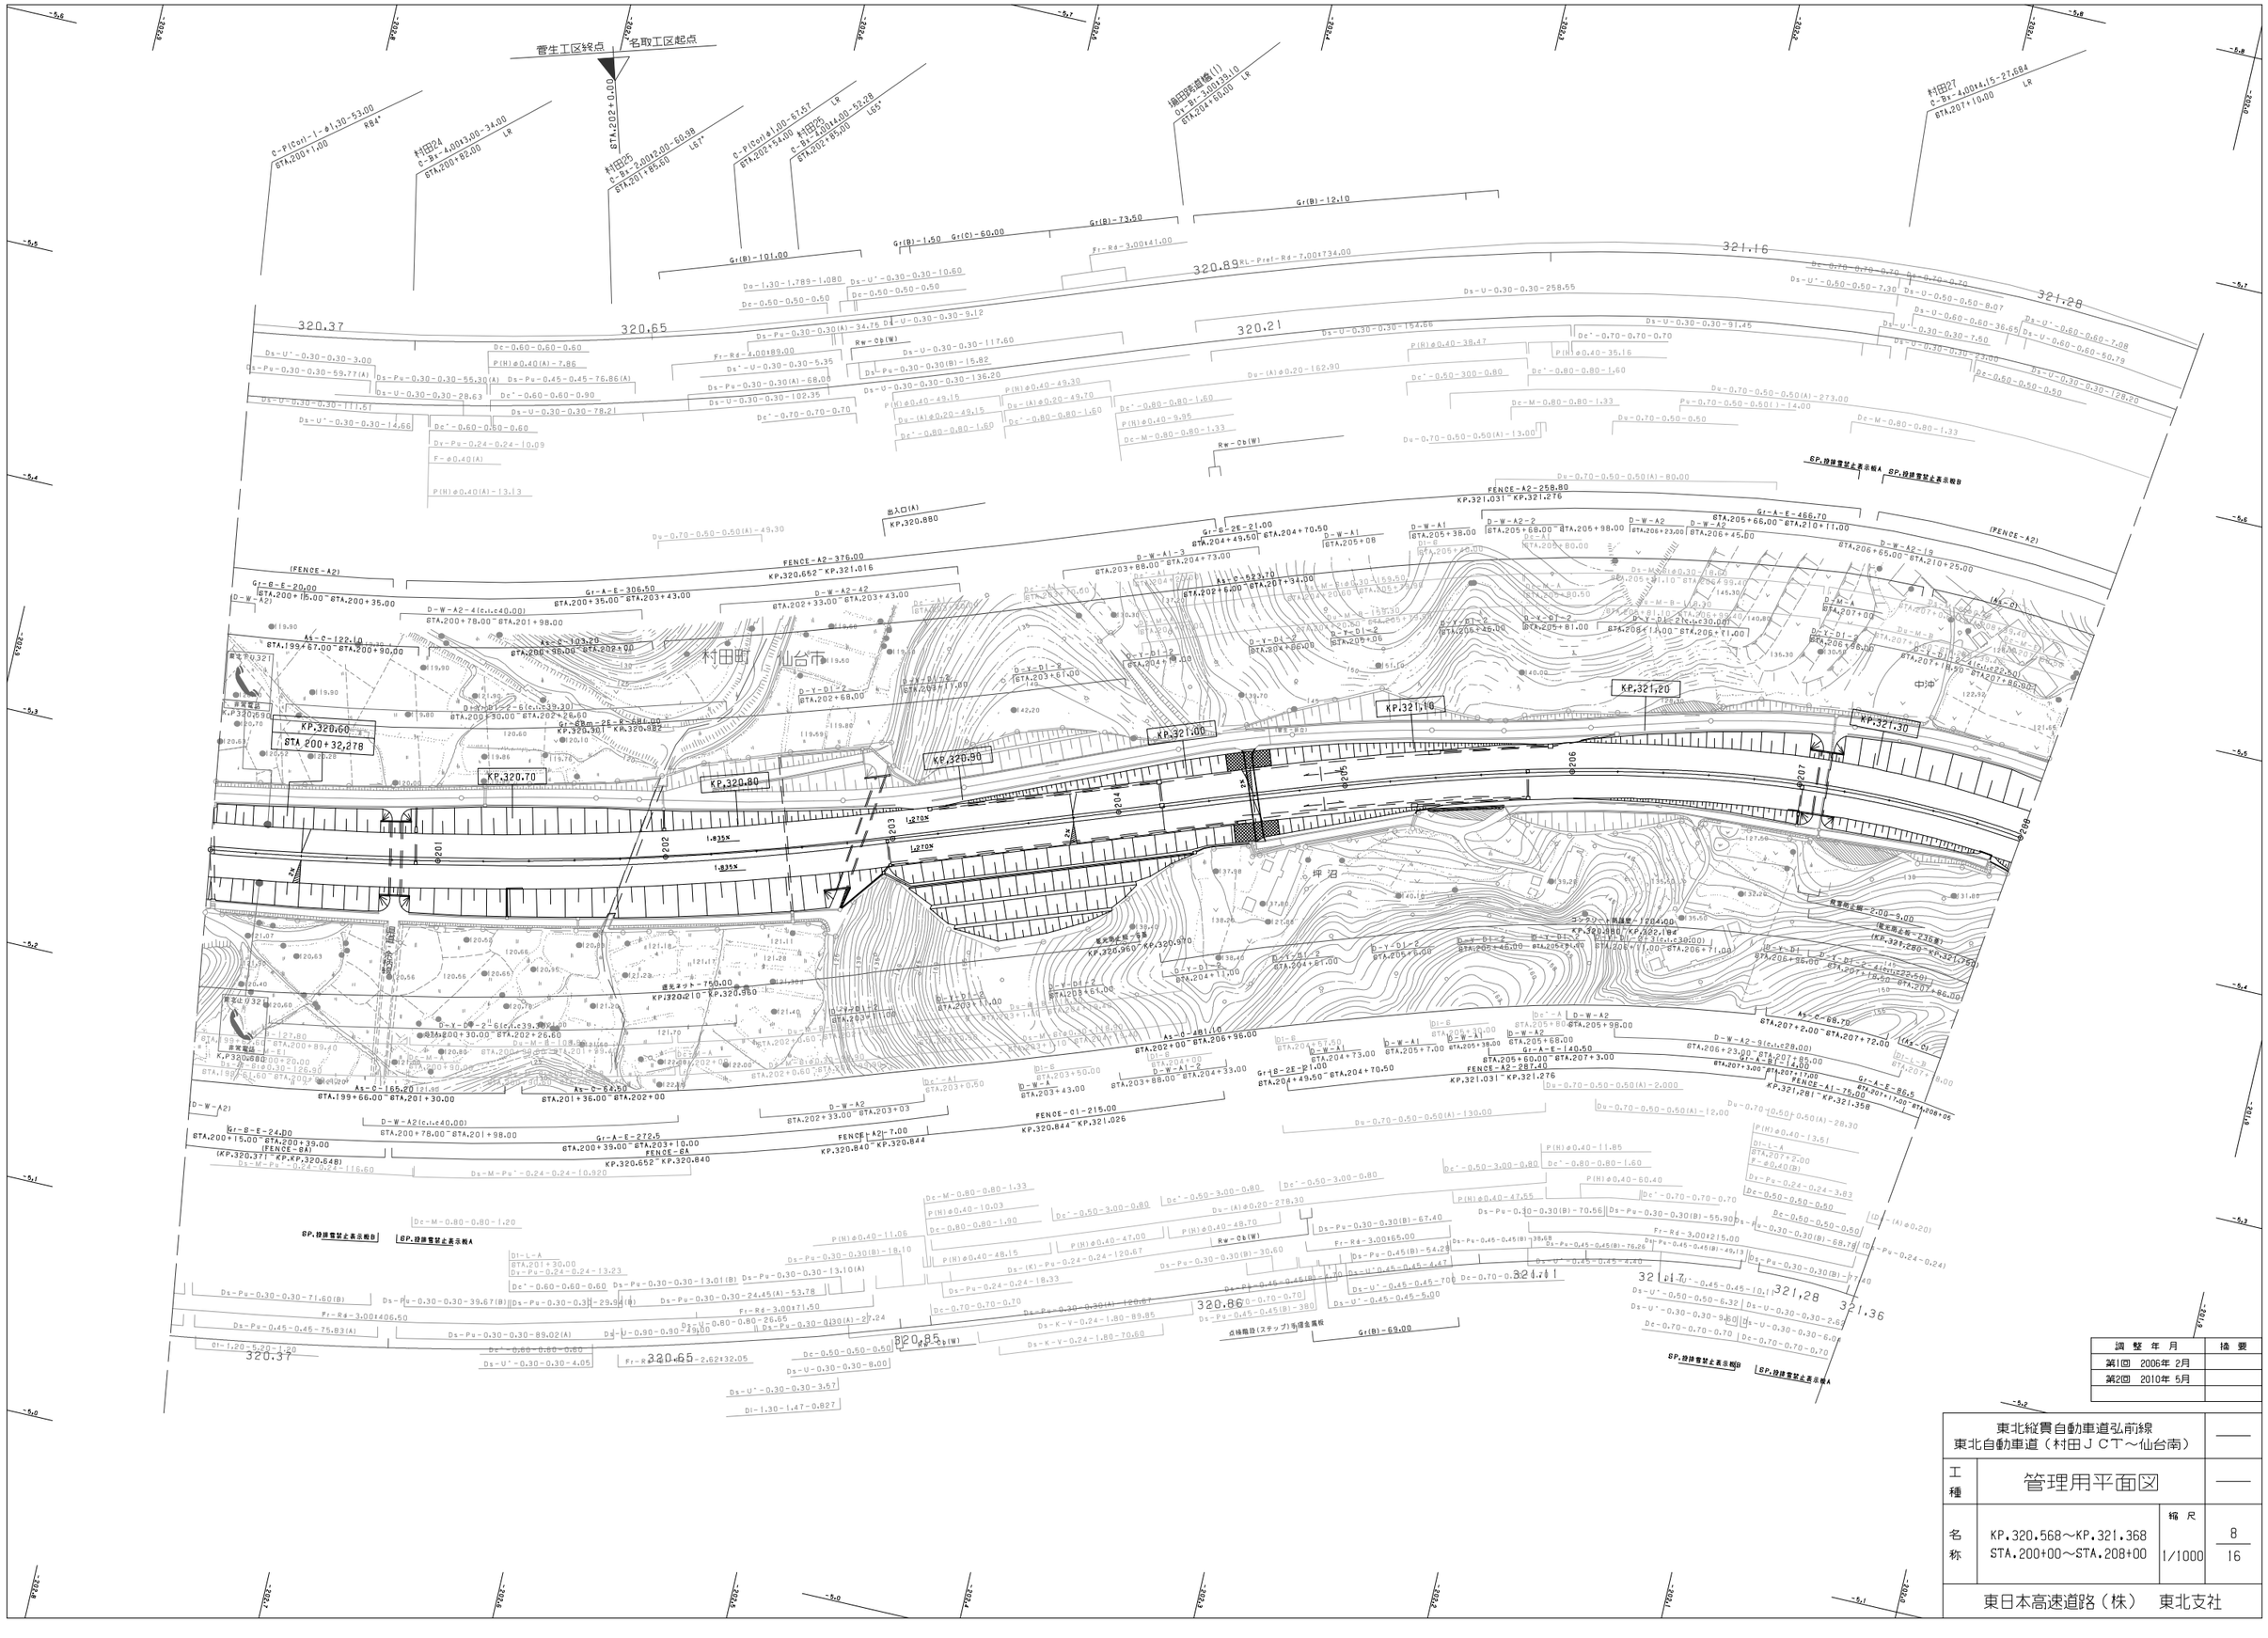

調整年月	摘要
第1回 2006年 2月	
第2回 2010年 5月	

東北縦貫自動車道弘前線
東北自動車道（村田ＪＣＴ～仙台南）

工種：管理用平面図

名称：KP.320.568～KP.321.368
STA.200+00～STA.208+00

縮尺：1/1000

8
16

東日本高速道路（株）　東北支社

東北縦貫自動車道弘前線
東北自動車道（村田ＪＣＴ～仙台南）

工種：管理用平面図

名称：KP.321.368～KP.322.168
STA.208+00～STA.216+00

縮尺：1/1000

東日本高速道路（株）　東北支社

調整年月	摘要
第1回　2006年 2月	

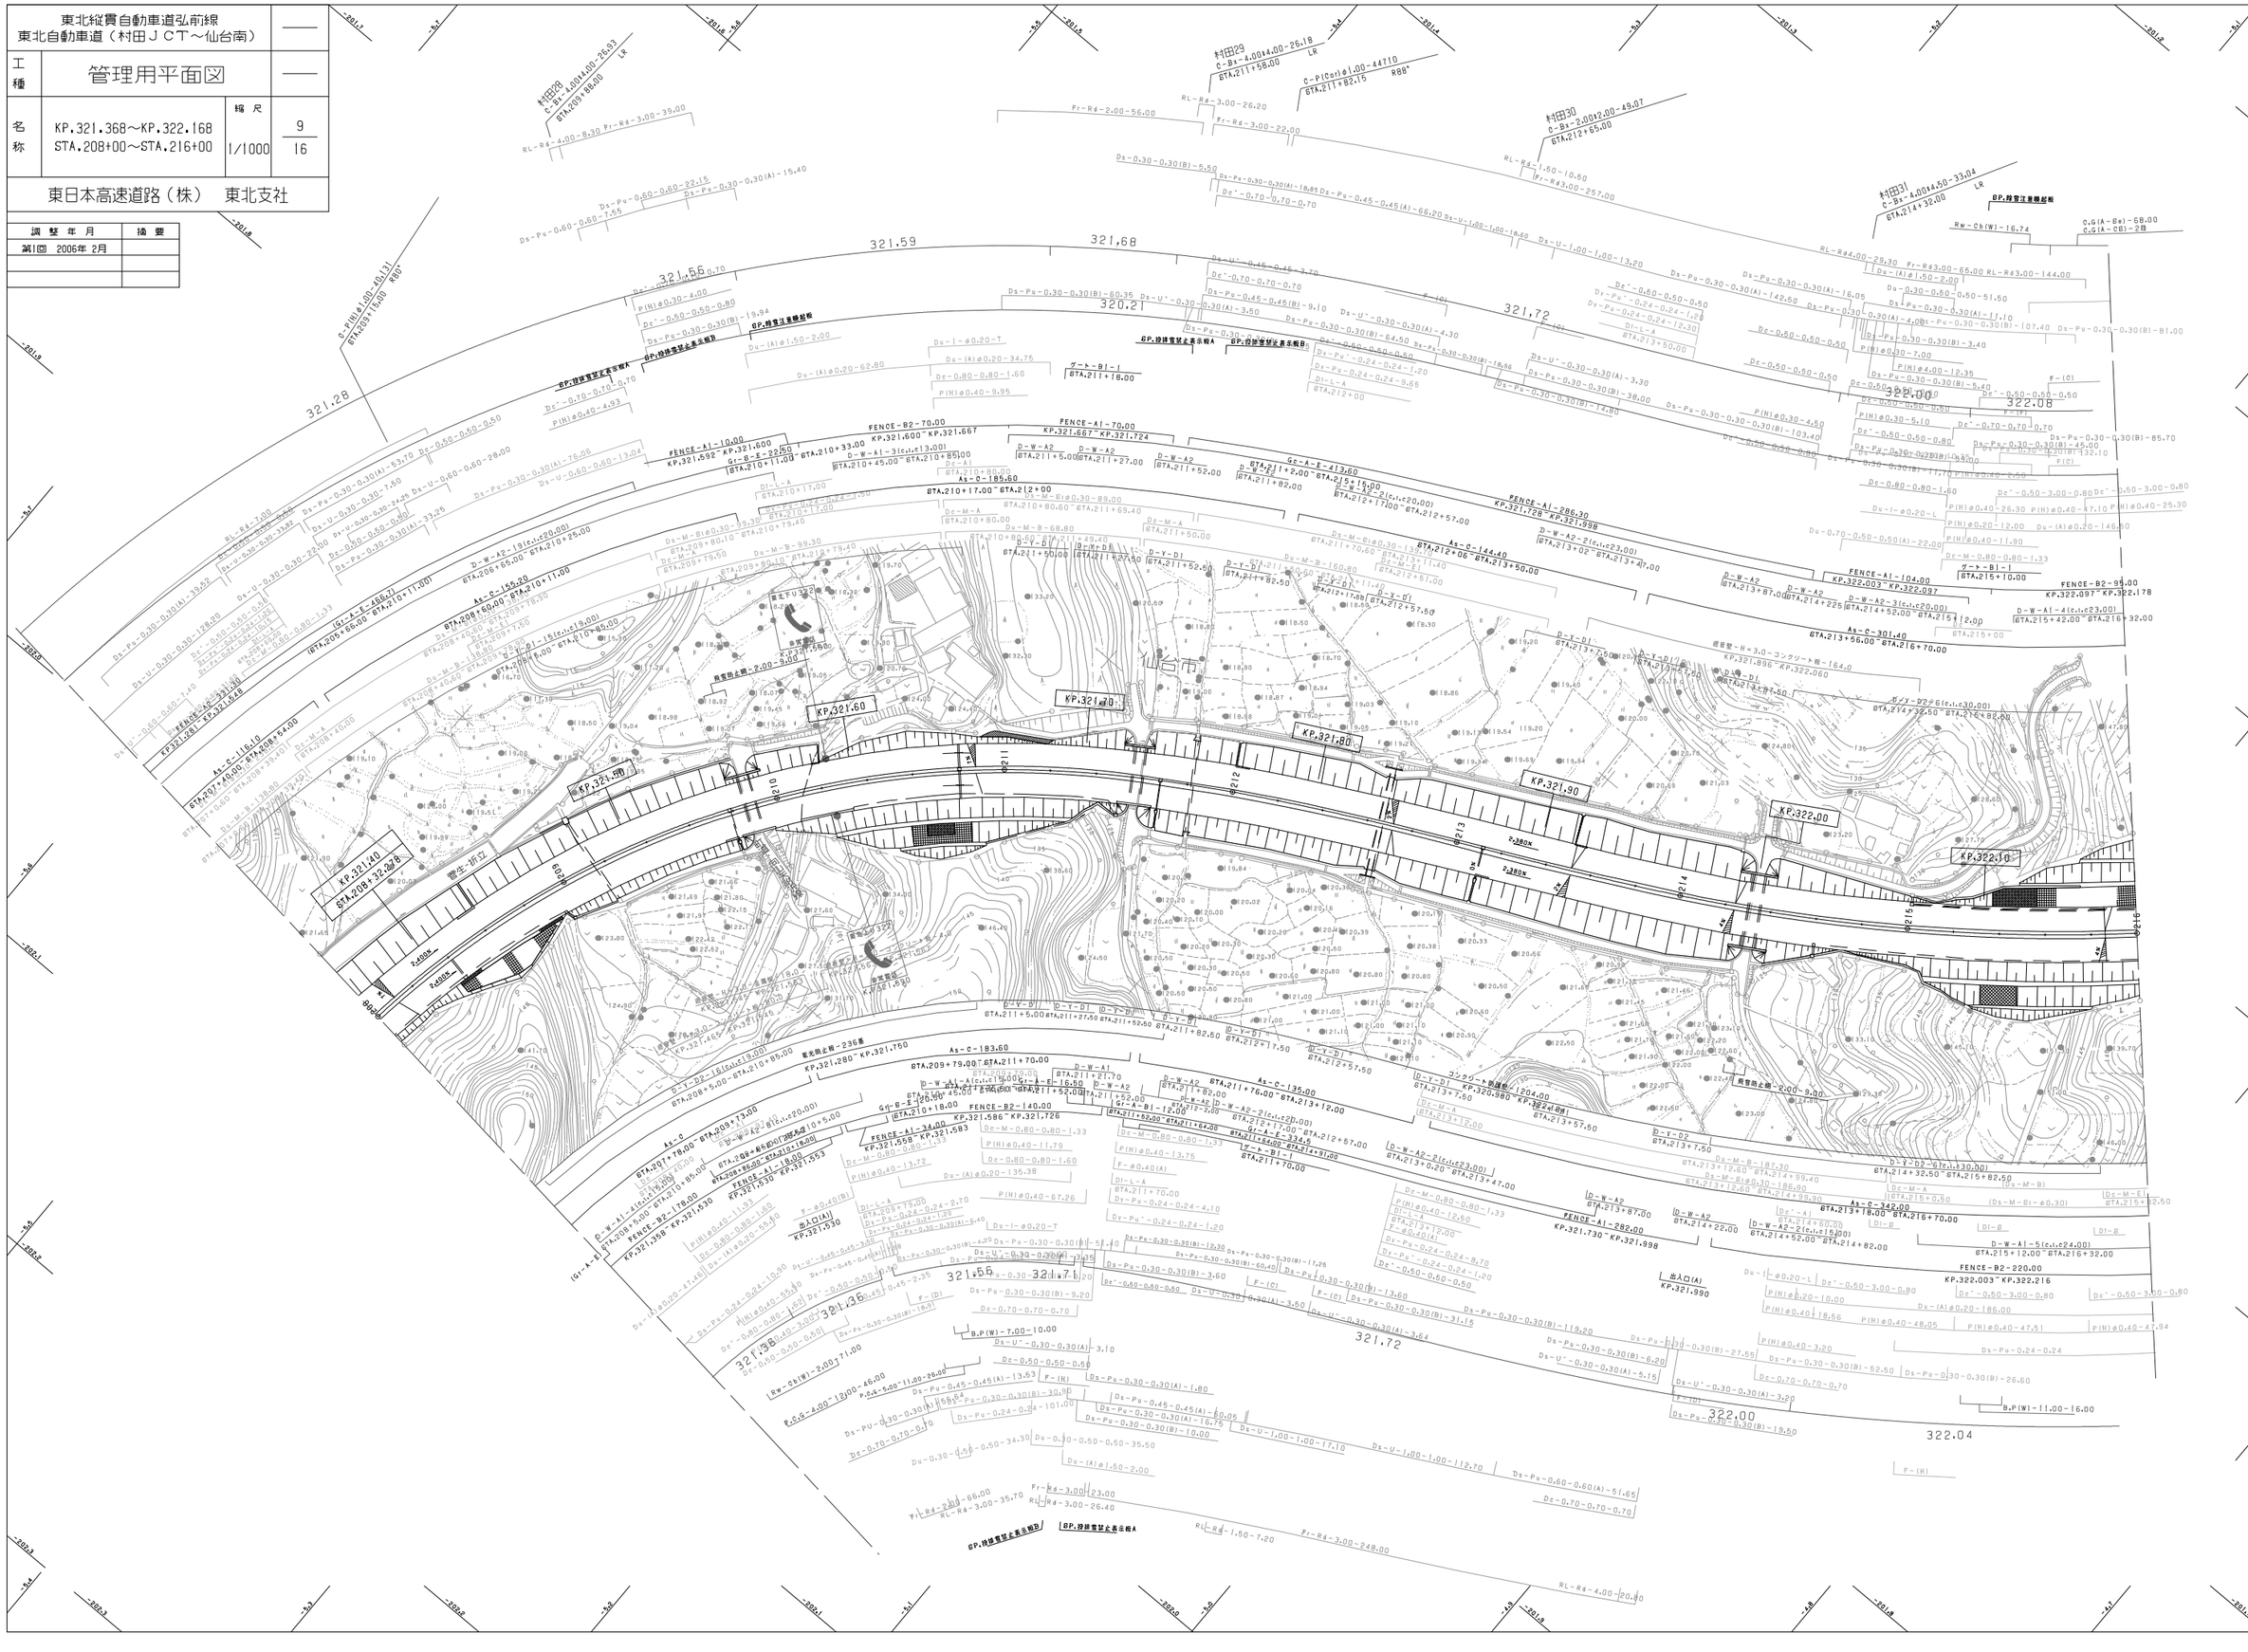
KP.321.60
KP.321.80
KP.321.90
KP.322.00
KP.322.10
KP.321.40
STA.208+32.38
村田28
村田29
村田30
村田31
雪生沢
雪生沢橋
雪生沢橋 上り
雪生沢橋 下り
東北自動車道
東北縦貫自動車道
321.28
321.56
321.59
321.68
320.21
321.72
322.08
322.00
321.56
321.71
321.36
321.38
321.72
322.00
322.04
60.0m
2.480%
2.380%
2.380%
2.480%
2.480%
2.380%
2.380%
2.480%
2.480%
2.380%
2.380%
2.480%

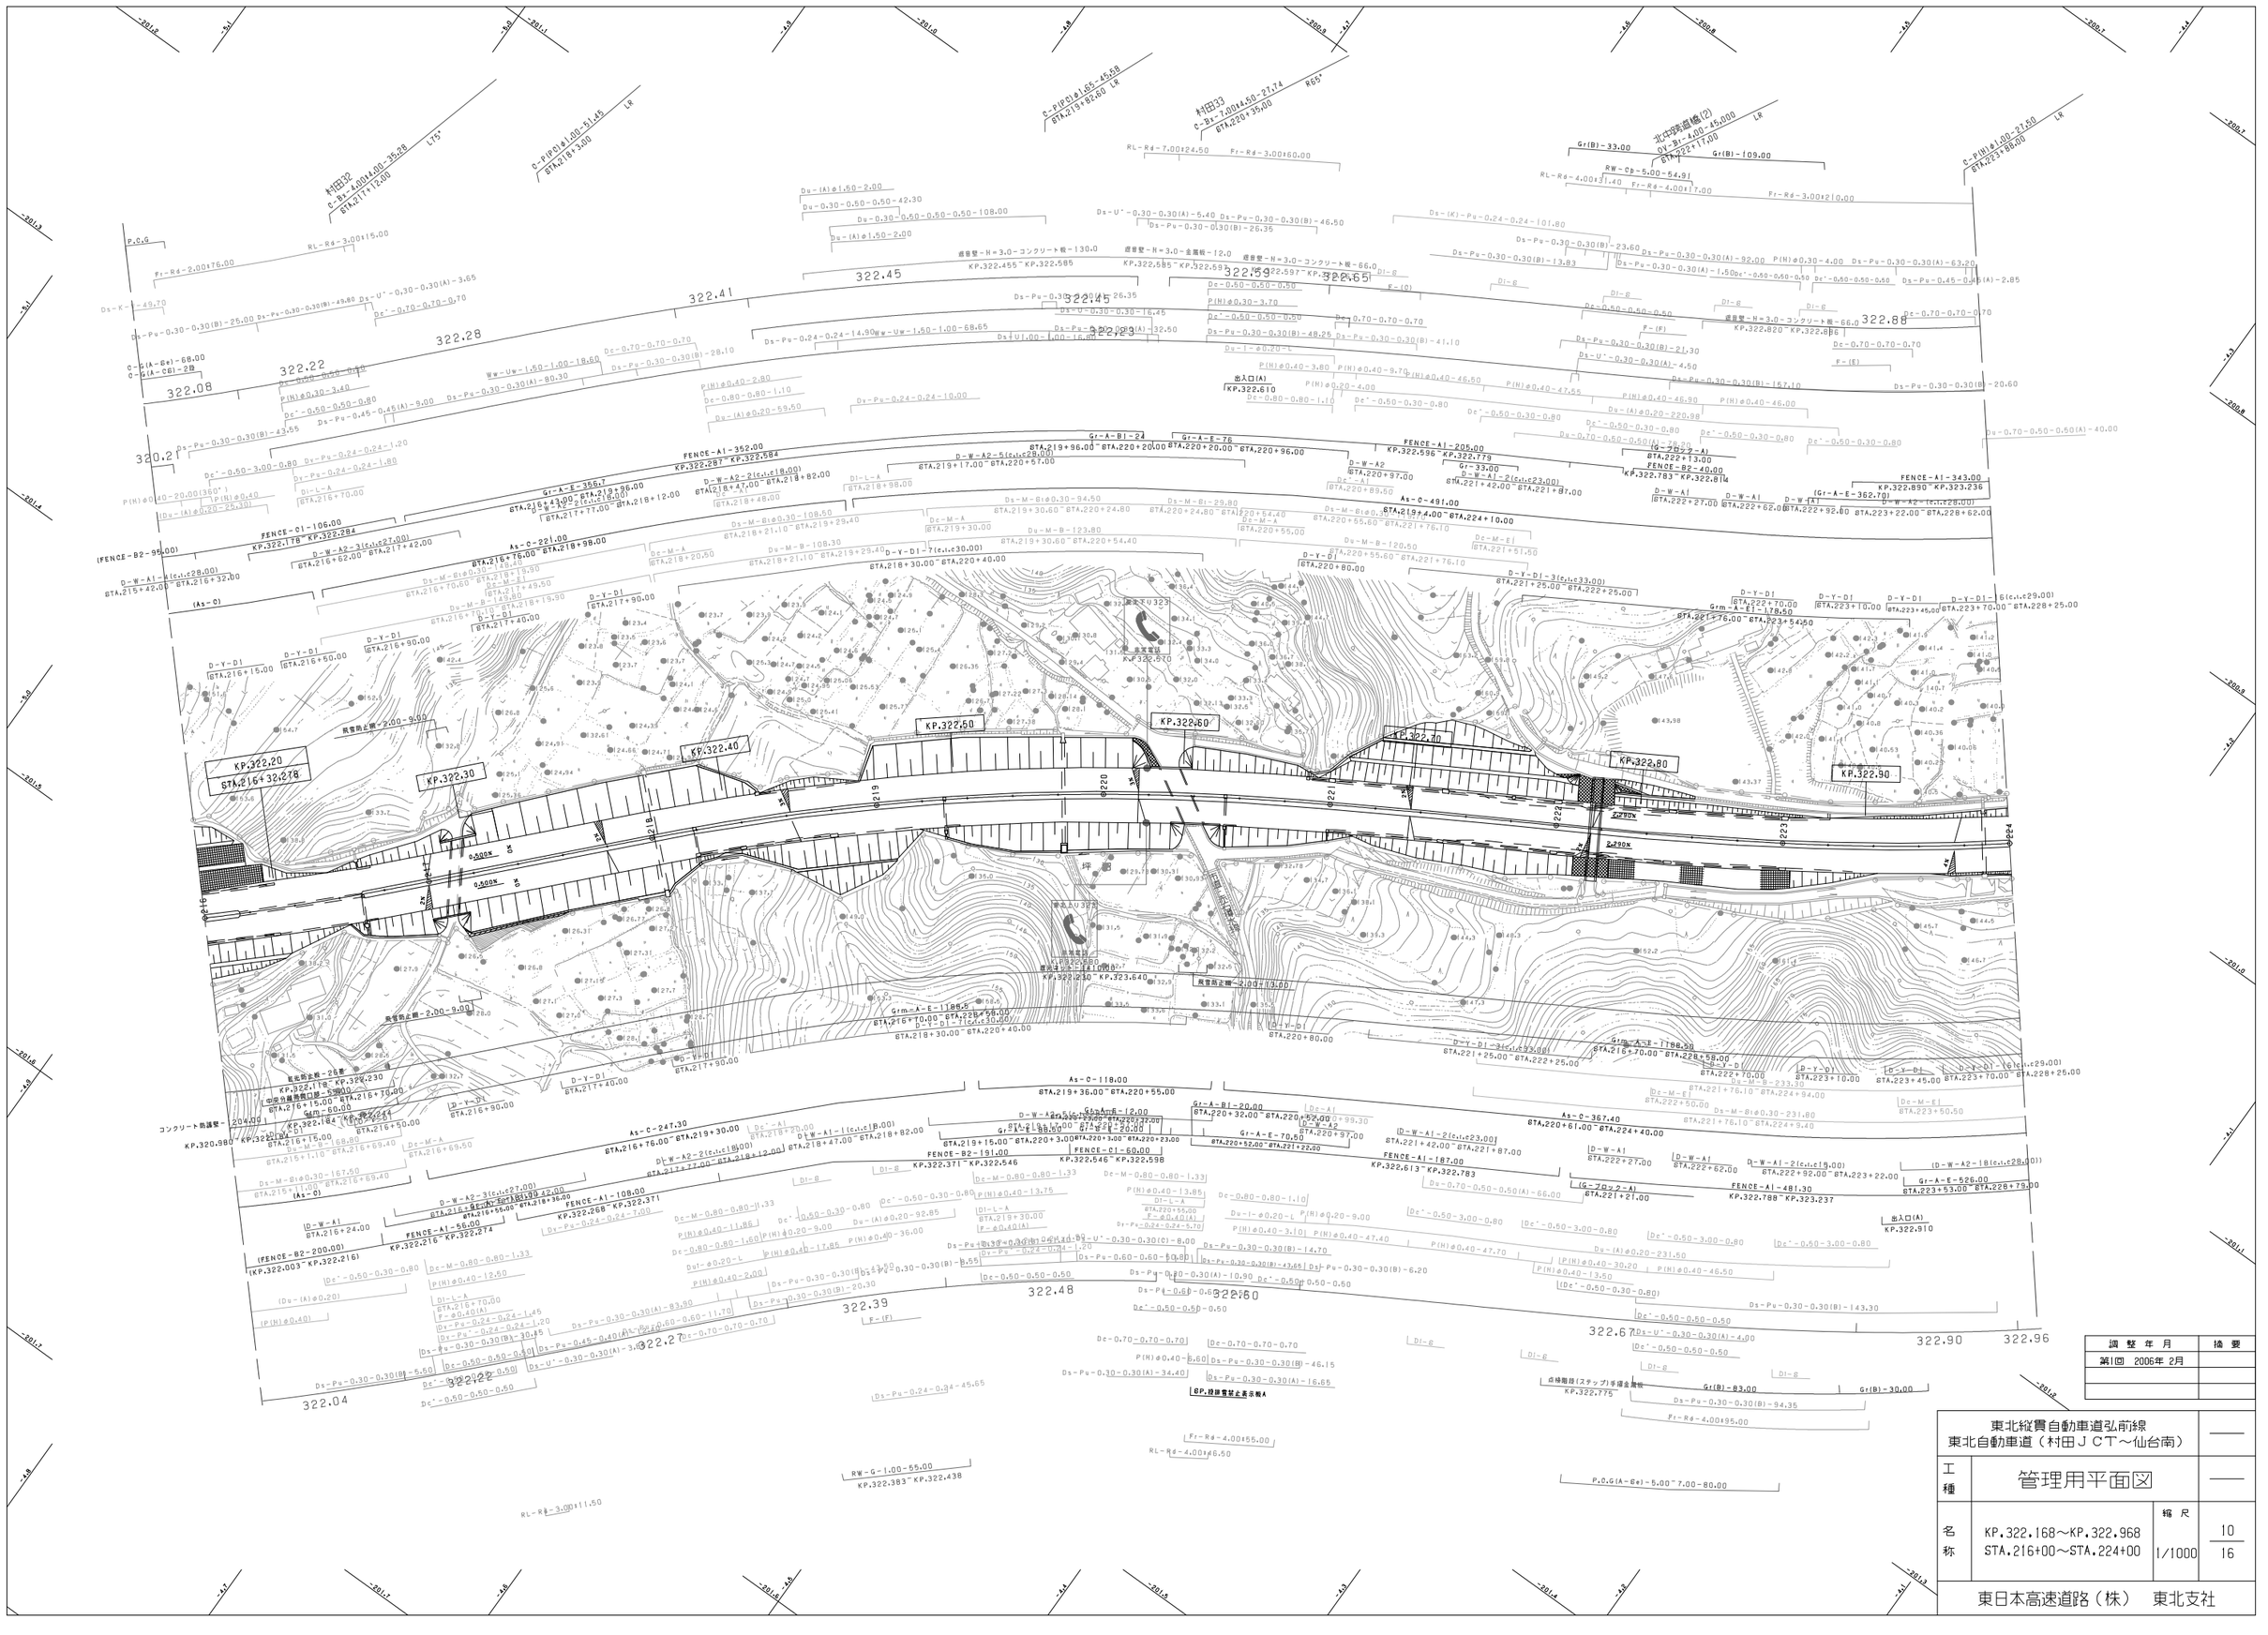

調 整 年 月	摘 要
第1回 2006年 2月	

東北縦貫自動車道弘前線
東北自動車道（村田ＪＣＴ～仙台南）

工種	管理用平面図		
名称	KP.322.168～KP.322.968 STA.216+00～STA.224+00	縮尺 1/1000	10 16

東日本高速道路（株） 東北支社

東北縦貫自動車道弘前線 東北自動車道（村田ＪＣＴ～仙台南）			——
工種	管理用平面図		——
名称	KP.322.968～KP.323.768 STA.224+00～STA.232+00	縮尺 1/1000	11 16
東日本高速道路（株）　東北支社			

調整年月	摘要
第1回　2006年 2月	
第2回　2010年 5月	
第3回　2011年 5月	

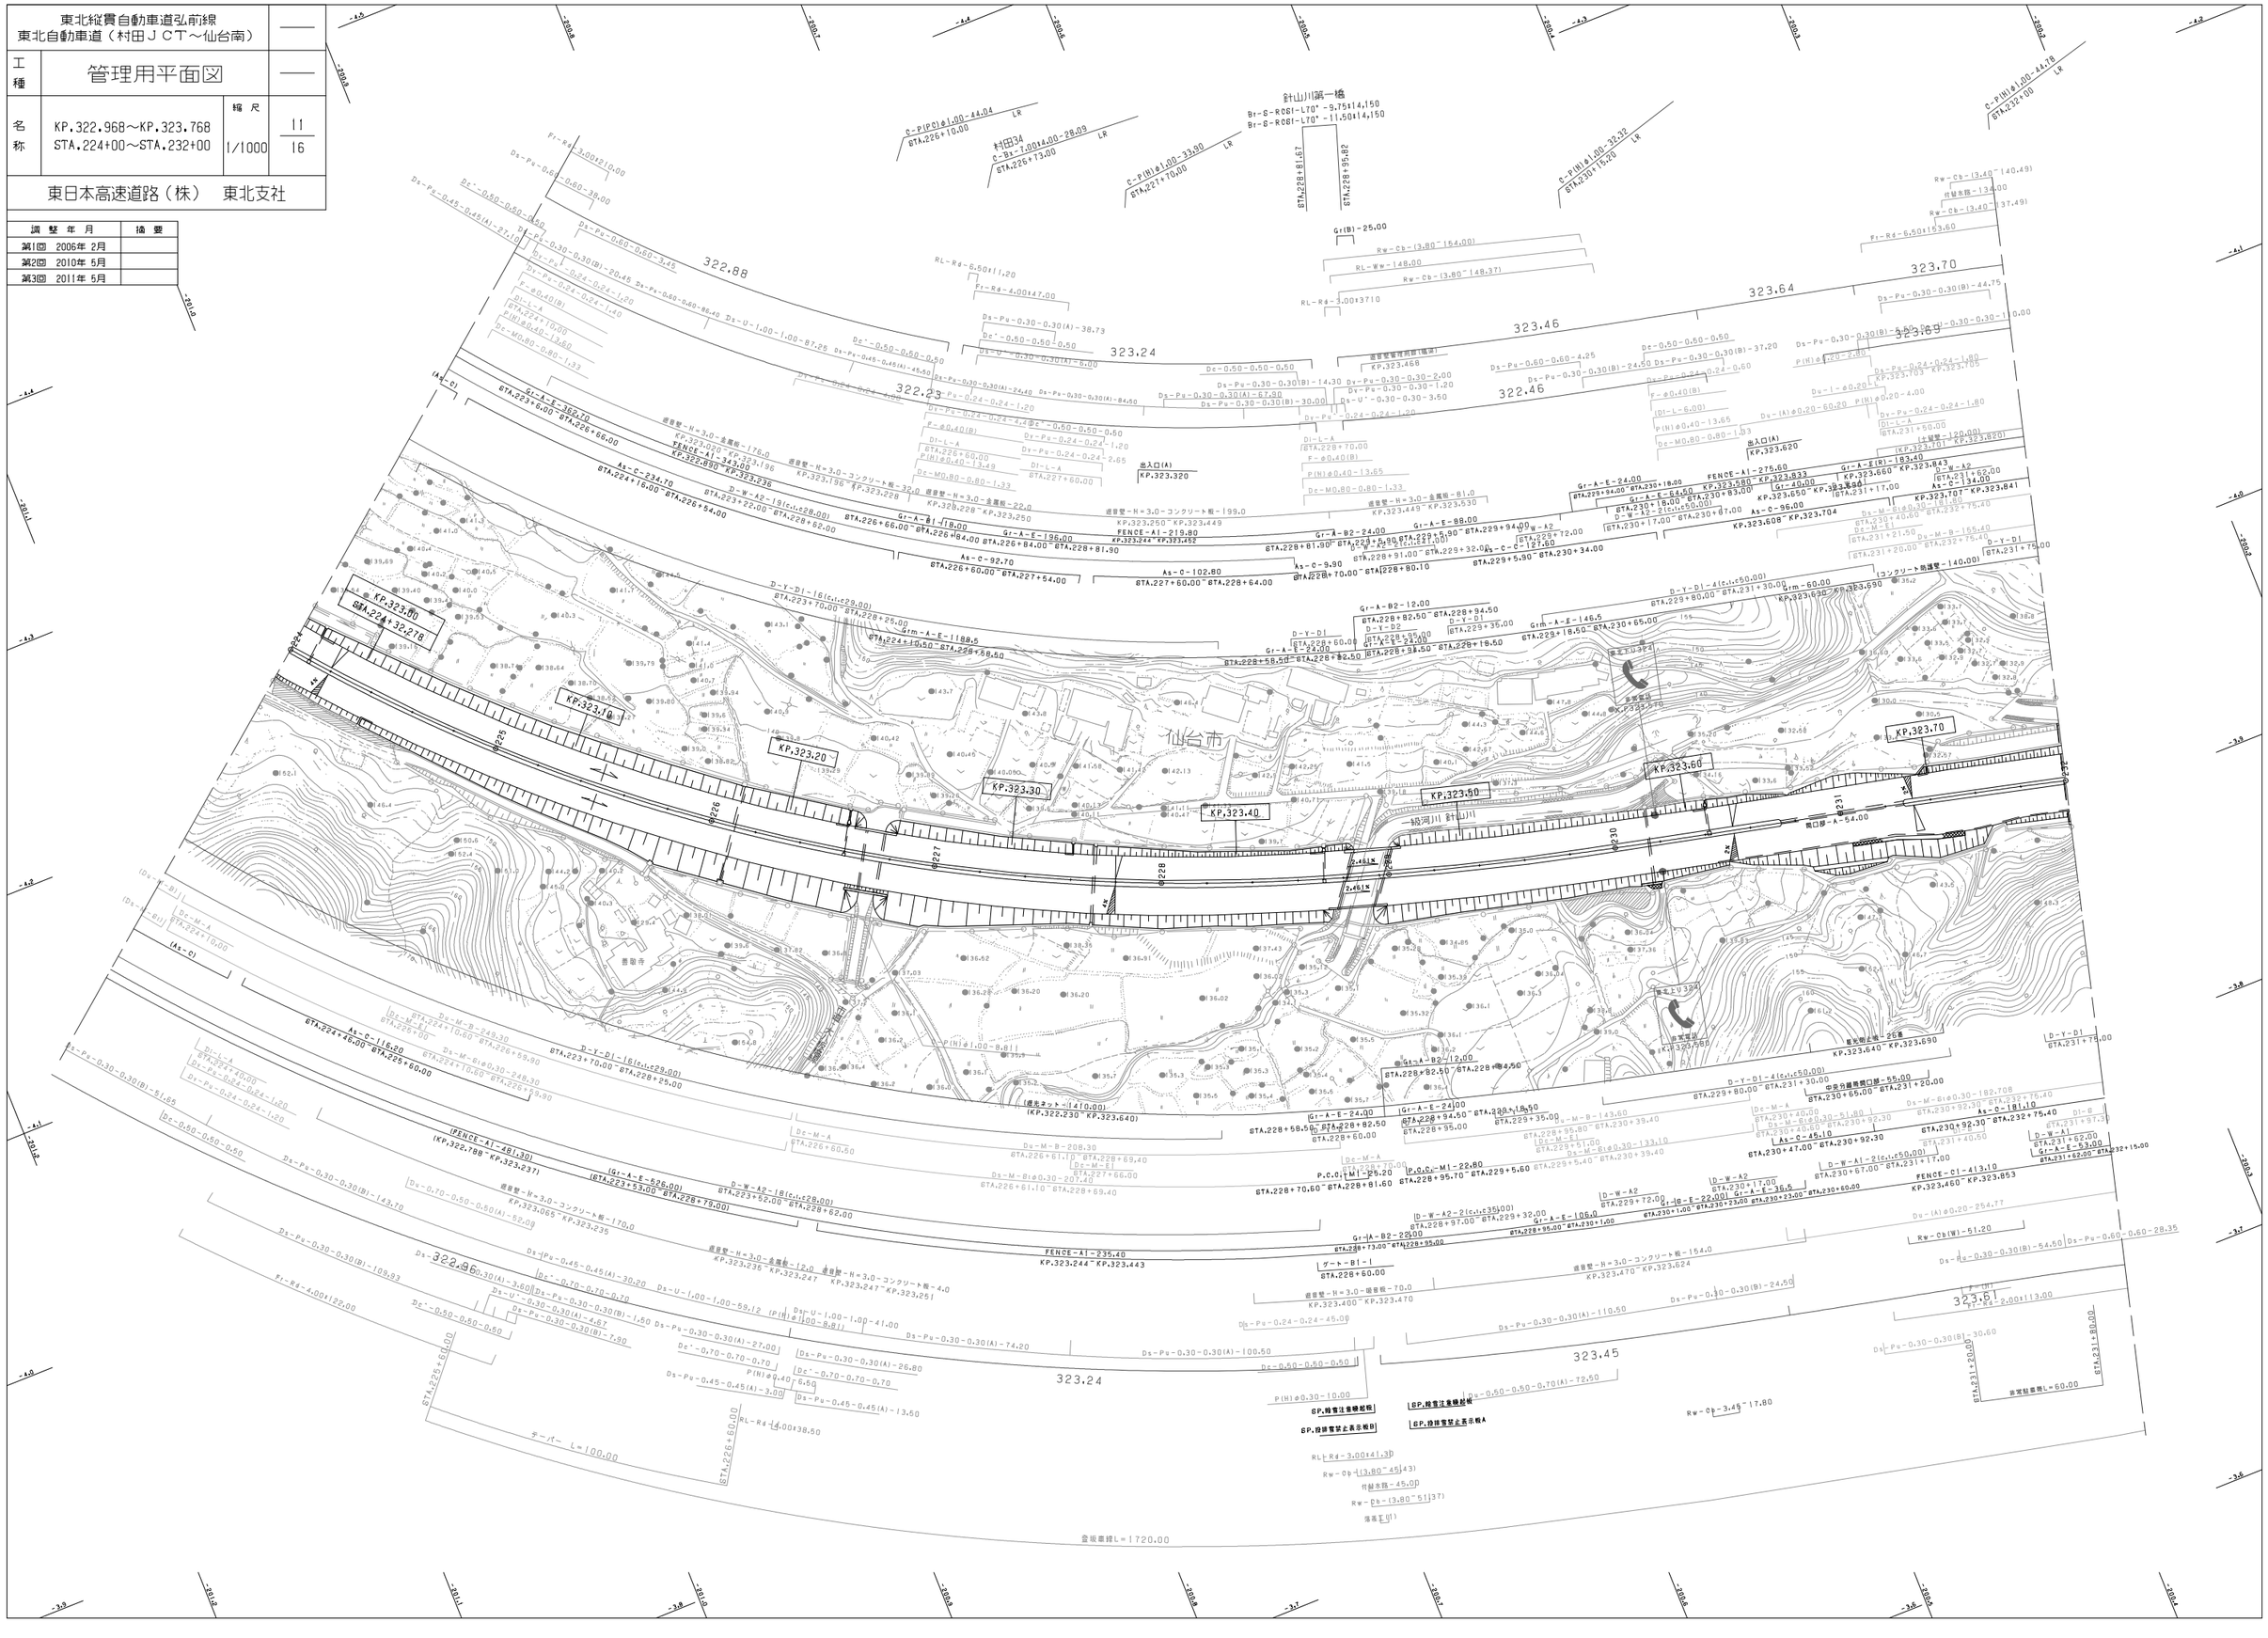

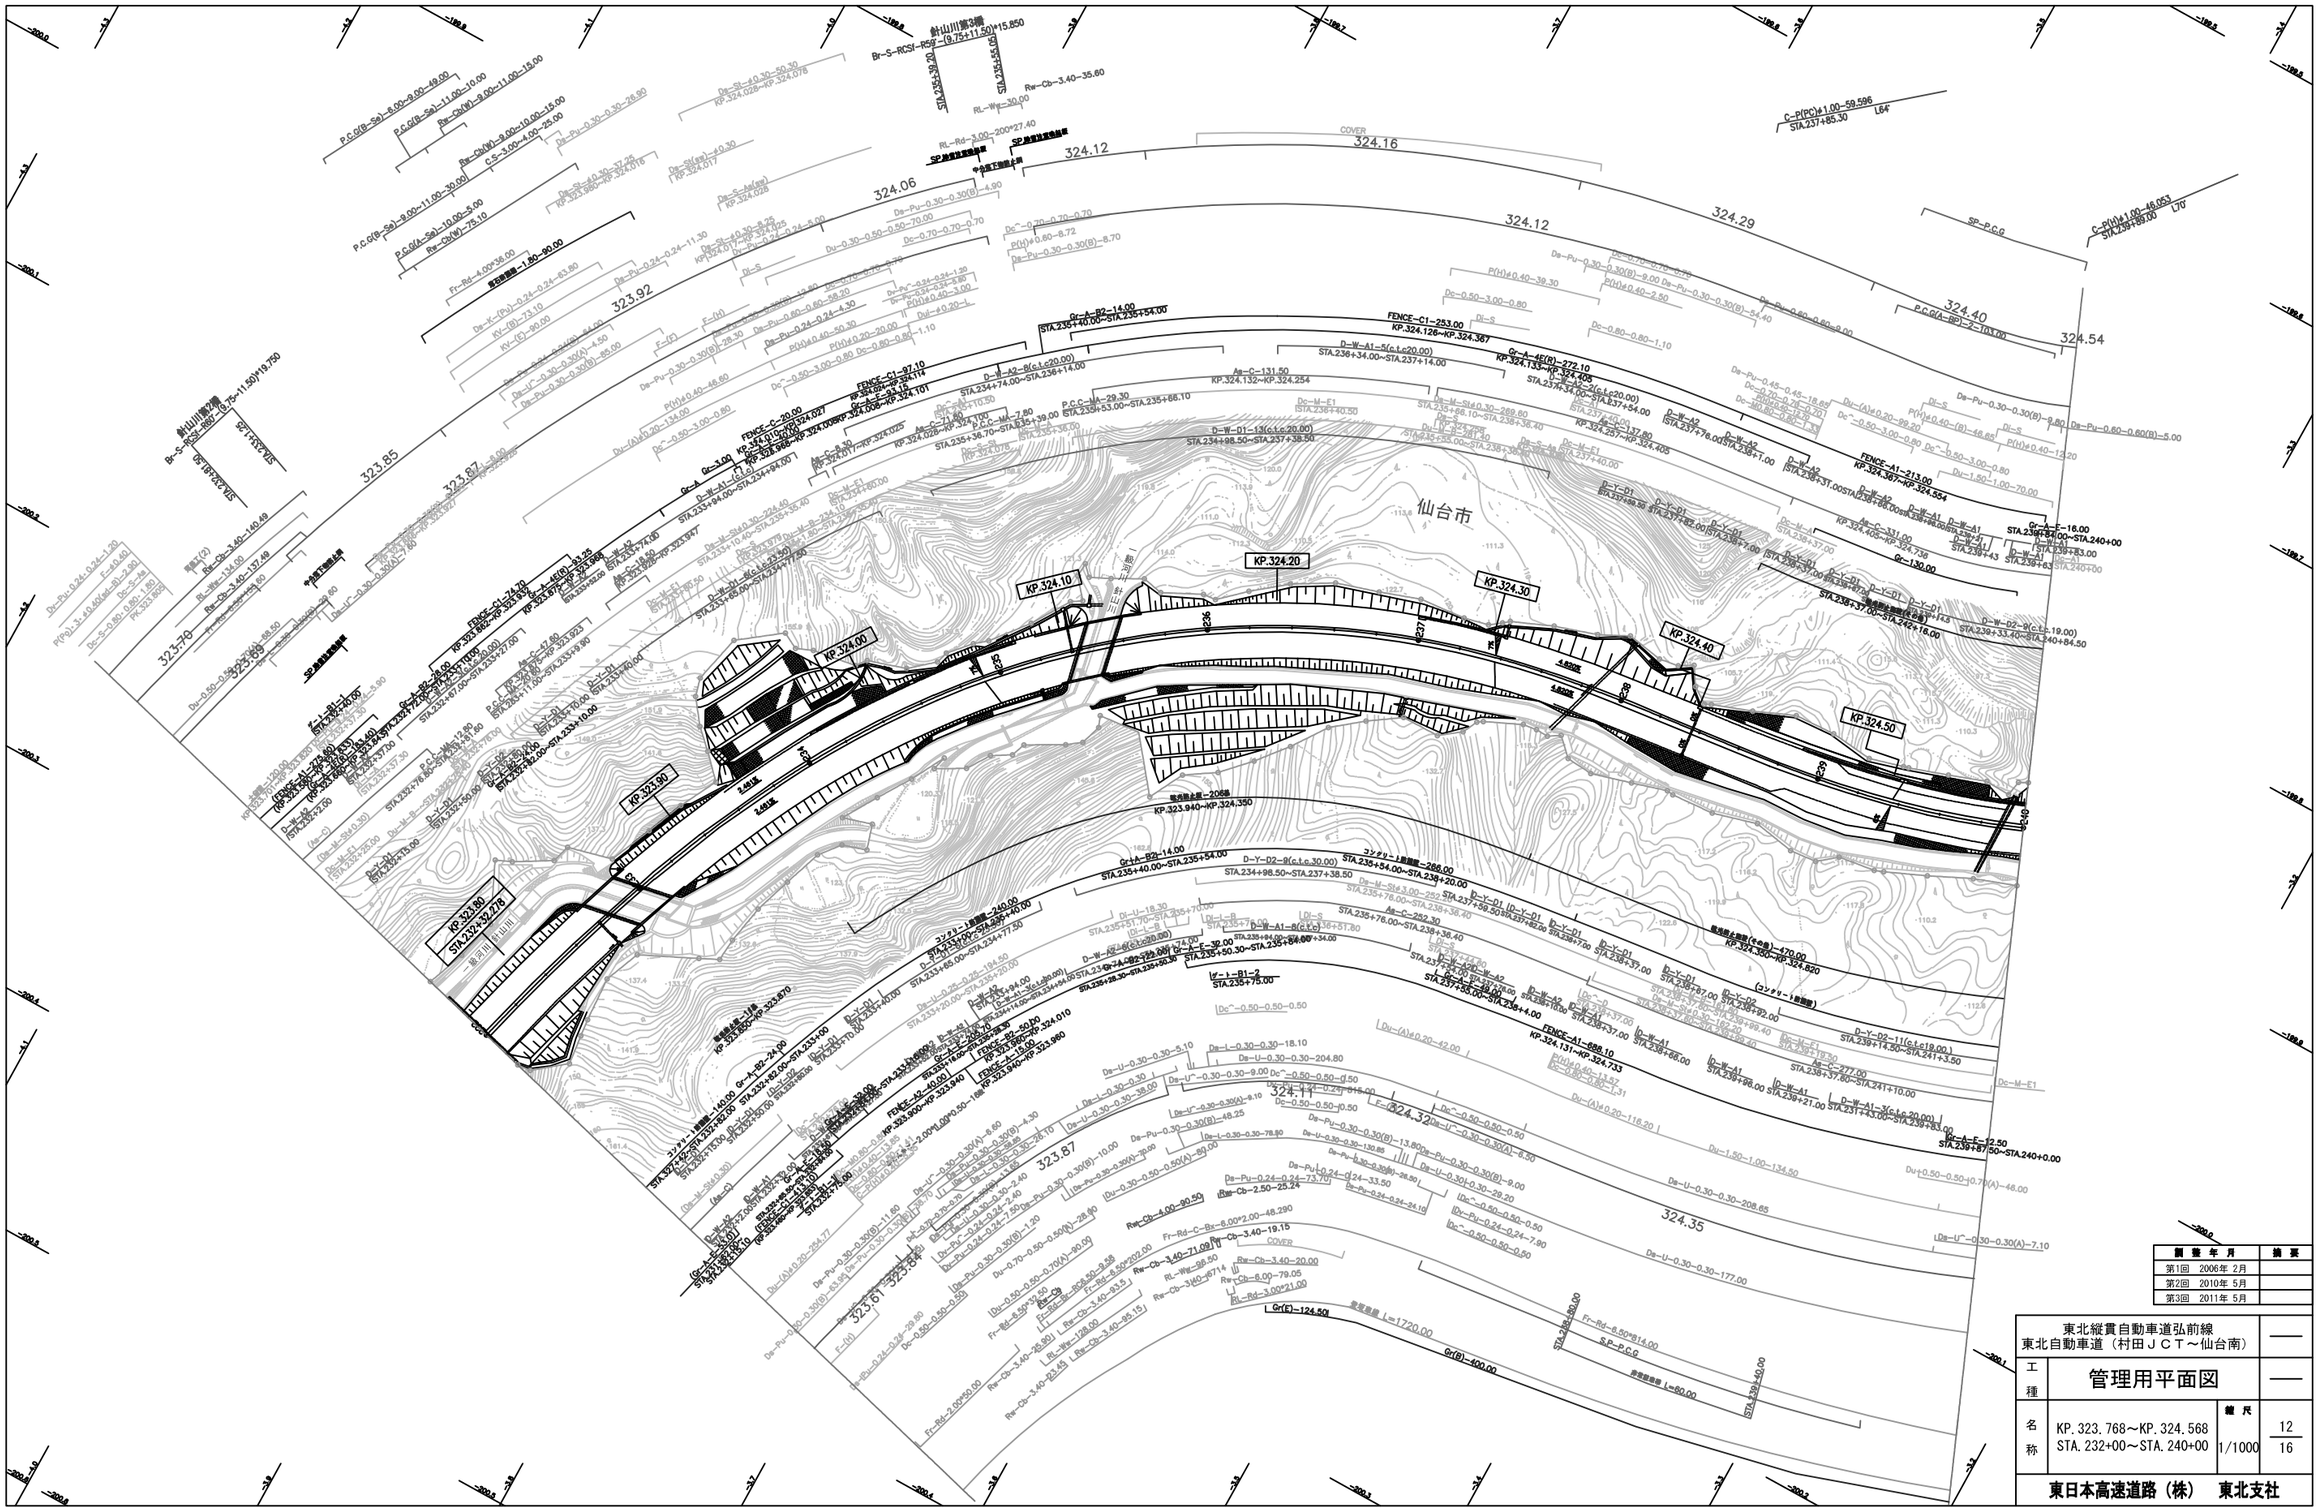
KP.323.90
KP.324.00
KP.324.10
KP.324.20
KP.324.30
KP.324.40
KP.324.50
仙台市
323.85
323.87
323.70
323.65
323.92
324.06
324.12
324.16
324.12
324.29
324.40
324.54
323.61
323.87
324.11
324.32
324.35
Gr(E)=124.50
Gr(B)=400.00
FENCE-C1=253.00
KP.324.126~KP.324.367
FENCE-A1=213.00
KP.324.387~KP.324.554
FENCE-A1=588.10
KP.324.131~KP.324.733
FENCE-C1=97.10
FENCE-C=20.00
FENCE-C1=74.70
FENCE-C2=40.00
FENCE-B2=15.00
FENCE-B2=50.00
FENCE-B1=15.00
FENCE-B2=50.00
FENCE-B1=15.00
Gr-A-E=16.00
Gr-A-E=12.50
Gr-130.00
Gr-A-B2=14.00
Gr-A-B2=54.00
Gr-A-B2=140.00
Gr-A-B2=24.00
Gr-A-B2=82.00
Gr-A-B2=77.50
Gr-A-B2=33.50
Gr-A-B2=82.00
Gr-A-B2=82.00
Gr-A-B2=82.00

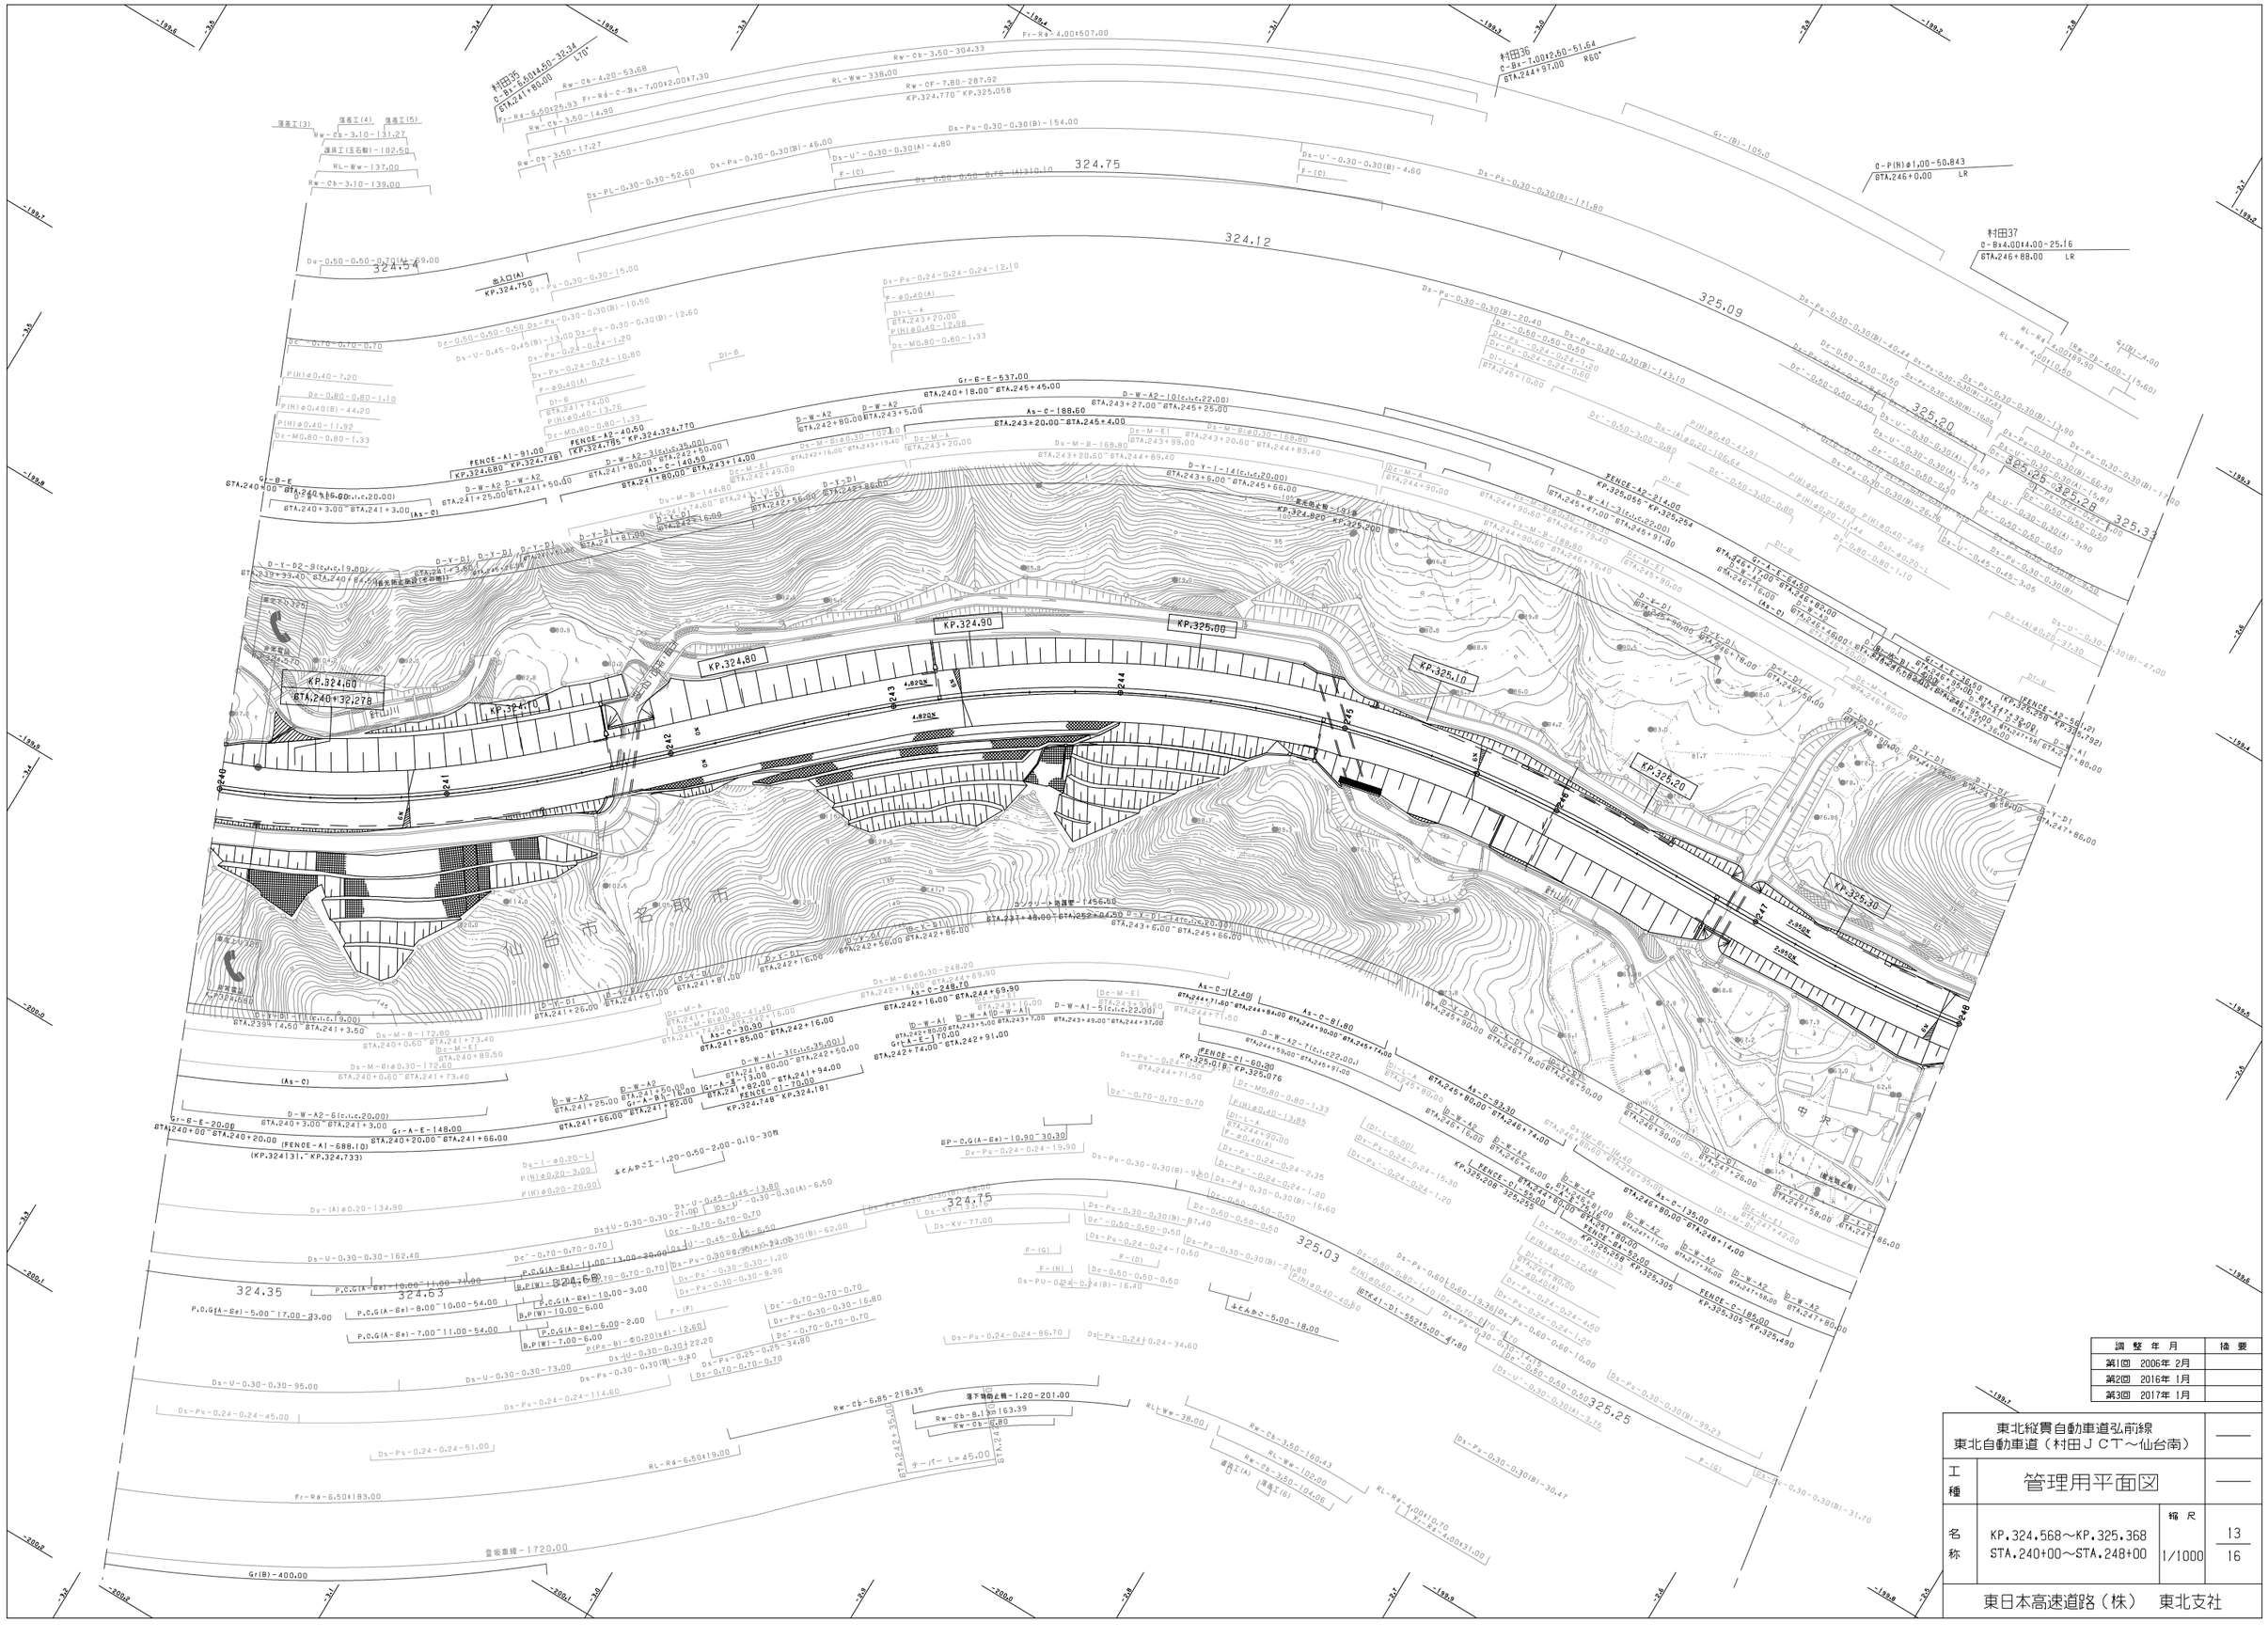
村田35
C-Bx-7.00φ12.60-51.64
BTA.244+97.00 R60°
村田36
C-Bx-6.50φ14.60-32.34
BTA.241+80.00 L70°
村田37
C-Bx4.00φ14.00-25.16
BTA.246+88.00 LR
C-P(N)φ1.00-50.843
BTA.246+0.00 LR
KP.324.60
BTA.240+32.78
KP.324.80
KP.324.90
KP.325.00
KP.325.10
KP.325.20
KP.325.30
KP.324.70
324.75
324.12
325.09
325.20
325.28
325.33
325.03
325.25
324.54
324.35
324.63
324.75
出入口(A)
KP.324.750
FENCE-A1-91.00
KP.324.680 KP.324.748
FENCE-A2-40.50
KP.324.785 KP.324.824.770
FENCE-A2-214.00
KP.325.055 KP.325.254
FENCE-C1-60.30
KP.325.076 KP.325.136
FENCE-C1-55.00
KP.325.208 KP.325.255
FENCE-C2-185.00
KP.325.305 KP.325.490
FENCE-A2-26(1.2)
KP.325.688 KP.325.792
FENCE-A1-688.10
KP.324.31 KP.324.733
As-C 140.50
As-C 188.60
As-C 248.70
As-C 81.80
As-C 93.30
As-C 135.00
As-C 30.90
As-C 85.00
As-C 12.40
Gr-B-E 537.00
Gr-B-E 20.00
Gr-A-E 148.00
Gr-A-B 13.00
Gr-A-B 82.00
Gr-A-E 94.00
Gr-A-E 82.00
Gr-A-E 45.00
Gr-A-E 7.00
Gr-A-E 83.00
Gr-A-E 16.00
Gr-A-E 50.00
Gr-A-E 30.00
Gr-A-E 50.00
Gr-A-E 80.00
Gr-A-E 14.00
Gr-A-E 80.00
Gr-A-E 80.00
Gr-A-E 50

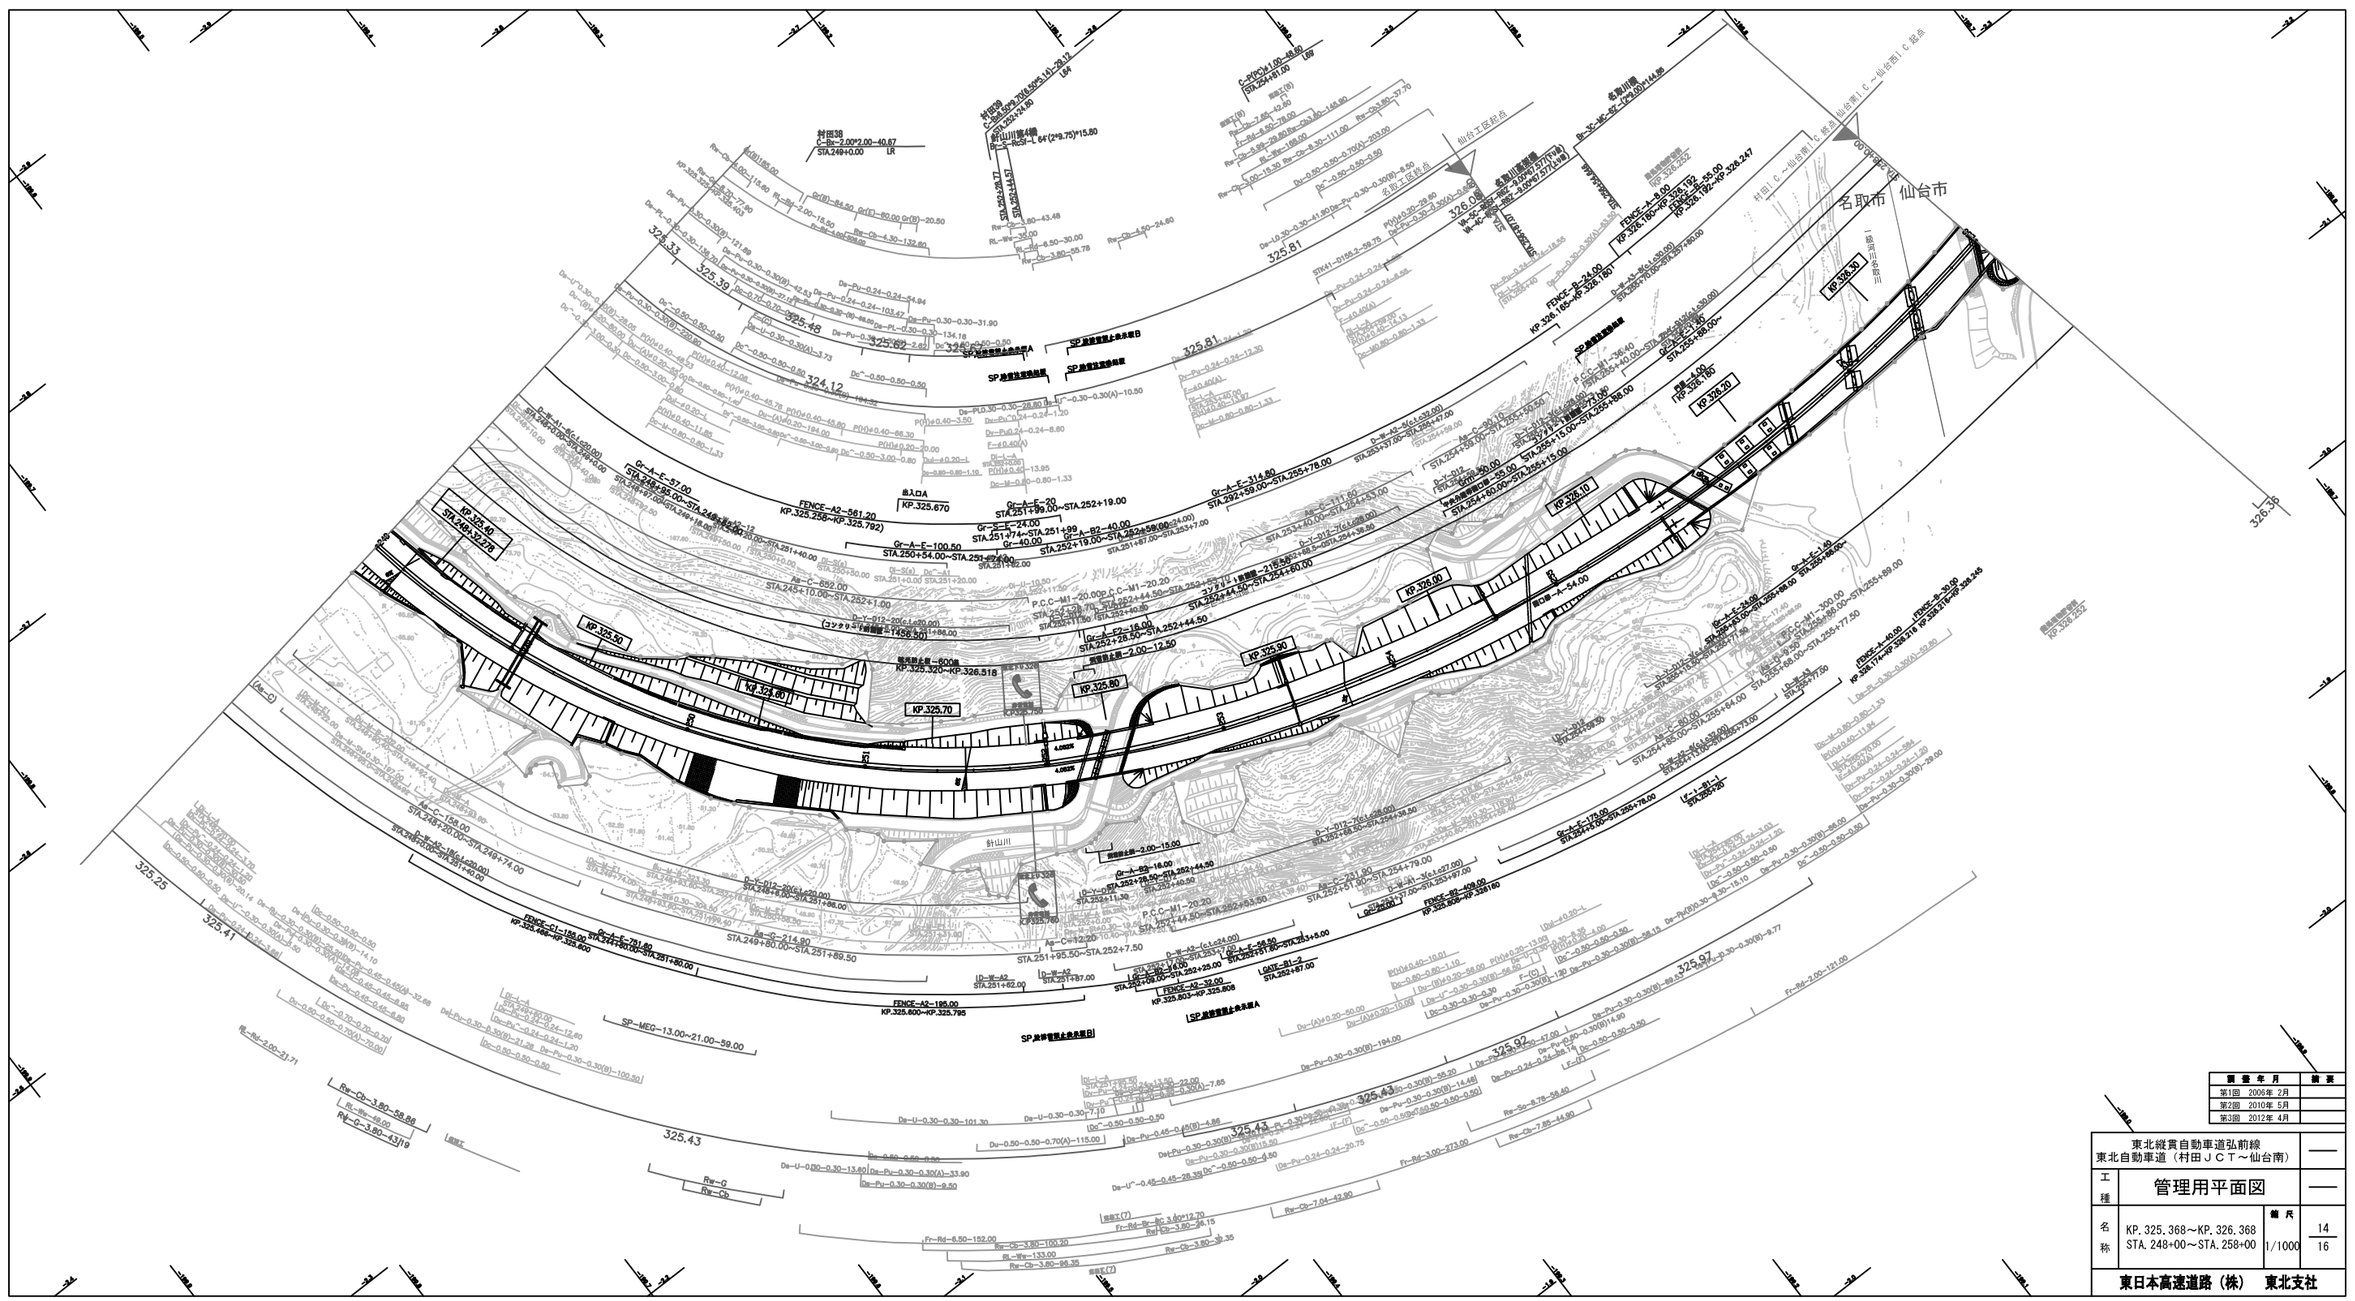
名取市　仙台市
村田ＩＣ～仙台南ＩＣ 起点
村田ＩＣ～仙台南ＩＣ 終点
KP.325.40
KP.325.50
KP.325.60
KP.325.70
KP.325.80
KP.325.90
KP.326.00
KP.326.10
KP.326.20
KP.326.30
KP.326.40
KP.326.50
KP.326.60
KP.326.70
KP.326.80
KP.326.90
KP.327.00
KP.327.10
KP.327.20
KP.327.30
KP.327.40
KP.327.50
KP.327.60
KP.327.70
KP.327.80
KP.327.90
KP.328.00
KP.328.10
KP.328.20
KP.328.30
KP.328.40
KP.328.50
KP.328.60
KP.328.70
KP.328.80
KP.328.90
KP.329.00
KP.329.10
KP.329.20
KP.329.30

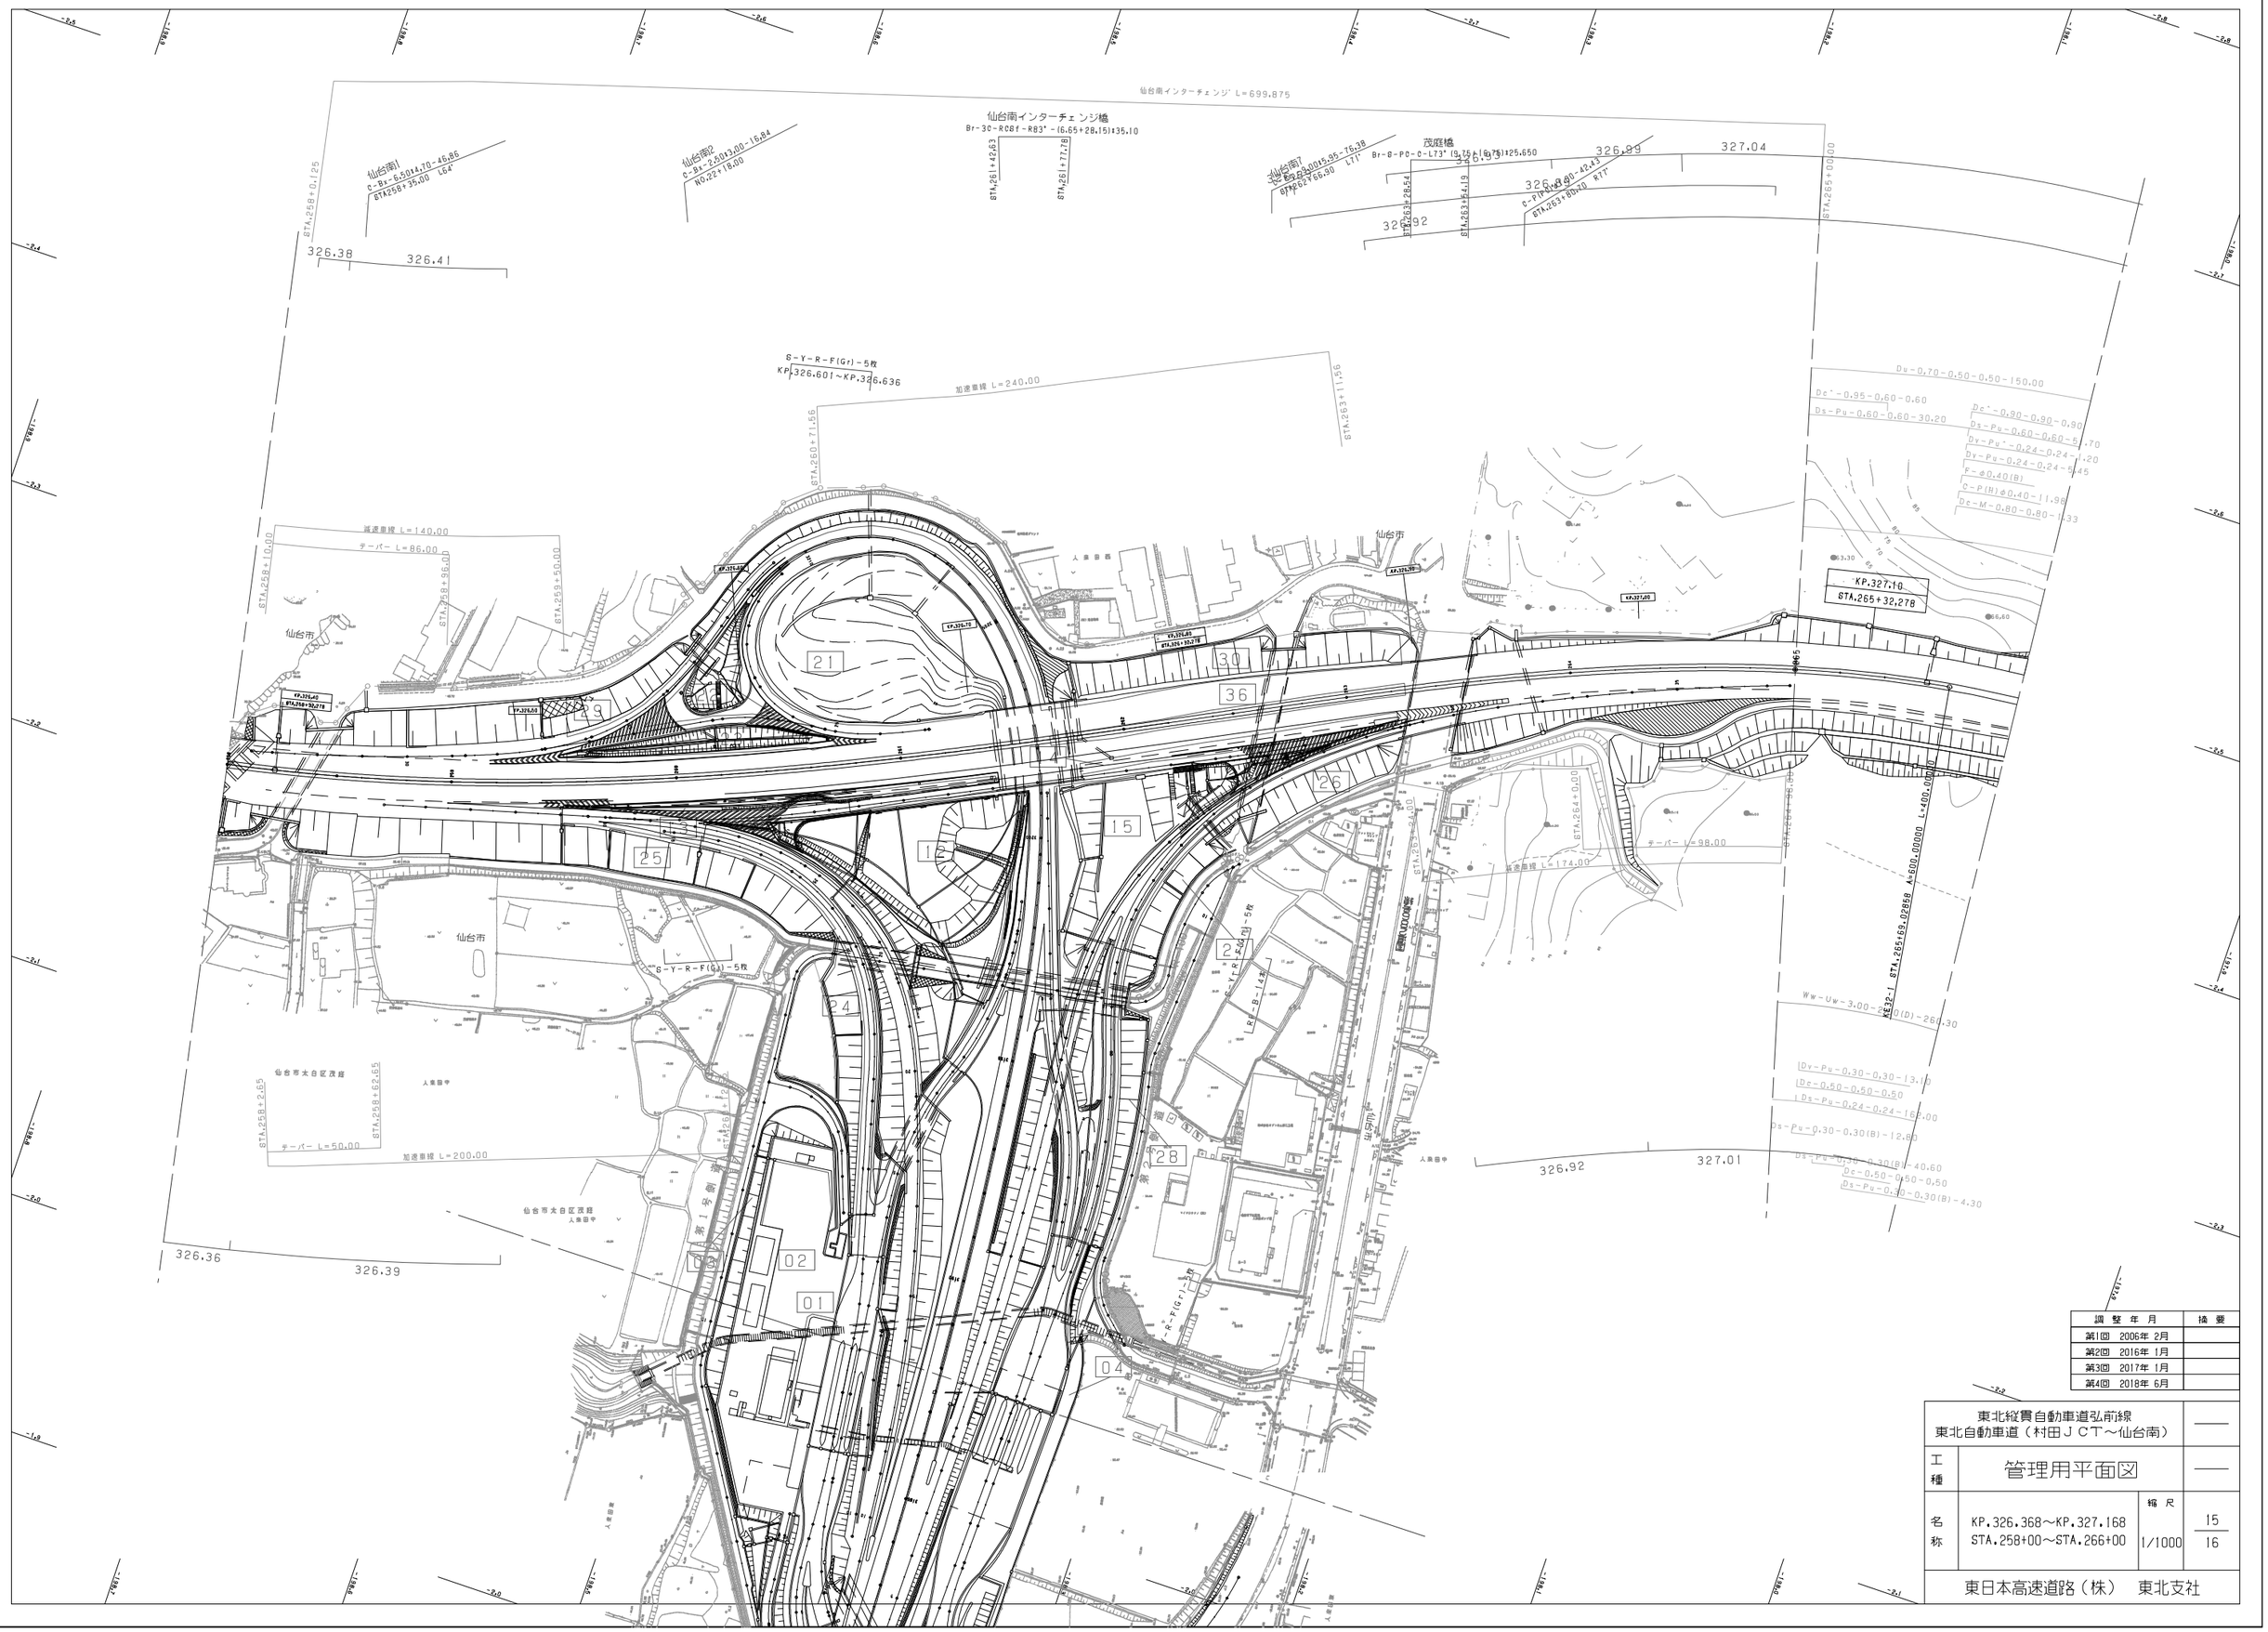

調整年月	摘要
第1回 2006年 2月	
第2回 2016年 1月	
第3回 2017年 1月	
第4回 2018年 6月	

東北縦貫自動車道弘前線 東北自動車道（村田ＪＣＴ～仙台南）			——
工種	管理用平面図		——
名称	KP.326.368～KP.327.168 STA.258+00～STA.266+00	縮尺 1/1000	15 16

東日本高速道路（株） 東北支社

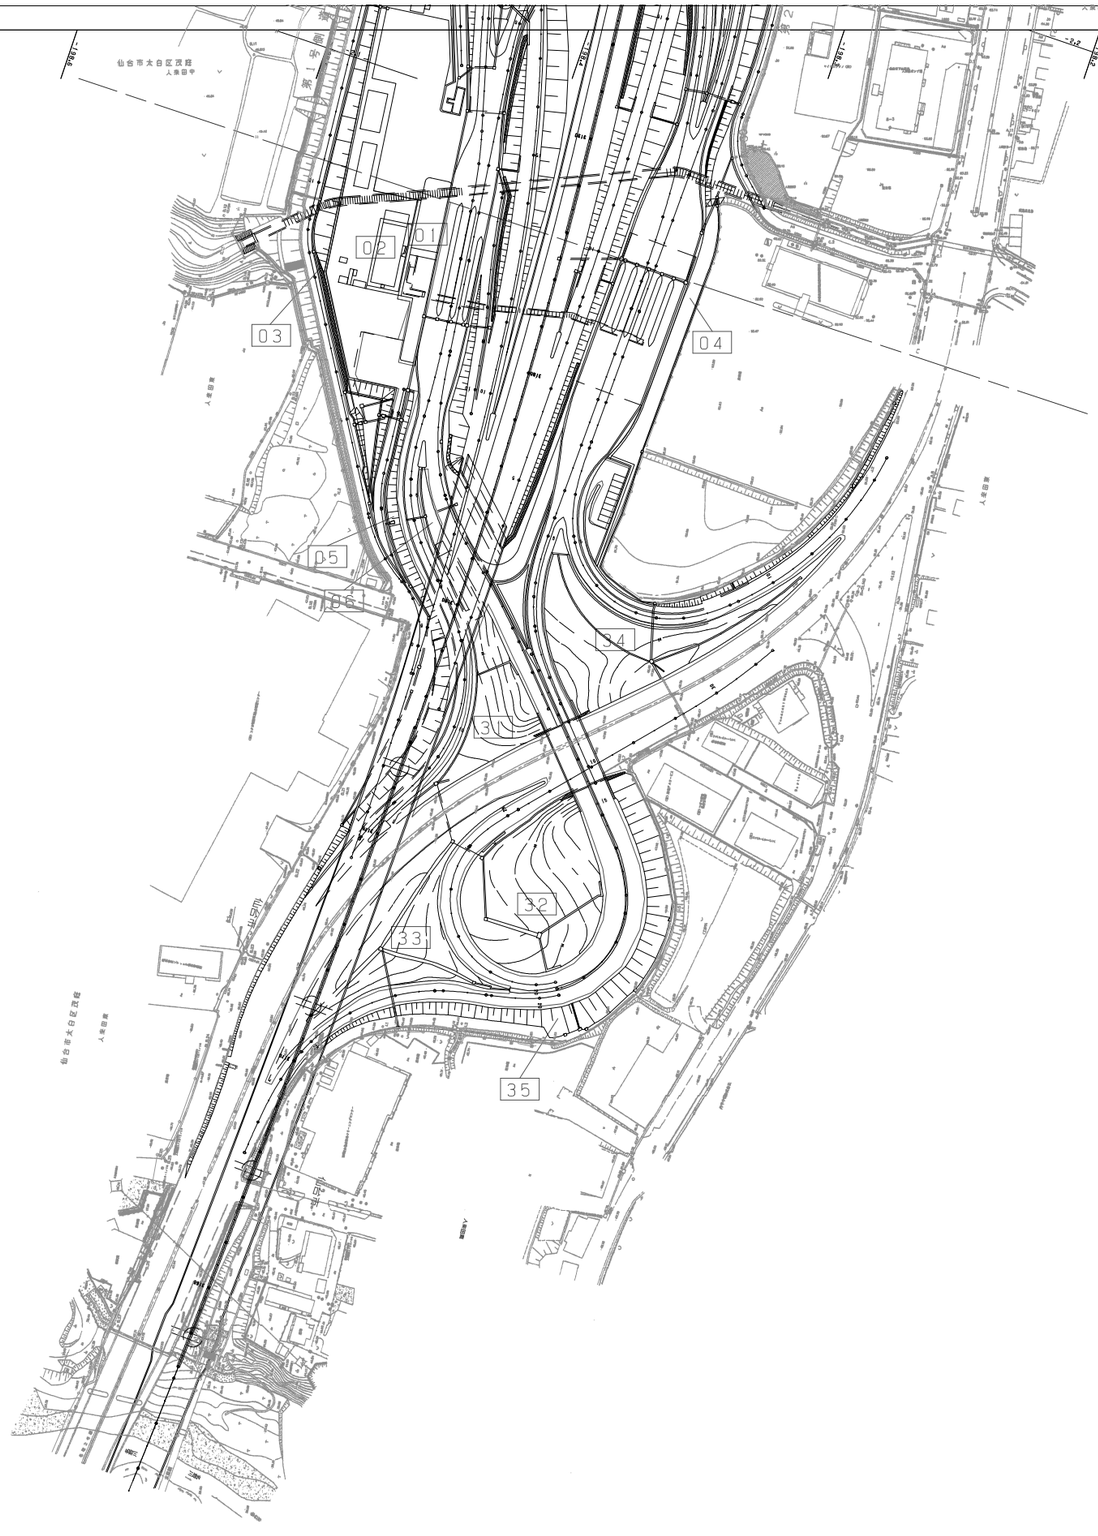

調整年月	摘要
第1回 2006年 2月	
第2回 2016年 1月	

東北縦貫自動車道弘前線 東北自動車道（村田ＪＣＴ～仙台南）			——
工種	管理用平面図		——
名称	KP.326.368～KP.327.168 STA.258+00～STA.266+00	縮尺 1/1000	16 16
東日本高速道路（株）　東北支社			

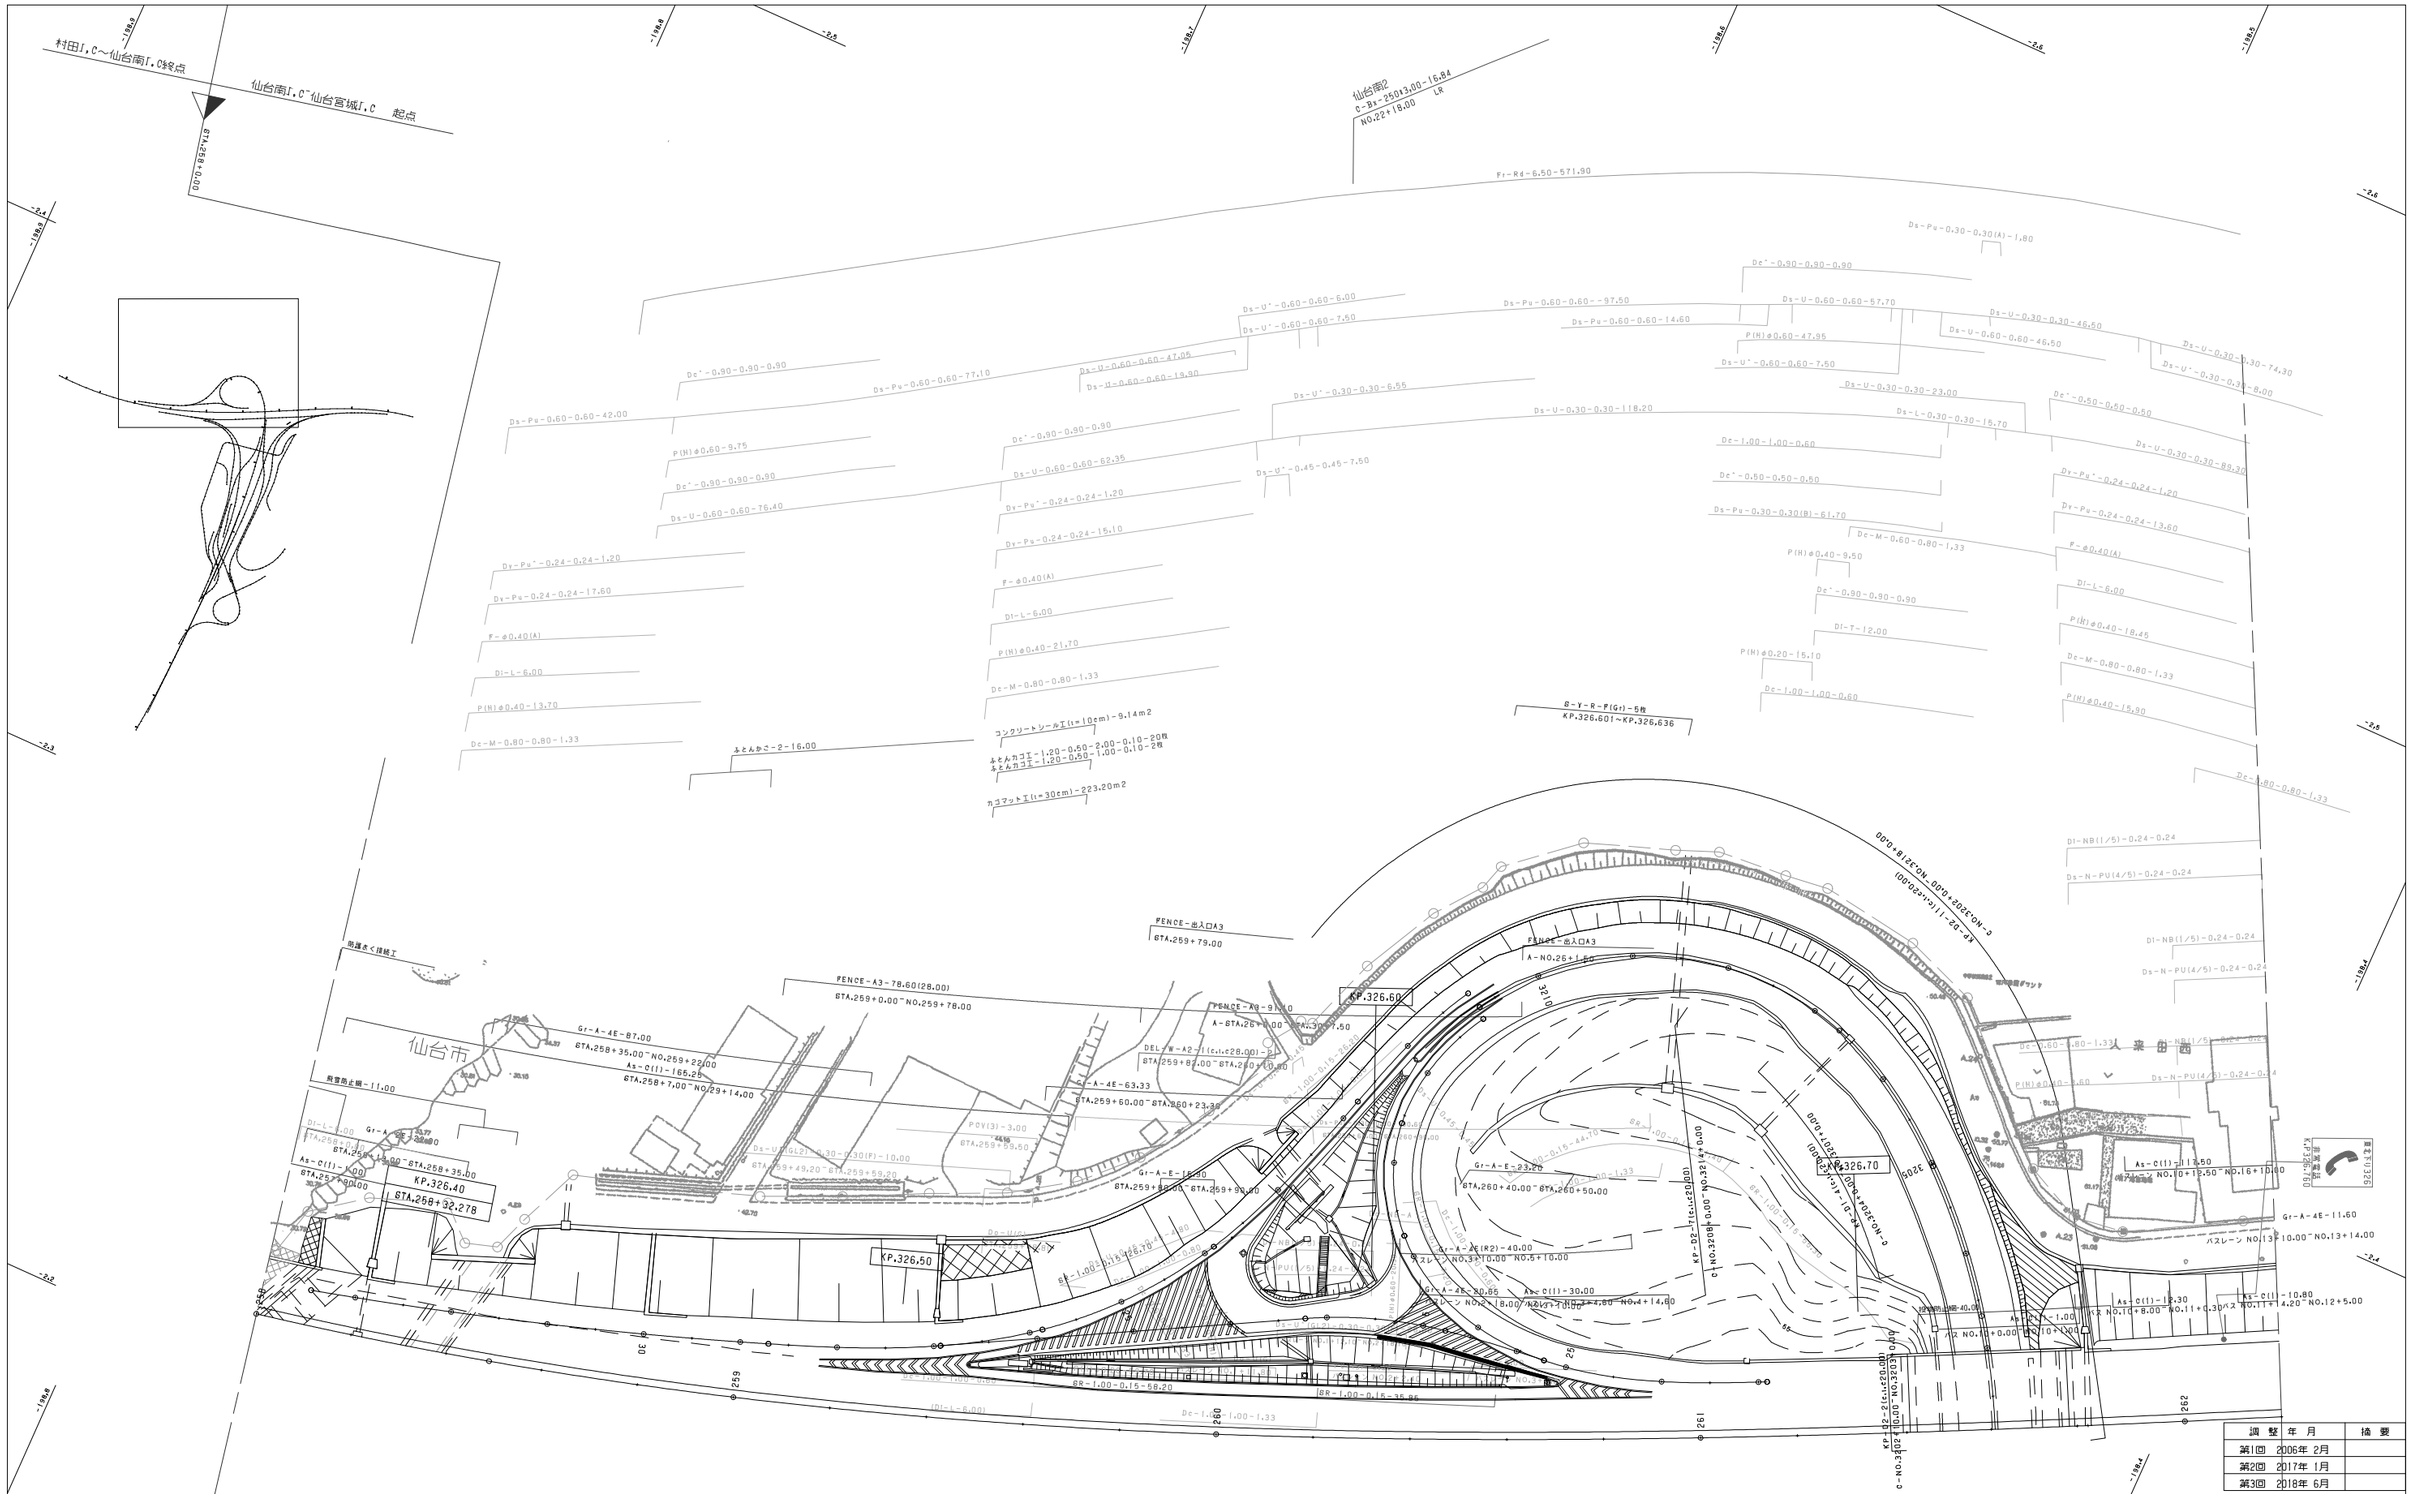

調整年月	摘要
第1回 2006年 2月	
第2回 2017年 1月	
第3回 2018年 6月	

東北縦貫自動車道弘前線 東北自動車道（村田ＪＣＴ～仙台南）			―
工種	管理用平面図		―
名称	仙台南インターチェンジ KP.326.891～KP.332.123 STA.259+50～STA.263+24	縮尺 1/500	1 6
東日本高速道路（株） 東北支社			



調整年月	摘要
第1回　2006年 2月	
第2回　2016年 1月	
第3回　2018年 6月	

東北縦貫自動車道弘前線
東北自動車道（村田ＪＣＴ～仙台南）

工種：管理用平面図

名称：仙台南インターチェンジ
KP. 326. 891～KP. 332. 123
STA. 259+50～STA. 263+24

縮尺：1/500

2/6

東日本高速道路（株）　東北支社

調整年月	摘要
第1回 2006年 2月	
第2回 2018年 6月	

東北縦貫自動車道弘前線
東北自動車道（村田ＪＣＴ～仙台南）

工種：管理用平面図

名称：仙台南インターチェンジ
KP.326.891～KP.332.123
STA.259+50～STA.263+24

縮尺：1/500

3/6

東日本高速道路（株） 東北支社

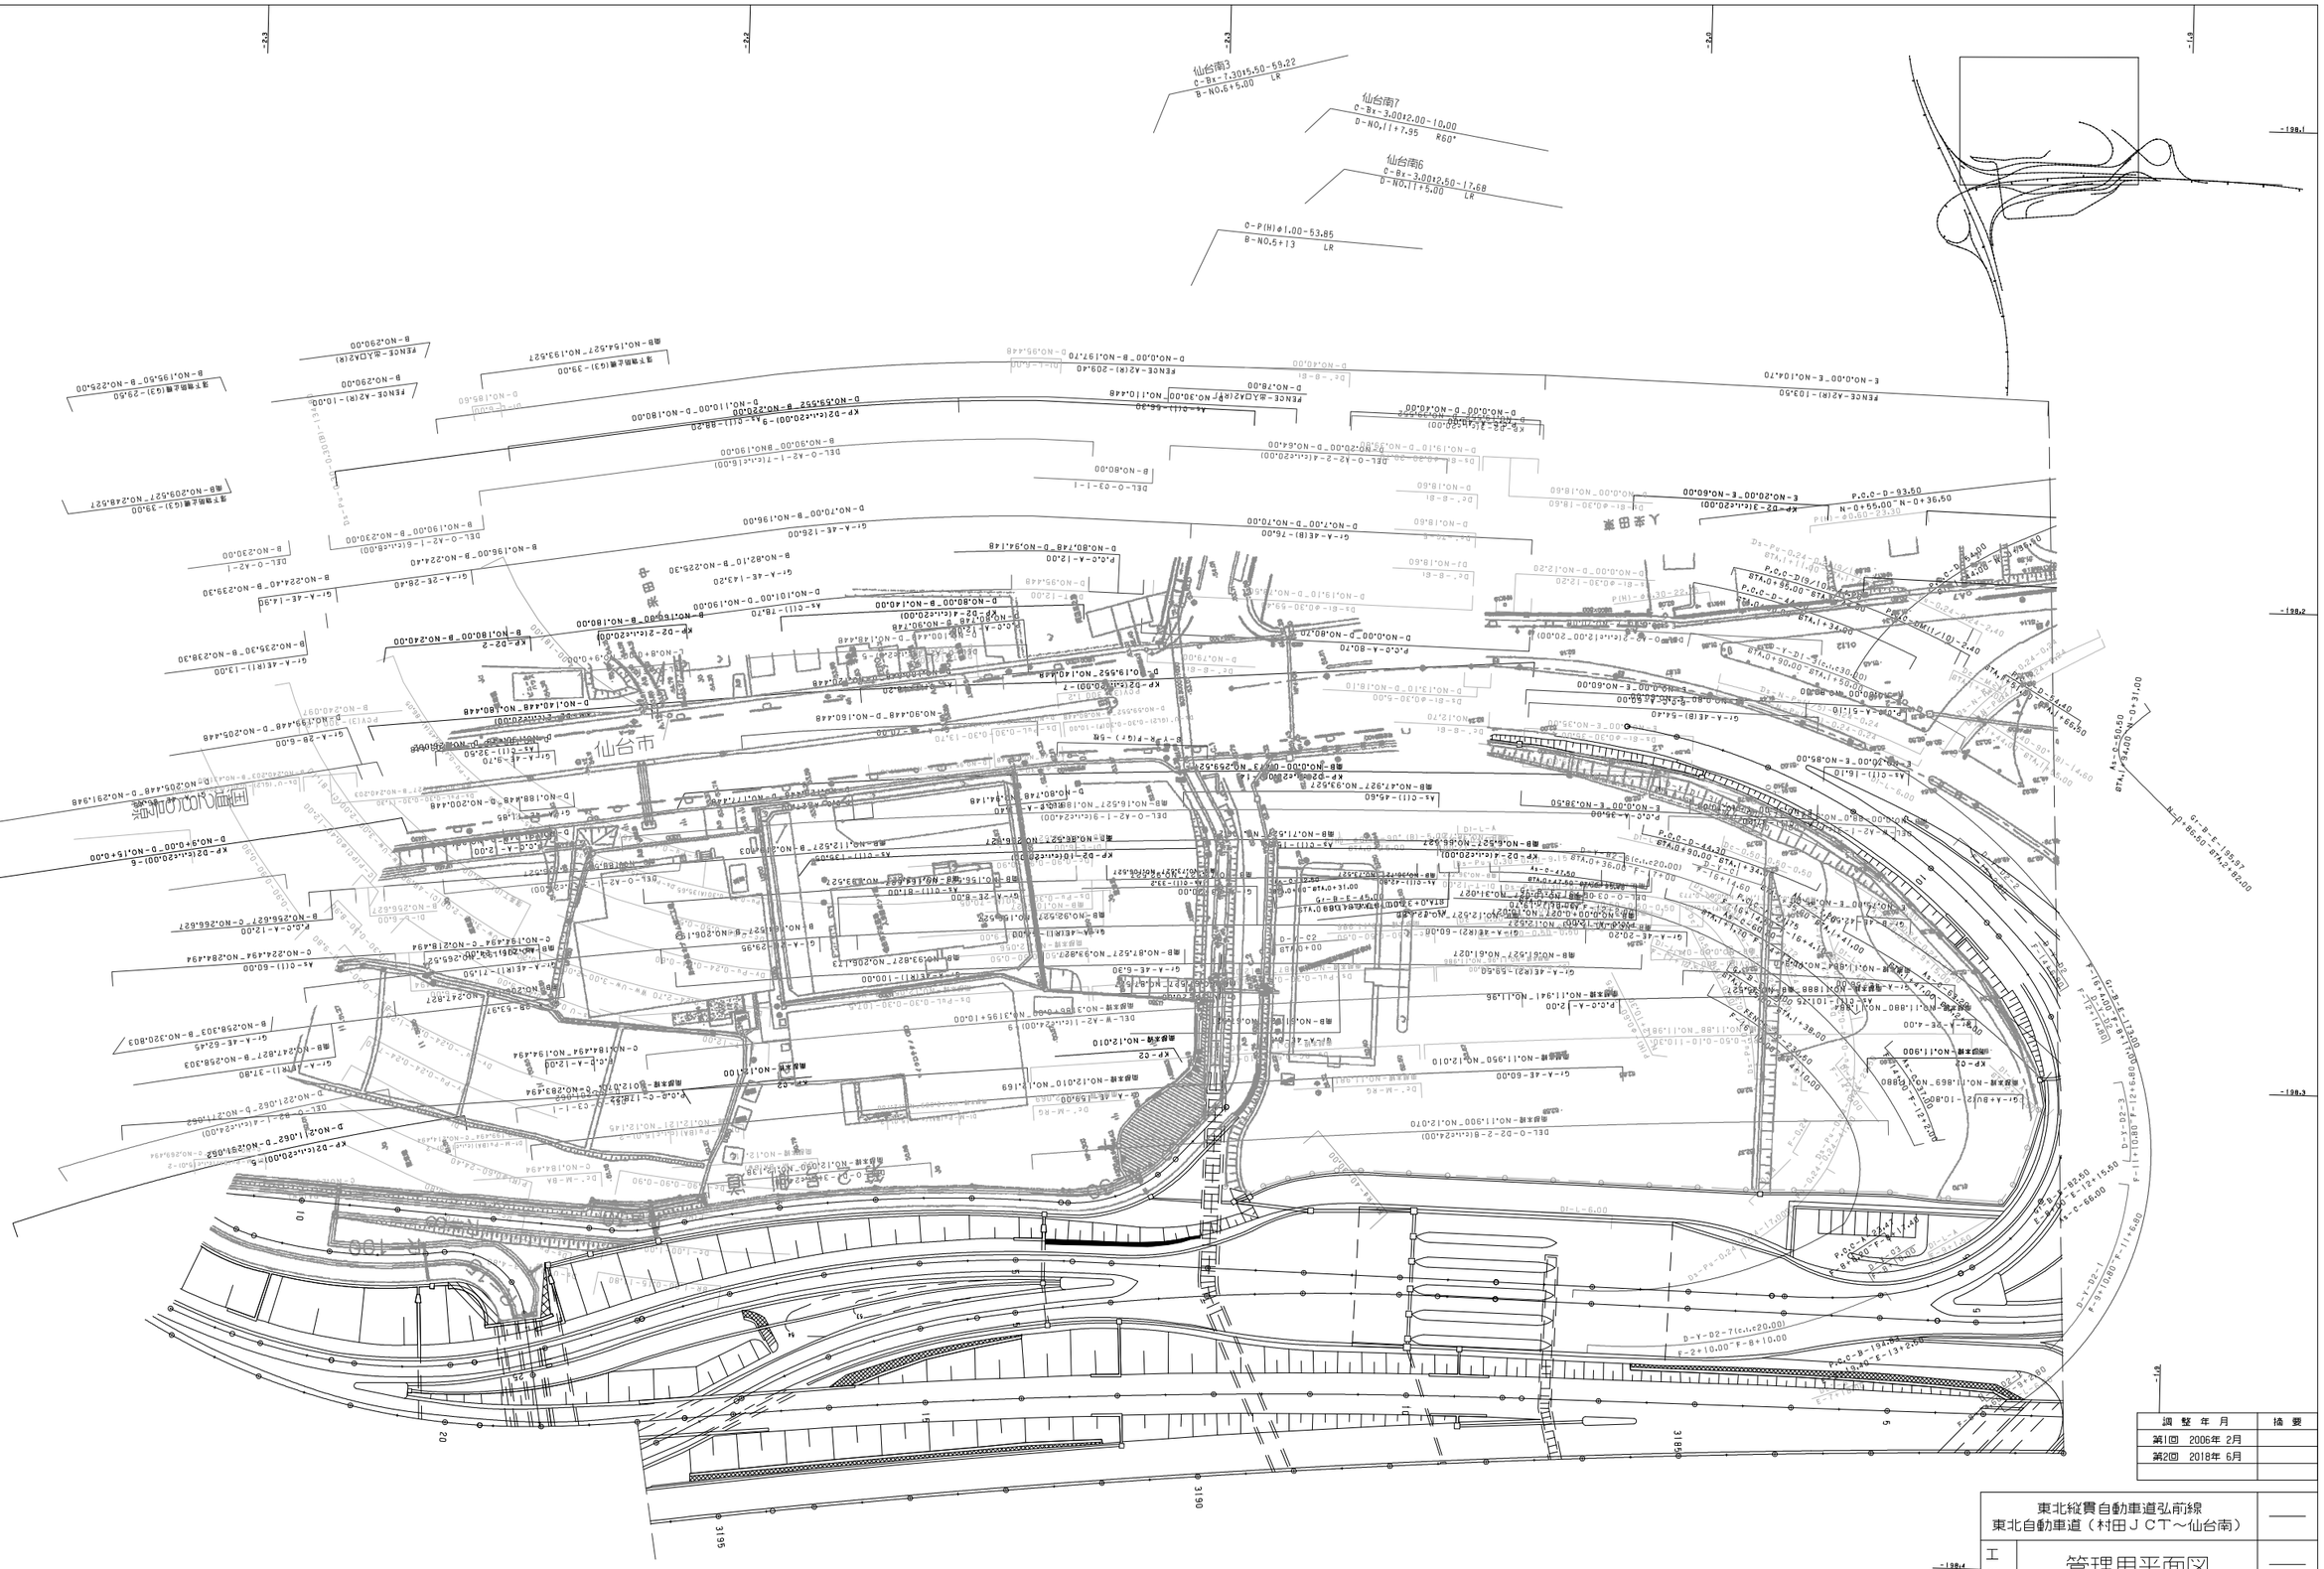
仙台南3
C-Bx-1.3015.50-59.22
B-NO.6+5.00 LR
仙台南7
C-Bx-3.0012.00-10.00
D-NO.11+7.95
459°
仙台南6
C-Bx-3.0012.50-17.68
D-NO.11+5.00 LR
C-P(H)φ1.00-53.85
B-NO.5+13 LR
仙台市
人来田東
人来田西
県道仙台亘理
FENCE-A2(R)-1035.50
FENCE-A2(R)-209.40
FENCE-BJDA2(R)-1037.70
FENCE-BJDA2(R)-1030.00
FENCE-BJDA2(R)-1030.00
FENCE-BJDA2(R)-1030.00

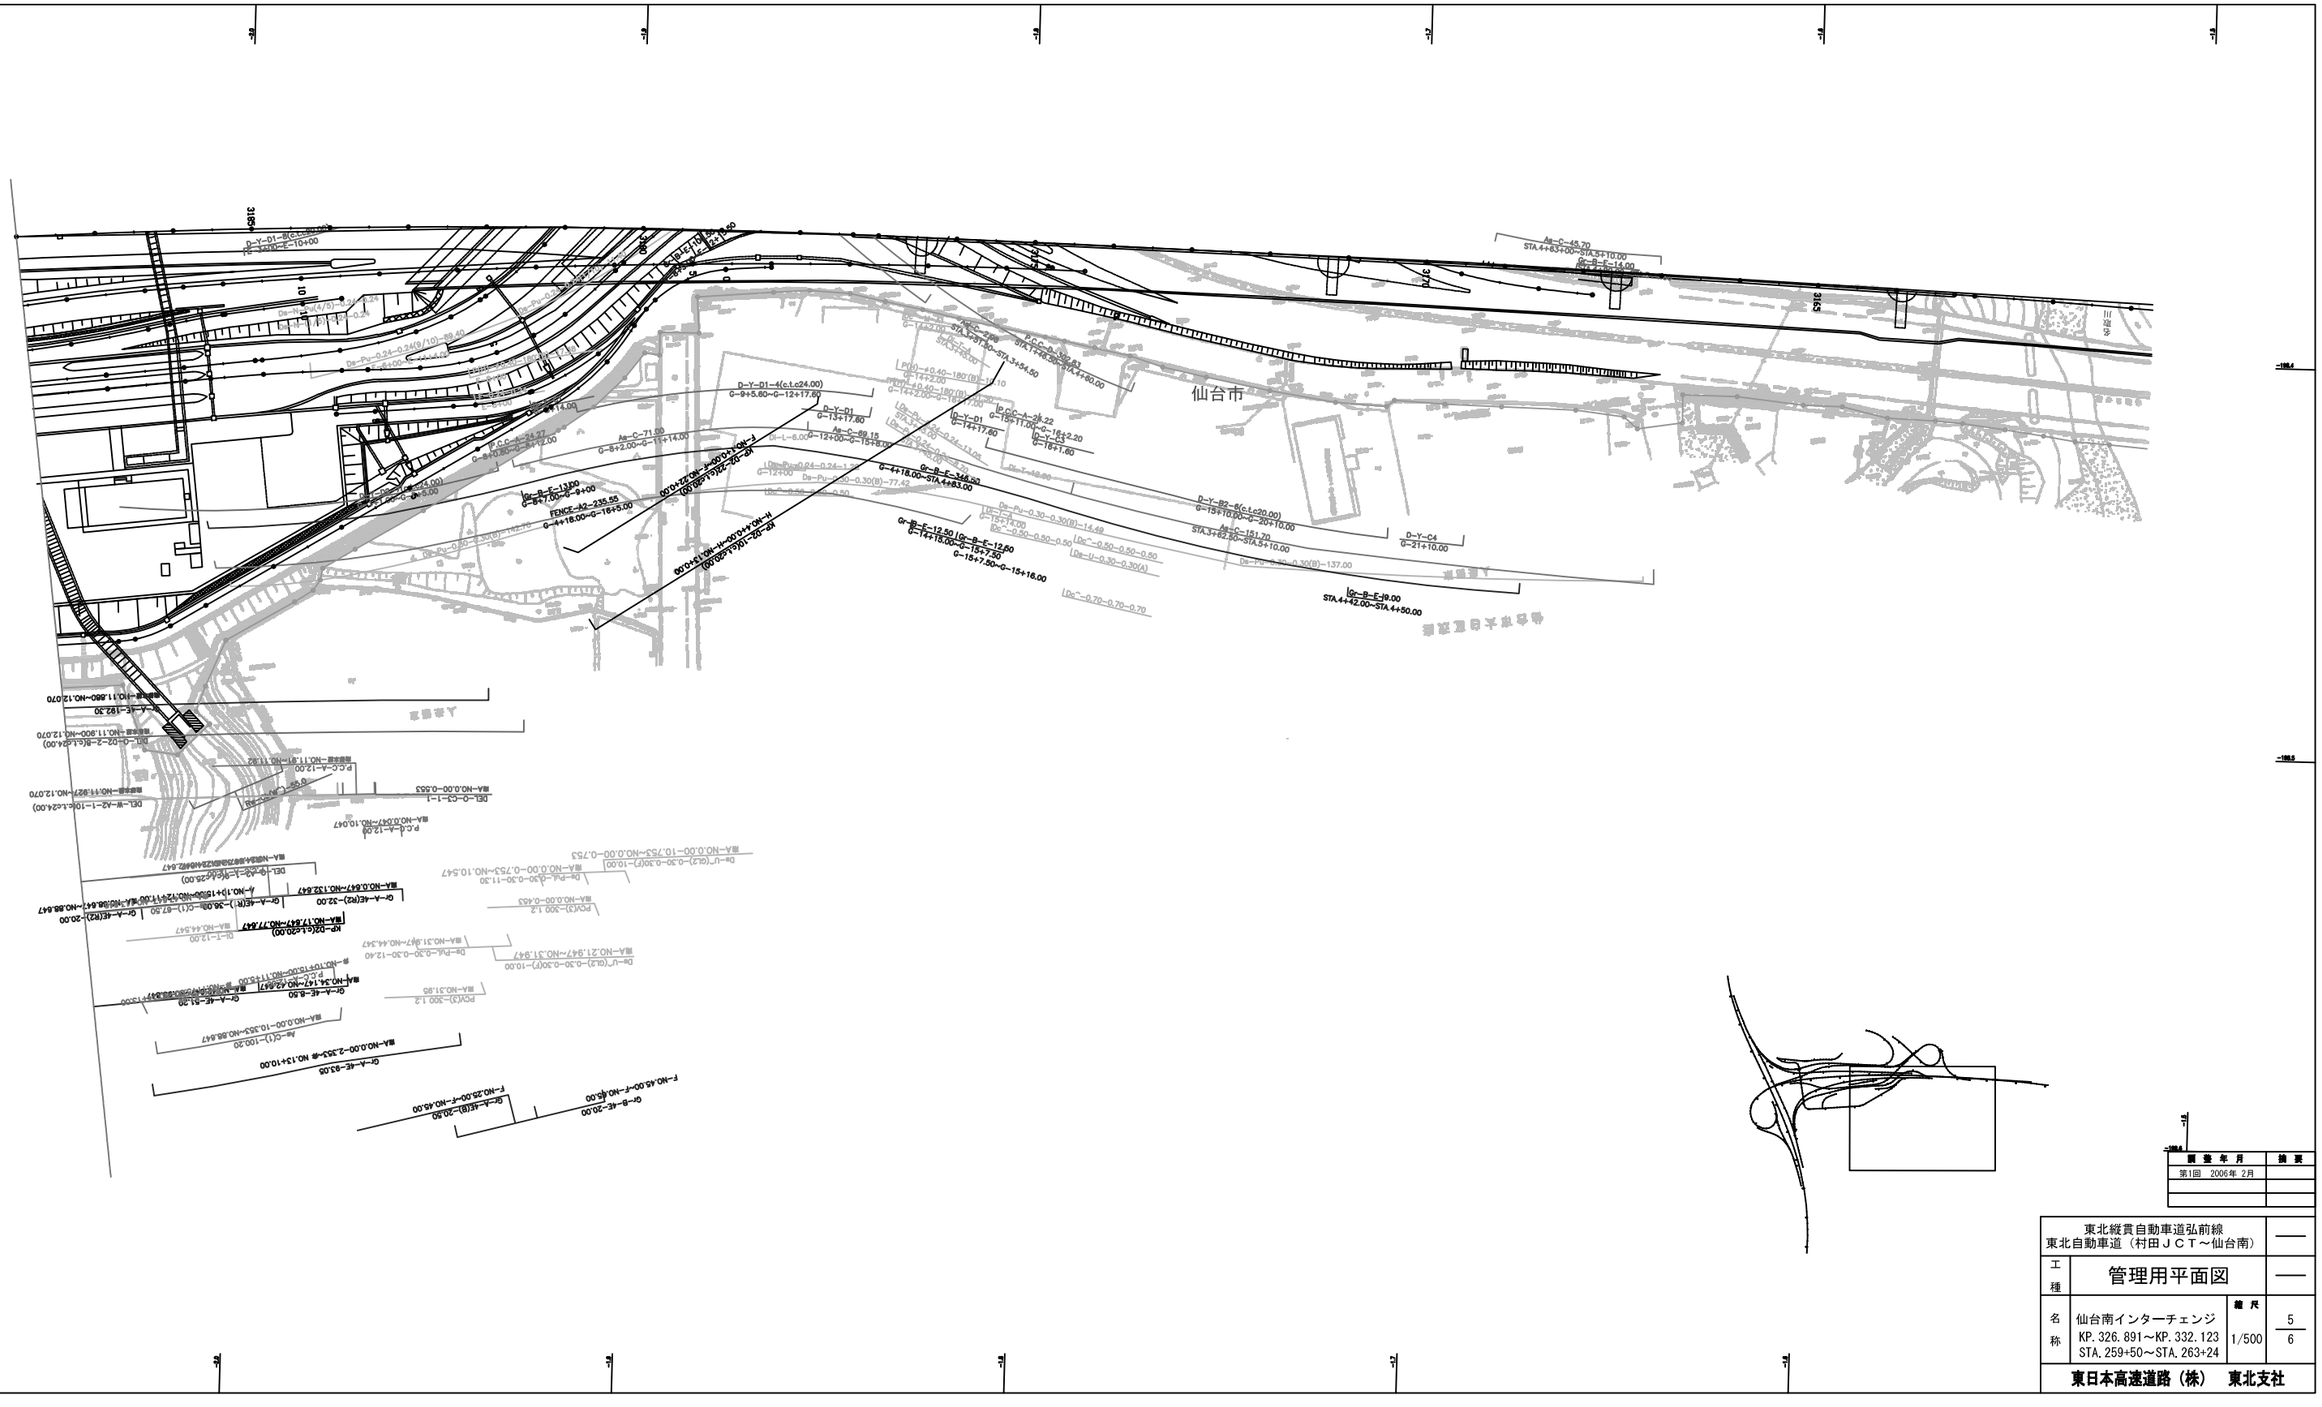
仙台市
D-Y-01-4(c.t.c24.00)
G-9+5.80~G-12+17.60
D-Y-01
G-13+17.60
D-Y-01
G-12+17.60
D-Y-B2-6(c.t.c20.00)
G-15+10.00~G-20+10.00
D-Y-C4
G-21+10.00
Gr-B-E-344.00
G-4+18.00~STA.4+83.00
Gr-B-E-12.50
G-14+18.00~G-15+7.50
Gr-B-E-12.50
G-15+7.50~G-15+16.00
Gr-B-E-9.00
STA.4+42.00~STA.4+50.00
Ac-C-151.20
STA.3+82.30~STA.3+10.00
Ac-C-49.70
STA.4+83.00~STA.5+10.00
Gr-B-E-10.00
STA.5+10.00~STA.5+20.00
Gr-B-E-13.00
G-6+17.00~G-9+0.00
FENCE-A2-235.55
G-4+18.00~G-16+5.00
Gr-A-4E-8.80
Gr-A-4E-51.30
Gr-A-4E-93.05
Gr-A-4E(B)-20.00
Gr-A-4E(B2)-20.00
Gr-A-4E(R)-32.00
Gr-A-4E(B2)-32.00
Gr-B-4E-20.00
Ac-C(1)-100.20
Ac-C(1)-36.00
Ac-C(1)-87.20
Ac-C(1)-225.00
Ac-C(2)-71.00
G-8+2.00~G-11+14.00
Ac-C-24.00
G-4+80.00~G-5+14.00
Ac-C-89.15
G-12+00.00~G-15+59.00
Ac-C-24.22
G-4+80.00~G-5+12.00
Ac-C-24.00
G-4+80.00~G-5+5.00
D-Y-C1-4(c.t.c24.00)
G-4+80.00~G-5+5.00
D-Y-C1-4(c.t.c24.00)
G-4+80.00~G-5+5.00
D-Y-01-4(c.t.c24.00)
G-1+00.00~G-4+80

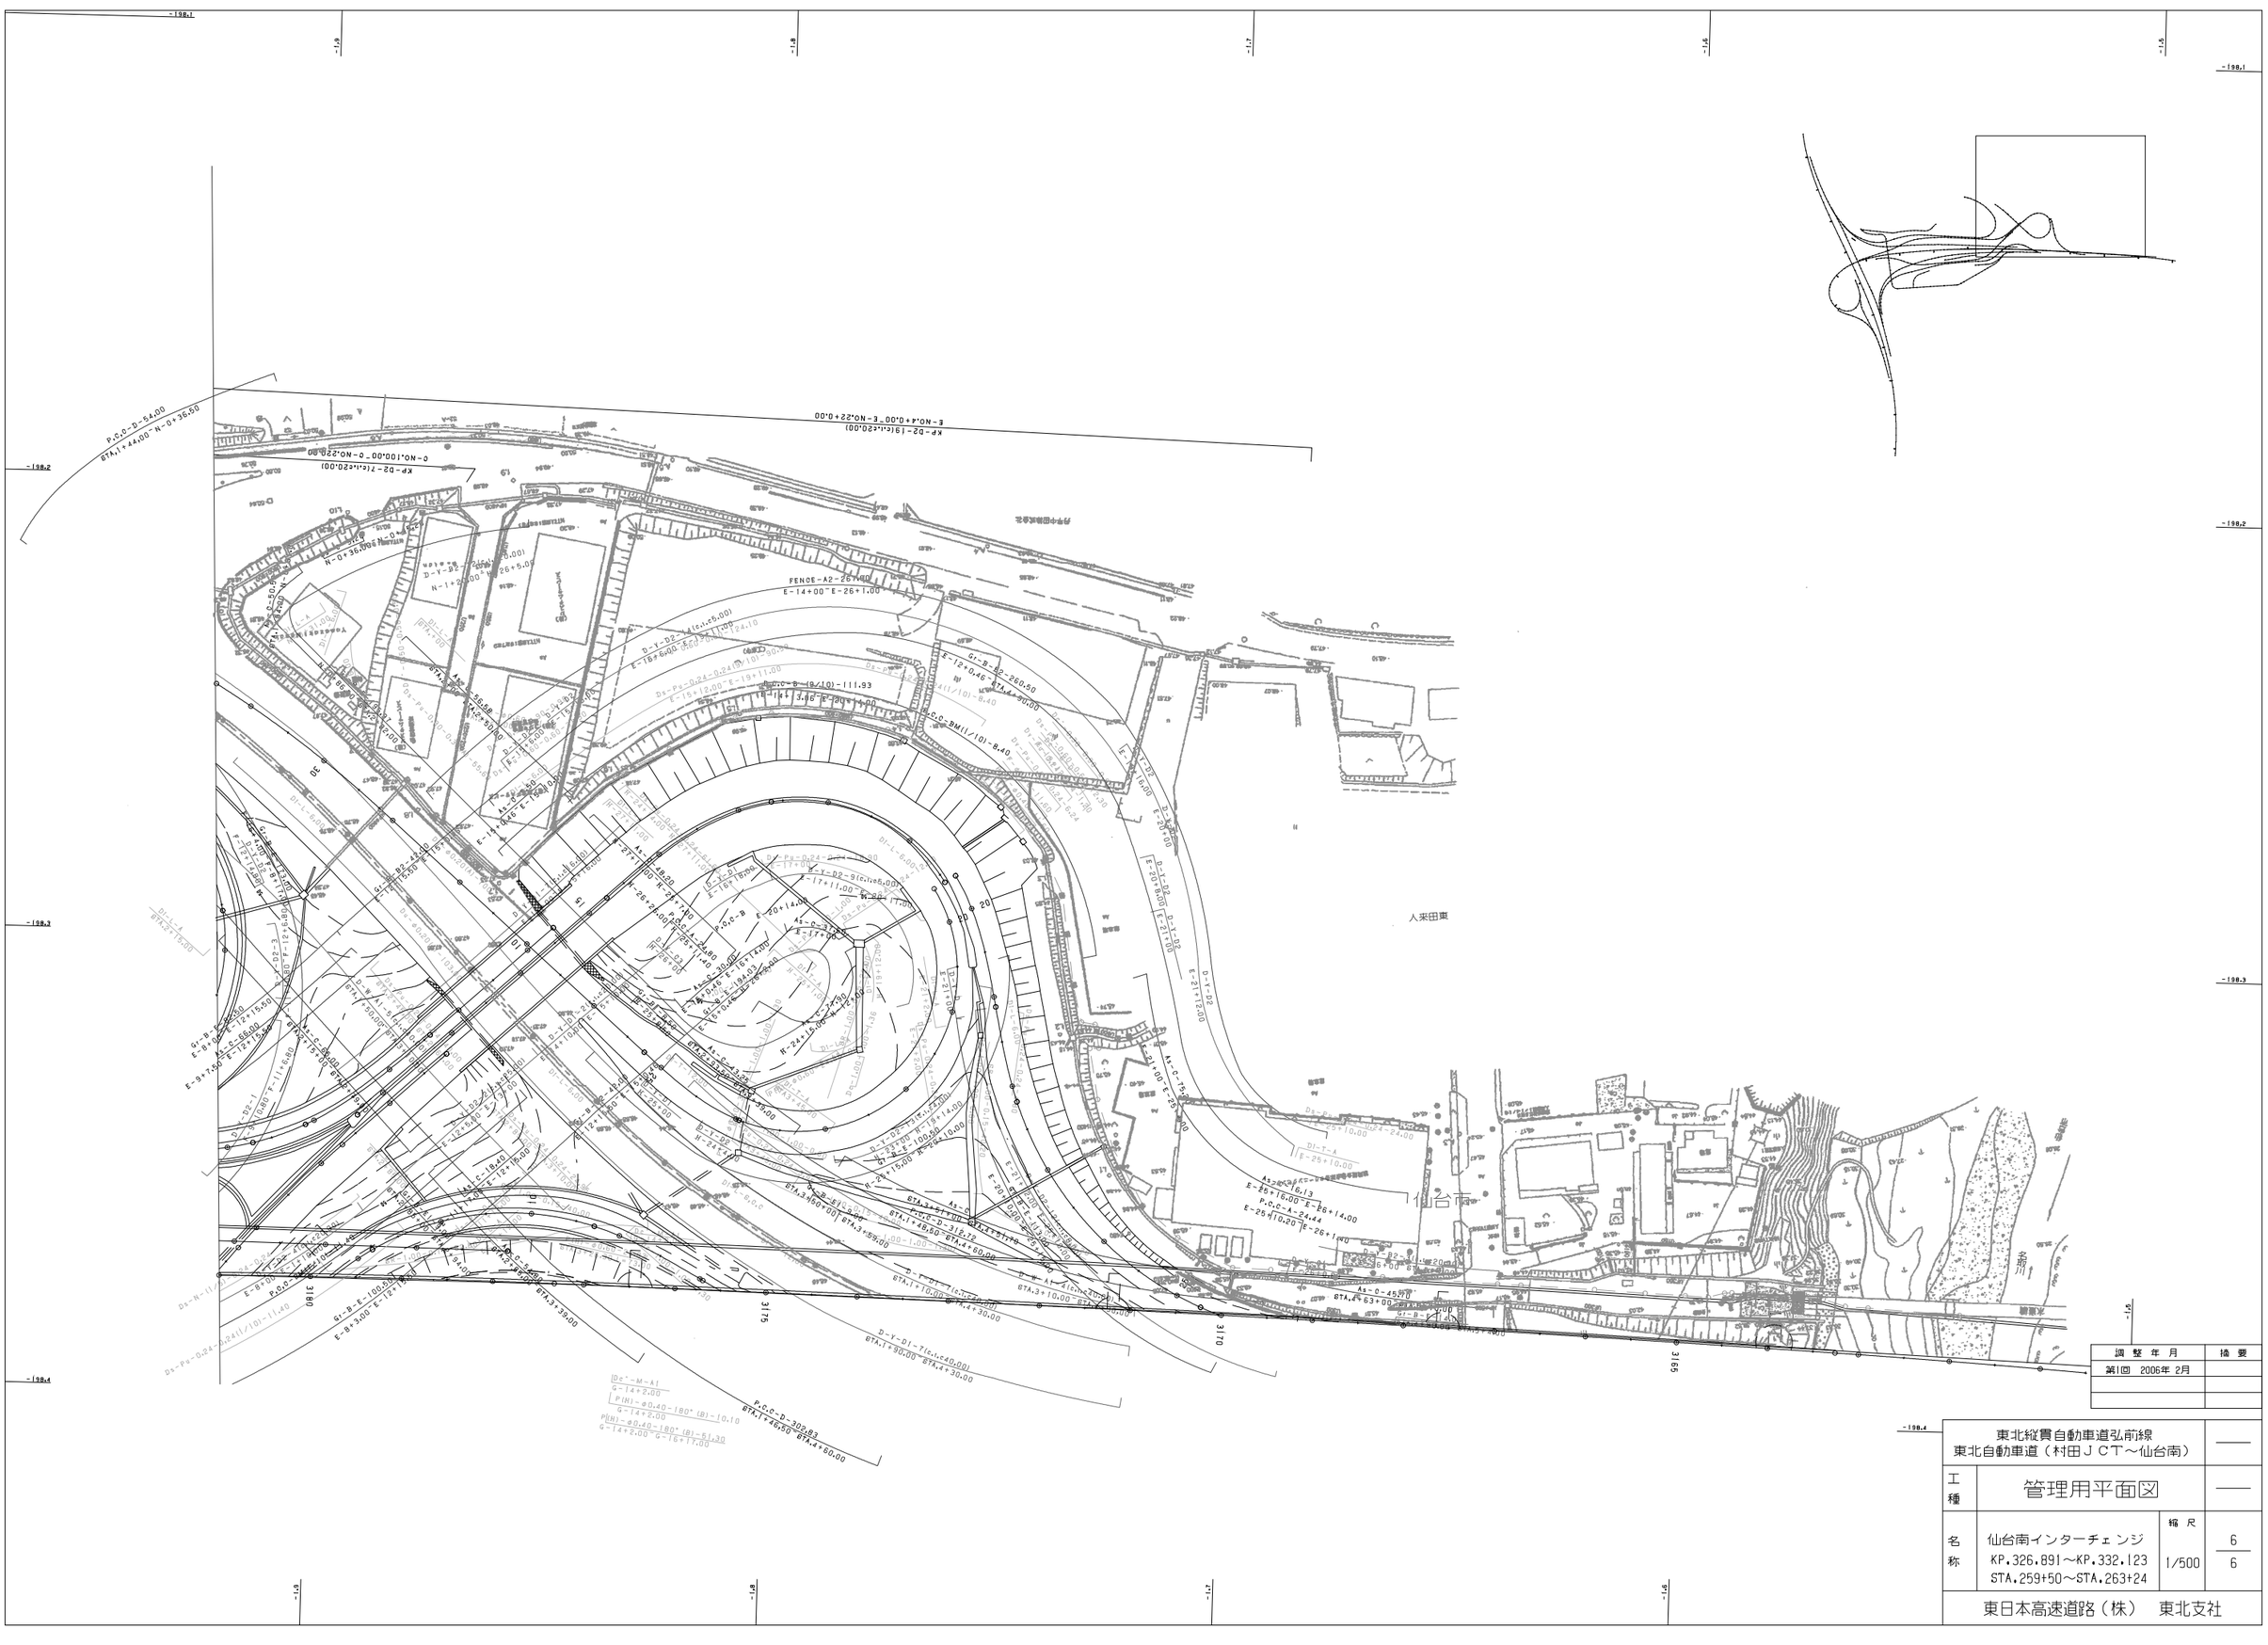

調整年月	摘要
第1回 2006年 2月	

東北縦貫自動車道弘前線 東北自動車道（村田ＪＣＴ～仙台南）			――
工種	管理用平面図		――
名称	仙台南インターチェンジ KP.326.891～KP.332.123 STA.259+50～STA.263+24	縮尺 1/500	6 6
東日本高速道路（株） 東北支社			

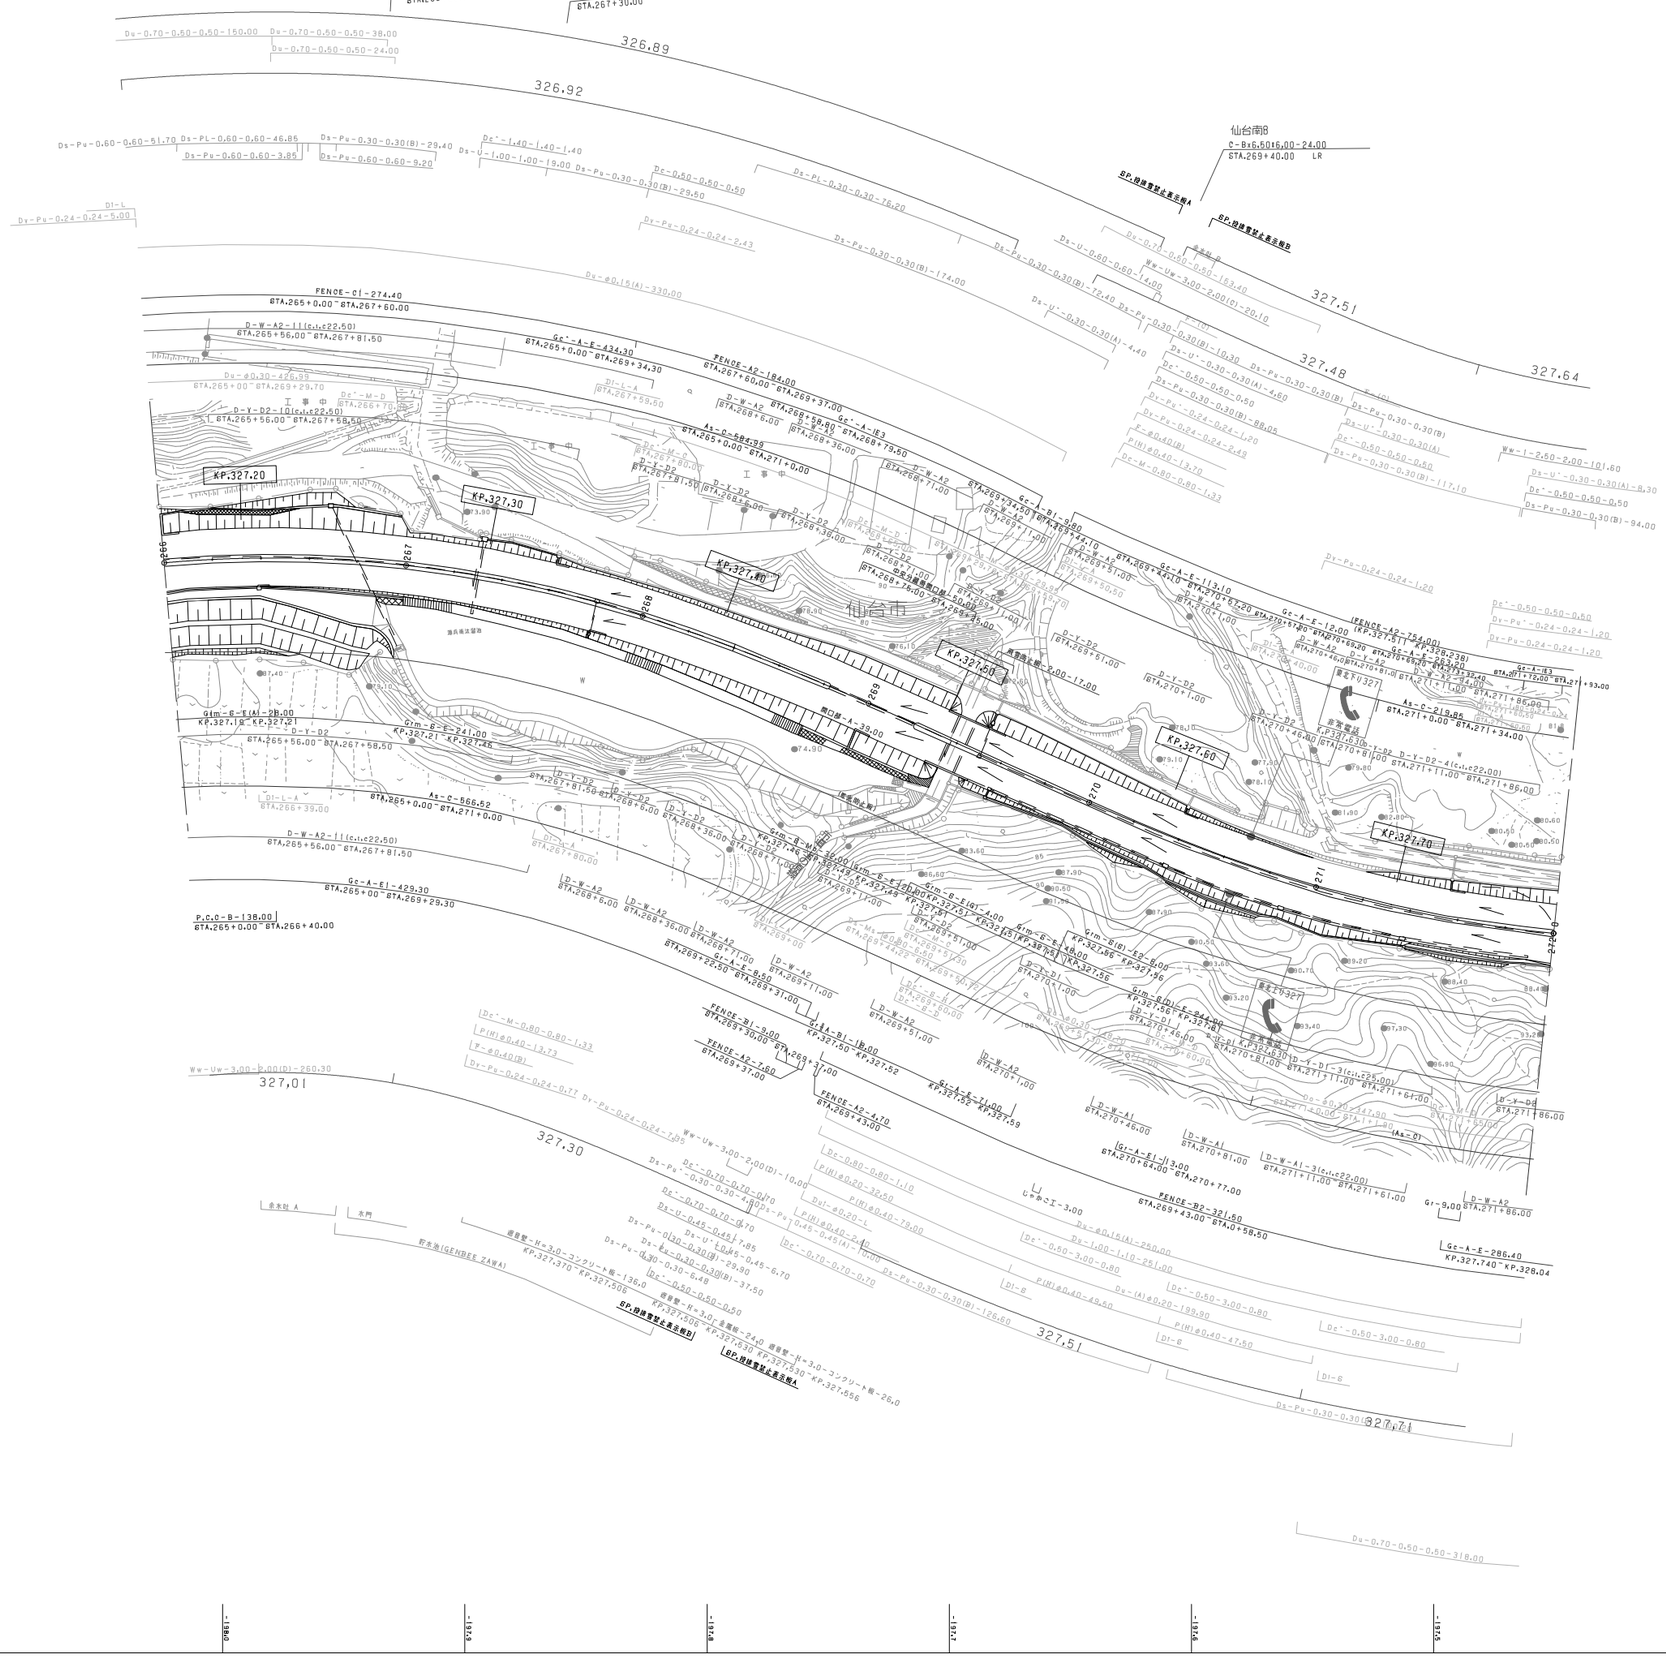
KP.327.20
KP.327.30
KP.327.40
KP.327.50
KP.327.60
KP.327.70
仙台市
仙台南IC
C-Bx6.50t6.00-24.00
STA.269+40.00 LR
326.89
326.92
327.51
327.48
327.64
327.01
327.30
327.51
327.71
FENCE-C1-274.40
STA.265+0.00~STA.267+60.00
FENCE-A2-184.00
STA.267+60.00~STA.269+37.00
FENCE-A2-754.00
(KP.327.271~KP.327.768)
FENCE-B2-321.50
STA.269+43.00~STA.272+58.50
FENCE-C1-9.00
STA.269+30.00
FENCE-A2-4.70
STA.269+43.00
FENCE-A2-4.60
STA.269+37.00
P.C.C-B-138.00
STA.265+0.00~STA.266+40.00
D-W-A2-11(c,L=22.50)
STA.265+56.00~STA.267+81.50
D-Y-D2-10(c,L=22.50)
STA.265+56.00~STA.267+58.50
D-Y-D2
STA.265+56.00~STA.267+58.50
D-W-A2
STA.268+6.00~STA.268+36.00
D-W-A1
STA.270+46.00
D-W-A1-3(c,L=22.00)
STA.271+11.00~STA.271+61.00
D-W-A2
STA.271+86.00
D-Y-D2-4(c,L=22.00)
STA.271+11.00~STA.271+86.00
As-C-666.52
STA.265+0.00~STA.271+0.00
As-C-584.95
STA.265+0.00~STA.271+0.00
As-C-213.85
STA.271+0.00~STA.271+34.00
Gc-A-E-429.30
STA.265+00~STA.269+29.30
Gc-A-E-286.40
KP.327.740~KP.328.04
Gc'-A-E-134.30
STA.265+0.00~STA.269+34.30
Gc-A-E-241.00
KP.327.21~KP.327.45
Gc-A-E-113.10
STA.269+44.10~STA.270+57.20
Gc-A-E-12.00
STA.270+57.20~STA.270+69.20
Gc-A-E-265.20
STA.270+69.20~STA.271+11.00
Gc-A-E3
STA.269+36.00~STA.269+75.90
Gc-A-E1-0.60
STA.269+34.50~STA.269+44.10
Gc-A-E1-13.00
STA.269+44.10~STA.269+51.00
Gc-A-E1-1.00
STA.269+51.00~STA.269+52.00
Gc-A-E1-18.00
KP.327.50~KP.327.52
Gc-A-E1-1.00
KP.327.52~KP.327.59
Gc-A-E1-3.00
STA.270+64.00~STA.270+77.00
Gc-A-E-17.00
STA.270+69.20~STA.270+86.20
Gc-A-E-3.00
STA.270+86.20~STA.270+89.20
Gc-A-E-2.00
STA.270+89.20~STA.270+91.20
Gc-A-E-2.00
STA.270+91.20~STA.270+93.20
Gc-A-E3
STA.271+11.00~STA.271+93.00
Gc-A-E-2.00
STA.271+86.00~STA.271+88.00
Gc-A-E-2.00
STA.271+88.00~STA.271+90.00
Gc-A-E-2.00
STA.271+90.00~STA.271+92.00
Gc-A-E-2.00
STA.271+92.00~STA.271+93.00
Gim-E-E(A)-28.00
KP.327.168~KP.327.21
Gim-E-E-241.00
KP.327.21~KP.327.45
Gim-E-E(A)-39.00
KP.327.45~KP.327.751
Gim-E-E(A)-4.00
KP.327.751~KP.327.791
Gim-E-E-16.00
KP.327.791~KP.327.956
Gim-E(B)-59.00
KP.327.956~KP.327.956
Gim-E(B)-94.00
KP.327.956~KP.328.06
Gim-E-E-3.00
KP.327.956~KP.327.956
Gim-E-E-3.00
KP.327.956~KP.327.956
Gim-E-E-3.00
KP.327.956~KP.327.956

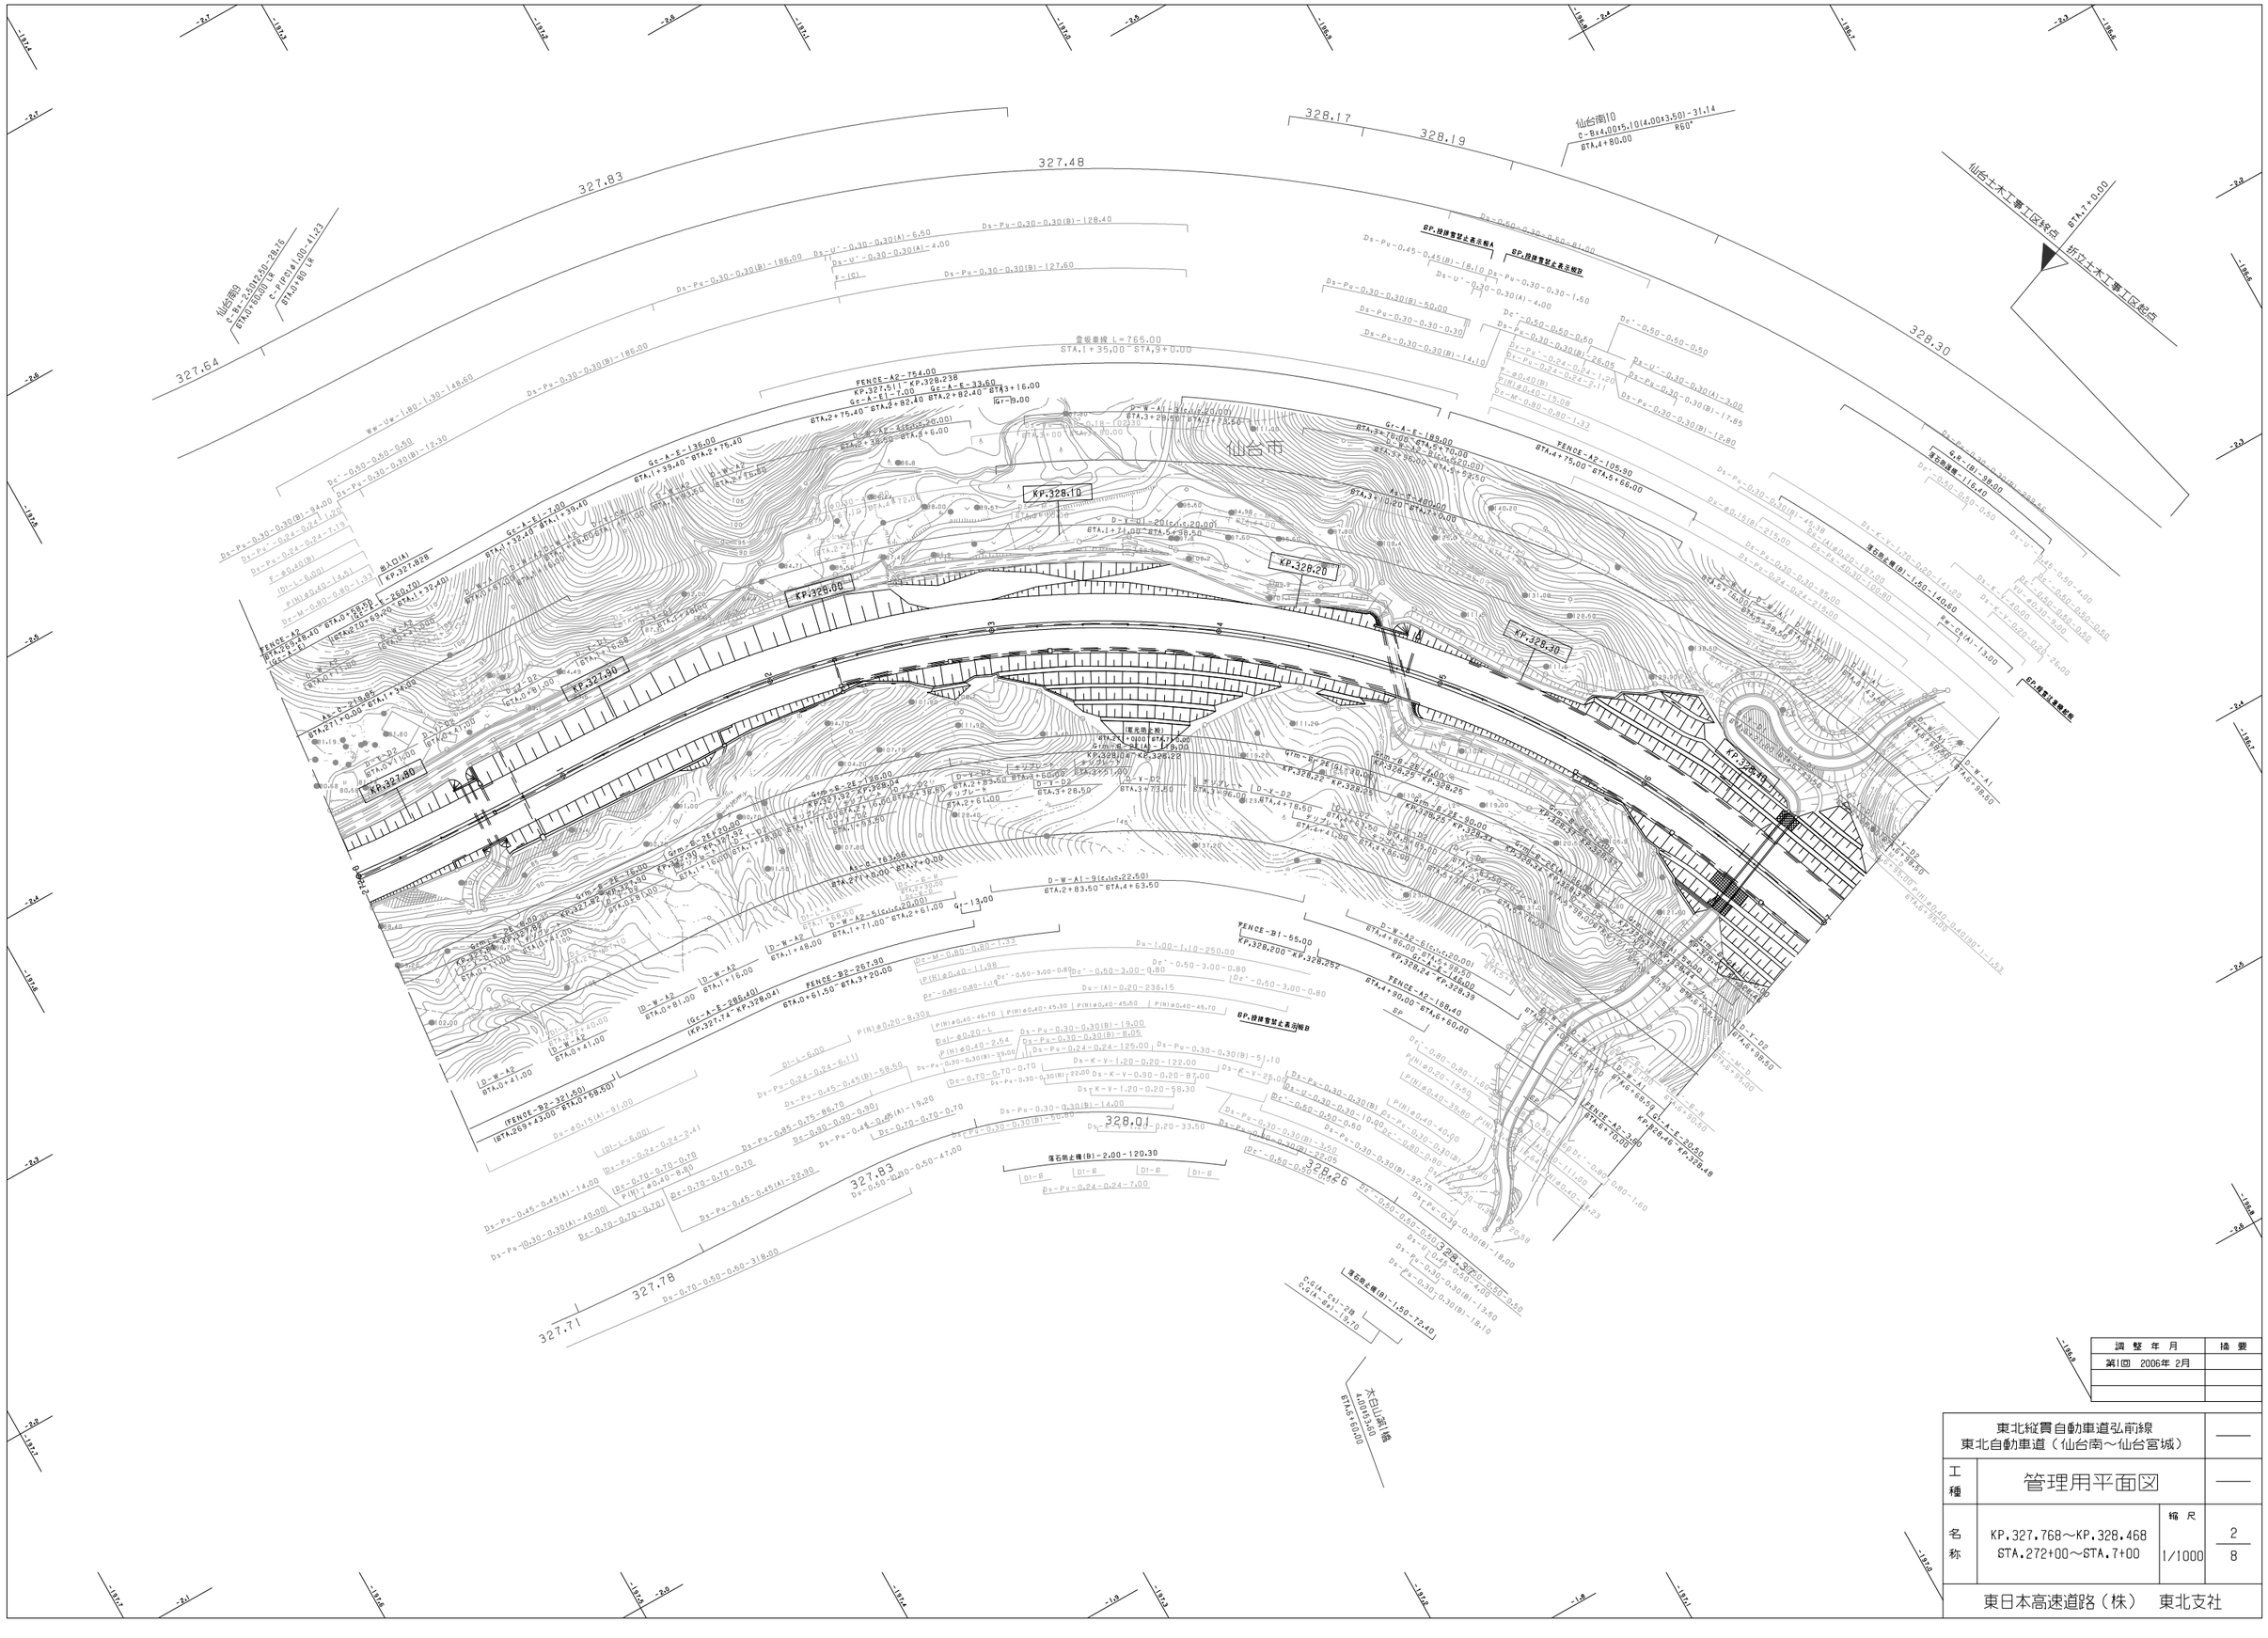

調整年月	摘要
第1回 2006年 2月	

東北縦貫自動車道弘前線
東北自動車道（仙台南～仙台宮城）

工種：管理用平面図

名称：KP.327.768～KP.328.468
STA.272+00～STA.7+00

縮尺：1/1000

2/8

東日本高速道路（株） 東北支社

調整年月	摘要
第1回 2006年 2月	
第2回 2018年 6月	

東北縦貫自動車道弘前線 東北自動車道（仙台南～仙台宮城）			——
工種	管理用平面図		——
名称	KP.328.468～KP.329.268 STA.7+00～STA.15+00	縮尺 1/1000	3 8
東日本高速道路（株） 東北支社			

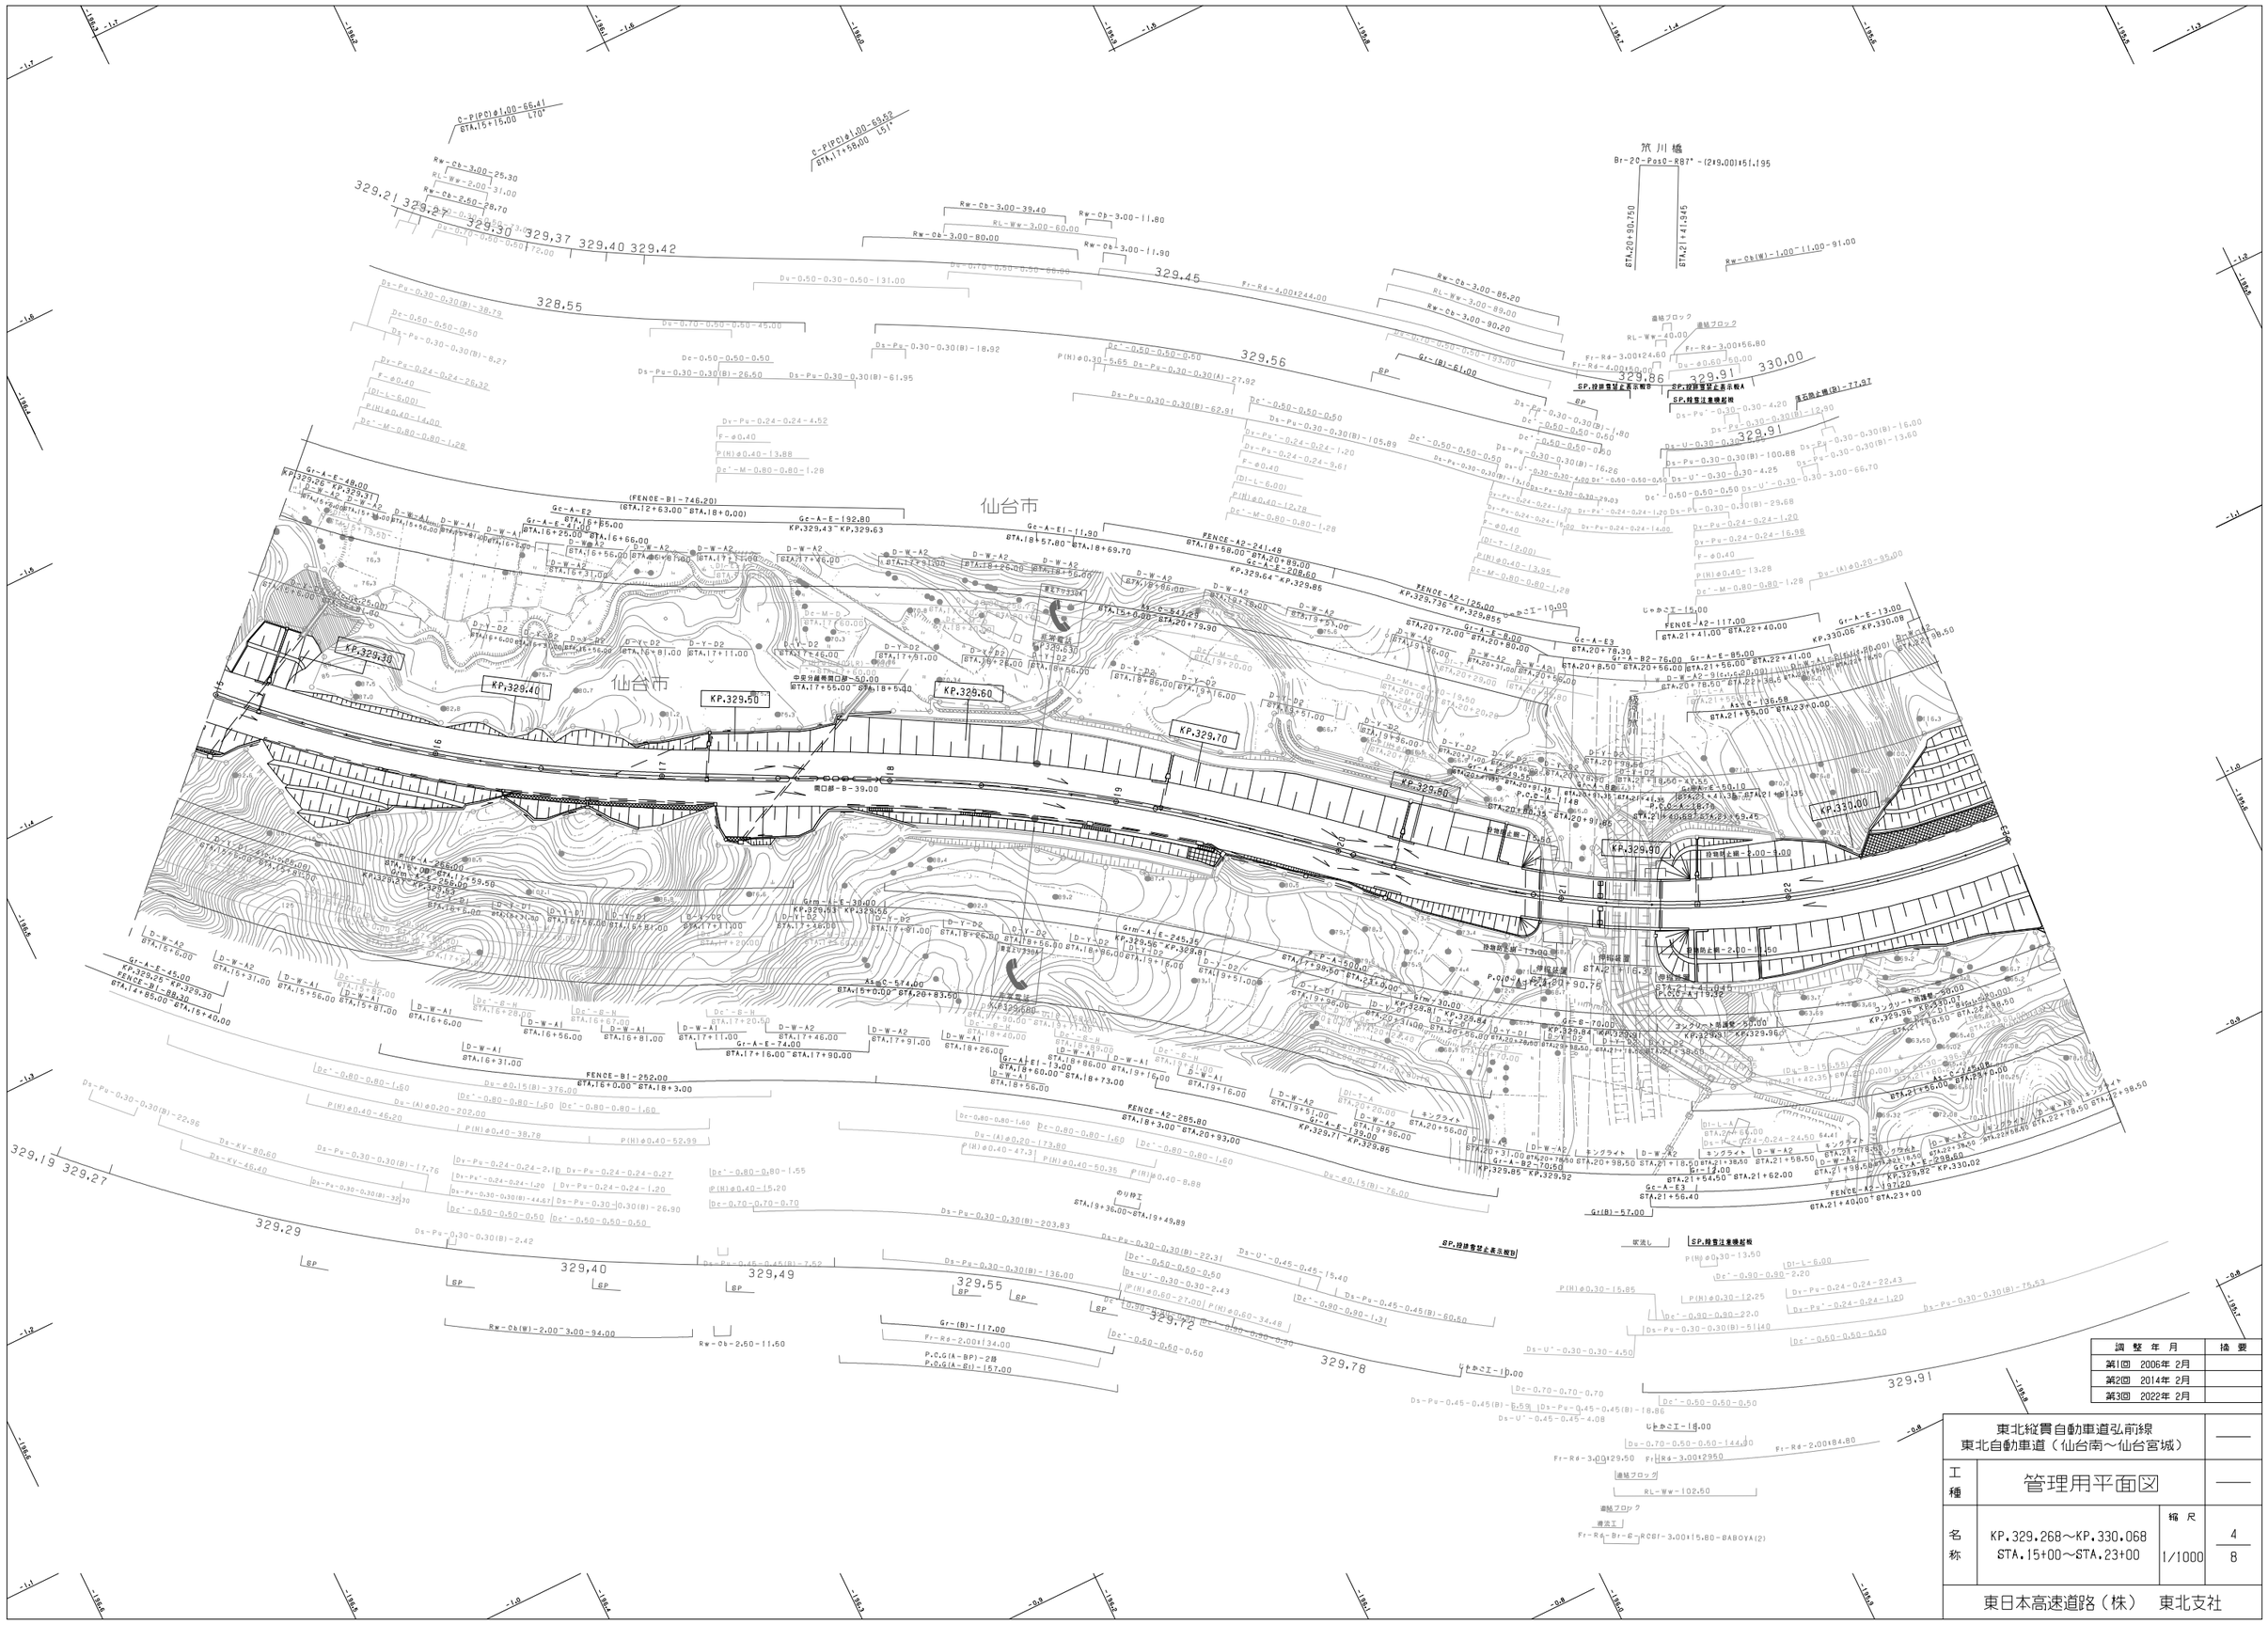
KP.329.30
KP.329.40
KP.329.50
KP.329.60
KP.329.70
KP.329.80
KP.329.90
KP.330.00
仙台市
仙台市
筑川橋
Br-20-Pos1-R87°~(219.00)x51.195
329.21
329.27
329.30
329.37
329.40
329.42
328.55
329.45
329.56
329.86
329.91
330.00
329.19
329.27
329.29
329.40
329.49
329.55
329.72
329.78
329.91
(FENCE-B1-746.20)
(STA.12+63.00~STA.18+0.00)
FENCE-B1-252.00
STA.16+0.00~STA.18+3.00
FENCE-A2-241.48
STA.18+58.00~STA.20+99.00
FENCE-A2-285.80
STA.18+3.00~STA.20+93.00
FENCE-A2-125.00
STA.20+72.00~STA.21+97.00
FENCE-A2-117.00
STA.21+41.00~STA.22+40.00
FENCE-A2-137.20
STA.21+40.00~STA.23+00
Gc-A-E2
STA.16+85.00~STA.18+0.00
Gc-A-E-192.80
KP.329.43~KP.329.63
Gc-A-E1-11.90
STA.18+57.80~STA.18+69.70
Gc-A-E-208.60
KP.329.64~KP.329.85
Gr-A-E-48.00
KP.329.26~KP.329.31
Gr-A-E-45.00
KP.329.25~KP.329.30
FENCE-B1-88.30
STA.14+85.00~STA.15+40.00
Gr-A-E-41.00
STA.16+26.00~STA.16+66.00
Gr-A-E-74.00
STA.17+16.00~STA.17+90.00
Gr-A-E1-13.00
STA.18+60.00~STA.18+73.00
Gr-A-E-125.00
STA.19+16.00~STA.19+41.00
Gr-A-E-136.58
STA.21+55.00~STA.23+0.00
Gr-A-E3-12.00
STA.21+54.50~STA.21+62.00
Gr-A-E3-57.00
STA.21+56.40~STA.21+98.50
Gr-A-E3-13.00
KP.330.06~KP.330.08
Gr-A-B2-76.00
STA.20+78.30~STA.20+8.50
Gr-A-B2-70.50
STA.20+81.35~STA.20+98.50
Gr-A-E-85.00
STA.21+56.00~STA.22+41.00
Gr-A-E-138.50
STA.22+41.00~STA.23+00
Grm-A-E-30.00
KP.329.51~KP.329.53
Grm-A-E-245.35
KP.329.56~KP.329.86
Grm-A-E-30.00
KP.329.81~KP.329.84
Gc-B-70.00
KP.329.84~KP.329.96
Gc-B-57.00
KP.329.92~KP.330.02
As-C-574.00
STA.15+0.00~STA.20+83.50
As-C-145.00
STA.21+0.00~STA.22+38.50
Gr(B)-117.00
Fr-R4-2.00x134.00
P.C.G(A-BP)-28
P.C.G(A-B1)-157.00
Fr-R4-4.00x244.00
Fr-R4-4.00x140.00
Fr-R4-3.00x124.60
Fr-R4-3.00x56.80
Fr-R4-3.00x29.50
Fr-R4-3.00x29.50
Fr-R4-2.00x84.80
Gr-(B)-61.00
P.C.G-A-148
P.C.G-A-149
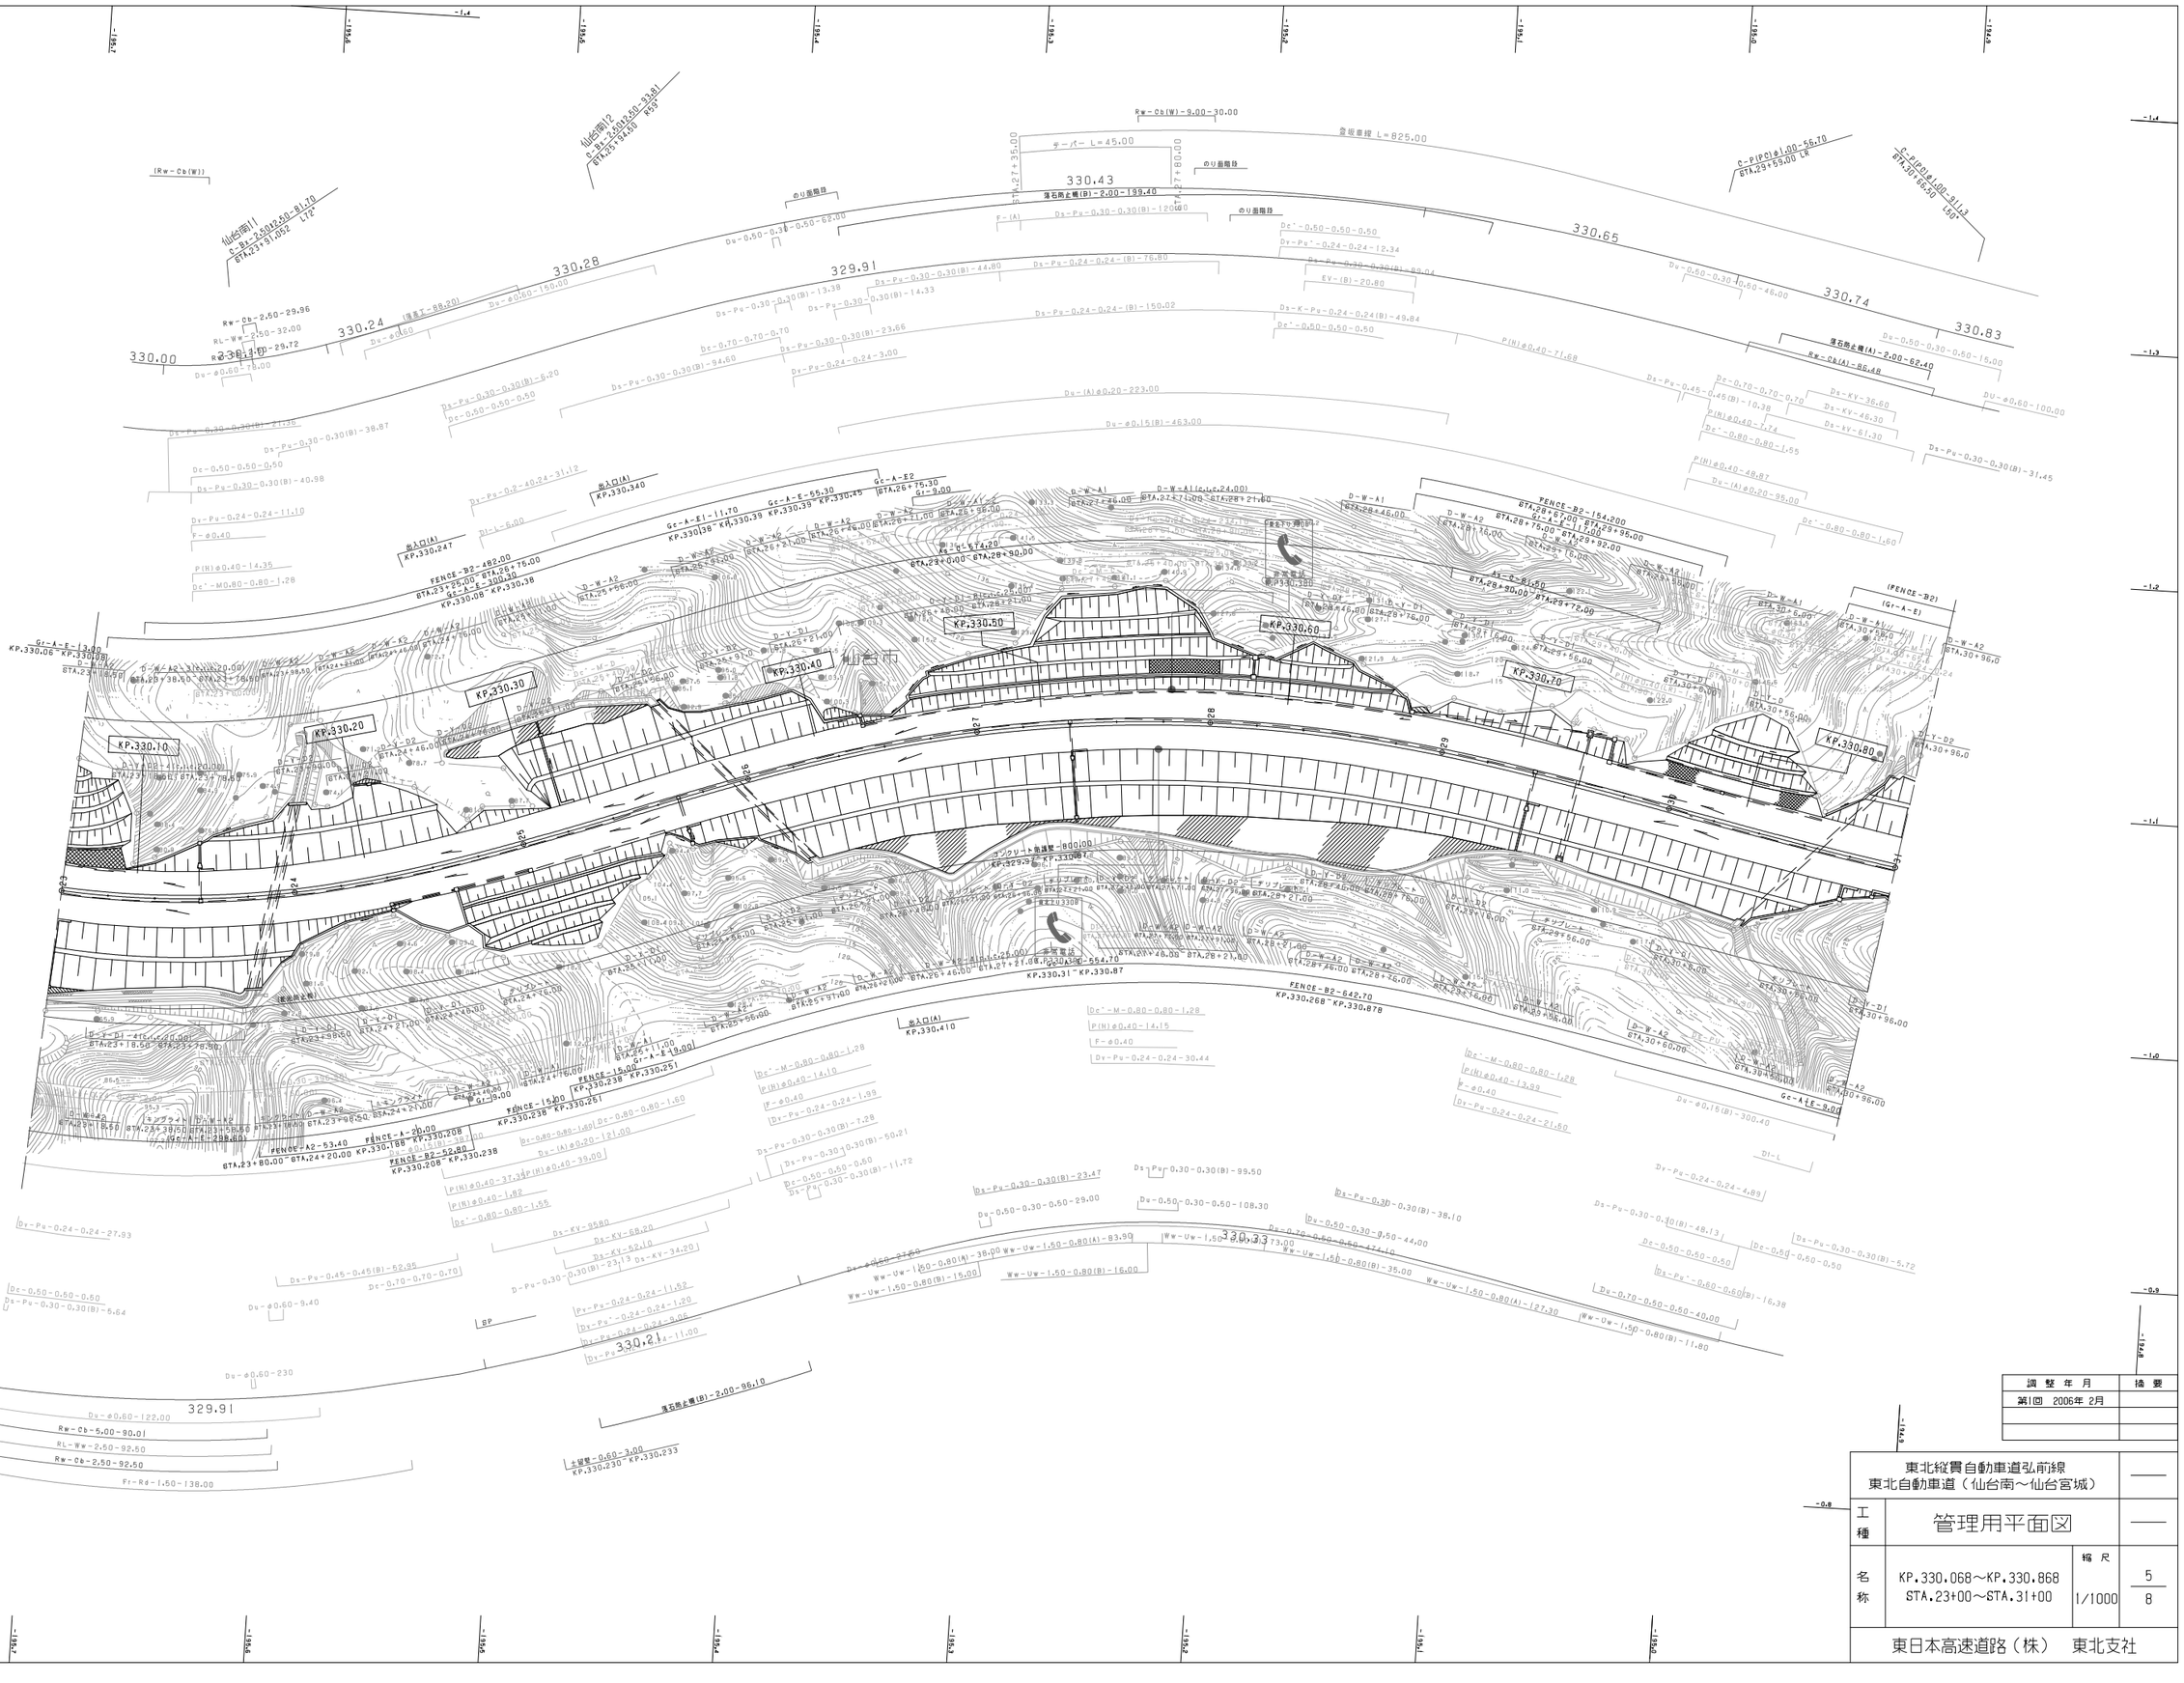

調整年月	摘要
第1回 2006年 2月	

東北縦貫自動車道弘前線 東北自動車道（仙台南～仙台宮城）			——
工種	管理用平面図		——
名称	KP.330.068～KP.330.868 STA.23+00～STA.31+00	縮尺 1/1000	5 8
東日本高速道路（株） 東北支社			

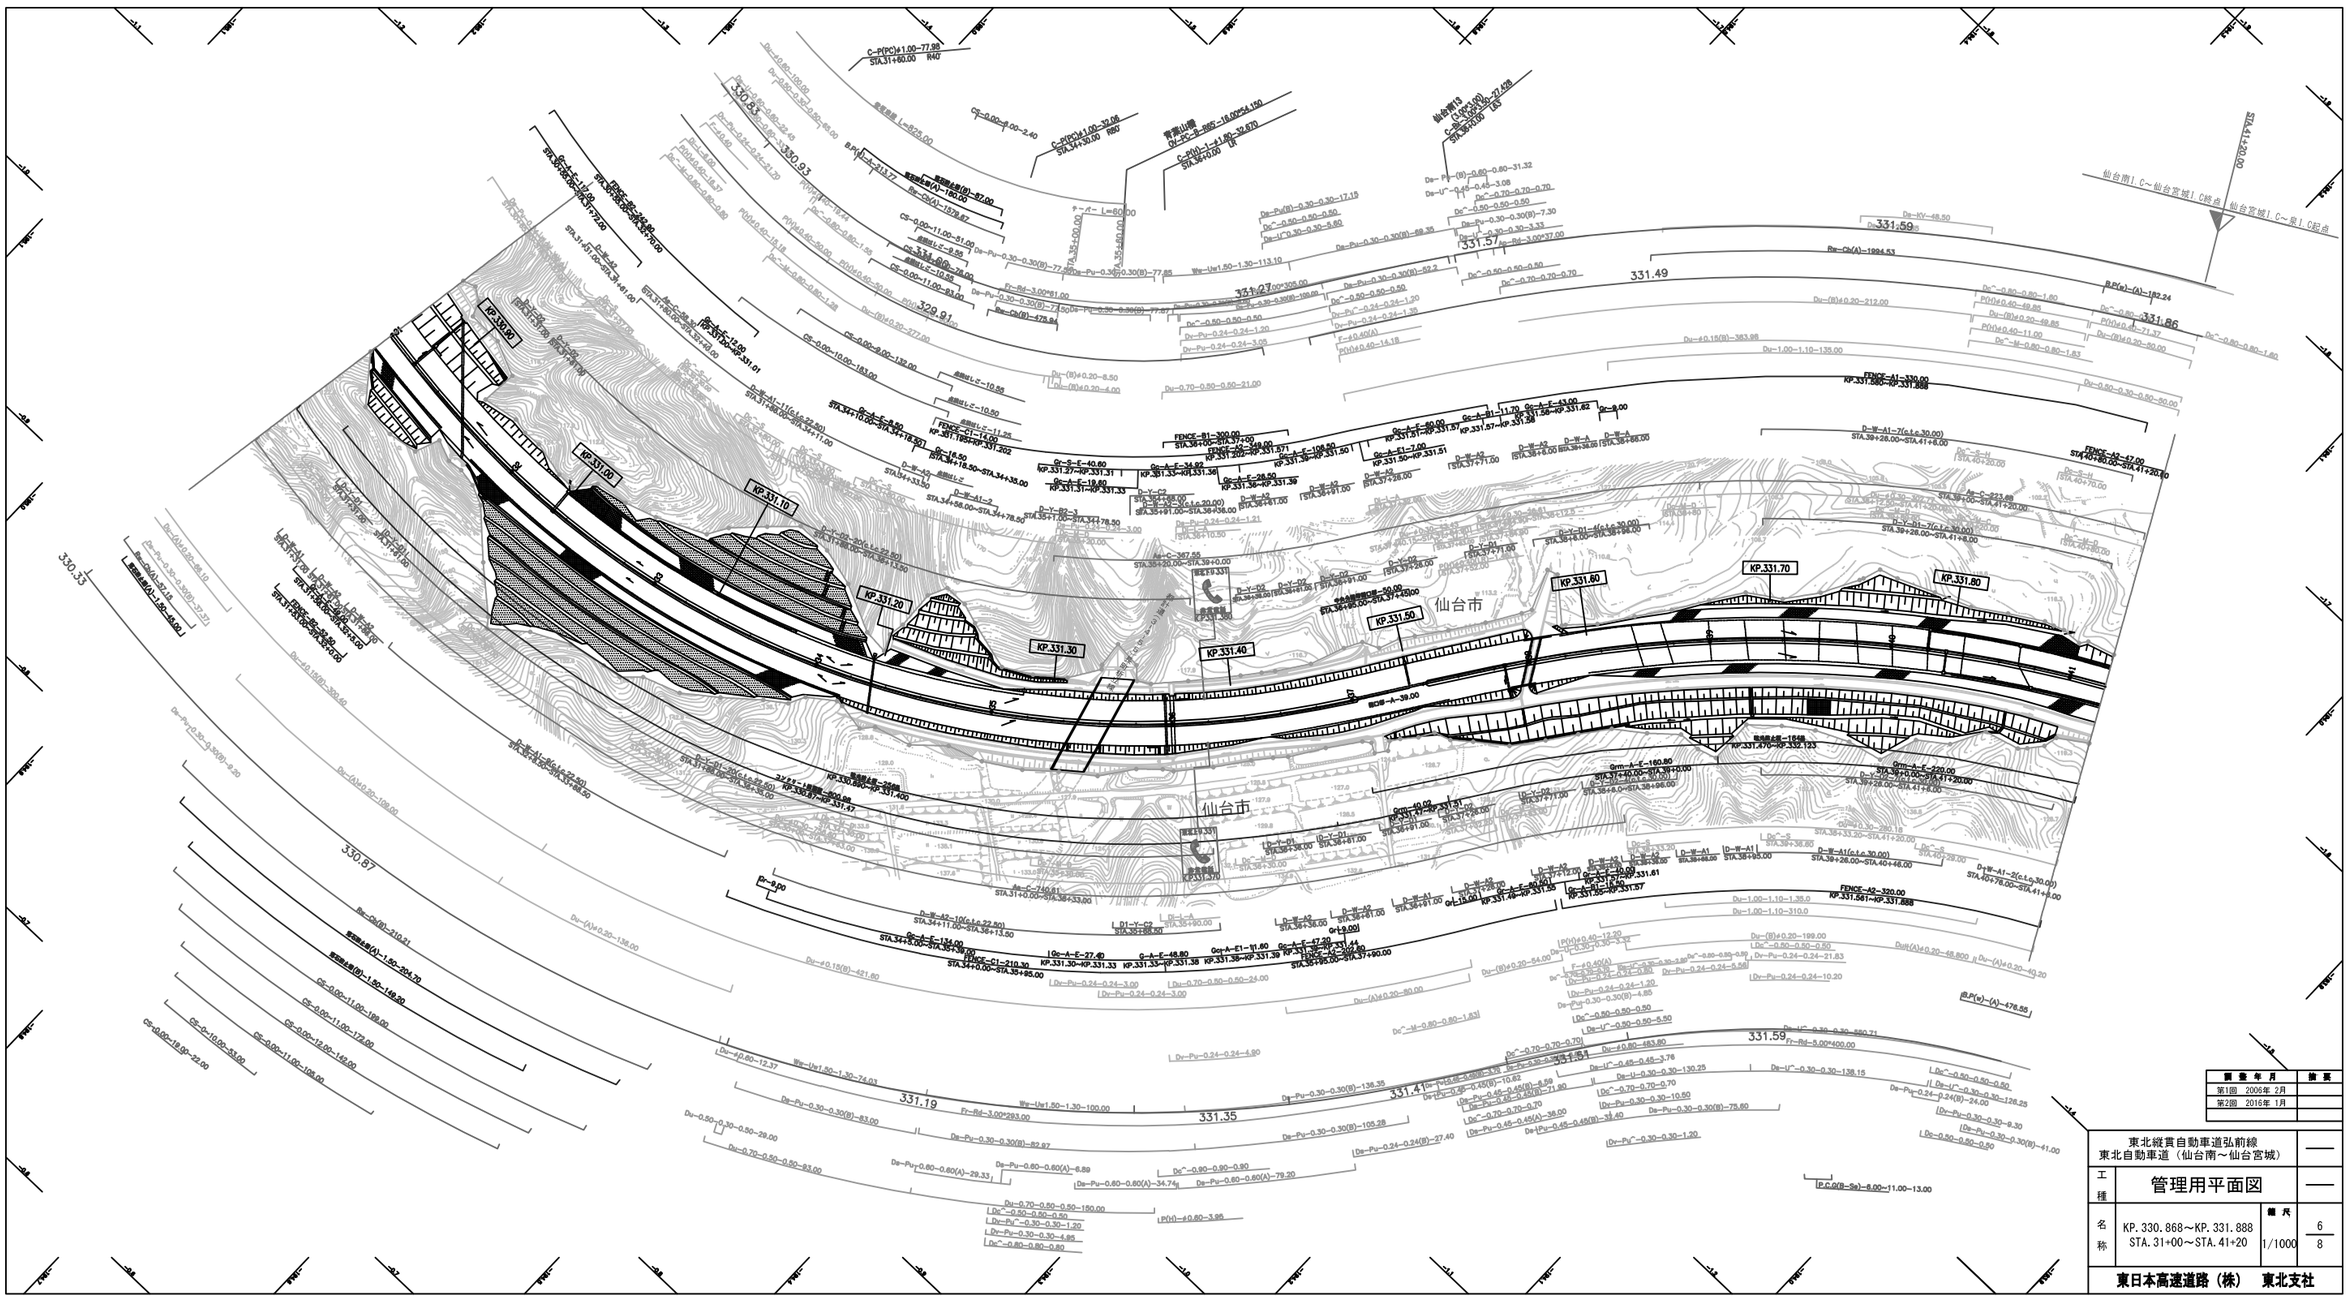

開 催 年 月	摘 要
第1回　2006年 2月	
第2回　2016年 1月	

	東北縦貫自動車道弘前線 東北自動車道（仙台南～仙台宮城）		—
工種	管理用平面図		—
名称	KP.330.868～KP.331.888 STA.31+00～STA.41+20	縮尺 1/1000	6 8

東日本高速道路（株）　東北支社

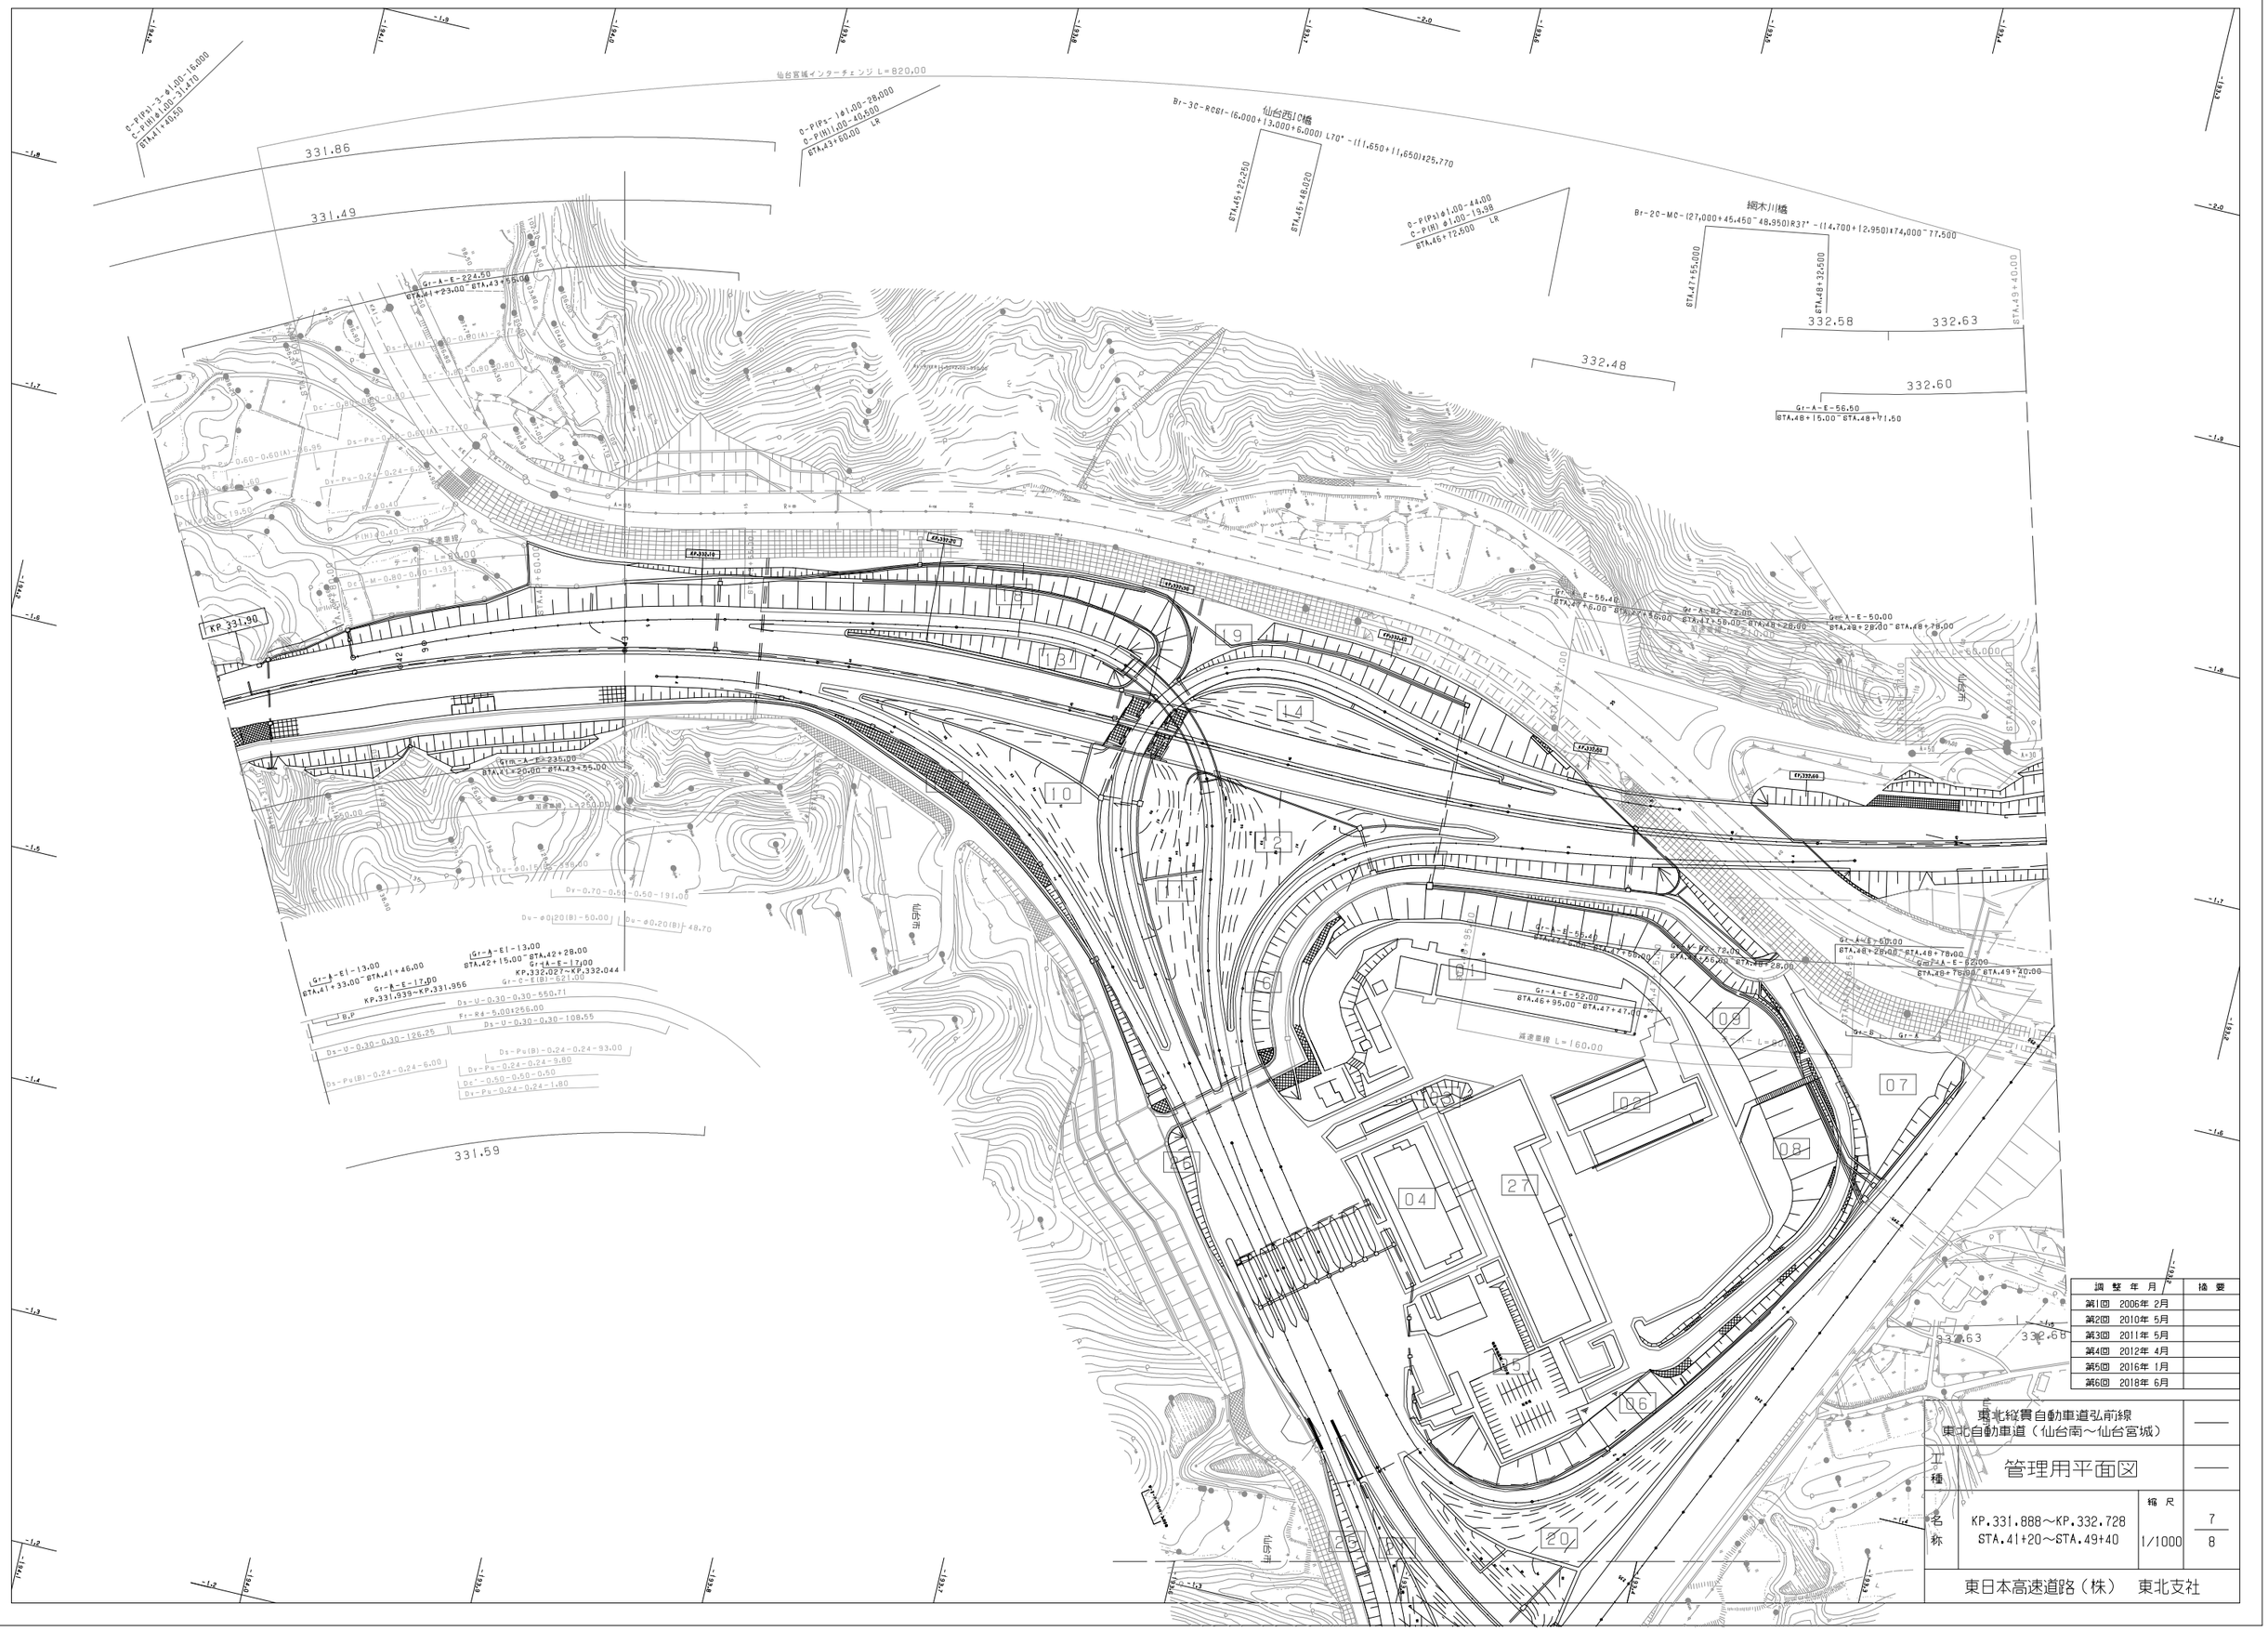
仙台宮城インターチェンジ L=820.00
仙台西IC橋
縄木川橋
331.86
331.49
331.59
332.48
332.58
332.63
332.60
KP.331.90
L9
L3
L4
L10
L2
L6
01
02
03
04
05
06
07
08
09
10
20
27
L5
L7
L8
L1
L11
L12
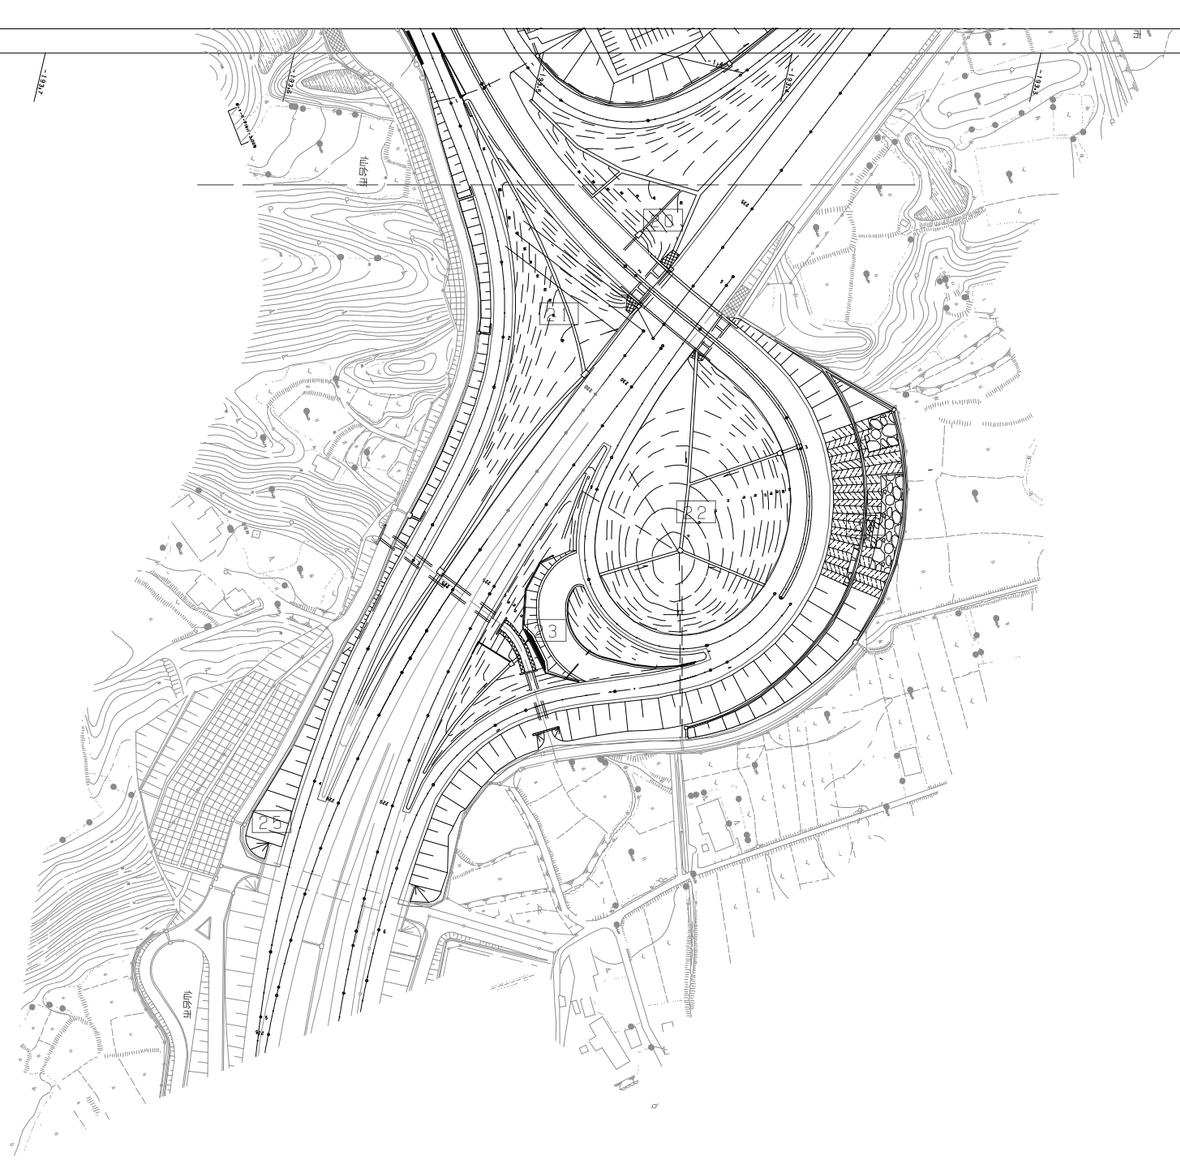

調整年月	摘要
第1回 2006年 2月	
第2回 2010年 5月	

東北縦貫自動車道弘前線 東北自動車道（仙台南～仙台宮城）			——
工種	管理用平面図		——
名称	KP.331.888～KP.332.728 STA.41+20～STA.49+40	縮尺 1/1000	8 8
東日本高速道路（株） 東北支社			

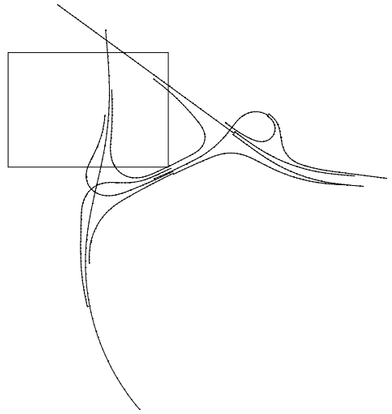


仙台市
KP.332.60
KP.332.50
KP.332.40
A=30
A=50
93.00
KP.332.618~KP.332.818 G-A-S-1/100
KP.332.618~KP.332.818 G-A-S-1/100
KP.332.618~KP.332.818 G-A-S-1/100

調整年月	摘要
第1回 2006年 2月	
第2回 2011年 5月	
第3回 2016年 1月	

東北縦貫自動車道弘前線
東北自動車道（仙台南～仙台宮城）

工種：管理用平面図

名称：仙台宮城インターチェンジ
KP.332.123～KP.332.484
STA.43+55～STA.47+17

縮尺：1/500

2/5

東日本高速道路（株） 東北支社

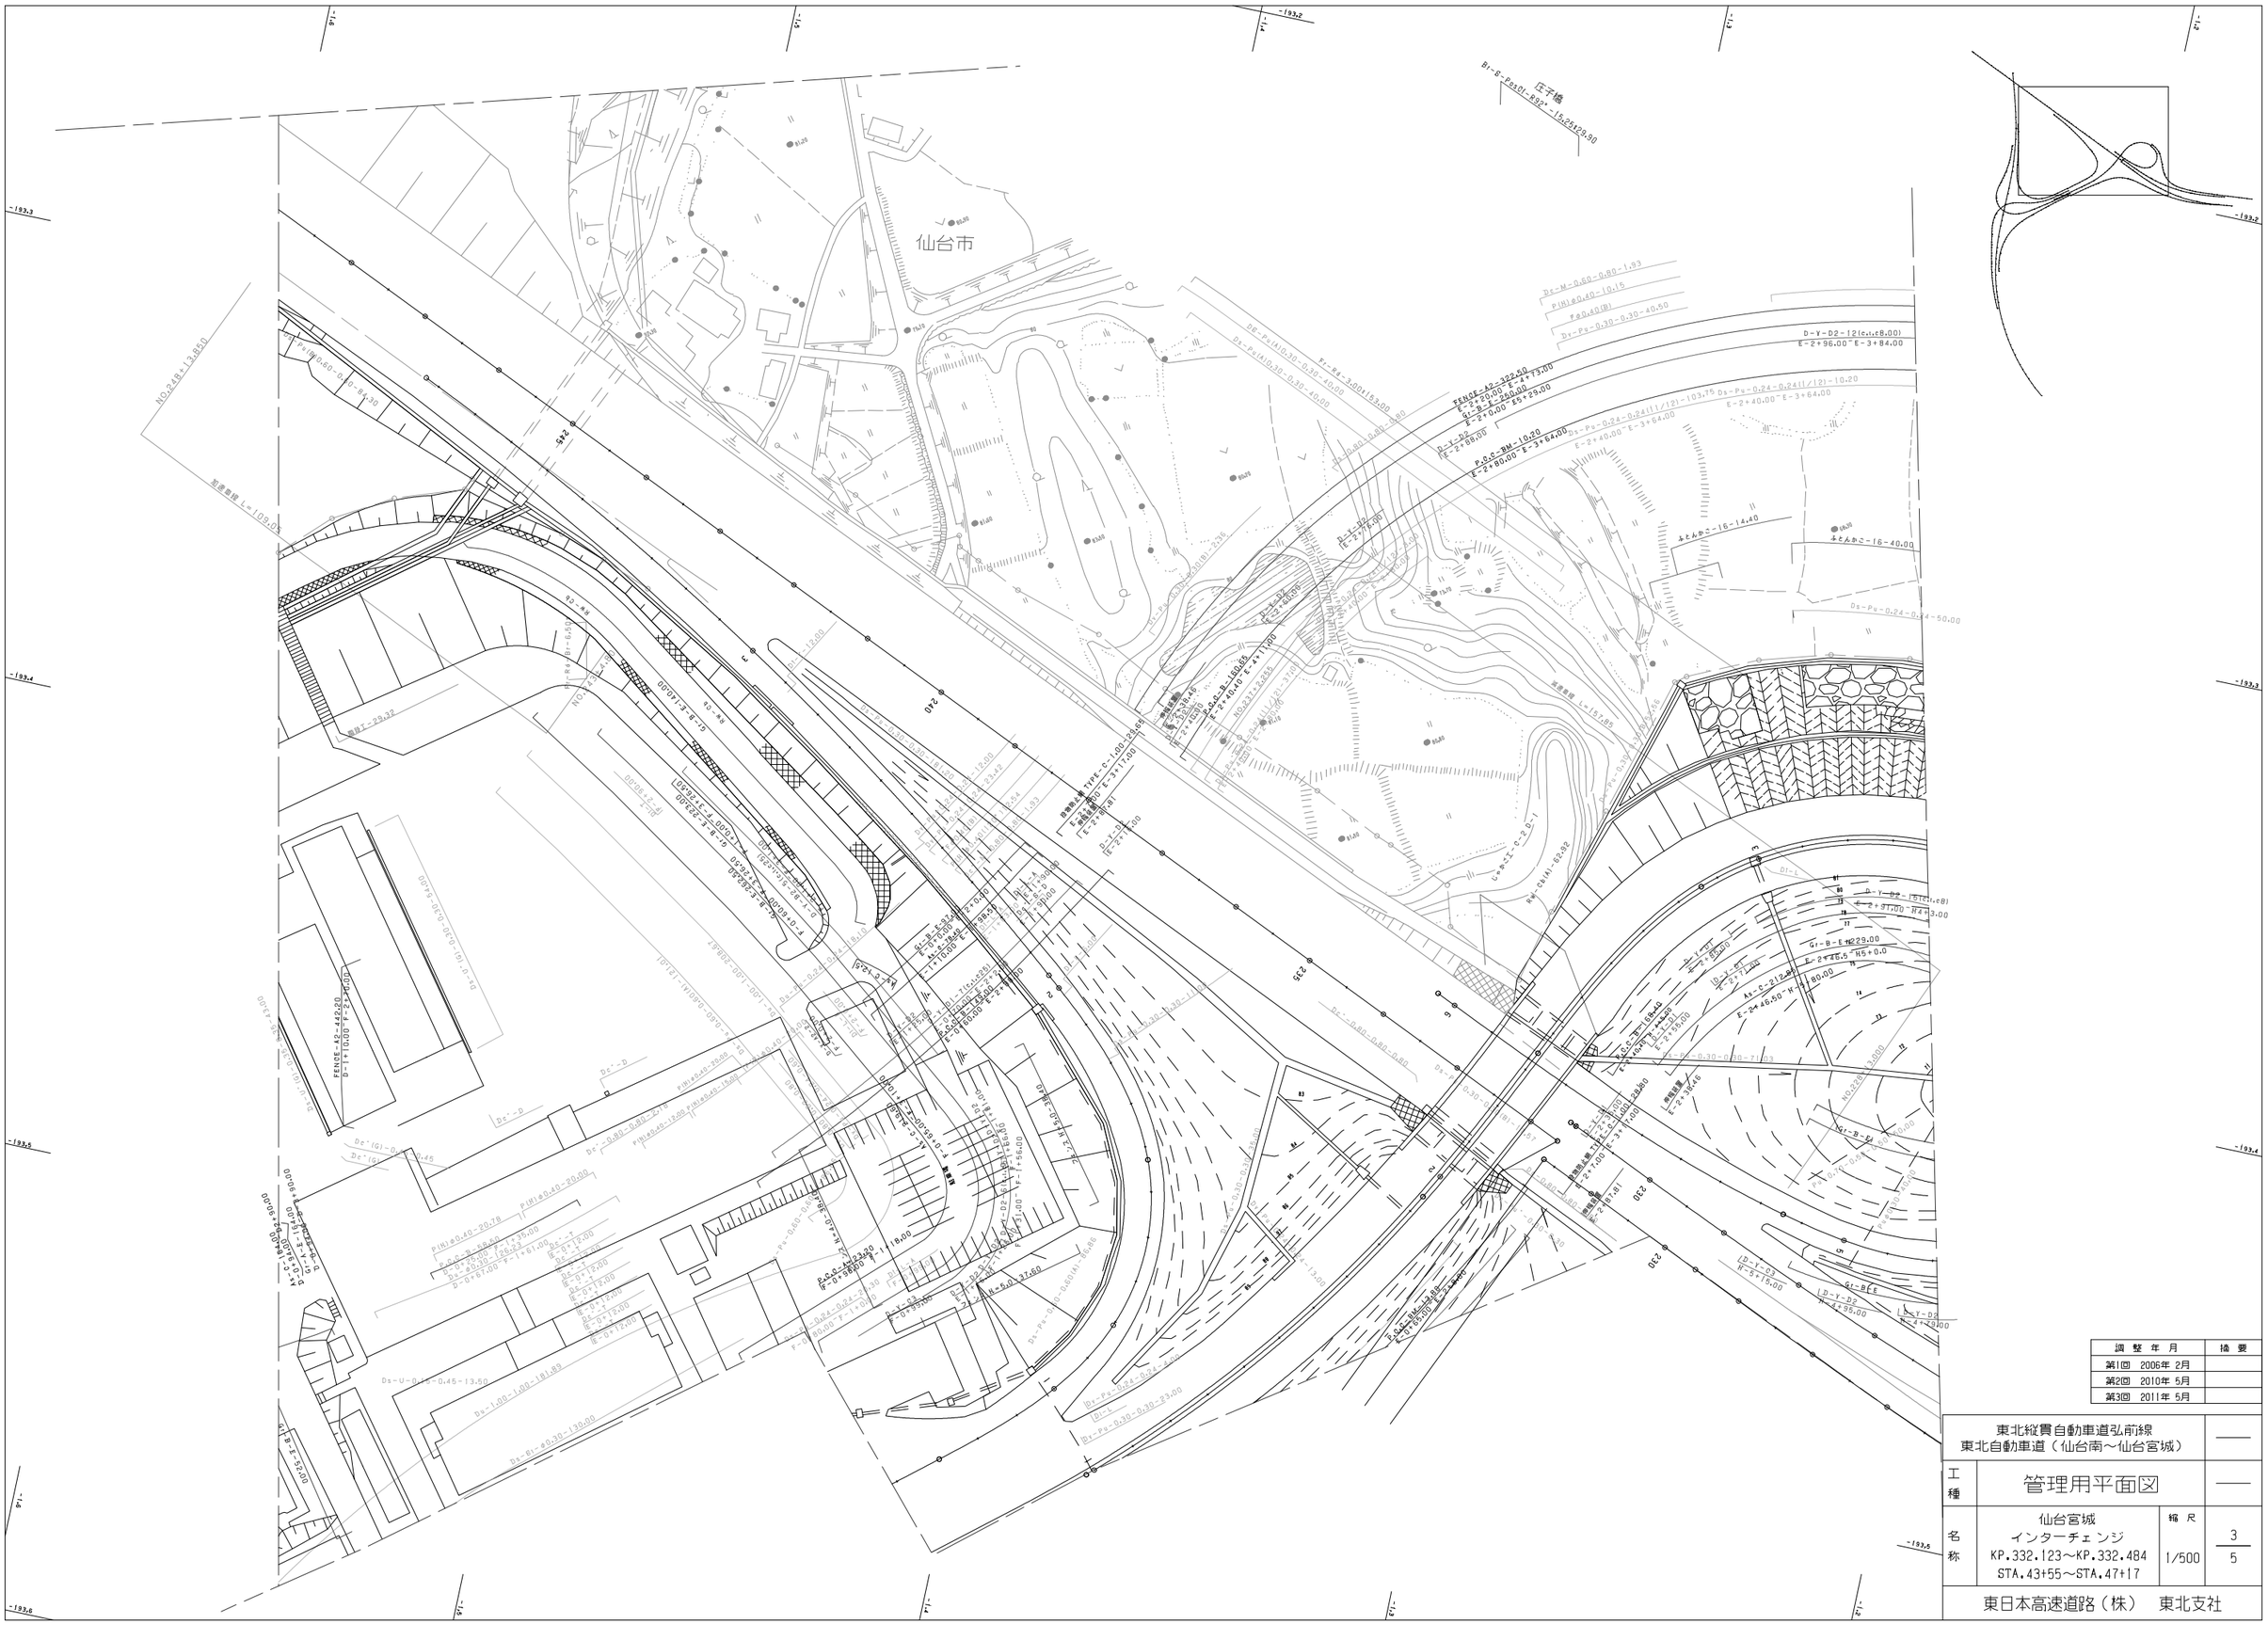
仙台市
D-Y-D2-12(e.=8.00)
E-2+96.00～E-3+84.00
D-Y-D2
E-2+80.00
D-Y-D2
E-2+80.00
D-Y-D2-12(e.=8.00)
E-2+40.00～E-3+64.00
D-Y-D2-12(e.=8.00)
E-2+96.00～E-3+84.00
D-Y-D2
E-2+80.00
D-Y-D2-12(e.=8.00)
E-2+40.00～E-3+64

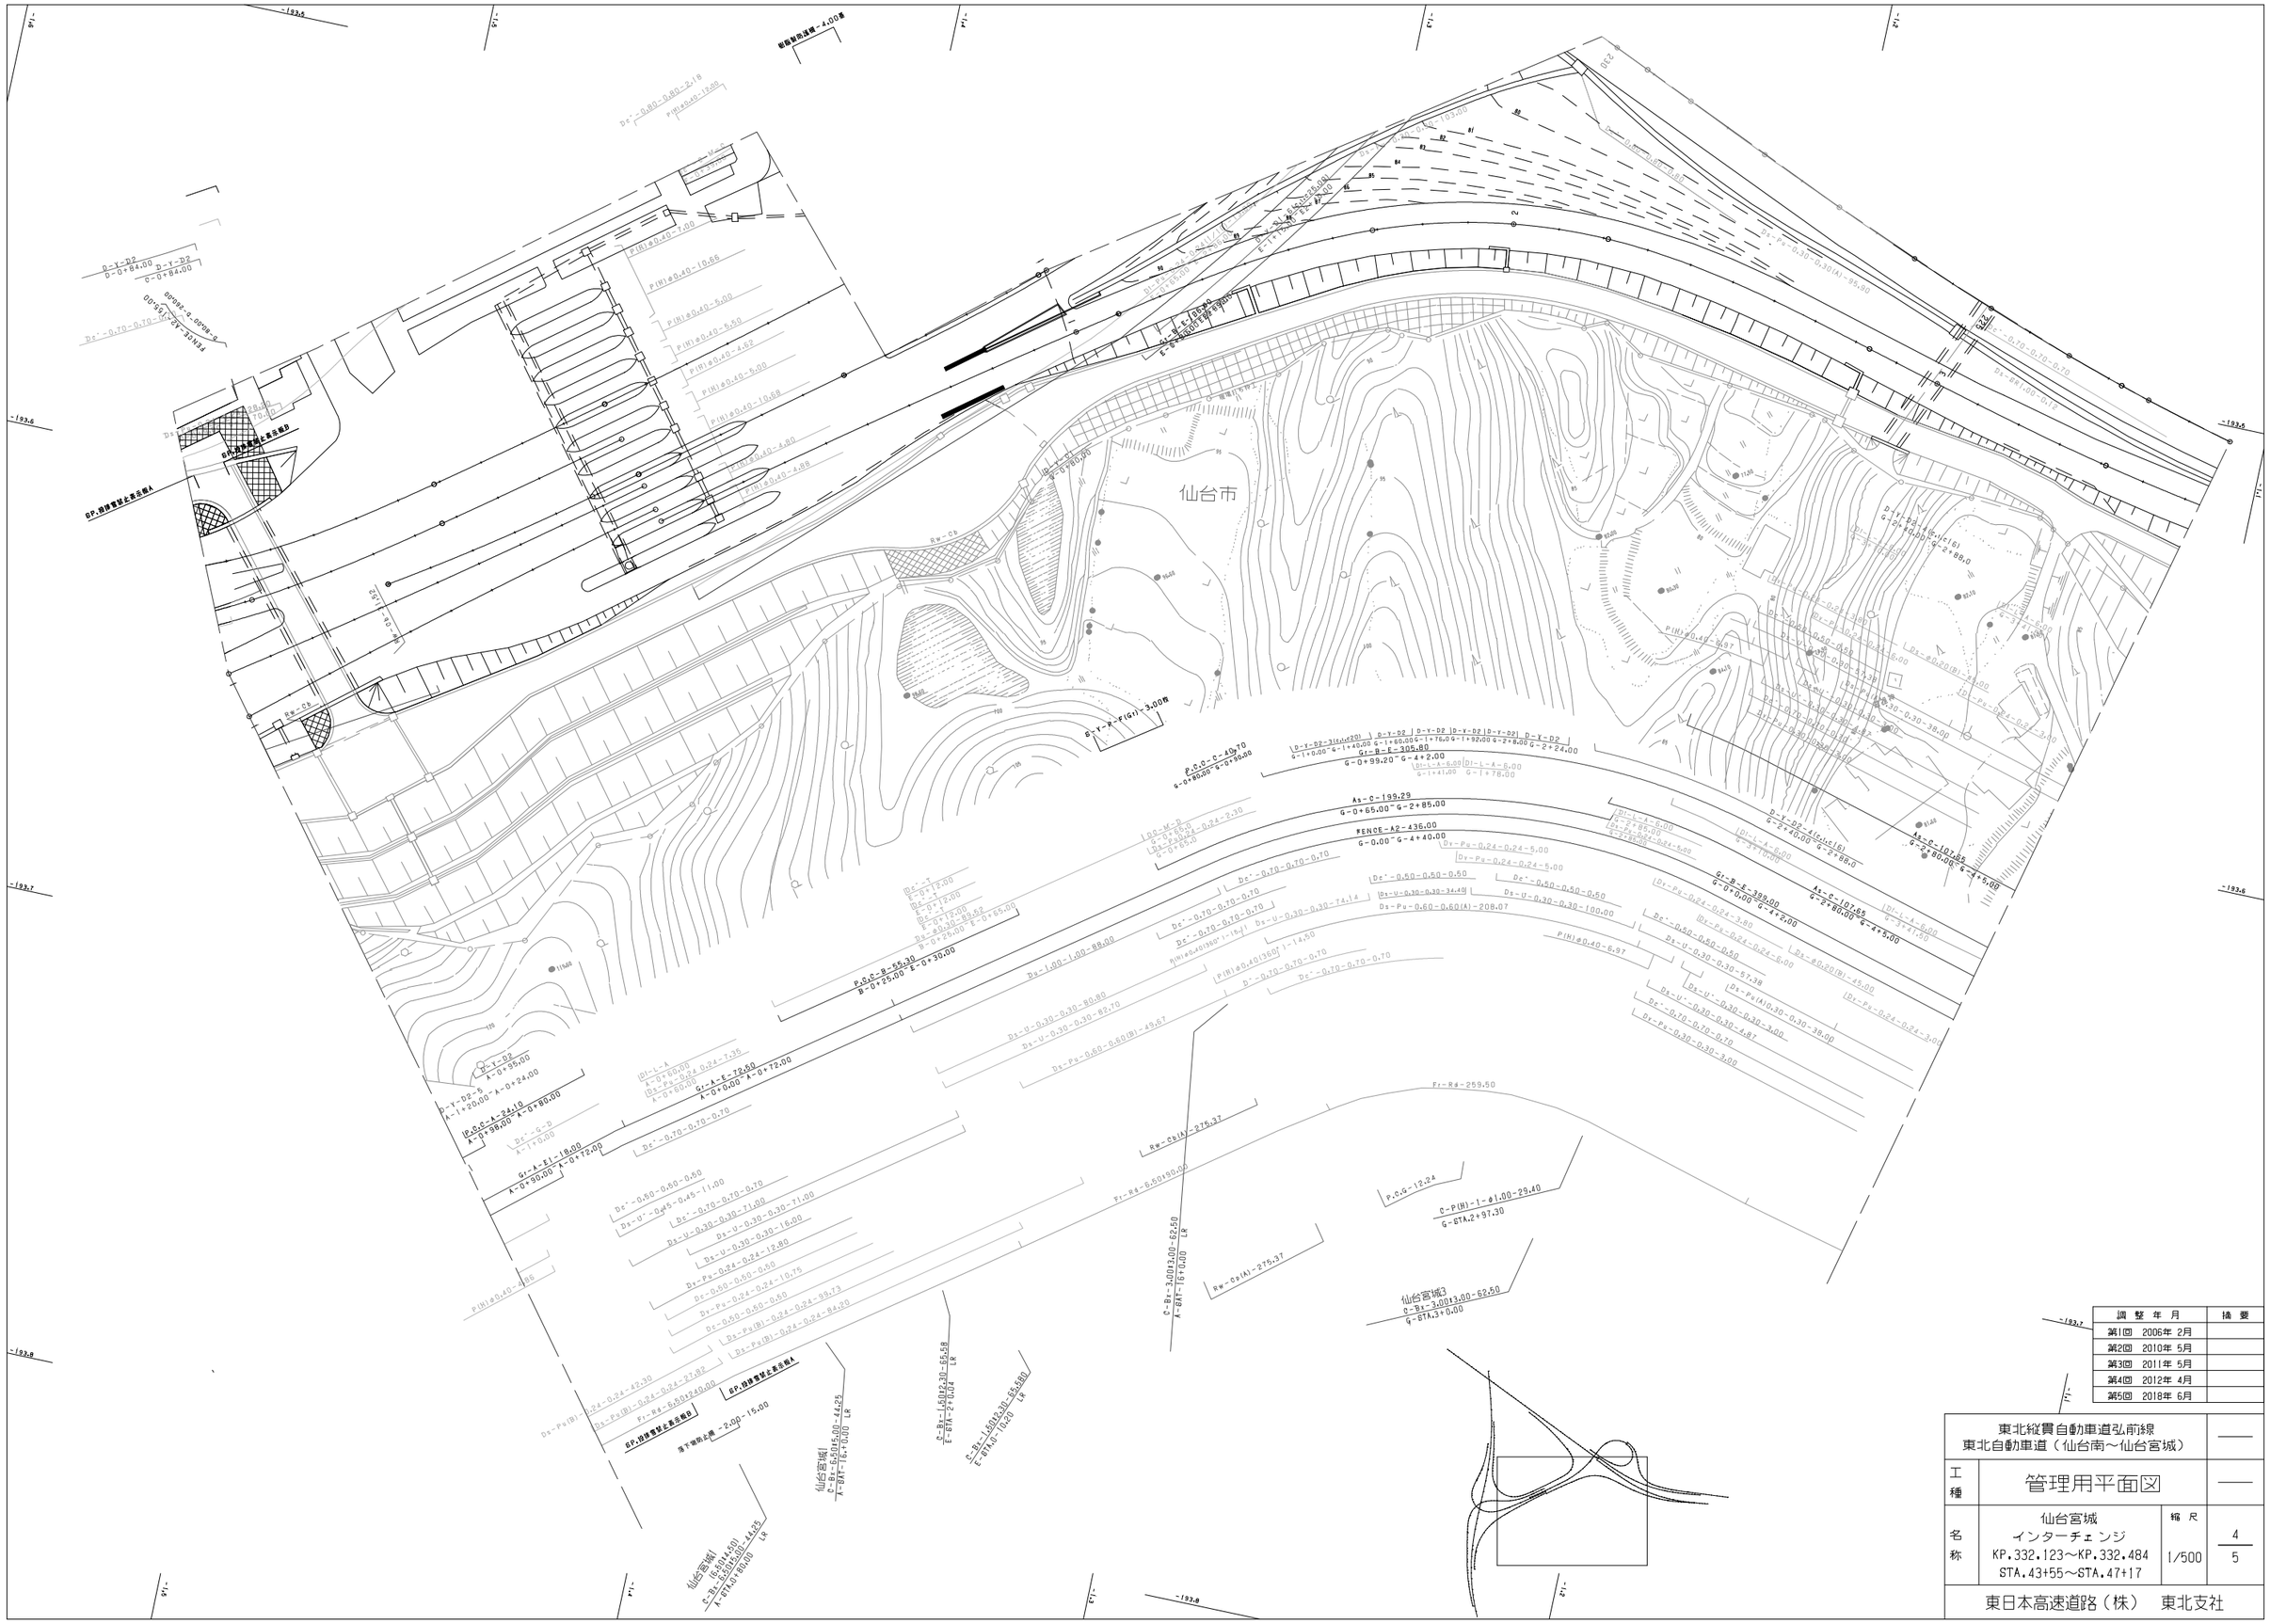
仙台市
P(H)ø0.40-9.97
P(H)ø0.40-6.97
P(H)ø0.40-10.68
P(H)ø0.40-4.80
P(H)ø0.40-4.68
P(H)ø0.40-10.66
P(H)ø0.40-7.00
P(H)ø0.40-6.50
P(H)ø0.40-4.62
P(H)ø0.40-5.00
P(H)ø0.40-4.95
Rw-Ca
Rw-Cb
Rw-Cb(A)-275.37
Rw-Cb(A)-275.37
Fr-R4-259.50
Fr-R4-6.50(90.00)
Fr-R4-6.50(45.00)
Fr-R4-6.50(40.00)
Ds-Px(B)-0.24-49.30
Ds-Px(B)-0.24-0.24-27.82
Ds-Px(B)-0.24-0.24-84.00
Ds-Px(B)-0.24-0.24-99.73
Ds-Px(B)-0.24-0.24-10.76
Ds-Pu-0.24-0.24-5.00
Ds-Pu-0.24-0.24-3.80
Ds-Pu-0.24-0.24-3.00
Ds-Pu-0.24-0.24-5.00
Ds-Pu-0.24-0.24-3.00
Ds-Pu-0.60-0.60(A)-208.07
Ds-Pu-0.60-0.60(B)-49.67
Ds-Pu-0.30-0.30(A)-95.90
Ds-Pu-0.30-0.30(A)-36.00
Ds-Pu-0.30-0.30-3.00
Ds-U-0.30-0.30-74.14
Ds-U-0.30-0.30-100.00
Ds-U-0.30-0.30-97.38
Ds-U-0.30-0.30-4.87
Ds-U-0.30-0.30-80.80
Ds-U-0.30-0.30-82.70
Ds-U-0.30-0.30-71.00
Ds-U-0.30-0.30-16.00
Ds-U-0.30-0.30-12.80
Ds-U-0.30-0.30-3.00
Ds-U-0.30-0.30-34.40
Ds-U-0.30-0.30-3.00
Ds-U-0.30-0.30-4.87
Ds-U-0.24-0.24-12.00
Ds-U-0.24-0.24-7.35
Ds-U-0.24-0.24-5.00
Ds-U-0.24-0.24-3.00
Ds-U-0.24-0.24-3.00
Ds-U-0.24-0.24-3

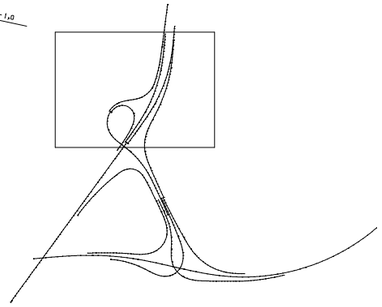

調整年月	摘要
第1回 2006年 2月	
第2回 2010年 5月	
第3回 2011年 5月	

東北縦貫自動車道弘前線
東北自動車道（仙台南～仙台宮城）

工種：管理用平面図

名称：仙台宮城
インターチェンジ
KP.332.123～KP.332.484
STA.43+55～STA.47+17

縮尺：1/500

5/5

東日本高速道路（株） 東北支社

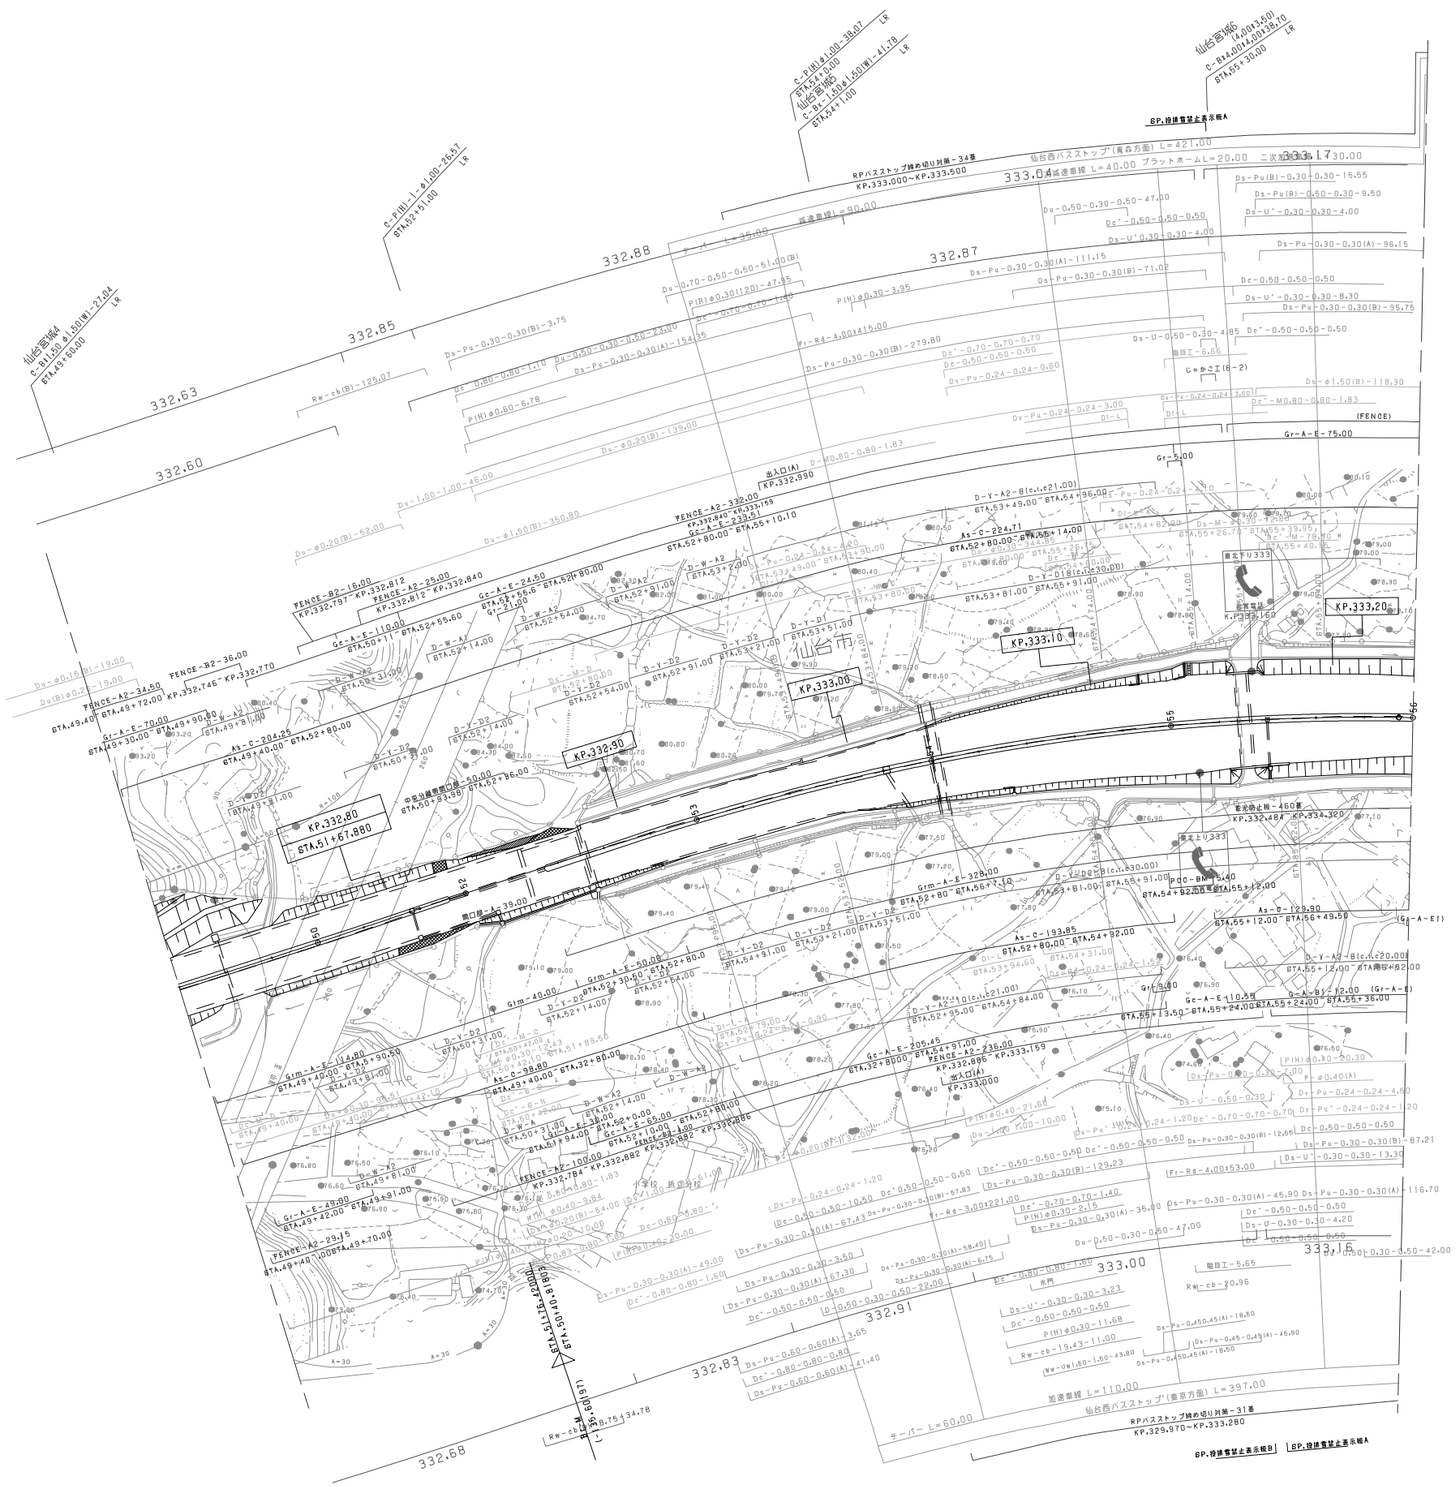
仙台宮城IC
仙台西バスストップ（青森方面）L=42.00
ブラットホームL=20.00
減速車線 L=90.00
加速車線 L=110.00
テーパー L=50.00
KP.333.000~KP.333.500
KP.329.970~KP.333.280
KP.333,20
KP.333.10
KP.333.00
KP.332.90
KP.332.80
KP.332.728
KP.333.232
333.0
332.88
332.87
332.85
332.63
332.60
332.91
332.83
332.68
333.16
333.30
333.17
333.16
333.00
333.16
333.10
333.16
333.00
333.16
333.00
333.16
333.00

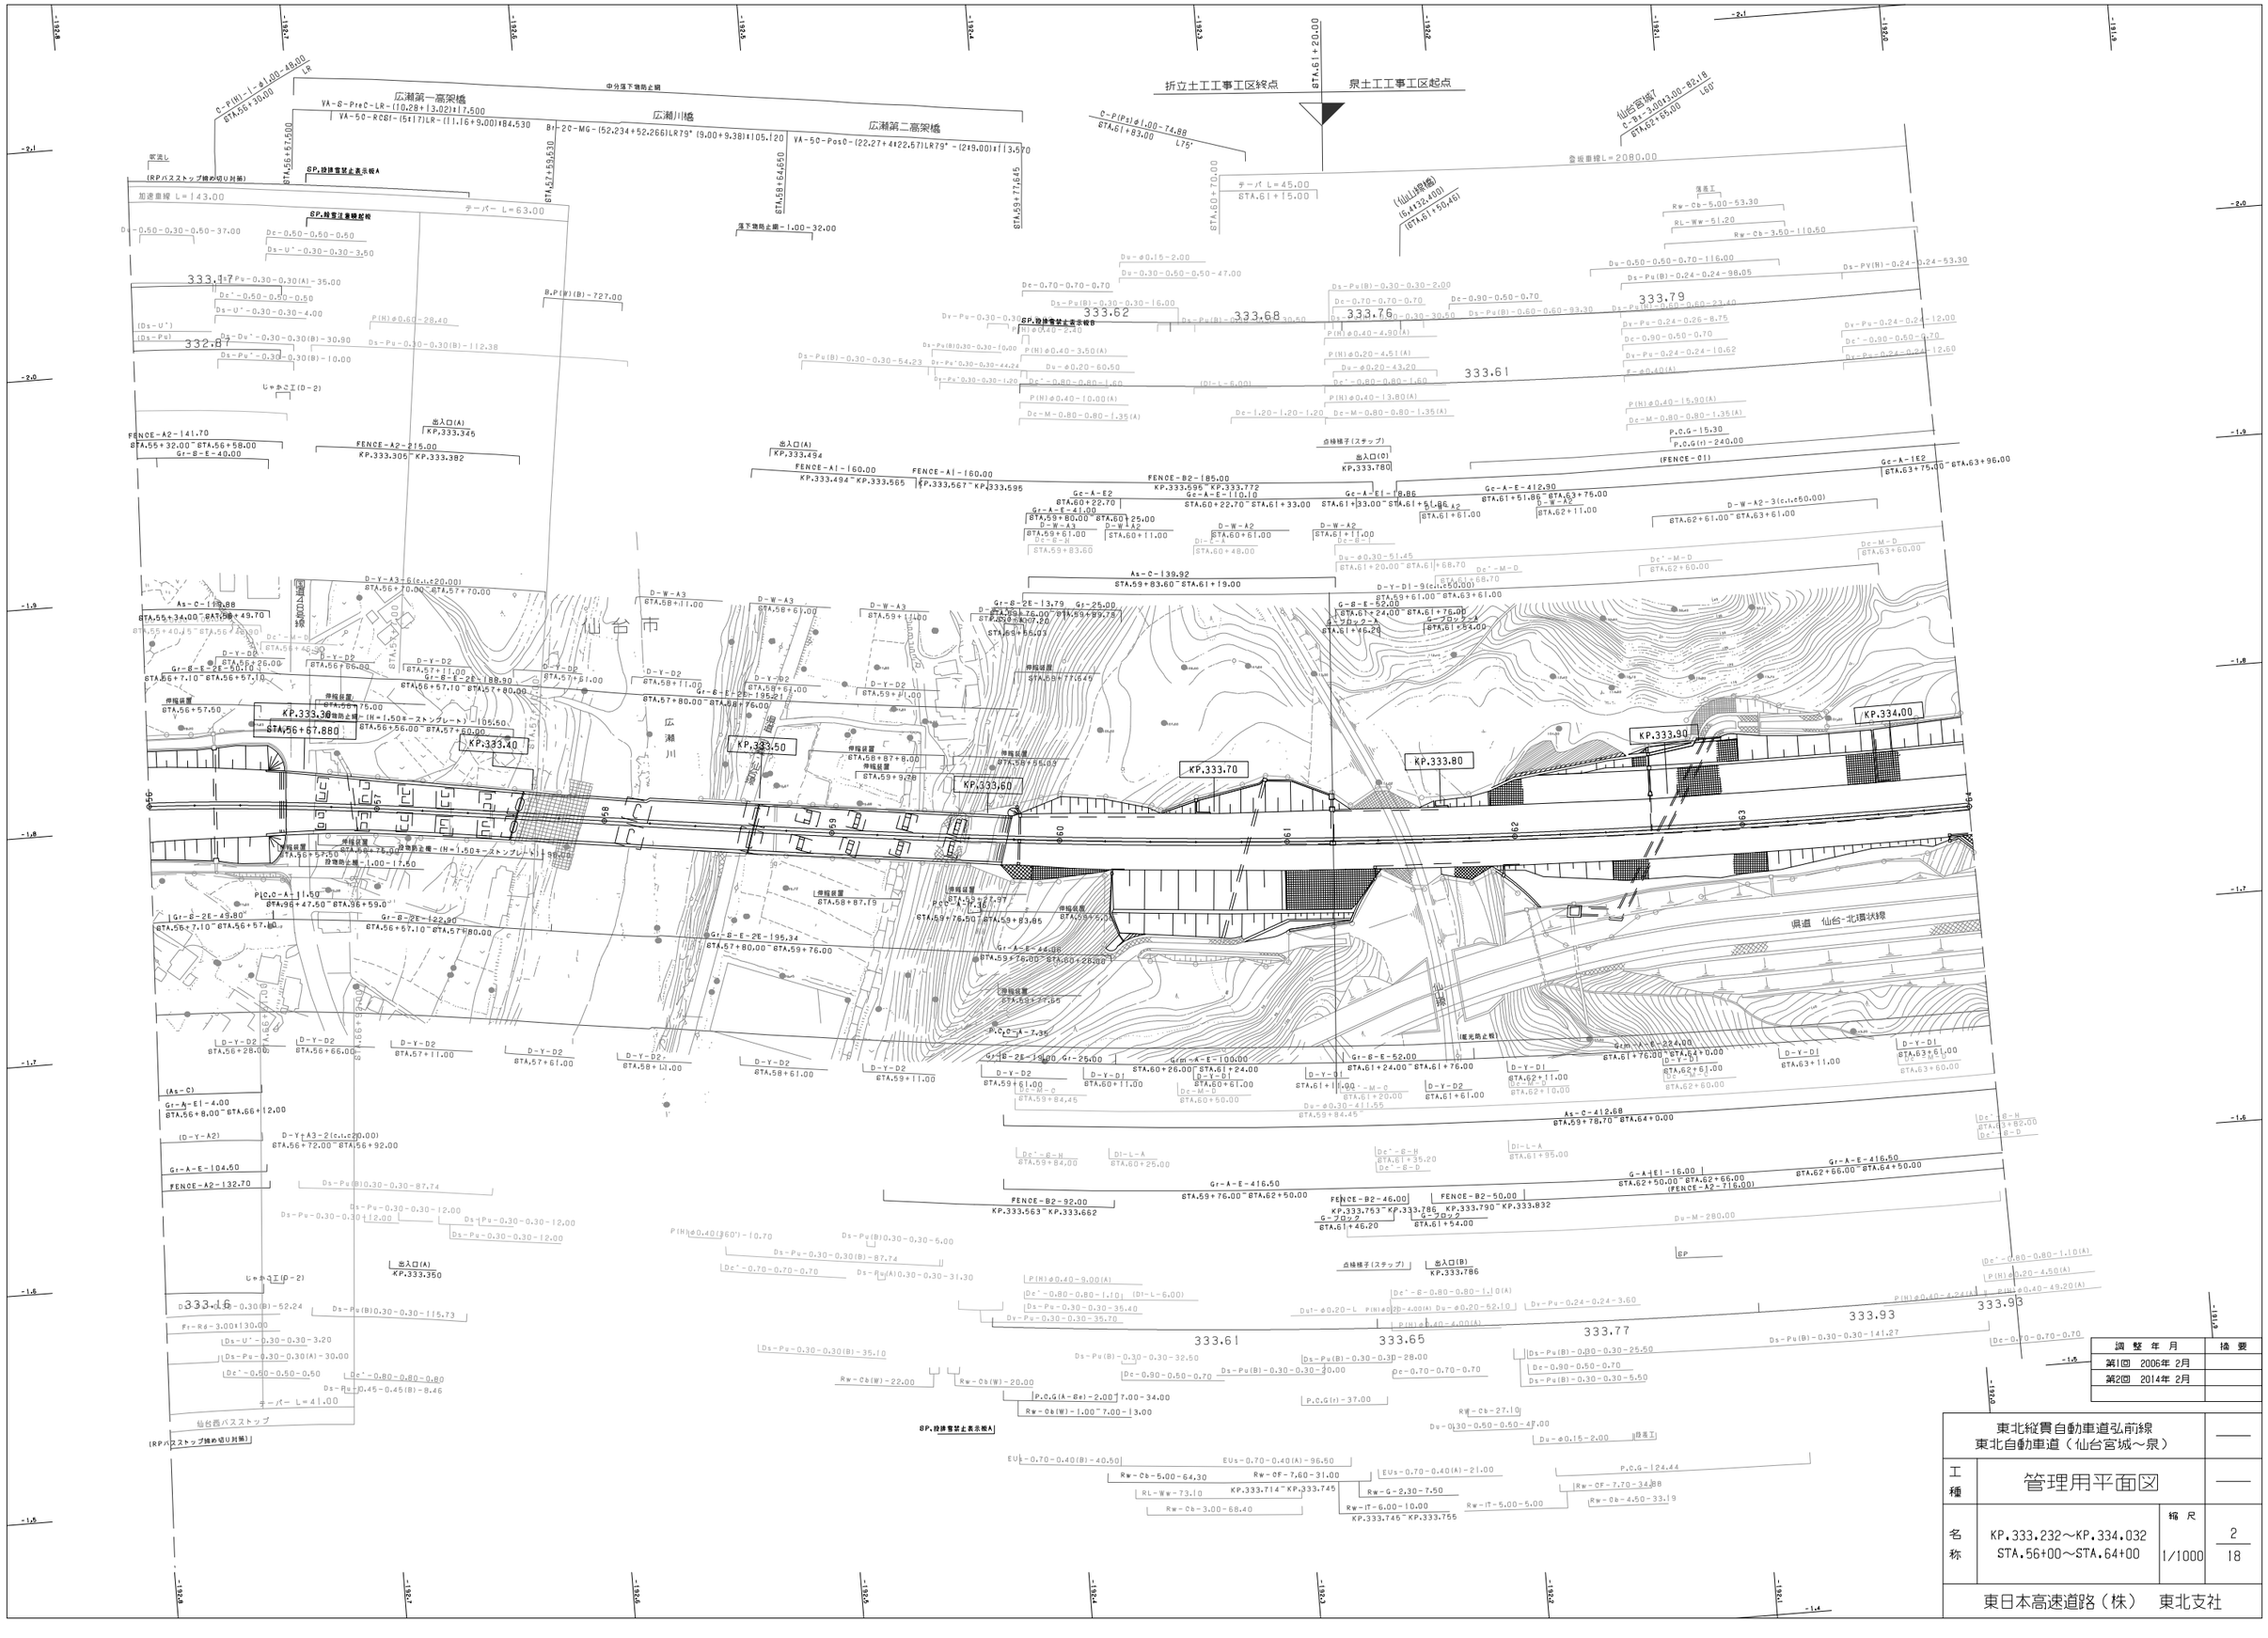

調整年月	摘要
第1回 2006年 2月	
第2回 2014年 2月	

東北縦貫自動車道弘前線
東北自動車道（仙台宮城～泉）

工種	管理用平面図		
名称	KP.333.232～KP.334.032 STA.56+00～STA.64+00	縮尺 1/1000	2 18

東日本高速道路（株） 東北支社

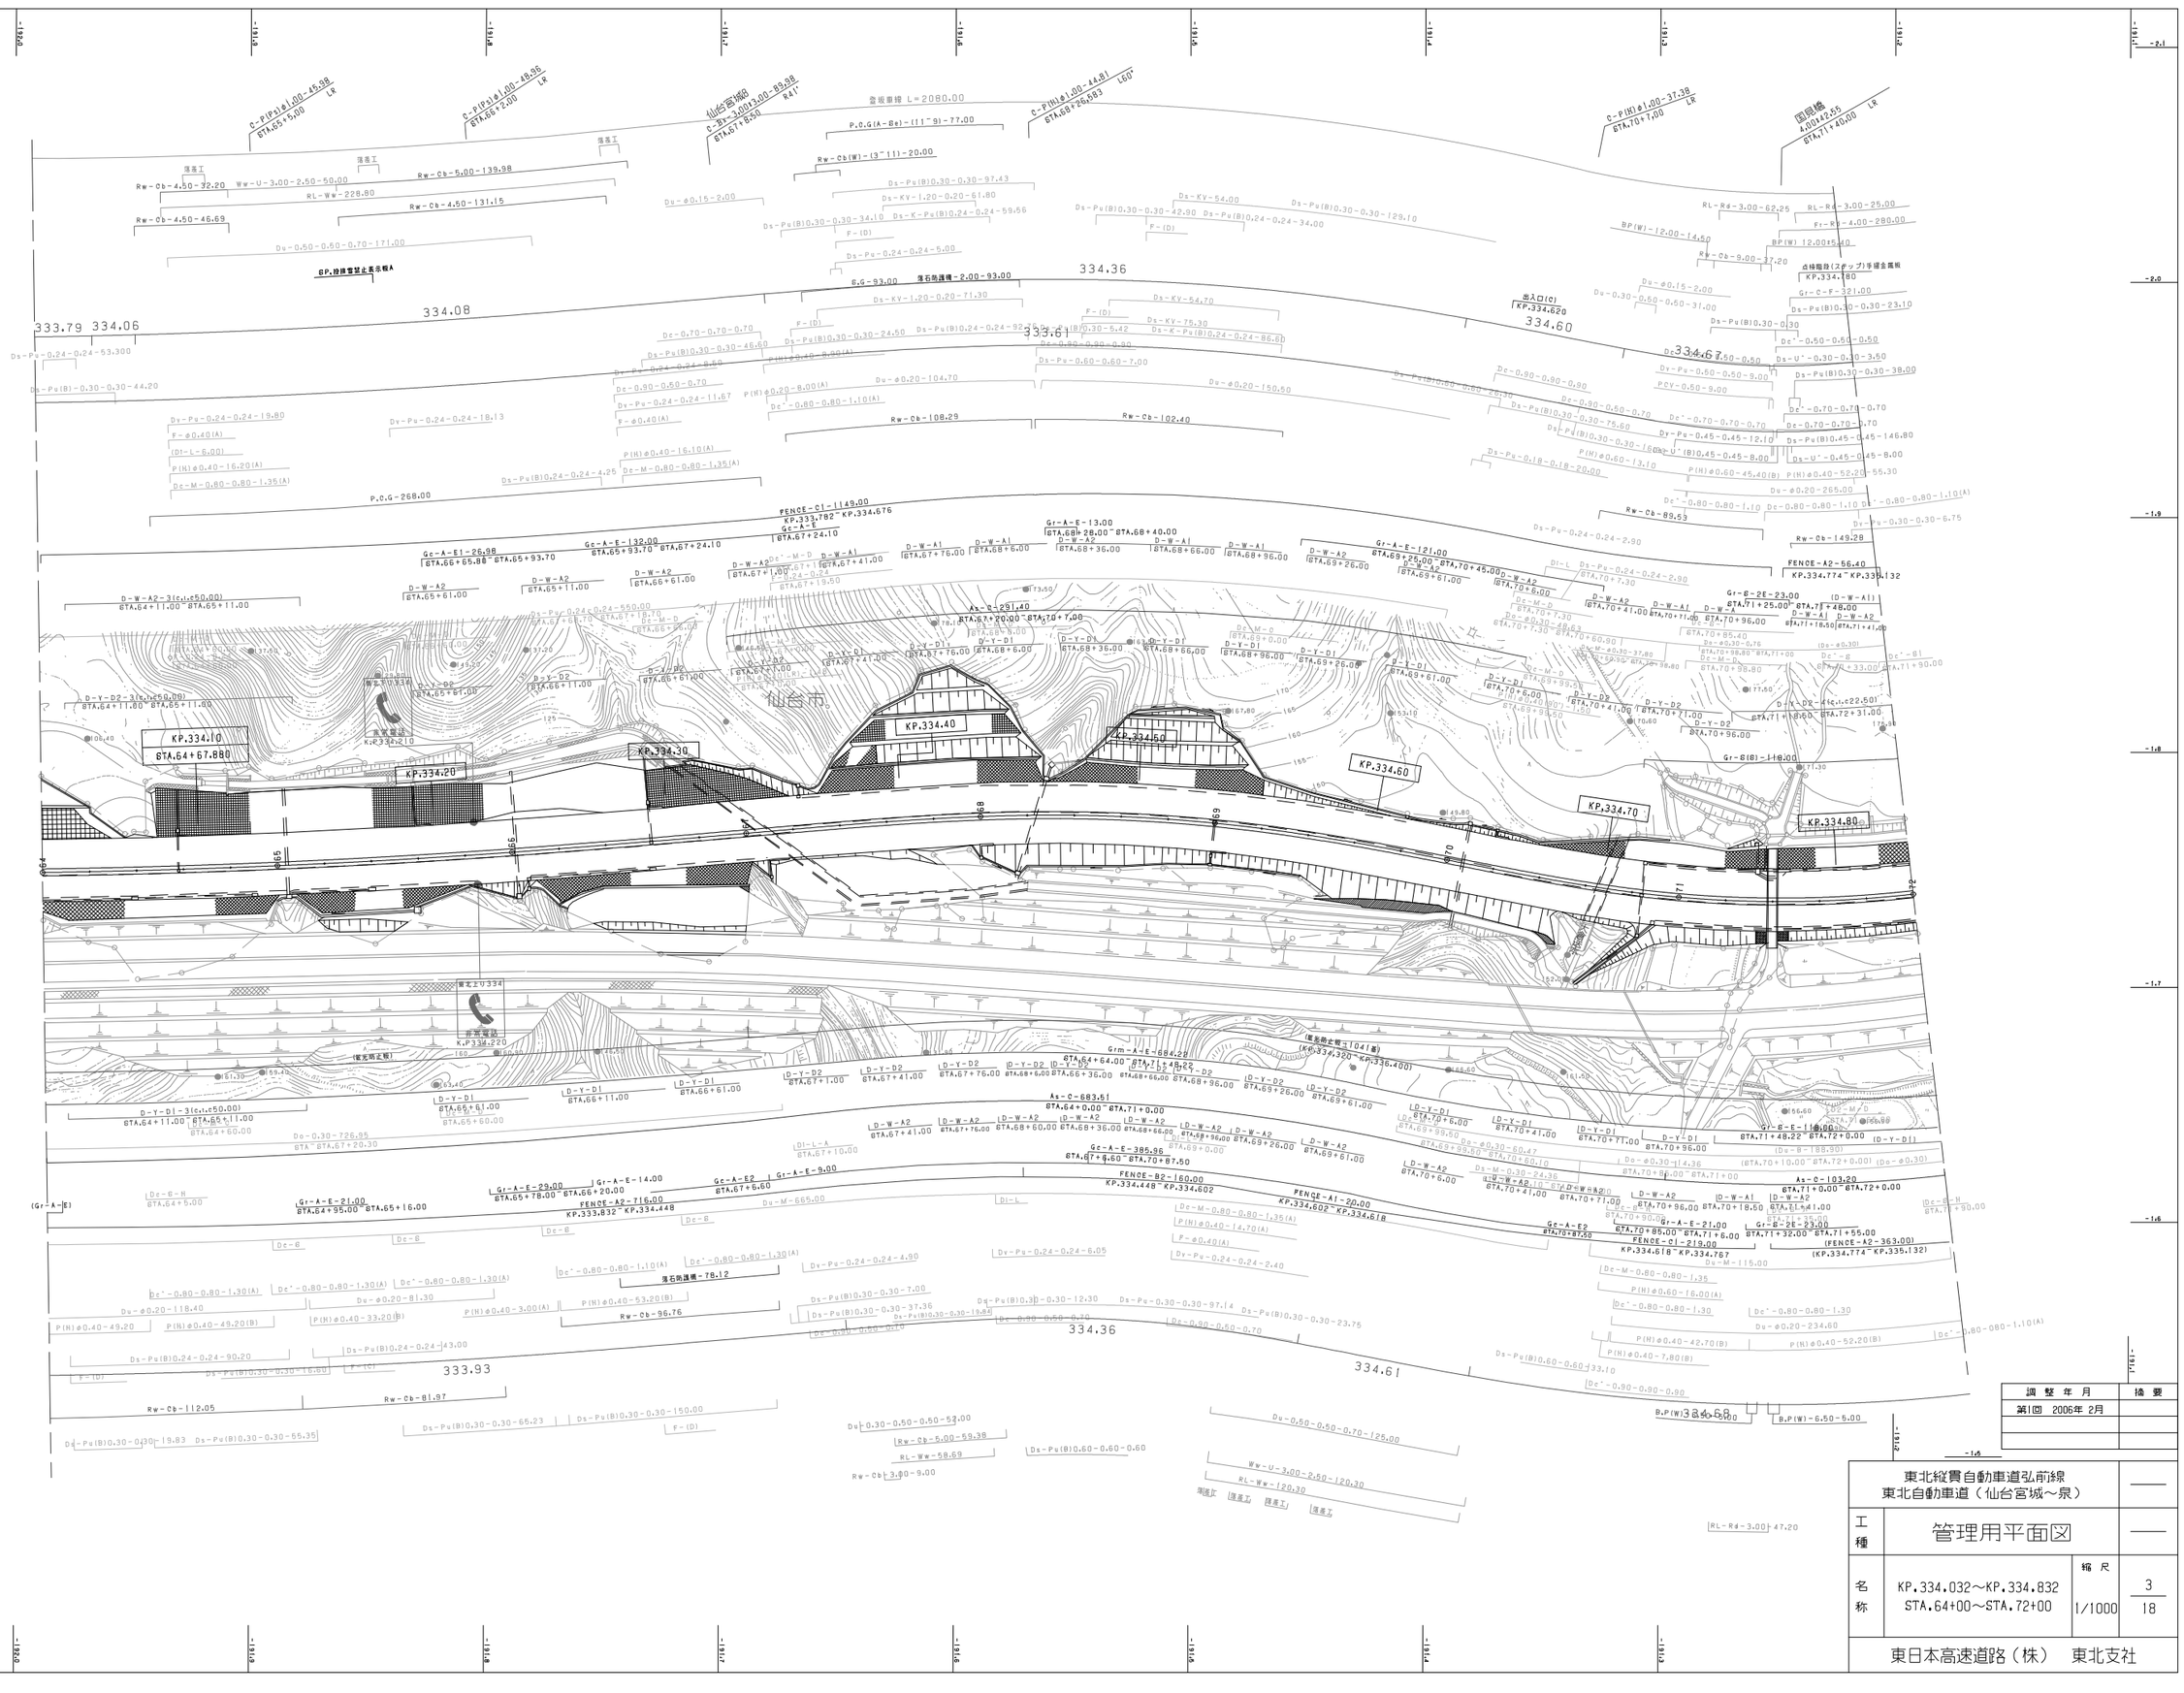
KP.334.10
GTA.64+67.880
KP.334.20
KP.334.30
KP.334.40
KP.334.50
KP.334.60
KP.334.70
KP.334.80
334.08
333.79
334.06
334.36
333.61
334.60
333.93
334.61
仙台市
出入口(C)
KP.334.620
国見橋
4.00×42.05
GTA.71+40.00
仙台宮城IC
C-P(H)φ1.00-44.81
C-P(H)φ1.00-37.38
C-P(P)φ1.00-45.98
C-P(P)φ1.00-48.95
C-P(H)φ1.00-89.98
P.O.G(A-Bs)-(11°9)-77.00
盛坂車線 L=2080.00
FENCE-C1-1149.00
KP.333.782~KP.334.676
FENCE-A2-716.00
KP.333.832~KP.334.448
FENCE-B2-160.00
KP.334.448~KP.334.602
FENCE-A1-20.00
KP.334.602~KP.334.618
FENCE-C1-219.00
KP.334.618~KP.334.767
FENCE-A2-56.40
KP.334.774~KP.334.832
FENCE-A2-363.00
(KP.334.774~KP.335.132)
非常電話
KP.334.220
非常電話
KP.334.320
(緩衝工)
(擁壁工)
(落石防護柵)
(重車両止柱=1041基)
(KP.334.320~KP.336.400)
(管理用道路)
(管理用道路)
(管理用道路

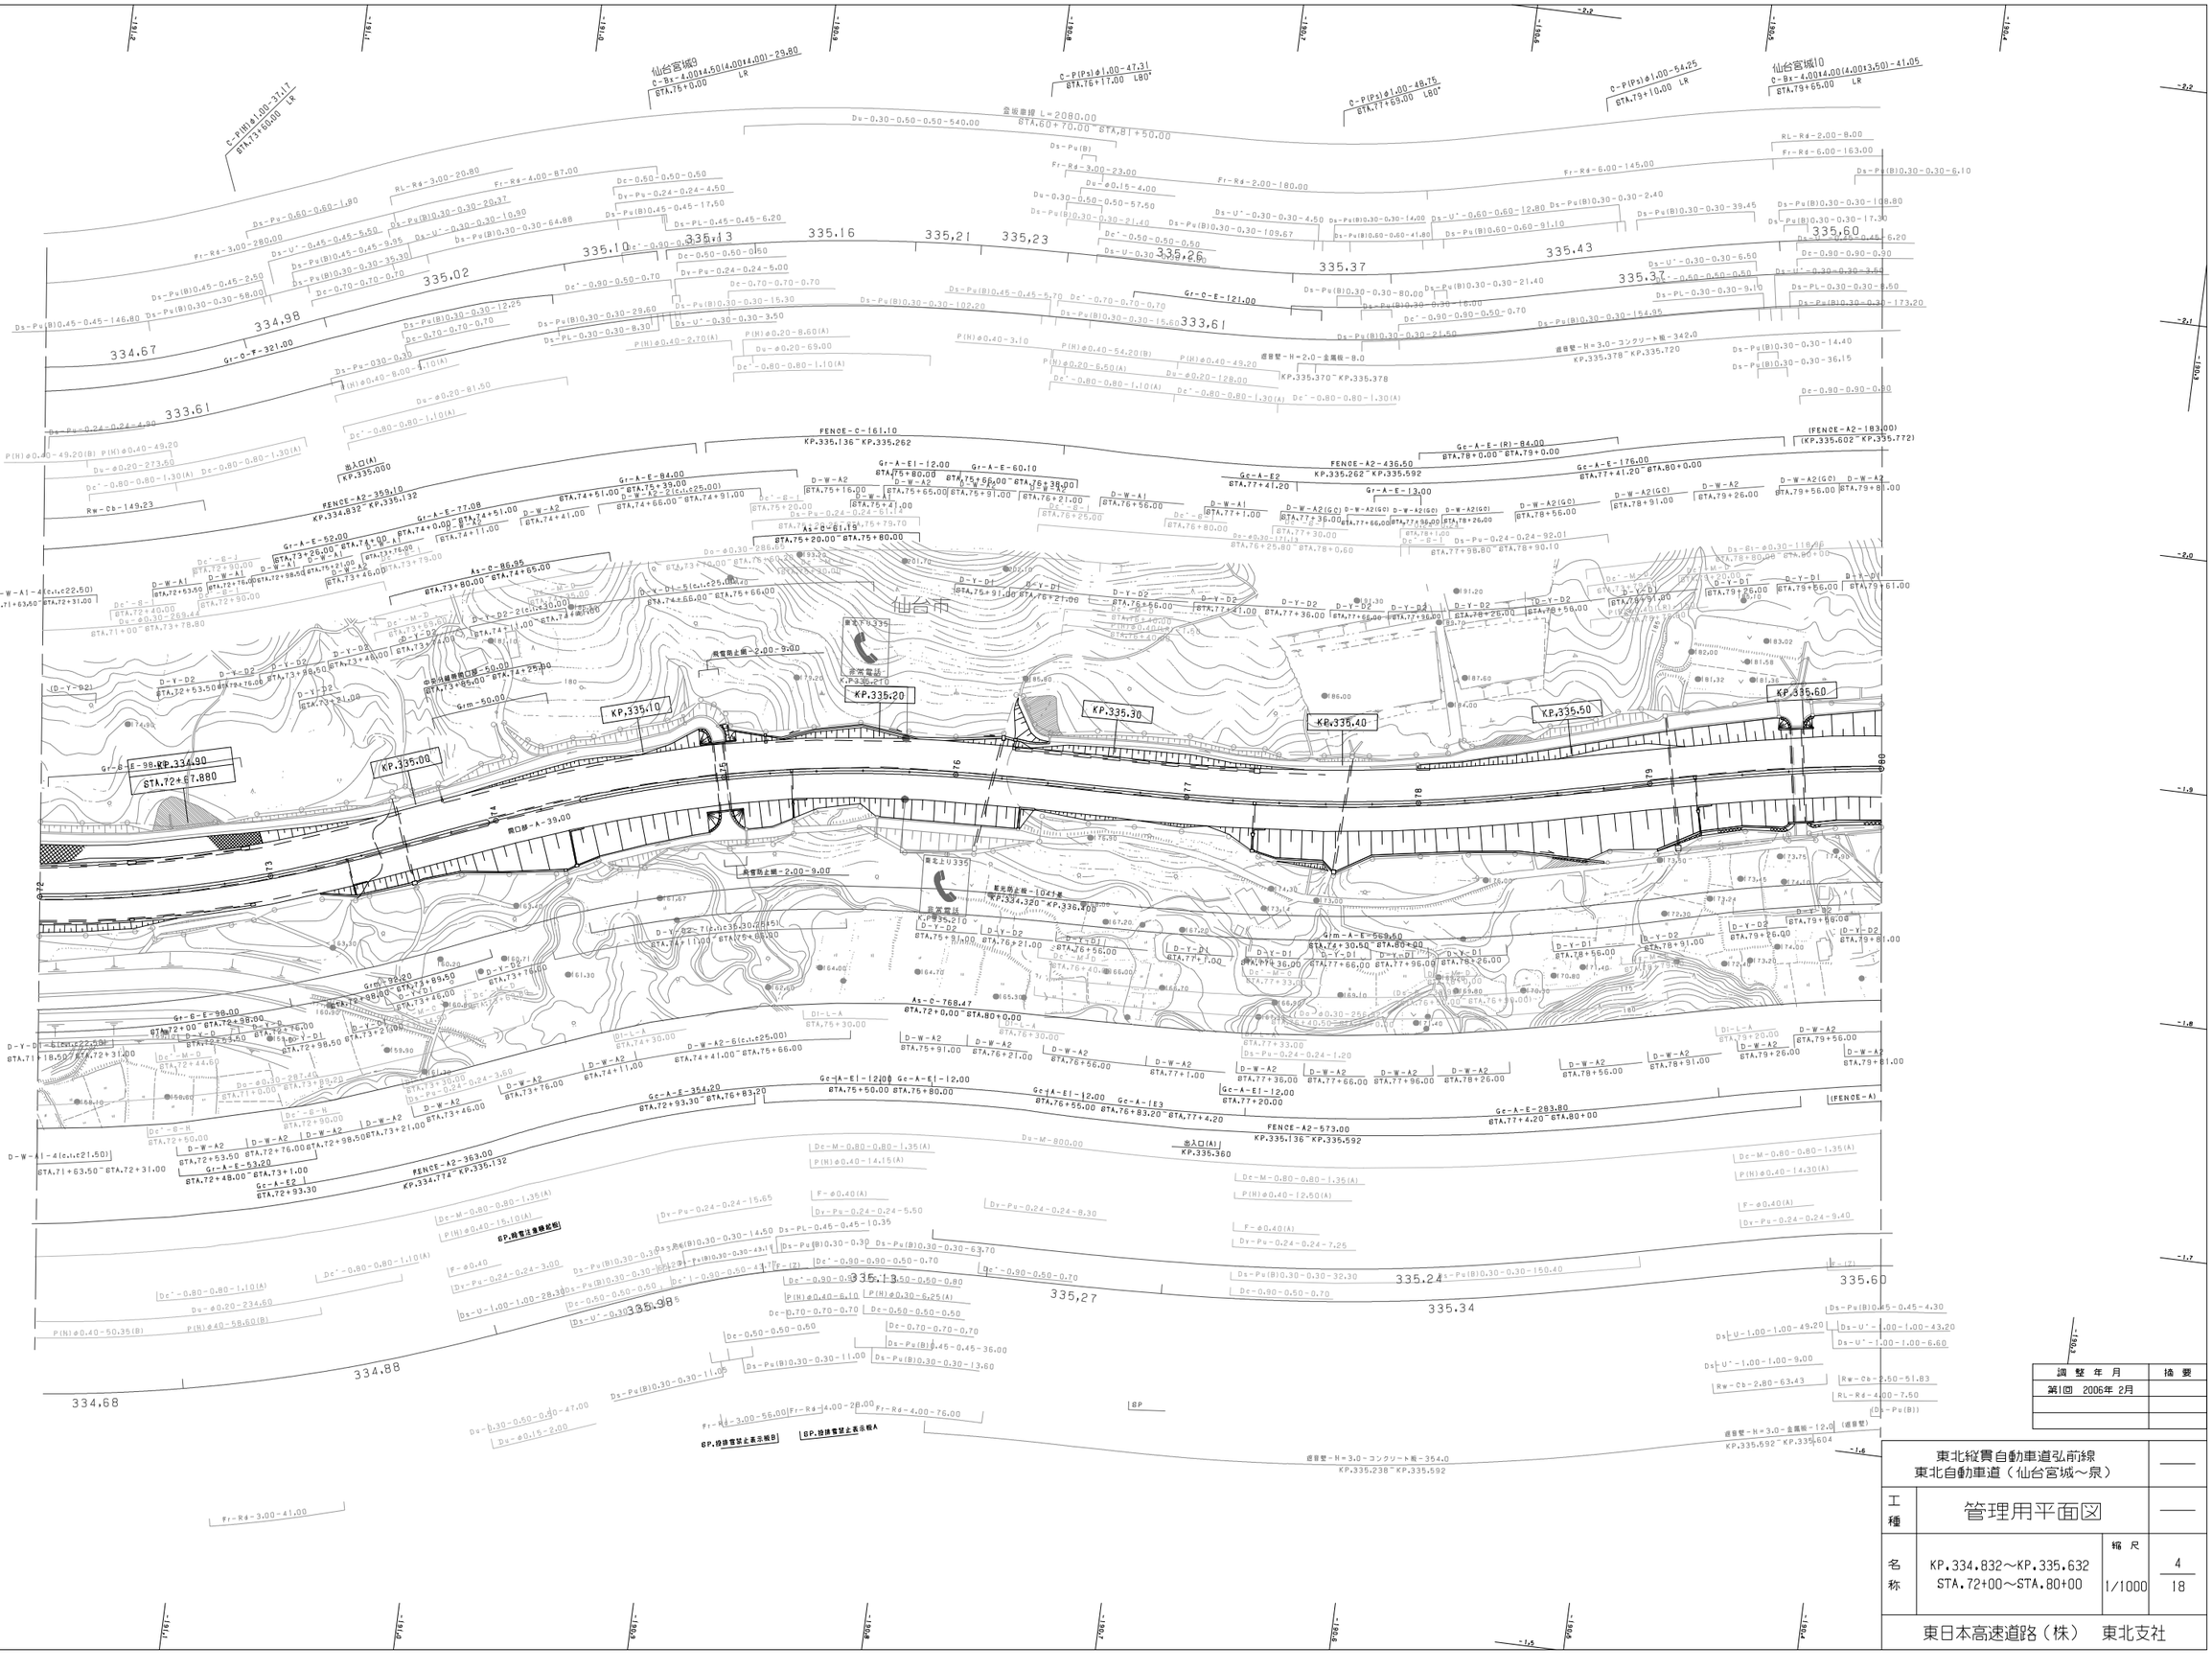
仙台宮城IC
C-Bx-4.00@14.00(4.00@14.00)-29.80
STA.75+0.00
LR
C-P(Pi)φ1.00-37.17
STA.73+60.00
LR
C-P(Pi)φ1.00-47.31
STA.76+17.00
L80°
C-P(Pi)φ1.00-48.75
STA.77+65.00
L80°
C-P(Pi)φ1.00-54.25
STA.79+10.00
LR
仙台宮城IC
C-Bx-4.00@14.00(4.00@13.50)-41.05
STA.79+65.00
LR
盛坂跨線 L=2080.00
STA.60+70.00 ~ STA.81+50.00
Du-0.30-0.50-0.50-540.00
Ds-Pu(B)
Fr-Rd-3.00-23.00
Du-φ0.15-4.00
Fr-Rd-2.00-180.00
Fr-Rd-6.00-145.00
RL-Rd-2.00-8.00
Fr-Rd-6.00-163.00
Ds-Pu(B)0.30-0.30-6.10
Ds-Pu(B)0.30-0.30-2.40
Ds-Pu(B)0.30-0.30-108.80
Ds-Pu(B)0.30-0.30-17.30
Ds-Pu(B)0.30-0.30-39.45
Ds-Pu(B)0.30-0.30-12.80
Ds-Pu(B)0.30-0.30-14.00
Ds-Pu(B)0.60-0.60-41.80
Ds-Pu(B)0.60-0.60-91.10
Ds-U'-0.30-0.30-4.50
Ds-U'-0.60-0.60-12.80
Ds-U'-0.30-0.30-6.50
Ds-U'-0.60-0.60-0.50
Ds-U'-0.30-0.30-3.60
Ds-PL-0.30-0.30-9.10
Ds-PL-0.30-0.30-6.50
Ds-Pu(B)0.30-0.30-173.20
Dc'-0.90-0.90-0.90
Ds-Pu(B)0.30-0.30-154.95
Ds-Pu(B)0.30-0.30-14.40
Ds-Pu(B)0.30-0.30-36.15
Dc-0.90-0.90-0.90
Ds-Pu(B)0.30-0.30-21.40
Ds-Pu(B)0.30-0.30-80.00
Ds-Pu(B)0.30-0.30-16.00
Ds-Pu(B)0.30-0.30-21.50
Dc'-0.90-0.90-0.50-0.70
Ds-Pu(B)0.30-0.30-15.60
Ds-Pu(B)0.30-0.30-102.20
Ds-Pu(B)0.30-0.30-29.60
Ds-Pu(B)0.30-0.30-6.30
Ds-Pu(B)0.45-0.45-5.70
Dc'-0.70-0.70-0.70
Ds-Pu(B)0.45-0.45-146.80
Ds-Pu(B)0.30-0.30-58.00
Ds-Pu(B)0.45-0.45-2.50
Ds-Pu(B)0.45-0.45-5.50
Ds-Pu(B)0.45-0.45-9.95
Ds-Pu(B)0.30-0.30-35.30
Ds-Pu(B)0.30-0.30-10.90
Ds-Pu(B)0.30-0.30-64.88
Ds-Pu(B)0.30-0.30-20.37
Ds-Pu(B)0.45-0.45-17.50
Ds-PL-0.45-0.45-6.20
Ds-U'-0.30-0.30-10.90
Ds-U'-0.30-0.30-3.50
Ds-Pu-0.24-0.24-4.50
Ds-Pu-0.24-0.24-5.00
Dc-0.50-0.50-0.50
Dc-0.70-0.70-0.70
Dc'-0.90-0.50-0.70
Ds-Pu-030-0.30
Ds-Pu-0.24-0.24-4.90
Ds-Pu-0.24-0.24-6.10
Dc'-0.80-0.80-1.10(A)
Dc'-0.80-0.80-1.30(A)
Du-0.30-0.50-0.50-57.50
Dc'-0.50-0.50-0.50
Du-φ0.20-69.00
Du-φ0.20-8.60(A)
Du-φ0.20-6.50(A)
Du-φ0.20-128.00
Du-φ0.20-81.50
Du-φ0.20-273.50
Du-φ0.20-234.60
Du-φ0.20-269.44
Du-φ0.30-287.45
Du-φ0.30-286.85
Du-φ0.30-119.06
Du-φ0.30-27.13
Du-M-800.00
P(H)φ0.40-3.10
P(H)φ0.40-2.70(A)
P(H)φ0.40-54.20(B)
P(H)φ0.40-49.20
P(H)φ0.40-6.00-4.10(A)
P(H)φ0.40-49.20(B)
P(H)φ0.40-50.35(B)
P(H)φ0.40-58.60(B)
P(H)φ0.40-14.15(A)
P(H)φ0.40-14.30(A)
P(H)φ0.40-12.50(A)
P(H)φ0.40-6.10
P(H)φ0.40-6.25(A)
F-φ0.40(A)
Dy-Pu-0.24-0.24-15.65
Dy-Pu-0.24-0.24-5.50
Dy-Pu-0.24-0.24-8.30
Dy-Pu-0.24-0.24-7.25
Dy-Pu-0.24-0.24-9.40
Dy-Pu-0.24-0.24-3.00
Dy-Pu-0.24-0.24-92.01
Dy-Pu-0.24-0.24-61.14
Dy-Pu-0.24-0.24-1.20
Dc-M-0.80-0.80-1.35(A)
Dc'-M-D
Dc'-E-I
Dc'-E-J
Dc'-E-H
Dc'-M-C
Dc'-M-E
Dc'-M-F
Dc'-M-G
Dc'-M-AAA
Dc'-M-AAB
Dc'-M-AAC
Dc'-M-AAD
Dc'-M-AAE
Dc'-M-AAF
Dc'-M-AAG
Dc'-M-AAH
Dc'-M-AAI
Dc'-M-AAJ
Dc'-M-AAK
Dc'-M-AAL
Dc'-M-AAM
Dc'-M-AAN
Dc'-M-AAO
Dc'-M-AAP
Dc'-M-AAQ
Dc'-M-AAR
Dc'-M-AAS
Dc'-M-AAT
Dc'-M-AAU
Dc'-M-AAV
Dc'-M-AAW
Dc'-M-AAX
Dc'-M-AAY
Dc'-M-AAZ
Dc'-M-ABA
Dc'-M-ABB
Dc'-M-ABC
Dc'-M-ABD
Dc'-M-ABE
Dc'-M-ABF
Dc'-M-ABG
Dc'-M-ABH
Dc'-M-ABI
Dc'-M-ABJ
Dc'-M-ABK
Dc'-M-ABL
Dc'-M-ABM
Dc'-M-ABN
Dc'-M-ABO
Dc'-M-ABP
Dc'-M-ABQ
Dc'-M-ABR
Dc'-M-ABS
Dc'-M-ABT
Dc'-M-ABU
Dc'-M-ABV
Dc'-M-ABW
Dc'-M-ABX
Dc'-M-ABY
Dc'-M-ABZ
Dc'-M-ACA
Dc'-M-ACB
Dc'-M-ACC
Dc'-M-ACD
Dc'-M-ACE
Dc'-M-ACF
Dc'-M-ACG
Dc'-M-ACH
Dc'-M-ACI
Dc'-M-ACJ
Dc'-M-ACK
Dc'-M-ACL
Dc'-M-ACM
Dc'-M-ACN
Dc'-M-ACO
Dc'-M-ACP
Dc'-M-ACQ
Dc'-M-ACR
Dc'-M-ACS
Dc'-M-ACT
Dc'-M-ACU
Dc'-M-ACV
Dc'-M-ACW
Dc'-M-ACX
Dc'-M-ACY
Dc'-M-AVR
Dc'-M-AVS
Dc'-M-AVT
Dc'-M-AVU
Dc'-M-AVV
Dc'-M-AVW
Dc'-M-AVX
Dc'-M-AVY
Dc'-M-AVZ
Dc'-M-AWA
Dc'-M-AWB
Dc'-M-AWC
Dc'-M-AWD
Dc'-M-AWE
Dc'-M-AWF
Dc'-M-AWG
Dc'-M-AWH
Dc'-M-AWI
Dc'-M-AWJ
Dc'-M-AWK
Dc'-M-AWL
Dc'-M-AWM
Dc'-M-AWN
Dc'-M-AWO
Dc'-M-AWP
Dc'-M-AWQ
Dc'-M-AWR
Dc'-M-AWS
Dc'-M-AWT
Dc'-M-AWU
Dc'-M-AWV
Dc'-M-AWW
Dc'-M-AWX
Dc'-M-AWY
Dc'-M-AWZ
Dc'-M-AXA
Dc'-M-AXB
Dc'-M-AXC
Dc'-M-AXD
Dc'-M-AXE
Dc'-M-

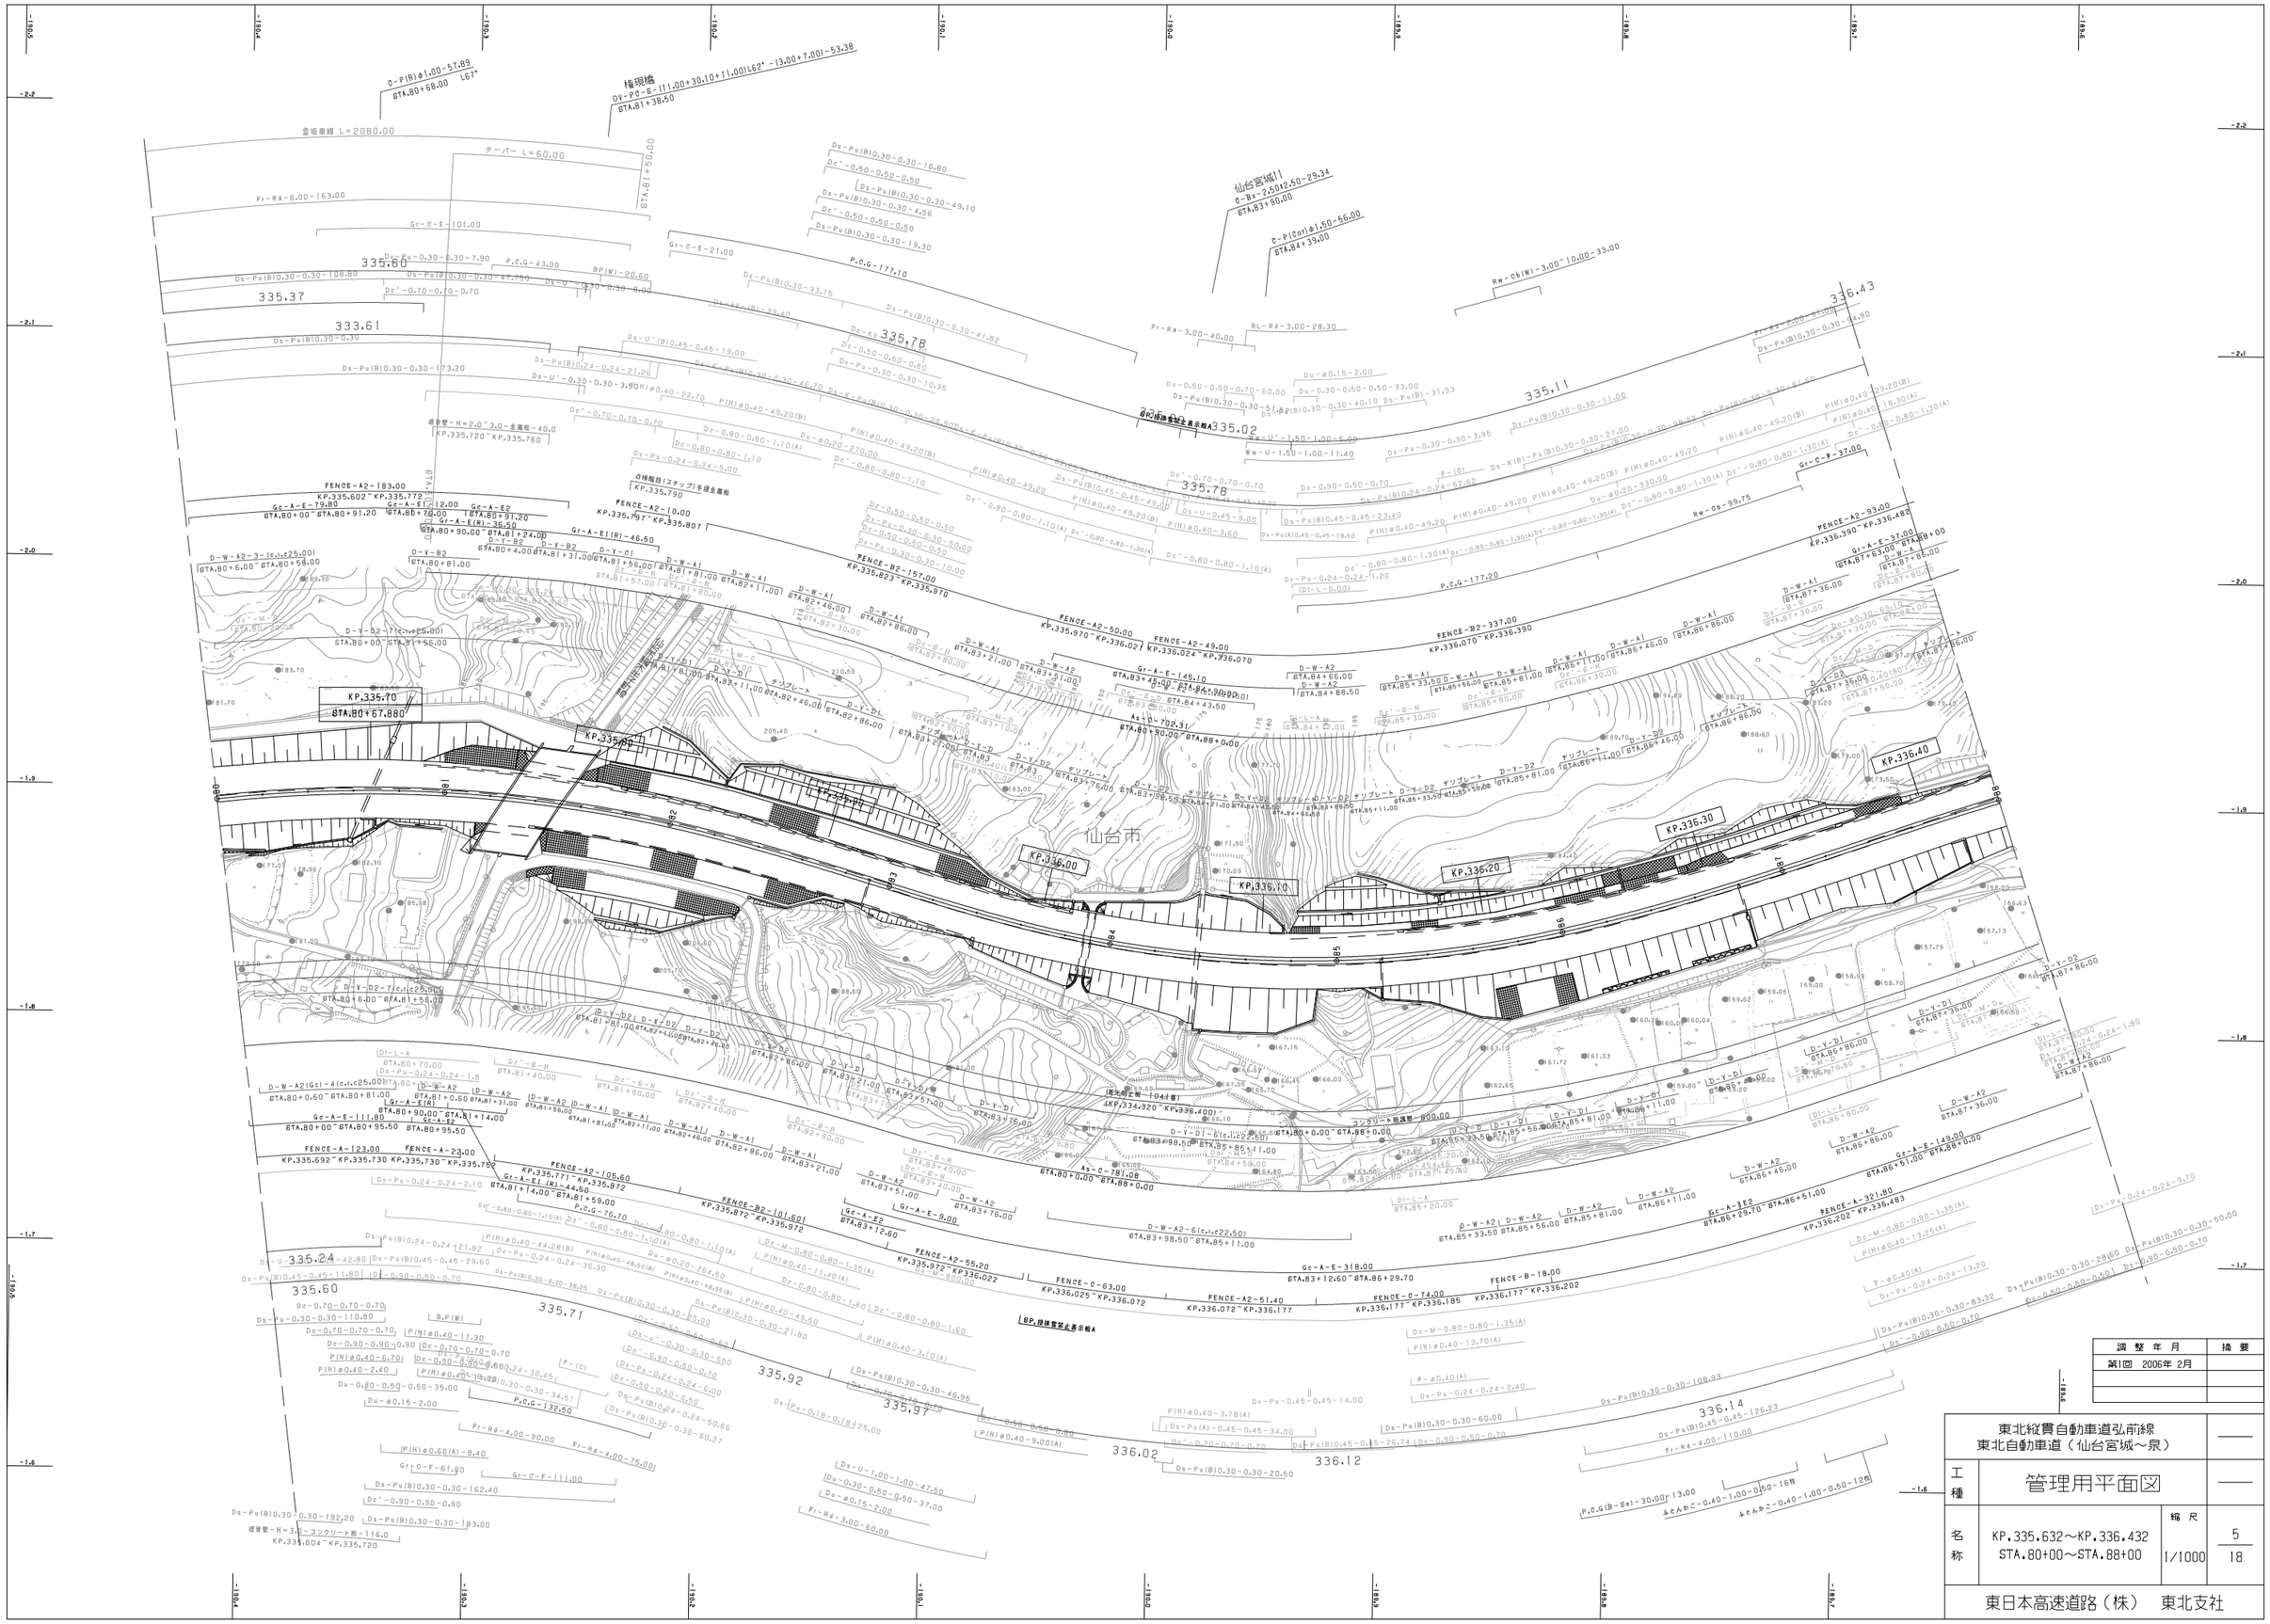
KP.335.70
STA.80+67.880
KP.335.80
KP.336.00
KP.336.10
KP.336.20
KP.336.30
KP.336.40
仙台市
泉区
335.60
335.37
333.61
335.78
335.02
335.11
336.43
335.24
335.71
335.92
335.97
336.02
336.12
336.14
FENCE-A2-183.00
FENCE-A-123.00
FENCE-A-23.00
FENCE-A2-105.60
FENCE-A2-10.00
FENCE-B2-157.00
FENCE-A2-50.00
FENCE-A2-49.00
FENCE-B2-337.00
FENCE-A2-93.00
FENCE-A-37.00
FENCE-B2-101.601
FENCE-A2-55.20
FENCE-C-63.00
FENCE-A2-51.40
FENCE-C-74.00
FENCE-B-18.00
FENCE-A-321.80
Gc-A-E-318.00
Gr-A-E-111.80
Gr-A-E(R)-36.50
Gr-A-E(R)-46.60
Gr-A-E-145.10
Gr-A-E-9.00
Gr-A-E2-12.00
Gr-C-F-61.90
Gr-C-F-111.00
Gr-C-F-37.00
Gr-A-E-37.00
Gr-A-E-149.00
Gr-A-E2-29.70
Gr-A-E2-44.50
Gr-A-E2-12.60
Gr-A-E2-9.00
Gr-A-E2-29.70
Gr-A-E2-44.50

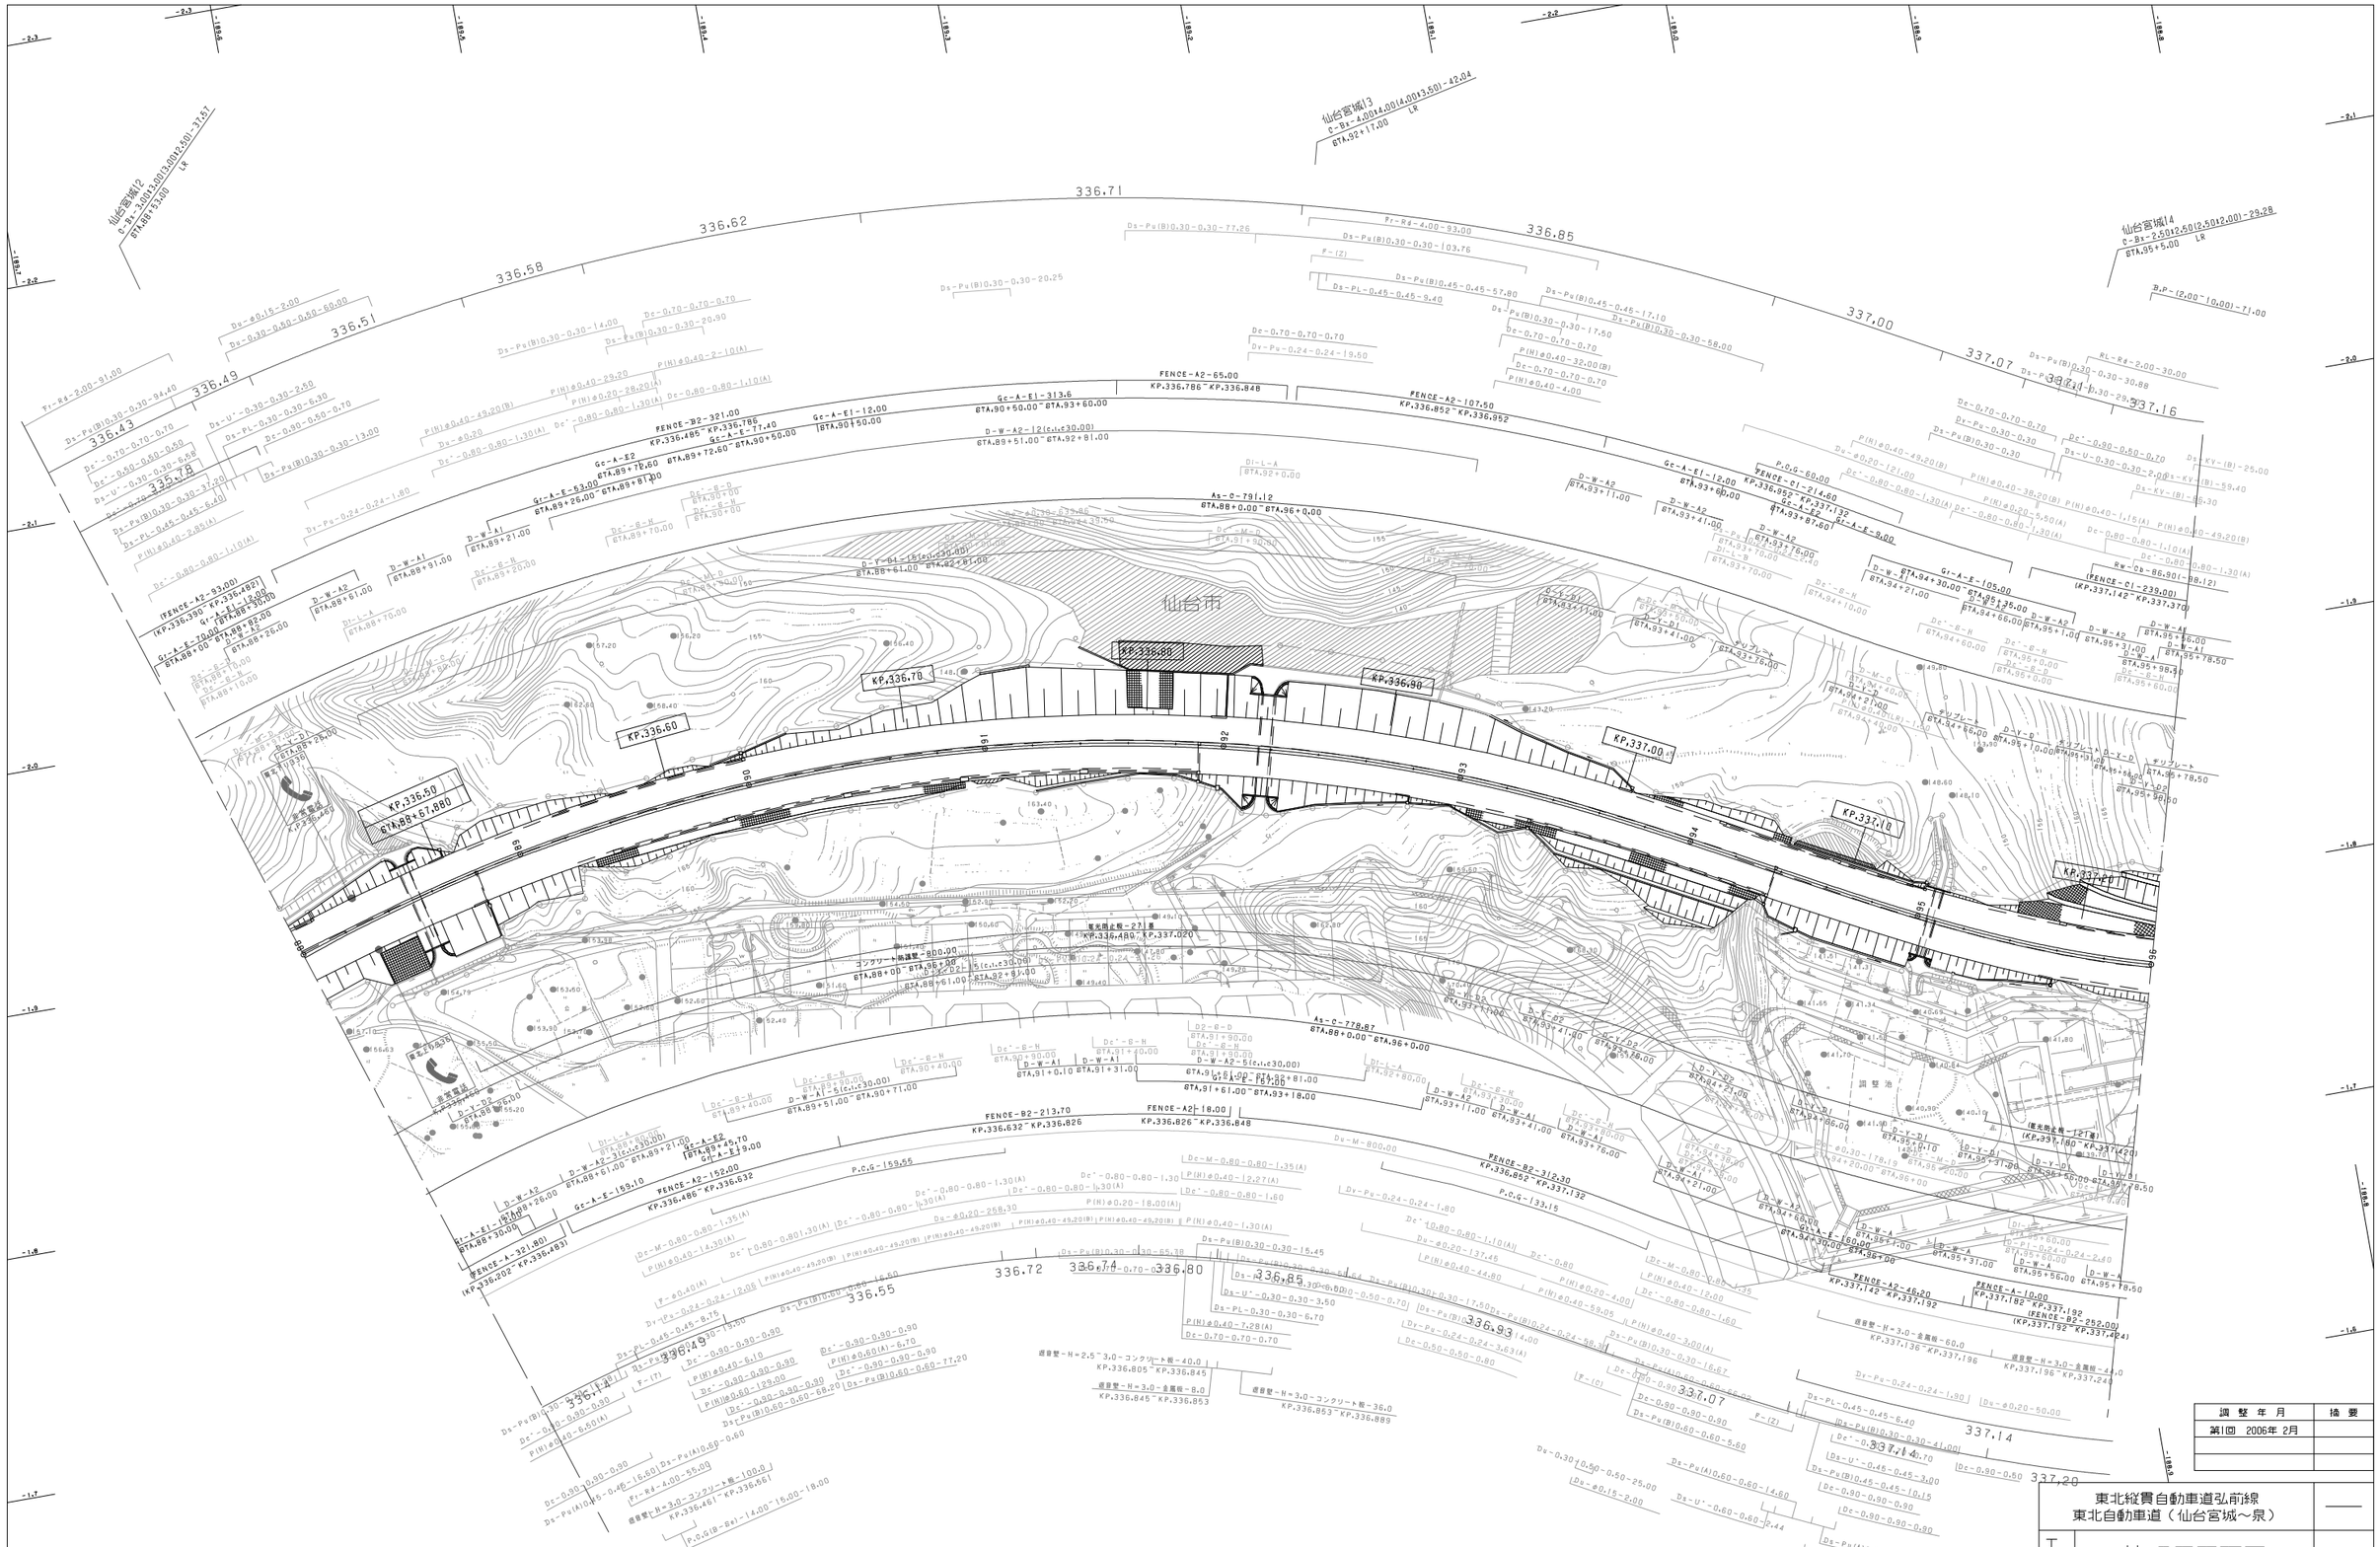
仙台宮城I2
C-Bz-3.00I3.00I3.00I2.50I-3.157
STA.88+5.00 LR
仙台宮城I3
C-Bz-4.00I4.00I4.00I3.50I-42.04
STA.92+17.00 LR
仙台宮城I4
C-Bz-2.50I2.50I2.50I2.00I-29.28
STA.95+5.00 LR
336.71
336.62
336.58
336.51
336.49
336.43
335.78
336.85
337.00
337.07
337.16
336.72
336.74
336.80
336.55
336.14
336.85
336.93
337.07
337.14
337.20
FENCE-A2-65.00
KP.336.786~KP.336.848
FENCE-A2-107.50
KP.336.852~KP.336.952
FENCE-B2-321.00
KP.336.486~KP.336.786
FENCE-A2-152.00
KP.336.486~KP.336.632
FENCE-A2-213.70
KP.336.632~KP.336.826
FENCE-A2-18.00
KP.336.826~KP.336.848
FENCE-B2-312.30
KP.336.852~KP.337.132
FENCE-A2-46.20
KP.337.142~KP.337.192
FENCE-A2-83.00I
(KP.336.390~KP.336.482)
FENCE-A2-321.90I
(KP.336.202~KP.336.483)
FENCE-Cl-239.00I
(KP.337.142~KP.337.370)
FENCE-B2-252.00I
(KP.337.192~KP.337.424)
KP.336.60
KP.336.70
KP.336.80
KP.336.90
KP.337.00
KP.337.10
KP.337.20
KP.336.50
STA.88+67.880
仙台市
調整池
東京電話
NTT-Pole
As-C-791.12
STA.88+0.00~STA.96+0.00
As-C-778.87
STA.88+0.00~STA.96+0.00
コンクリート擁壁-800.00
STA.88+00~STA.96+00
既設防止柵-2I層
KP.336.480~KP.337.020
(復元防止柵-I2I層)
KP.337.180~KP.337.420
遮音壁-H=2.5~3.0-コンクリート板-40.0
KP.336.805~KP.336.845
遮音壁-H=3.0-金属板-8.0
KP.336.845~KP.336.853
遮音壁-H=3.0-コンクリート板-36.0
KP.336.853~KP.336.889
遮音壁-H=3.0-金属板-60.0
KP.337.136~KP.337.196
遮音壁-H=3.0-金属板-41.0
KP.337.196~KP.337.237
Gc-A-E1-313.6
STA.90+50.00~STA.93+60.00
Gc-A-E1-12.00
STA.90+50.00
Gc-A-E2
STA.89+72.60~STA.90+50.00
Gc-A-E2
STA.89+76.60~STA.89+87.00
Gc-A-E2-45.70
STA.88+45.70~STA.89+19.00
Gc-A-E2
STA.89+26.00~STA.89+87.00
Gc-A-E2-63.00
STA.89+26.00~STA.89+87.00
Gc-A-E2-12.00
STA.88+82.00~STA.88+95.00
Gc-A-E2-70.00
STA.88+00~STA.88+70.00
Gc-A-E2-159.10
STA.88+30.00~STA.88+189.10
Gc-A-E1-12.00
STA.93+60.00~STA.93+87.60
Gc-A-E2-5.00
Gc-A-E1-105.00
STA.94+30.00~STA.95+135.00
Gc-A-E1-159.55
P.C.G-159.55
P.C.G-133.15
P.C.G-60.00
D-W-A1
STA.88+91.00
D-W-A1
STA.89+21.00
D-W-A2
STA.88+61.00
D-W-A2
STA.88+82.00
D-W-A2
STA.88+95.00
D-W-A2
STA.89+26.00
D-W-A2
STA.89+87.00
D-W-A2
STA.93+11.00
D-W-A2
STA.93+41.00
D-W-A2
STA.93+76.00
D-W-A2
STA.94+21.00
D-W-A2
STA.94+66.00
D-W-A2
STA.95+1.00
D-W-A2
STA.95+3.00
D-W-A2
STA.95+66.00
D-W-A1
STA.95+78.50
D-W-A2-I2(c.t.c30.00)
STA.89+61.00~STA.92+81.00
D-W-A2-5(c.t.c30.00)
STA.91+61.00~STA.93+18.00
D-W-A2-I2(c.t.c30.00)
STA.92+80.00~STA.93+61.00
D-W-A1-5(c.t.c30.00)
STA.89+51.00~STA.90+71.00
D-W-A2
STA.93+70.00
D-W-A2
STA.94+10.00
D-W-A2
STA.94+60.00
D-W-A2
STA.95+0.00
D-W-A2
STA.95+56.00
D-W-A1
STA.95+78.50
D-W-A2
STA.94+21.00
D-W-A2
STA.94+66.00
D-W-A2
STA.95+1

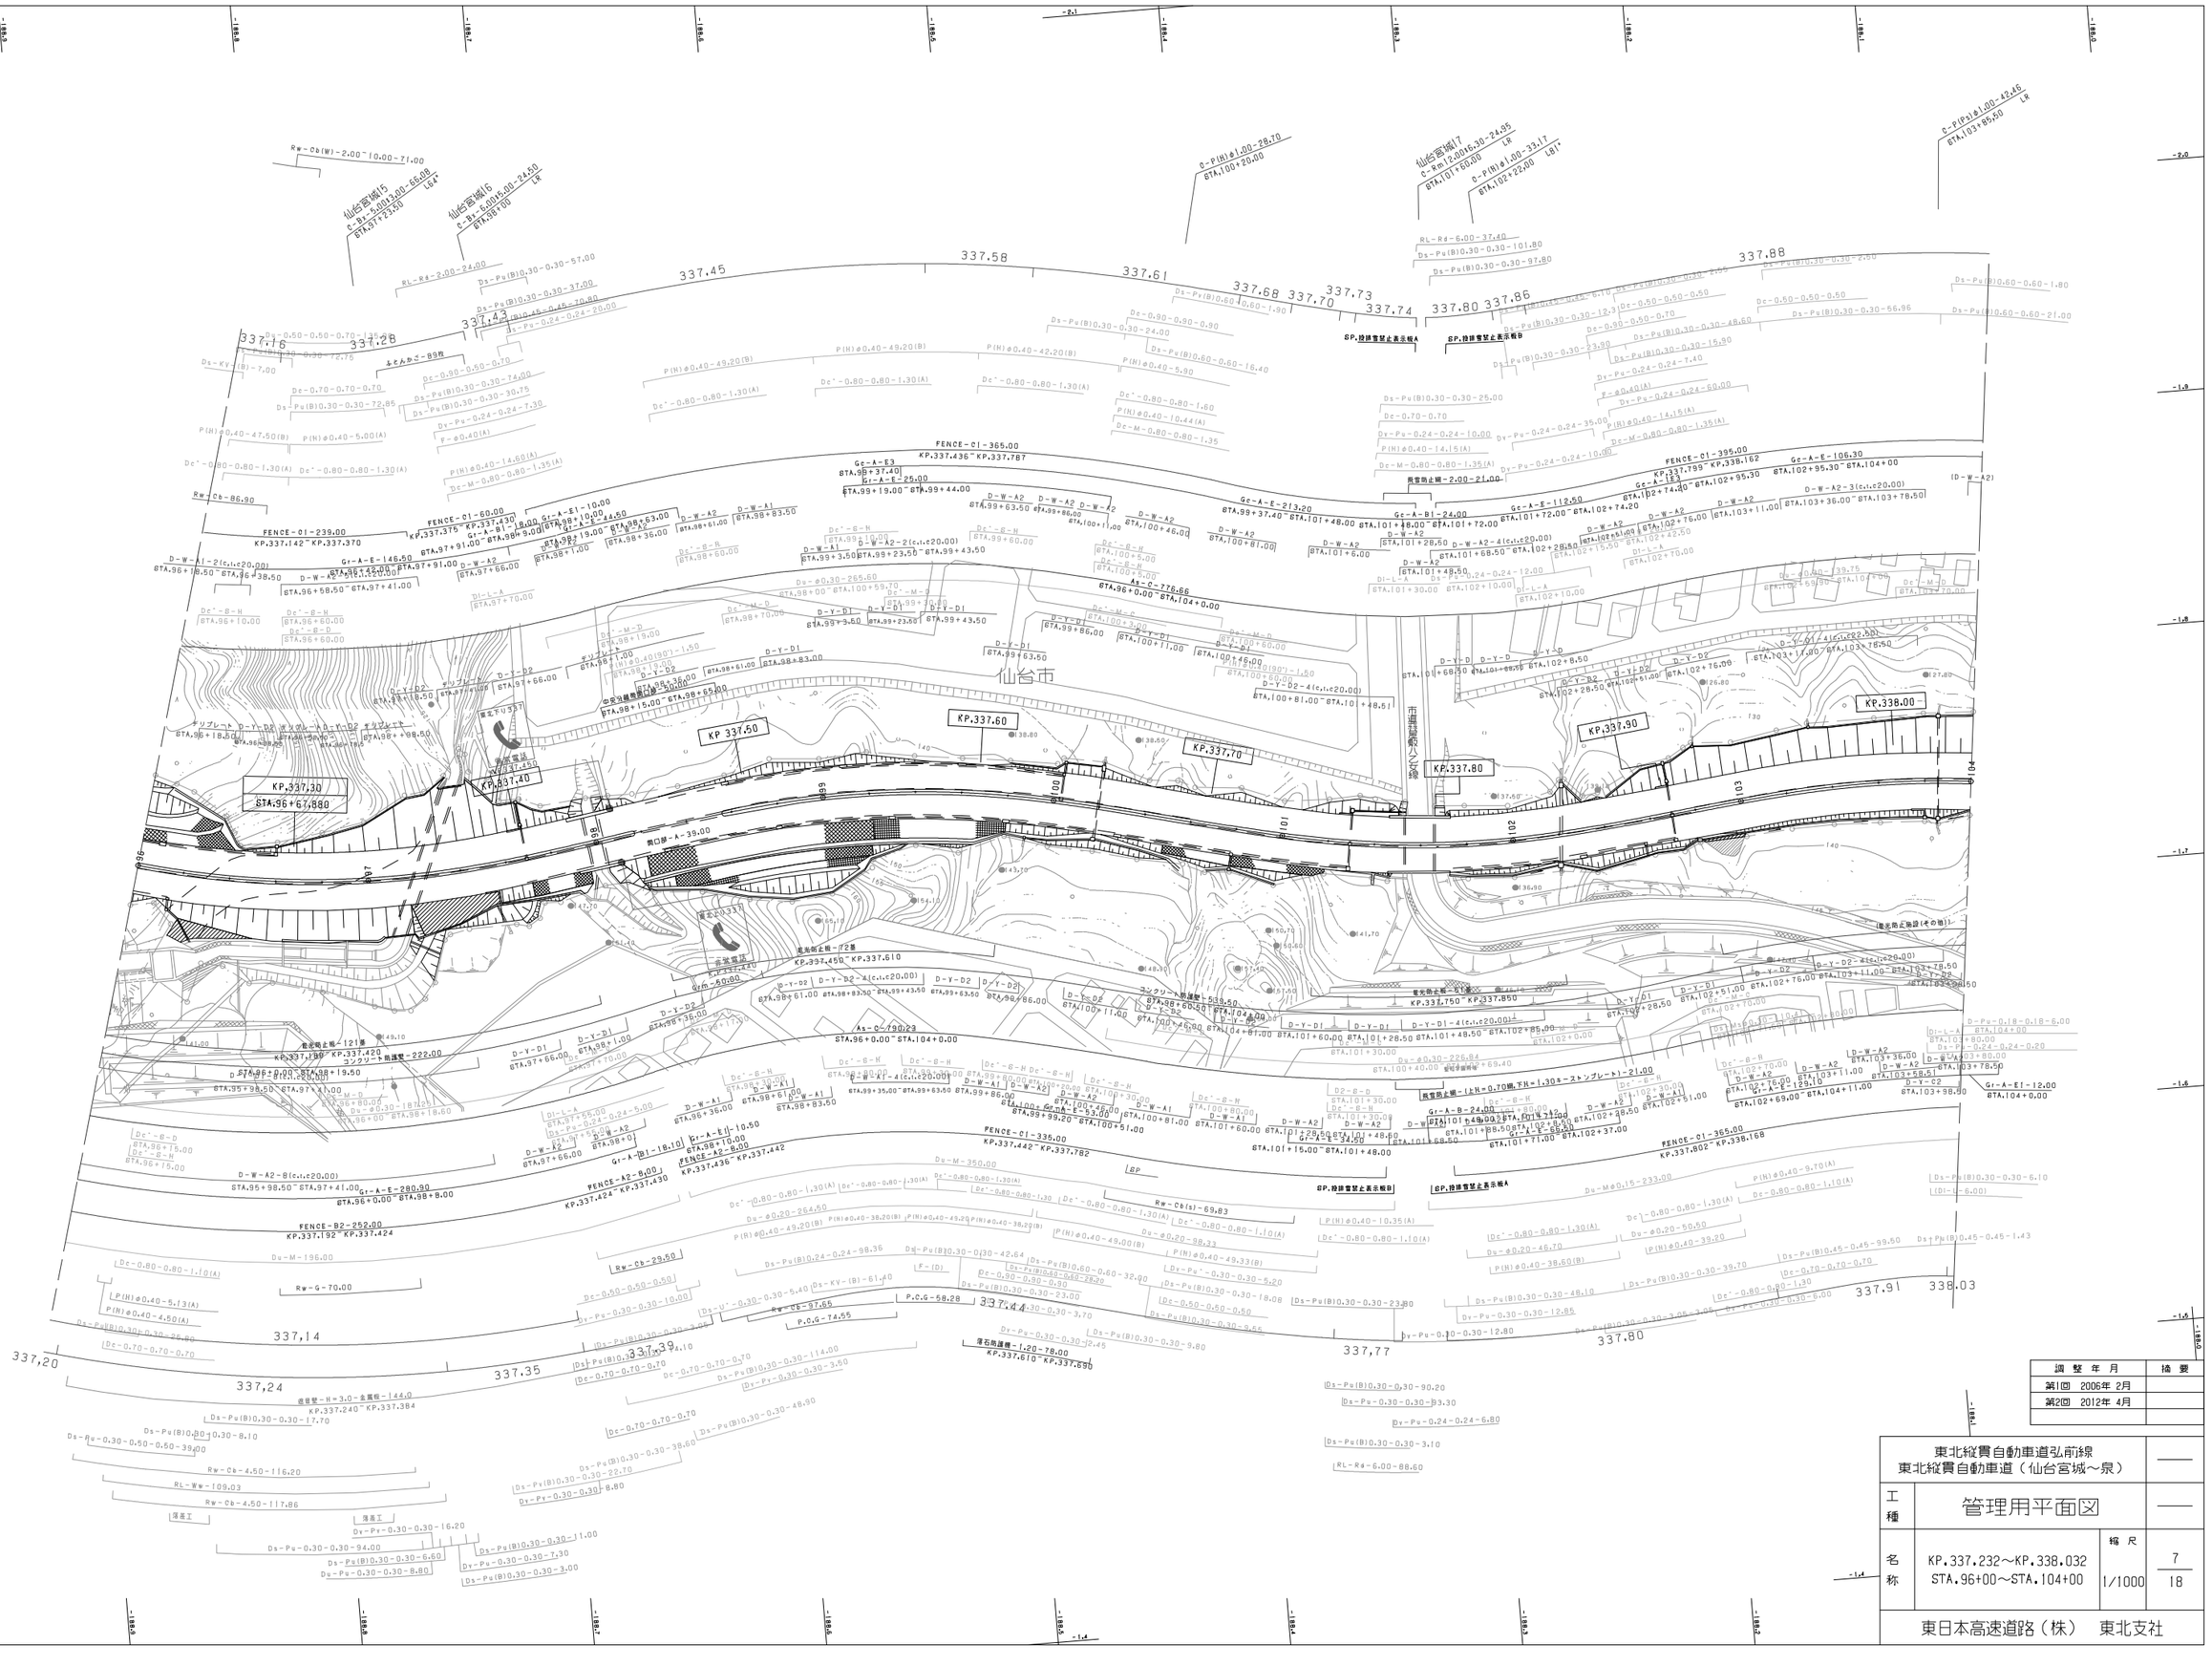
KP.337.30
STA.96+67.880
KP 337.50
KP.337.60
KP.337.70
KP.337.80
KP.337.90
KP.338.00
KP.337.40
337.45
337.58
337.61
337.68
337.70
337.73
337.74
337.80
337.86
337.88
337.43
337.16
337.28
337.14
337.20
337.24
337.35
337.39
337.44
337.77
337.80
337.91
338.03
SP.投排雪禁止表示板A
SP.投排雪禁止表示板B
SP.投排雪禁止表示板C
SP.投排雪禁止表示板D
FENCE-01-365.00
KP.337.436~KP.337.787
FENCE-01-239.00
KP.337.142~KP.337.370
FENCE-01-60.00
KP.337.430
FENCE-01-396.00
KP.337.799~KP.338.162
FENCE-01-335.00
KP.337.442~KP.337.782
FENCE-01-365.00
KP.337.802~KP.338.168
FENCE-A2-8.00
KP.337.424~KP.337.430
FENCE-B2-252.00
KP.337.192~KP.337.424
仙台宮城IC
仙台宮城IC
仙台市
東口部-A=39.00
地元説明
KP.337.40
地元説明
KP.337.450
地元説明
KP.337.610
地元説明
KP.337.750
地元説明
KP.337.850
地元説明
KP.337.240
地元説明
KP.337.384
地元説明
KP.337.420
地元説明
KP.337.610
地元説明
KP.337.690
地元説明
KP.337.232
地元説明
KP.337.338
地元説明
KP.337.442
地元説明
KP.337.782
地元説明
KP.337.799
地元説明
KP.338.162
地元説明
KP.337.802
地元説明
KP.338.168
地元説明
KP.337.232~KP.337.338
地元説明
KP.337.442~KP.337.782
地元説明
KP.337.799~KP.338.162
地元説明
KP.337.802~KP.338.168
地元説明
KP.337.142~KP.337.370
地元説明
KP.337.430
地元説明
KP.337.436~KP.337.787
地元説明
KP.337.424~KP.337.430
地元説明
KP.337.192~KP.337.424
地元説明
KP.337.420~KP.337.610
地元説明
KP.337.450~KP.337.610
地元説明
KP.337.750~KP.337.850
地元説明
KP.337.240~KP.337.384
地元説明
KP.337.610~KP.337.690
地元説明
KP.337.232~KP.337.338
地元説明
KP.337.442~KP.337.782
地元説明
KP.337.799~KP.338.162
地元説明
KP.337.802~KP.338.168

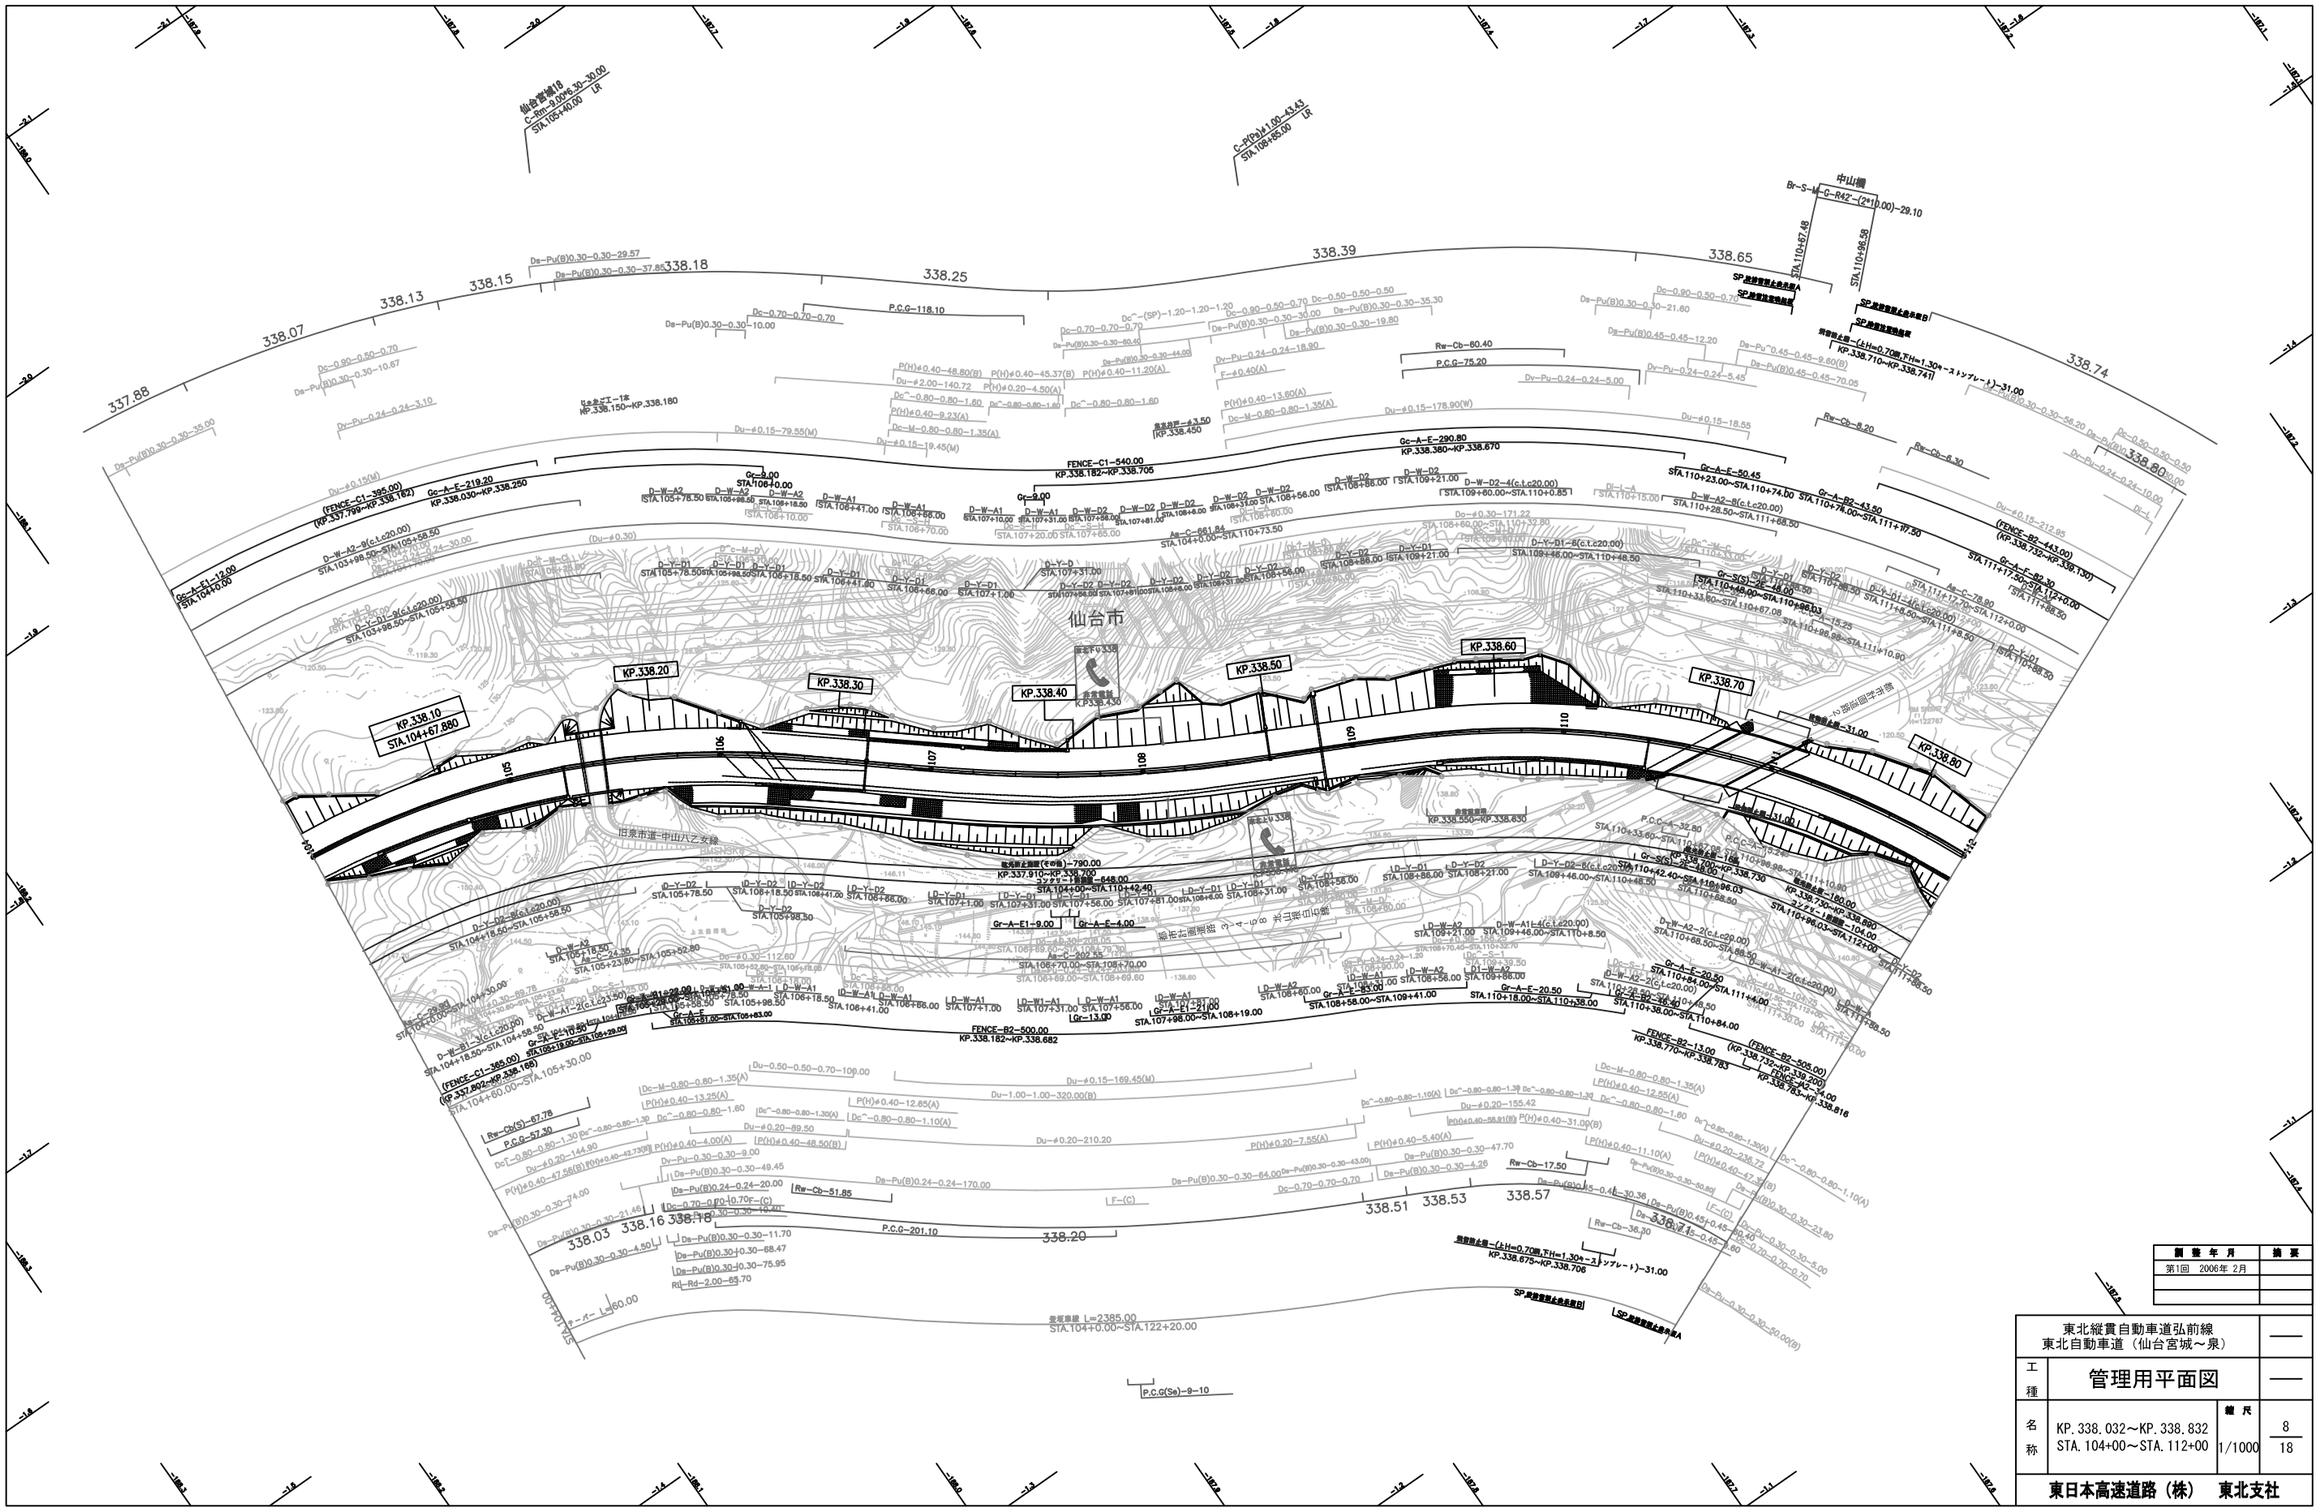
仙台市
KP.338.10
STA.104+67.880
KP.338.20
KP.338.30
KP.338.40
KP.338.50
KP.338.60
KP.338.70
KP.338.80
338.07
338.13
338.15
338.18
338.25
338.39
338.65
338.74
337.88
338.03
338.16
338.18
338.20
338.51
338.53
338.57
中山橋
Br-S-M-G-R47-(2*10.00)-29.10
STA.110+67.48
STA.110+98.58
旧泉市道-中山八乙女線
仙台宮城IC
C-Rm-9.00%-30-30.00
STA.105+40.00 LR
C-S(Cb)-1.00-43.45
STA.108+85.00 LR
FENCE-C1-540.00
KP.338.182~KP.338.705
FENCE-C1-396.00
(KP.337.799~KP.338.182)
FENCE-C1-365.00
(KP.337.802~KP.338.168)
FENCE-B2-500.00
KP.338.182~KP.338.682
FENCE-B2-443.00
(KP.338.732~KP.339.130)
FENCE-B2-505.00
(KP.338.732~KP.339.200)
Gc-A-E1-15.00
STA.104+0.00
Gc-A-E-219.20
KP.338.030~KP.338.250
Gc-A-E-290.80
KP.338.380~KP.338.670
Gc-A-E-50.45
STA.110+23.00~STA.110+74.00
Gr-A-B2-43.50
STA.110+74.00~STA.111+97.50
Gr-A-E-82.30
STA.111+17.50~STA.112+0.00
Gr-A-E1-9.00
Gr-A-E-4.00
Gr-A-E-20.50
STA.110+84.00~STA.111+4.00
Gr-A-E-20.50
STA.110+18.00~STA.110+38.00
Gr-S(S)-E-48.00
STA.110+48.00~STA.110+96.03
Gr-S(S)-E-24.00
STA.110+33.60~STA.110+67.08
Gr-S(S)-E-16.00
STA.110+42.40~STA.110+96.03
Gr-A-E1-21.00
STA.107+98.00~STA.108+19.00
Gr-A-E1-21.00
STA.108+58.00~STA.109+41.00
Gr-A-E-84.00
STA.108+60.00~STA.109+41.00
Gr-A-E-20.50
STA.110+18.00~STA.110+38.00
Gr-A-E-78.90
STA.111+17.50~STA.112+0.00
Gr-A-E-78.90
STA.111+17.50~STA.112+0.00
Gr-A-E-82.30
STA.111+17.50~STA.112+0.00
Gr-A-E-78.90
STA.111+17.50~STA.112+0.00
Gc-A-E-82.30
STA.111+17.50~STA.112+0.00
Gc-A-E-78.90
STA.111+17.50~STA.112+0.00
Gc-A-E-78.90
STA.111+17.50~STA.112+0.00
Gc-A-E-82.30

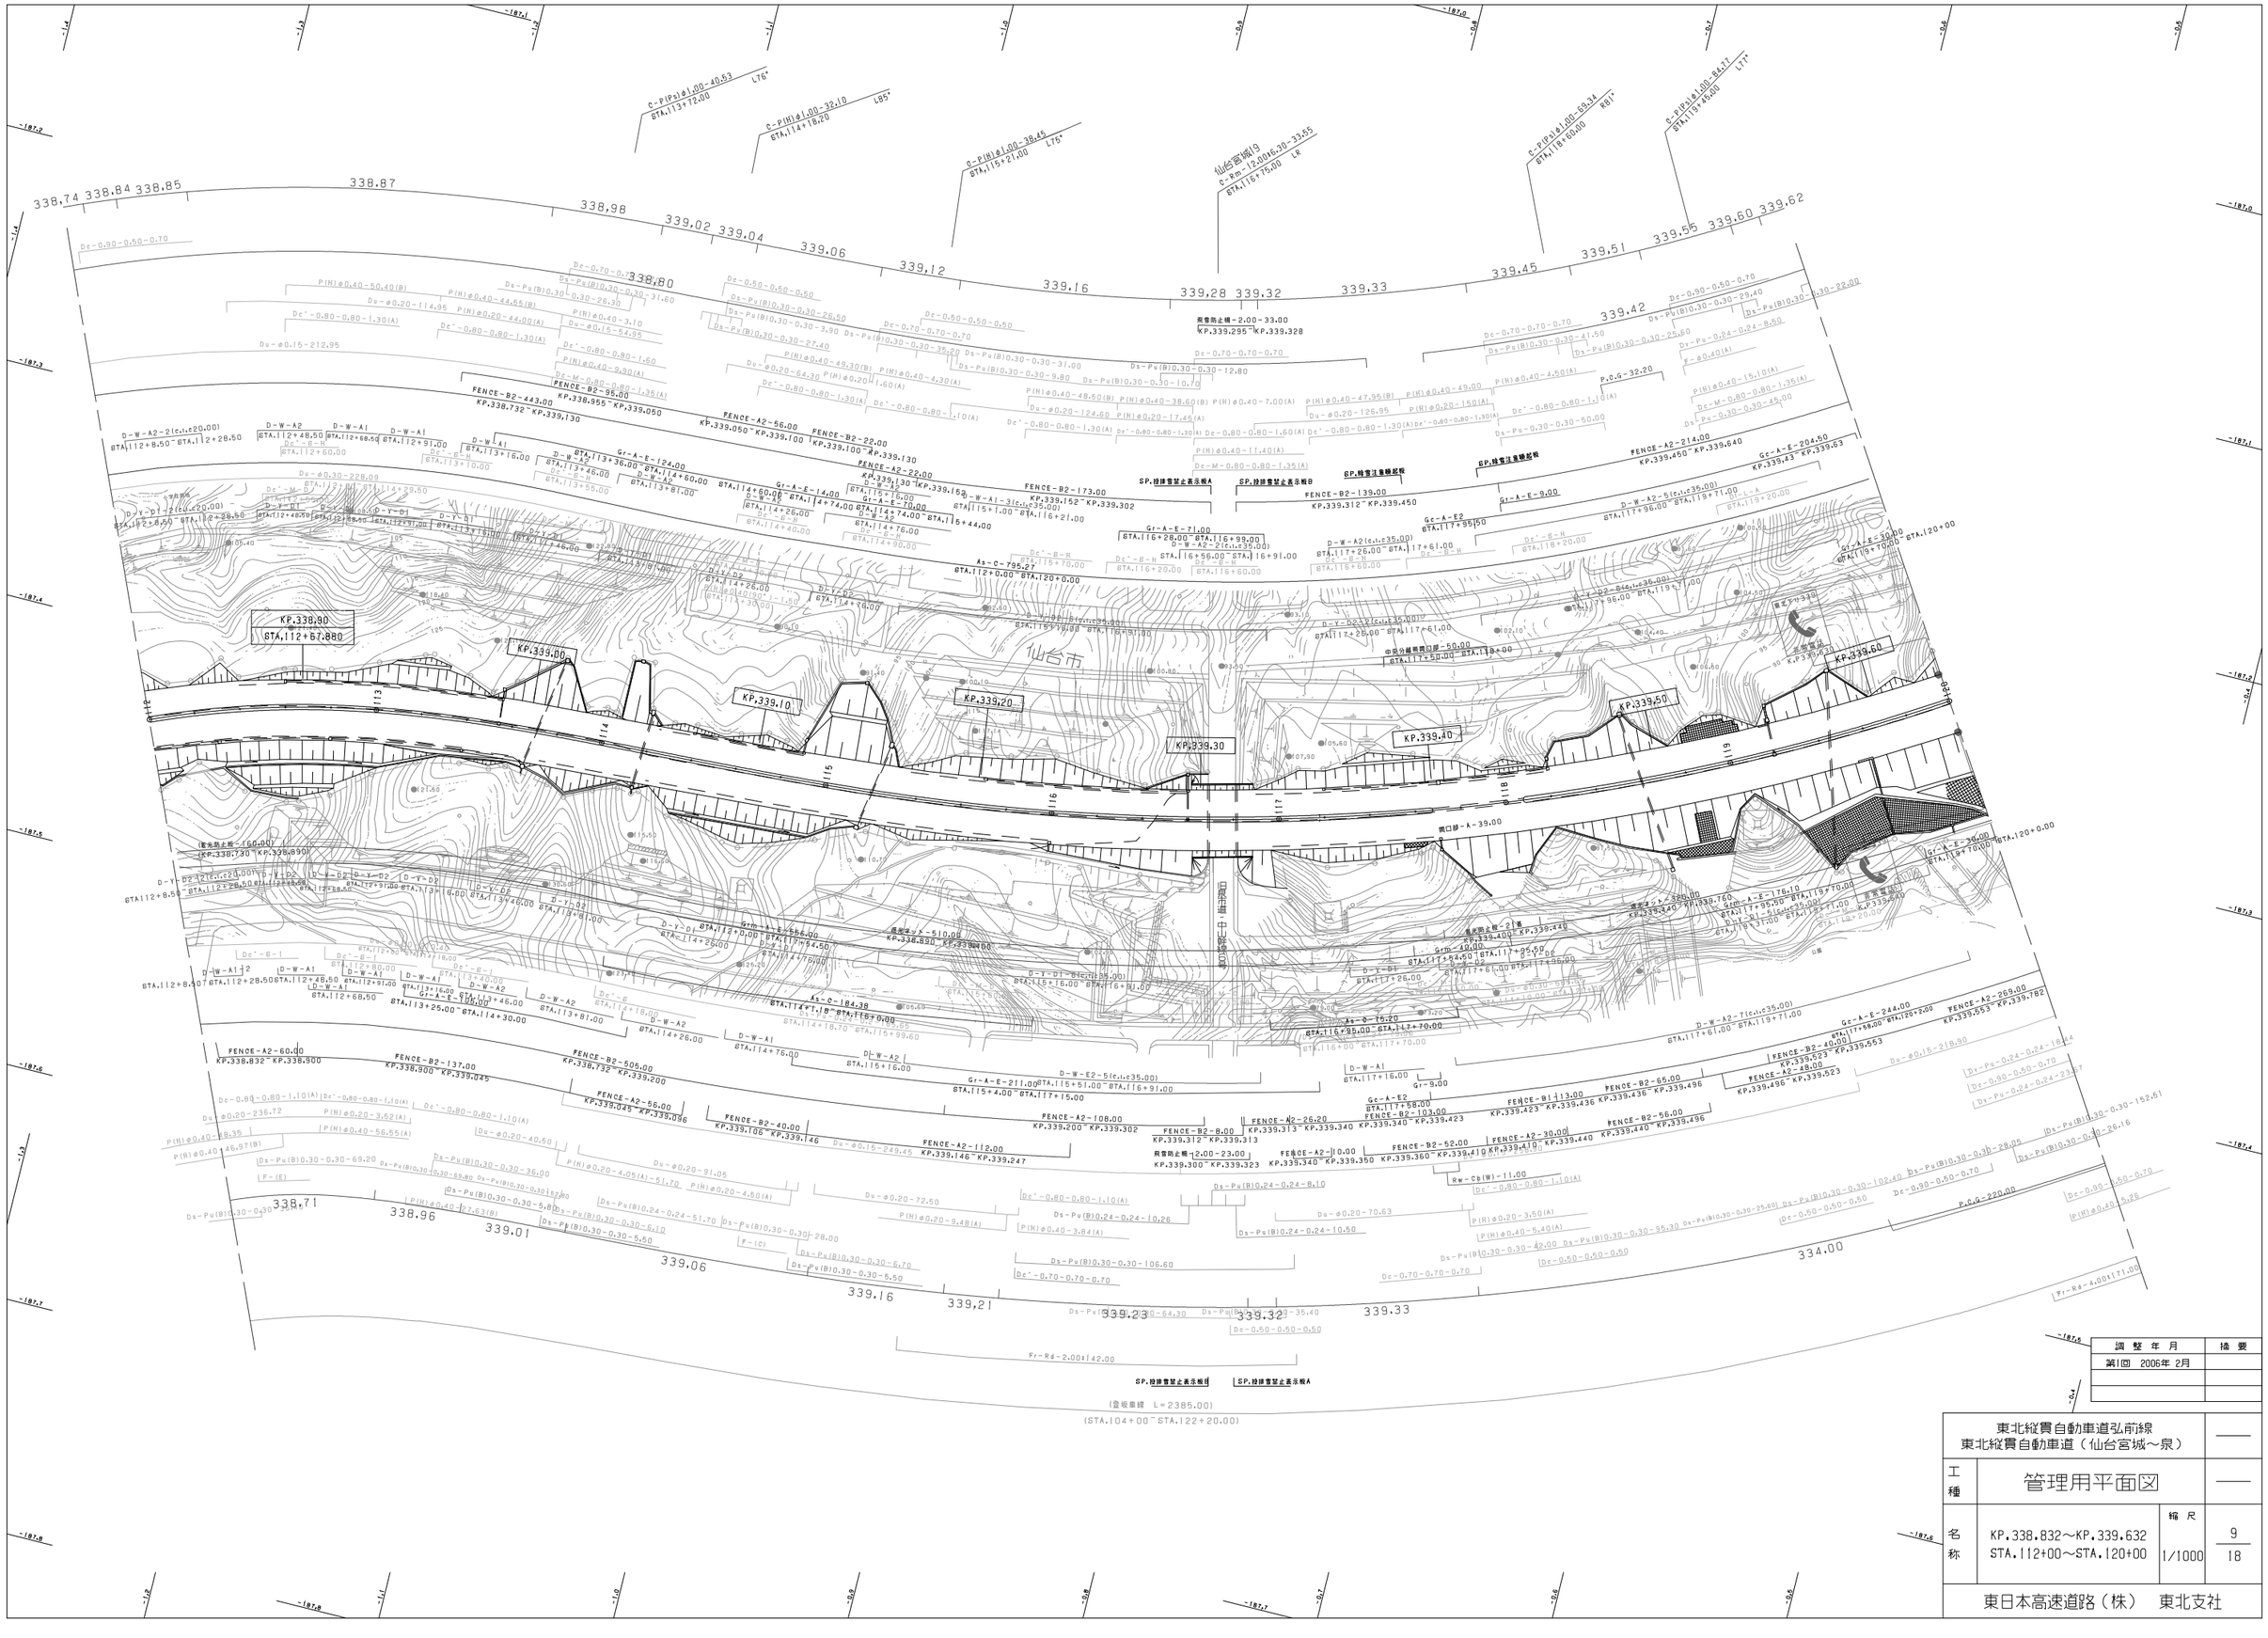
KP.338.80
STA.112+67.880
KP.339.00
KP.339.10
KP.339.20
KP.339.30
KP.339.40
KP.339.50
KP.339.60
338.74 338.84 338.85 338.87 338.98 339.02 339.04 339.06 339.12 339.16 339.28 339.32 339.33 339.45 339.51 339.55 339.60 339.62 339.42
338.71 338.96 339.01 339.06 339.16 339,21 339.23 339.32 339.33 334.00
FENCE-B2-95.00
FENCE-B2-443.00 KP.338.732~KP.339.130
FENCE-A2-56.00 KP.339.050~KP.339.100
FENCE-B2-22.00 KP.339.100~KP.339.130
FENCE-A2-22.00 KP.339.130~KP.339.152
FENCE-B2-173.00 KP.339.152~KP.339.302
FENCE-B2-139.00 KP.339.312~KP.339.450
FENCE-A2-214.00 KP.339.450~KP.339.640
FENCE-A2-60.00 KP.338.832~KP.338.900
FENCE-B2-137.00 KP.338.900~KP.339.045
FENCE-B2-505.00 KP.338.732~KP.339.200
FENCE-A2-56.00 KP.339.045~KP.339.096
FENCE-B2-40.00 KP.339.106~KP.339.146
FENCE-A2-112.00 KP.339.146~KP.339.247
FENCE-A2-108.00 KP.339.200~KP.339.302
FENCE-B2-8.00 KP.339.312~KP.339.313
FENCE-A2-10.00 KP.339.340~KP.339.350
FENCE-B2-52.00 KP.339.360~KP.339.410
FENCE-A2-30.00 KP.339.410~KP.339.440
FENCE-B1-13.00 KP.339.423~KP.339.436
FENCE-B2-65.00 KP.339.436~KP.339.496
FENCE-B2-56.00 KP.339.440~KP.339.496
FENCE-B2-40.00 KP.339.523~KP.339.563
FENCE-A2-48.00 KP.339.496~KP.339.523
FENCE-A2-269.00 KP.339.553~KP.339.782
As-C-795.27 STA.112+0.00~STA.120+0.00
As-C-184.38 STA.114+1.18~STA.116+0.00
As-B-75.20 STA.116+95.00~STA.117+70.00
Gr-A-E-124.00 STA.113+36.00~STA.114+60.00
Gr-A-E-14.00 STA.114+60.00~STA.114+74.00
Gr-A-E-70.00 STA.114+74.00~STA.115+44.00
Gr-A-E-71.00 STA.116+28.00~STA.116+99.00
Gr-A-E-9.00
Gr-A-E-204.50 KP.339.439~KP.339.63
Gr-A-E-300.00 STA.119+70.00~STA.120+00
Gr-A-E-244.00 STA.117+56.00~STA.120+00
Gr-A-E-76.10 STA.117+95.50~STA.119+70.00
Gr-A-E-30.00 STA.119+70.00~STA.120+0.00
D-W-A2-2(c.L=28.50) STA.112+8.50~STA.112+28.50
D-W-A2 STA.112+48.50
D-W-A1 STA.112+68.50
D-W-A1 STA.112+91.00
D-W-A1 STA.113+16.00
D-W-A2 STA.113+36.00~STA.113+46.00
D-W-A2 STA.113+55.00
D-W-A2 STA.113+81.00
D-W-A2 STA.114+18.00
D-W-A2 STA.114+26.00
D-W-A1 STA.114+76.00
D-W-A2 STA.115+16.00
D-W-A2-5(c.L=35.00) STA.115+4.00~STA.117+5.00
D-W-A2-6(c.L=35.00) STA.117+96.00~STA.119+71.00
D-W-A2-7(c.L=35.00) STA.117+61.00~STA.119+71.00
D-W-A2(c.L=35.00) STA.117+26.00~STA.117+61.00
D-W-A1 STA.117+16.00
D-Y-D2-1(c.L=20.00) STA.112+8.50~STA.112+28.50
D-Y-D2-2(c.L=20.00) STA.112+8.50~STA.112+28.50
D-Y-D2-846(c.L=36.00) STA.119+71.00~STA.120+0.00
D-Y-D2(c.L=36.00) STA.117+26.00~STA.117+61.00
D-Y-D2 STA.112+8.50~STA.112+28.50
D-Y-D2 STA.112+28.50~STA.113+8.00
D-Y-D2 STA.113+46.00
D-Y-D2 STA.113+81.00
D-Y-D2 STA.114+25.00
D-Y-D1-2(c.L=35.00) STA.115+16.00~STA.116+91.00
D-Y-D1 STA.117+26.00
D-Y-D1 STA.117+61.00
D-Y-D1 STA.117+95.00
D-Y-D1 STA.118+20.00
D-Y-D1 STA.118+61.00
D-Y-D1 STA.119+20.00
D-Y-D1 STA.119+71.00
D-Y-D1 STA.120+0.00
D-W-A2-7(c.L=35.00) STA.117+61.00~STA.119+71.00
D-W-A2-2(c.L=35.00) STA.117+26.00~STA.117+61.00
D-W-A2-1(c.L=35.00) STA.116+56.00~STA.116+91.00
D-W-A2-3(c.L=35.00) STA.114+60.00~STA.114+74.00
D-W-A2 STA.115+44.00
D-W-A2 STA.114+40.00
D-W-A2 STA.114+50.00
D-W-A2 STA.115+70.00
D-W-A2 STA.116+20.00
D-W-A2 STA.116+60.00
D-W-A2 STA.116+80.00
D-W-A2 STA.117+20.00
D-W-A2 STA.119+20.00
D-W-A2 STA.119+60.00
D-W-A2 STA.120+0.00
Gc-A-E2 STA.117+95.50
Gc-A-E2 STA.117+58.00
Gr-9.00
Rw-Cb(W)-11.00
Rw-Cb(W)-10.00
Rw-Cb(W)-9.00
Rw-Cb(W)-8.00
Rw-Cb(W)-7.00
Rw-Cb(W)-6.00
Rw-Cb(W)-5.00
Rw-Cb(W)-4.00
Rw-Cb(W)-3.00
Rw-Cb(W)-2.00
Rw-Cb(W)-1.00
Fr-R4-2.00 L=42.00
Fr-R4-4.00 L=71.00
Ds-Pu(B)0.30-0.30-69.20
Ds-Pu(B)0.30-0.30-36.00
Ds-Pu(B)0.30-0.30-5.80
Ds-Pu(B)0.30-0.30-6.10
Ds-Pu(B)0.30-0.30-5.50
Ds-Pu(B)0.30-0.30-6.70
Ds-Pu(B)0.30-0.30-5.50
Ds-Pu(B)0.30-0.30-106.60
Ds-Pu(B)0.24-0.24-8.10
Ds-Pu(B)0.24-0.24-10.26
Ds-Pu(B)0.24-0.24-10.50
Ds-Pu(B)0.30-0.30-102.40
Ds-Pu(B)0.30-0.30-95.30
Ds-Pu(B)0.30-0.30-29.05
Ds-Pu(B)0.30-0.30-26.16
Ds-Pu(B)0.30-0.30-152.61
Ds-Pu(B)0.30-0.30-25.60
Ds-Pu-0.24-0.24-184.44
Ds-Pu-0.24-0.24-23.57
Ds-Pu-0.24-0.24-8.50
Ds-Pu-0.30-0.30-50.00
Ds-M-0.80-0.80-1.35(A)
Ds-M-0.80-0.80-45.00
Ds-M-0.80-0.80-15.10(A)
Ds-M-0.80-0.80-1.35(A)
Ds-Ps-0.24-0.24-8.50
Ds-Ps-0.24-0.24-22.00
Ds-Ps(B)0.30-0.30-25.40
Ds-Ps(B)0.30-0.30-41.50
Ds-Ps(B)0.30-0.30-25.60
Ds-Ps(B)0.30-0.30-31.00
Ds-Ps(B)0.30-0.30-9.80
Ds-Ps(B)0.30-0.30-10.70
Ds-Ps(B)0.30-0.30-12.80
Ds-Ps(B)0.30-0.30-26.30
Ds-Ps(B)0.30-0.30-31.60
Ds-Ps(B)0.30-0.30-26.50
Ds-Ps(B)0.30-0.30-3.90
Ds-Ps(B)0.30-0.30-27.40
Ds-Ps(B)0.30-0.30-35.20
Ds-Pu(B)0.30-0.30-26.30
Ds-Pu(B)0.30-0.30-22.00
Ds-Pu(B)0.30-0.30-12.80
Ds-Pu(B)0.30-0.30-10.70
Ds-Pu(B)0.30-0.30-9.80
Ds-Pu(B)0.30-0.30-25.60
Ds-Pu(B)0.30-0.30-41.50
Ds-Pu(B)0.30-0.30-25.40
Ds-Pu(B)0.30-0.30-31.00
Ds-Pu(B)0.30-0.30-35.20
Ds-Pu(B)0.30-0.30-27.40
Ds-Pu(B)0.30-0.30-3.90
Ds-Pu(B)0.30-0.30-26.50
Ds-Pu(B)0.30-0.30-22.50
Ds-Pu(B)0.30-0.30-31.60
Ds-Pu(B)0.30-0.30-26.30
Ds-Pu-0.30-228.09
Du-φ0.15-212.95
Du-φ0.15-64.95
Du-φ0.20-114.95
Du-φ0.20-44.00(A)
Du-φ0.40-44.55(B)
Du-φ0.40-3.10
Du-φ0.20-64.30
Du-φ0.20-124.60
Du-φ0.20-126.95
Du-φ0.20-17.45(A)
Du-φ0.20-236.72
Du-φ0.20-3.52(A)
Du-φ0.20-40.50
Du-φ0.20-4.05(A)-51.70
Du-φ0.20-91.05
Du-φ0.20-4.60(A)
Du-φ0.20-72.50
Du-φ0.20-9.48(A)
Du-φ0.20-70.63
Du-φ0.15-249.45
Du-φ0.15-218.90
P(H)φ0.40-50.40(B)
P(H)φ0.40-44.55(B)
P(H)φ0.20-44.00(A)
P(H)φ0.40-3.10
P(H)φ0.40-9.30(A)
P(H)φ0.40-1.60(A)
P(H)φ0.40-1.35(A)
P(H)φ0.40-64.30(B)
P(H)φ0.40-4.30(A)
P(H)φ0.20-1.60(A)
P(H)φ0.40-48.60(B)
P(H)φ0.40-38.60(B)
P(H)φ0.40-7.00(A)
P(H)φ0.40-47.95(B)
P(H)φ0.40-49.00
P(H)φ0.40-4.50(A)
P(H)φ0.20-150(A)
P(H)φ0.20-126.95
P(H)φ0.40-11.40(A)
P(H)φ0.40-15.10(A)
P(H)φ0.40-1.35(A)
P(H)φ0.40-45.26
P(H)φ0.40-146.97(B)
P(H)φ0.40-19.35
P(H)φ0.40-56.65(A)
P(H)φ0.20-4.05(A)-51.70
P(H)φ0.20-4.60(A)
P(H)φ0.20-9.48(A)
P(H)φ0.40-3.84(A)
P(H)φ0.20-3.50(A)
P(H)φ0.40-5.40(A)
P(H)φ0.40-7.63(B)
P(H)φ0.40-64.30
P(H)φ0.40-35.40
P.O.G-32.20
P.O.G-220.00
Dc-0.80-0.80-1.30(A)
Dc-0.80-0.80-1.60
Dc-0.80-0.80-1.10(A)
Dc-0.80-0.80-1.35(A)
Dc-0.70-0.70-0.70
Dc-0.50-0.50-0.50
Dc-0.90-0.50-0.70
Dc'-B-H
Dc'-B-N
Dc'-B-1
Dc'-B
Dc'-0.80-0.80-1.10(A)
Dc'-0.70-0.70-0.70
Dc'-0.80-0.80-1.30(A)
Dc'-0.80-0.80-1.60
Dc'-0.80-0.80-1.35(A)
F-(E)
F-(C)
F-φ0.40(A)
Sm-C-40.00
Sm-C-95.00
Sm-C-510.00 KP.338.830~KP.339.060
Sm-A-E-300.00 KP.339.440~KP.339.760
Sm-A-E-95.00
Sm-A-E-115.00
Sm-A-E-20.00
Sm-A-E-20.00
Sm-A-E-20

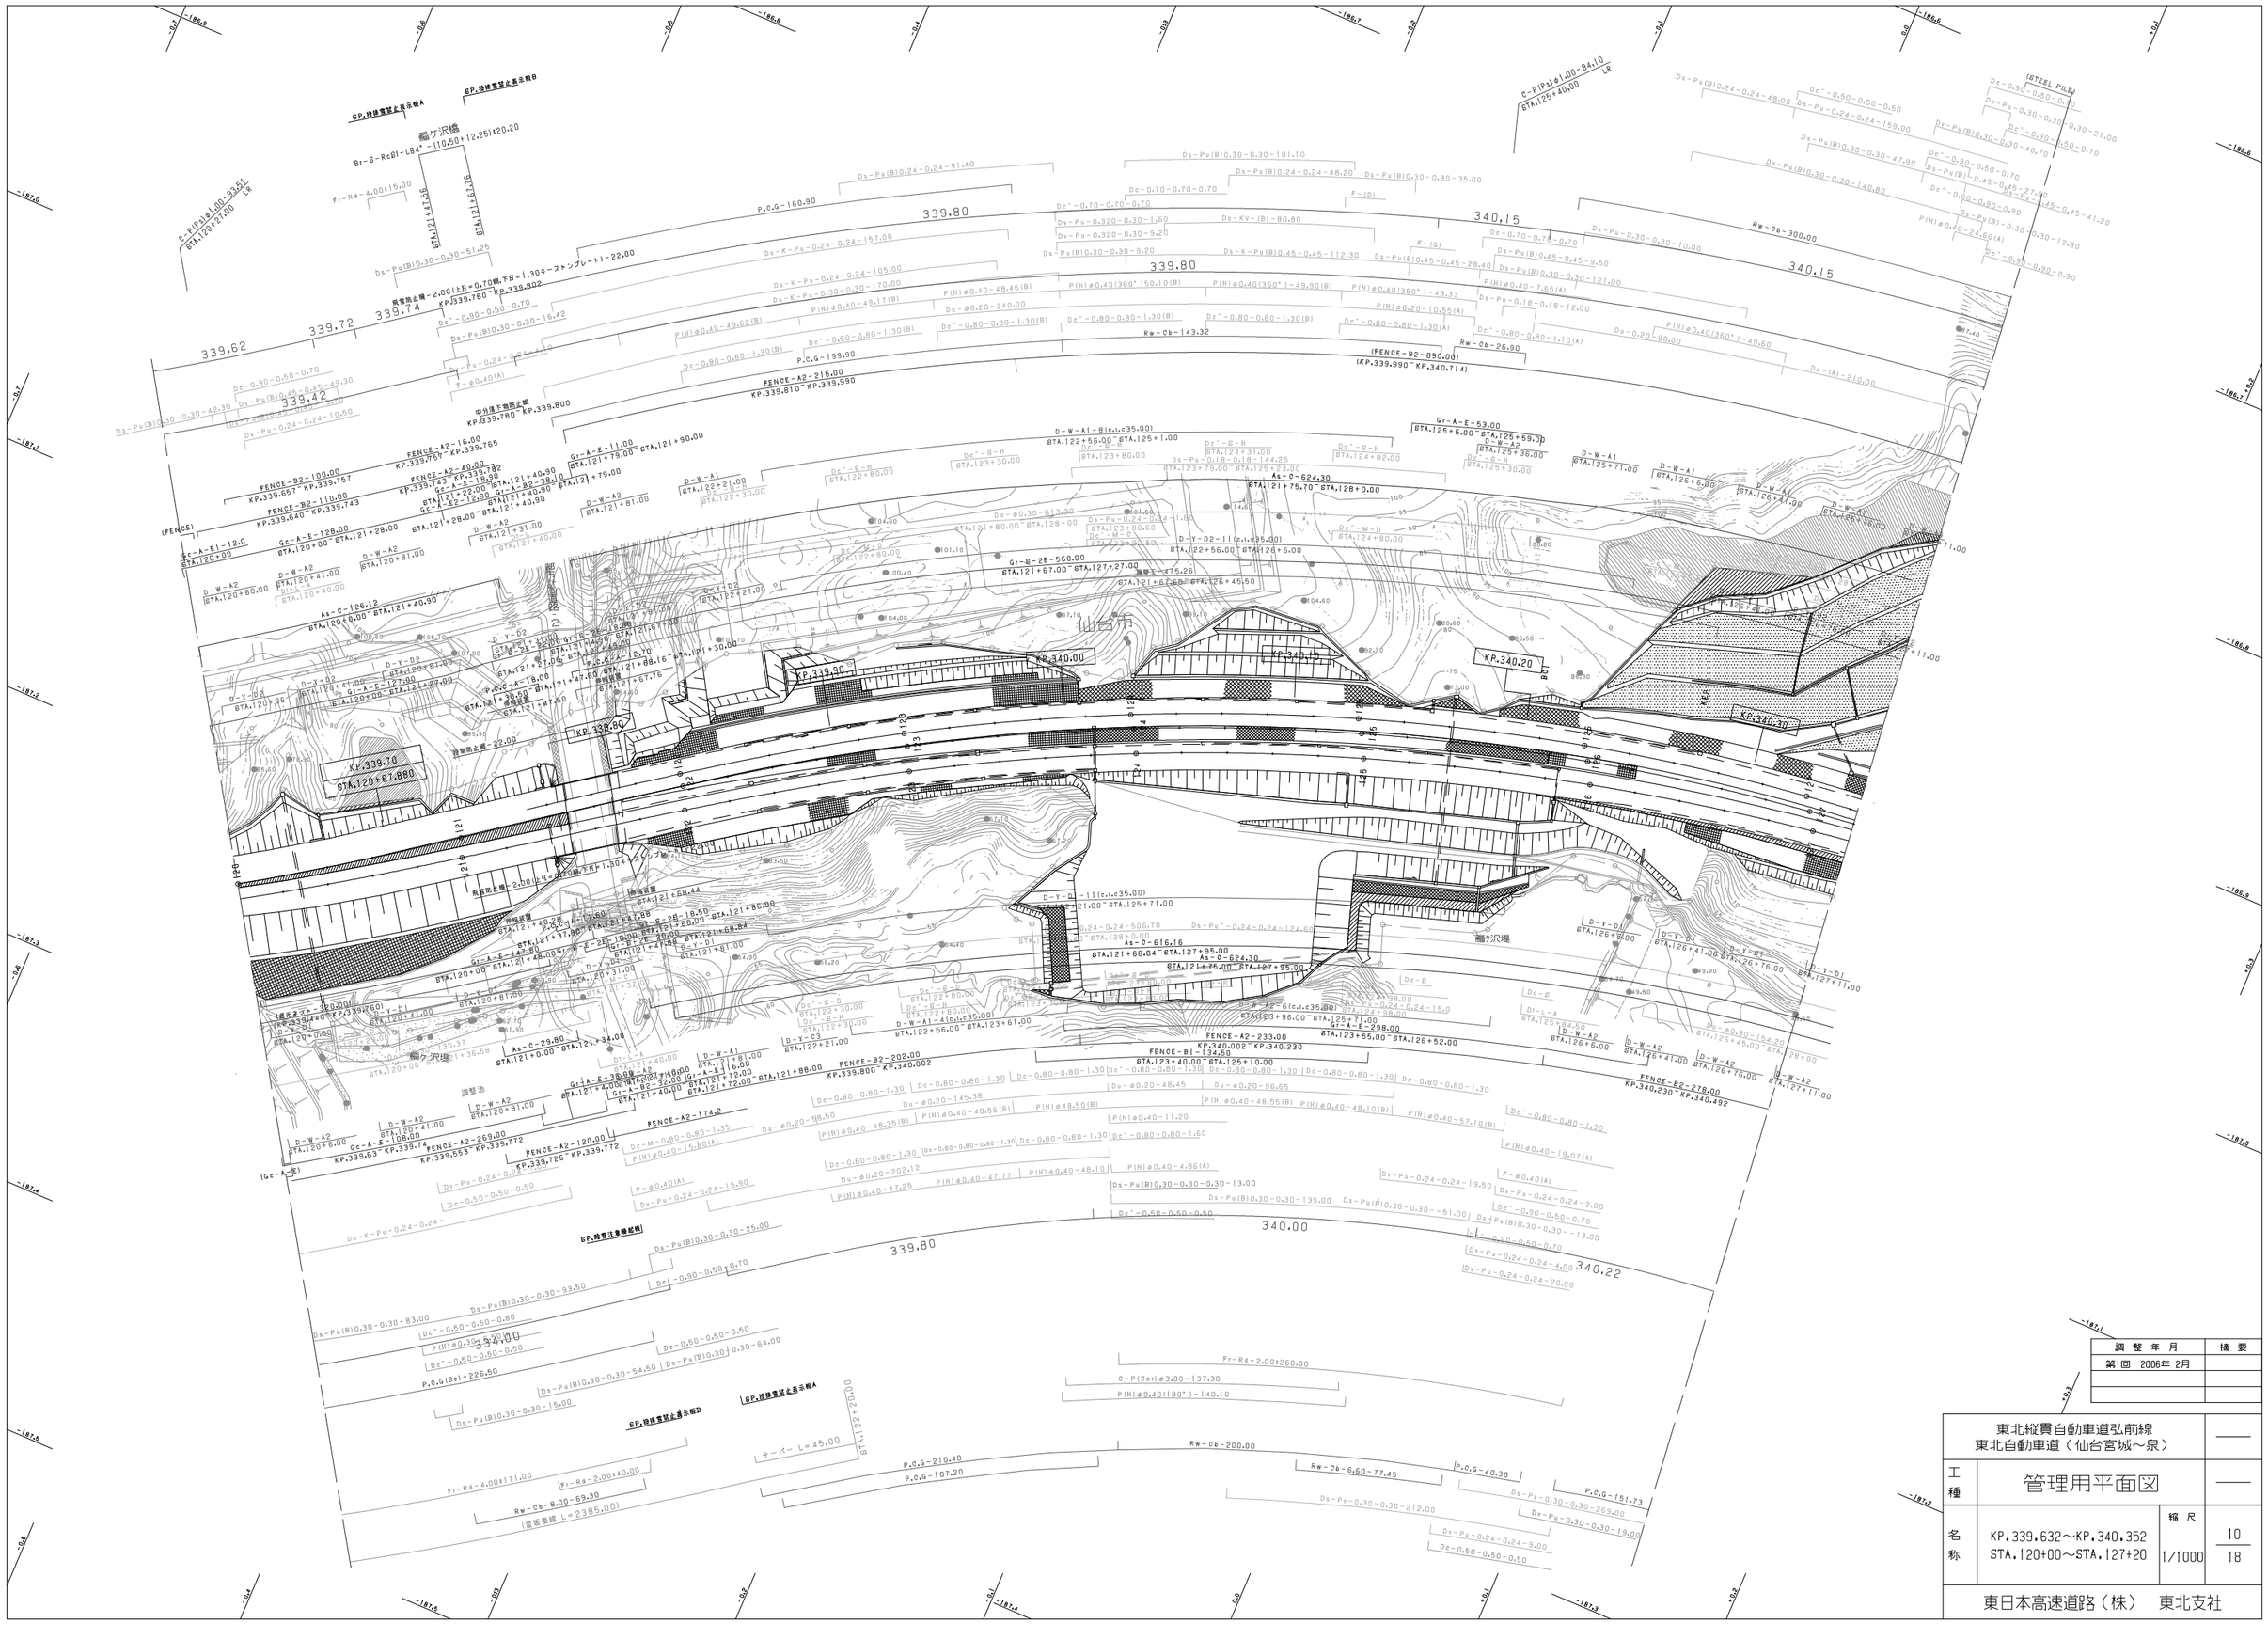
鬱ケ沢橋
Br-G-RcBI-L84*-(10,50+12,25)12@20
Fr-R6-4,00#15,00
C-P(Ps)ø1,00-33,61
STA.120+21,00 LR
C-P(Ps)ø1,00-84,10
STA.126+40,00 LR
339,62
339,72
339,74
339,42
339,80
340,15
KP.339,780
KP.339,802
KP.339,800
KP.340,00
KP.339,90
KP.339,10
KP.338,80
KP.340,10
KP.340,20
KP.340,30
STA.120+67,880
STA.121+75,70 STA.128+0,00
STA.122+56,00 STA.125+1,00
STA.125+6,00 STA.125+59,00
STA.122+56,00 STA.126+6,00
STA.123+65,00 STA.126+52,00
STA.123+96,00 STA.125+71,00
KP.340,002 KP.340,230
KP.339,610 KP.339,990
KP.339,990 KP.340,714
KP.339,780 KP.339,800
KP.340,230 KP.340,492
Rw-Ob-300,00
Rw-Ob-143,32
Rw-Ob-26,90
Rw-Ob-200,00
Rw-Ob-6,60-77,45
Rw-Ob-8,00-69,30
P.C.G-199,90
P.C.G-160,90
P.C.G-210,40
P.C.G-187,20
P.C.G-40,30
P.C.G-151,73
FENCE-A2-216,00
FENCE-B2-890,00
FENCE-B2-100,00
FENCE-B2-110,00
FENCE-A2-16,00
FENCE-A2-40,00
FENCE-A2-18,50
FENCE-A2-38,40
FENCE-A2-269,00
FENCE-A2-120,00
FENCE-A2-174,2
FENCE-B1-134,50
FENCE-A2-233,00
FENCE-B2-202,00
FENCE-B2-278,00
Gc-A-E-12,0
Gc-A-E-128,00
Gc-A-E-108,00
Gc-A-E-22,00
Gc-A-E-12,30
Gc-A-E-40,30
Gc-A-E-32,00
Gr-A-E-11,00
Gr-A-E-38,00
Gr-A-E-53,00
Gr-A-E-298,00
As-C-126,12
As-C-624,30
As-C-29,80
As-C-616,16
As-C-624,30
D-W-A1-8(c.t.c35,00)
D-W-A1-4(c.t.c35,00)
D-W-A1-6(c.t.c35,00)
D-Y-D2-11(c.t.c35,00)
D-Y-D1-11(c.t.c35,00)
Gr-G-2E-560,00
STA.121+67,00 STA.127+27,00
Gr-A-B2-28,50
Gr-A-B2-25,00
Gr-A-B2-19,50
Gr-A-B2-38,40
Gr-A-B2-32,00
Gr-A-B2-12,30
Gr-A-B2-18,00
Gr-A-B2-20,00
Gr-A-B2-12,00
Gr-A-B2-12,00
Gr-A-B2-12

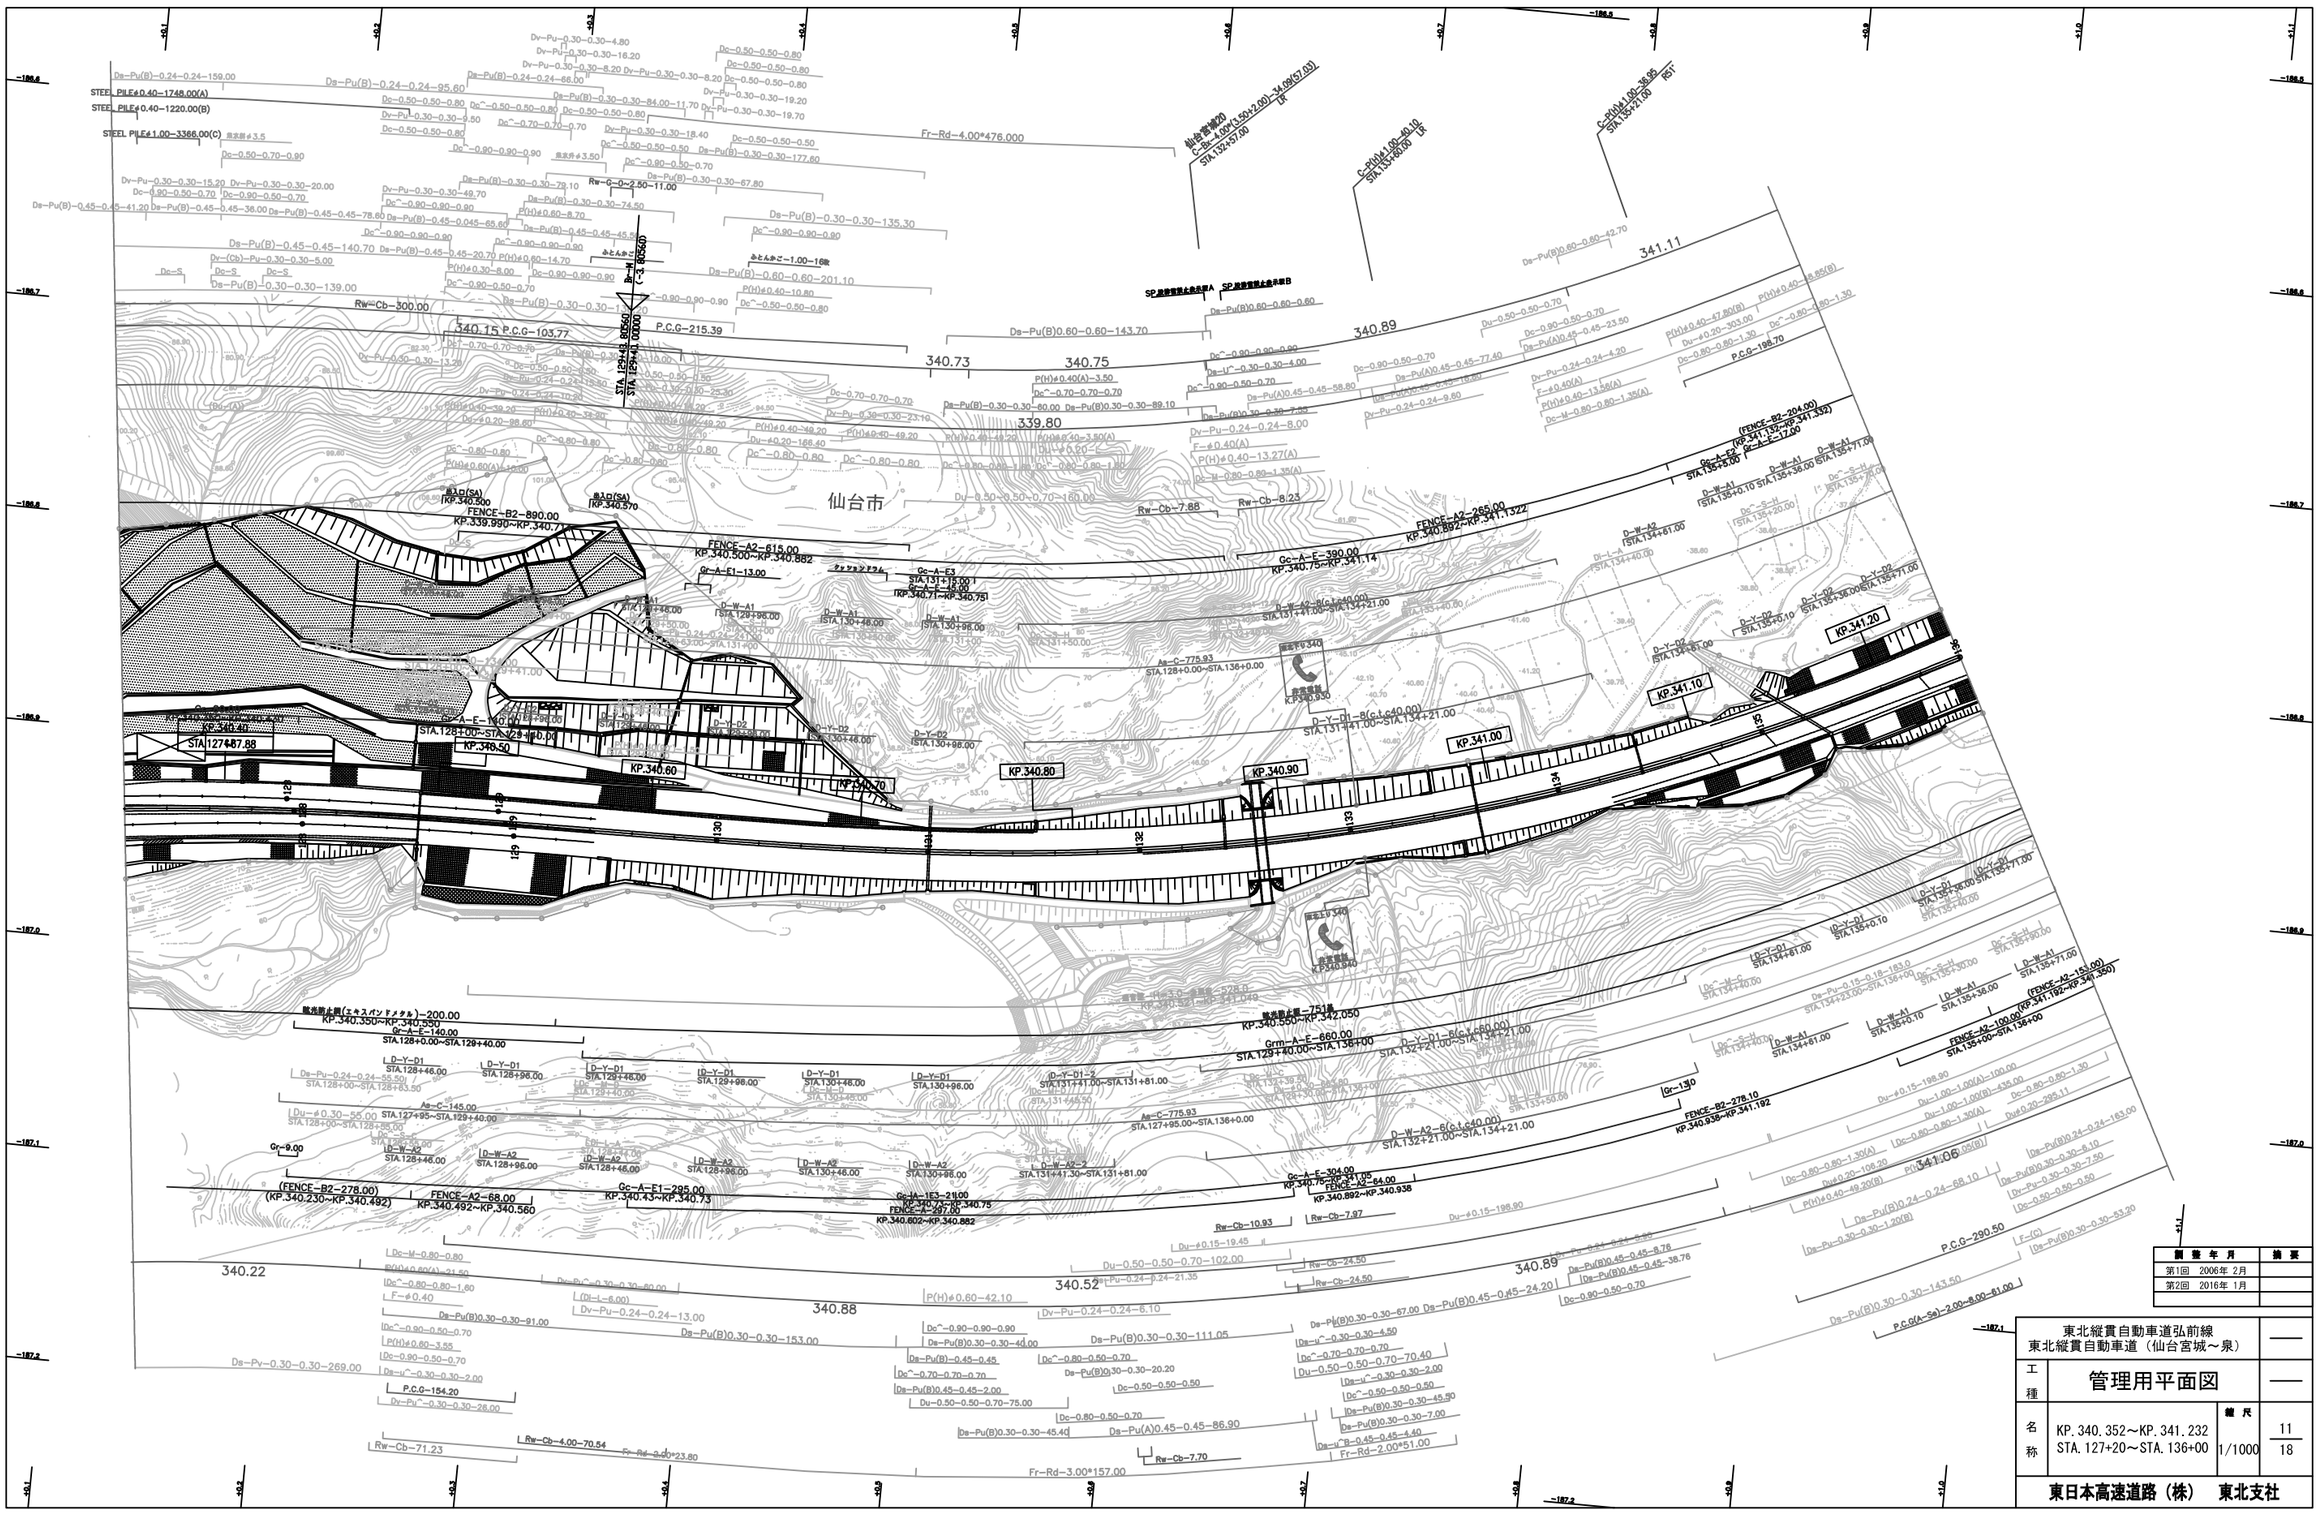
仙台市
KP.340.50
KP.340.60
KP.340.70
KP.340.80
KP.340.90
KP.341.00
KP.341.10
KP.341.20
STA.127+87.88
STA.128+00~STA.129+40.00
STA.128+00~STA.136+00
STA.127+20~STA.136+00
Gc-A-E-140.00
Gc-A-E1-295.00
KP.340.43~KP.340.73
Gc-A-E-390.00
KP.340.75~KP.341.14
Gc-A-E3
STA.131+15.00
Gc-A-E-45.00
KP.340.71~KP.340.751
Gc-A-E-304.00
KP.340.75~KP.341.05
Gc-A-E2-64.00
KP.340.892~KP.340.938
Grm-A-E-660.00
STA.129+40.00~STA.136+00
Gr-A-E1-13.00
Gc-A-E2-17.00
STA.135+5.00
Gc-A-E-140.00
STA.128+00~STA.129+40.00
Gc-A-E-145.00
STA.127+95~STA.129+40.00
Gc-A-E-140.00
STA.128+00~STA.128+40.00
Gr-9.00
Gr-150
Gc-HA-E3-210.00
KP.340.75~KP.340.96
FENCE-A2-497.00
KP.340.602~KP.340.882
FENCE-A2-68.00
KP.340.492~KP.340.560
(FENCE-B2-278.00)
(KP.340.230~KP.340.492)
FENCE-A2-615.00
KP.340.500~KP.340.882
FENCE-B2-890.00
KP.339.990~KP.340.770
FENCE-A2-265.00
KP.340.892~KP.341.1322
FENCE-B2-278.10
KP.340.938~KP.341.192
(FENCE-B2-204.00)
(KP.341.132~KP.341.332)
FENCE-A2-100.00
KP.341.192~KP.341.292
(FENCE-A2-151.00)
(KP.341.192~KP.341.350)
Rw-Cb-300.00
Rw-Cb-7.88
Rw-Cb-8.23
Rw-Cb-10.93
Rw-Cb-7.97
Rw-Cb-24.50
Rw-Cb-7.70
Rw-Cb-71.23
Rw-Cb-4.00~70.54
Fr-Rd-4.00*476.000
Fr-Rd-3.00*23.80
Fr-Rd-3.00*157.00
Fr-Rd-2.00*51.00
340.15 P.C.G-103.77
P.C.G-215.39
340.73
340.75
339.80
340.89
341.11
340.22
340.52
340.88
340.89
341.06
P.C.G-198.70
P.C.G-290.50
P.C.G-154.20
P.C.G(A-Se)-2.00~8.00-61.00
Ds-Pu(B)-0.24-0.24-159.00
Ds-Pu(B)-0.24-0.24-95.60
Ds-Pu(B)-0.24-0.24-66.00
Ds-Pu(B)-0.30-0.30-135.30
Ds-Pu(B)-0.30-0.30-139.00
Ds-Pu(B)-0.45-0.45-140.70
Ds-Pu(B)-0.60-0.60-143.70
Ds-Pu(B)0.60-0.60-0.60
Ds-Pu(B)-0.60-0.60-201.10
Ds-Pu(B)-0.30-0.30-177.60
Ds-Pu(B)-0.30-0.30-67.80
Ds-Pu(B)-0.30-0.30-84.00~11.70
Ds-Pu(B)-0.30-0.30-74.50
Ds-Pu(B)-0.30-0.30-78.10
Ds-Pu(B)-0.45-0.45-45.50
Ds-Pu(B)-0.45-0.45-78.60
Ds-Pu(B)-0.45-0.45-36.00
Ds-Pu(B)-0.45-0.45-41.20
Ds-Pu(B)-0.45-0.045-65.60
Ds-Pu(B)-0.45-0.45-20.70
Ds-Pu(B)-0.30-0.30-89.10
Ds-Pu(B)0.30-0.30-7.80
Ds-Pu(A)0.45-0.45-58.80
Ds-Pu(A)0.45-0.45-77.40
Ds-Pu(A)0.45-0.45-23.50
Ds-Pu(A)0.45-0.45-38.76
Ds-Pu(B)0.45-0.45-8.76
Ds-Pu(B)0.45-0.45-24.20
Ds-Pu(B)0.45-0.45-38.76
Ds-Pu(B)0.30-0.30-67.00
Ds-Pu(B)0.30-0.30-111.05
Ds-Pu(B)0.30-0.30-153.00
Ds-Pu(B)0.30-0.30-40.00
Ds-Pu(B)0.30-0.30-20.20
Ds-Pu(B)0.30-0.30-45.40
Ds-Pu(A)0.45-0.45-86.90
Ds-Pu(B)0.30-0.30-7.00
Ds-Pu(B)0.30-0.30-45.50
Ds-Pu(B)0.30-0.30-143.50
Ds-Pu(B)0.30-0.30-53.20
Ds-Pu(B)0.24-0.24-163.00
Ds-Pu(B)0.30-0.30-6.10
Ds-Pu(B)0.30-0.30-7.50
Ds-Pu(B)0.24-0.24-68.10
Ds-Pu(B)0.24-0.24-9.80
Ds-Pu(B)0.24-0.24-8.00
Ds-Pu(B)0.24-0.24-21.35
Ds-Pu(B)0.24-0.24-6.10
Ds-Pu(B)0.24-0.24-13.00
Ds-Pu(B)0.30-0.30-91.00
Ds-Pu(B)0.30-0.30-1.20(B)
Ds-Pu(B)0.30-0.30-7.80
Ds-Pu(B)0.30-0.30-6.10
Ds-Pu(B)0.30-0.30-7.50
Ds-Pu(B)0.30-0.30-0.50
Ds-Pu(B)0.30-0.30-0.50
Ds-Pu(B)0.30-0.30-53.20
Ds-Pu(B)0.24-0.24-163.00

東北縦貫自動車道弘前線
東北自動車道（仙台宮城～泉）

工種：管理用平面図

名称：KP.341.232～KP.342.032
STA.136+00～STA.144+00

縮尺：1/1000

12
18

東日本高速道路（株）　東北支社

調整年月	摘要
第1回　2006年 2月	

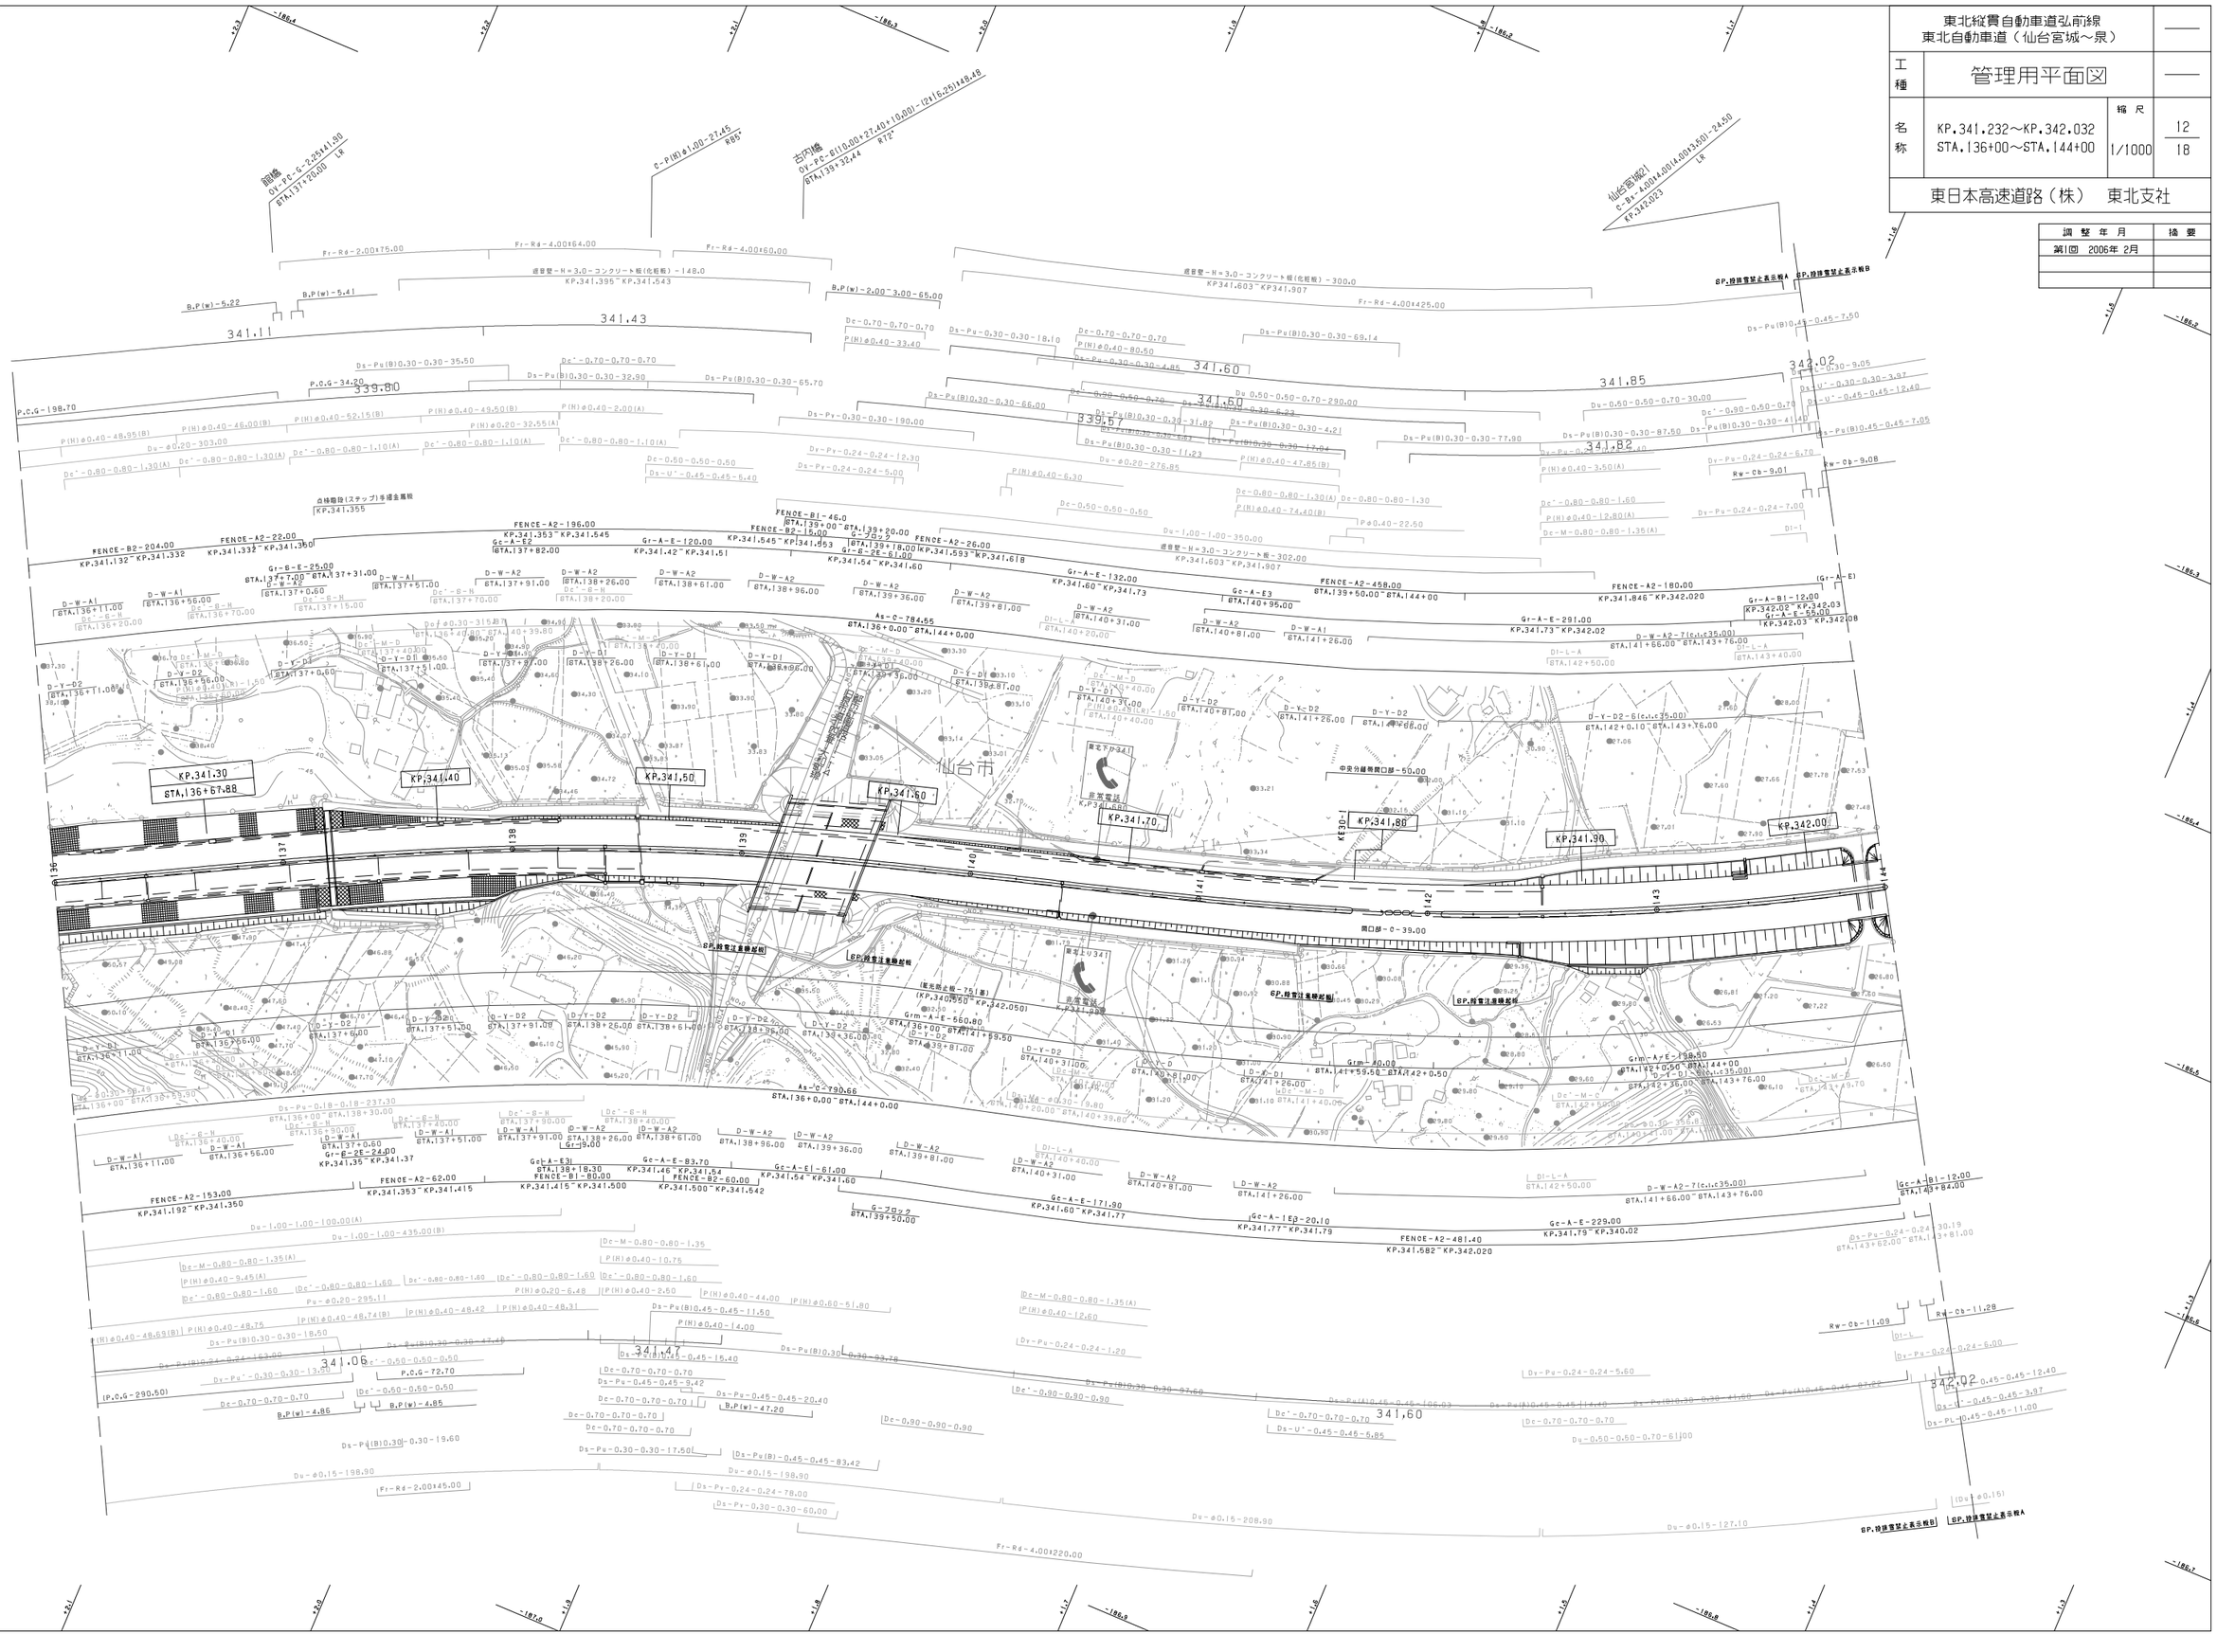

七北田川橋
Br-3C-M-G(3134.40)-L82*-1219.00)1104.200
STA.144+55.400
STA.145+59.600
仙台宮城IC
C-Bx-4.00)4.00-34.60 LR
STA.146+10.00
野村橋
Br-6-PreC-L73*-(10.00+20.30)126.17
STA.148+92.37
STA.149+18.64
O-P(Gs)φ150-211.02
STA.150+12.00 R50
O-P(Gs)φ150-195.41
STA.150+61.10 L85
Fr-Rd-4.00x319.00
342.02
341.82
342.19
342.25
342.55
342.19
342.02
342.19
342.23
342.70
342.70
GP,格管注意標配例
GP,格管注意標配例
GP,格管注意標配例
GP,格管注意標配例
GP,格管注意標配例
GP,排雑管禁止表示板A
GP,排雑管禁止表示板B
GP,排雑管禁止表示板B
GP,排雑管禁止表示板A
Dc-0.90-0.90-0.90
Dc'-0.90-0.90-0.90
Dc-0.90-0.60-0.70
Dc'-0.90-0.90-0.90
Dc-Pu(A)0.45-0.45-42.40
Dc-Pu(A)0.45-0.45-32.22
Dc-Pu(A)0.45-0.45-47.88
Ds-Pu(B)0.60-0.60-82.92
Ds-Pu(B)0.60-0.60-35.88
Ds-Pu(B)0.30-0.30-3.92
Ds-Pu(B)0.30-0.30-52.80
Ds-U'-0.30-0.30-4.70
Ds-U'-0.30-0.30-4.70
Ds-U'-0.45-0.45-3.60
Ds-U-0.45-0.45-11.86
Ds-U'-0.30-0.30-2.96
Dy-Pu-0.24-0.24-7.27
Dy-Ps-0.24-0.24-7.64
Dy-Pu-0.24-0.24-8.47
Dy-Pu-0.24-0.24-10.00
Dy-Pu-0.24-0.24-10.20
Dy-Ps-0.24-0.24-7.00
Ds-Ps-0.30-0.30-30.00
Ds-Ps-0.30-0.30-30.00
Ds-Ps-0.60-0.60-1.50
Ds-Pu-0.60-0.60-79.94
Du-ø0.15-158.90
Du-0.50-0.50-0.70-80.00
Du-ø0.15-27.10
Du-ø0.15-34.45
Dz-M-0.80-0.80-1.35(A)
Dz-Ps-0.24-0.24-7.00
P(H)ø0.40-13.95(A)
P(H)ø0.40-13.30(A)
P(H)ø0.60-34.45
F-ø0.40(A)
F(D)
RW-Ob-9.91
RW-Ob-9.93
RW-Ob-9.89
RW-Ob-10.63
B.P(W)39.59
B.P(W)-37.22
Gr-A-E-27.20
STA.145+40-STA.145+67.2
(Gc-A-E)
Gr-E-B(E)-163.90
KP.342.087-KP.342.191
Gr-E-B(E)-103.90
KP.342.087-KP.342.191
Gr-E-A(E)-50.00
KP.342.087-KP.342.137
Gr-E-A(E)-50.00
KP.342.087-KP.342.137
Gr-E-A(E)-50.00
KP.342.104-KP.342.087
Gr-E-A(E)-50.00
KP.342.087-KP.342.137
Gr-E-B(E)-50.00
KP.342.087-KP.342.137
Gr-E-B(E)-50.00
KP.342.087-KP.342.137
Gr-E-B(E)-103.90
KP.342.087-KP.342.191
Gr-E-B(E)-103.90
KP.342.087-KP.342.191
Gr-E-A(E)-50.00
KP.342.087-KP.342.191
Gr-E-A(E)-50.00
KP.342.087-KP.342.191
Gr-E-B(E)-6.00
KP.342.191-KP.342.197
Gr-E-B(E)-6.00
KP.342.191-KP.342.197
Gr-E-B(E)-103.90
KP.342.087-KP.342.191
Gr-E-B(E)-103.90
KP.342.087-KP.342.191
Gr-E-A(E)-50.00
KP.342.087-KP.342.191
Gr-E-A(E)-50.00
KP.342.087-KP.342.191

調整年月	摘要
第1回 2006年 2月	
第2回 2010年 5月	
第3回 2011年 5月	
第4回 2012年 4月	
第5回 2014年 2月	
第6回 2018年 6月	

東北縦貫自動車道弘前線
東北自動車道（仙台宮城～泉）

工種：管理用平面図

名称：KP.342.832～KP.343.632
STA.152+00～STA.160+00

縮尺：1/1000

14
18

東日本高速道路（株）　東北支社

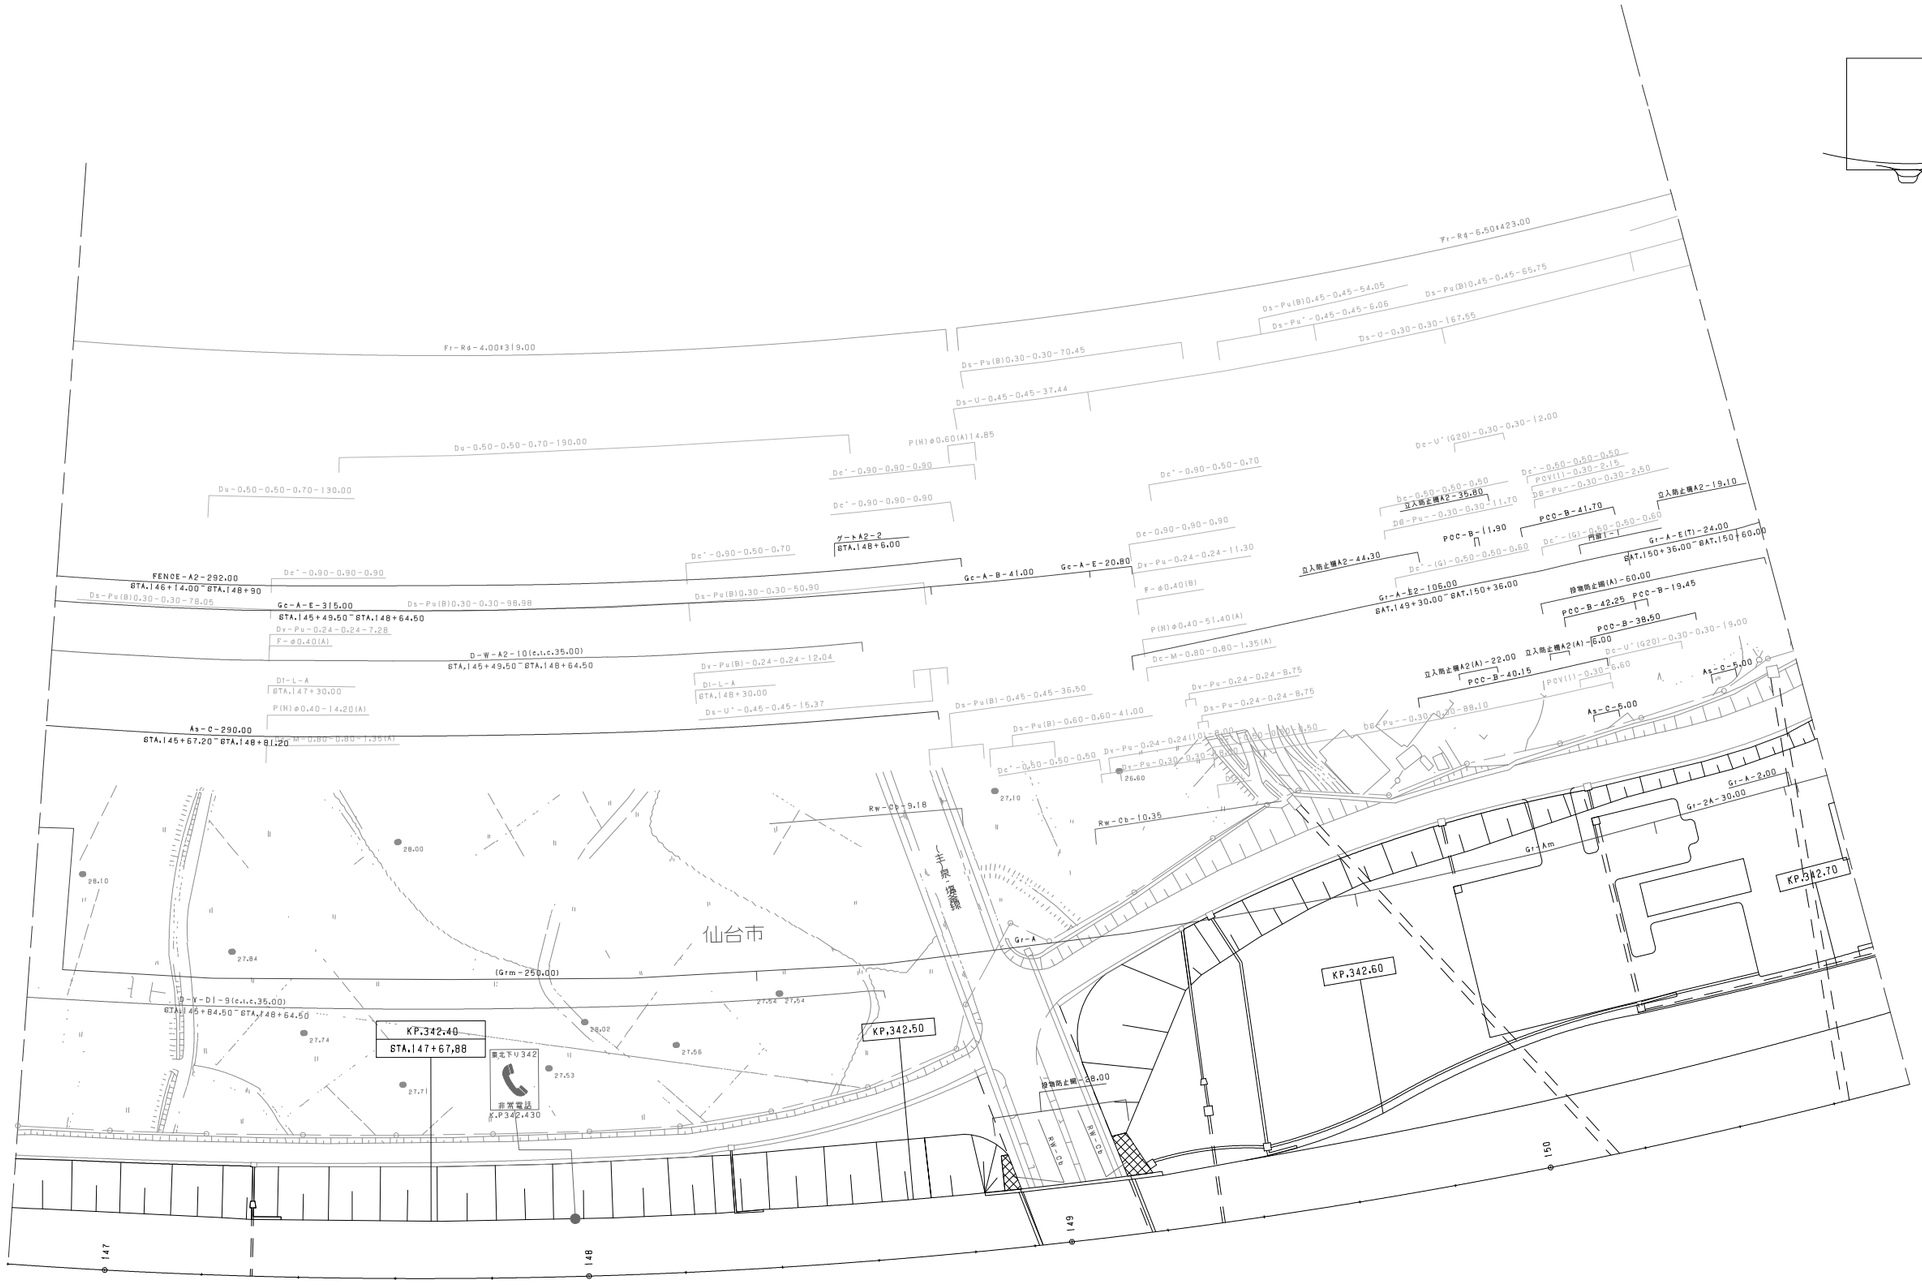

調整年月	摘要
第1回 2006年 2月	
第2回 2011年 5月	
第3回 2018年 6月	

東北縦貫自動車道弘前線 東北自動車道（仙台宮城～泉）		——
工種	管理用平面図	——
名称	泉パーキングエリア KP.342.312～KP.342.708 STA.146+80～STA.150+80	縮尺 1/500
		1/4
東日本高速道路（株） 東北支社		

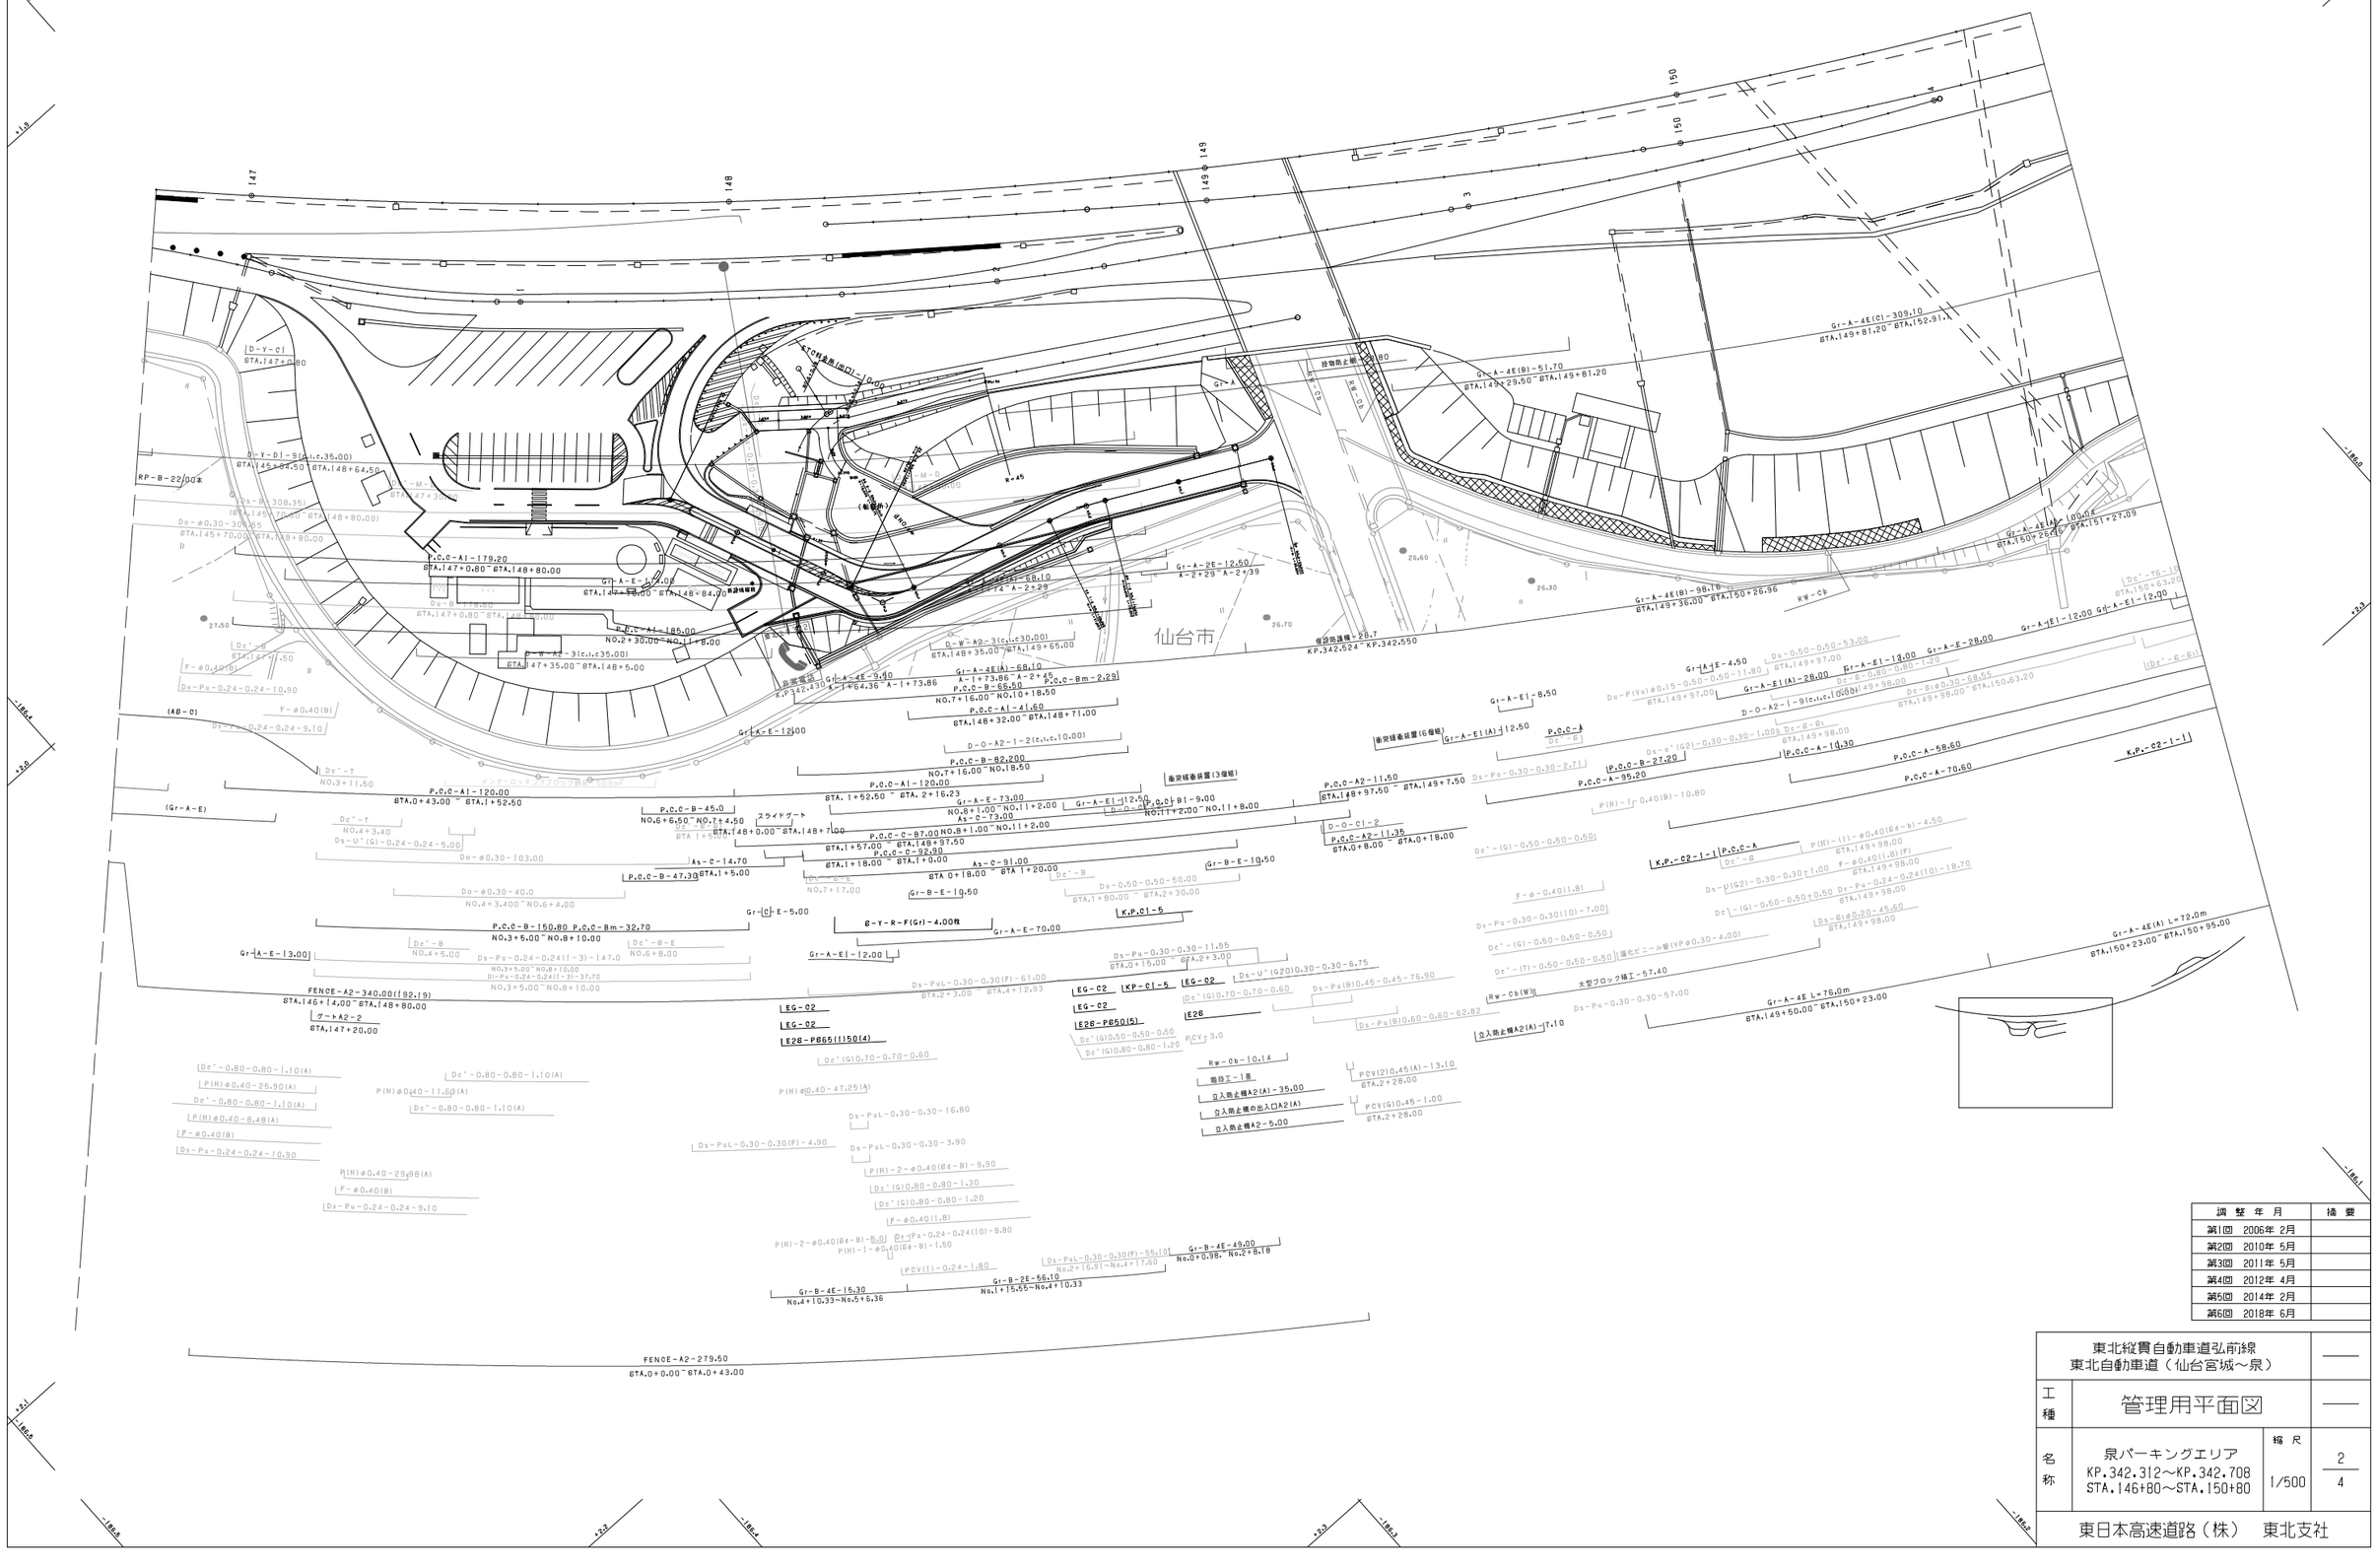
仙台市
RP-B-22.00本
(A8-C)
(Gr-A-E)
FENCE-A2-340.00(192.19)
STA.146+14.00~STA.148+80.00
ゲートA2-2
STA.147+20.00
FENCE-A2-279.50
STA.0+0.00~STA.0+43.00
Gr-A-4E(B)-51.70
STA.149+29.60~STA.149+81.20
Gr-A-4E(C)-309.10
STA.149+81.20~STA.152.91.4
Gr-A-4E(A)-100.04
STA.150+26.96~STA.151+27.09
Gr-A-4E(B)-98.10
STA.149+36.00~STA.150+26.96
Gr-A-4E1-12.00 Gr-A-E1-12.00
Gr-A-4E L=72.0m
STA.150+23.00~STA.150+95.00
Gr-A-4E L=75.0m
STA.149+50.00~STA.150+23.00
Gr-A-E-12.00
Gr-A-E-13.00
Gr-A-E1-8.50
Gr-A-E1-12.50
Gr-A-E1(A)-12.50
Gr-A-E1(A)-28.00
Gr-A-E-28.00
Gr-A-4E-4.50
Gr-A-4E-9.40
Gr-A-4E(A)-68.10
Gr-A-2E-12.50
Gr-B-4E-15.30
No.4+10.33~No.5+6.36
Gr-B-2E-56.10
No.1+15.55~No.4+10.33
Gr-B-4E-49.00
No.0+0.98~No.2+8.18
Gr-B-E-10.50
Gr-B-E-10.50
Gr-C-E-5.00
K.P.C1-5
K.P.-C2-1-1
K.P.C2-1-1
P.C.C-A1-179.20
STA.147+0.80~STA.148+80.00
P.C.C-A1-185.00
NO.2+30.00~NO.11+8.00
P.C.C-A1-120.00
STA.0+43.00~STA.1+52.50
P.C.C-A1-120.00
STA.1+52.50~STA.2+16.23
P.C.C-A1-41.60
STA.148+32.00~STA.148+71.00
P.C.C-B-45.0
NO.6+6.50~NO.7+4.50
P.C.C-B-66.50
NO.7+16.00~NO.10+18.50
P.C.C-B-82.200
NO.7+16.00~NO.18.50
P.C.C-B-47.30
STA.1+5.00
P.C.C-B-150.80 P.C.C-Bm-32.70
NO.3+5.00~NO.8+10.00
P.C.C-B-27.20
P.C.C-A-95.20
P.C.C-A-59.60
P.C.C-A-70.60
P.C.C-A-10.30
P.C.C-A2-11.50
STA.148+97.50~STA.149+7.50
P.C.C-A2-11.35
STA.0+8.00~STA.0+18.00
P.C.C-Bm-2.29
P.C.C-Bm-2.29
P.C.C-C-87.00
NO.8+1.00~NO.11+2.00
P.C.C-C-32.90
STA.1+18.00~STA.1+0.00
D-O-A2-1-2(c.l.c.10.00)
D-O-A2-1-91(c.l.c.10.00)
D-O-A2-1-91(c.l.c.10.00)
D-O-C1-2
D-O-E-B1
D-O-E-B1
As-C-73.00
As-C-91.00
As-C-14.70
As-C-32.90
As-C-E-73.00
As-C-E-73.00
スライドゲート
Gr-A-E1-12.50
Gr-A-E1-9.00
Gr-A-E1-11.35
Gr-A-E-70.00
E-Y-R-F(Gr)-4.00R
EG-C2
EG-C2
EG-C2
EG-C2
KP-C1-5
E28-P865(1)150(4)
E28-P850(5)
E28
Rw-Cb-10.14
Rw-Cb(W)
Rw-Cb
Rw-Cb
Rw-Cb

調整年月	摘要
第1回 2006年 2月	
第2回 2010年 5月	
第3回 2011年 5月	
第4回 2014年 2月	
第5回 2018年 6月	

東北縦貫自動車道弘前線 東北自動車道（仙台宮城～泉）			——
工種	管理用平面図		——
名称	泉パーキングエリア KP.342.708～KP.343.092 STA.150+80～STA.154+60	縮尺 1/500	3 4
東日本高速道路（株） 東北支社			

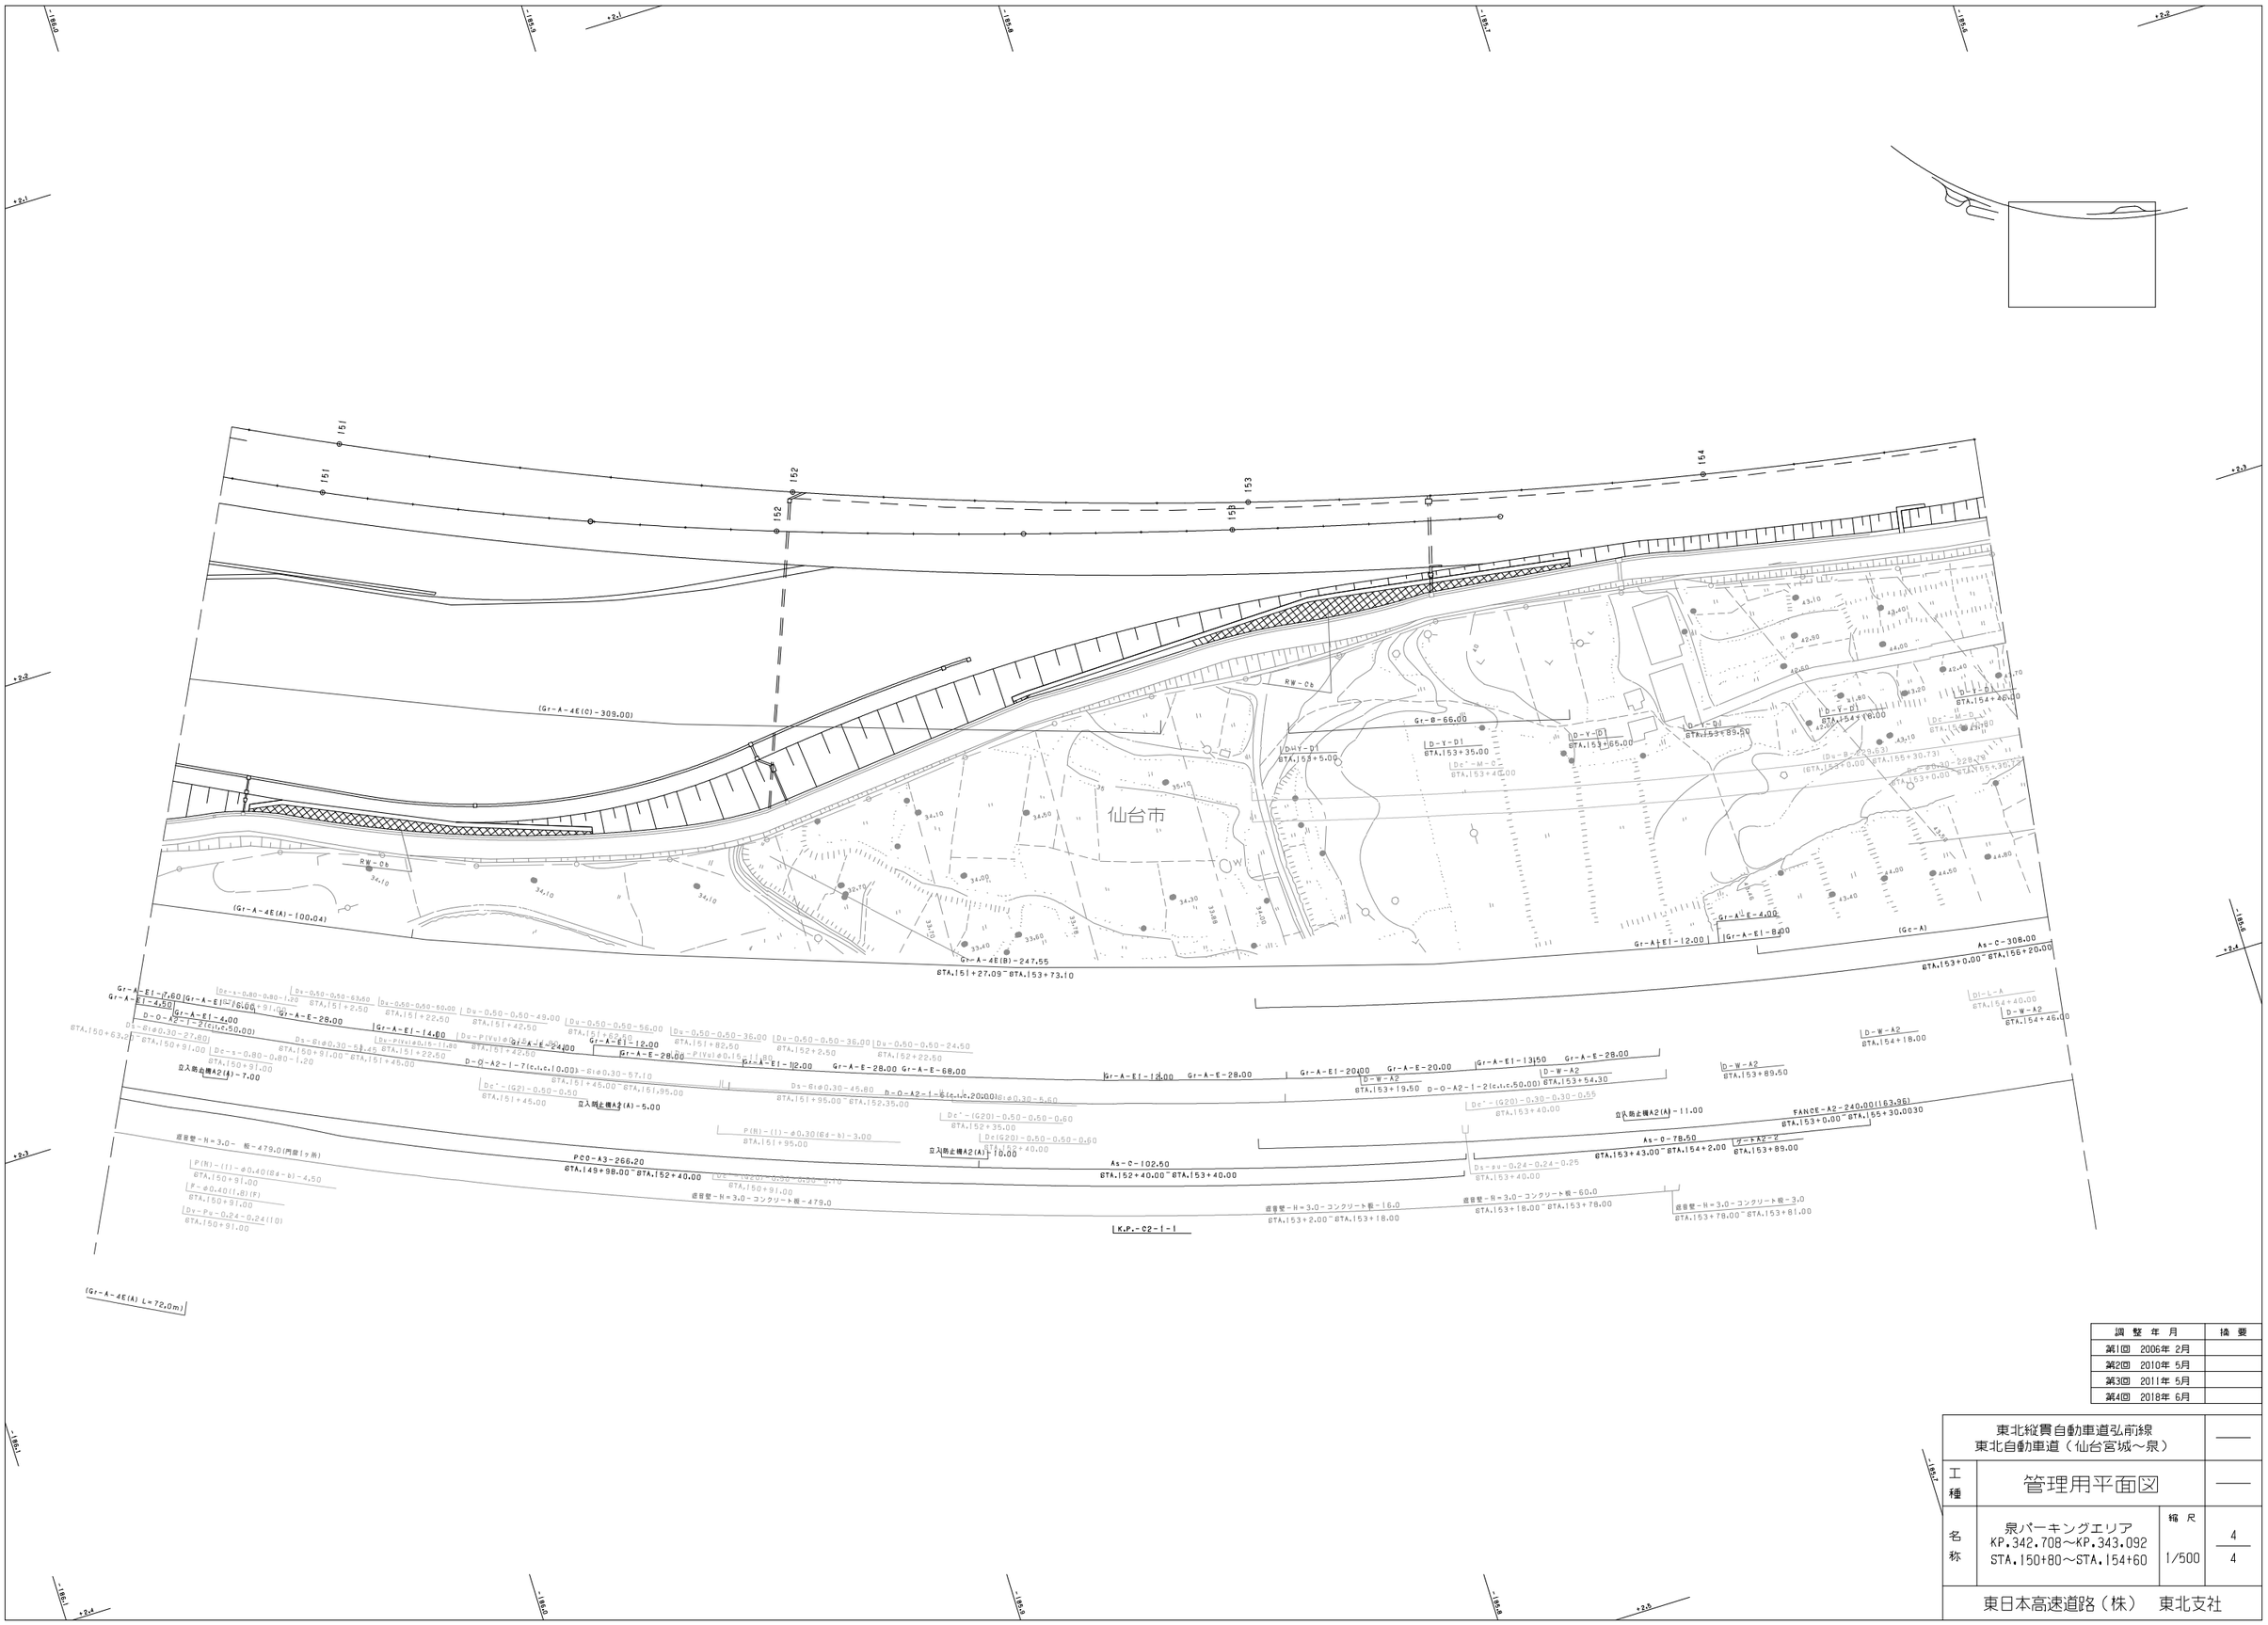
仙台市
(Gr-A-4E(C)-309.00)
(Gr-A-4E(A)-100.04)
Gr-A-4E(B)-247.55
STA.151+27.09~STA.153+73.10
Gr-B-66.00
RW-06
RW-08
Gr-A-E1-7.60
Gr-A-E1-16.00
Gr-A-E1-4.50
Gr-A-E1-4.00
D-O-A2-1-2(c1,c,c.50.00)
Gr-A-E1-14.00
Gr-A-E-28.00
Gr-A-E1-12.00
Gr-A-E1-12.00
Gr-A-E-28.00
Gr-A-E-68.00
Gr-A-E1-20.00
Gr-A-E-20.00
Gr-A-E1-13.50
Gr-A-E-28.00
Gr-A-E1-12.00
Gr-A-E1-8.00
Gr-A-E1-4.00
Gr-A-E1-12.00
(Gc-A)
As-C-308.00
STA.153+0.00~STA.156+20.00
D-W-A2
D-W-A2
D-W-A2

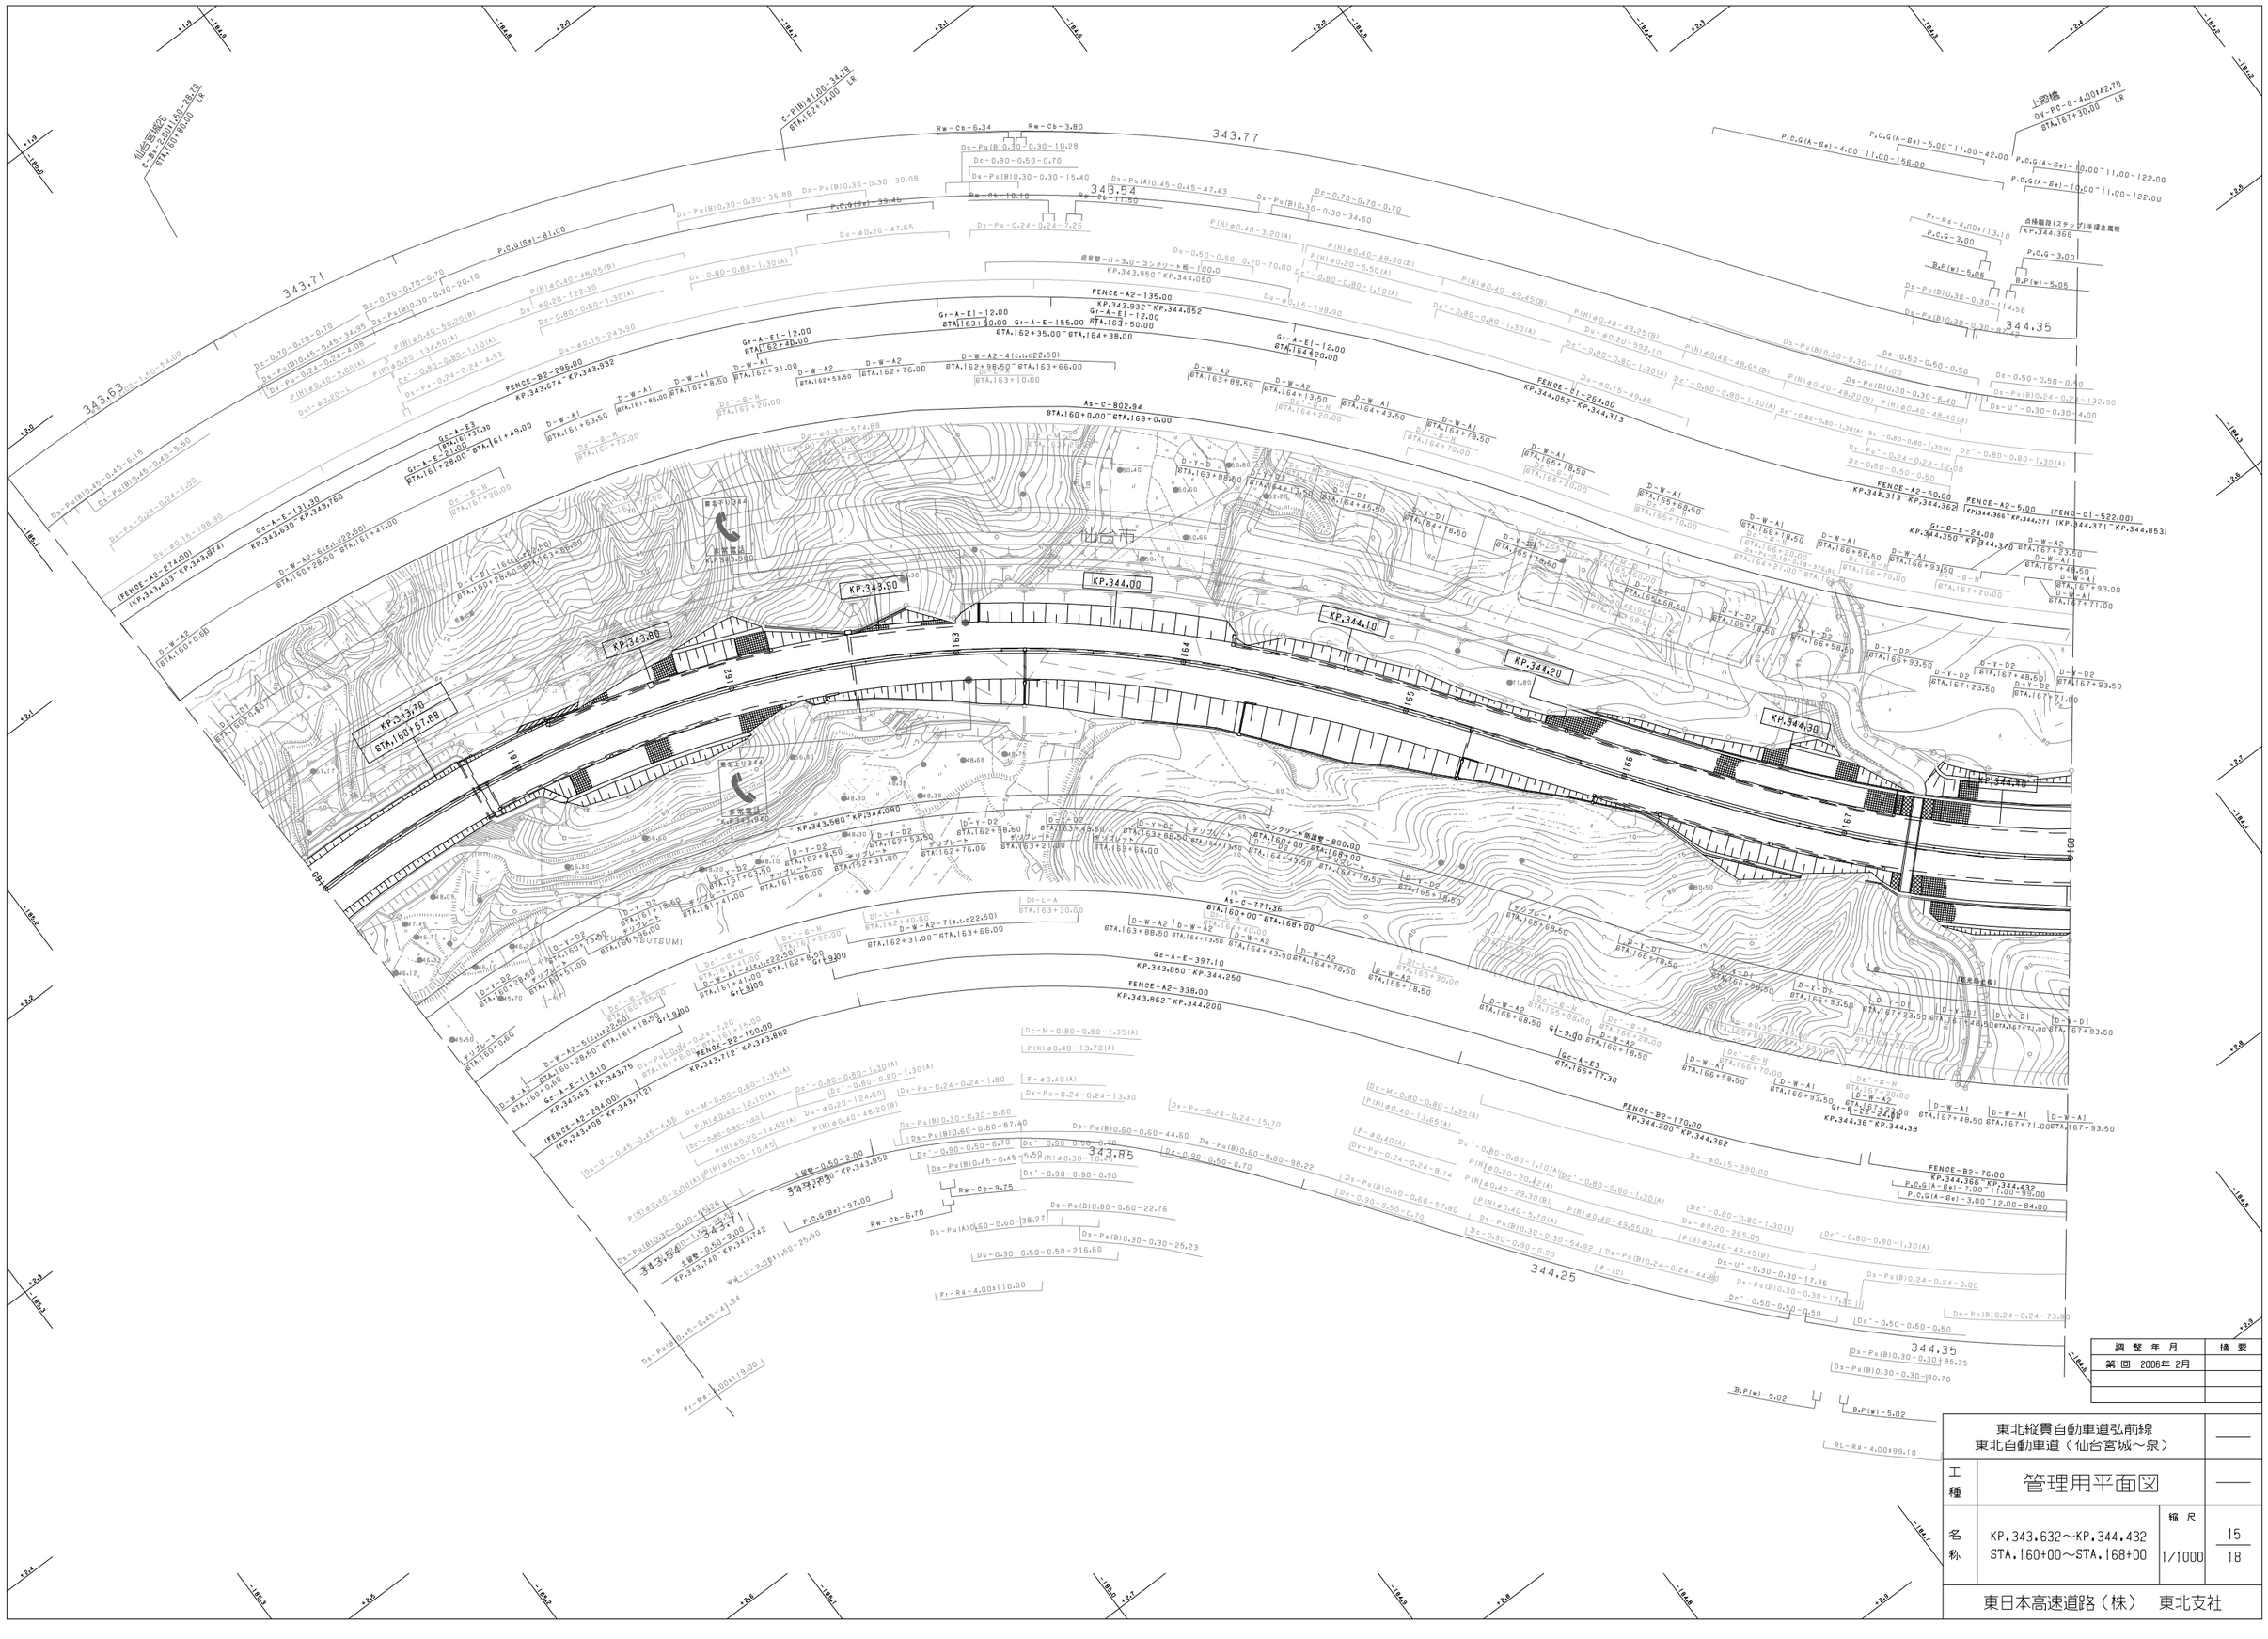

調整年月	摘要
第1回 2006年 2月	

東北縦貫自動車道弘前線
東北自動車道（仙台宮城～泉）

工種：管理用平面図

名称：KP.343.632～KP.344.432
STA.160+00～STA.168+00

縮尺：1/1000

15
18

東日本高速道路（株） 東北支社

調整年月	摘要
第1回 2006年 2月	
第2回 2017年 1月	

東北縦貫自動車道弘前線 東北自動車道（仙台宮城～泉）			——
工種	管理用平面図		——
名称	KP.344.432～KP.345.232 STA.168+00～STA.176+00	縮尺 1/1000	16 18
東日本高速道路（株） 東北支社			

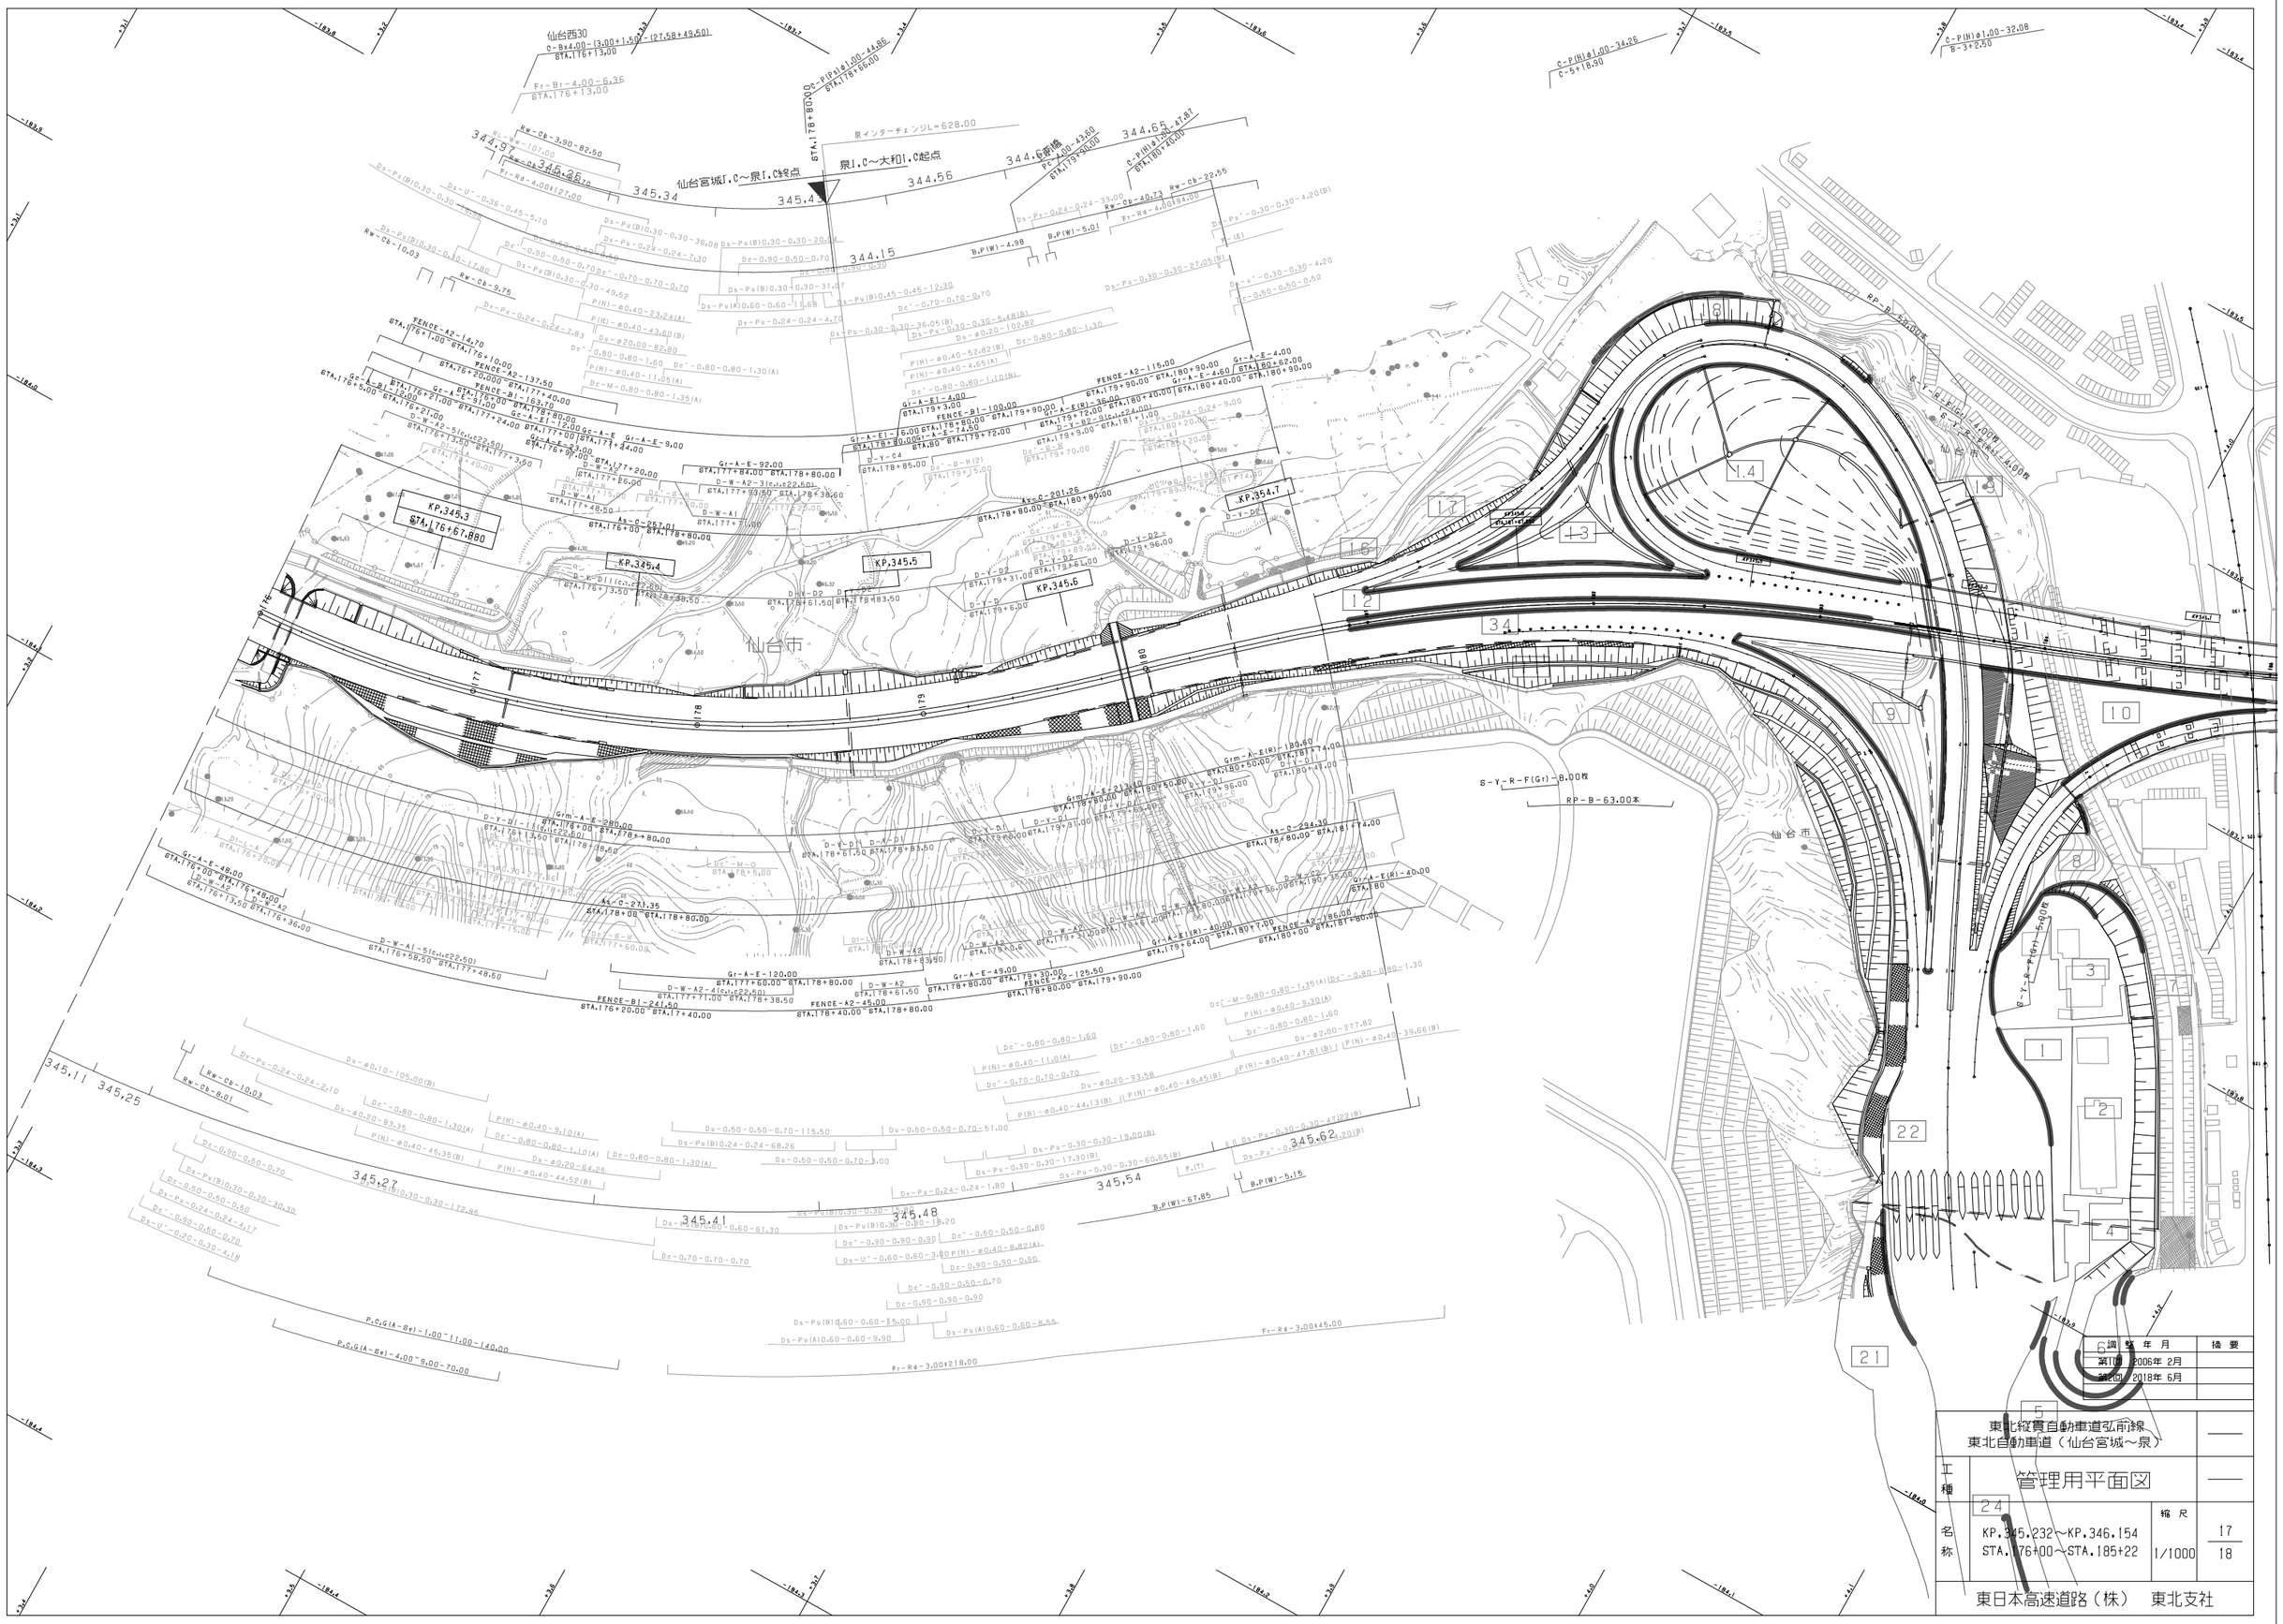

調整年月	摘要
第1回 2006年 2月	
第2回 2018年 6月	

東北縦貫自動車道弘前線
東北自動車道（仙台宮城～泉）

工種	管理用平面図		
名称	KP.345.232～KP.346.154 STA.176+00～STA.185+22	縮尺 1/1000	17 18

東日本高速道路（株） 東北支社



調整年月	摘要
第1回 2006年 2月	
第2回 2010年 5月	
第3回 2018年 6月	

東北縦貫自動車道弘前線 東北自動車道（仙台宮城～泉）			——
工種	管理用平面図		——
名称	KP.345.710～KP.346.170 STA.180+80～STA.185+20	縮尺 1/1000	18 18
東日本高速道路（株） 東北支社			

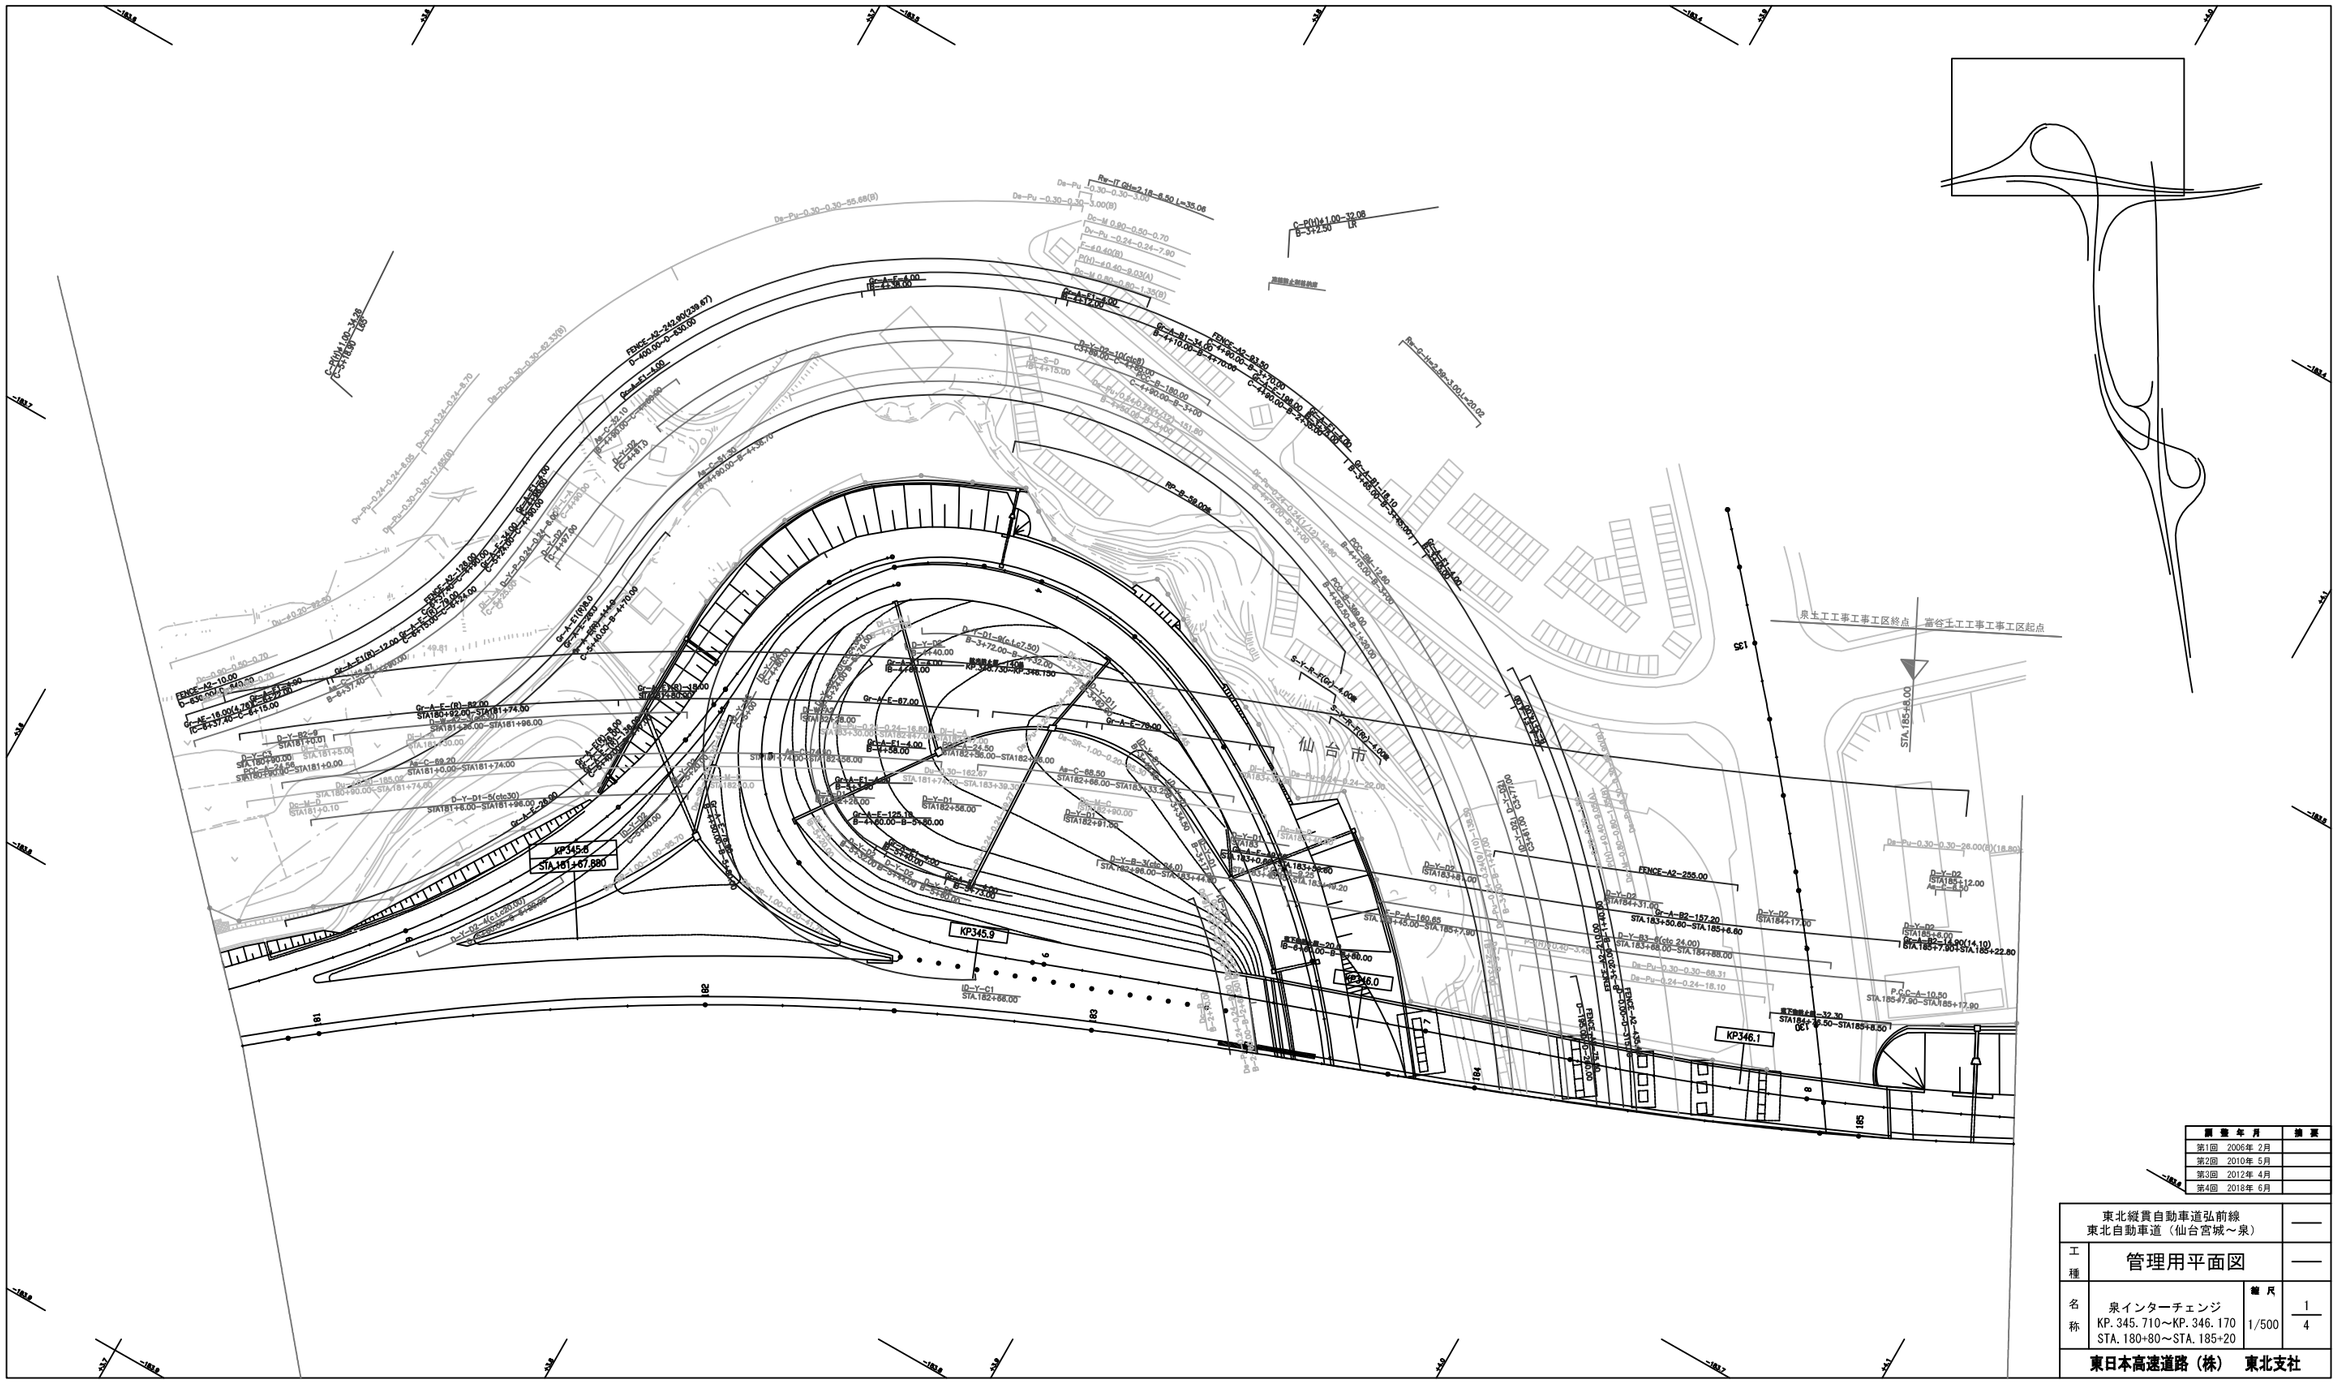

調整年月	摘要
第1回　2006年 2月	
第2回　2010年 5月	
第3回　2012年 4月	
第4回　2018年 6月	

東北縦貫自動車道弘前線
東北自動車道（仙台宮城～泉）

工種：管理用平面図

名称：泉インターチェンジ
KP.345.710～KP.346.170
STA.180+80～STA.185+20

縮尺：1/500

1/4

東日本高速道路（株）　東北支社

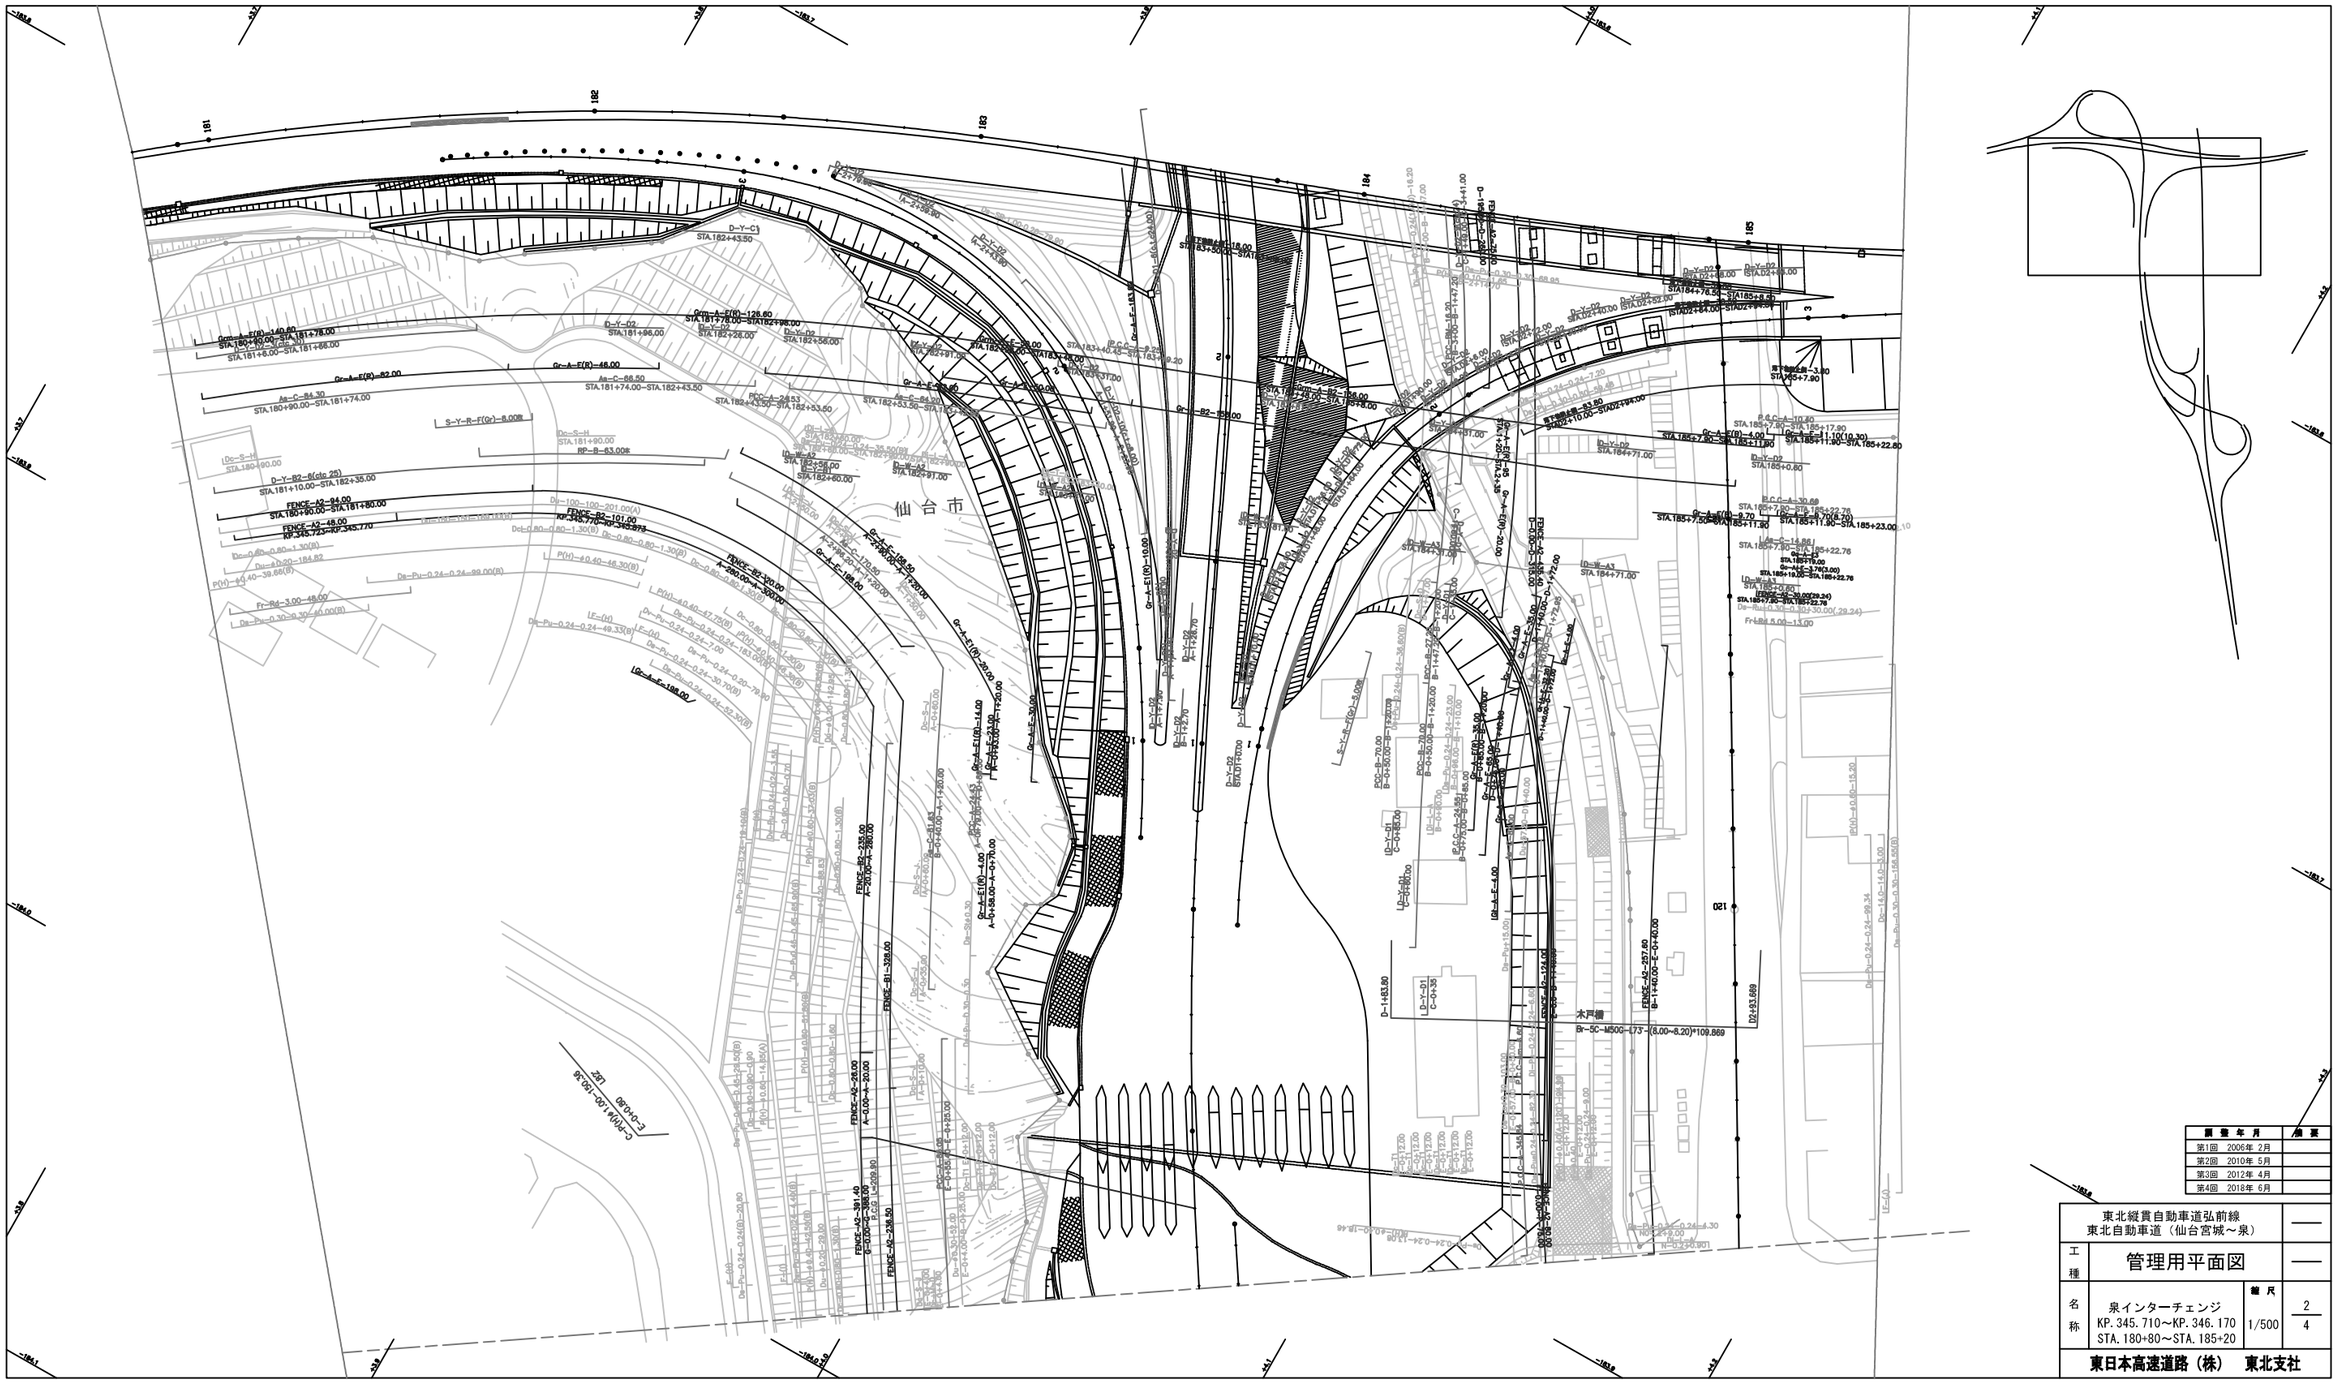

調整年月	備考
第1回 2006年 2月	
第2回 2010年 5月	
第3回 2012年 4月	
第4回 2018年 6月	

東北縦貫自動車道弘前線
東北自動車道（仙台宮城～泉）

工種：管理用平面図

名称：泉インターチェンジ
KP. 345. 710～KP. 346. 170
STA. 180+80～STA. 185+20

縮尺：1/500

2
4

東日本高速道路（株）　東北支社

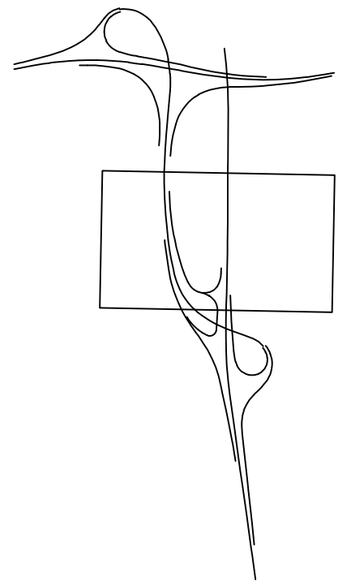

開 催 年 月	摘 要
第1回　2006年 2月	
第2回　2010年 5月	
第3回　2018年 6月	

東北縦貫自動車道弘前線 東北自動車道（仙台宮城～泉）		——
工種	管理用平面図	——
名称	泉インターチェンジ KP. 345. 232～KP. 346. 154 STA. 180+90～STA. 185+22	縮尺 1/500
		3 / 4

東日本高速道路（株）　東北支社

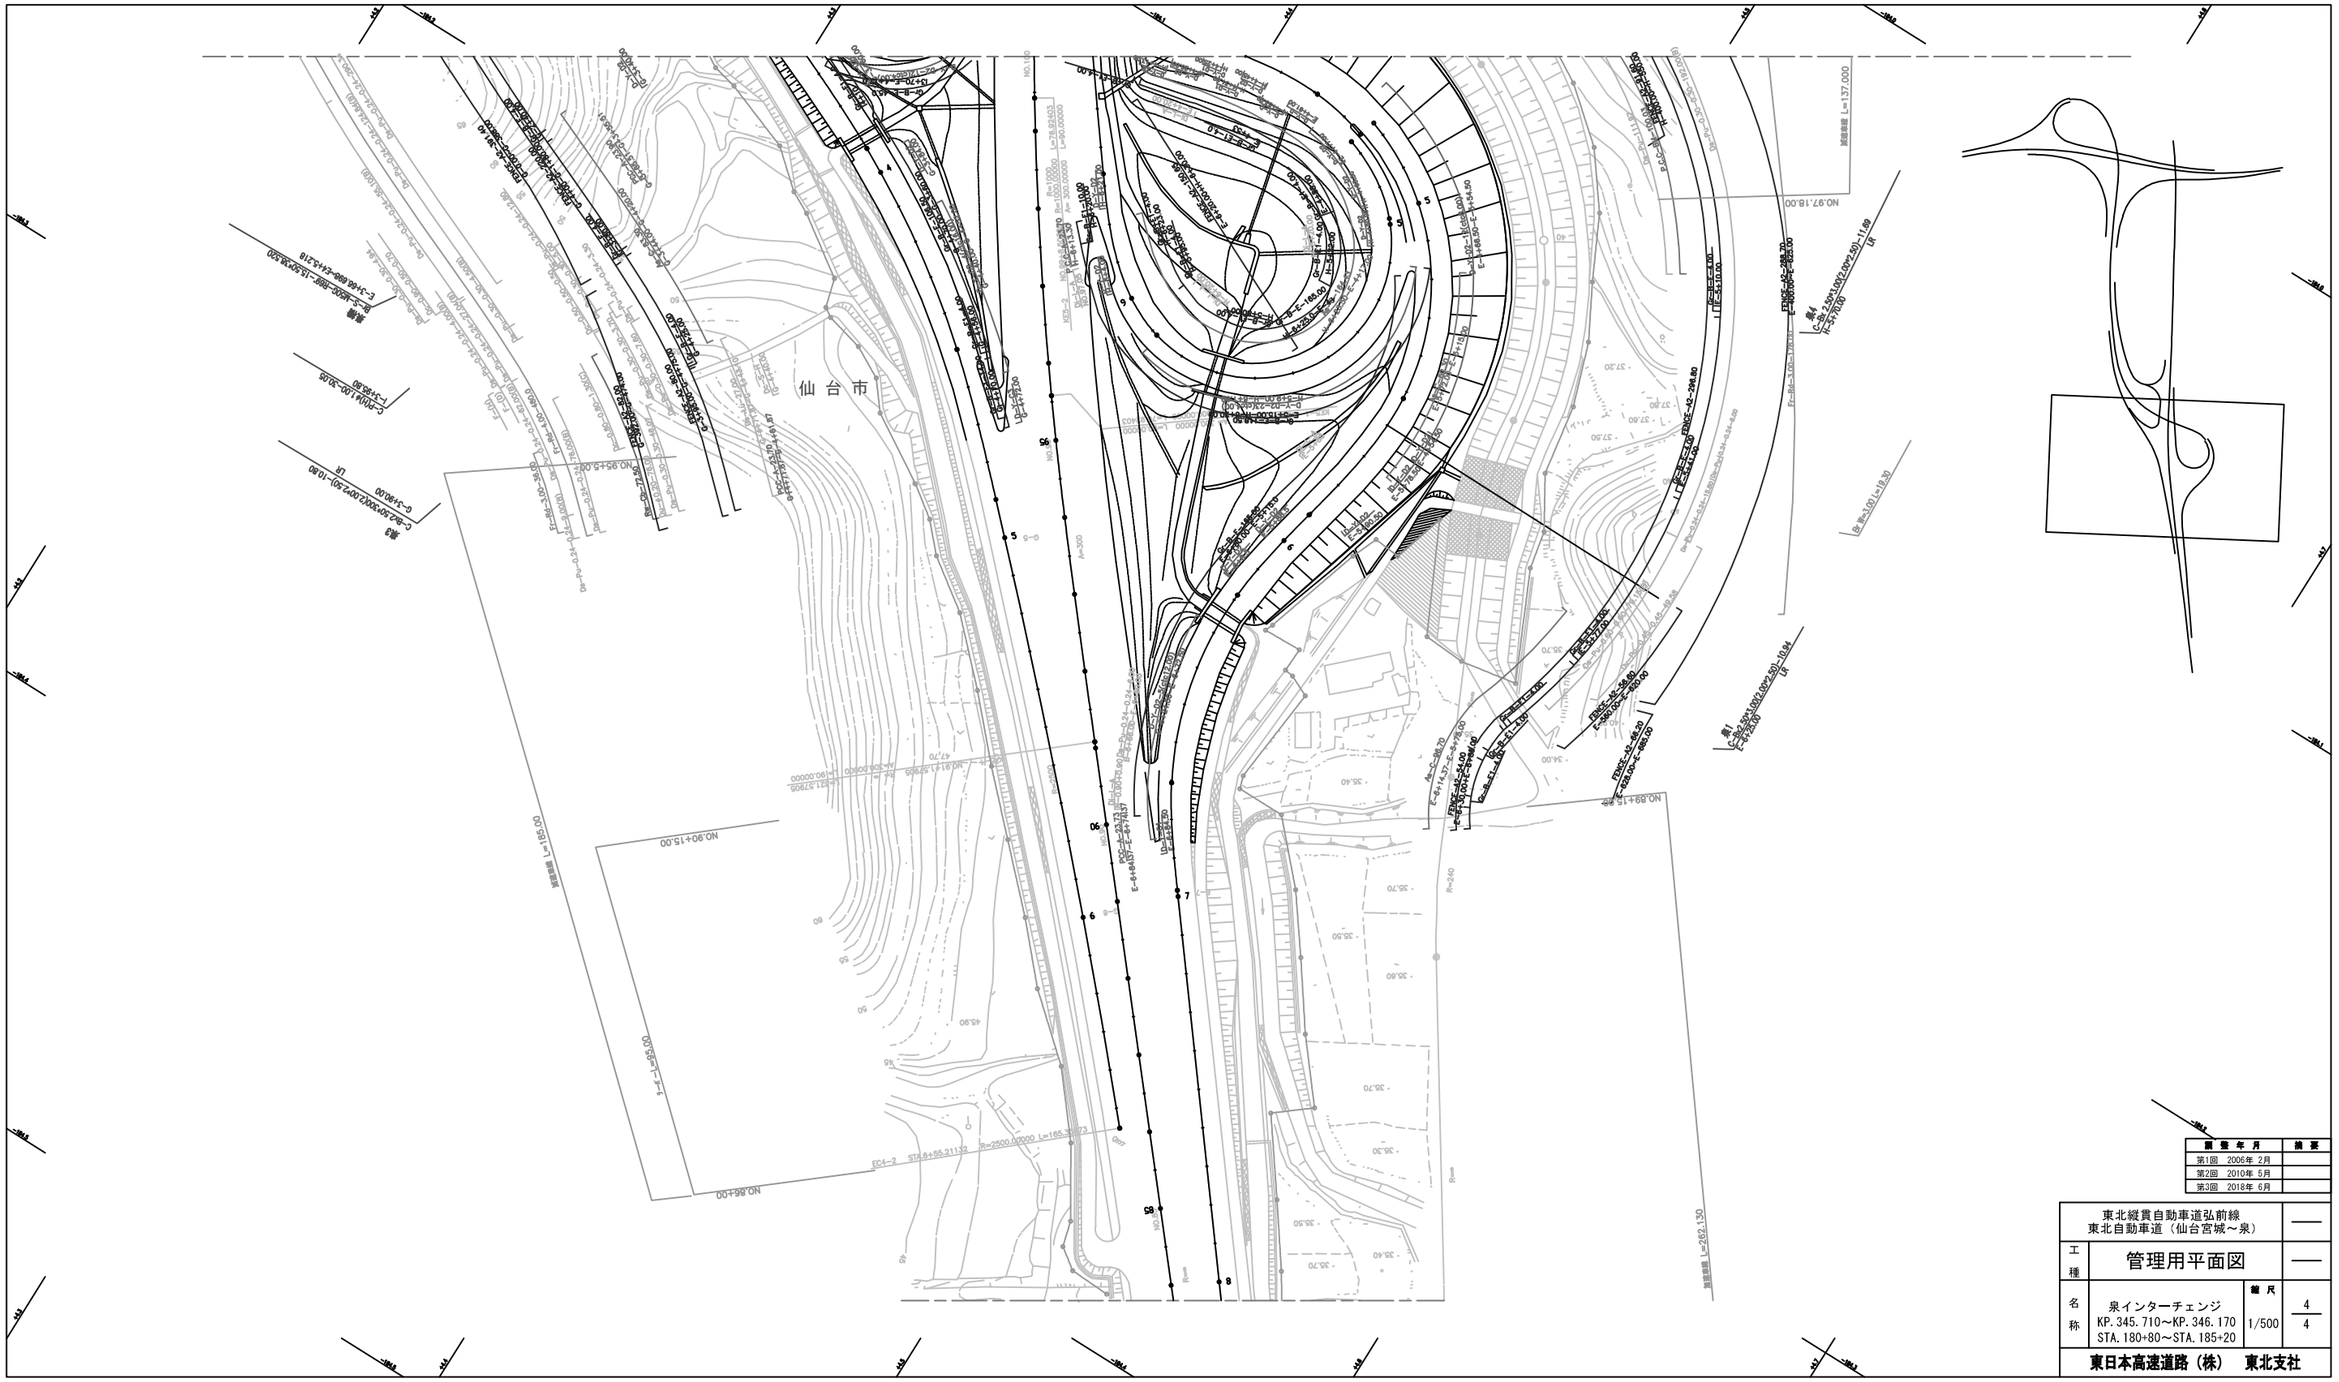
仙台市
NO.97+18.00
NO.89+15.00
NO.86+00
NO.90+15.00
延長=185.00
延長=262.130
延長=137.000
R=2500.00000 L=165.30173
R=240
R=∞
R=100
R=∞
R=∞
R=∞

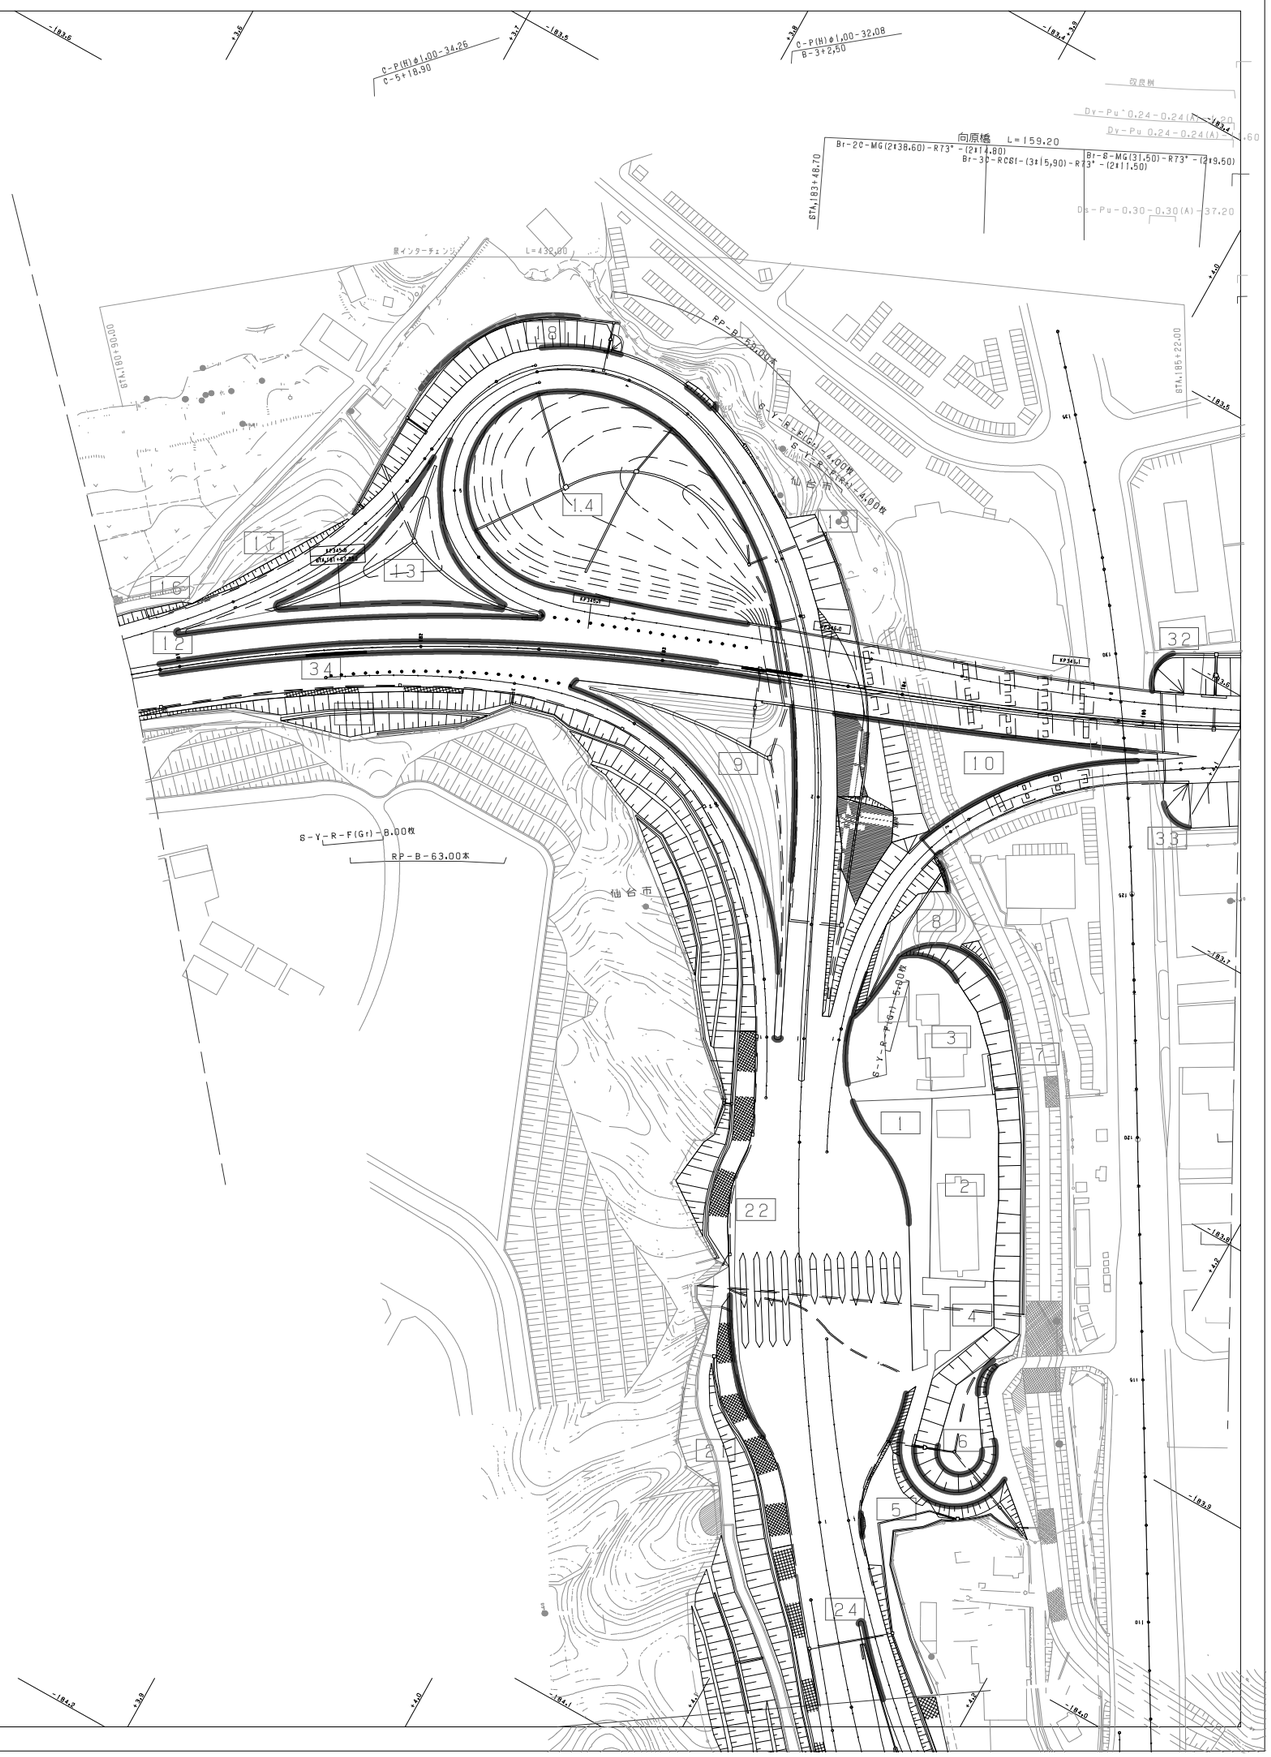

調整年月	摘要
第1回 2006年 2月	
第2回 2010年 5月	
第3回 2018年 6月	

東北縦貫自動車道弘前線 東北自動車道（泉～富谷JCT）			——
工種	管理用平面図		——
名称	KP.345.712～KP.346.172 STA.180+80～STA.185+40	縮尺 1/1000	1 6
東日本高速道路（株） 東北支社			



調整年月	摘要
第1回 2006年 2月	
第2回 2010年 5月	
第3回 2018年 6月	

東北縦貫自動車道弘前線 東北自動車道（泉～富谷JCT）			——
工種	管理用平面図		——
名称	KP.345.712～KP.346.172 STA.180+80～STA.185+40	縮尺 1/1000	2 6
東日本高速道路（株） 東北支社			

東北縦貫自動車道弘前線 東北自動車道(泉～富谷JCT)		——
工種	管理用平面図	——
名称	KP.346.172～KP.346.713 STA.185+40～STA.190+80	縮尺 1/1000
		3/6
東日本高速道路(株) 東北支社		

調整年月	摘要
第1回 2006年 2月	
第2回 2010年 5月	
第3回 2012年 4月	
第4回 2016年 1月	
第5回 2018年 6月	

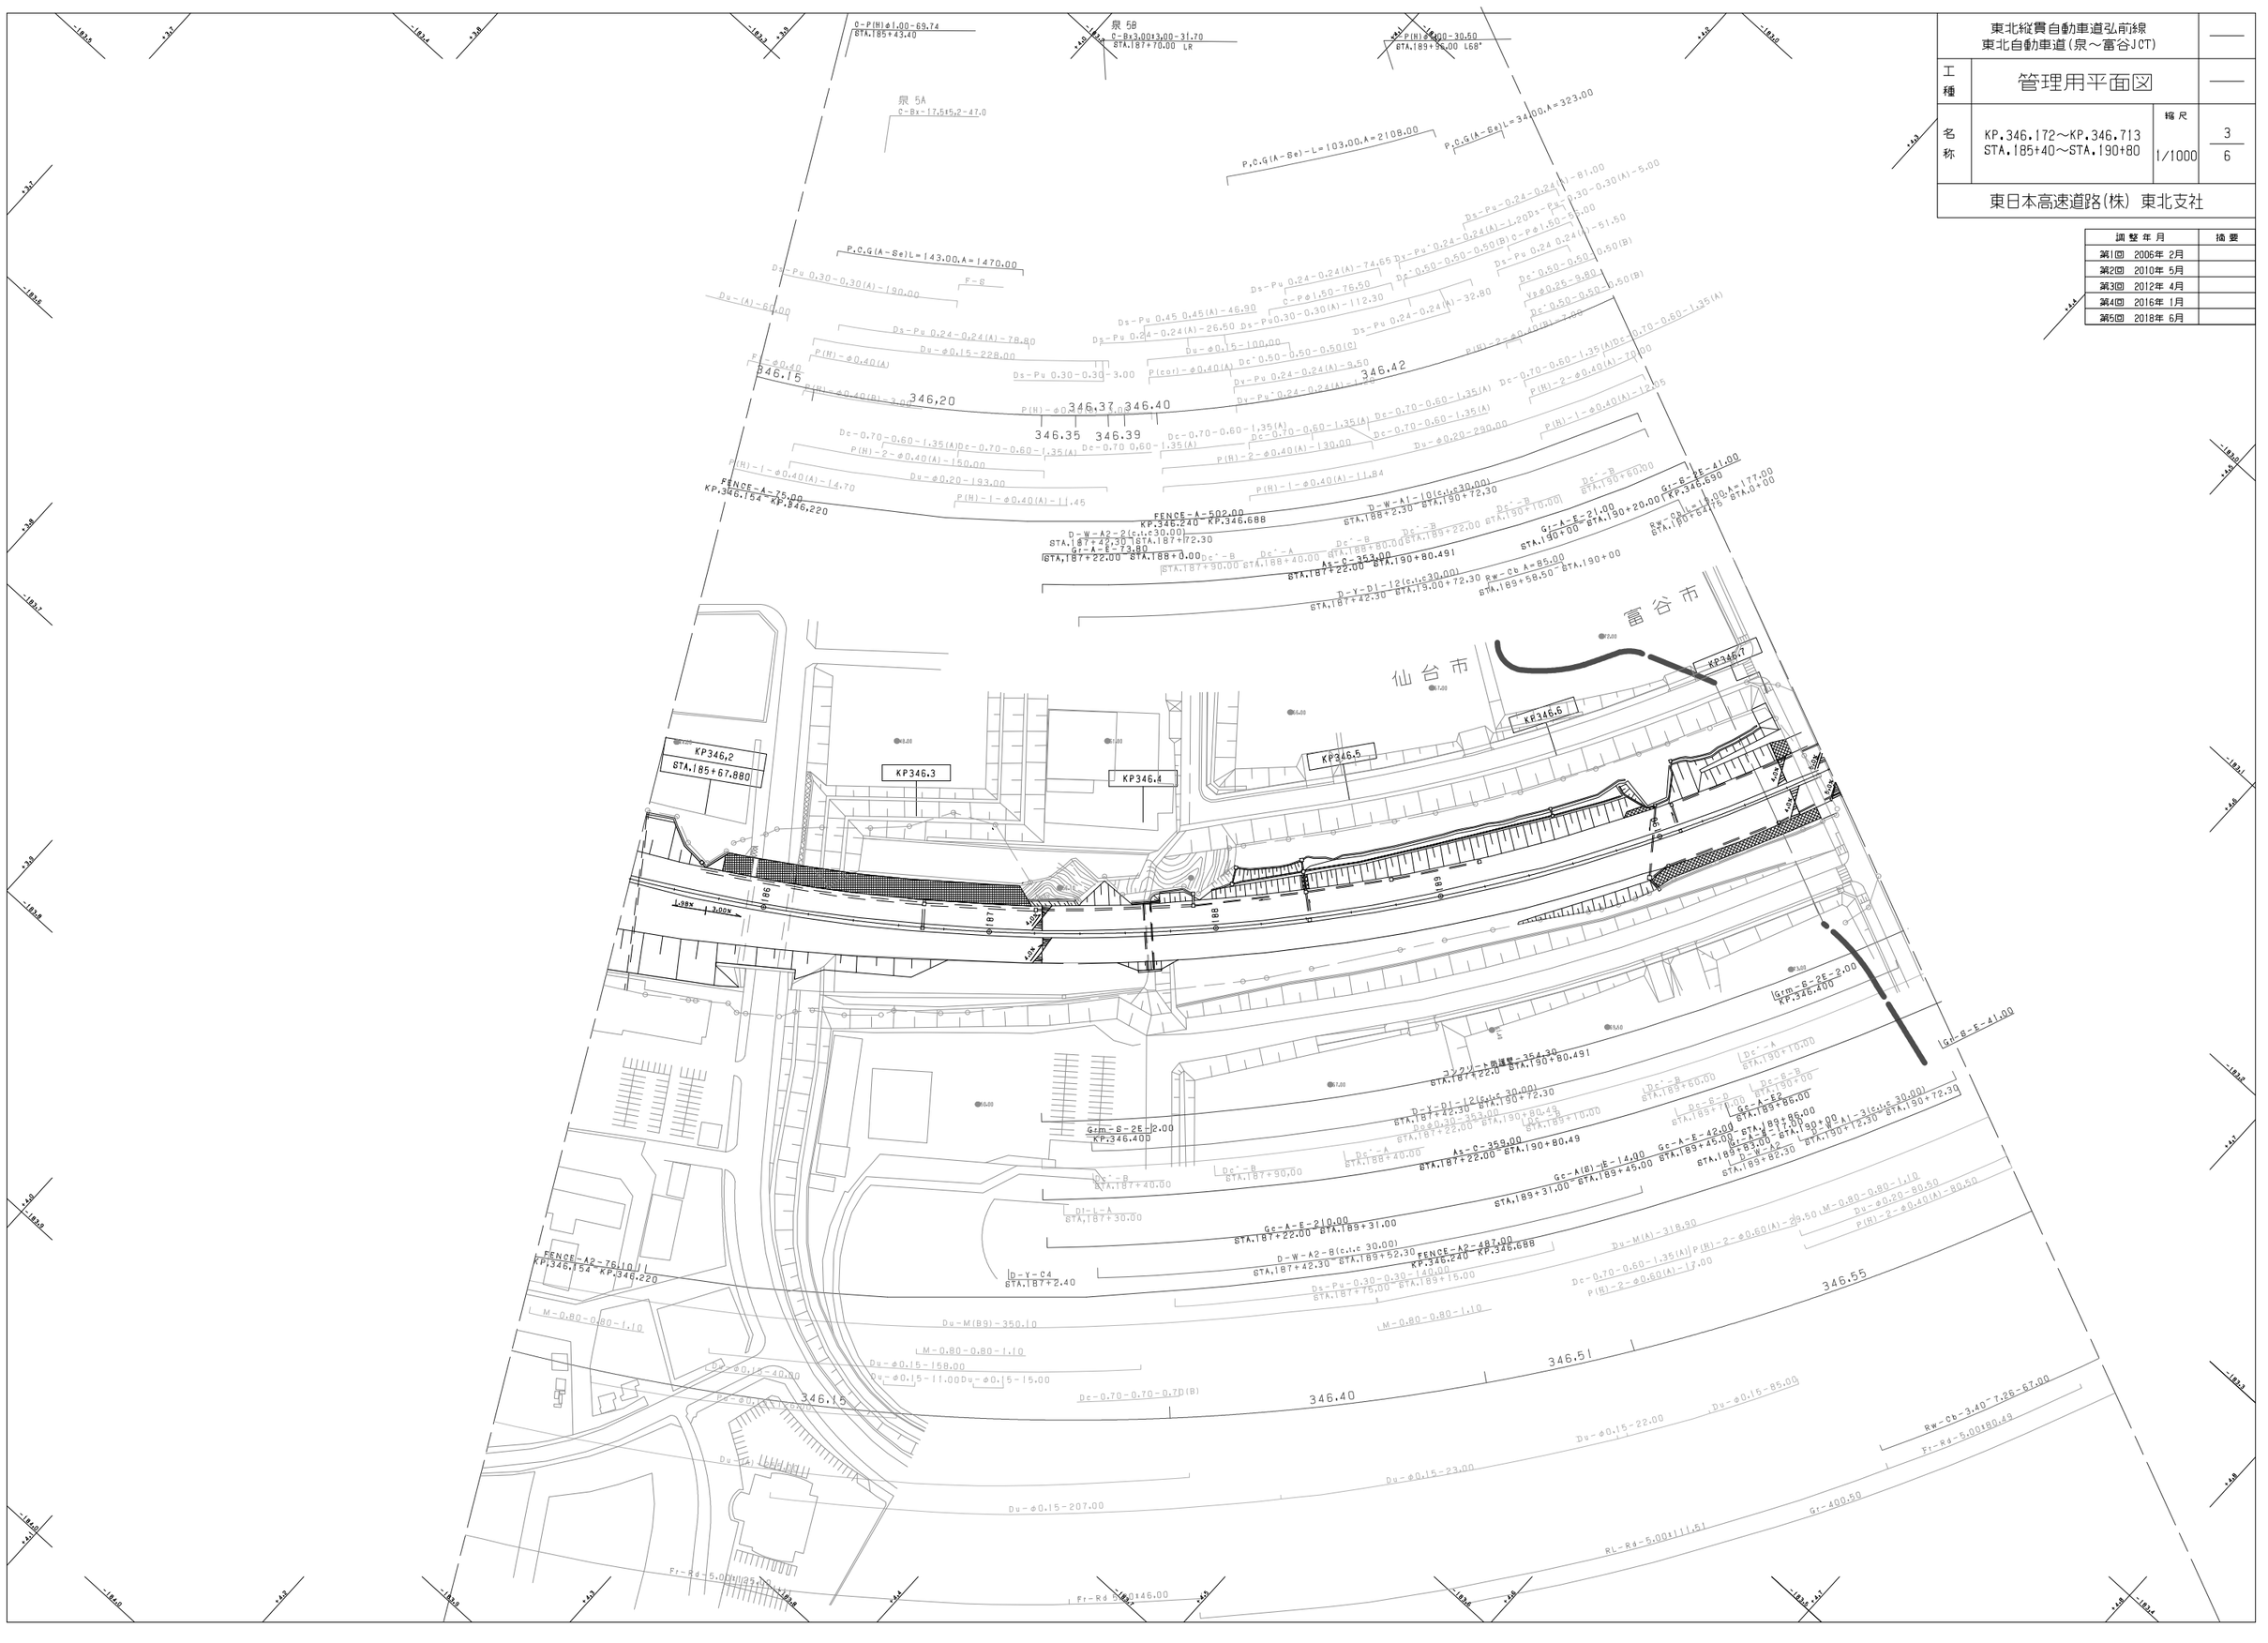

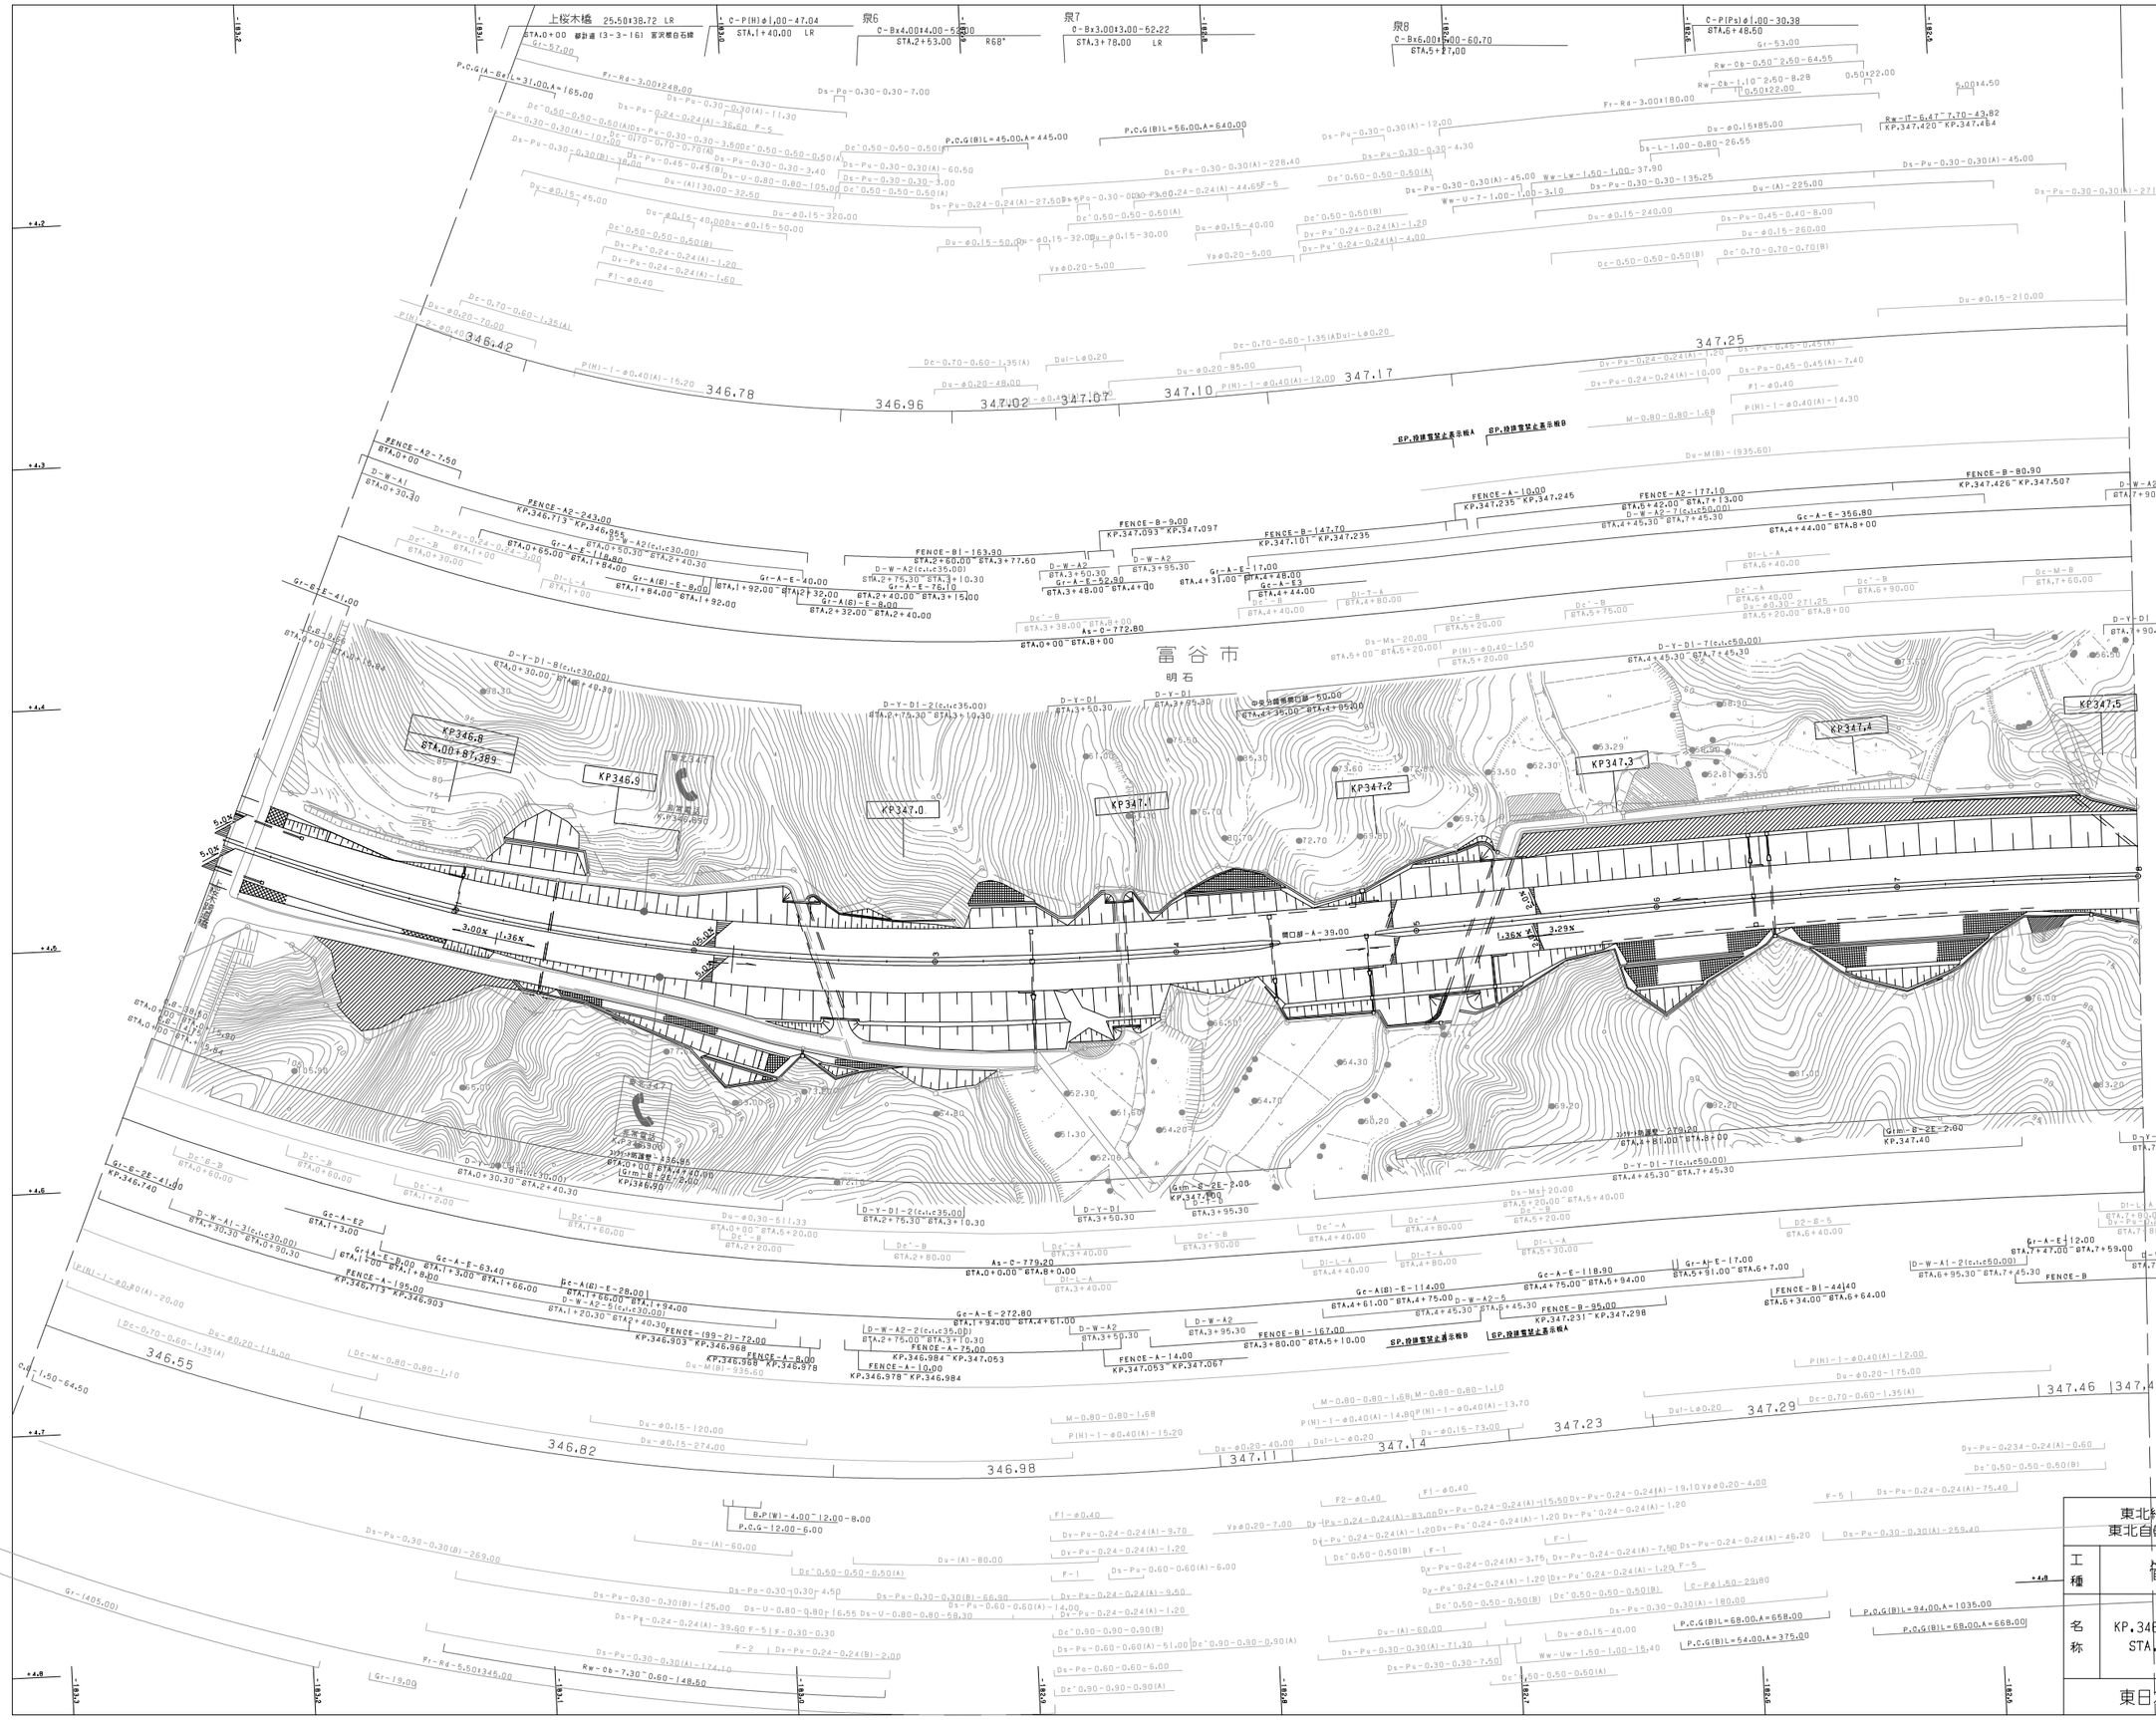

調整年月	摘要
第1回 2006年 2月	
第2回 2010年 5月	
第3回 2016年 1月	
第4回 2018年 6月	

東北縦貫自動車道弘前線
東北自動車道(泉～富谷JCT)

工種	管理用平面図		
名称	KP.346.713～KP.347.513 STA.0+00～STA.8+00	縮尺 1/1000	4 6

東日本高速道路(株) 東北支社

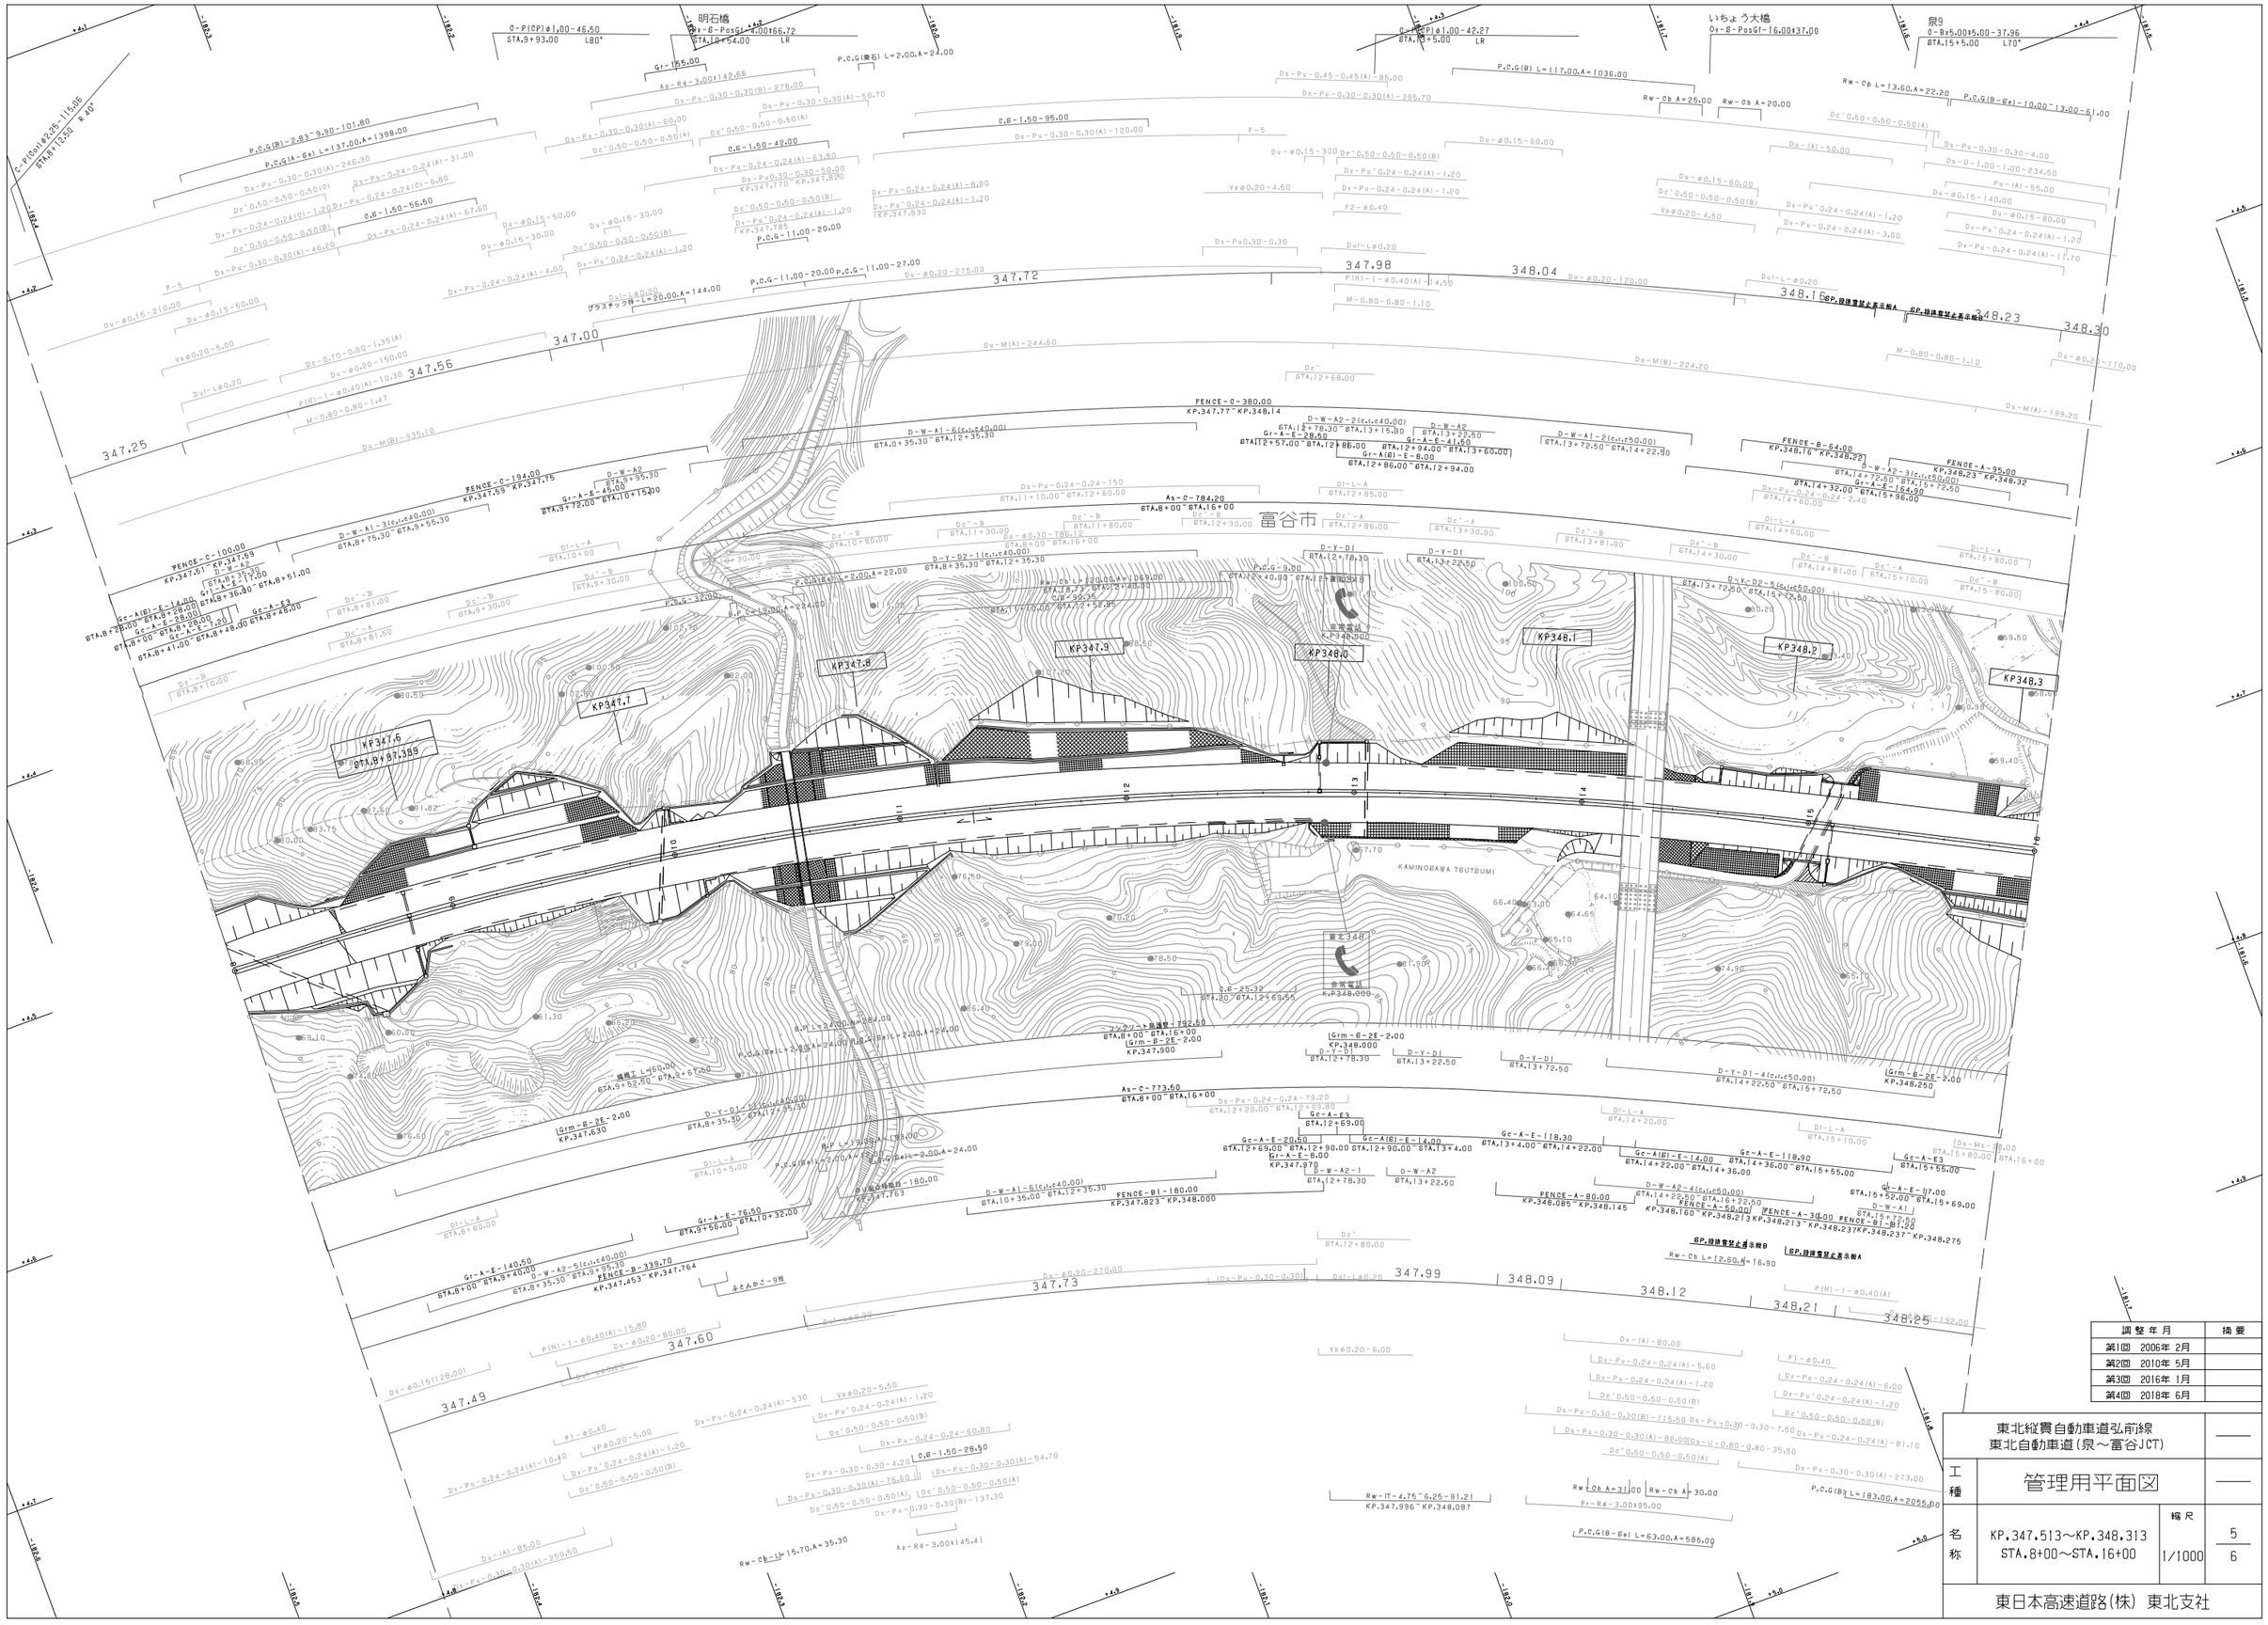

調整年月		摘要
第1回	2006年 2月	
第2回	2010年 5月	
第3回	2016年 1月	
第4回	2018年 6月	

東北縦貫自動車道弘前線 東北自動車道(泉～富谷JCT)			——
工種	管理用平面図		——
名称	KP.347.513～KP.348.313 STA.8+00～STA.16+00	縮尺 1/1000	5 6
東日本高速道路(株) 東北支社			

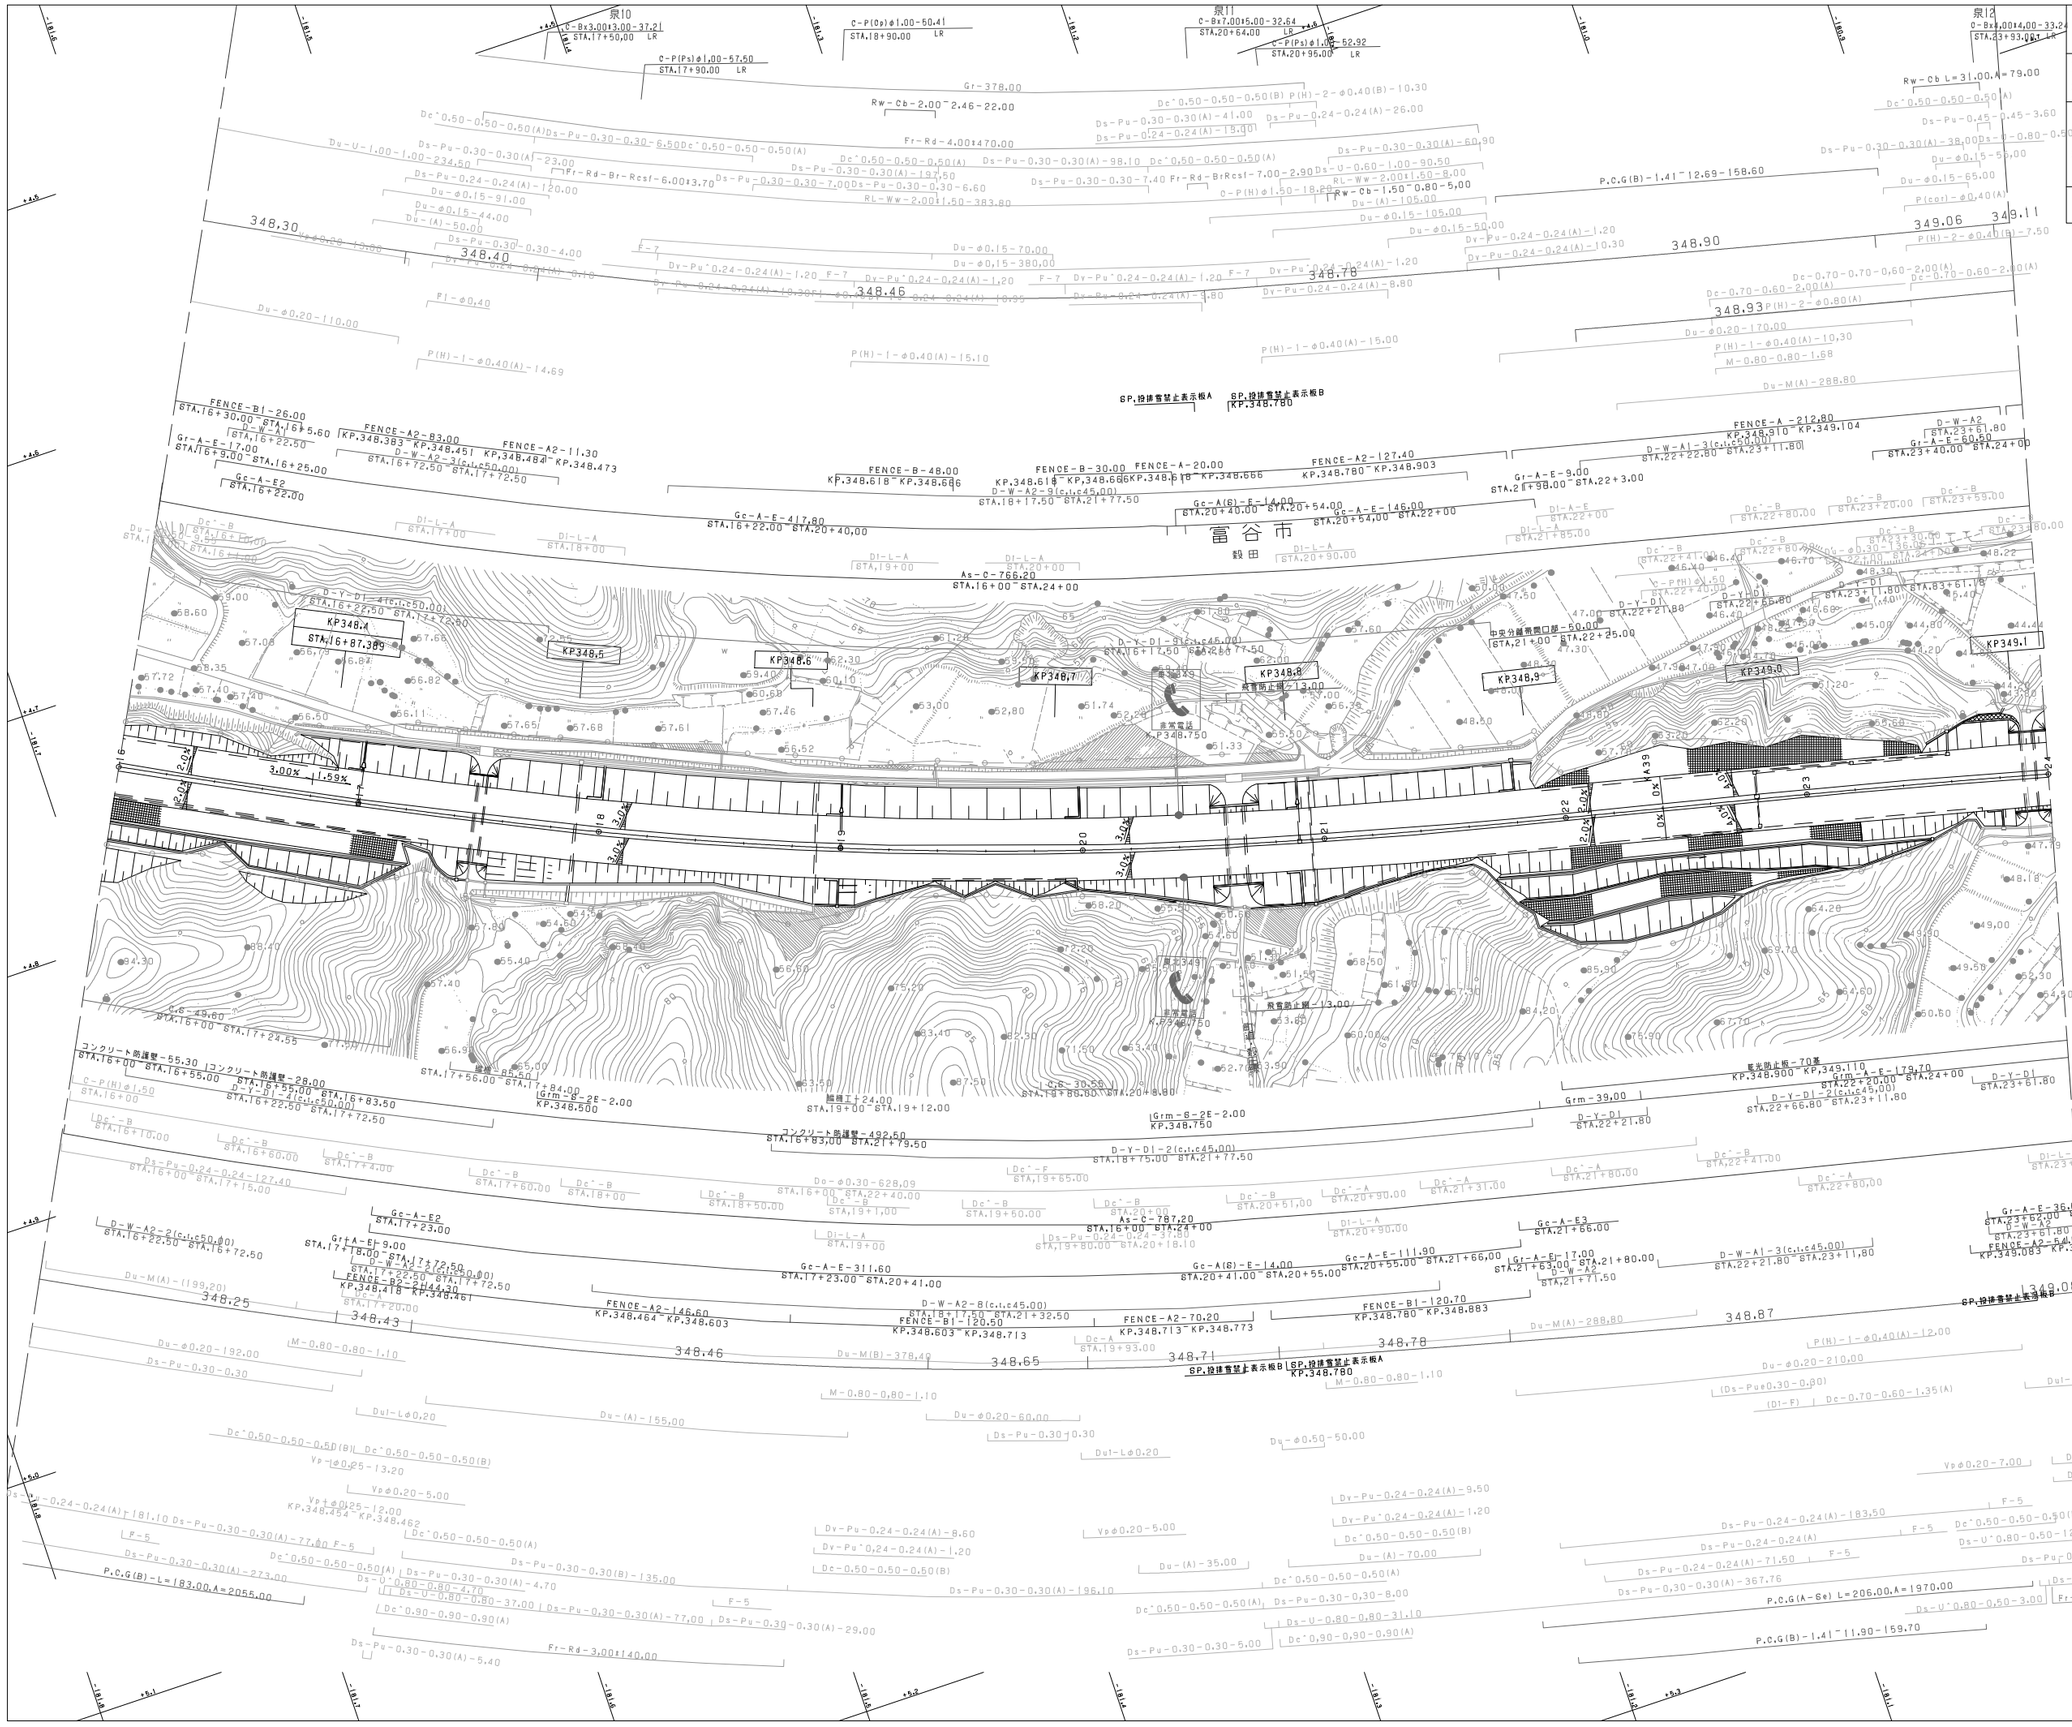

東北縦貫自動車道弘前線 東北自動車道(泉～富谷JCT)			
工種	管理用平面図		
名称	KP.348.313～KP.349.113 STA.16+00～STA.24+00	縮尺 1/1000	6 6
東日本高速道路(株) 東北支社			

調整年月	摘要
第1回 2006年 2月	
第2回 2010年 5月	
第3回 2018年 6月	

調整年月	摘要
第1回 2006年 2月	
第2回 2010年 5月	
第3回 2018年 6月	

東北縦貫自動車道弘前線
東北自動車道（富谷JCT～大和）

工種：管理用平面図

名称：KP.349.113～KP.349.913
STA.24+00～STA.32+00

縮尺：1/1000

1
10

東日本高速道路(株) 東北支社

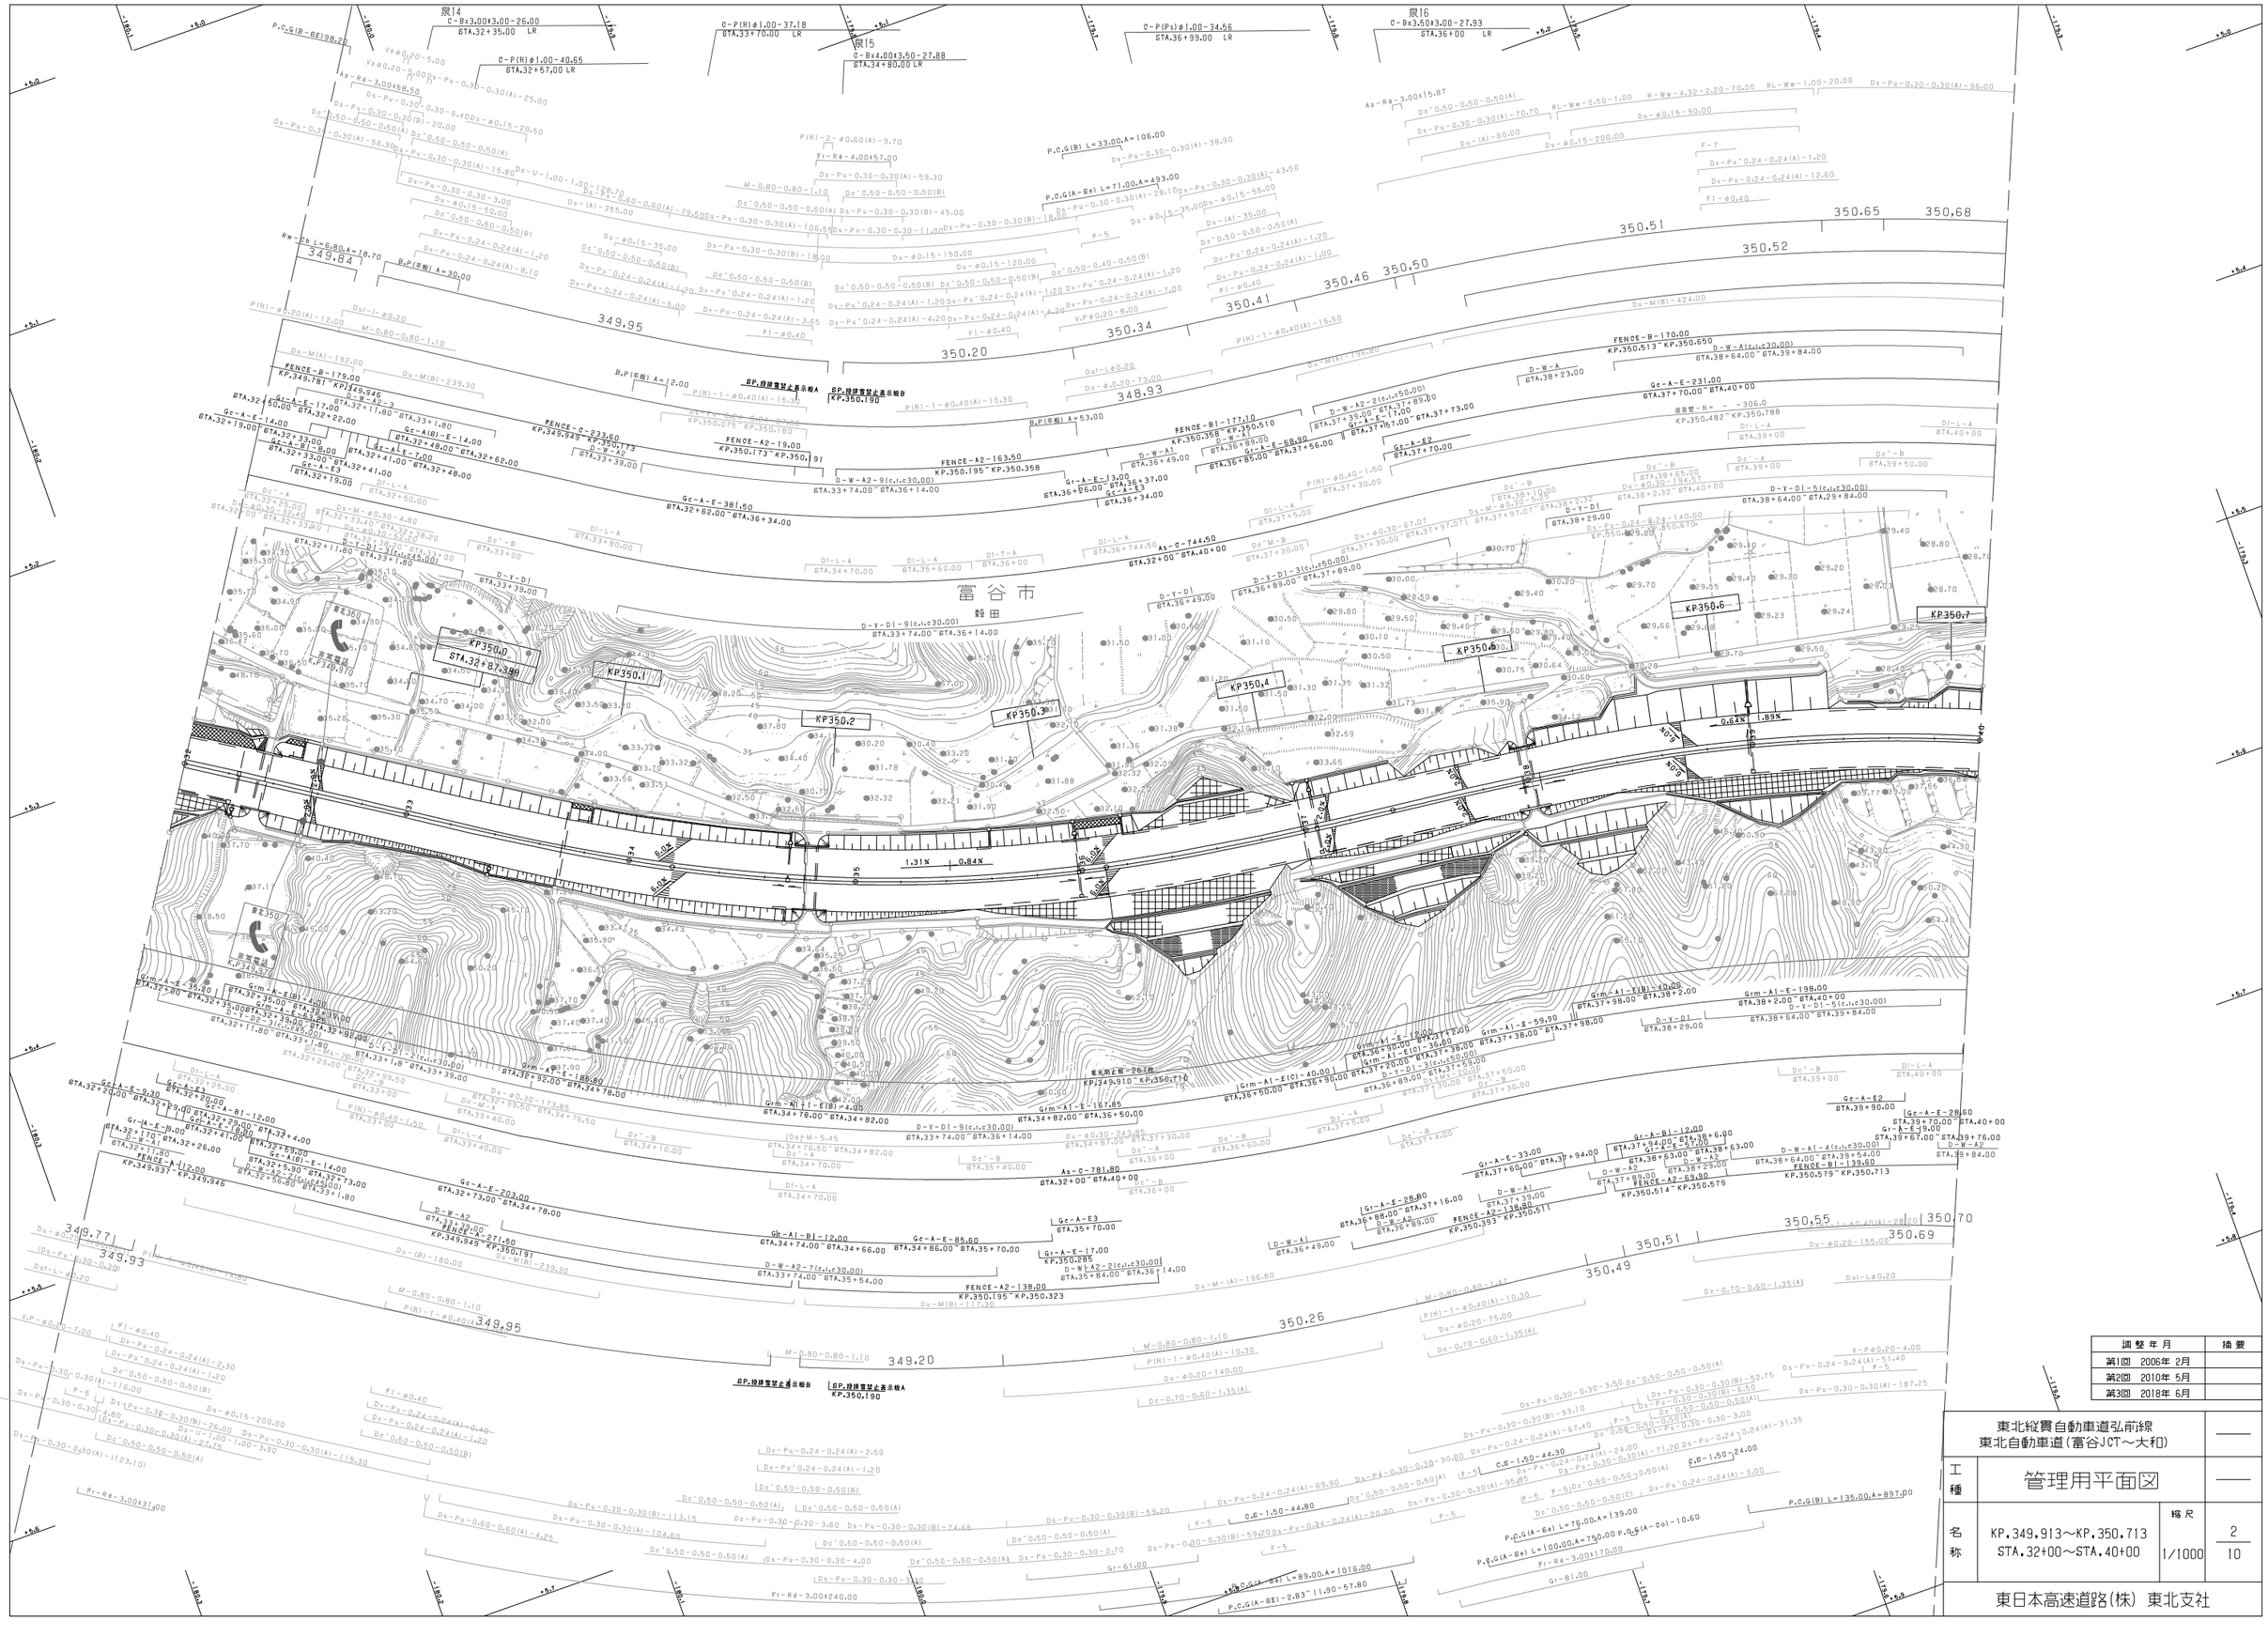

調整年月	摘要
第1回 2006年 2月	
第2回 2010年 5月	
第3回 2018年 6月	

東北縦貫自動車道弘前線
東北自動車道(富谷JCT～大和)

工種	管理用平面図		
名称	KP.349.913～KP.350.713 STA.32+00～STA.40+00	縮尺 1/1000	2 10

東日本高速道路(株) 東北支社

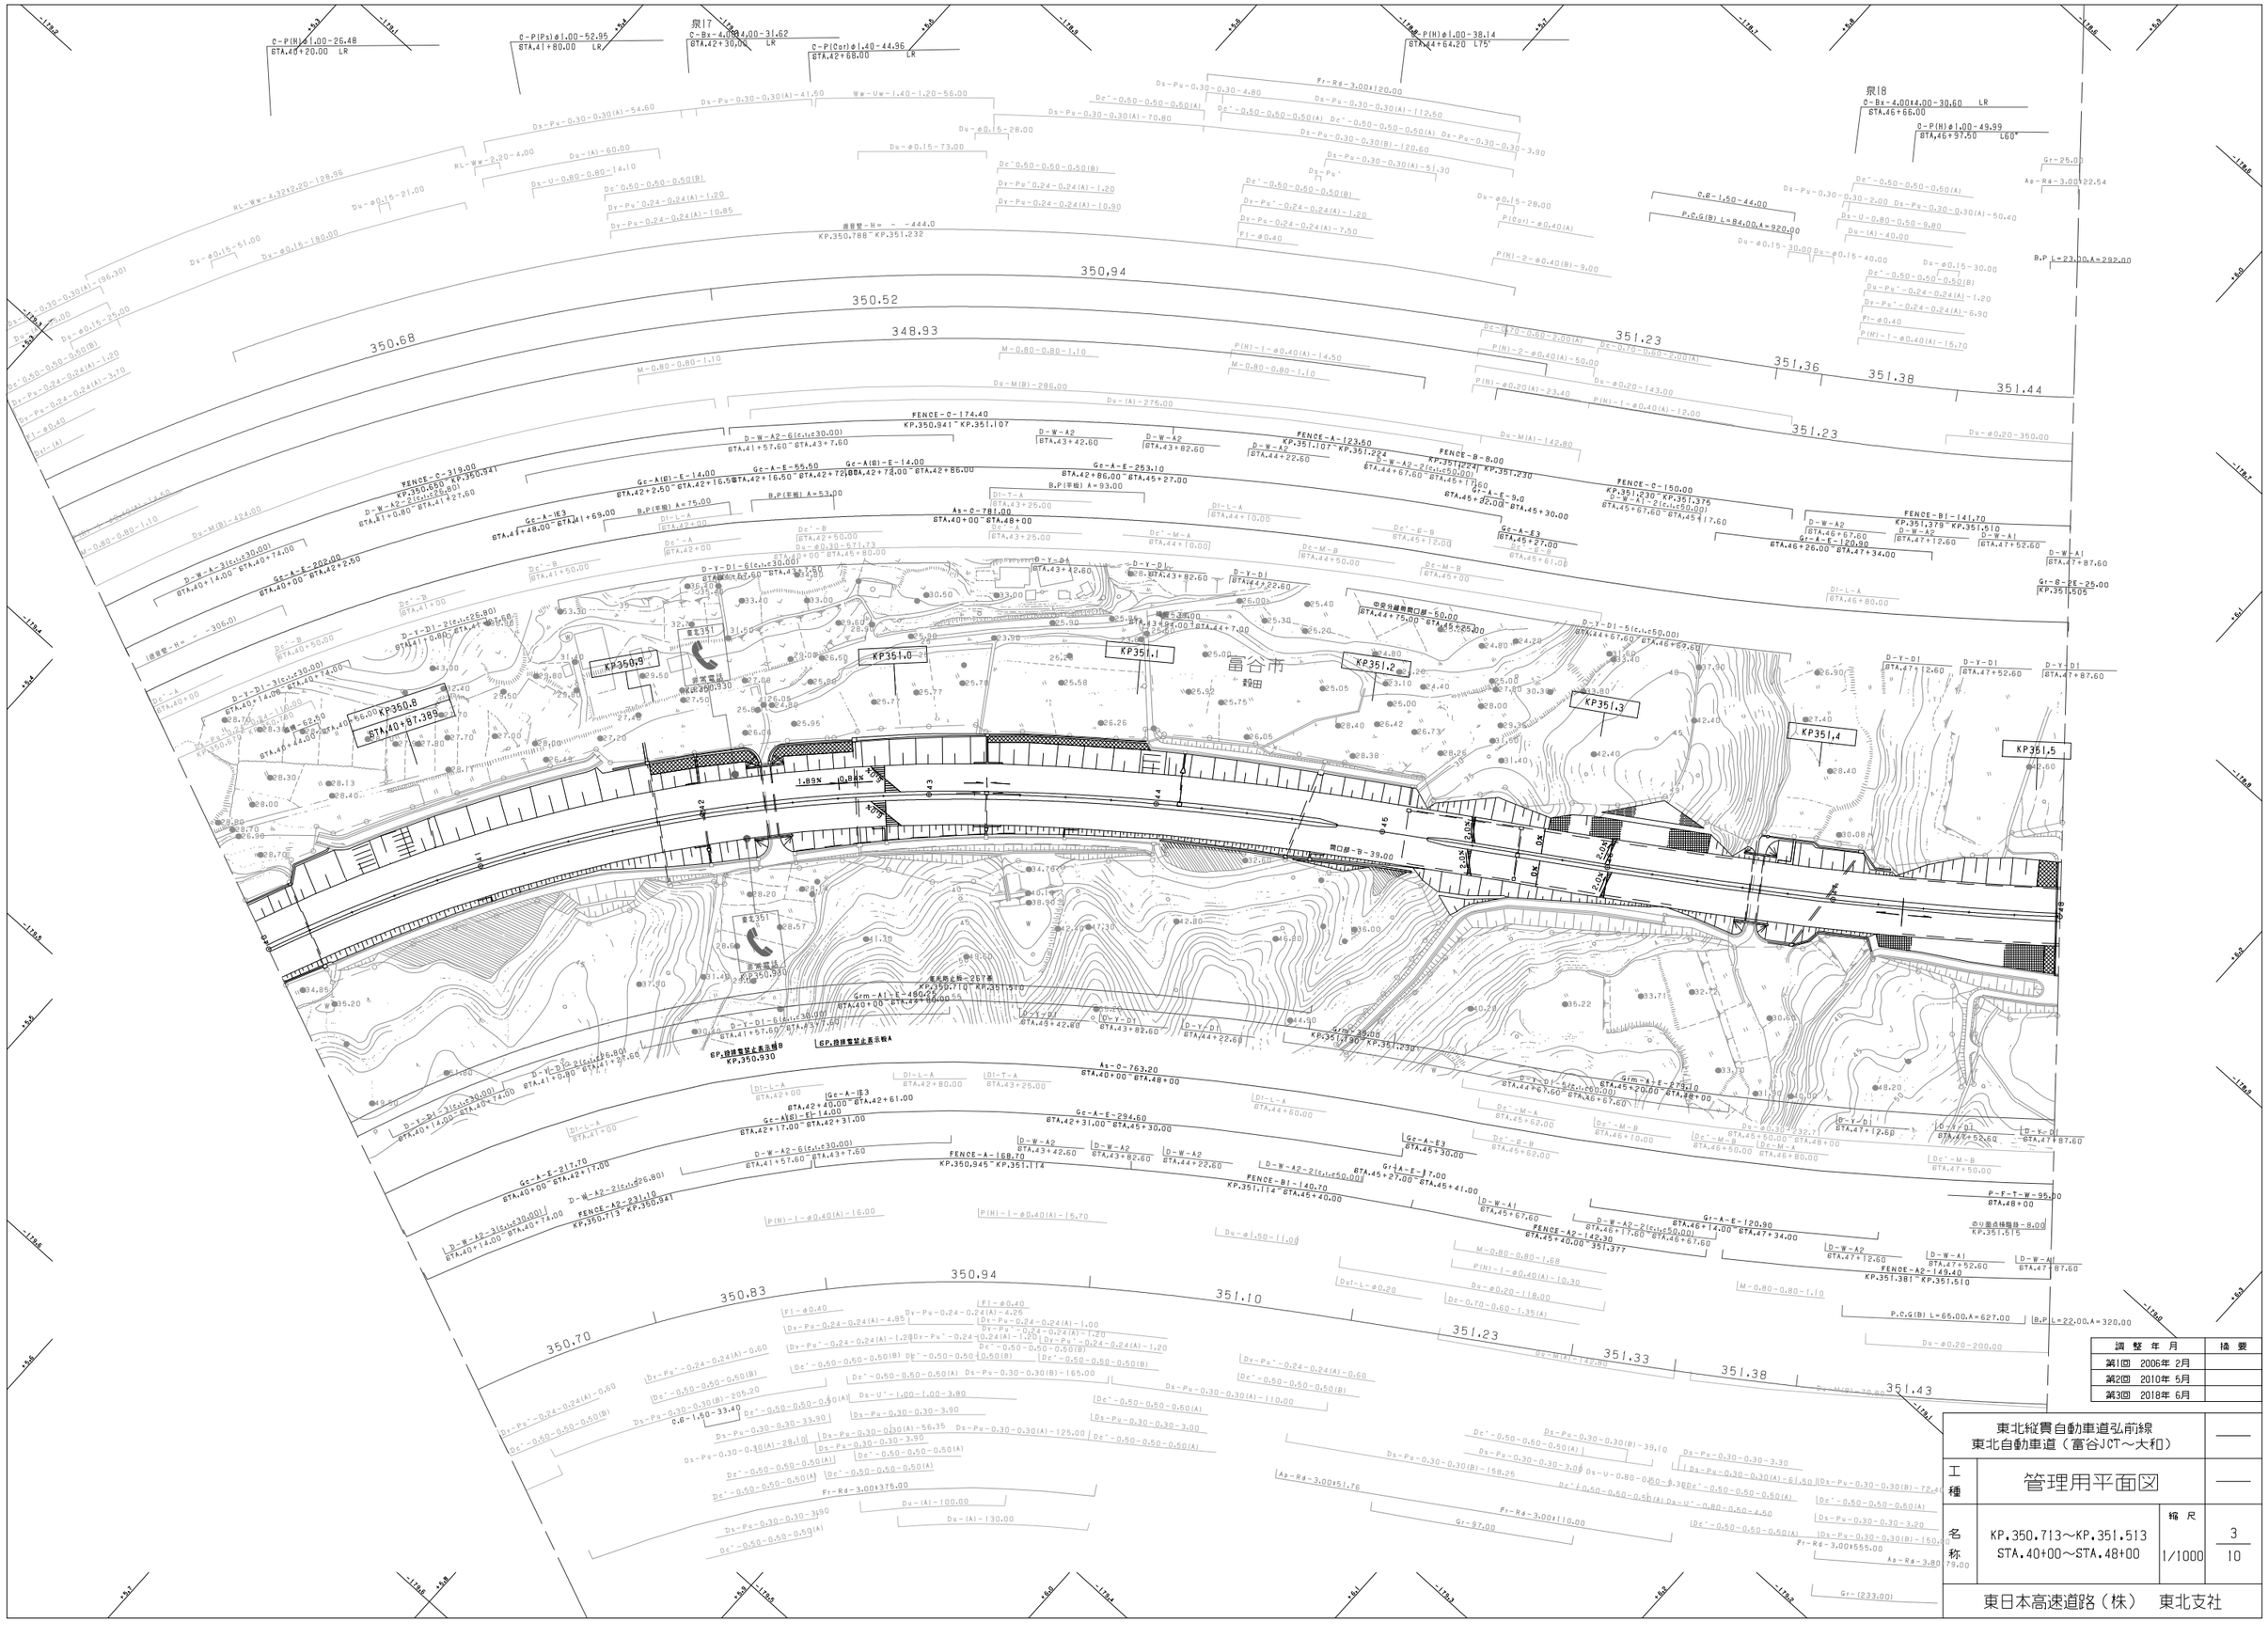

調整年月	摘要
第1回　2006年 2月	
第2回　2010年 5月	
第3回　2018年 6月	

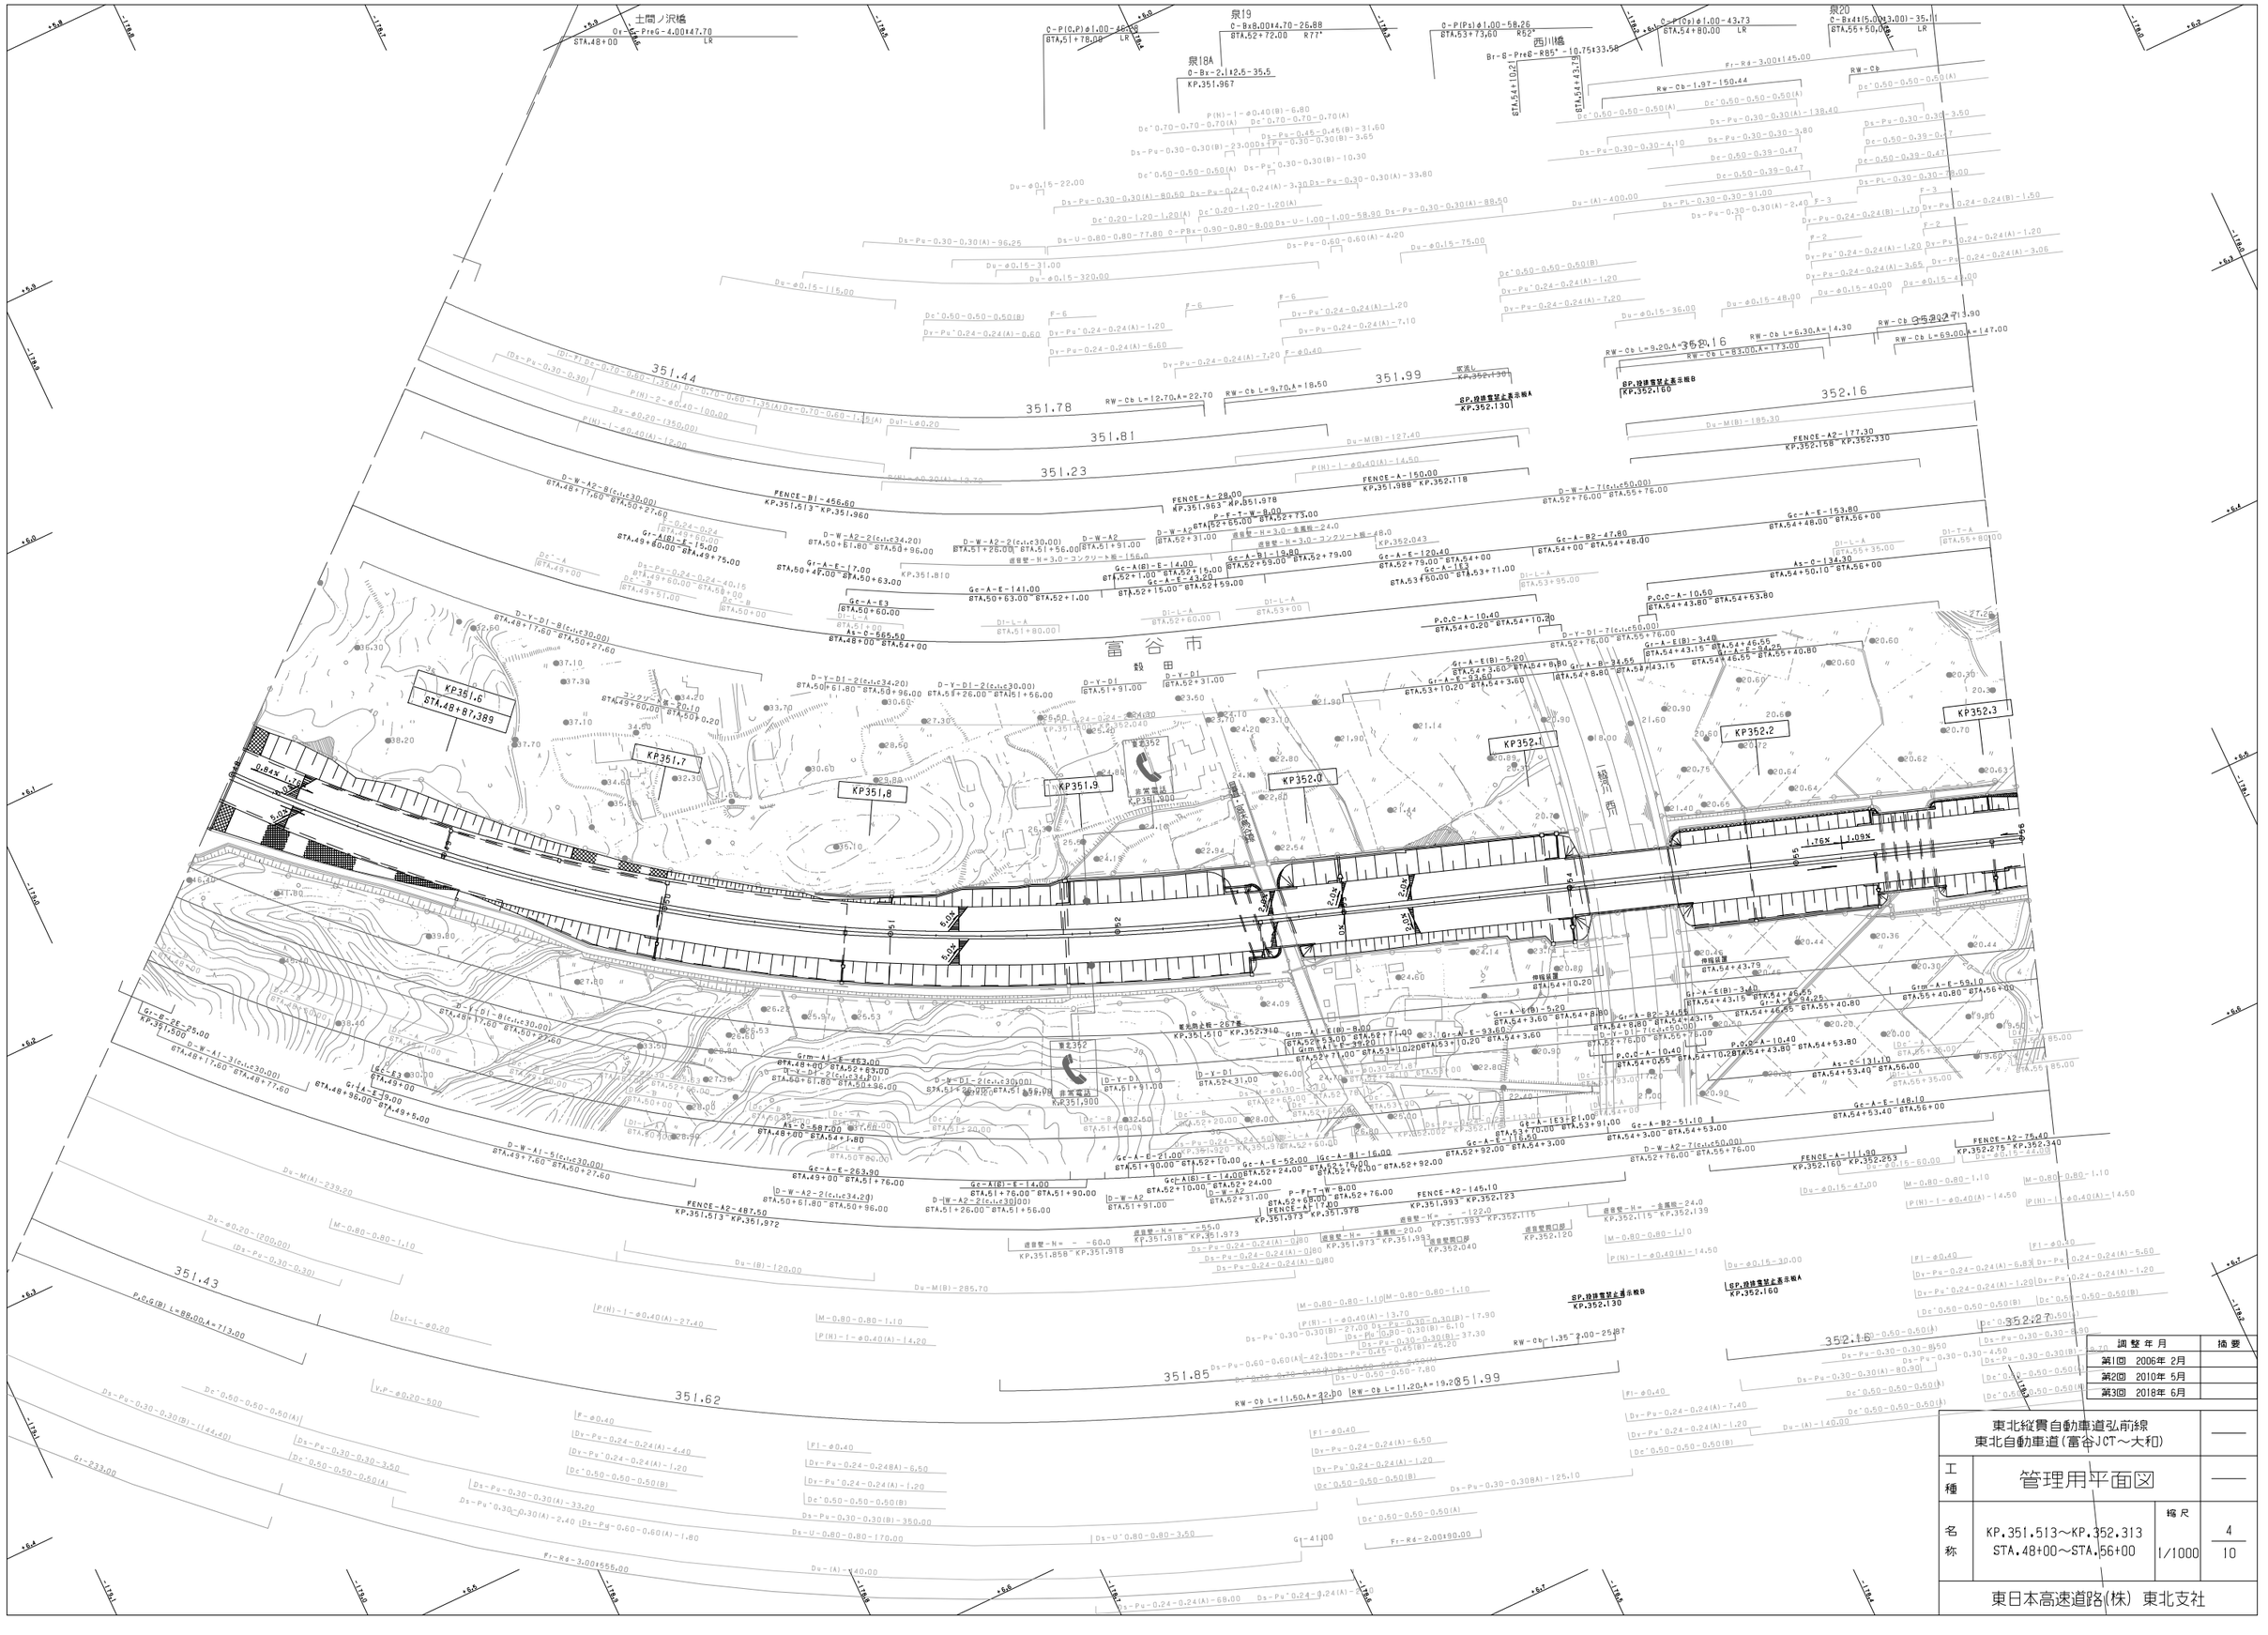
士間ノ沢橋
泉19
泉18A
西川橋
泉20
富谷市
穀田
KP351.6
KP351.7
KP351.8
KP351.9
KP352.0
KP352.1
KP352.2
KP352.3
KP351.967
KP351.513
KP352.313
KP351.810
KP352.040
KP352.043
KP352.120
KP352.130
KP352.160
KP352.158
KP352.330
KP352.275
KP352.340
KP352.253
KP351.858
KP351.818
KP351.973
KP351.978
KP351.993
KP352.115
KP352.139
KP351.900
KP352.352
KP352.310
KP352.040
KP352.002
KP352.082
KP352.115
KP352.123
KP352.120
KP352.130
KP352.160
KP352.158
KP352.330
KP352.340
KP352.253
KP352.275
KP351.513
KP351.972
KP351.973
KP351.978
KP351.993
KP352.115
KP352.139
KP351.858
KP351.818
KP351.973
KP351.993
KP352.040

富谷市

調整年月	摘要
第1回 2006年 2月	
第2回 2010年 5月	
第3回 2018年 6月	

東北縦貫自動車道弘前線
東北自動車道（富谷JCT～大和）

工種：管理用平面図

名称：KP.352.313～KP.353.113
STA.56+00～STA.64+00

縮尺：1/1000

5
10

東日本高速道路（株）東北支社

東北縦貫自動車道弘前線
東北自動車道（富谷JCT～大和）

工種：管理用平面図

名称：KP.353.113～KP.353.913
STA.64+00～STA.72+00

縮尺：1/1000

6
10

東日本高速道路（株）　東北支社

調整年月	摘要
第1回　2006年 2月	
第2回　2010年 5月	
第3回　2018年 6月	

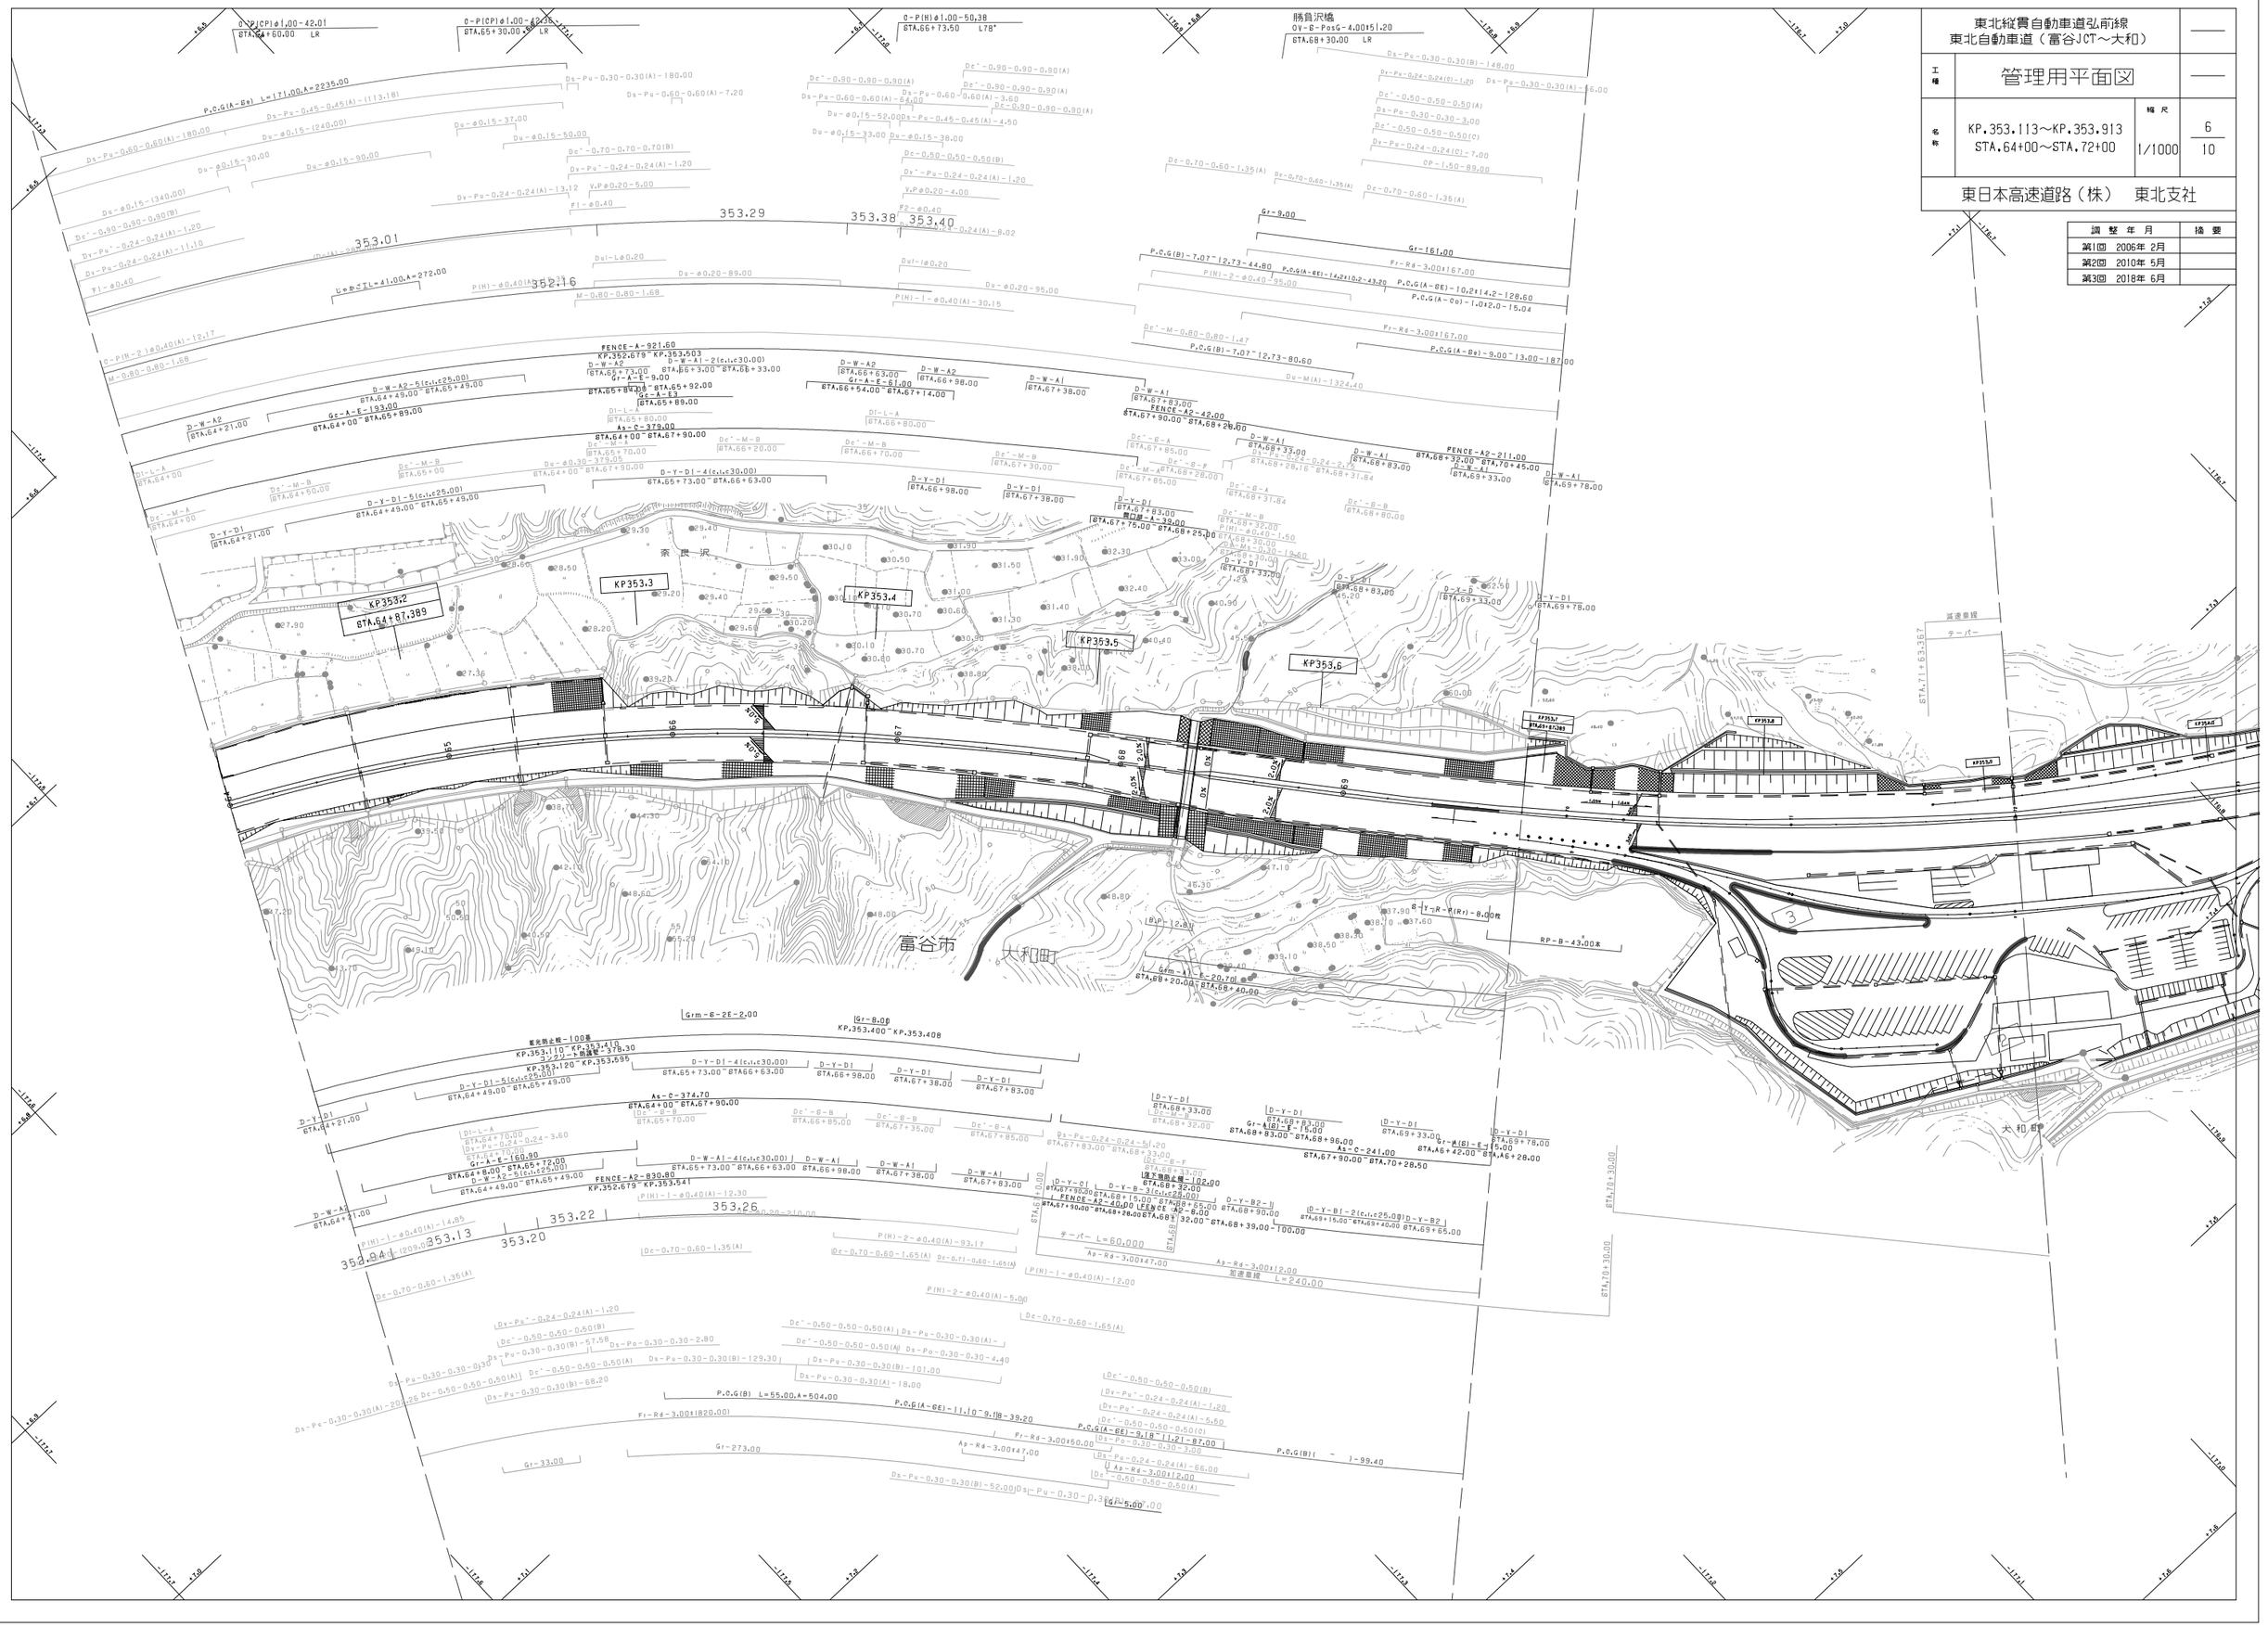

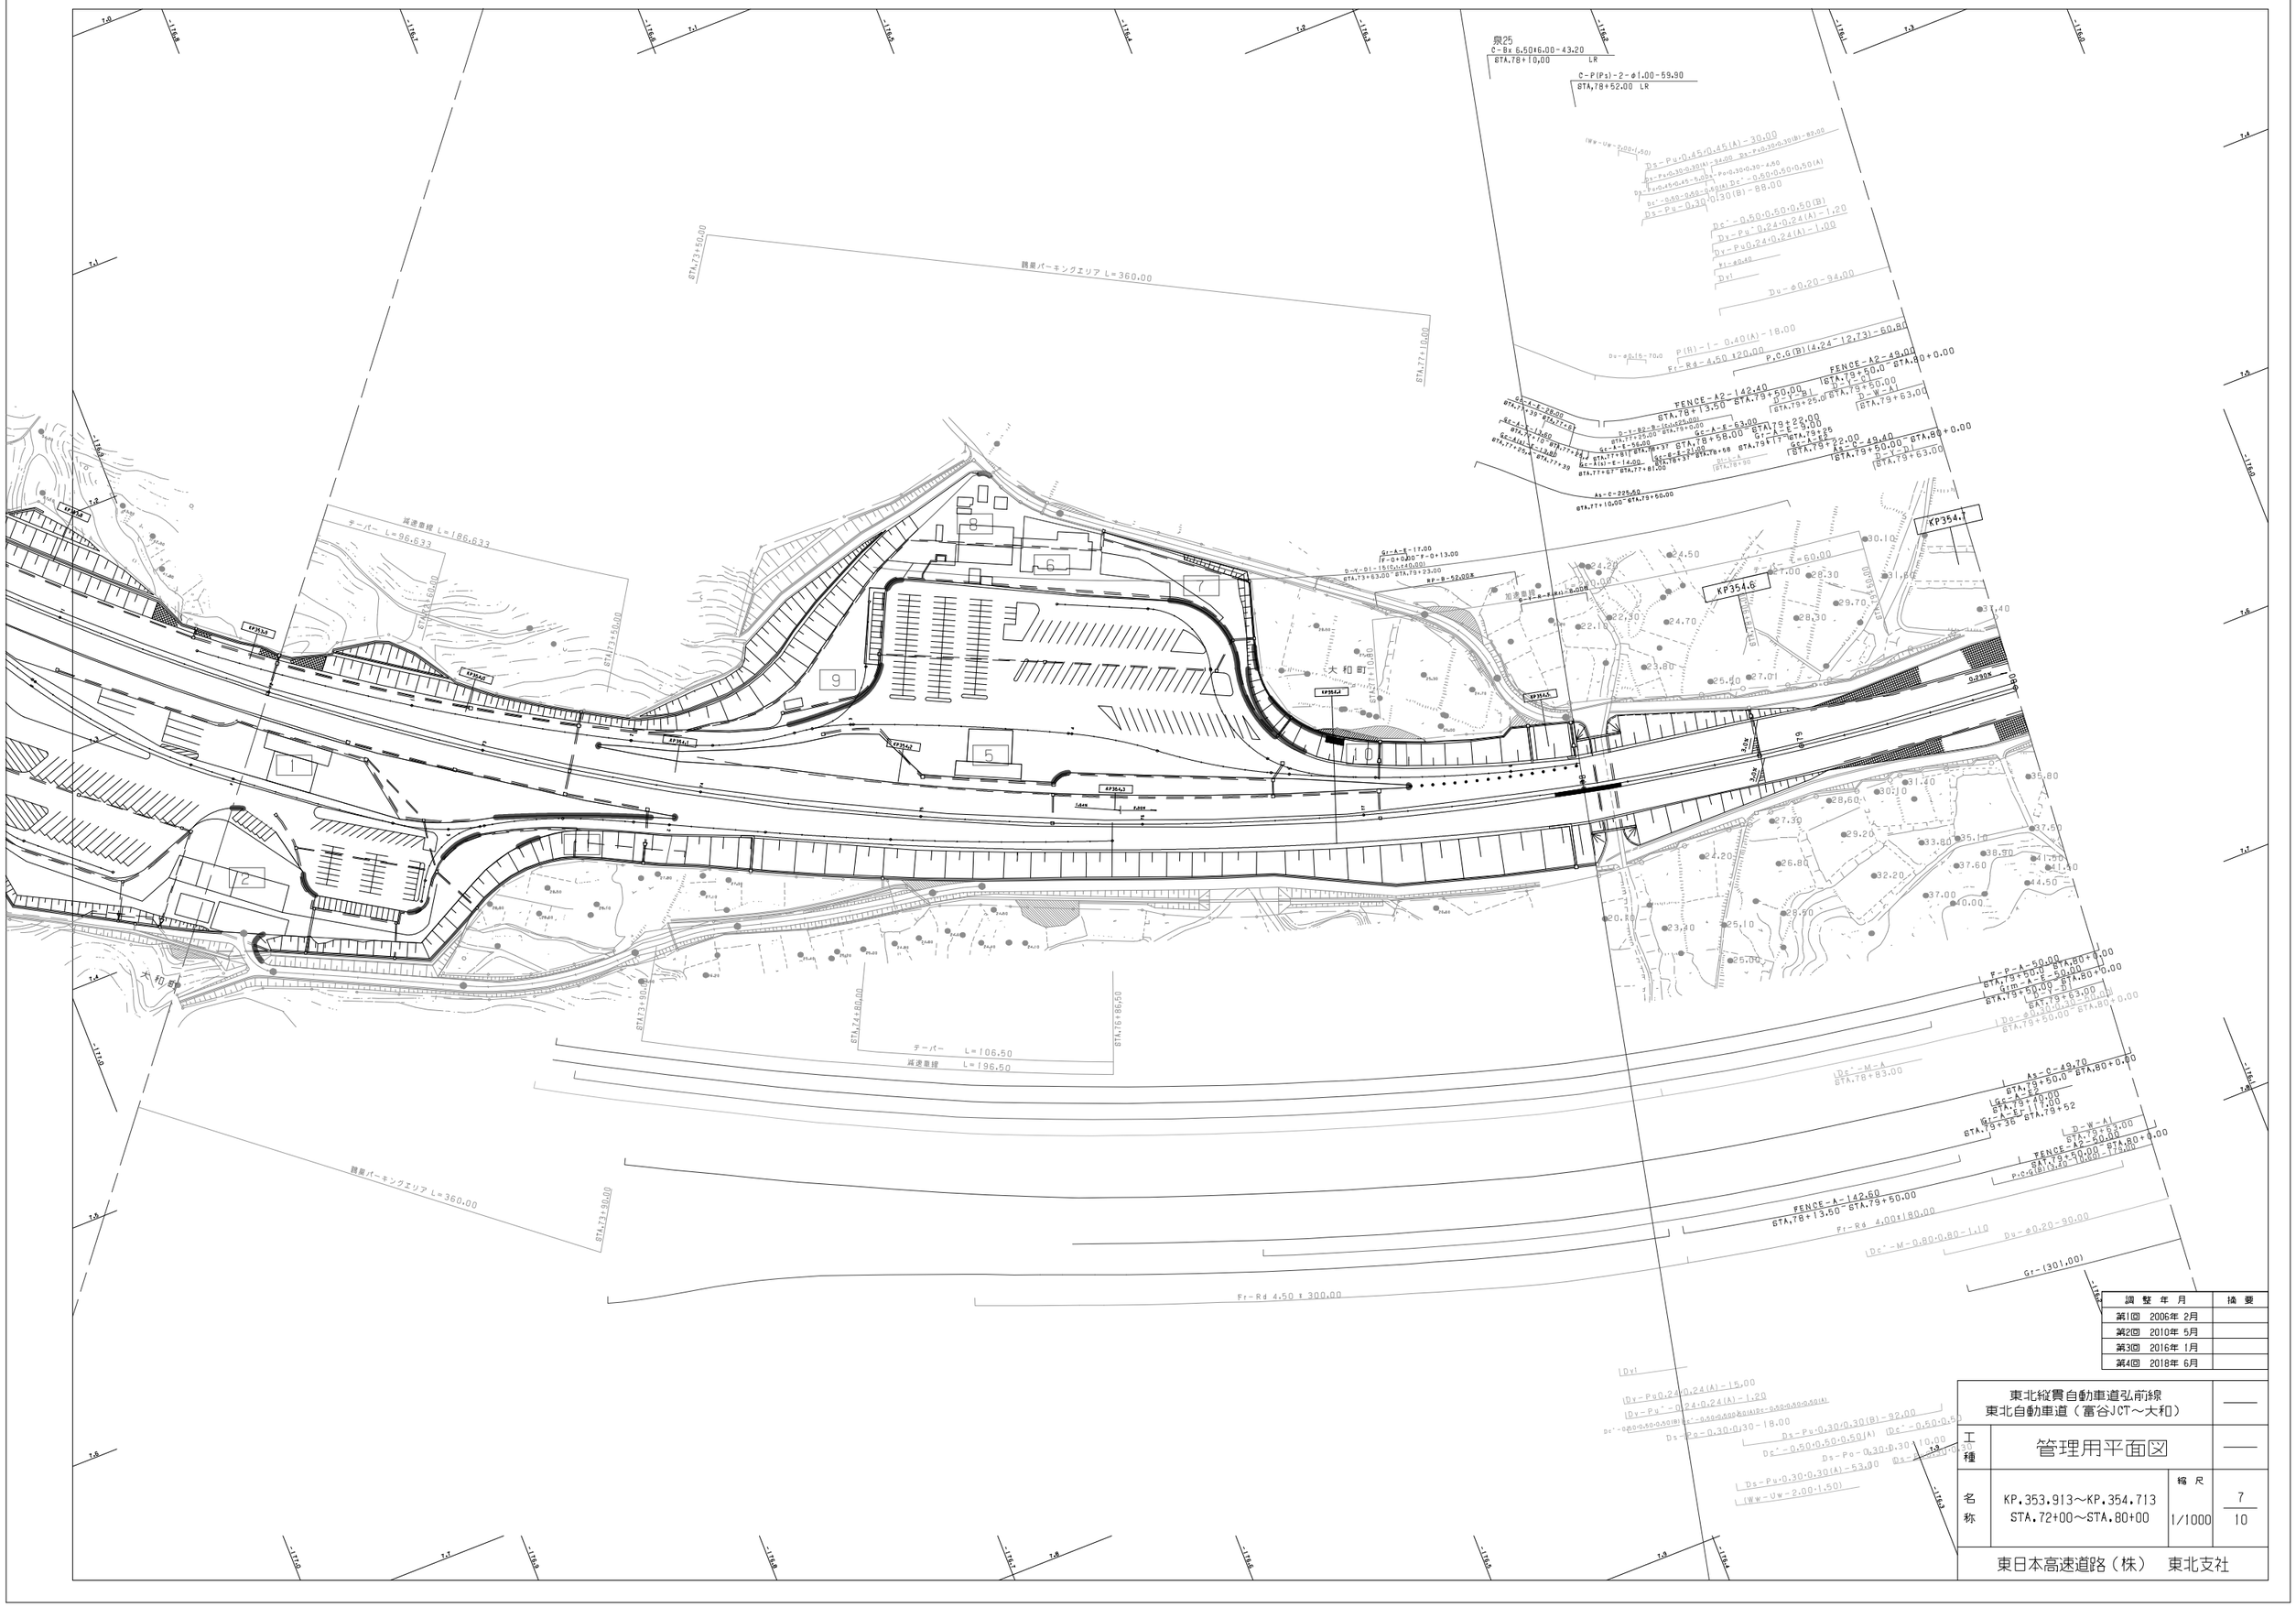

調整年月	摘要
第1回 2006年 2月	
第2回 2010年 5月	
第3回 2016年 1月	
第4回 2018年 6月	

東北縦貫自動車道弘前線
東北自動車道（富谷JCT～大和）

工種：管理用平面図

名称：KP.353.913～KP.354.713
STA.72+00～STA.80+00

縮尺：1/1000

7/10

東日本高速道路（株） 東北支社

KP353.7
STA.69+87.389

KP353.8

KP353.9

KP354.0

大和町

調整年月	摘要
第1回 2006年 2月	
第2回 2010年 5月	
第3回 2018年 6月	

東北縦貫自動車道弘前線
東北自動車道（富谷JCT～大和）

工種：管理用平面図

名称：鶴巣パーキングエリア
KP.353.743～KP.354.523
STA.73+80～STA.78+00

縮尺：1/500

1
2

東日本高速道路（株）　東北支社

東北縦貫自動車道弘前線
東北自動車道（富谷JCT～大和）

工種	管理用平面図		
名称	鶴巣パーキングエリア KP.353.743～KP.354.523 STA.73+80～STA.78+00	縮尺 1/500	2/2

東日本高速道路（株）　東北支社

調整年月	摘要
第1回　2006年 2月	
第2回　2010年 5月	
第3回　2016年 1月	
第4回　2018年 6月	

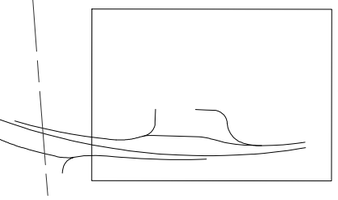

KP354.1
KP354.2
KP354.3
KP354.4
KP354.5
大和町

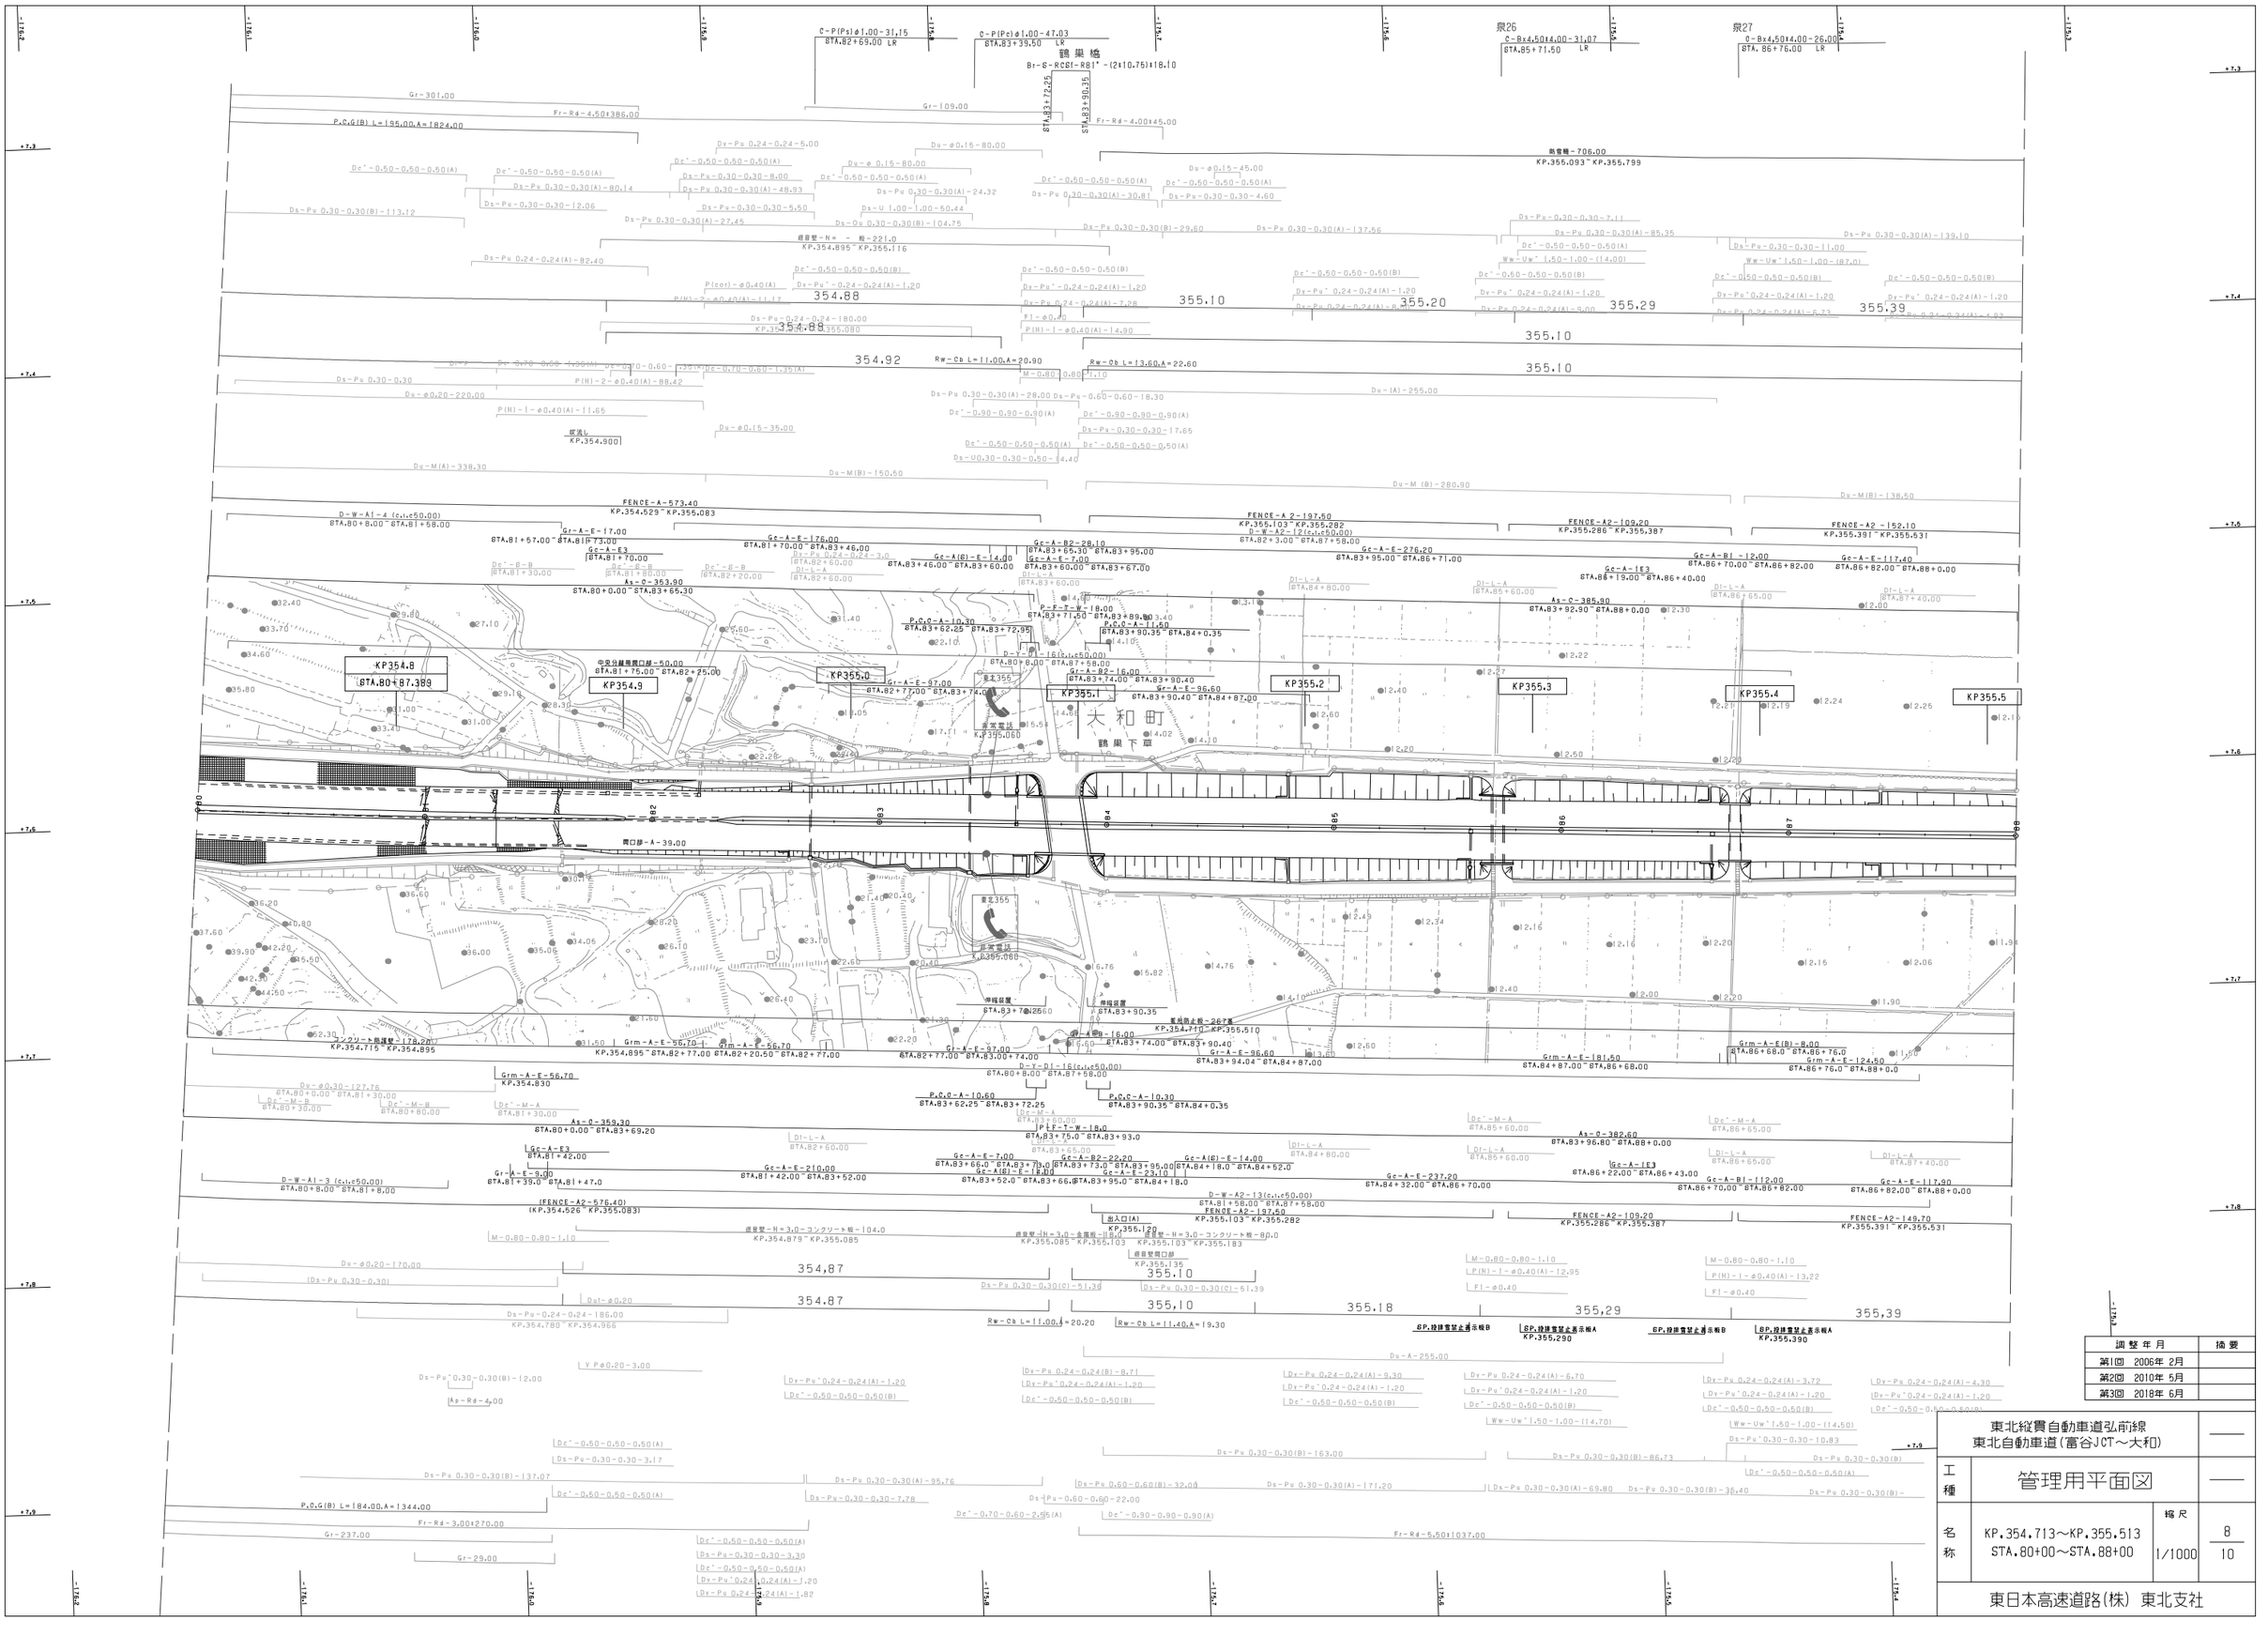
鶴巣橋
Br-G-RC6[-R81*-(2@10.75)@18.10
C-P(Ps)φ1.00-31.15
STA.82+69.00 LR
C-P(Pc)φ1.00-47.03
STA.83+39.50 LR
泉26
C-Bx4.50@4.00-31.07
STA.85+71.50 LR
泉27
C-Bx4.50@4.00-26.00
STA.86+76.00 LR
Gr-301.00
Fr-R4-4.50@386.00
P.C.C(B) L=195.00,A=1824.00
Gr-109.00
Fr-R4-4.00@45.00
STA.83+72.25
STA.83+90.35
熱雷幅-706.00
KP.355.093~KP.355.799
354.88
355.10
355.20
355.29
355.39
354.92
Rw-Cb L=11.00,A=20.90
Rw-Cb L=13.60,A=22.60
FENCE-A-573.40
KP.354.529~KP.355.083
FENCE-A2-197.50
KP.355.103~KP.355.282
FENCE-A2-109.20
KP.355.286~KP.355.387
FENCE-A2-152.10
KP.355.391~KP.355.531
As-C-363.90
STA.80+0.00~STA.83+65.30
As-C-385.90
STA.83+92.90~STA.88+0.00
KP354.8
STA.80+87.389
KP354.9
KP355.0
KP355.1
KP355.2
KP355.3
KP355.4
KP355.5
大和町
鶴巣下章
東立355
非常電話
KP.355.060
中央分離帯開口部-50.00
STA.81+75.00~STA.82+25.00
開口部-A-39.00
コンクリート地覆壁-178.20
KP.354.715~KP.354.895
Grm-A-E-56.70
KP.354.830
Grm-A-E-56.70
KP.354.895~STA.82+77.00
Grm-A-E-20.50~STA.82+77.00
Grm-A-E-97.00
STA.82+77.00~STA.83+74.00
Grm-A-E-36.60
STA.83+94.04~STA.84+87.00
Grm-A-E(B)-8.00
STA.86+68.0~STA.86+76.0
Grm-A-E-124.50
STA.86+76.0~STA.88+0.0
Grm-A-E-181.50
STA.84+87.00~STA.86+68.00
P.C.C-A-10.60
STA.83+62.25~STA.83+72.25
P.C.C-A-10.30
STA.83+90.35~STA.84+0.35
P.C.C-A-10.30
STA.83+62.25~STA.83+72.95
P.C.C-A-11.60
STA.83+90.35~STA.84+0.35
D-W-A1-4(c.t.c50.00)
STA.80+8.00~STA.81+58.00
D-W-A1-3(c.t.c50.00)
STA.81+58.00~STA.87+58.00
D-W-A2-13(c.t.c50.00)
STA.81+58.00~STA.87+58.00
D-W-A2-12(c.t.c50.00)
STA.82+3.00~STA.87+58.00
D-Y-D1-16(c.t.c50.00)
STA.80+8.00~STA.87+58.00
D-Y-T-16(c.t.c50.00)
STA.81+57.00~STA.81+73.00
P-F-T-W-18.00
STA.83+71.50~STA.83+89.50
P-F-T-W-18.00
STA.83+75.0~STA.83+93.0
Gc-A-E-17.00
Gc-A-E3
STA.81+70.00
Gc-A-E-176.00
STA.81+70.00~STA.83+46.00
Gc-A(B)-E-14.00
STA.83+45.00~STA.83+60.00
Gc-A-B2-28.10
STA.83+65.30~STA.83+95.00
Gc-A-E-7.00
STA.83+60.00~STA.83+67.00
Gc-A-E-276.20
STA.83+95.00~STA.86+71.00
Gc-A-E3
STA.86+19.00~STA.86+40.00
Gc-A-B1-12.00
STA.86+70.00~STA.86+82.00
Gc-A-E-117.40
STA.86+82.00~STA.88+0.00
Gr-A-E-17.00
STA.81+73.00
Gr-A-E3
STA.81+42.00
Gr-A-E-9.00
STA.81+39.0~STA.81+47.0
Gc-A-E-210.00
STA.81+42.00~STA.83+52.00
Gc-A-E-23.10
STA.83+52.0~STA.83+66.0
Gc-A-E-237.20
STA.84+32.00~STA.86+70.00
Gc-A-B1-12.00
STA.86+70.00~STA.86+82.00
Gc-A-E-117.90
STA.86+82.00~STA.88+0.00
Gc-A-E-97.00
STA.82+77.00~STA.83+74.00
Gc-A-E-36.60
STA.83+90.40~STA.84+87.00
Gc-A-B2-16.00
STA.83+74.00~STA.83+90.40
Gc-A-B2-16.00
STA.83+74.00~STA.83+90.40
Gc-A-E-7.00
STA.83+66.0~STA.83+73.0
Gc-A(B)-E-18.00
STA.83+52.0~STA.83+66.0
Gc-A-E-22.20
STA.83+73.0~STA.83+95.00
Gc-A(B)-E-14.00
STA.84+18.0~STA.84+52.0
Gc-A-E3
STA.86+22.00~STA.86+43.00
Gc-A-B1-12.00
STA.86+70.00~STA.86+82.00
Gc-A-E-117.90
STA.86+82.00~STA.88+0.00
Gr-A-E-9.00
STA.81+39.0~STA.81+47.0
As-D-359.30
STA.80+0.00~STA.83+69.20
As-D-382.60
STA.83+96.80~STA.88+0.00
Ap-Rd-4.00
Fr-R4-3.00+270.00
Gr-237.00
Gr-29.00
Fr-R4-5.50+1037.00
P.O.G(B) L=184.00,A=1344.00
Dr-Pu 0.24-0.24-5.00
Du-φ0.15-80.00
Du-φ0.15-45.00
Ds-Pu 0.30-0.30-8.00
Ds-Pu 0.30-0.30(A)-80.14
Ds-Pu 0.30-0.30(A)-48.93
Ds-Pu 0.30-0.30(A)-24.32
Ds-Pu 0.30-0.30(A)-30.81
Ds-Pu 0.30-0.30-4.60
Ds-Pu 0.30-0.30-2.06
Ds-Pu 0.30-0.30-5.50
Du-U 1.00-1.00-50.44
Ds-Pu 0.30-0.30(A)-27.45
Ds-Ou 0.30-0.30(B)-104.75
Ds-Pu 0.30-0.30(B)-29.60
Ds-Pu 0.30-0.30(A)-137.56
Ds-Pu 0.30-0.30(B)-113.12
Ds-Pu 0.30-0.30-7.11
Ds-Pu 0.30-0.30(A)-85.35
Ds-Pu 0.30-0.30(A)-139.10
Ds-Pu 0.24-0.24(A)-82.40
Ww-Uw'1.50-1.00-(14.00)
Ww-Uw'1.50-1.00-(87.0)
Ds-Pu-0.30-0.30-11.00
Dr-Pu 0.24-0.24(A)-1.20
Dr-Pu 0.24-0.24(A)-7.28
Dr-Pu 0.24-0.24(A)-5.00
Dr-Pu 0.24-0.24(A)-8.23
Dr-Pu 0.24-0.24(A)-4.83
P(cor)-φ0.40(A)
P(H)-2-φ0.40(A)-11.17
Fl-φ0.20
P(H)-1-φ0.40(A)-14.90
M-0.80-0.80-1.10
Du-(A)-255.00
Ds-Pu 0.30-0.30
P(H)-2-φ0.40(A)-88.42
Ds-φ0.20-220.00
Ds-Pu 0.30-0.30(A)-28.00
Ds-Pu-0.60-0.60-18.30
P(H)-1-φ0.40(A)-11.65
Du-φ0.15-35.00
Dc'-0.90-0.90-0.90(A)
Ds-Pu-0.30-0.30-17.65
Ds-U0.30-0.30-0.50-14.40
Du-M(A)-338.30
Du-M(B)-150.50
Du-M(B)-280.90
Du-M(B)-138.50
Ds-Pu 0.30-0.30(C)-51.36
Ds-Pu 0.30-0.30(C)-51.39
Dr-Pu 0.24-0.24-3.0
Dr-Pu 0.24-0.24-1.20
Dr-Pu 0.24-0.24(A)-1.20
Dr-Pu 0.24-0.24(A)-1.82
Dr-Pu 0.24-0.24(A)-4.30
Ds-Pu 0.30-0.30-3.17
Ds-Pu 0.30-0.30(B)-137.07
Ds-Pu 0.30-0.30(A)-95.76
Ds-Pu 0.30-0.30-7.78
Ds-Pu 0.30-0.30(B)-163.00
Ds-Pu 0.30-0.30(B)-86.73
Ds-Pu 0.30-0.30(B)-69.80
Ds-Pu 0.30-0.30(B)-36.40
Ds-Pu 0.60-0.60(B)-32.04
Ds-Pu 0.30-0.30(A)-171.20
Ds-Pu-0.60-0.60-22.00
Dc'-0.70-0.60-2.56(A)
Dc'-0.90-0.90-0.90(A)
Dc'-0.50-0.50-0.50(A)
Dc'-0.50-0.50-0.50(B)
Dc'-0.60-0.60-0.60(A)
Dc'-M-A
Dc'-M-B
Dc'-G-B
Dl-L-A
Dl-L-B
Dl-L-C
M-0.80-0.80-1.10
P(H)-1-φ0.40(A)-12.95
P(H)-1-φ0.40(A)-13.22
Fl-φ0.40
V P φ0.20-3.00
Ds-Pu'0.30-0.30(B)-12.00
Dr-Pu'0.24-0.24(A)-1.20
Dr'-0.50-0.50-0.50(B)
Dy-Pu 0.24-0.24(B)-8.71
Dy-Pu 0.24-0.24(A)-9.30
Dy-Pu 0.24-0.24(A)-6.70
Dy-Pu 0.24-0.24(A)-3.72
Dy-Pu 0.24-0.24(A)-4.30
Dy-Pu'0.24-0.24(A)-1.20
Ww-Uw'1.50-1.00-(14.70)
Ww-Uw'1.50-1.00-(14.50)
Ds-Pu'0.30-0.30-10.83
Ds-Pu 0.30-0.30(B)
Dc'-0.50-0.50-0.50(A)
Ds-Pu-0.30-0.30-3.30
Dc'-0.50-0.50-0.50(A)
Dy-Pu'0.24-0.24(A)-1.20
Dy-Pu 0.24-0.24(A)-1.82
Dr-Pu 0.24-0.24(A)-1.20
Dr-Pu 0.24-0.24(A)-1.82
Dr-Pu 0.24-0.24(A)-4.30
Dr'-0.50-0.50-0.50(B)
Dr'-0.50-0.50-0.50(A)

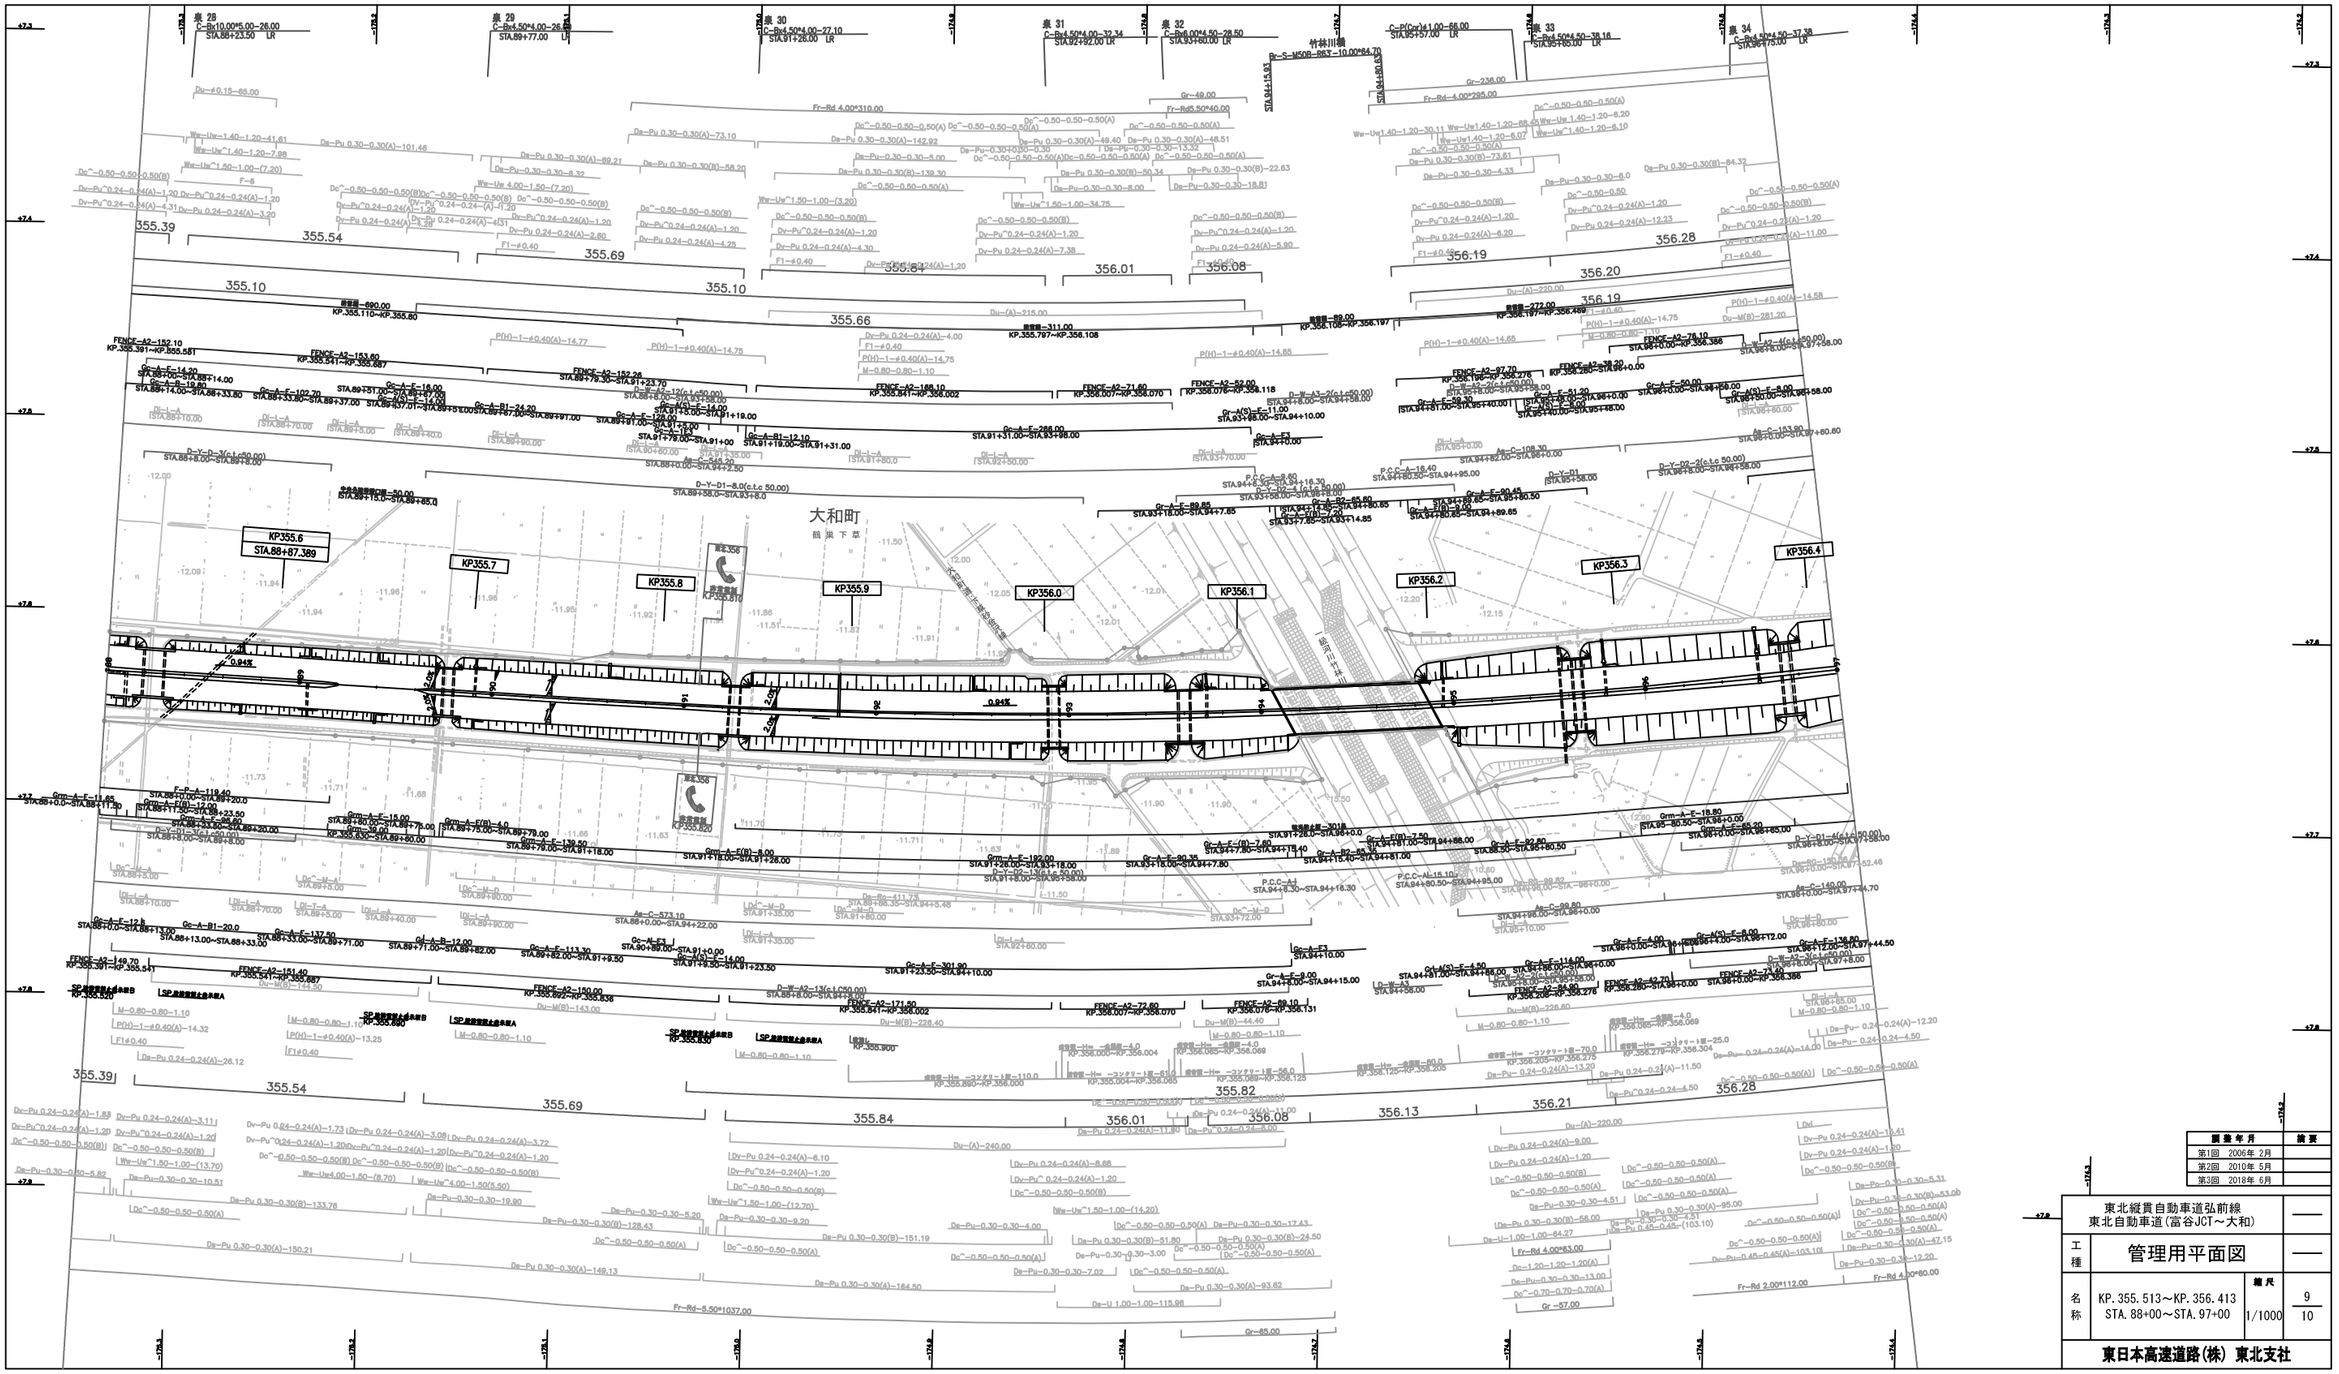

調査年月	摘要
第1回 2006年 2月	
第2回 2010年 5月	
第3回 2018年 6月	

東北縦貫自動車道弘前線
東北自動車道(富谷JCT～大和)

工種	管理用平面図		
名称	KP.355.513～KP.356.413 STA.88+00～STA.97+00	縮尺 1/1000	9 10

東日本高速道路(株) 東北支社

東北縦貫自動車道弘前線
東北自動車道（富谷JCT～大和）

工種：管理用平面図

名称：KP. 356. 413～KP. 357. 153
STA. 97+00～STA. 104+40

縮尺：1/1000

10/10

東日本高速道路（株）　東北支社

調整年月	摘要
第1回　2006年 2月	
第2回　2010年 5月	
第3回　2018年 6月	

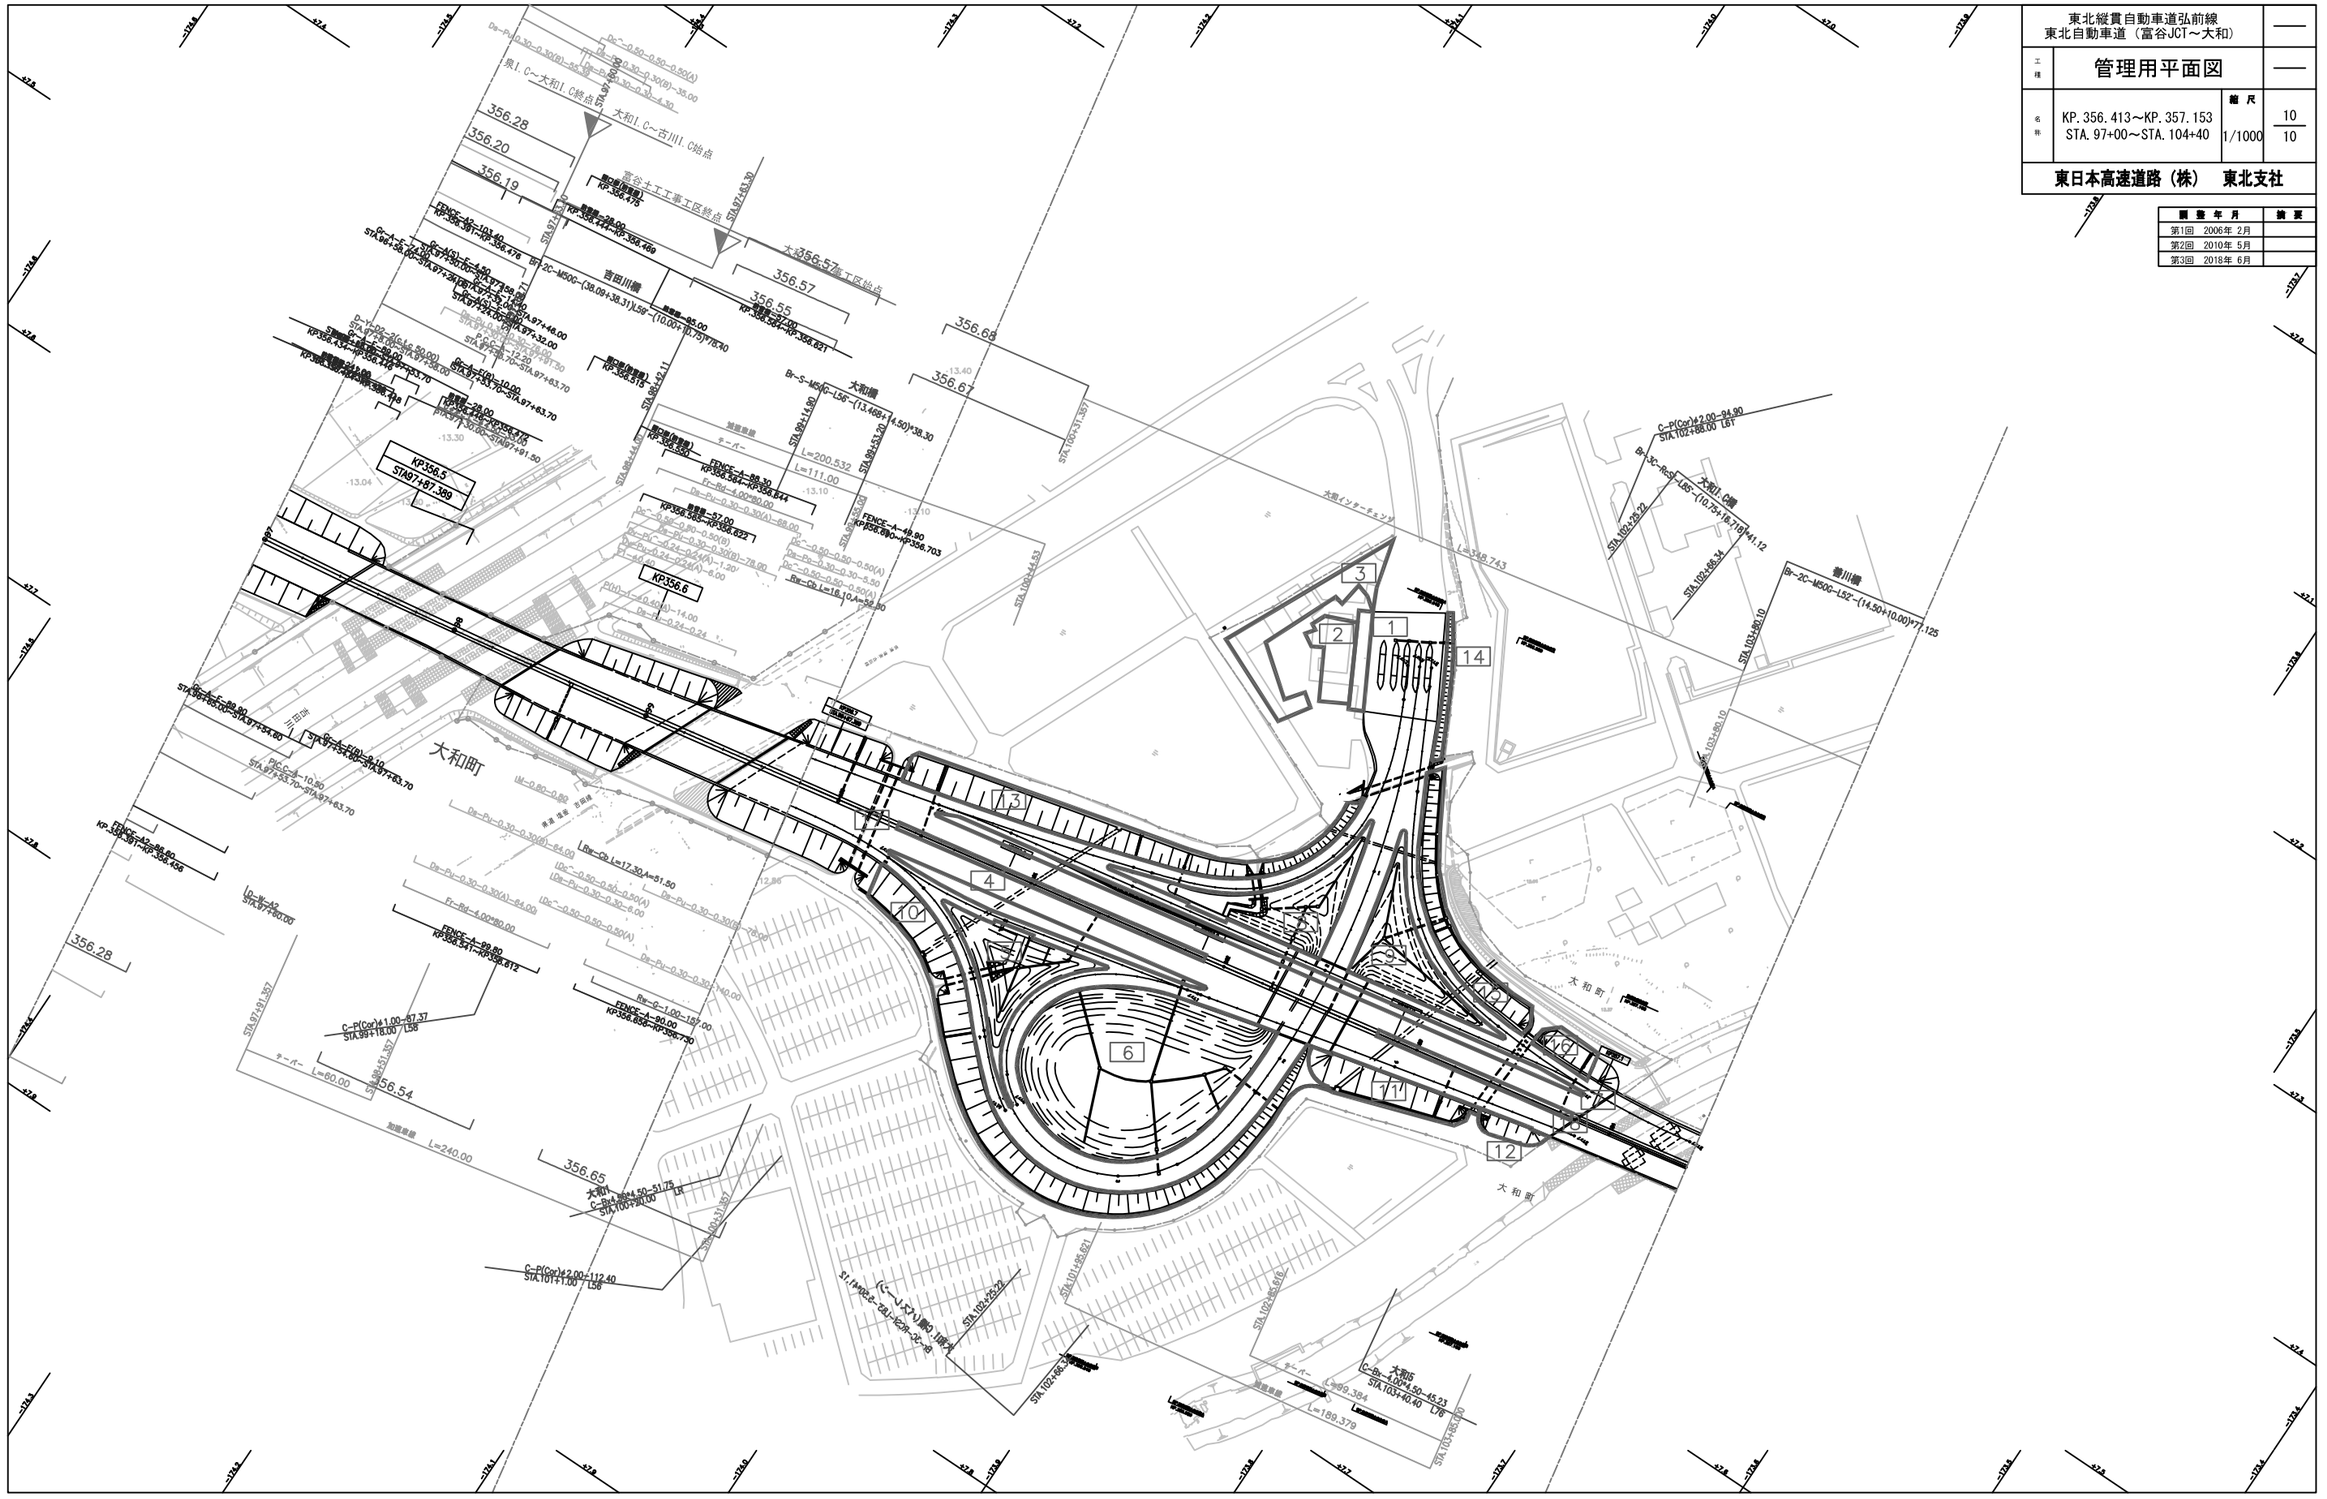

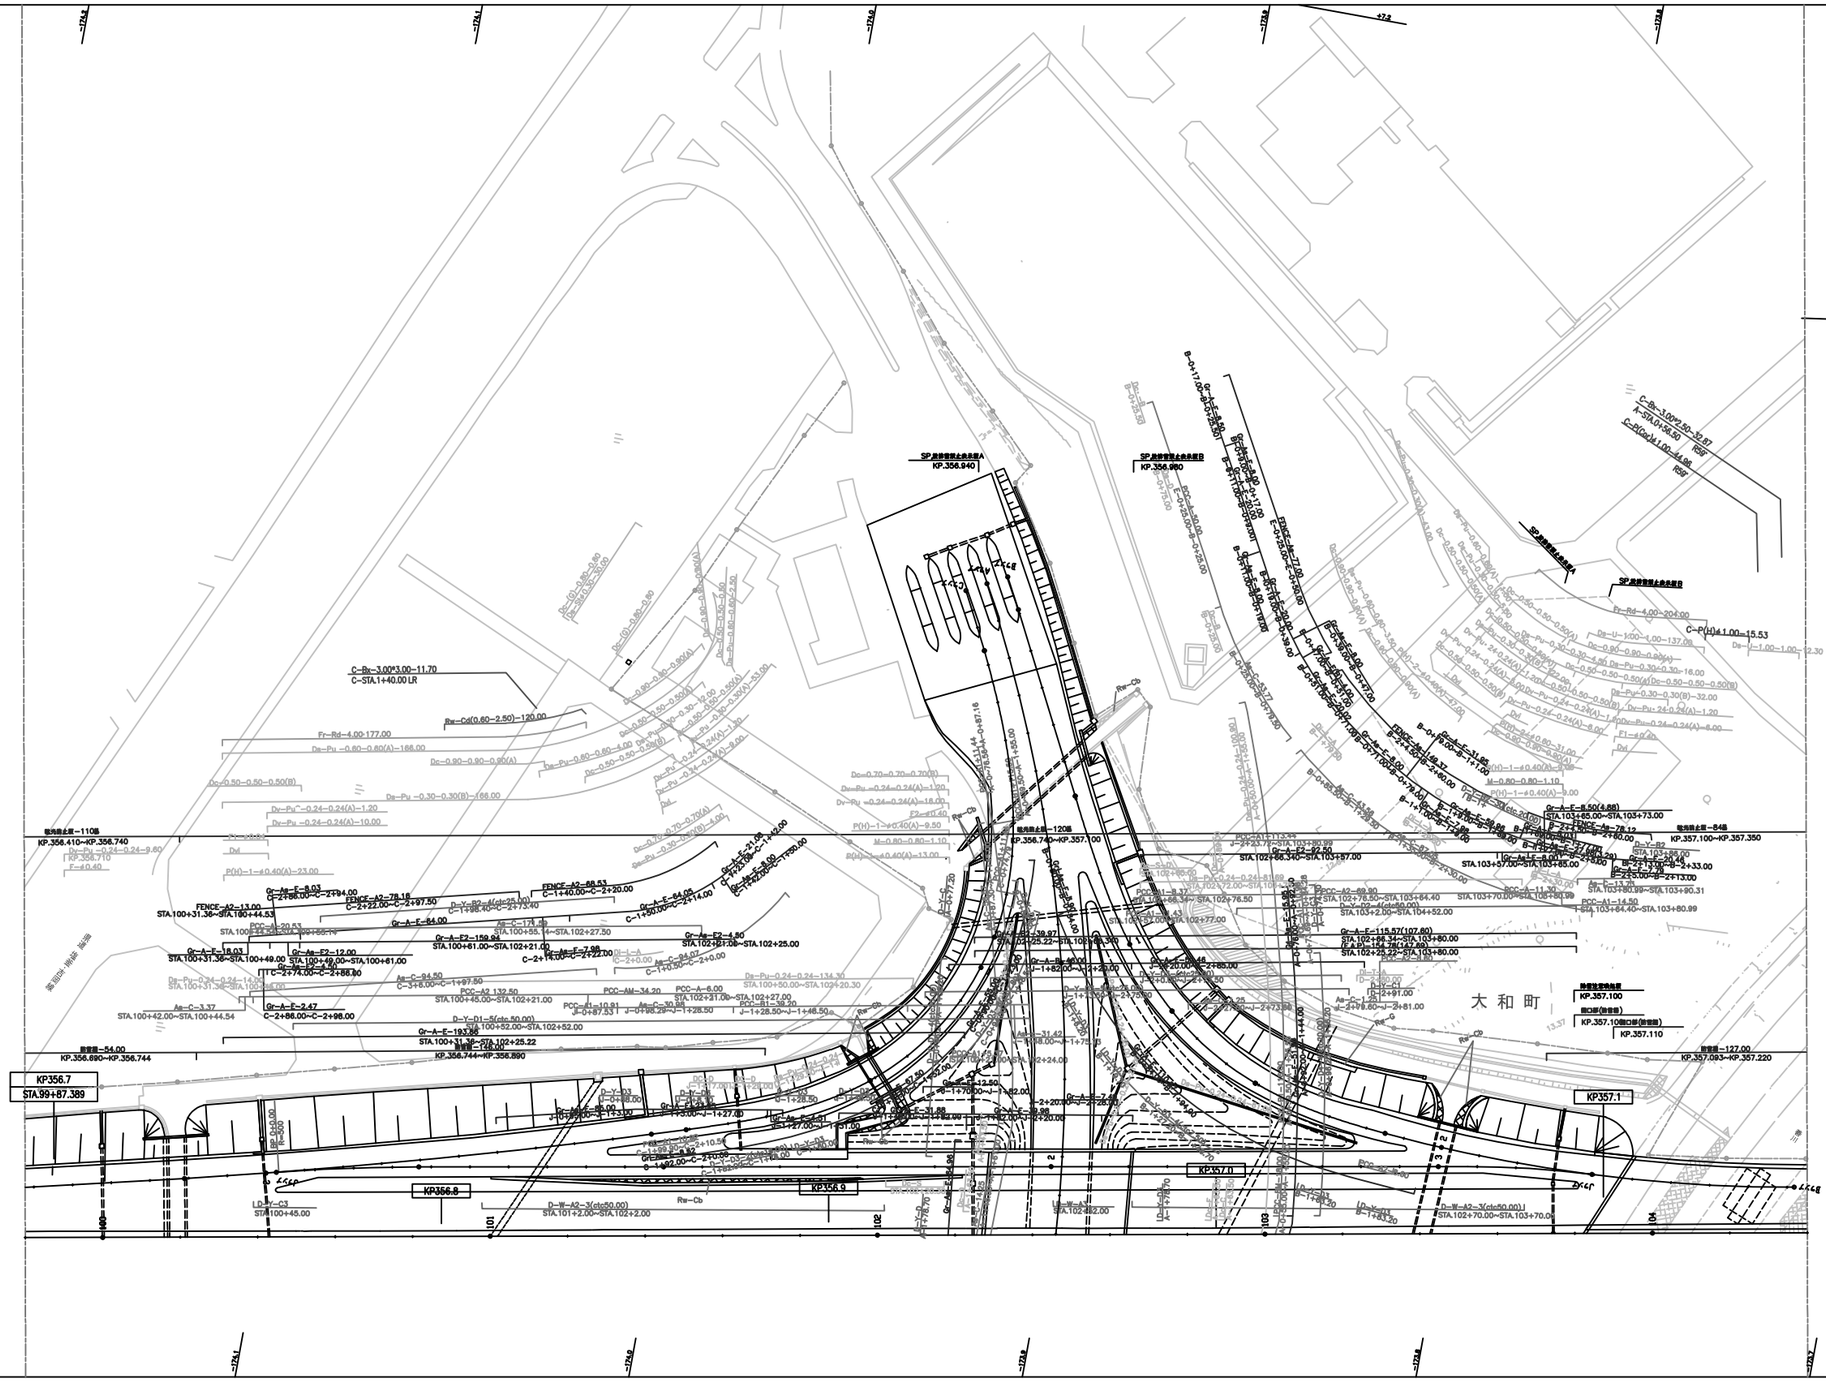
KP356.7
STA.99+87.389
KP356.8
KP356.9
KP357.0
KP357.1
大和町
KP.356.840
KP.356.980
KP.357.100
KP.357.110
KP.356.740~KP.357.100
KP.357.100~KP.357.350
KP.356.410~KP.356.740
KP.356.690~KP.356.744
KP.356.744~KP.356.890
KP.357.093~KP.357.220
C-Rc=3.00*3.00=11.70
C-STA.1+40.00 LR
C-P(U)4.00=15.53
C-P(U)4.00=12.30
C-Rc=3.00*3.00=32.87
K-STA.1+38.80
C-S(Cu)4.00=34.06
RSF
Rw-Cd(0.60~2.50)=120.00
Fr-Rd=4.00-177.00
Da-Pu =0.80~0.80(A)=166.00
Dc-0.80~0.80~0.80(A)
Dc-0.50~0.50~0.50(B)
Ds-Pu =0.30~0.30(B)=166.00
Dv-Pu~=0.24~0.24(A)=1.20
Dv-Pu =0.24~0.24(A)=10.00
P(U)~1~±0.40(A)=23.00
F=0.40
Dd
Gr-Ae-E=8.03
C=298.00~C=294.00
FENCE-A2-78.18
C=292.00~C=297.50
FENCE-A2-13.00
STA.100+31.36~STA.100+44.53
D-Y-B2=4(dc=35.00)
C=1398.00~C=1372.40
FENCE-A2-88.53
C=1+40.00~C=2+20.00
Gr-A-E=84.00
Gr-A-E=84.00
C=1+60.00~C=2+14.00
Gr-A-E=174.48
STA.100+55.14~STA.102+27.50
Gr-A-E2=159.94
STA.100+61.00~STA.102+21.00
Gr-Ae-E=7.98
C=2+22.00
Gr-A-E2=4.50
STA.102+07.08~STA.102+25.00
Gr-Ae-E2=12.00
STA.100+49.00~STA.100+61.00
Gr-Ae-E=18.03
STA.100+31.36~STA.100+49.00
TTC=2+74.00~C=2+88.00
Da-Pu=0.24~0.24~14.00
STA.100+31.36~STA.100+44.00
Ae-C=94.50
C=3+8.00~C=1+97.50
Ae-C=3.37
STA.100+42.00~STA.100+44.54
Gr-A-E=2.47
C=2+86.00~C=2+98.00
Gr-A-E=193.98
STA.100+31.36~STA.102+25.22
D-Y-D1~5(dc=50.00)
STA.100+52.00~STA.102+52.00
Rw-Cb
D-W-A2~3(dc=50.00)
STA.101+2.00~STA.102+2.00
D-Y-D1~5(dc=50.00)
STA.102+70.00~STA.103+70.00
D-W-A2~3(dc=50.00)
STA.102+82.00
Gr-A-E=115.57(107.60)
STA.102+68.34~STA.103+80.00
(F.A.P=154.78(147.80))
STA.102+25.22~STA.103+80.00
Gr-A-E=8.50(4.88)
STA.103+65.00~STA.103+73.00
Gr-A-E=78.32
STA.103+7.00~STA.103+65.00
Gr-A-E=14.50
STA.103+64.40~STA.103+80.99
STA.103+80.99~STA.103+90.31
Gr-A-E=33.00
C=2+13.00~C=2+13.00
Gr-A-E=22.50
STA.102+86.340~STA.103+87.00
Gr-A-E=39.87
STA.102+25.22~STA.102+65.09
Gr-A-E=90.00
J-1+82.00~J-1+28.50
Gr-A-E=20.00
C=2+88.00
Gr-A-E=31.42
C=2+18.00~J-1+75.00
Gr-A-E=12.50
C=2+20.00
Gr-A-E=7.50
C=2+24.00
Gr-A-E=31.00
C=2+20.00
Gr-A-E=31.00
C=2+20.00
Gr-A-E=31.00
C=2+20

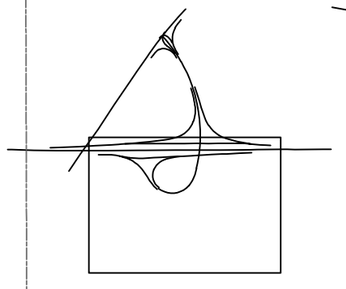

履歴	年月	摘要
第1回	2006年 2月	
第2回	2010年 5月	
第3回	2012年 4月	
第4回	2018年 6月	

東北縦貫自動車道弘前線
東北自動車道（富谷JCT～大和）

工種：管理用平面図

名称：大和インターチェンジ
KP. 356. 697～KP. 357. 152
STA. 99+20～STA. 104+40

縮尺：1/500

2/2

東日本高速道路（株）　東北支社

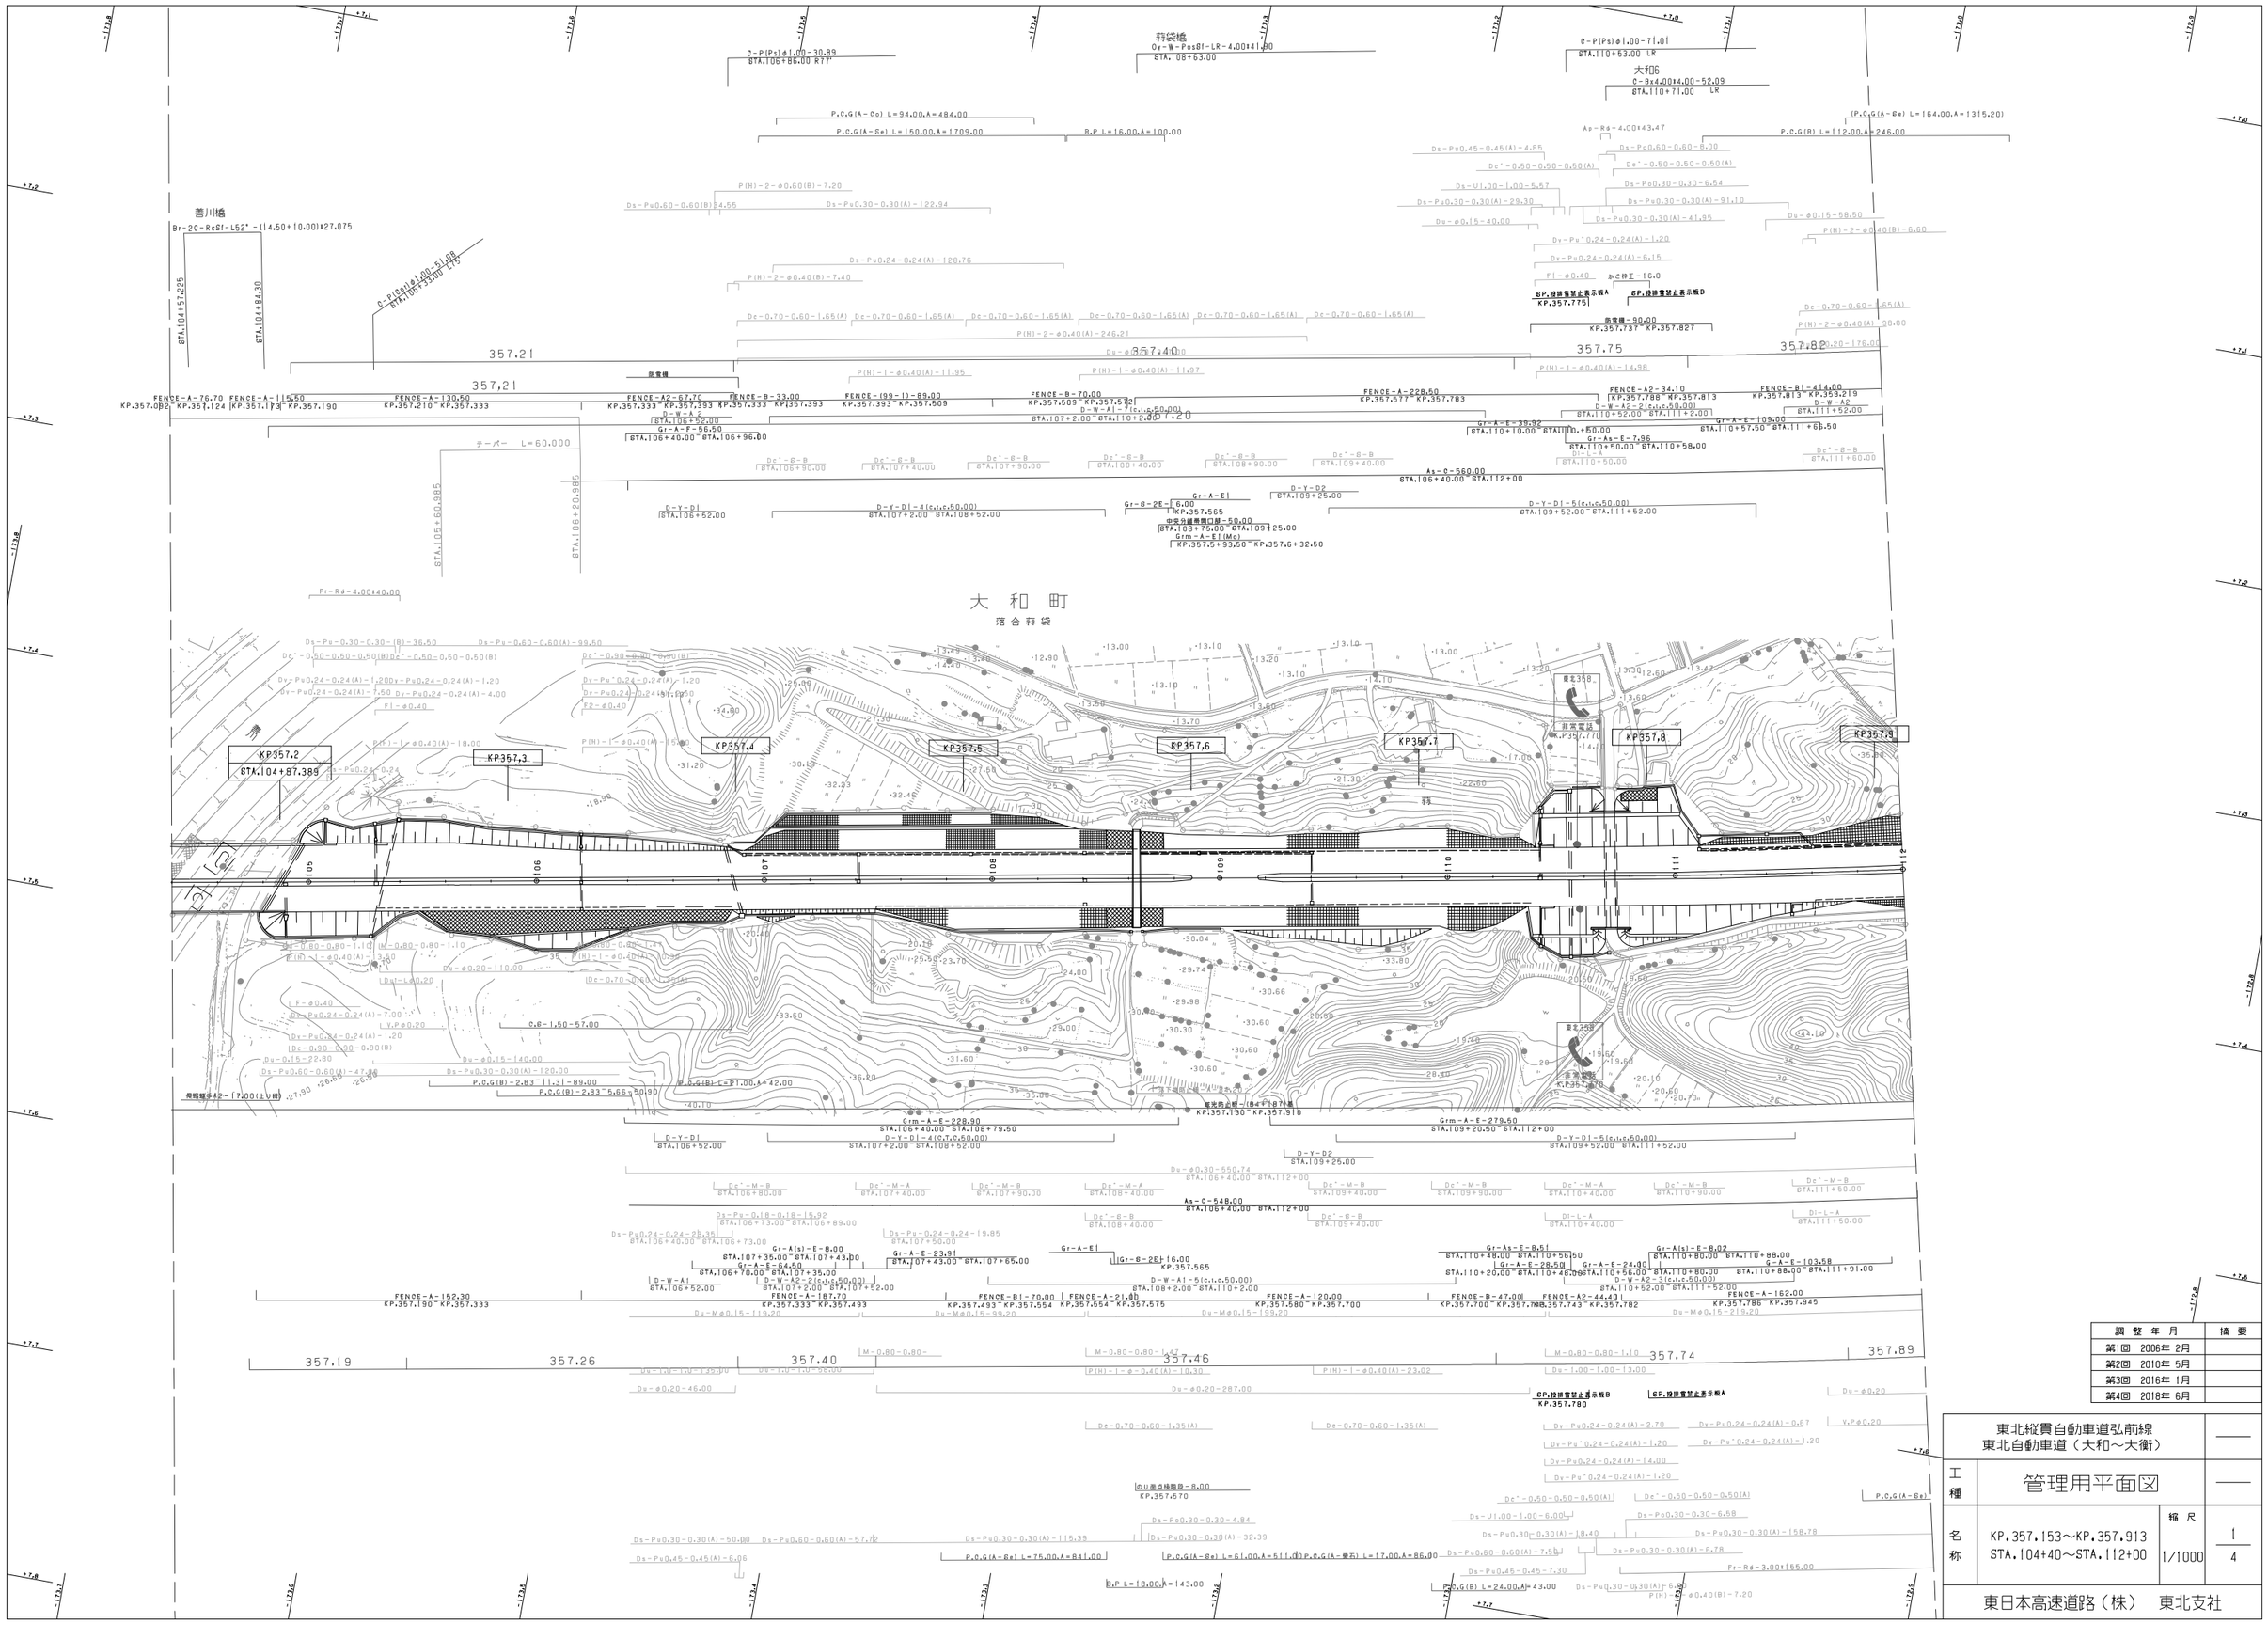
善川橋
Br-2C-Rc8I-L52°-(14.50+10.00)×27.075
蒋袋橋
Gy-W-Ps8I-LR-4.00×41.00
大和6
C-Bx4.00×4.00-52.09
STA.110+71.00 LR
C-P(Ps)φ1.00-71.01
STA.110+53.00 LR
C-P(Ps)φ1.00-30.89
STA.106+86.00 RT
C-P(Ps)φ1.00-57.08
STA.105+52.00
P.C.G(A-Co) L=94.00,A=484.00
P.C.G(A-Se) L=150.00,A=1709.00
B.P L=16.00,A=100.00
P.C.G(A-Se) L=164.00,A=1315.20
P.C.G(B) L=112.00,A=246.00
357.21
357.40
357.75
357.82
357.19
357.26
357.40
357.46
357.74
357.89
FENCE-A-76.70 KP.357.082 KP.357.124
FENCE-A-115.50 KP.357.173 KP.357.190
FENCE-A-130.50 KP.357.210 KP.357.333
FENCE-A2-67.70 KP.357.333 KP.357.393
FENCE-B-33.00 KP.357.333 KP.357.393
FENCE-(99-1)-89.00 KP.357.393 KP.357.509
FENCE-B-70.00 KP.357.509 KP.357.572
FENCE-A-228.50 KP.357.577 KP.357.783
FENCE-A2-34.10 KP.357.788 KP.357.813
FENCE-B1-414.00 KP.357.813 KP.358.219
FENCE-A-152.30 KP.357.190 KP.357.333
FENCE-A-187.70 KP.357.333 KP.357.493
FENCE-B1-70.00 KP.357.493 KP.357.554
FENCE-A-21.00 KP.357.554 KP.357.575
FENCE-A-120.00 KP.357.580 KP.357.700
FENCE-B-47.00 KP.357.700 KP.357.743
FENCE-A2-44.40 KP.357.743 KP.357.782
FENCE-A-162.00 KP.357.786 KP.357.945
テーパー L=60.000
大和町
落合蒋袋
KP357.2
STA.104+87.389
KP357.3
KP357.4
KP357.5
KP357.6
KP357.7
KP357.8
KP357.9
KP357.565
KP357.570
KP357.780
KP.357.775
KP.357.737 KP.357.827
KP.357.730 KP.357.910
KP.357.770
KP.357.870
非常電話
擁壁368
擁壁358
STA.104+57.225
STA.104+84.30
STA.105+60.985
STA.106+20.985
STA.106+40.00 STA.108+79.50
STA.107+2.00 STA.108+52.00
STA.108+75.00 STA.109+25.00
STA.110+48.00 STA.110+56.50
STA.110+20.00 STA.110+48.00
STA.110+56.00 STA.110+80.00
STA.110+80.00 STA.110+88.00
STA.110+88.00 STA.111+91.00
STA.110+52.00 STA.111+52.00
STA.109+20.50 STA.112+00
STA.106+40.00 STA.112+00
STA.106+40.00 STA.108+40.00
STA.108+40.00 STA.112+00
STA.106+73.00 STA.107+50.00
STA.107+35.00 STA.107+43.00
STA.107+43.00 STA.107+65.00
STA.106+70.00 STA.107+35.00
STA.107+2.00 STA.107+52.00
STA.108+2.00 STA.110+2.00
STA.110+2.00 STA.110+20.00
STA.106+52.00
STA.106+40.00 STA.106+96.00
STA.106+90.00
STA.107+40.00
STA.107+90.00
STA.108+40.00
STA.108+90.00
STA.109+40.00
STA.110+10.00 STA.110+50.00
STA.110+50.00 STA.110+58.00
STA.110+57.50 STA.111+66.50
STA.111+50.00
STA.111+60.00
STA.106+52.00
STA.107+2.00 STA.108+52.00
STA.109+25.00
STA.109+52.00 STA.111+52.00
STA.106+40.00 STA.106+52.00
STA.107+2.00 STA.108+52.00
STA.108+2.00 STA.108+75.00
STA.109+25.00 STA.109+52.00
STA.111+52.00
STA.106+52.00
STA.107+2.00 STA.107+52.00
STA.108+2.00 STA.110+2.00
STA.110+52.00 STA.111+52.00
STA.106+40.00 STA.106

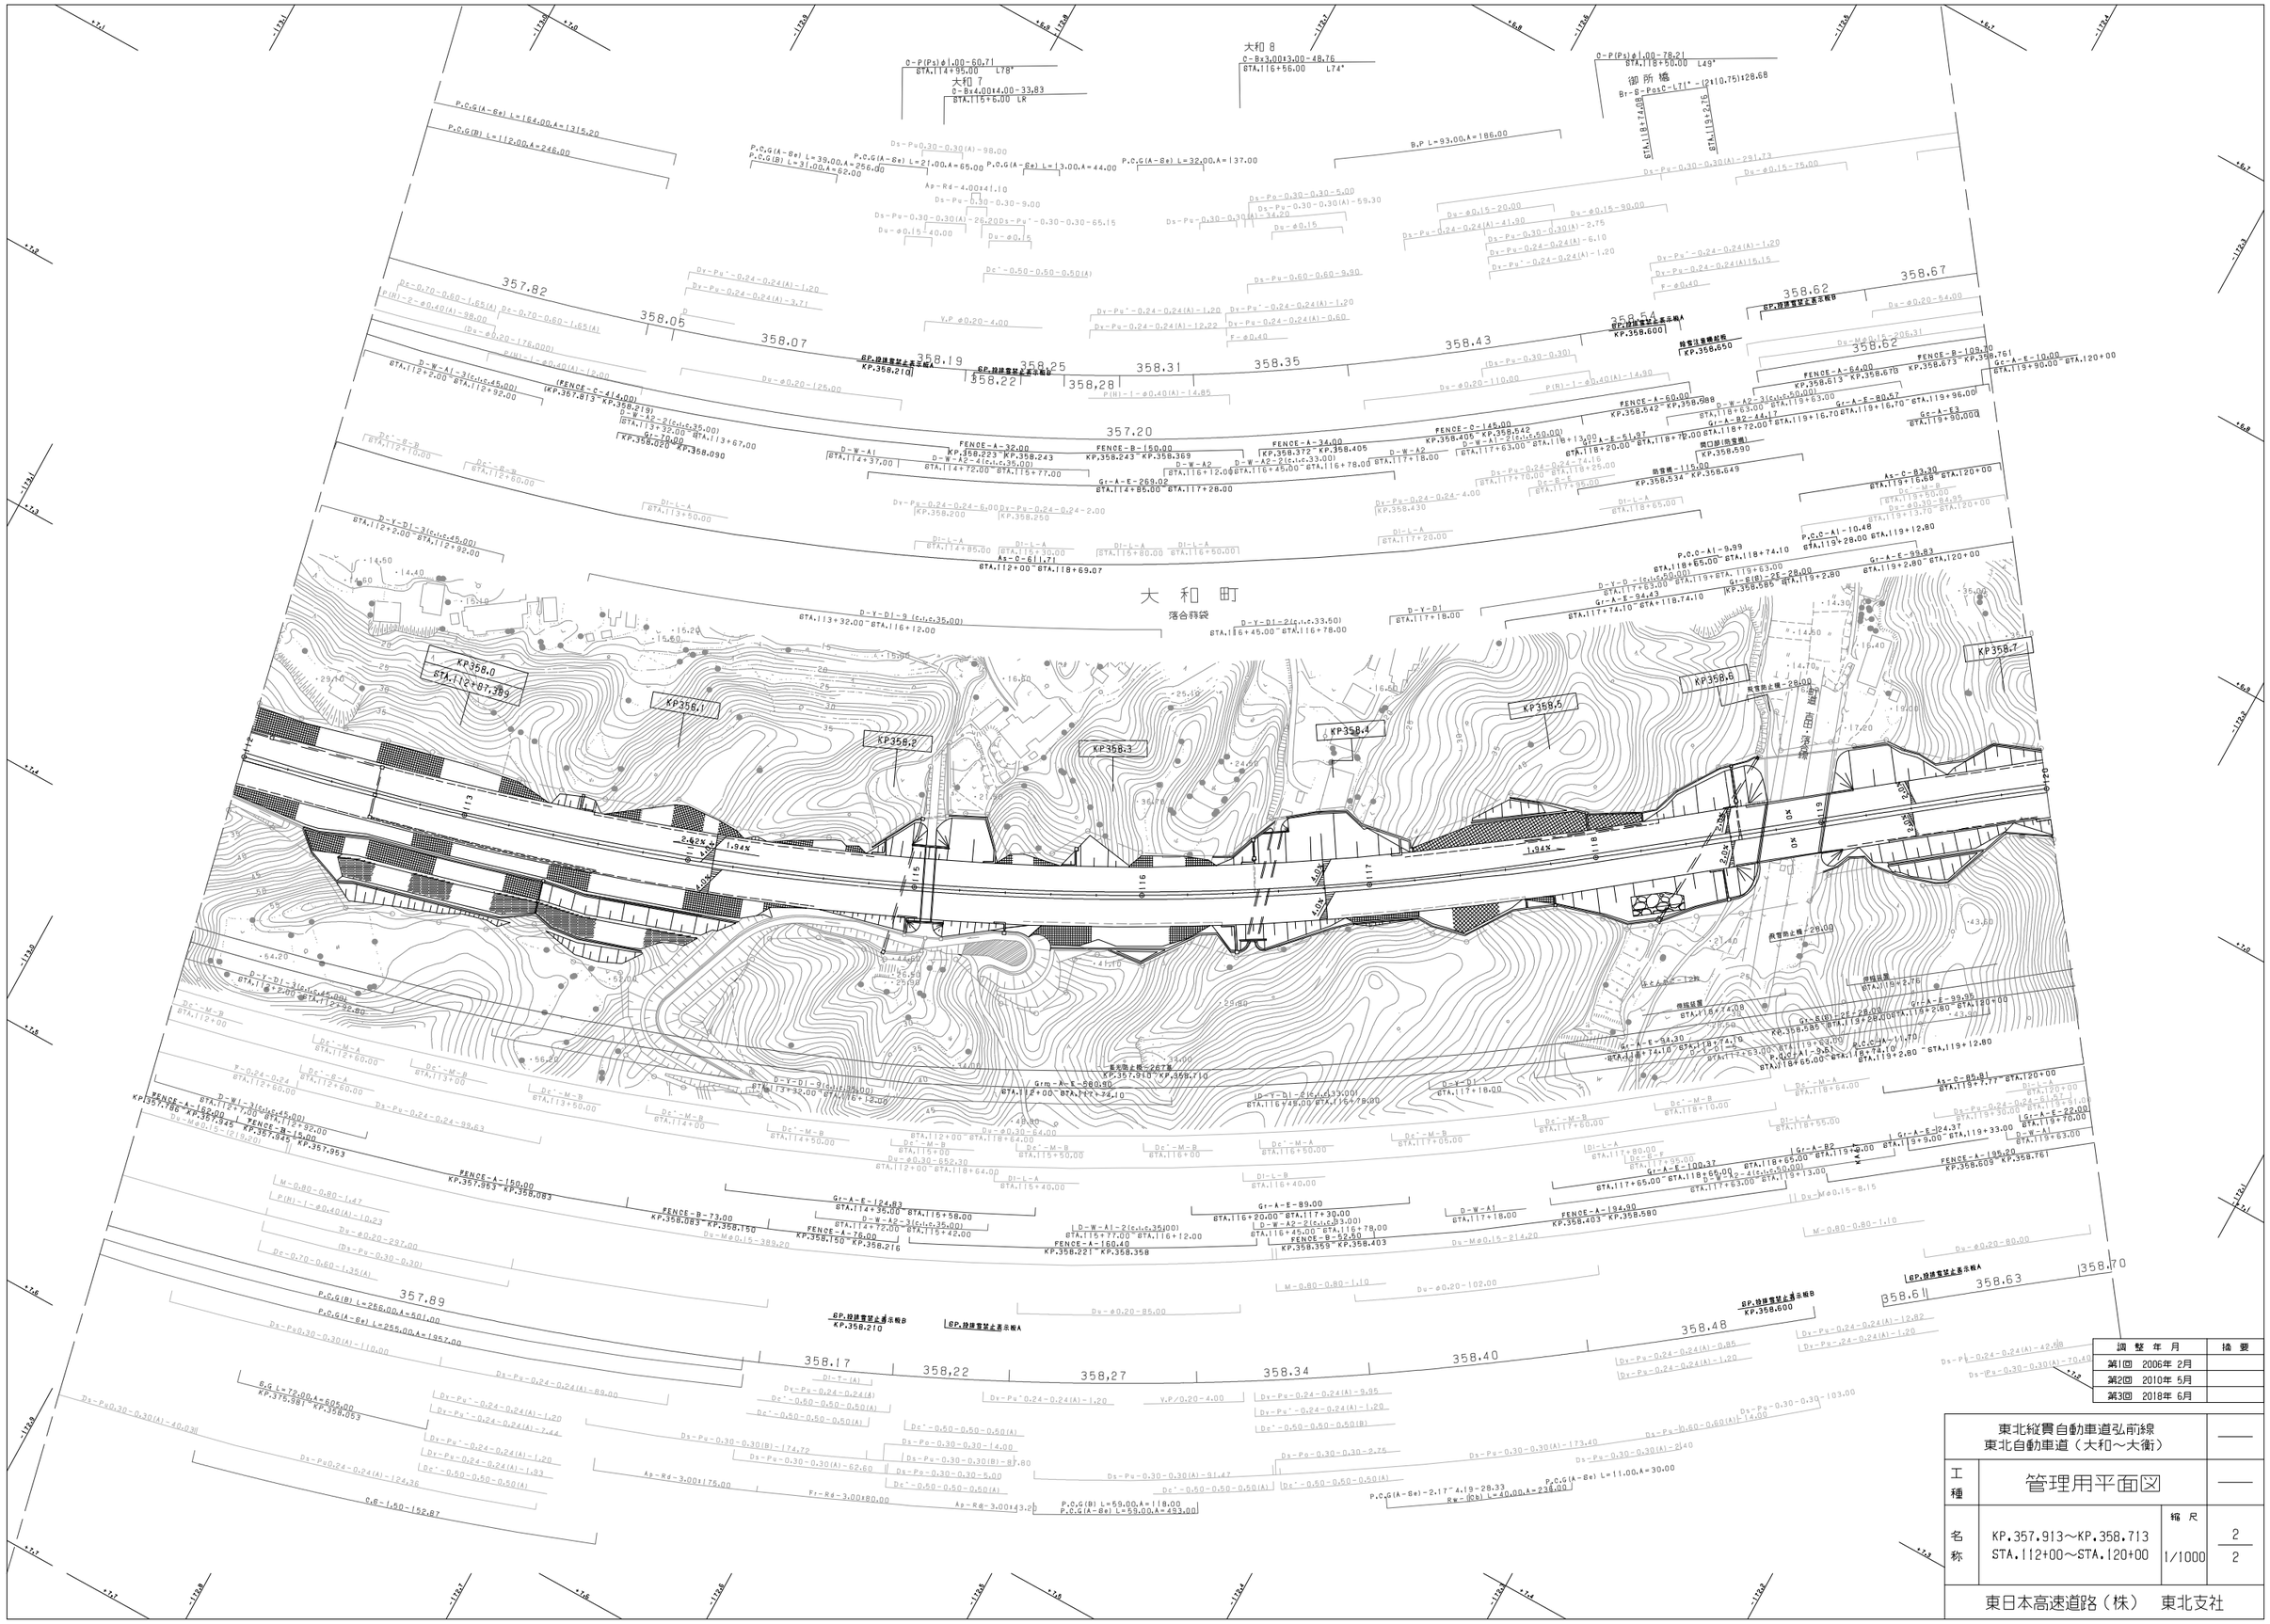

調整年月		摘要
第1回	2006年 2月	
第2回	2010年 5月	
第3回	2018年 6月	

東北縦貫自動車道弘前線 東北自動車道（大和～大衡）			——
工種	管理用平面図		——
名称	KP.357.913～KP.358.713 STA.112+00～STA.120+00	縮尺 1/1000	2 2
東日本高速道路（株） 東北支社			

大和 9

大和 10

奥田橋

大和町
落合耕袋

大衡村
奥田

KP358.8
STA.120+87.389

KP358.9

KP359.0

KP359.1

KP359.2

KP359.3

KP359.4

KP359.5

358.92
358.89
358.85
358.77
358.72
358.67
358.62
359.11
359.45
358.91
358.83
358.94
359.03
359.09
358.77
358.70
359.12
359.46

調整年月	摘要
第1回 2006年 2月	
第2回 2010年 5月	
第3回 2018年 6月	

東北縦貫自動車道弘前線
東北自動車道（大和～大衡）

工種：管理用平面図

名称：KP.358.713～KP.359.513
STA.120+00～STA.128+00

縮尺：1/1000

3/3

東日本高速道路（株） 東北支社

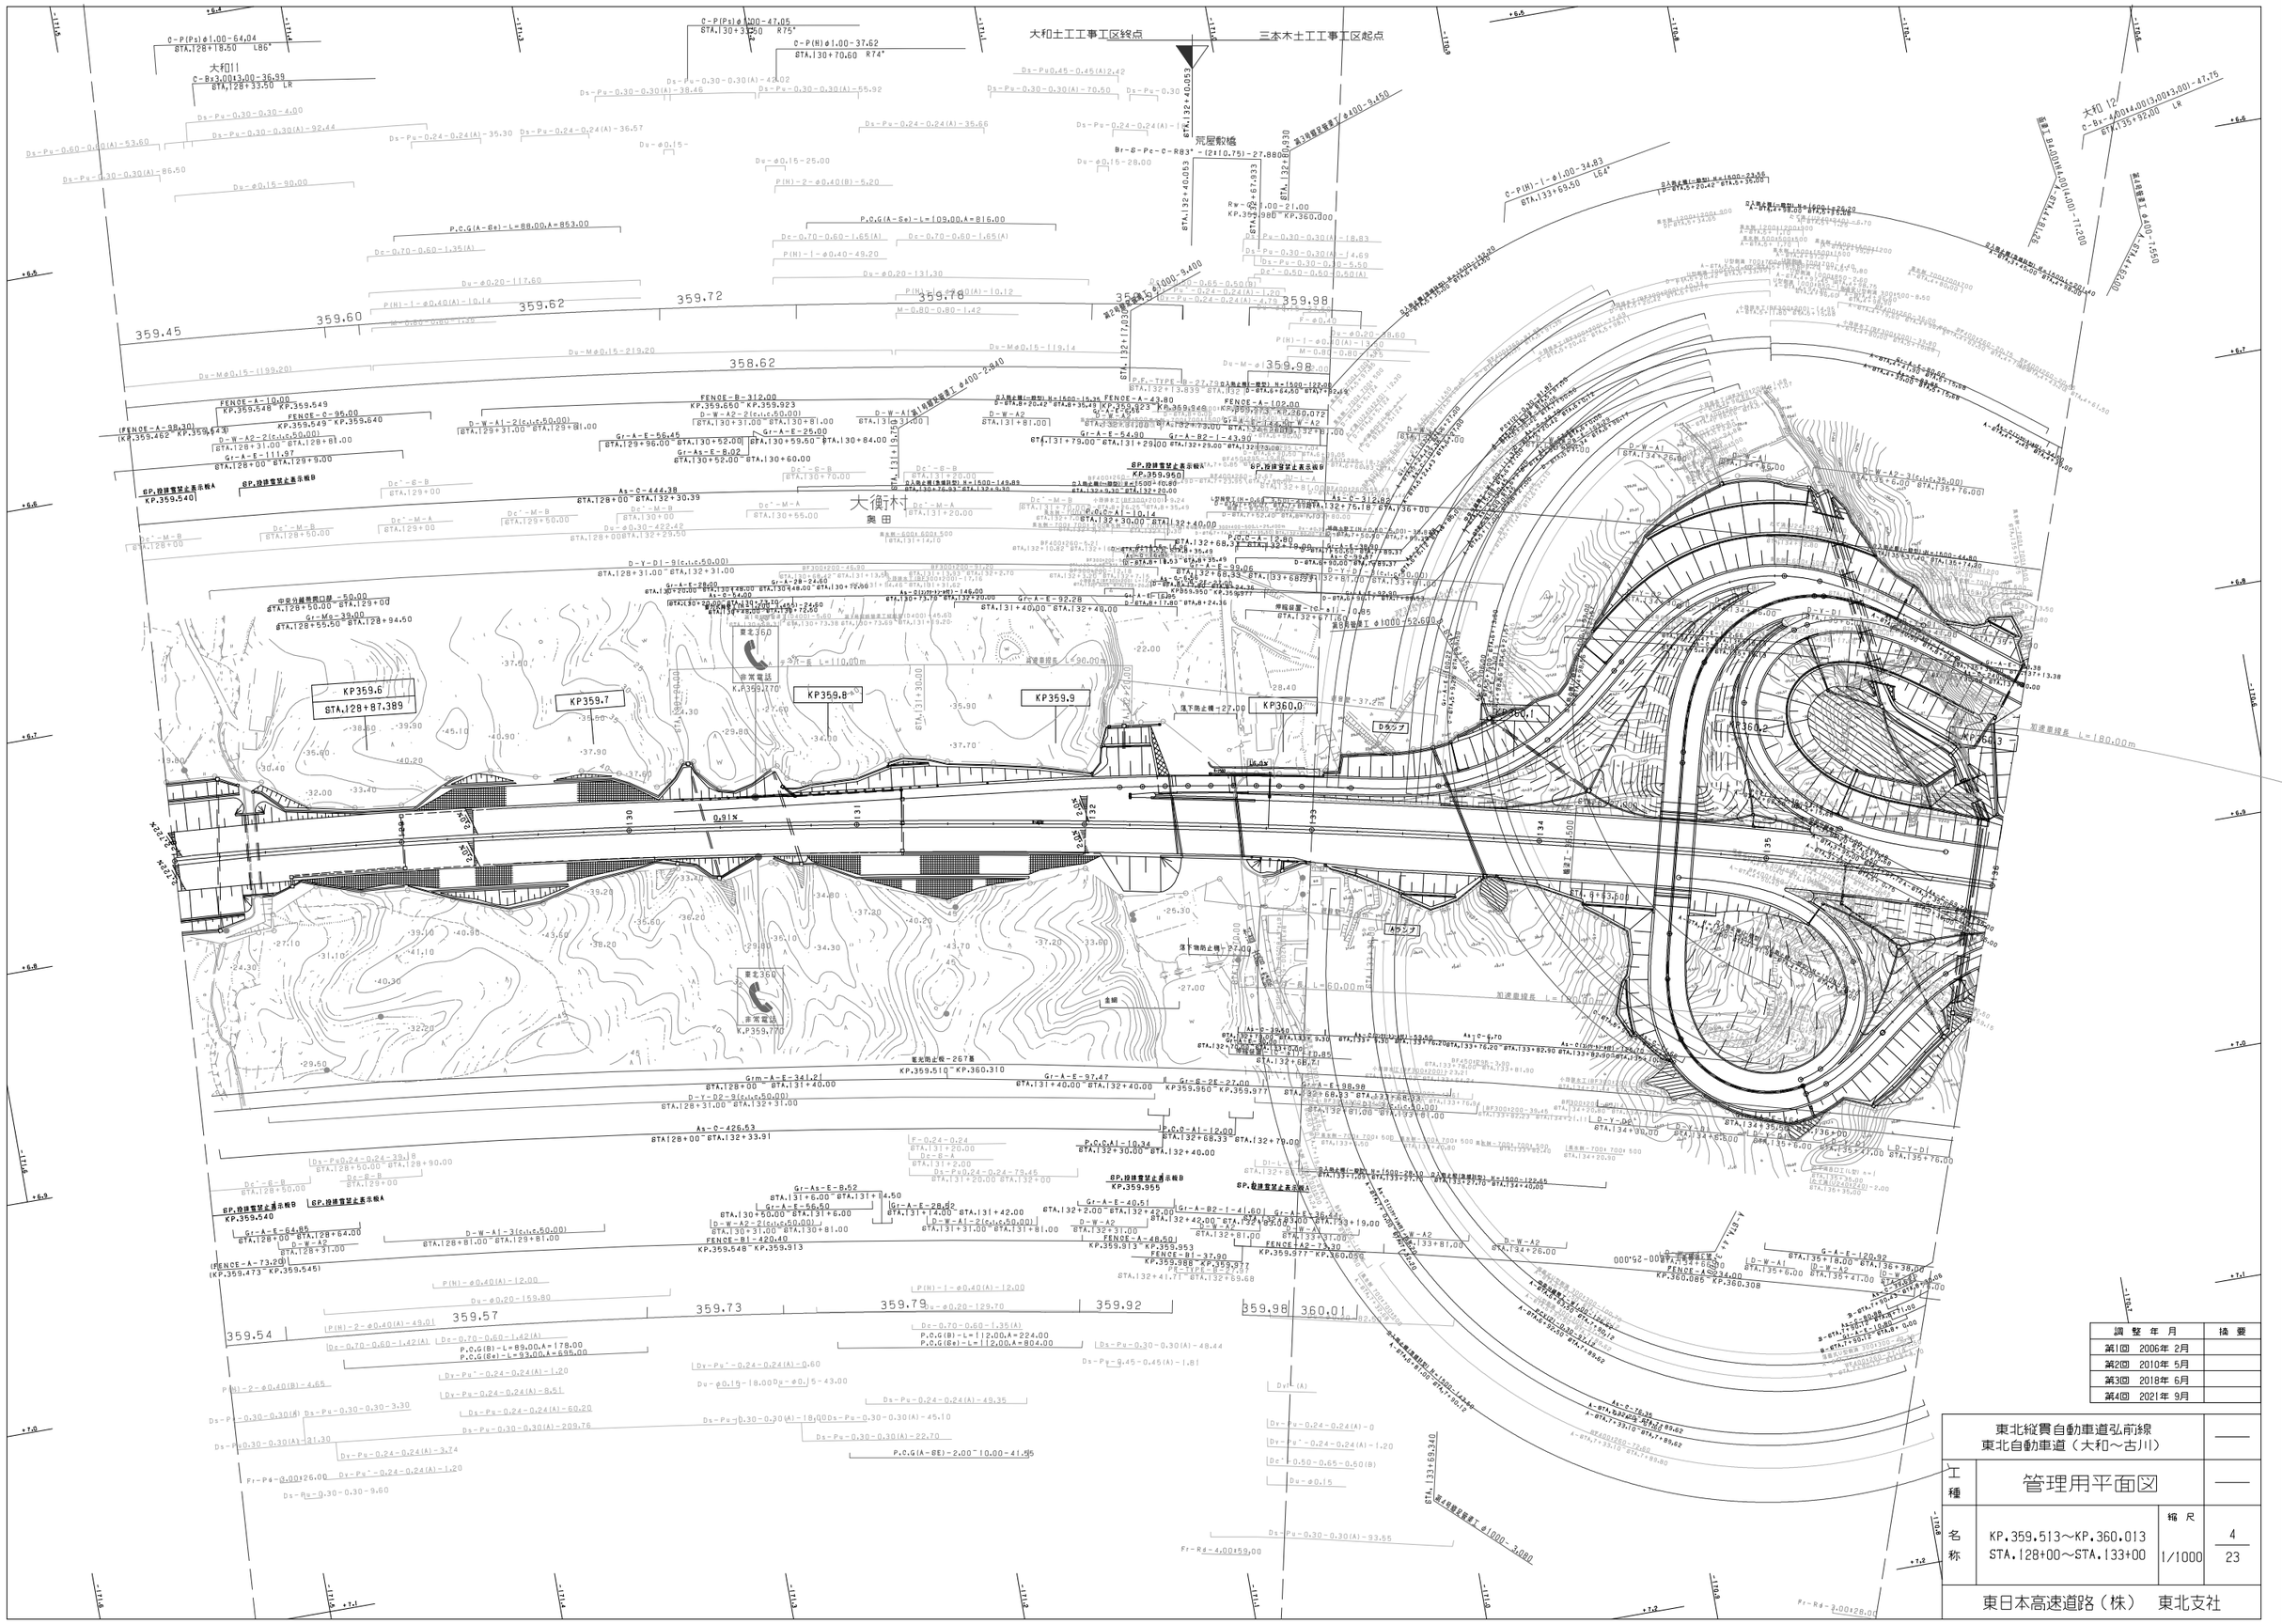

調整年月	摘要
第1回 2006年 2月	
第2回 2010年 5月	
第3回 2018年 6月	
第4回 2021年 9月	

東北縦貫自動車道弘前線 東北自動車道（大和～古川）			——
工種	管理用平面図		——
名称	KP.359.513～KP.360.013 STA.128+00～STA.133+00	縮尺 1/1000	4 23
東日本高速道路（株） 東北支社			

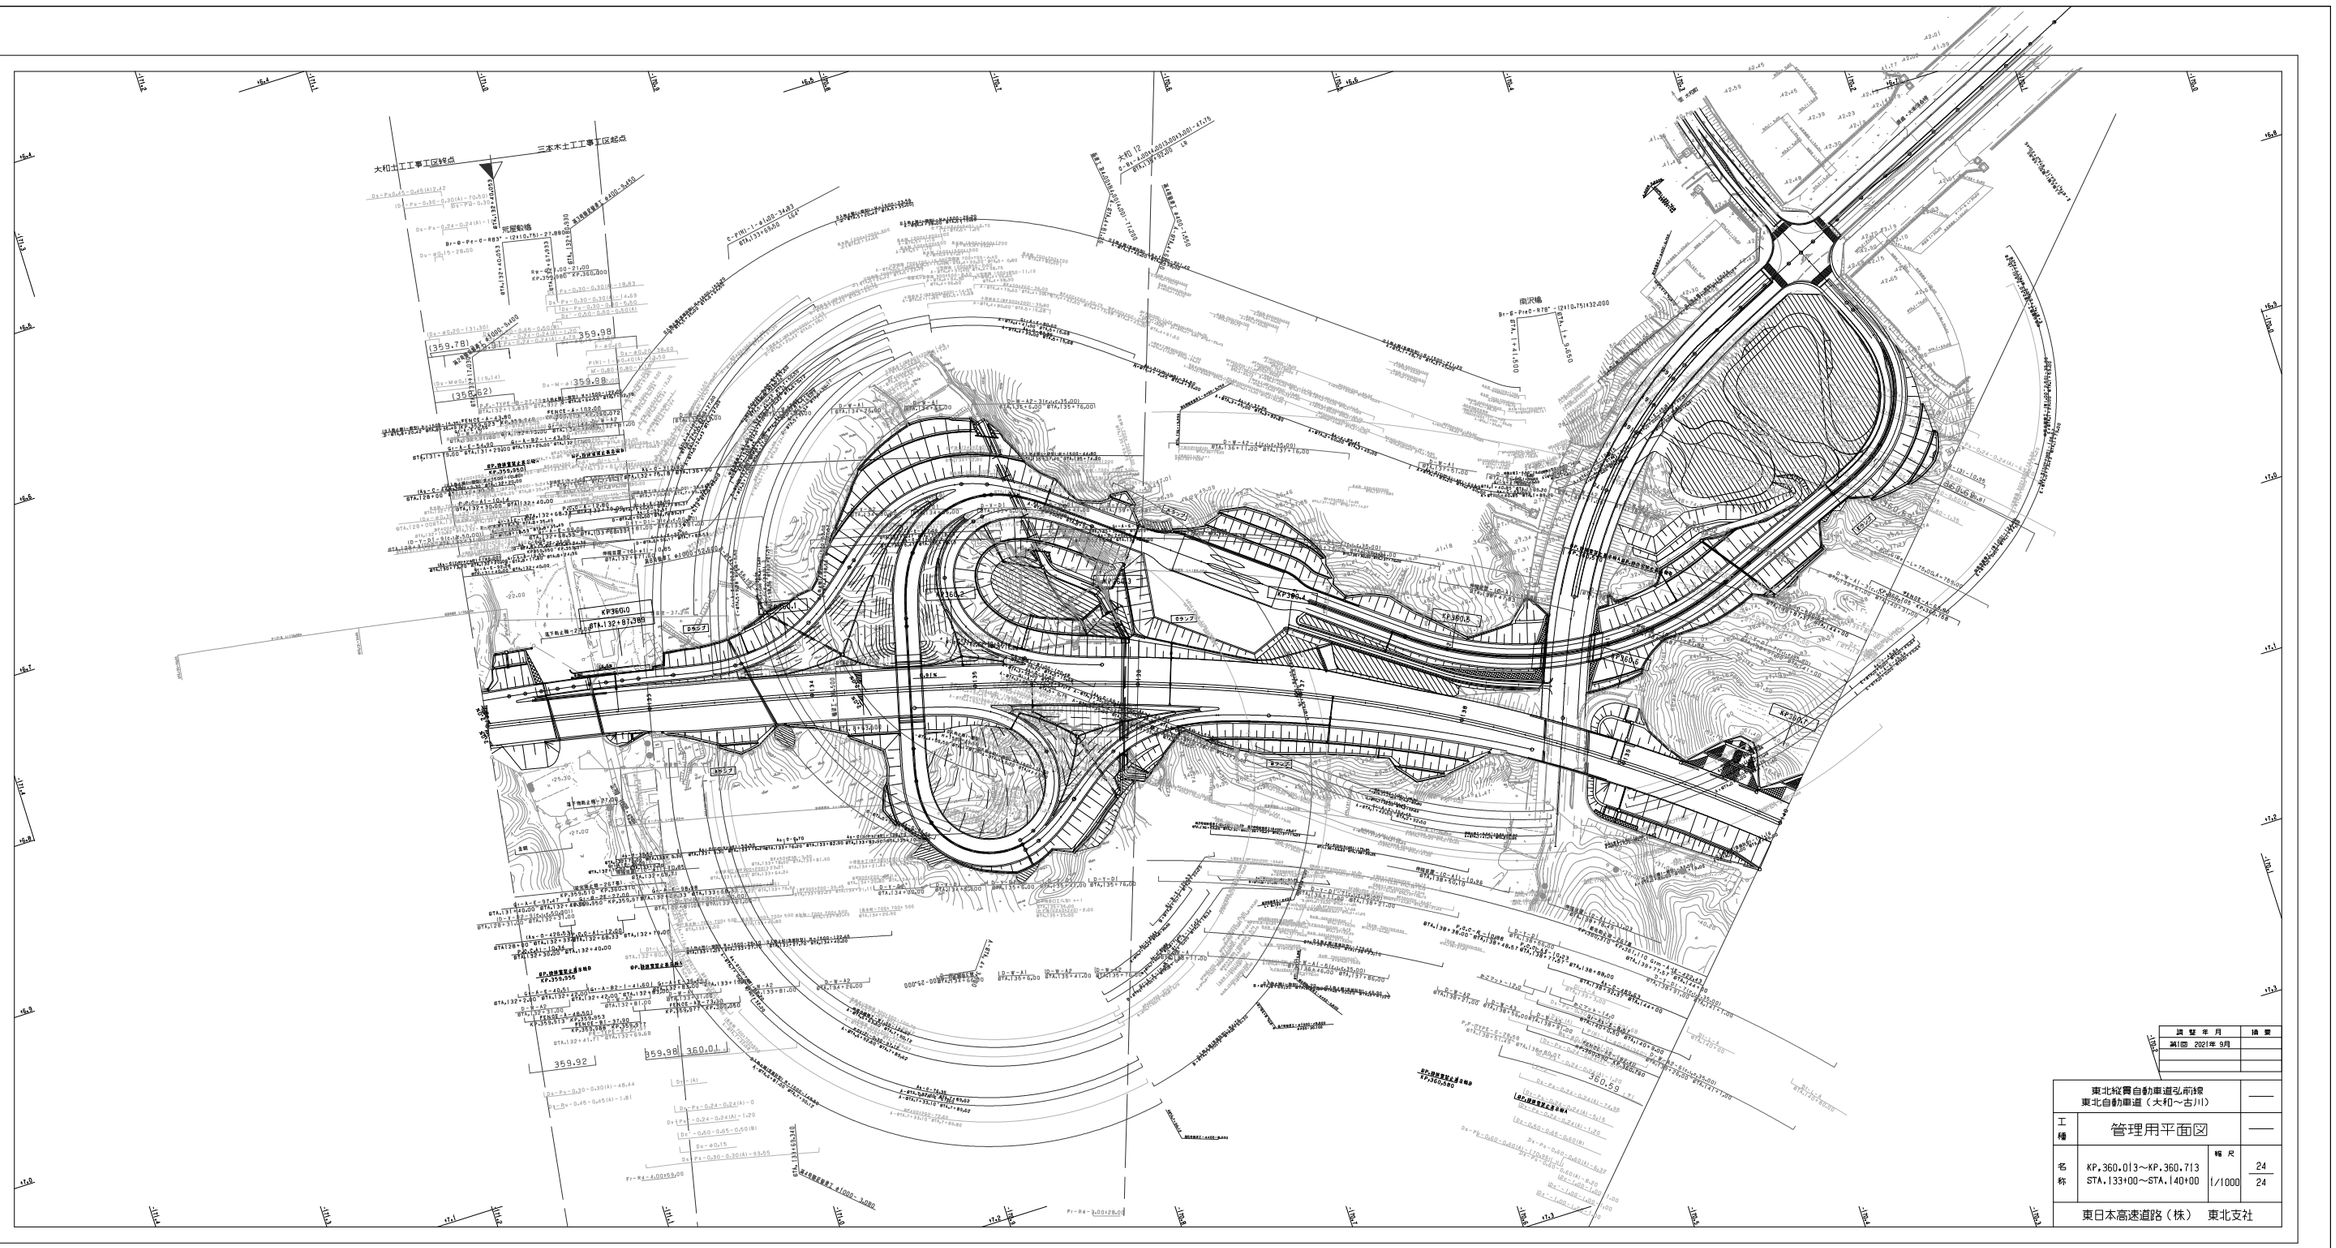

調 製 年 月	適 要
第1回 2021年 9月	

東北縦貫自動車道弘前線 東北自動車道（大和～古川）			——
工種	管理用平面図		——
名称	KP.360.013～KP.360.713 STA.133+00～STA.140+00	縮尺 1/1000	24 24
東日本高速道路（株）　東北支社			

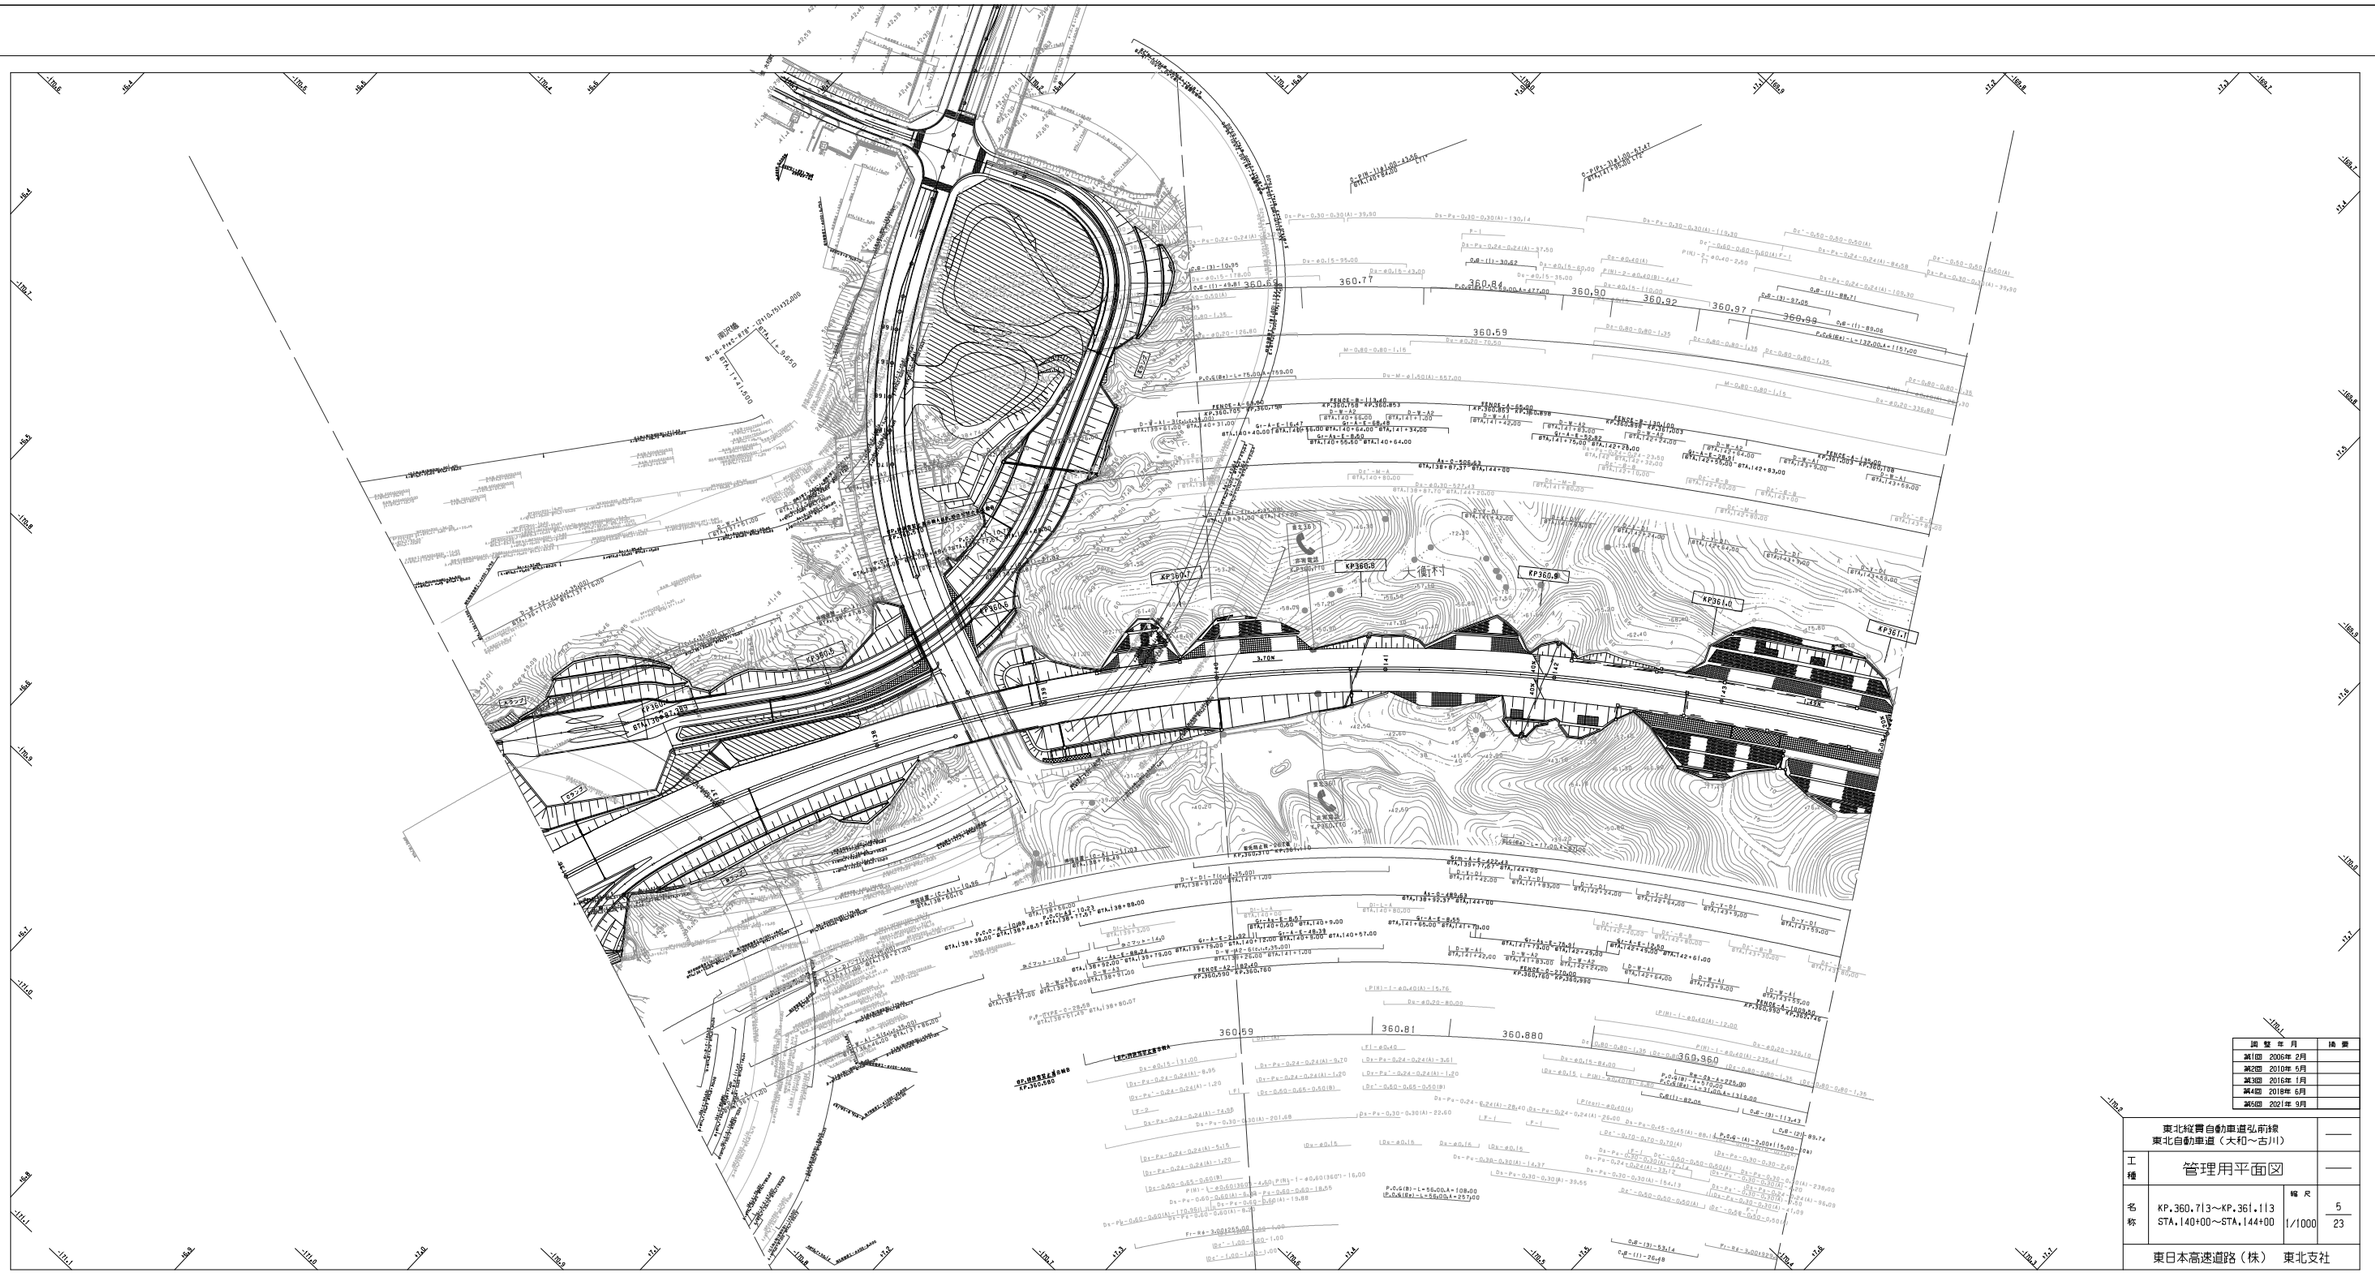

調整年月	摘要
第1回 2006年 2月	
第2回 2010年 5月	
第3回 2016年 1月	
第4回 2018年 6月	
第5回 2021年 9月	

東北縦貫自動車道弘前線 東北自動車道（大和～古川）			——
工種	管理用平面図		——
名称	KP.360.713～KP.361.113 STA.140+00～STA.144+00	縮尺 1/1000	5 23
東日本高速道路（株） 東北支社			

東北縦貫自動車道弘前線
東北自動車道（大衡～古川）

工種	管理用平面図		
名称	KP.361.113～KP.361.913 STA.144+00～STA.152+00	縮尺 1/1000	2/19

東日本高速道路（株）　東北支社

調整年月	摘要
第1回 2006年 2月	
第2回 2010年 5月	
第3回 2018年 6月	

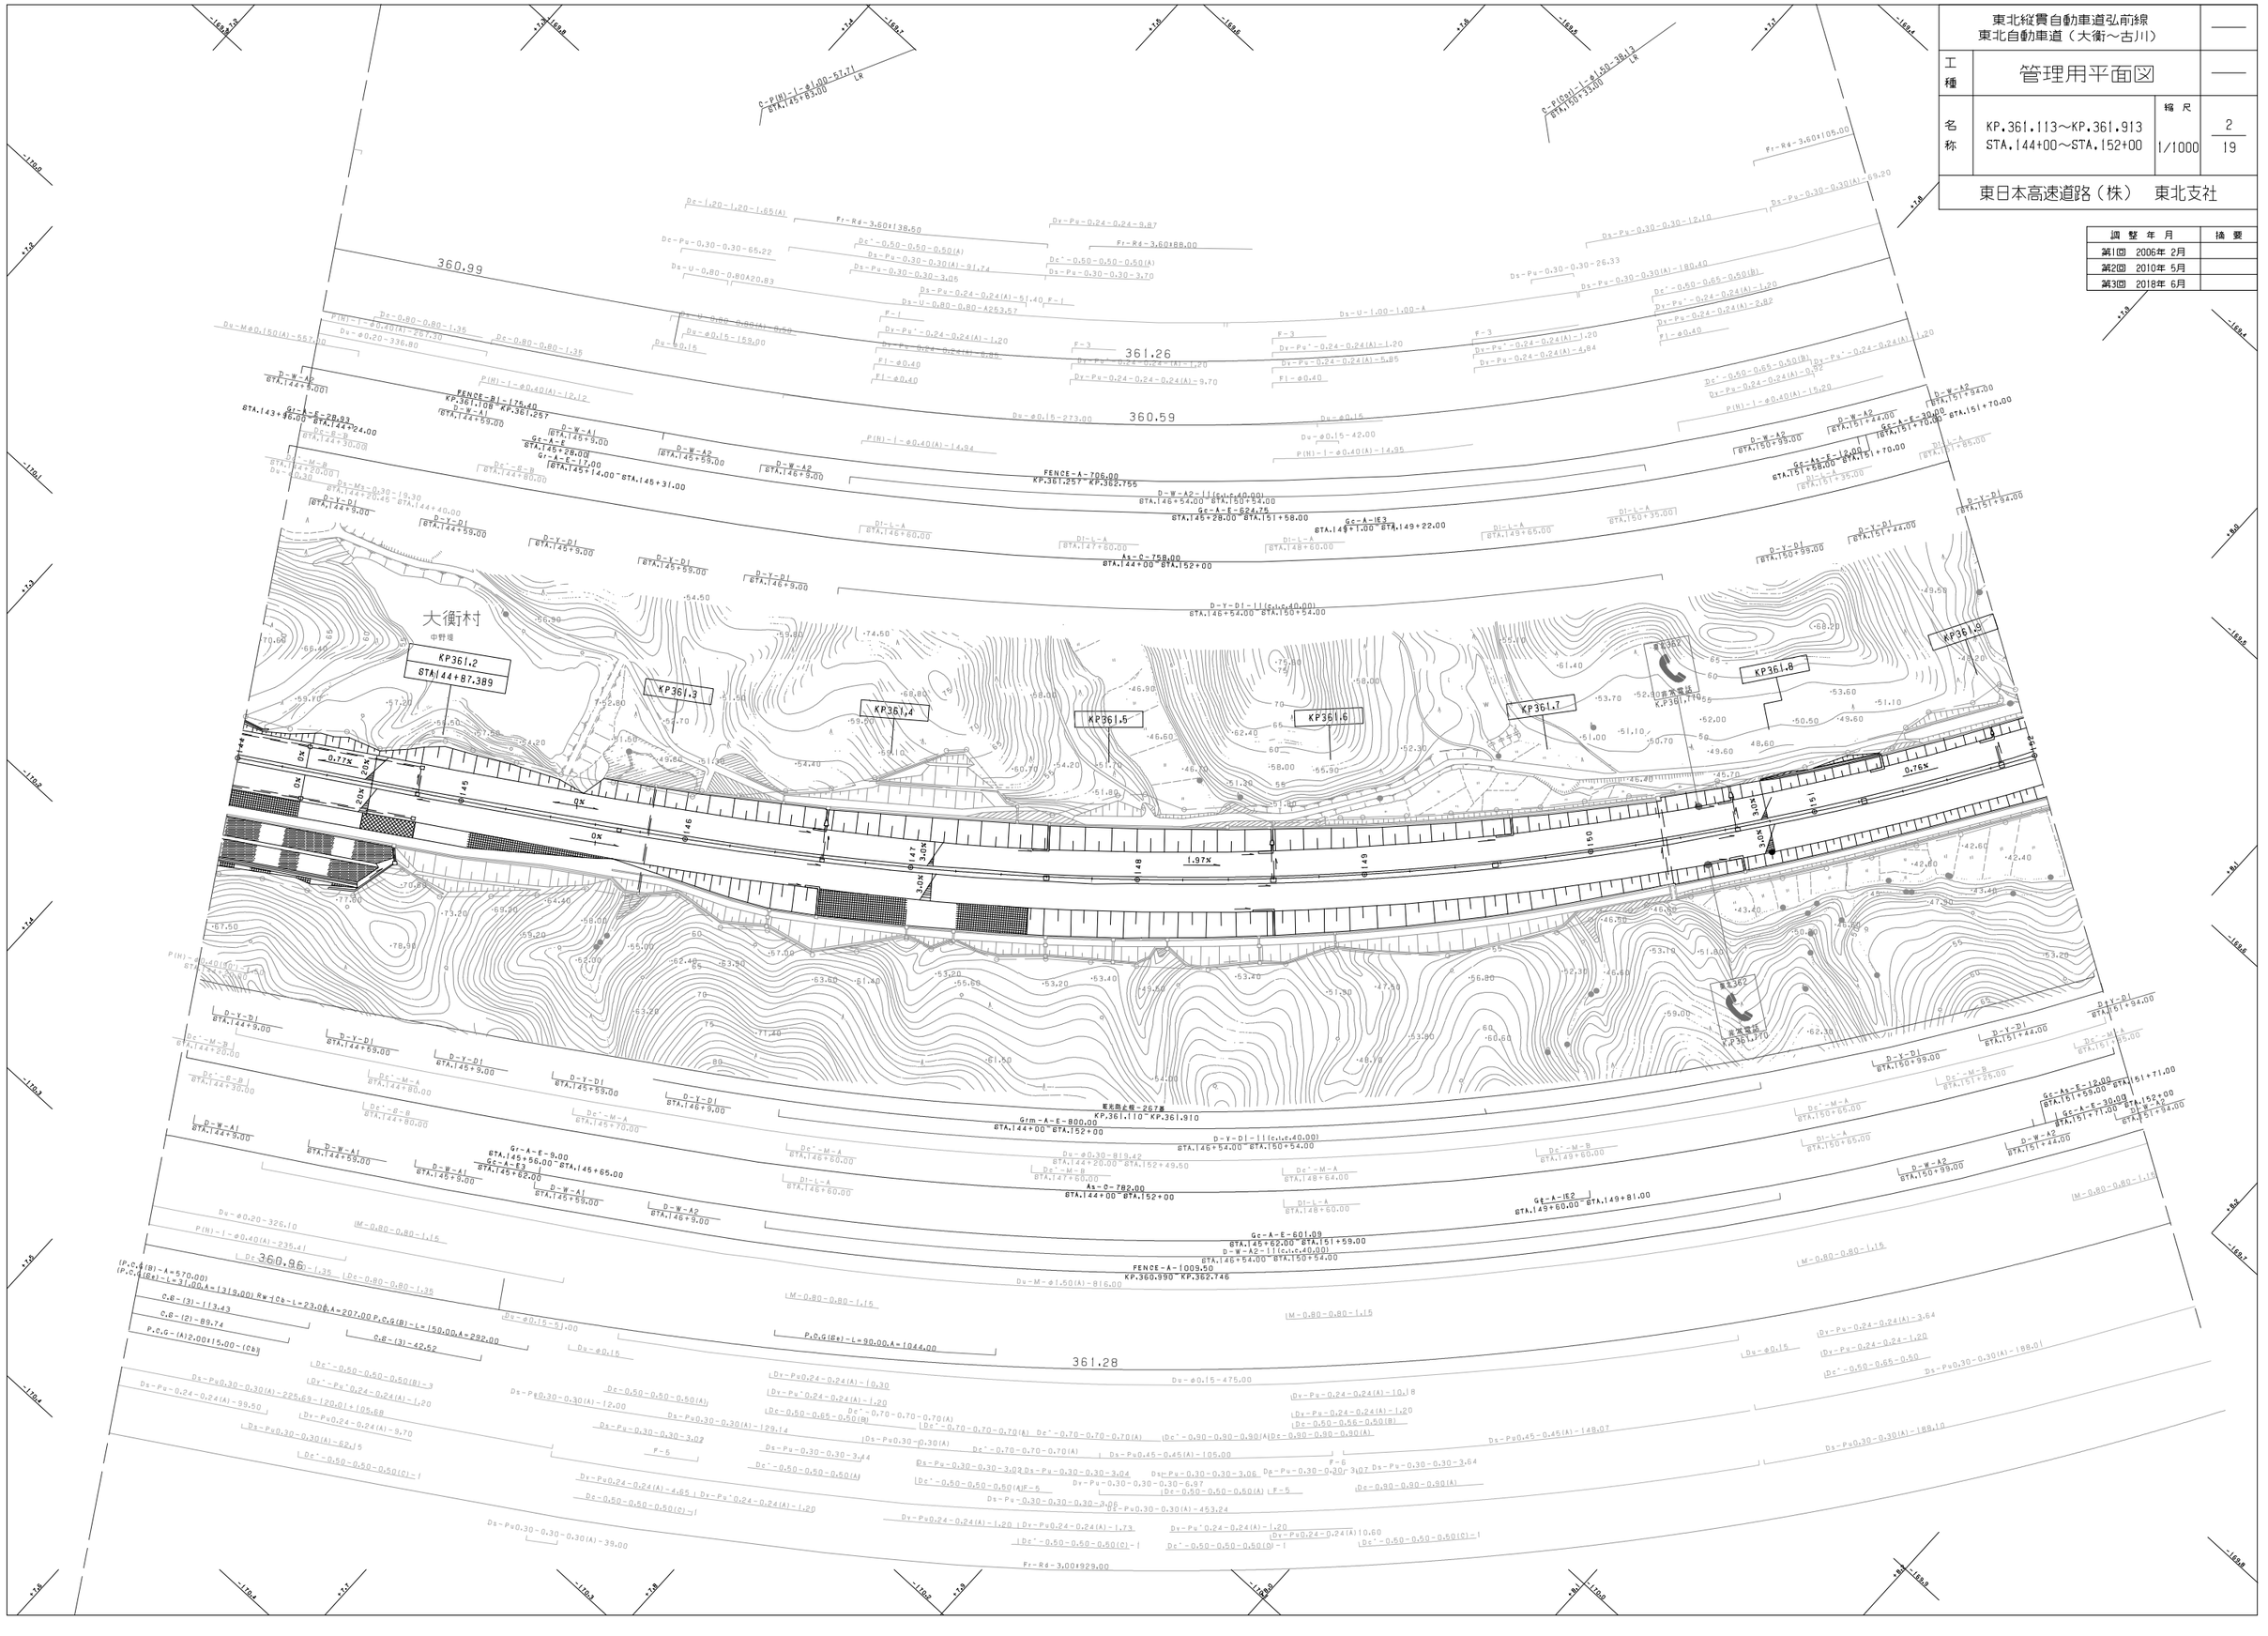

東北縦貫自動車道弘前線
東北自動車道（大衡～古川）

工種：管理用平面図

名称：KP.361.913～KP.362.713
STA.152+00～STA.160+00

縮尺：1/1000

3
19

東日本高速道路（株）　東北支社

調整年月	摘要
第1回　2006年 2月	
第2回　2010年 5月	
第3回　2018年 6月	

大衡村

大和 14
0-Bx5,00x5.20-27.262
STA.160+39.00 L72°

駒馬川橋
Br-G-PosC-R54°-(2x10.75)x24.080

C-P(Ps)-3-φ1.00-54.49
STA.162+77.50 L78°

鶴田川橋
Br-G-RC0-L67°(2x10.75)x19.370

C-P(Ps)-3-φ1.00-63.98
STA.164+26.20 L78°

大和 15
0-Bx8,50x6,30-30.47
STA.164+81.00 L72°30'

STA.161+78.355
STA.162+3.035
STA.163+5.333
STA.163+24.703

C.C-(3)-52.66
C.C-(1)-181.84
C.C-(3)-214.63
C.C-(1)-289.39
Fr-Rd-3.00x30.00
Fr-Rd-3.00x100.00
Fr-Rd-3.00x51.00
Ap-Rd-4.00x55.00
Pr-Rd-3.00x196.00
Rw-Cb-L=14.00,A=62.00
Fr-Rd-4.00x45.50

Ds-Pu-0.30-0.30(A)-41.86
Ds-Pu-0.24-0.24(A)-186.07
Ds-Pu-0.30-0.30(A)-275.95
Ds-Pu-0.30-0.30(A)-34.50
Ds-Pu-0.30-0.30(A)-69.57
Ds-Pu-0.30-0.30(A)-35.45
Ds-Pu-0.30-0.30(A)-89.00
Ds-Pu-0.30-0.30(A)-54.50
Ds-Pu-0.30-0.30(A)-28.81
Dc-0.50-0.50-0.50(A)
Dc'-0.50-0.65-0.50(B)
Dy-Pu'-0.24-0.24(A)-1.20
Dy-Pu-0.24-0.24(A)-13.10
Dy-Pu-0.24-0.24(A)-14.40
Dy-Pu-0.24-0.24(A)-11.15
P(Ce)-φ0.40(A)-28.81
Dc'-0.50-0.50-0.50(C)-2
P(H)-2-φ0.40(B)-13.96
Dy-Pu'-0.24-0.24(A)-1.20
P.C.C(Ge)-L=218.00,A=2048.00
P.C.C(Ge)-L=343.00,A=3087.00
Ds-φ0.15-31.00
Du-φ0.15
Dc-0.80-0.80-1.35
Du-φ0.20-358.70
P(H)-1-φ0.40(A)-58.95
M-0.80-0.80-1.15
Du-M-φ1.50(A)-432.00
Rw-Cb-L=2.00,A=2.00
Rw-Cb-L=23.00,A=100.00
Rw-Cb-A=30.00
Rw-Cb-A=45.00
Fl-φ0.40
P(H)-1-φ0.40(A)-14.60
P(H)-1-φ0.40(A)-13.97
P(H)-1-φ0.40(A)-14.95
P(H)-1-φ0.40(A)-15.00
P(H)-2-φ0.40(B)-10.00
Ds-Pu-0.30-0.30(A)-7.00
Dc'-0.90-0.90-0.90(A)
Dy-Pu'-0.24-0.24(A)-12.70
Dy-Pu'-0.24-0.24(A)-6.20
Dy-Pu'-0.24-0.24(A)-5.10
Dc'-0.50-0.50-0.50(C)-1
Dy-Pu'-0.24-0.24(A)-1.20
Ds-Pu-0.30-0.30-2.90
Dc'-0.50-0.50-0.50(A)
Ds-Pu-0.30-0.30(A)-49.00
Dc-0.50-0.50-0.50(A)
Ds-Pu-0.30-0.30(A)-110.00
Ds-Pu-0.30-0.30(B)-4.50
Dc'-0.50-0.50-0.50(A)
Dy-Pu'-0.24-0.24(A)-1.20
Dy-Pu-0.24-0.24(A)-6.20
Ds-Pu-0.30-0.30(A)-20.50
Dc'-0.50-0.50-0.50(A)
Ds-Pu-0.30-0.30(A)-83.00
Dc'-0.50-0.65-0.50(B)
Dy-Pu'-0.24-0.24(A)-1.20
Dy-Pu'-0.24-0.24(A)-0.70
Dy-Pu'-0.24-0.24(A)-1.20
Dy-Pu'-0.24-0.24(A)-1.20
Dy-Pu'-0.24-0.24(A)-1.20
Dy-Pu'-0.24-0.24(A)-1.20
Dy-Pu-0.24-0.24(A)-12.94
Dy-Pu-0.24-0.24(A)-13.10
Dy-Pu-0.24-0.24(A)-14.40
Dy-Pu-0.24-0.24(A)-11.15
P(H)-2-φ0.40(B)-13.96
Dy-Pu'-0.24-0.24(A)-1.20
Dc'-0.50-0.65-0.50(B)
Dc'-0.50-0.50-0.50(A)
Dc-0.50-0.50-0.50(A)
Dc'-0.50-0.50-0.50(A)
Dy-Pu'-0.24-0.24(A)-1.20
Dy-Pu-0.24-0.24(A)-6.20
Dy-Pu-0.24-0.24(A)-6.20
Dc'-0.50-0.65-0.50(B)
Dc'-0.50-0.50-0.50(A)
Dc'-0.50-0.50-0.50(A)
Dc'-0.50-0.50-0.50(A

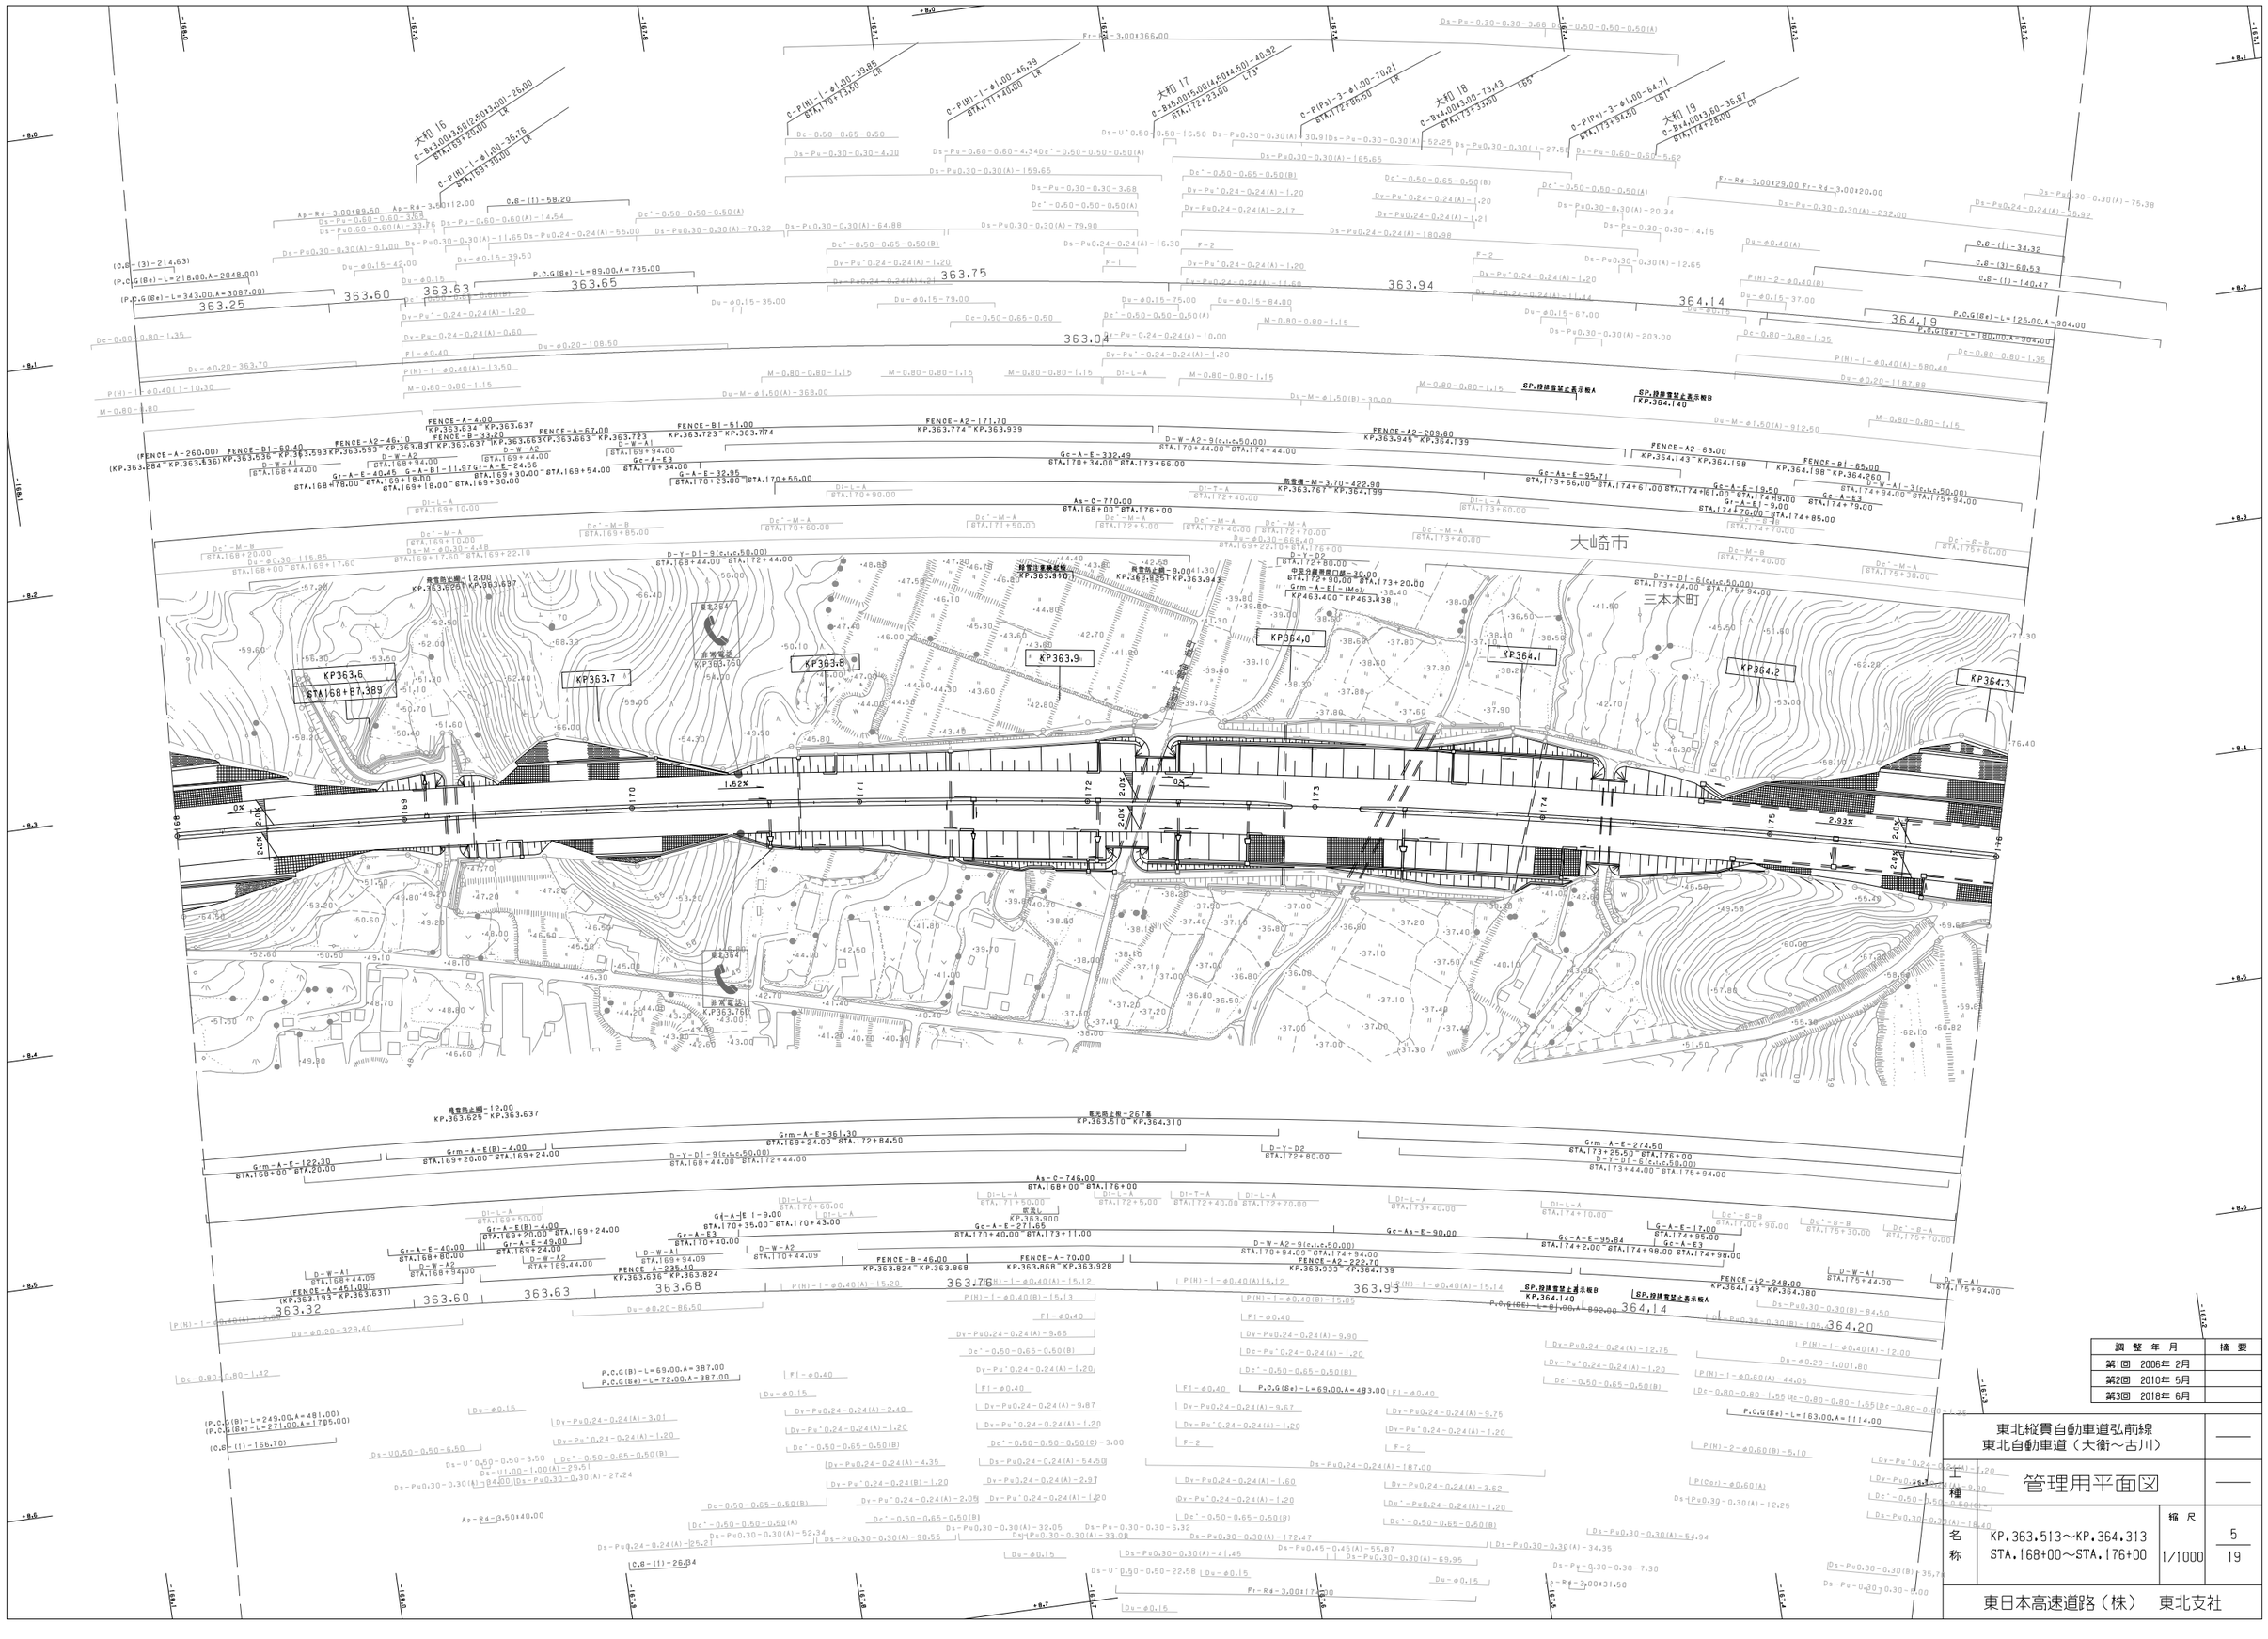

調整年月	摘要
第1回 2006年 2月	
第2回 2010年 5月	
第3回 2018年 6月	

東北縦貫自動車道弘前線
東北自動車道（大衡～古川）

工種 管理用平面図

名称 KP.363.513～KP.364.313
STA.168+00～STA.176+00

縮尺 1/1000

5
19

東日本高速道路（株） 東北支社

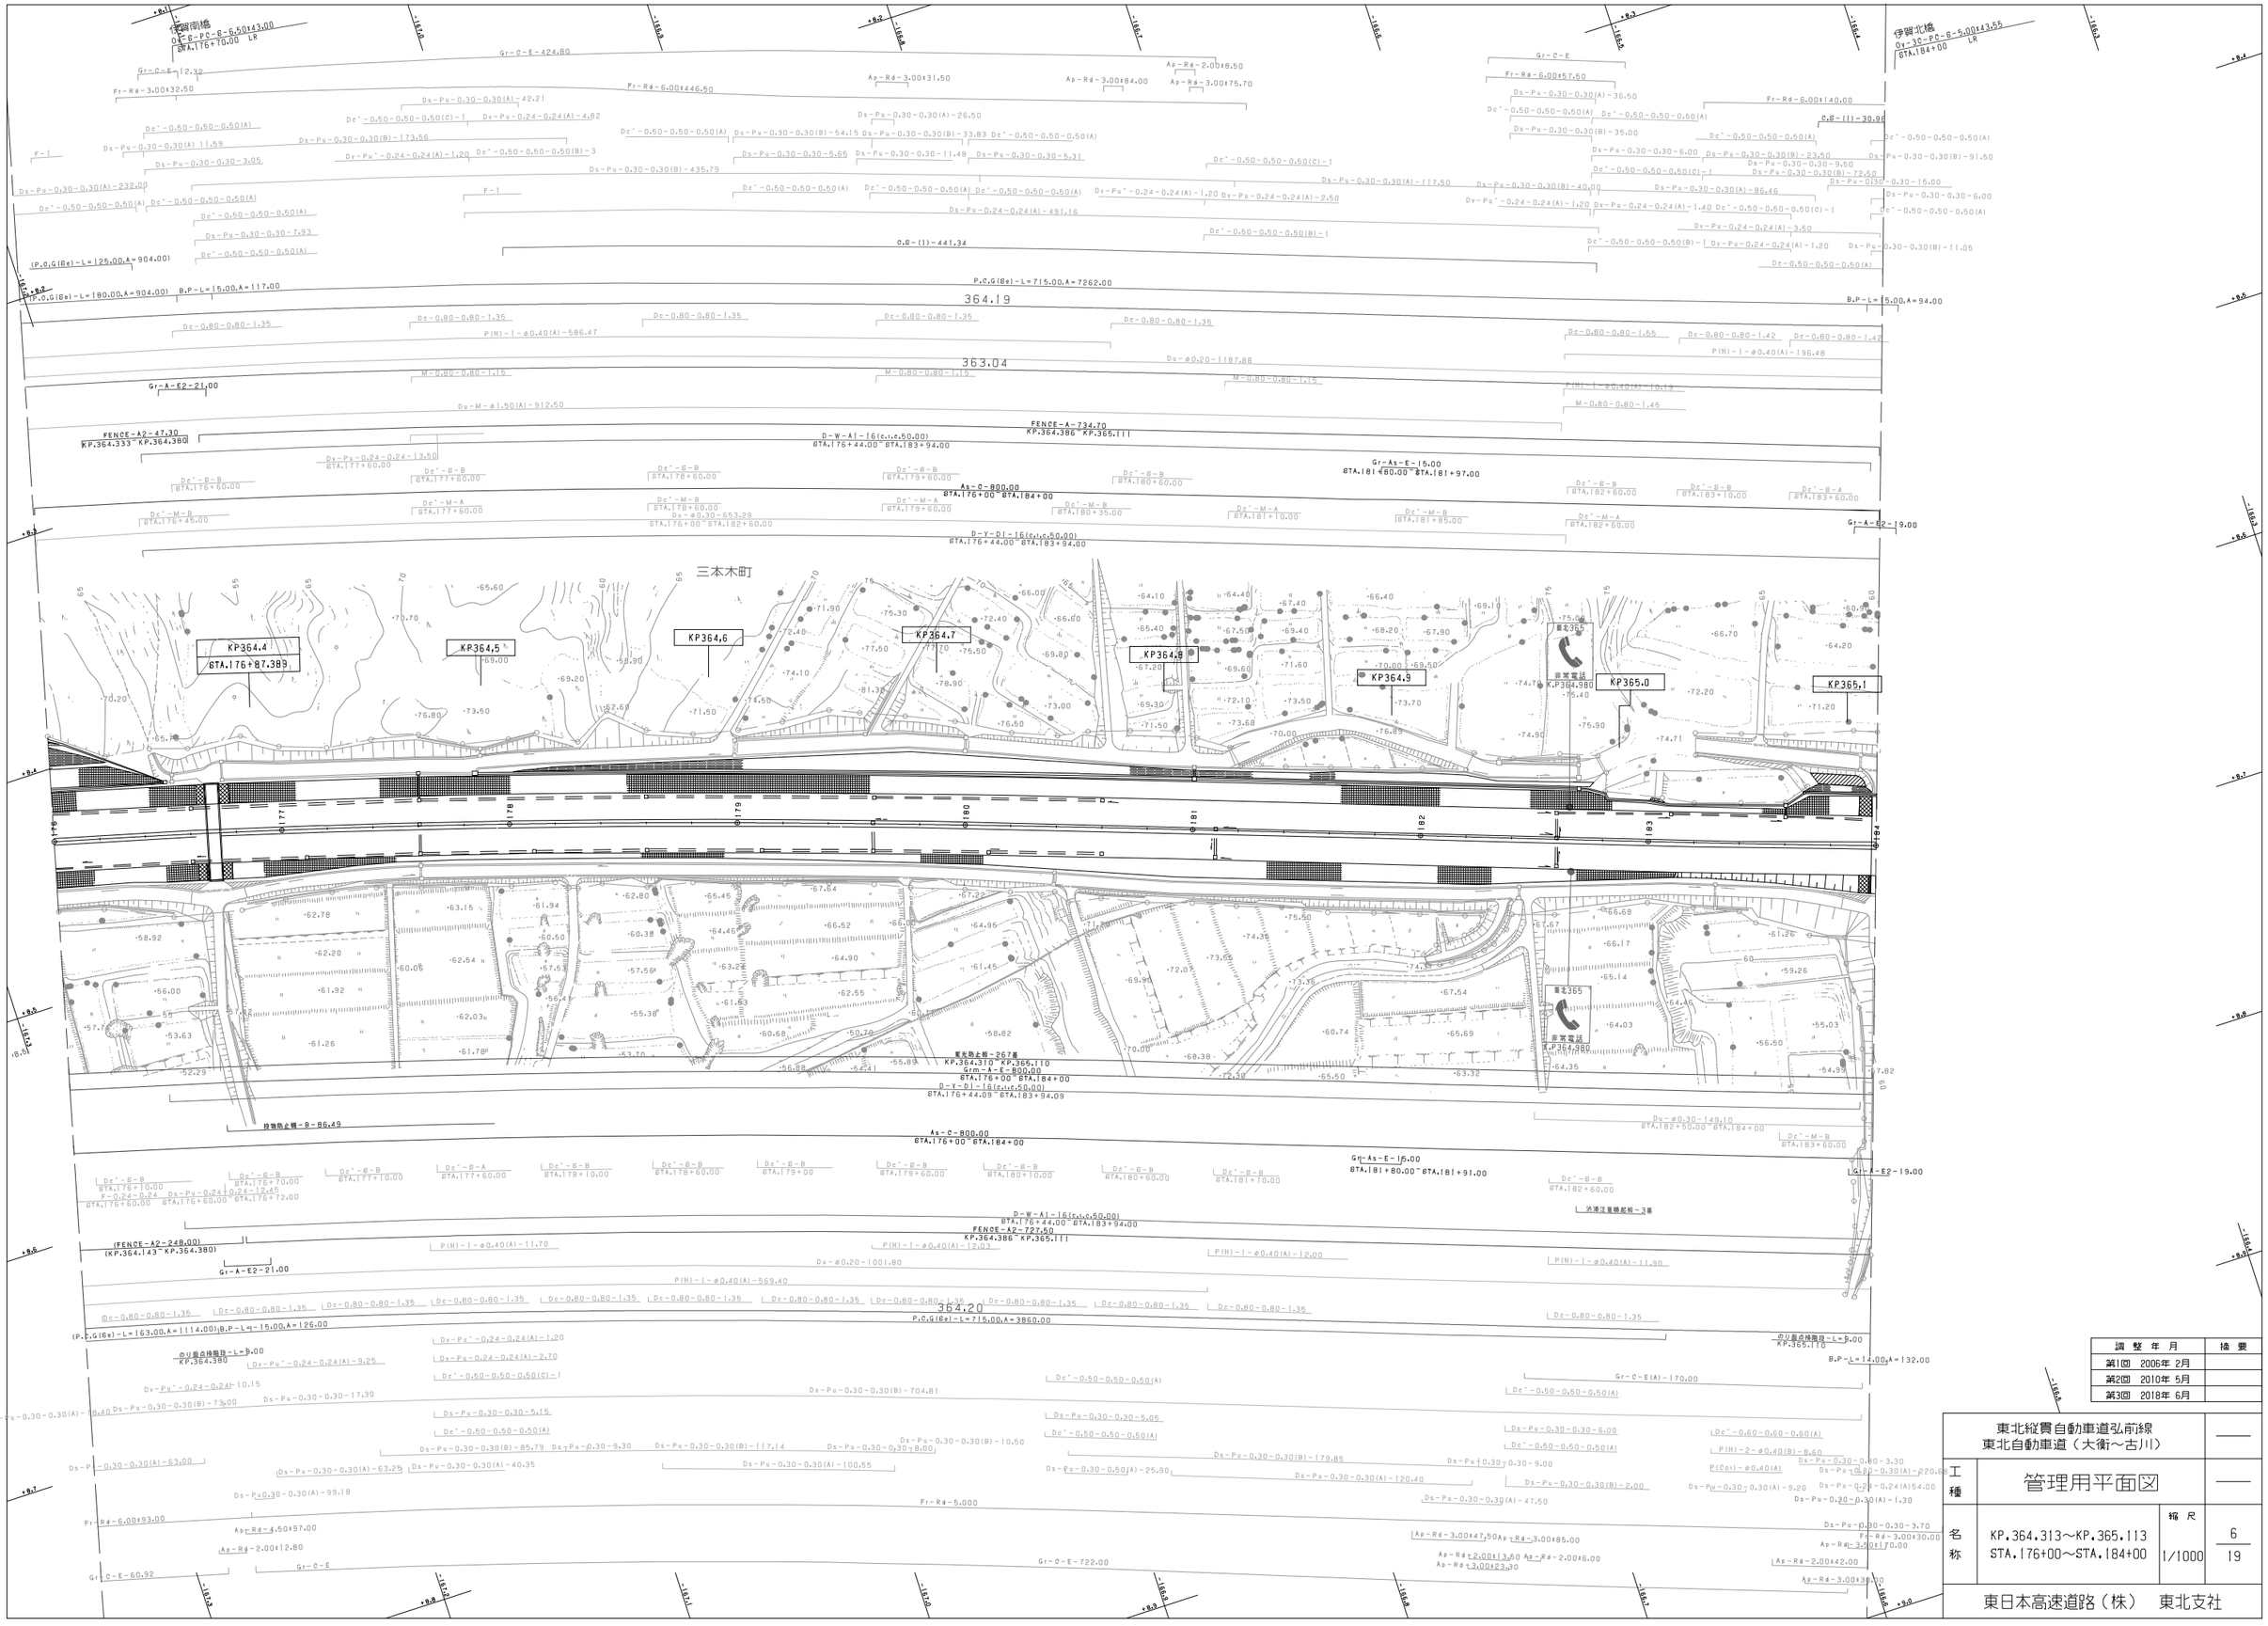

調整年月	摘要
第1回 2006年 2月	
第2回 2010年 5月	
第3回 2018年 6月	

東北縦貫自動車道弘前線
東北自動車道（大衡～古川）

工種	管理用平面図		
名称	KP.364.313～KP.365.113 STA.176+00～STA.184+00	縮尺 1/1000	6 19

東日本高速道路（株） 東北支社

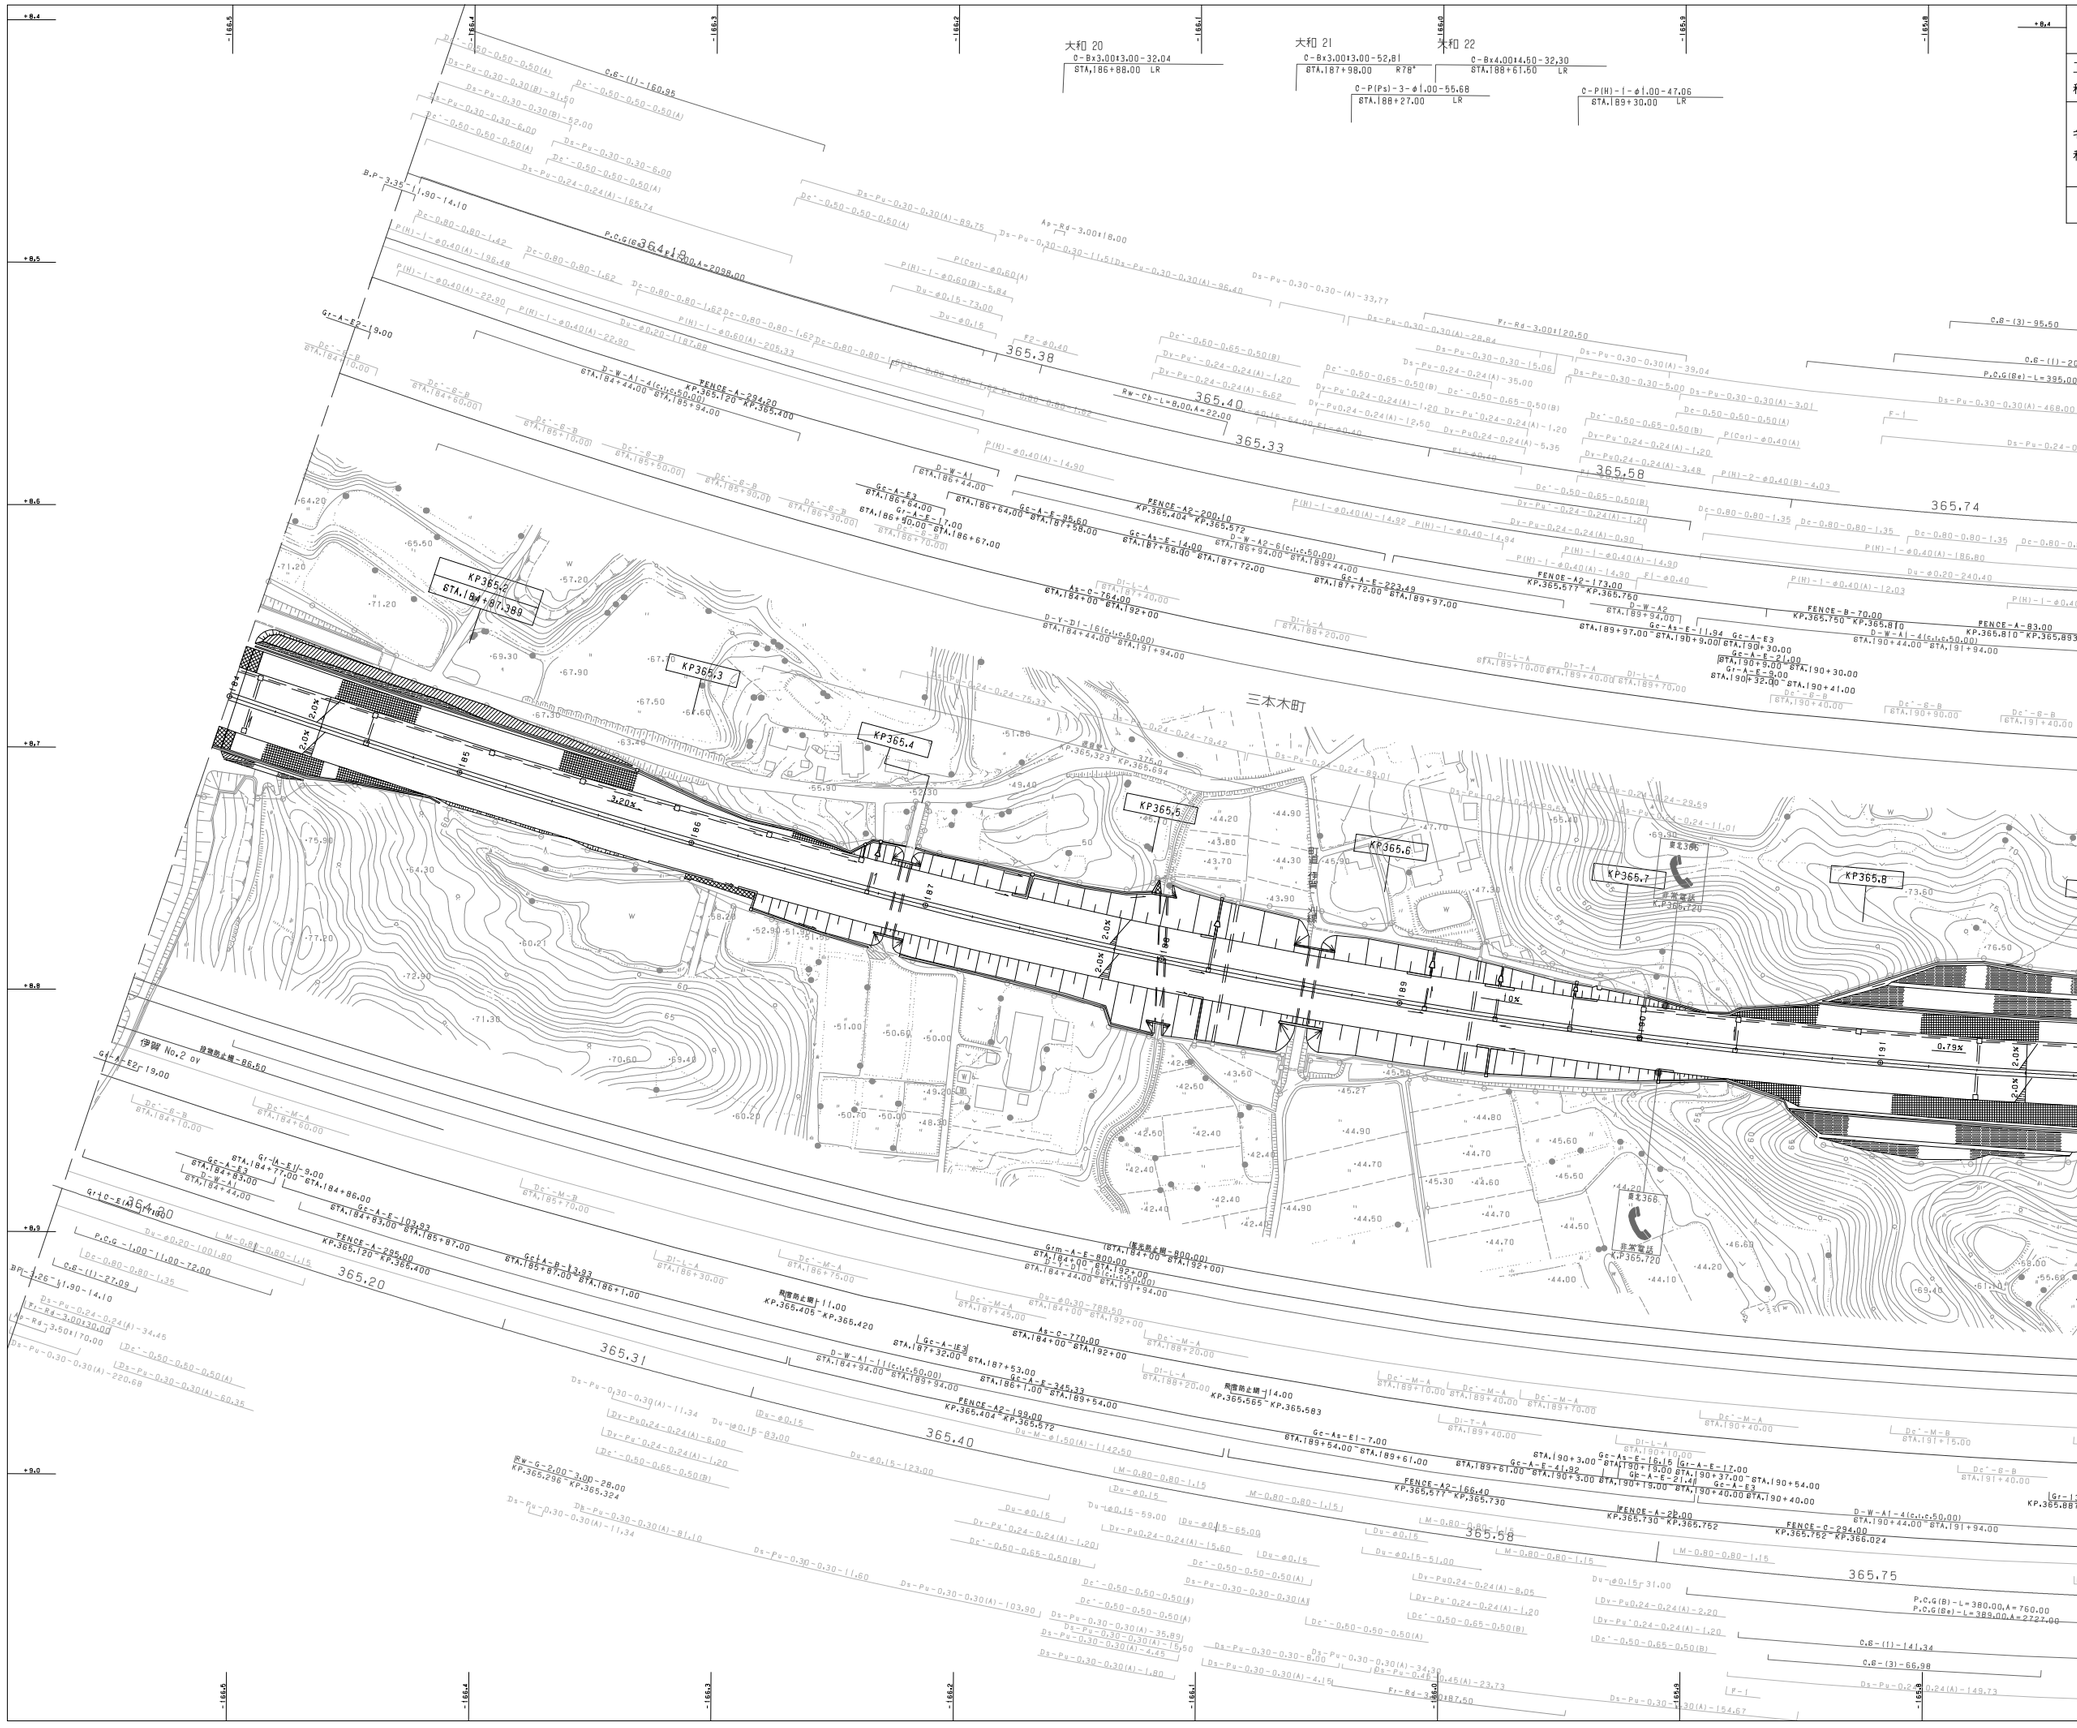

東北縦貫自動車道弘前線 東北自動車道（大衡～古川）			
工種	管理用平面図		
名称	KP.365.113～KP.365.913 STA.184+00～STA.192+00	縮尺 1/1000	7 19
東日本高速道路（株）　東北支社			

調整年月	摘要
第1回　2006年 2月	
第2回　2010年 5月	
第3回　2018年 6月	

東北縦貫自動車道弘前線
東北自動車道（大衡～古川）

工種：管理用平面図

名称：KP.365.913～KP.366.713
STA.192+00～STA.200+00

縮尺：1/1000

8
19

東日本高速道路（株）　東北支社

調整年月	摘要
第1回 2006年 2月	
第2回 2010年 5月	
第3回 2018年 6月	

三本木町

KP366.0
STA.192+87.389

KP366.1

御陵赤橋
Oy-3C-PC-8-LR-(6.50+2.00)×60.750
STA.194+40.00

大和 23
C-B×2.00×2.00-86.66
STA.199+37.00 L76°

C-P(Ps)-3-φ1.00-82.70
STA.196+70.80 L86°

C-P(Ps)-3-φ1.00-25.40
STA.192+50.00 LR

365.74

366.24

363.04

三本木パーキングエリア　L=433.000

三本木パーキングエリア　L=519.000

テーパー　L=98.852

テーパー　L=60.000

366.41

KP366.442

KP366.330

STA.195+2.148

STA.196+11.00

STA.197+10.00

STA.196+70.00

STA.194+32.05

FENCE-B-70.00
KP.366.893～KP365.961

FENCE-A2-202.00
KP.365.961～KP.366.148

FENCE-A2-130.50
KP.366.024～KP.366.148

(FENCE-C-294.00)
(KP.365.752～KP.366.024)

Gr-13.00
KP.366.160～KP.366.173

中央分離帯開口部 30.00
Grm-A-E-170.89
Grm-A-E-48.00
Grm-A-E-(Ms)-35.00

集水桝No.287
KP.365.910～KP.366.710

のり勾配点検階段 5.00
KP.366.145

P.O.G-1.41-8.48-49.49(2st)
P.O.G-1.41-9.80-110.29(2st)
P.O.G(8e)-L=395.00,A=4027.00
B.P-L=10.00,124.00
B.P-L=18.00,A=121.00
P.O.G(8e)-L=75.00,A=700.00
C.8-(1)-243.48
Ap-Rd-3.50×52.00
Fr-Rd-6.00×90.50
Ds-Pw0.30-0.30(B)-38.25
Ds-Pw0.30-0.30(A)-459.34
Ds-Pw0.30-0.30(B)-27.40
Ds-Pw0.30-0.30-10.00
Ds-Pw0.30-0.30(B)-56.91(6.34+49.97)
Ds-Pw0.30-0.30-14.40
Ds-Pw0.30-0.30-7.10
Ds-Pw0.24-0.24(A)-243.03
P(H)-1-φ0.40(A)-147.60
Du-φ0.20-280.40
D-Y-D1
D-Y-D2
D-W-A1-4(c-c-50.00)
D-W-A1
D-W-k1
Rw-Cb-1.20-3.00-25.96
As-C-254.00
As-C-262.50
Gr-(C)-A-120.00
Du-M-φ1.50(B)-30.00
Du-M-φ1.50(A)-142.50
P(H)-2-φ0.60(B)-4.00
P(H)-2-φ0.60(B)-48.00
Fr-Rd-3.00×127.50
(P.O.G(B)-L=380.00,A=760.00)
(P.O.G(8e)-L=383.00,A=2727.00)
B.P-L=8.00,A=122.00
B.P-L=9.00,A=113.00
C.8-(1)-187.55
Gr-C-E(A)-1.000
P.O.G(B)-L=148.00,A=296.00
P.O.G(8e)-L=150.00,A=388.00

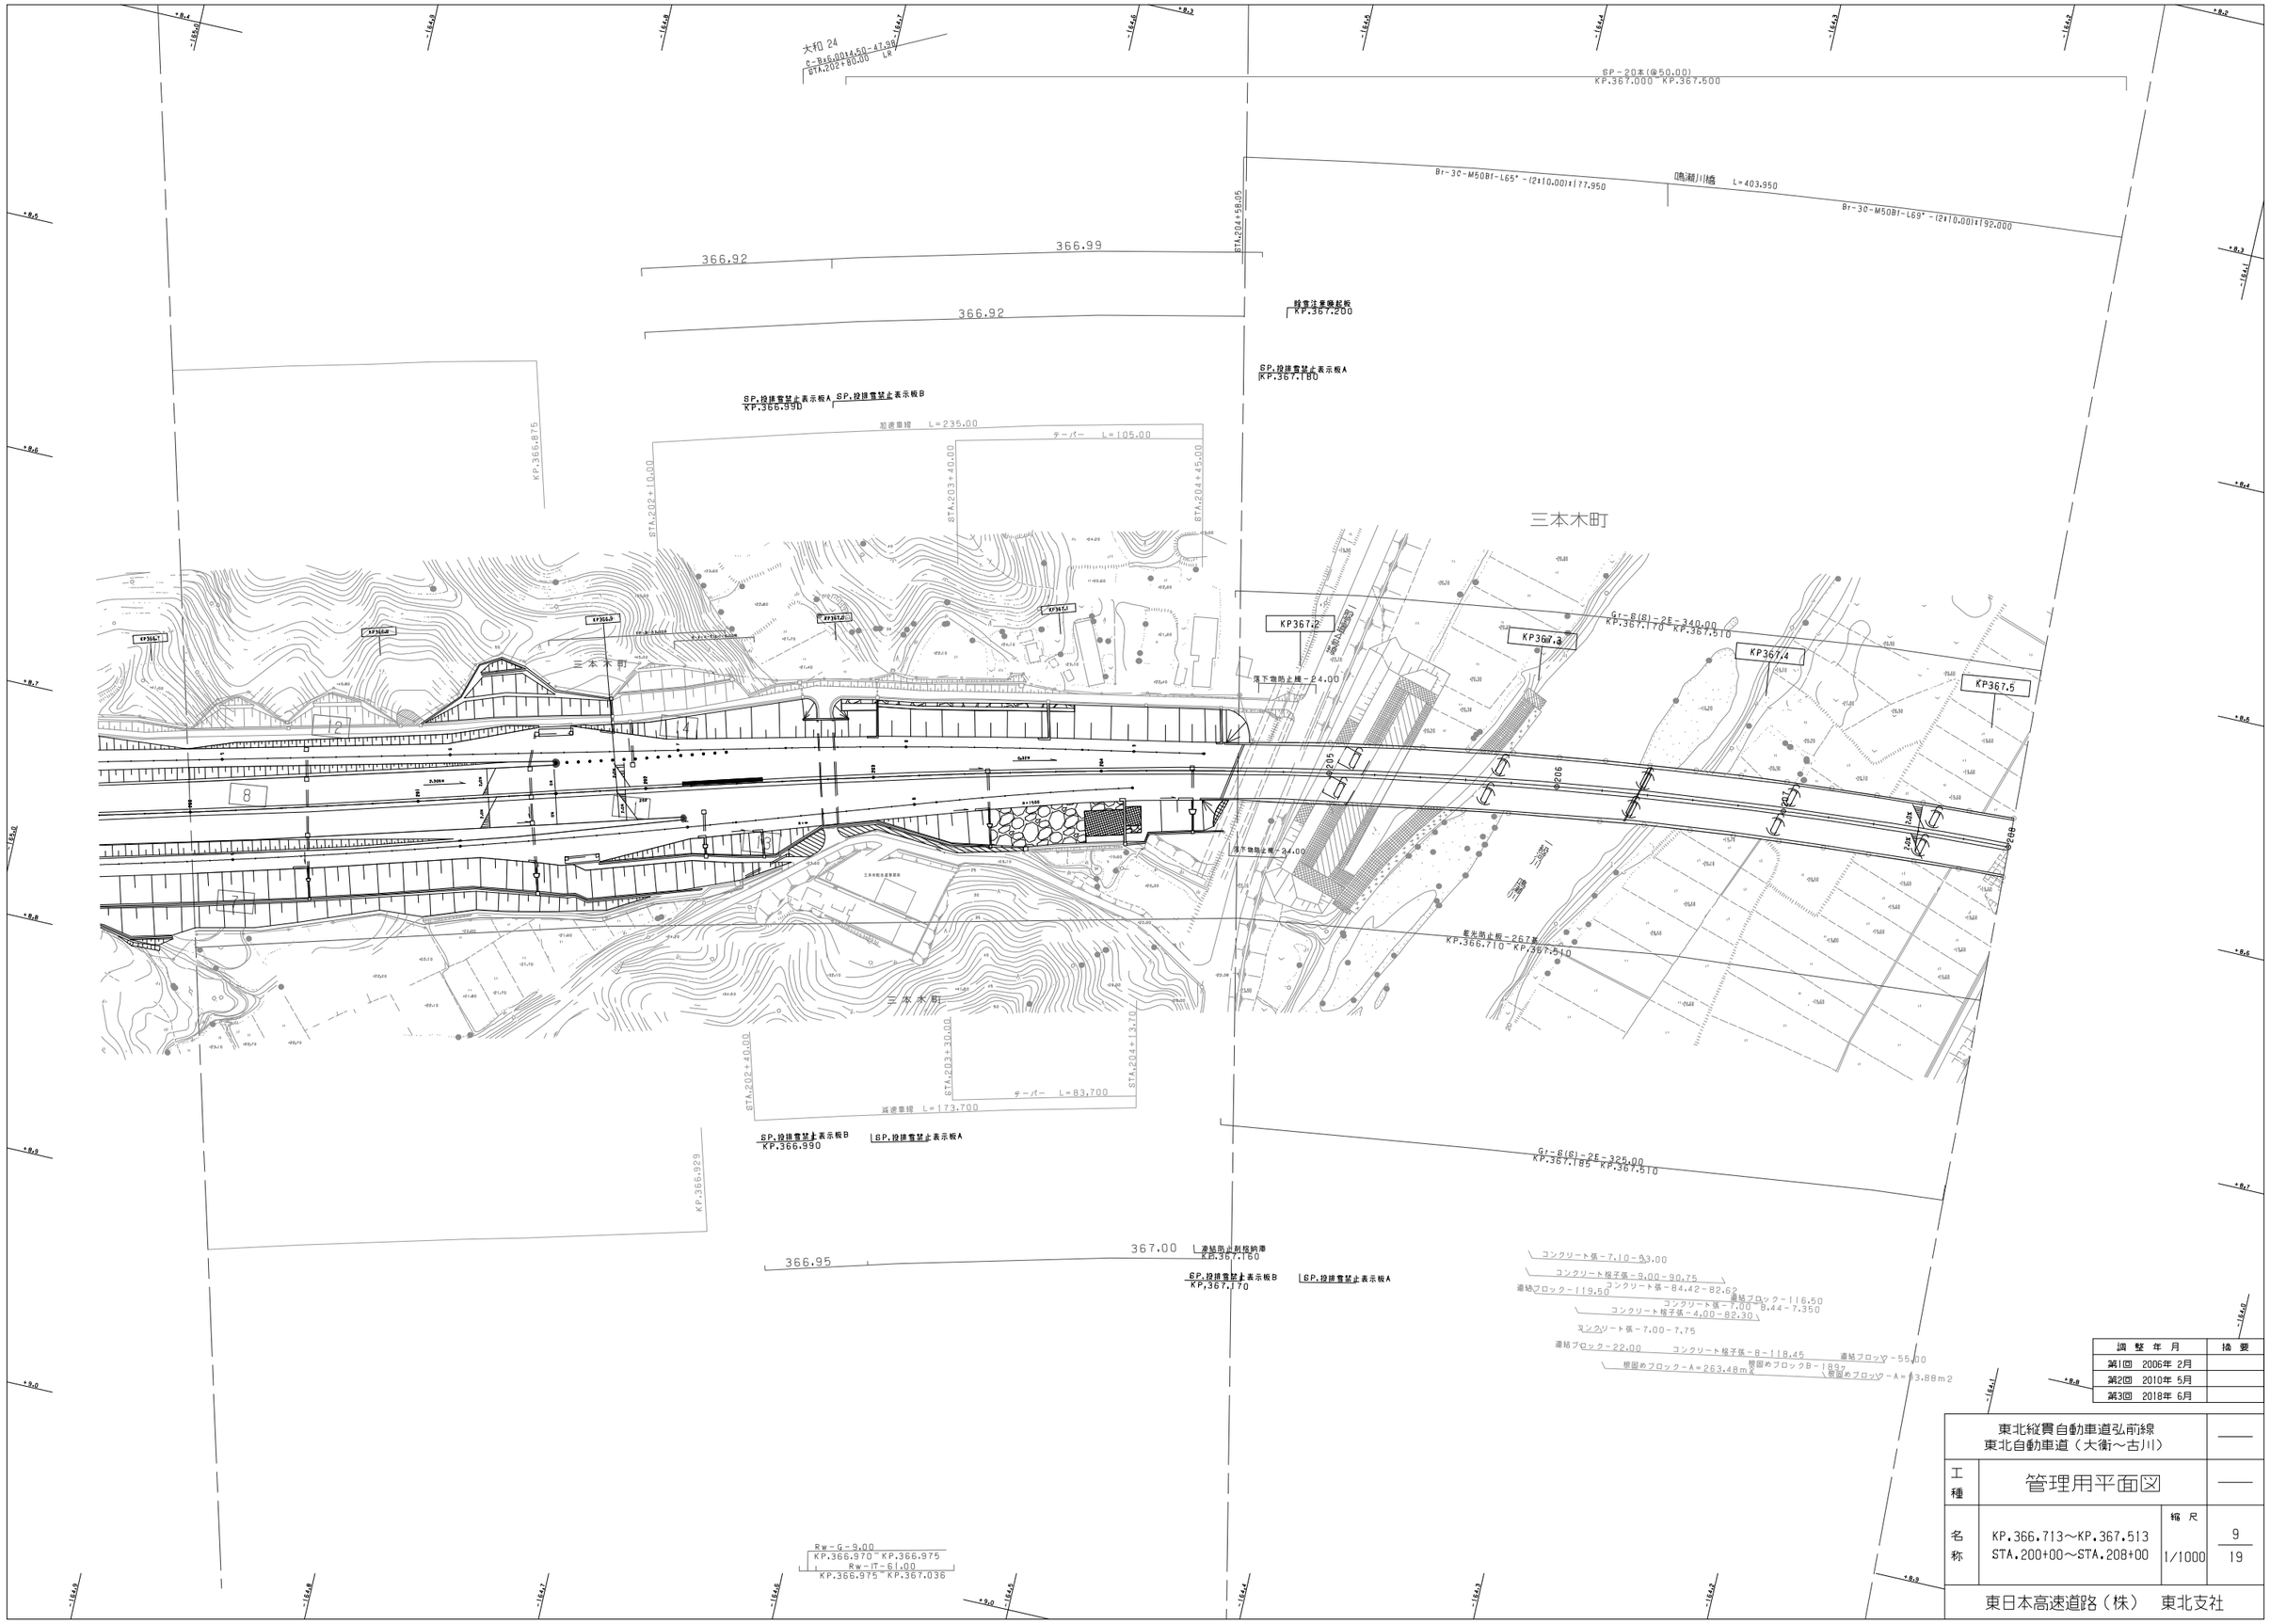

調整年月	摘要
第1回 2006年 2月	
第2回 2010年 5月	
第3回 2018年 6月	

東北縦貫自動車道弘前線 東北自動車道（大衡～古川）			——
工種	管理用平面図		——
名称	KP.366.713～KP.367.513 STA.200+00～STA.208+00	縮尺 1/1000	9 19
東日本高速道路（株） 東北支社			

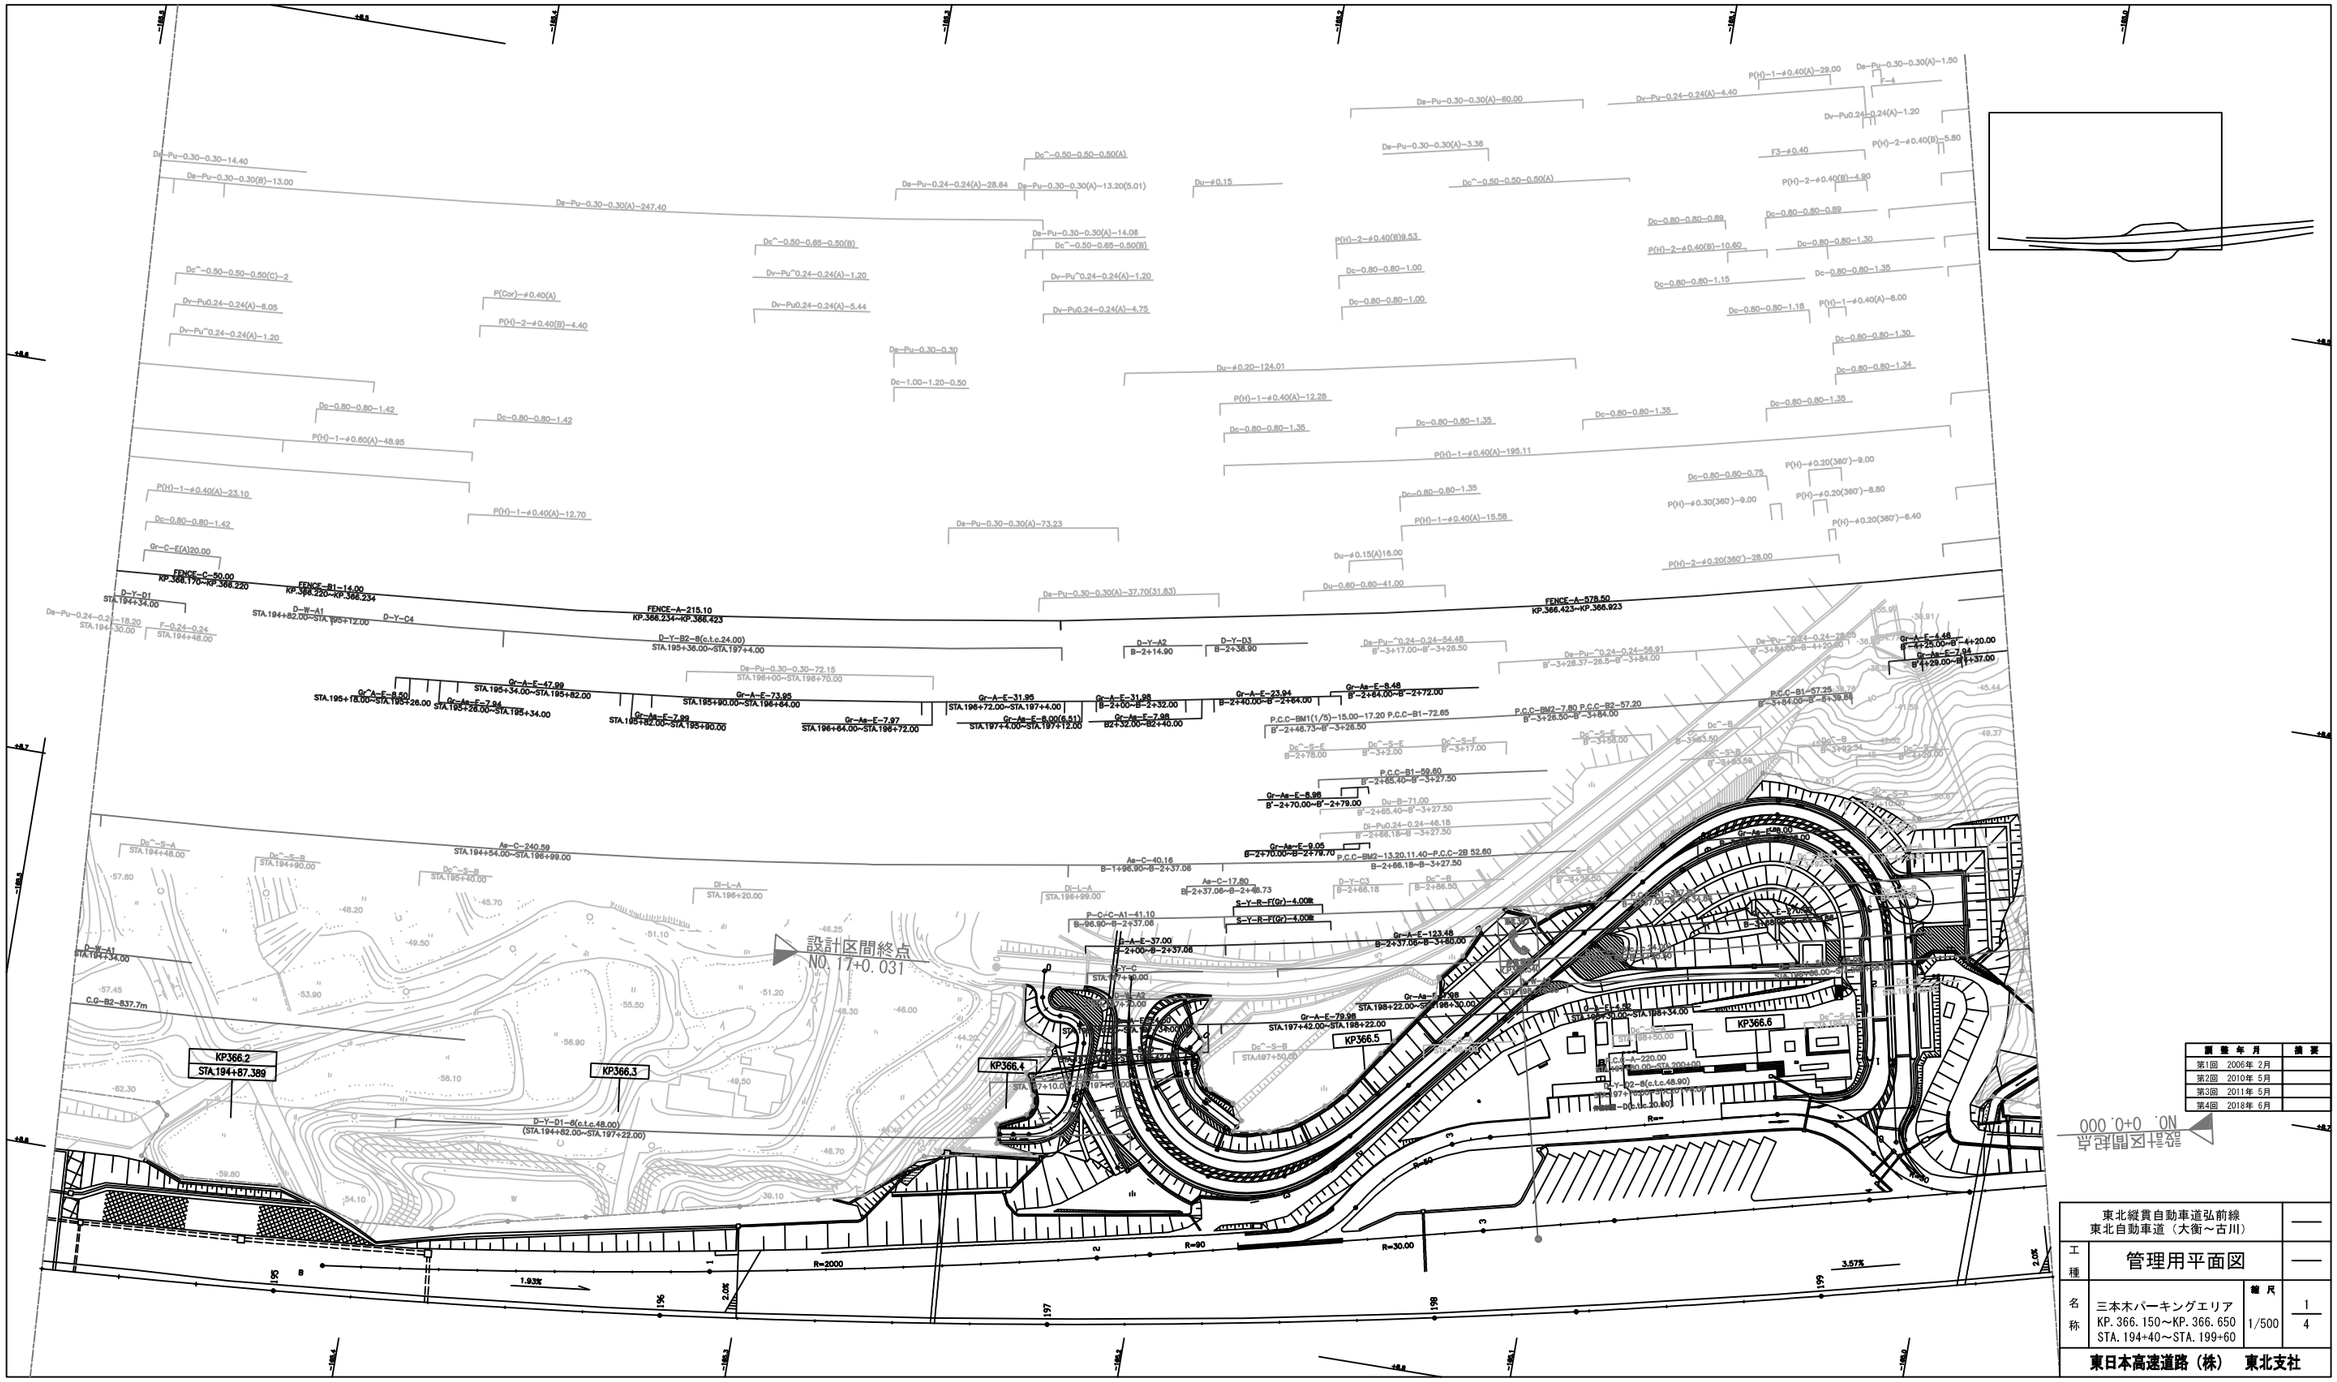

履歴	年月	摘要
第1回	2006年 2月	
第2回	2010年 5月	
第3回	2011年 5月	
第4回	2018年 6月	

設計区間起点
NO. 0+0.000

東北縦貫自動車道弘前線 東北自動車道（大衡～古川）			——
工種	管理用平面図		——
名称	三本木パーキングエリア KP.366.150～KP.366.650 STA.194+40～STA.199+60	縮尺 1/500	1 4

東日本高速道路（株）　東北支社

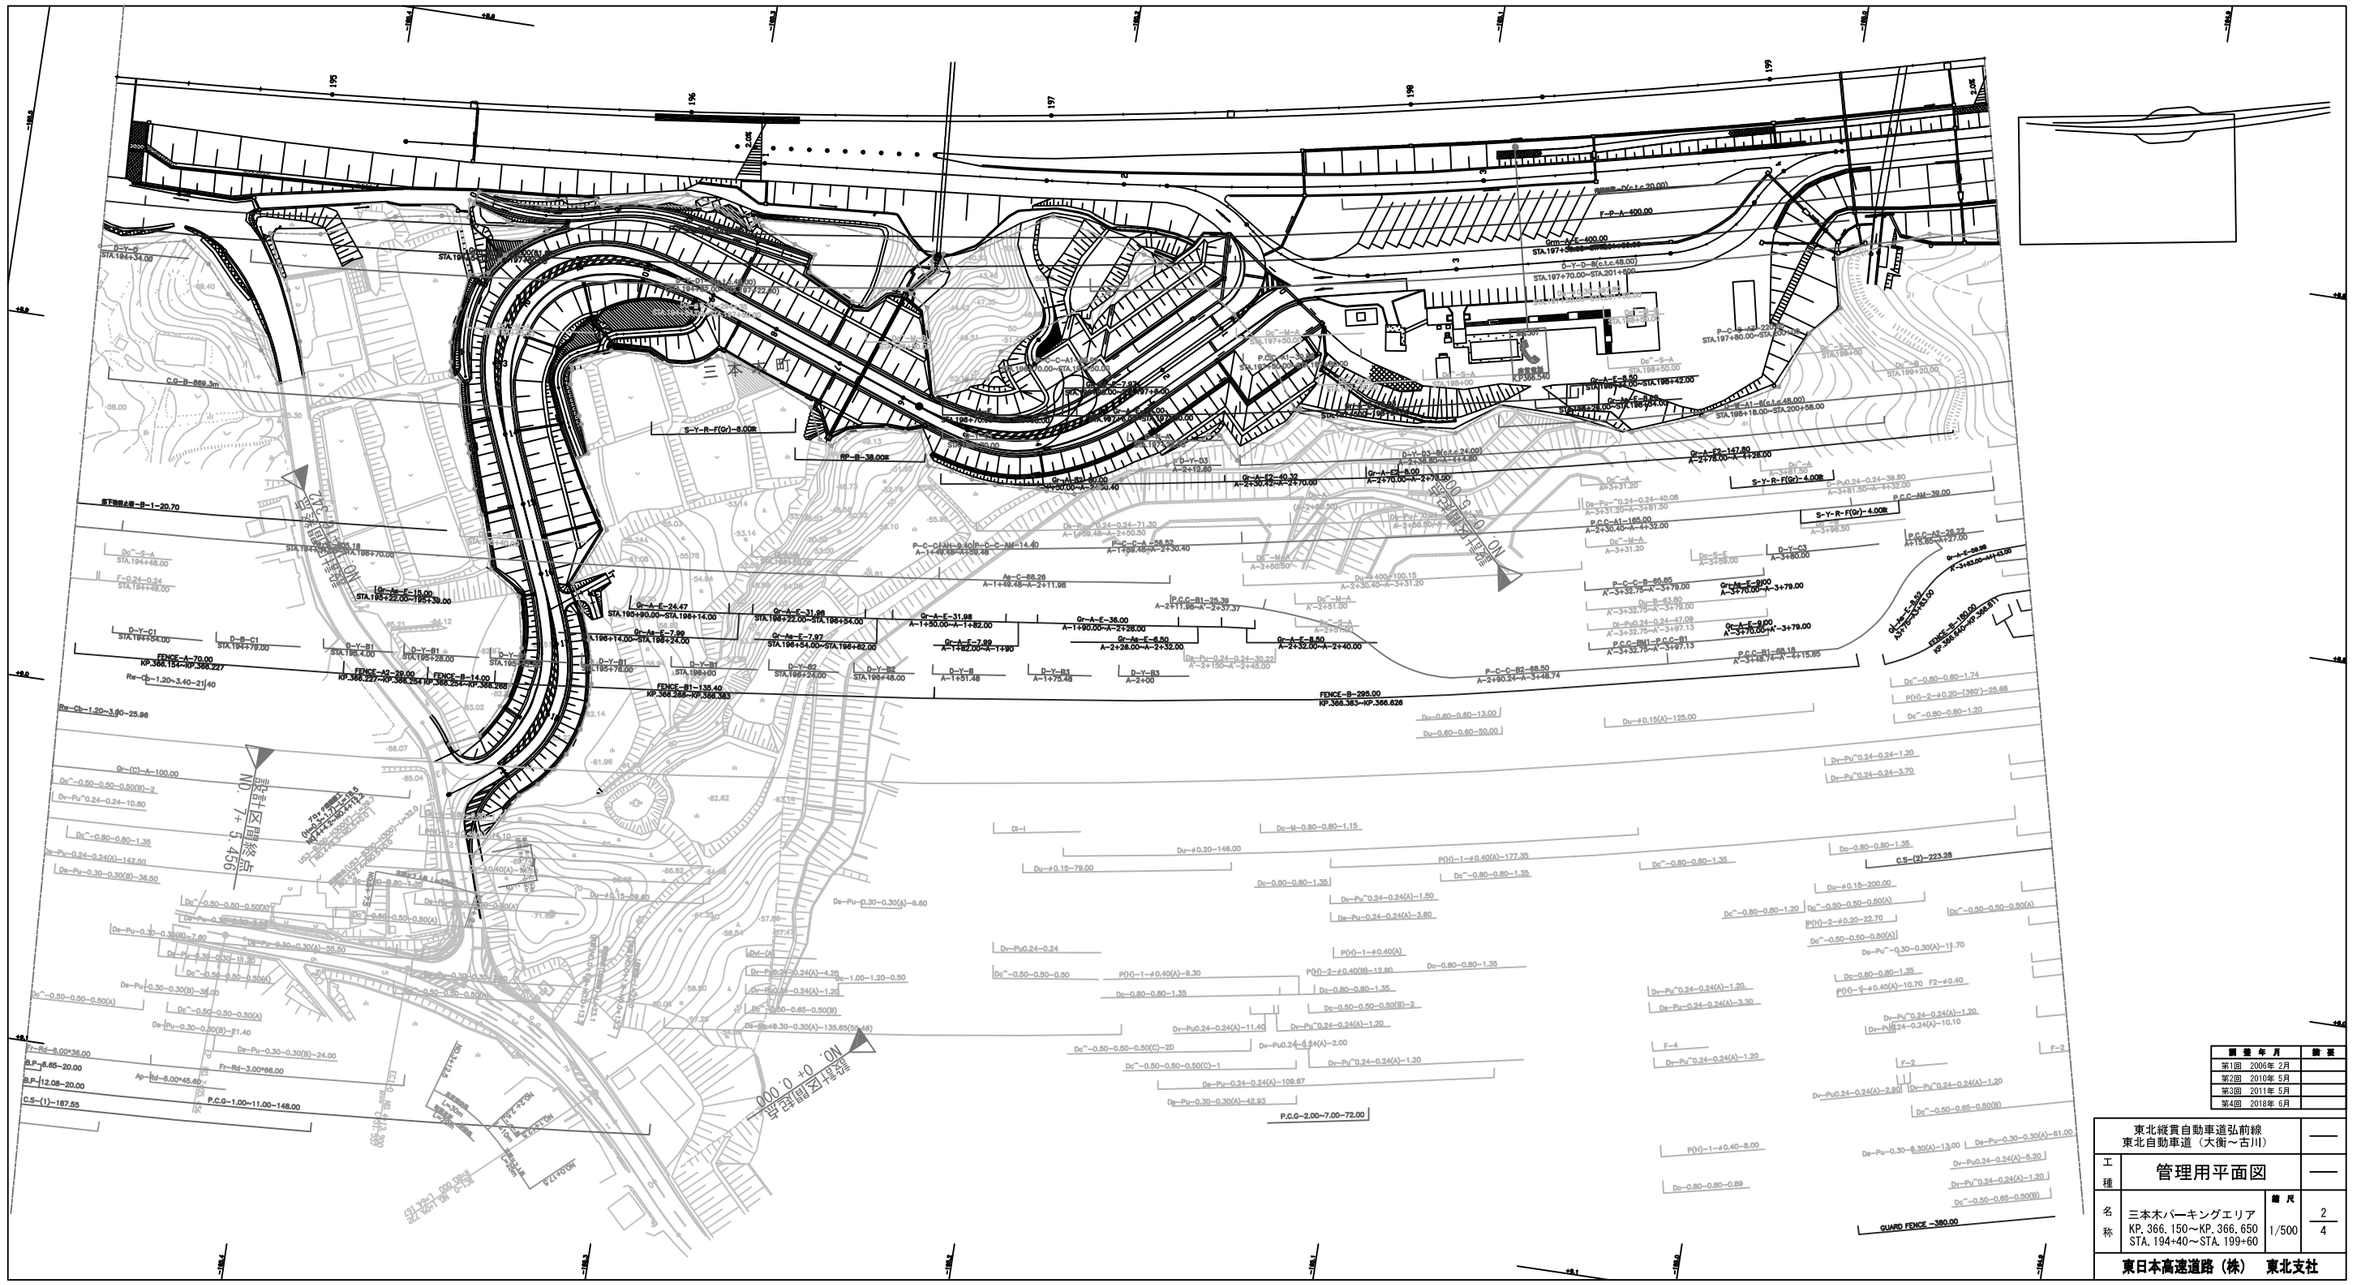

開 設 年 月	摘 要
第1回　2006年 2月	
第2回　2010年 5月	
第3回　2011年 5月	
第4回　2018年 6月	

東北縦貫自動車道弘前線 東北自動車道（大衡～古川）			——
工種	管理用平面図		——
名称	三本木パーキングエリア KP. 366. 150～KP. 366. 650 STA. 194+40～STA. 199+60	縮尺 1/500	2 4

東日本高速道路（株）　東北支社

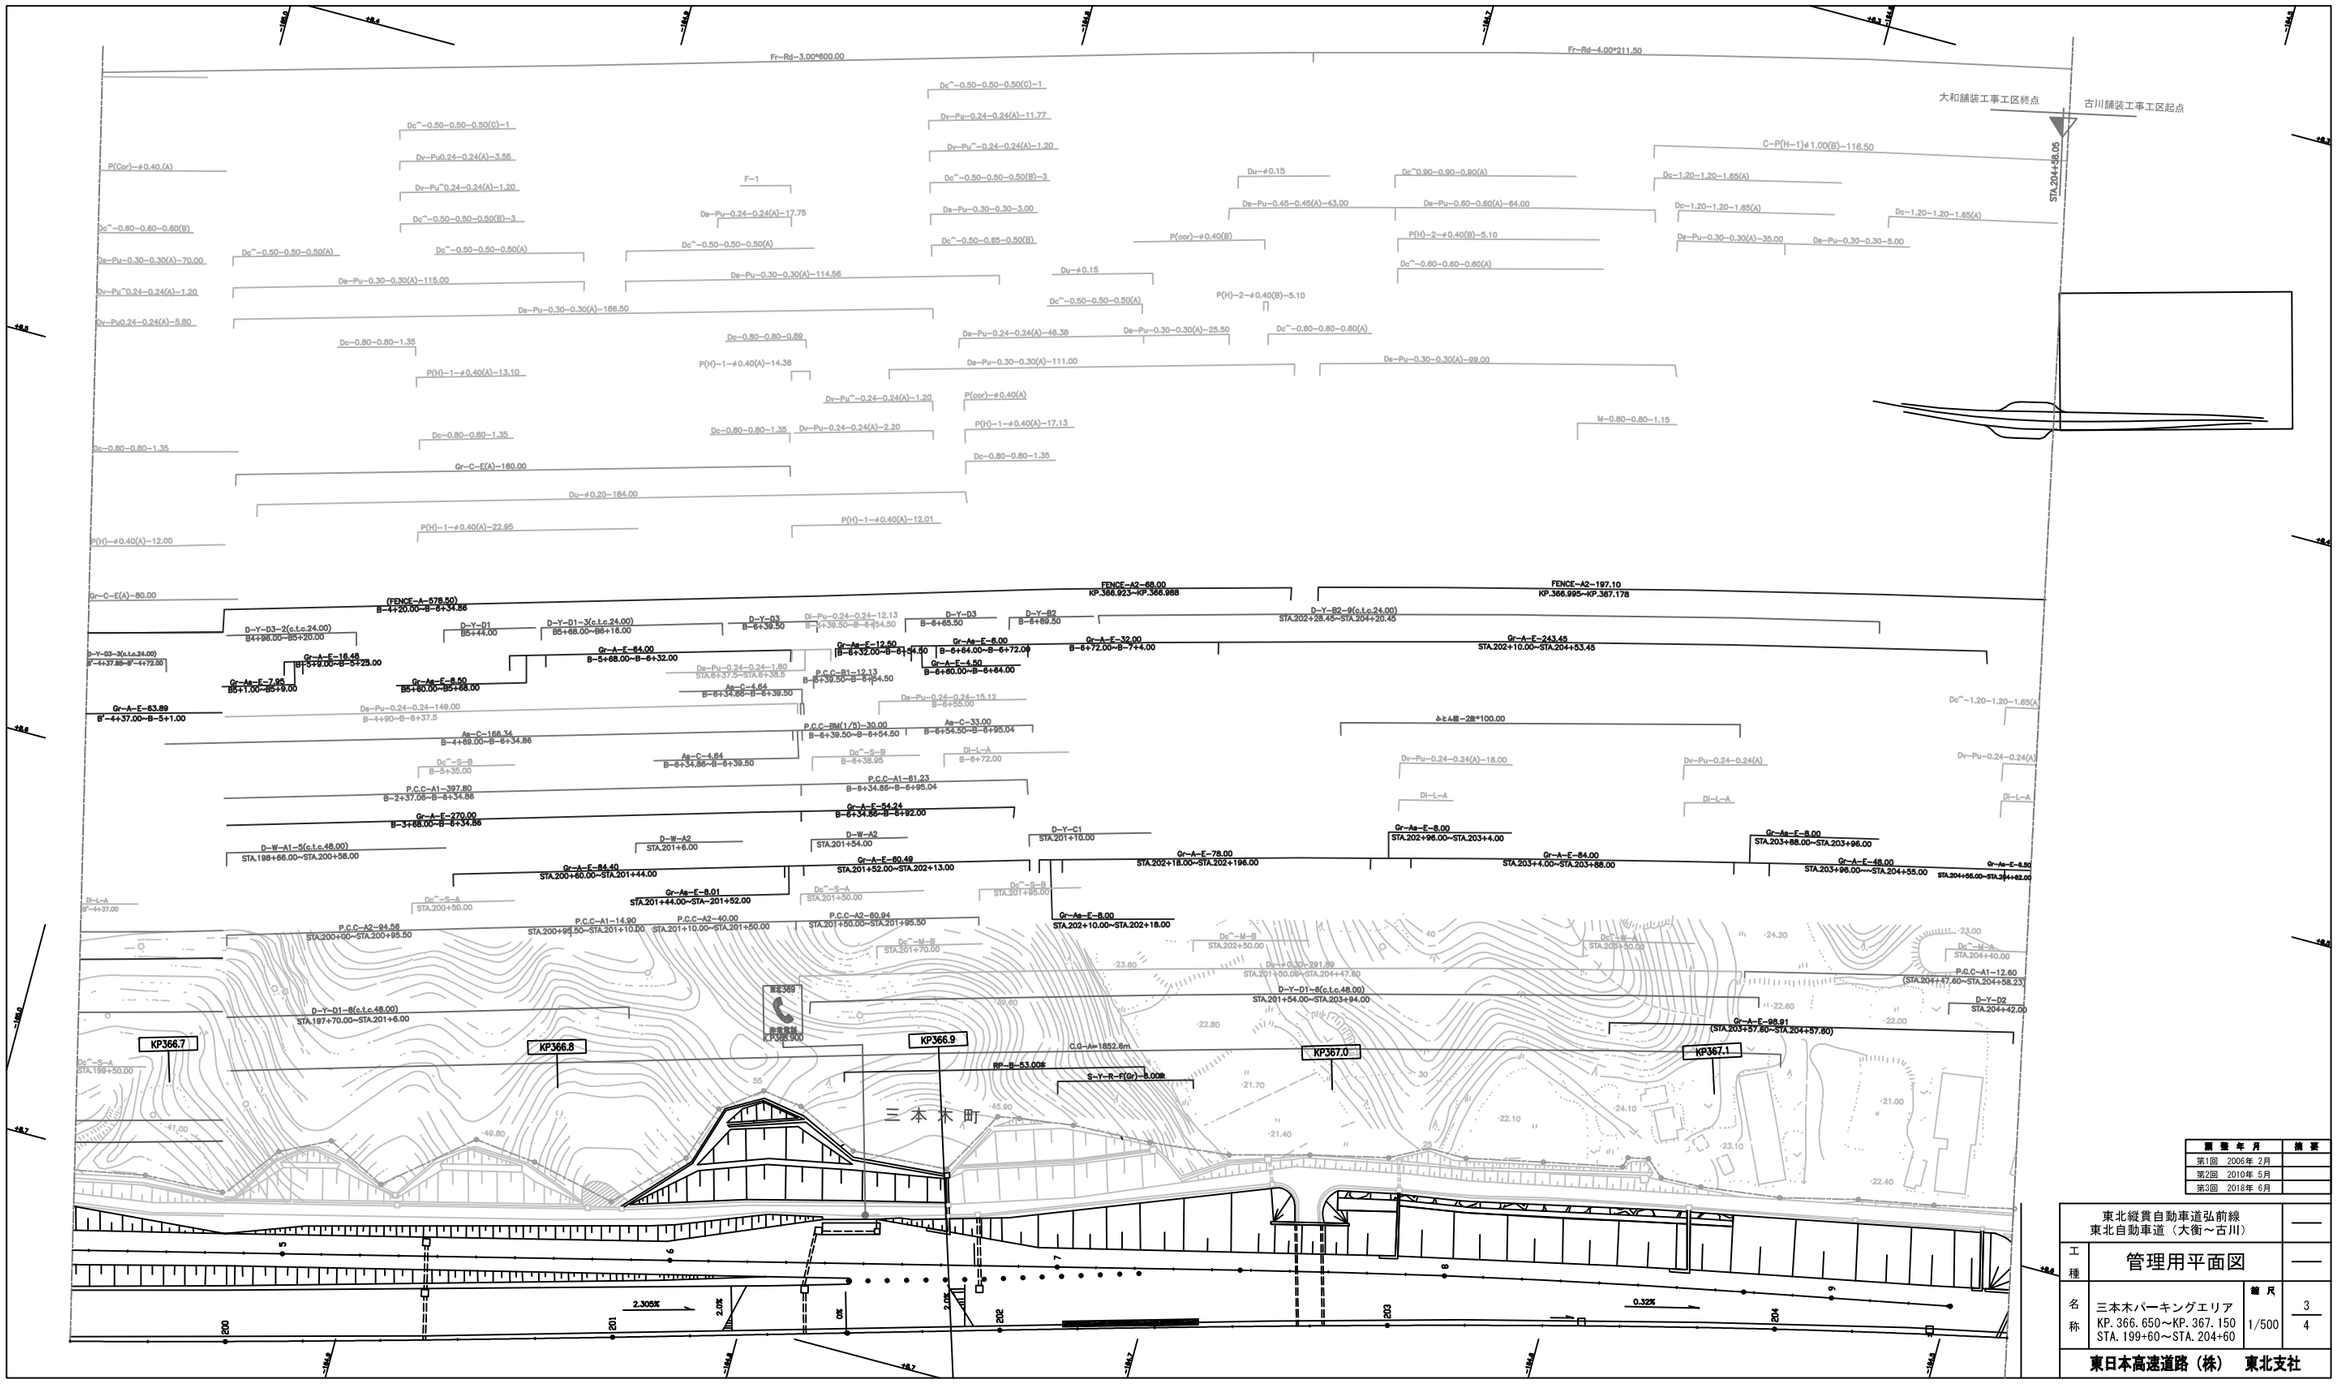
Fr-Rd-3.00*600.00
Fr-Rd-4.00*211.50
大和舗装工事工区終点
古川舗装工事工区起点
STA.204+58.05
C-P(H-1)φ1.00(B)-116.50
Dc^-0.50-0.50-0.50(C)-1
Dv-Pu0.24-0.24(A)-3.55
Dv-Pu^0.24-0.24(A)-1.20
Dc^-0.50-0.50-0.50(B)-3
Dc^-0.60-0.60-0.60(B)
Ds-Pu-0.30-0.30(A)-70.00
Dc^-0.50-0.50-0.50(A)
Dv-Pu^0.24-0.24(A)-1.20
Dv-Pu0.24-0.24(A)-5.80
P(cor)-φ0.40.(A)
Ds-Pu-0.30-0.30(A)-115.00
Ds-Pu-0.30-0.30(A)-186.50
Dc-0.80-0.80-1.35
P(H)-1-φ0.40(A)-13.10
Dc-0.80-0.80-1.35
Gr-C-E(A)-160.00
Du-φ0.20-184.00
P(H)-1-φ0.40(A)-22.95
P(H)-φ0.40(A)-12.00
Gr-C-E(A)-80.00
(FENCE-A-578.50)
B-4+20.00~B-5+34.56
D-Y-D3-2(c.t.c.24.00)
B4+98.00~B5+20.00
D-Y-D1
B5+44.00
D-Y-D1-3(c.t.c.24.00)
B5+68.00~B6+16.00
D-Y-D3
B-6+39.50
Di-Pu-0.24-0.24-12.13
B-6+39.50~B-6+54.50
D-Y-D3
B-6+65.50
D-Y-B2
B-6+89.50
FENCE-A2-68.00
KP.366.923~KP.366.988
FENCE-A2-197.10
KP.366.995~KP.367.178
D-Y-B2-9(c.t.c.24.00)
STA.202+28.45~STA.204+20.45
D-Y-D3-3(c.t.c.24.00)
B'-6+37.85~B'-6+72.00
Gr-A-E-10.48
B5+9.00~B5+25.00
Gr-As-E-7.85
B5+11.00~B5+19.00
Gr-As-E-8.50
B5+60.00~B5+68.00
Gr-A-E-84.00
B-5+68.00~B-6+32.00
Gr-As-E-12.50
B-6+32.00~B-6+54.50
Gr-As-E-8.00
B-6+84.00~B-6+72.00
Gr-A-E-32.00
B-6+72.00~B-7+44.00
Gr-A-E-6.50
B-6+60.00~B-6+64.00
Gr-A-E-243.45
STA.202+10.00~STA.204+53.45
Gr-A-E-63.89
B'-4+37.00~B-5+1.00
Ds-Pu-0.24-0.24-149.00
B-4+90~B-5+37.5
Ac-C-166.34
B-4+89.00~B-6+34.86
Ac-C-4.64
B-6+34.86~B-6+39.50
Ds-Pu-0.24-0.24-15.12
B-6+55.00
Ac-C-33.00
B-6+54.50~B-6+95.04
P.C.C-BM(1/5)-30.00
B-6+39.50~B-6+54.50
P.C.C-B1-12.13
B-6+39.50~B-6+54.50
Ds-Pu-0.24-0.24-1.80
STA.6+37.5~STA.6+39.5
P.C.C-A1-397.80
B-2+37.06~B-6+34.86
Gr-A-E-270.00
B-3+88.00~B-6+34.86
Gr-A-E-54.24
B-6+34.86~B-6+92.00
P.C.C-A1-61.23
B-6+34.86~B-6+95.04
D-W-A1-5(c.t.c.48.00)
STA.198+66.00~STA.200+58.00
D-W-A2
STA.201+6.00
D-W-A2
STA.201+54.00
D-Y-C1
STA.201+10.00
Gr-A-E-84.40
STA.200+60.00~STA.201+44.00
Gr-As-E-8.01
STA.201+44.00~STA.201+52.00
Gr-A-E-80.49
STA.201+52.00~STA.202+13.00
Gr-A-E-78.00
STA.202+18.00~STA.202+196.00
Gr-As-E-8.00
STA.202+96.00~STA.203+4.00
Gr-A-E-84.00
STA.203+4.00~STA.203+88.00
Gr-As-E-8.00
STA.203+88.00~STA.203+96.00
Gr-A-E-48.00
STA.203+96.00~~STA.204+55.00
Gr-As-E-6.00
STA.204+58.00~STA.204+82.00
Gr-As-E-8.00
STA.202+10.00~STA.202+18.00
P.C.C-A2-94.56
STA.200+00~STA.200+95.50
P.C.C-A1-14.90
STA.200+95.50~STA.201+10.00
P.C.C-A2-40.00
STA.201+10.00~STA.201+50.00
P.C.C-A2-80.94
STA.201+50.00~STA.201+95.50
D-Y-D1-8(c.t.c.48.00)
STA.197+70.00~STA.201+6.00
D-Y-D1-6(c.t.c.48.00)
STA.201+54.00~STA.203+94.00
P.C.C-A1-12.60
(STA.204+47.60~STA.204+58.23)
D-Y-D2
STA.204+42.00
Gr-A-E-98.91
(STA.203+57.60~STA.204+57.80)
KP366.7
KP366.8
KP366.9
KP367.0
KP367.1
C.G-A=1852.6m
RP-B-53.00E
S-Y-R-F(Gr)-8.00R
三本木町
200
201
202
203
204
2.305%
2.0%
0.32%
Dc^-S-A
STA.199+50.00
Dc^-S-A
STA.200+50.00
Dc^-S-A
STA.201+50.00
Dc^-S-B
B-5+35.00
Dc^-S-B
B-6+38.95
Dc^-S-B
STA.201+95.00
Dc^-M-B
STA.202+50.00
Dc^-M-B
STA.203+50.00
Dc^-M-A
STA.204+40.00
Di-L-A
B'-6+37.00
Di-L-A
B-6+72.00
Di-L-A
Di-L-A
Di-L-A
みとA街-2Bt*100.00
Dv-Pu-0.24-0.24(A)-16.00
Dv-Pu-0.24-0.24(A)
Dv-Pu-0.24-0.24(A)
Dc^-1.20-1.20-1.65(A)
Dc-1.20-1.20-1.65(A)
Dc-1.20-1.20-1.65(A)
Dc-1.20-1.20-1.65(A)
Ds-Pu-0.45-0.45(A)-43.00
Ds-Pu-0.60-0.60(A)-84.00
Ds-Pu-0.30-0.30(A)-35.00
Ds-Pu-0.30-0.30-5.00
Dc^-0.90-0.90-0.90(A)
Dc^-0.60-0.60-0.60(A)
Du-φ0.15
P(cor)-φ0.40(B)
P(H)-2-φ0.40(B)-5.10
Du-φ0.15
Dc^-0.50-0.50-0.50(A)
P(H)-2-φ0.40(B)-5.10
Dc^-0.60-0.60-0.60(A)
Ds-Pu-0.30-0.30(A)-25.50
Ds-Pu-0.24-0.24(A)-46.38
Ds-Pu-0.30-0.30(A)-111.00
Ds-Pu-0.30-0.30(A)-99.00
P(H)-1-φ0.40(A)-14.36
Dv-Pu^-0.24-0.24(A)-1.20
P(cor)-φ0.40(A)
P(H)-1-φ0.40(A)-17.13
Dv-Pu-0.24-0.24(A)-2.20
M-0.80-0.80-1.15
Dc-0.80-0.80-1.35
Dc-0.80-0.80-1.35
Dc-0.80-0.80-1.35
Dc-0.80-0.80-0.89
P(H)-1-φ0.40(A)-12.01
Dv-Pu^-0.24-0.24(A)-1.20
Dv-Pu^-0.24-0.24(A)-1.20
Dv-Pu^-0.24-0.24(A)-11.77
Dv-Pu^-0.24-0.24(A)-1.20
Dc^-0.50-0.50-0.50(B)-3
Ds-Pu-0.30-0.30-3.00
Dc^-0.50-0.65-0.50(B)
F-1
Ds-Pu-0.24-0.24(A)-17.75
Dc^-0.50-0.50-0.50(A)
Dc^-0.50-0.50-0.50(A)
Du-φ0.15
Dc^-0.50-0.50-0.50(A)
Dc^-0.50-0.50-0.50(C)-1
Dc^-0.50-0.50-0.50(C)-1
Dc^-0.50-0.50-0.50(A)
Ds-Pu-0.30-0.30(A)-114.56
Dc^-0.60-0.60-0.60(A)
Dc-0.80-0.80-1.35
Dc-0.80-0.80-1.35
Dc-0.80-0.80-1.35
Dc-0.80-0.80-1.35
Dv-Pu-0.24-0.24(A)-2.20
P(H)-1-φ0.40(A)-17.13
Dc-0.80-0.80-1.35
P(H)-1-φ0.40(A)-12.01
Dv-Pu-0.24-0.24(A)-1.20
P(cor)-φ0.40(A)
Dc-0.80-0.80-1.35
Gr-C-E(A)-160.00
Du-φ0.20-184.00
P(H)-1-φ0.40(A)-22.95
P(H)-φ0.40(A)-12.00
Gr-C-E(A)-80.00
Dv-Pu-0.24-0.24(A)-16.00
Dv-Pu-0.24-0.24(A)
Dv-Pu-0.24-0.24(A)
DI-L-A
DI-L-A
DI-L-A
DI-L-A
Dc^-1.20-1.20-1.65(A)
Dv-Pu-0.24-0.24(A)
Dv-Pu-0.24-0.24(A)
Dv-Pu-0.24-0.24

三本木町

調整年月	摘要
第1回 2006年 2月	
第2回 2010年 5月	
第3回 2018年 6月	

東北縦貫自動車道弘前線
東北自動車道（大衡～古川）

工種	管理用平面図		
名称	三本木パーキングエリア KP.366.650～KP.367.150 STA.199+60～STA.204+60	縮尺 1/500	4 4

東日本高速道路（株） 東北支社

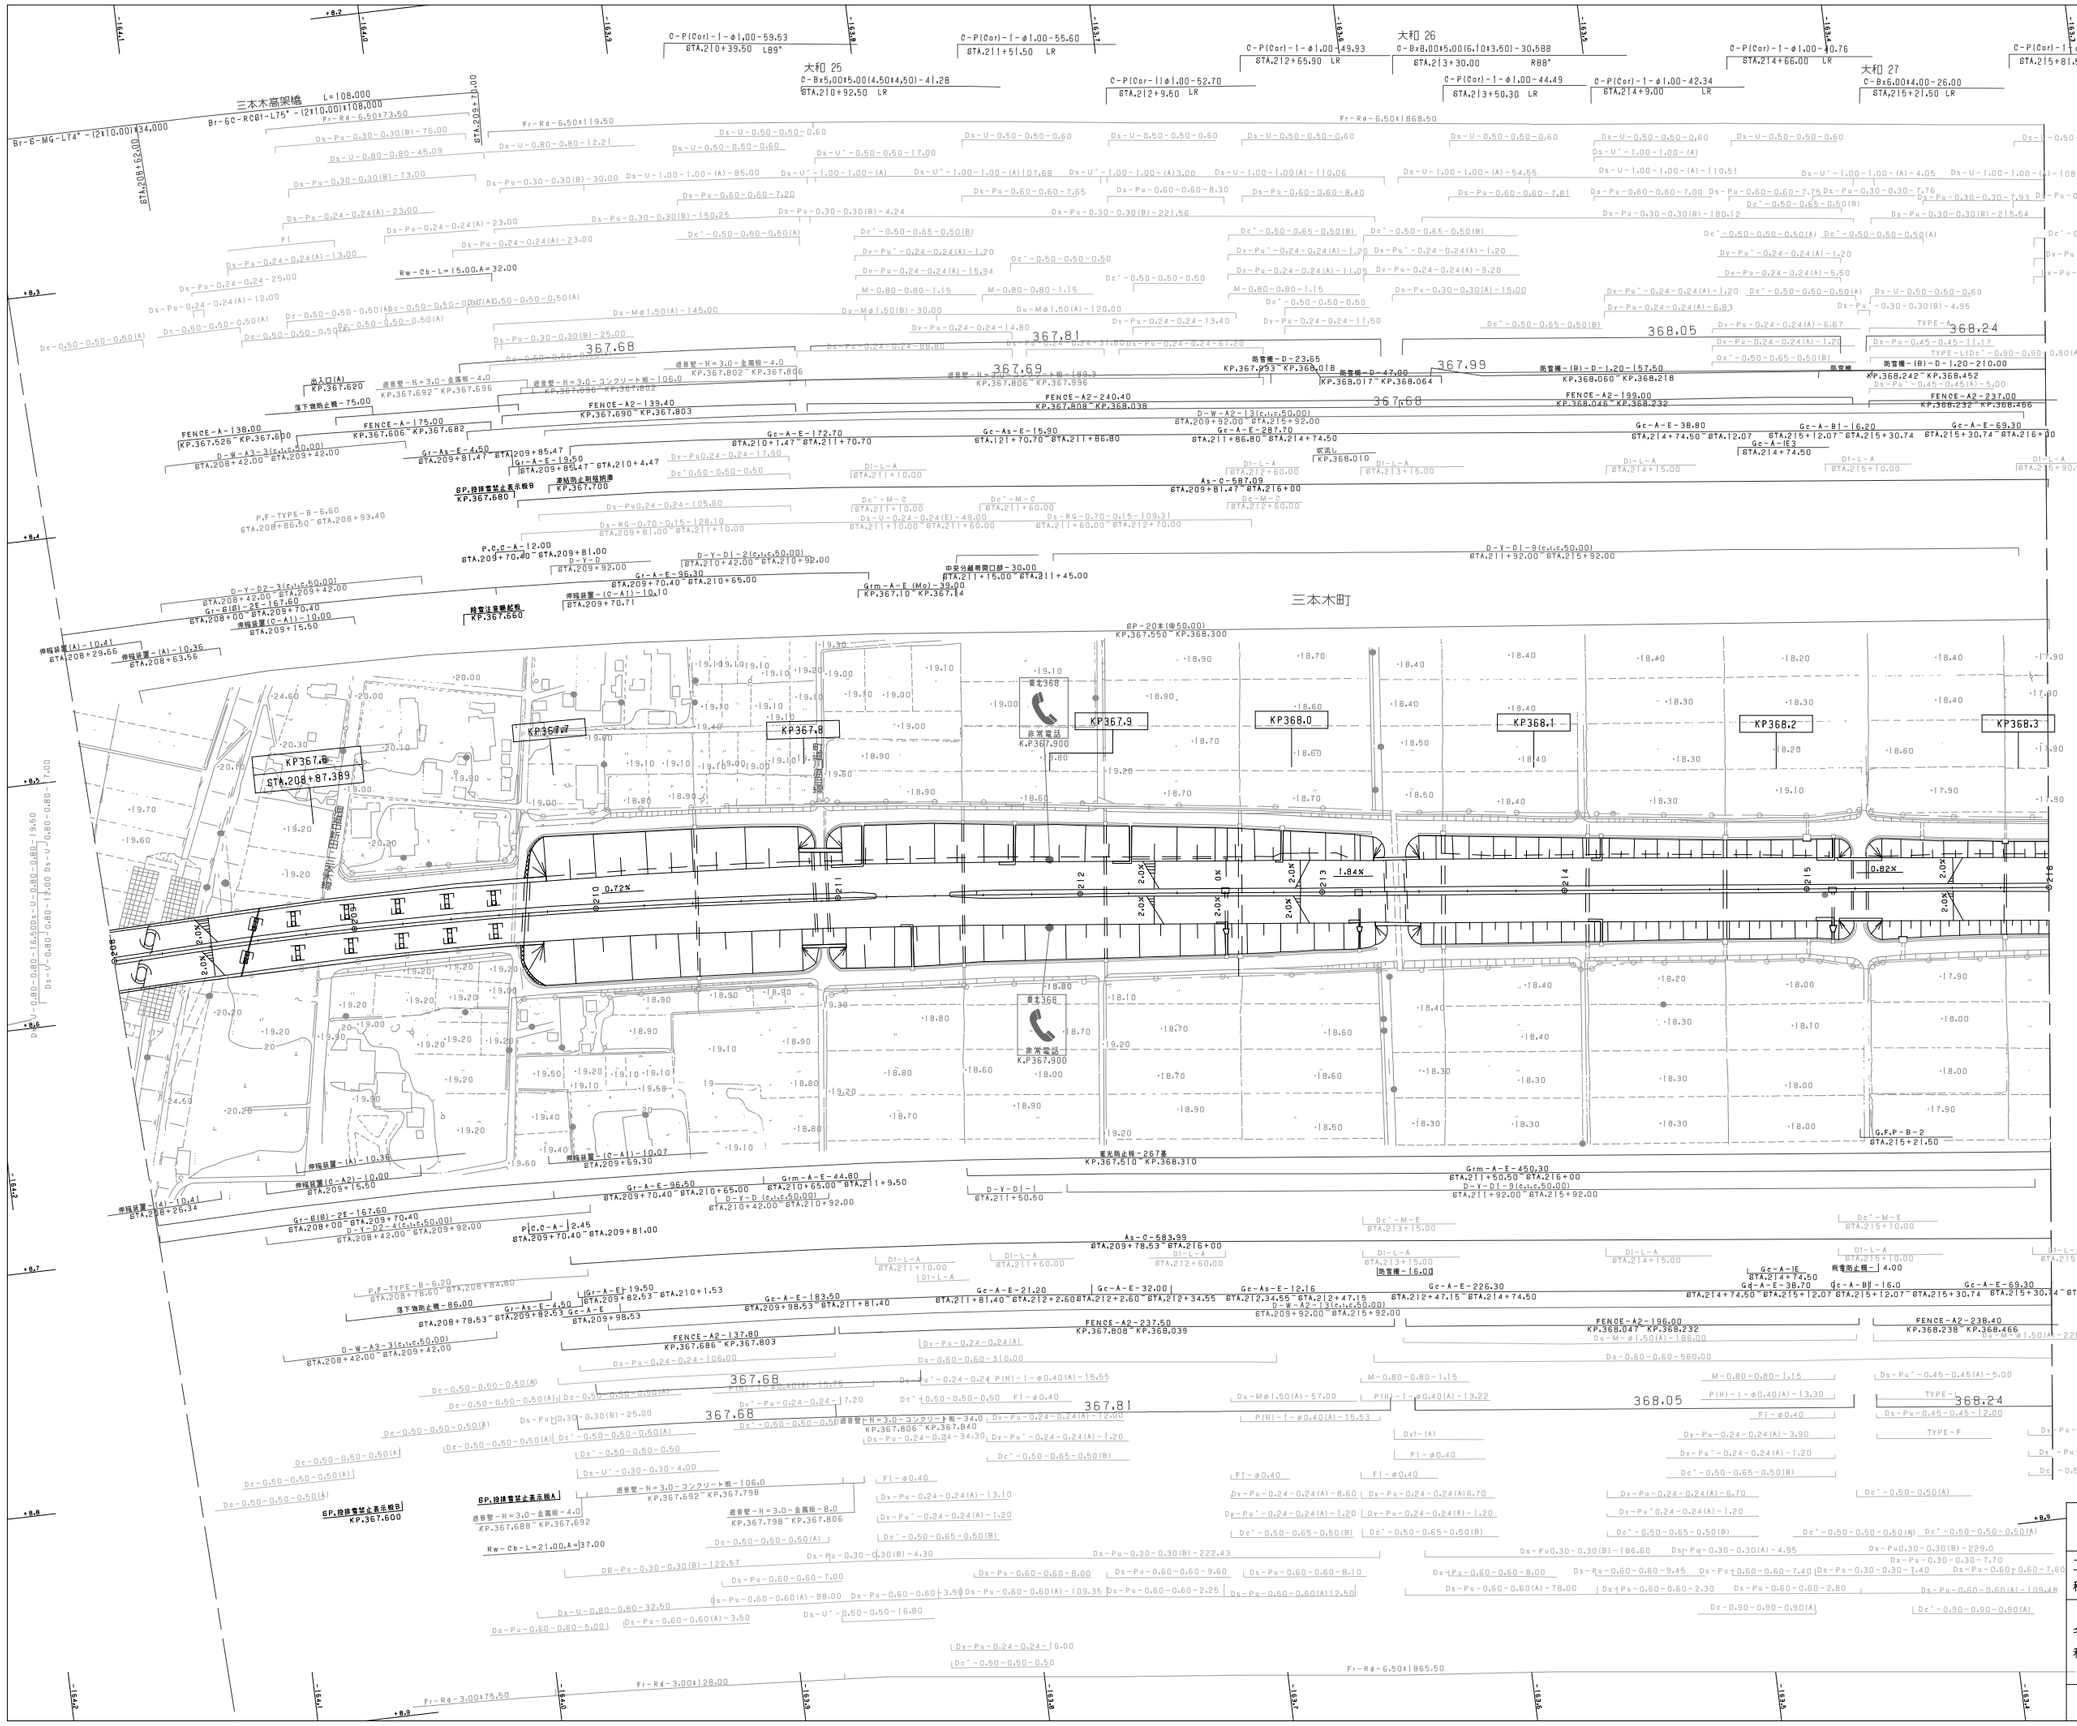

調 整 年 月	摘 要
第1回 2006年 2月	
第2回 2010年 5月	
第3回 2018年 6月	

東北縦貫自動車道弘前線
東北自動車道（大衡～古川）

工種	管理用平面図		
名称	KP.367.513～KP.368.313 STA.208+00～STA.216+00	縮尺 1/1000	10 19

東日本高速道路（株） 東北支社

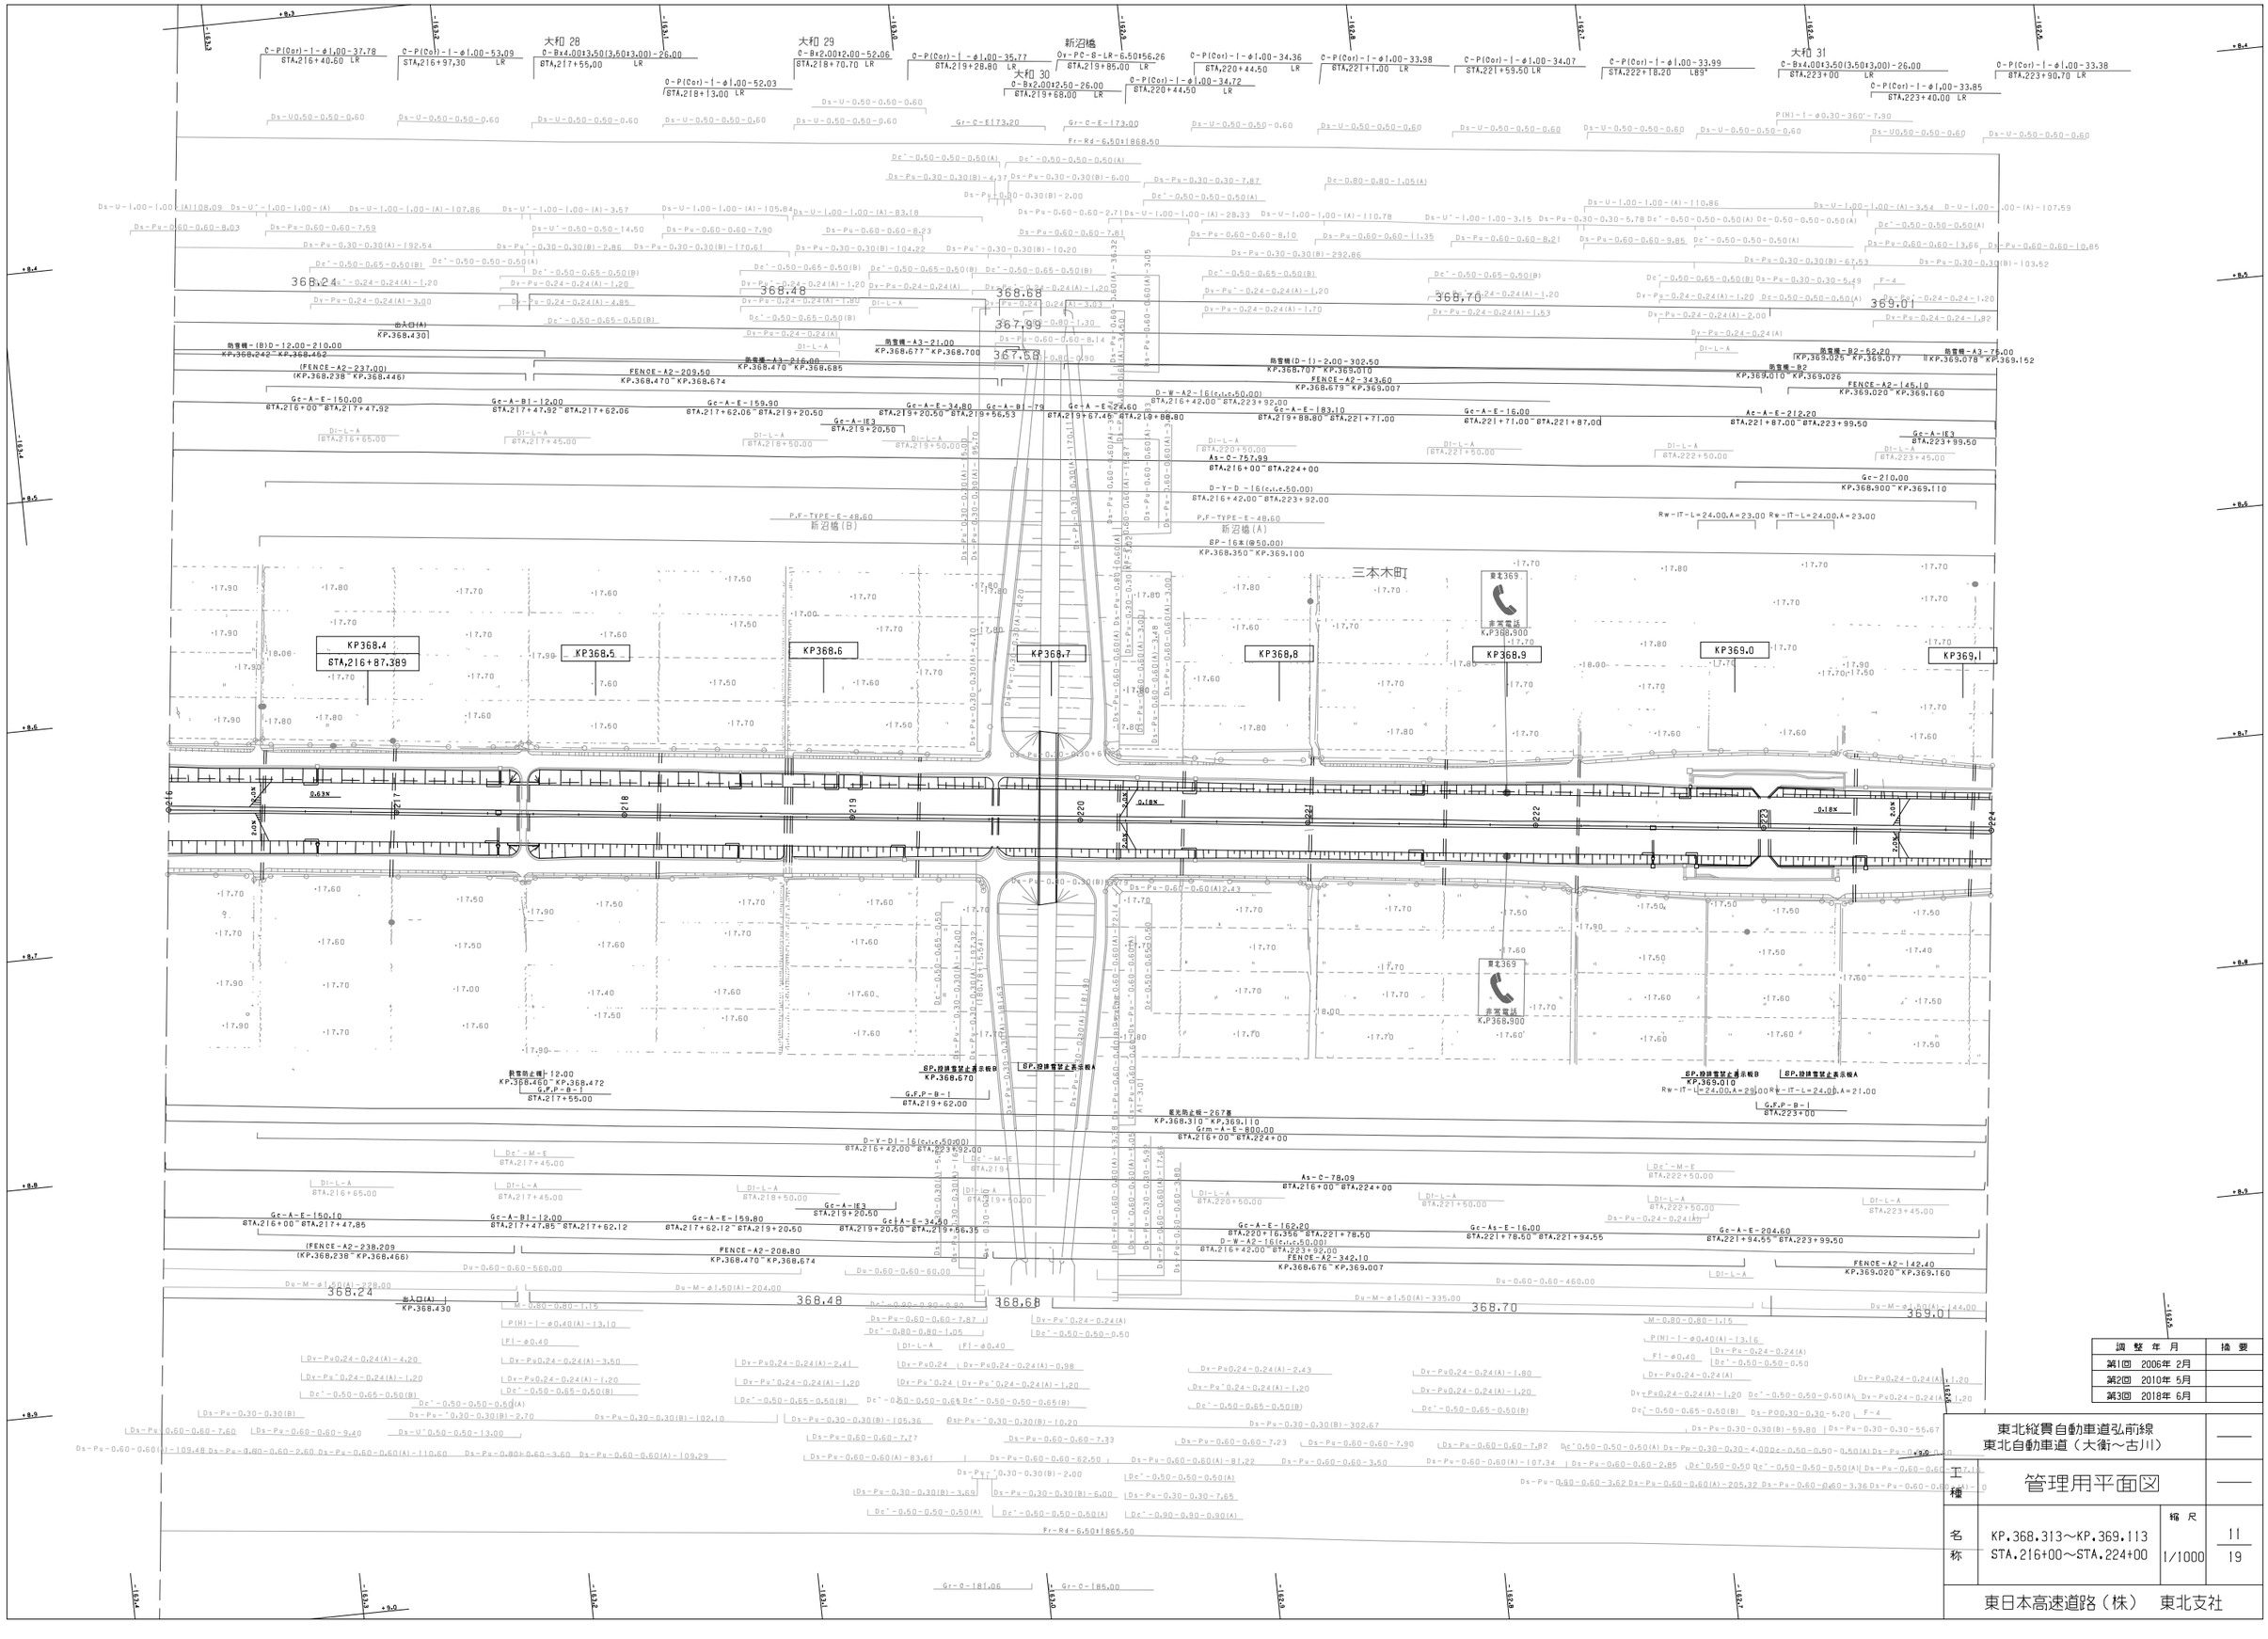

調整年月	摘要
第1回 2006年 2月	
第2回 2010年 5月	
第3回 2018年 6月	

東北縦貫自動車道弘前線
東北自動車道（大衡～古川）

種 管理用平面図

名称 KP.368.313～KP.369.113
STA.216+00～STA.224+00

縮尺 1/1000

11
19

東日本高速道路（株） 東北支社

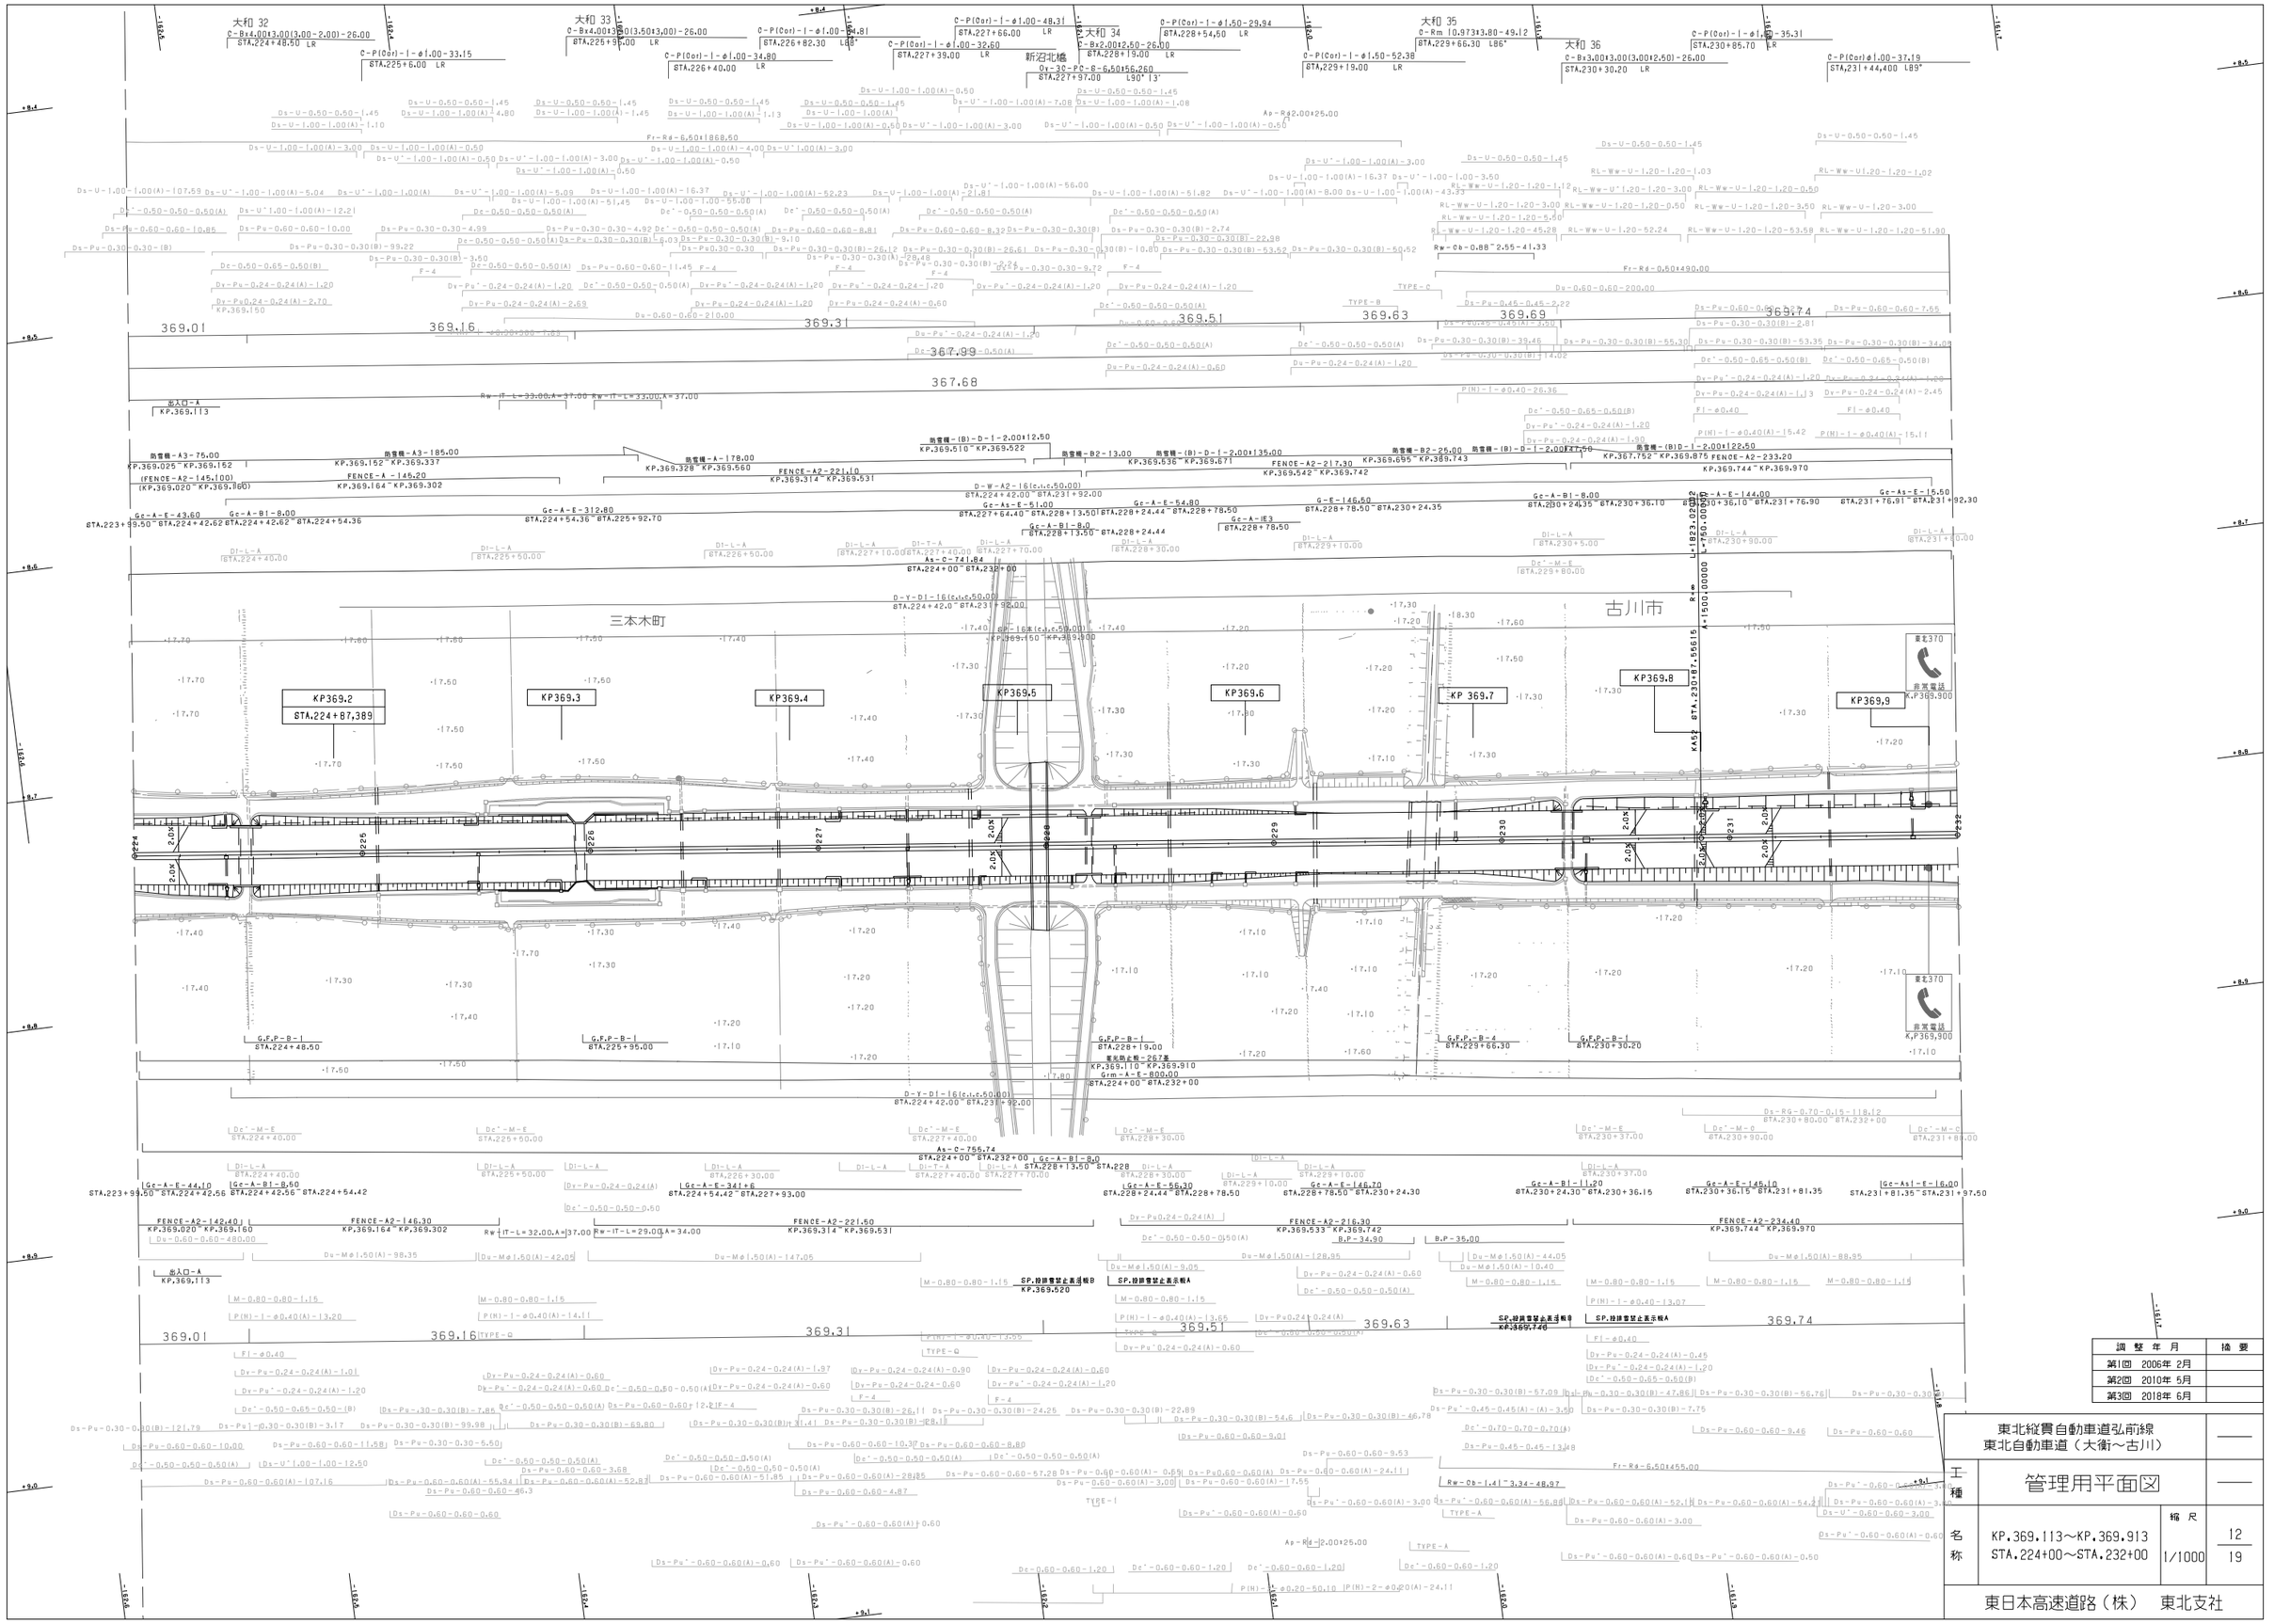

調整年月	摘要
第1回 2006年 2月	
第2回 2010年 5月	
第3回 2018年 6月	

東北縦貫自動車道弘前線
東北自動車道（大衡～古川）

工種：管理用平面図

名称：KP.369.113～KP.369.913
STA.224+00～STA.232+00

縮尺：1/1000

12
19

東日本高速道路（株） 東北支社

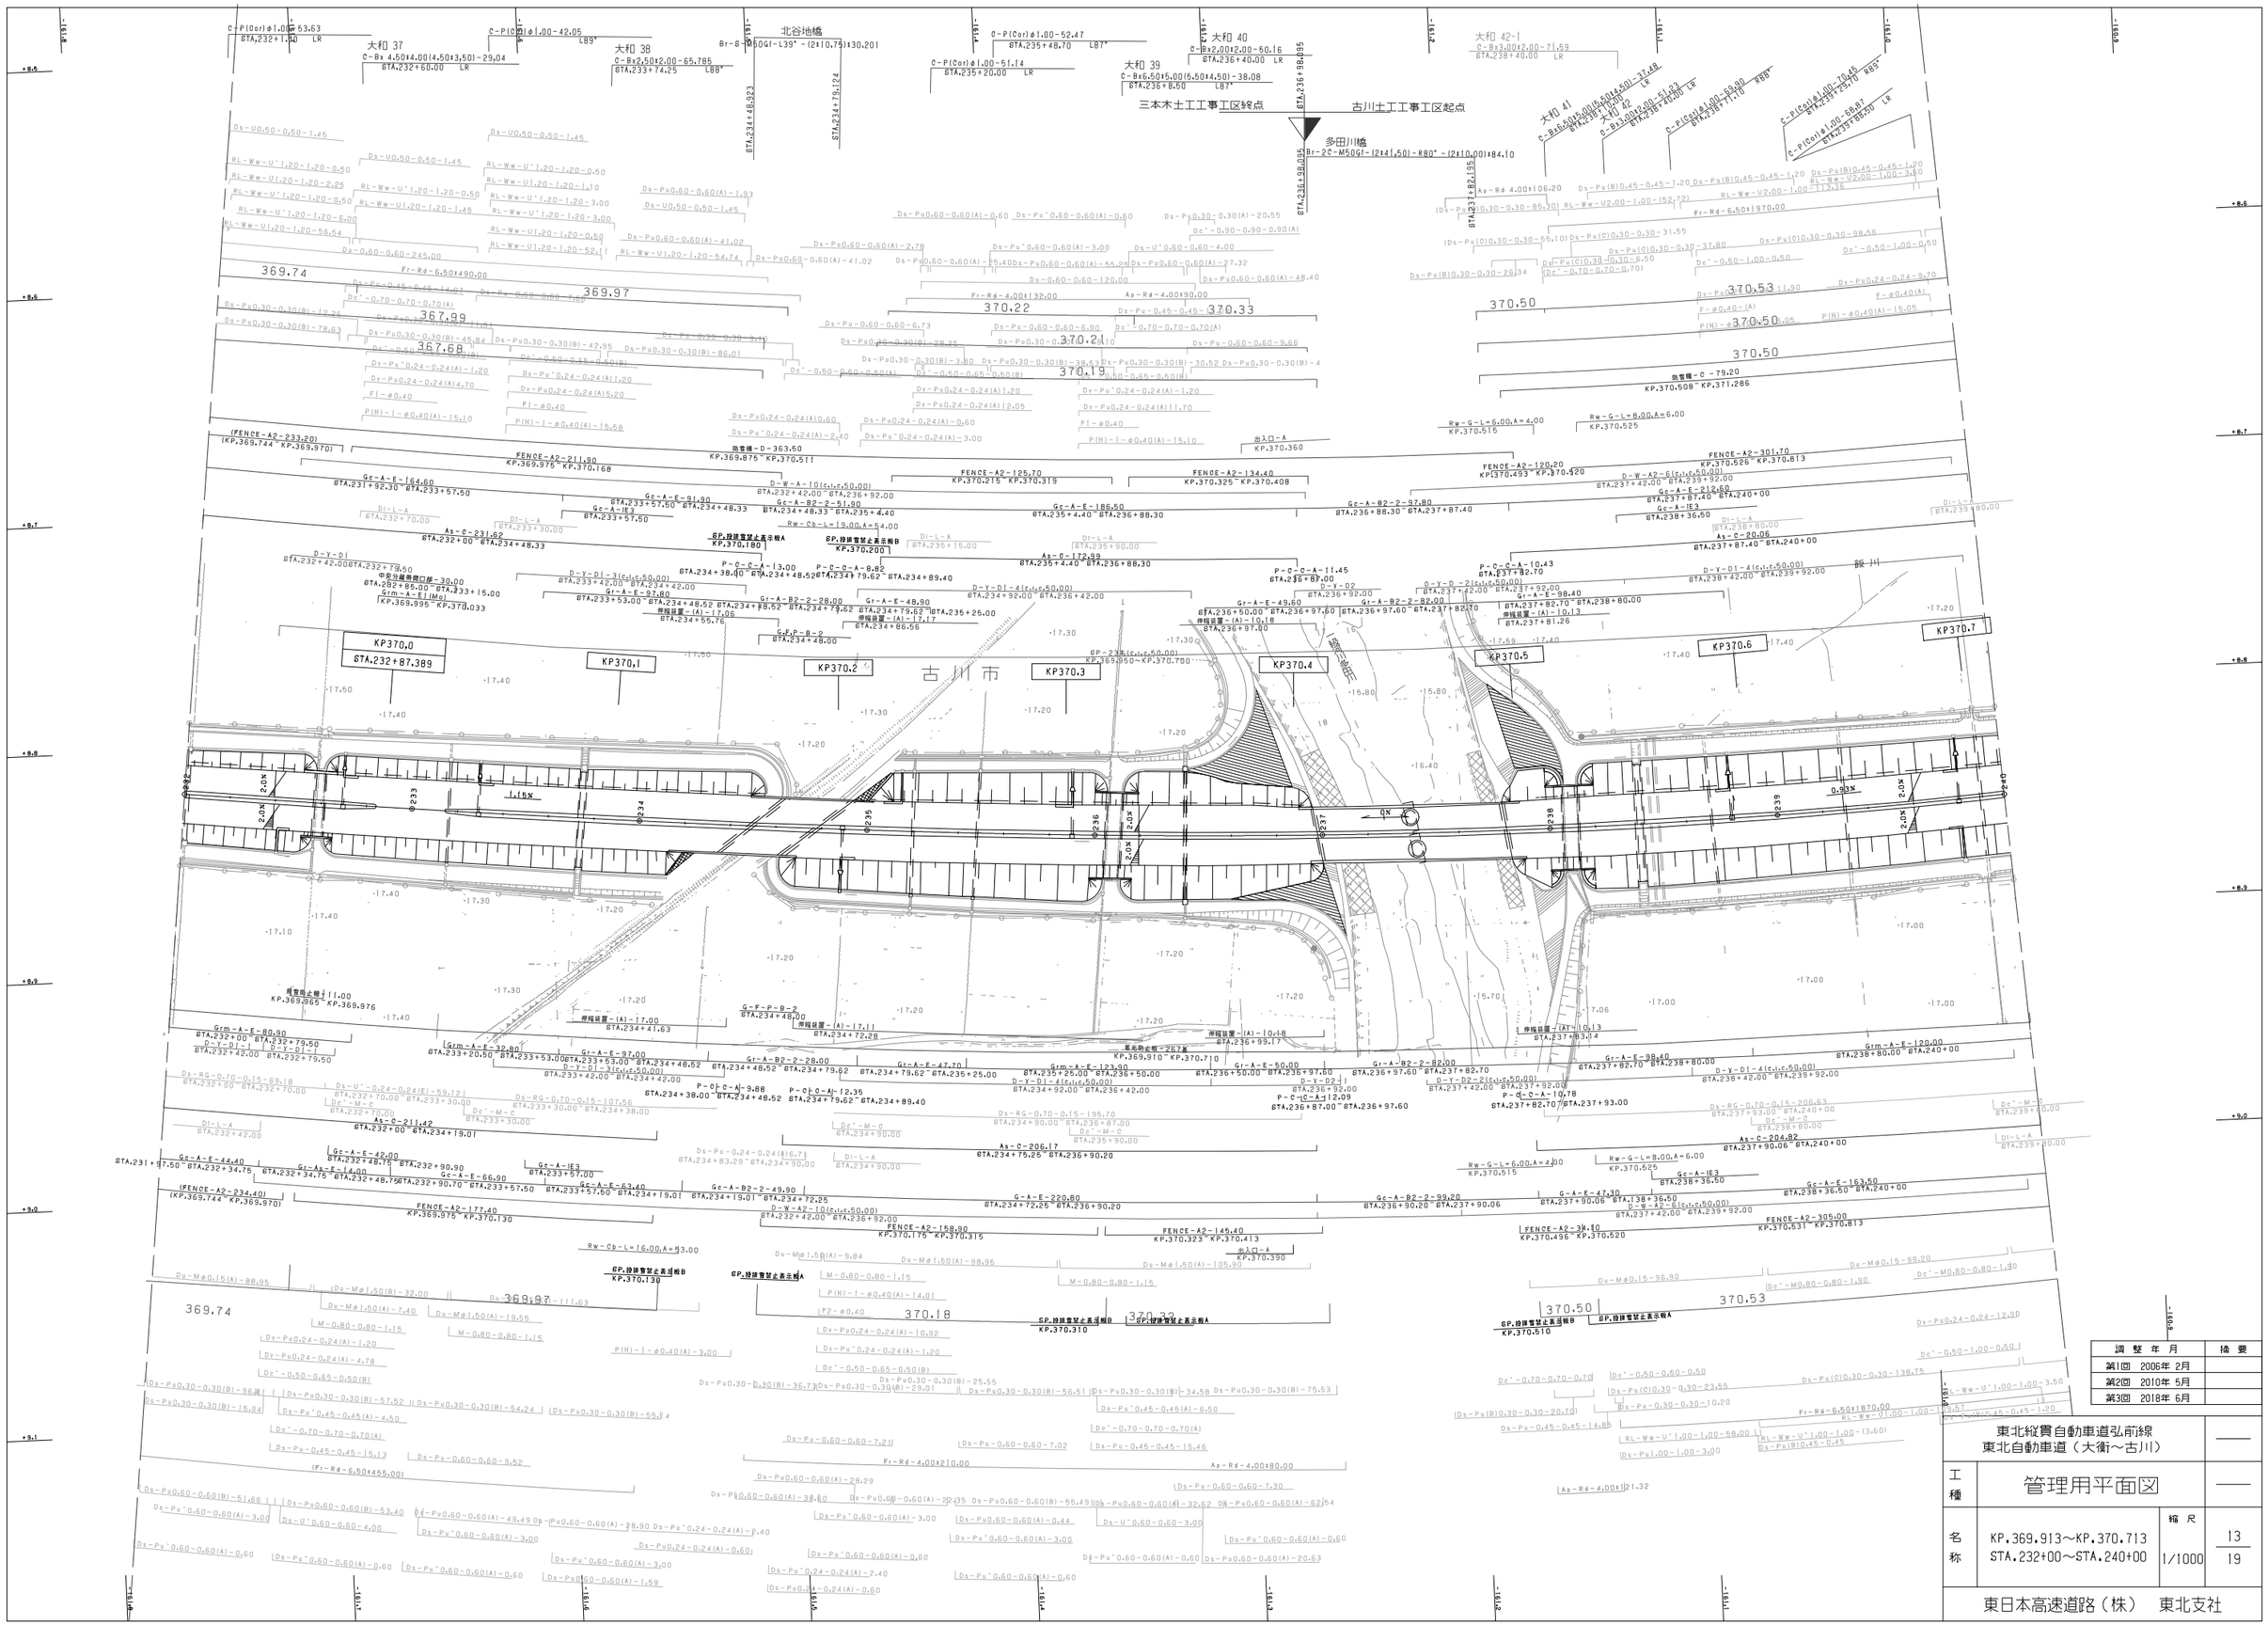

調整年月	摘要
第1回 2006年 2月	
第2回 2010年 5月	
第3回 2018年 6月	

東北縦貫自動車道弘前線
東北自動車道（大衡～古川）

工種	管理用平面図		
名称	KP.369.913～KP.370.713 STA.232+00～STA.240+00	縮尺 1/1000	13 19

東日本高速道路（株） 東北支社

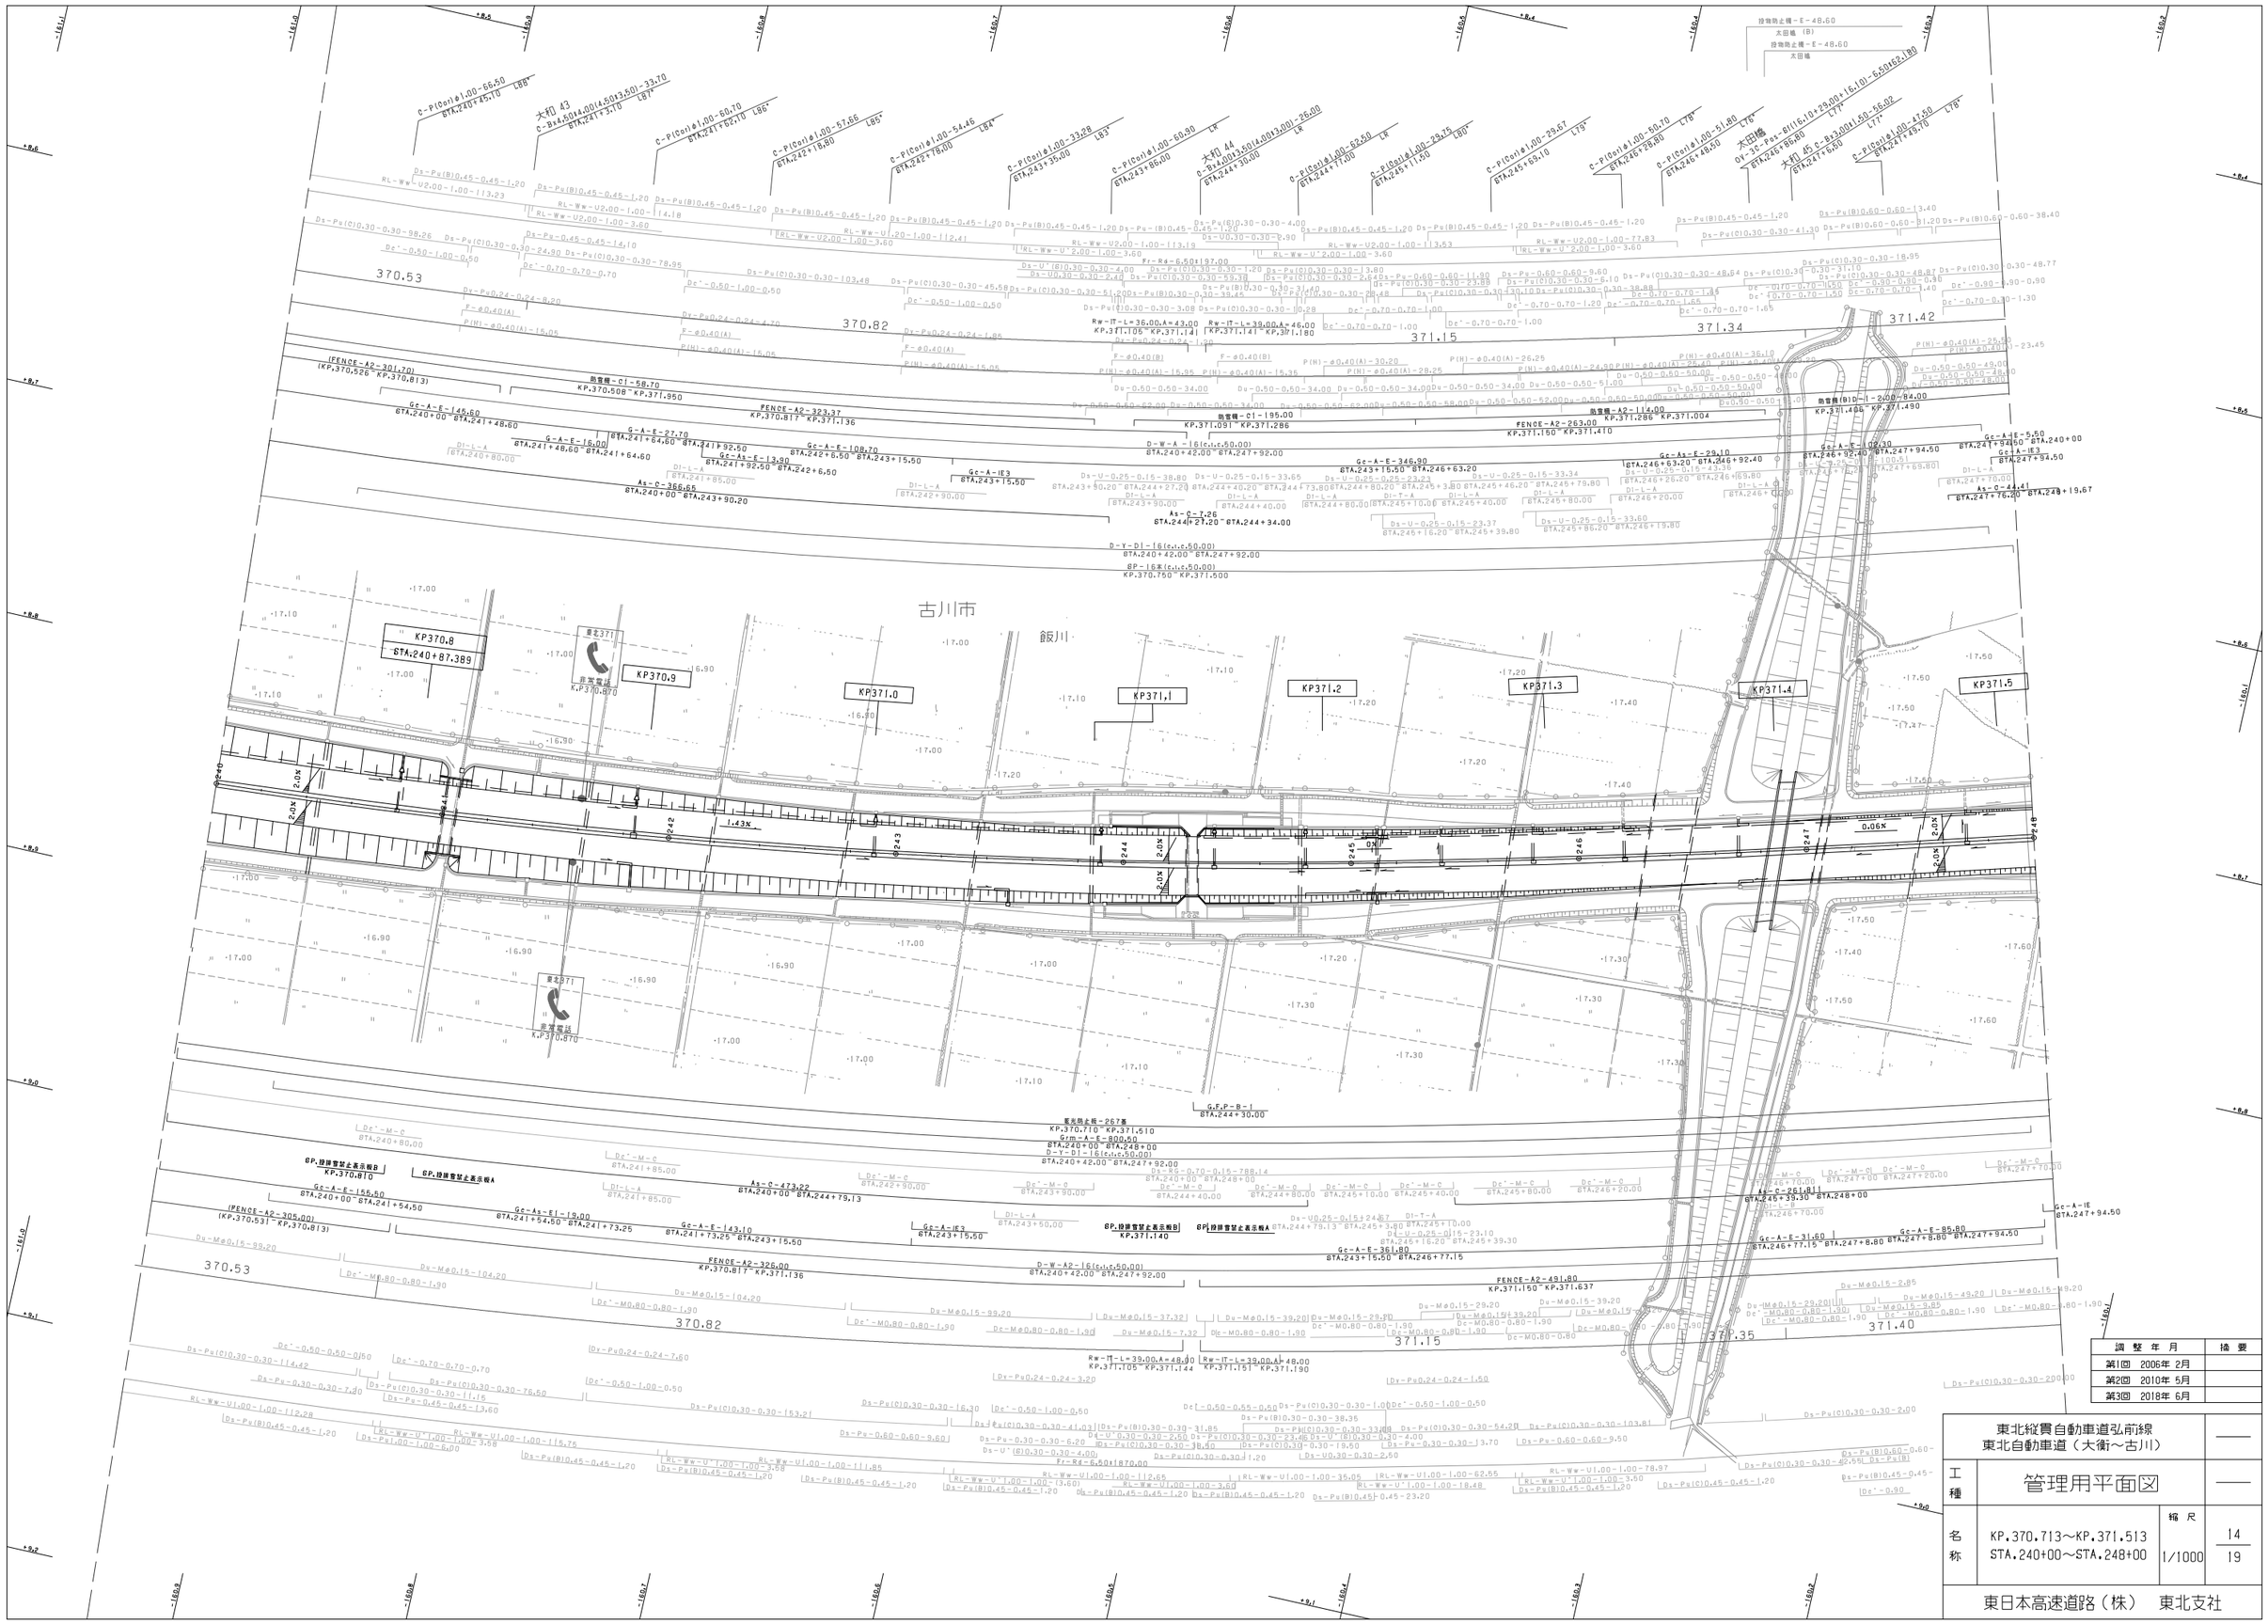
古川市
飯川
KP370.8
KP370.9
KP371.0
KP371.1
KP371.2
KP371.3
KP371.4
KP371.5
370.53
370.82
371.15
371.34
371.42
370.53
370.82
371.15
371.35
371.40
大和 43
大和 44
大和 45
太田橋
太田橋 (B)
非常電話
KP.370.870
FENCE-A2-323.37
FENCE-A2-326.00
FENCE-A2-263.00
FENCE-A2-491.80
Gc-A-E-346.90
Gc-A-E-361.80
Gc-A-E-146.60
Gc-A-E-155.50
Gc-A-E-261.81
As-C-366.65
As-C-473.22
As-C-261.81
As-C-7.26
As-C-44.41
D-W-A-16(c,i,c.50.00)
D-Y-DI-16(c,i,c.50.00)
GYm-A-E-800.50
8P-16k(c,i,c.50.00)
熱雪費-C1-58.70
熱雪費-C1-195.00
熱雪費-A2-114.00
熱雪費(B)D-1-200.84.00
8P.排排雪禁止表示板B
8P.排排雪禁止表示板A
8P.排排雪禁止表示板B
8P.排排雪禁止表示板A
G.F.P-B-1
Rw-IT-L=36.00,A=43.00
Rw-IT-L=39.00,A=46.00
Rw-IT-L=39.00,A=48.00
Rw-IT-L=39.00,A=48.00
Fr-Rd-6.50t197.00
Fr-Rd-6.50t1870.00
KP.370.526 KP.370.813
KP.370.508 KP.371.950
KP.370.817 KP.371.136
KP.371.091 KP.371.286
KP.371.286 KP.371.004
KP.371.150 KP.371.410
KP.370.531 KP.370.813
KP.370.817 KP.371.136
KP.370.810
KP.370.710 KP.371.510
KP.371.105 KP.371.144
KP.371.151 KP.371.190
KP.370.750 KP.371.500
KP.371.105 KP.371.141
KP.371.180
KP.371.140
BTA.240+87.389
BTA.240+00 BTA.241+48.60
BTA.241+48.60 BTA.241+64.60
BTA.241+64.60 BTA.241+92.50
BTA.241+92.50 BTA.242+6.50
BTA.242+6.50 BTA.243+15.50
BTA.243+15.50 BTA.243+90.20
BTA.240+00 BTA.241+54.50
BTA.241+54.50 BTA.241+73.25
BTA.241+73.25 BTA.243+15.50
BTA.240+00 BTA.244+34.00
BTA.240+00 BTA.247+92.00
BTA.240+00 BTA.248+00
BTA.240+00 BTA.244+79.13
BTA.244+27.20 BTA.244+34.00
BTA.246+63.20 BTA.246+92.40
BTA.246+92.40 BTA.247+94.50
BTA.247+94.50 BTA.247+94.50
BTA.247+76.20 BTA.248+19.67
BTA.248+00 BTA.248+19.67
BTA.246+77.15 BTA.247+8.80
BTA.247+8.80 BTA.247+94.50
BTA.247+94.50 BTA.247+94.50
BTA.240+00 BTA.247+92.00
BTA.240+00 BTA.247+92.00
BTA.240+00 BTA.247+92.00

古川市

KP371.6
STA.248+87.389

KP371.7

KP371.8

KP371.9

KP372.0

KP372.1

KP372.2

KP372.3

非常電話
K.P371.870

調整年月	摘要
第1回 2006年 2月	
第2回 2010年 5月	
第3回 2018年 6月	

東北縦貫自動車道弘前線
東北自動車道（大衛～古川）

工種：管理用平面図

名称：KP.371.513～KP.372.313
STA.248+00～STA.256+00

縮尺：1/1000

15
19

東日本高速道路（株） 東北支社

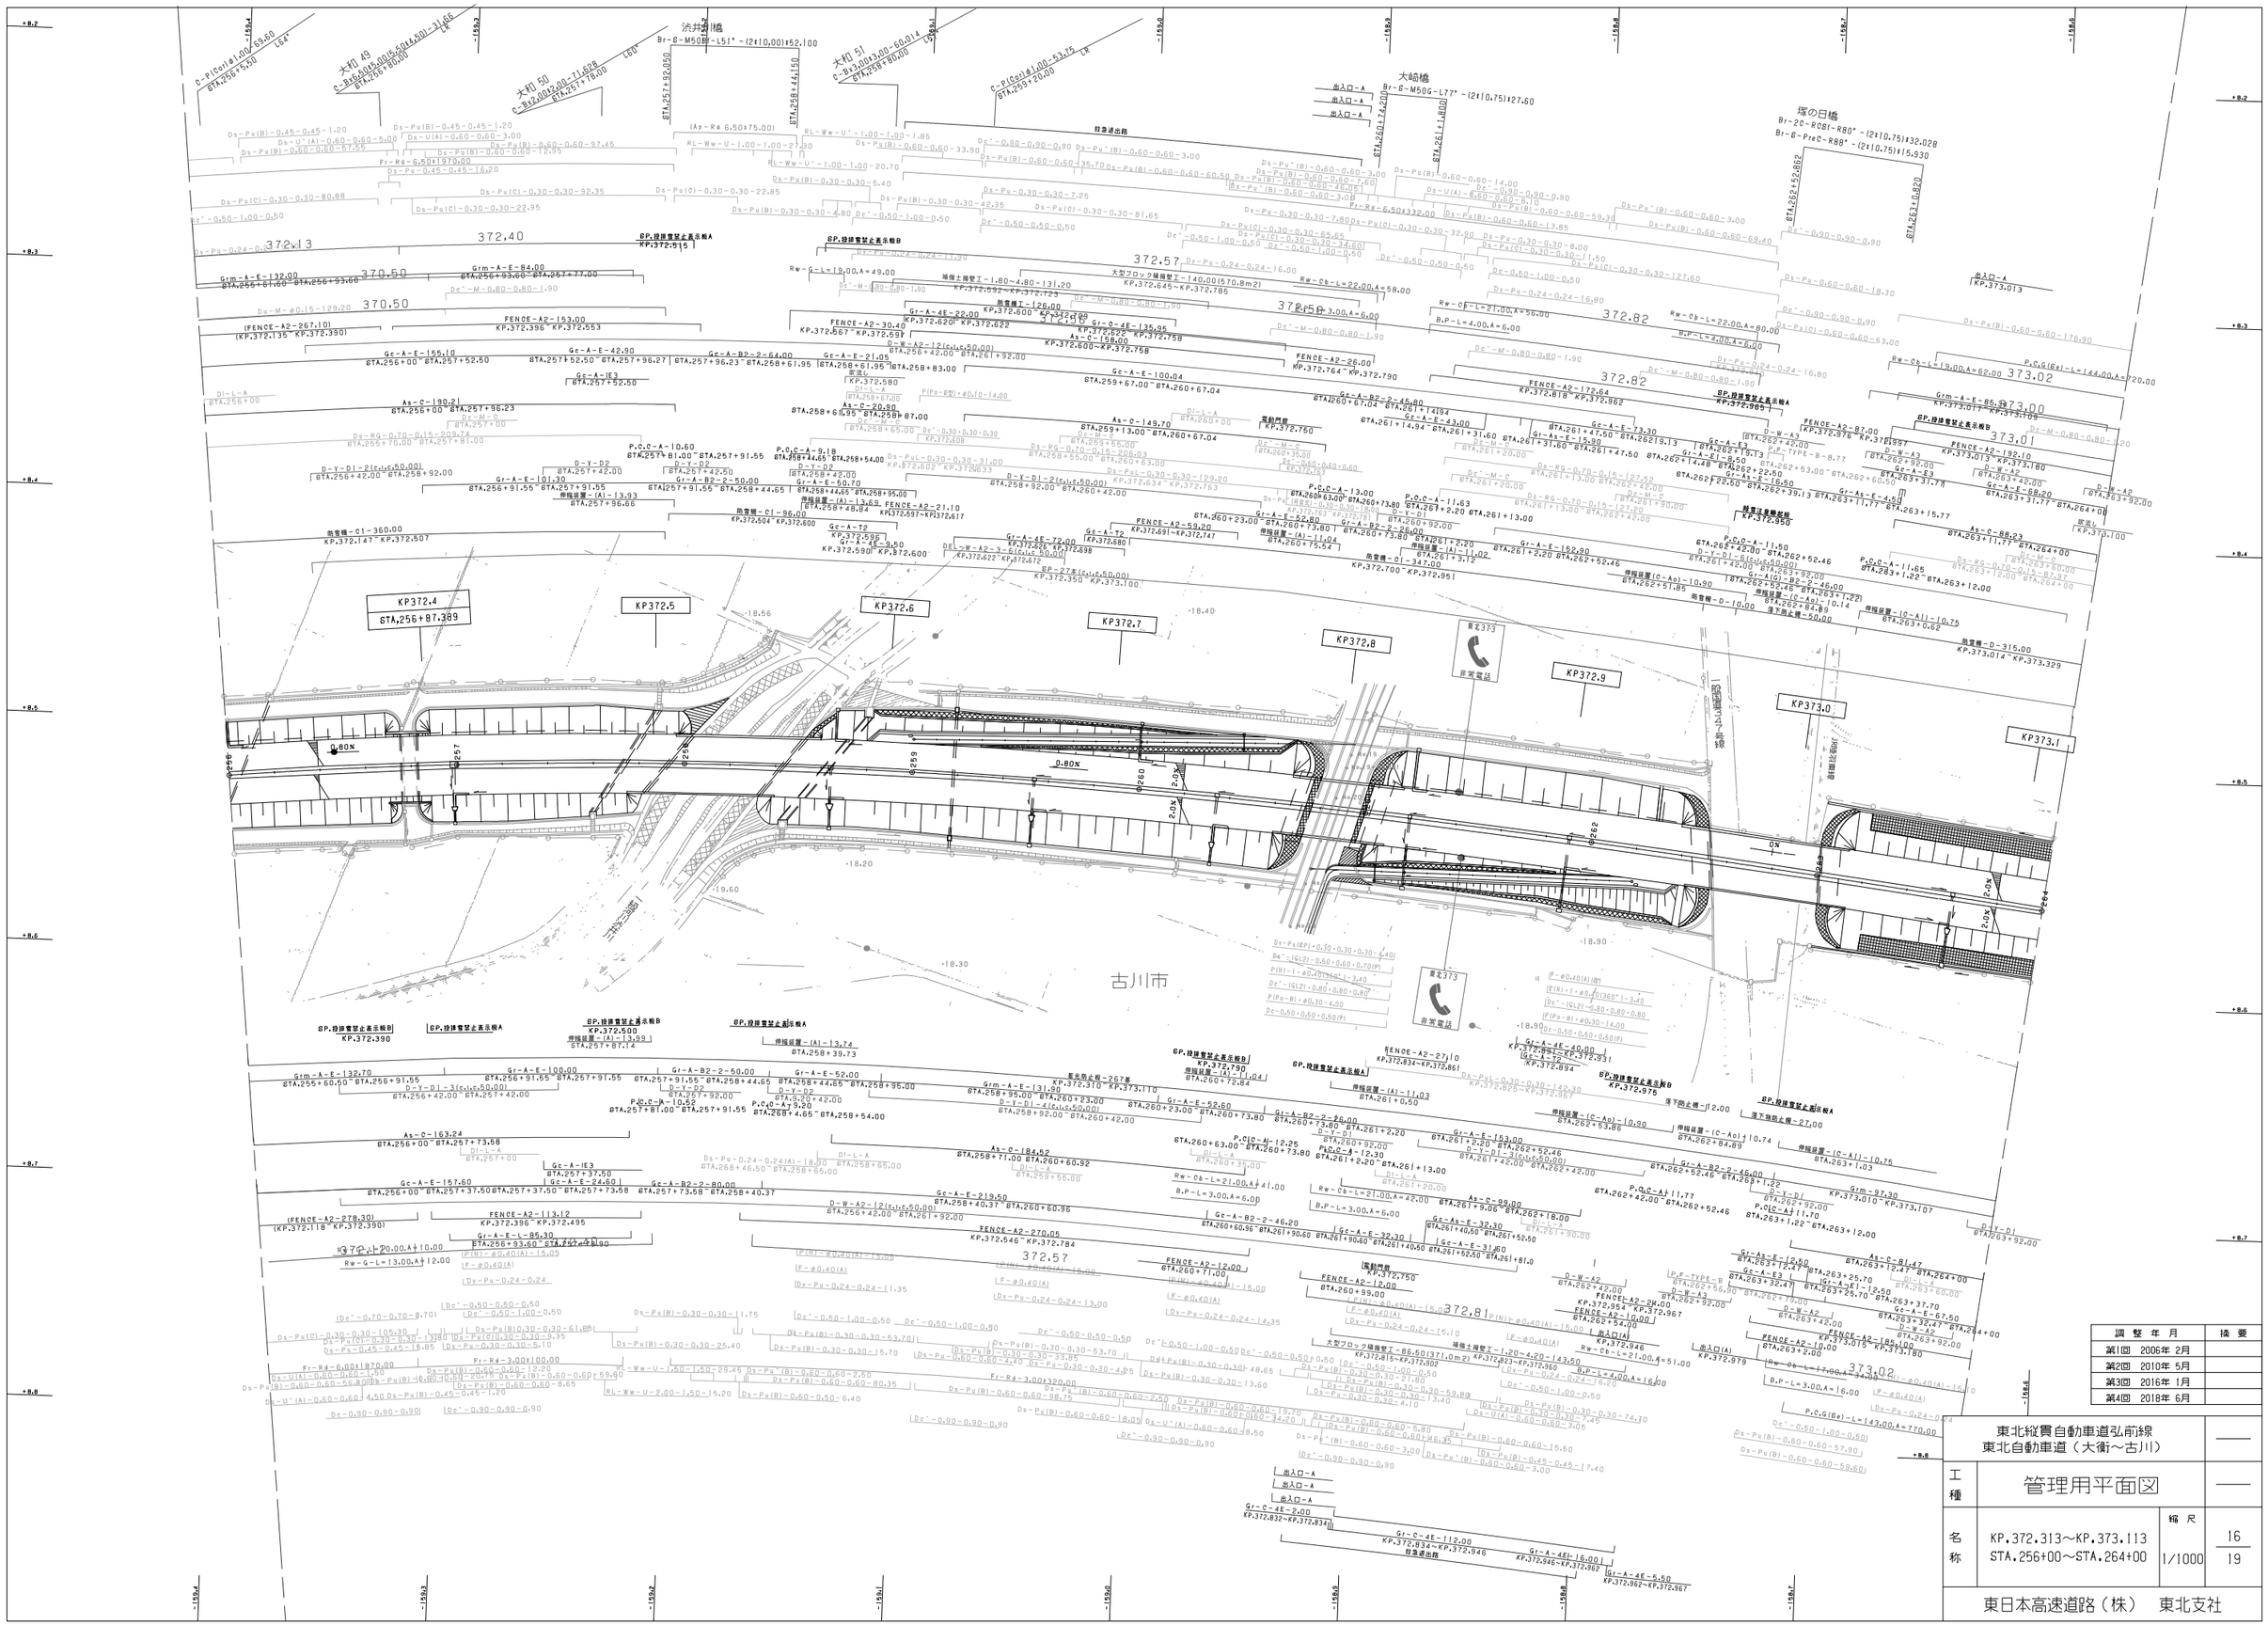
KP372.4
STA.256+87.389
KP372.5
KP372.6
KP372.7
KP372.8
KP372.9
KP373.0
KP373.1
大和川橋
Br-B-M50G-L51°-(2@10.00)152.100
大和 49
大和 50
大和 51
大蔵橋
Br-B-M50G-L77°-(2@10.75)127.60
塚の日橋
Br-2C-RC81-R80°-(2@10.75)132.028
Br-B-PreC-R88°-(2@10.75)@15.930
古川市
非常電話
非常電話
出入口-A
出入口-A
出入口-A
出入口(A)
KP.372.915
KP.372.390
KP.372.500
KP.372.790
KP.372.975
KP.372.965
KP.373.013
KP.373.010
372.57
372.82
372.81
373.02
373.01
373.00
372.13
372.40
370.50
372.55
FENCE-A2-267.10
(KP.372.135 KP.372.390)
FENCE-A2-278.30
(KP.372.118 KP.372.398)
FENCE-A2-153.00
KP.372.396 KP.372.553
FENCE-A2-113.12
KP.372.396 KP.372.495
FENCE-A2-270.05
KP.372.546 KP.372.784
FENCE-A2-30.48
KP.372.567 KP.372.599
FENCE-A2-26.00
KP.372.764 KP.372.790
FENCE-A2-172.64
KP.372.818 KP.372.962
FENCE-A2-87.00
KP.372.976 KP.373.063
FENCE-A2-192.10
KP.373.013 KP.373.180
FENCE-A2-185.00
KP.373.015 KP.373.180
FENCE-A2-27.10
KP.372.834~KP.372.861
FENCE-A2-21.10
KP372.597~KP372.617
FENCE-A2-59.20
KP.372.691~KP.372.747
FENCE-A2-12.00
KP.372.750
FENCE-A2-10.00
KP.372.954 KP.372.967
FENCE-A2-2K.00
KP.372.954 KP.372.967
FENCE-A2-12.00
KP.372.760
FENCE-A2-12.00
KP.372.946 KP.372.962
Grm-A-E-132.70
Grm-A-E-132.00
Grm-A-E-84.00
Grm-A-E-85.60
Grm-A-E-85.20
Grm-A-E-131.90
Grm-37.20
Gr-A-E-100.00
Gr-A-E-52.00
Gr-A-E-52.60
Gr-A-E-153.00
Gr-A-E-153.20
Gr-A-E-152.00
Gr-A-E-67.50
Gr-A-E-68.20
Gr-A-E-24.60
Gr-A-E-50.70
Gr-A-E-21.05
Gr-A-E-100.04
Gr-A-E-43.00
Gr-A-E-149.70
Gr-A-E-219.50
Gr-A-E-52.80
Gr-A-E-13.30
Gr-A-E-15.50
Gr-A-E-22.50
Gr-A-E-16.50
Gr-A-E-45.0
Gr-A-E-67.50
Gr-A-E-88.23
Gr-A-E-81.47
Gr-A-E-12.50
Gr-A-E-25.70
Gr-A-E-37.70
Gr-A-E-39.47
Gr-A-E-2.47
Gr-A-E-32.47
Gr-A-E-3.78
Gr-A-E-11.77
Gr-A-E-15.77
Gr-A-E-1.22
Gr-A-E-12.50
Gr-A-E-3.71
Gr-A-E-14.48
Gr-A-E-1.50
Gr-A-E-2.50
Gr-A-E-3.50
Gr-A-E-4.50
Gr-A-E-1.50
Gr-A-E-2.50
Gr-A-E-3.50
Gr-A-E-4.50
Gr-A-E-5.50
Gr-A-E-20.00
Gr-A-E-12.00
Gr-A-E-16.00
Gr-A-E-2.00
Gr-A-E-112.00
Gr-A-E-11.04
Gr-A-E-11.02
Gr-A-E-11.03
Gr-A-E-1.04
Gr-A-E-1.05
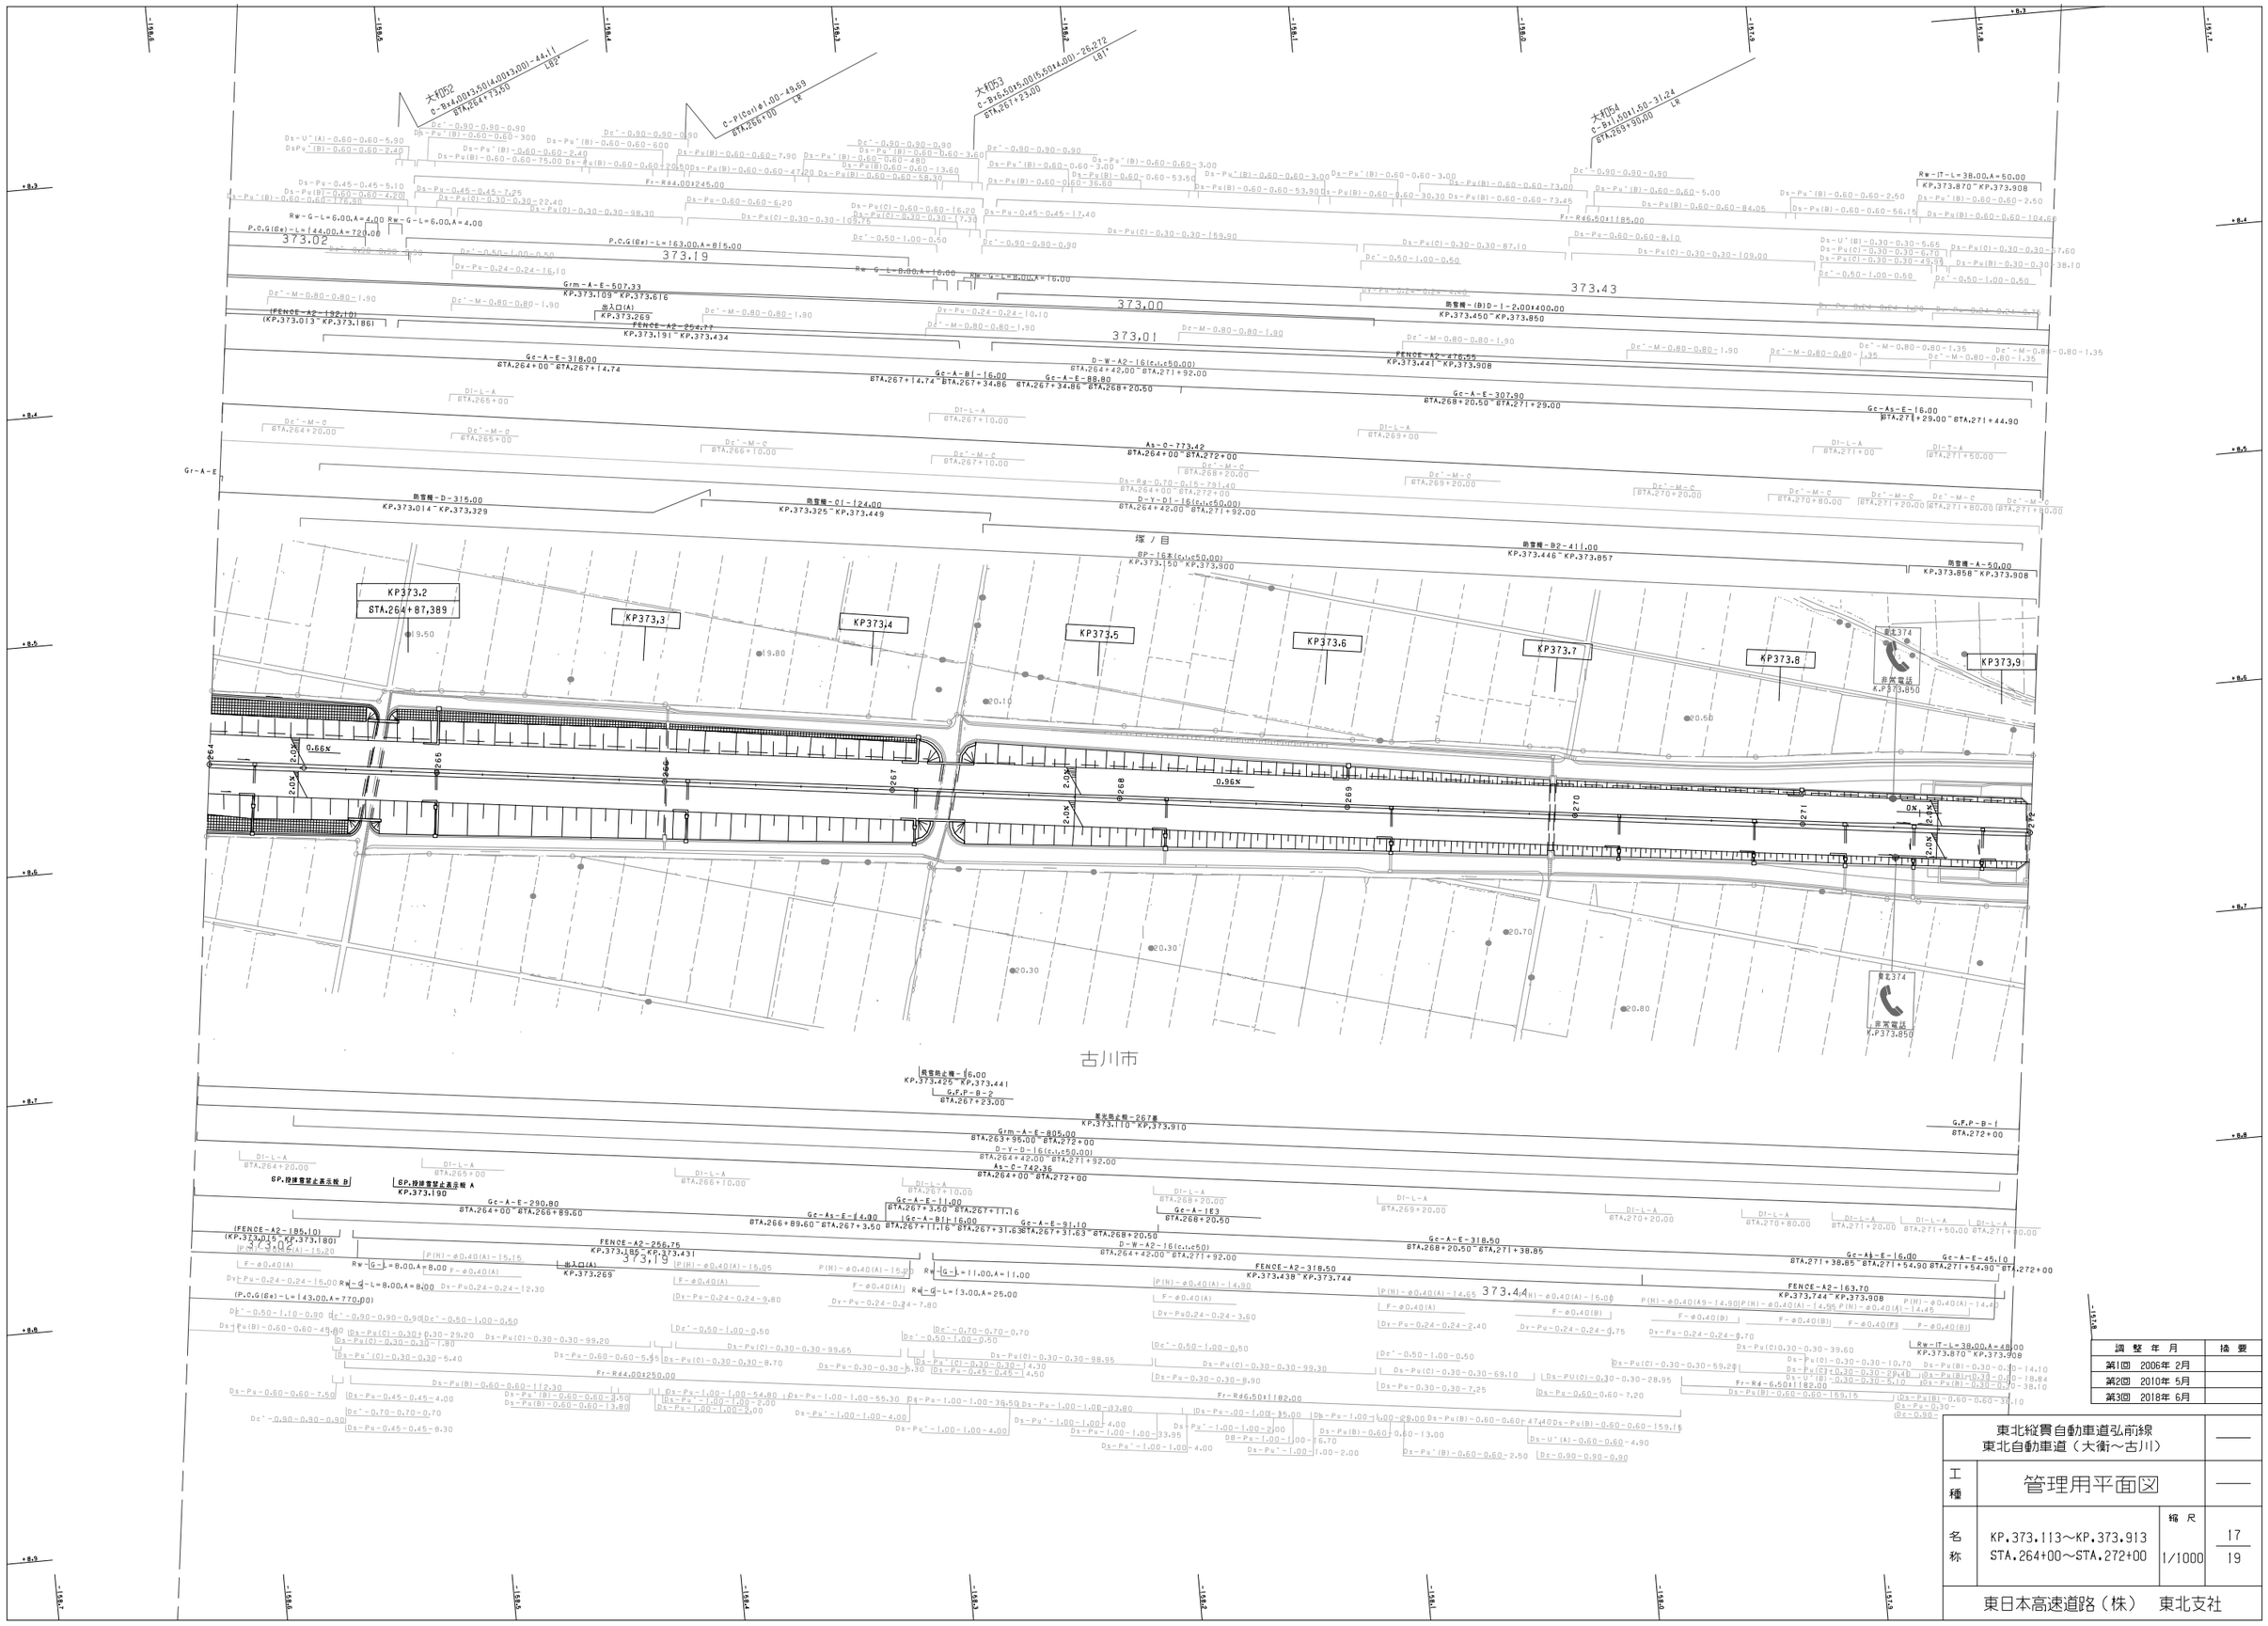

調整年月	摘要
第1回 2006年 2月	
第2回 2010年 5月	
第3回 2018年 6月	

東北縦貫自動車道弘前線 東北自動車道（大衡～古川）			——
工種	管理用平面図		——
名称	KP.373.113～KP.373.913 STA.264+00～STA.272+00	縮尺 1/1000	17 19
東日本高速道路（株） 東北支社			

大和IC～古川IC終点

古川IC～築館IC起点

古 川 市

塚ノ目

KP374.0 STA.272+87.389

KP374.1

KP374.2

KP374.3

KP374.4

KP374.5

KP374.6

調整年月	摘要
第1回 2006年 2月	
第2回 2010年 5月	
第3回 2018年 6月	

東北縦貫自動車道弘前線
東北自動車道（大衡～古川）

工種：管理用平面図

名称：KP.373.913～KP.374.673
STA.272+00～STA.279+60

縮尺：1/1000

18
19

東日本高速道路（株） 東北支社

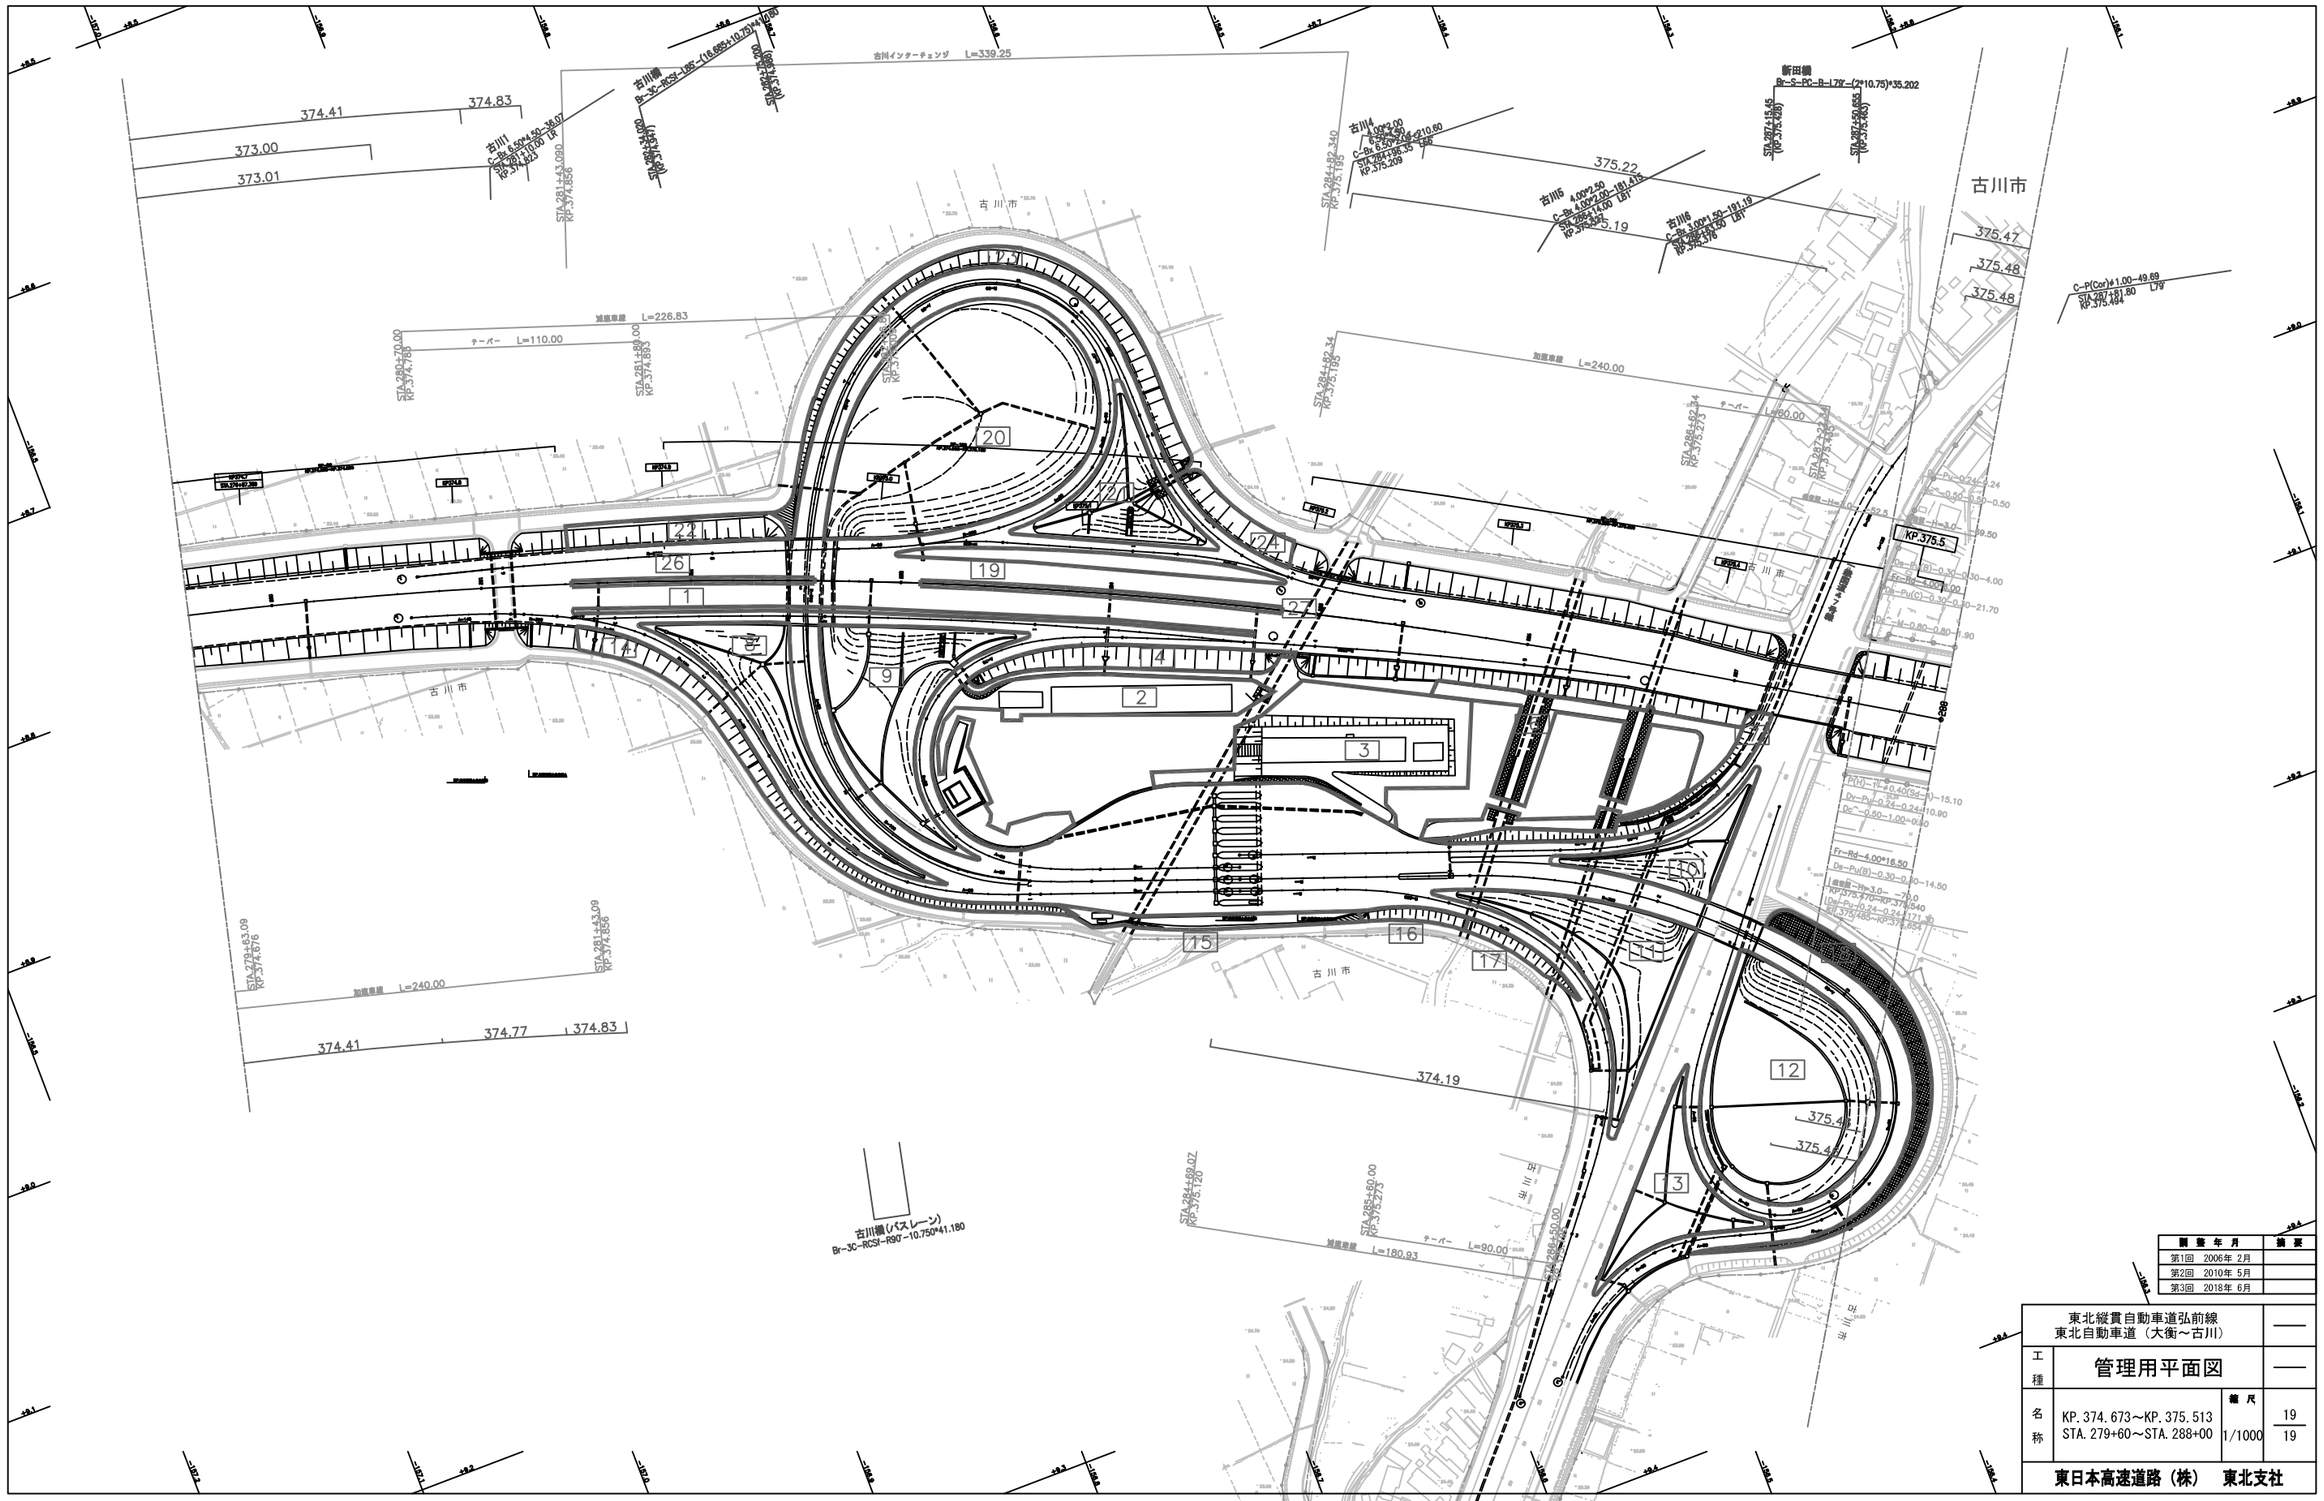

調整年月	摘要
第1回 2006年 2月	
第2回 2010年 5月	
第3回 2018年 6月	

東北縦貫自動車道弘前線 東北自動車道（大衡～古川）			——
工種	管理用平面図		——
名称	KP.374.673～KP.375.513 STA.279+60～STA.288+00	縮尺 1/1000	19/19

東日本高速道路（株） 東北支社

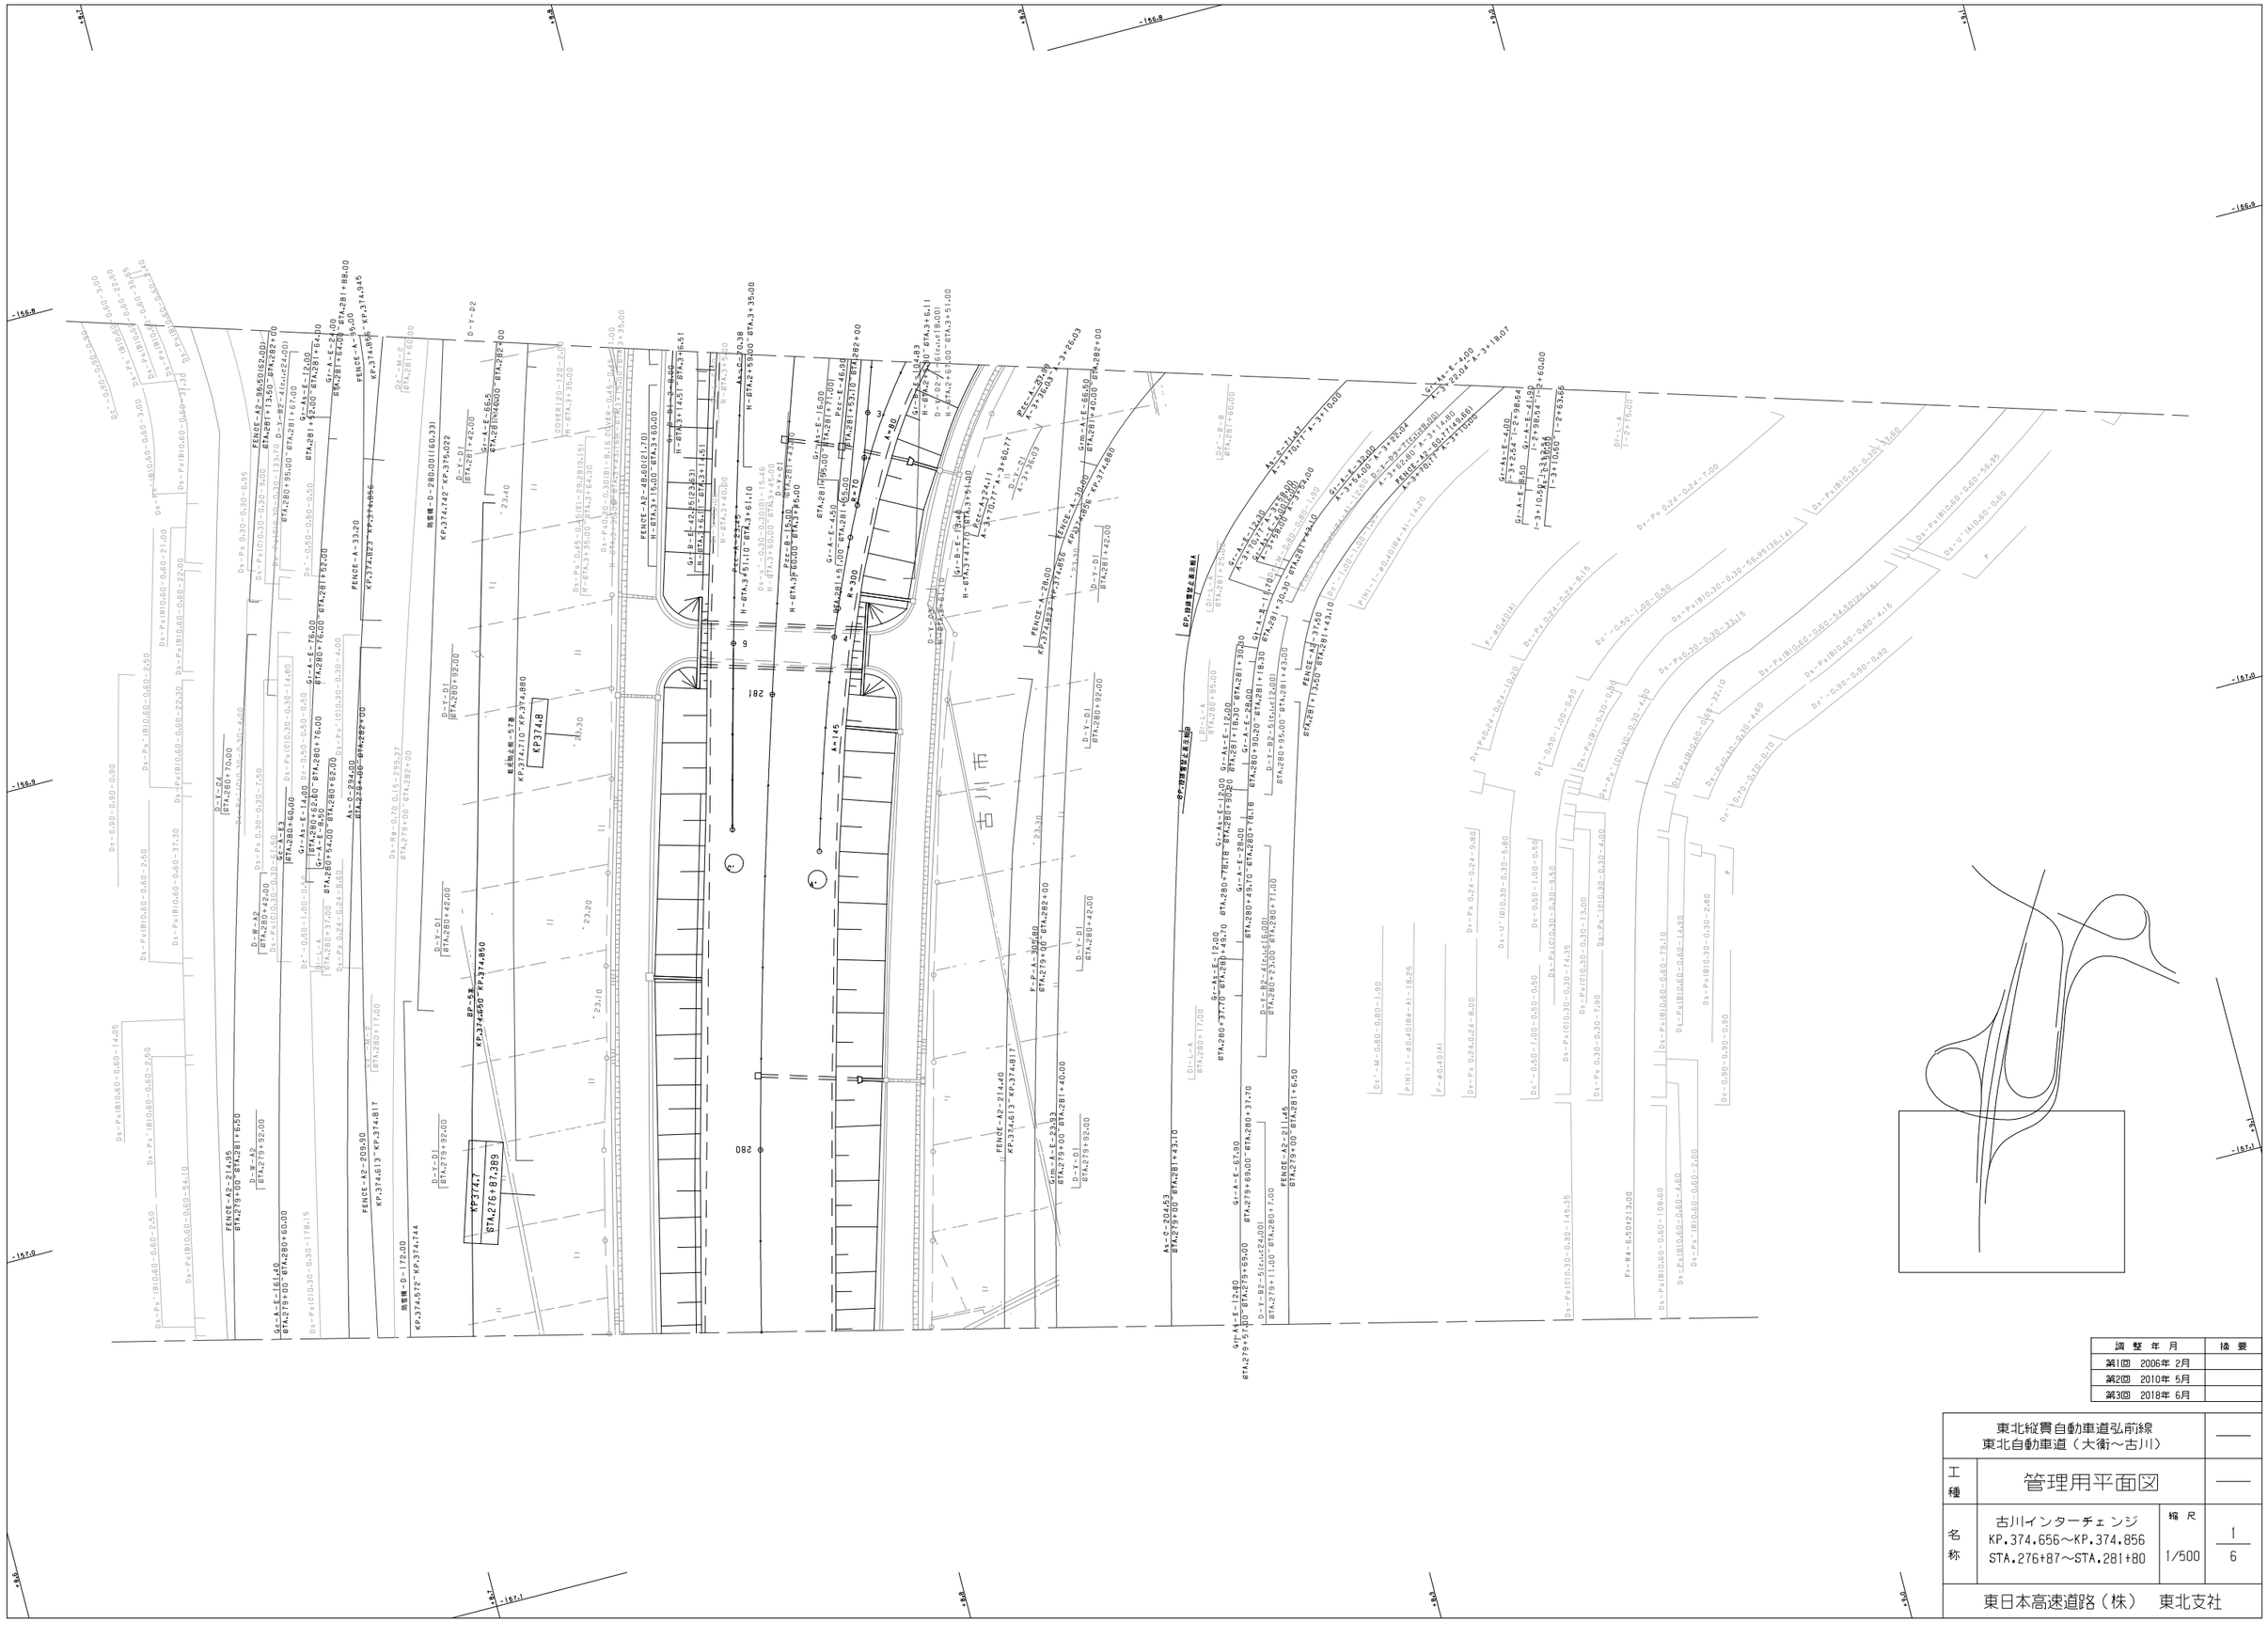
KP374.710～KP374.880
KP3744
STA.276+87.389
KP374.7
STA.276+87.389
KP374.656
KP374.856
KP374.742～KP.375.022
KP.374.623～KP.374.656
KP.374.613～KP.374.817
KP.374.572～KP.374.744
KP.374.623～KP.374.656
KP.374.613～KP.374.817
KP.374.656～KP.374.856
KP.374.656～KP.374.856

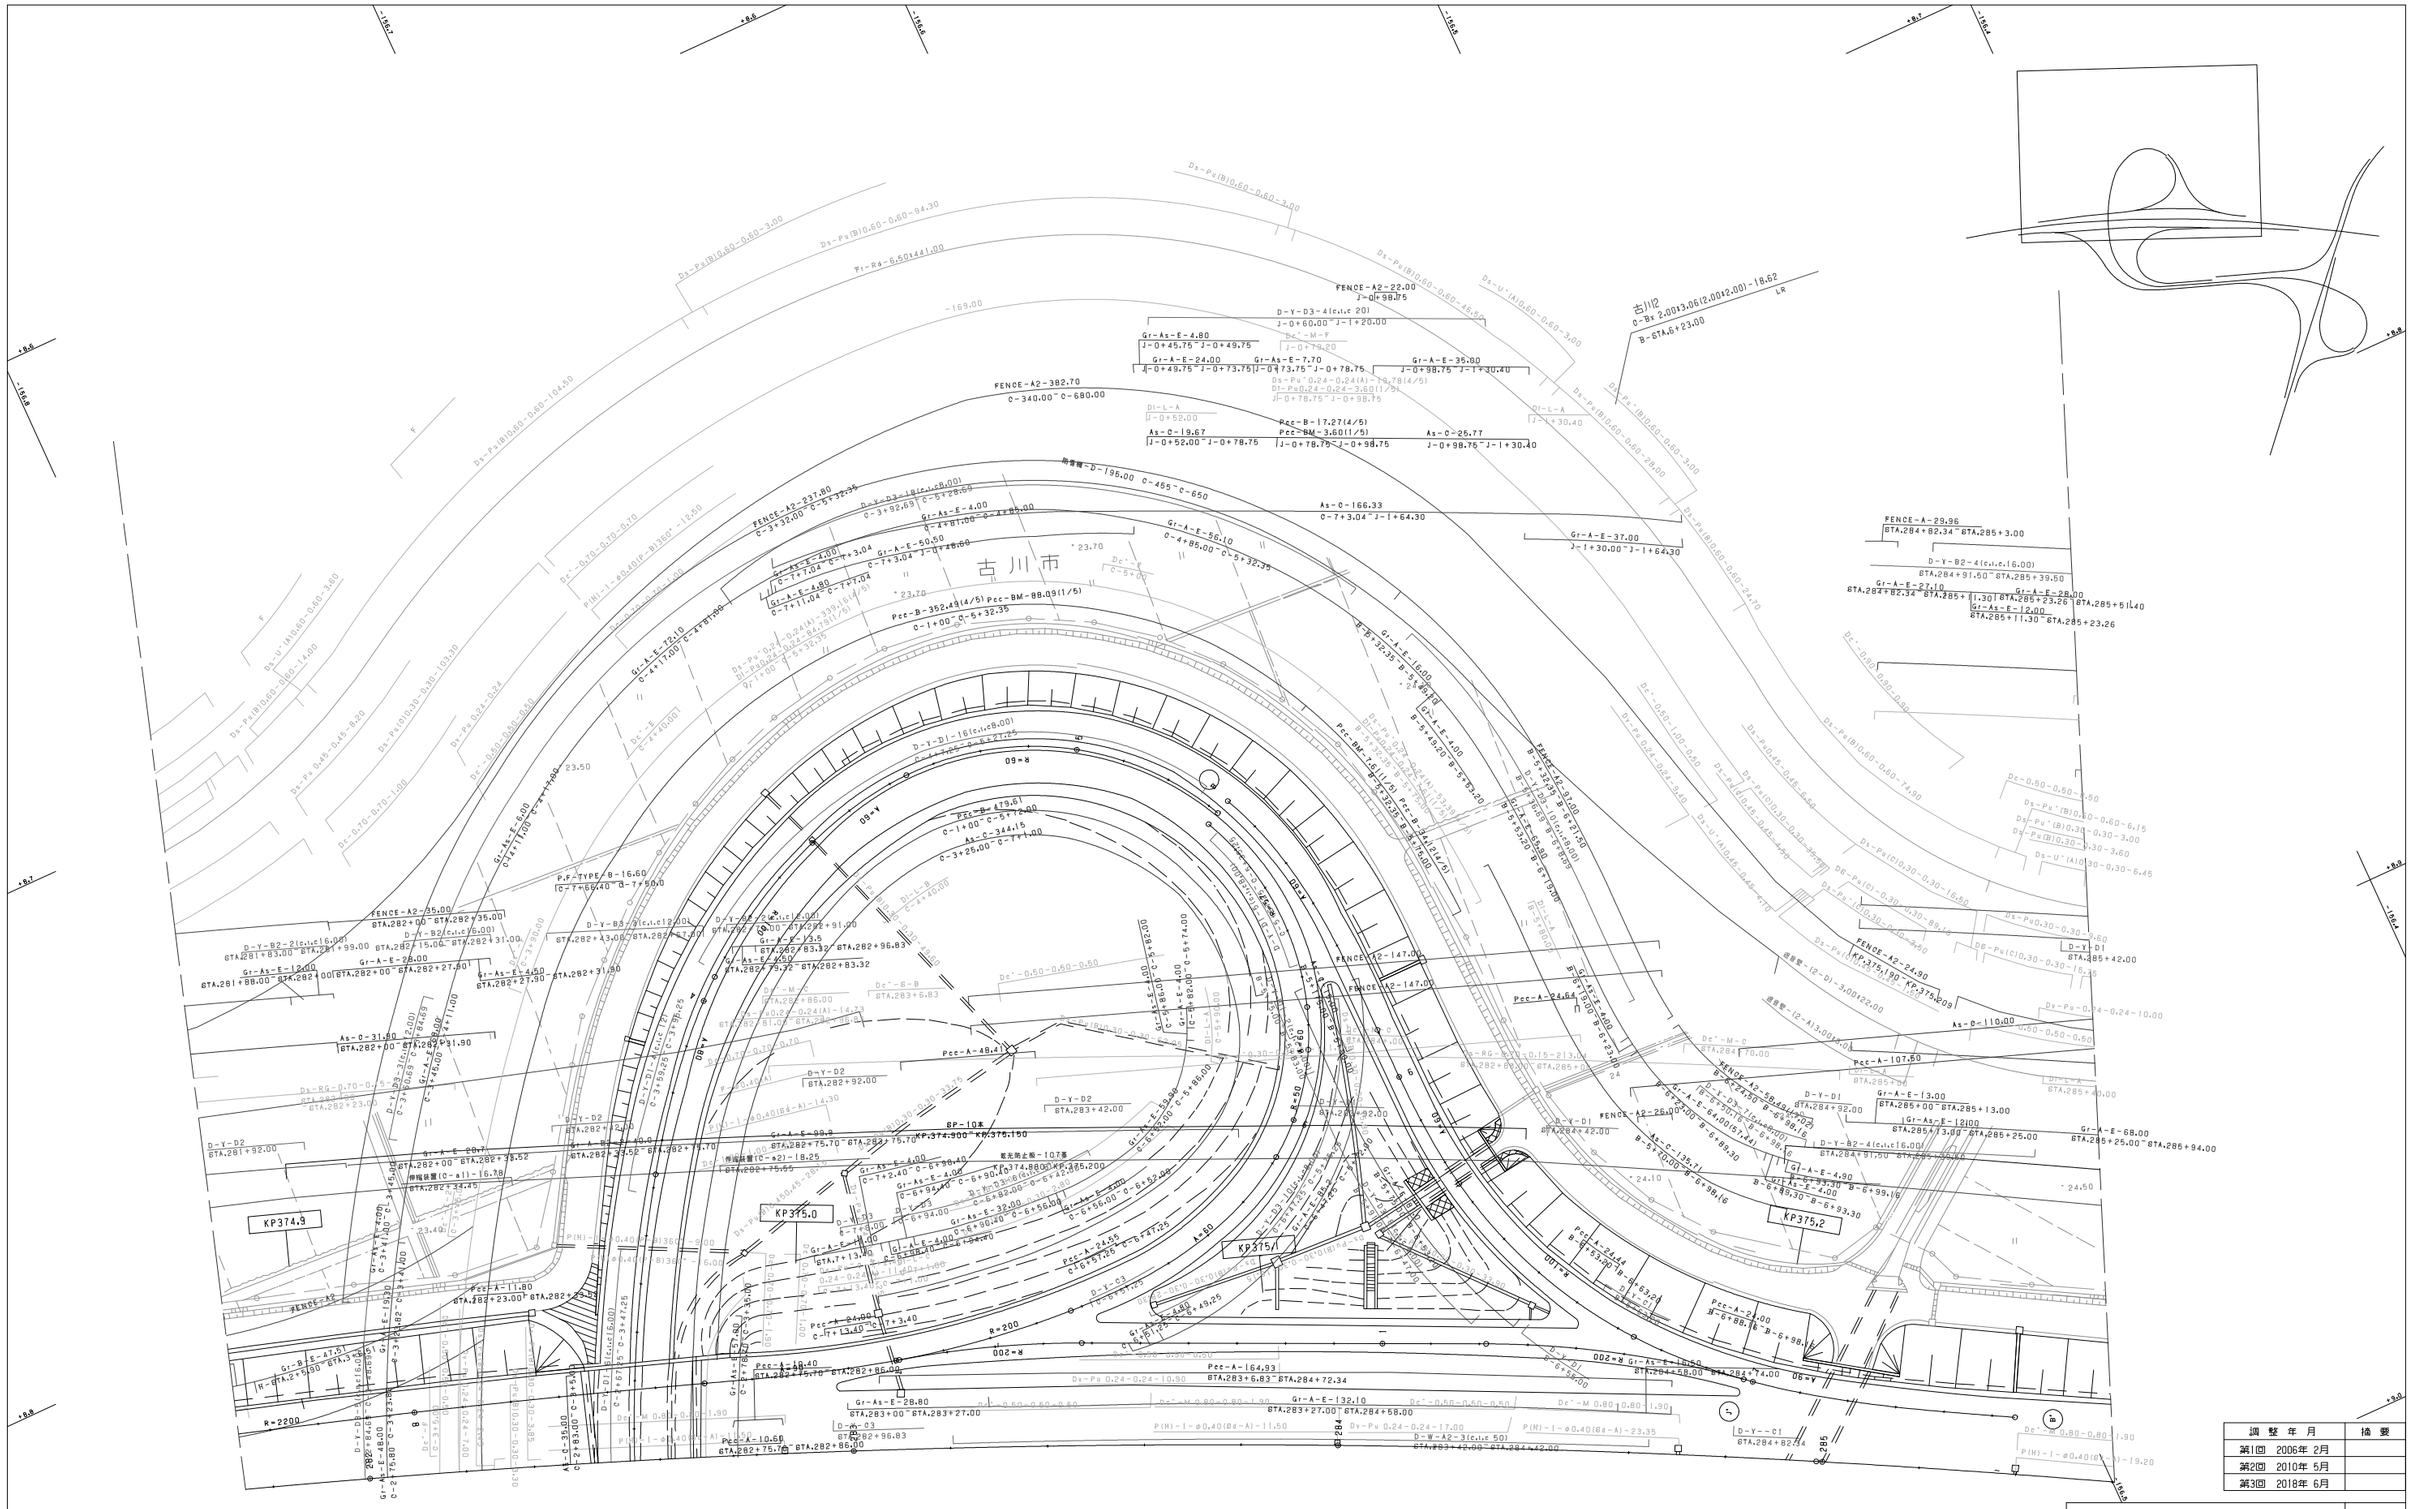
古川市
KP374.9
KP375.0
KP375.1
KP375.2
FENCE-A2-382.70
C-340.00~C-680.00
FENCE-A2-237.80
C-3+32.00~C-5+32.35
FENCE-A2-22.00
J-0+98.75
FENCE-A2-35.00
BTA.282+00~BTA.282+35.00
FENCE-A2-147.00
FENCE-A2-24.90
KP.375.190~KP.375.209
FENCE-A-29.96
BTA.284+82.34~BTA.285+3.00
古川2
D-Bx 2.00x3.06(2.00x2.00)-18.62
B-8TA.6+23.00
東北縦貫自動車道弘前線
東北自動車道（大衡～古川）
調整年月
第1回 2006年 2月
第2回 2010年 5月
第3回 2018年 6月
工種
管理用平面図
名称
古川インターチェンジ
KP.374.656～KP.374.856
STA.281+80～STA.285+60
縮尺
1/500
2
6
東日本高速道路（株） 東北支社

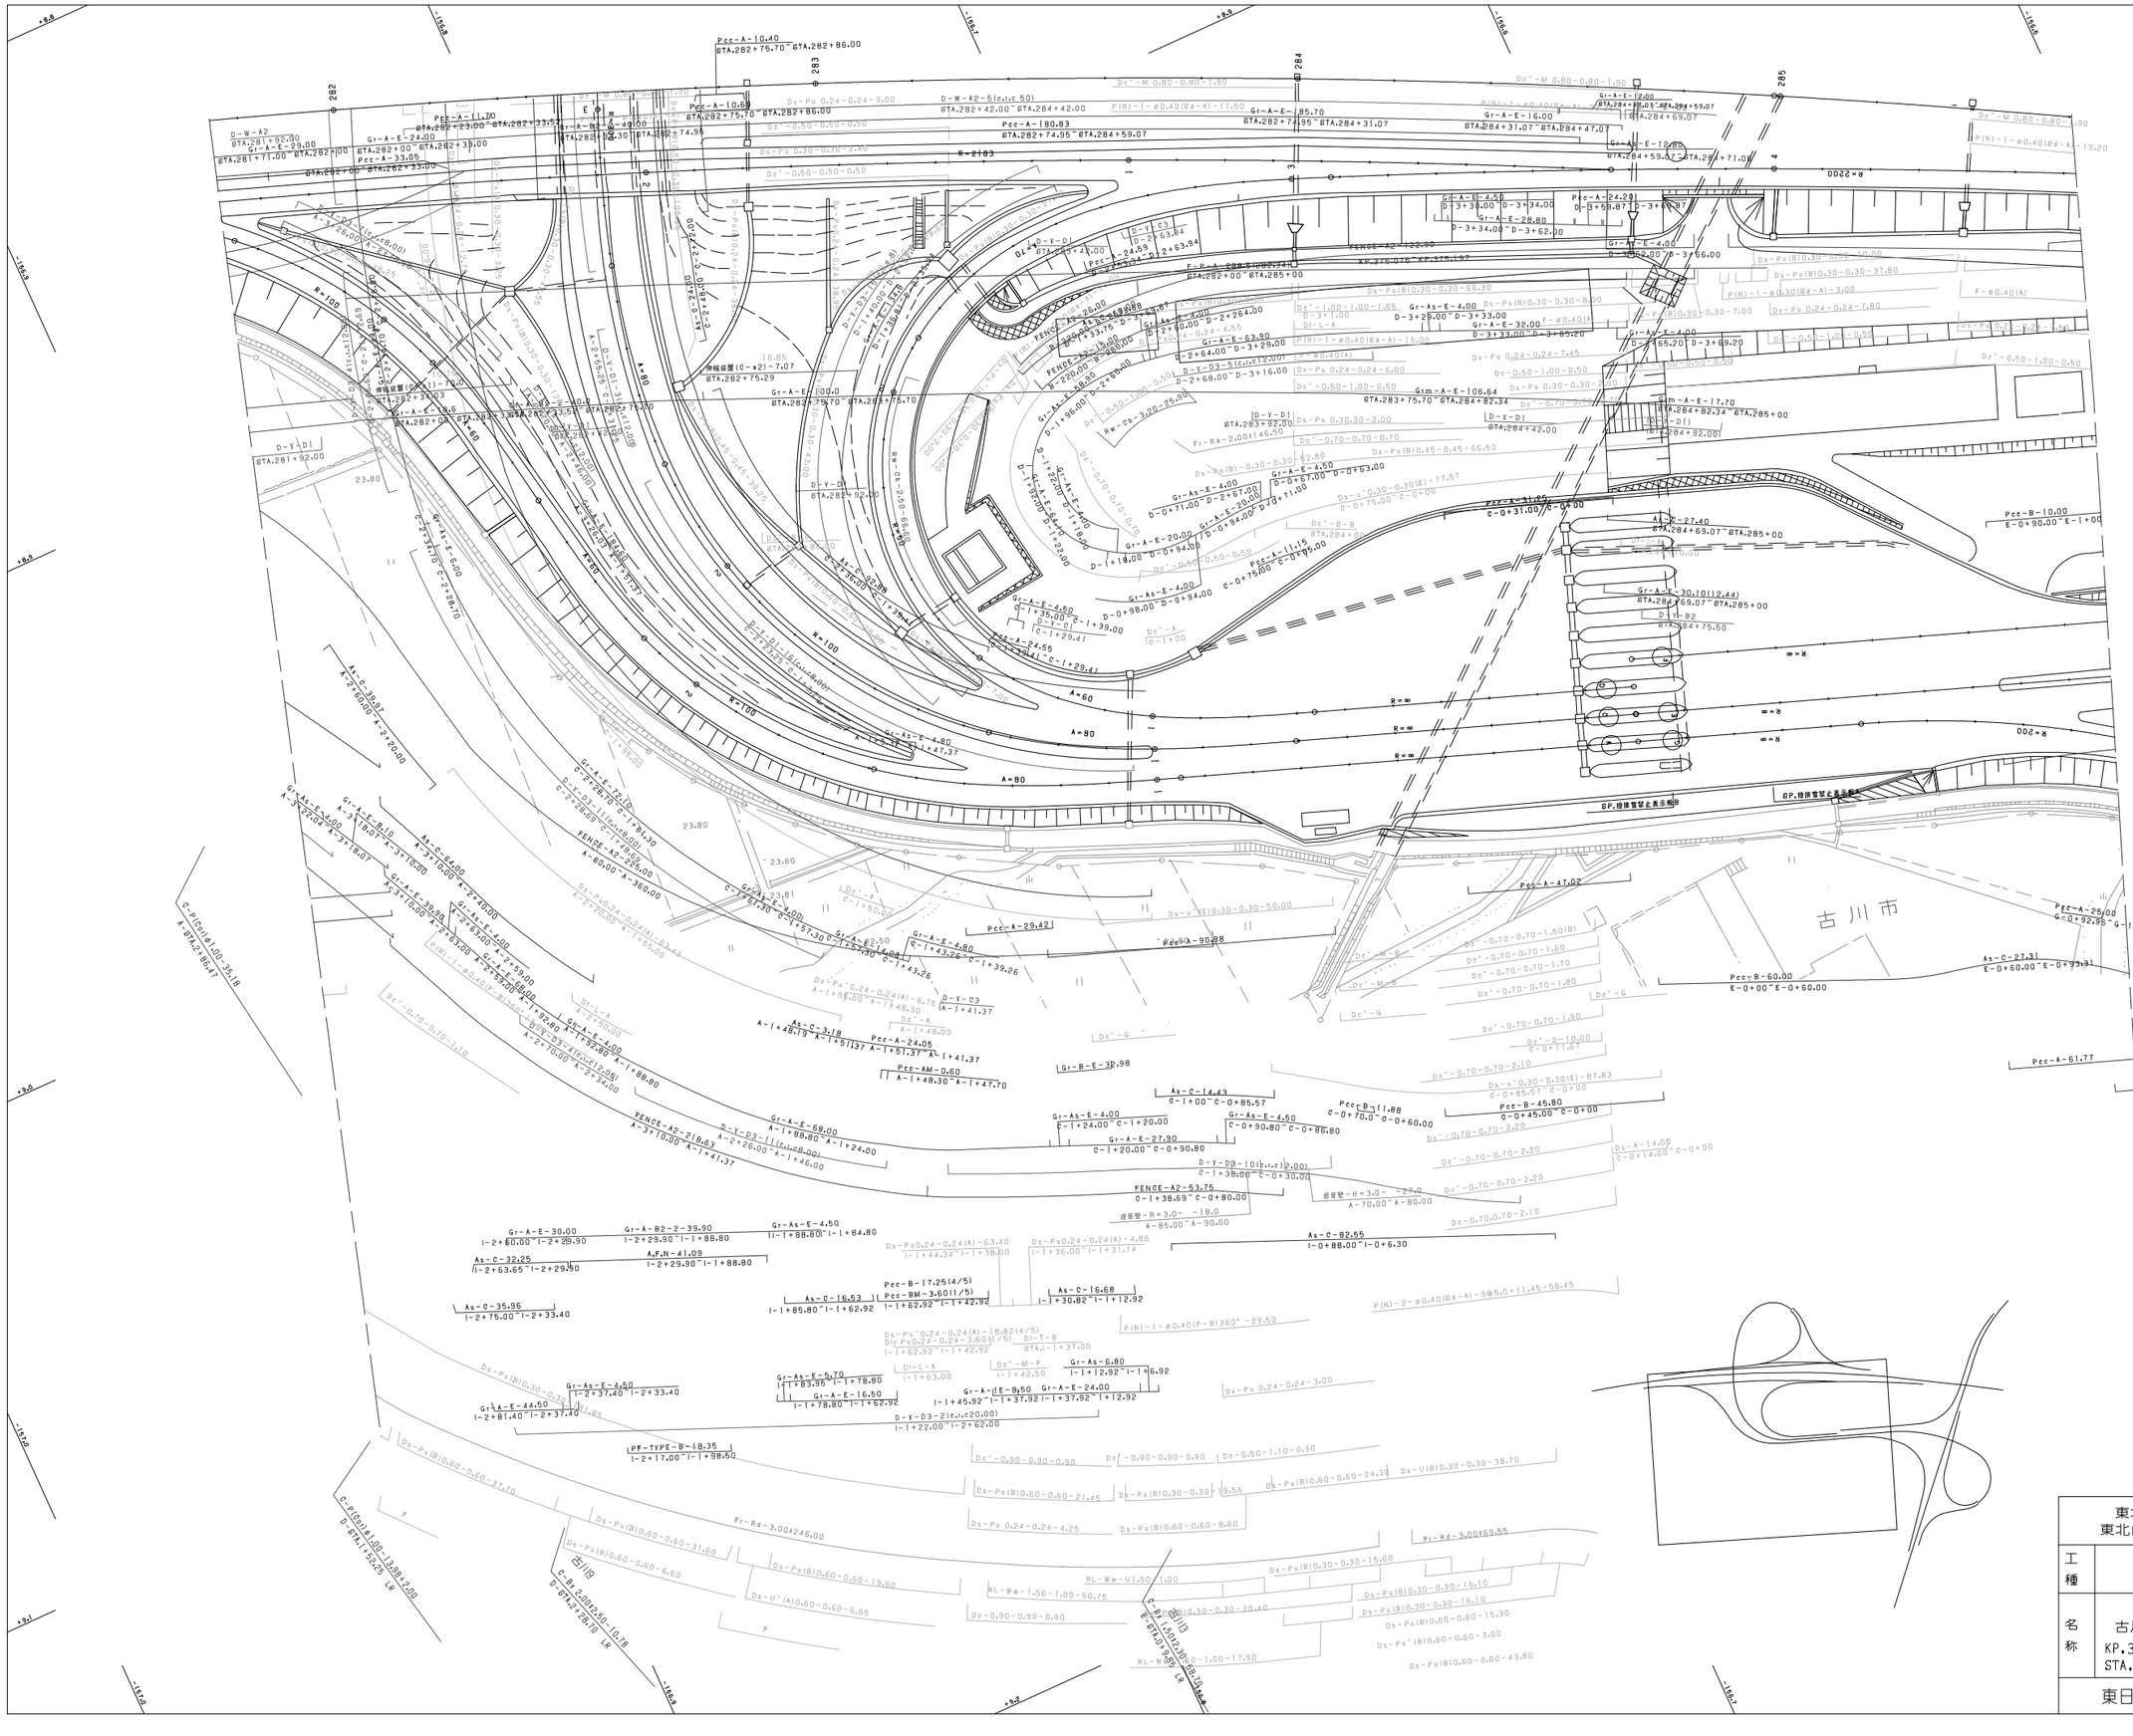

調整年月	摘要
第1回 2006年 2月	
第2回 2010年 5月	
第3回 2018年 6月	

東北縦貫自動車道弘前線 東北自動車道（大衡～古川）			——
工種	管理用平面図		——
名称	古川インターチェンジ KP.374.856～KP.375.256 STA.281+80～STA.285+60	縮尺 1/500	3 6
東日本高速道路（株） 東北支社			

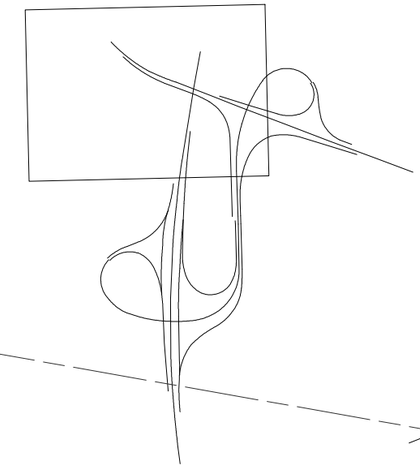

調整年月	摘要
第1回 2006年 2月	
第2回 2010年 5月	
第3回 2018年 6月	

東北縦貫自動車道弘前線 東北自動車道（大衡～古川）			——
工種	管理用平面図		——
名称	古川インターチェンジ KP.374.856～KP.375.256 STA.285+60～STA.287+60	縮尺 1/500	4 6
東日本高速道路（株） 東北支社			

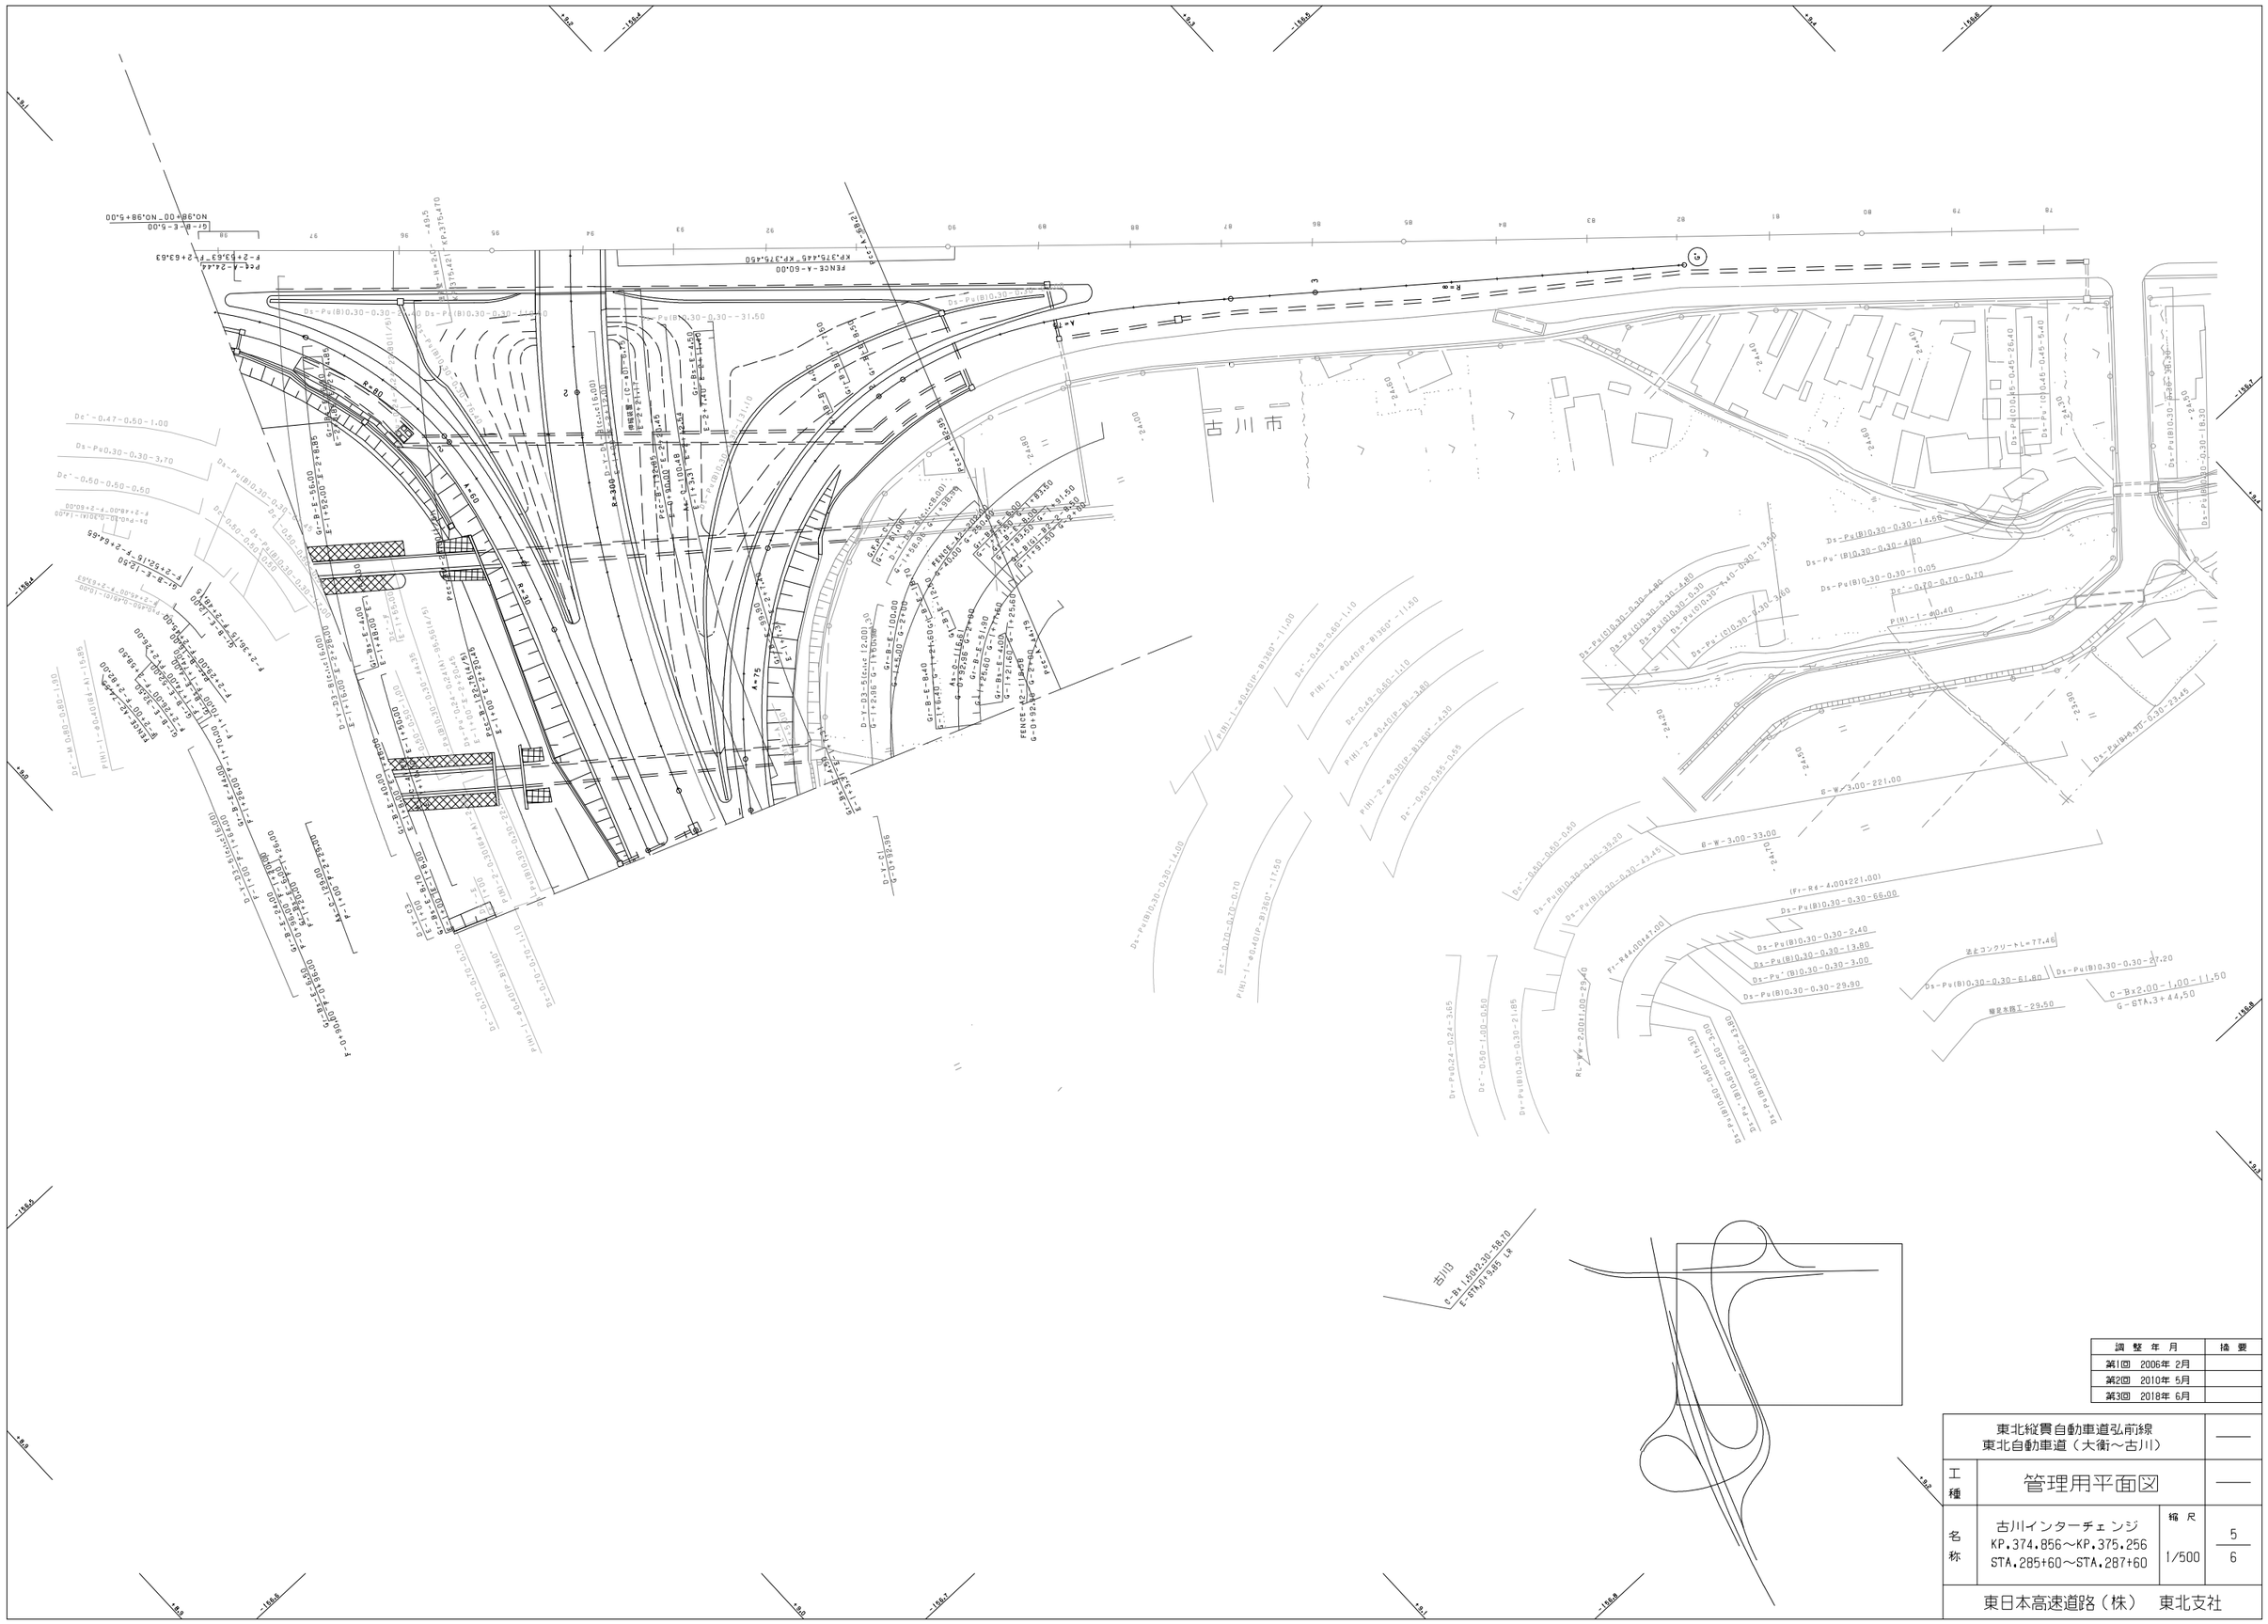

調整年月	摘要
第1回 2006年 2月	
第2回 2010年 5月	
第3回 2018年 6月	

東北縦貫自動車道弘前線 東北自動車道（大衡～古川）			——
工種	管理用平面図		——
名称	古川インターチェンジ KP.374.856～KP.375.256 STA.285+60～STA.287+60	縮尺 1/500	5/6
東日本高速道路（株） 東北支社			

古川IB
C-Bx 3.00+3.00(2.50+2.53)-43.981
E-67A.4+92.00 L53°

古川市

FENCE-A-65.00
H-480.00 H-540.00

FENCE-A-60.00
KP.375.445～KP.375.460

調整年月	摘要
第1回 2006年 2月	
第2回 2010年 5月	
第3回 2018年 6月	

東北縦貫自動車道弘前線
東北自動車道（大衡～古川）

工種：管理用平面図

名称：古川インターチェンジ
KP.374.856～KP.375.256
STA.285+60～STA.287+60

縮尺：1/500

6/6

東日本高速道路（株） 東北支社

古川工事終点
古川舗装工事終点

長者原工事始点
長者原舗装工事始点

江合川橋
Br-(2+3+3)C-M50Gf-(2@43.30+3@43.30+3@43.30)R83°-(2@10.00)@349.150

古川市

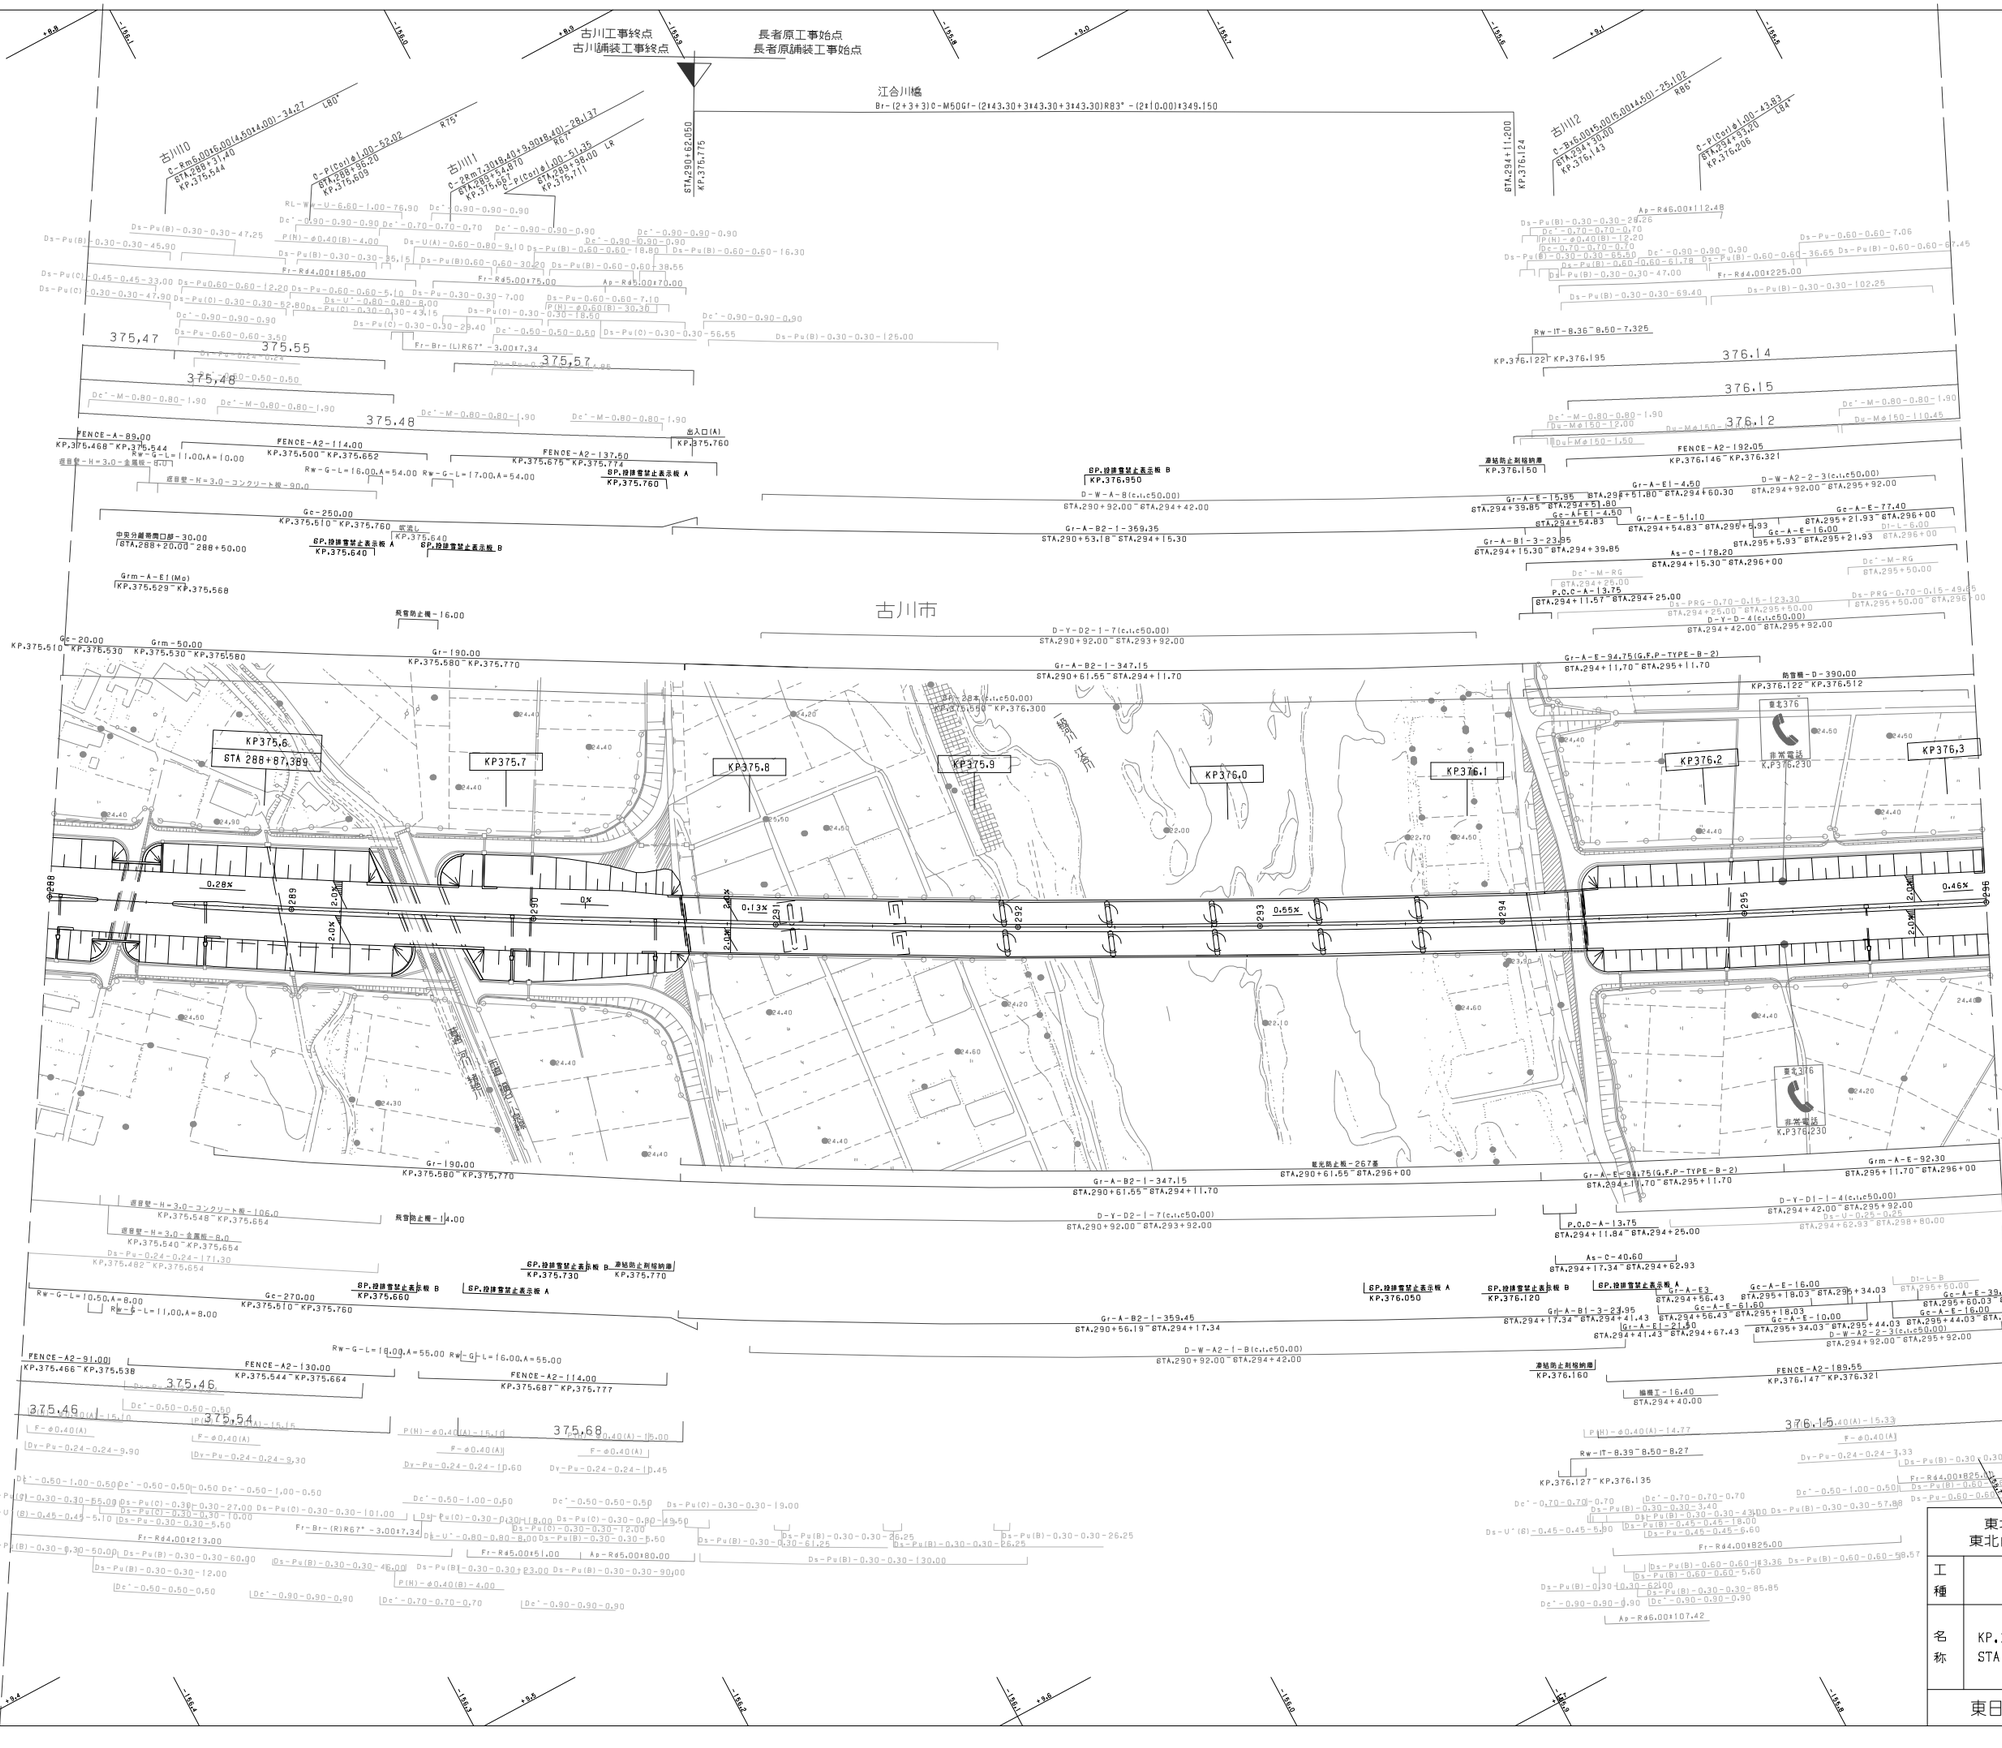

調整年月	摘要
第1回 2006年 2月	
第2回 2010年 5月	

東北縦貫自動車道弘前線
東北自動車道（古川～築館）

工種：管理用平面図

名称：KP.375.513～KP.376.313
STA.288+00～STA.296+00

縮尺：1/1000

1
21

東日本高速道路（株） 東北支社

古川市

調整年月	摘要
第1回 2006年 2月	
第2回 2010年 5月	

	東北縦貫自動車道弘前線 東北自動車道（古川～築館）		——
工種	管理用平面図		——
名称	KP.376.313～KP.377.113 STA.296+00～STA.304+00	縮尺 1/1000	2 21

東日本高速道路（株） 東北支社

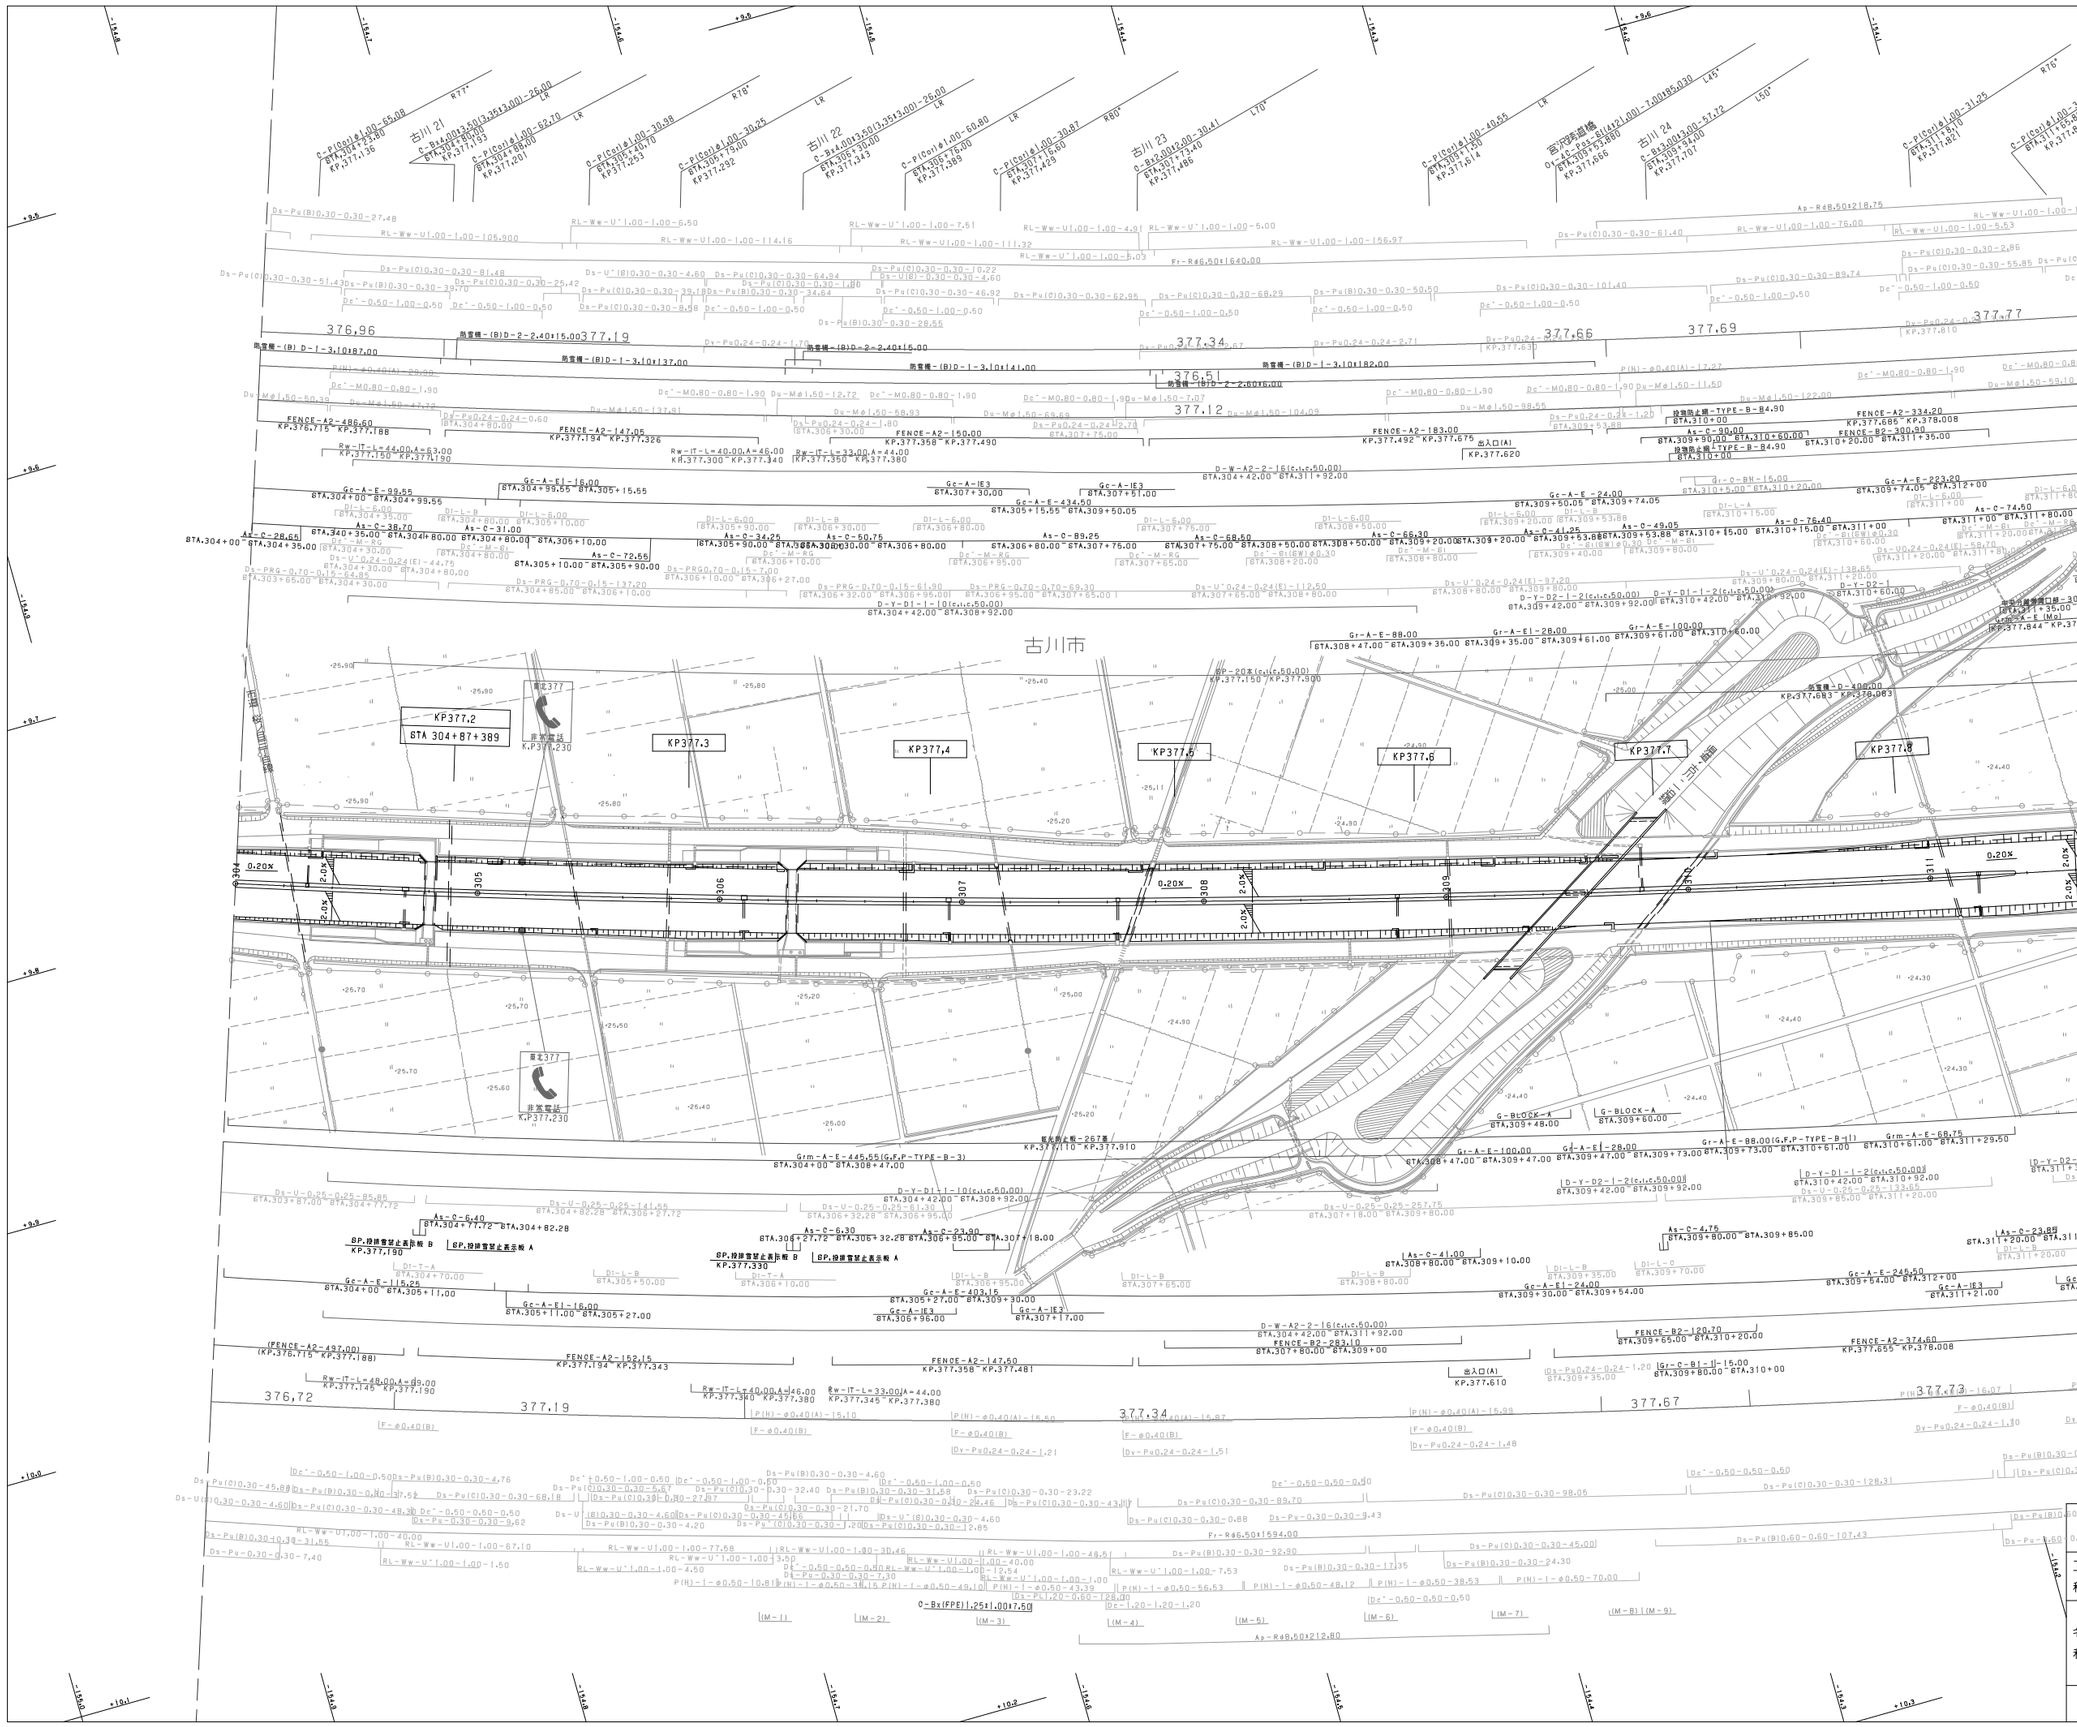

調整年月	摘要
第1回 2006年 2月	
第2回 2010年 5月	

東北縦貫自動車道弘前線
東北自動車道（古川～築館）

工種	管理用平面図		
名称	KP.377.113～KP.377.913 STA.304+00～STA.312+00	縮尺 1/1000	3 21

東日本高速道路（株） 東北支社

古川市

宮沢

荒町

KP378.0
STA 312+87.89

KP378.1

KP378.2

KP378.3

KP378.4

KP378.5

KP378.6

KP378.7

調整年月	摘要
第1回 2006年 2月	
第2回 2010年 5月	

	東北縦貫自動車道弘前線 東北自動車道（古川～築館）	——
工種	管理用平面図	——
名称	KP.377.913～KP.378.713 STA.312+00～STA.320+00	縮尺 1/1000
		4 21
東日本高速道路（株） 東北支社		

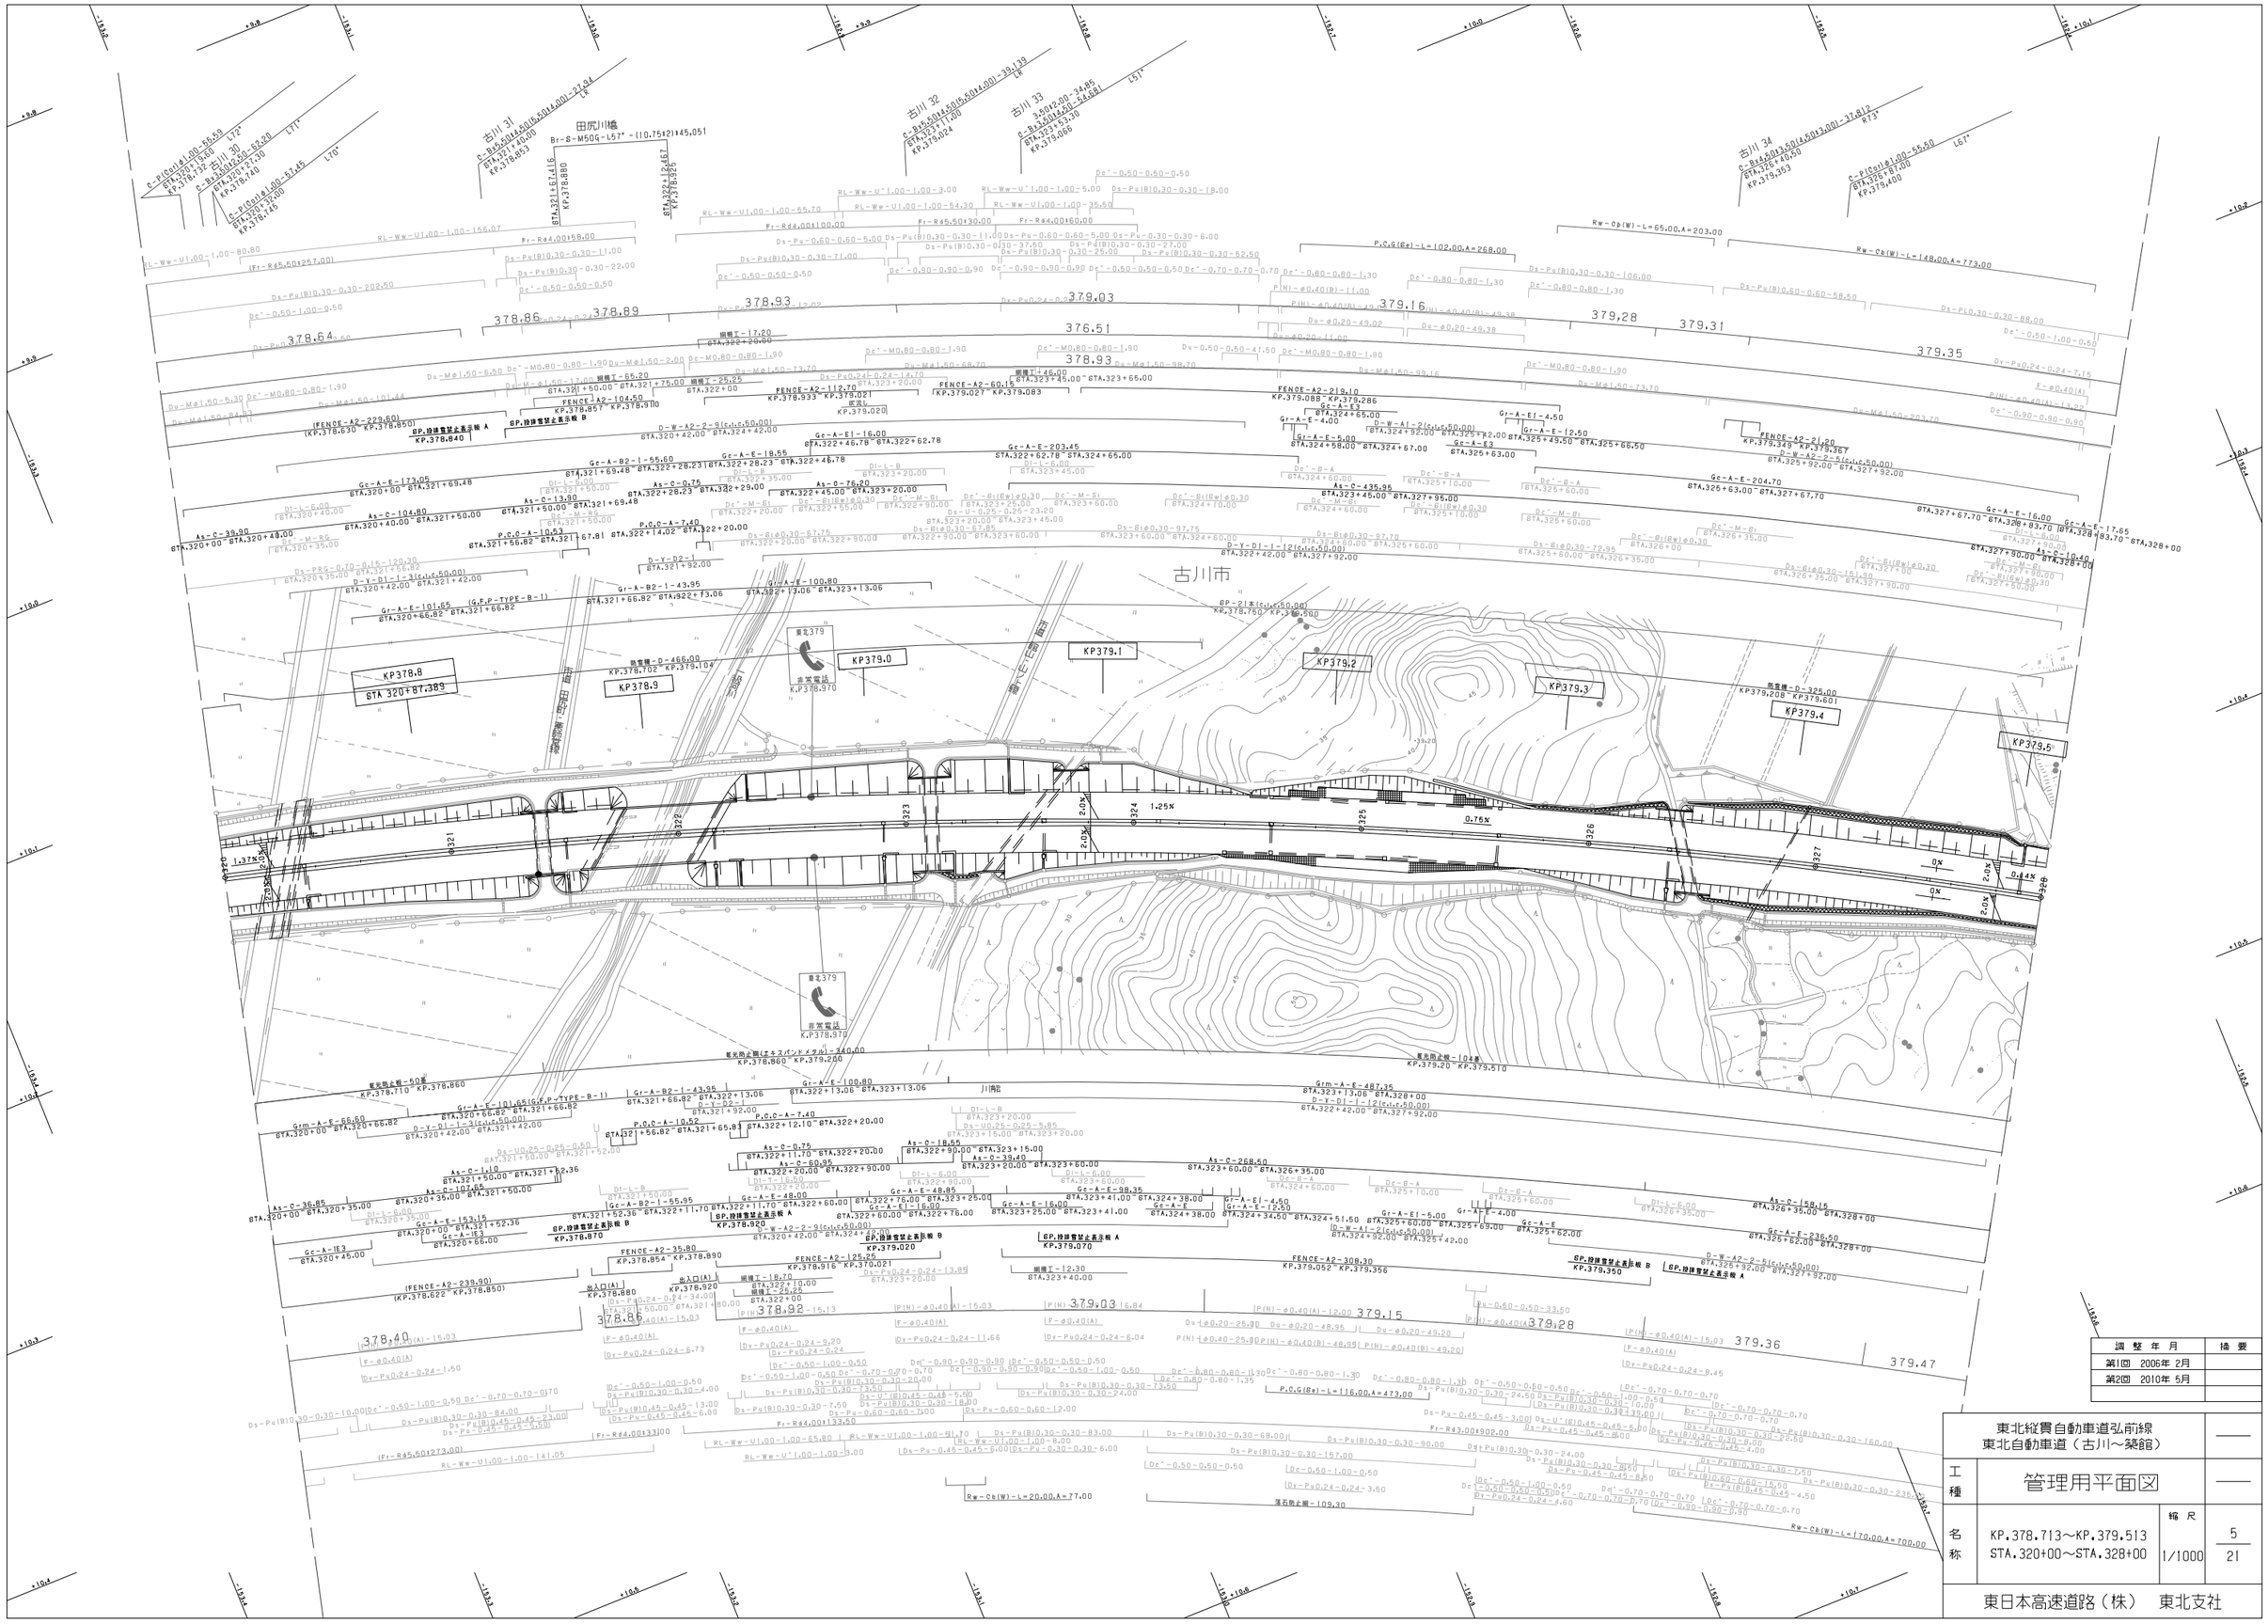

調 整 年 月	摘 要
第1回 2006年 2月	
第2回 2010年 5月	

東北縦貫自動車道弘前線 東北自動車道（古川～築館）			—
工種	管理用平面図		—
名称	KP.378.713～KP.379.513 STA.320+00～STA.328+00	縮尺 1/1000	5 21

東日本高速道路（株） 東北支社

古川市　長者原

化女沼橋
Br-2C-M50G(2@31.90)-L89°-(10.00±)=64.700

調整年月	摘要
第1回　2006年 2月	
第2回　2010年 5月	

東北縦貫自動車道弘前線
東北自動車道（古川～築館）

工種　管理用平面図

名称　KP.379.513～KP.380.313
STA.328+00～STA.336+00

縮尺　1/1000

6
21

東日本高速道路（株）　東北支社

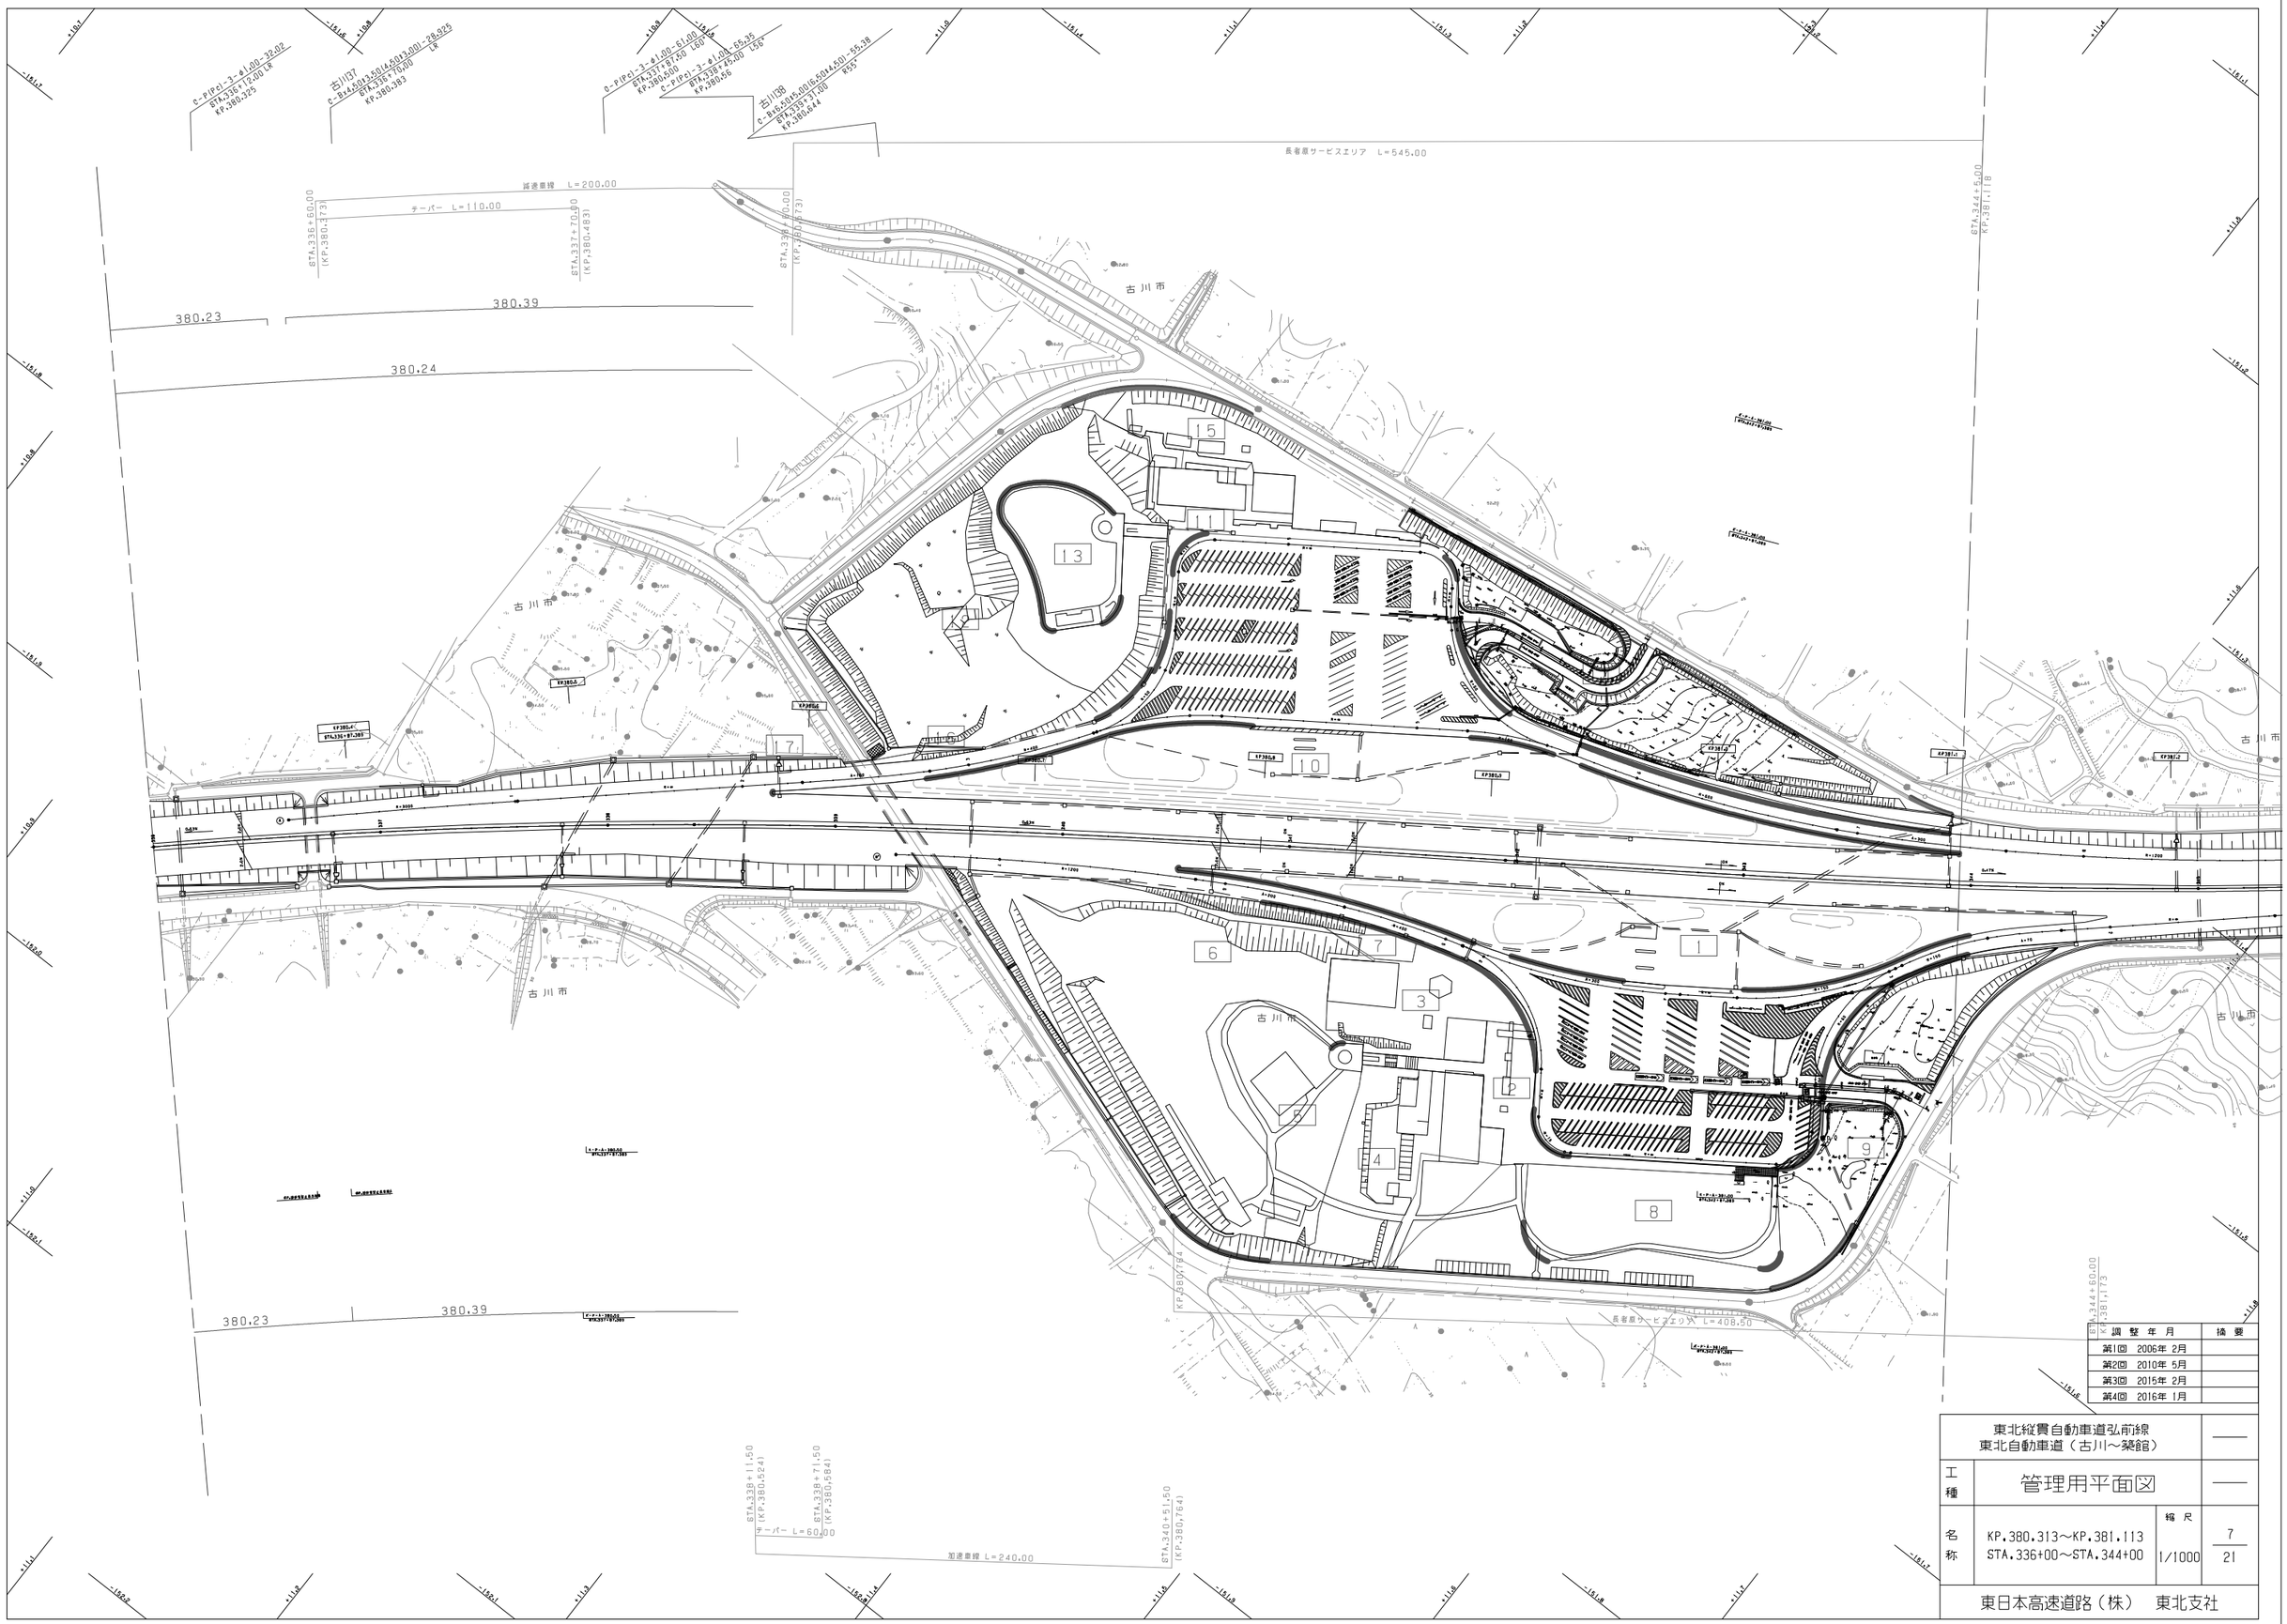

調整年月	摘要
第1回 2006年 2月	
第2回 2010年 5月	
第3回 2015年 2月	
第4回 2016年 1月	

東北縦貫自動車道弘前線 東北自動車道（古川～築館）			——
工種	管理用平面図		——
名称	KP.380.313～KP.381.113 STA.336+00～STA.344+00	縮尺 1/1000	7/21
東日本高速道路（株） 東北支社			

長者原工区終点

築館工区始点

古川市

調整年月	摘要
第1回 2006年 2月	
第2回 2010年 5月	
第3回 2015年 2月	
第4回 2016年 1月	

東北縦貫自動車道弘前線 東北自動車道（古川～築館）			——
工種	管理用平面図		——
名称	KP.381.113～KP.381.913 STA.344+00～STA.352+00	縮尺 1/1000	8 21
東日本高速道路（株） 東北支社			


FENCE-A2-207.50
KP.380.235~KP.380.383
FENCE-A2-206.60
KP.380.387~KP.380.573
GP.防護管埋設止蓋示板A
GP.防護管埋設止蓋示板B
古川市
KP380.4
STA.336+87.389
KP380.5
KP380.6
R=3000
R=∞
A=160
336
337
338
339
0.63%
2.0%
Ds-Pu(B)0.30-0.30-38.00
Ds-Pu(B)0.30-0.30-40.00
Fr-Rd-4.50142.00
Ds-Pu(B)0.30-0.30-11.20
Ds-Pu(B)0.30-0.30-53.00
Ds-Pu(B)0.30-0.30-85.00
Ds-Pu(B)0.30-0.30-59.00(19.87)
Dc'-0.50-1.00-0.50
Dy-Pu-0.24-0.24-3.20
Du-M-φ1.50-70.00
Du-M-φ1.50-6.00
Du-M-φ1.50-98.70
Du-M-φ1.50-78.70
Ds-Pu(B)0.30-0.30-8.95
Ds-Pu(B)0.30-0.30-23.60
Dc'-0.50-1.00-0.50
Dy-Pu-0.24-0.24-49.00
Dy-Pu-0.30-0.30-73.25
FENCE-A2-543.00(539.88)
A-STA.2+0.75-STA.2+45.00
Dy-Y-33-1
STA.2+17.76
Gr-A-E-15.40
STA.2+12.40
Gr-A-E-11.65(9.53)
A-STA.2+0.75-STA.2+12.40/A-STA.2+15.00
As-B-16.00
A-STA.2+0.75-STA.2+15.00
A-STA.2+27.80-STA.2+83.80
A-STA.2+27.80-STA.2+80.00
As-B-58.65
A-STA.2+15.00-STA.2+72.40
As-B-150.88
A-STA.2+10.75-STA.3+65.00
Gr-A-E-119.38
A-STA.2+15.00-STA.3+21.00
Gr-A-E-51.00
A-STA.2+15.00-STA.2+21.00
P(H)-φ0.40(A)-12.20
Dc'-0.80-0.80-1.20
Du-M-φ1.50-15.00
Dy-Pu-0.24-0.24-3.60
Dy-Pu-0.30-0.30-16.60
Dy-Pu-0.30-0.30-24.40
Dy-Pu-0.30-0.30-58.75
Dy-Pu-0.30-0.30-21.00
Dy-Pu-0.30-0.30-30.00
Dy-Pu-0.30-0.30-32.40
Dy-Pu-0.30-0.30-16.60
Dy-Pu-0.30-0.30-9.40
Dy-Pu-0.30-0.30-9.40
Dy-Pu-0.30-0.30-9.40

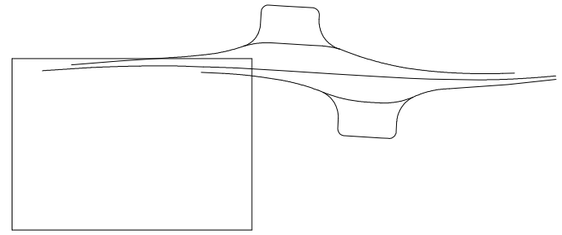

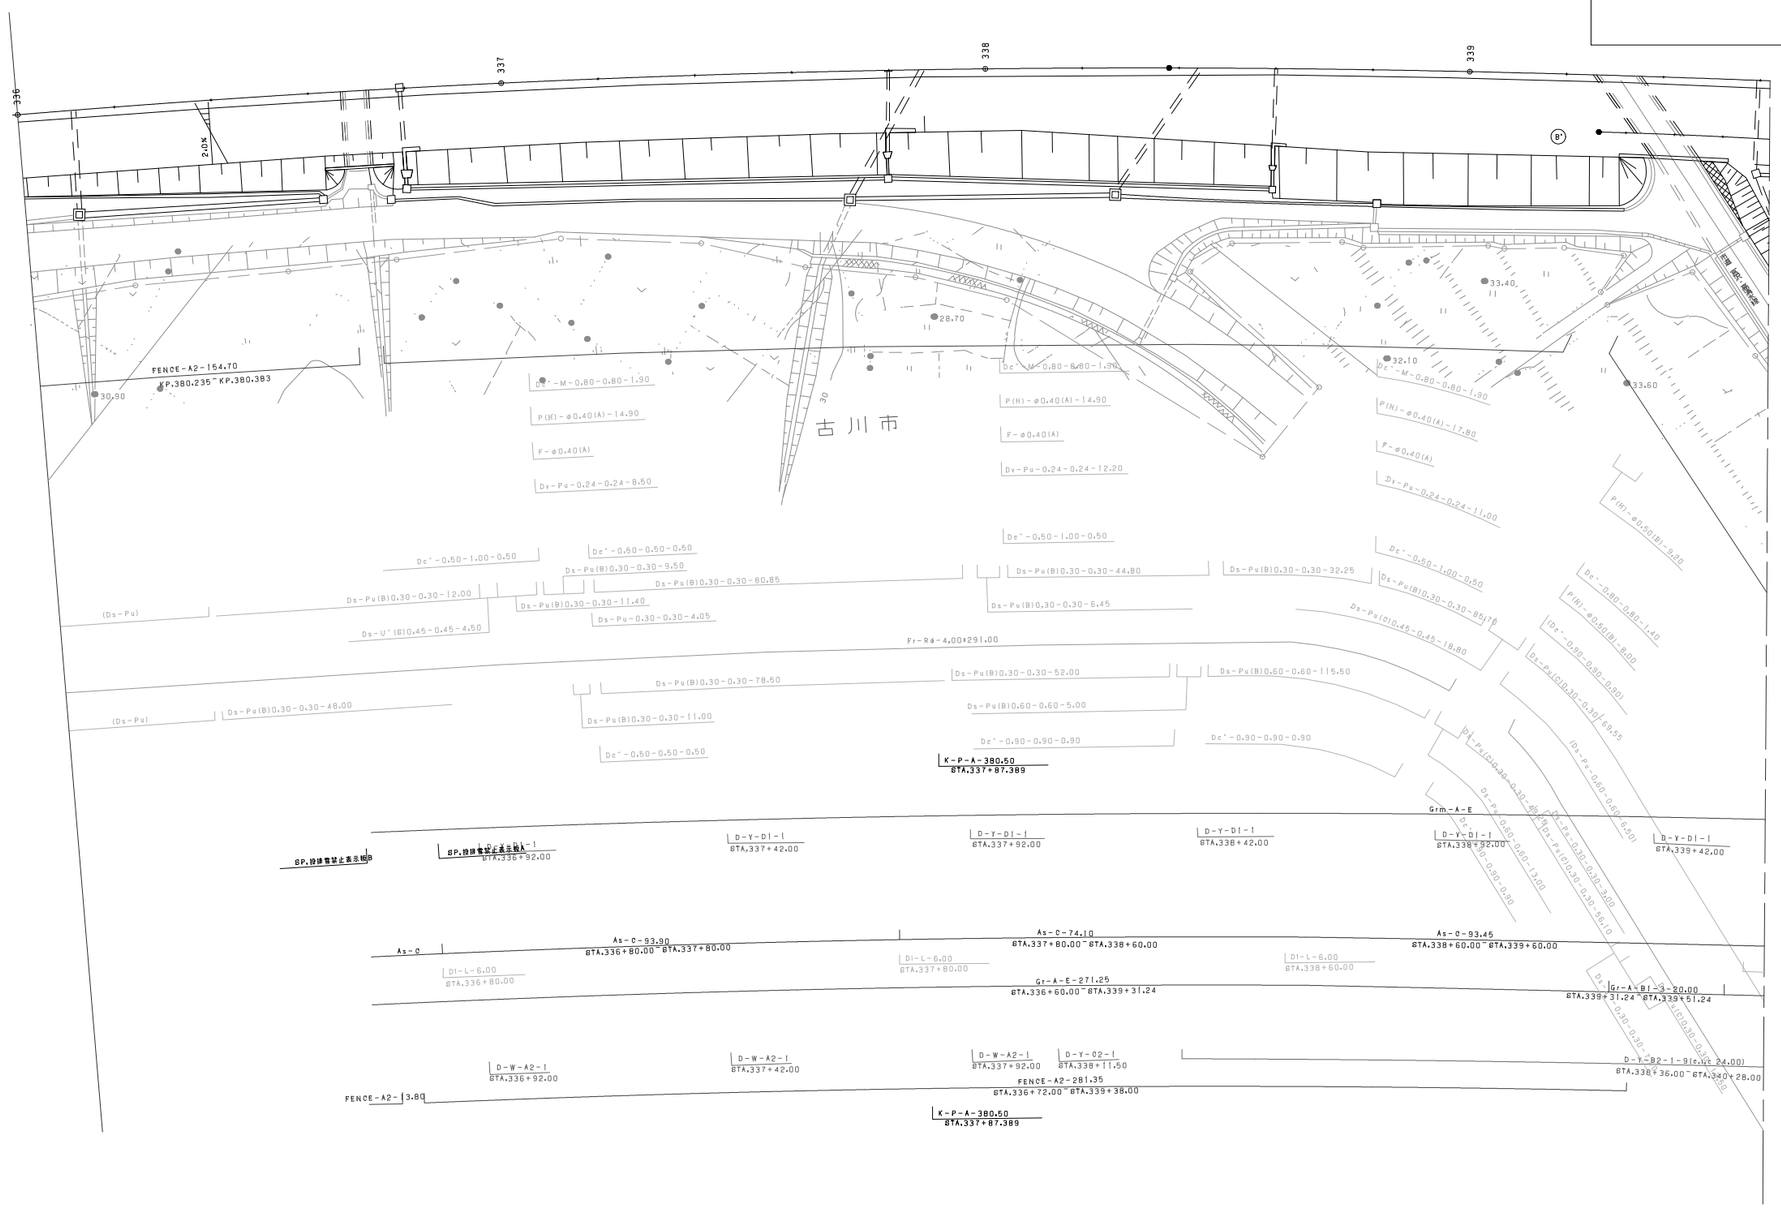

調整年月	摘要
第1回 2006年 2月	
第2回 2010年 5月	
第3回 2018年 8月	

東北縦貫自動車道弘前線
東北自動車道（古川～築館）

工種：管理用平面図

名称：長者原サービスエリア
KP.380.350～KP.380.650
STA.336+00～STA.339+40

縮尺：1/500

2/6

東日本高速道路（株） 東北支社

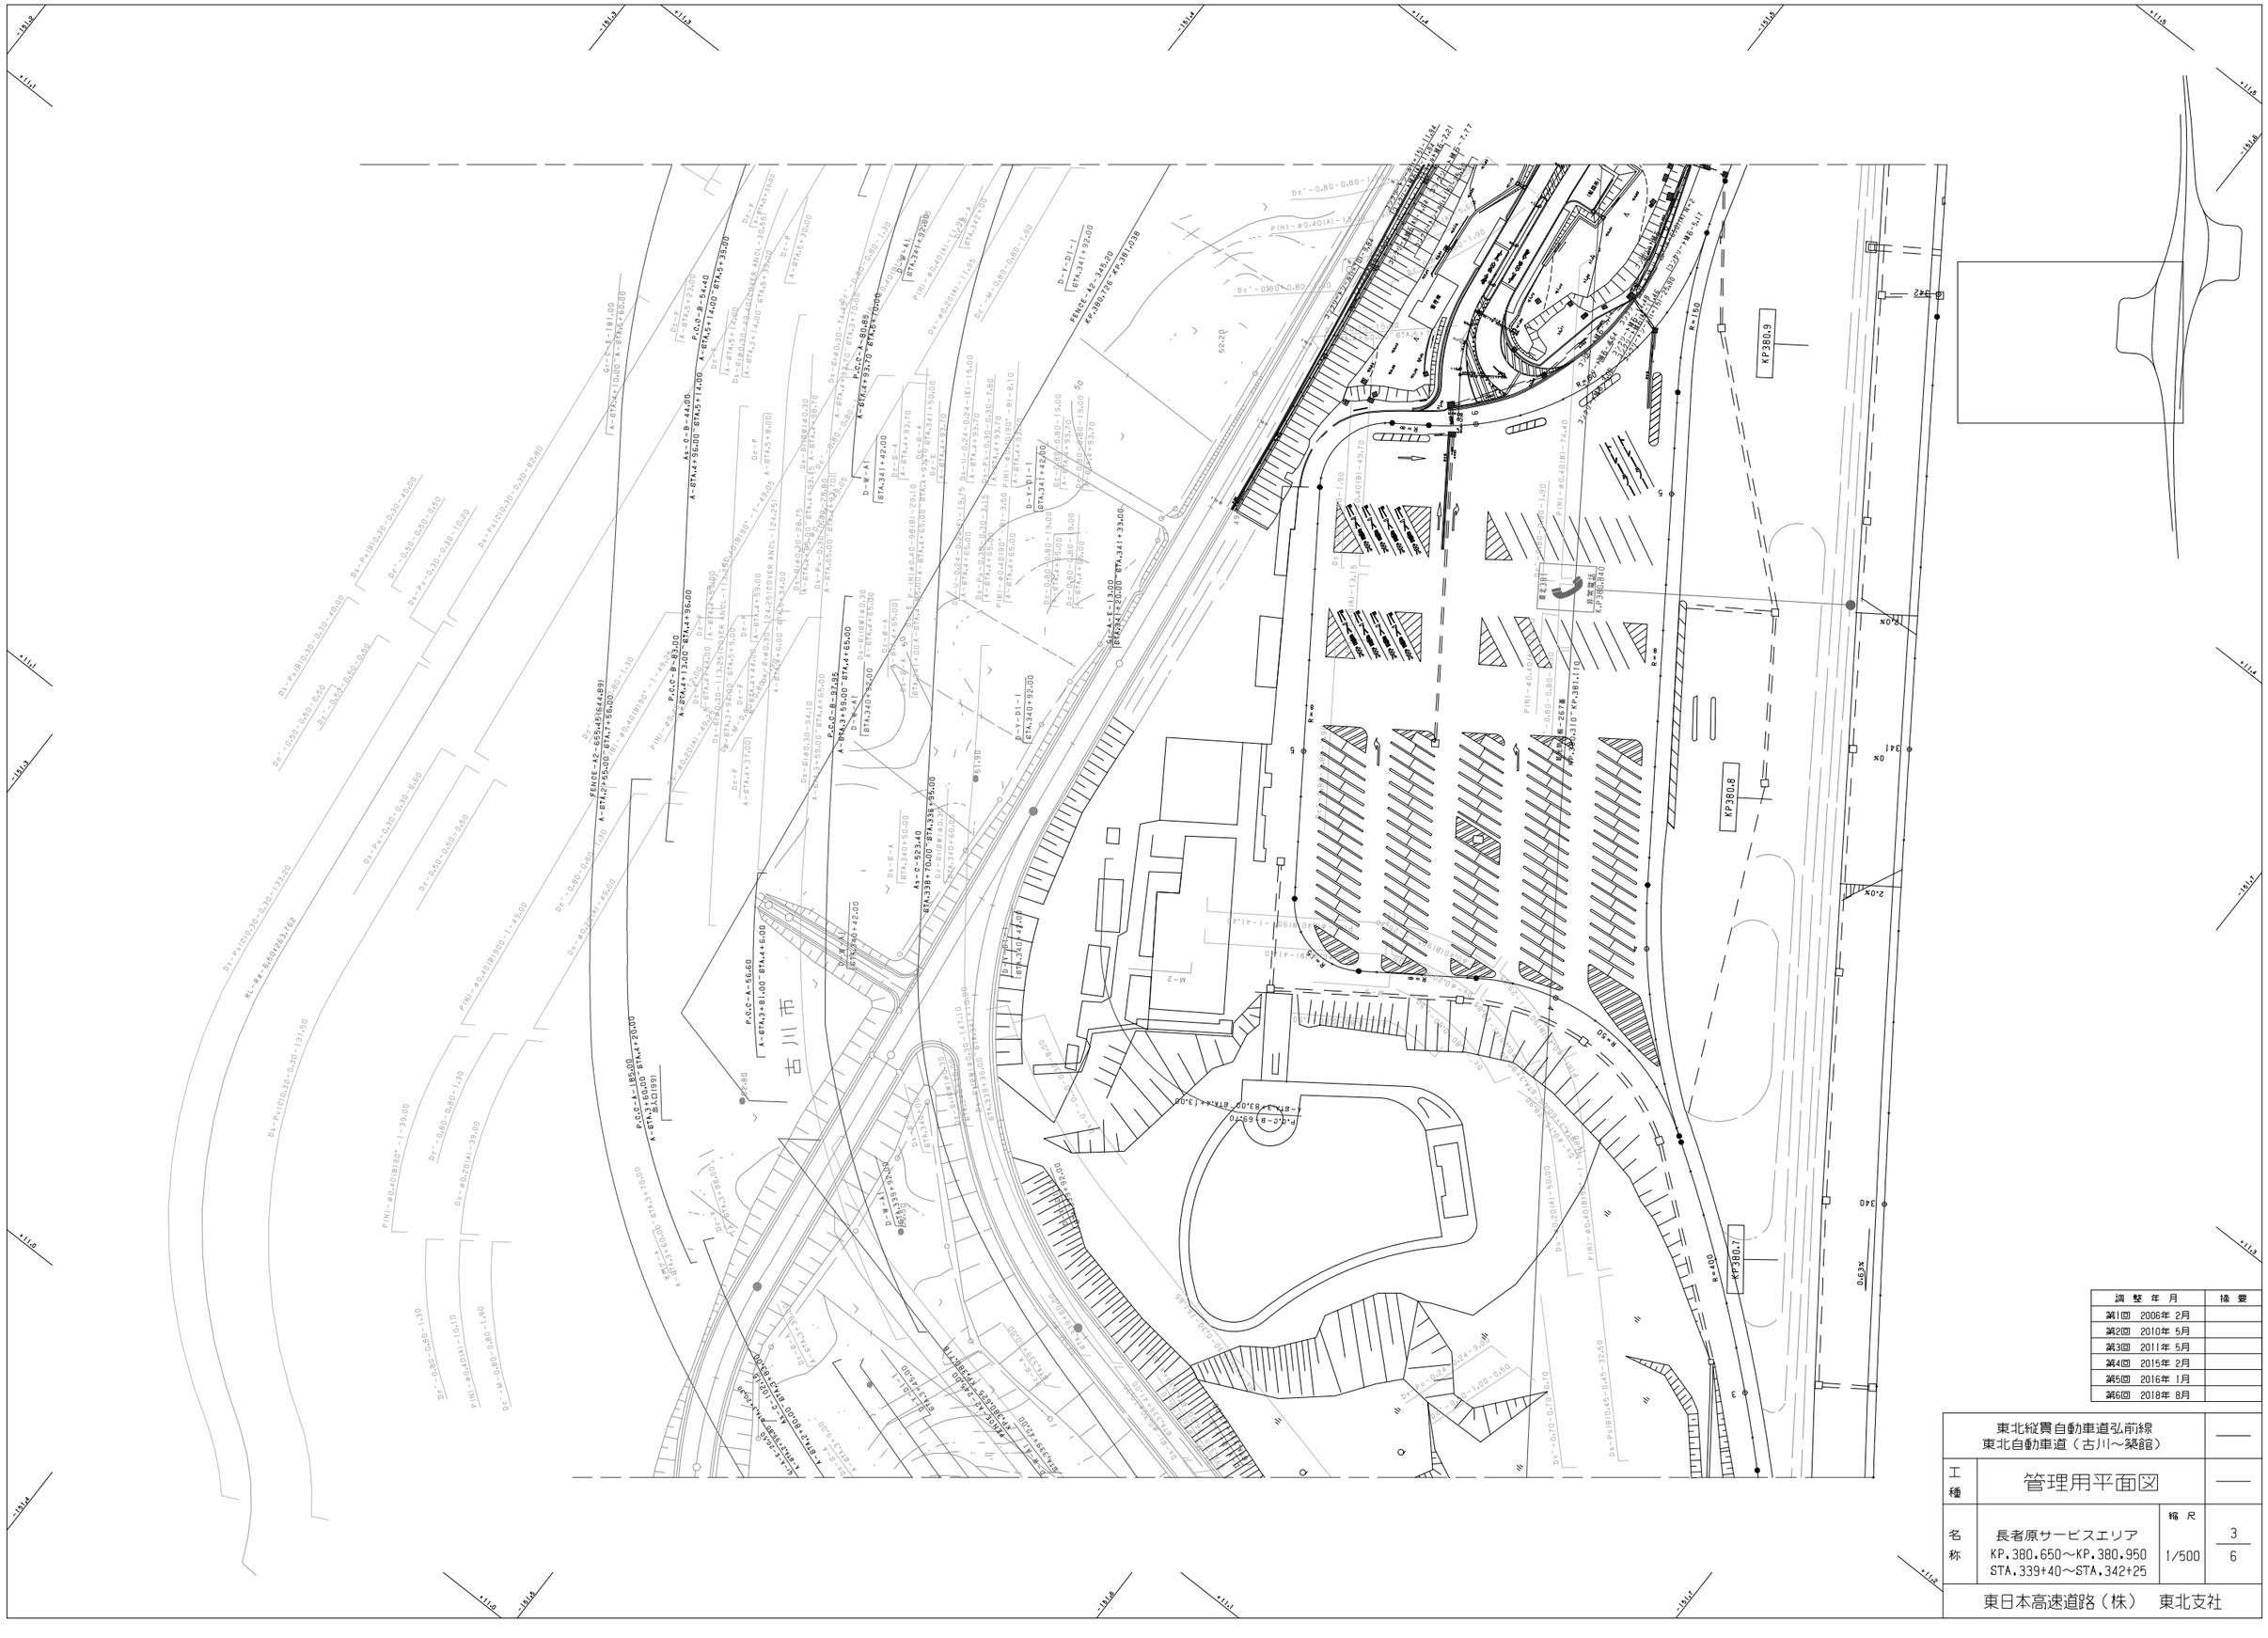
古川右
KP380.9
KP380.8
KP380.7
KP380.840
KP380.310
R=150
R=∞
FENCE-A2-ERA:ARE+4.891
A-STA.2+55.00-STA.7+55.00
P.O.C-B-97.35
A-STA.3+59.00-STA.4+65.00
P.O.C-B-83.00
A-STA.4+13.00-STA.4+96.00
A1s-D-B-44.00
A-STA.4+96.00-STA.5+14.00
P.O.D-B-54.40
A-STA.5+14.00-STA.5+39.00
P.O.C-A-55.60
A-STA.3+81.00-STA.4+6.00
P.O.C-A-185.00
A-STA.3+69.00-STA.3+120.00
P.O.C-A-24.89
A-STA.4+93.70-STA.5+30.00
FENCE-KF-345.20
KP.380.725-KP.381.038
D-W-A1
STA.341+42.00
D-Y-D1-1
STA.341+92.00
D-Y-D1-1
STA.341+42.00
D-Y-E-1
STA.341+13.00
STA.341+28.00-STA.341+33.00
D-W-A1
STA.340+58.00
D-Y-D1-1
STA.340+92.00
D-W-A1
STA.340+59.00-STA.4+65.00
D-W-A1
STA.340+42.00
D-W-A1
STA.339+70.00-STA.339+95.00
D-W-A1
STA.339+60.00
D-W-A1
STA.339+32.00
D-W-A1
STA.339+32.00
D-W-A1
STA.339+32

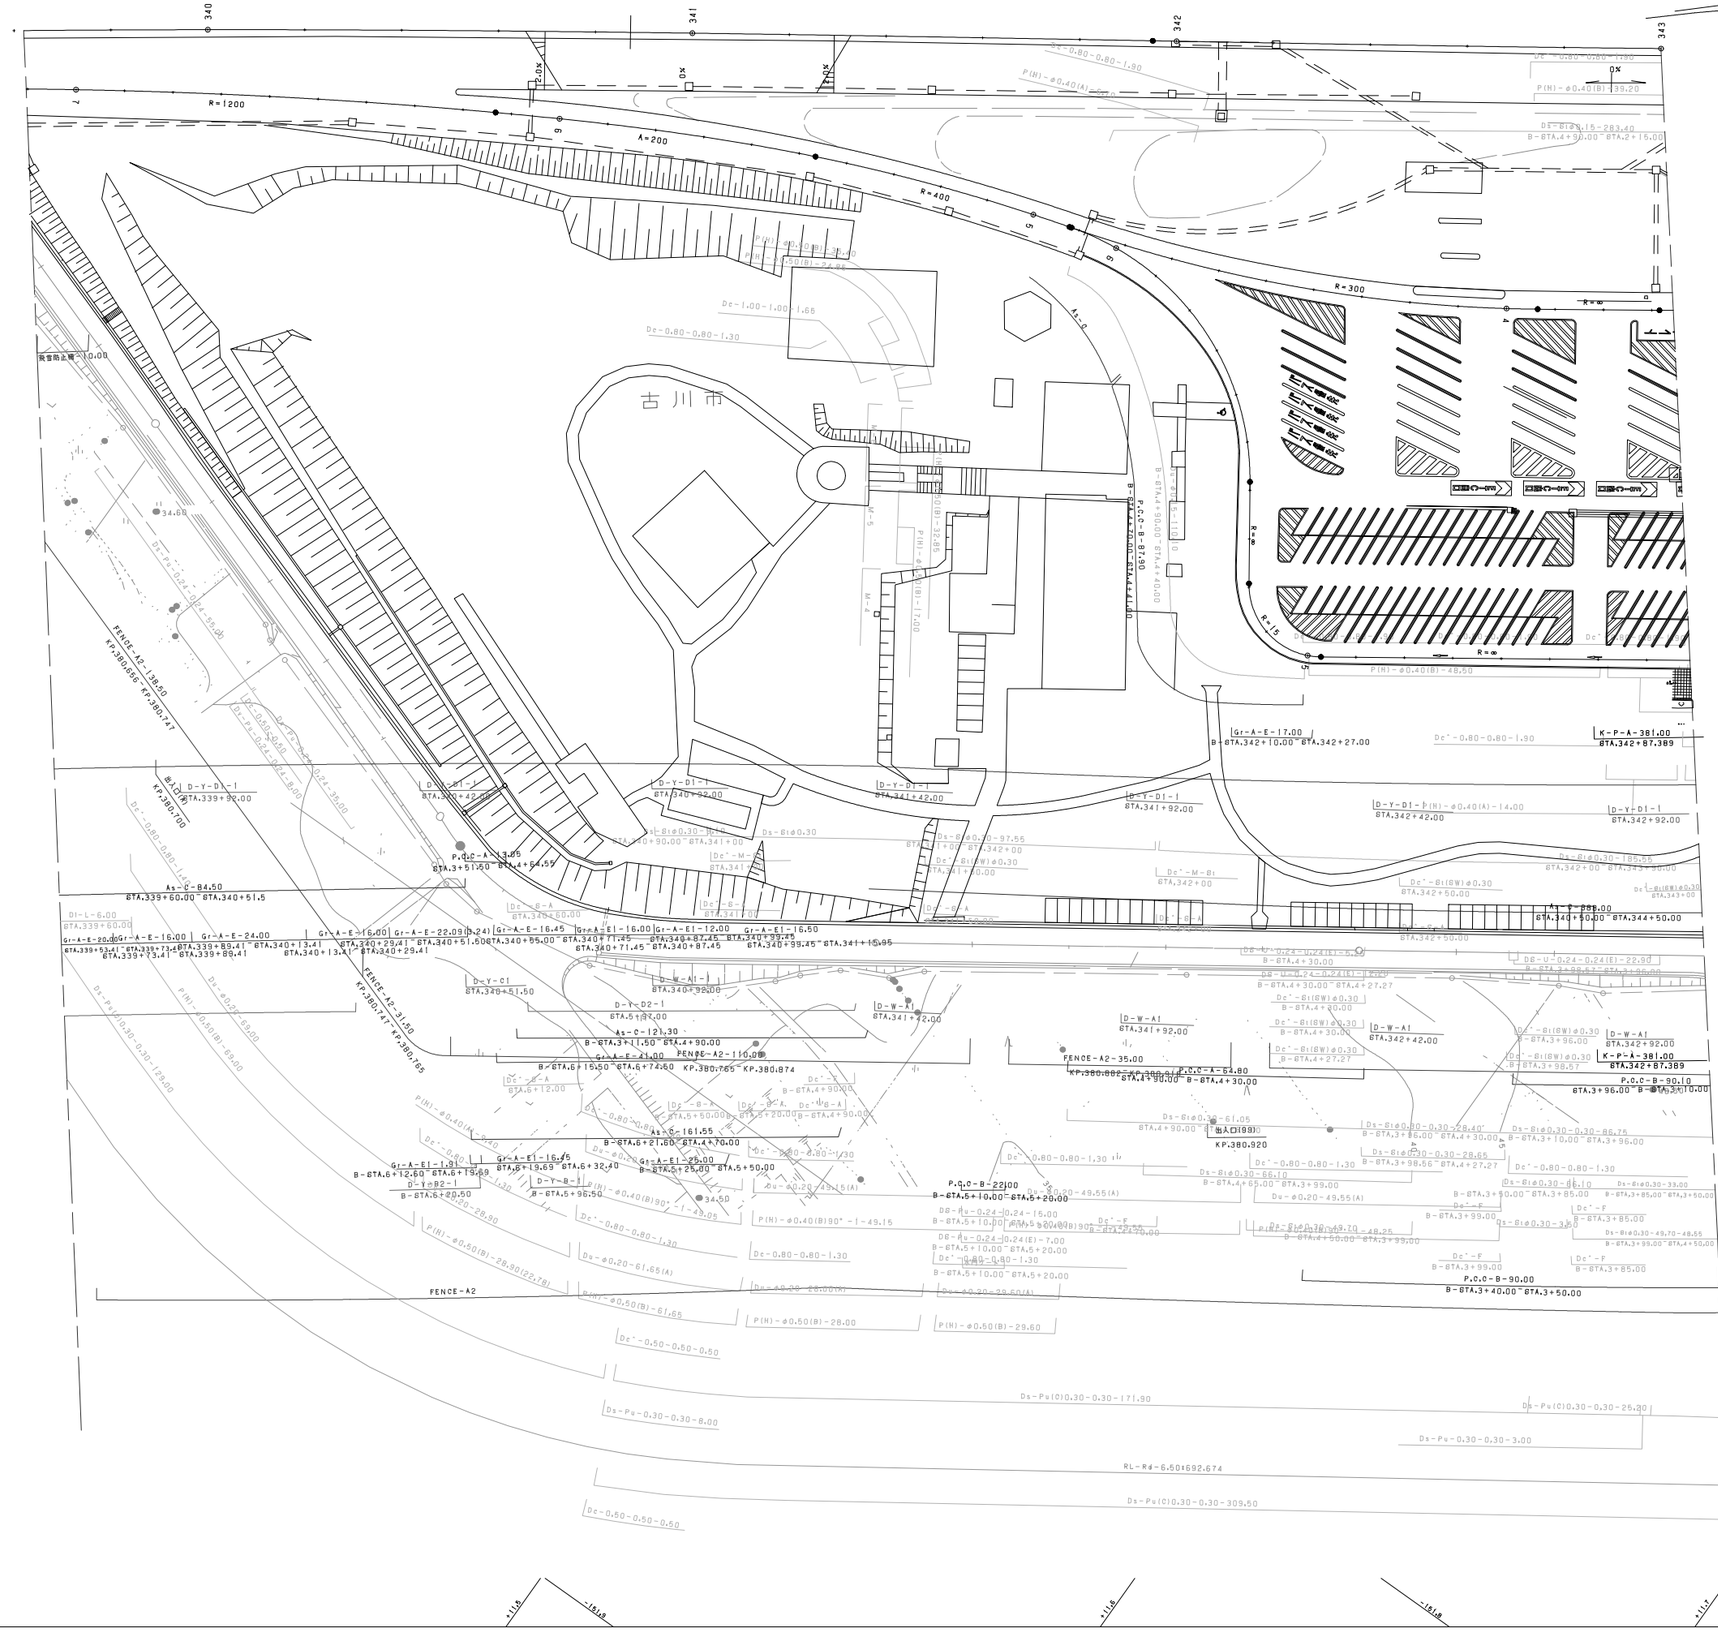
古川市
R=1200
A=200
R=400
R=300
R=∞
R=15
FENCE-A2-138.50
KP.380.656
KP.380.741
FENCE-A2-31.50
KP.380.747
KP.380.765
FENCE-A2-110.00
FENCE-A2-35.00
KP.380.765
KP.380.874
FENCE-A2
P.O.C-A-13.00
STA.3+51.50
STA.4+64.55
P.O.C-A-64.80
KP.380.880
STA.4+90.00
B-STA.4+30.00
P.O.C-B-22.00
B-STA.5+10.00
STA.5+20.00
P.O.C-B-90.10
STA.3+96.00
B-STA.3+10.00
P.O.C-B-90.00
B-STA.3+40.00
STA.3+50.00
出入口(180)
KP.380.920
Gr-A-E-17.00
B-STA.342+10.00
STA.342+27.00
K-P-A-381.00
STA.342+87.389
As-C-84.50
As-C-121.30
As-C-161.55
As-C-88.50
D-Y-D1-1
D-Y-C1
D-Y-B2-1
D-W-A1-1
D-W-A1
D-W-B1
D-L-6.00
P.O.C-A-13.00
P.O.C-B-97.55
P.O.C-B-97.90
P.O.C-B-98.15-283.40
B-STA.4+90.00-STA.2+16.00

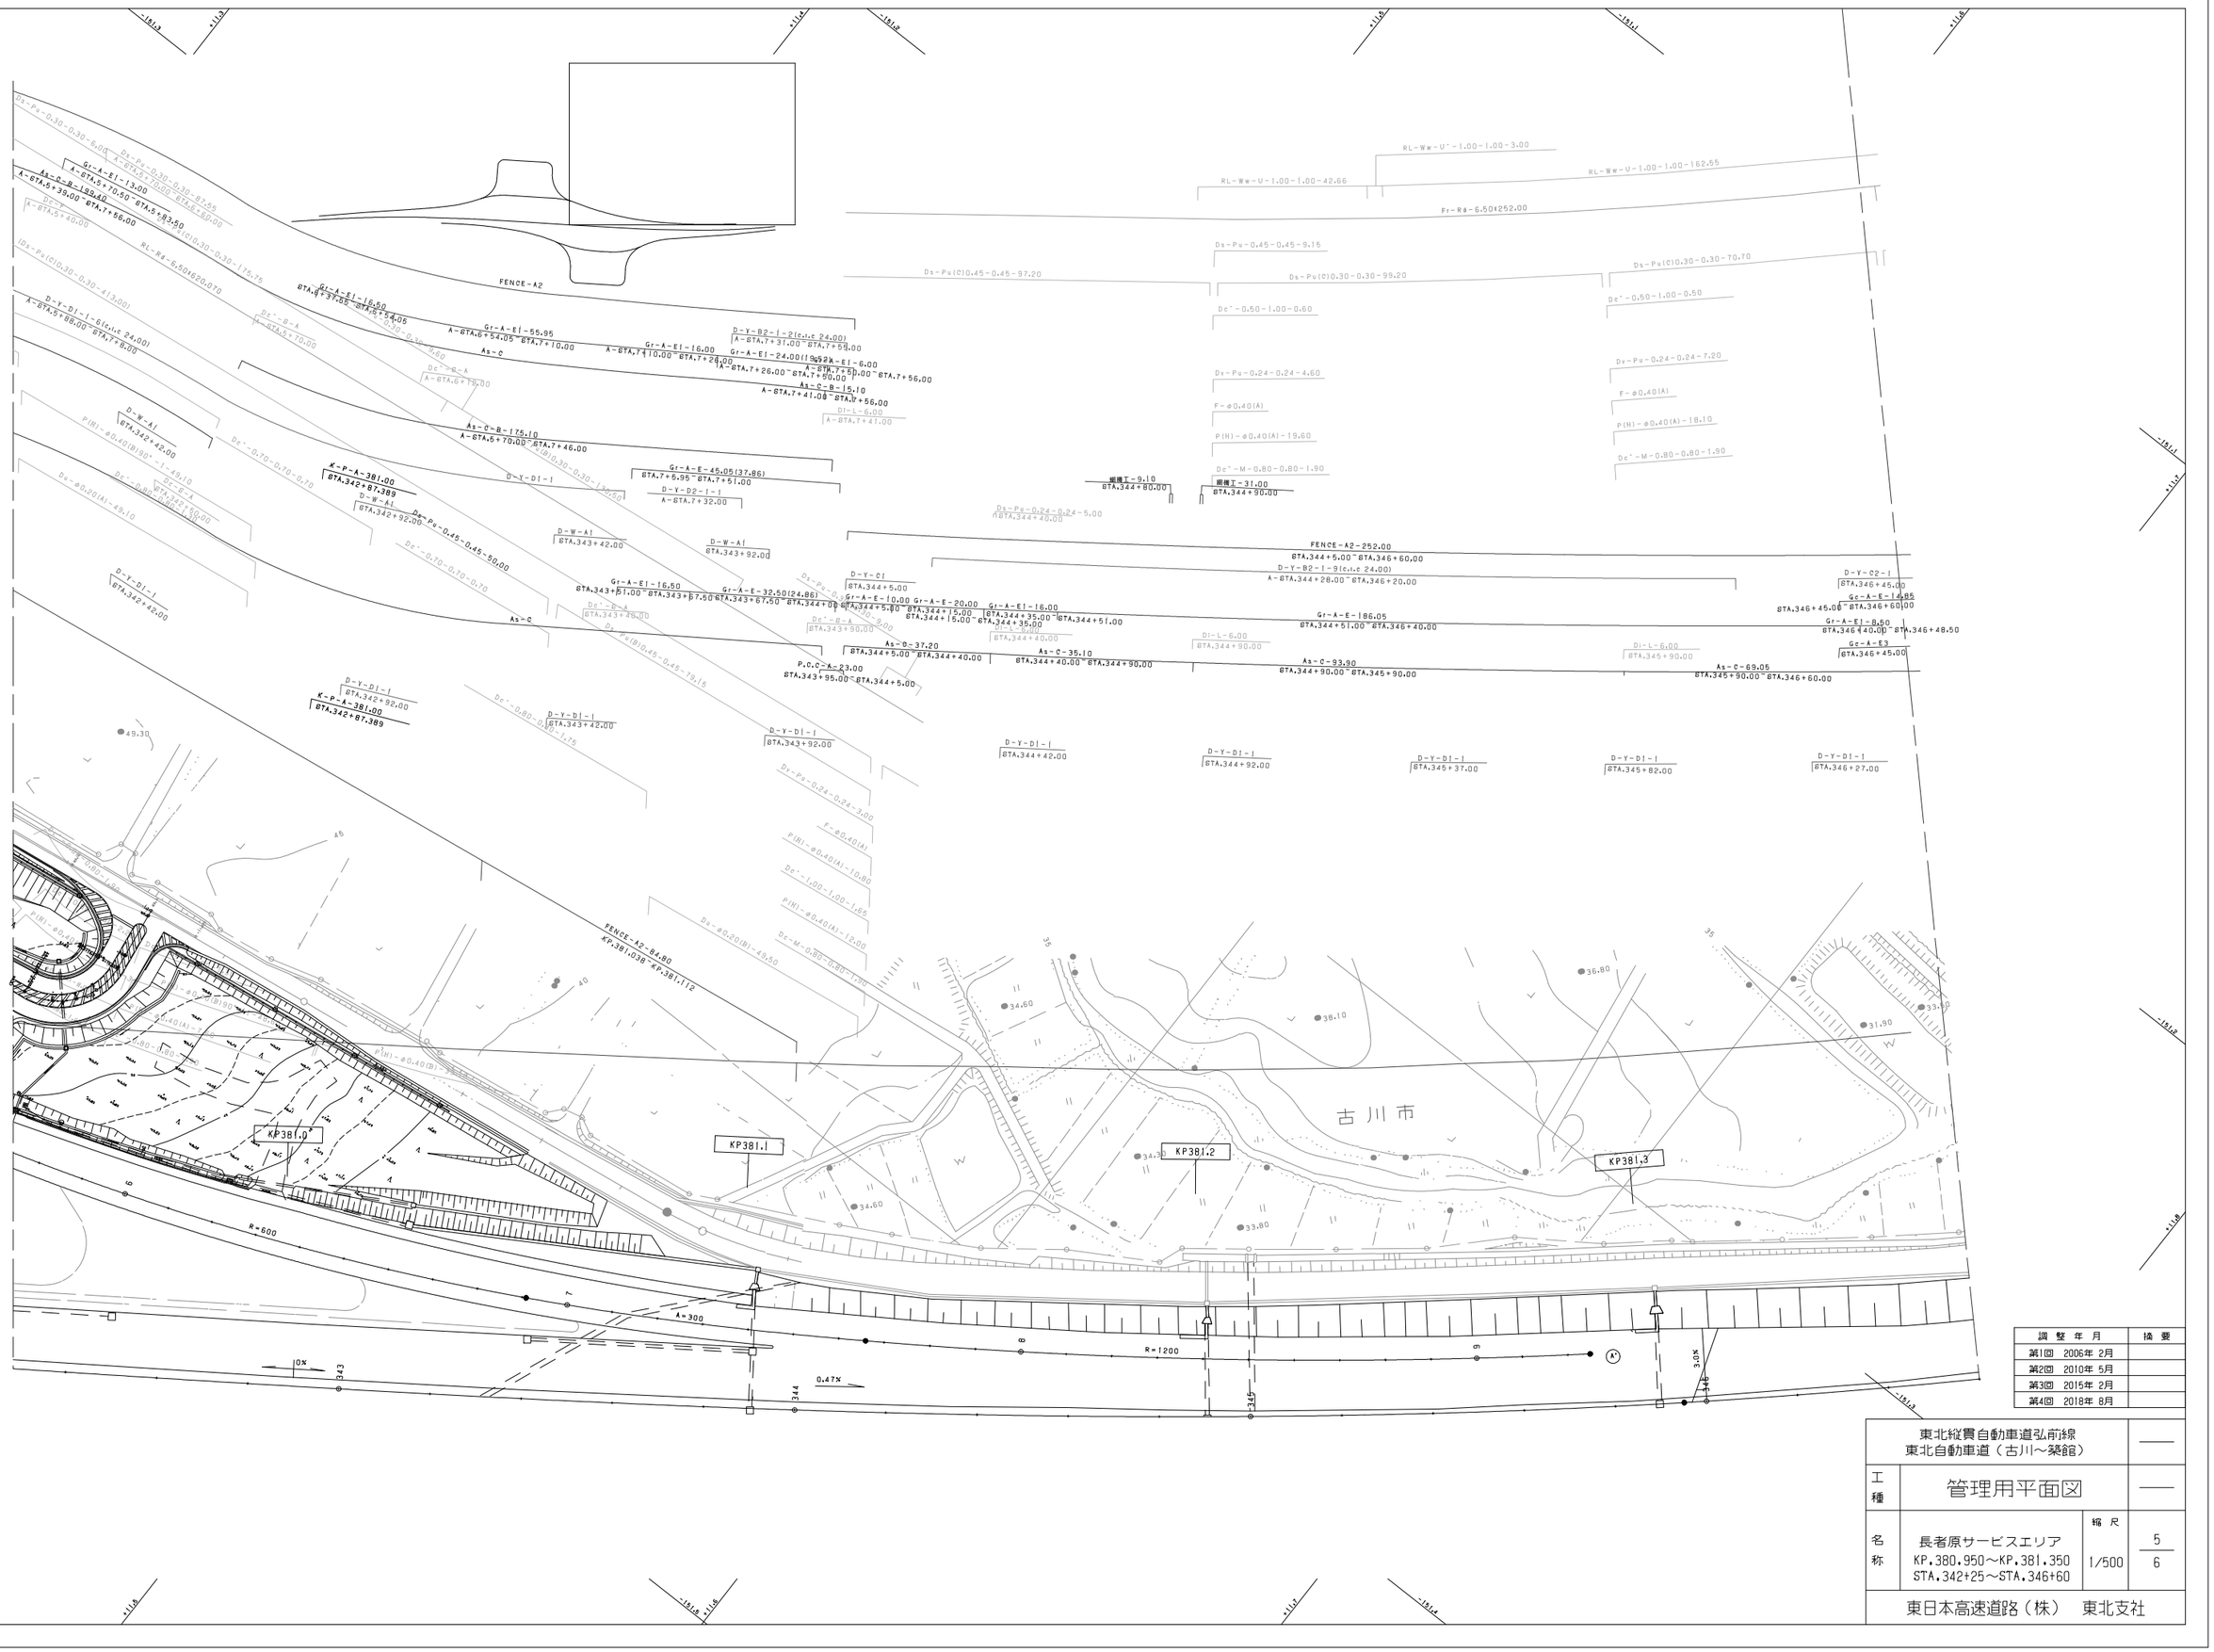

調整年月	摘要
第1回 2006年 2月	
第2回 2010年 5月	
第3回 2015年 2月	
第4回 2018年 8月	

東北縦貫自動車道弘前線
東北自動車道（古川～築館）

工種：管理用平面図

名称：長者原サービスエリア
KP.380.950～KP.381.350
STA.342+25～STA.346+60

縮尺：1/500

5/6

東日本高速道路（株）　東北支社

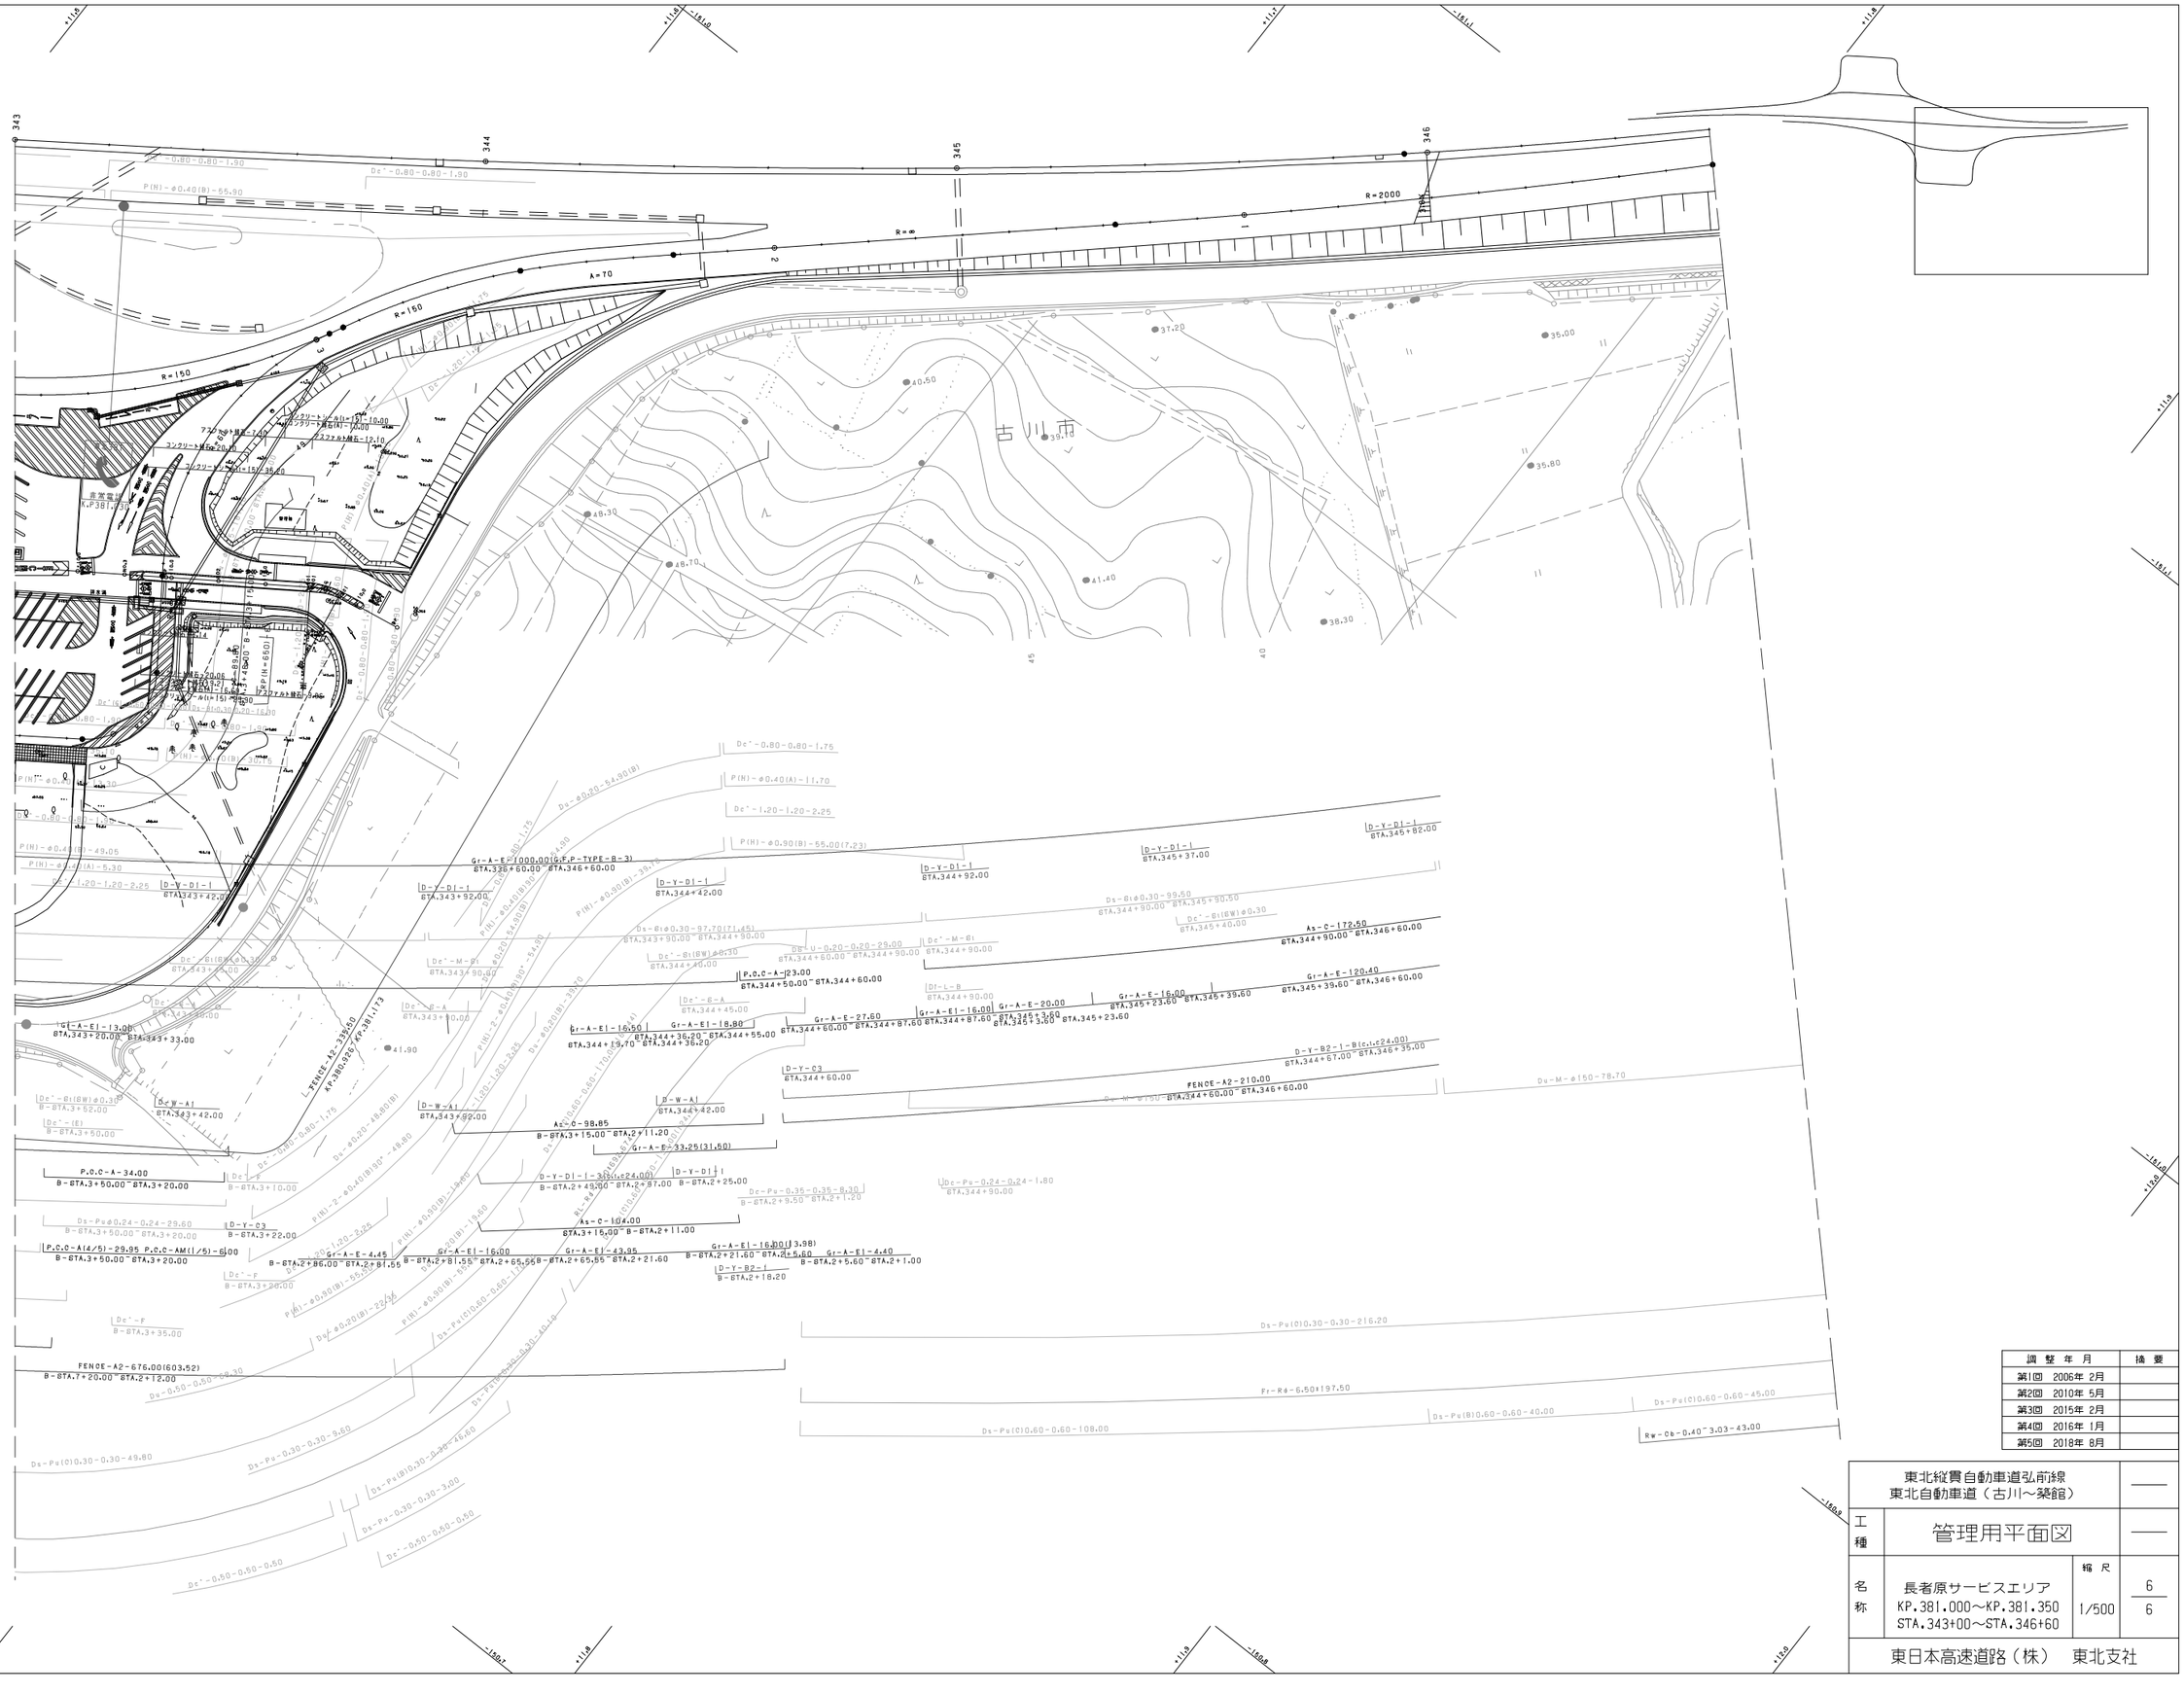

調整年月	摘要
第1回 2006年 2月	
第2回 2010年 5月	
第3回 2015年 2月	
第4回 2016年 1月	
第5回 2018年 8月	

東北縦貫自動車道弘前線 東北自動車道（古川～築館）			——
工種	管理用平面図		——
名称	長者原サービスエリア KP.381.000～KP.381.350 STA.343+00～STA.346+60	縮尺 1/500	6 6
東日本高速道路（株） 東北支社			

古川市

調整年月	摘要
第1回 2006年 2月	
第2回 2010年 5月	

東北縦貫自動車道弘前線 東北自動車道（古川～築館）			——
工種	管理用平面図		——
名称	KP.381.913～KP.382.713 STA.352+00～STA.360+00	縮尺 1/1000	9 21
東日本高速道路（株） 東北支社			

古川市

調整年月	摘要
第1回 2006年 2月	
第2回 2010年 5月	

東北縦貫自動車道弘前線 東北自動車道（古川～築館）			——
工種	管理用平面図		——
名称	KP.382.713～KP.383.513 STA.360+00～STA.368+00	縮尺 1/1000	10 21
東日本高速道路（株）　東北支社			

古川市

KP383.6
GTA 368+87.389

KP383.7

KP383.8

KP383.9

KP384.0

KP384.1

KP384.2

KP384.3

調整年月	摘要
第1回 2006年 2月	
第2回 2010年 5月	

	東北縦貫自動車道弘前線 東北自動車道（古川～築館）	
工種	管理用平面図	
名称	KP.383.513～KP.384.313 STA.368+00～STA.376+00	縮尺 1/1000
		11 21

東日本高速道路（株） 東北支社

栗原市

KP384.4 STA 376+87.389

KP384.5

KP384.6

KP384.7

KP384.8

KP384.9

KP385.0

KP385.1

K.P-A-384.5 STA.377+87.389

K.P-A-385.0 STA.382+87.389

調整年月	摘要
第1回 2006年 2月	
第2回 2010年 5月	
第3回 2018年 8月	

東北縦貫自動車道弘前線
東北自動車道（古川～築館）

工種 管理用平面図

名称 KP.384.313～KP.385.113
STA.376+00～STA.384+00

縮尺 1/1000

12
21

東日本高速道路（株） 東北支社

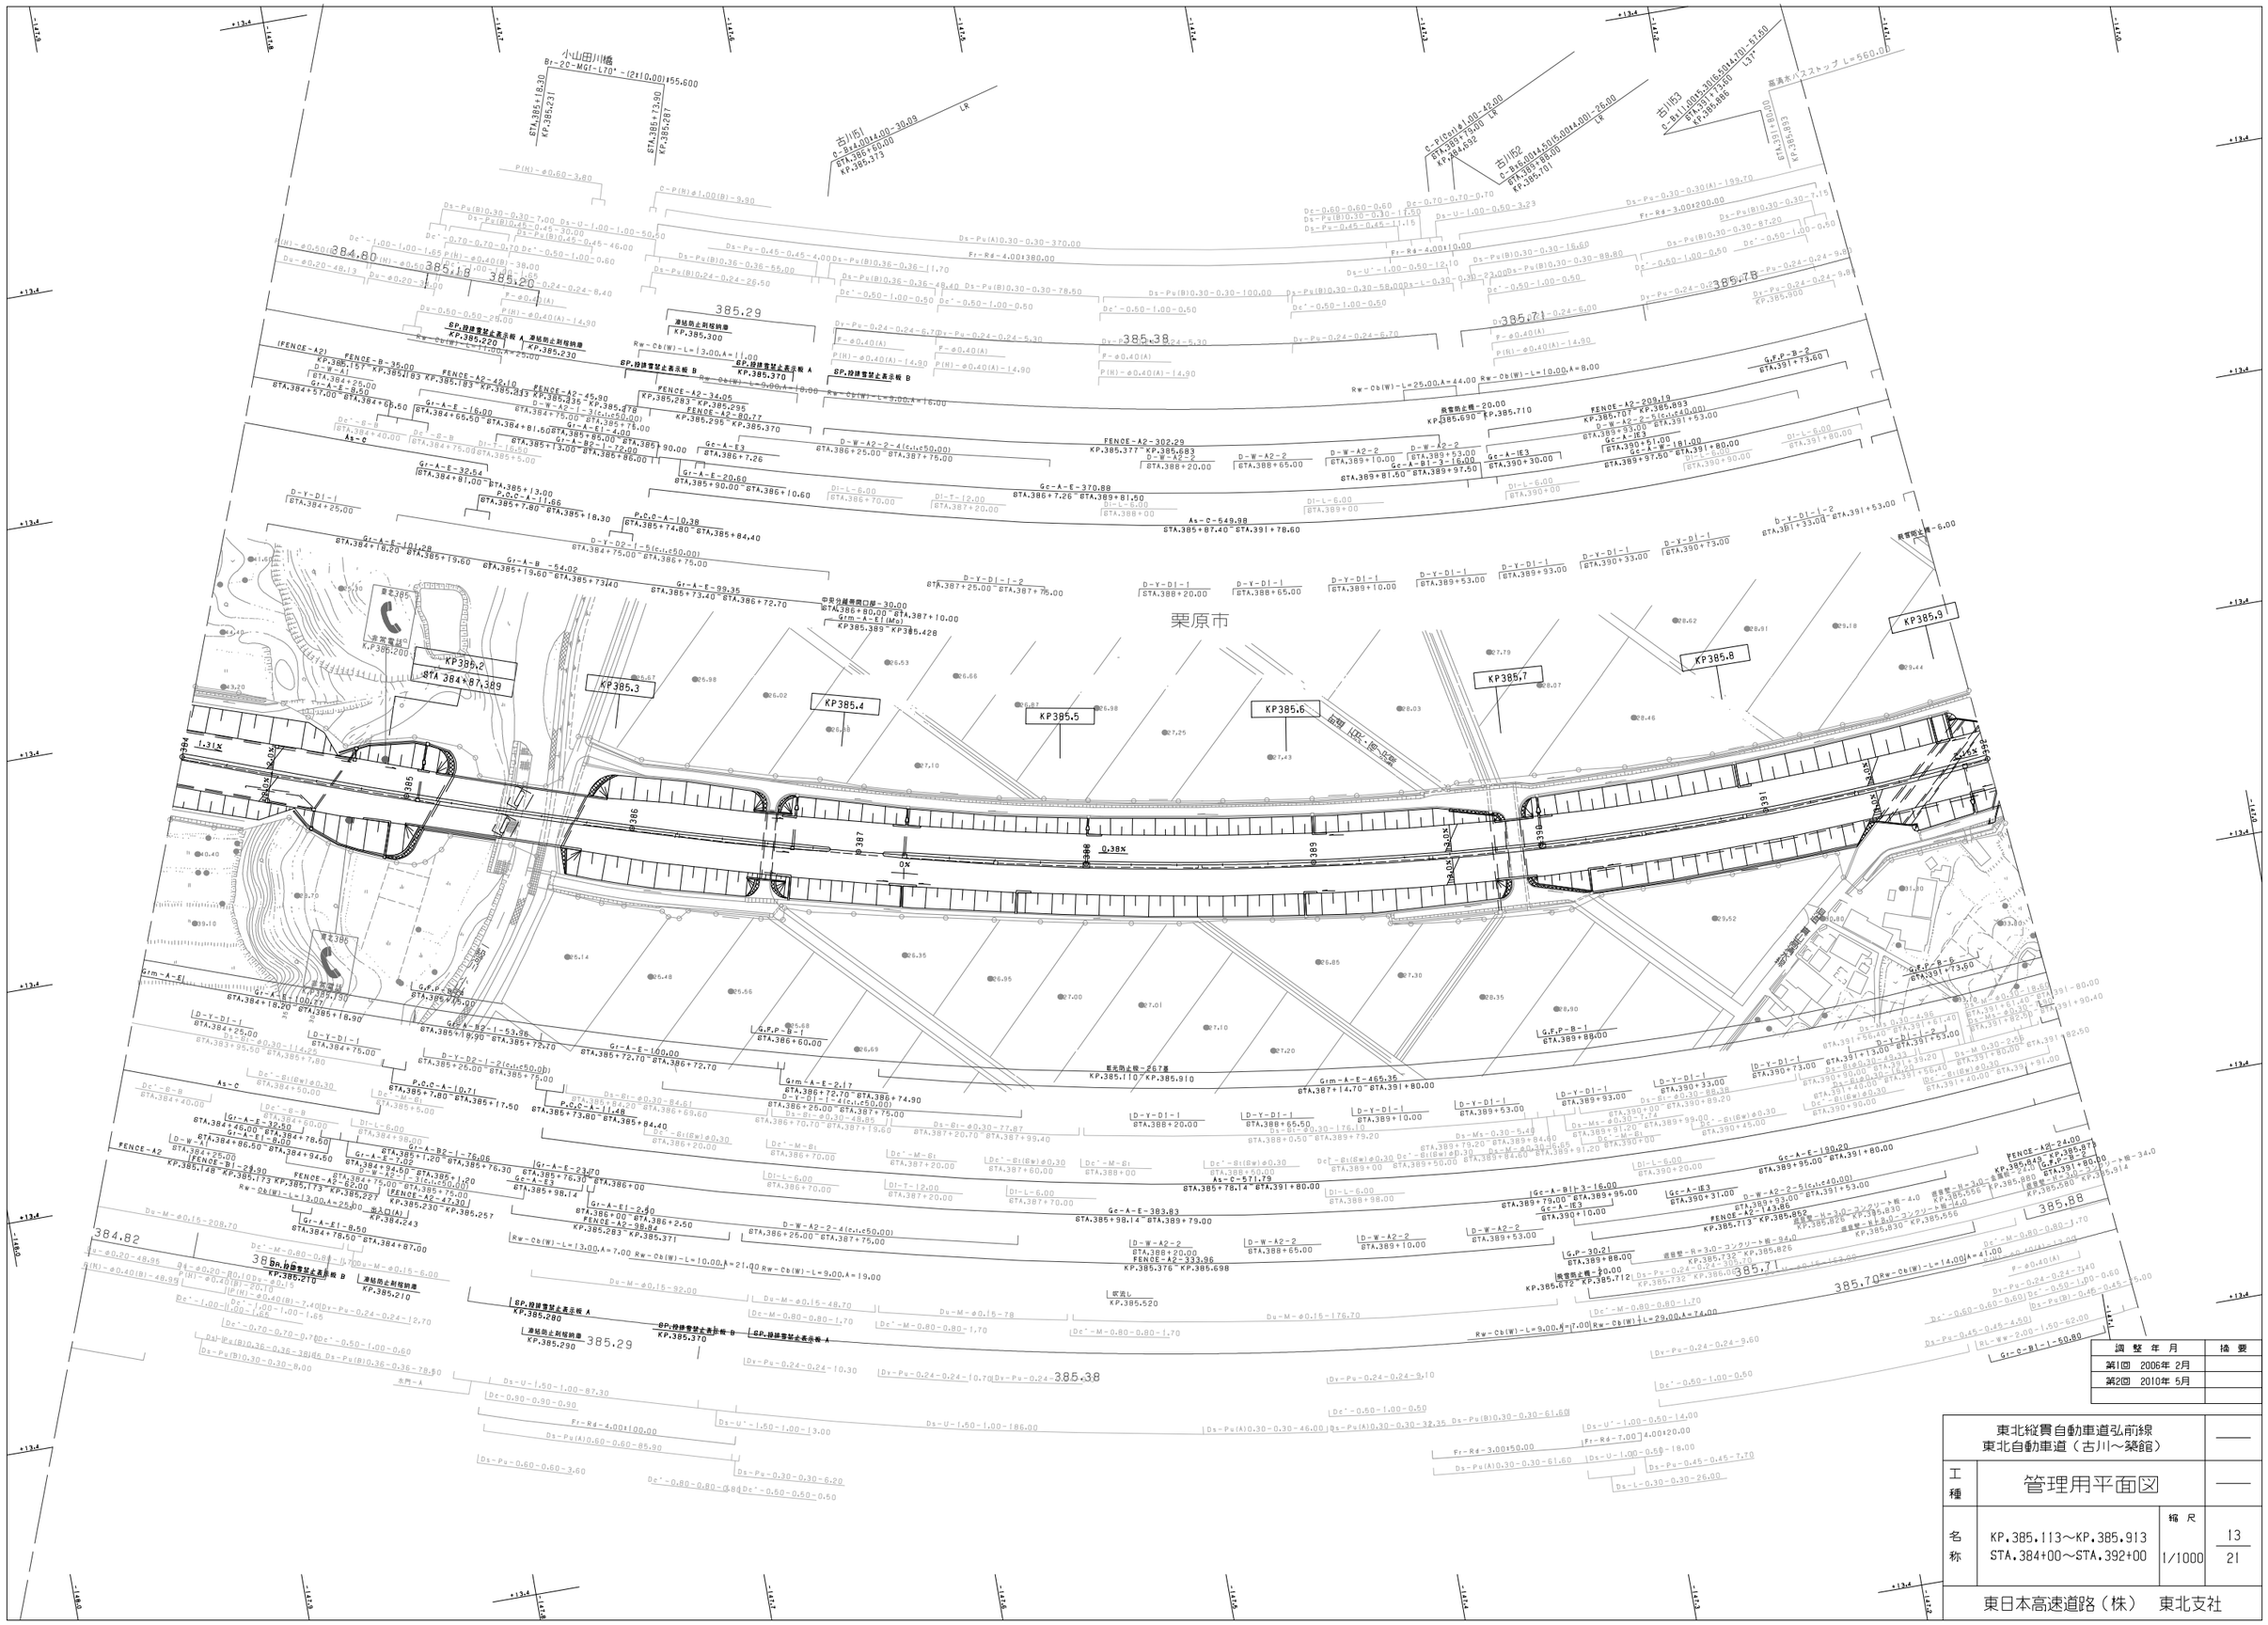

調整年月	摘要
第1回 2006年 2月	
第2回 2010年 5月	

東北縦貫自動車道弘前線 東北自動車道（古川～築館）			——
工種	管理用平面図		——
名称	KP.385.113～KP.385.913 STA.384+00～STA.392+00	縮尺 1/1000	13 21
東日本高速道路（株） 東北支社			

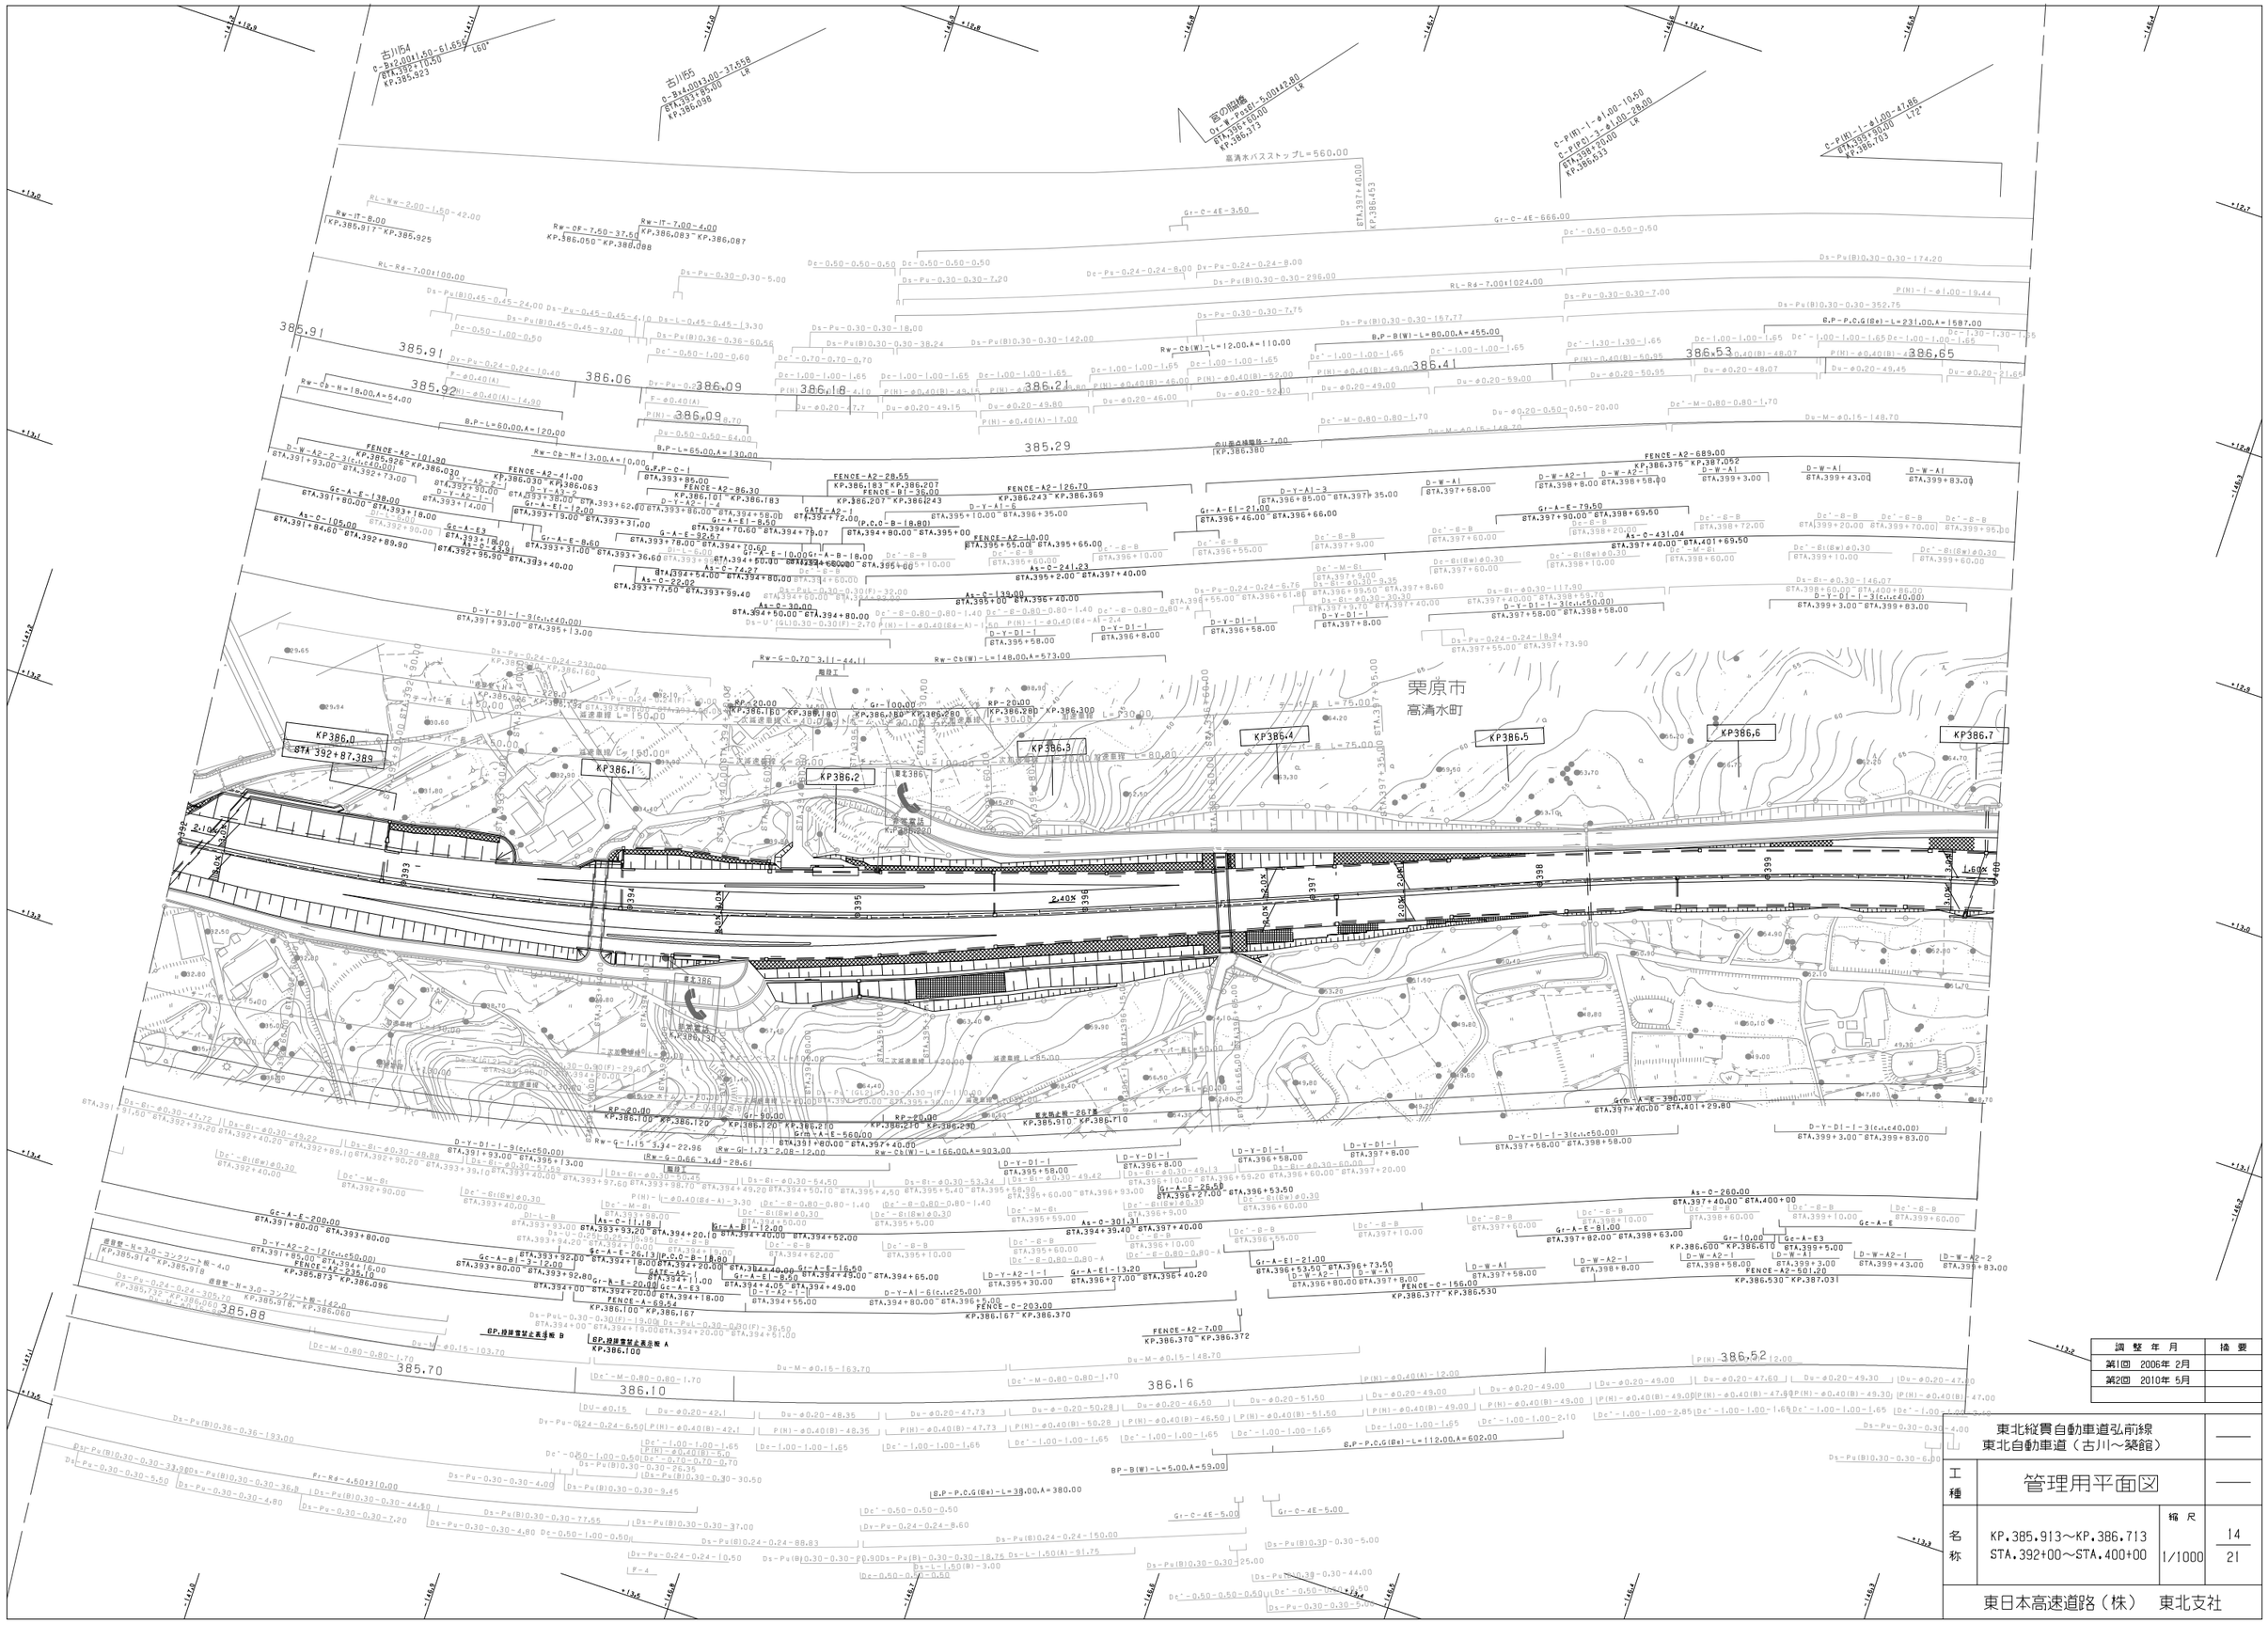

調整年月	摘要
第1回 2006年 2月	
第2回 2010年 5月	

東北縦貫自動車道弘前線
東北自動車道（古川～築館）

工種：管理用平面図

名称：KP.385.913～KP.386.713
STA.392+00～STA.400+00

縮尺：1/1000

14
21

東日本高速道路（株） 東北支社

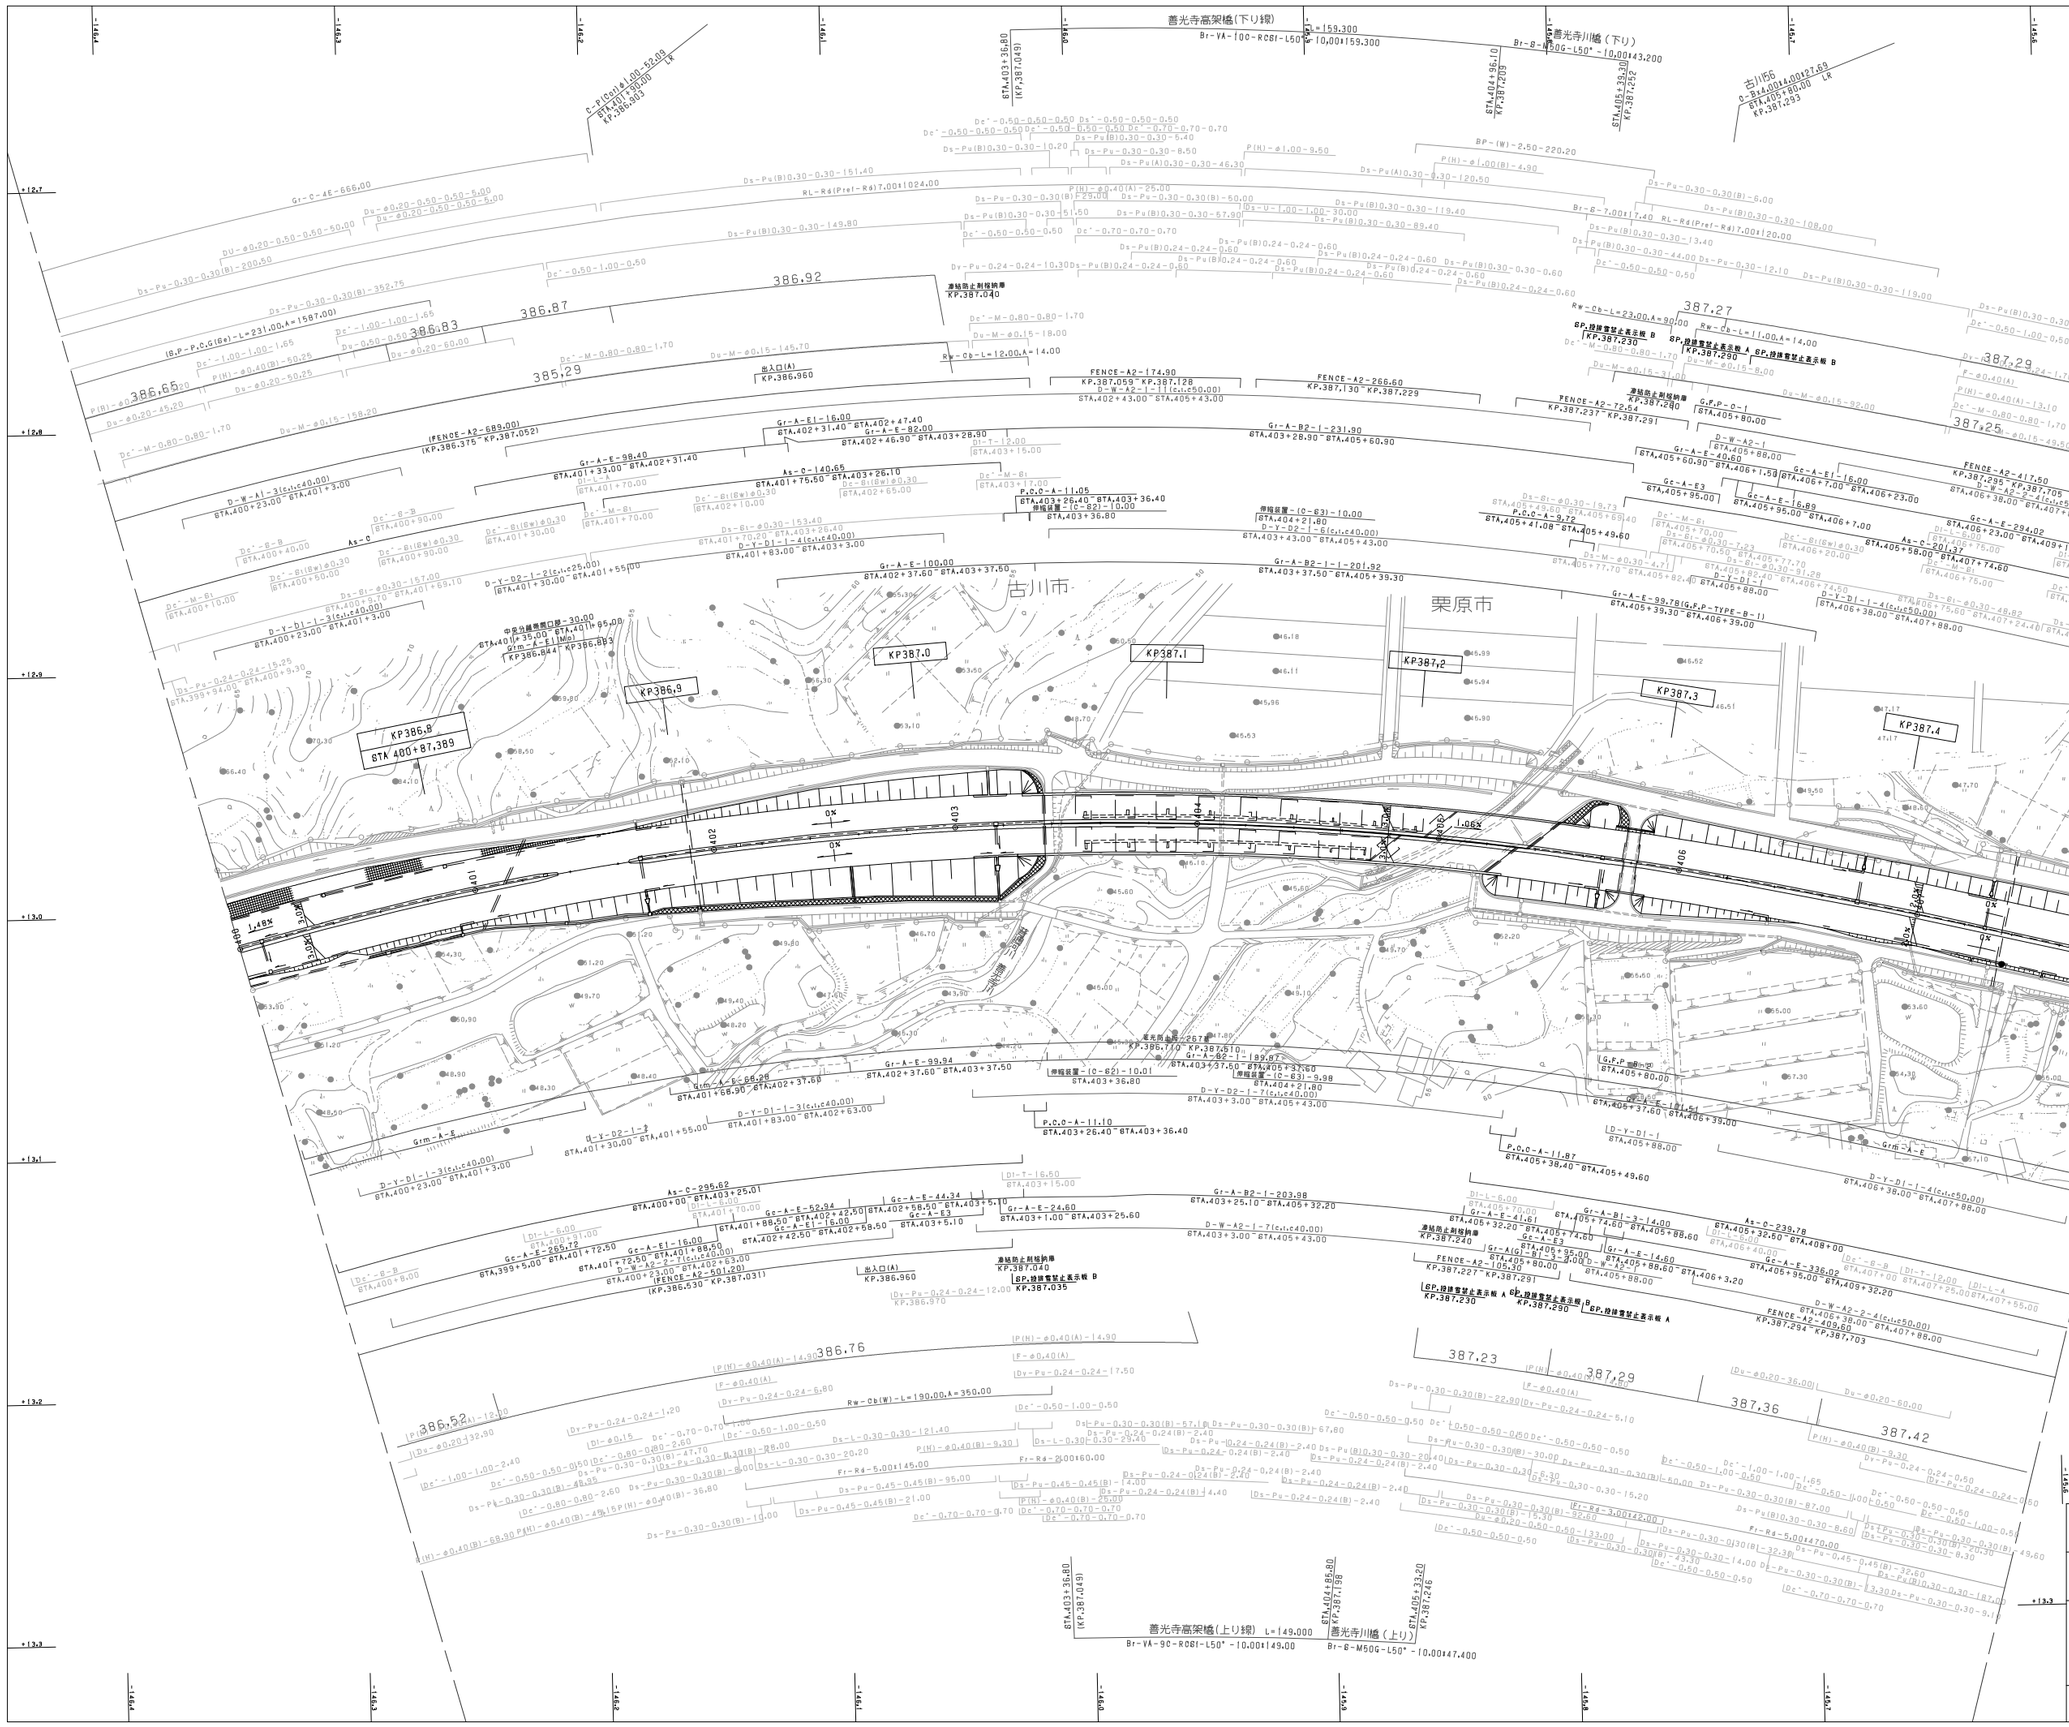

調 整 年 月	摘 要
第1回 2006年 2月	
第2回 2010年 5月	
第3回 2012年 4月	

東北縦貫自動車道弘前線 東北自動車道（古川～築館）			
工種	管理用平面図		
名称	KP.386.713～KP.387.513 STA.400+00～STA.408+00	縮尺 1/1000	15 21
東日本高速道路（株） 東北支社			

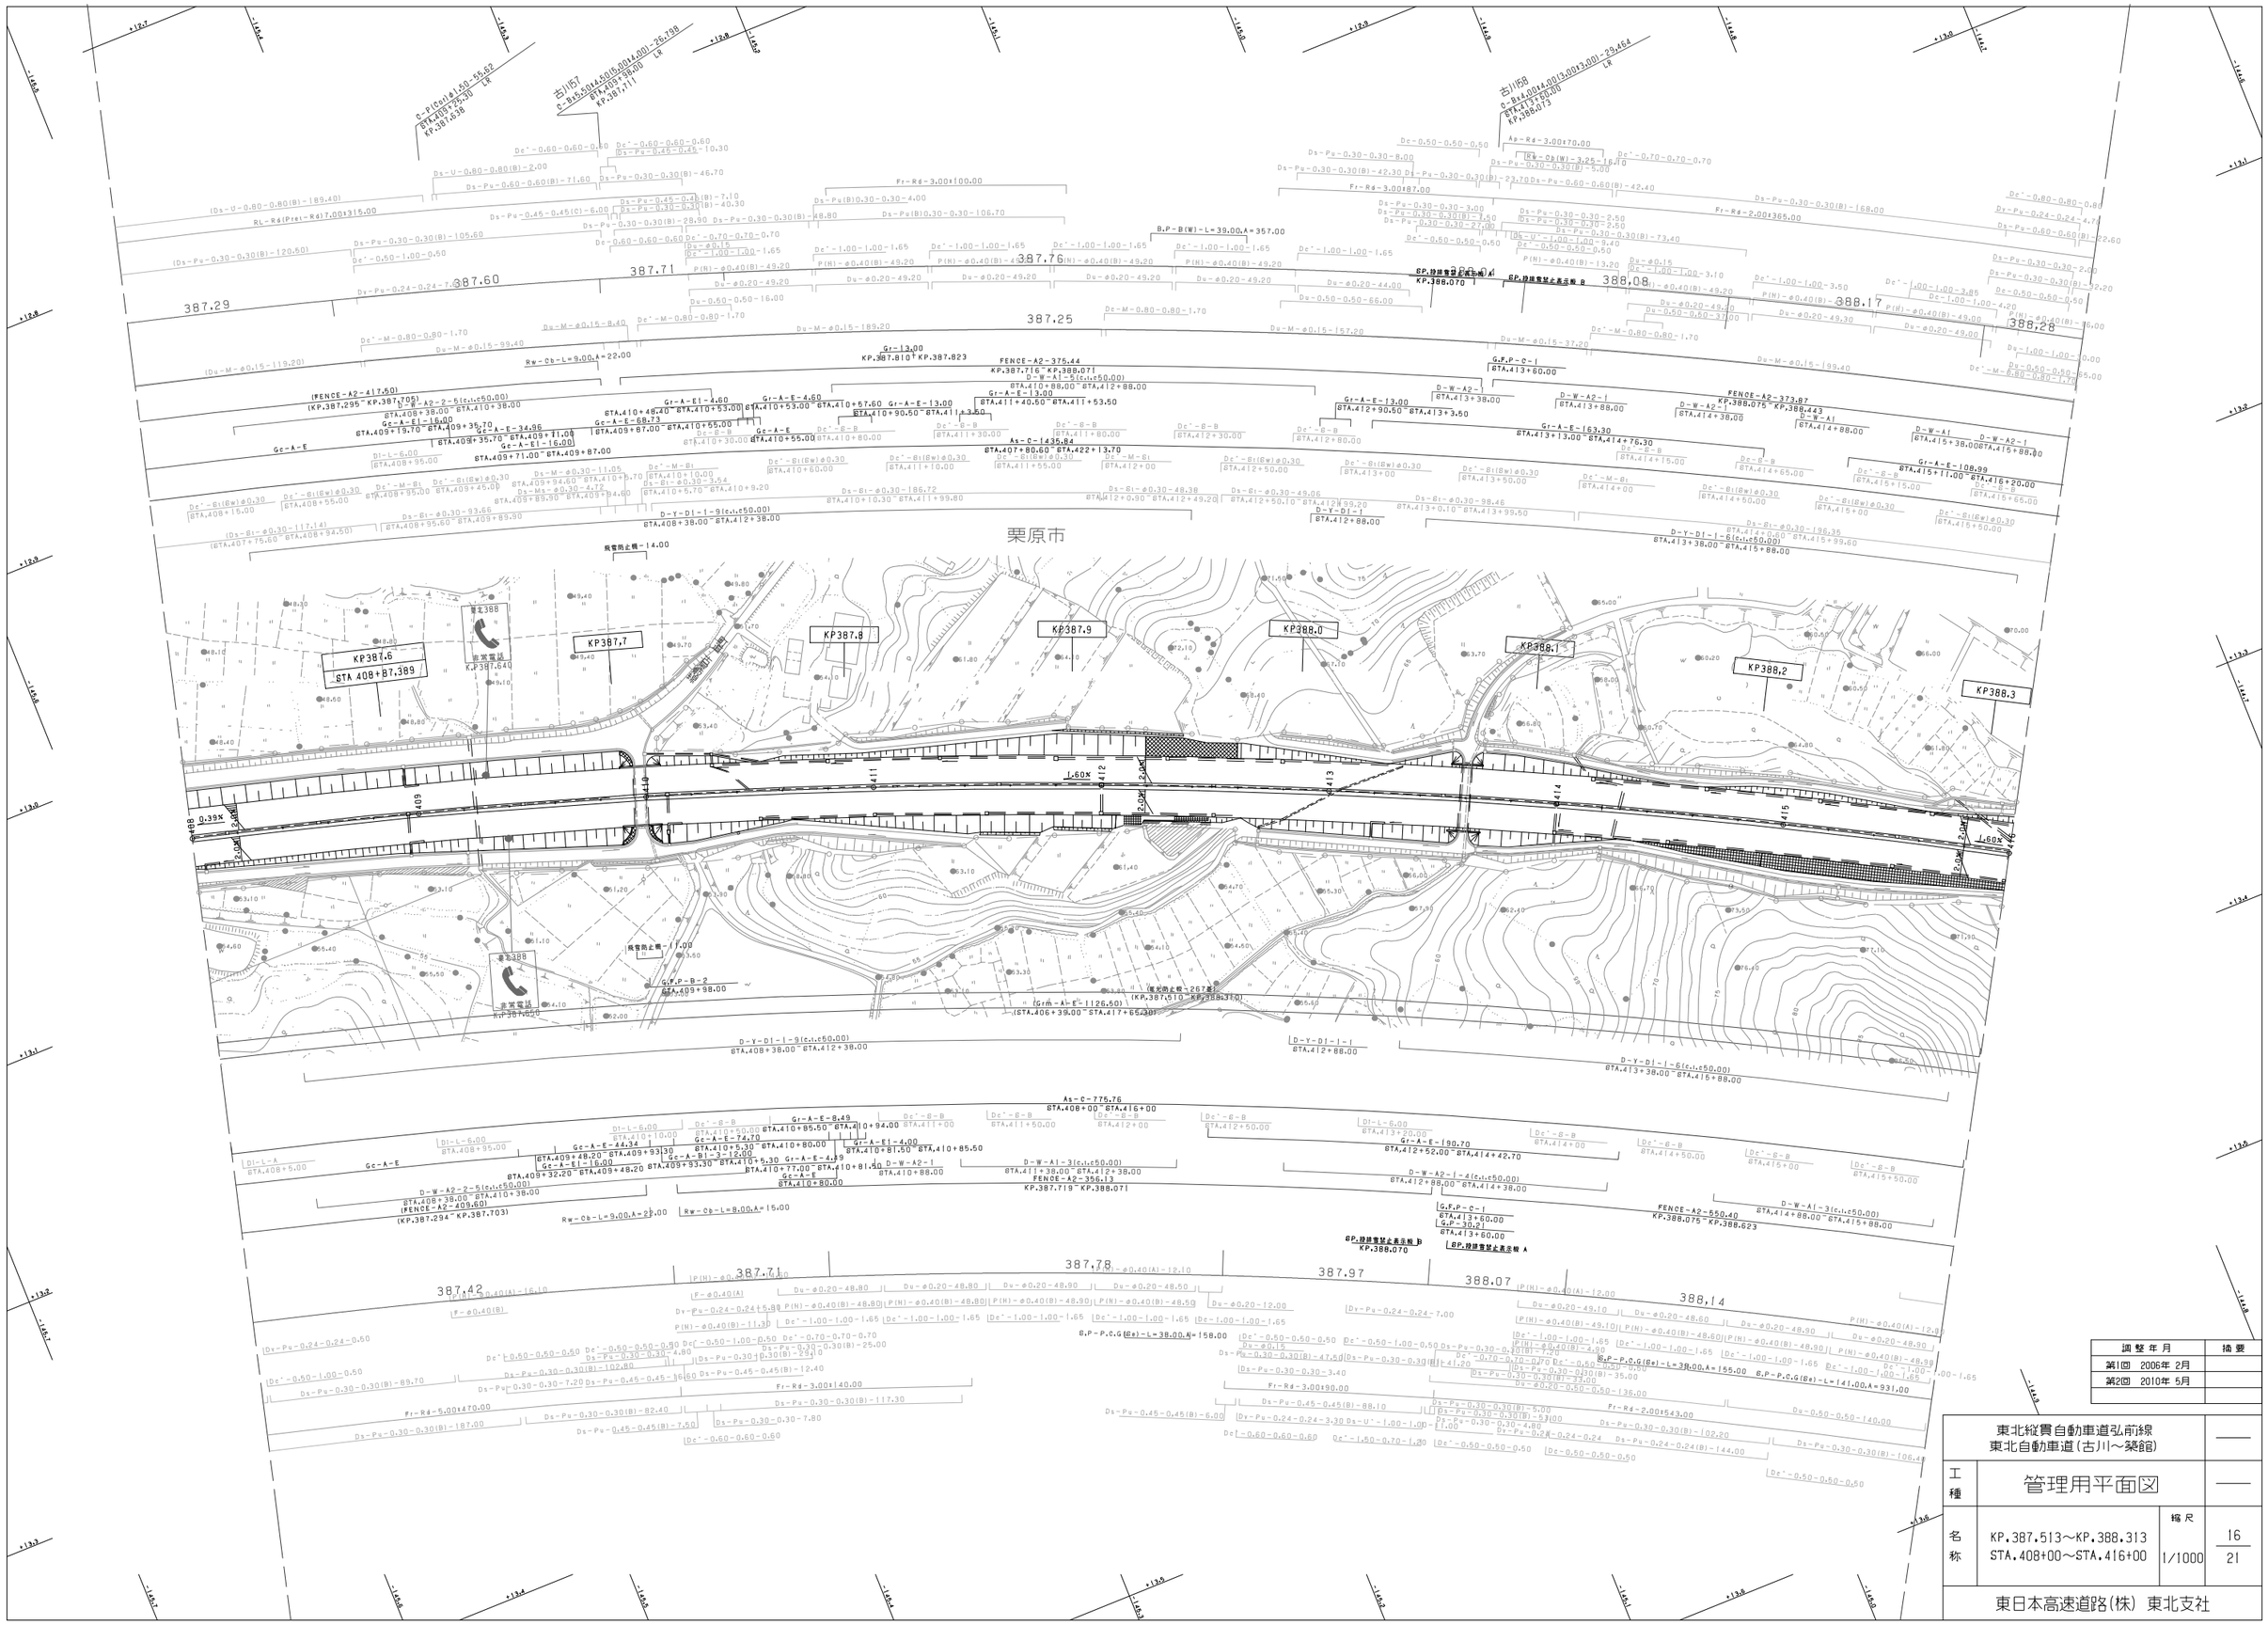

調整年月	摘要
第1回 2006年 2月	
第2回 2010年 5月	

東北縦貫自動車道弘前線 東北自動車道(古川～築館)			——
工種	管理用平面図		——
名称	KP.387.513～KP.388.313 STA.408+00～STA.416+00	縮尺 1/1000	16 21
東日本高速道路(株) 東北支社			

栗原市

KP388.4 STA 416+87.389
KP388.5
KP388.6
KP388.7
KP388.8
KP388.9
KP389.0
KP389.1

調整年月	摘要
第1回 2006年 2月	
第2回 2010年 5月	

東北縦貫自動車道弘前線 東北自動車道(古川～築館)			——
工種	管理用平面図		——
名称	KP.388.313～KP.389.113 STA.416+00～STA.424+00	縮尺 1/1000	17 21
東日本高速道路(株) 東北支社			

東北縦貫自動車道弘前線
東北自動車道（古川～槻館）

工種	管理用平面図		
名称	KP.389.113～KP.389.913 STA.424+00～STA.432+00	縮尺 1/1000	18 21

東日本高速道路(株) 東北支社

調整年月	摘要
第1回 2006年 2月	
第2回 2010年 5月	

栗原市

KP389.2 STA 424+87.389
KP389.3
KP389.4
KP389.5
KP389.6
KP389.7
KP389.8
KP389.9

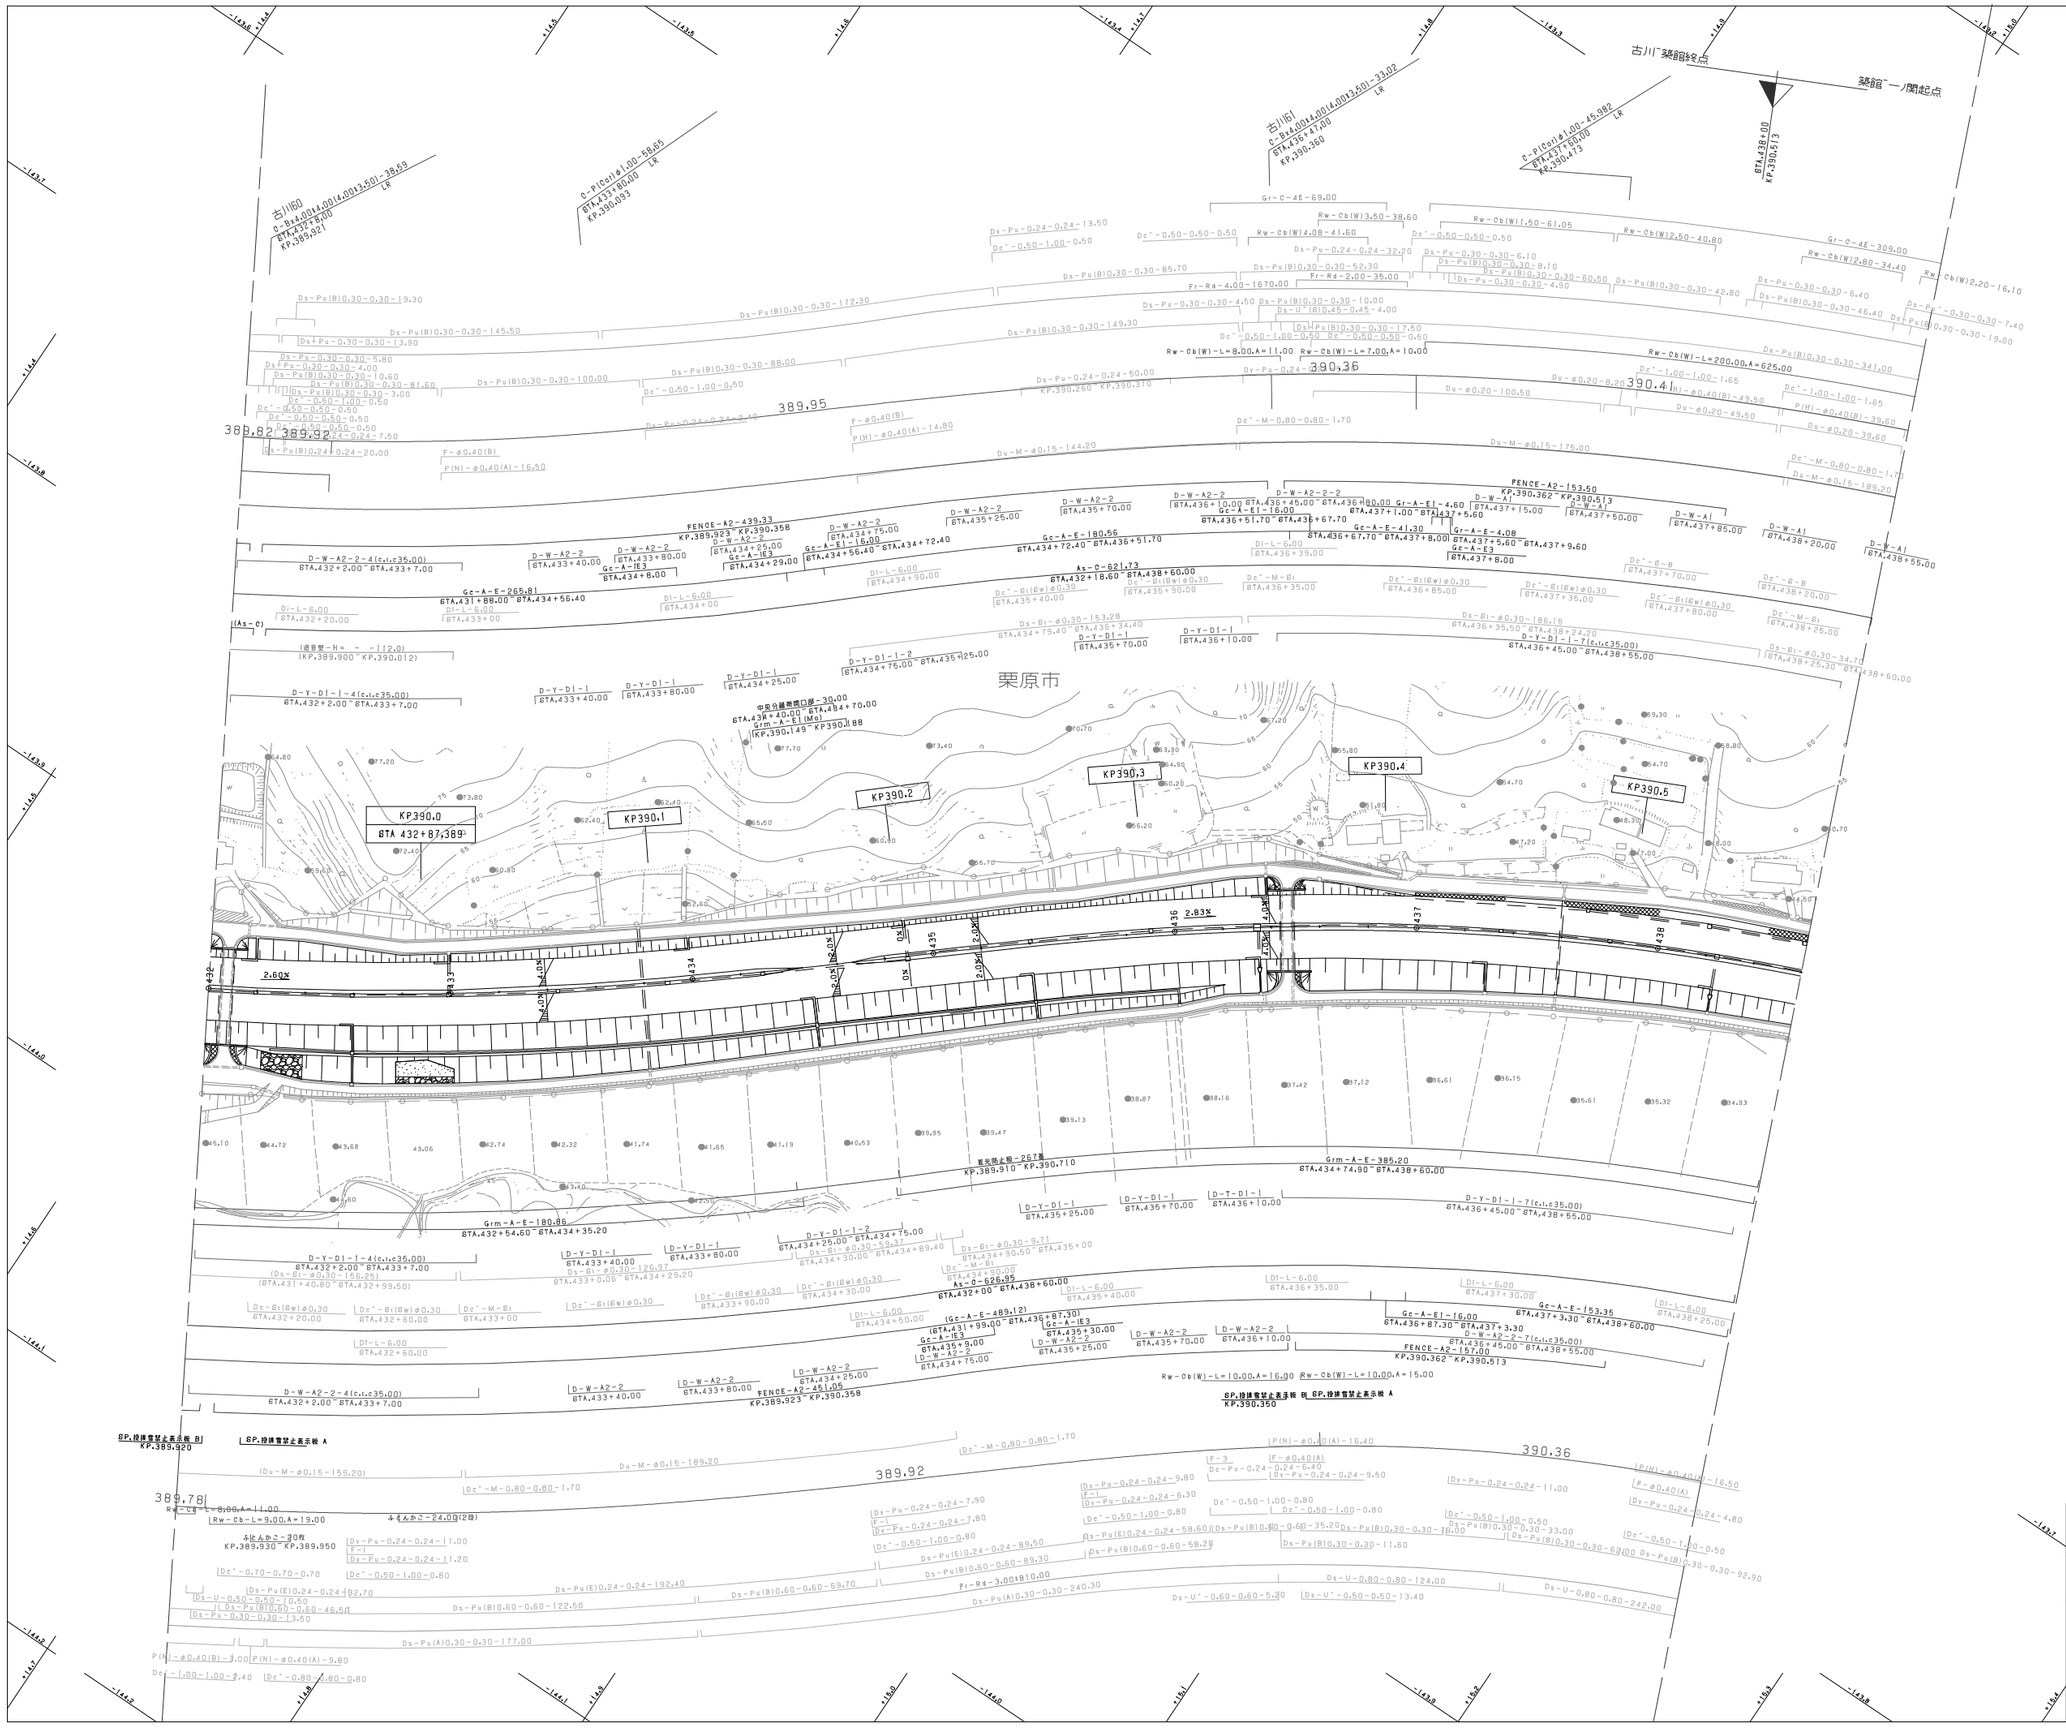

調整年月	摘要
第1回 2006年 2月	
第2回 2010年 5月	

東北縦貫自動車道弘前線
東北自動車道(古川～築館)

工種 管理用平面図

名称 KP.389.913～KP.390.573
STA.432+00～STA.438+60

縮尺 1/1000

19
21

東日本高速道路(株) 東北支社

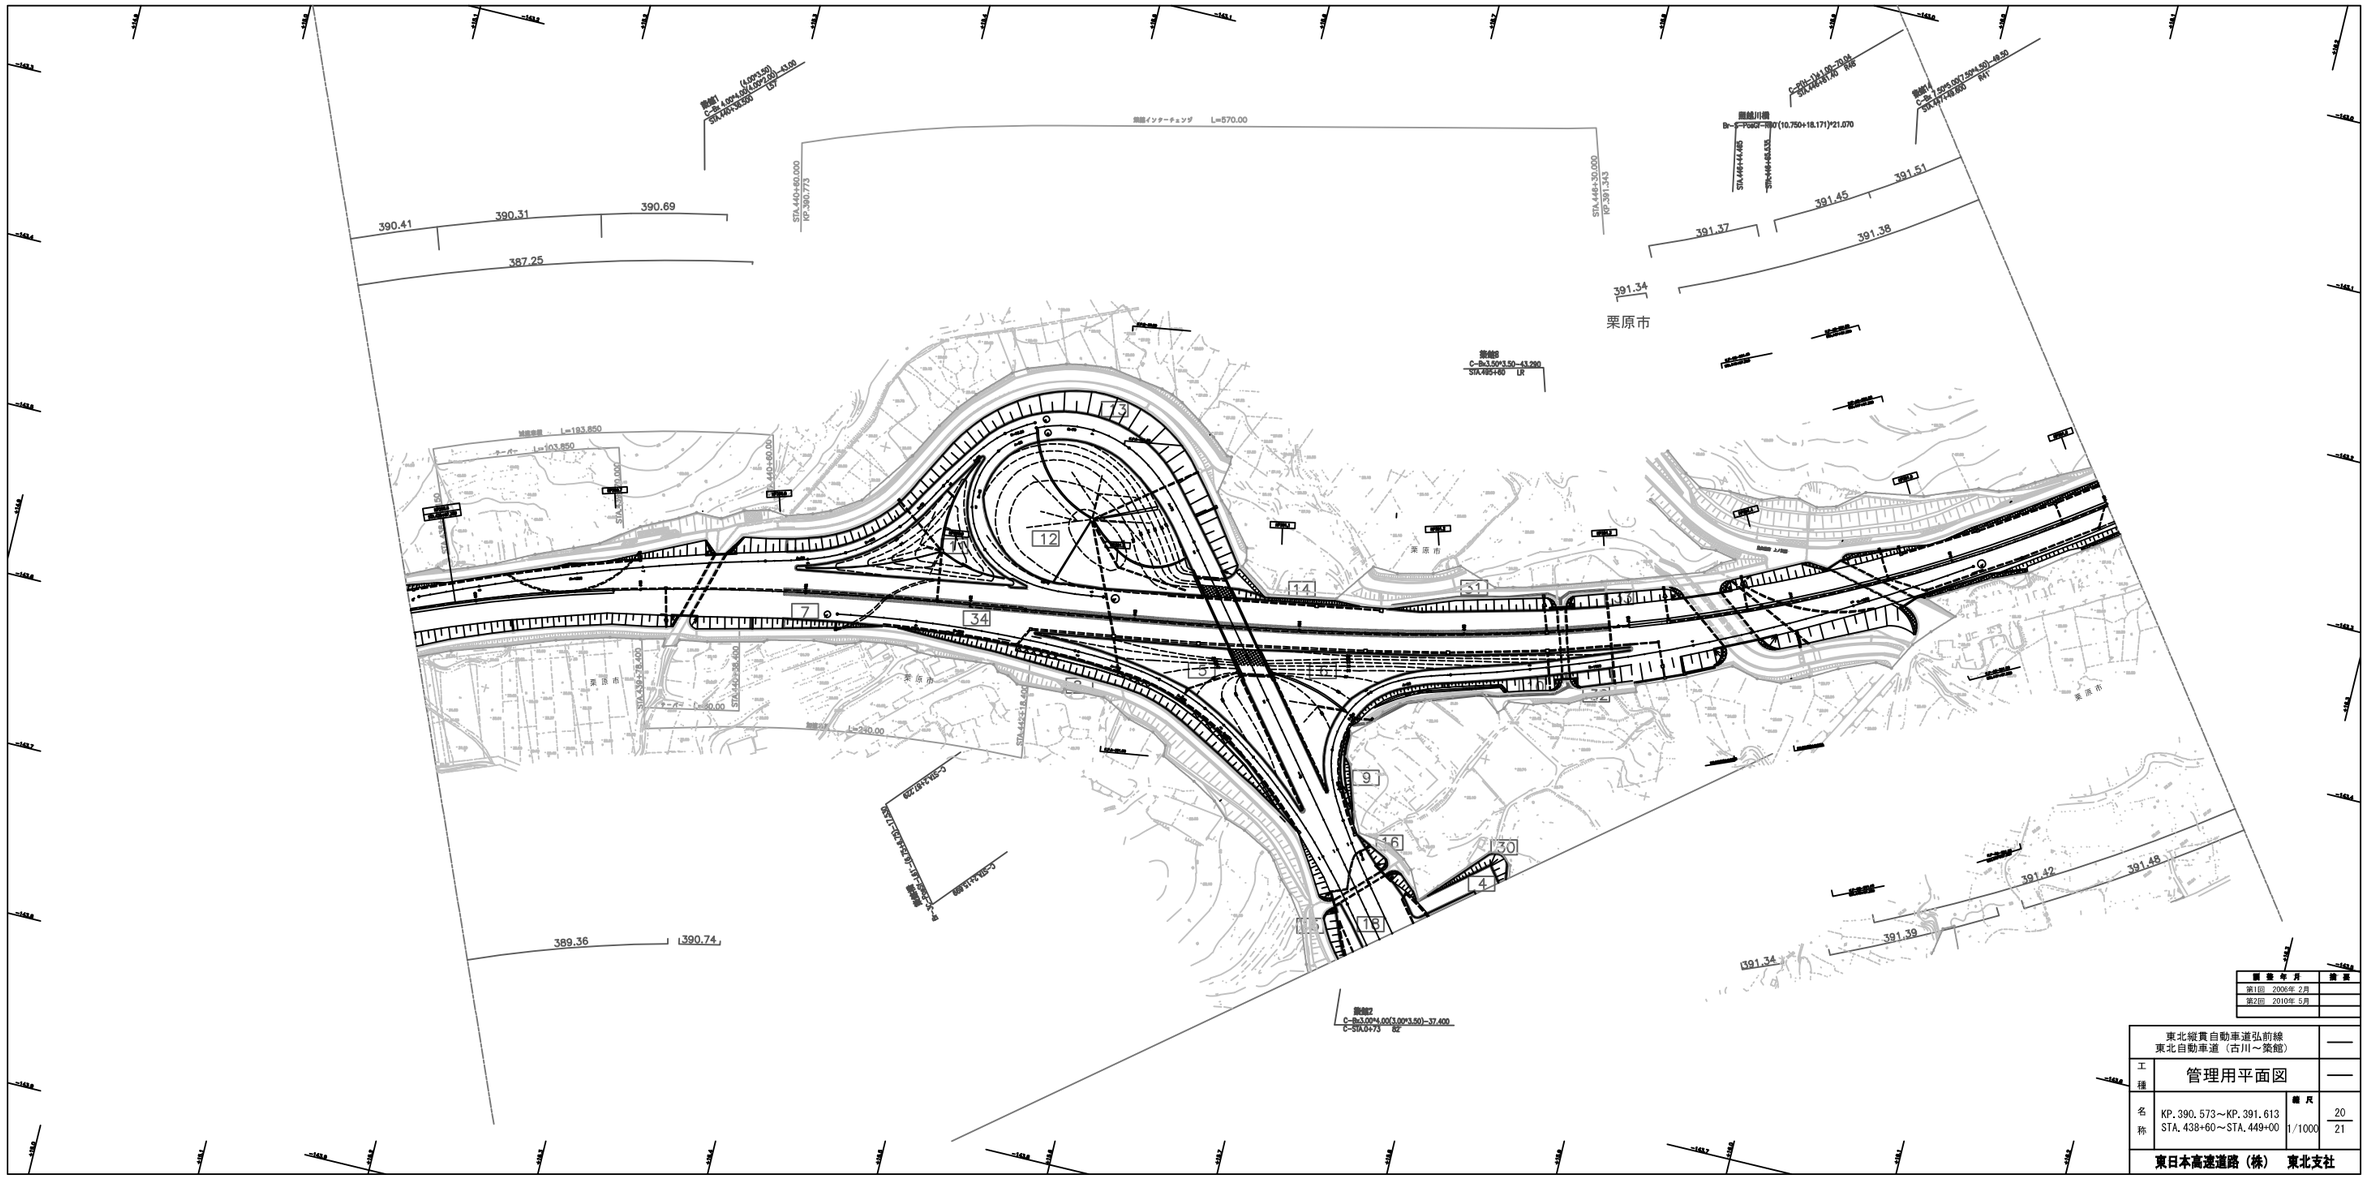

図面年月	摘要
第1回　2006年 2月	
第2回　2010年 5月	

東北縦貫自動車道弘前線 東北自動車道（古川～築館）		—
工種	管理用平面図	—
名称	KP. 390. 573～KP. 391. 613 STA. 438+60～STA. 449+00	縮尺 1/1000
		20/21

東日本高速道路（株）　東北支社

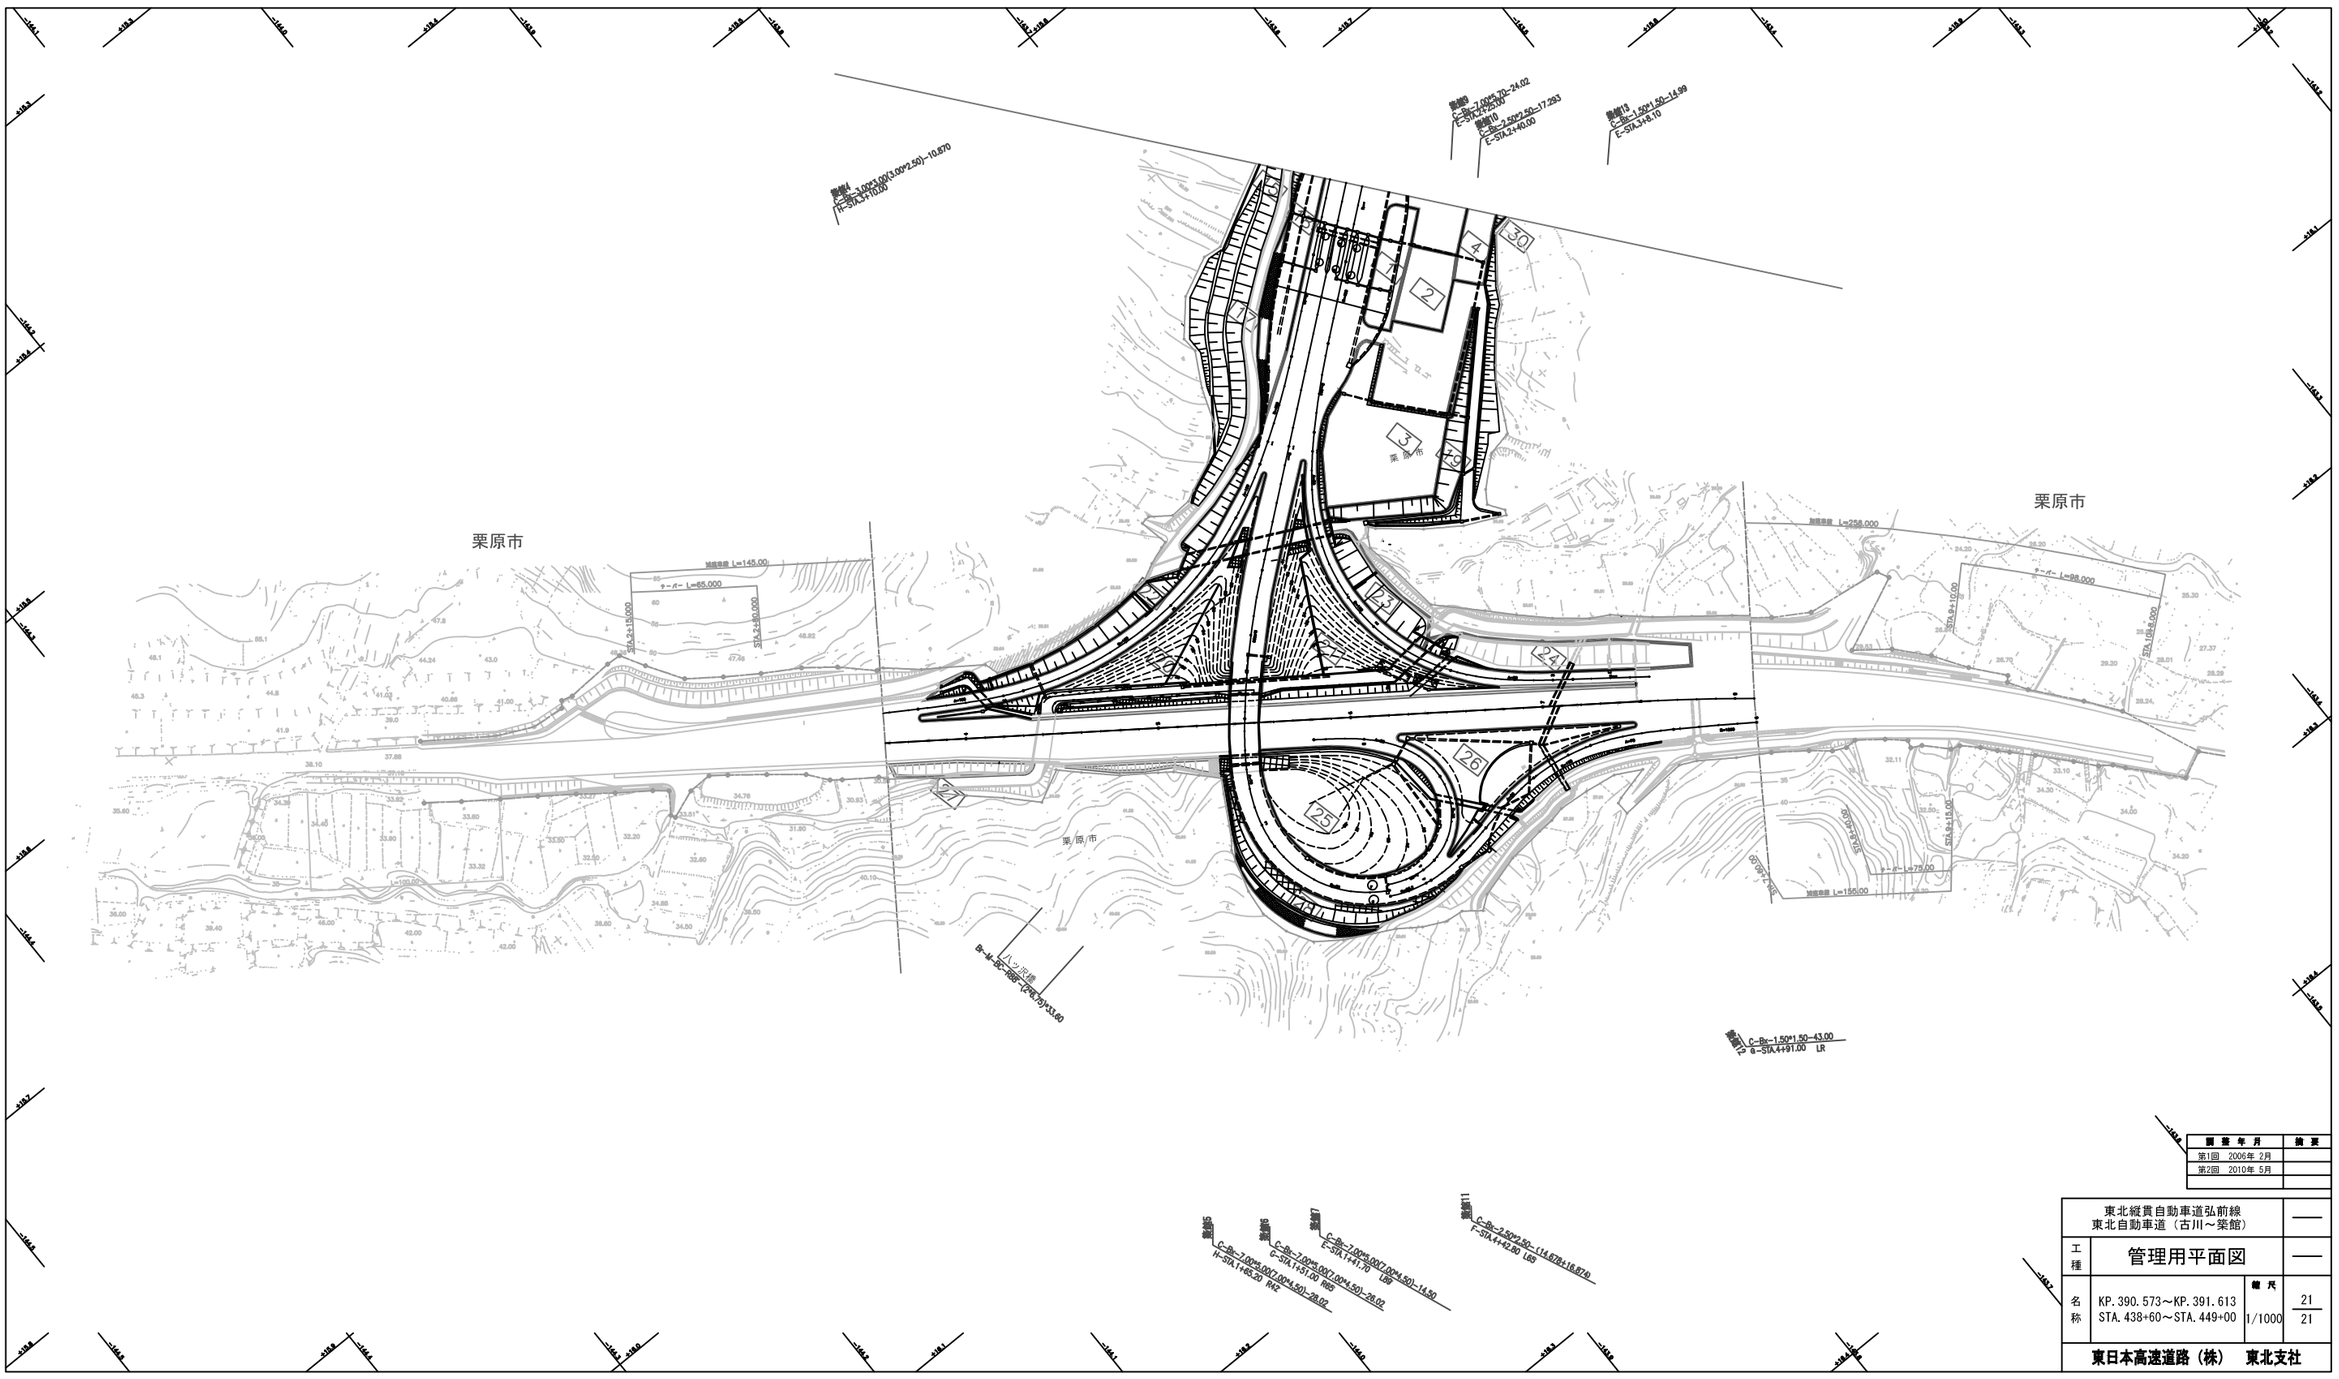

調整年月	摘要
第1回 2006年 2月	
第2回 2010年 5月	

東北縦貫自動車道弘前線 東北自動車道（古川～築館）		——
工種	管理用平面図	——
名称	KP.390.573～KP.391.613 STA.438+60～STA.449+00	縮尺 1/1000
		21/21
東日本高速道路（株） 東北支社		

調整年月	摘要
第1回 2006年 2月	
第2回 2010年 5月	
第3回 2018年 8月	

東北縦貫自動車道弘前線 東北自動車道（古川～築館）			——
工種	管理用平面図		——
名称	築館インターチェンジ KP.390.550～KP.390.850 STA.438+60～STA.441+00	縮尺 1/500	1 6
東日本高速道路（株） 東北支社			

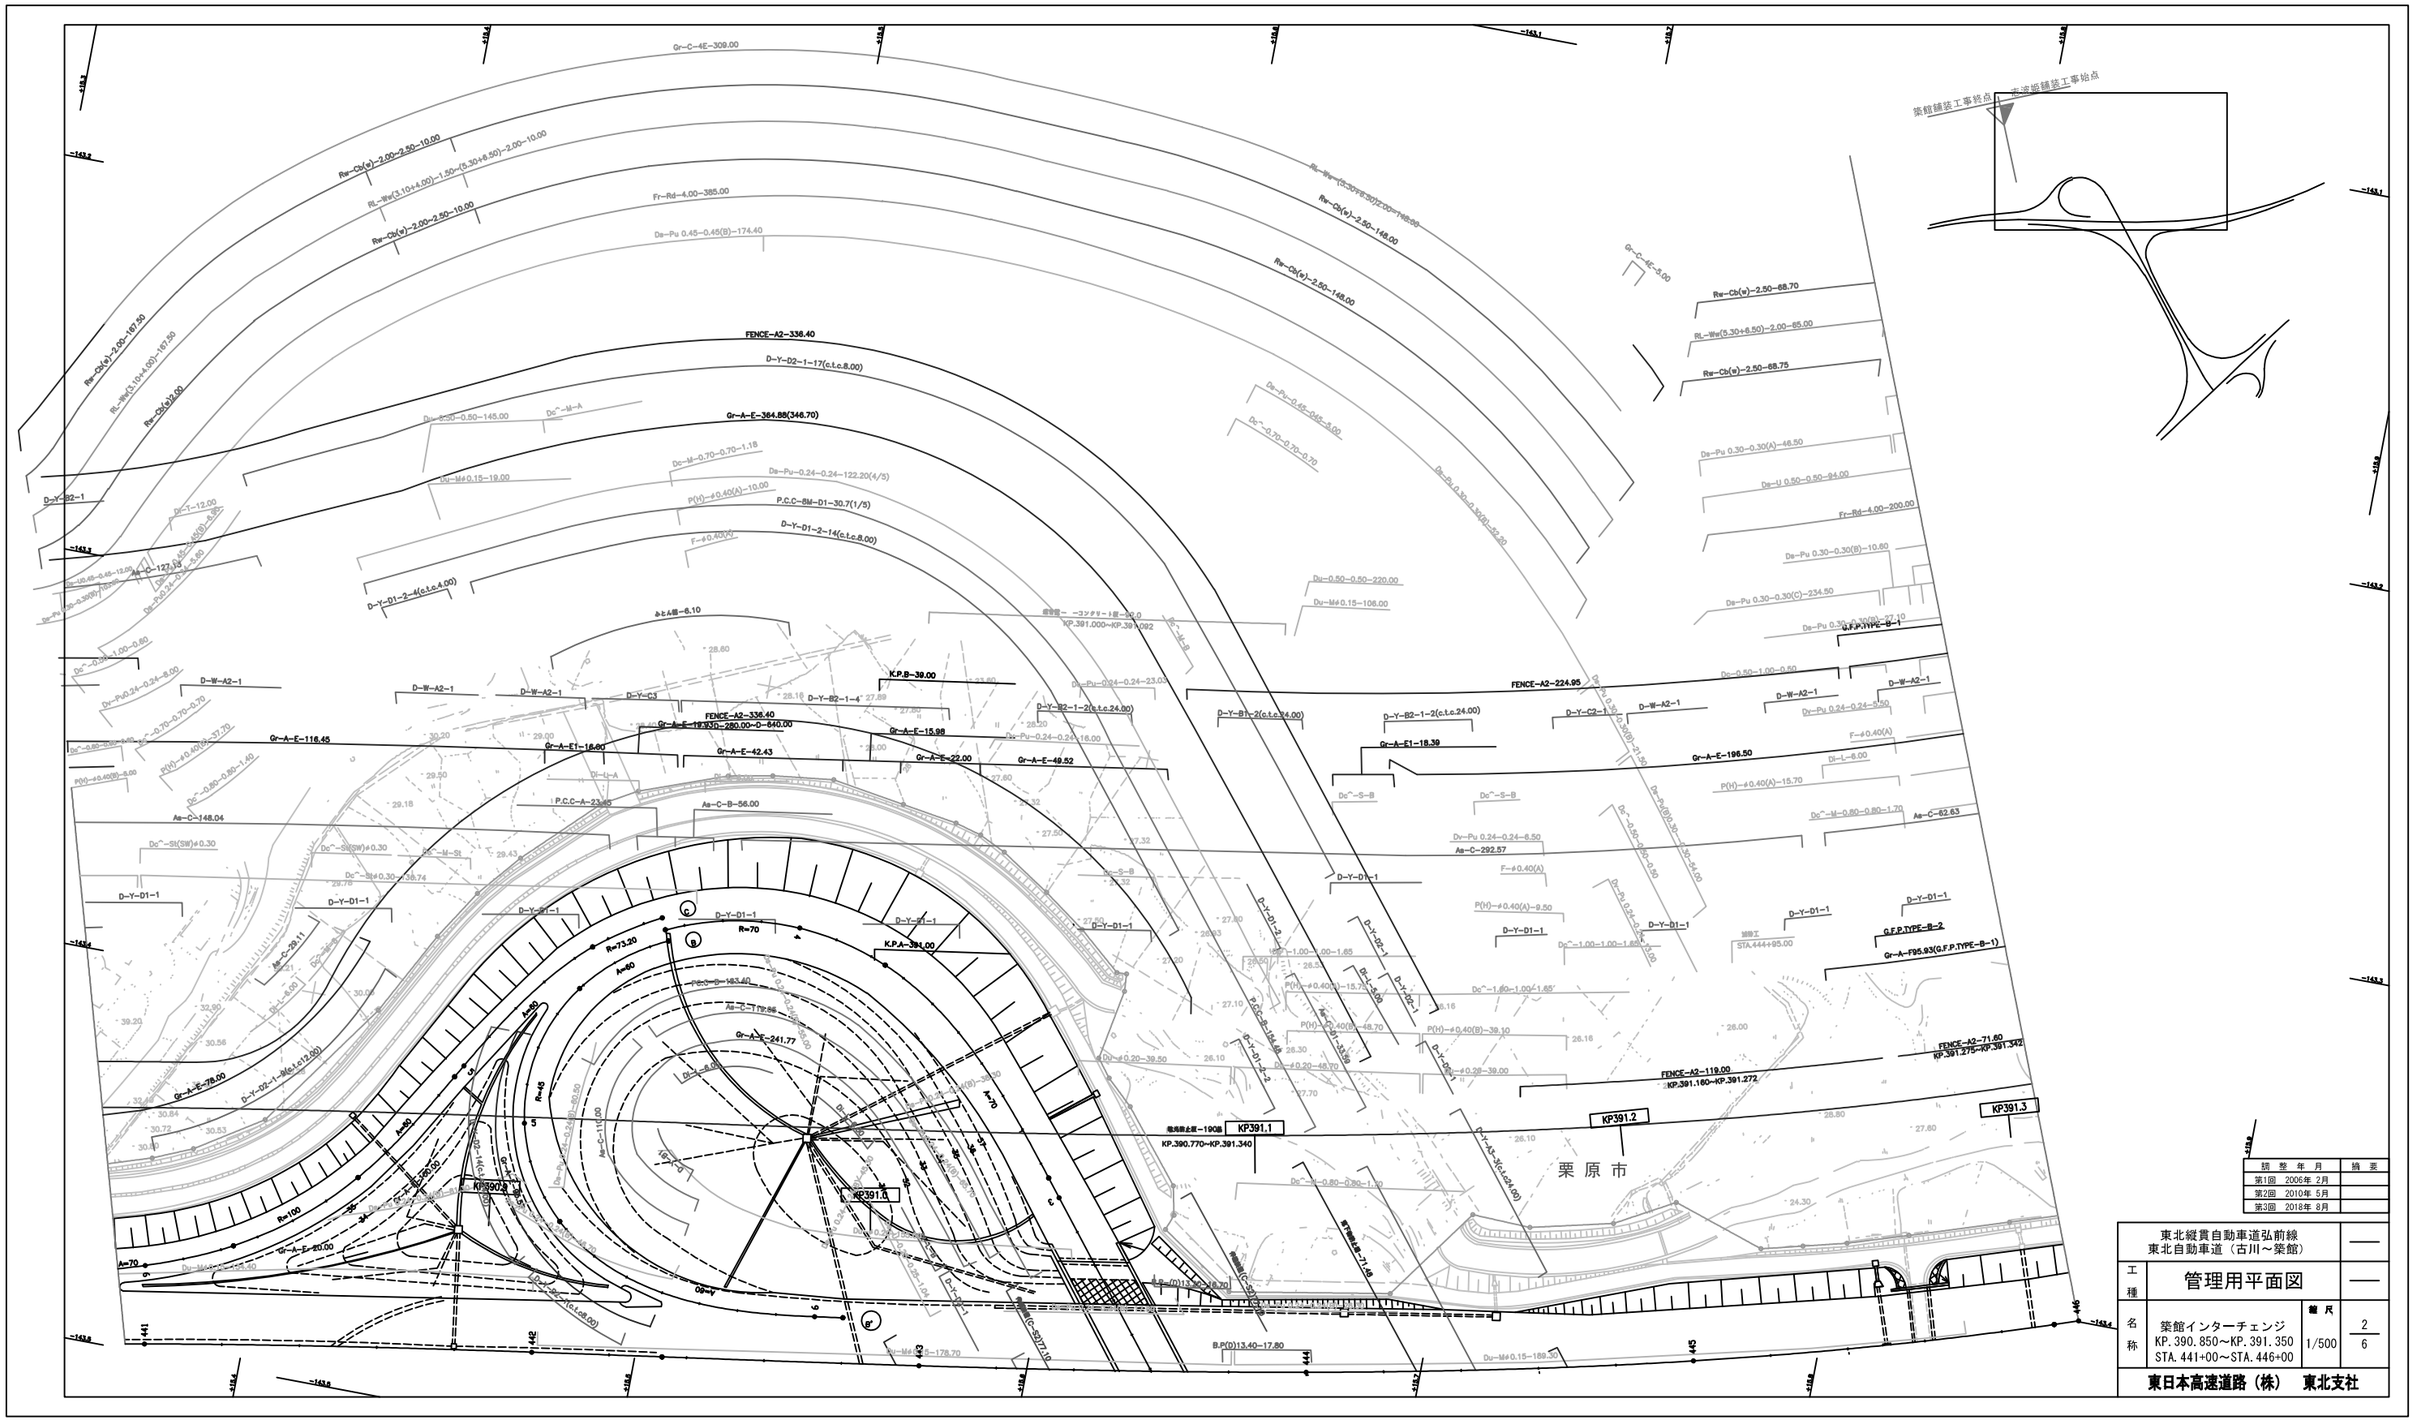
栗原市
KP391.1
KP391.2
KP391.3
KP390.8
K.P.A-391.00
K.P.B-39.00
FENCE-A2-336.40
FENCE-A2-224.95
FENCE-A2-119.00
KP.391.160~KP.391.272
FENCE-A2-71.60
KP.391.272~KP.391.342
Gr-A-E-364.88(346.70)
Gr-A-E-241.77
Gr-A-E-196.50
Gr-A-E-116.45
Gr-A-E-78.50
Gr-A-E-80.00
Gr-A-E-42.43
Gr-A-E-49.52
Gr-A-E-22.00
Gr-A-E-15.98
Gr-A-E1-18.39
Gr-A-E1-18.00
Gr-A-E2-19.935~280.00~O~640.00
Gr-C-4E-309.00
Gr-C-4E-5.00
Rw-Cb(w)-2.50-148.00
Rw-Cb(w)-2.50-68.70
Rw-Cb(w)-2.50-68.75
Rw-Cb(w)-2.00-2.50-10.00
Rw-Cb(w)-2.00-167.50
Rw-Cb(w)-2.00-2.50-10.00
Rw-Cb(w)-2.00-167.50
Rw-Cb(w)-2.00-2.50-10.00
RL-Ww(3.10+4.00)-1.50~(5.30+6.50)-2.00~10.00
RL-Ww(3.10+4.00)-167.50
RL-Ww(5.30+6.50)-2.00~65.00
RL-Ww(5.30+6.50)Z.00~148.00
Fr-Rd-4.00-385.00
Fr-Rd-4.00-200.00
Da-Pu 0.45-0.45(B)-174.40
Da-Pu 0.30-0.30(A)-46.50
Da-Pu 0.30-0.30(B)-10.60
Da-Pu 0.30-0.30(C)-234.50
Da-Pu 0.30-0.30(B)-87.10
Da-U 0.50-0.50-94.00
Da-Pu 0.24-0.24-122.20(4/5)
Da-Pu 0.24-0.24-23.05
Da-Pu 0.24-0.24-8.50
Da-Pu 0.24-0.24-9.50
Da-Pu 0.24-0.24-16.00
Da-Pu 0.24-0.24-6.00
Da-Pu 0.24-0.24-6.00
Da-Pu 0.24-0.24-37.70
Da-Pu 0.24-0.24-8.00
Da-Pu 0.24-0.24-6.00
Da-Pu 0.24-0.24-6.00
Da-Pu 0.24-0.24-6

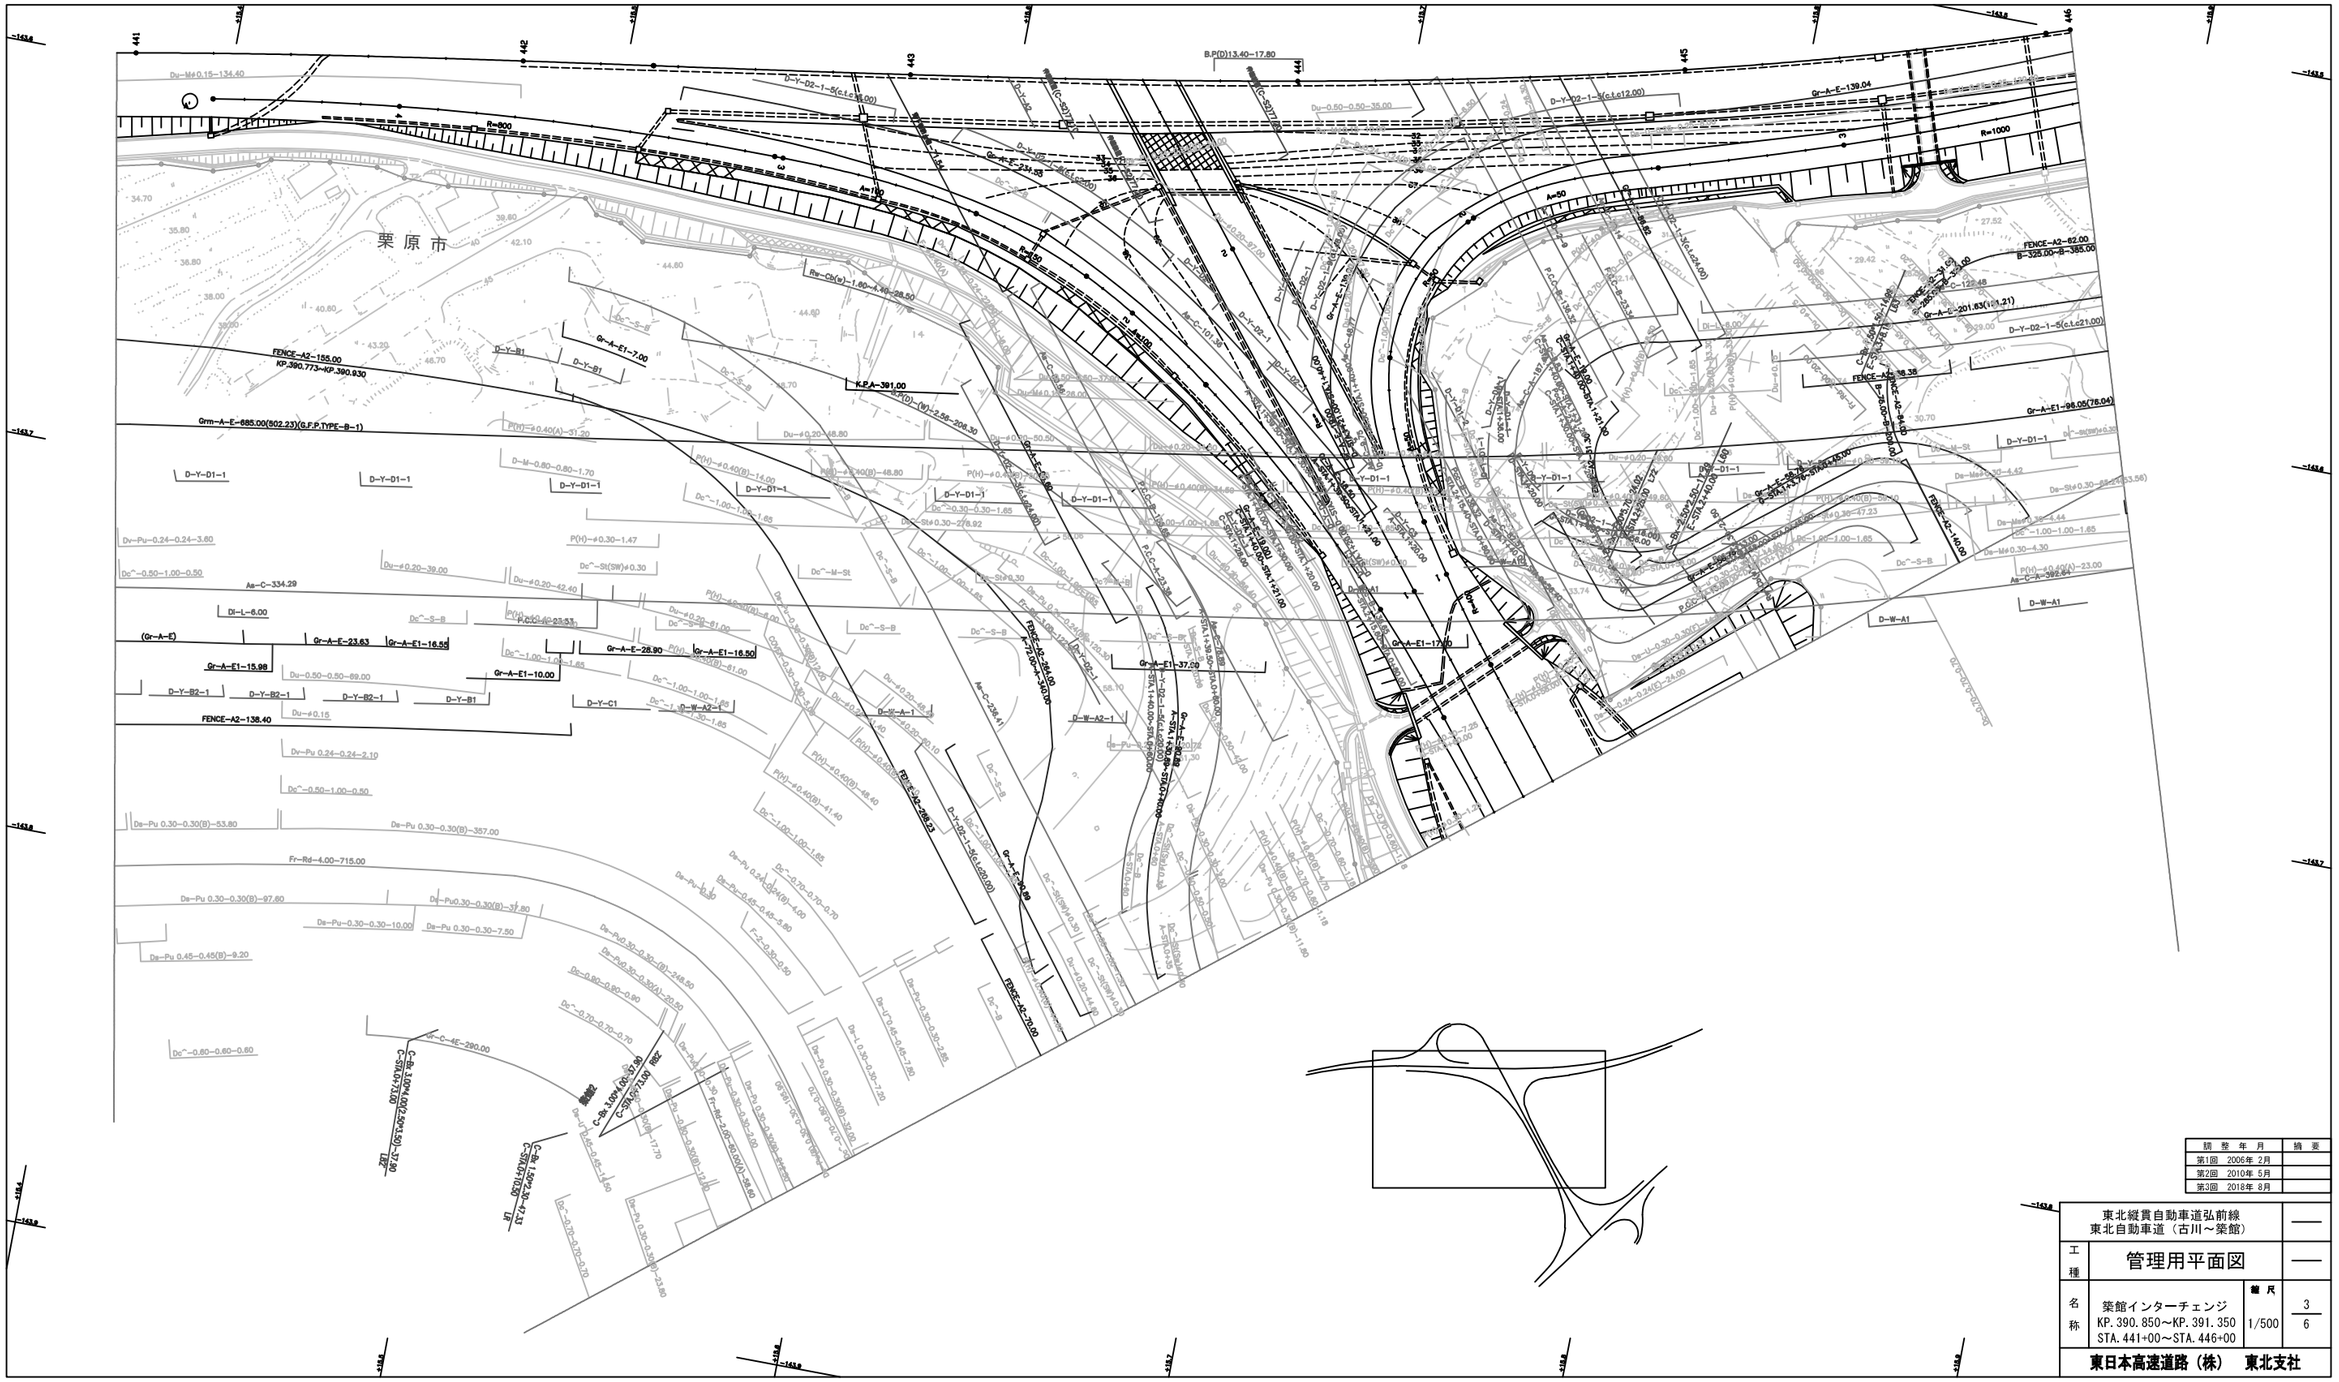
栗原市
FENCE-A2-155.00
KP.390.773～KP.390.930
K.P.A-391.00
FENCE-A2-82.00
B-329.00～B-385.00
FENCE-A2-98.38
FENCE-A2-140.00
FENCE-A2-138.40
FENCE-A2-2664.00
FENCE-A2-2788.23
FENCE-A2-2809.00
FENCE-A2-2830.00
FENCE-A2-2851.00
FENCE-A2-2872.00
FENCE-A2-2893.00
FENCE-A2-2914.00
FENCE-A2-2935.00
FENCE-A2-2956.00
FENCE-A2-2977.00
FENCE-A2-3004.00
FENCE-A2-3025.00
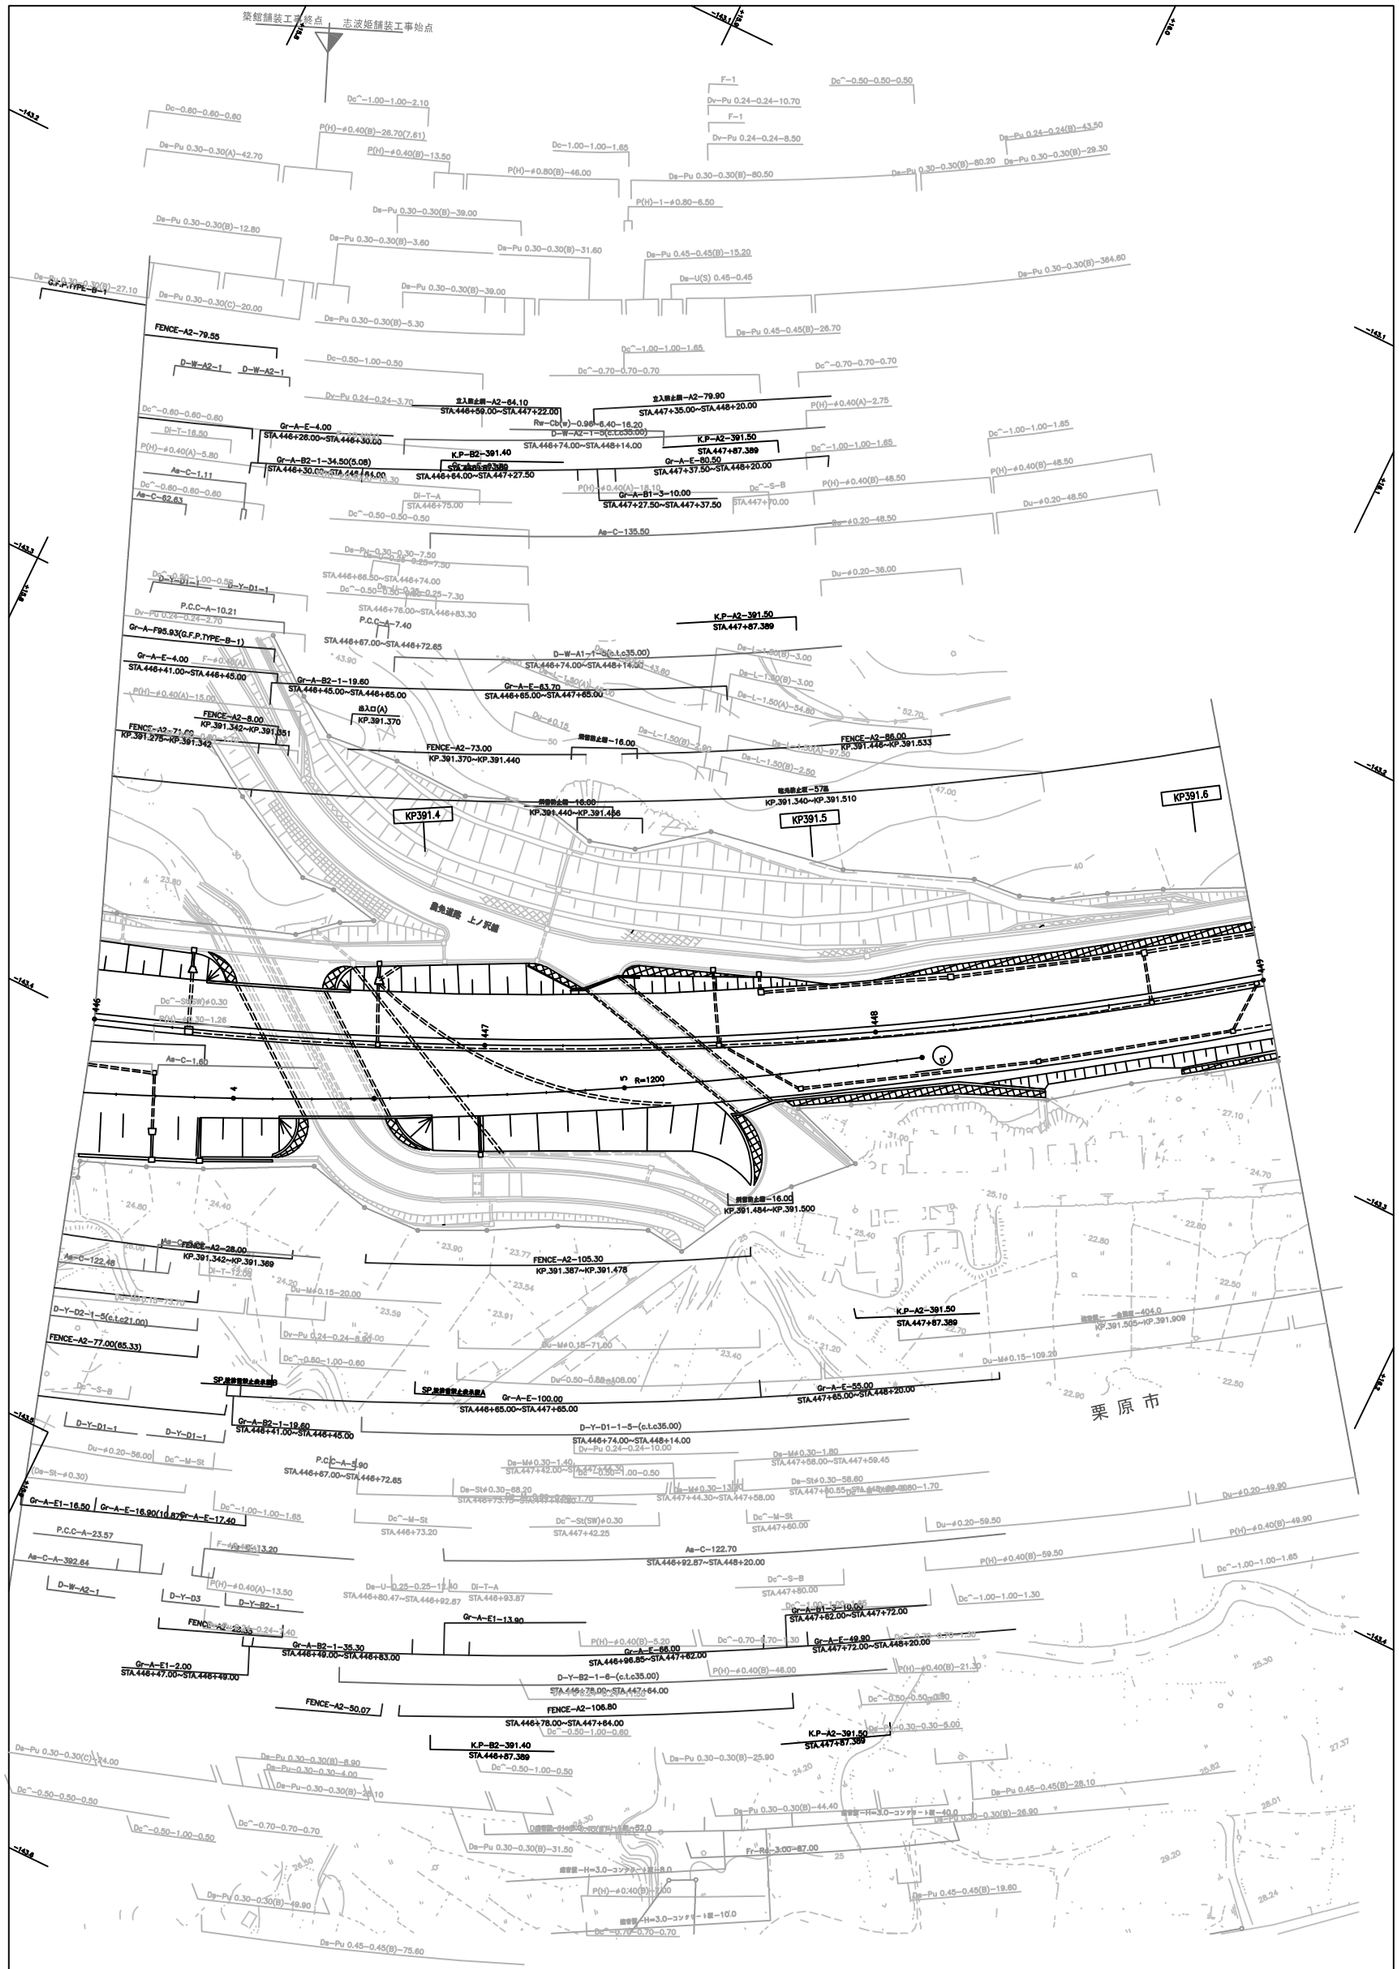

東日本高速道路（株）　東北支社	
名称	築館インターチェンジ KP. 391. 350～KP. 391. 650 STA. 446+00～STA. 449+00
縮尺	1/500
工種	管理用平面図
	—
	東北縦貫自動車道弘前線 東北自動車道（古川～築館）
	—
4 / 6	

版数	年月	摘要
第1回	2009年 2月	
第2回	2010年 5月	
第3回	2018年 8月	

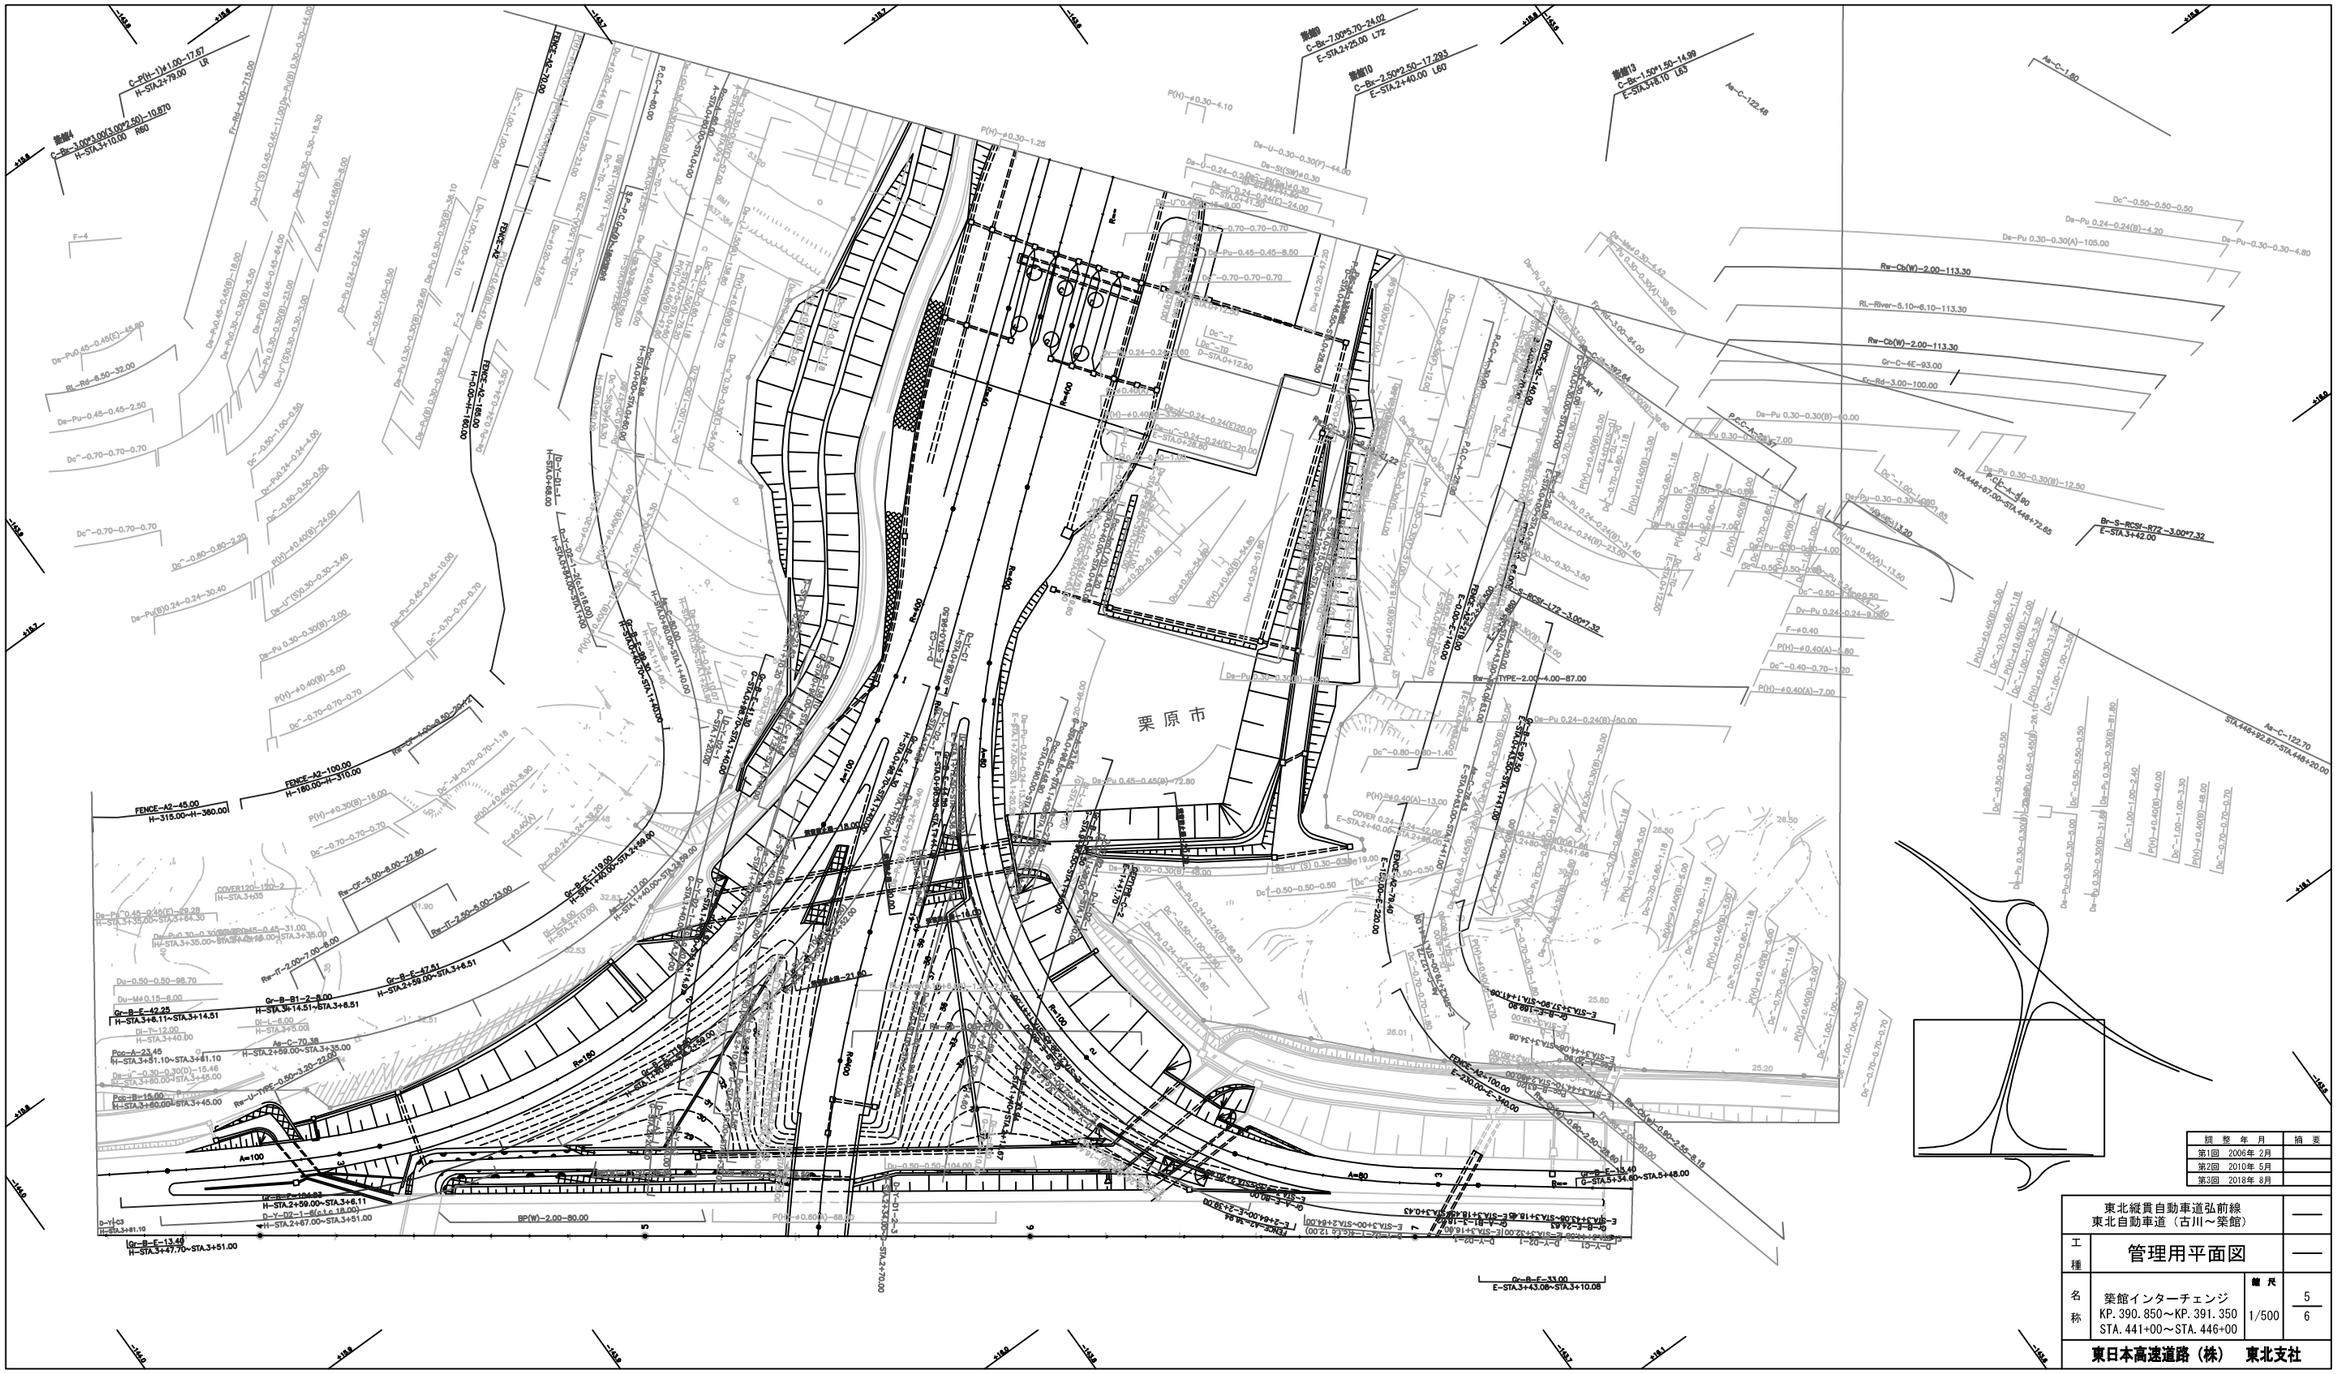
栗原市
STA.446+07.00=STA.446+72.65
STA.446+32.87=STA.446+20.00
Br-S-RCSI-R72-3.00*7.32
E-STA.3+42.00
Re-Cb(W)-2.00-113.30
RL-River-5.10~6.10-113.30
Gr-C-4E-93.00
Ec-Rd-3.00-100.00
Re-TYPE-2.00-4.00-87.00
FENCE-A2-45.00
H-315.00~H-360.00
FENCE-A0-100.00
H-180.00~H-315.00
FENCE-A0-100.00
H-70.00~H-180.00
FENCE-A0-100.00
E-250.00~E-340.00
Gr-B-F-42.25
H-STA.3+6.11~STA.3+14.51
Gr-B-F-13.40
H-STA.3+47.70~STA.3+51.00
Gr-B-F-33.00
E-STA.3+43.06~STA.3+10.08
BP(W)-2.00-80.00
Gr-B-F-119.60
H-STA.3+40.00~STA.2+59.00
Gr-B-F-47.41
H-STA.3+59.00~STA.3+6.51
Gr-B-E-154.62
H-STA.2+59.00~STA.3+6.11
Gr-B-E-70.38
H-STA.2+59.00~STA.3+35.00
Gr-B-E-134.00
G-STA.5+34.00~STA.5+48.00
Re-Cb(W)-2.00-113.30
Re-U-TYPE-0.50~3.50-12.00
Re-T-2.00~7.00-8.00
Re-T-2.50~3.00-23.00
Re-CF-5.00~8.00-22.80
Re-U-TYPE-2.00~4.00-87.00
Re-U-TYPE-2.00~4.00-87.00
Re-U-TYPE-2.00~4.00-87.00

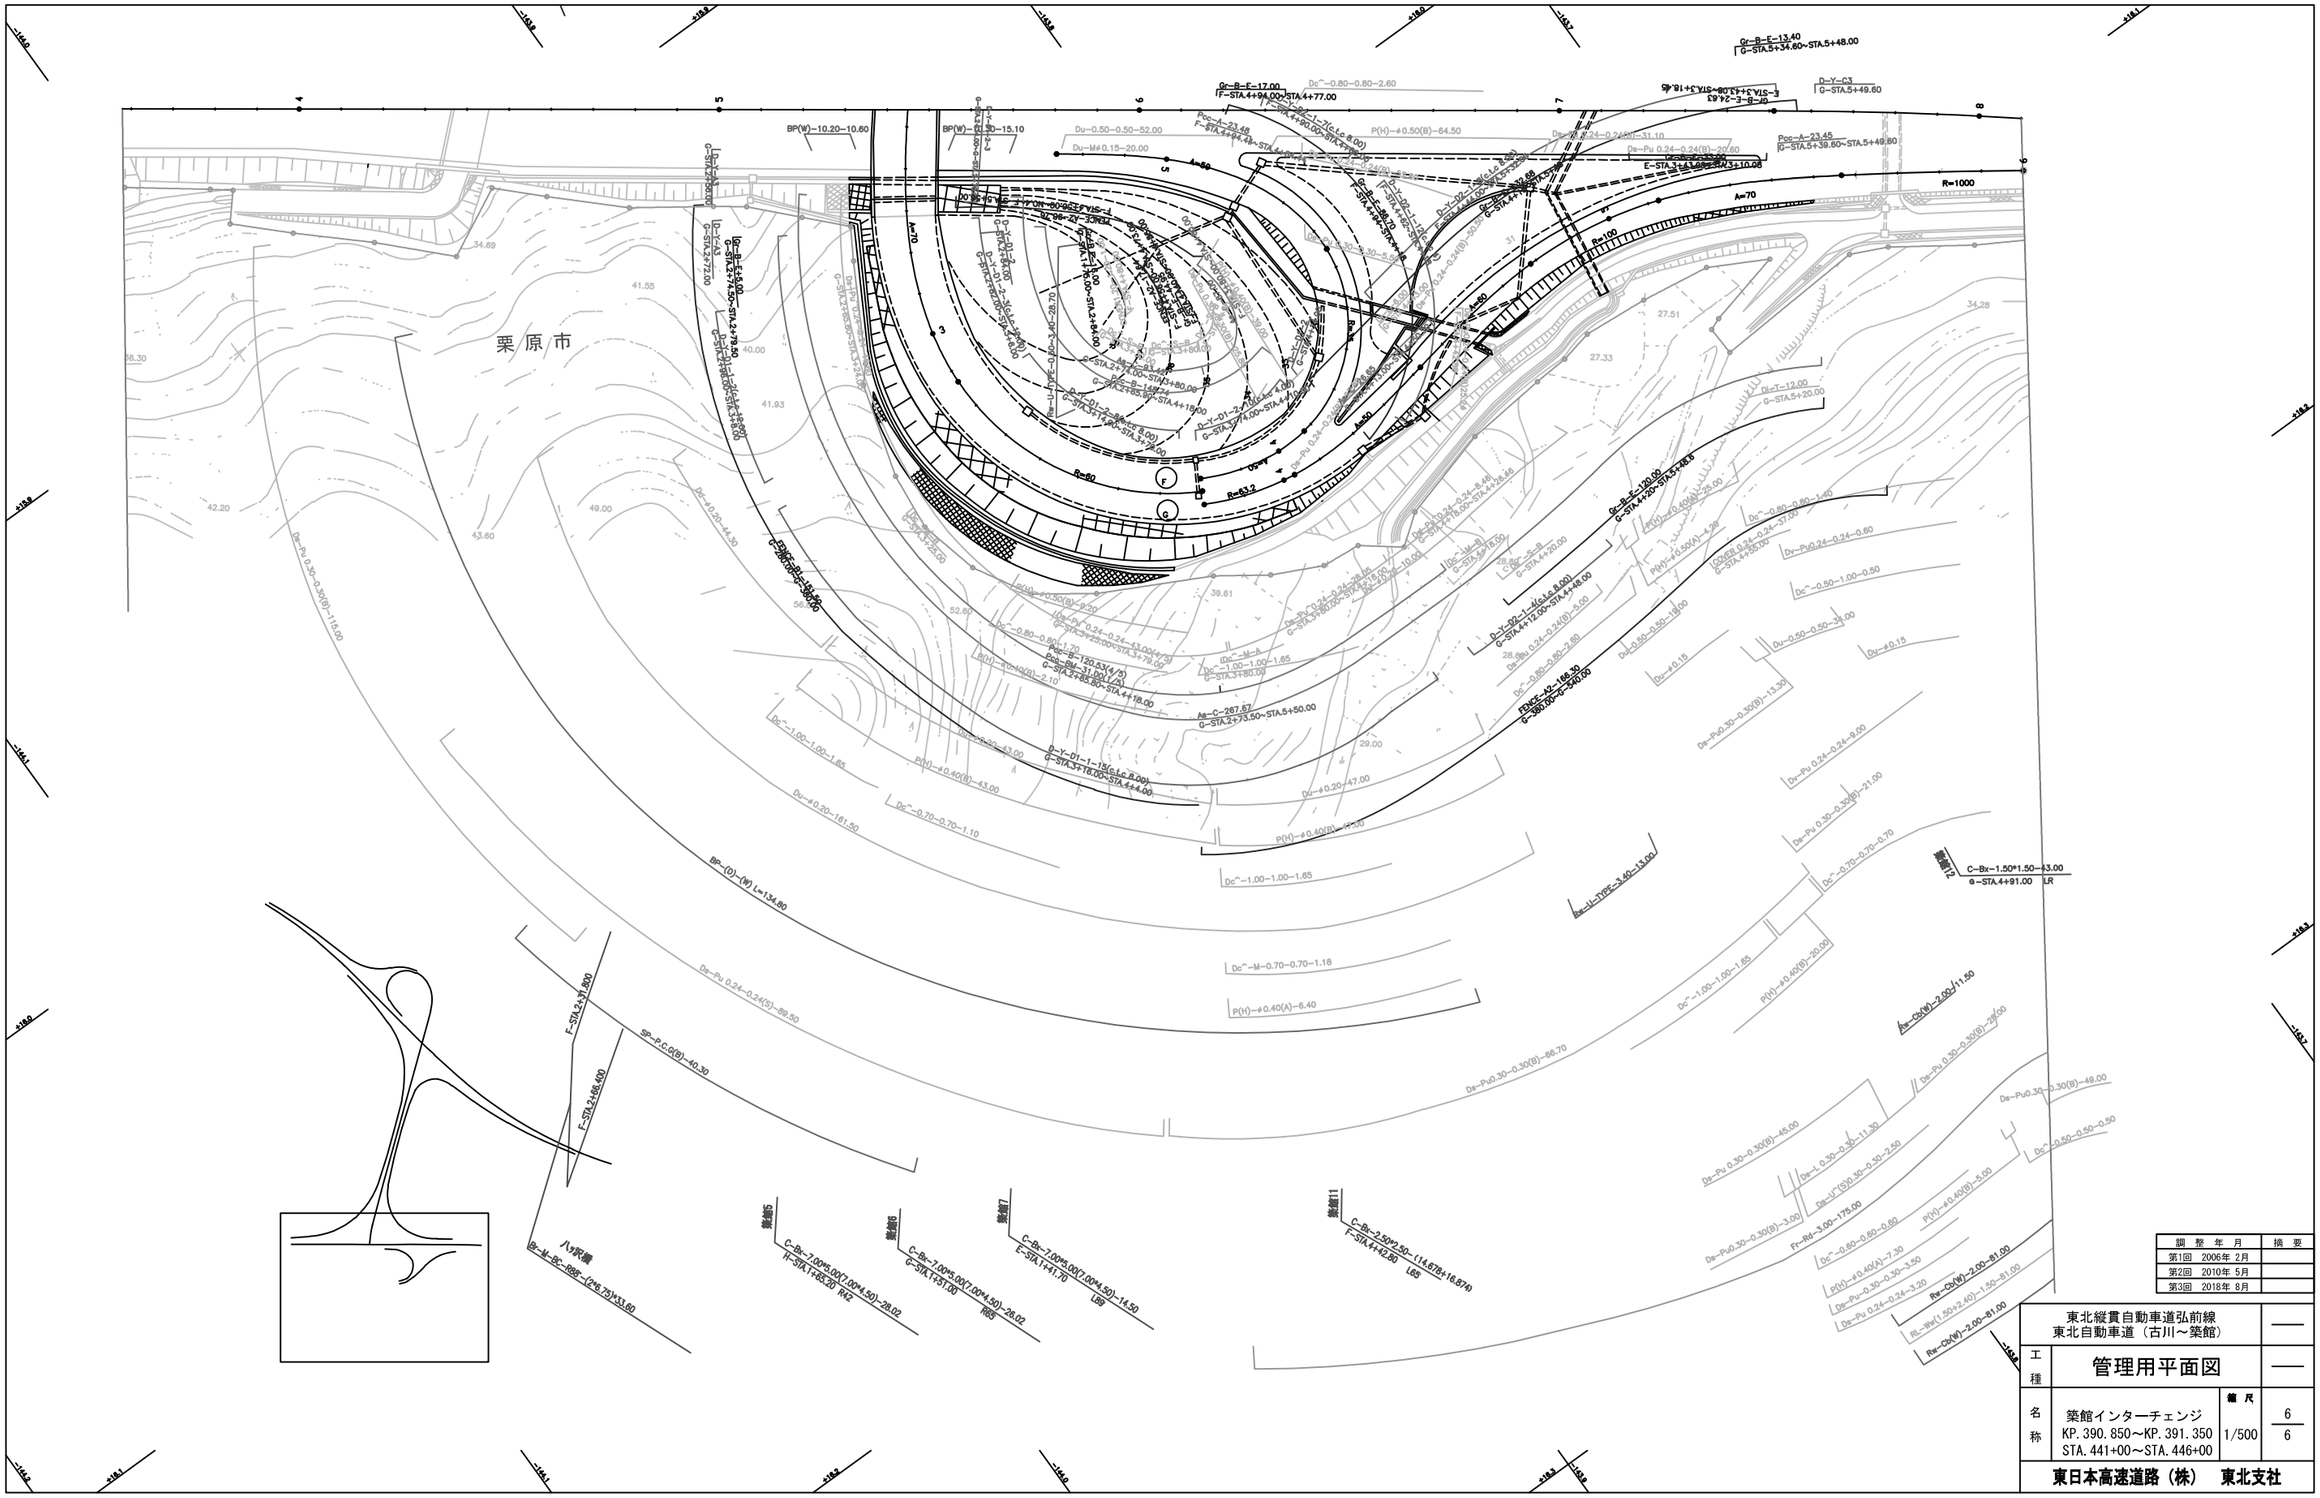

調 整 年 月	摘 要
第1回 2006年 2月	
第2回 2010年 5月	
第3回 2018年 8月	

東北縦貫自動車道弘前線
東北自動車道（古川～築館）

工種 管理用平面図

名称 築館インターチェンジ
KP. 390. 850～KP. 391. 350
STA. 441+00～STA. 446+00

縮尺 1/500

6/6

東日本高速道路（株） 東北支社

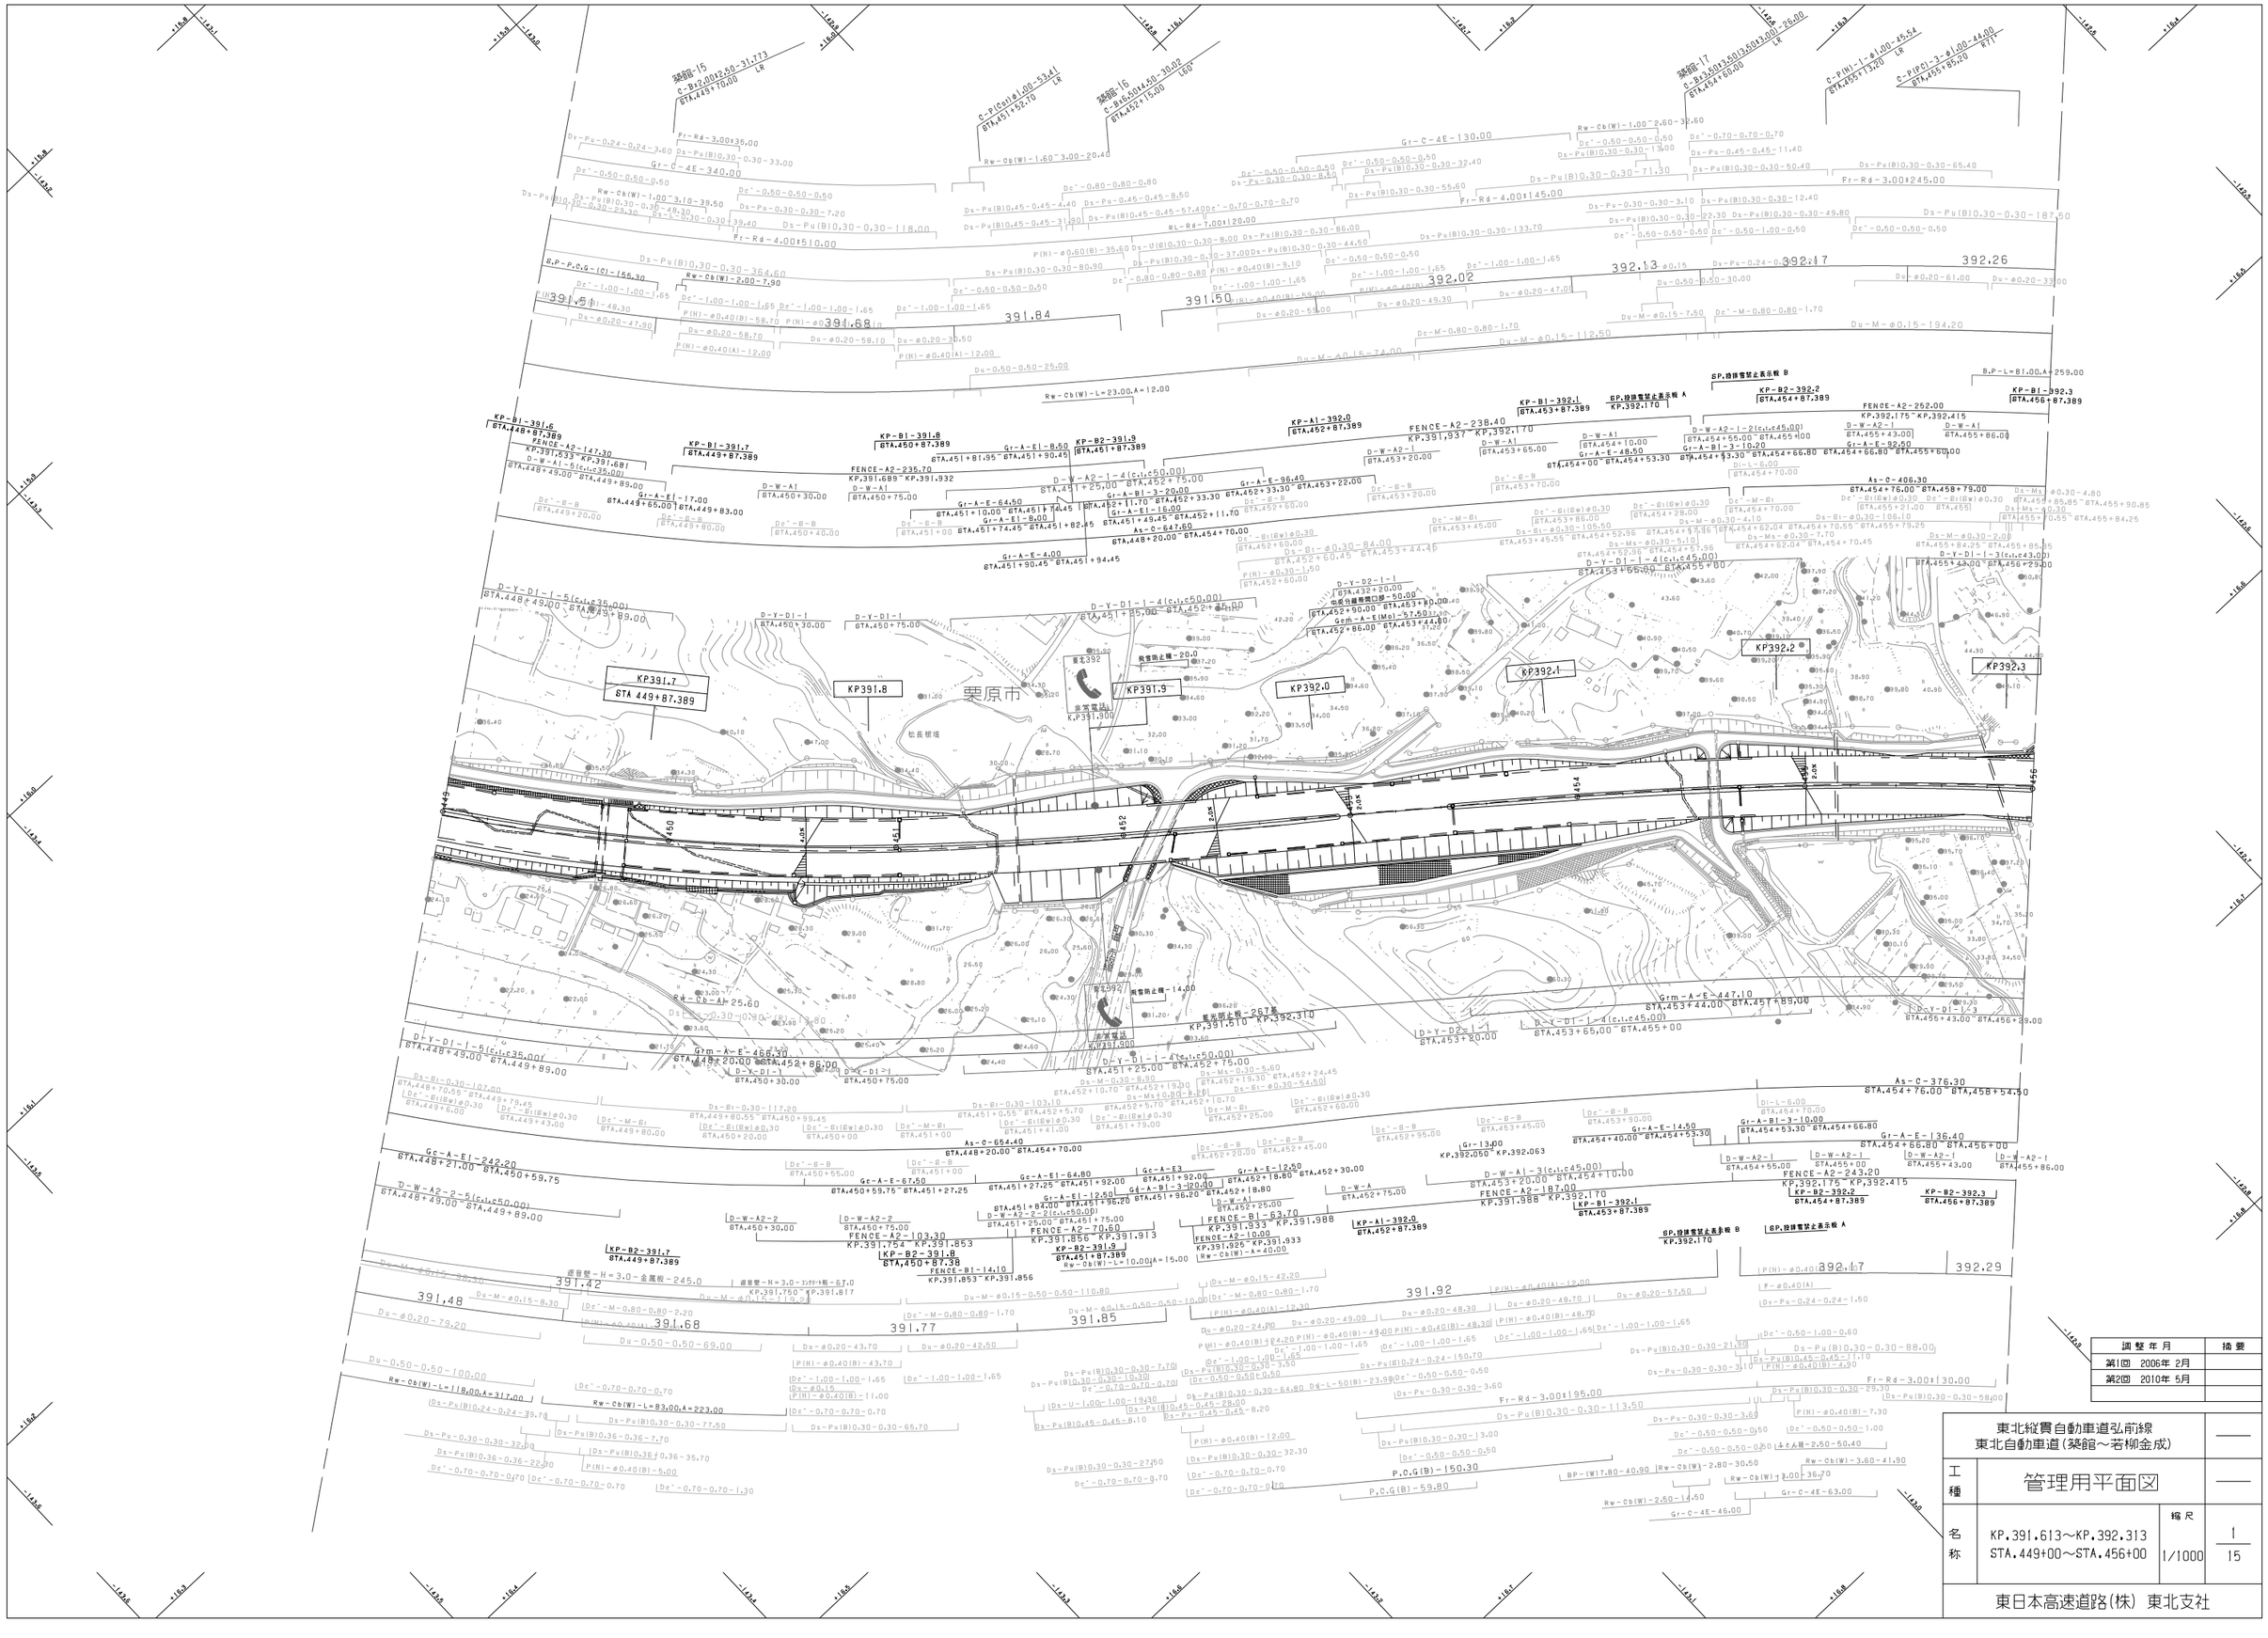
栗原市
KP391.7
STA 449+87.389
KP391.8
KP391.9
KP392.0
KP392.1
KP392.2
KP392.3
KP-B1-391.6
STA.448+87.389
KP-B1-391.7
STA.449+87.389
KP-B1-391.8
STA.450+87.389
KP-B2-391.9
STA.451+87.389
KP-A1-392.0
STA.452+87.389
KP-B1-392.1
STA.453+87.389
KP-B2-392.2
STA.454+87.389
KP-B1-392.3
STA.456+87.389
FENCE-A2-147.30
KP.391.533 KP.391.681
FENCE-A2-235.70
KP.391.685 KP.391.932
FENCE-A2-252.00
KP.392.175 KP.392.415
FENCE-A2-238.40
KP.391.937 KP.392.170
FENCE-A2-103.30
KP.391.754 KP.391.853
FENCE-A2-70.60
KP.391.856 KP.391.913
FENCE-B1-14.10
KP.391.853 KP.391.856
FENCE-B1-63.70
KP.391.933 KP.391.988
FENCE-A2-10.00
KP.391.925 KP.391.933
FENCE-A2-187.00
KP.391.988 KP.392.170
FENCE-A2-243.20
KP.392.175 KP.392.415
GP.路肩雪禁止表示板 A
KP.392.170
GP.路肩雪禁止表示板 B
KP.392.170
Fr-Rd-3.00×135.00
Fr-Rd-4.00×145.00
Fr-Rd-3.00×245.00
Fr-Rd-3.00×130.00
Fr-Rd-4.00×510.00
RL-Rd-7.00×120.00
Rw-Cb(W)-L=118.00,A=317.00
Rw-Cb(W)-L=83.00,A=223.00
Rw-Cb(W)-L=12.00
Rw-Cb(W)-L=23.00,A=12.00
Rw-Cb(W)-L=10.00,A=15.00
Rw-Cb(W)-L=40.00,A=259.00
Rw-Cb(W)-2.00-7.90
Rw-Cb(W)-1.00-3.10-39.50
Rw-Cb(W)-1.00-2.60-32.60
Rw-Cb(W)-1.60-3.00-20.40
Rw-Cb(W)-3.60-41.90
Rw-Cb(W)-2.50-14.50
Rw-Cb(W)-3.00-36.70
Rw-Cb(W)-2.80-30.50
Gr-C-4E-130.00
Gr-C-4E-340.00
Gr-C-4E-46.00
Gr-C-4E-63.00
Grm-A-E-466.20
Grm-A-E-447.10
Gr-A-E1-17.00
Gr-A-E1-8.00
Gr-A-E1-16.00
Gr-A-E1-45.45
Gr-A-E1-64.50
Gr-A-E1-96.40
Gr-A-E1-64.80
Gr-A-E1-67.50
Gr-A-E1-12.50
Gr-A-E1-12.50
Gr-A-E1-84.00
Gr-A-E1-25.00
Gr-A-E1-70.60
Gr-A-E1-103.20
Gr-A-E1-8.50
Gr-A-E1-4.00
Gr-A-E1-242.20
Gr-A-E3
Gr-A-B1-3-20.00
Gr-A-B1-3-11.70
Gr-A-B1-3-10.20
Gr-A-E-48.50
Gr-A-E-82.50
Gr-A-E-136.40
Gr-A-E-13.00
Gr-A-E-14.50
Gr-A-B1-3-10.00
As-C-654.40
As-C-647.60
As-C-406.30
As-C-376.30
D-Y-D1-1-5(c1,c35.00)
D-Y-D1-1-4(c1,c50.00)
D-Y-D1-1-3(c1,c43.00)
D-Y-D1-1-4(c1,c45.00)
D-Y-D1-1-5(c1,c35.00)
D-Y-D2-1-1
D-Y-D1-1-4(c1,c45.00)
D-W-A2-2-5(c1,c50.00)
D-W-A2-2-2(c1,c50.00)
D-W-A2-1-3(c1,c45.00)
D-W-A2-1-2(c1,c45.00)
D-W-A1-5(c1,c35.00)
D-W-A2-2
D-W-A2-1
D-W-A1
D-W-A
D-L-6.00
D-L-5.00
D-M-B1
D-M-A
D-Y-D1-1-3
D-Y-D1-1-5(c1,c35.00)
D-Y-D1-1-4(c1,c50.00)
D-Y-D1-1-4(c1,c45.00)
D-Y-D1-1-3(c1,c43.00)
D-Y-D2-1-1
D-W-A2-2
D-W-A2-1
D-W-A1
D-W-A
D-L-6.00
D-L-5.00
D-M-B1
D-M-A
Ds-Pu(B)0.30-0.30-364.60
Ds-Pu(B)0.30-0.30-48.30
Ds-Pu(B)0.30-0.30-20.30
Ds-Pu(B)0.30-0.30-139.40
Ds-Pu(B)0.30-0.30-118.00
Ds-Pu(B)0.30-0.30-80.90
Ds-Pu(B)0.30-0.30-8.00
Ds-Pu(B)0.30-0.30-44.50
Ds-Pu(B)0.30-0.30-133.70
Ds-Pu(B)0.30-0.30-71.30
Ds-Pu(B)0.30-0.30-55.60
Ds-Pu(B)0.30-0.30-32.40
Ds-Pu(B)0.30-0.30-50.40
Ds-Pu(B)0.30-0.30-65.40
Ds-Pu(B)0.30-0.30-187.50
Ds-Pu(B)0.30-0.30-3.10
Ds-Pu(B)0.30-0.30-12.40
Ds-Pu(B)0.30-0.30-22.30
Ds-Pu(B)0.30-0.30-49.80
Ds-Pu(B)0.45-0.45-4.40
Ds-Pu(B)0.45-0.45-57.40
Ds-Pu(B)0.45-0.45-31.80
Ds-Pu-0.45-0.45-8.50
Ds-Pu-0.30-0.30-7.20
Ds-Pu-0.45-0.45-11.40
Ds-Pu-0.30-0.30-3.10
Ds-Pu-0.24-0.24-3.60
Ds-Pu-0.24-0.24-39.70
Ds-Pu-0.30-0.30-32.00
Ds-Pu-0.30-0.30-3.60
Ds-Pu-0.30-0.30-13.00
Ds-Pu-0.30-0.30-29.30
Ds-Pu-0.30-0.30-58.00
Ds-Pu-0.30-0.30-4.10
Ds-Pu-0.30-0.30-21.30
Ds-Pu-0.30-0.30-88.00
Ds-Pu(B)0.36-0.36-7.70
Ds-Pu(B)0.36-0.36-22.30
Ds-Pu(B)0.36-0.36-35.70
Ds-Pu(B)0.30-0.30-77.50
Ds-Pu(B)0.30-0.30-65.70
Ds-Pu(B)0.30-0.30-27.50
Ds-Pu(B)0.30-0.30-32.30
Ds-Pu(B)0.30-0.30-64.80
Ds-Pu(B)0.45-0.45-28.00
Ds-Pu(B)0.45-0.45-8.10
Ds-Pu(B)0.45-0.45-8.20
Ds-Pu(B)0.30-0.30-7.70
Ds-Pu(B)0.30-0.30-10.30
Ds-Pu(B)0.30-0.30-29.30
Ds-Pu(B)0.30-0.30-58.00
Ds-Pu(B)0.30-0.30-107.00
Ds-Pu(B)0.30-0.30-103.10
Ds-Pu(B)0.30-0.30-117.20
Ds-Pu(B)0.30-0.30-54.50
Ds-Pu(B)0.30-0.30-187.50
Ds-Pu(B)0.30-0.30-168.10
Ds-Pu(B)0.30-0.30-106.10
Ds-Pu(B)0.30-0.30-105.50
Ds-Pu(B)0.30-0.30-5.10
Ds-Pu(B)0.30-0.30-7.10
Ds-Pu(B)0.30-0.30-21.30
Ds-Pu(B)0.30-0.30-88.00
Ds-Pu(B)0.45-0.45-1.10
Ds-Pu(B)0.45-0.45-8.25
Ds-Pu(B)0.45-0.45-85.85
Ds-Pu(B)0.45-0.45-90.85
Ds-Pu(B)0.45-0.45-84.25
Ds-Pu(B)0.45-0.45-85.85
Ds-Ms-0.30-4.80
Ds-Ms-0.30-4.10
Ds-Ms-0.30-7.70
Ds-Ms-0.30-2.00
Ds-Ms-0.30-5.10
Ds-M-0.30-2.00
Ds-M-0.30-4.80
Ds-M-0.30-106.10
Ds-M-0.30-7.70
Ds-M-0.30-5.10
Ds-M-0.30-29.30
Ds-M-0.30-58.00
Ds-M-0.30-21.30
Ds-M-0.30-88.00
Ds-M-0.30-3.10
Ds-M-0.30-3.60
Ds-M-0.30-13.00
Ds-M-0.30-29.30
Ds-M-0.30-58.00
Ds-M-0.30-107.00
Ds-M-0.30-103.10
Ds-M-0.30-117.20
Ds-M-0.30-54.50
Ds-M-0.30-8.90
Ds-M-0.30-5.60
Ds-M-0.30-24.45
Ds-M-0.30-15.30
Ds-M-0.30-10.70
Ds-M-0.30-19.30
Ds-M-0.30-5.70
Ds-M-0.30-25.00
Ds-M-0.30-79.45
Ds-M-0.30-43.00
Ds-M-0.30-99.45
Ds-M-0.30-20.00
Ds-M-0.30-1.00
Ds-M-0.30-41.00
Ds-M-0.30-79.00
Ds-M-0.30-55.00
Ds-M-0.30-107.00
Ds-M-0.30-117.20
Ds-M-0.30-80.55
Ds-M-0.30-99.45
Ds-M-0.30-20.00
Ds-M-0.30-1.00
Ds-M-0.30-41.00
Ds-M-0.30-79.00
Ds-M-0.30-55.00
Ds-M-0.15-8.30
Ds-M-0.15-0.50-0.50-110.80
Ds-M-0.15-0.50-0.50-5.00
Ds-M-0.15-42.20
Ds-M-0.15-43.70
Ds-M-0.15-42.50
Ds-M-0.15-79.20
Ds-M-0.15-69.00
Ds-M-0.15-74.00
Ds-M-0.15-112.50
Ds-M-0.15-194.20
Ds-M-0.15-61.00
Ds-M-0.15-33.00
Ds-M-0.15-7.50
Ds-M-0.15-30.00
Ds-M-0.15-4.00
Ds-M-0.15-94.45
Ds-M-0.15-90.45
Ds-M-0.15-82.45
Ds-M-0.15-75.00
Ds-M-0.15-45.00
Ds-M-0.15-43.00
Ds-M-0.15-29.00
Ds-M-0.15-50.80
Ds-M-0.15-50.00
Ds-M-0.15-50.00
Ds-M-0.15-50.00

東北縦貫自動車道弘前線
東北自動車道（築館～若柳金成）

工種：管理用平面図

名称：KP.392.313～KP.393.113
STA.456+00～STA.464+00

縮尺：1/1000

2
15

東日本高速道路(株) 東北支社

調整年月	摘要
第1回 2006年 2月	
第2回 2010年 5月	
第3回 2018年 6月	

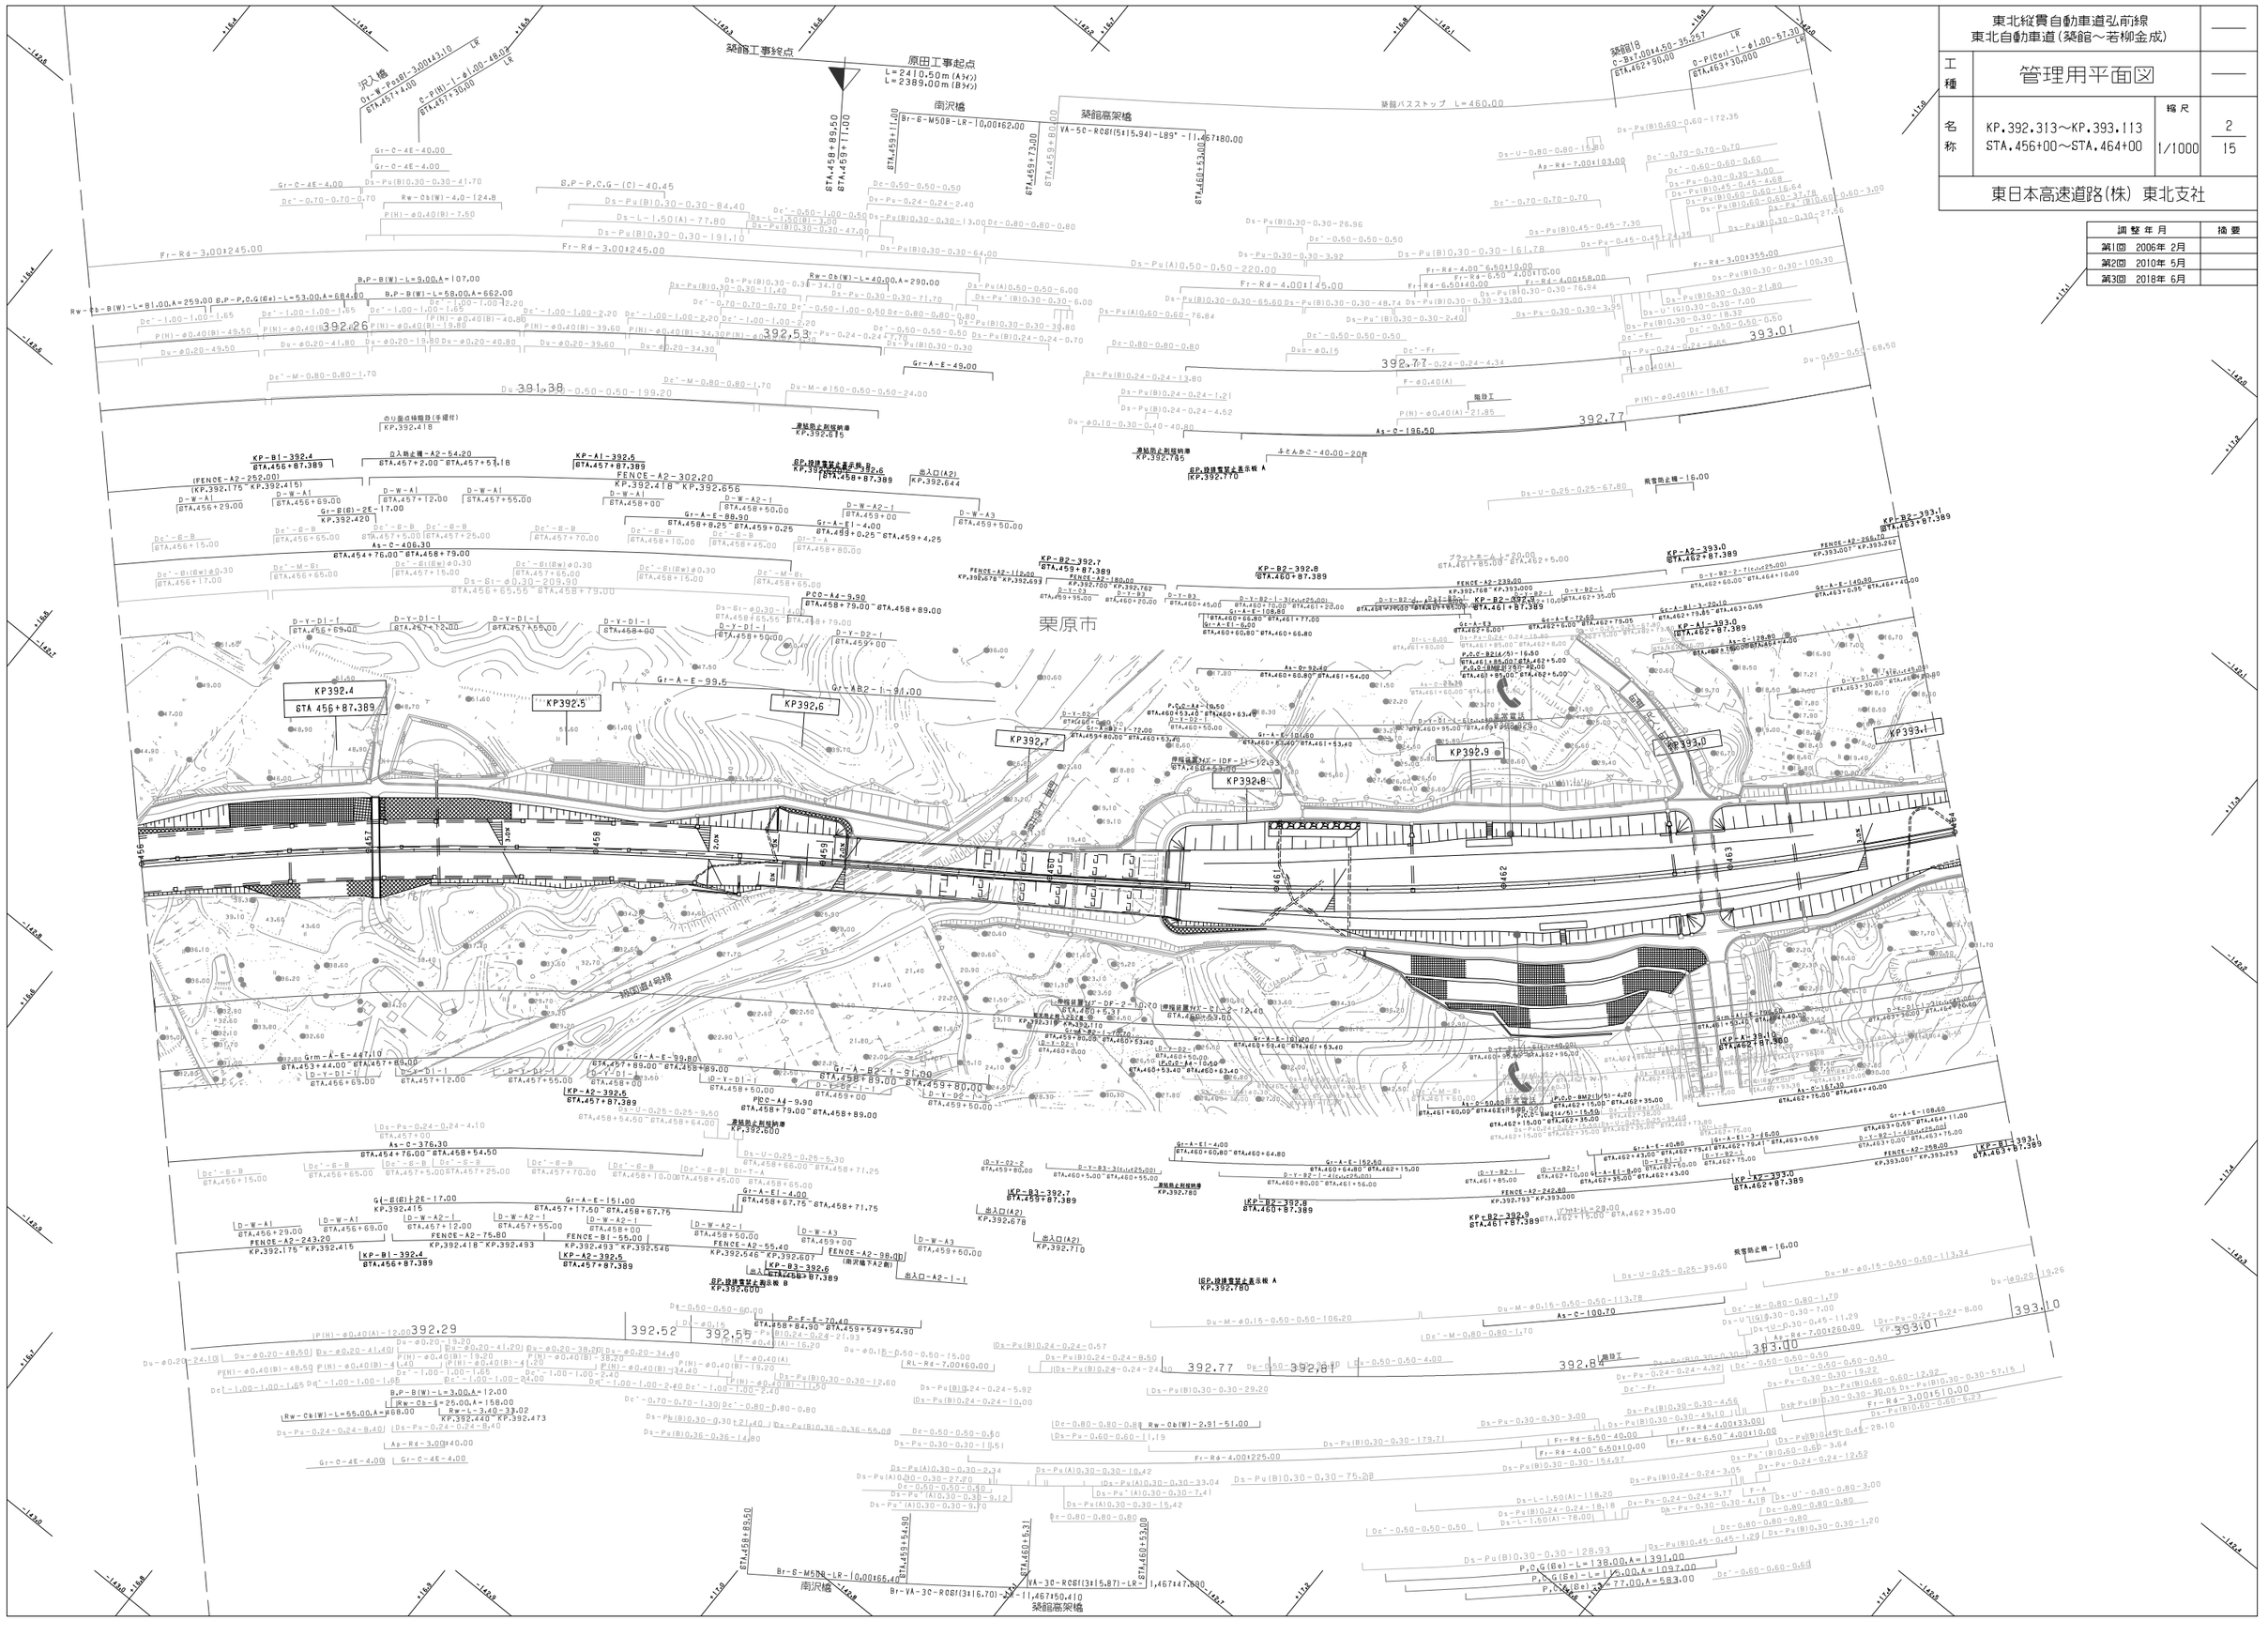

栗原市
築館町

KP393.2
KP393.3
KP393.4
KP393.5
KP393.6
KP393.7
KP393.8
KP393.9

調整年月	摘要
第1回 2006年 2月	
第2回 2010年 5月	

東北縦貫自動車道弘前線
東北自動車道（築館～若柳金成）

工種	管理用平面図		
名称	KP.393.113～KP.393.913 STA.464+00～STA.472+00	縮尺 1/1000	3/15

東日本高速道路(株) 東北支社

東北縦貫自動車道弘前線
東北自動車道（築館～若柳金成）

工種	管理用平面図		
名称	KP.393.913～KP.394.713 STA.472+00～STA.480+00	縮尺 1/1000	4/15

東日本高速道路（株）　東北支社

調整年月	摘要
第1回　2006年 2月	
第2回　2010年 5月	

栗原市 築館町

KP394.0 STA.472+87.389
KP394.1
KP394.2
KP394.3
KP394.4
KP394.5
KP394.6
KP394.7

東北縦貫自動車道弘前線 東北自動車道（築館～若柳金成）			——
工種	管理用平面図		——
名称	KP.394.713～KP.395.513 STA.480+00～STA.488+00	縮尺 1/1000	5 15
東日本高速道路（株） 東北支社			

調整年月	摘要
第1回 2006年 2月	
第2回 2010年 5月	
第3回 2016年 1月	

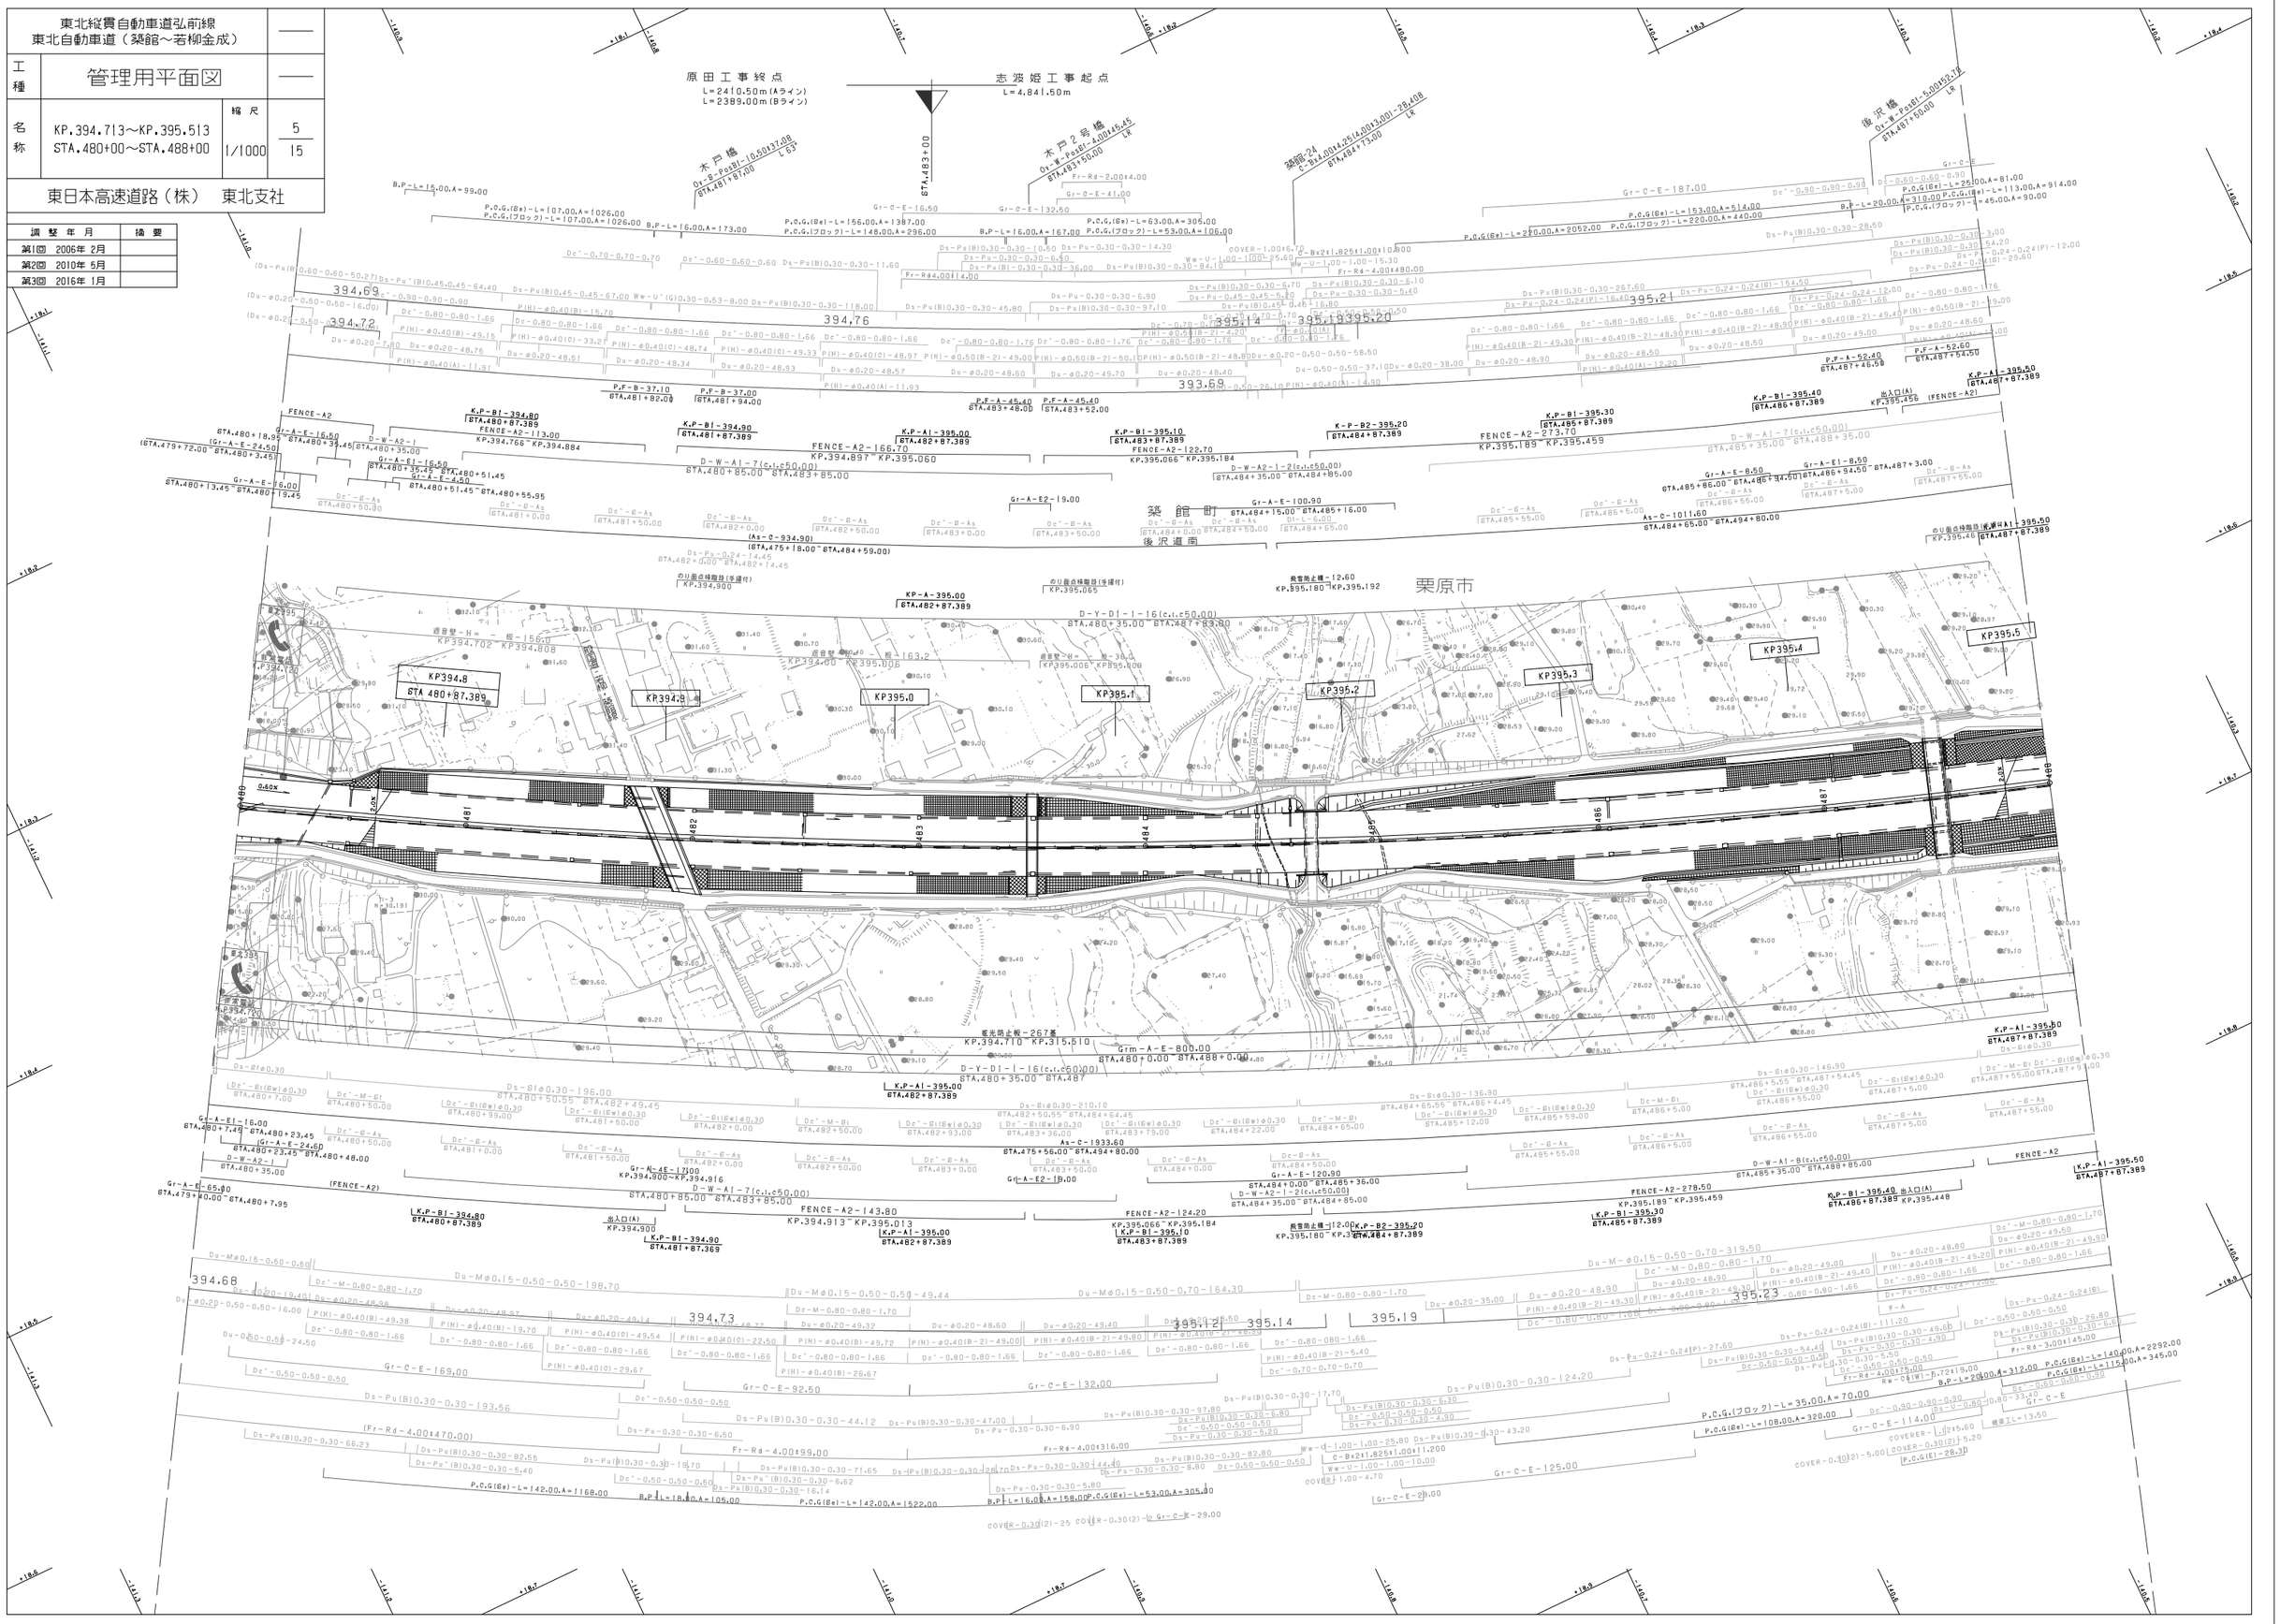

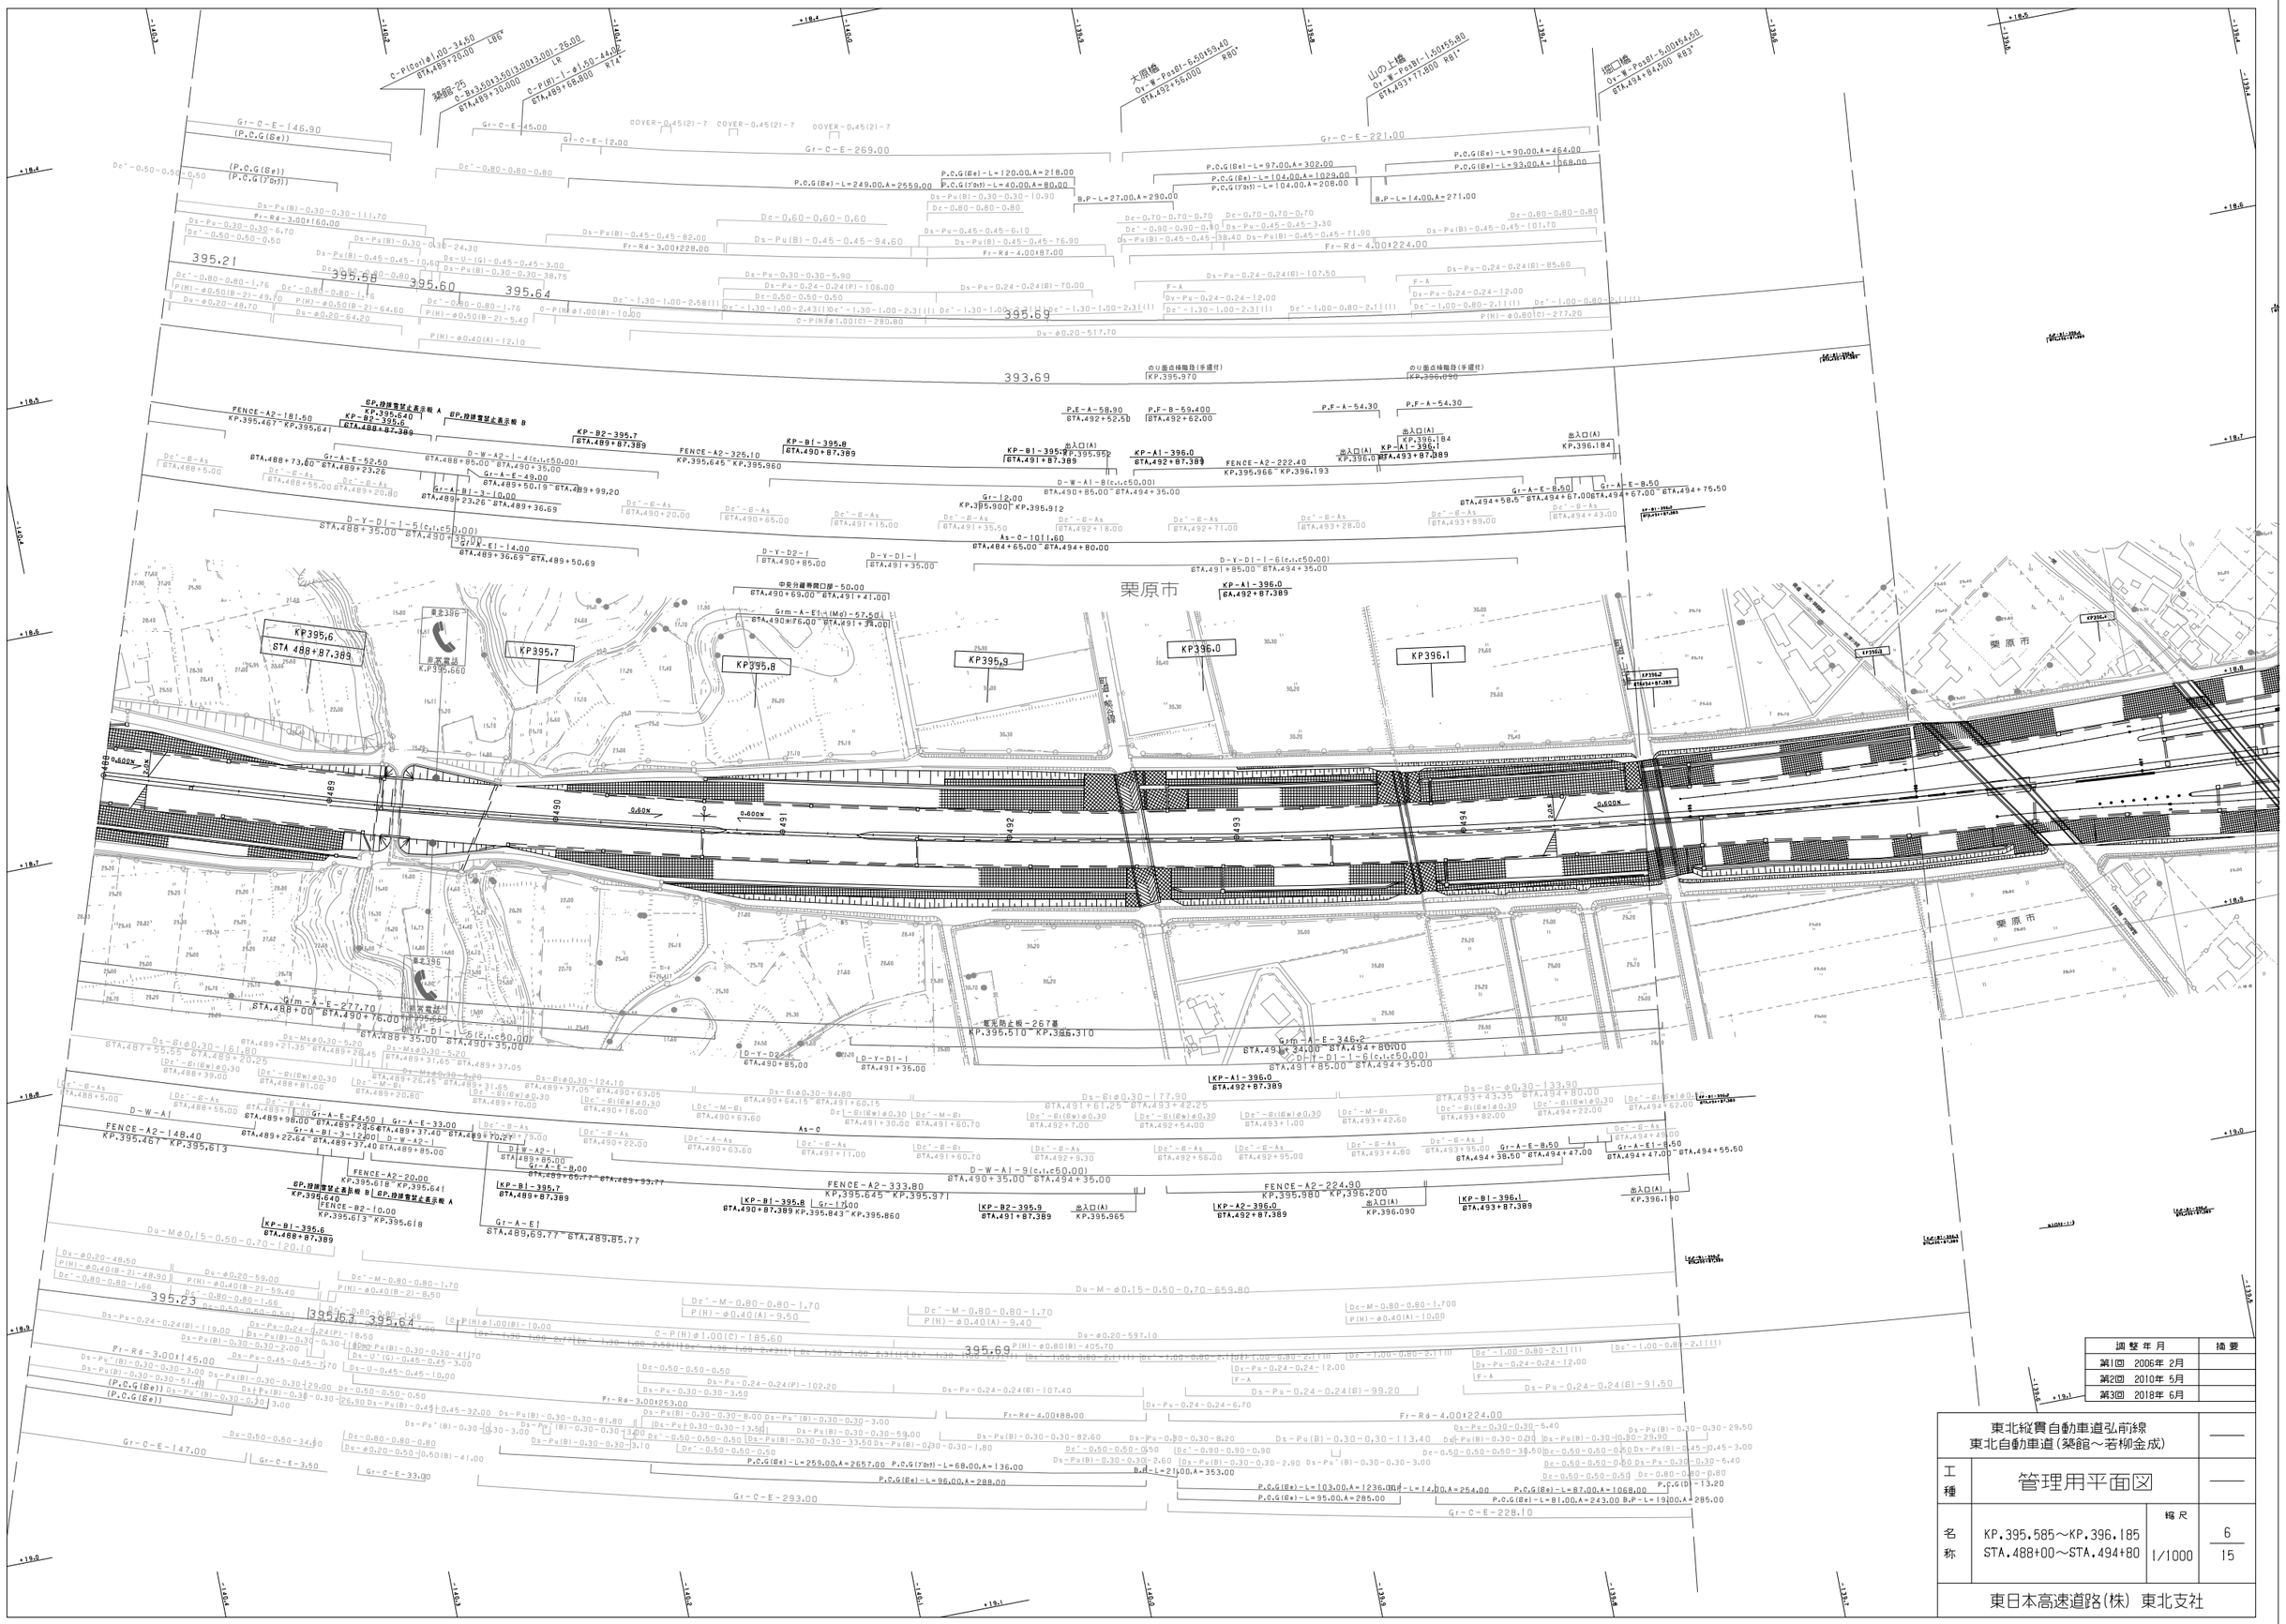

調整年月	摘要
第1回 2006年 2月	
第2回 2010年 5月	
第3回 2018年 6月	

東北縦貫自動車道弘前線
東北自動車道(築館～若柳金成)

工種	管理用平面図		
名称	KP.395.585～KP.396.185 STA.488+00～STA.494+80	縮尺 1/1000	6 15

東日本高速道路(株) 東北支社

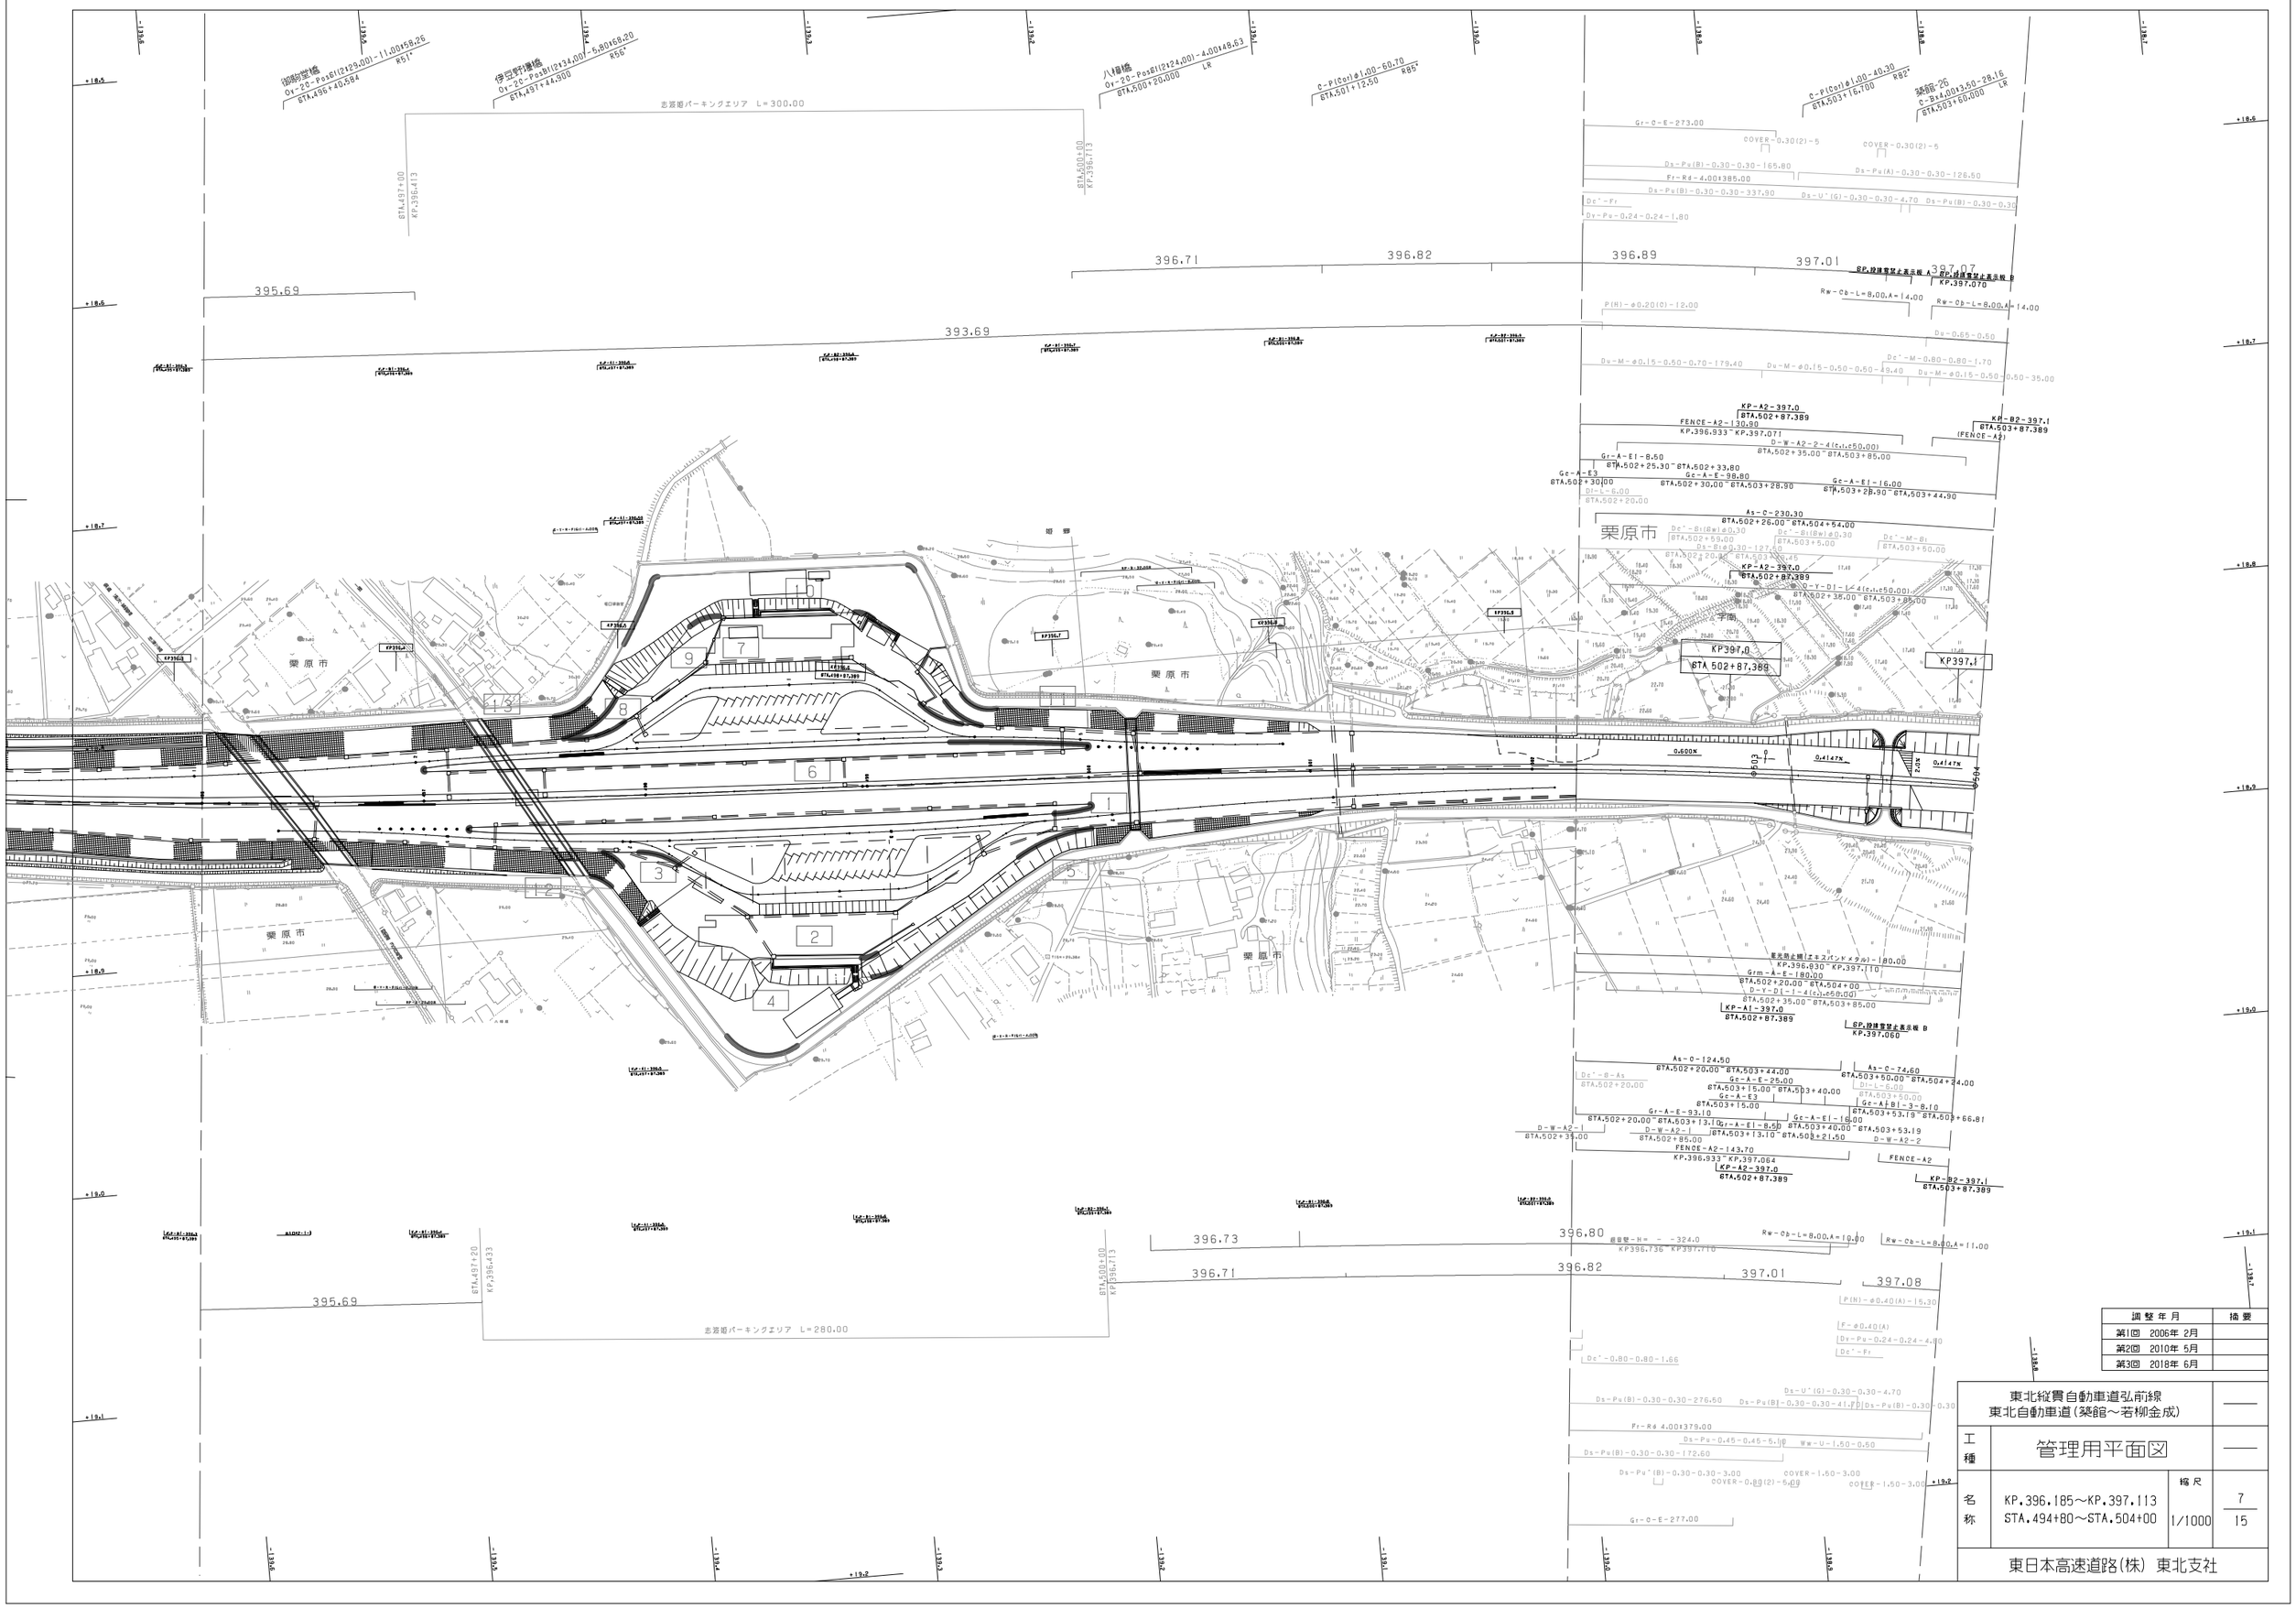

調整年月	摘要
第1回 2006年 2月	
第2回 2010年 5月	
第3回 2018年 6月	

東北縦貫自動車道弘前線
東北自動車道（築館～若柳金成）

工種：管理用平面図

名称：KP.396.185～KP.397.113
STA.494+80～STA.504+00

縮尺：1/1000

7
15

東日本高速道路(株) 東北支社

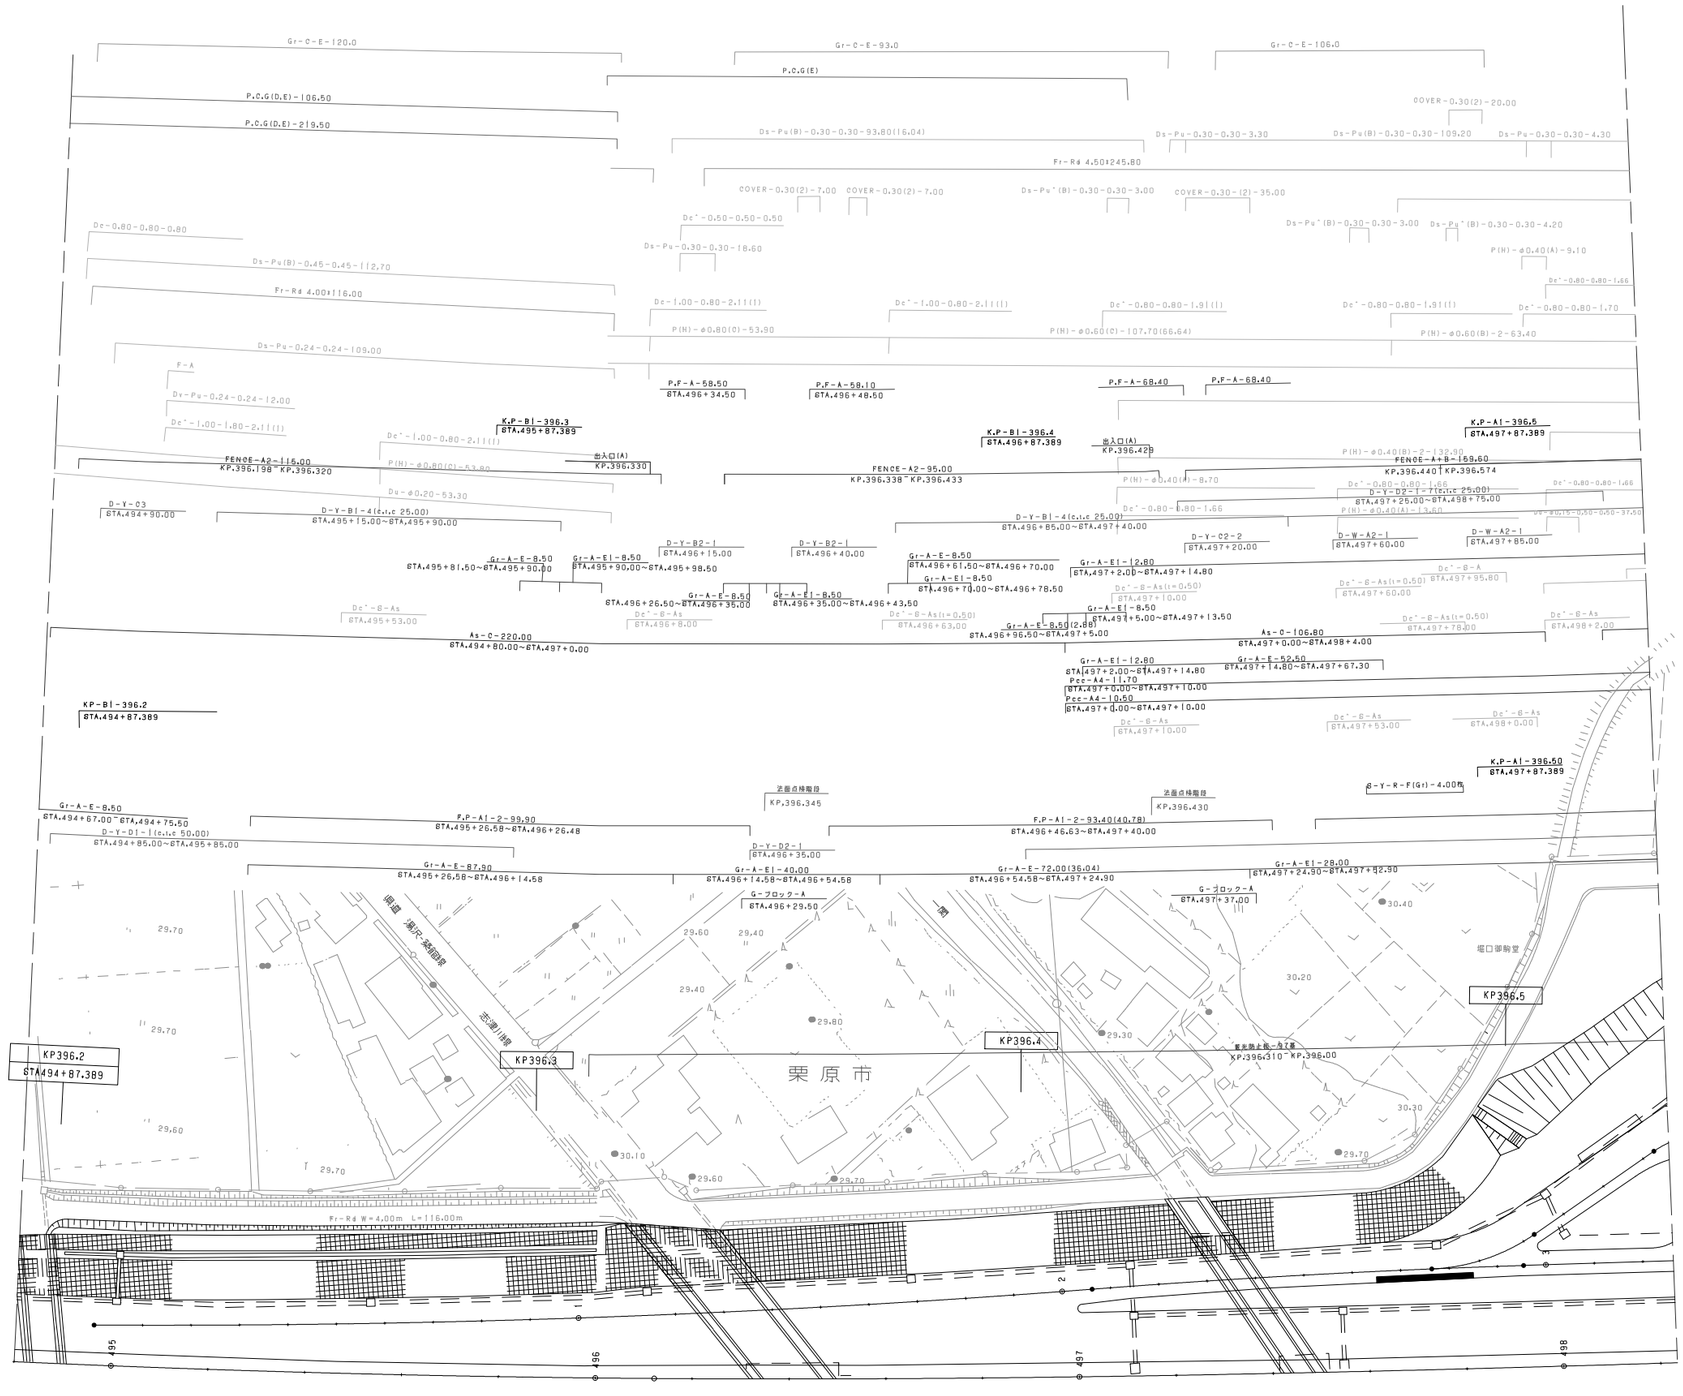

調整年月	
第1回 2006年 2月	
第2回 2010年 5月	
第3回 2018年 6月	

東北縦貫自動車道弘前線
東北自動車道（築館～若柳金成）

工種	管理用平面図		
名称	志波姫パーキングエリア KP.396.185～KP.396.530 STA.494+80～STA.498+20	縮尺 1/500	1 4

東日本高速道路（株） 東北支社

栗原市

八幡原

Fr-Rd W=4.00m L=109.00m

F-P-A2-I-46.60
STA.494+80.00~STA.495+26.58

Grm-A-E-46.60
STA.494+80.00~STA.495+26.58

Gr-A-E-96.00
STA.495+26.58~STA.496+26.58

Gr-A-EI-40.00
STA.496+26.58~STA.496+66.58

Gr-A-E-72.00(19.20)
STA.496+66.58~STA.497+36.90

Gr-A-EI-30.00
STA.497+36.90~STA.497+64.90

G-ブロック-A
STA.497+52.60

G-ブロック-A
STA.496+51.58

D-Y-D1-I-3(c.t.c 50.00)
STA.494+85.00~STA.495+85.00

D-Y-D2-I
STA.496+35.00

Ds-PU-0.24-0.24-31.3
STA.496+8.70~STA.496+40.00

Dv-Pu-0.24-0.24-3.50

出入口A2-I-I

KP-BI-396.2
STA.494+87.389

K.P-AI-396.5
STA.497+87.389

Gr-A-EI-16.50
STA.497+22.00~STA.497+38.50

Ds-BI ø0.30-I67.8
STA.494+80.00~STA.496+50.95

Ds-BI ø0.30-I00.5
STA.496+52.05~STA.497+53.45

Ds-BI ø0.30-I42.7
STA.497+54.55~STA.499+0.00

Dc'-BI(Bw) ø0.30
STA.495+52.00

Dc'-BI(Bw) ø0.30
STA.496+1.00

Dc'-BI(Bw) ø0.30
STA.497+3.00

Dc'-BI(Bw) ø0.30
STA.498+0.00

Dc'-M-BI
STA.495+2.70

Dc'-M-BI
STA.497+54.00

Dc'-B-As
STA.497+32.00

Dc'-B-As
STA.497+80.00

Pcc-A-I4.70
STA.STA.497+20.00~STA.497+30.00

Gr-A-E-80.60
STA.497+38.50~STA.498+19.05

Pcc-A-II.70
STA.STA.497+20.00~STA.497+30.00

Gr-A-E-8.50
STA.496+89.50~STA.496+98.00

Gr-A-EI-8.50
STA.496+81.00~STA.496+89.50

Gr-A-EI-8.50
STA.497+26.00~STA.497+34.50

Gr-A-EI-114.50
STA.497+22.00~STA.497+36.45

As-O-240.00
STA.494+80.00~STA.497+20.00

Gr-A-EI-8.50
STA.495+96.00~STA.496+4.50

Gr-A-E-8.50
STA.496+4.50~STA.496+13.00

Gr-A-EI-8.50
STA.496+36.00~STA.496+44.50

Gr-A-E-8.50
STA.496+44.50~STA.496+53.00

Gr-A-E-8.50
STA.497+34.50~STA.497+43.00

As-O-106.20
STA.497+20.00~STA.498+20.00

Dc'-B-As
STA.495+2.70

Dc'-B-As
STA.495+32.50

Dc'-B-As
STA.495+92.00

Dc'-B-As
STA.496+51.00

Dc'-B-As(i=0.50)
STA.496+93.00

Dc'-B-As(i=0.50)
STA.497+30.00

Dc'-B-As(i=0.50)
STA.497+80.00

Dc'-B-A
STA.498+13.00

Dc'-M-0.80-0.80-1.70

P(N)-ø0.40(A)-10.10

D-Y-CI
STA.495+30.00

D-Y-B1-5(c.t.c 25.00)
STA.495+55.00~STA.496+55.00

Du-0.50-0.70-46.00

D-Y-B2-I
STA.496+80.00

D-Y-BI
STA.497+5.00

D-Y-G2-2
STA.497+20.00

D-W-A2-I
STA.497+60.00

D-W-A2-I
STA.497+85.00

D-Y-B2-I
STA.497+30.00

Du-0.50-0.70-25.50

Dc'-M-0.80-0.80-1.70

D-Y-BI
STA.497+80.00

Du-0.50-0.50-13.00

Dc'-M-0.80-0.80-1.70

FENCE-A2-160.00
KP.396.205~KP.396.367

FENCE-A2-95.00
KP.396.383~KP.396.478

Du-M-0.15-0.50-0.70-255.40

FENCE-A+B-140.00
KP.396.485~KP.396.580

K.P-BI-396.2
STA.495+87.389

Dc'-1.00-0.80-2.11(I)

Dc'-1.00-0.80-2.11(I)

K.P-BI-396.3
STA.495+87.389

Dc'-1.00-0.80-2.11(I)

出入口(A)
KP.396.470

K.P-AI-396.5
STA.497+87.389

Dv-Pu-0.24-0.24-12.00

F-A

P(N)-ø0.40(A)-14.0

Dc'-0.80-0.80-1.66

FENCE-A2-6.00
STA.497+65.00~STA.497+74.00

Dc'-0.80-0.80-1.66

Ds-Pu-0.24-0.24(P)-141.20

P(N)-ø0.40(A)-8.40

Fr-Rd 4.00×109.00

Dc'-1.00-0.80-2.11(I)

Dc'-0.80-0.80-1.91(I)

Dc'-0.80-0.80-1.91(W)-ø0.40(A)-11.60

Ds-Pu(B)-0.30-0.30-103.20

P(N)-ø0.80(C)-58.80

P(N)-ø0.60(C)-134.30(70.32)

P(N)-ø0.60(B)-2-65.00

Ds-Pu-0.24-0.24(B)-0.60

Dc-0.80-0.80-0.80

Fr-Rd 4.00×63.00

Fr-Rd 4.50×202.20

Ds-Pu-0.30-0.30-23.70

Ds-Pu(B)-0.30-0.30-120.80

P.O.G(D,E)-241.40

Gr-C-E-160.3

Ds-Pu(B)-0.30-0.30-64.60

Ds-Pu(B)-0.30-0.30-76.60(43.59)

Ds-Pu-0.30-0.30-13.30

Ds-Pu(B)-0.30-0.30-3.00

Dc'-0.50-0.50-0.50

Ds-Pu(B)-0.30-0.30-3.00

Ds-Pu(B)-0.30-0.30-3.00

P.O.G(E)

RL-Ww-U-5.26-2.46

Gr-C-E

Gr-C-E-95.0

Gr-C-E-33.0

Gr-C-E-29.0

Gr-C-E-109.0

調整年月	
第1回 2006年 2月	
第2回 2010年 5月	
第3回 2018年 6月	

東北縦貫自動車道弘前線
東北自動車道（桑館～若柳金成）

工種：管理用平面図

名称：志波姫パーキングエリア
KP.396.185～KP.396.530
STA.494+80～STA.498+20

縮尺：1/500

2/4

東日本高速道路（株） 東北支社

調整年月	
第1回 2006年 2月	
第2回 2010年 5月	
第3回 2018年 6月	

東北縦貫自動車道弘前線 東北自動車道（桑館～若柳金成）		——
工種	管理用平面図	——
名称	志波姫パーキングエリア KP.396.530～KP.396.930 STA.498+20～STA.502+20	縮尺 1/500
		3/4

東日本高速道路（株） 東北支社

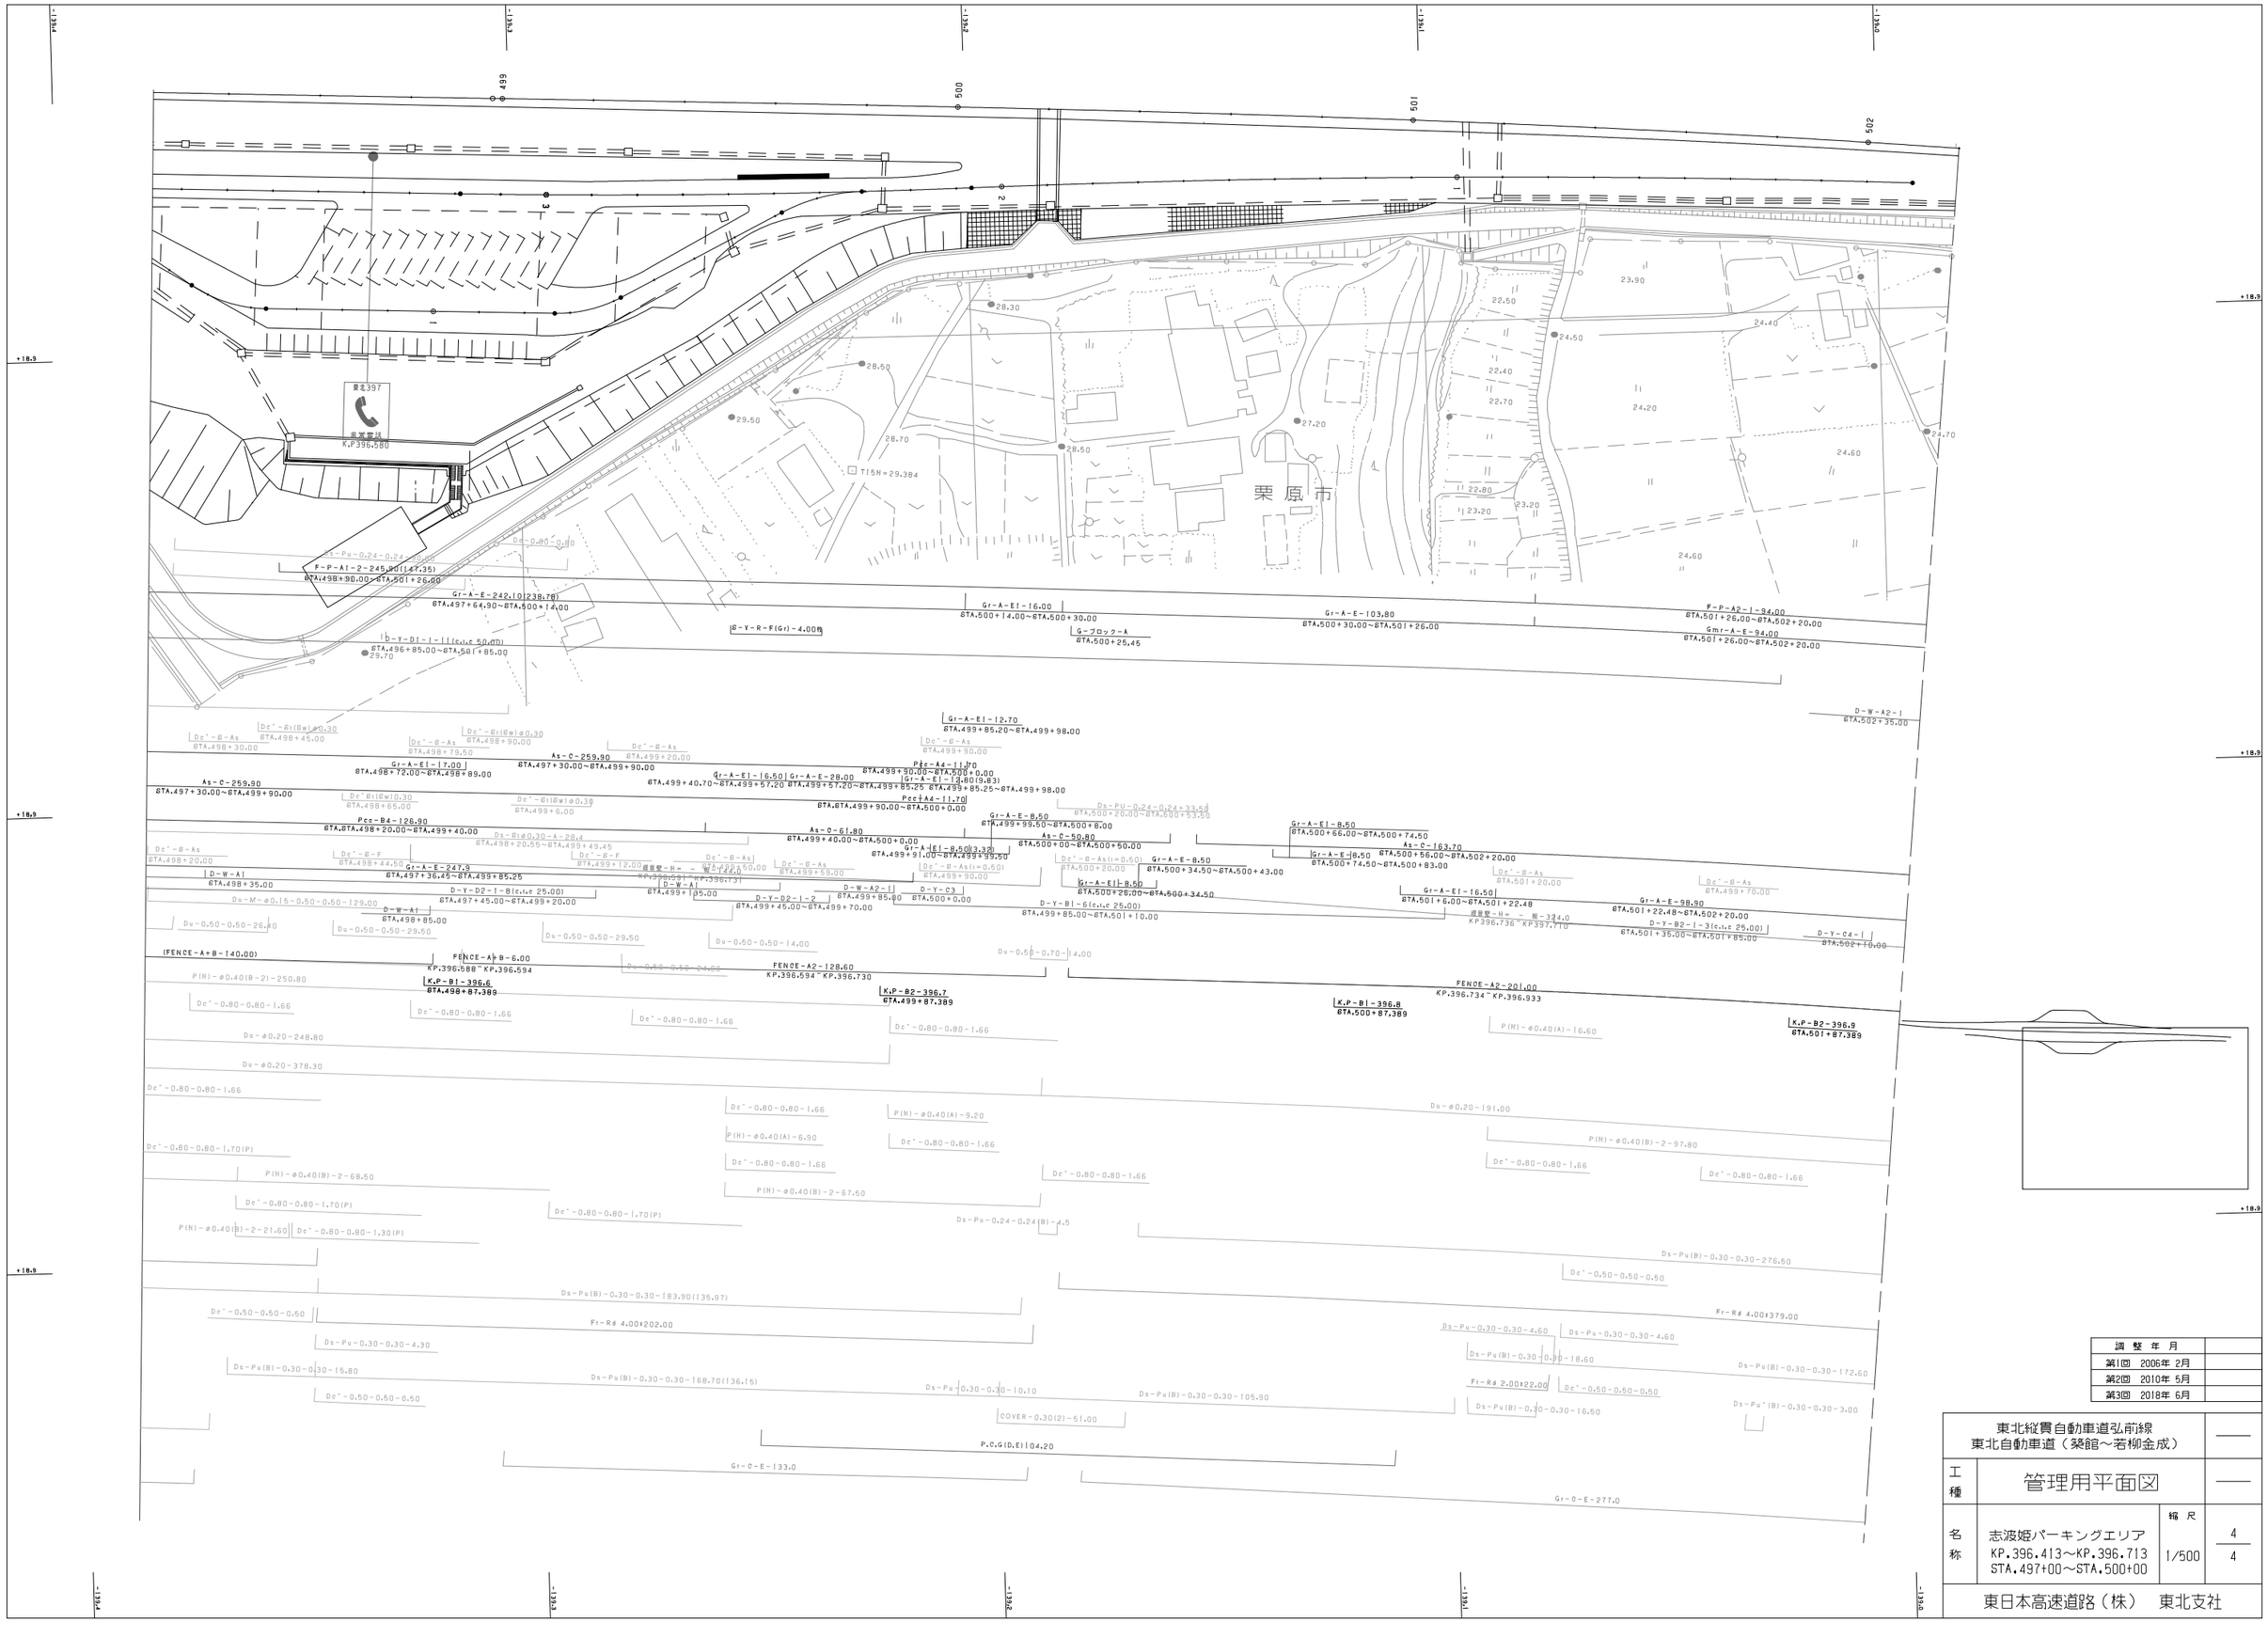

調整年月	
第1回 2006年 2月	
第2回 2010年 5月	
第3回 2018年 6月	

東北縦貫自動車道弘前線
東北自動車道（桑館～若柳金成）

工種：管理用平面図

名称：志波姫パーキングエリア
KP.396.413～KP.396.713
STA.497+00～STA.500+00

縮尺：1/500

4/4

東日本高速道路（株） 東北支社

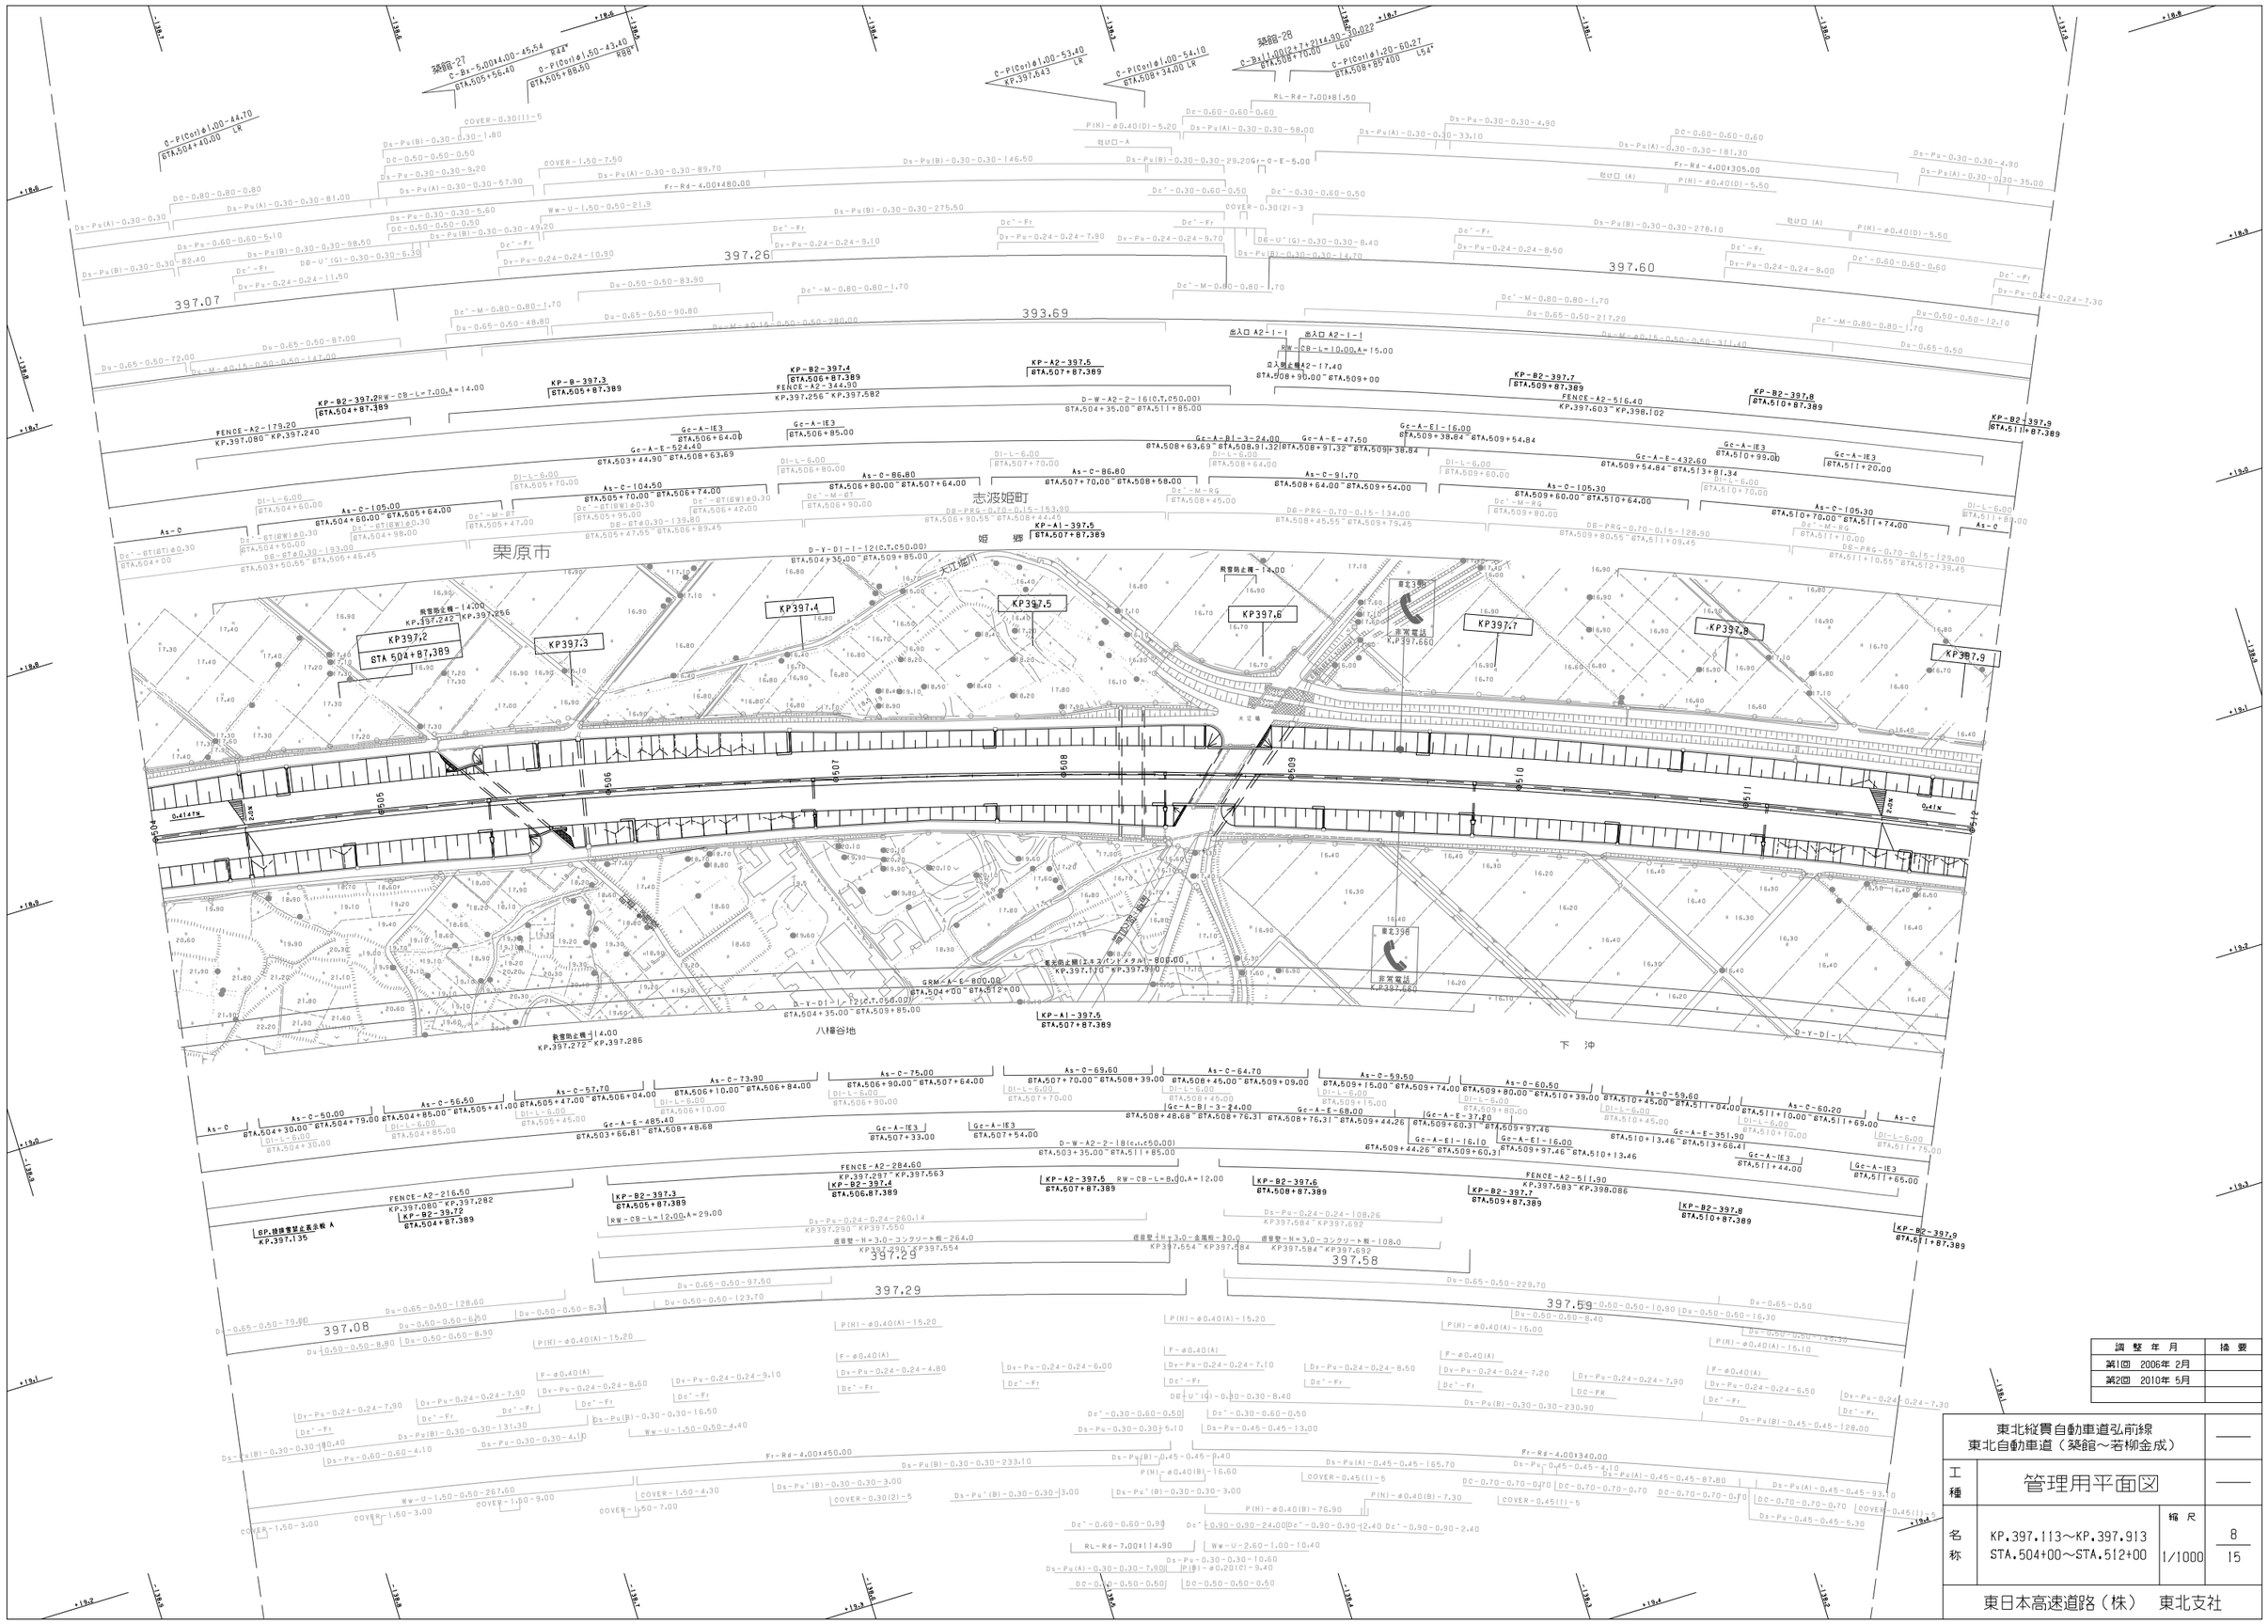

調整年月	摘要
第1回 2006年 2月	
第2回 2010年 5月	

東北縦貫自動車道弘前線
東北自動車道（築館～若柳金成）

工種：管理用平面図

名称：KP.397.113～KP.397.913
STA.504+00～STA.512+00

縮尺：1/1000

8
15

東日本高速道路（株） 東北支社

栗原市

大江堀川橋
Br-8-RCBI-R52°-(2×10.75)×19.70
STA.516+78.50
STA.516+87.50

第一大江橋
Br-6-5.00×10.310
STA.516+78.50

第二大江橋
Br-6-4.00×12.174

沼崎沖

KP398.0 STA 512+87.389
KP398.1 STA.513+87.389
KP398.2 STA.514+87.389
KP398.3 STA.515+87.389
KP398.4 STA.516+87.389
KP398.5 STA.517+87.389
KP398.6 STA.518+87.389
KP398.7 STA.519+87.389

KP-A2-398.0 STA.512+87.389
KP-A1-398.0 STA.512+87.389
KP-B2-398.1 STA.513+87.389
KP-B2-398.2 STA.514+87.389
KP-B-398.3 STA.515+87.389
KP-B-398.4 STA.516+87.389
KP-A2-398.5 STA.517+87.389
KP-B2-398.6 STA.518+87.389
KP-B2-398.7 STA.519+87.389
KP-A1-398.5 STA.517+87.389
KP-B2-398.5 STA.519+87.389

FENCE-A2-278.30 KP.398.107 KP.398.381
FENCE-A2-86.00 KP.398.403 KP.398.473
FENCE-A2-312.60 KP.398.479 KP.398.779
FENCE-A2-321.00 KP.398.091 KP.398.400
FENCE-A4-41.10 KP.398.400 KP.398.422
FENCE-A2-48.50 KP.398.422 KP.398.463
FENCE-A2-313.30 KP.398.469 KP.398.770
(FENCE-A2)
(FENCE-A21)

GP.設計雪禁止表示板 A KP.398.090
GP.設計雪禁止表示板 B KP.398.080
GP.設計雪禁止表示板 A KP.398.470
GP.設計雪禁止表示板 B KP.398.450

延長L KP.398.000

398.11
397.60
393.69
398.40
398.48
398.41
398.09
397.59
398.42
398.47

Fr-Rd-4.00±548.00
Fr-Rd-4.00±263.00
Fr-Rd-4.00±501.00
Fr-Rd-4.00±285.50

Ds-Pu(A)-0.30-0.30-163.10
Ds-Pu(A)-0.30-0.30-163.40
Ds-Pu(A)-0.30-0.30-55.10
Ds-Pu(A)-0.30-0.30-195.00
Ds-Pu(A)-0.30-0.30-74.30
Ds-Pu(A)-0.30-0.30-210.20
Ds-Pu(B)-0.30-0.30-198.20
Ds-Pu(B)-0.30-0.30-270.60
Ds-Pu(B)-0.30-0.30-12.60
Ds-Pu(B)-0.30-0.30-11.30
Ds-Pu(B)-0.30-0.30-73.10
Ds-Pu(B)-0.30-0.30-16.60
Ds-Pu(B)-0.30-0.30-199.10
Ds-Pu(B)-0.30-0.30-282.90
Ds-Pu(B)-0.30-0.30-30.70
Ds-Pu(B)-0.30-0.30-166.00
Ds-Pu(B)-0.30-0.30-193.00
Ds-Pu(B)-0.45-0.45-46
Ds-Pu(A)-0.30-0.30-179.10
Ds-Pu(A)-0.45-0.45-94.40
Ds-Pu(B)+0.30-0.30-19.60
Ds-Pu(A)-0.30-0.30-73.60
Ds-Pu(A)-0.30-0.30-11.30
Ds-Pu(A)-0.45-0.45-7.80
Ds-Pu(A)-0.45-0.45-122.00
Ds-Pu(A)-0.45-0.45
Ds-Pu-0.30-0.30-8.60
Ds-Pu-0.30-0.30-5.00
Ds-Pu-0.30-0.30-6.90
Ds-Pu-0.30-0.30-5.50
Ds-Pu-0.30-0.30-3.00
Ds-Pu'(B)-0.30-0.30-235.10
Ds-Pu'(B)-0.30-0.30-3.00
Ds-Pu'(B)-0.30-0.30-3.00
Ds-U'(G)-0.30-0.30-6.00
Ds-U'(G)-0.30-0.30-2.70
Ds-U-0.25-0.25-3.80
Ds-U-0.25-0.25-4.50
Ds-U-0.25-0.25-19.20
Ds-PRG-0.70-0.15-160.00
Ds-PRG-0.70-0.15-118.00
Ds-PRG-0.70-0.15-13.89
Ds-PRG-0.70-0.15-8.00
Ds-PRG-0.70-0.15-79.10
Ds-PRG-0.70-0.15-126.00
Ds-PRG-0.70-0.15
Ds-PRG-0.70-0.15
Ds-PRG-0.70-0.15

Du-0.65-0.50-270.00
Du-M-φ0.15-0.50-0.50-173.40
Du-0.65-0.50-269.70
Du-M-φ0.15-0.50-0.50-265.70
Du-0.65-0.50-247.70
Du-0.50-0.50-47.70
Du-0.50-0.50-55.80
Du-0.65-0.50-308.20
Du-0.50-0.50-97.10
Du-0.50-0.50-21.80
Du-0.50-0.50-98.80
Du-0.65-0.50-218.00
Du-M-φ0.15-0.50-0.50-234.40
Du-0.65-0.50-219.0
Du-0.50-0.50-5.40
Du-0.50-0.50-5.20
Du-0.65-0.50-57.0
Du-M-φ0.15-0.50-0.50-46.70
Du-0.65-0.50-21.40
Du-0.65-0.50-16.80
Du-0.65-0.50-20.40
Du-0.65-0.50-17.50
Du-0.65-0.50-2.90
Du-0.65-0.50-21.0
Du-0.65-0.50-24.00
Du-0.65-0.50-29.10
Du-0.65-0.50-37.30
Du-0.65-0.50-35.40
Du-0.65-0.50-13.00
Du-0.65-0.50-16.30
Du-0.65-0.50-24.20
Du-0.65-0.50-1.20
Du-0.50-0.50-5.20
Du-0.50-0.50-5.00
Du-0.50-0.50-4.40
Du-0.50-0.50-5.60
Du-0.50-0.50-5.80
Du-0.50-0.50-5.80
Du-0.50-0.50-17.00

P(H)-φ0.40(A)-15.10
P(H)-φ0.40(A)-15.00
P(H)-φ0.40(A)-15.40
P(H)-φ0.40(A)-15.20
P(H)-φ0.40(A)-14.90
F-φ0.40(A)
Dy-Pu-0.24-0.24-7.30
Dy-Pu-0.24-0.24-5.90
Dy-Pu-0.24-0.24-6.40
Dy-Pu-0.24-0.24-6.10
Dy-Pu-0.24-0.24-4.30
Dy-Pu-0.24-0.24-5.50
Dy-Pu-0.24-0.24-4.00
Dy-Pu-0.24-0.24-5.00
Dy-Pu-0.24-0.24-5.10
Dy-Pu-0.24-0.24-6.20
Dy-Pu-0.24-0.24-5.20
Dy-Pu-0.24-0.24-6.90
Dy-Pu-0.24-0.24-7.10
Dy-Pu-0.24-0.24-6.50
Dy-Pu-0.24-0.24-6.10
Dy-Pu-0.24-0.24-5.40
Dy-Pu-0.24-0.24-5.60
Dy-Pu-0.24-0.24-6.10
Dy-Pu-0.24-0.24-5.50
Dy-Pu-0.24-0.24-5.40
Dy-Pu-0.24-0.24-6.50
Dy-Pu-0.24-0.24-6.10
Dy-Pu-0.24-0.24-6.90
Dy-Pu-0.24-0.24-7.10
Dy-Pu-0.24-0.24-5.60
Dy-Pu-0.24-0.24-5.60
Dy-Pu-0.24-0.24-5.60
Dy-Pu-0.24-0.24-5.80
Dy-Pu-0.24-0.24-5.80
Dy-Pu-0.24-0.24-5.20
Dy-Pu-0.24-0.24-5.20
Dy-Pu-0.24-0.24-5.20

東北縦貫自動車道弘前線
東北自動車道（築館～若柳金成）

工種	管理用平面図		
名称	KP.398.713～KP.399.513 STA.520.00～STA.528+00	縮尺 1/1000	10 15

東日本高速道路(株) 東北支社

調整年月	摘要
第1回 2006年 2月	
第2回 2010年 5月	

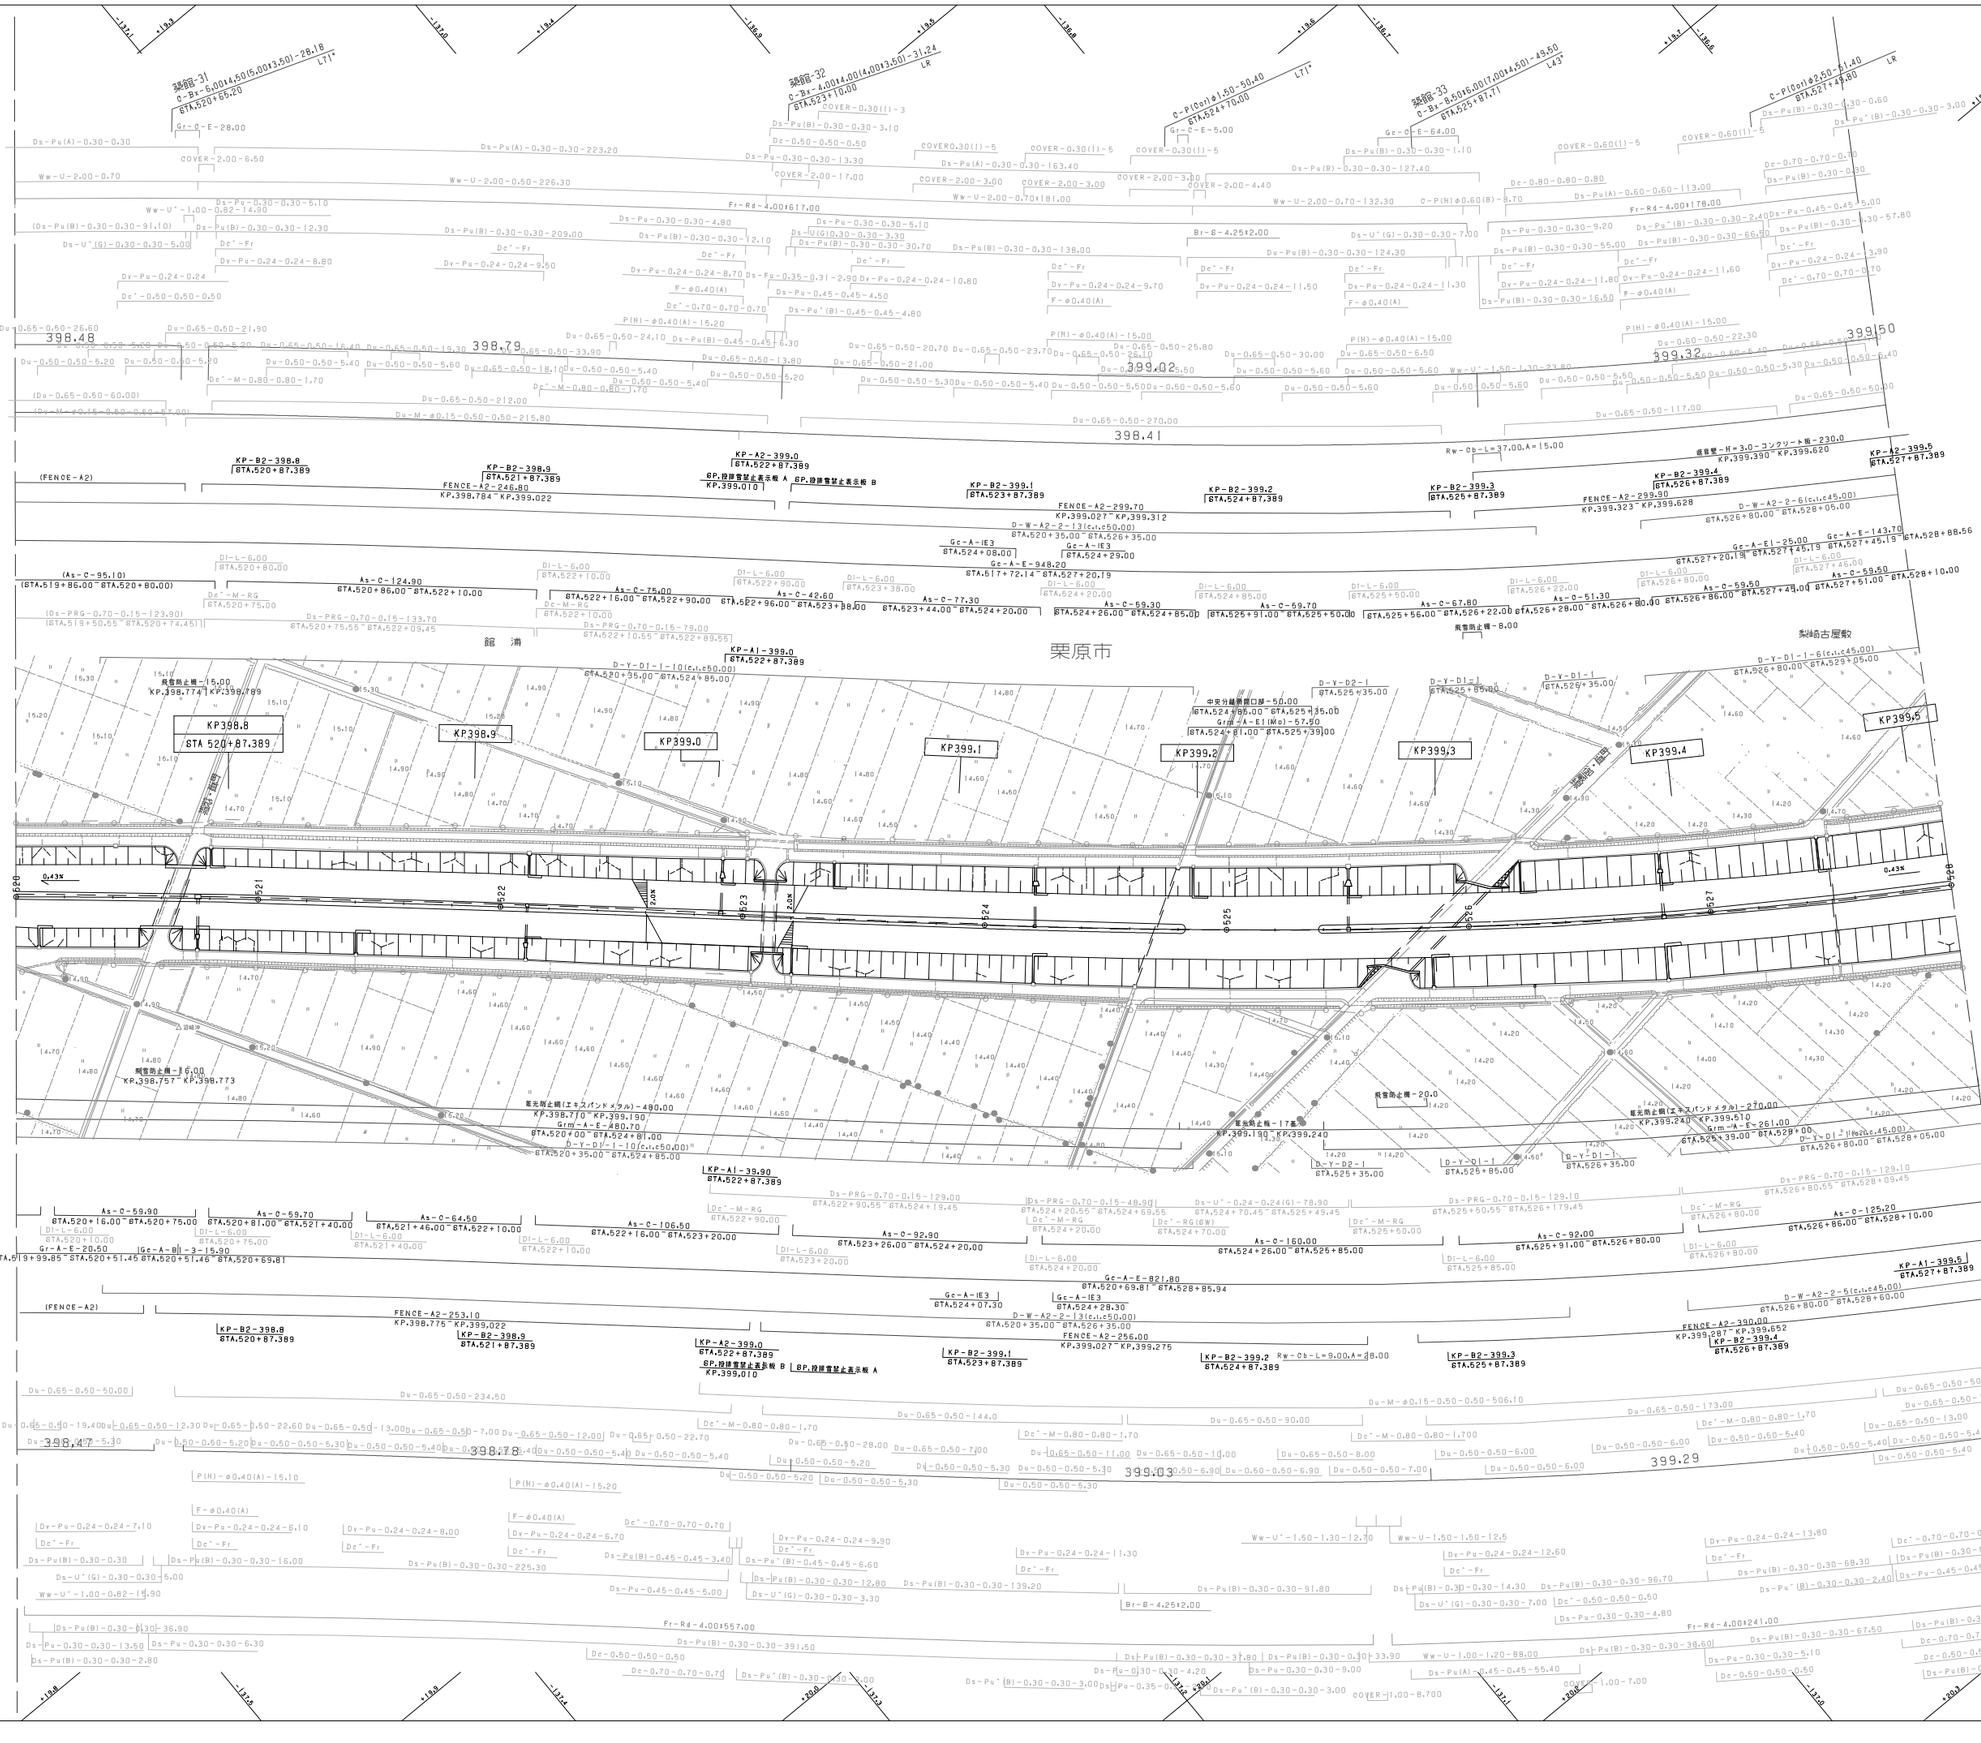

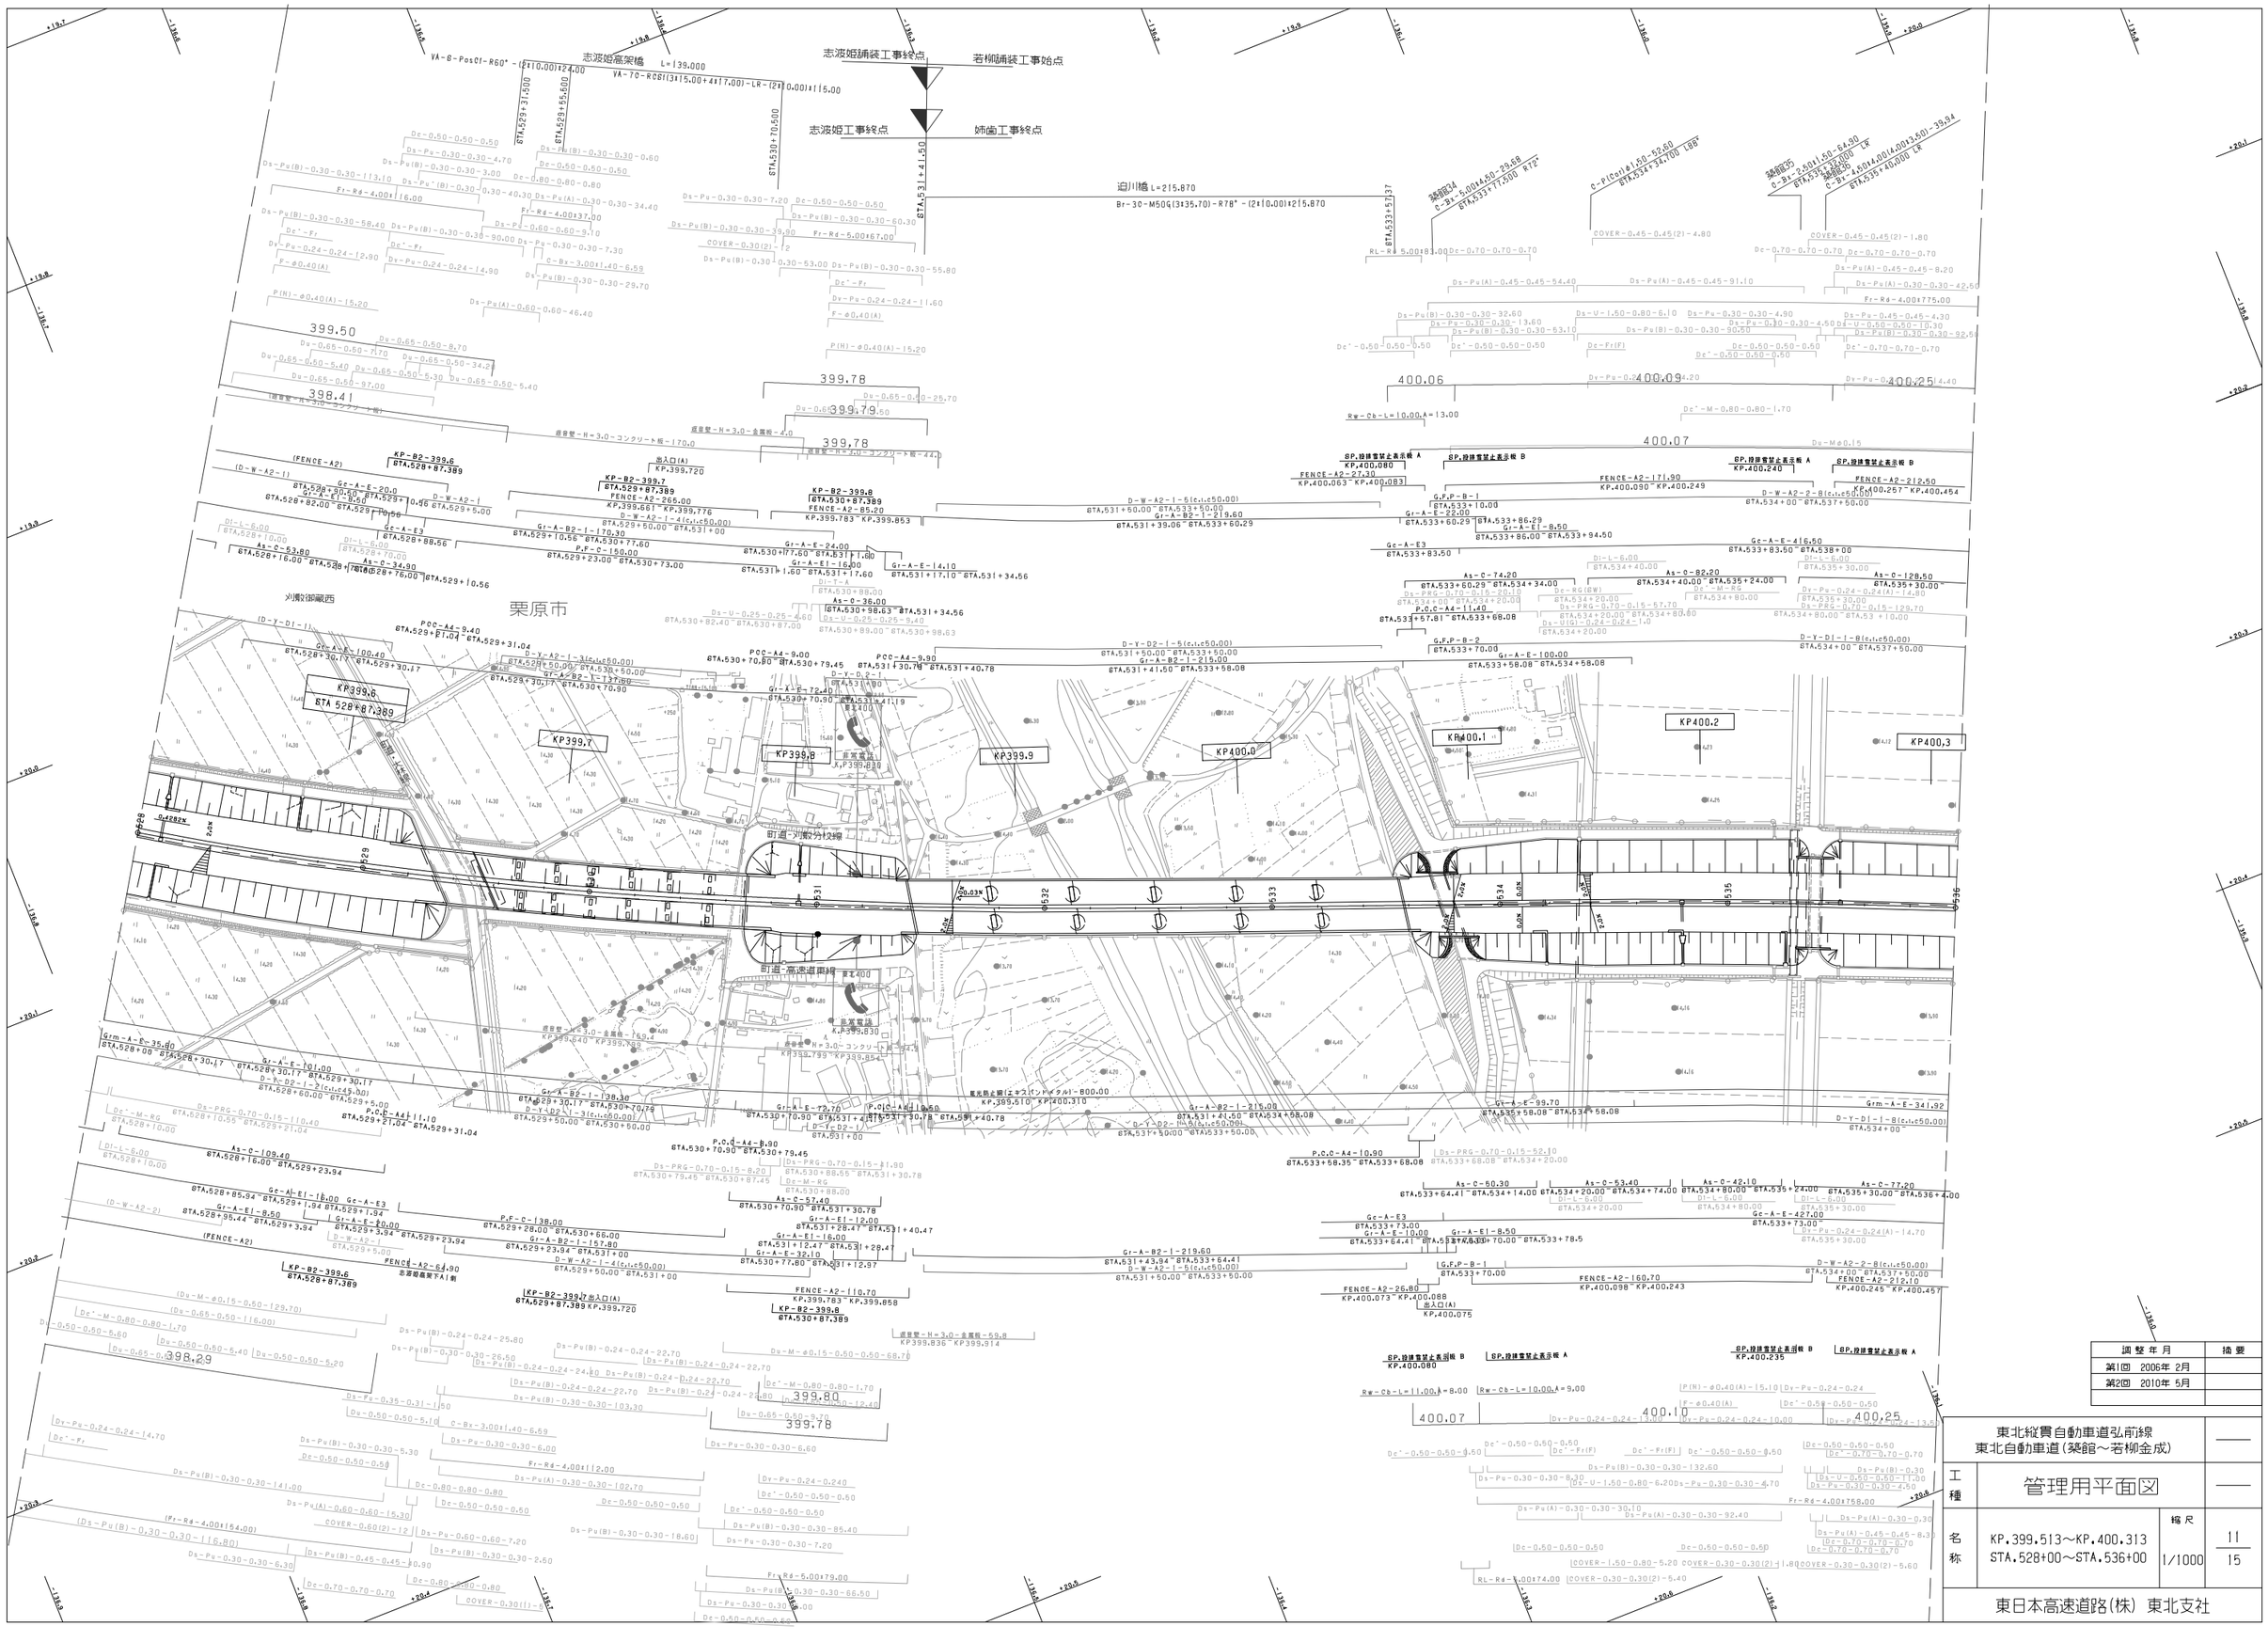

調整年月	摘要
第1回 2006年 2月	
第2回 2010年 5月	

東北縦貫自動車道弘前線
東北自動車道(築館～若柳金成)

工種：管理用平面図

名称：KP.399.513～KP.400.313
STA.528+00～STA.536+00

縮尺：1/1000

11
15

東日本高速道路(株) 東北支社

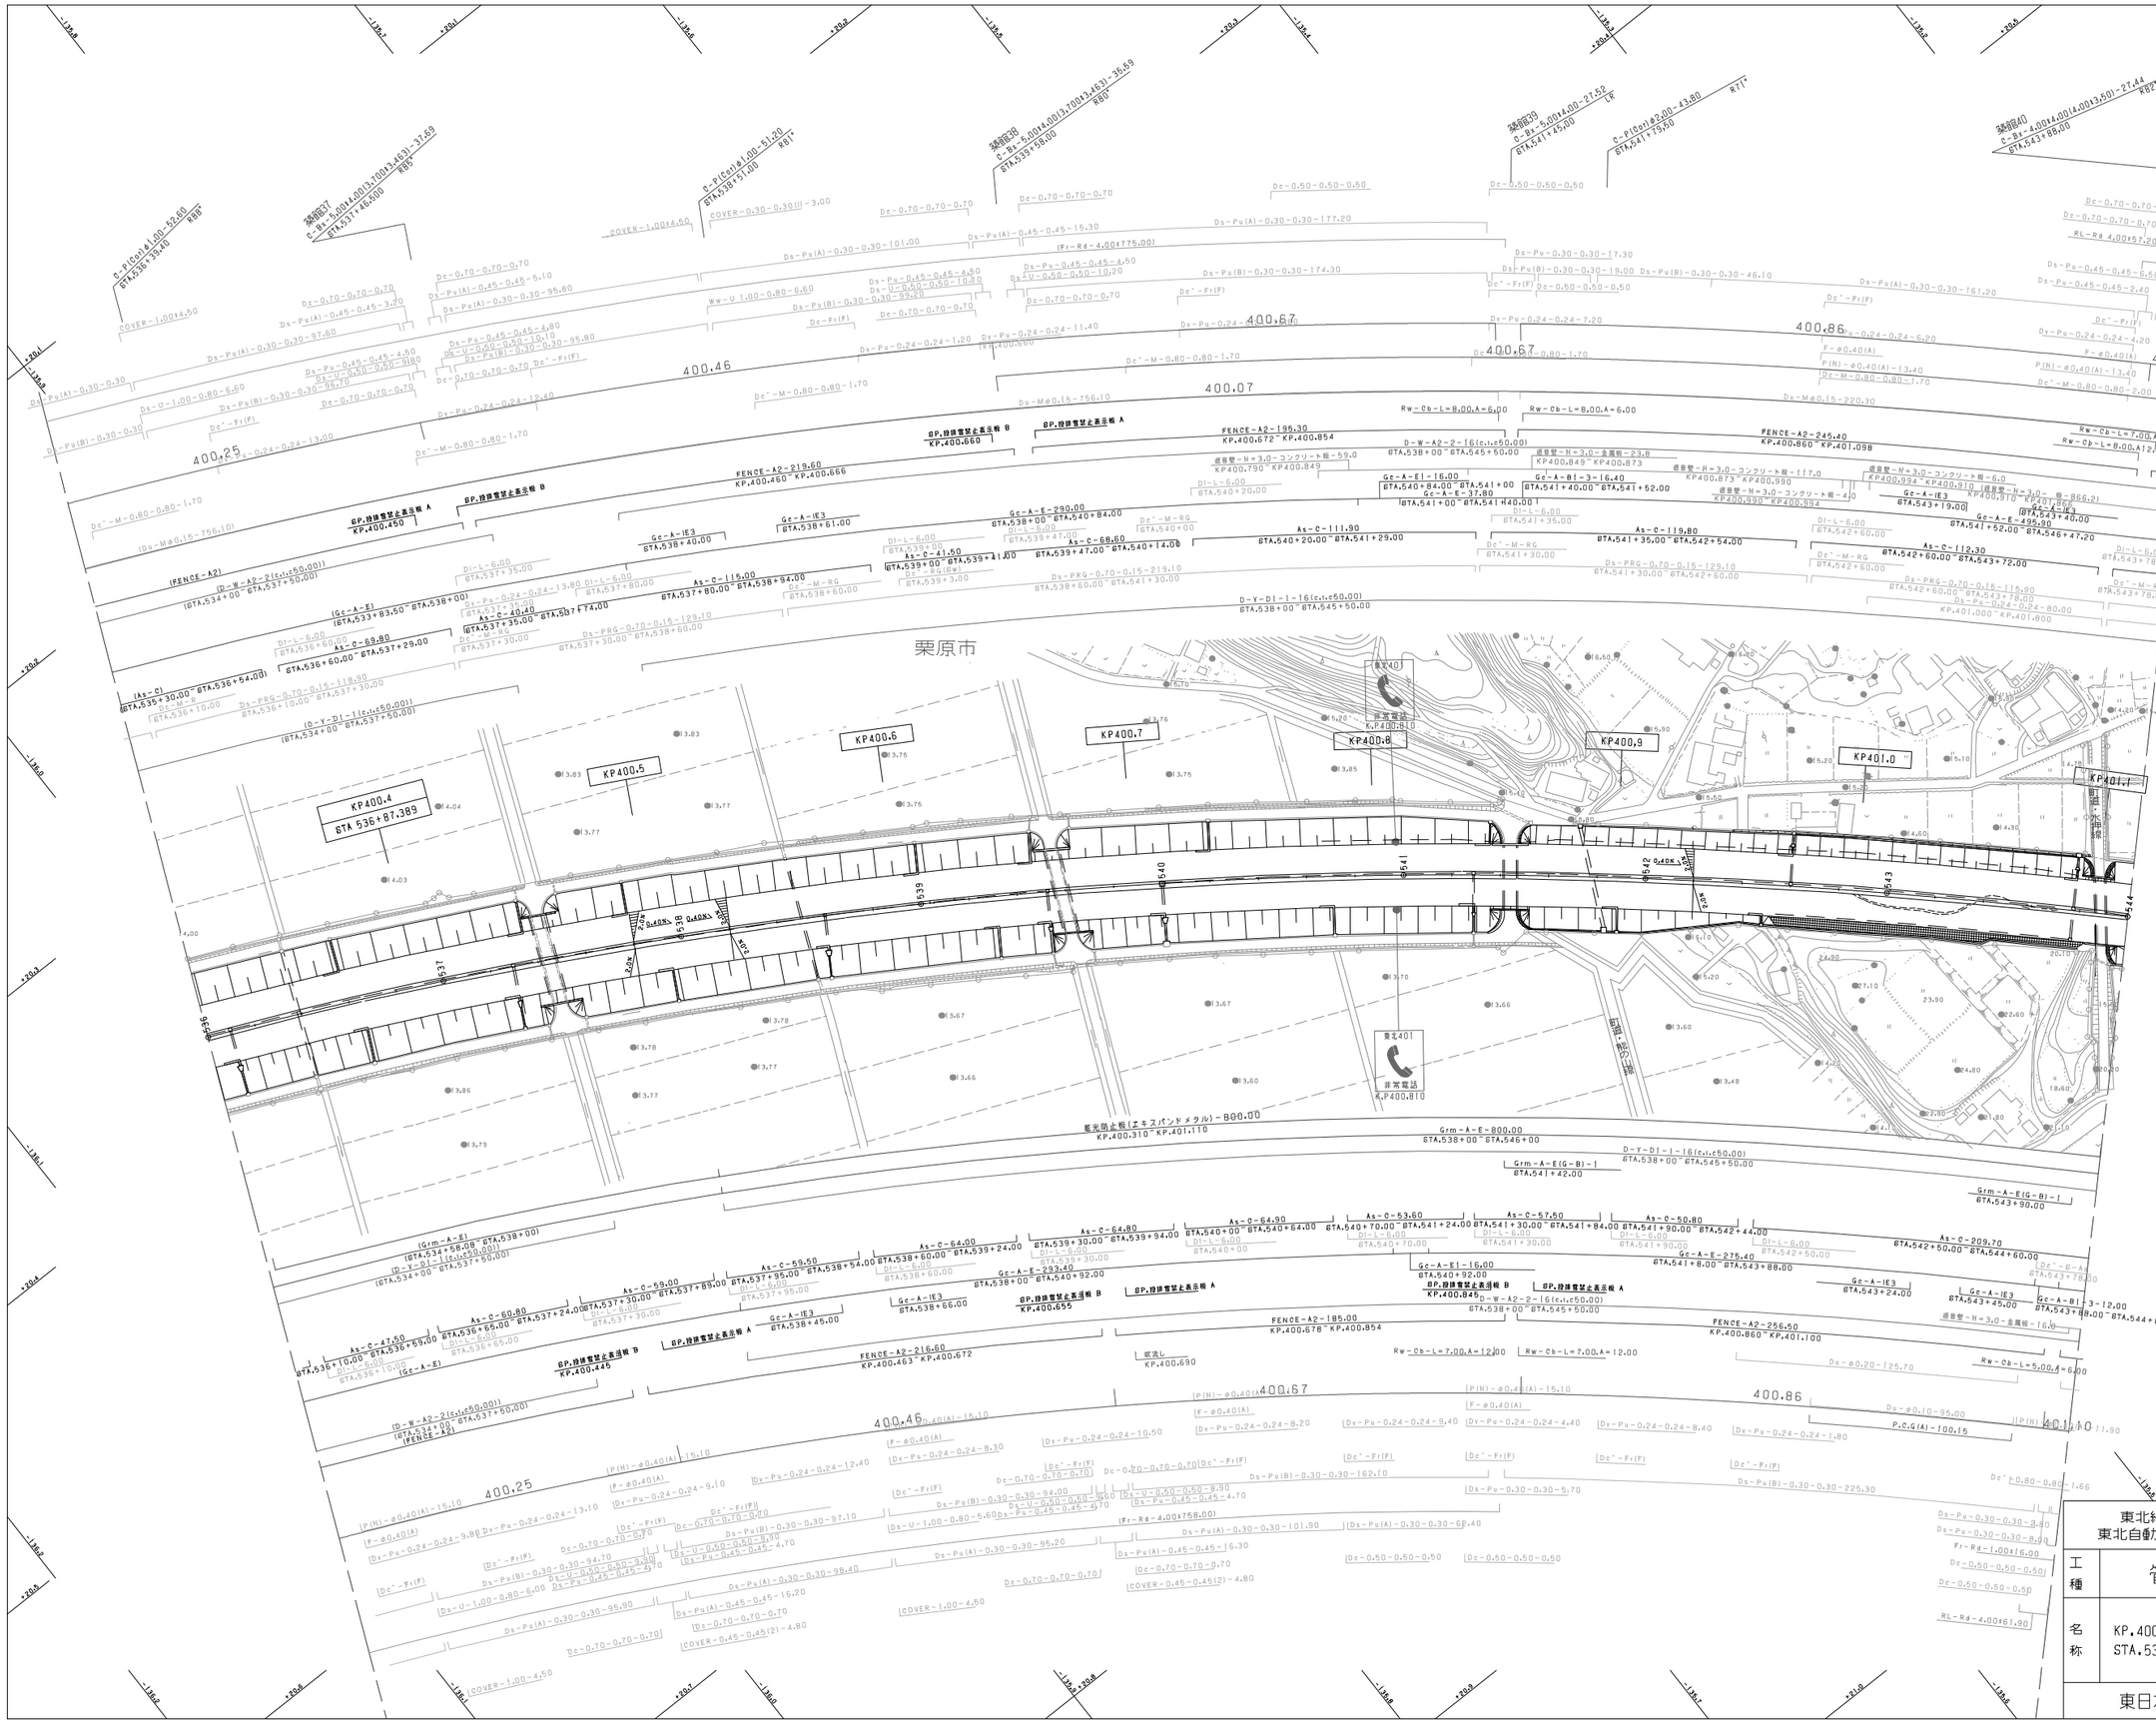

調整年月	摘要
第1回 2006年 2月	
第2回 2010年 5月	

東北縦貫自動車道弘前線
東北自動車道(築館～若柳金成)

工種	管理用平面図		
名称	KP.400.313～KP.401.113 STA.536+00～STA.544+00	縮尺 1/1000	12 15

東日本高速道路(株) 東北支社

栗原市

KP401.2
STA 544+87.389

KP401.3

KP401.4

KP401.5

KP401.6

KP401.7

KP401.8

KP401.9

非常電話
KP401.810

非常電話
KP401.910

調整年月	摘要
第1回 2006年 2月	
第2回 2010年 5月	

東北縦貫自動車道弘前線
東北自動車道（築館～若柳金成）

工種：管理用平面図

名称：KP.401.113～KP.401.913
STA.544+00～STA.552+00

縮尺：1/1000

13
15

東日本高速道路(株) 東北支社

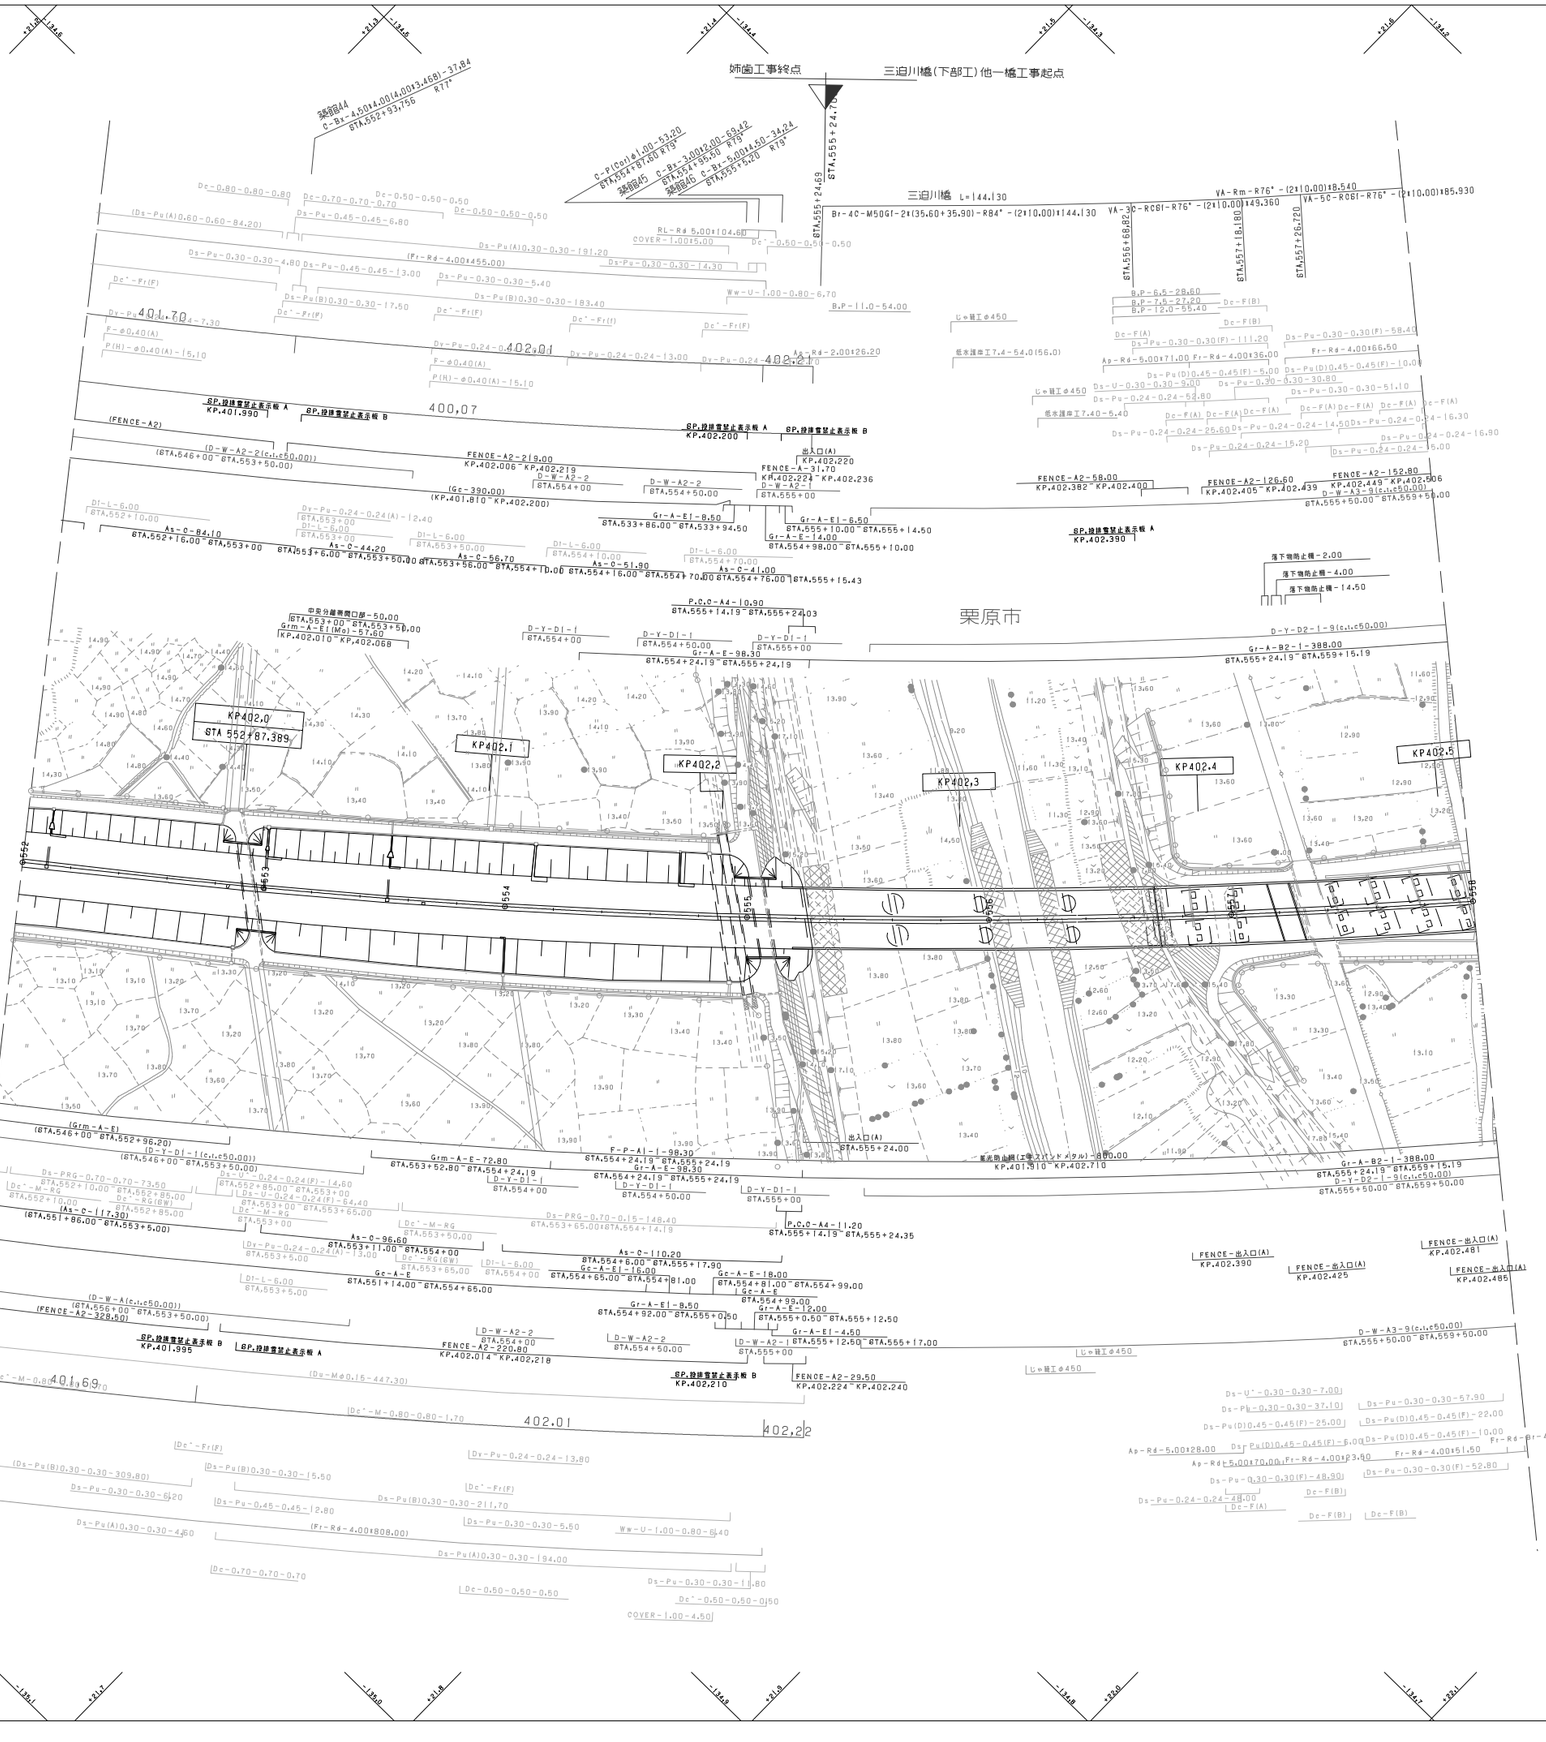

調整年月	摘要
第1回 2006年 2月	
第2回 2010年 5月	

東北縦貫自動車道弘前線
東北自動車道(築館～若柳金成)

工種	管理用平面図		
名称	KP.401.913～KP.402.513 STA.552+00～STA.558+00	縮尺 1/1000	14 15

東日本高速道路(株) 東北支社

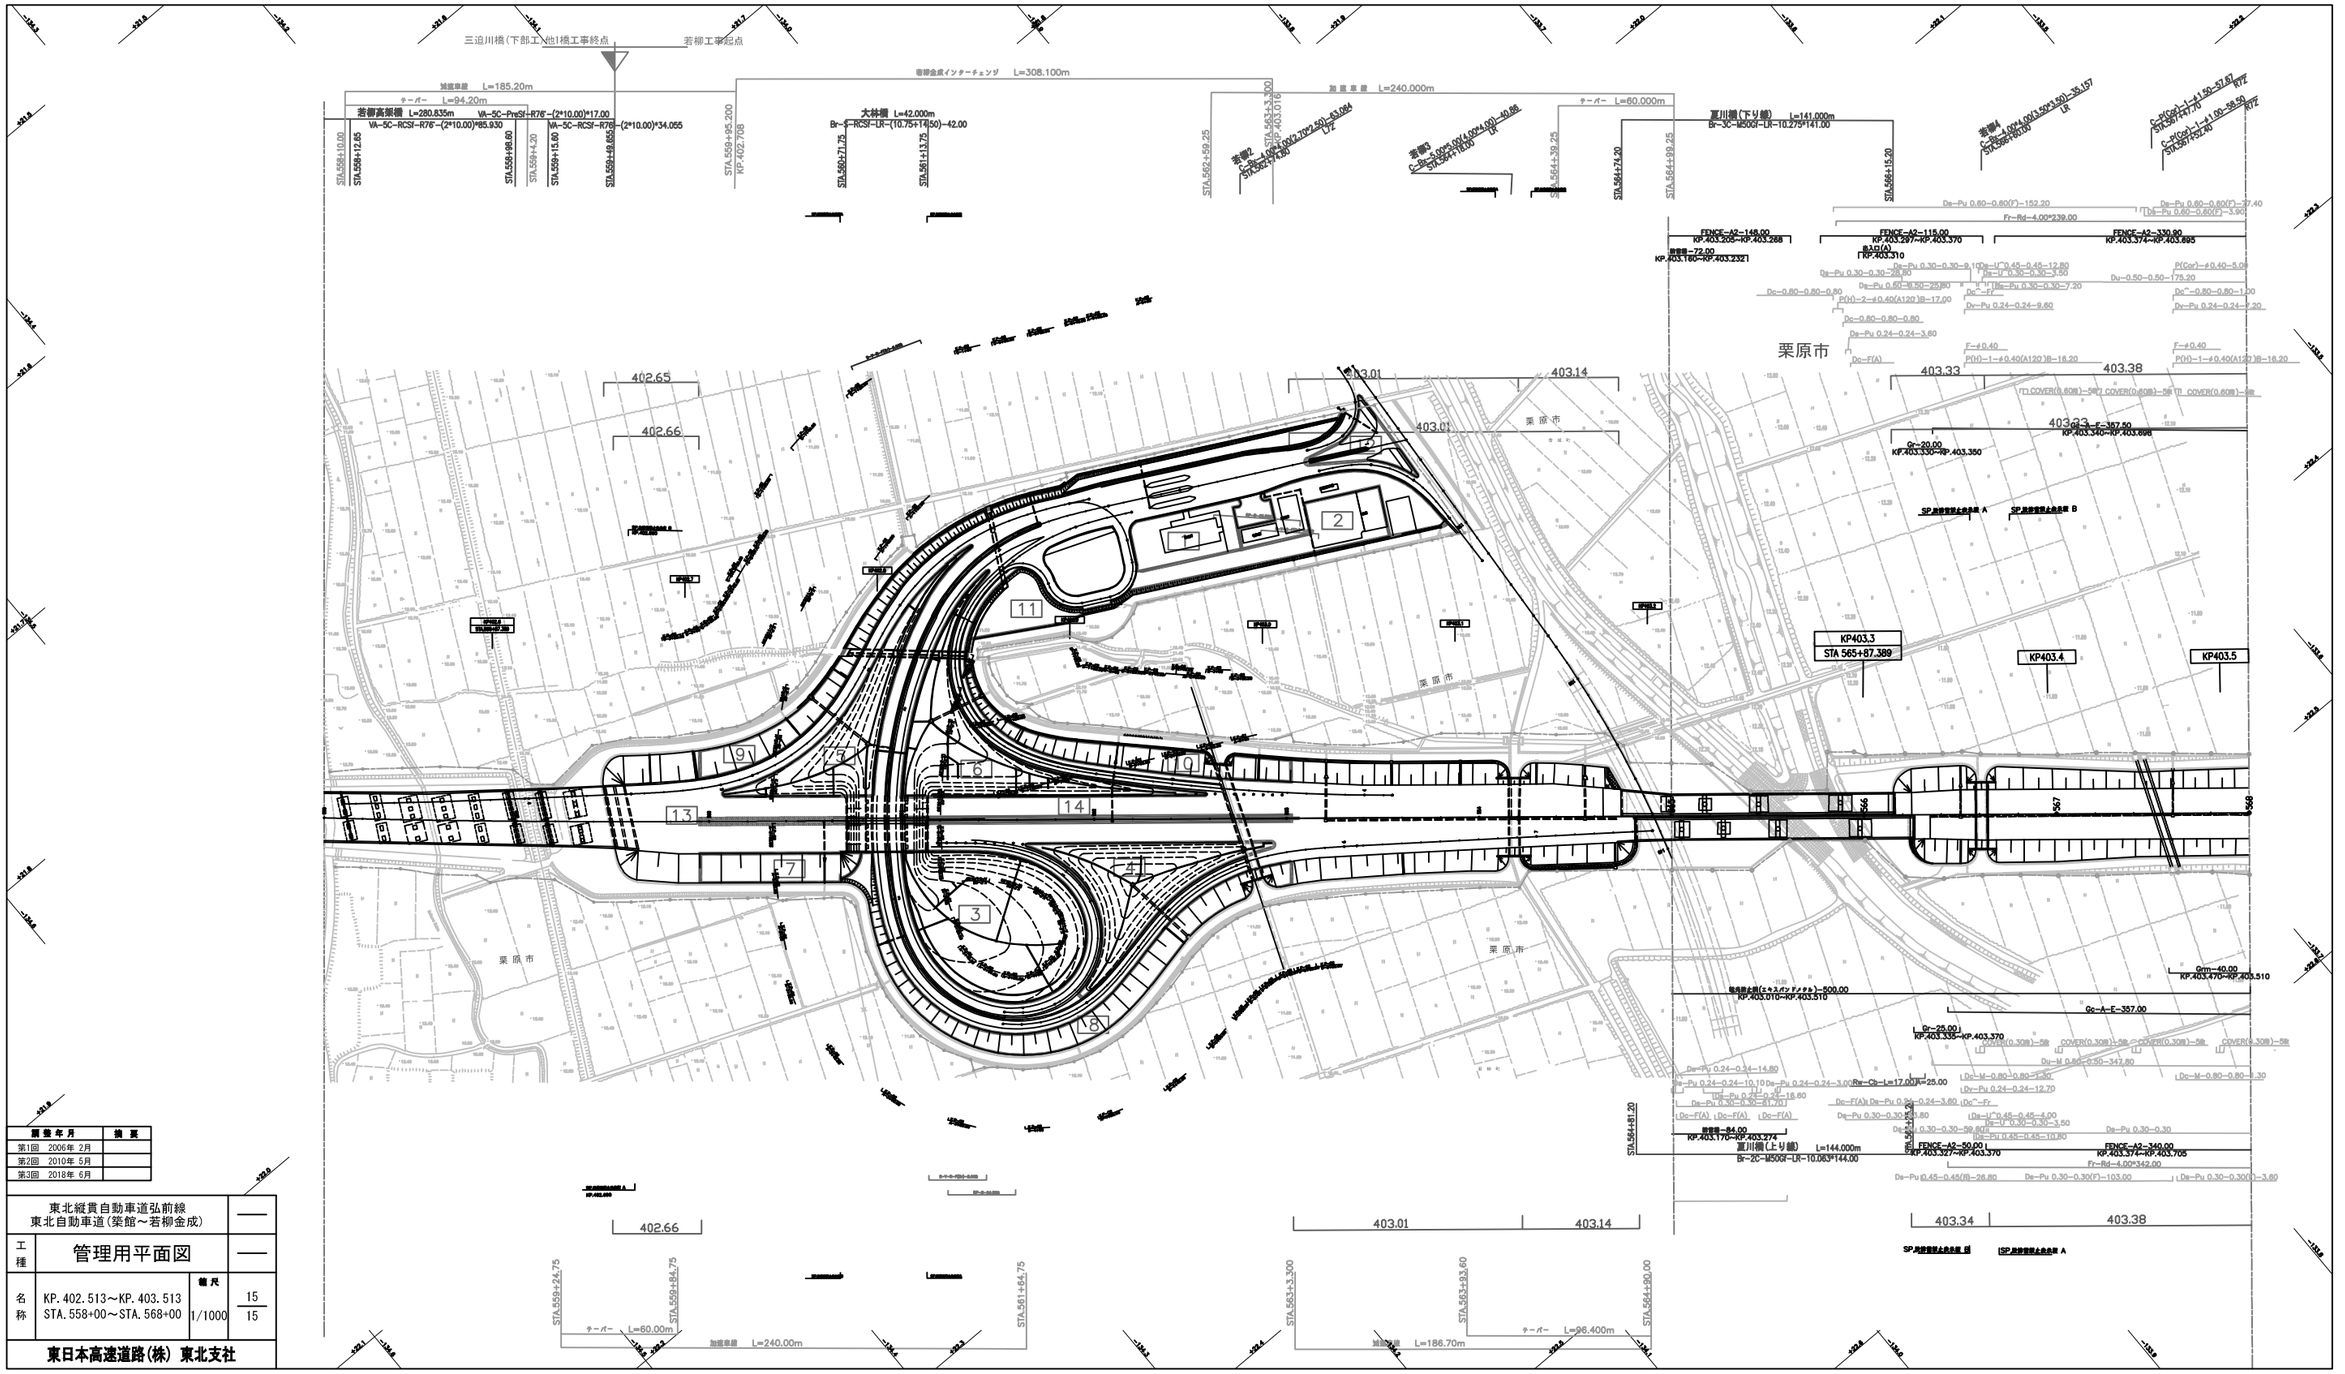
三迫川橋（下郎工、他1橋工事終点
若柳工事起点
若御高架橋 L=280.635m
VA-5C-RCSI-R76-(2*10.00)*88.930
VA-5C-PreSI-R76-(2*10.00)*17.00
VA-5C-RCSI-R76-(2*10.00)*34.055
加速車線 L=185.20m
テーパー L=94.20m
若柳金成インターチェンジ L=308.100m
大林橋 L=42.000m
Br-C-RCSI-LR-(10.75+T[50])-42.00
加速車線 L=240.000m
テーパー L=60.000m
夏川橋(下り線) L=141.000m
Br-3C-M500F-LR-10.275*141.00
若柳1
若柳2
若柳3
若柳4
栗原市
402.65
402.66
403.01
403.14
403.33
403.38
KP403.3
STA 565+87.389
KP403.4
KP403.5
FENCE-A2-148.00
KP.403.208~KP.403.268
FENCE-A2-115.00
KP.403.297~KP.403.370
FENCE-A2-330.00
KP.403.374~KP.403.695
FENCE-A2-20.00
KP.403.327~KP.403.370
FENCE-A2-340.00
KP.403.372~KP.403.705
Gr-20.00
KP.403.330~KP.403.350
Gr-40.00
KP.403.470~KP.403.510
Gc-A-C-357.00
Gr-25.00
KP.403.335~KP.403.370
Br-Cb-L=17.00*4=25.00
Fr-Rd=4.00*239.00
Fr-Rd=4.00*342.00
Gc-A-E-357.00
Gr-Rd=4.00*342.00
Gr-Rd=4.00*239

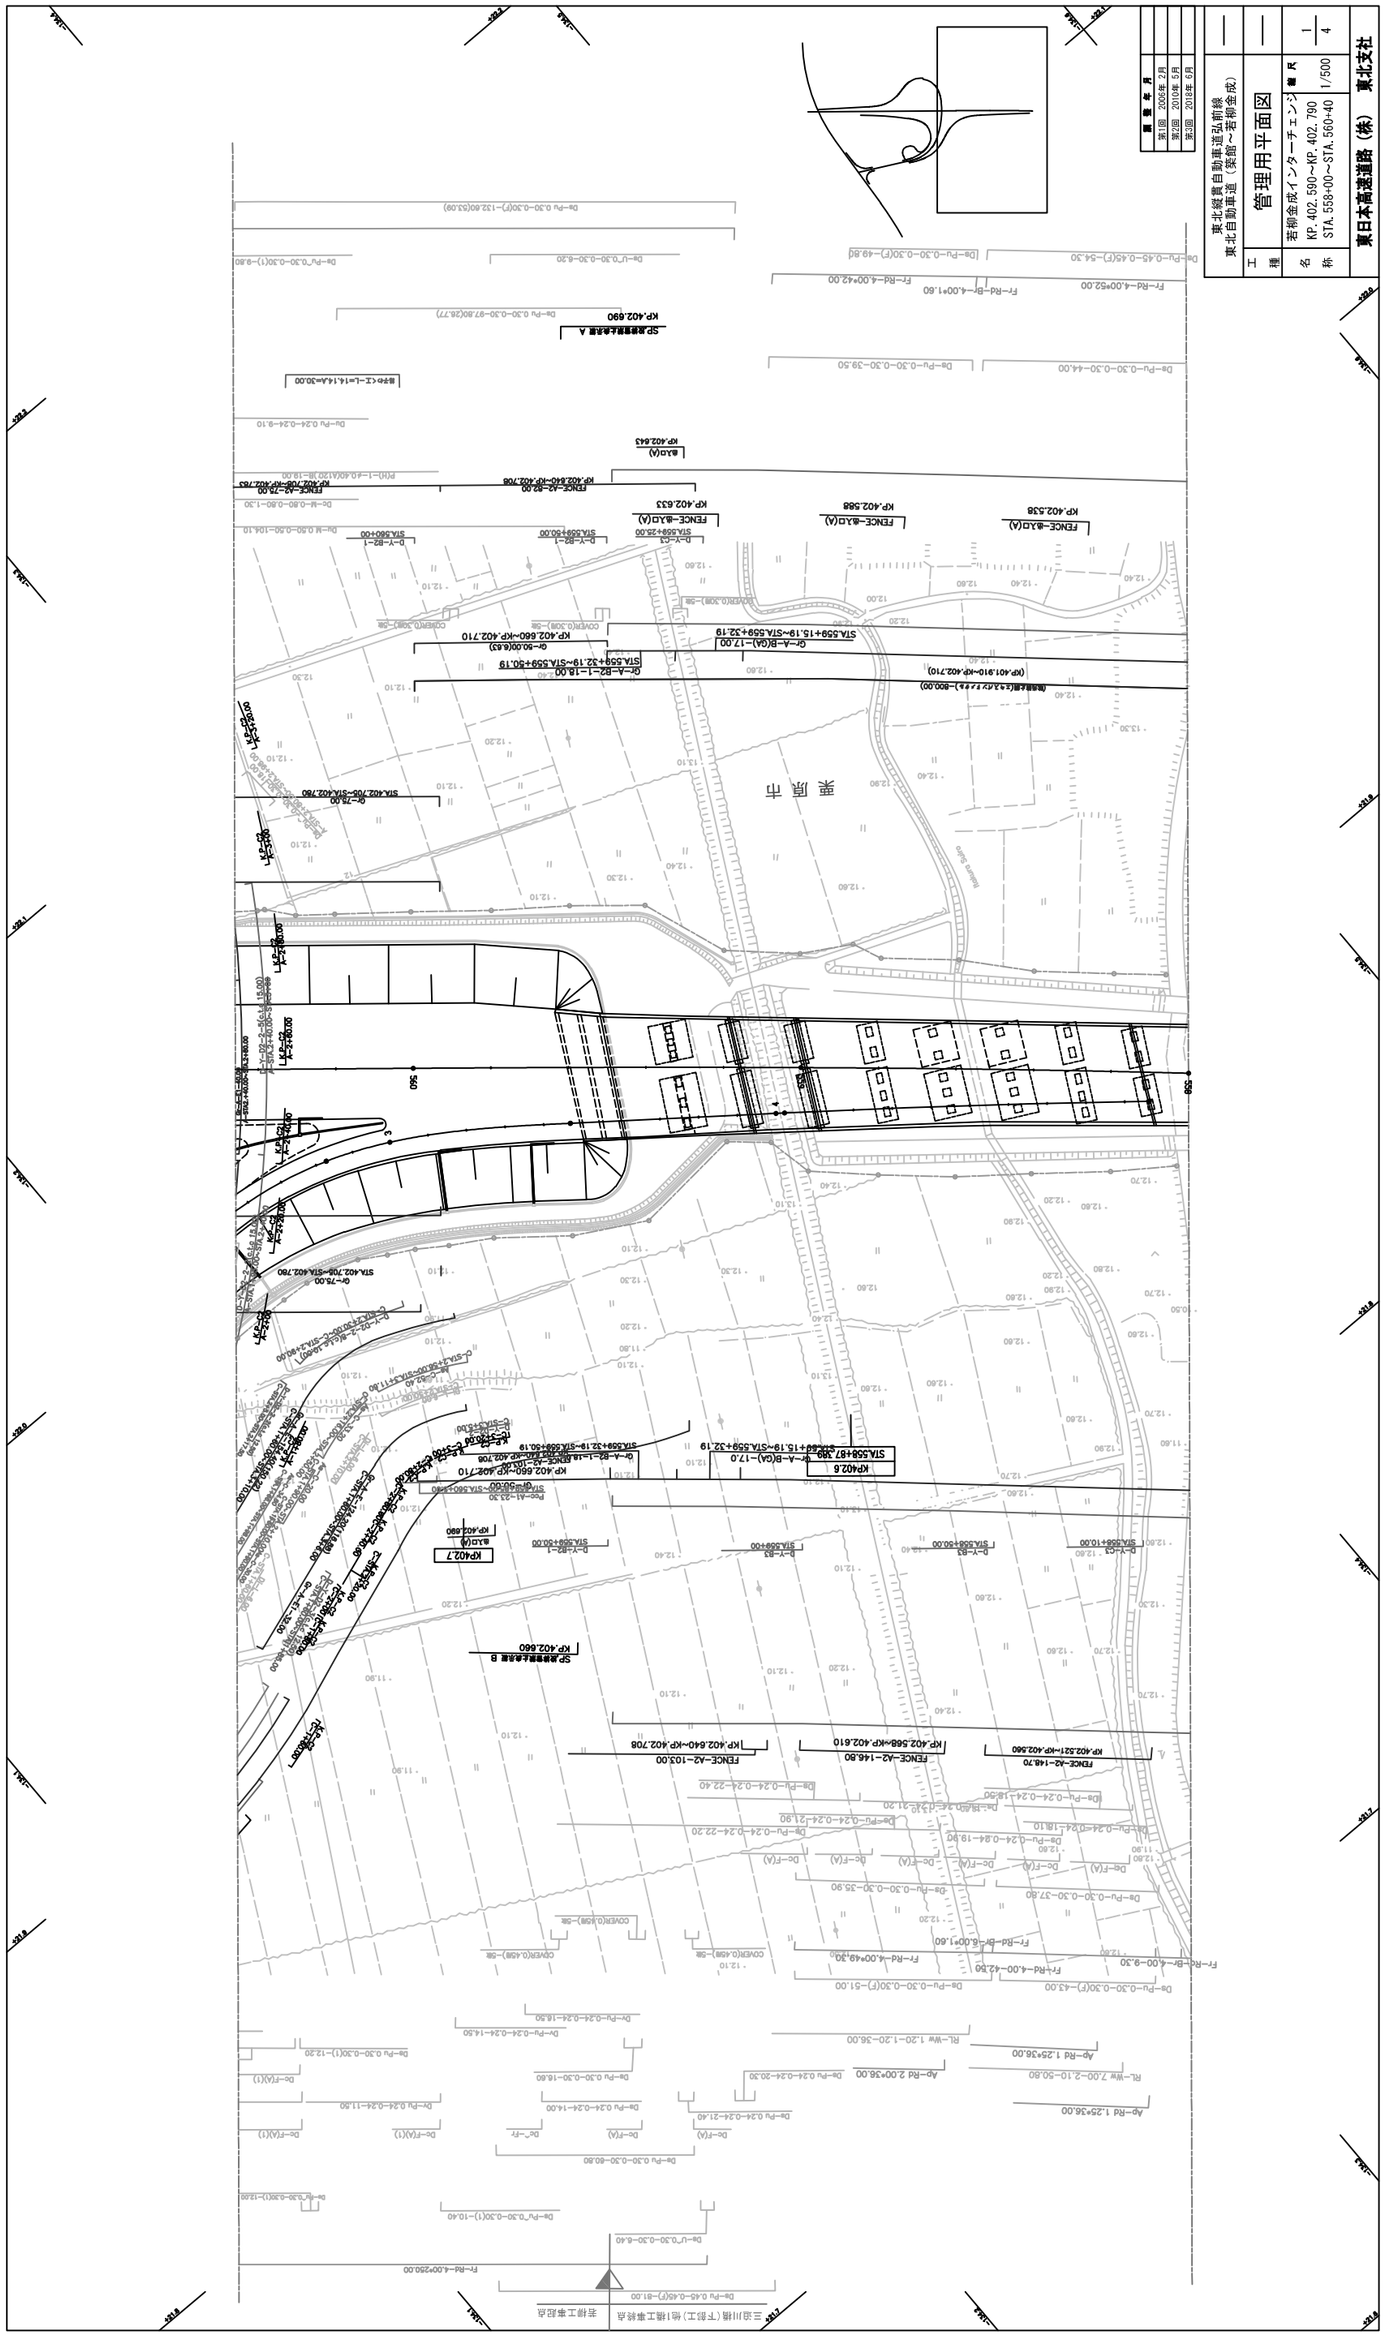

東北縦貫自動車道弘前線
東北自動車道（築館～若柳金成）
工種
管理用平面図
名称
若柳金成インターチェンジ
KP. 402. 590～KP. 402. 790
STA. 558+00～STA. 560+40
縮尺
1/500
1/4
東日本高速道路（株）　東北支社

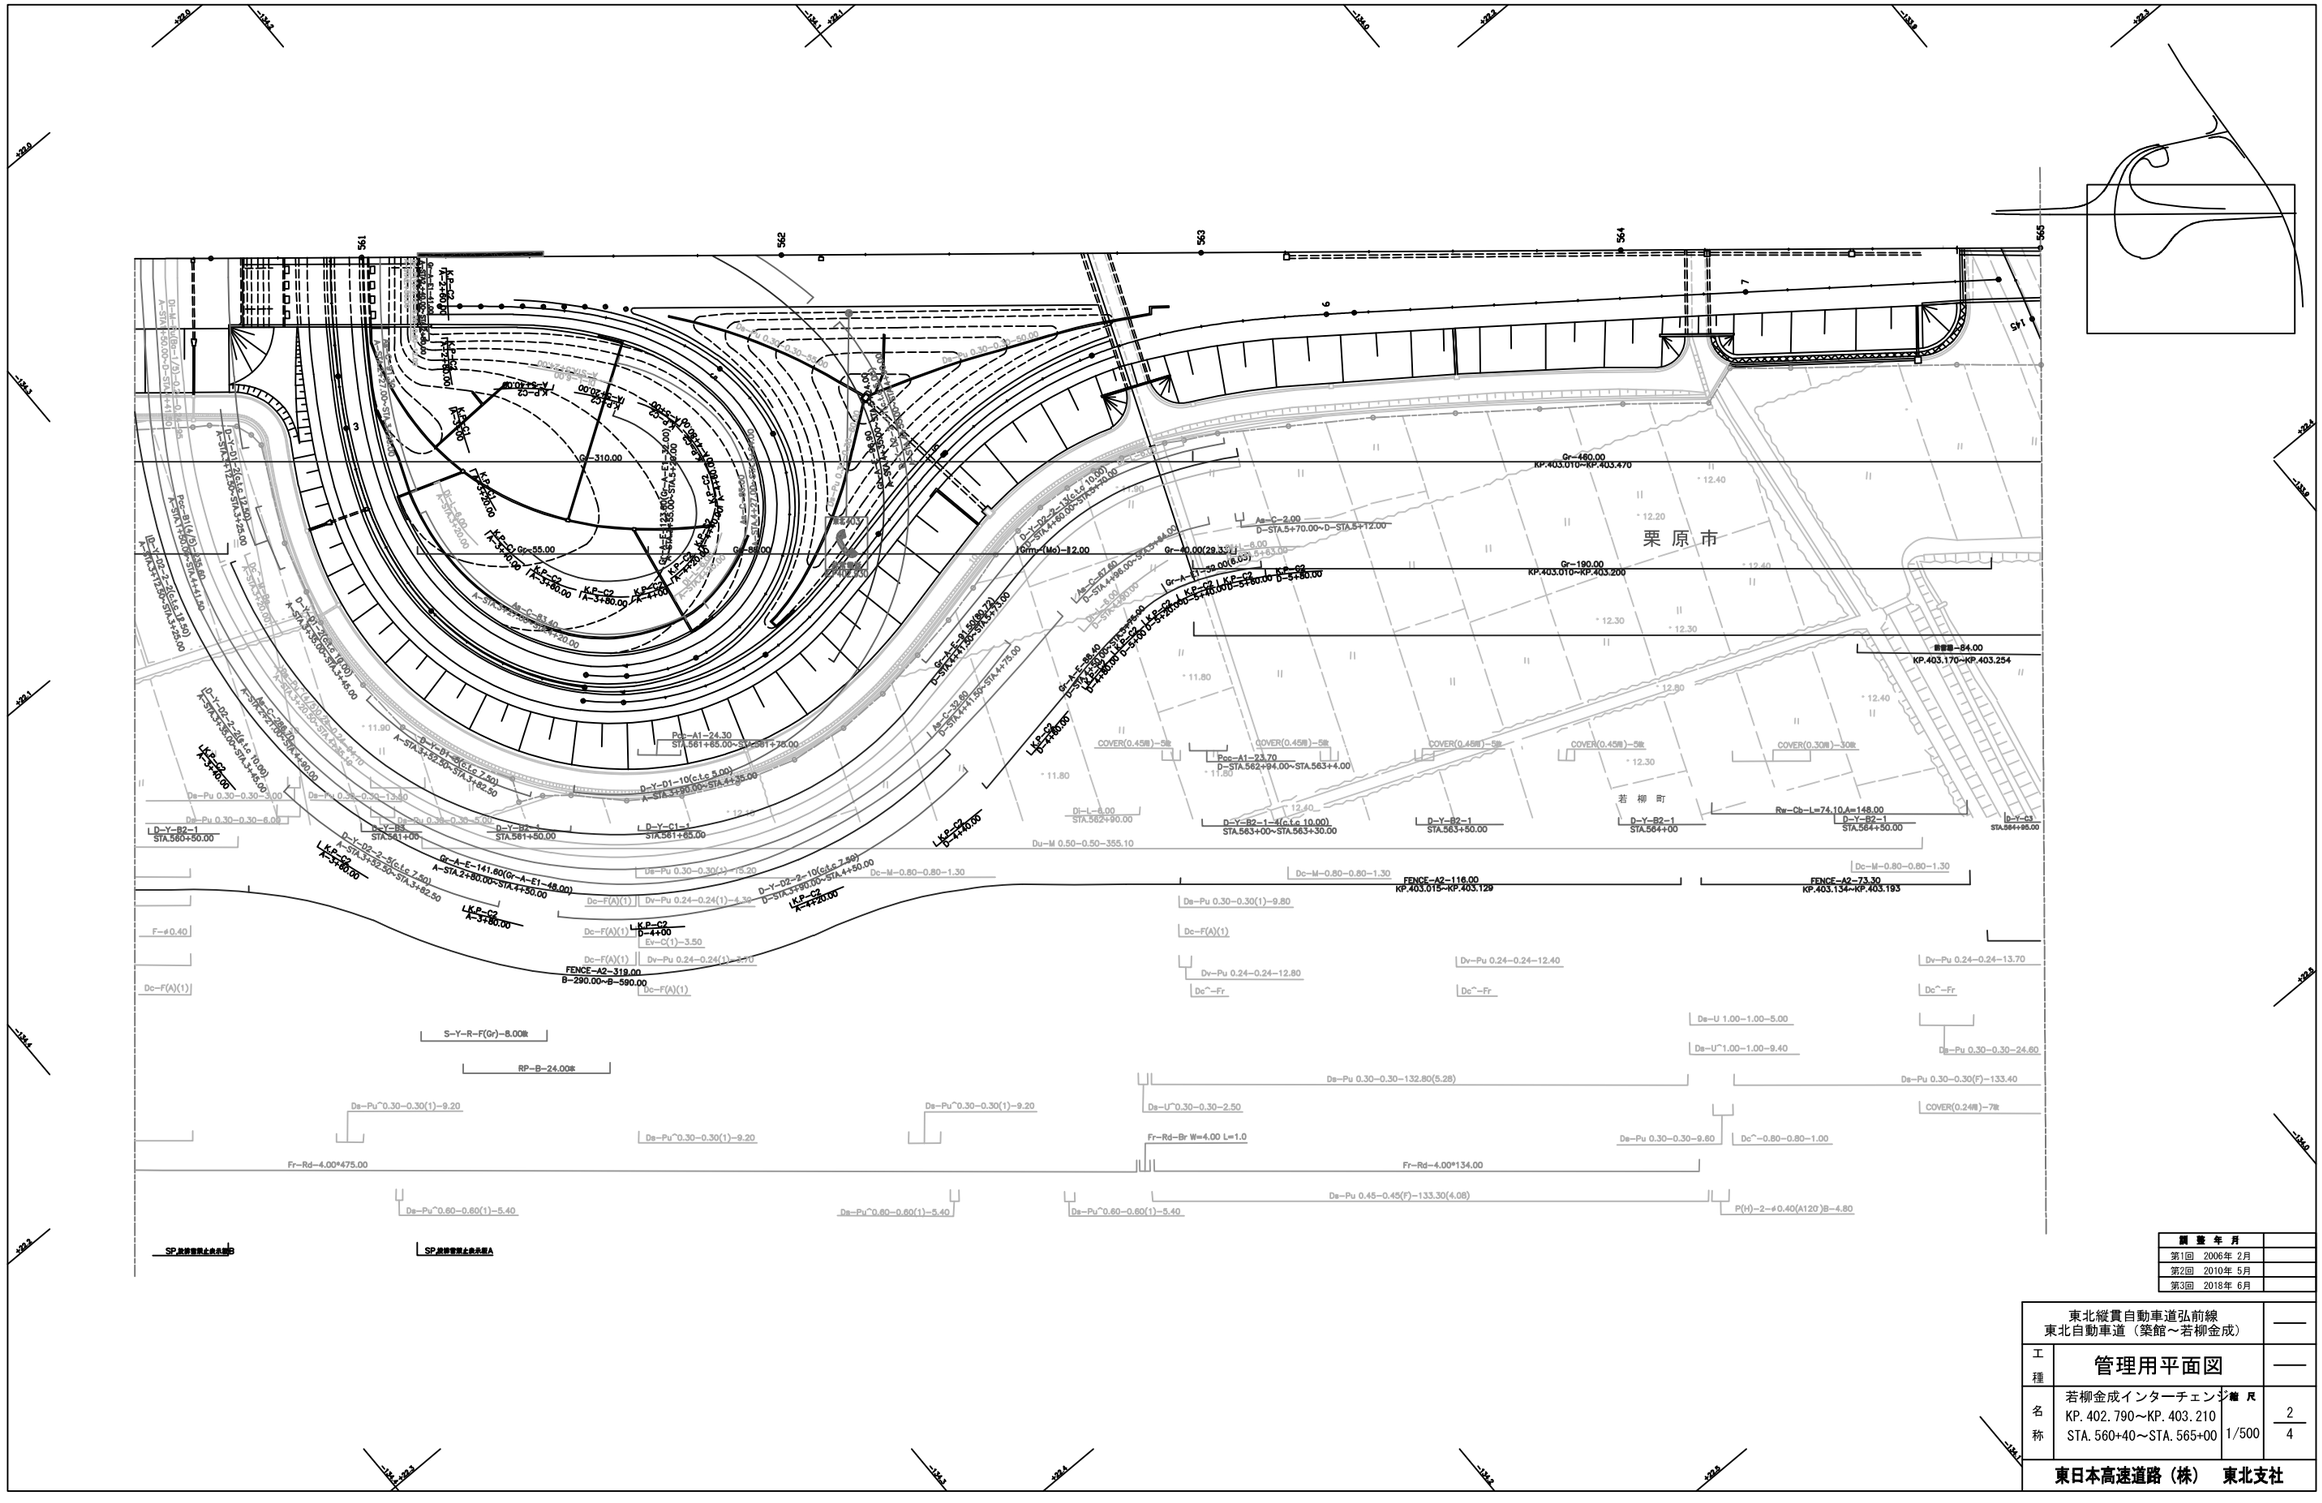

調 整 年 月	
第1回 2006年 2月	
第2回 2010年 5月	
第3回 2018年 6月	

東北縦貫自動車道弘前線 東北自動車道（築館～若柳金成）			——
工種	管理用平面図		——
名称	若柳金成インターチェンジ KP. 402. 790～KP. 403. 210 STA. 560+40～STA. 565+00	縮尺 1/500	2 4
東日本高速道路（株） 東北支社			

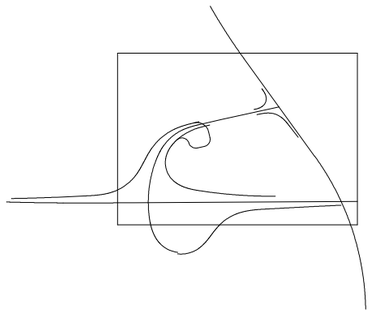

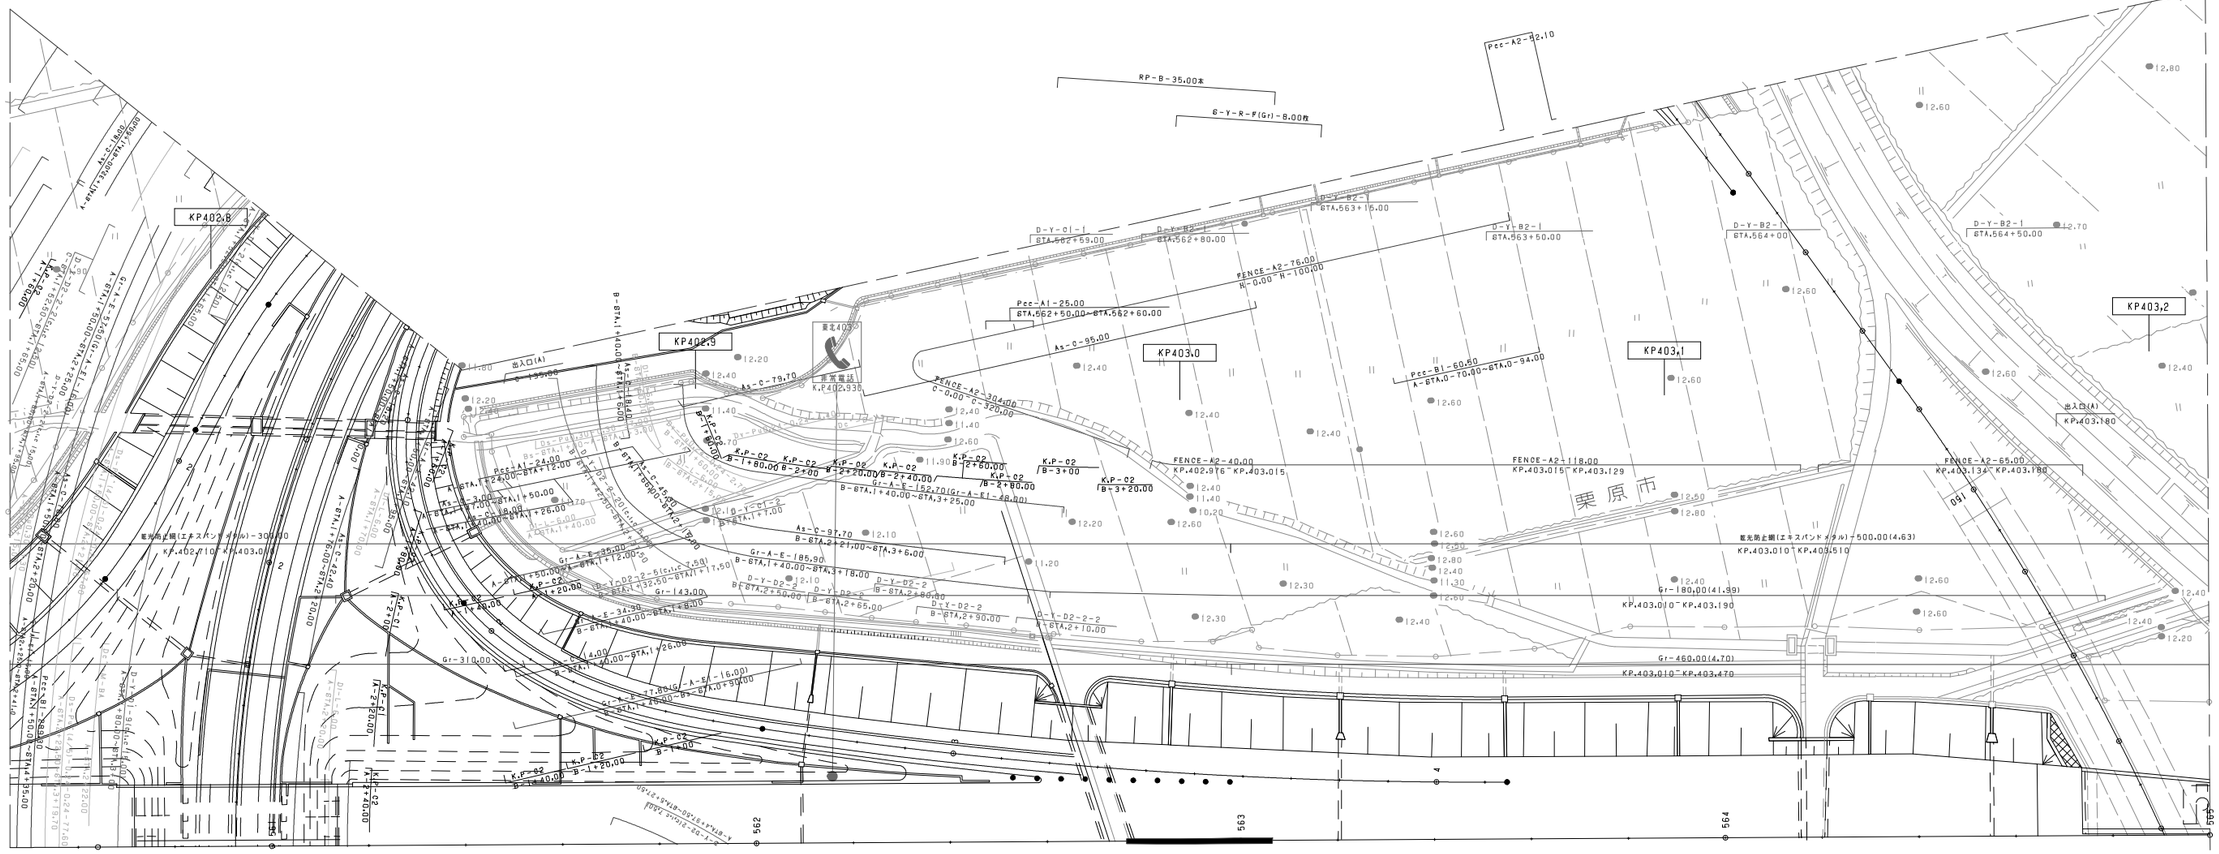

調整年月	
第1回 2006年 2月	
第2回 2010年 5月	
第3回 2018年 6月	

東北縦貫自動車道弘前線 東北自動車道（桑館～若柳金成）			——
工種	管理用平面図		——
名称	若柳金成インターチェンジ KP.402.790～KP.403.210 STA.560+40～STA.565+00	縮尺 1/500	3 4
東日本高速道路（株） 東北支社			

栗原市

金成町

調整年月	
第1回 2006年 2月	
第2回 2010年 5月	
第3回 2018年 6月	

東北縦貫自動車道弘前線
東北自動車道（桑館～若柳金成）

工種：管理用平面図

名称：若柳金成インターチェンジ
KP.402.790～KP.403.210
STA.560+40～STA.565+00

縮尺：1/500

4/4

東日本高速道路（株）　東北支社

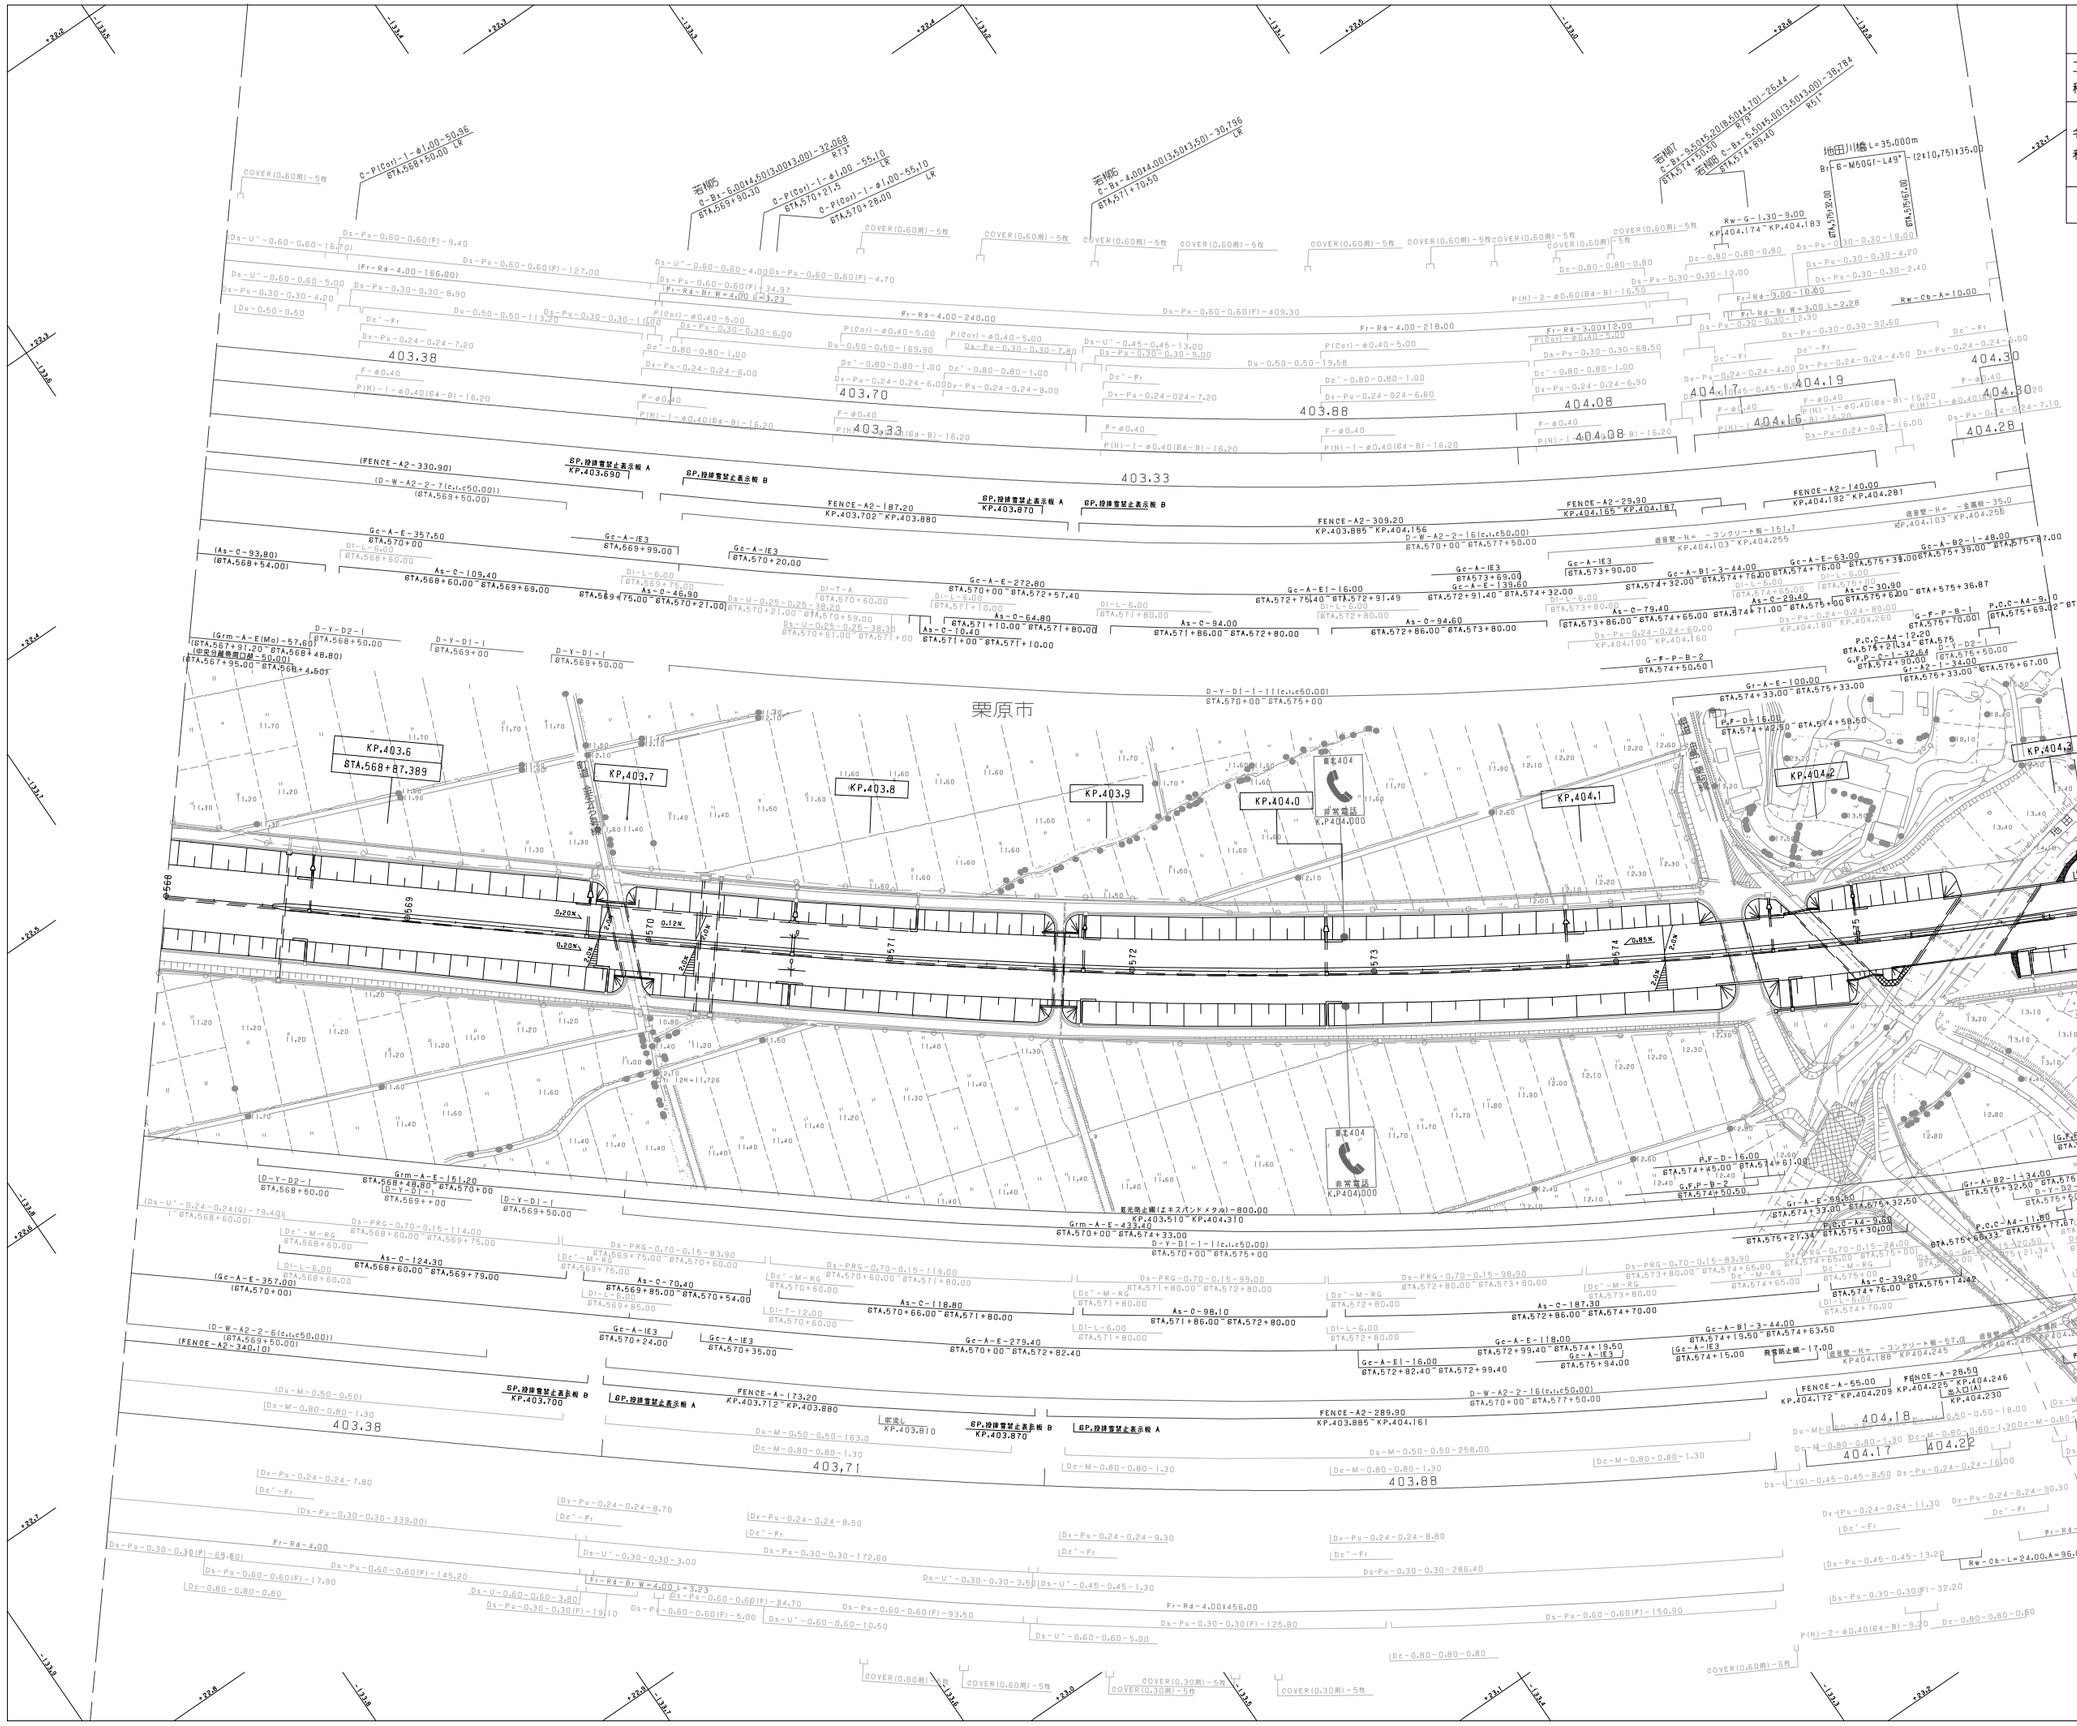

東北縦貫自動車道弘前線 東北自動車道（若柳金成～一関）			—
工種	管理用平面図		—
名称	KP.403.513～KP.404.313 STA.568+00～STA.576+00	縮尺 1/1000	1 21
東日本高速道路（株）　東北支社			

調整年月	摘要
第1回　2006年 2月	
第2回　2010年 5月	

東北縦貫自動車道弘前線
東北自動車道（若柳金成～一関）

工種：管理用平面図

名称：KP.404.313～KP.405.113
STA.576+00～STA.584+00

縮尺：1/1000

2
21

東日本高速道路(株) 東北支社

調整年月	摘要
第1回 2006年 2月	
第2回 2010年 5月	

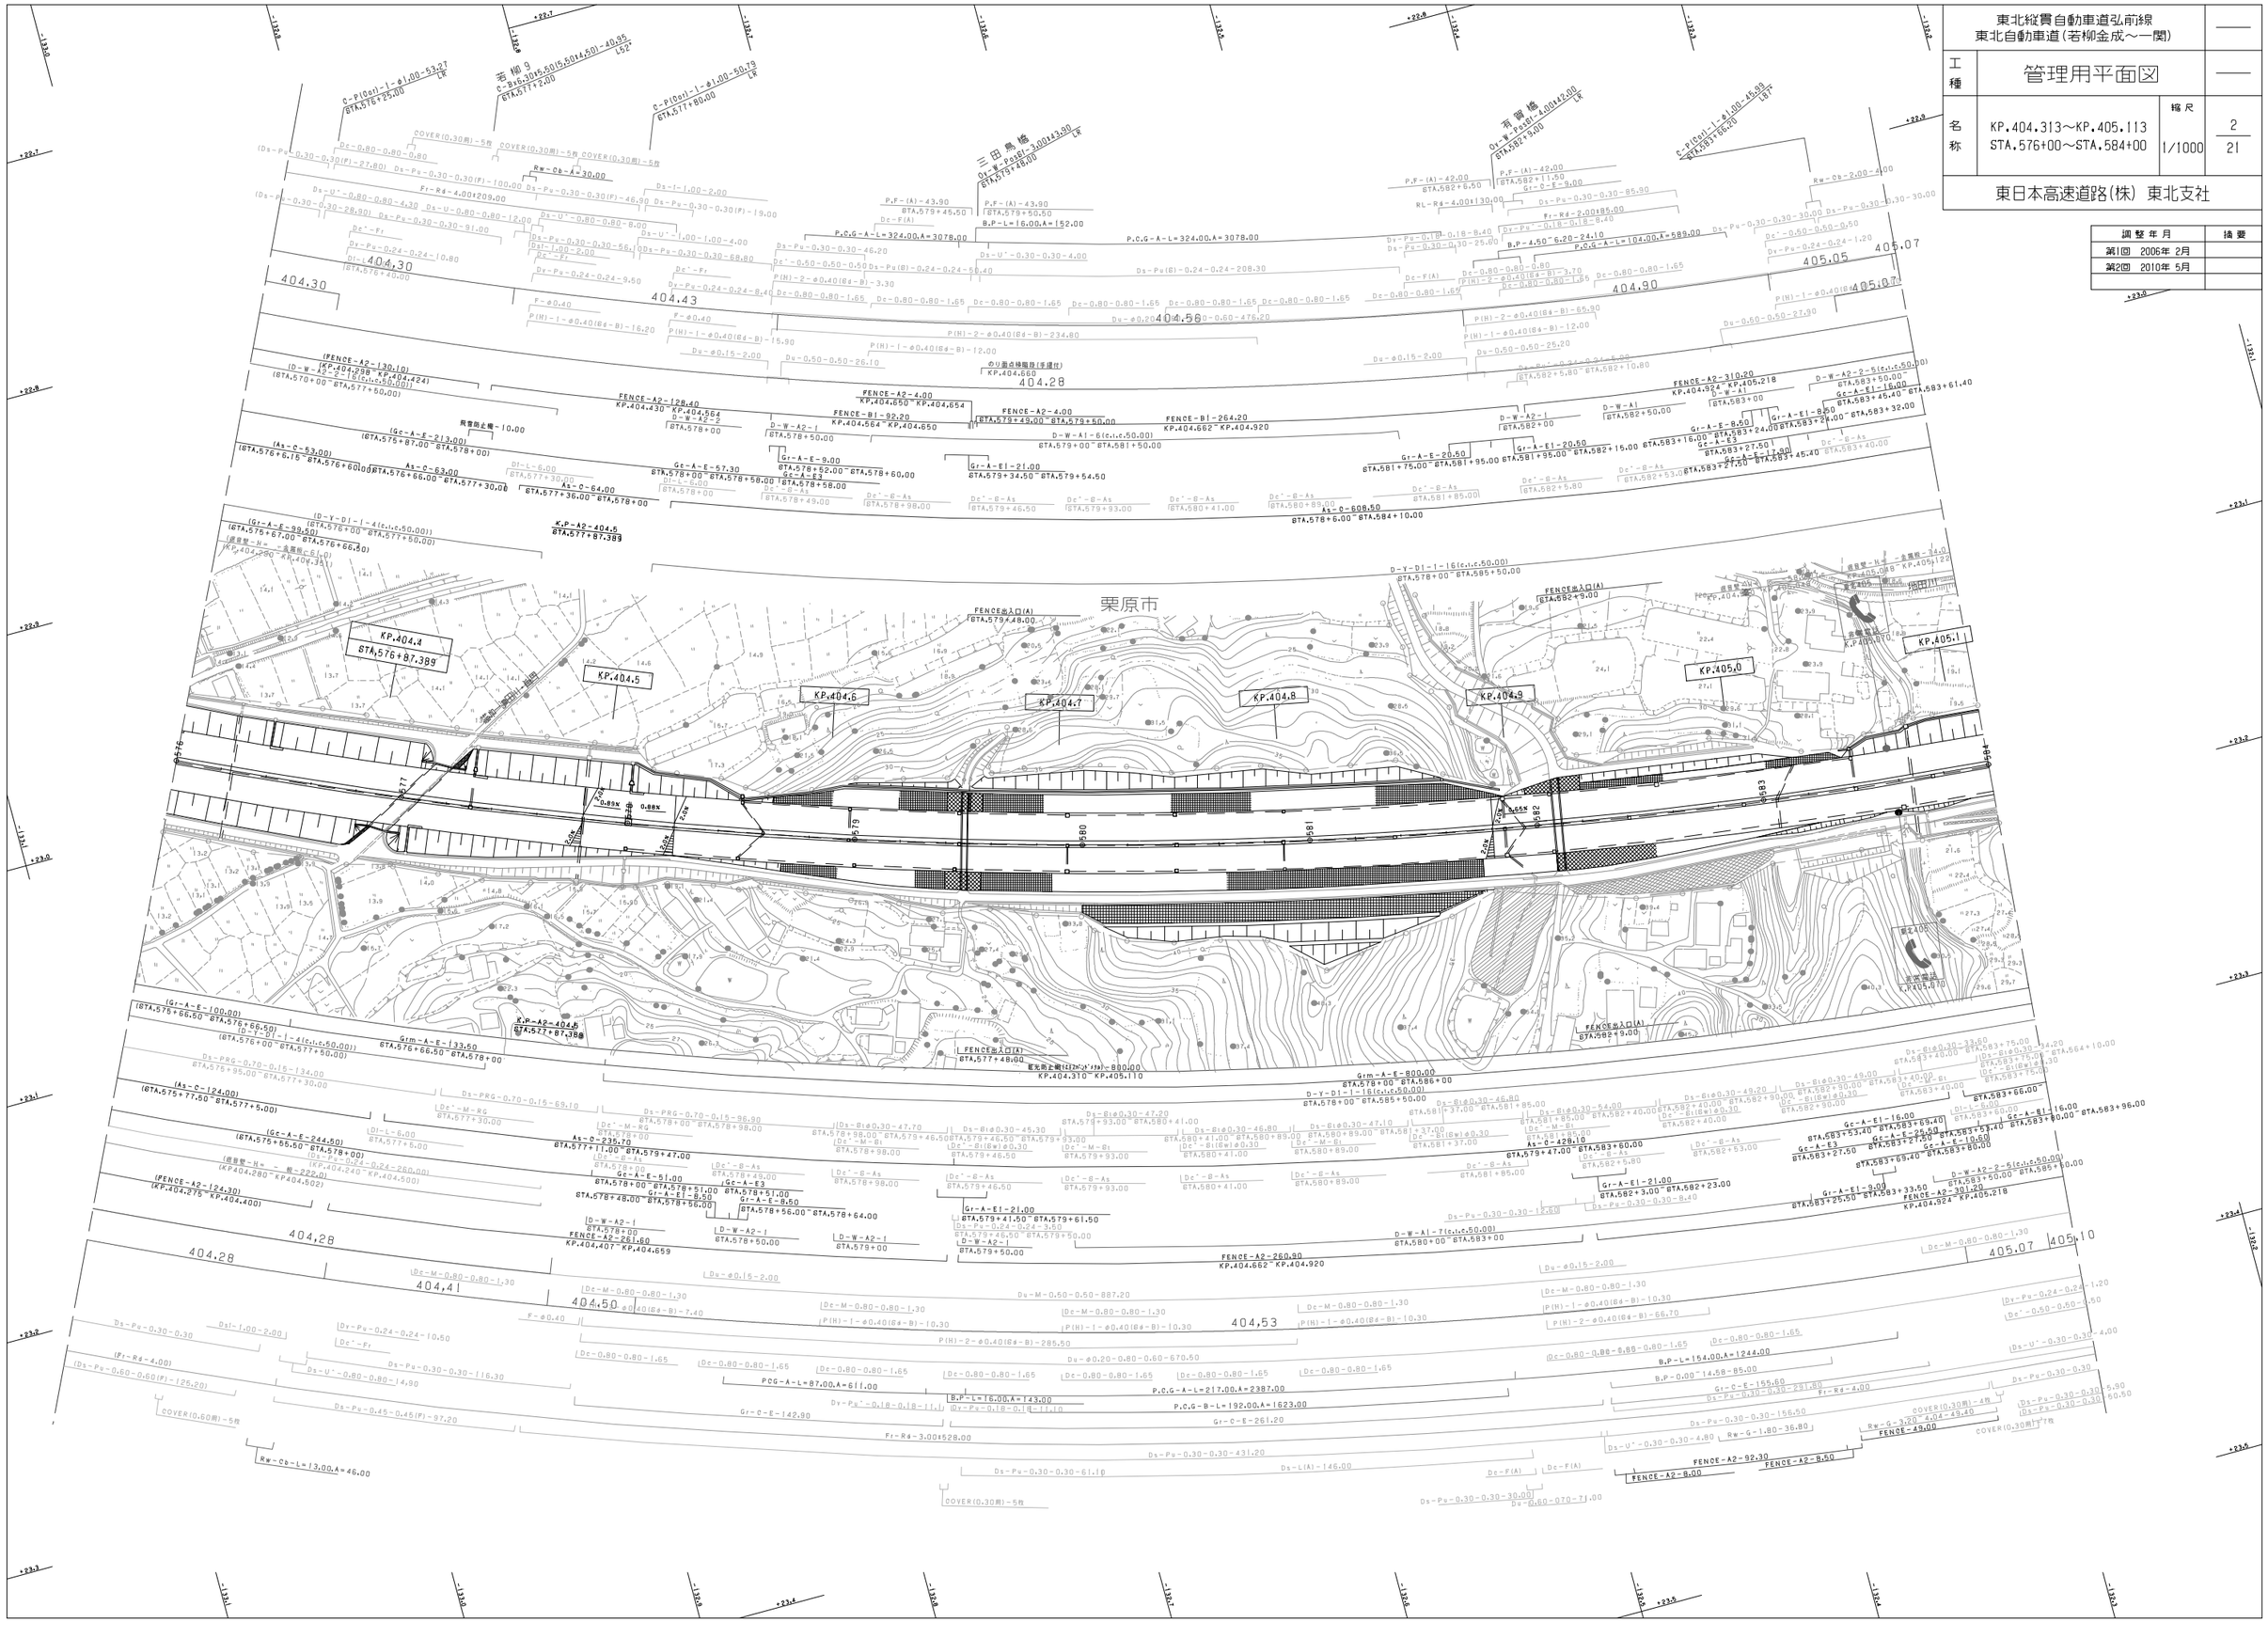

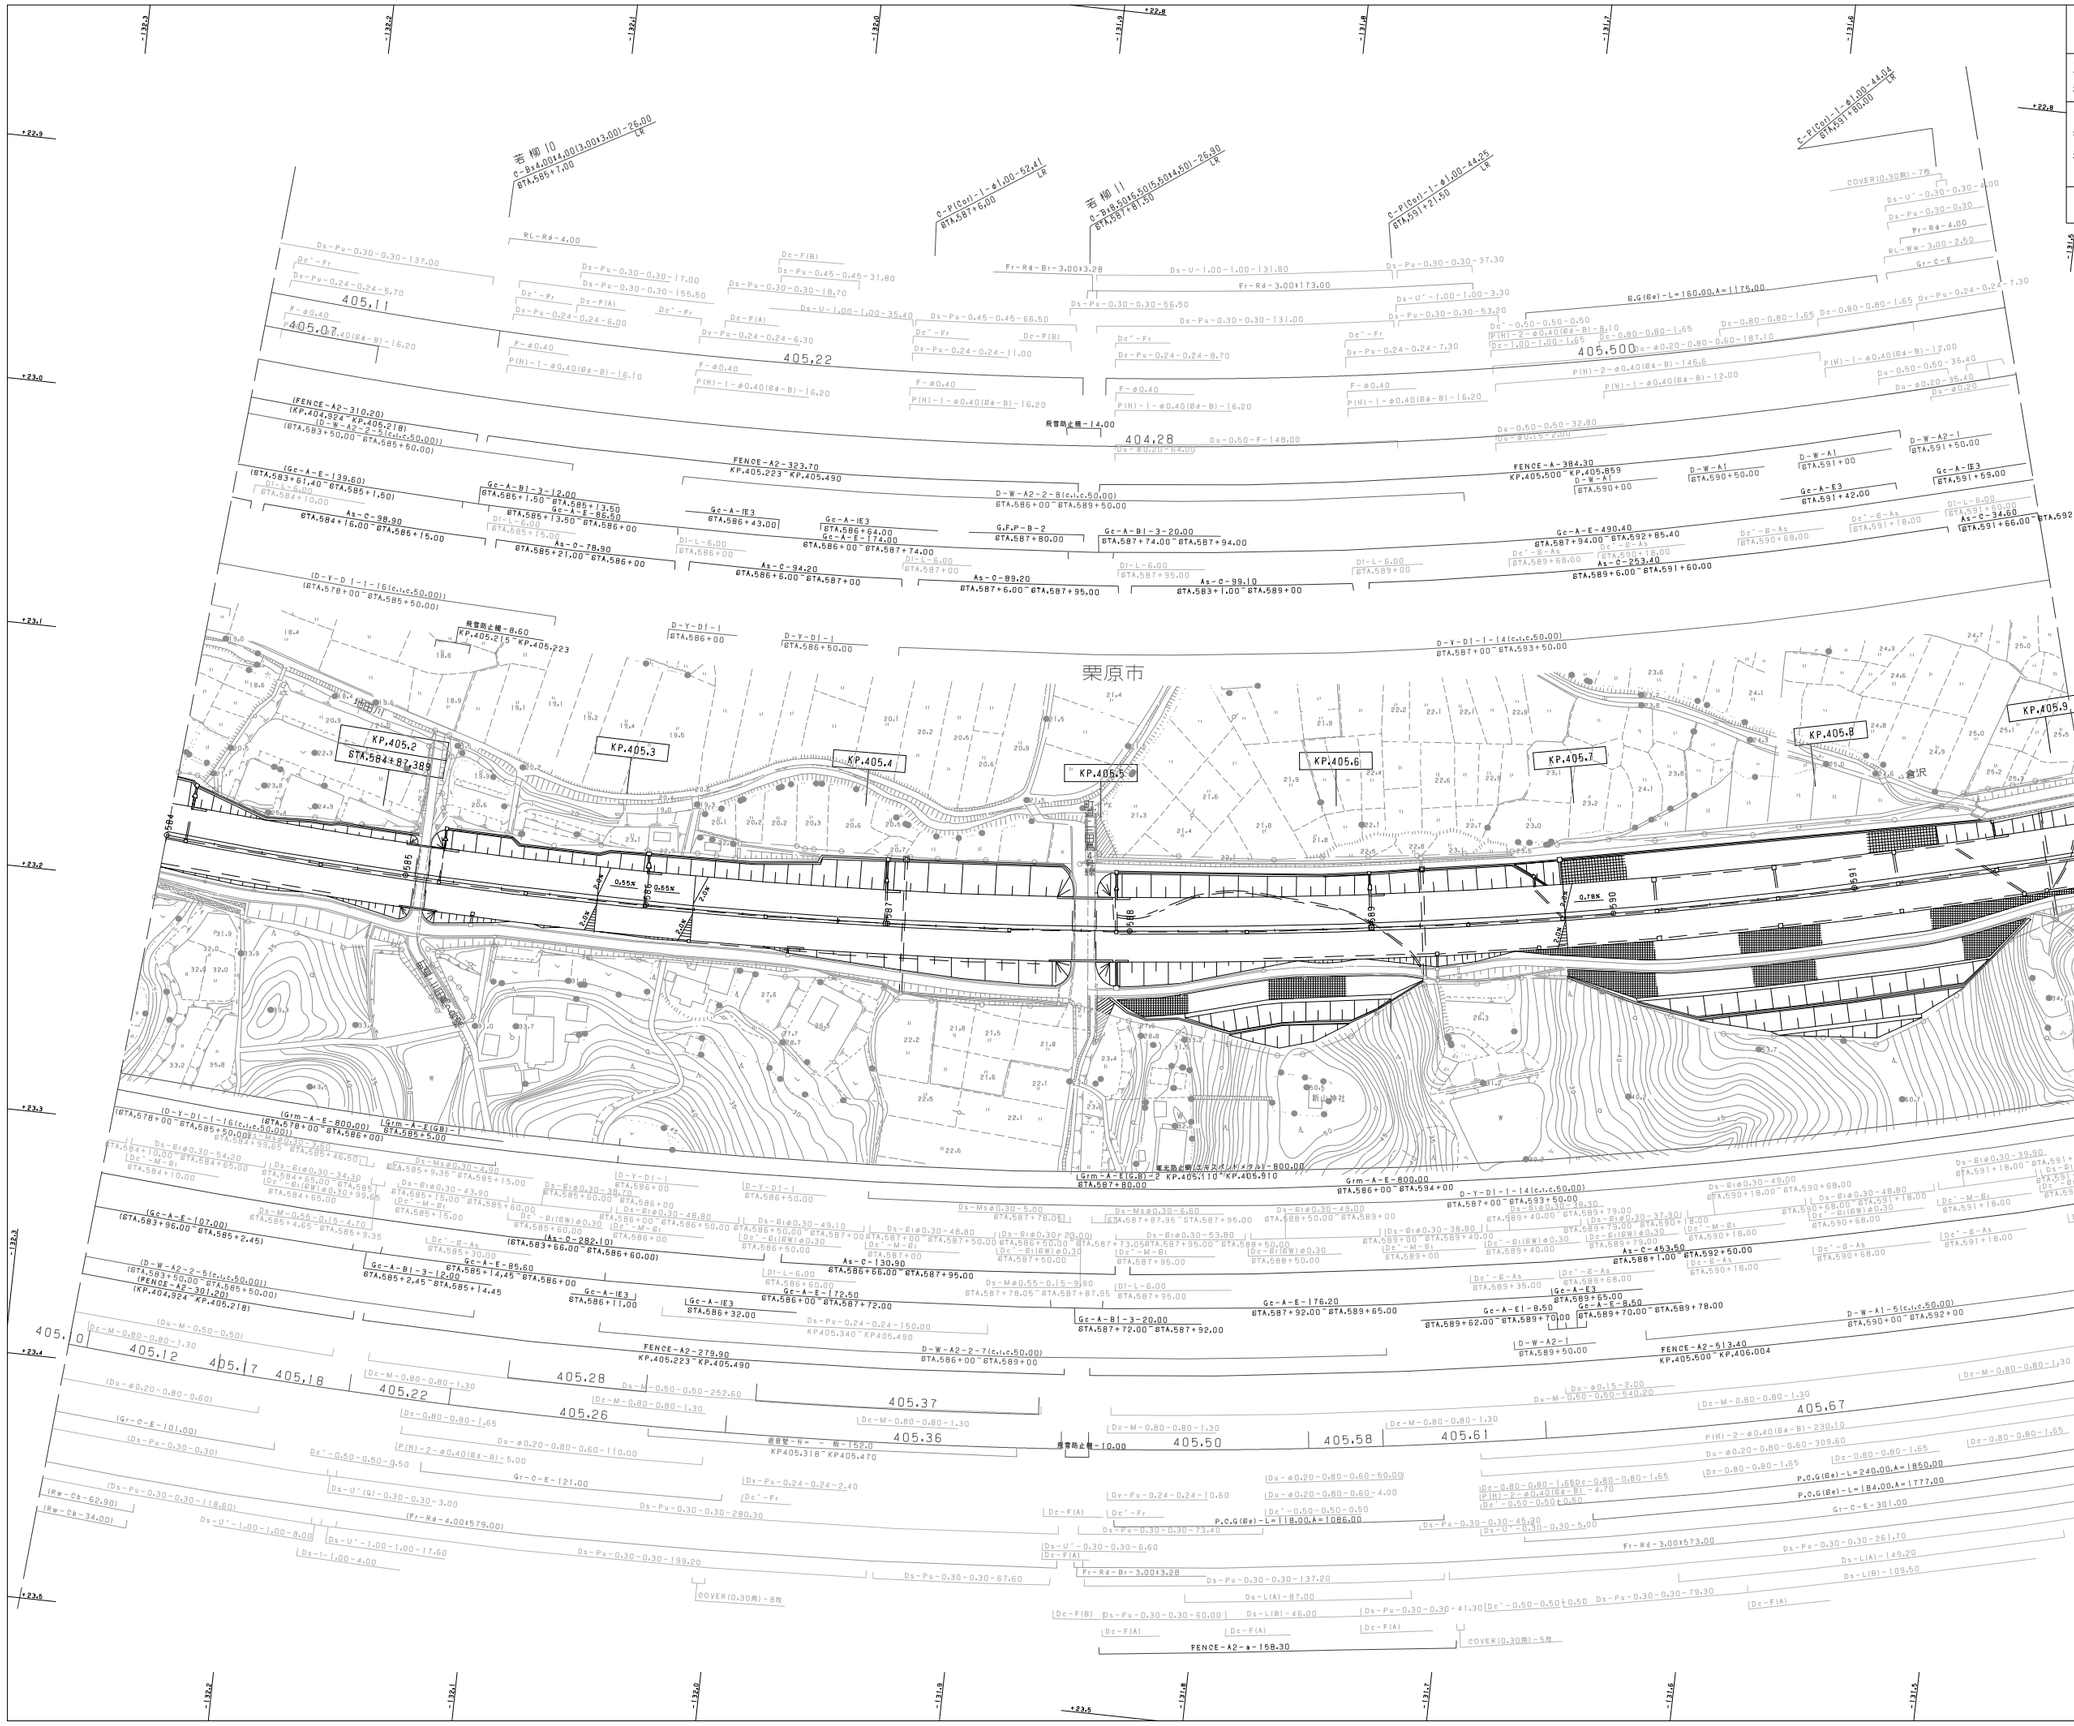

東北縦貫自動車道弘前線 東北自動車道(若柳金成～一関)			——
工種	管理用平面図		——
名称	KP.405.113～KP.405.913 STA.584+00～STA.592+00	縮尺 1/1000	3 21
東日本高速道路(株) 東北支社			

調整年月	摘要
第1回 2006年 2月	
第2回 2010年 5月	

栗原市

KP.406.0
STA.592+87.389

KP.406.1
KP.406.2
KP.406.3
KP.406.4
KP.406.5
KP.406.6
KP.406.7

調整年月	摘要
第1回 2006年 2月	
第2回 2010年 5月	

東北縦貫自動車道弘前線
東北自動車道（若柳金成～一関）

工種	管理用平面図		
名称	KP.405.913～KP.406.713 STA.592+00～STA.600+00	縮尺 1/1000	4 21

東日本高速道路(株) 東北支社

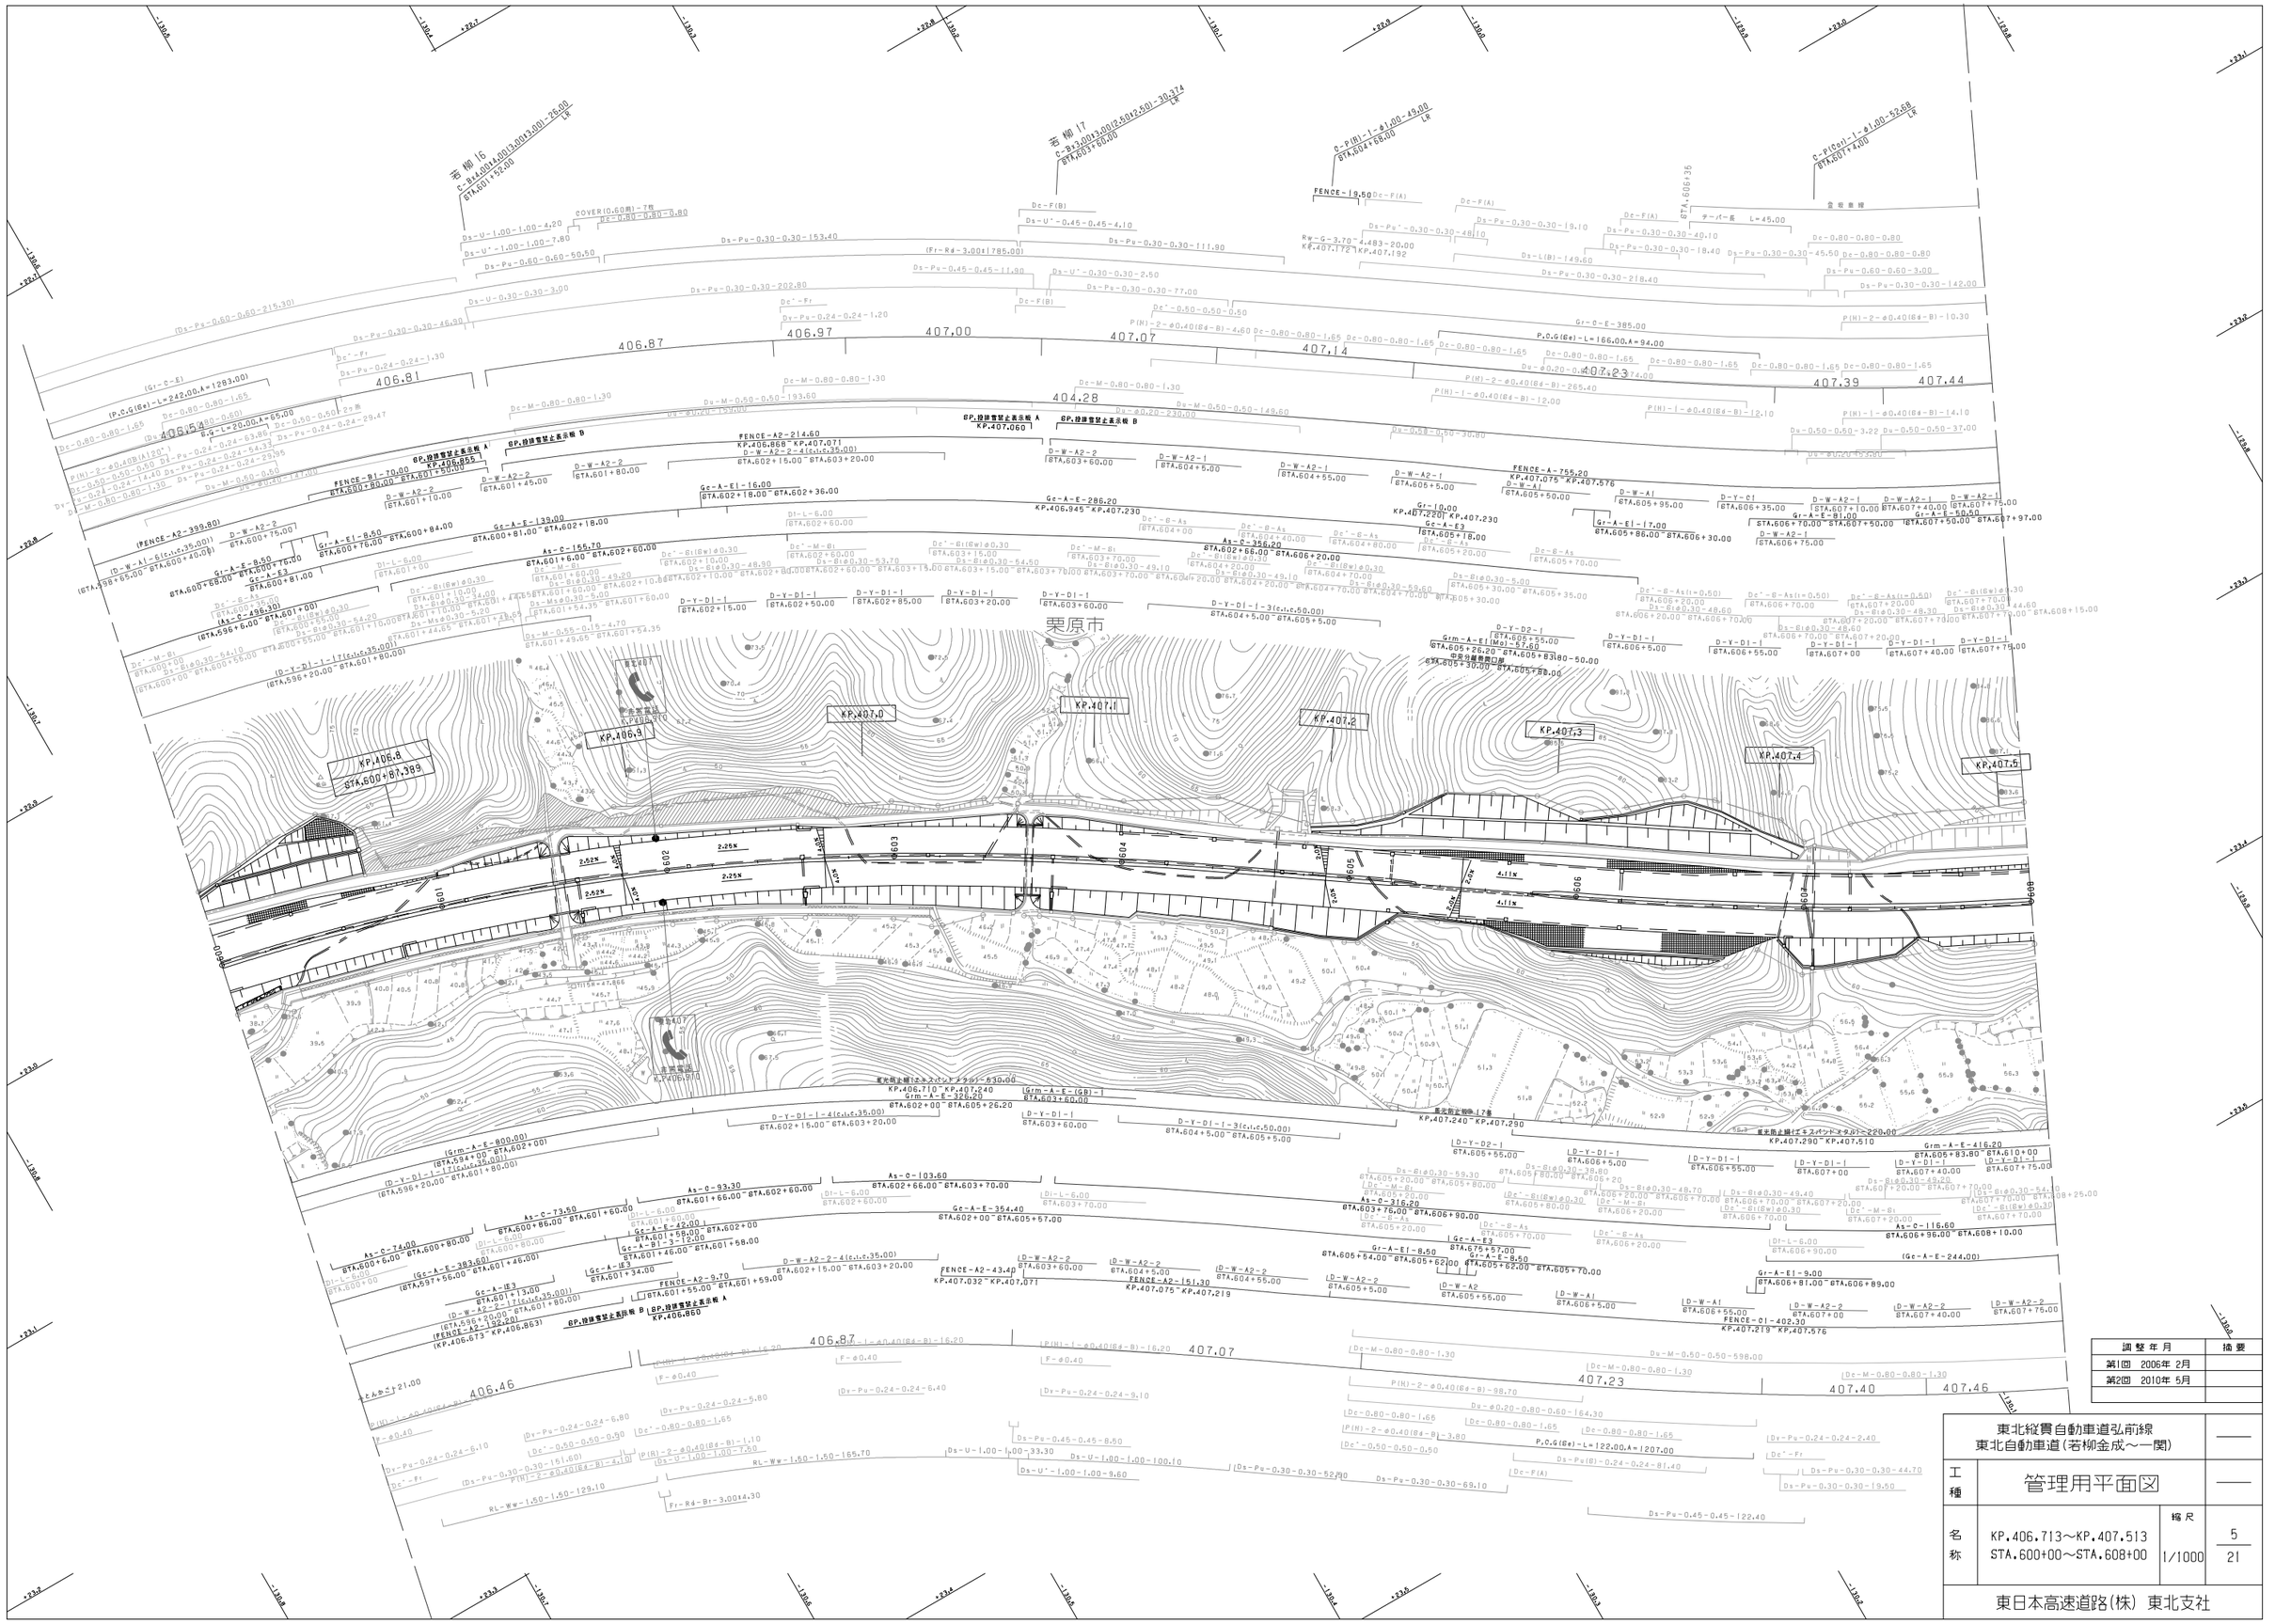
若柳IC
若柳IJ
栗原市
KP.406.8
KP.406.9
KP.407.0
KP.407.1
KP.407.2
KP.407.3
KP.407.4
KP.407.5
406.87
406.97
407.00
407.07
407.14
406.81
406.54
404.28
407.23
407.39
407.44
406.46
FENCE-A2-214.60
FENCE-B1-70.00
FENCE-A2-399.80
FENCE-A2-43.40
FENCE-A2-151.30
FENCE-A-755.20
FENCE-C1-402.30
Gc-A-E-286.20
Gc-A-E-139.00
Gc-A-E-155.70
Gc-A-E-354.40
Gc-A-E-244.00
Gr-A-E-50.50
Gr-A-E-81.00
Gr-A-E1-17.00
Gr-A-E1-8.50
Gr-A-E1-9.00
Grm-A-E-326.20
Grm-A-E-416.20
As-C-316.20
As-C-356.20
As-C-103.60
As-C-93.30
As-C-73.50
As-C-74.00
P.O.G(Ge)-L=166.00,A=94.00
P.O.G(Ge)-L=122.00,A=1207.00
P.O.G(Ge)-L=242.00,A=1283.00
P.O.G(Ge)-L=20.00,A=65.00
R.G-L=20.00,A=65.00
Rw-G-3.70~4.483=20.00
KP.407.172 KP.407.192
C-P(Ge)-1=81.00-49.00
C-P(Ge)-1=81.00-52.68
C-Br3.00(3.00)(2.50)2.50)-30.374
C-Br4.00(3.00)(3.00)-26.00
KP.406.855
KP.407.060
KP.407.075~KP.407.576
KP.406.863~KP.406.860
KP.406.710~KP.407.240
KP.407.240~KP.407.290
KP.407.290~KP.407.510
KP.406.032~KP.407.071
KP.407.075~KP.407.219
KP.406.673~KP.406.863
BP.排雪雪堅止表示板 A
BP.排雪雪堅止表示板 B
雪堅防止柵 I7基
雪堅防止柵(エキスパンドメタル) L=220.00
雪堅防止柵(エキスパンドメタル) L=230.00
雪堅防止柵(エキスパンドメタル) H30.00
中央分離帯開口部
ターパー長 L=45.00
金属単管
COVER(0.60幅)-7基
(FR-Rd-3.00)(785.00)
(FR-Rd-3.00)(785.00)
(FR-Rd-3.00)(785.00)

東北縦貫自動車道弘前線
東北自動車道(若柳金成～一関)

工種：管理用平面図

名称：KP.407.513～KP.408.313
STA.608+00～STA.616+00

縮尺：1/1000

6/21

東日本高速道路(株) 東北支社

調整年月	摘要
第1回 2006年 2月	
第2回 2010年 5月	

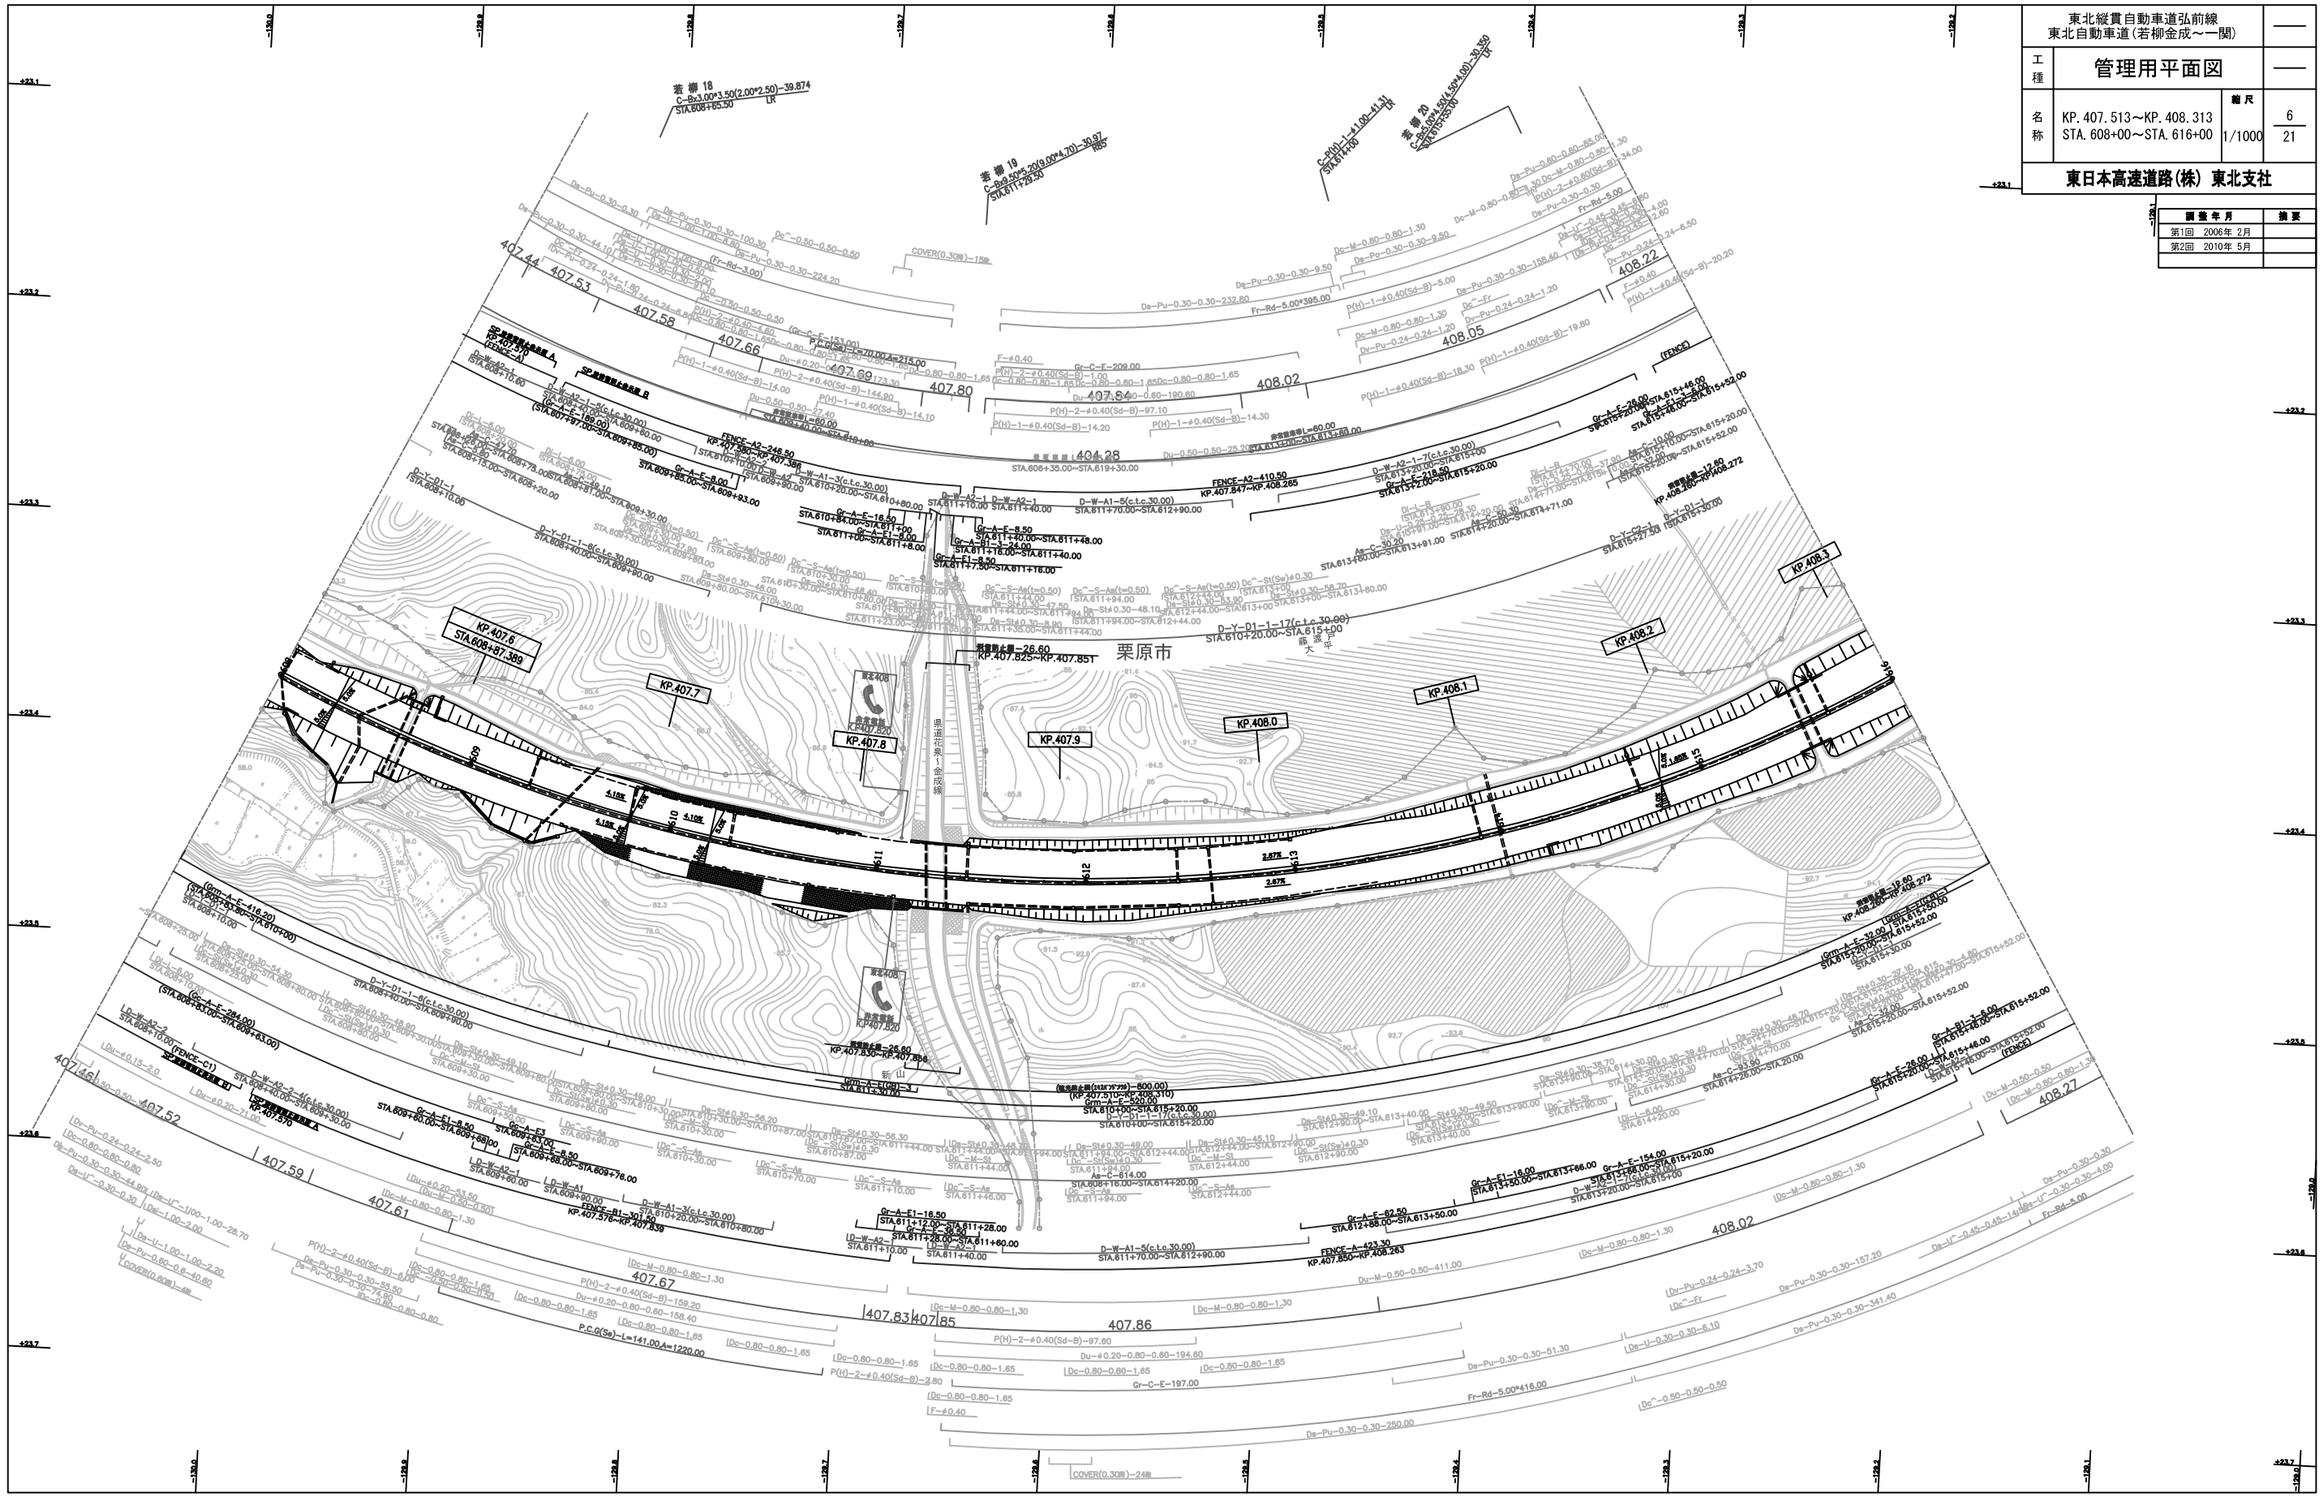

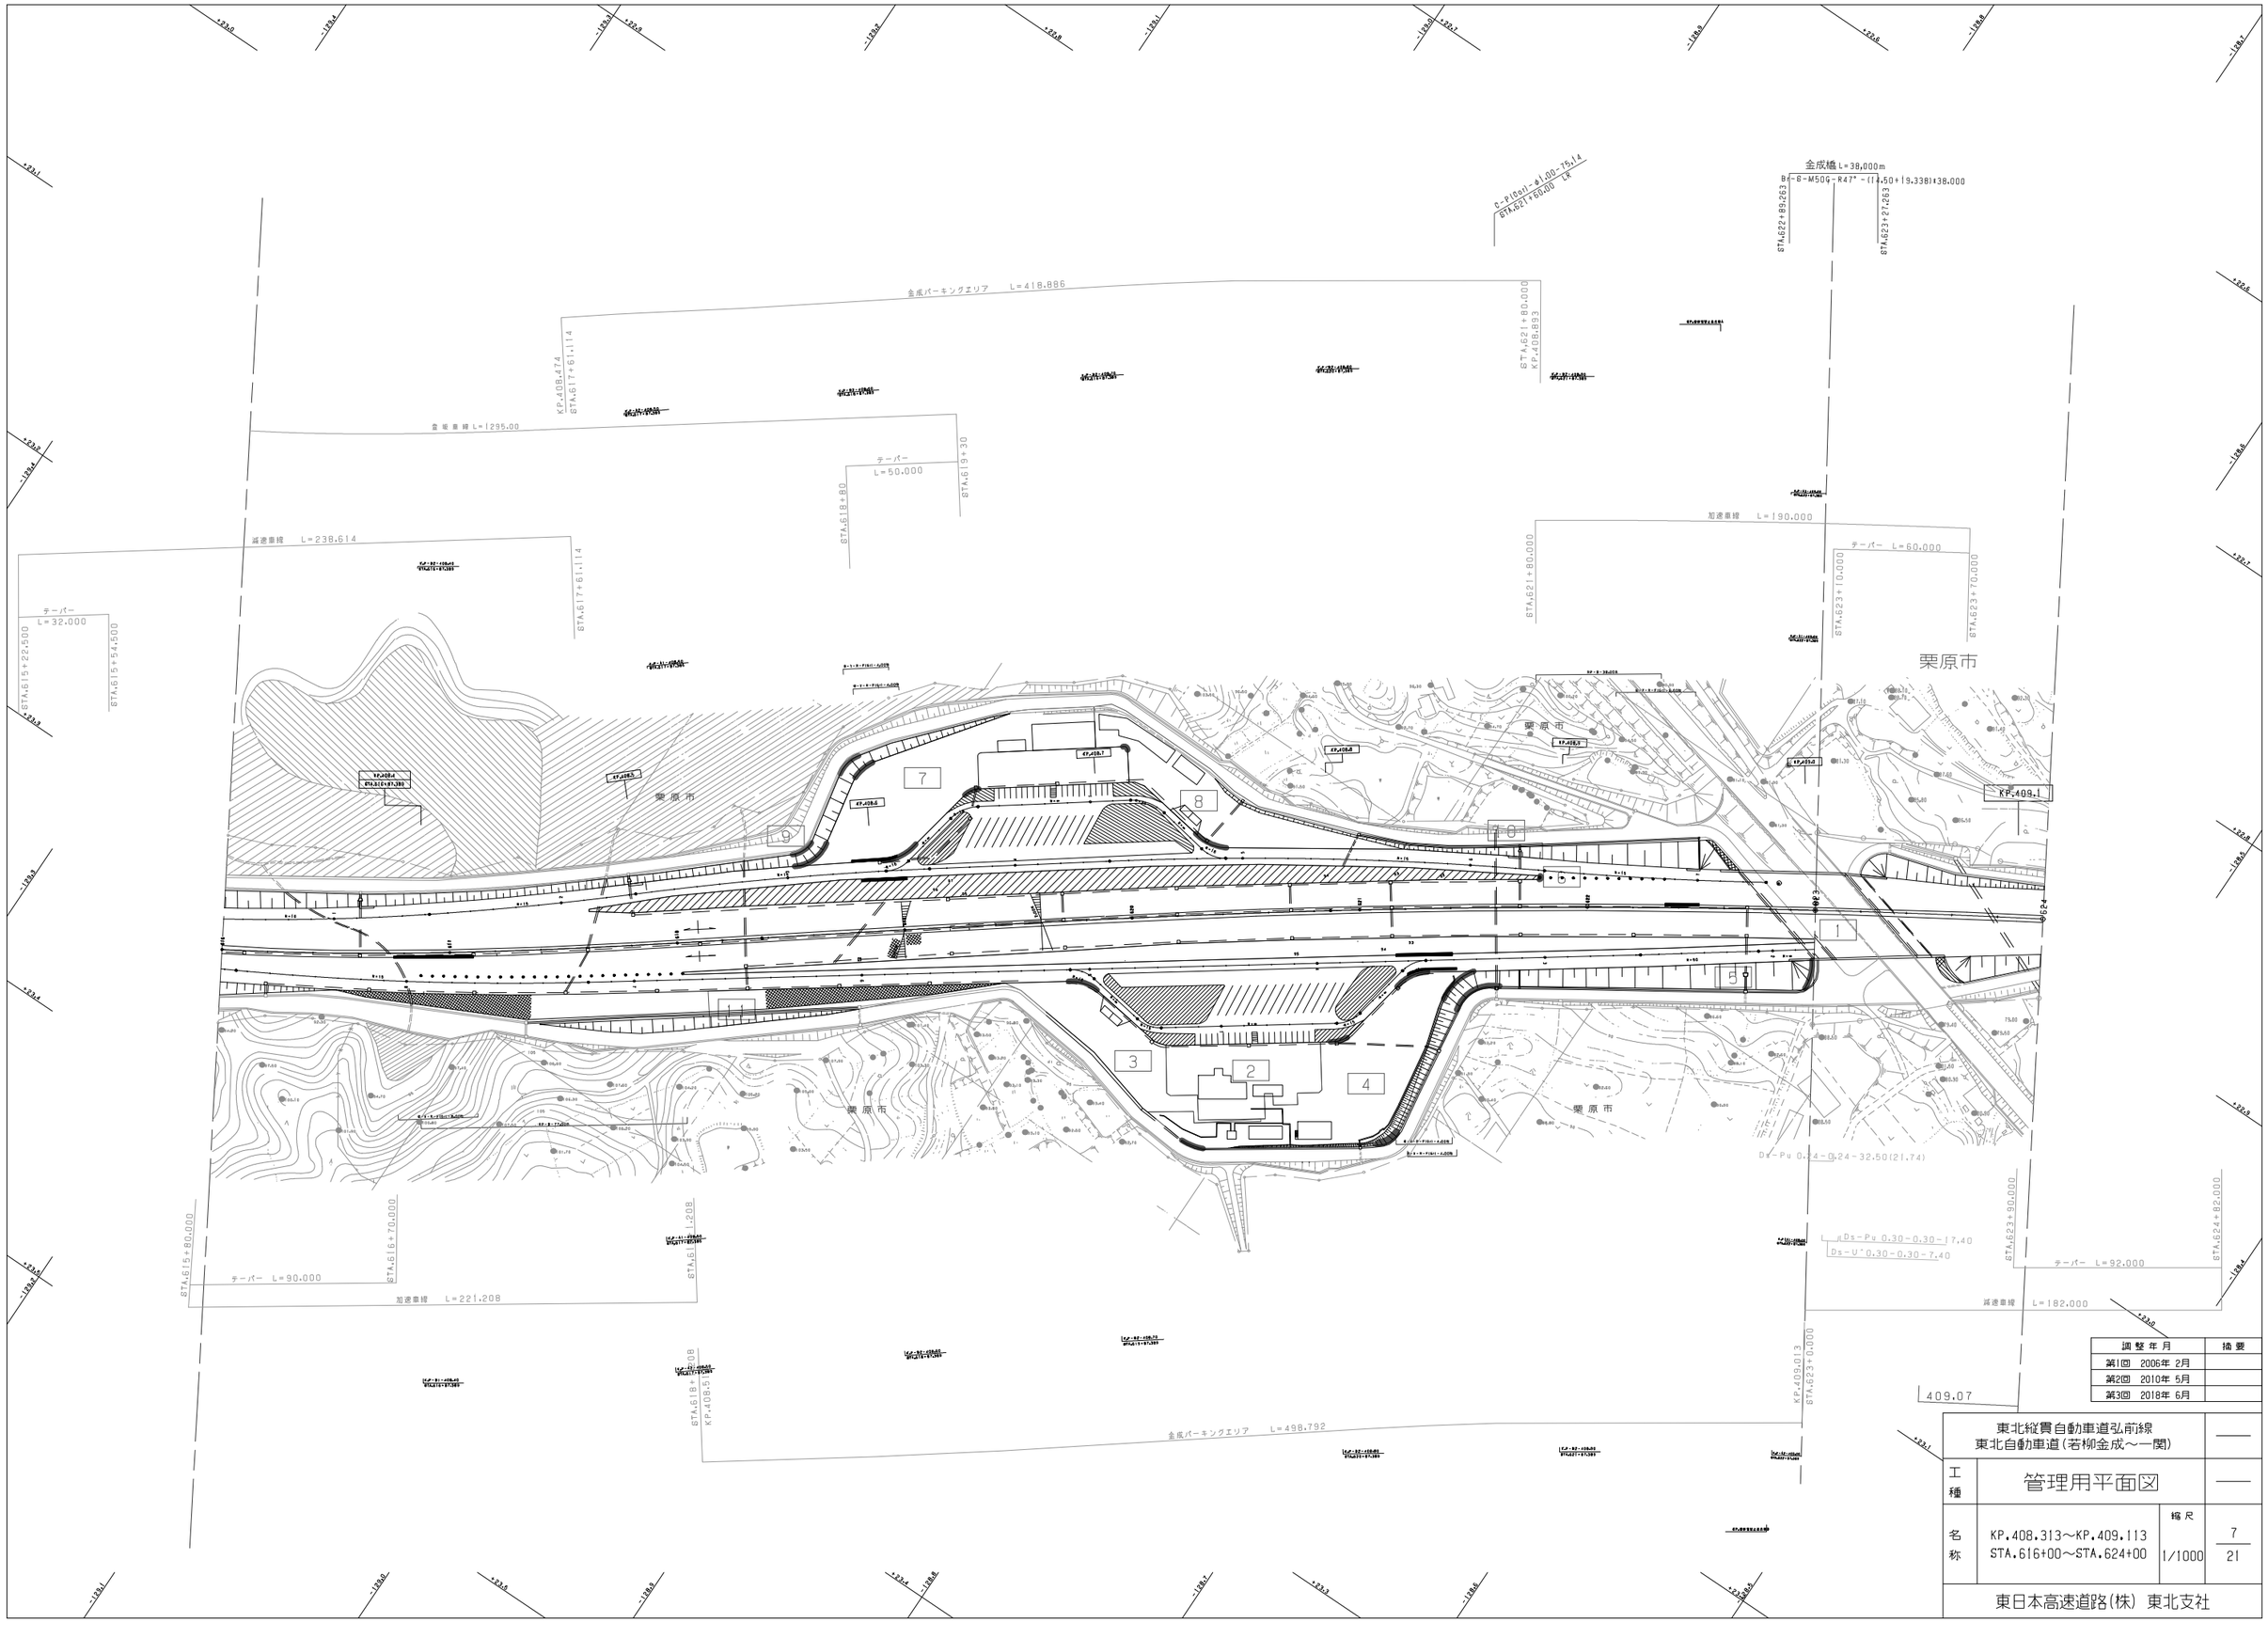

調整年月	摘要
第1回　2006年 2月	
第2回　2010年 5月	
第3回　2018年 6月	

東北縦貫自動車道弘前線
東北自動車道（若柳金成～一関）

工種：管理用平面図

名称：KP.408.313～KP.409.113
STA.616+00～STA.624+00

縮尺：1/1000

7
21

東日本高速道路(株) 東北支社

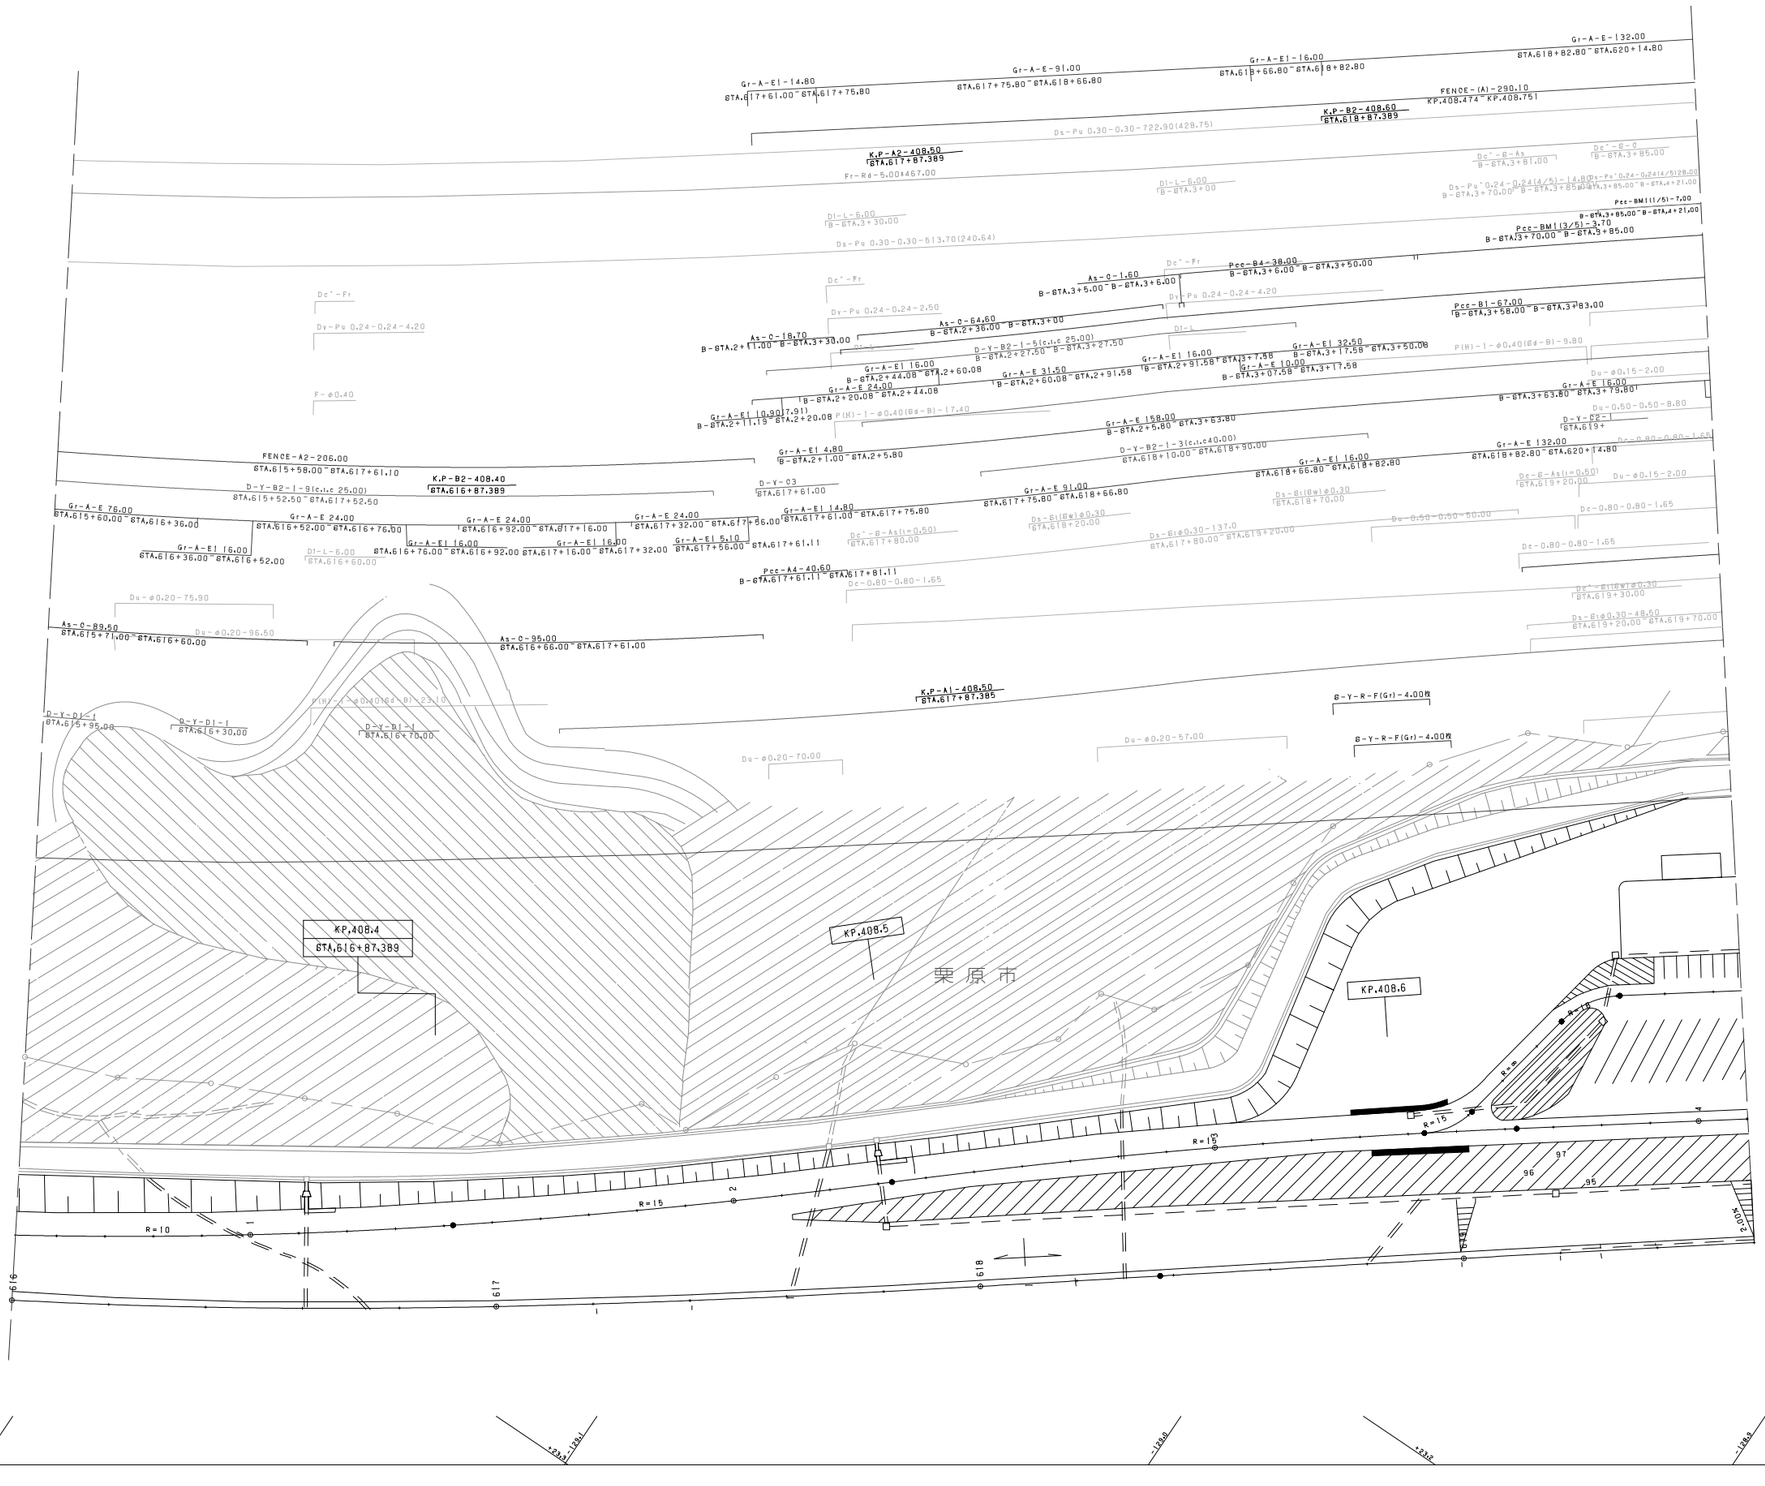

調整年月	摘要
第1回 2006年 2月	
第2回 2010年 5月	
第3回 2018年 6月	

東北縦貫自動車道弘前線 東北自動車道（若柳金成～一関）			——
工種	管理用平面図		——
名称	金成パーキングエリア KP.408.380～KP.408.680 STA.616+00～STA.619+20	縮尺 1/500	1 4
東日本高速道路（株） 東北支社			

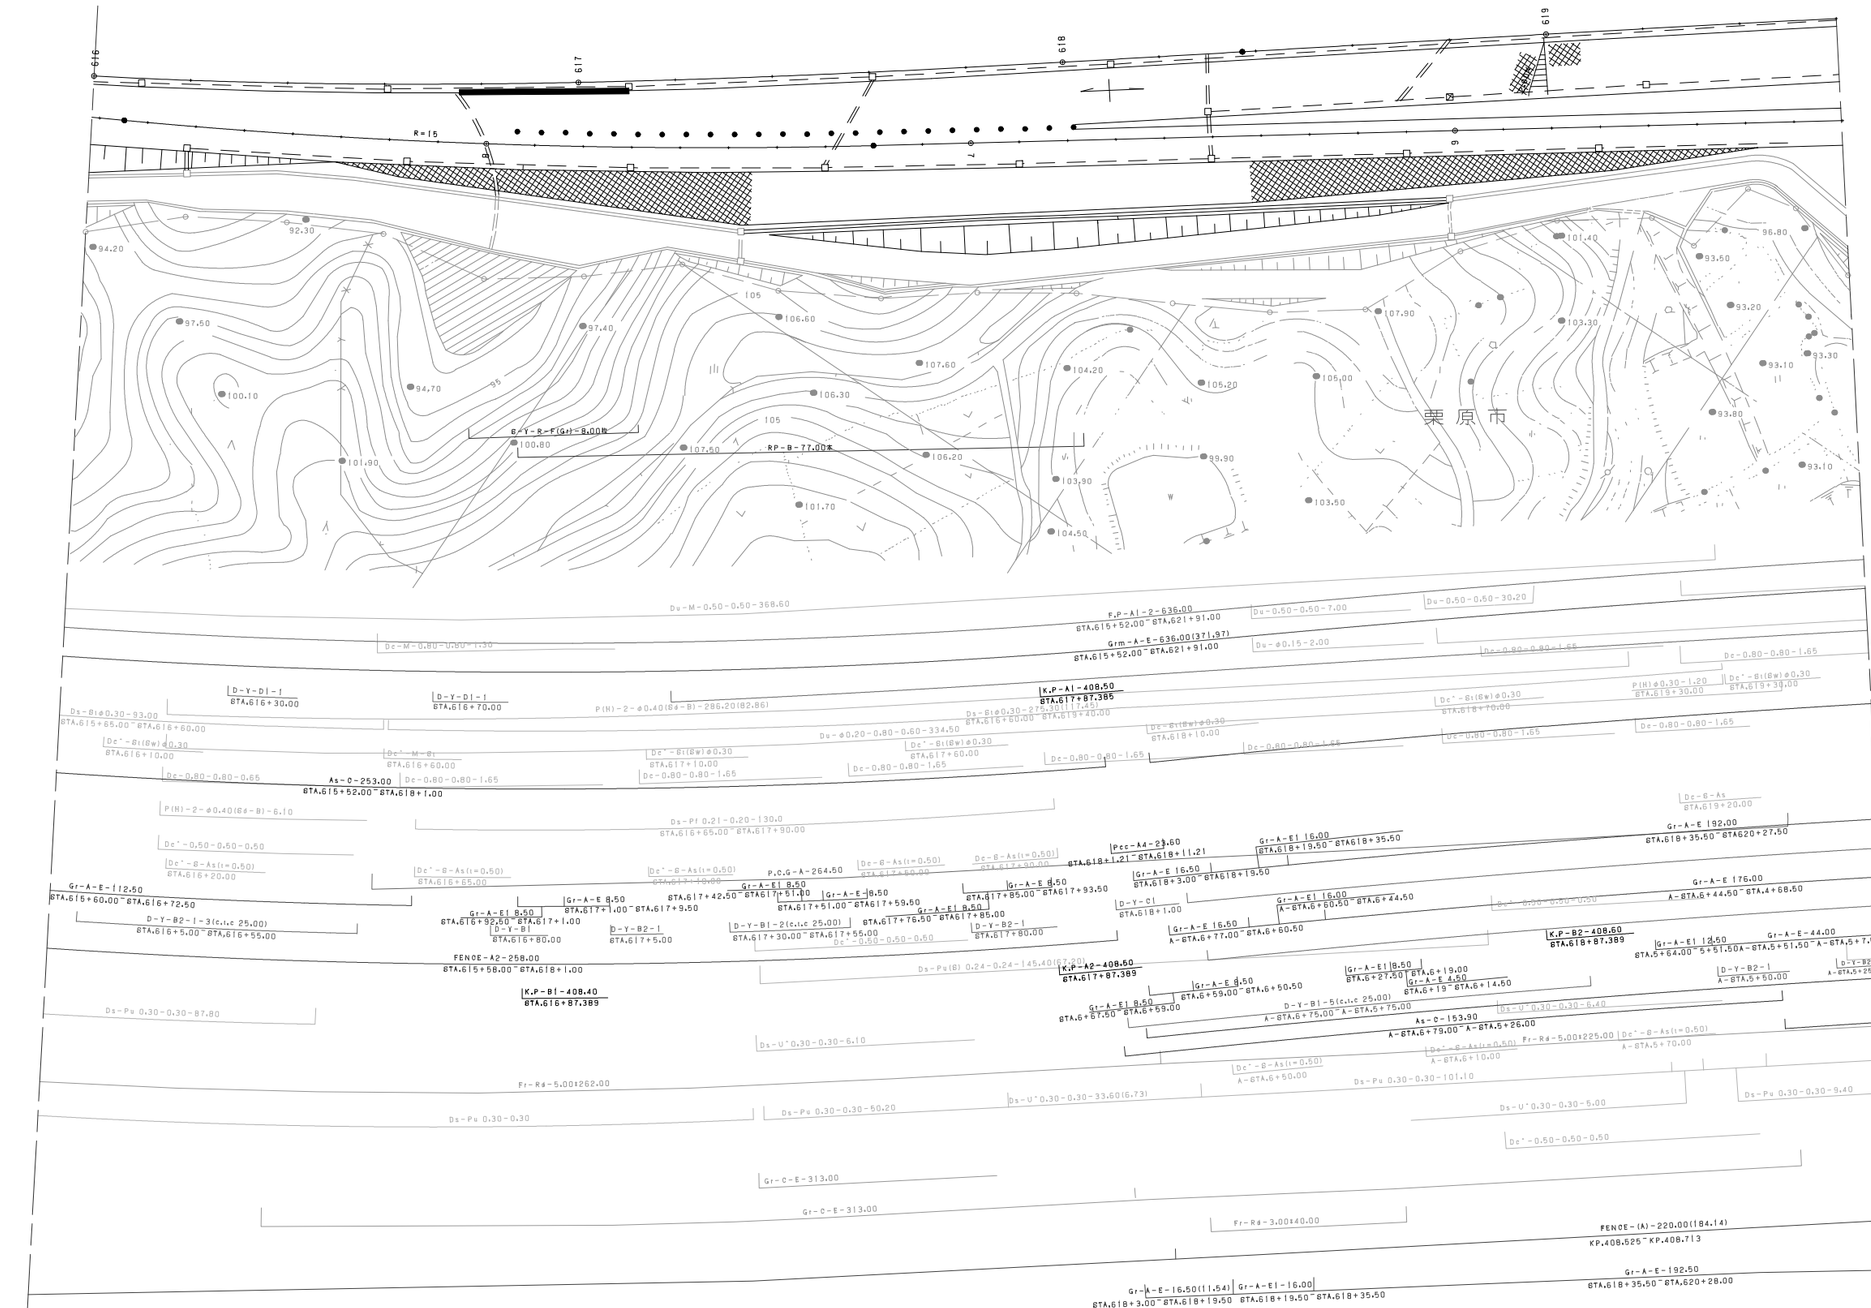

調整年月	摘要
第1回 2006年 2月	
第2回 2010年 5月	
第3回 2018年 6月	

東北縦貫自動車道弘前線
東北自動車道（若柳金成～一関）

工種：管理用平面図

名称：金成パーキングエリア
KP.408.380～KP.408.680
STA.616+00～STA.619+20

縮尺：1/500

2/4

東日本高速道路（株） 東北支社

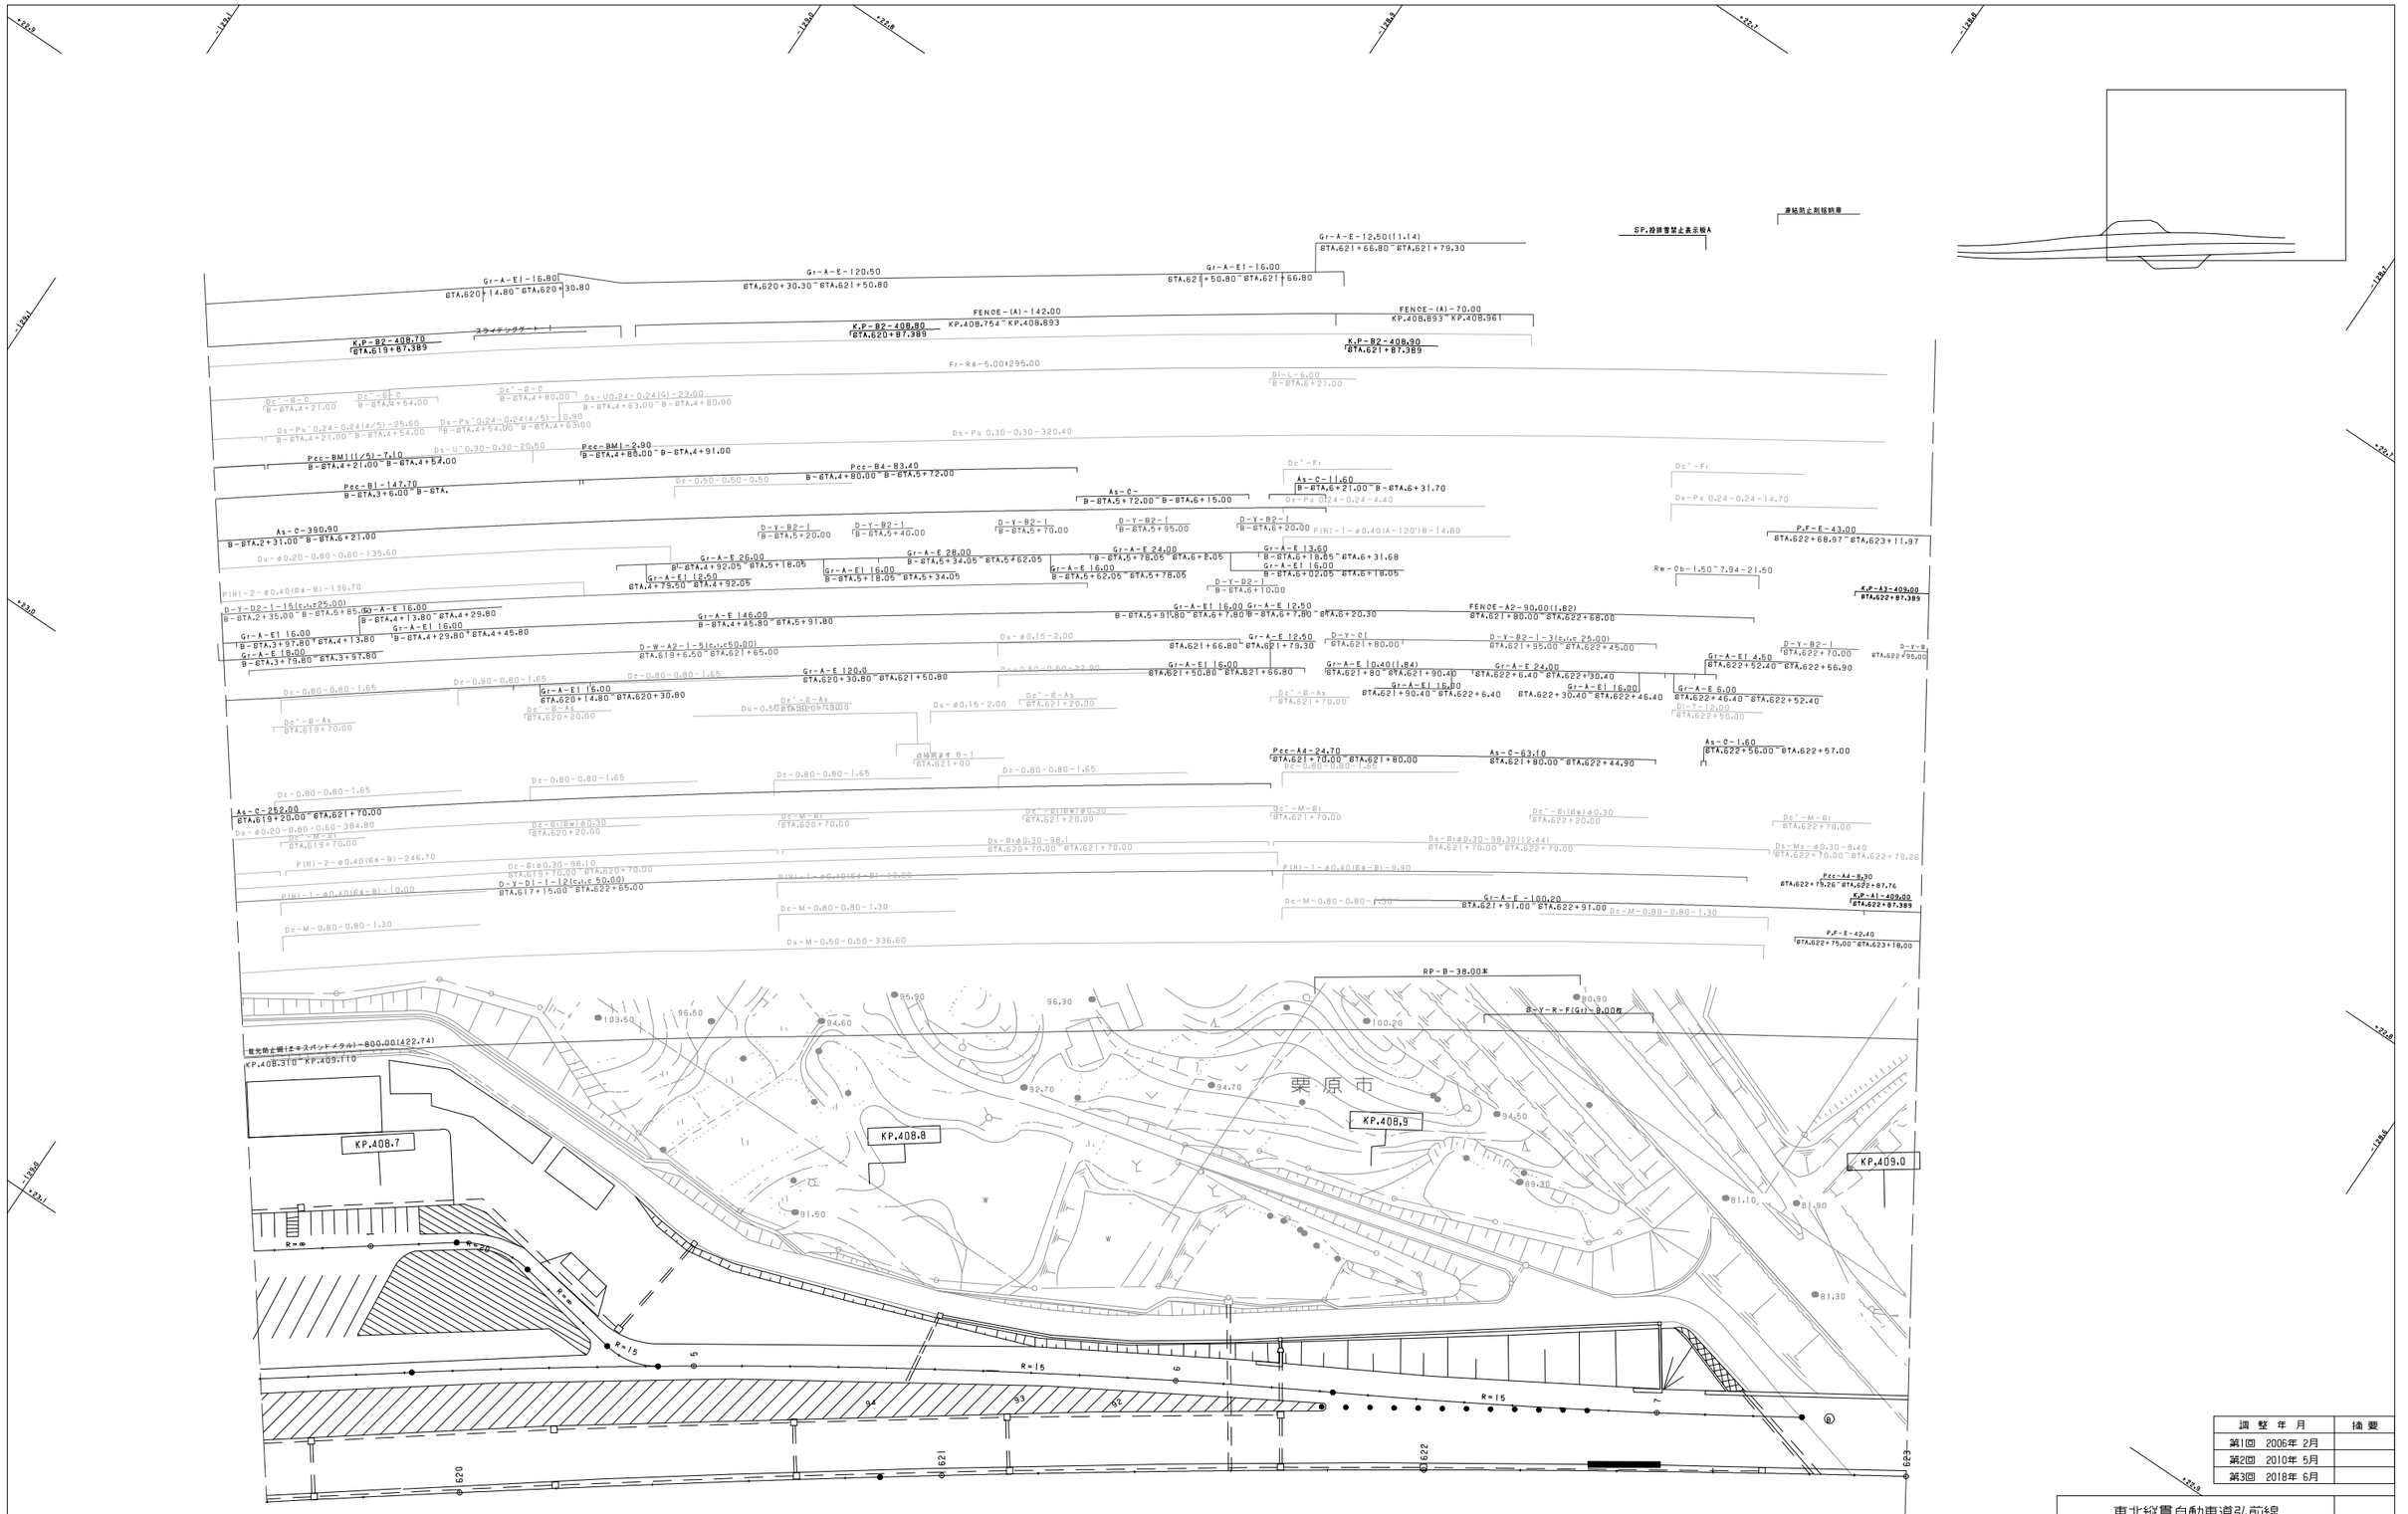

調整年月	摘要
第1回 2006年 2月	
第2回 2010年 5月	
第3回 2018年 6月	

東北縦貫自動車道弘前線 東北自動車道（若柳金成～一関）			——
工種	管理用平面図		——
名称	金成パーキングエリア KP.408.680～KP.409.080 STA.619+20～STA.623+00	縮尺 1/500	3 4
東日本高速道路（株） 東北支社			

栗原市

R=15 R=∞ R=15 R=∞ R=15 R=∞ R=50 R=∞

93.40 92.50 92.70 93.20 91.90 90.40 92.60 88.80 86.60 88.10 82.60 90.90

B-Y-R-F(Gr)-4.00枠

B-Y-R-F(Gr)-4.00枠

P(H)-2-φ0.40(B4-B)-343.50

D-Y-D1-1-12(c.t.c50.00)
STA.617+15.00~STA.622+65.00

Du-φ0.20-0.80-0.60-400.40

Dc-0.80-0.80-1.65

Dc-0.80-0.50-1.65

As-O-458.40
STA.618+11.00~STA.622+70.00

Gr-A-E-100.00
STA.621+91.00~STA.622+91.00

P(H)-1-φ0.40(B4-B)-11.90

P(H)-2-φ0.40(B4-B)-16.30

Pcc AM4(1/5)6.40
STA.622+70.00~STA.623+95.00

Dc-0.80-0.80-1.65

P(H)φ0.30-28.00
STA.622+70.00~STA.622+98.00

Ds-U 0.30-0.30-4.70

Pcc-A4-10.80
STA.622+79.20~STA.622+90.76

K.P(A1-408.00
STA.622+87.389

Ds-Pu 0.24-0.24-22.90
STA.622+70.00~STA.622+95.00

Pcc-A4-35.80
STA.622+70.00~STA.623+06.00

Rw-Cb-1.50~4.00-17.00

Dc'-B-As
STA.619+70.00

Dc'-B-As
STA.620+20.00

Dc'-B-As
STA.620+70.00

Dc'-B-As
STA.621+70.00

Dc'-B-As
STA.622+20.00

Dc'-B-As
STA.622+70.00

Gr-A-E1 16.00
STA.620+27.50~STA.620+43.50

Gr-A-E-244.00
STA.620+43.50~STA.622+87.50

Gr-A-E1 10.80
STA.622+87.50~STA.622+98.30

F-φ0.40

D-W-A2-1-10(c.t.c 50.00)
STA.618+15.00~STA.622+65.00

Gr-A-E1 16.00
A-STA.4+32.50~STA.4+68.50

Gr-A-E 20.00
A-STA.4+52.50~STA.4+32.50

Gr-A-E 20.00
A-STA.4+32.50~STA.4+16.50

Gr-A-E 20.00
A-STA.3+96.50

Gr-A-E 188.00
A-STA.3+80.50~STA.1+92.50

Gr-A-E1 10.80
A-STA.1+92.50~STA.1+81.70

K.P-B2-408.70
STA.619+87.389

Gr-A-E1 12.50
STA.5+7.50~4+95.00

Ds-Pu 0.30-0.30-58.80

Ds-U 0.30-0.30-22.10

D-Y-D2-1-19(c.t.c 25.00)
A-STA.6+56.00~A-STA.2+5.00

Gr-A-E1 16.00
A-STA.3+95.50~STA.3+80.50

Gr-A-E1 16.00
A-STA.2+35.30~STA.2+19.30

Gr-A-E 26.00
A-STA.2+19.30~STA.1+93.30

Gr-A-E1 4.50
A-STA.2+19.30~STA.1+88.80

Gr-A-E 23.90
A-STA.3+63.18~STA.3+39.30

Gr-A-E 28.00
A-STA.3+39.50~3+11.30

Gr-A-E1 16.00
A-STA.3+11.30~2+95.30

Gr-A-E-60.00
A-STA.2+95.30~A-STA.2+35.30

Ds-Pu 0.30-0.30-333.90

D-Y-B2-1-7(c.t.c 25.00)
A-STA.3+50.00~A-STA.2+00

As-C-477.50
A-STA.6+89.00~A-STA.1+92.00

Pcc-B1-72.00
A-STA.3+92.00~A-STA.3+65.00

As-C-93.00
A-STA.3+10.00~A-STA.2+18.00

Dc'-B-As
A-STA.3+91.00

Pcc-BM1(1/5)-6.70
A-STA.4+31.00~A-STA.3+93.00

Pcc-B4-23.30
A-STA.3+60.00~A-STA.3+30.00

Fr-Rd-5.00t375.00

As-C-1.40
STA.1+94.00~STA.1+93.00

Pcc-B4-17.20
A-STA.5+26.00~A-STA.5+3.00

Pcc-B1-145.70
A-STA.5+3.00~A-STA.3+60.00

Pcc-BM1(1/5)-10.10
A-STA.4+82.00~A-STA.4+31.00

Pcc-BM1(1/5)-4.70
A-STA.3+93.00~A-STA.3+65.00

Pcc-BM1(1/5)-11.30
A-STA.3+65.00~A-STA.3+30.00

Ds-U 0.30-0.30-3.60

Ds-Pu 0.30-0.30-198.70

Ds-Pu 0.30-0.30-153.00

Ds-Pu 0.30-0.30-137.40

Ds-U 0.24-0.24(G)-23.00
A-STA.5+00~A-STA.4+82.00

Ds-Pu'0.24-0.24(4/5)-44.30
A-STA.4+82.00~A-STA.4+31.00

Ds-Pu'0.24-0.24(4/5)-30.70
A-STA.4+31.00~A-STA.3+93.00

As-Pu'0.24-0.24(4/5)-23.70
A-STA.3+93.00~A-STA.3+65.00

Ds-Pu'0.24-0.24(4/5)-29.50
A-STA.3+65.00~A-STA.3+30.00

Ds-Pu0.24-0.24-9.00
A-STA.3+30.00~A-STA.3+10.00

D1-U0.25-0.25-15.30
A-STA.2+6.00~A-STA.1+93.00

Ds-Pu'0.24-0.24-7.40
A-STA.2+10.00~A-STA.2+3.00

D1-T-12.00
A-STA.2+12.00

Dc'-B-D
A-STA.4+82.00

Ds-U'0.30-0.30-12.00

Dc'-B-D
A-STA.4+31.00

Dc'-B-C
A-STA.3+93.00

Bc'-B-D
A-STA.3+65.00

Ds-U'0.30-0.30-7.60

Dc'-0.50-0.50-0.50

Dc'-0.50-0.50-0.50

D1-L-B
A-STA.3+10.00

Ds-Pu 0.30-0.30-3.00

Dc-0.80-0.80-0.80

スライデングクート-1

K.P-B2-408.80
STA.620+87.389

COVER(0.30厚)-9枚

COVER(0.30厚)-6枚

K.P-B2-408.90
STA.621+87.389

COVER(0.30厚)-6枚

K.P-A2-409.00
STA.622+87.389

FENCE-(A)-318.60
KP.408.717~KP.409.013

Gr-A-E1-16.00
STA.620+27.50~STA.620+43.50

Gr-A-E-244.00
STA.620+43.50~STA.622+87.50

Gr-A-E1-10.80(9.22)
STA.622+87.50~STA.622+98.30

SP.設置箇所と表示板

調整年月	摘要
第1回 2006年 2月	
第2回 2010年 5月	
第3回 2018年 6月	

東北縦貫自動車道弘前線
東北自動車道（若柳金成～一関）

工種：管理用平面図

名称：金成パーキングエリア
KP.408.680～KP.409.080
STA.619+20～STA.623+00

縮尺：1/500

4/4

東日本高速道路（株） 東北支社

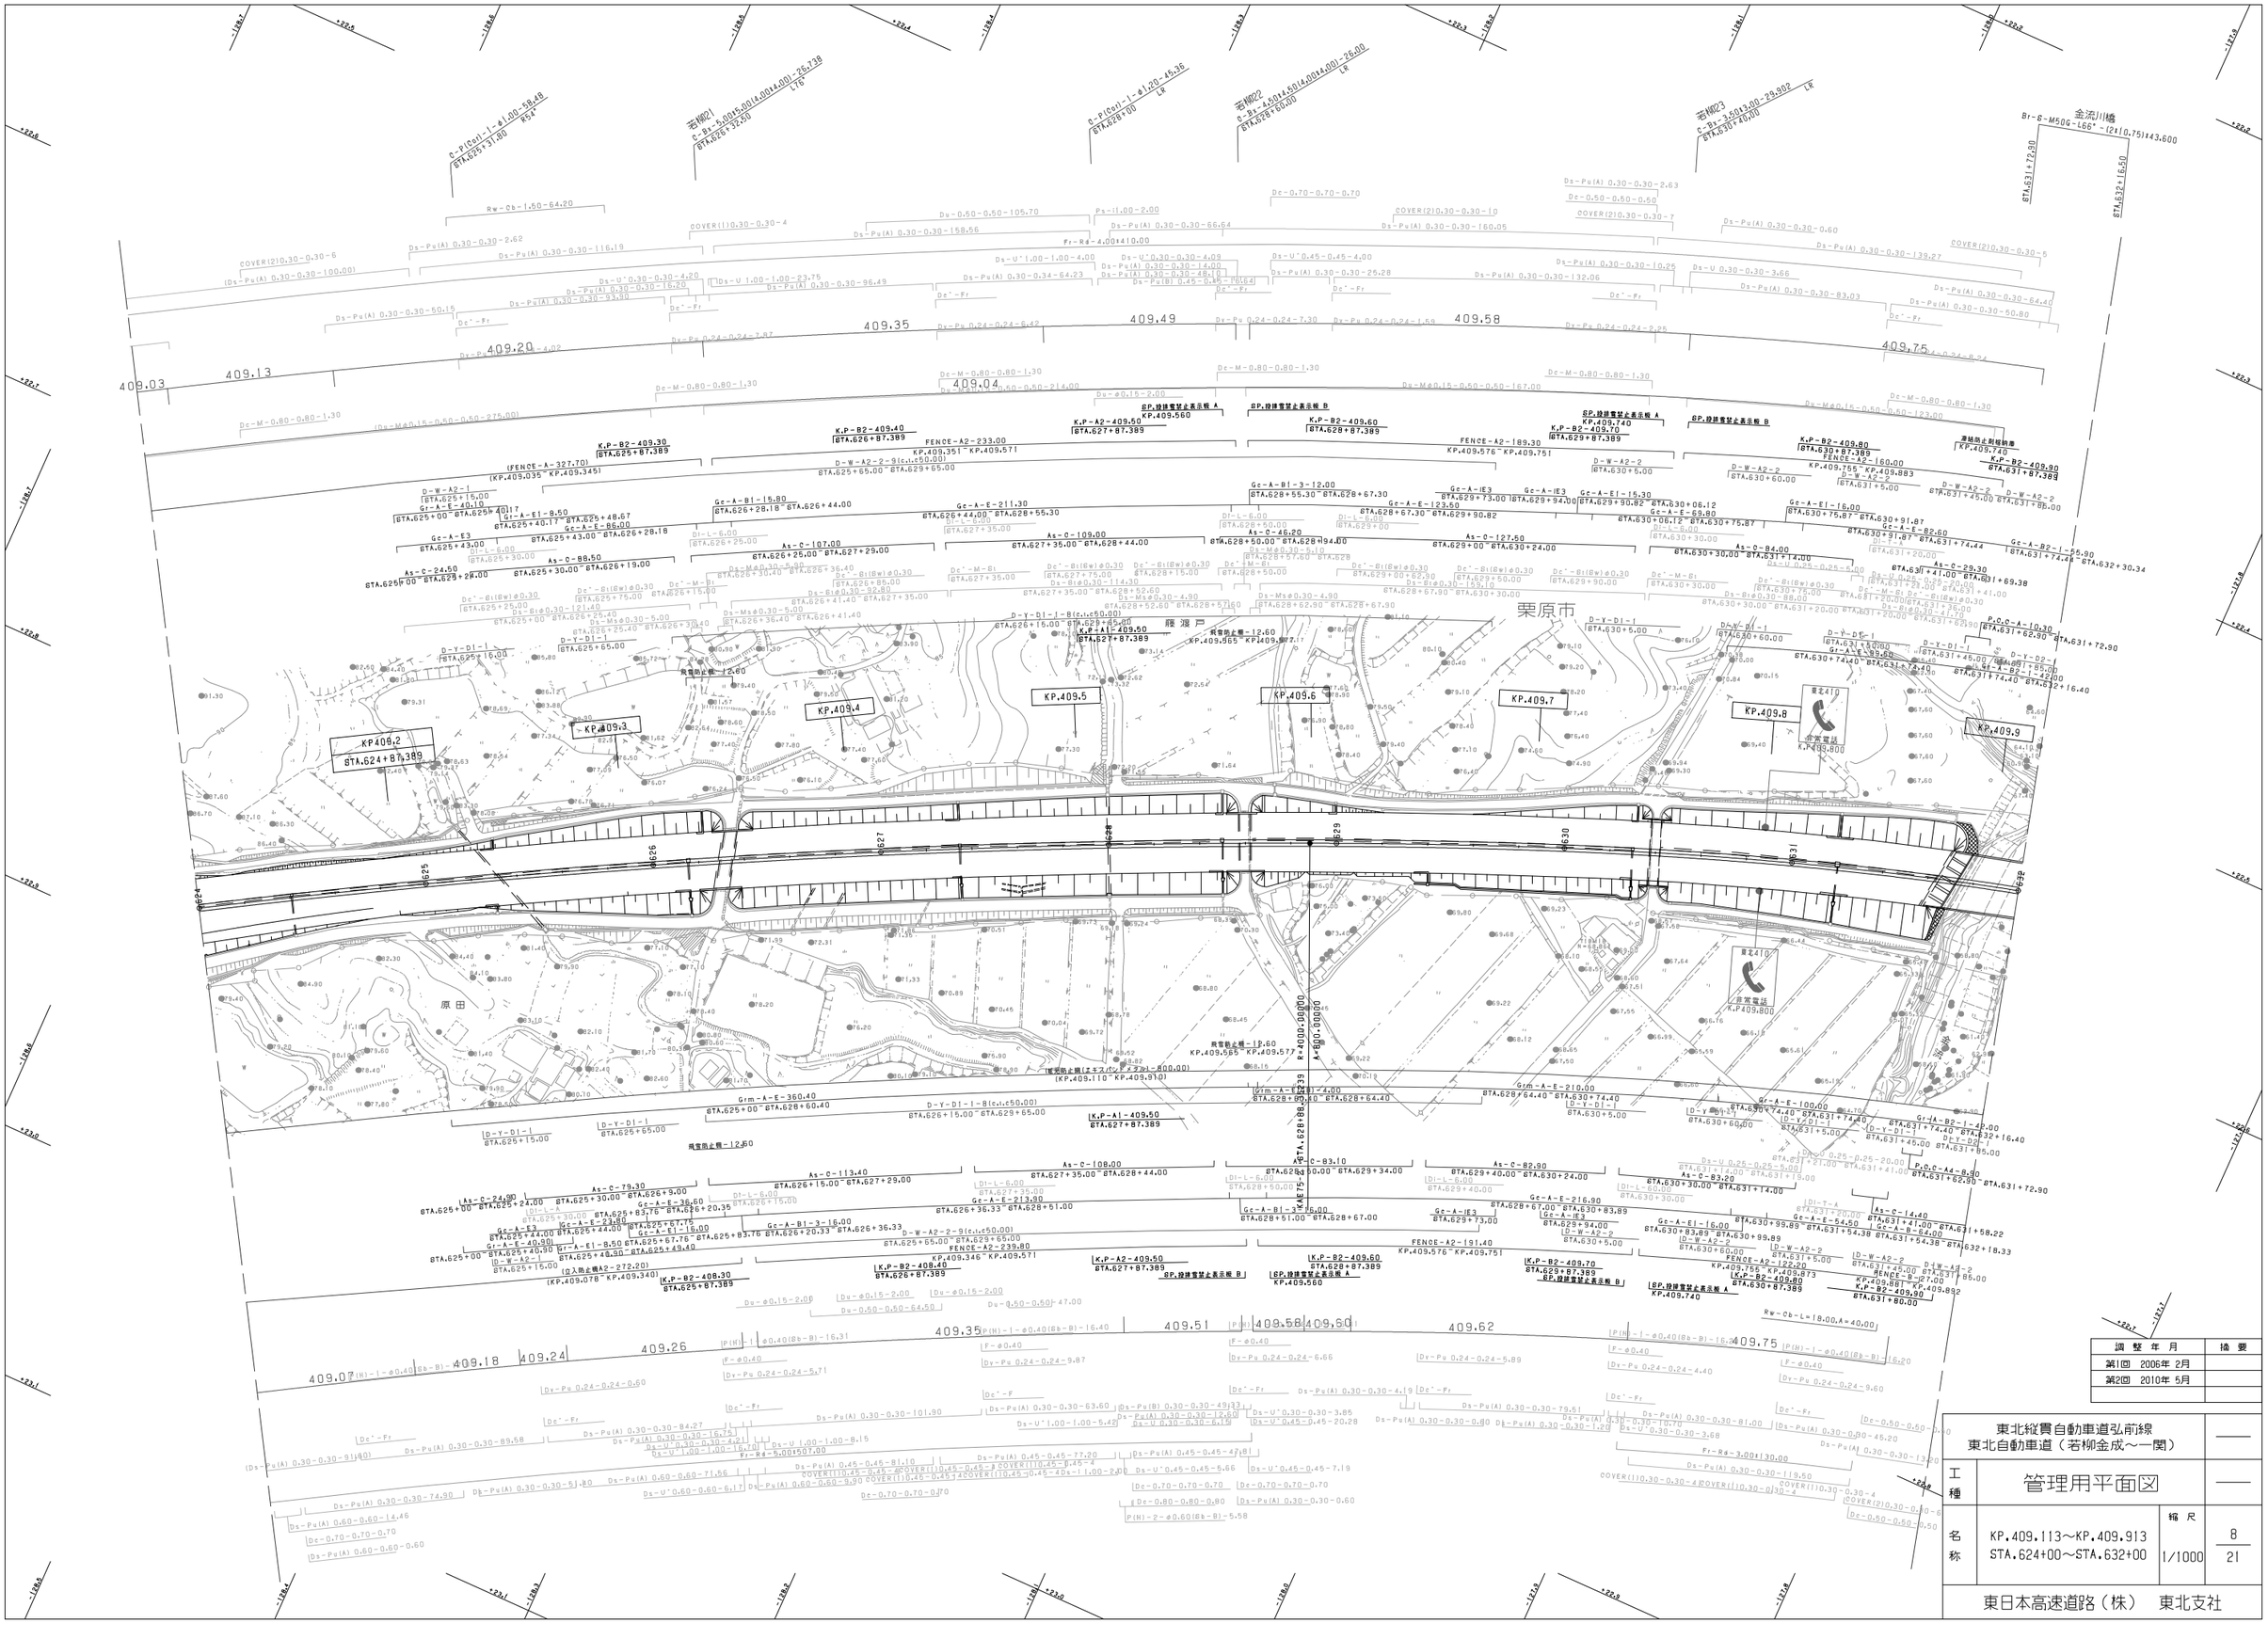
若槻1
若槻2
若槻3
金流川橋
栗原市
原田
KP.409.2
KP.409.3
KP.409.4
KP.409.5
KP.409.6
KP.409.7
KP.409.8
KP.409.9
KP406.2
STA.624+87.389
KP.409.740
STA.631+87.389
KP.409.560
STA.627+87.389
KP.409.565
STA.627+87.389
KP.409.571
STA.627+87.389
KP.409.577
STA.627+87.389
KP.409.575
STA.627+87.389
KP.409.740
STA.631+87.389
KP.409.755
STA.631+87.389
KP.409.883
STA.632+87.389
KP.409.800
STA.632+87.389
KP.409.873
STA.632+87.389
KP.409.892
STA.633+87.389
KP.409.740
STA.631+87.389
KP.409.800
STA.631+87.389
KP.409.800
STA.632+87.389
KP.409.740
STA.631+87.389
KP.409.800
STA.630+87.389
KP.409.755
STA.630+87.389
KP.409.740
STA.629+87.389
KP.409.575
STA.628+87.389
KP.409.560
STA.628+87.389
KP.409.351
STA.627+87.389
KP.409.340
STA.626+87.389
KP.409.078
STA.625+87.389
KP.409.035
STA.625+87.389
KP.409.345
STA.625+87.389
KP.409.576
STA.628+87.389
KP.409.751
STA.629+87.389
KP.409.755
STA.629+87.389
KP.409.883
STA.630+87.389
KP.409.740
STA.631+87.389
KP.409.800
STA.631

栗原市

KP.410.1
KP.410.2
KP.410.3
KP.410.4
KP.410.5
KP.410.6
KP.410.7
KP.410.0
STA.632+87.389

上水押
ムジナ沢
道合

調整年月	摘要
第1回 2006年 2月	
第2回 2010年 5月	
第3回 2012年 4月	

東北縦貫自動車道弘前線
東北自動車道(若柳金成～一関)

工種：管理用平面図

名称：KP.409.913～KP.410.713
STA.632+00～STA.640+00

縮尺：1/1000

9
21

東日本高速道路(株) 東北支社

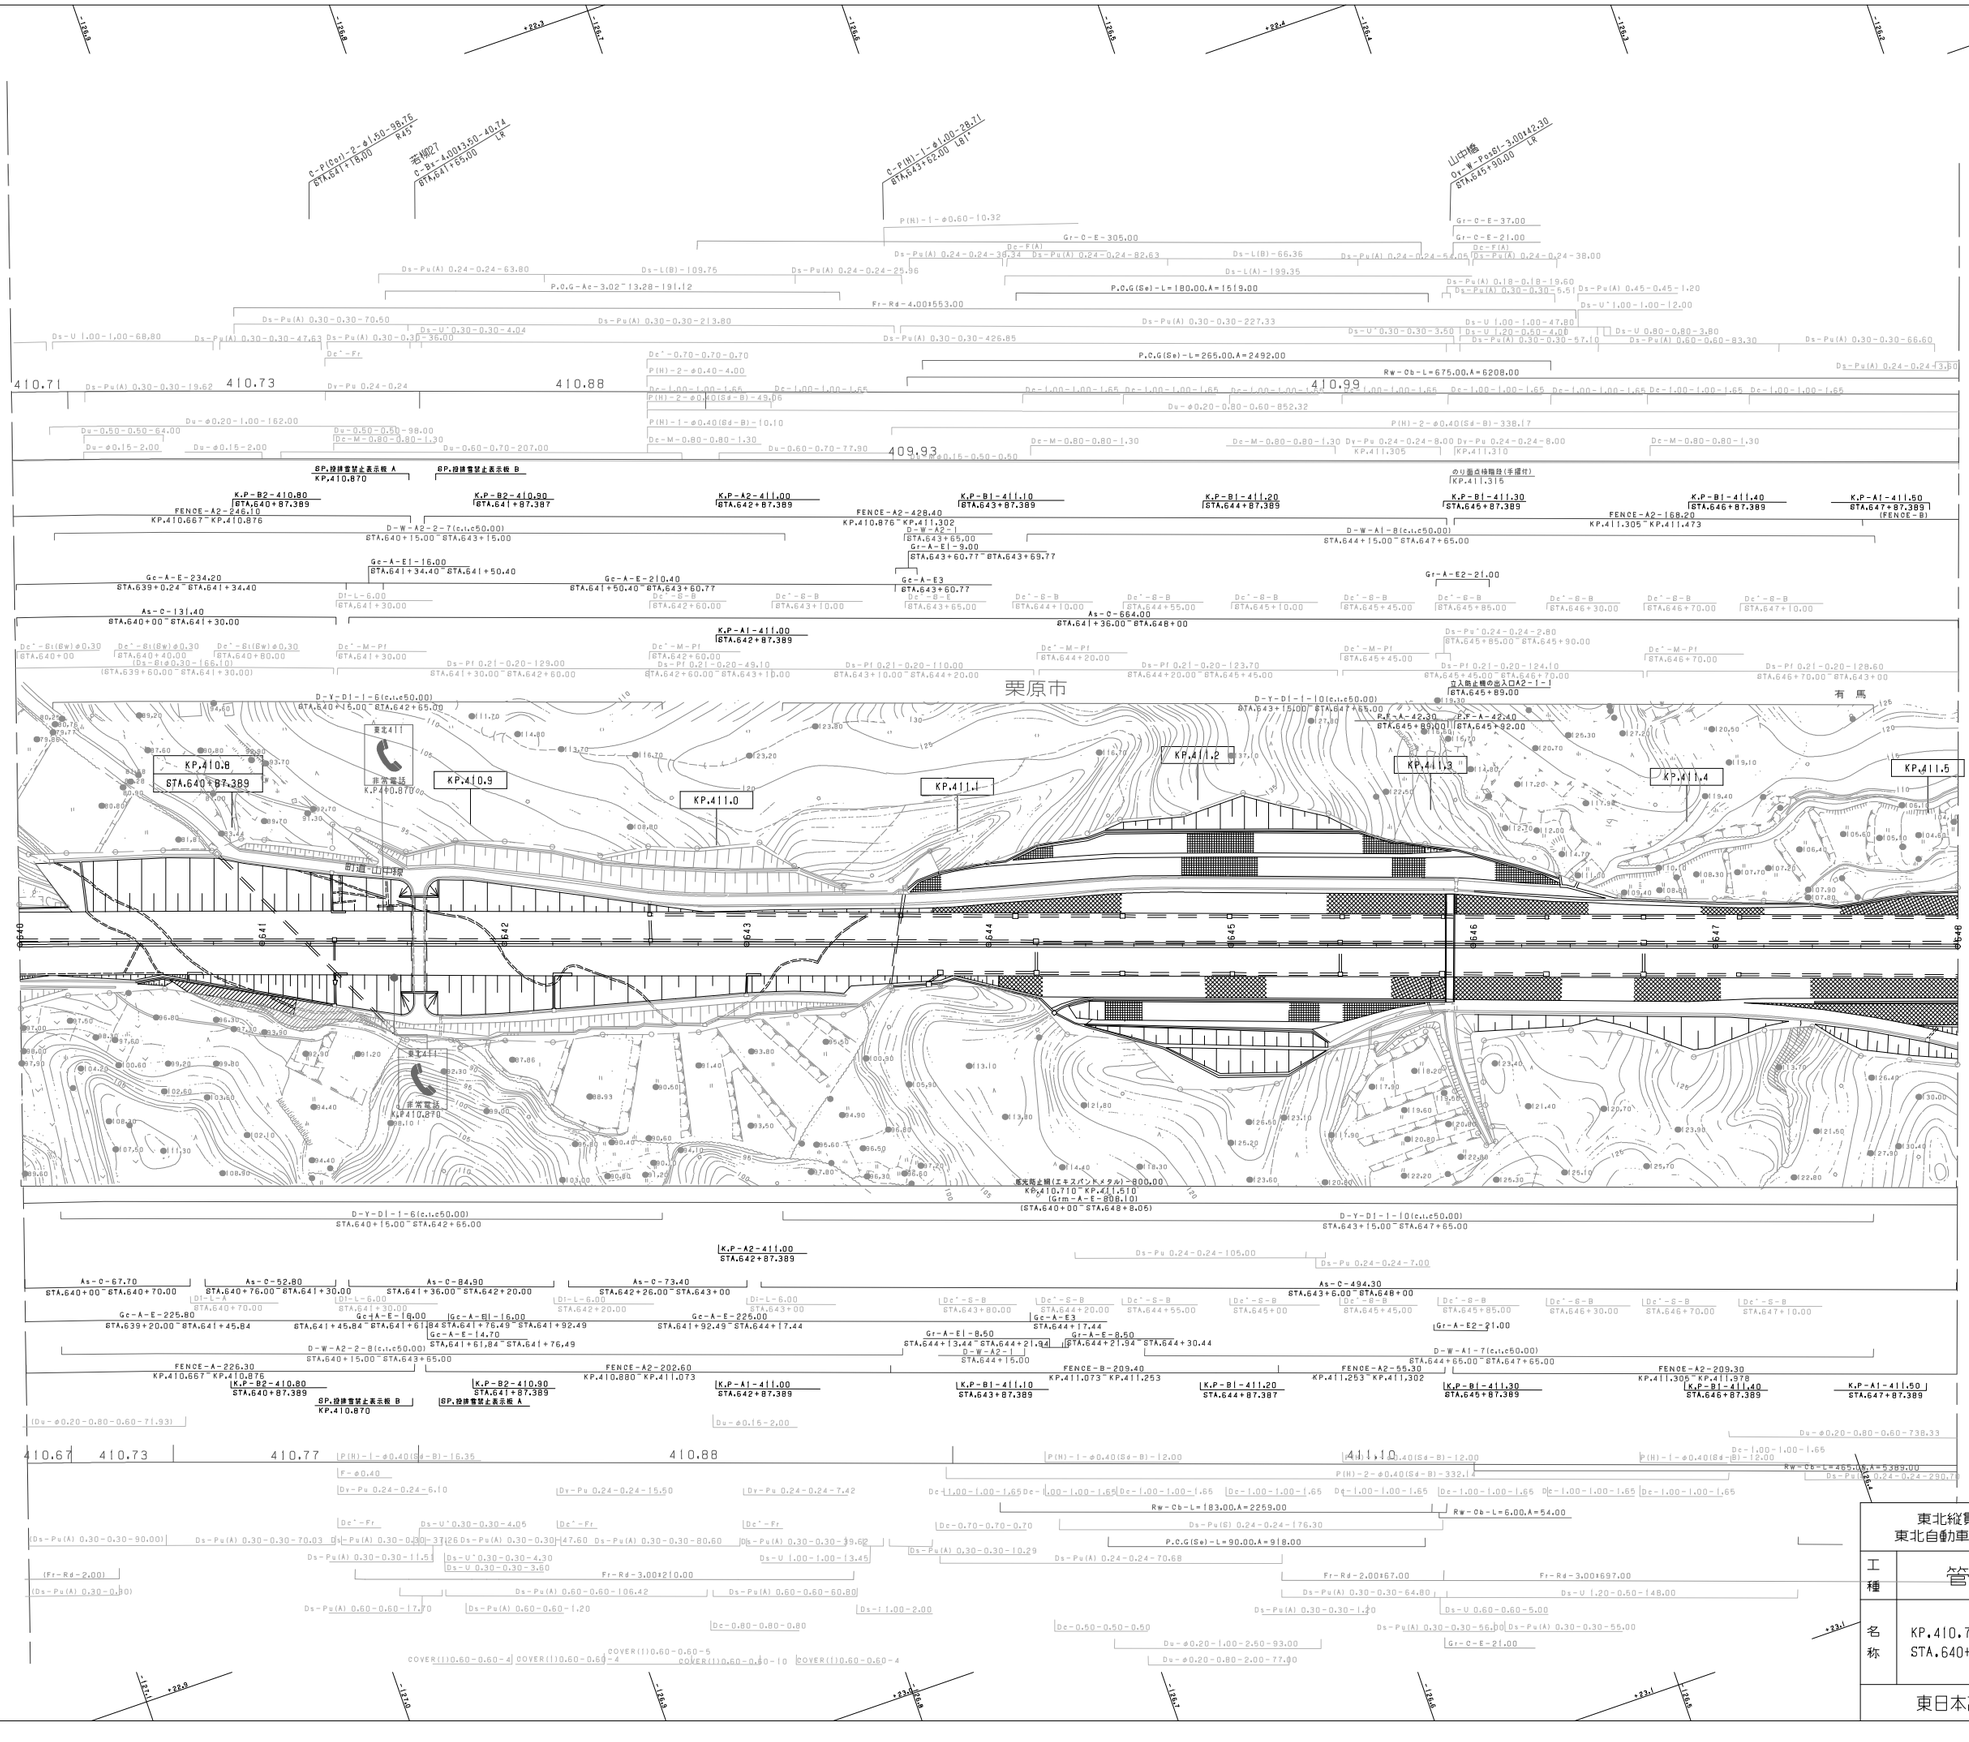

調整年月	摘要
第1回 2006年 2月	
第2回 2010年 5月	

東北縦貫自動車道弘前線
東北自動車道（若柳金成～一関）

工種	管理用平面図		
名称	KP.410.713～KP.411.513 STA.640+00～STA.648+00	縮尺 1/1000	10 21

東日本高速道路(株) 東北支社

東北縦貫自動車道弘前線 東北自動車道（若柳金成～一関）		——
工種	管理用平面図	——
名称	KP.411.513～KP.412.313 STA.648+00～STA.656+00	縮尺 1/1000
		11 21
東日本高速道路(株) 東北支社		

調整年月	摘要
第1回 2006年 2月	
第2回 2010年 5月	

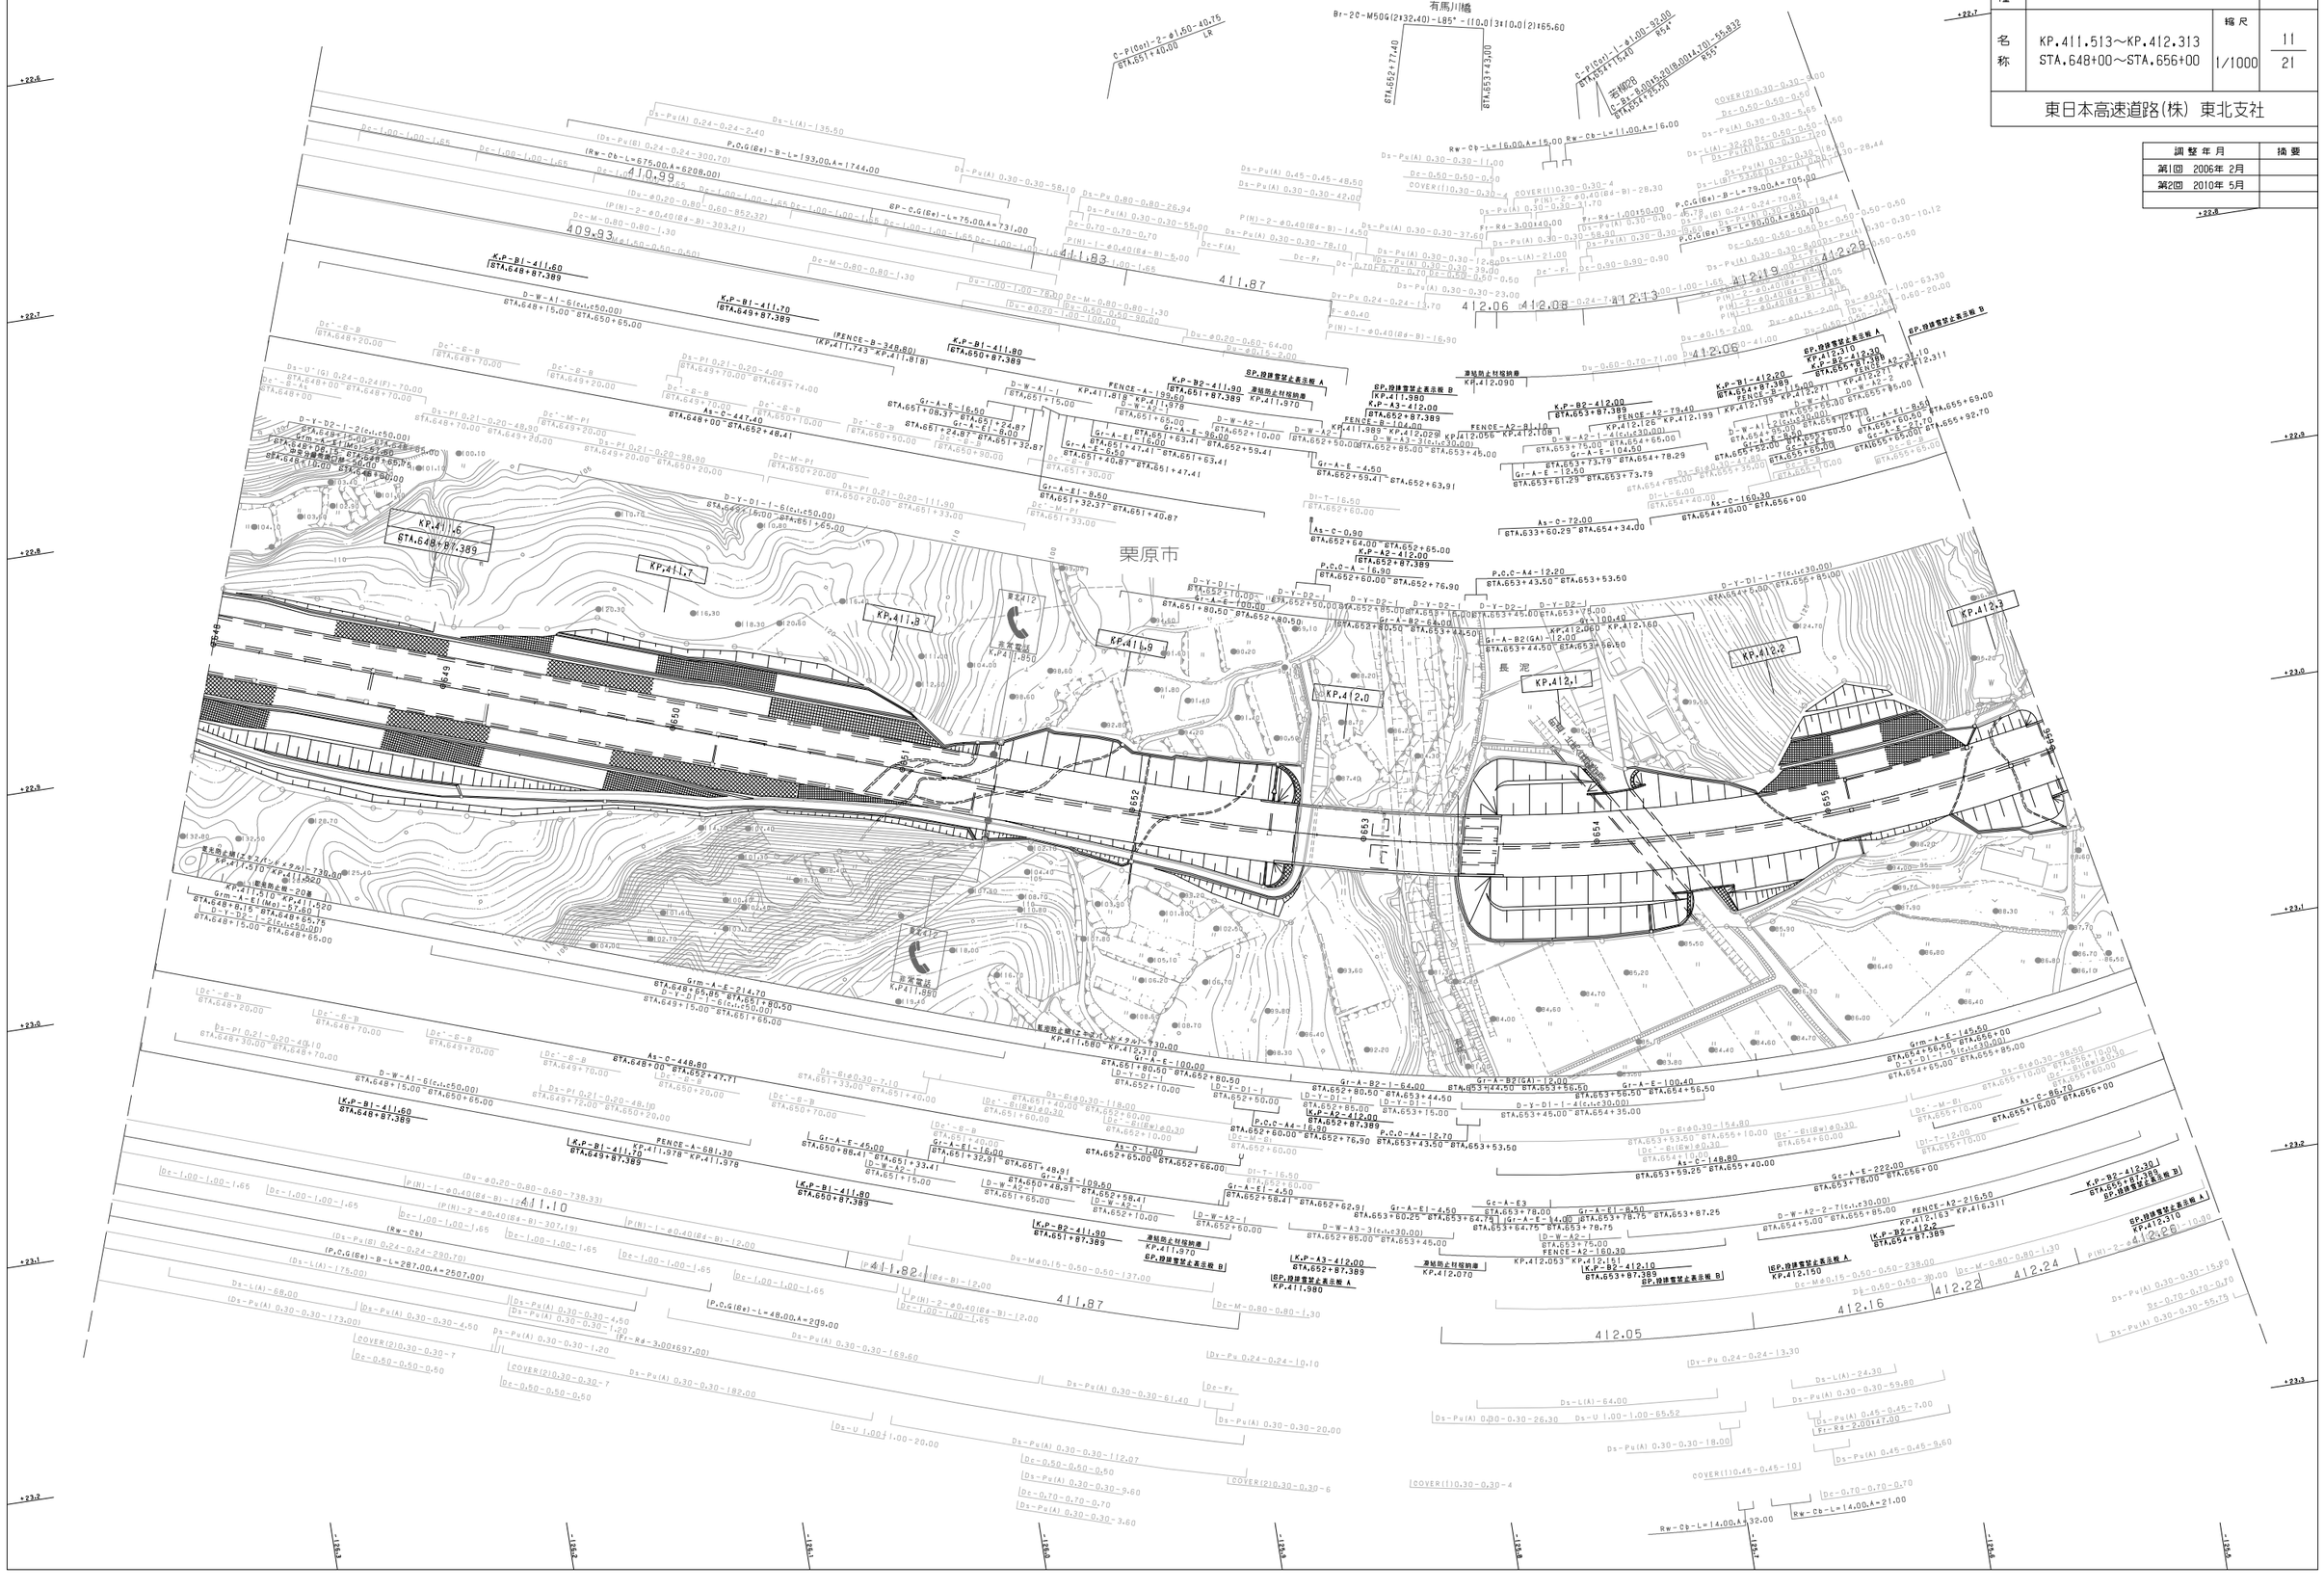

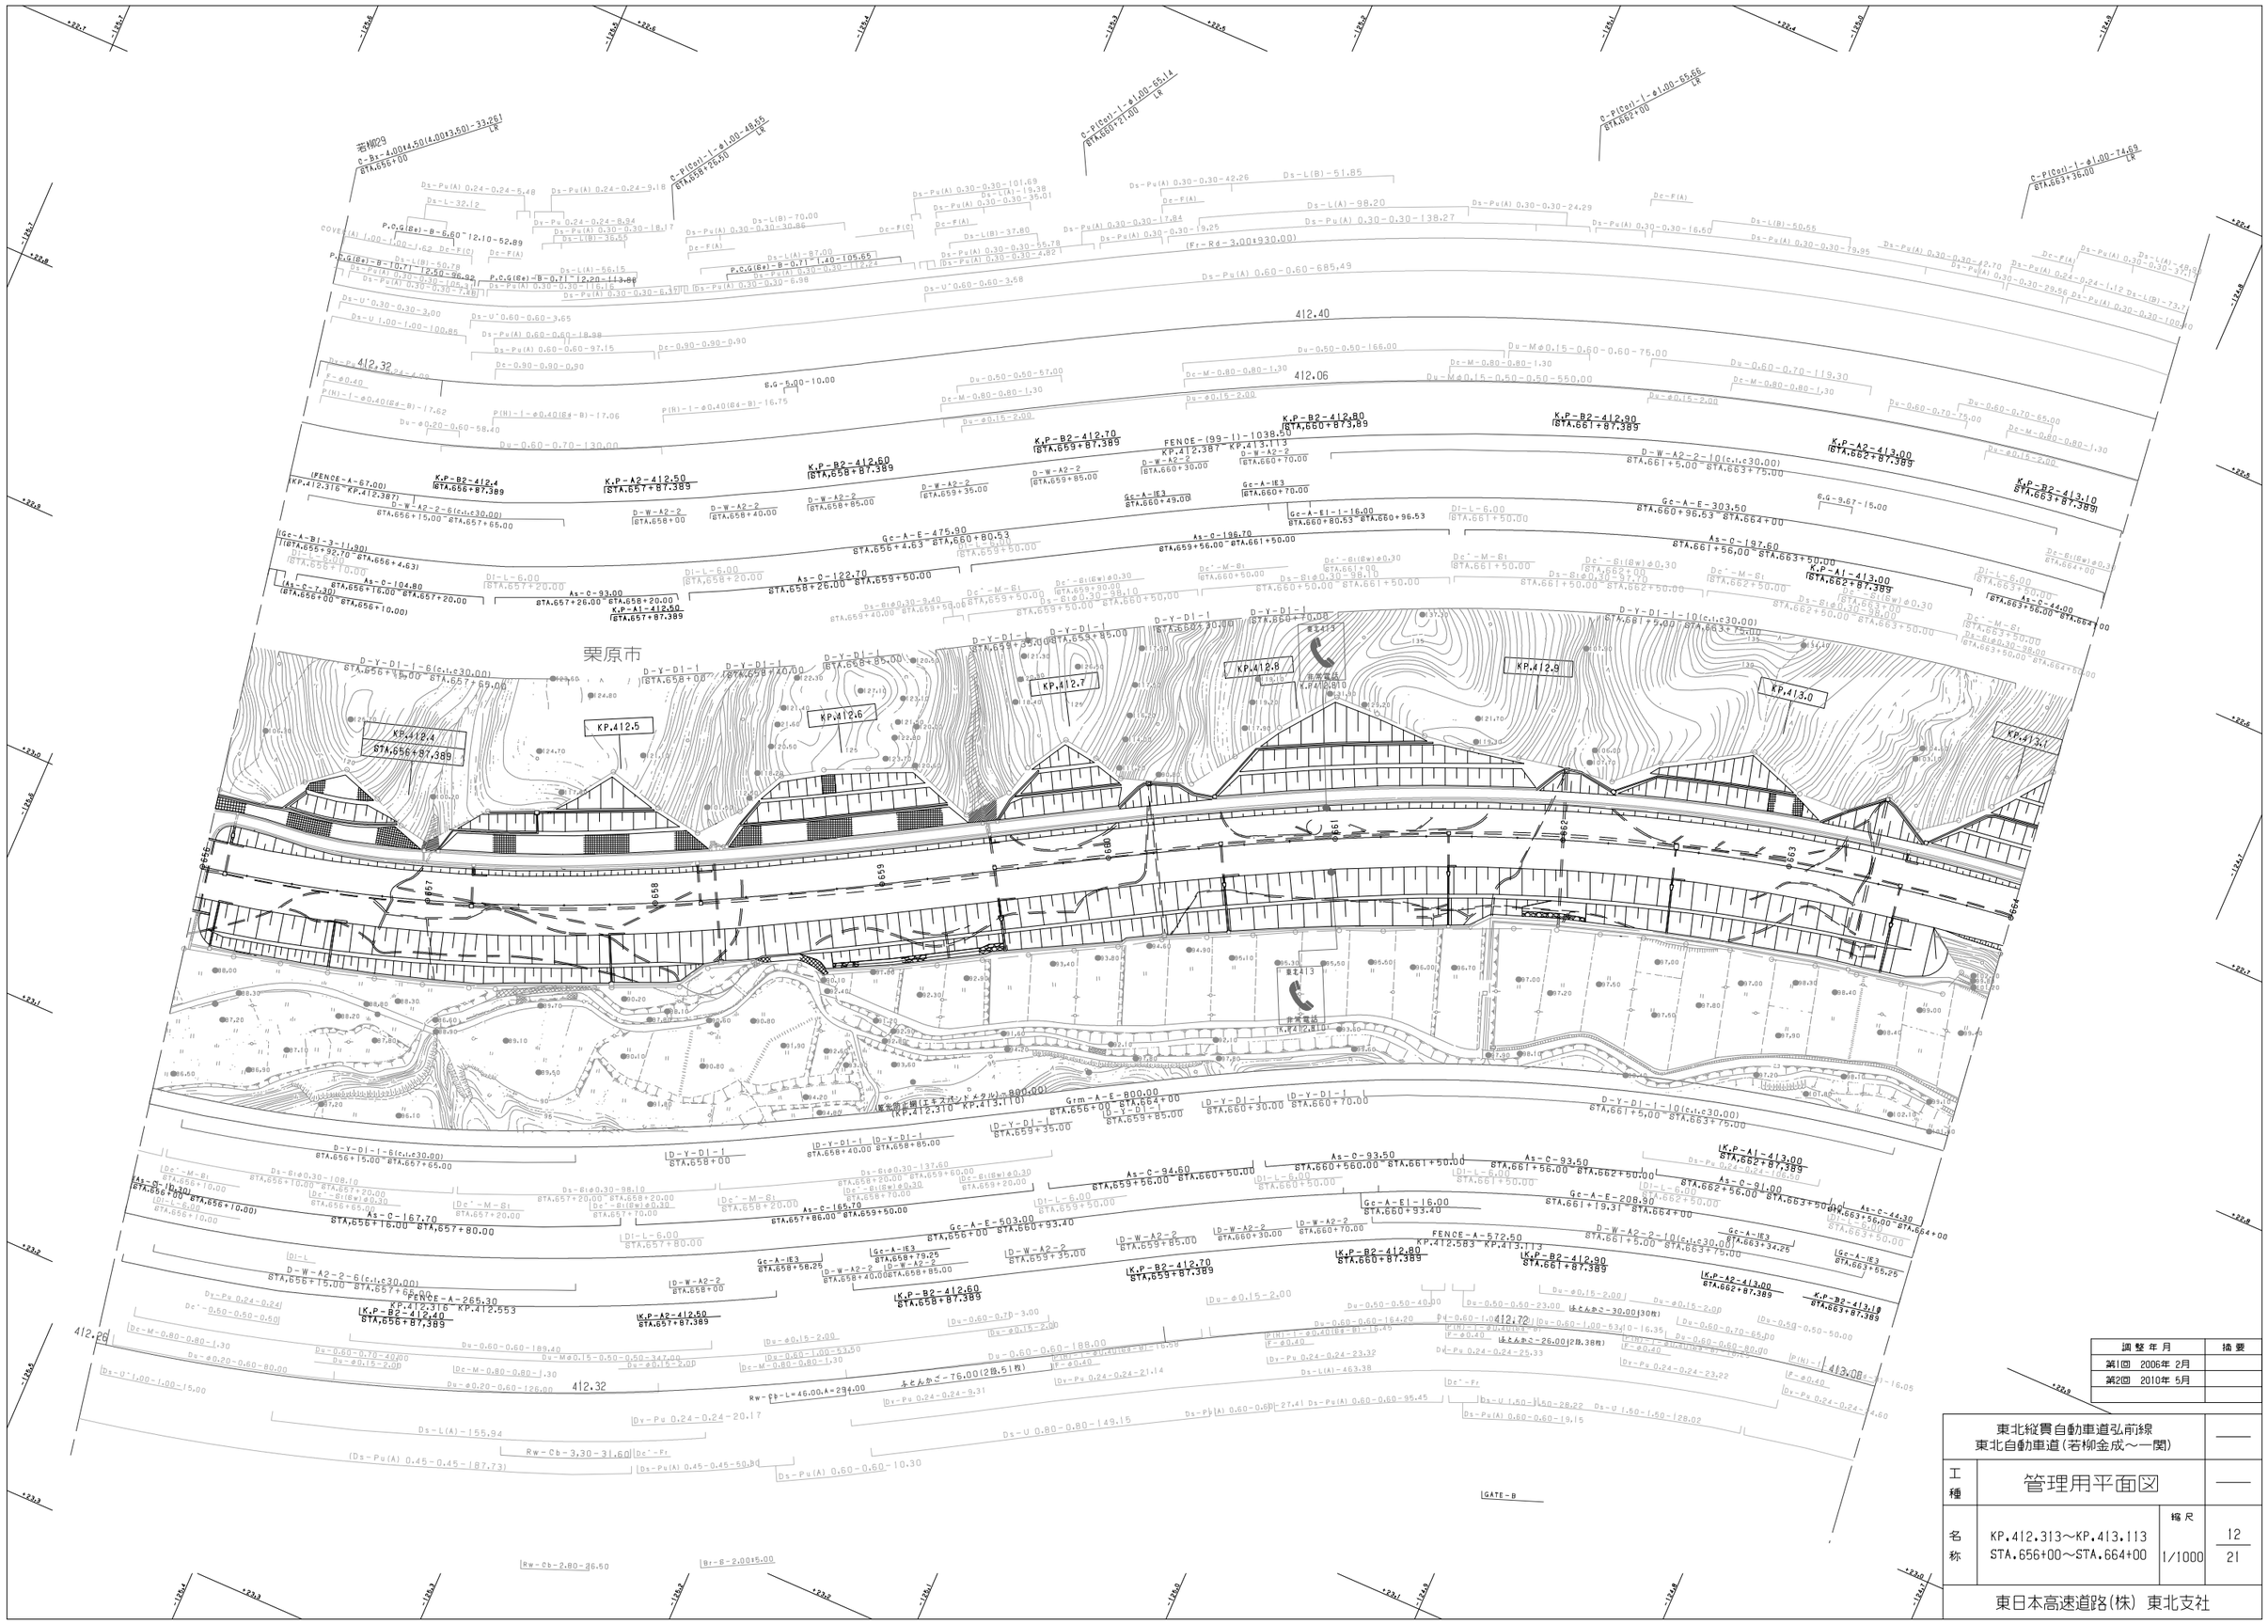

調整年月	摘要
第1回 2006年 2月	
第2回 2010年 5月	

東北縦貫自動車道弘前線
東北自動車道（若柳金成～一関）

工種：管理用平面図

名称：KP.412.313～KP.413.113
STA.656+00～STA.664+00

縮尺：1/1000

12
21

東日本高速道路(株) 東北支社

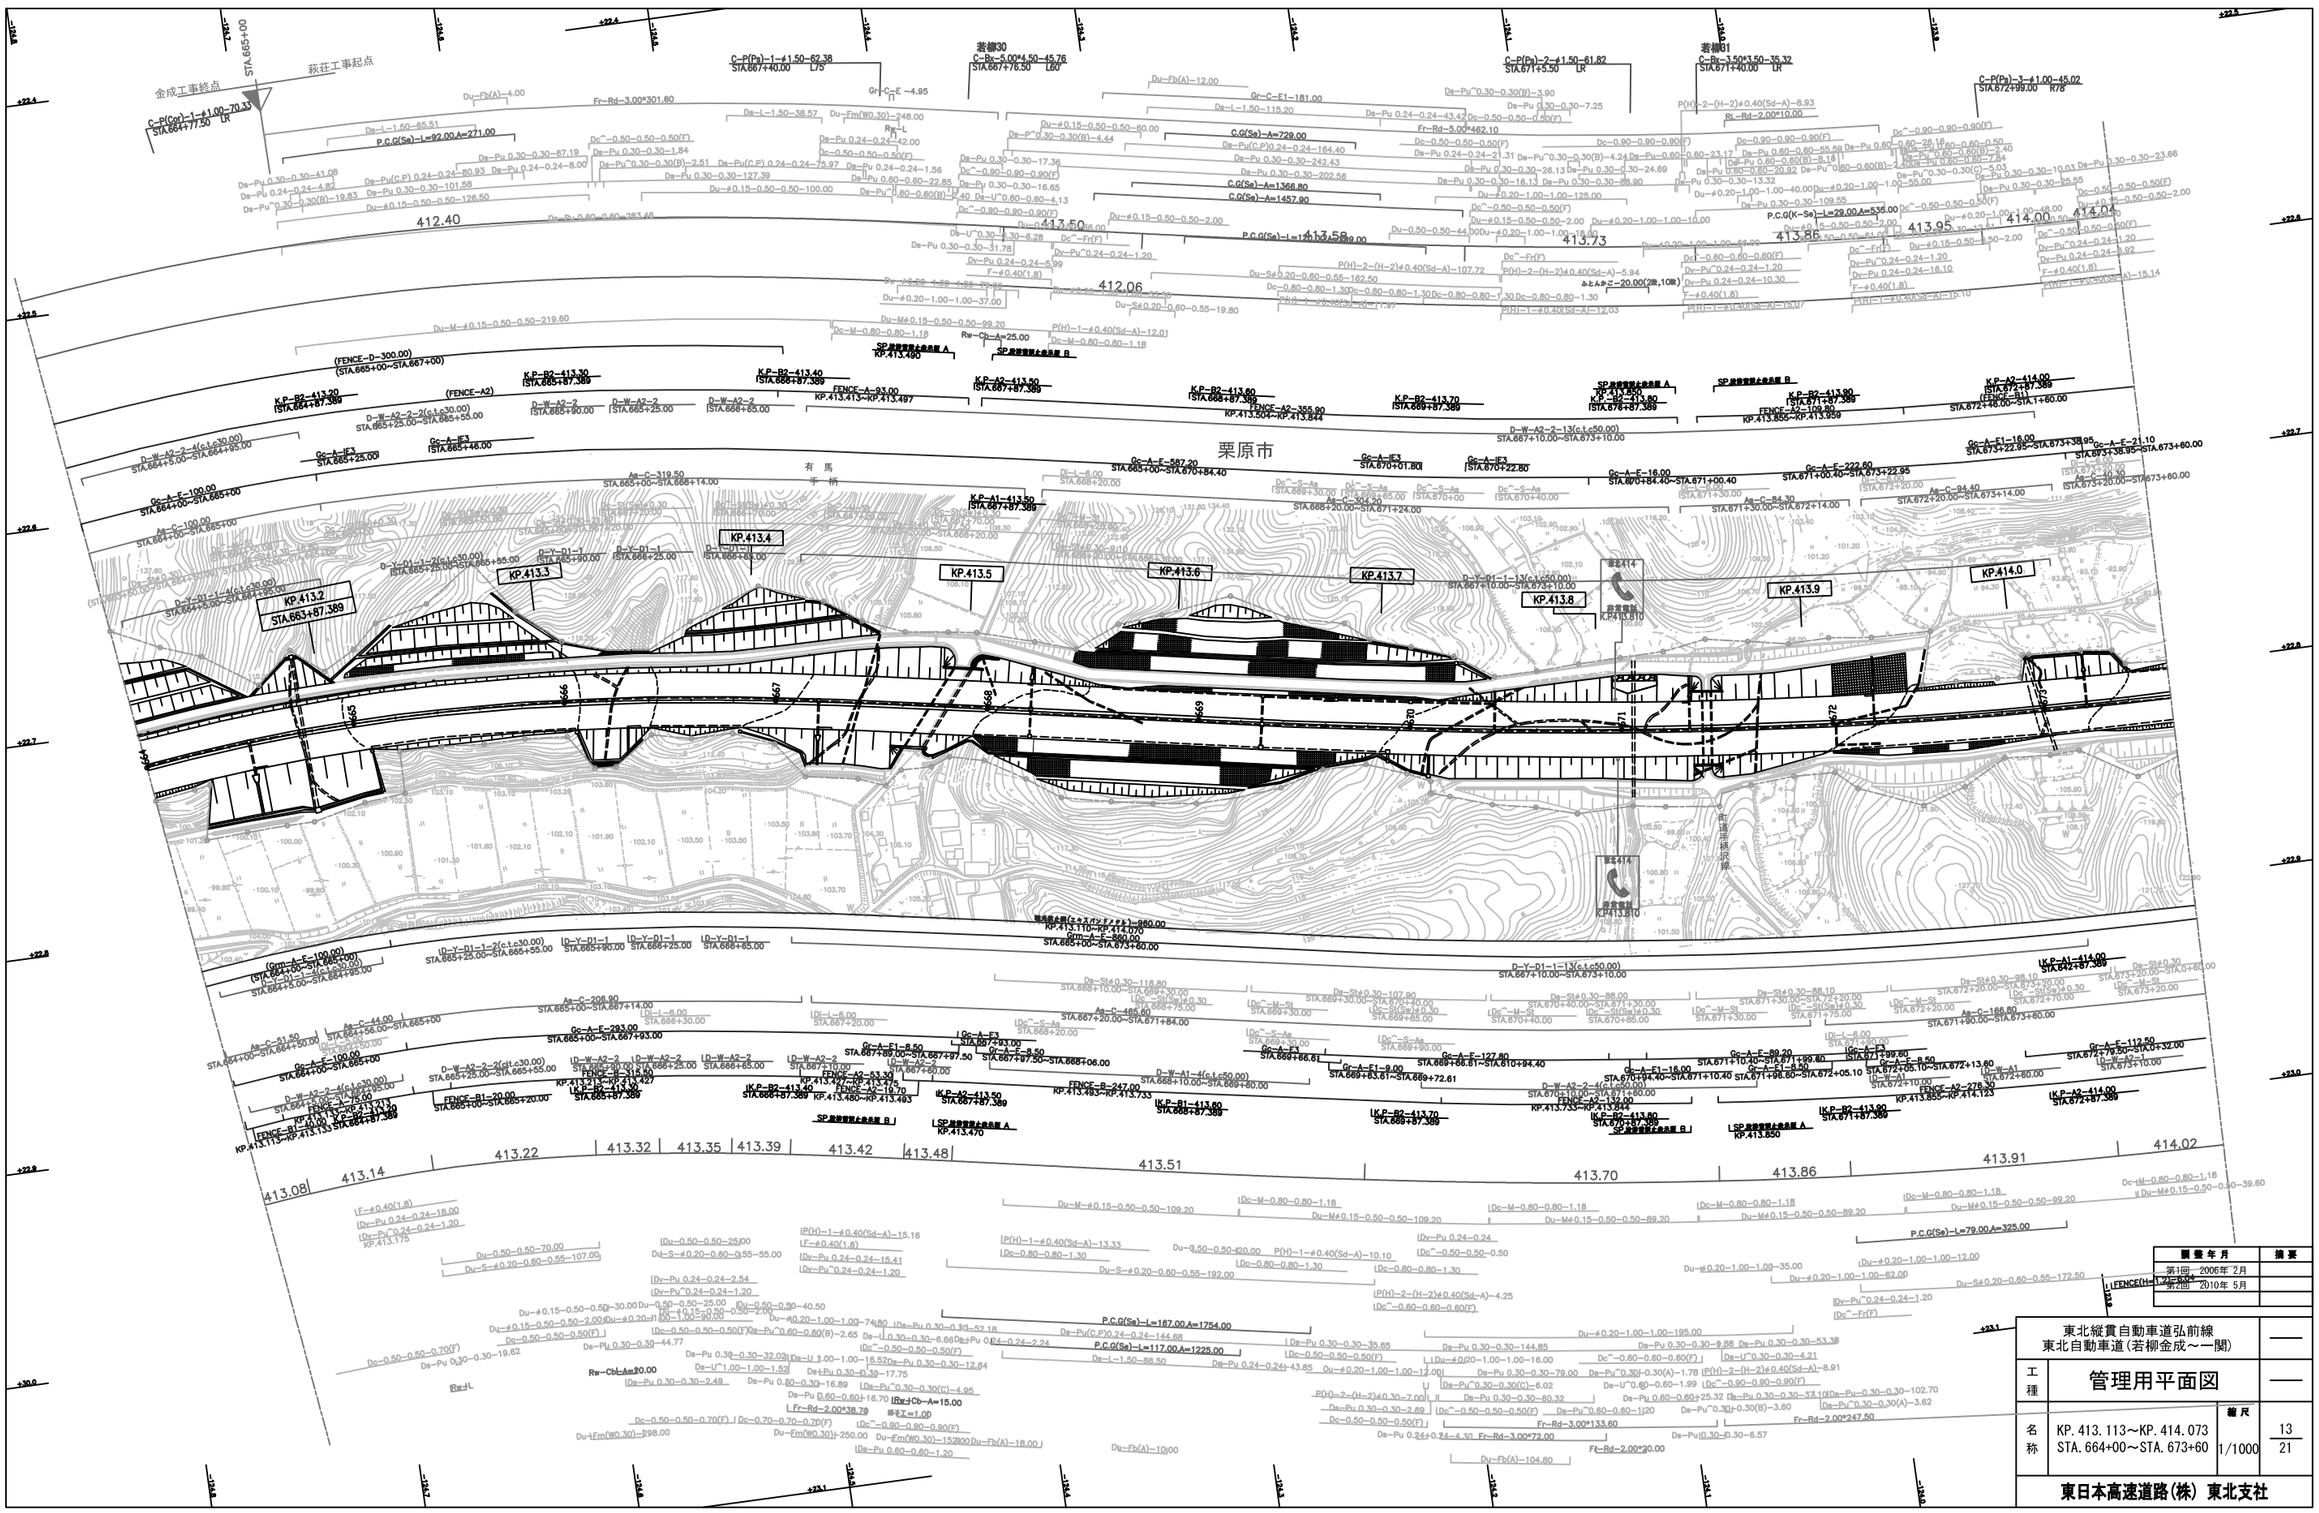
萩荘工事起点
金成工事終点
STA.665+00
栗原市
有馬
手柄
KP.413.2
STA.663+87.389
KP.413.3
KP.413.4
KP.413.5
KP.413.6
KP.413.7
KP.413.8
KP.413.9
KP.414.0
412.40
412.06
413.50
413.58
413.73
413.86
413.95
414.00
414.04
413.08
413.14
413.22
413.32
413.35
413.39
413.42
413.48
413.51
413.70
413.86
413.91
414.02
東北縦貫自動車道弘前線
東北自動車道（若柳金成～一関）
工種
管理用平面図
名称
KP. 413. 113～KP. 414. 073
STA. 664+00～STA. 673+60
縮尺
1/1000
13
21
東日本高速道路(株) 東北支社
調整年月
摘要
第1回 2006年 2月
第2回 2010年 5月

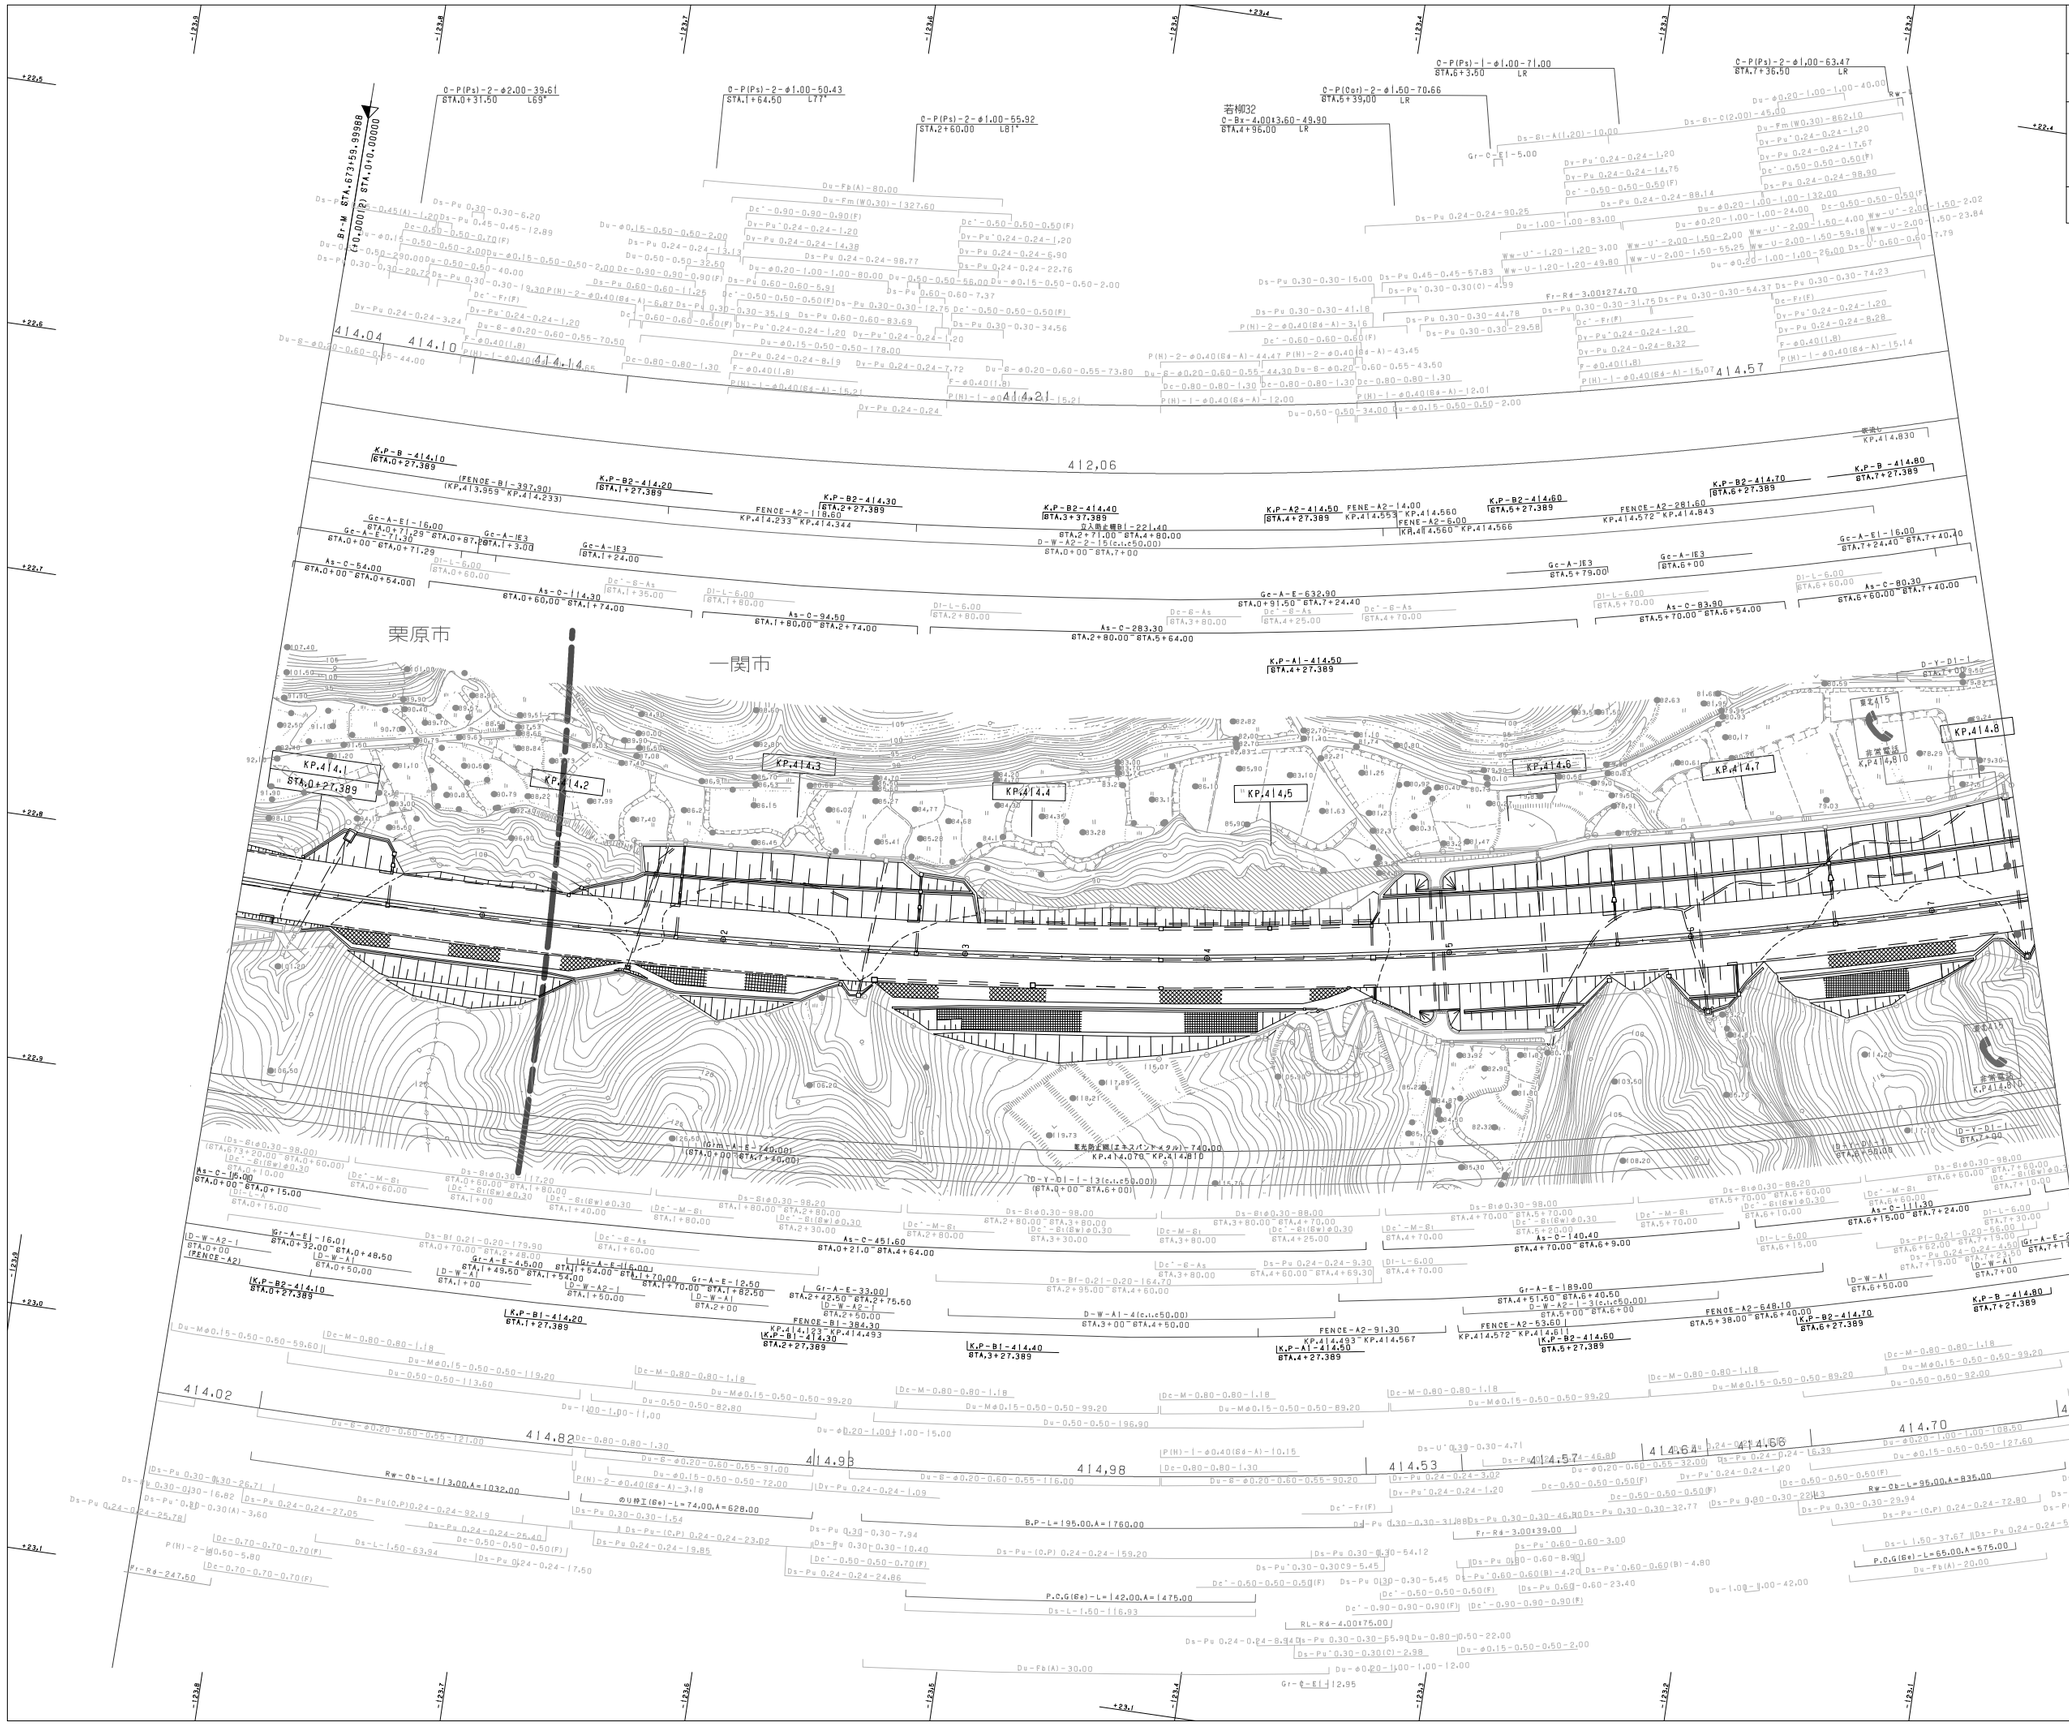

東北縦貫自動車道弘前線 東北自動車道(若柳金成～一関)			——
工種	管理用平面図		——
名称	KP.414.073～KP.414.813 STA.0+00～STA.7+40	縮尺 1/1000	14 21
東日本高速道路(株) 東北支社			

調整年月	摘要
第1回 2006年 2月	
第2回 2010年 5月	

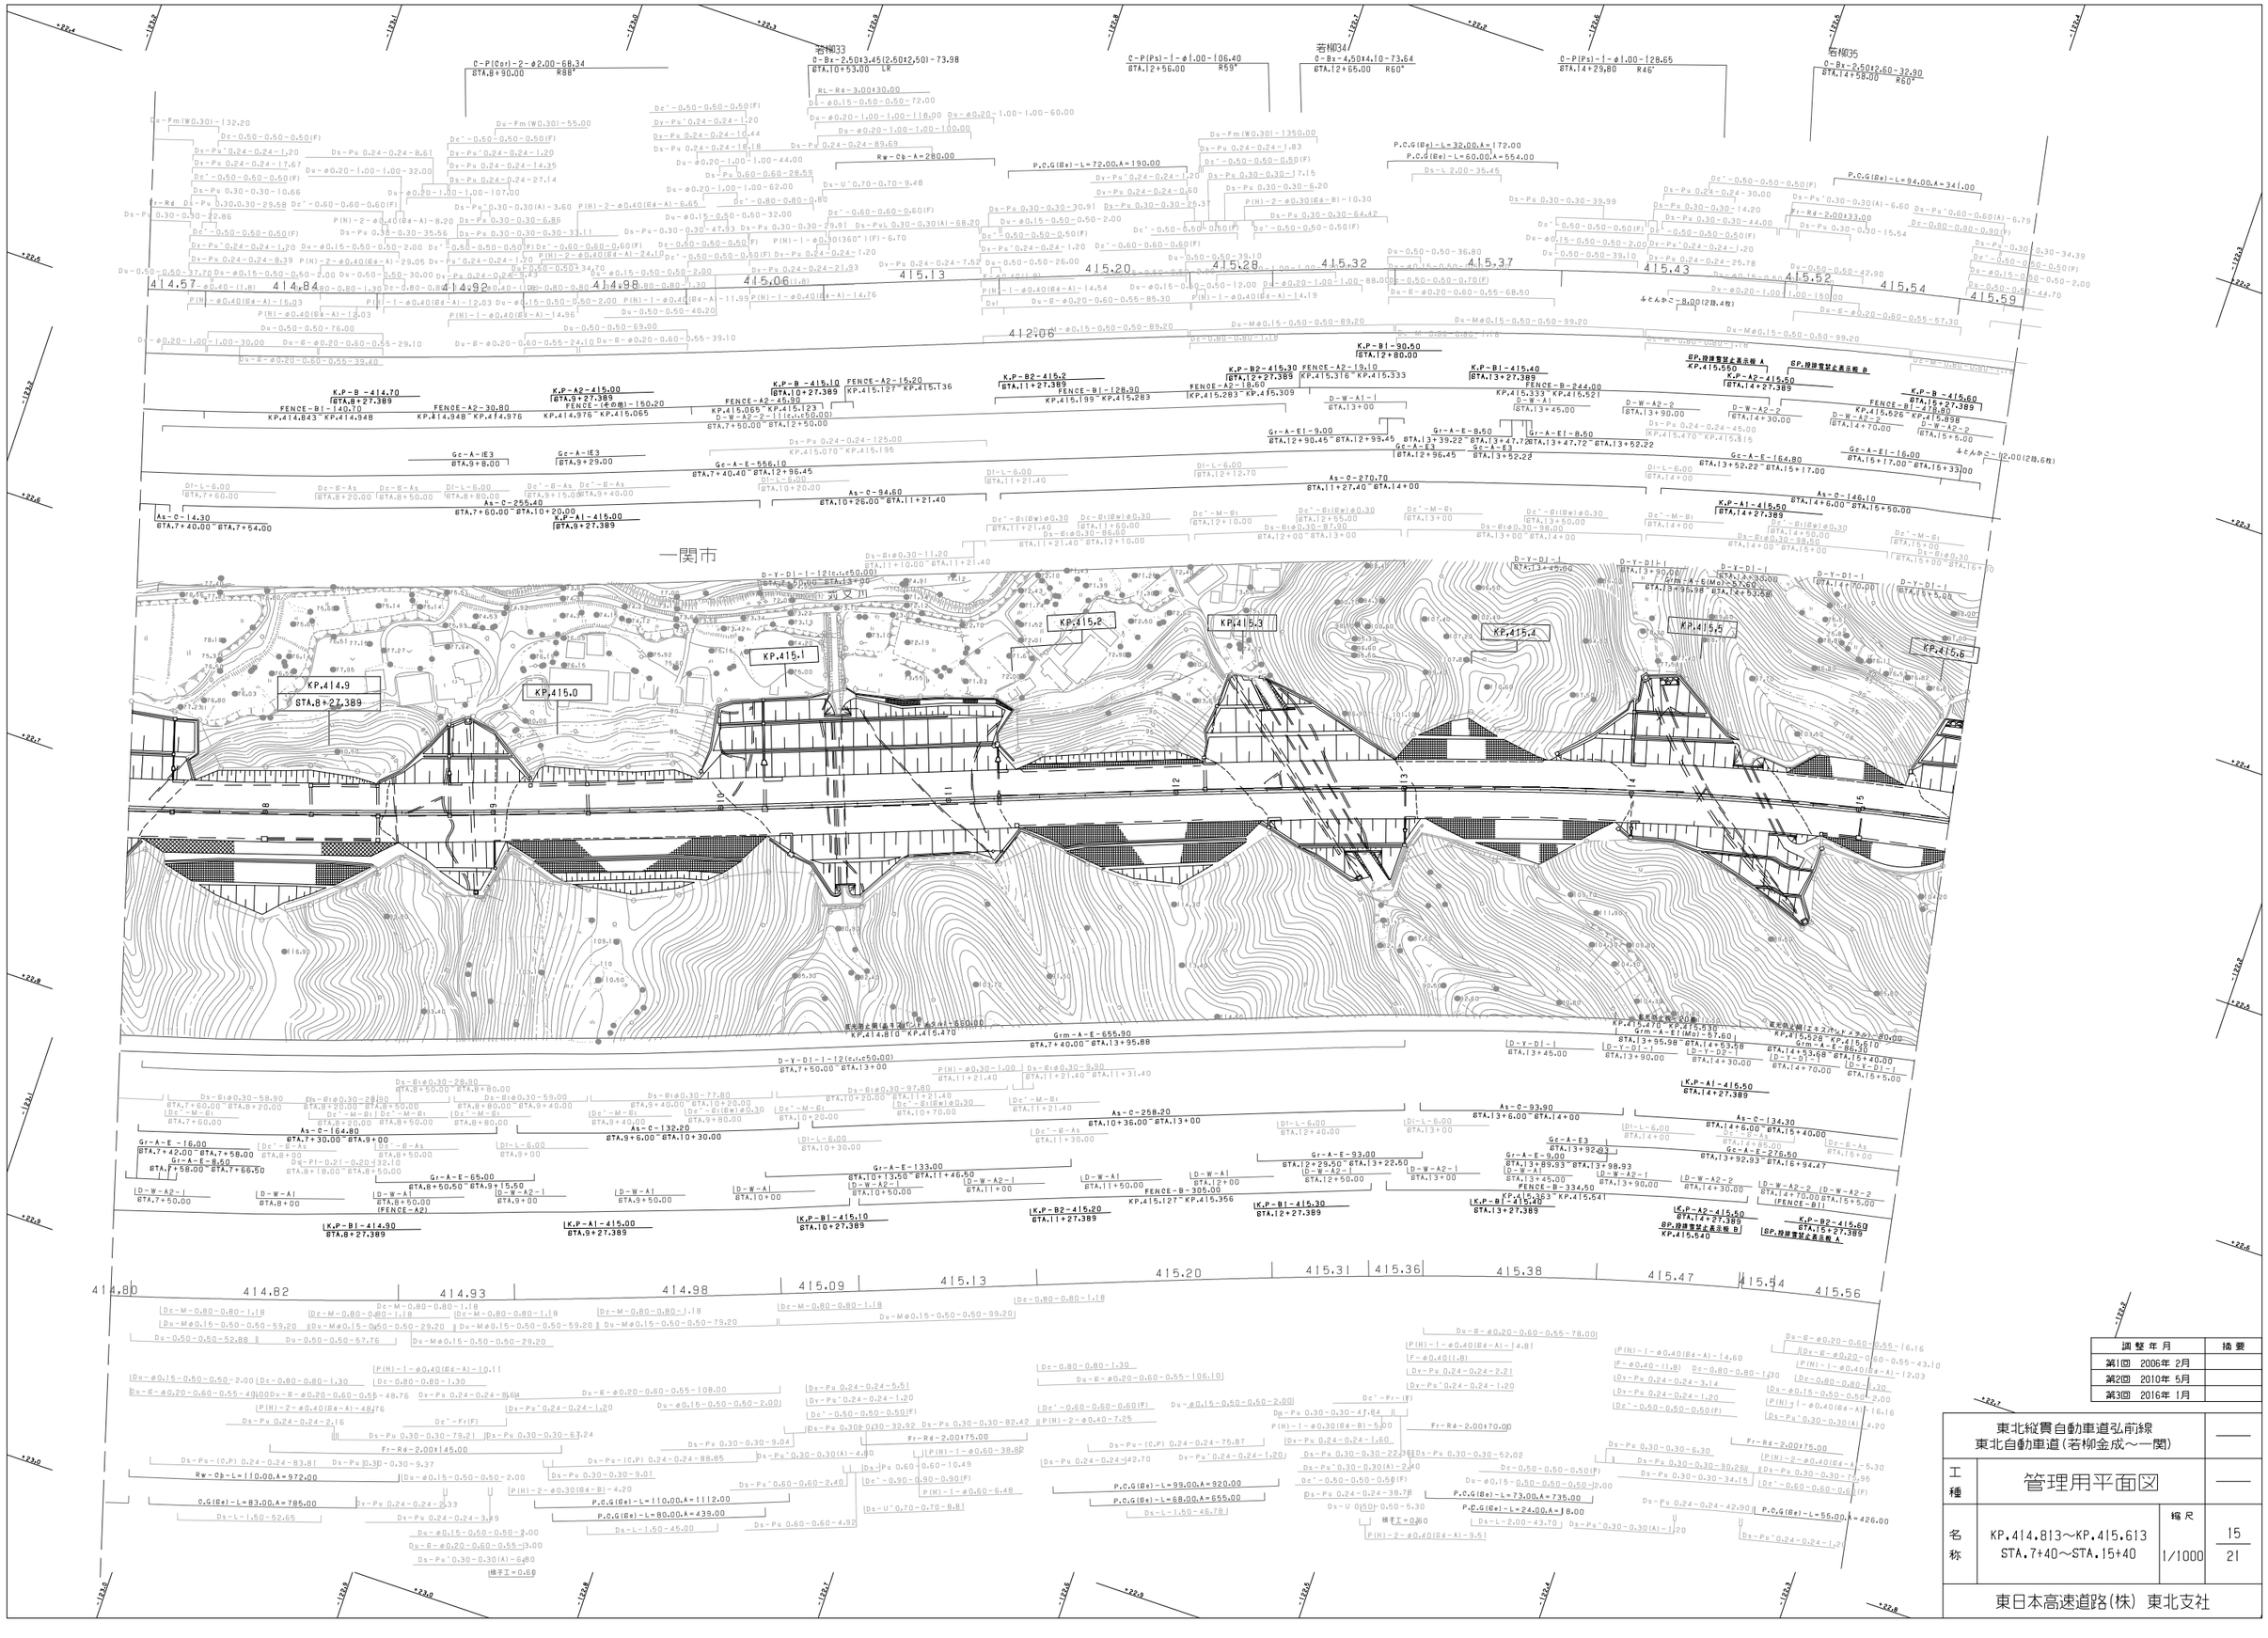

調整年月	摘要
第1回 2006年 2月	
第2回 2010年 5月	
第3回 2016年 1月	

東北縦貫自動車道弘前線
東北自動車道(若柳金成～一関)

工種: 管理用平面図

名称: KP.414.813～KP.415.613
STA.7+40～STA.15+40

縮尺: 1/1000

15
21

東日本高速道路(株) 東北支社

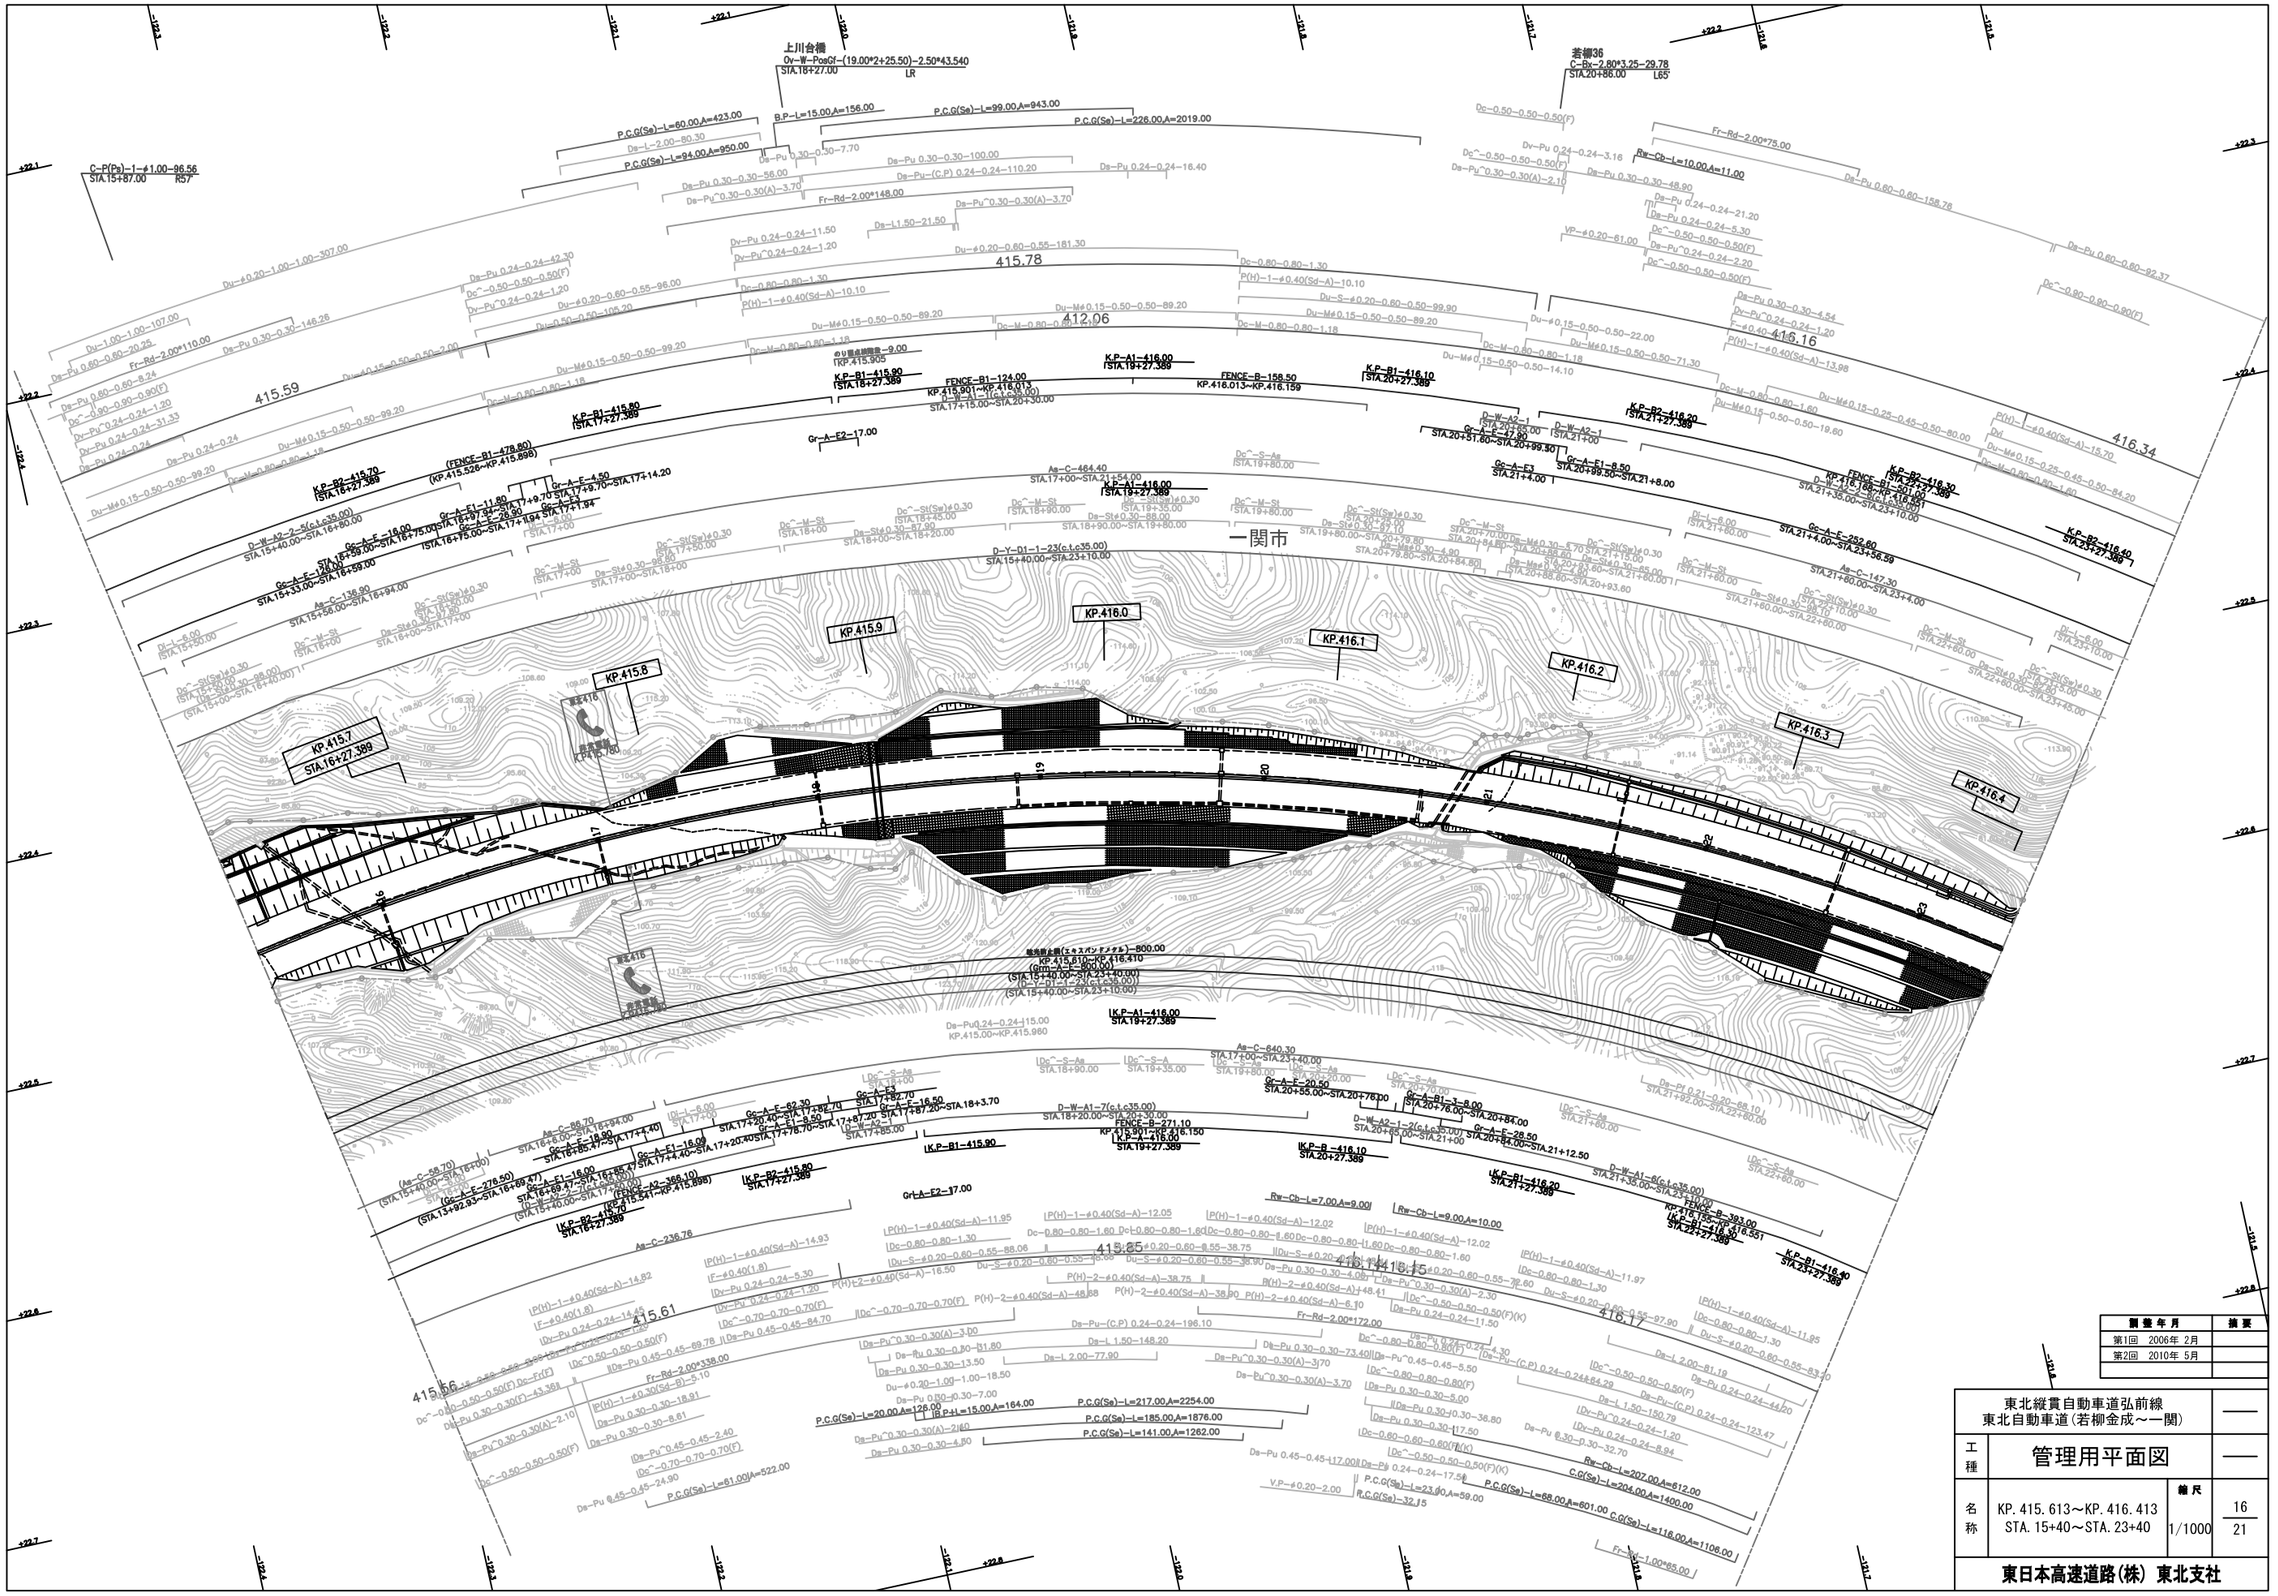

調整年月	摘要
第1回 2006年 2月	
第2回 2010年 5月	

東北縦貫自動車道弘前線 東北自動車道(若柳金成～一関)			——
工種	管理用平面図		——
名称	KP. 415. 613～KP. 416. 413 STA. 15+40～STA. 23+40	縮尺 1/1000	16 21
東日本高速道路(株) 東北支社			

若柳 37

若柳 38

萩荘橋

一関市

KP.416.6 STA.24+27.389

KP.416.7

KP.416.8

KP.416.9

KP.417.0

KP.417.1

KP.417.2

非常電話 KP.416.960

非常電話 KP.416.980

調整年月	摘要
第1回 2006年 2月	
第2回 2010年 5月	

東北縦貫自動車道弘前線
東北自動車道（若柳金成～一関）

工種	管理用平面図		
名称	KP.416.413～KP.417.213 STA.23+40～STA.31+40	縮尺 1/1000	17 21

東日本高速道路(株) 東北支社

東北縦貫自動車道弘前線
東北自動車道（若柳金成～一関）

工種：管理用平面図

名称：KP.417.213～KP.418.013
STA.31+40～STA.39+40

縮尺：1/1000

18
21

東日本高速道路(株) 東北支社

調整年月	摘要
第1回 2006年 2月	
第2回 2010年 5月	

一関市

若柳39
C-Bx-5.50t4.15-46.04
STA.34+0.30 R67°

若柳40
C-Bx-3.00t4.25(3.00t3.00)-49.78
STA.35+72.00 R60

若柳41
C-Bx-5.00t3.60-45.26
STA.38+59.50 R54°

C-P(Ps)-2-φ1.00-65.60
STA.32+56.50 LR

C-P(Ps)-1-φ1.00-52.42
STA.36+10.00 LR

C-P(Ps)-1-φ1.00-51.95
STA.36+85.00 LR

C-P(Ps)-2-φ1.80-54.90
STA.38+12.00 L65°

C-P(Ps)-2-φ1.00-47.88
STA.39+10.00 LR

KP.417.3
STA.32+27.389

KP.417.4

KP.417.5

KP.417.6

KP.417.7

KP.417.8

KP.417.9

KP.418.0

非常電話
KP.417.360

非常電話
KP.417.947

非常電話
KP.417.900

417.02

412.06

417.47

417.63

417.92

417.25

417.49

417.66

417.95

As-C-785.96

As-C-94.20
STA.31+80.00 STA.32+74.00

As-C-93.40
STA.32+80.00 STA.33+74.00

As-C-94.60
STA.33+80.00 STA.34+74.00

As-C-94.70
STA.34+90.00 STA.35+74.00

As-C-94.00
STA.35+80.00 STA.36+74.00

As-C-94.30
STA.36+80.00 STA.37+74.00

As-C-94.40
STA.37+80.00 STA.38+74.00

As-C-60.30
STA.38+80.00 STA.39+40.00

As-C-255.80
STA.31+40.00 STA.33+93.00

As-C-116.50
STA.33+99.00 STA.35+14.00

As-C-196.30
STA.35+20.00 STA.37+14.00

As-C-194.60
STA.37+20.00 STA.39+14.00

As-C-20.30
STA.39+20.00 STA.39+40.00

Gc-A-E-661.90
STA.31+40.00 STA.38+4.70

Gc-A-E-542.90
STA.33+14.00 STA.38+52.89

Gc-A-E-225.90
STA.38+85.46 STA.39+11.46

Gc-A-E1-9.00
STA.31+59.96 STA.31+61.96

Gc-A-E-147.00
STA.31+55.96 STA.32+98.00

Gc-A-E1-16.00
STA.32+98.00 STA.33+14.00

Gc-A-E1-16.00
STA.38+4.70 STA.38+20.70

Gc-A-E1-36.00
STA.38+71.09 STA.39+7.09

Gc-A-E1-16.00
STA.38+20.70 STA.38+36.70

Gc-A-E1-16.00
STA.38+52.89 STA.38+68.89

Gc-A-E1-16.00
STA.38+68.89 STA.38+85.46

Gc-A-E1-16.00
STA.39+11.46 STA.39+27.46

Gc-A-IE3
STA.31+55.96

Gc-A-IE3
STA.32+38.00

Gc-A-IE3
STA.32+59.00

Gc-A-IE3
STA.34+73.00

Gc-A-IE3
STA.34+94.00

Gc-A-IE3
STA.37+14.00

Gc-A-IE3
STA.37+35.00

Gc-A-IE3
STA.38+16.00

Gc-A-IE3
STA.38+37.00

Gc-A-E
STA.38+7.09 STA.40+37.00

FENCE-A2-167.30
KP.417.471 KP.417.630

FENCE-A2-179.00
KP.417.493 KP.417.656

FENCE-A2-289.40
KP.417.635 KP.417.915

FENCE-A2-305.90
KP.417.659 KP.417.943

FENCE-A2

(FENCE-A2-252.60)
(KP.417.213 KP.417.453)

(FENCE-A2-279.60)
(KP.417.225 KP.417.473)

(FENCE-A2)

D-W-A2-2-17(c.l.c45.00)
STA.31+80.00 STA.39+00

D-Y-D1-1-17(c.l.c45.00)
STA.31+80.00 STA.39+00

D-Y-D1-1-17(c.l.c45.00)
STA.3+80.00 STA.39+00

K.P-A2-417.50
STA.34+27.389

K.P-A2-417.60
STA.35+27.389

K.P-A2-417.70
STA.36+27.389

K.P-A2-417.80
STA.37+27.389

K.P-A2-418.00
STA.39+27.389

K.P-A1-417.50
STA.34+27.389

K.P-A1-418.00
STA.39+27.389

K.P-B2-417.30
STA.32+27.389

K.P-B2-417.40
STA.32+27.389

K.P-B2-417.60
STA.35+27.389

K.P-B2-417.70
STA.36+27.389

K.P-B2-417.80
STA.37+27.389

K.P-B2-417.90
STA.38+27.389

K.P-B2-418.00
STA.39+27.389

出入口A-2
KP.417.970

出入口A-2
KP.417.900

発雷地上線-12.00
KP.417.910 KP.417.922

発雷線-6.00
KP.417.885 KP.417.901

発雷地上線-3.00 6.00
KP.417.880 KP.417.886

発雷地上線-12.00
KP.417.935 KP.417.947

Rw-Cb-L=14.00,A=28.00

Rw-Cb-L=13.00,A=25.00

Rw-Cb-L=10.00,A=15.00

Rw-Cb-L=12.00,A=20.00

Rw-Cb-L=13.00,A=22.00

BP.段差警告表示板 A
KP.417.460

BP.段差警告表示板 B
KP.417.480

BP.段差警告表示板 A
KP.417.650

BP.段差警告表示板 B
KP.417.670

BP.段差警告表示板 A

(電光防止柵(ミキスバンド)H=1.80)L=800.00)
(KP.417.210 KP.418.010)
(Grm-A-E-80.00)
(STA.31+40.00 STA.39+40.00)

GATE-B

GATE-B

Gr-C-E1-64.66

Gr-C-E1-61.00

Gr-C-E1-5.00

Gr-C-E1-21.00

Gr-C-E1-6.20

Gr-C-E1-11.00

Gr-A-E1-9.00
STA.31+59.96 STA.31+61.96

Fr-Rd-4.00t702.60

Fr-Rd-5.00t139.00

Fr-Rd-4.00t56.20

Fr-Rd-2.00t30.00

Fr-Rd-3.00t213.00

Fr-Rd-4.00t58.20

Fr-Rd-5.00t81.50

Ap-Rd-3.00t24.80 Fr-Rd-3.00t62.50

Ww-U-1.20-1.20-1.99

Ww-U-1.20-1.20-83.43

Ww-U-1.20-1.20-5.04

Ww-U-1.20-1.20-65.20

Ww-U-1.20-1.20-62.78

Ww-U-1.20-1.20-12.34

Ww-U-1.20-1.20-97.62

Ww-U-1.20-1.20-60.35

Ww-U-1.20-1.20-49.28

Ww-U-1.20-1.20-85.38

Ww-U-1.20-1.20-6.09

Ww-U-1.20-1.20-3.99

Ww-U-1.20-1.20-4.05

Ww-U-1.20-1.20-4.06

Ww-U-1.20-1.20-4.11

Ww-U-1.20-1.20-4.02

Ww-U-1.20-1.20-4.03

Ww-U-1.20-1.20-107.22

Ww-U-1.20-1.20-4.05

Ww-U-1.20-1.20-127.03

Ww-U-1.50-1.20-4.21

Ww-U-1.50-1.20-4.09

Ww-U-1.50-1.20-6.12

Ww-U-1.50-1.20-7.16

Ww-U-1.50-1.20-33.75

Ww-U-1.50-1.20-5.05

Ww-U-1.50-1.20-6.04

Ww-U-1.50-1.20-27.58

Ds-Pu 0.30-0.30-(A)-2.40

Ds-Pu 0.24-0.24-39.76

Ds-Pu 0.24-0.24-98.21

Ds-Pu 0.24-0.24-98.28

Ds-Pu 0.24-0.24-98.32

Ds-Pu 0.30-0.30-70.44

Ds-Pu 0.24-0.24-1.20

Ds-Pu 0.30-0.30-74.27

Ds-Pu 0.30-0.30-24.04

Ds-Pu 0.24-0.24-1.20

Ds-Pu 0.24-0.24-8.14

Ds-Pu 0.30-0.30-40.78

Ds-Pu 0.30-0.30-97.22

Ds-Pu 0.24-0.24-1.20

Ds-Pu 0.24-0.24-8.20

Ds-Pu 0.24-0.24-7.18

Ds-Pu 0.24-0.24-14.52

Ds-Pu 0.24-0.24-1.20

Ds-Pu 0.24-0.24-12.80

Ds-Pu 0.24-0.24-1.20

Ds-Pu 0.24-0.24-11.33

Ds-Pu 0.24-0.24-1.20

Ds-Pu 0.24-0.24-9.20

Ds-Pu 0.24-0.24-9.64

Ds-Pu 0.24-0.24-1.20

Ds-Pu 0.24-0.24-48.95

Ds-Pu 0.24-0.24-88.69

Ds-Pu 0.30-0.30-(A)-3.00

Ds-Pu 0.30-0.30-(A)-1.80

Ds-Pu 0.24-0.24-6.20

Ds-Pu 0.30-0.30-92.00

Ds-Pu 0.30-0.30-127.03

Ds-Pu 0.30-0.30-41.78

Ds-Pu 0.30-0.30-20.42

Ds-Pu 0.30-0.30-34.80

Ds-Pu 0.30-0.30-6.04

Ds-Pu 0.30-0.30-27.58

Ds-Pu 0.30-0.30-28.40

Ds-Pu 0.30-0.30-71.78

Ds-Pu 0.30-0.30-28.44

Ds-Pu 0.30-0.30-21.98

Ds-Pu 0.30-0.30-72.70

Ds-Pu 0.30-0.30-89.44

Ds-Pu 0.30-0.30-4.87

Ds-Pu 0.30-0.30-3.04

Ds-Pu 0.30-0.30-9.03

Ds-Pu 0.30-0.30-60.35

Ds-Pu 0.30-0.30-74.27

Ds-U 0.60-0.60-5.80

Ds-Pu 0.30-0.30-(A)-13.69

Ds-Pu 0.30-0.30-(A)-15.01

Ds-Pu 0.30-0.30-(A)-1.80

Ds-Pu 0.30-0.30-(A)-3.00

Ds-Bi-A(1.20)-29

Ds-Bi-A(1.20)-12

Ds-Bi-A(1.20)-6

Ds-Bi-A(1.20)-16

Ds-Bi-A(1.20)-20

Ds-Bi-A(1.20)-24

Ds-Bi-B(1.50)-6

Ds-Bi@0.30-97.80

Ds-Bi@0.30-97.70

Ds-Bi@0.30-97.80

Ds-Bi@0.30-97.80

Ds-Bi@0.30-97.80

Ds-Bi@0.30-97.80

Ds-Bi@0.30-97.80

Ds-Bi(W)@0.30

Ds-Bi(W)@0.30

Ds-Bi(W)@0.30

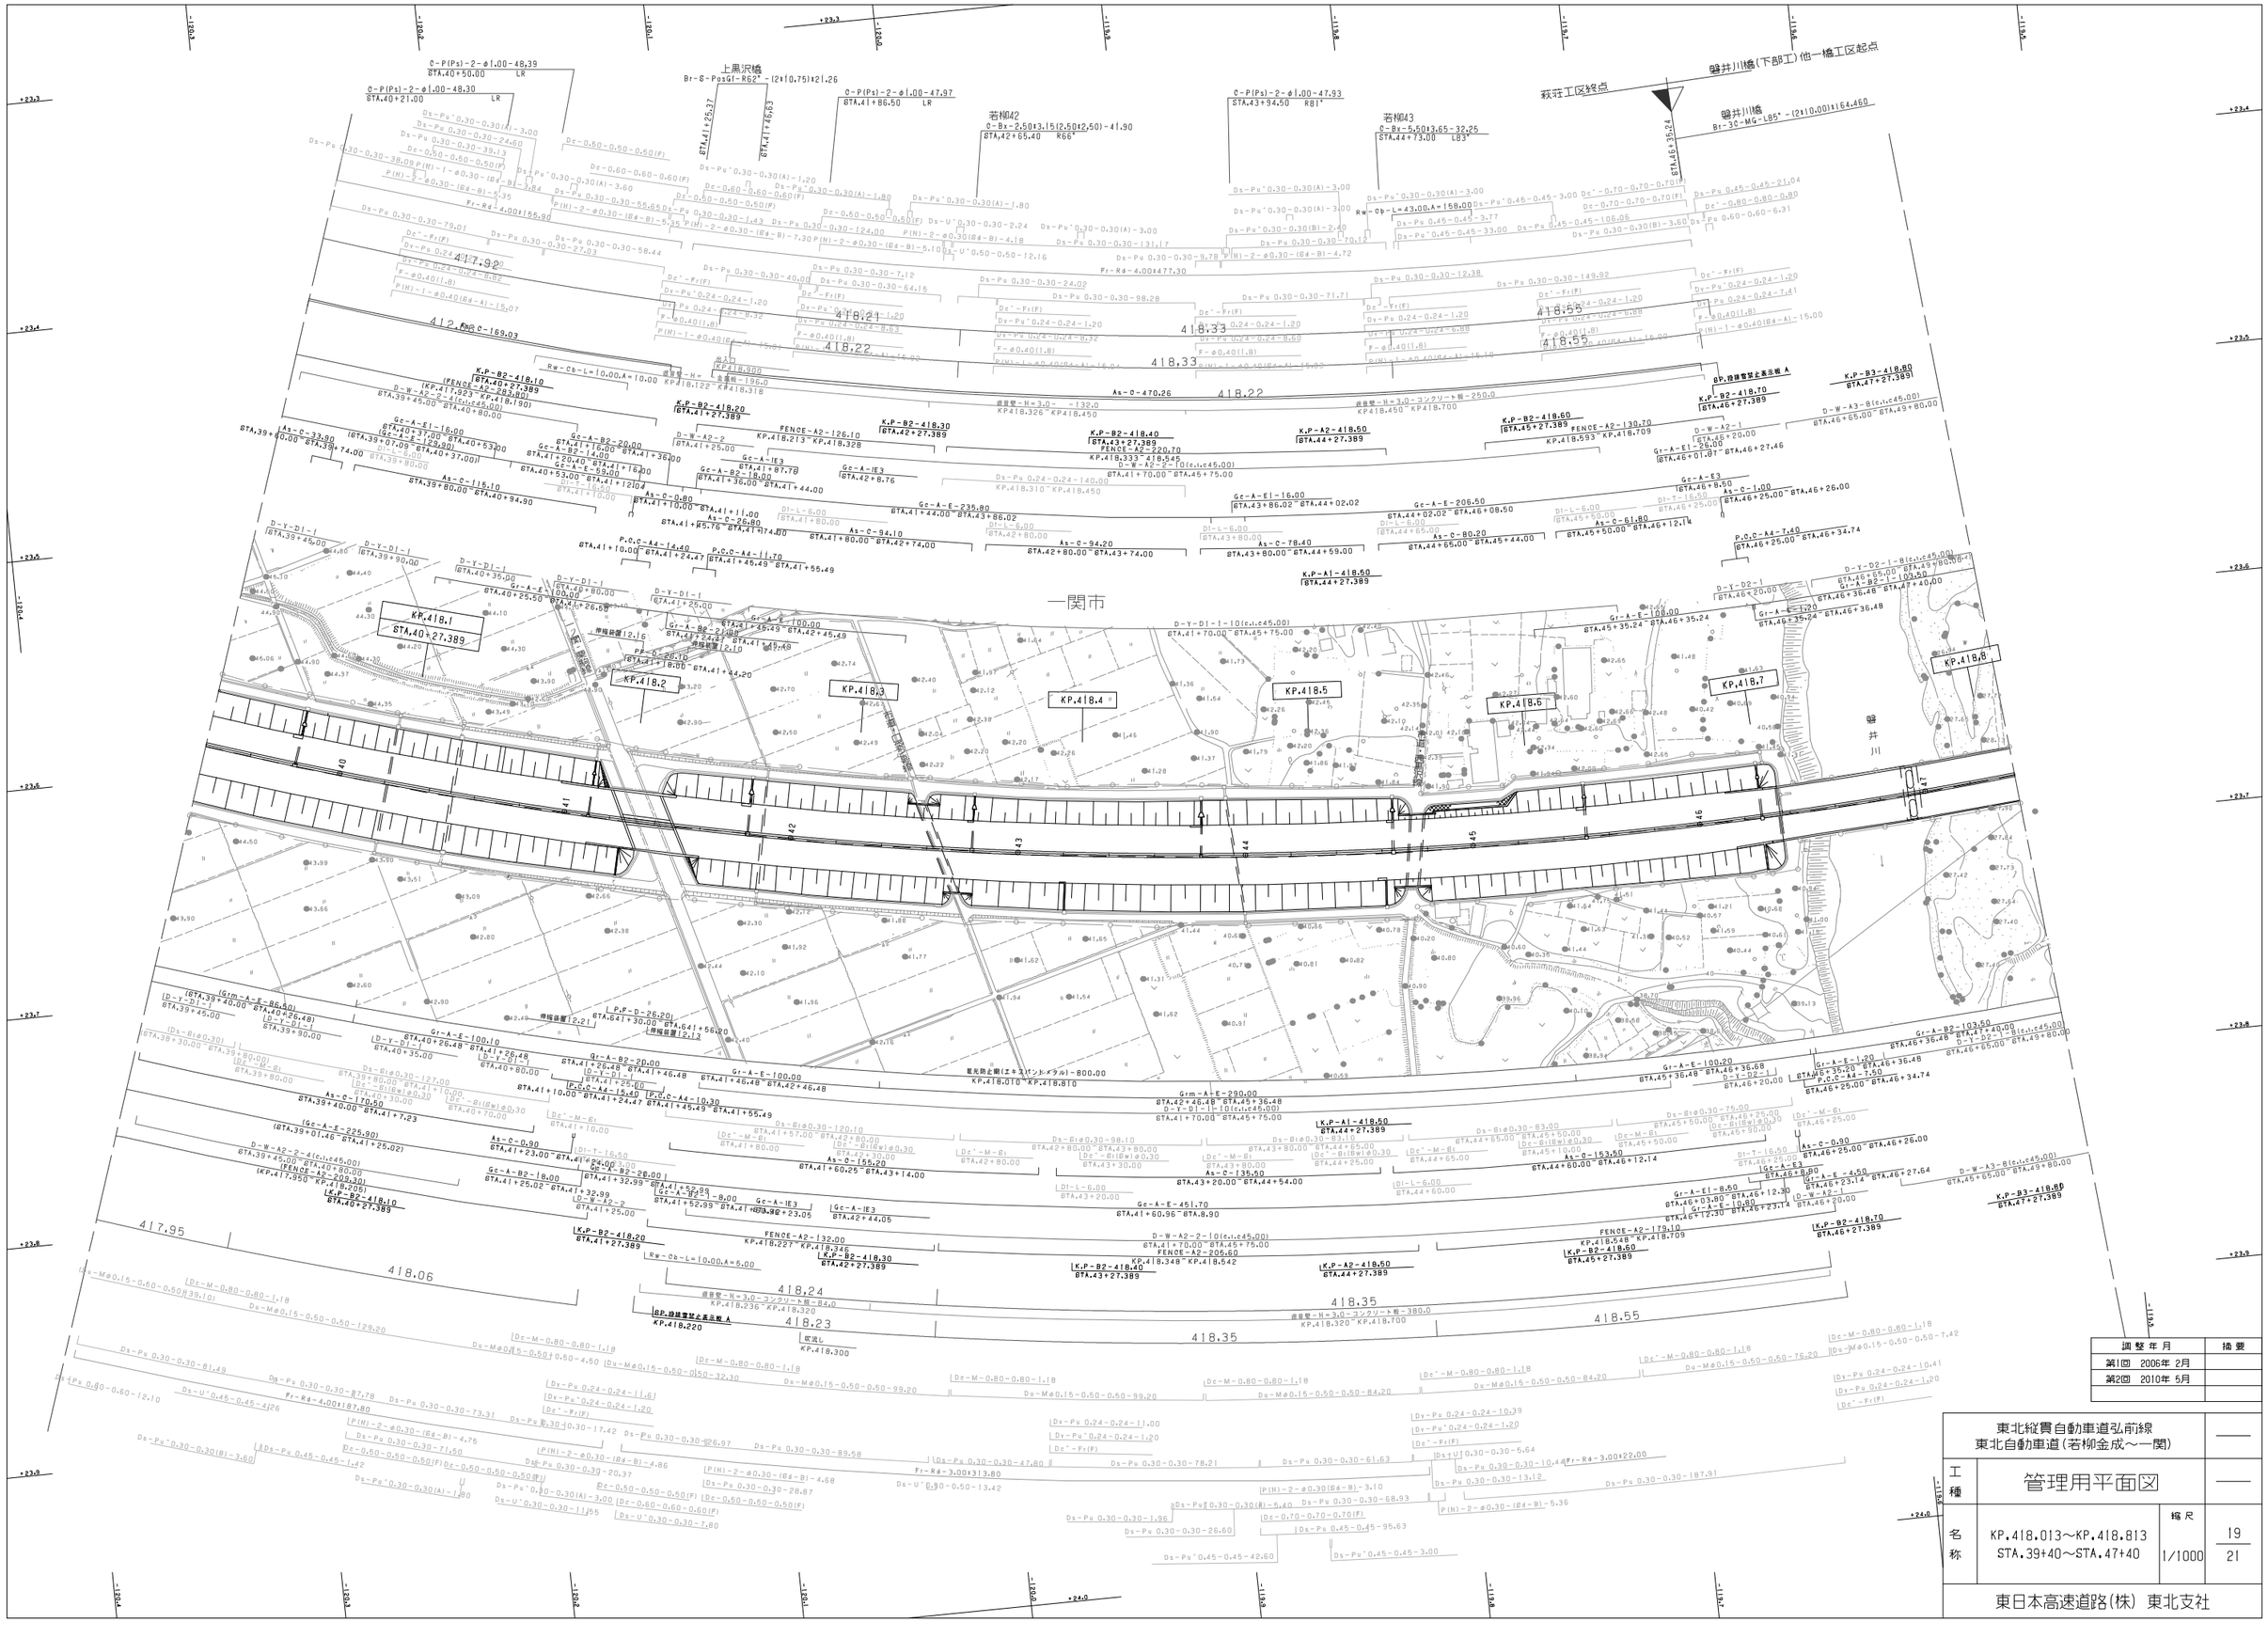

調整年月	摘要
第1回 2006年 2月	
第2回 2010年 5月	

東北縦貫自動車道弘前線
東北自動車道(若柳金成～一関)

工種：管理用平面図

名称：KP.418.013～KP.418.813
STA.39+40～STA.47+40

縮尺：1/1000

19
21

東日本高速道路(株) 東北支社

磐井川橋(下部工)他一橋工区終点

一関工区起点

磐井川橋

磐井川高架橋 L=236.800

若柳45

若柳44

一関市

KP.418.9
STA.48+27.389

KP.419.0

KP.419.1

KP.419.2

KP.419.3

KP.419.4

KP.419.5

KP.419.6

調整年月	摘要
第1回 2006年 2月	
第2回 2010年 5月	
第3回 2012年 4月	

東北縦貫自動車道弘前線
東北自動車道(若柳金成～一関)

工種 管理用平面図

名称 KP.418.813～KP.419.613
STA.47+40～STA.55+40

縮尺 1/1000

20
21

東日本高速道路(株) 東北支社

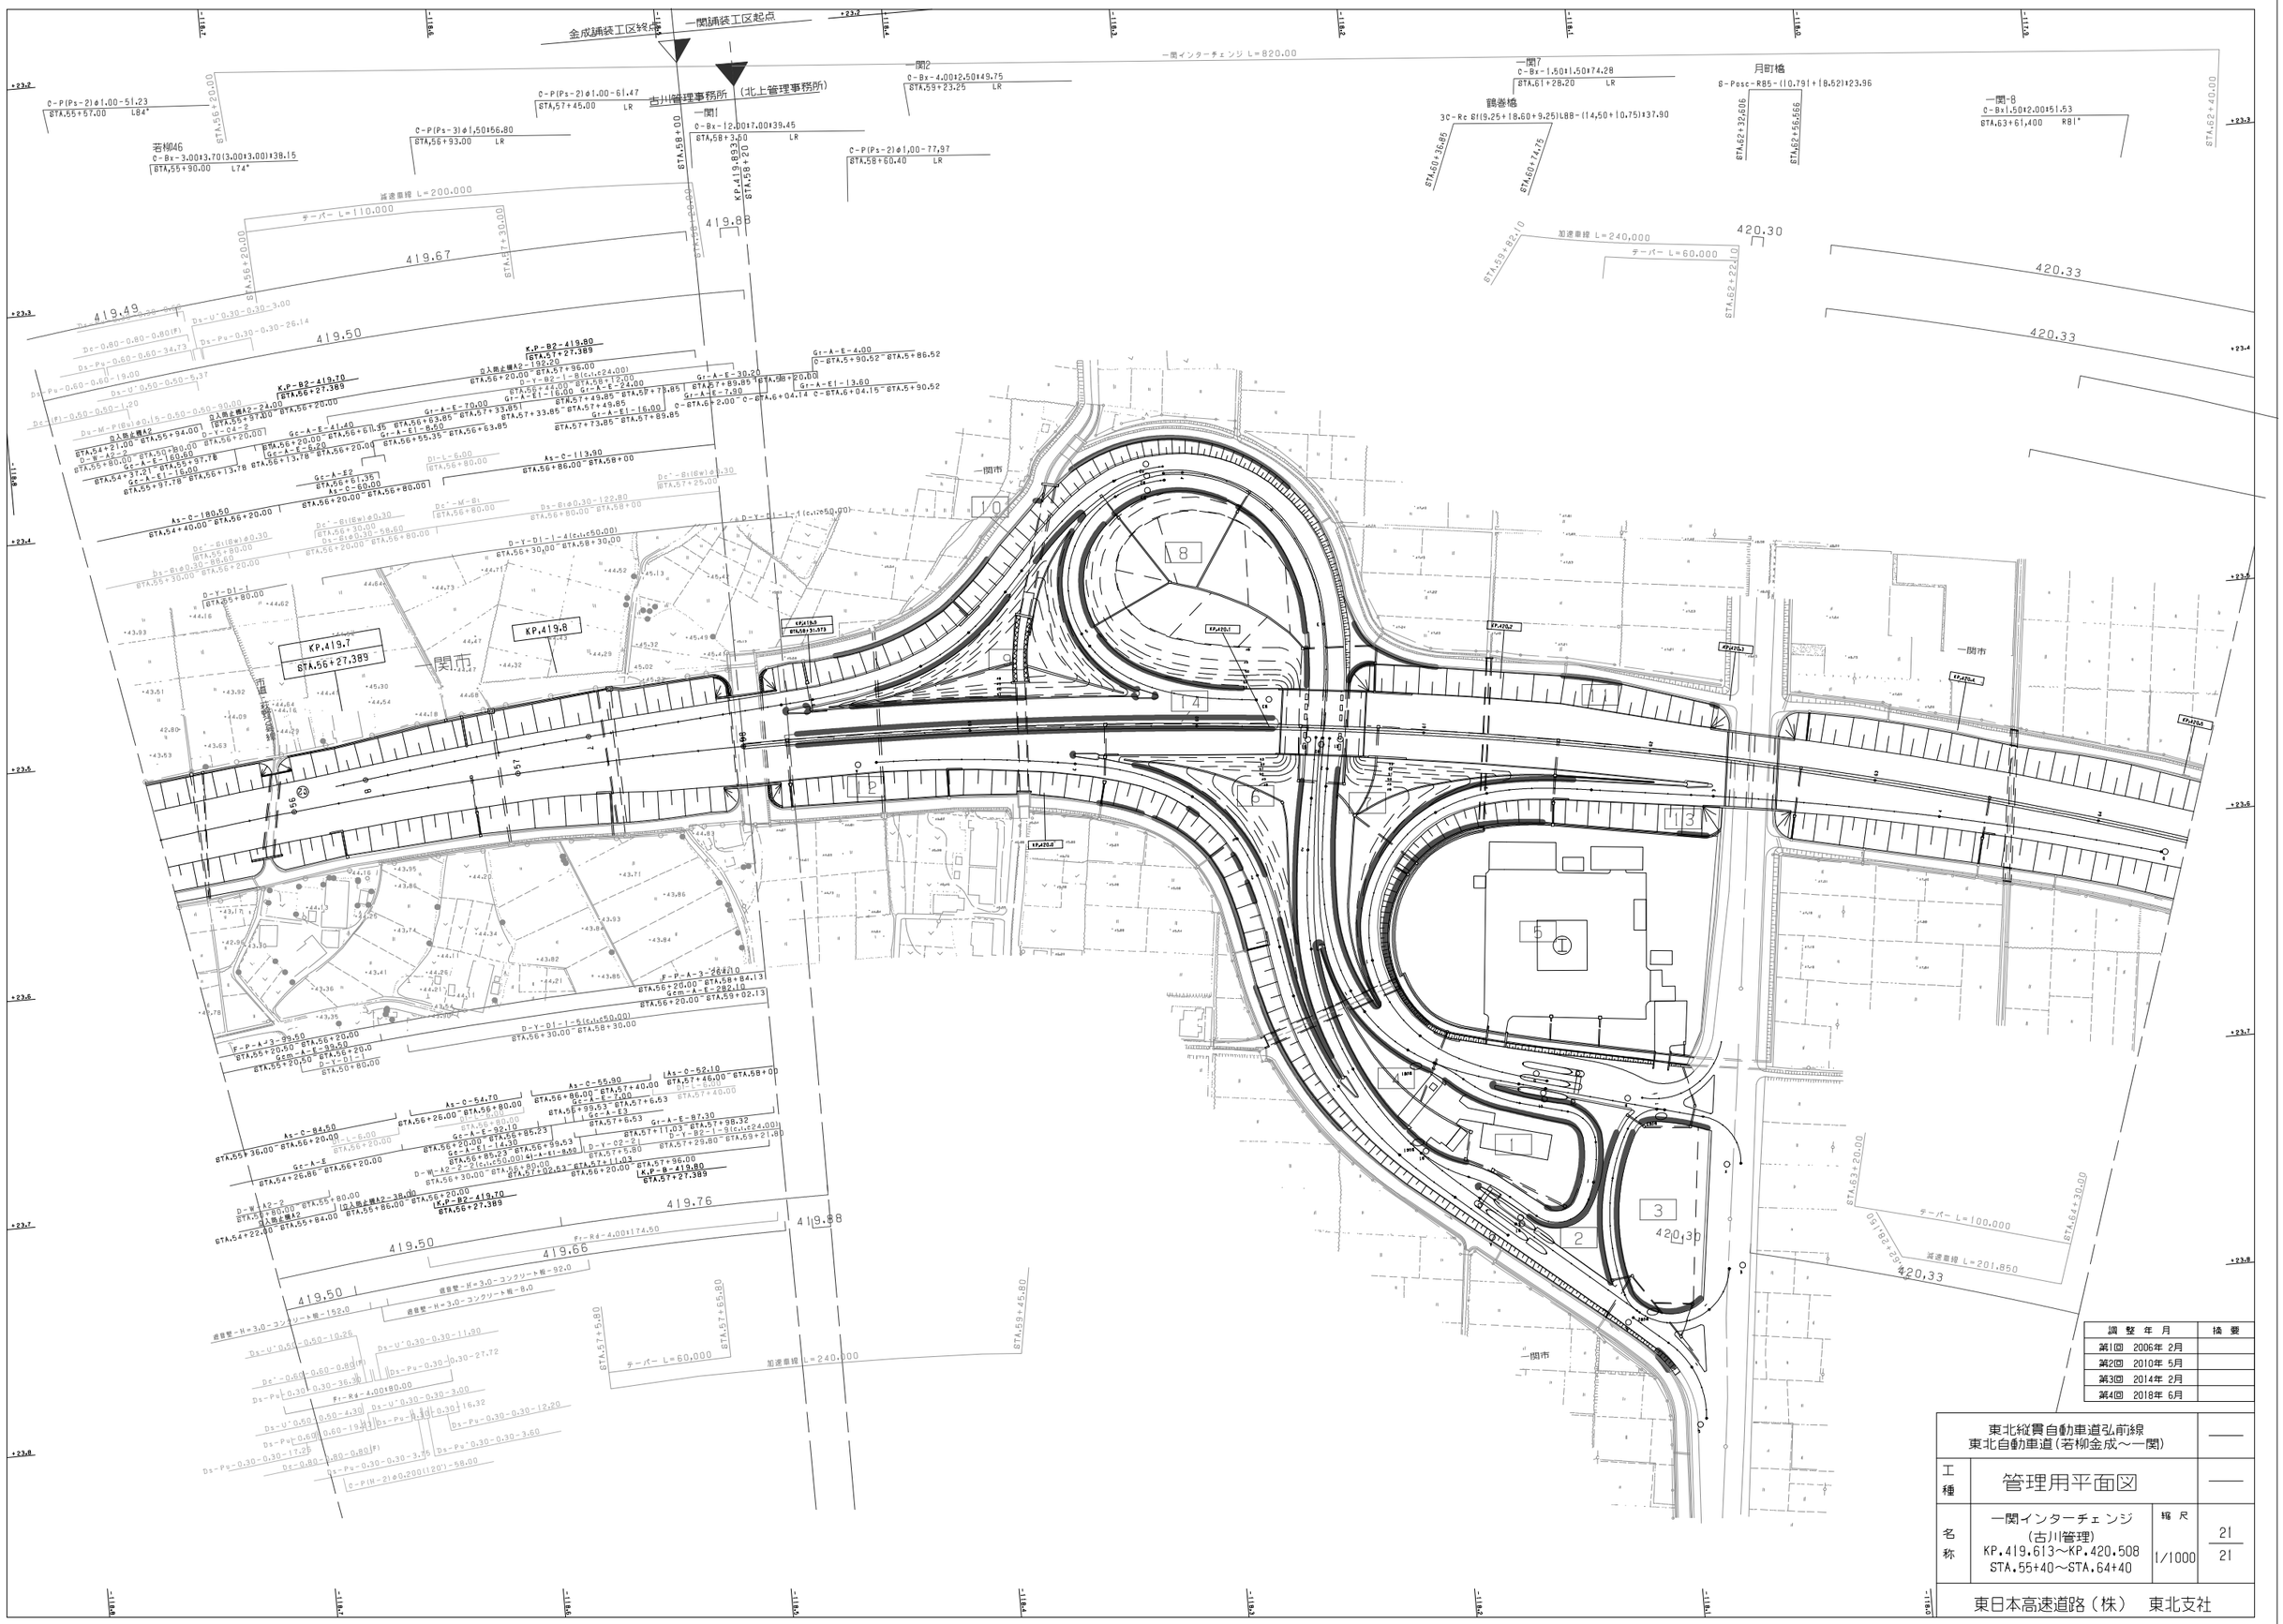

調整年月	摘要
第1回 2006年 2月	
第2回 2010年 5月	
第3回 2014年 2月	
第4回 2018年 6月	

東北縦貫自動車道弘前線 東北自動車道(若柳金成～一関)			——
工種	管理用平面図		——
名称	一関インターチェンジ (古川管理) KP.419.613～KP.420.508 STA.55+40～STA.64+40	縮尺 1/1000	21 21
東日本高速道路(株) 東北支社			

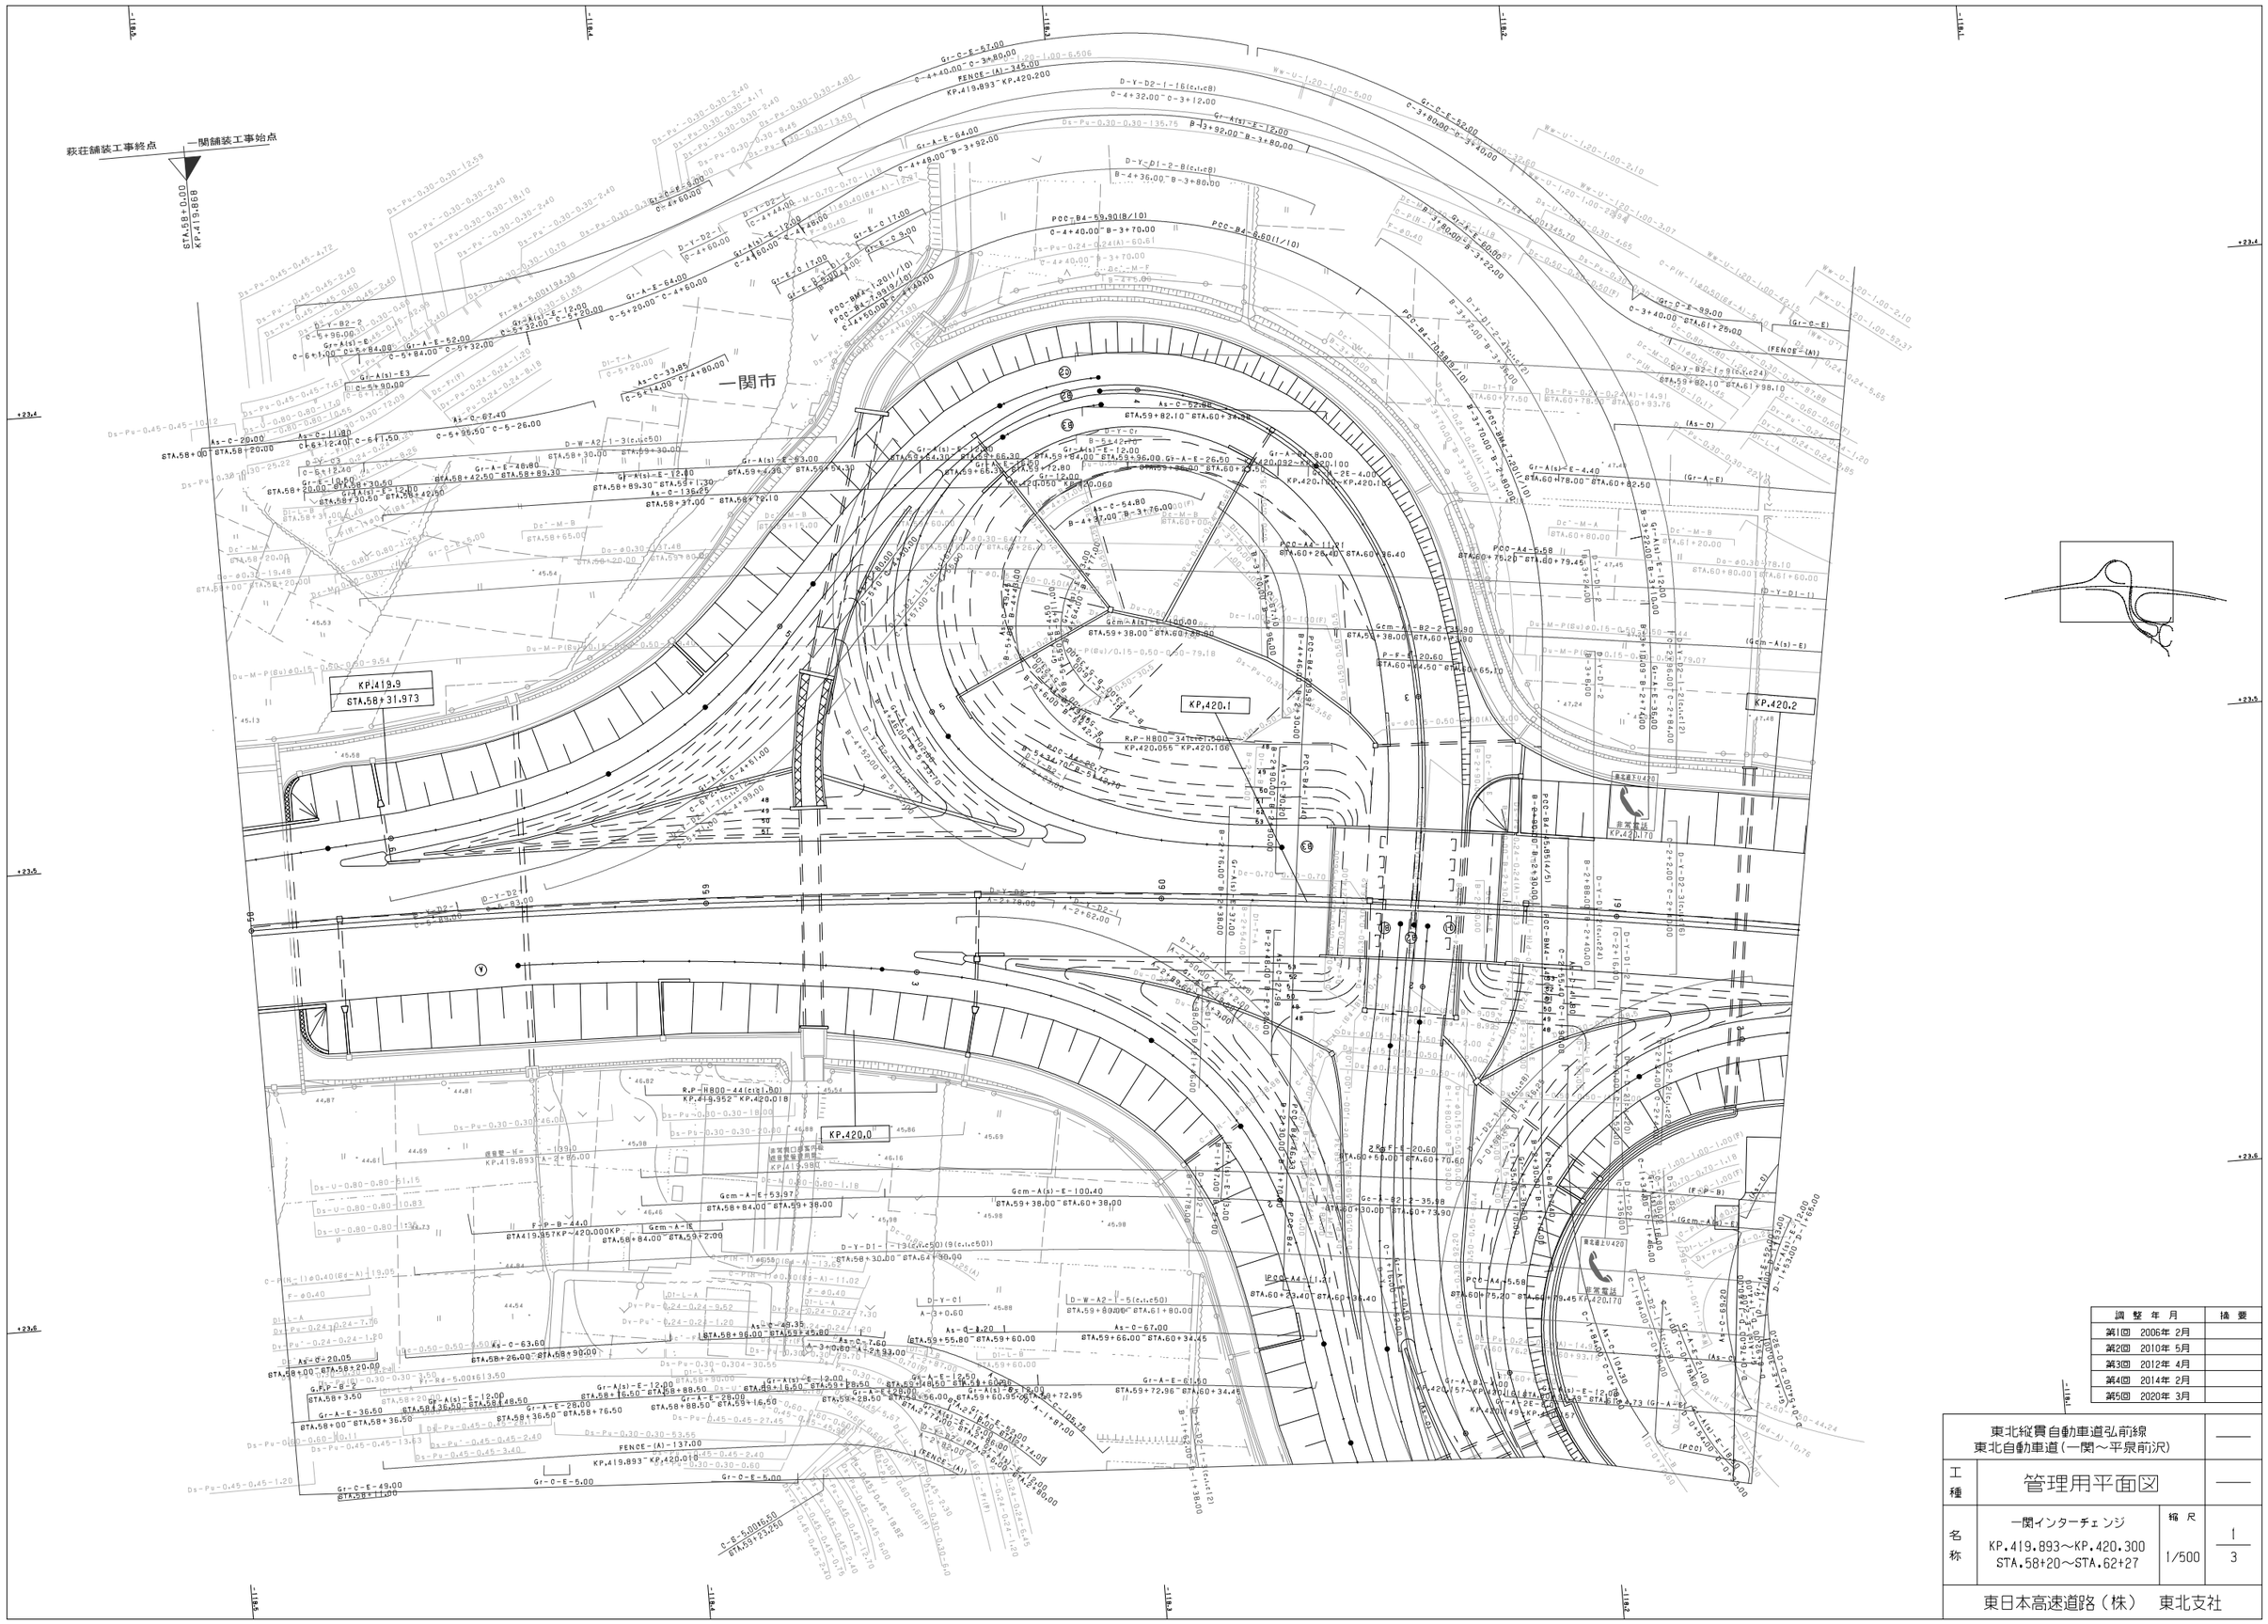
萩荘舗装工事終点
一関舗装工事始点
STA.58+0.00
KP.419.868
一関市
KP.419.9
STA.58+31.973
KP.420.0
KP.420.1
KP.420.2
KP.420.170
KP.420.049
KP.420.117
KP.419.893
KP.420.018
KP.420.300
KP.420.055
KP.420.166
KP.419.952
KP.419.893
KP.420.010
KP.420.082
KP.420.100
KP.420.060
KP.420.050
KP.419.957
KP.420.000
KP.419.998
KP.419.893
KP.420.300
KP.420.049
KP.420.170
KP.420.117
KP.420.055
KP.420.166
KP.420.018
KP.419.952

一関市

調整年月	摘要
第1回 2006年 2月	
第2回 2010年 5月	
第3回 2020年 3月	

東北縦貫自動車道弘前線 東北自動車道（一関～平泉前沢）			——
工種	管理用平面図		——
名称	一関インターチェンジ KP.419.893～KP.420.300 STA.58+20～STA.62+27	縮尺 1/500	2 3
東日本高速道路（株） 東北支社			

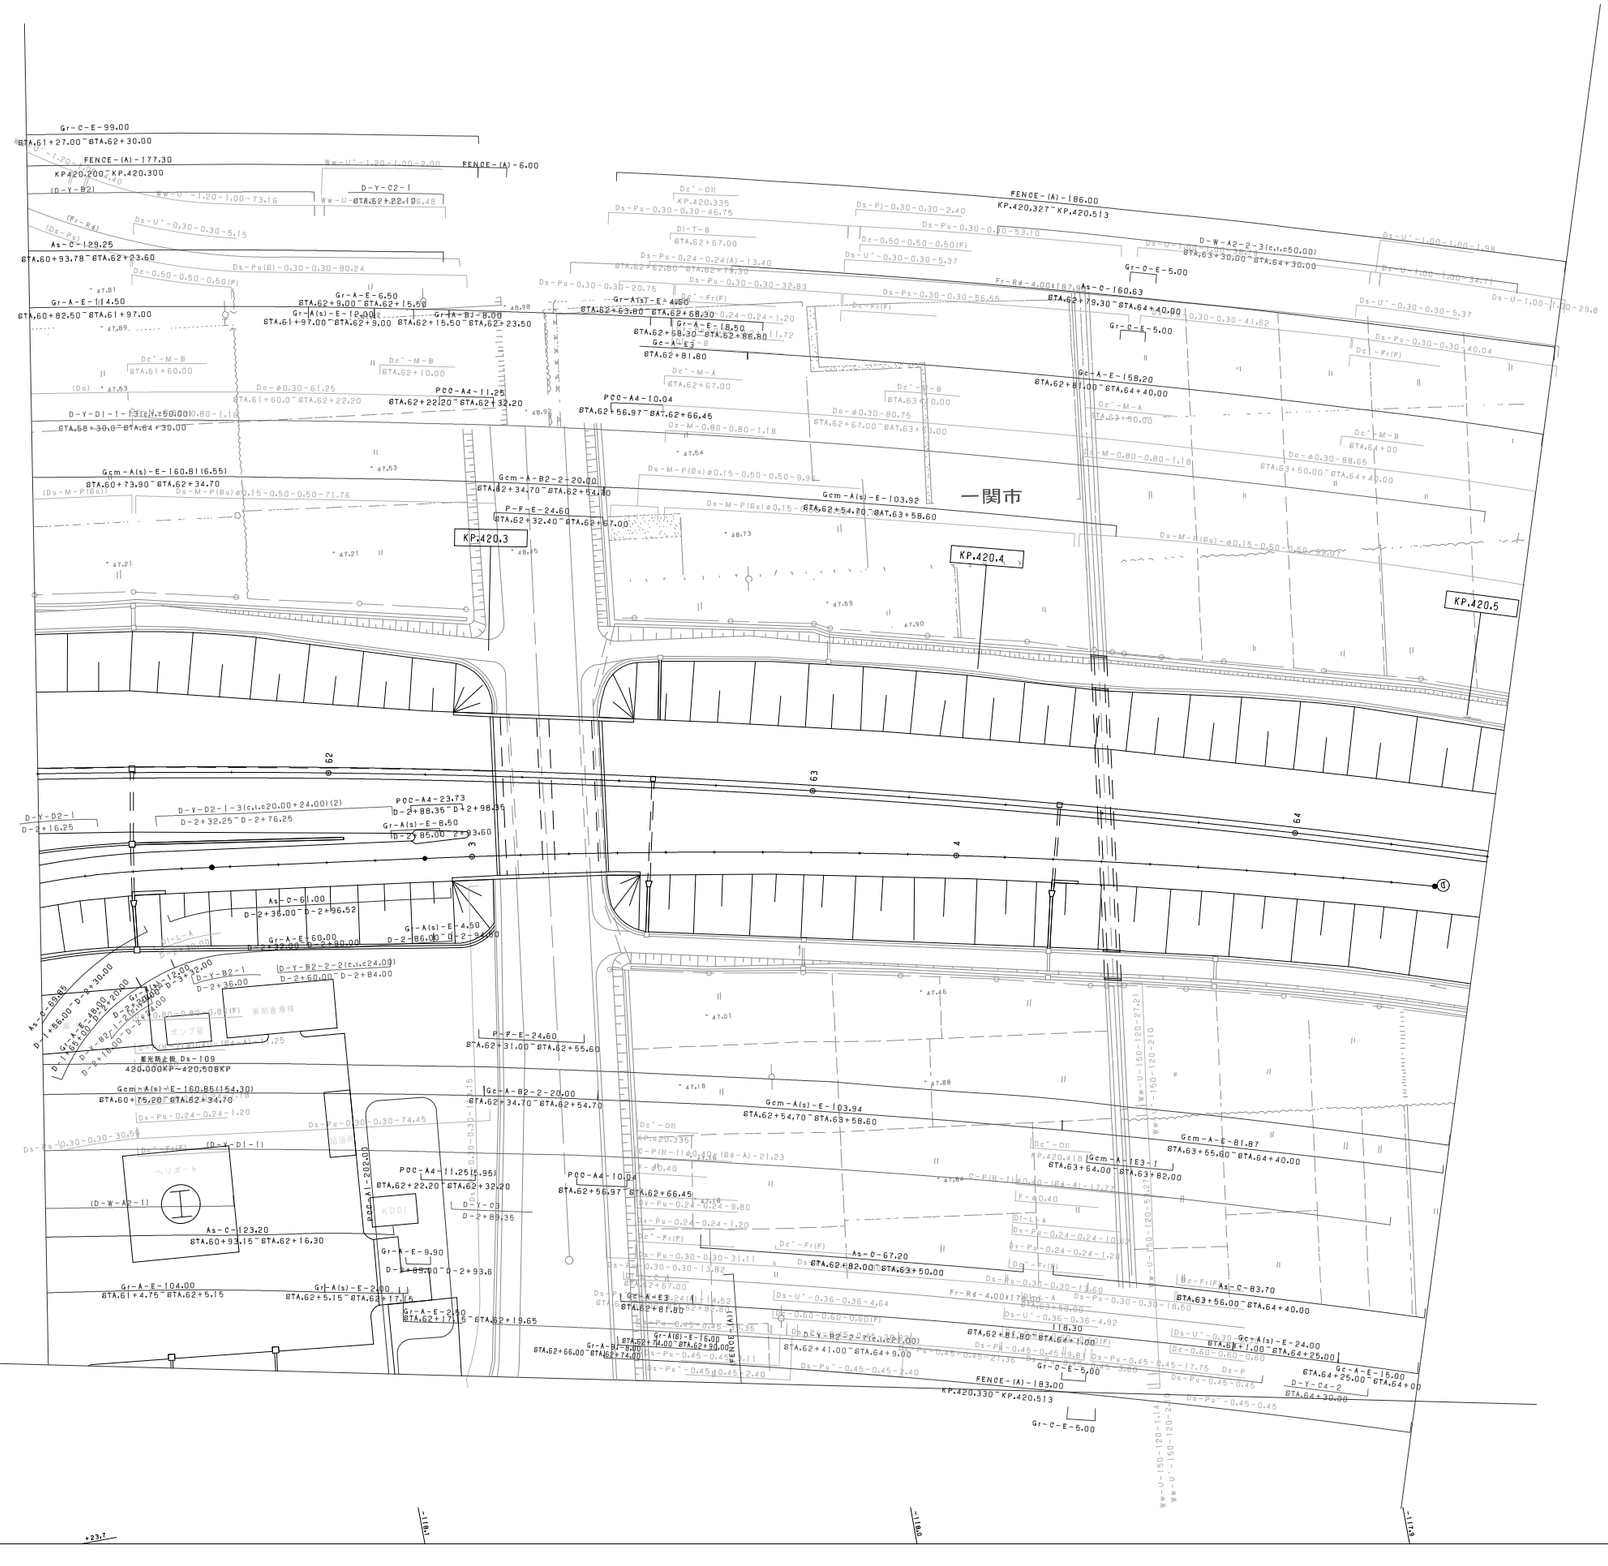
一関市
KP.420.3
KP.420.4
KP.420.5
FENCE-(A)-177.30
FENCE-(A)-6.00
FENCE-(A)-186.00
KP.420.327~KP.420.513
FENCE-(A)-183.00
KP.420.330~KP.420.513
Gr-C-E-99.00
STA.61+27.00~STA.62+30.00
KP.420.200~KP.420.300
As-C-129.25
STA.60+93.78~STA.62+23.60
Gr-A-E-114.50
STA.60+82.50~STA.61+97.00
Gr-A(s)-E-6.50
STA.62+9.00~STA.62+15.50
Gr-A(s)-E-12.00
STA.61+97.00~STA.62+9.00
Gr-A-B2-8.00
STA.62+15.50~STA.62+23.50
Gr-A-E-18.50
STA.62+68.30~STA.62+86.80
Gr-A-E3-8
STA.62+81.80
PCC-A4-11.25
STA.62+22.20~STA.62+32.20
PCC-A4-10.04
STA.62+56.97~STA.62+66.45
Gcm-A(s)-E-160.81(6.55)
STA.60+73.90~STA.62+34.70
Gcm-A-B2-2-20.00
STA.62+34.70~STA.62+54.70
P-F-E-24.60
STA.62+32.40~STA.62+57.00
Gcm-A(s)-E-103.92
STA.62+54.70~STA.63+58.60
Gr-C-E-5.00
Gr-A-E-160.63
STA.62+79.30~STA.64+40.00
Gcm-A-E-158.20
STA.62+81.00~STA.64+40.00
Gr-C-E-5.00
D-W-A2-2-3(c.L=50.00)
STA.63+30.00~STA.64+30.00
D-Y-D1-1-3(c.L=50.00)
STA.58+30.0~STA.64+30.00
D-Y-D2-1-3(c.L=20.00+24.00)(2)
D-2+32.25~D-2+76.25
D-Y-D2-1
D-2+16.25
PCC-A4-23.73
D-2+88.35~D-2+98.25
Gr-A(s)-E-8.50
D-2+85.00~D-2+93.60
As-C-61.00
D-2+36.00~D-2+96.52
Gr-A-E-160.00
D-2+36.00~D-2+96.00
G-A(s)-E-4.50
D-2+86.00~D-2+90.50
D-Y-B2-1
D-2+36.00
D-Y-B2-2-2(c.L=24.00)
D-2+60.00~D-2+84.00
As-C-68.95
D-1+66.00~D-1+80.00
Gr-A-E-20.00
D-1+80.00~D-2+0.00
D-Y-B2-1-2
D-2+0.00~D-2+14.00
Gr-A-E-104.00
STA.61+74.75~STA.62+5.15
Gr-A(s)-E-2.00
STA.62+5.15~STA.62+7.15
Gr-A-E-2.00
STA.62+17.15~STA.62+19.65
Gr-A(s)-E-16.00
STA.62+74.00~STA.62+90.00
Gr-A-B2-2-2.00
STA.62+66.00~STA.62+74.00
Gr-A-E-9.90
D-1+89.00~D-2+93.6
Gcm-A(s)-E-160.85(154.30)
STA.60+75.20~STA.62+34.70
As-C-123.20
STA.60+93.15~STA.62+16.30
PCC-A4-11.25(5.95)
STA.62+22.20~STA.62+32.20
PCC-A4-20.00
D-Y-C3
D-2+89.35
Gcm-A-E3-1
STA.63+64.00~STA.63+82.00
As-C-67.20
STA.62+82.00~STA.63+50.00
As-C-83.70
STA.63+56.00~STA.64+40.00
Gcm-A-E-81.87
STA.63+55.60~STA.64+40.00
Gcm-A(s)-E-103.94
STA.62+54.70~STA.63+58.60
Gcm-A(s)-E-24.00
STA.63+41.00~STA.64+25.00
Gc-A-E-15.00
STA.64+25.00~STA.64+40.00
D-Y-C4-2
STA.64+30.00
Gr-C-E-5.00
Gr-C-E-5.00
D-W-A2-1
D-Y-D1-1
ヘリポート
KDDI
既設鋼上部 Ds-109
420.000KP~420.508KP
東日本高速道路
東北自動車道
一関インターチェンジ
KP.419.893~KP.420.300
STA.58+20~STA.62+27
KP.420.335
KP.420.418
KP.420.440
KP.420.460
KP.420.480
KP.420.500
STA.62+67.00
STA.62+79.30
STA.62+88.65
STA.63+50.00
STA.64+00
STA.64+40.00
STA.62+63.60~STA.62+68.30
STA.62+58.30~STA.62+86.80
STA.62+81.80
STA.62+67.00~STA.63+0.00
STA.62+57.00~STA.62+66.45
STA.62+54.70~STA.63+58.60
STA.62+41.00~STA.64+9.00
STA.62+31.00~STA.62+55.60
STA.62+34.70~STA.62+54.70
STA.62+54.70~STA.63+58.60
STA.62+81.80~STA.64+1.00
STA.62+66.00~STA.62+74.00
STA.62+74.00~STA.62+90.00
STA.62+5.15~STA.62+7.15
STA.62+17.15~STA.62+19.65
STA.61+74.75~STA.62+5.15
STA.61+60.0~STA.62+22.20
STA.61+60.00
STA.62+10.00
STA.62+67.00
STA.62+81.80
STA.63+0.00
STA.63+50.00
STA.63+64.00
STA.63+82.00
STA.63+55.60~STA.64+40.00
STA.64+40.00
STA.64+25.00~STA.64+40.00
STA.64+30.00
STA.62+79.30~STA.64+40.00
STA.62+63.60~STA.62+68.30
STA.62+58.30~STA.62+86.80
STA.62+57.00~STA.63+0

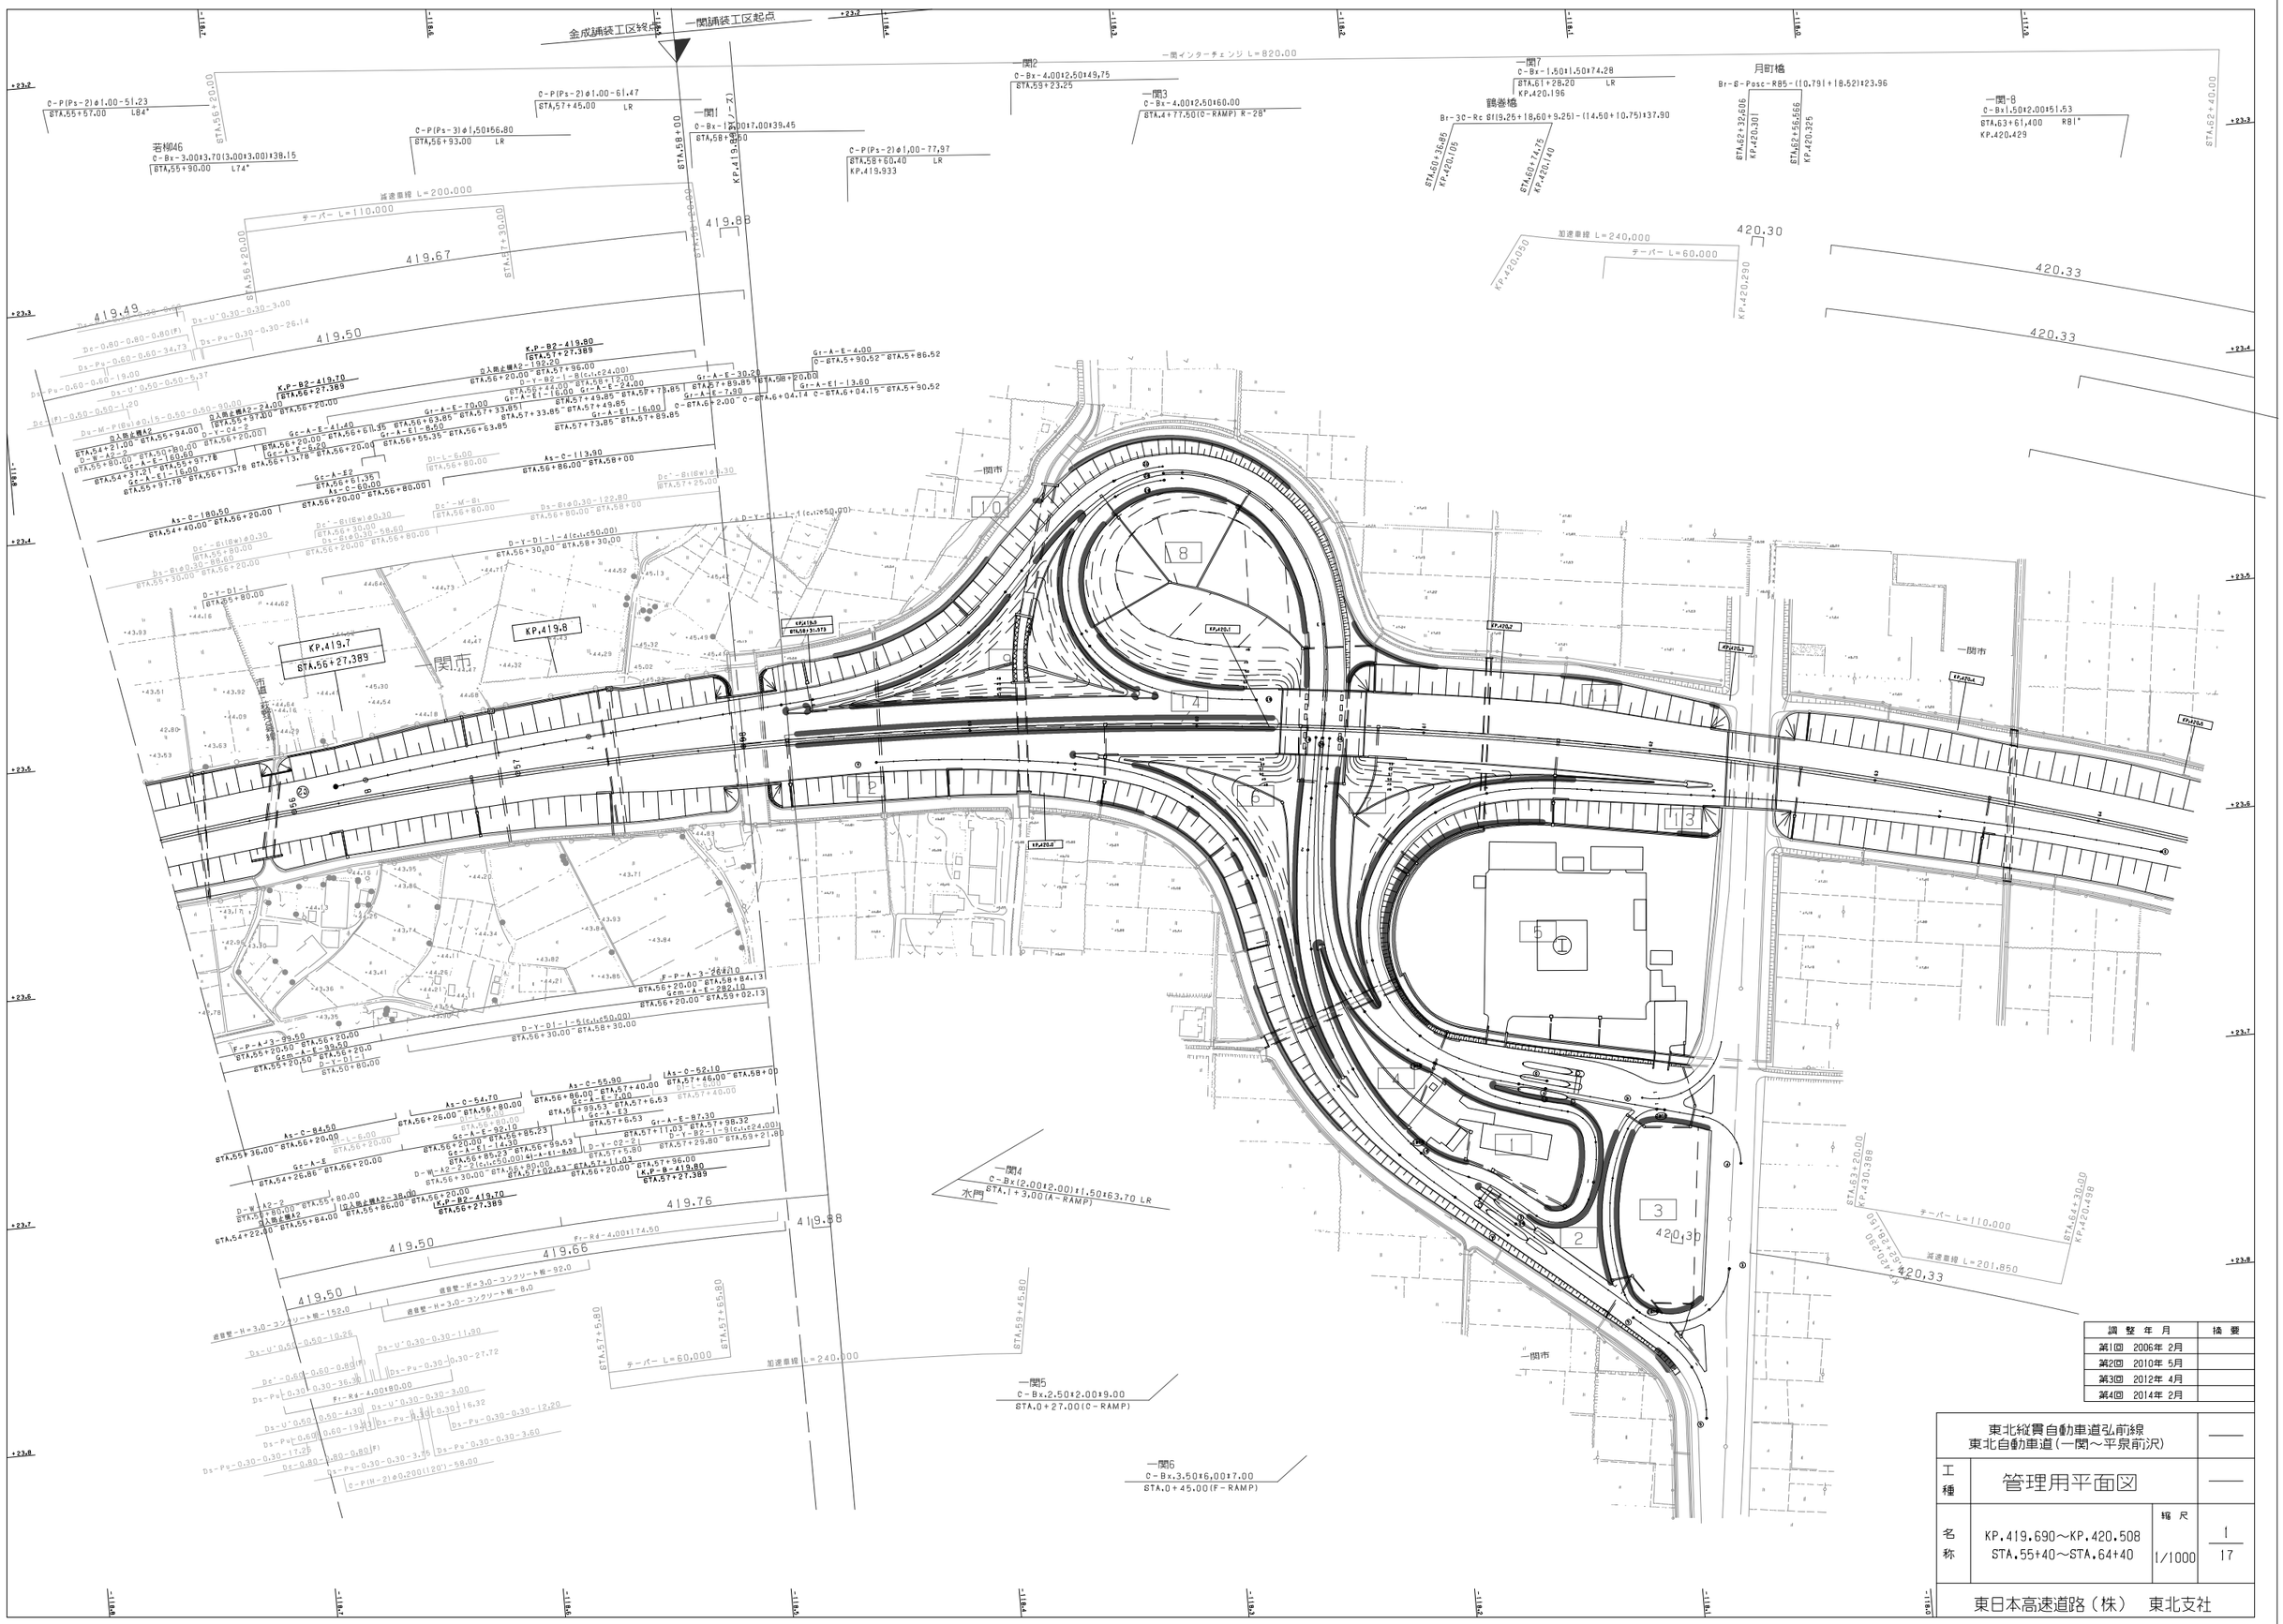

調整年月	摘要
第1回 2006年 2月	
第2回 2010年 5月	
第3回 2012年 4月	
第4回 2014年 2月	

東北縦貫自動車道弘前線
東北自動車道(一関～平泉前沢)

工種	管理用平面図		
名称	KP.419.690～KP.420.508 STA.55+40～STA.64+40	縮尺 1/1000	1/17

東日本高速道路(株) 東北支社

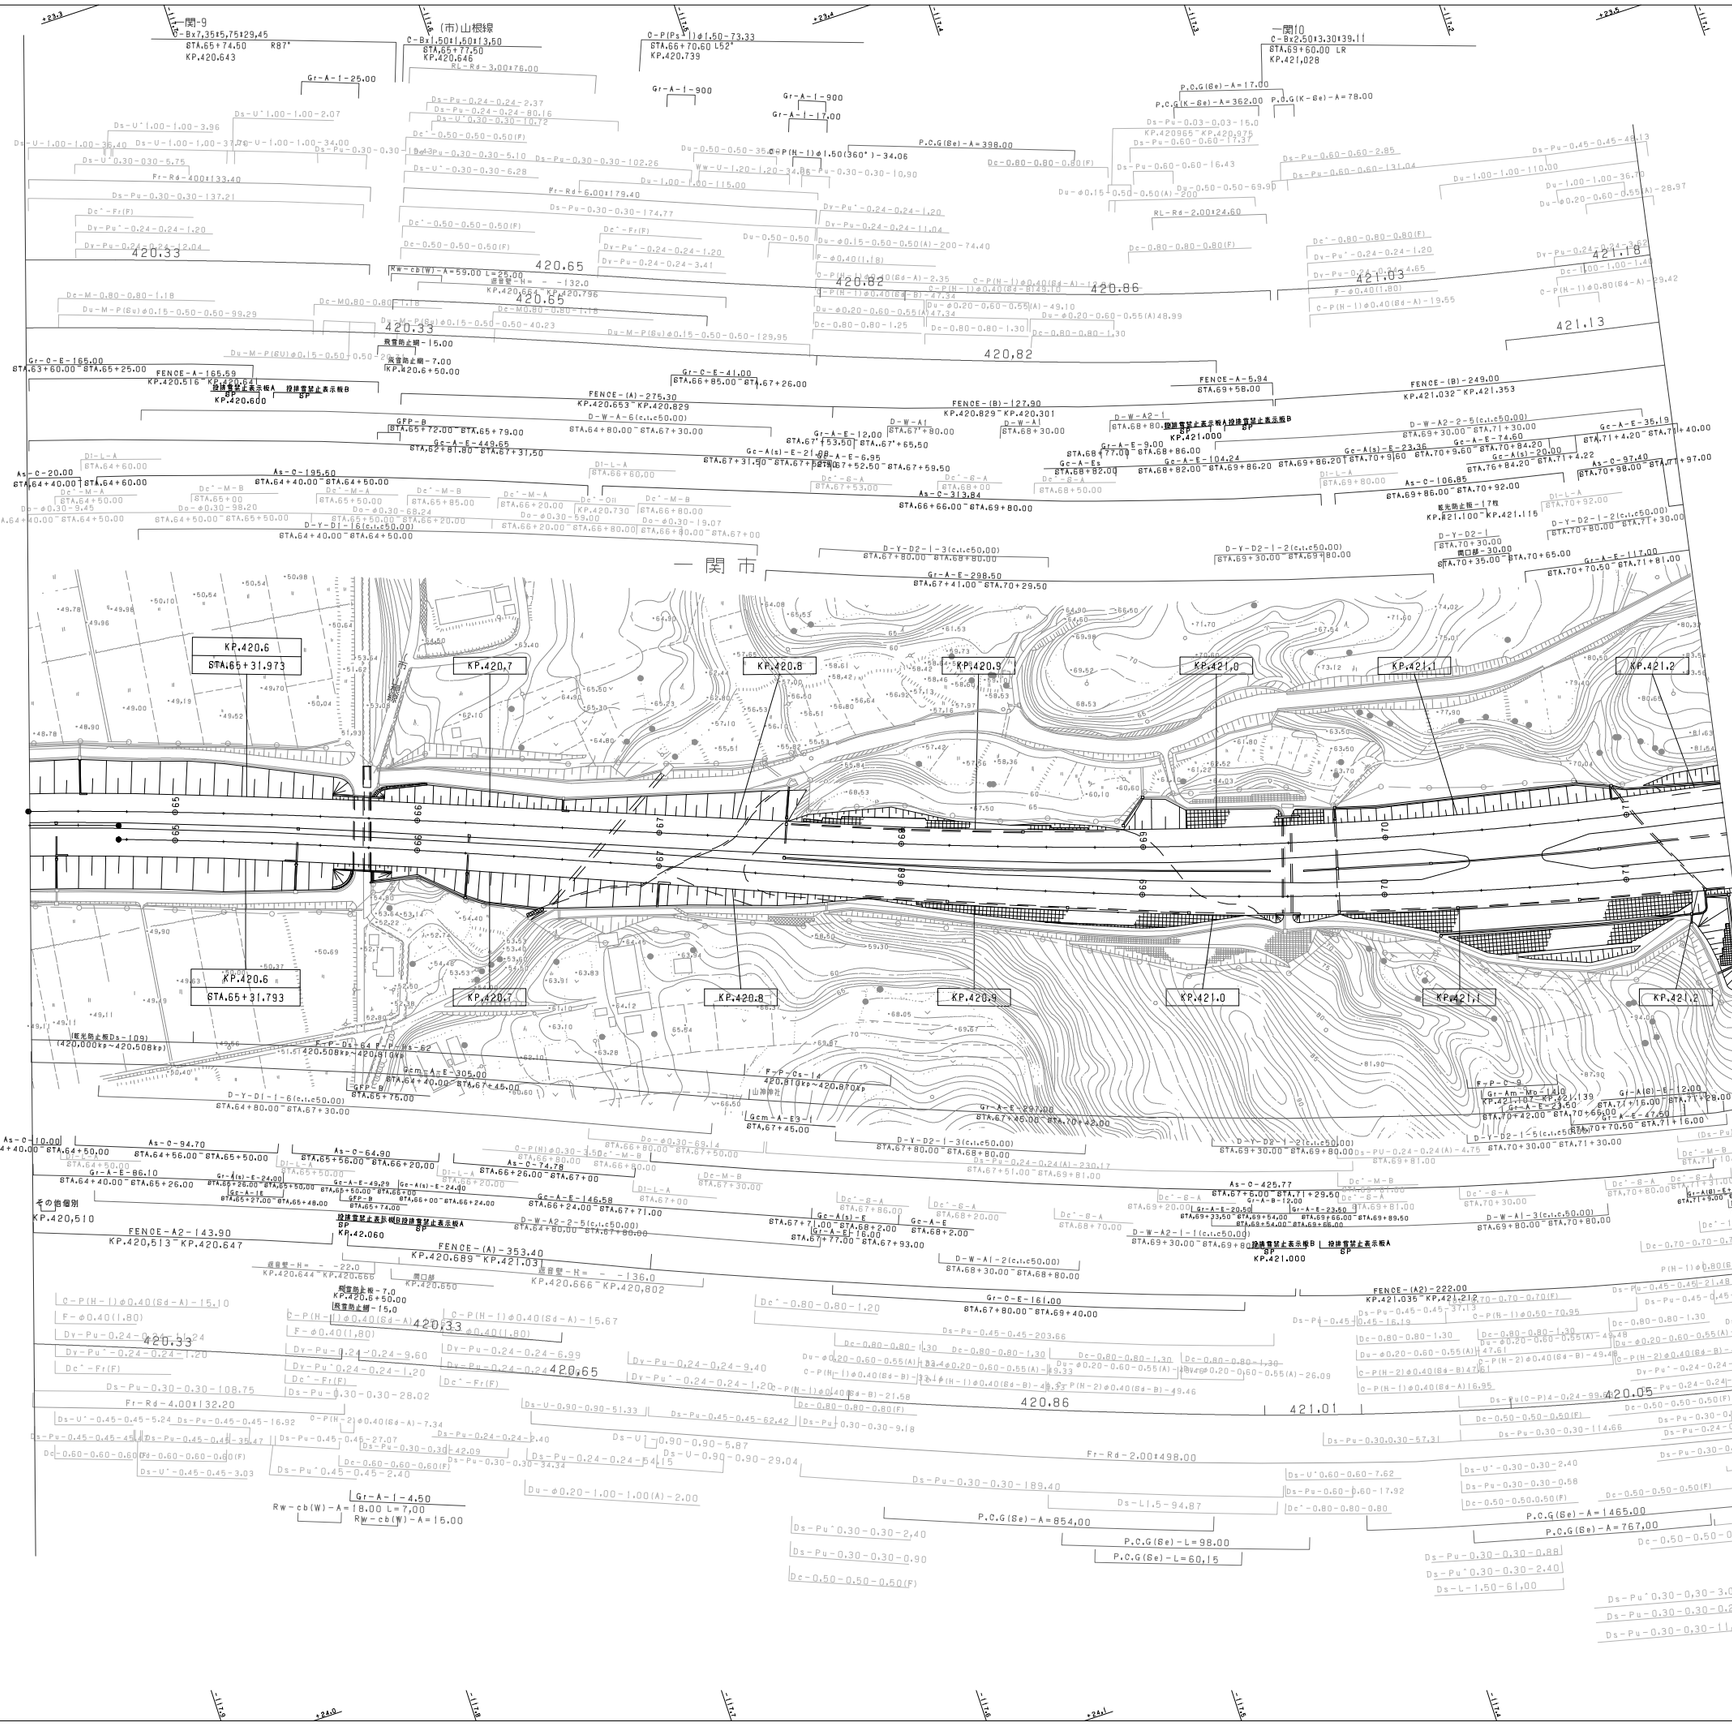
一関市
KP.420.6
STA.65+31.973
KP.420.7
KP.420.8
KP.420.9
KP.421.0
KP.421.1
KP.421.2
420.33
420.65
420.82
420.86
421.18
421.03
421.13
420,82
420.33
420.65
420.86
421.01
421.21
420.05
一関-9
C-Bx7.35x5.75129.45
STA.65+74.50
KP.420.643
K87°
C-Bx1.50x1.50x13.50
STA.65+77.50
KP.420.646
KL-Rd-3.00x76.00
C-P(Ps')ø1.60-73.33
STA.66+70.60 L52°
KP.420.739
一関10
C-Bx2.50x3.30x39.11
STA.69+60.00 LR
KP.421.028
Gr-A-1-25.00
Gr-A-1-900
Gr-A-1-17.00
Gr-A-1-900
P.C.G(Be)-A=17.00
P.C.G(K-Be)-A=362.00
P.C.G(K-Be)-A=78.00
P.C.G(Be)-A=398.00
Gr-C-E-165.00
STA.63+60.00~STA.65+25.00
FENCE-A-166.59
KP.420.516~KP.420.651
FENCE-A-5.94
STA.69+58.00
FENCE-(B)-249.00
KP.421.032~KP.421.353
FENCE-(A)-275.30
KP.420.653~KP.420.829
FENCE-(B)-127.90
KP.420.829~KP.420.301
Gr-C-E-41.00
STA.66+85.00~STA.67+26.00
GFP-B
STA.65+72.00~STA.65+79.00
Gr-A-E-12.00
STA.67+53.50~STA.67+65.50
Gr-A-E-9.00
STA.68+77.00~STA.68+86.00
Gr-A-E-104.24
STA.68+82.00~STA.69+86.20
Gr-A(s)-E-23.36
STA.70+9.60~STA.70+33.00
Gr-A(s)-E-20.00
STA.70+84.20~STA.71+4.22
Gr-A-E-74.60
STA.70+9.60~STA.70+84.20
Gr-A-E-36.19
STA.71+4.20~STA.71+40.00
As-C-20.00
STA.64+40.00~STA.64+60.00
As-C-195.50
STA.64+60.00~STA.64+50.00
As-C-313.84
STA.66+66.00~STA.69+80.00
As-C-106.85
STA.69+86.00~STA.70+92.00
As-C-97.40
STA.70+98.00~STA.71+97.00
D-Y-D1-6(c.t.c50.00)
STA.64+40.00~STA.64+50.00
D-Y-D2-1-3(c.t.c50.00)
STA.67+80.00~STA.68+80.00
D-Y-D2-1-2(c.t.c50.00)
STA.69+30.00~STA.69+80.00
D-Y-D2-1
STA.70+30.00
D-Y-D2-1-2(c.t.c50.00)
STA.70+80.00~STA.71+30.00
Gr-A-E-117.00
STA.70+70.50~STA.71+81.00
D-Y-D1-1-6(c.t.c50.00)
STA.64+80.00~STA.67+30.00
Gr-A-E-298.50
STA.67+41.00~STA.70+29.50
Gr-A-E-305.00
STA.64+40.00~STA.67+45.00
Gr-A-E-297.00
STA.67+45.00~STA.70+42.00
Gr-A-E-23.50
STA.70+42.00~STA.70+65.50
Gr-A-E-47.50
STA.70+65.50~STA.71+16.00
D-Y-D2-1-5(c.t.c50.00)
STA.70+30.00~STA.71+30.00
Gr-A-1-4.50
Rw-cb(W)-A=18.00 L=7.00
Rw-cb(W)-A=15.00
FENCE-A2-143.90
KP.420,513~KP.420.647
FENCE-(A)-353.40
KP.420.689~KP.421.030
FENCE-(A2)-222.00
KP.421.035~KP.421.212
Gr-C-E-161.00
STA.67+80.00~STA.69+40.00
D-W-A2-2-5(c.t.c50.00)
STA.64+80.00~STA.67+80.00
D-W-A2-1-1(c.t.c50.00)
STA.69+30.00~STA.69+80.00
D-W-A1-2(c.t.c50.00)
STA.68+30.00~STA.68+80.00
As-C-94.70
STA.64+50.00~STA.64+56.00
As-C-64.90
STA.65+56.00~STA.66+20.00
As-C-74.78
STA.66+26.00~STA.67+00
As-C-425.77
STA.67+5.00~STA.71+29.50
Gr-A-E-146.58
STA.68+24.00~STA.69+71.00
Gr-A-E-16.00
STA.67+77.00~STA.67+93.00
Gr-A-E-30.00
STA.69+23.50~STA.69+54.00
Gr-A-E-23.50
STA.69+66.00~STA.69+89.50
Gr-A-E-26.00
STA.71+9.00~STA.71+35.00
Gr-A(s)-E-24.00
STA.65+50.00~STA.65+74.00
Gr-A-E-49.65
STA.67+31.50~STA.67+81.00
Gr-A-E-6.95
STA.67+52.00~STA.67+59.50
Gr-A-E-49.33
STA.70+33.00~STA.70+82.33
Gr-A-E-12.00
STA.70+82.33~STA.70+94.33
Gr-A-E-22.00
STA.70+94.33~STA.71+16.33
Gr-A(s)-E-24.00
STA.65+74.00~STA.65+98.00
Gr-A-E-23.93
STA.65+98.00~STA.66+21.93
Gr-A-E-16.00
STA.67+71.00~STA.67+87.00
Gr-A-E-20.00
STA.69+54.00~STA.69+74.00
Gr-A-E-23.00
STA.69+74.00~STA.69+97.00
Gr-A-E-29.00
STA.70+97.00~STA.71+26.00
Gr-A-E-23.00
STA.71+26.00~STA.71+49.00
Gr-A-E-20.00
STA.71+49.00~STA.71+69.00
Gr-A-E-20.00
STA.71+69.00~STA.71+89.00
Gr-A-E-20.00
STA.71+89.00~STA.72+09.00
Gr-A-E-20.00
STA.72+09.00~STA.72+29.00
Gr-A-E-20.00
STA.72+29.00~STA.72+49.00
Gr-A-E-20.00
STA.72+49.00~STA.72+69.00
Gr-A-E-20.00
STA.72+69.00~STA.72+89.00
Gr-A-E-20.00
STA.72+89.00~STA.73+09.00
Gr-A-E-20.00
STA.73+09.00~STA.73+29.00
Gr-A-E-20.00
STA.73+29.00~STA.73+49.00
Gr-A-E-20.00
STA.73+49.00~STA.73+69.00
Gr-A-E-20.00
STA.73+69.00~STA.73+89.00
Gr-A-E-20.00
STA.73+89.00~STA.74+09.00
Gr-A-E-20.00
STA.74+09.00~STA.74+29.00
Gr-A-E-20.00
STA.74+29.00~STA.74+49.00
Gr-A-E-20.00
STA.74+49.00~STA.74+69.00
Gr-A-E-20.00
STA.74+69.00~STA.74+89.00
Gr-A-E-20.00
STA.74+89.00~STA.75+09.00
Gr-A-E-20.00
STA.75+09.00~STA.75+29.00
Gr-A-E-20.00
STA.75+29.00~STA.75+49.00
Gr-A-E-20.00

一関トンネル L=1002.00

一関トンネル L=722.00

一 関 市

KP.421.3
STA.71+31.972

KP.421.4

KP.421.5

KP.421.6

KP.421.7

KP.421.8

KP.421.9

KP.422.0

調整年月	摘要
第1回 2006年 2月	
第2回 2010年 5月	
第3回 2012年 4月	

東北縦貫自動車道弘前線
東北自動車道（一関～平泉前沢）

工種：管理用平面図

名称：KP.421.208～KP.422.008
STA.71+40～STA.79+40

縮尺：1/1000

3
17

東日本高速道路（株） 東北支社

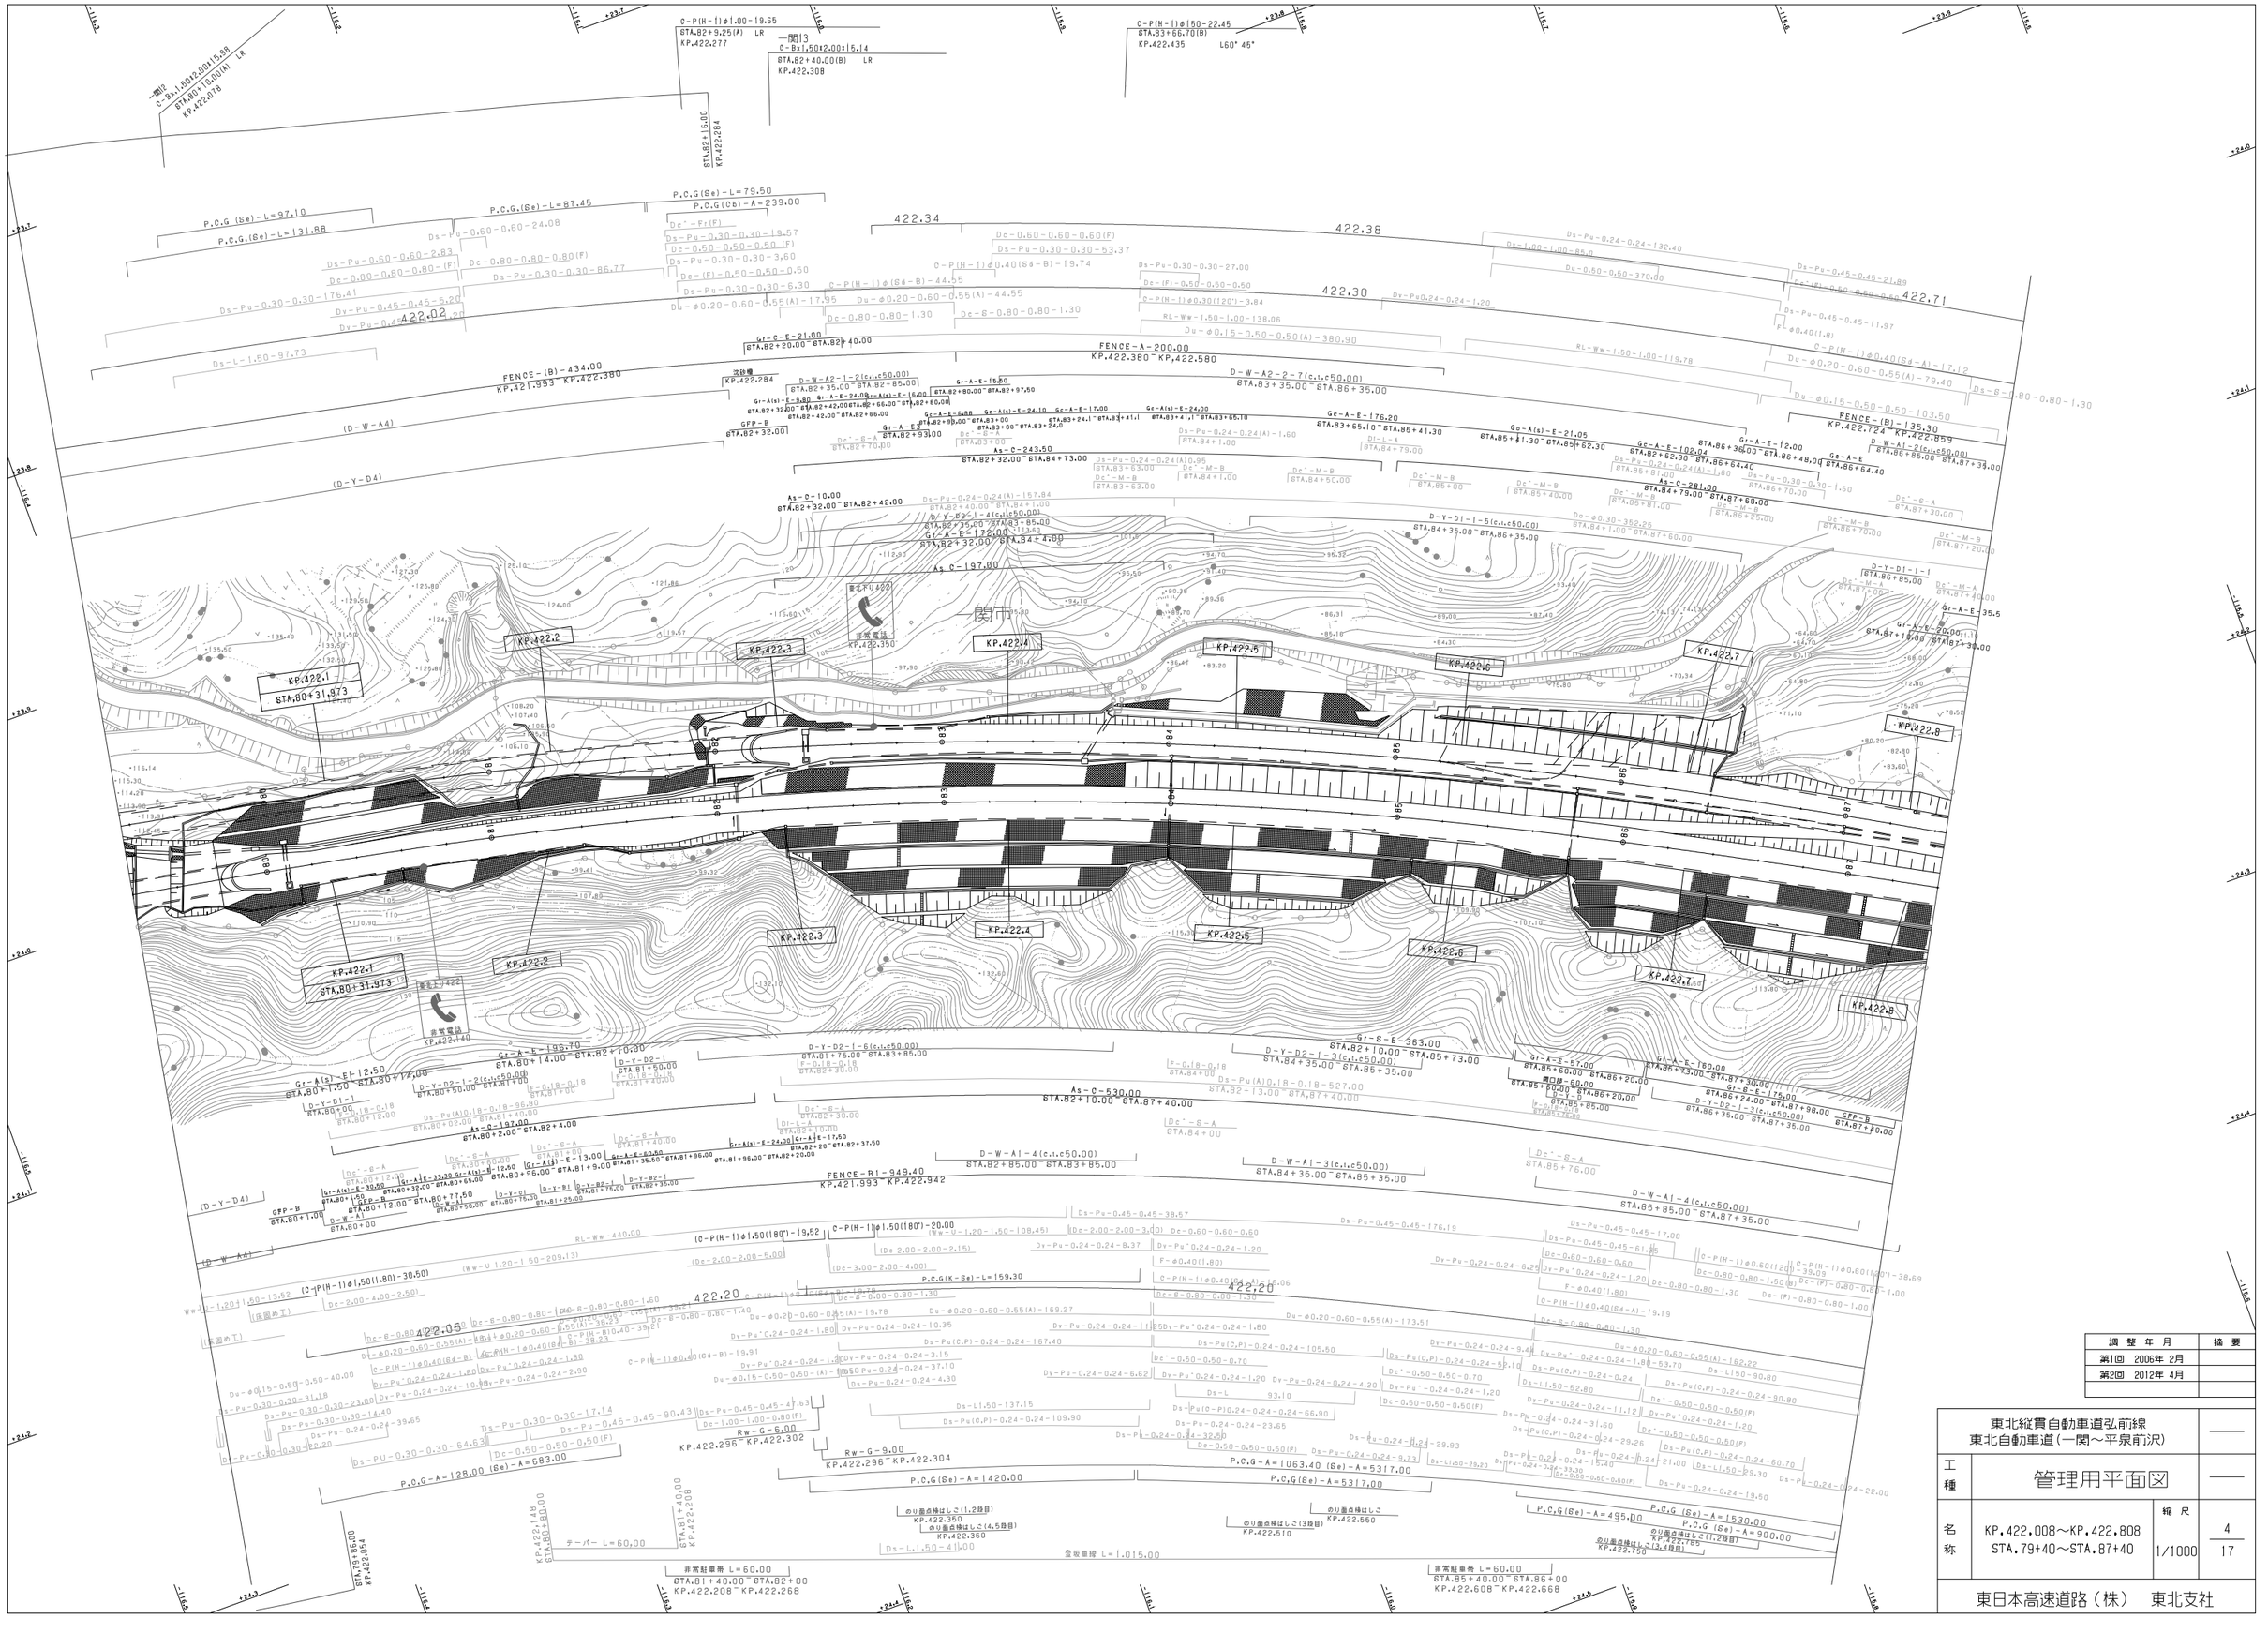
一関IC
一関
C-P(H-I)φ1.00-19.65
STA.82+9.25(A) LR
KP.422.277
C-Bx1.50(2.00)-5.14
STA.82+40.00(B) LR
KP.422.308
C-P(H-I)φ150-22.45
STA.83+66.70(B)
KP.422.435 L60° 45°
C-Bx1.50(2.00)-5.38
STA.80+10.00(A) LR
KP.422.078
STA.82+15.00
KP.422.284
P.C.G(Se)-L=97.10
P.C.G(Ee)-L=131.88
P.C.G.(Ee)-L=87.45
P.C.G(Se)-L=79.50
P.C.G(Cb)-A=239.00
422.34
422.38
422.30
422.71
422.02
Ds-Pu-0.60-0.60-24.08
Ds-Pu-0.60-0.60-2.83
Dc-0.80-0.80-0.80(F)
Ds-Pu-0.30-0.30-86.77
Ds-Pu-0.30-0.30-176.41
Dy-Pu-0.45-0.45-5.20
Dy-Pu-0.45-0.45-4.20
Ds-L-1.50-97.73
Dc-0.60-0.60-0.60(F)
Ds-Pu-0.30-0.30-53.37
Ds-Pu-0.30-0.30-27.00
Dc-(F)-0.50-0.50-0.50
C-P(N-I)φ0.40(64-B)-19.74
Du-φ0.20-0.60-0.55(A)-44.55
Du-φ0.20-0.60-0.55(A)-17.95
Ds-Pu-0.30-0.30-6.30
Dc-0.80-0.80-1.30
Dc-8-0.80-0.80-1.30
Dy-Pu0.24-0.24-1.20
RL-Ww-1.50-1.00-138.06
Du-φ0.15-0.50-0.50(A)-380.90
Ds-Pu-0.24-0.24-132.40
Dy-1.00-1.00-86.0
Du-0.50-0.50-370.00
Ds-Pu-0.45-0.45-21.89
Dc-(F)-0.50-0.50-0.50
Ds-Pu-0.45-0.45-11.97
FL φ0.40(1.8)
C-P(N-I)φ0.40(64-A)-1.12
Du-φ0.20-0.60-0.55(A)-79.40
Ds-8-0.80-0.80-1.30
Du-φ0.15-0.50-0.50-103.50
FENCE-(B)-135.30
KP.422.724 KP.422.859
FENCE-(B)-434.00
KP.421.993 KP.422.380
FENCE-A-200.00
KP.422.380 KP.422.580
Gr-C-E-21.00
STA.82+20.00 STA.82+40.00
沈砂場
KP.422.284
D-W-A2-1-2(c.i.c50.00)
STA.82+35.00 STA.82+85.00
Gr-A-E-15.50
STA.82+80.00 STA.82+97.50
D-W-A2-2-7(c.i.c50.00)
STA.83+35.00 STA.86+35.00
(D-W-A4)
GFP-B
STA.82+32.00
Gr-A(s)-E-5.80 Gr-A-E-24.04 Gr-A(s)-E-16.00
STA.82+32.00 STA.82+42.00 STA.82+66.00 STA.82+80.00
Gc-A-E-5.88 Gc-A(s)-E-24.10 Gc-A-E-17.00
STA.82+42.00 STA.82+66.00
Gc-A(s)-E-24.00
STA.83+24.1 STA.83+41.1 STA.83+41.1 STA.83+65.10
Gc-A-E-176.20
STA.83+65.10 STA.86+41.30
Gc-A(s)-E-21.05
STA.85+41.30 STA.85+62.30
Gc-A-E-102.04
STA.86+36.00 STA.86+48.04
Gr-A-E-12.00
STA.86+36.00 STA.86+64.40
Gc-A-E
STA.86+64.40
D-W-A1-2(c.i.c50.00)
STA.86+85.00 STA.87+35.00
GFP-B
STA.82+93.00
Gr-A-E-15.88
STA.82+93.00 STA.83+00
As-C-243.50
STA.82+32.00 STA.84+73.00
Ds-Pu-0.24-0.24(A)0.95
Dc'-M-B
STA.83+63.00
Dc'-M-B
STA.84+1.00
Dc'-M-B
STA.84+50.00
Dc'-M-B
STA.85+00
Dc'-M-B
STA.85+40.00
Dc'-M-B
STA.85+81.00
Dc'-M-B
STA.86+25.00
Dc'-M-B
STA.86+70.00
Dc'-M-B
STA.87+20.00
Ds-Pu-0.24-0.24(A)-1.60
Ds-Pu-0.30-0.30-1.60
Dc'-E-A
STA.87+30.00
Ds-Pu-0.24-0.24(A)-1.60
Dc'-E-A
STA.84+79.00
Dc'-E-A
STA.84+79.00
Dc'-E-A
STA.83+79.00
Dc'-E-A
STA.84+1.00
Dc'-E-A
STA.84+79.00
Dc'-E-A
STA.82+70.00
As-C-10.00
STA.82+32.00 STA.82+42.00
Ds-Pu-0.24-0.24(A)-157.84
Dc-Y-B2-1-4(c.i.c50.00)
STA.82+40.00 STA.84+1.00
Dc-Y-B2-1-4(c.i.c50.00)
STA.82+35.00 STA.83+85.00
Gr-A-E-15.00
STA.82+32.00 STA.84+4.00
As-C-197.00
D-Y-D1-1-5(c.i.c50.00)
STA.84+35.00 STA.86+35.00
D-Y-D1-1-1
STA.86+85.00
Gr-A-E-35.5
Gr-A-E-20.00
STA.87+18.00 STA.87+38.00
Ds-Pu-0.24-0.24-1.20
Ds-Pu-0.24-0.24-1.80
Ds-Pu-0.24-0.24-1.80
Ds-Pu-0.24-0.24-1.20
Ds-Pu-0.24-0.24-1.20
Ds-Pu-0.24-0.24-1.20

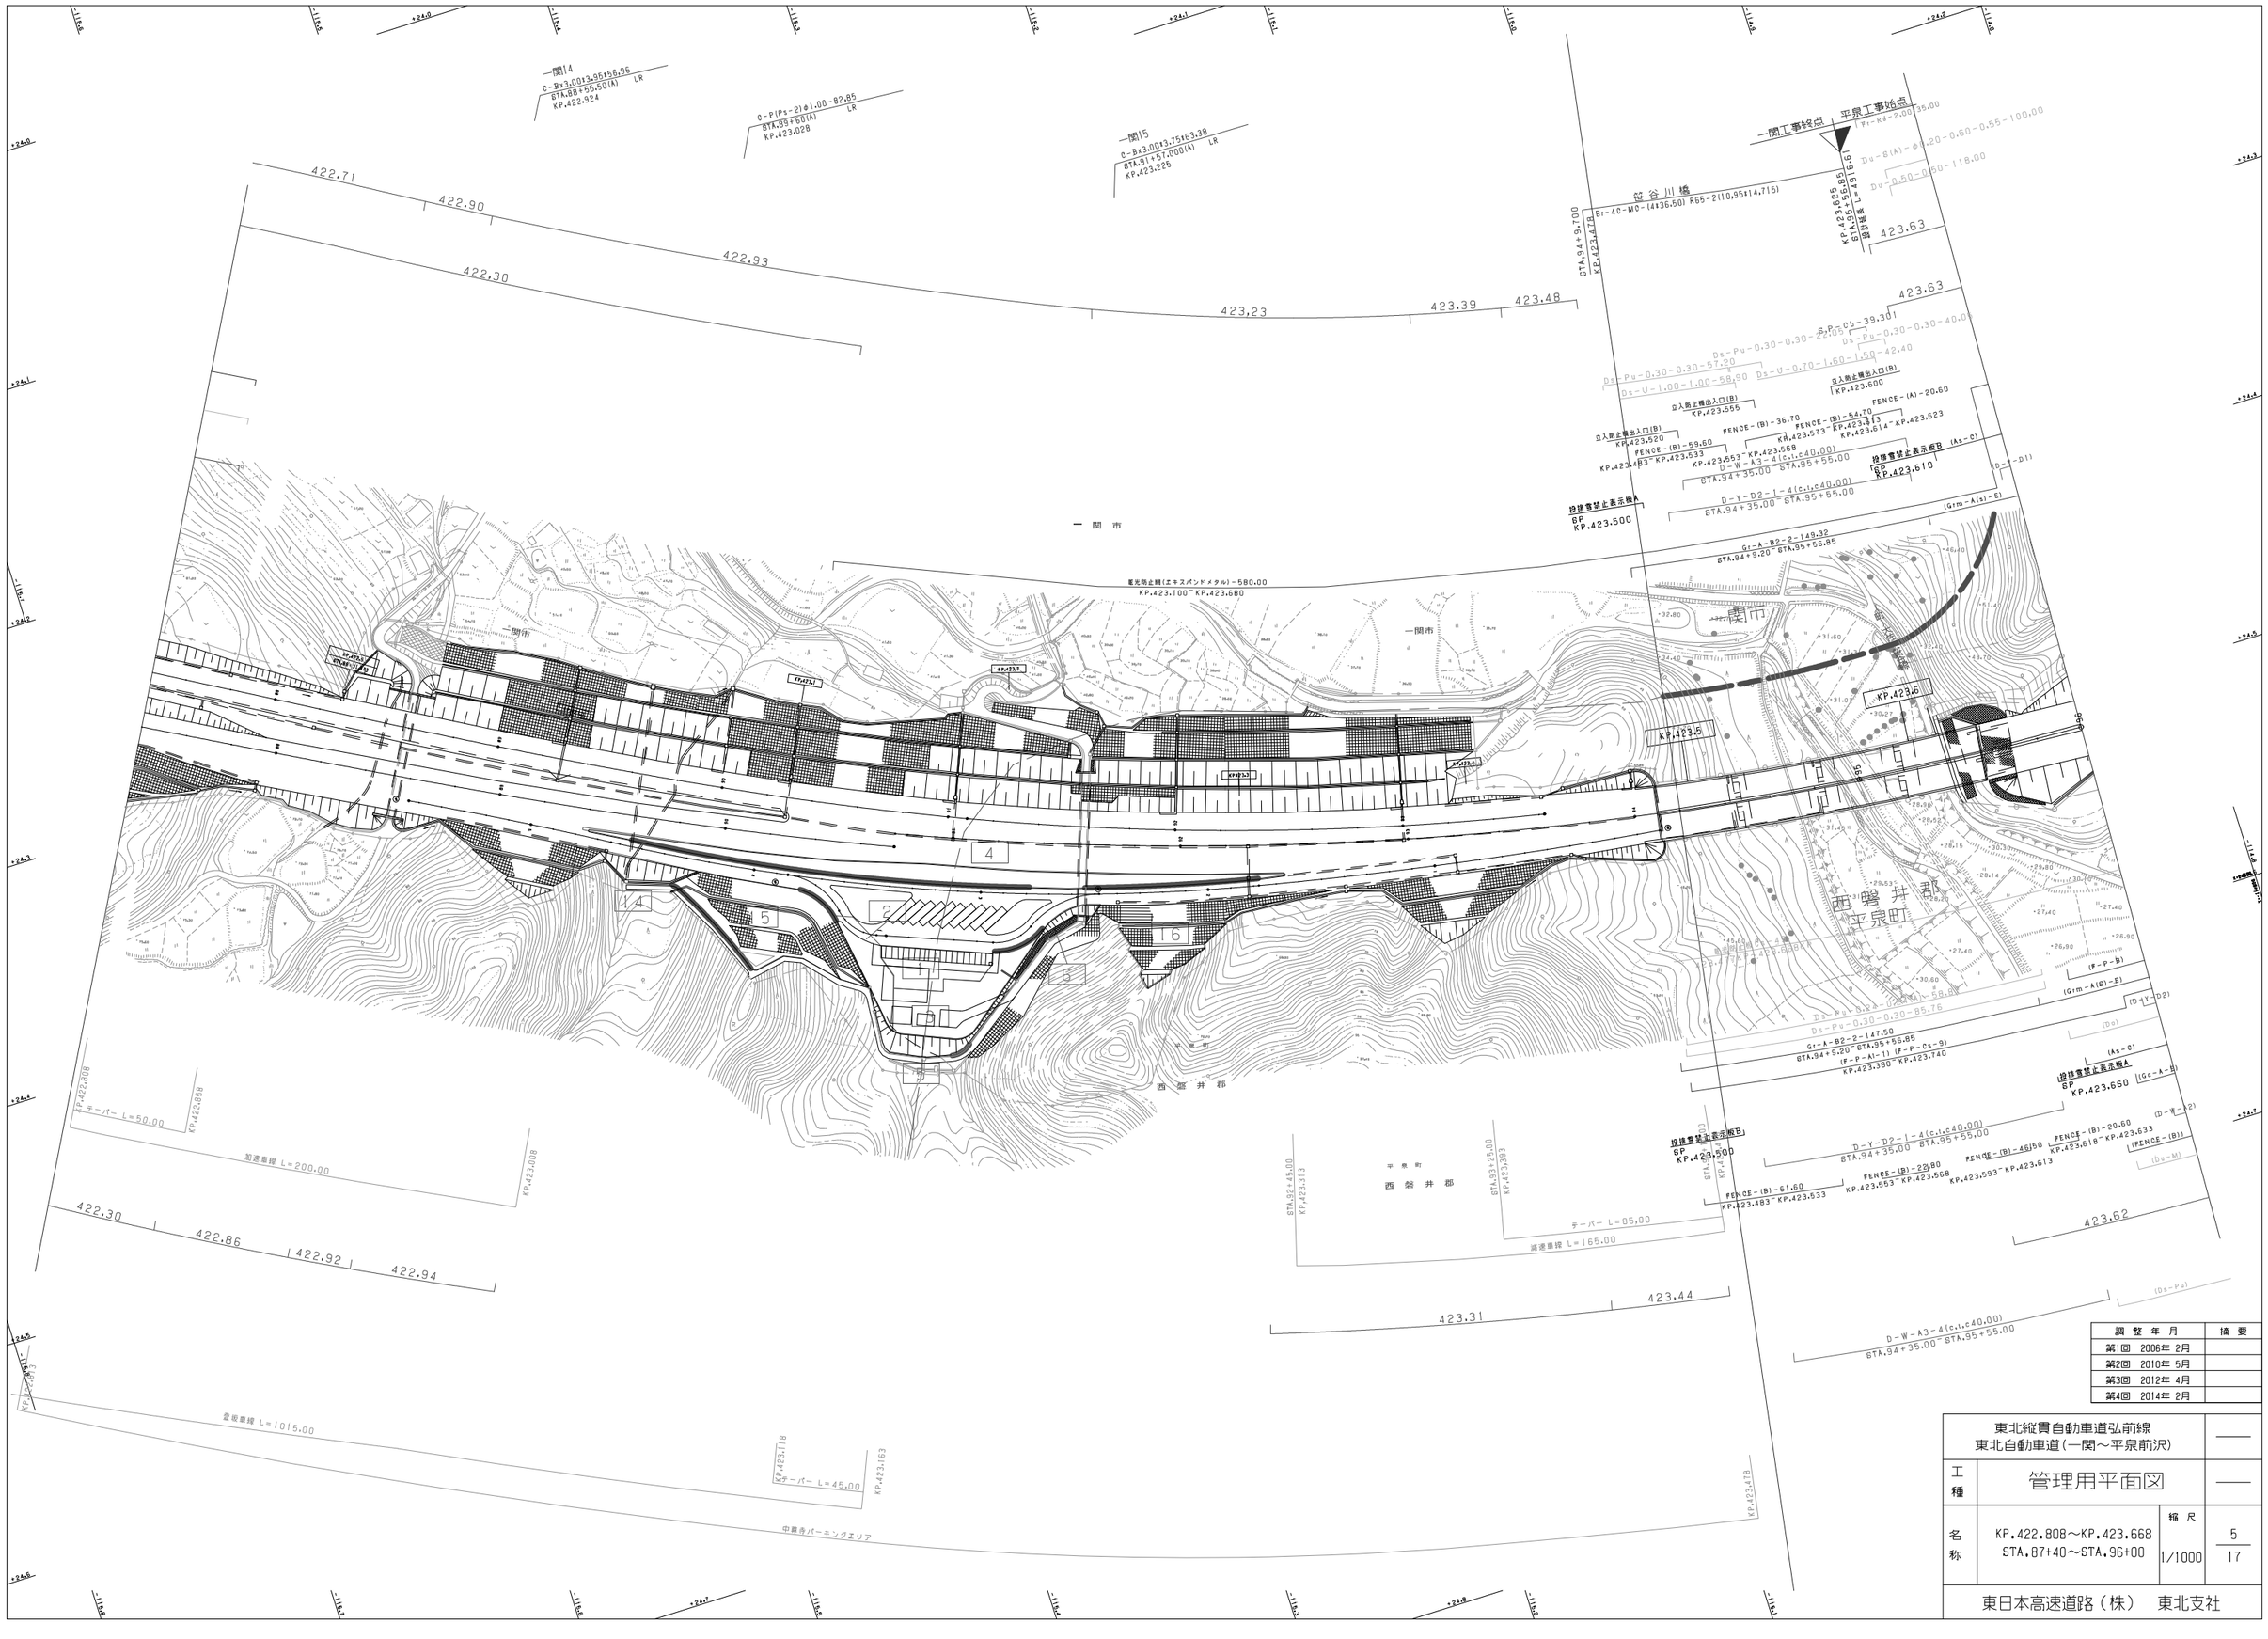

調整年月	摘要
第1回 2006年 2月	
第2回 2010年 5月	
第3回 2012年 4月	
第4回 2014年 2月	

東北縦貫自動車道弘前線 東北自動車道（一関～平泉前沢）			——
工種	管理用平面図		——
名称	KP.422.808～KP.423.668 STA.87+40～STA.96+00	縮尺 1/1000	5/17
東日本高速道路（株） 東北支社			

東北縦貫自動車道弘前線
東北自動車道（一関～平泉前沢）

工種	管理用平面図		
名称	KP.423.668～KP.424.408 STA.96+00～STA.103+40	縮尺 1/1000	6 17

東日本高速道路（株）　東北支社

調整年月	摘要
第1回 2006年 2月	
第2回 2010年 5月	
第3回 2012年 4月	
第4回 2021年 8月	
第5回 2023年 3月	
第6回 2023年 8月	

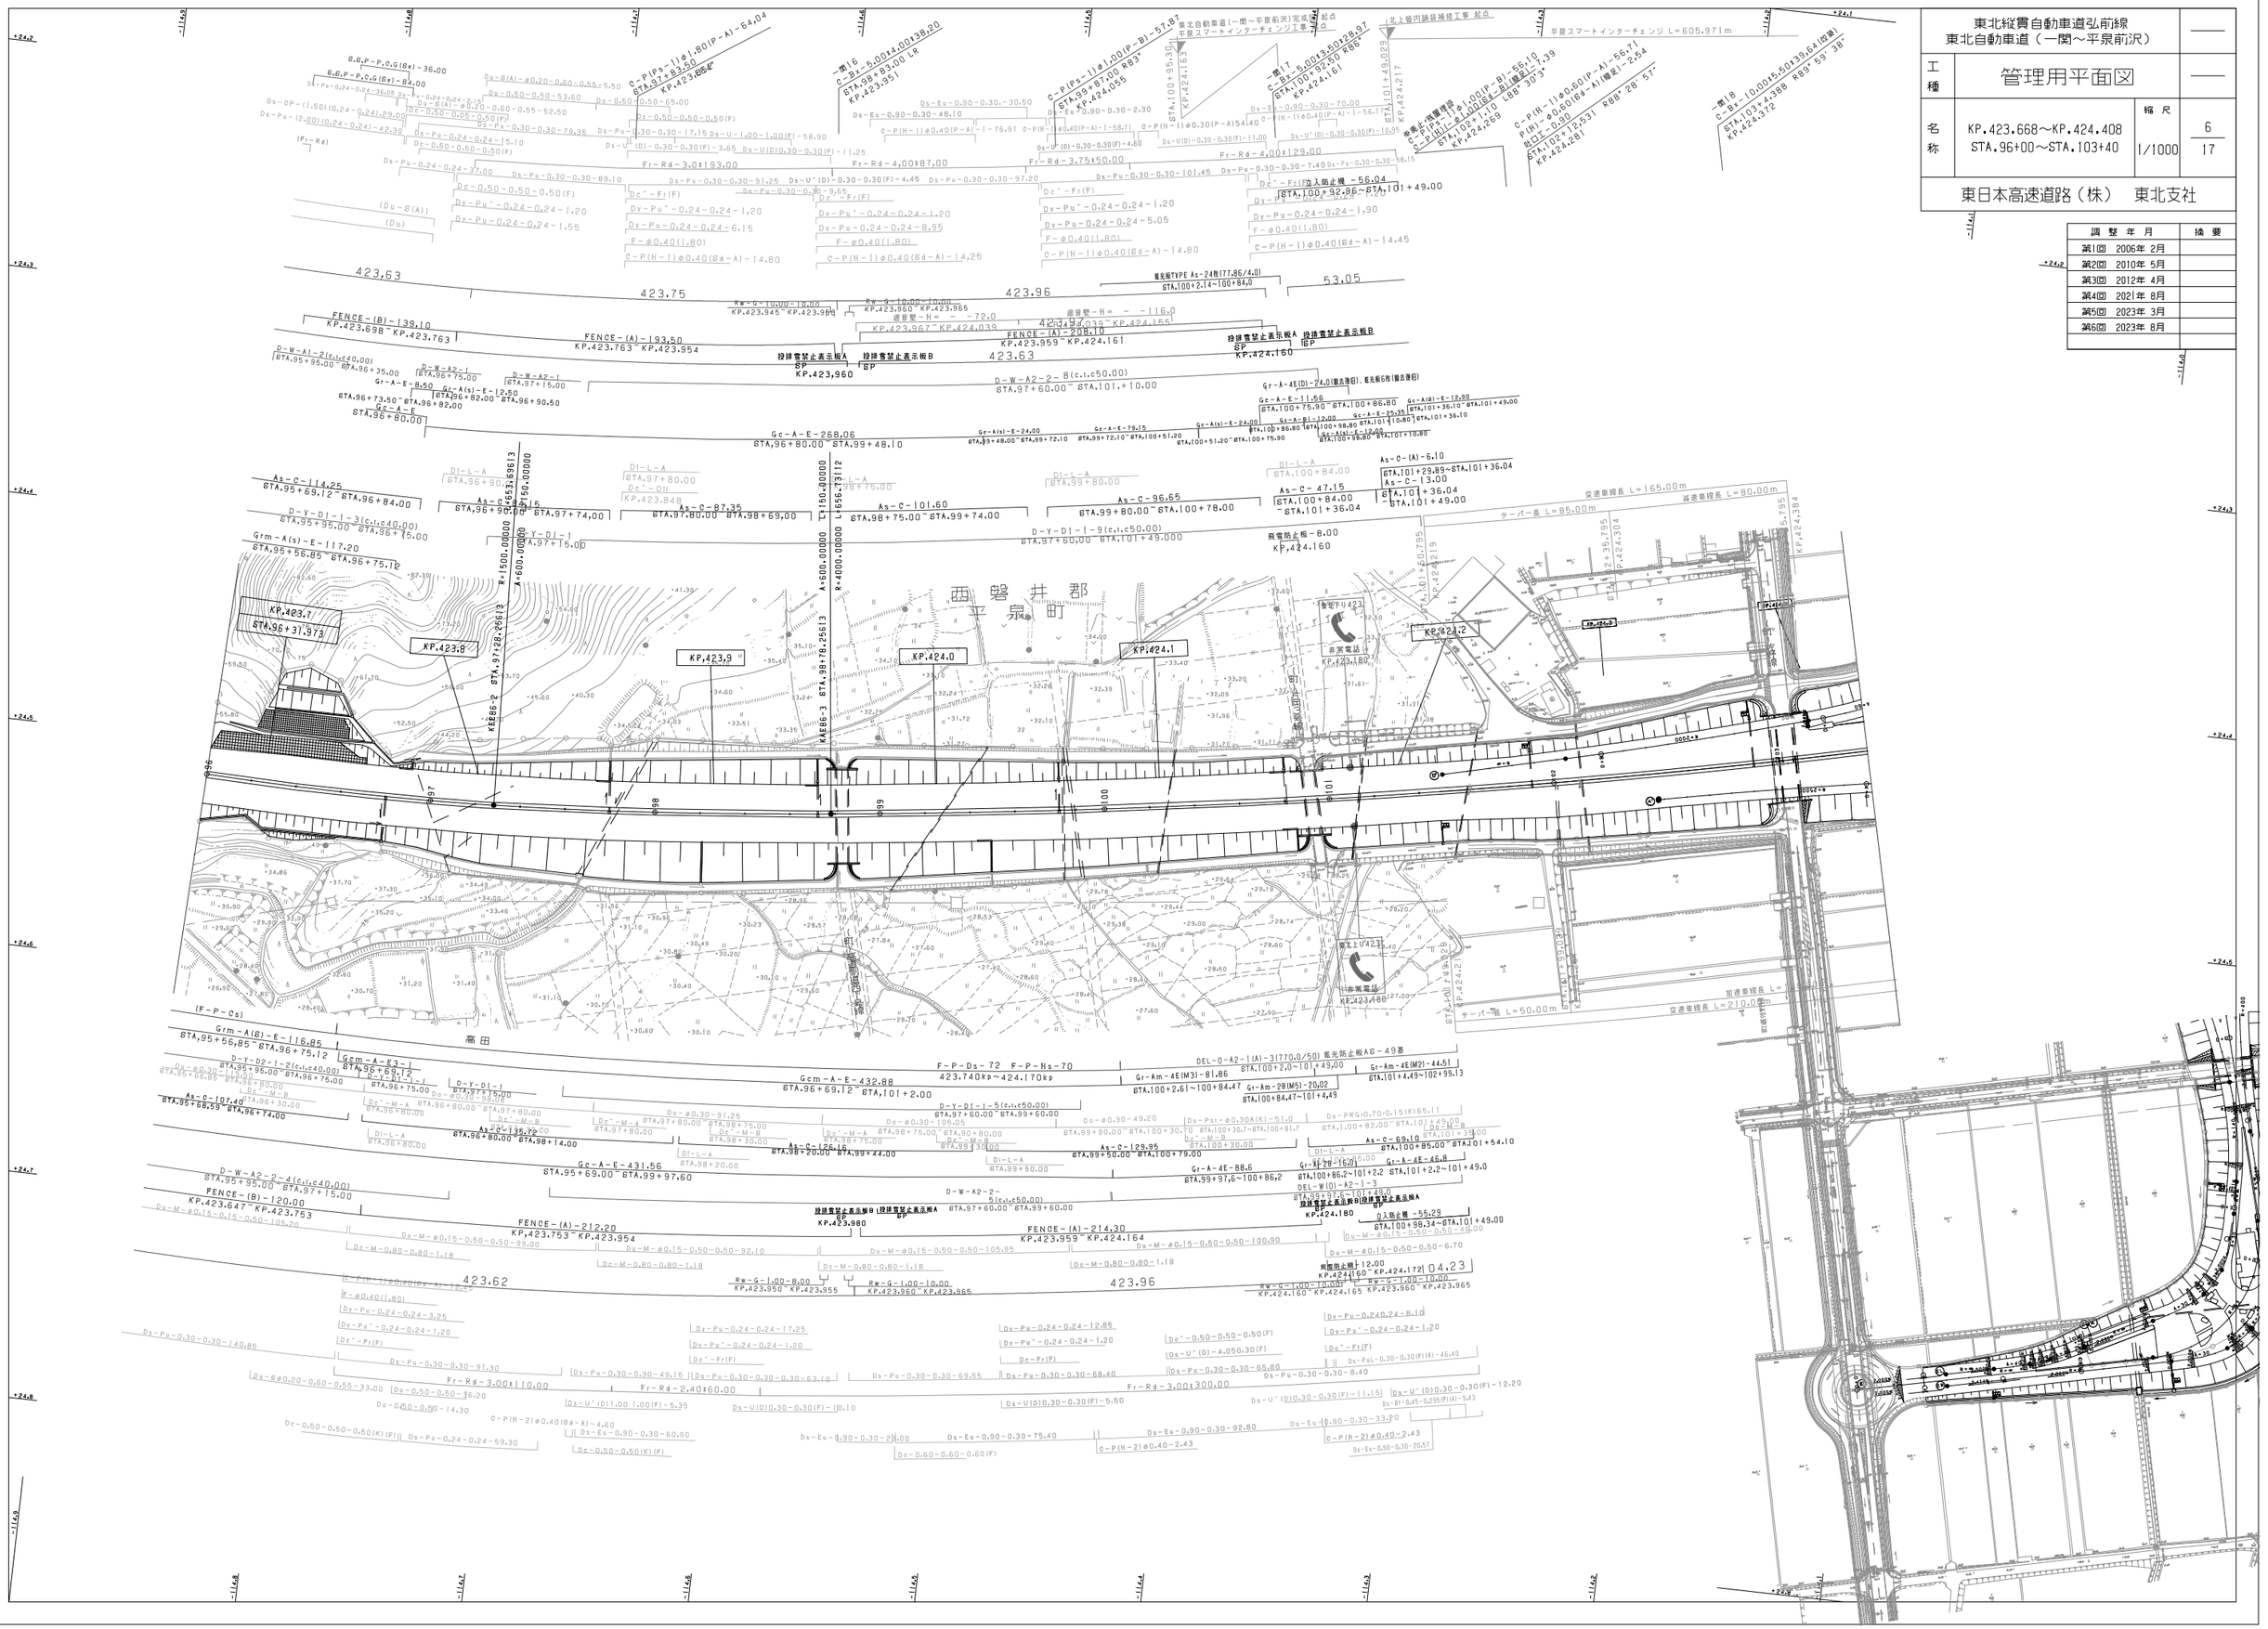
西磐井郡
平泉町
高田
KP.423.7
KP.423.8
KP.423.9
KP.424.0
KP.424.1
KP.424.2
KP.424.160
KP.424.180
KP.423.980
KP.423.960
KP.423.965
KP.424.384
KP.424.408
KP.423.668
KP.424.219
KP.424.304
KP.424.281
KP.424.269
KP.424.163
KP.424.217
KP.424.029
KP.423.951
KP.423.945
KP.423.955
KP.423.954
KP.423.959
KP.423.763
KP.423.753
KP.423.698
KP.423.647
KP.423.848
KP.423.880
KP.423.360
KP.423.967
KP.424.039
KP.424.155
KP.424.161
KP.424.172
KP.424.180
423.63
423.75
423.96
423.62
423.96
53.05
平泉スマートインターチェンジ L=605.971m
本線上跨道橋 P1
本線上跨道橋 P2
非常電話
消火栓
加速車線長 L=165.00m
減速車線長 L=80.00m
テーパー長 L=85.00m
加速車線長 L=210.00m
テーパー長 L=50.00m
北上管内舗装補修工事 起点
東北自動車道（一関～平泉前沢）完成 起点
平泉スマートインターチェンジ工事 起点
FENCE-(A)-193.50
FENCE-(A)-208.10
FENCE-(A)-212.20
FENCE-(A)-214.30
FENCE-(B)-139.10
FENCE-(B)-120.00
投排雪禁止表示板A
投排雪禁止表示板B
投排雪禁止表示板C
投排雪禁止表示板D
飛雪防止板-8.00
入防止柵 -56.04
入防止柵 -55.29
Gcm-A-E-432.88
Gcm-A-E3-1
Gcm-A-E-431.56
Gc-A-E-268.06
Gc-A-E
Grm-A(s)-E-117.20
Grm-A(6)-E-116.85
Gr-A-4E(D)-24.0(橋台接目)、笠光板6箇(橋台接目)
Gr-A-4E(M3)-81.86
Gr-Am-4E(M3)-44.51
Gr-Am-28(M5)-20.02
Gr-A-4E-88.6
Gr-A-4E-46.8
As-C-114.25
As-C-87.35
As-C-101.60
As-C-96.65
As-C-47.15
As-C-69.10
As-C-107.40
As-C-135.72
As-C-126.16
As-C-129.95
As-C-13.00
As-C(A)-6.10
D-W-A1-2(c,t,c40.00)
D-W-A2-1
D-W-A2-2-8(c,t,c50.00)
D-W-A2-2-4(c,t,c40.00)
D-W-A2-2-5(c,t,c50.00)
D-Y-D1-1-3(c,t,c40.00)
D-Y-D1-1-5(c,t,c50.00)
D-Y-D1-1-9(c,t,c50.00)
D-Y-D1-1
D-Y-D2-1-2(c,t,c40.00)
D-Y-D1-1
Gr-A-E-8.50
Gr-A(s)-E-12.50
Gr-A-E-11.56
Gr-A-E-79.15
Gr-A(s)-E-24.00
Gr-A-E-29.35
Gr-A(6)-E-12.90
Gr-A-B1-12.00
Gr-A-B2-12.00
Gr-A1-E-12.00
Gr-A2-E-12.00
Gr-A-E-29.10
Gr-A-E-16.01
Gr-A-E-46.8
DEL-W(D1-42-1-3
DEL-W(D1-42-1-4
DEL-0-A2-1(A)-3(770.0/50) 監光防止板A2-49基
Gr-Am-4E(M2)-44.51
Gr-Am-28(M5)-20.02
Dy-Pu-0.24-0.24-1.20
Dy-Pu-0.24-0.24-1.55
Dy-Pu-0.24-0.24-6.15
Dy-Pu-0.24-0.24-8.95
Dy-Pu-0.24-0.24-5.05
Dy-Pu-0.24-0.24-1.90
Dy-Pu-0.24-0.24-17.25
Dy-Pu-0.24-0.24-12.85
Dy-Pu-0.24-0.24-8.10
Dy-Pu-0.30-0.30-140.85
Dy-Pu-0.30-0.30-91.30
Dy-Pu-0.30-0.30-49.15
Dy-Pu-0.30-0.30-63.10
Dy-Pu-0.30-0.30-69.55
Dy-Pu-0.30-0.30-68.40
Dy-Pu-0.30-0.30-65.80
Dy-Pu-0.30-0.30-8.40
Dy-Pu-0.30-0.30-33.00
Dy-Pu-0.50-0.50-14.30
Dy-Pu-0.50-0.50-36.20
Dy-Pu-0.24-0.24-59.30
Dy-Eu-0.90-0.30-60.90
Dy-Eu-0.90-0.30-24.00
Dy-Eu-0.90-0.30-75.40
Dy-Eu-0.90-0.30-92.80
Dy-Eu-0.90-0.30-33.00
Dy-Eu-0.90-0.30-20.57
Dy-U'(D)-4.050.30(F)
Dy-U'(D)0.30-0.30(F)-11.16
Dy-U'(D)0.30-0.30(F)-12.20
Dy-U'(D)1.00-1.00(F)-5.35
Dy-U(D)0.30-0.30(F)-10.10
Dy-U(D)0.30-0.30(F)-5.50
Dy-Psi-0.30A(K)-51.0
Dy-PRG-0.70-0.15(K)65.11
Dy-Psi-0.30(F)A-46.40
Dy-Psi-0.45-0.29(F)(A)-9.43
Dy-Psi-0.30(F)A-8.40
Dc-0.50-0.50-0.50(F)
Dc'-Fr(F)
Dc-0.60-0.60-0.60(F)
Dc-0.50-0.50-0.50(K)(F)
Dc-0.50-0.50(K)(F)
Dc-M-0.80-0.80-1.18
Dc'-M-B
Dc'-M-A
Dc-M-B
Dc-M-A
Dc-M-B
Dc-M-B
Dc-M-B

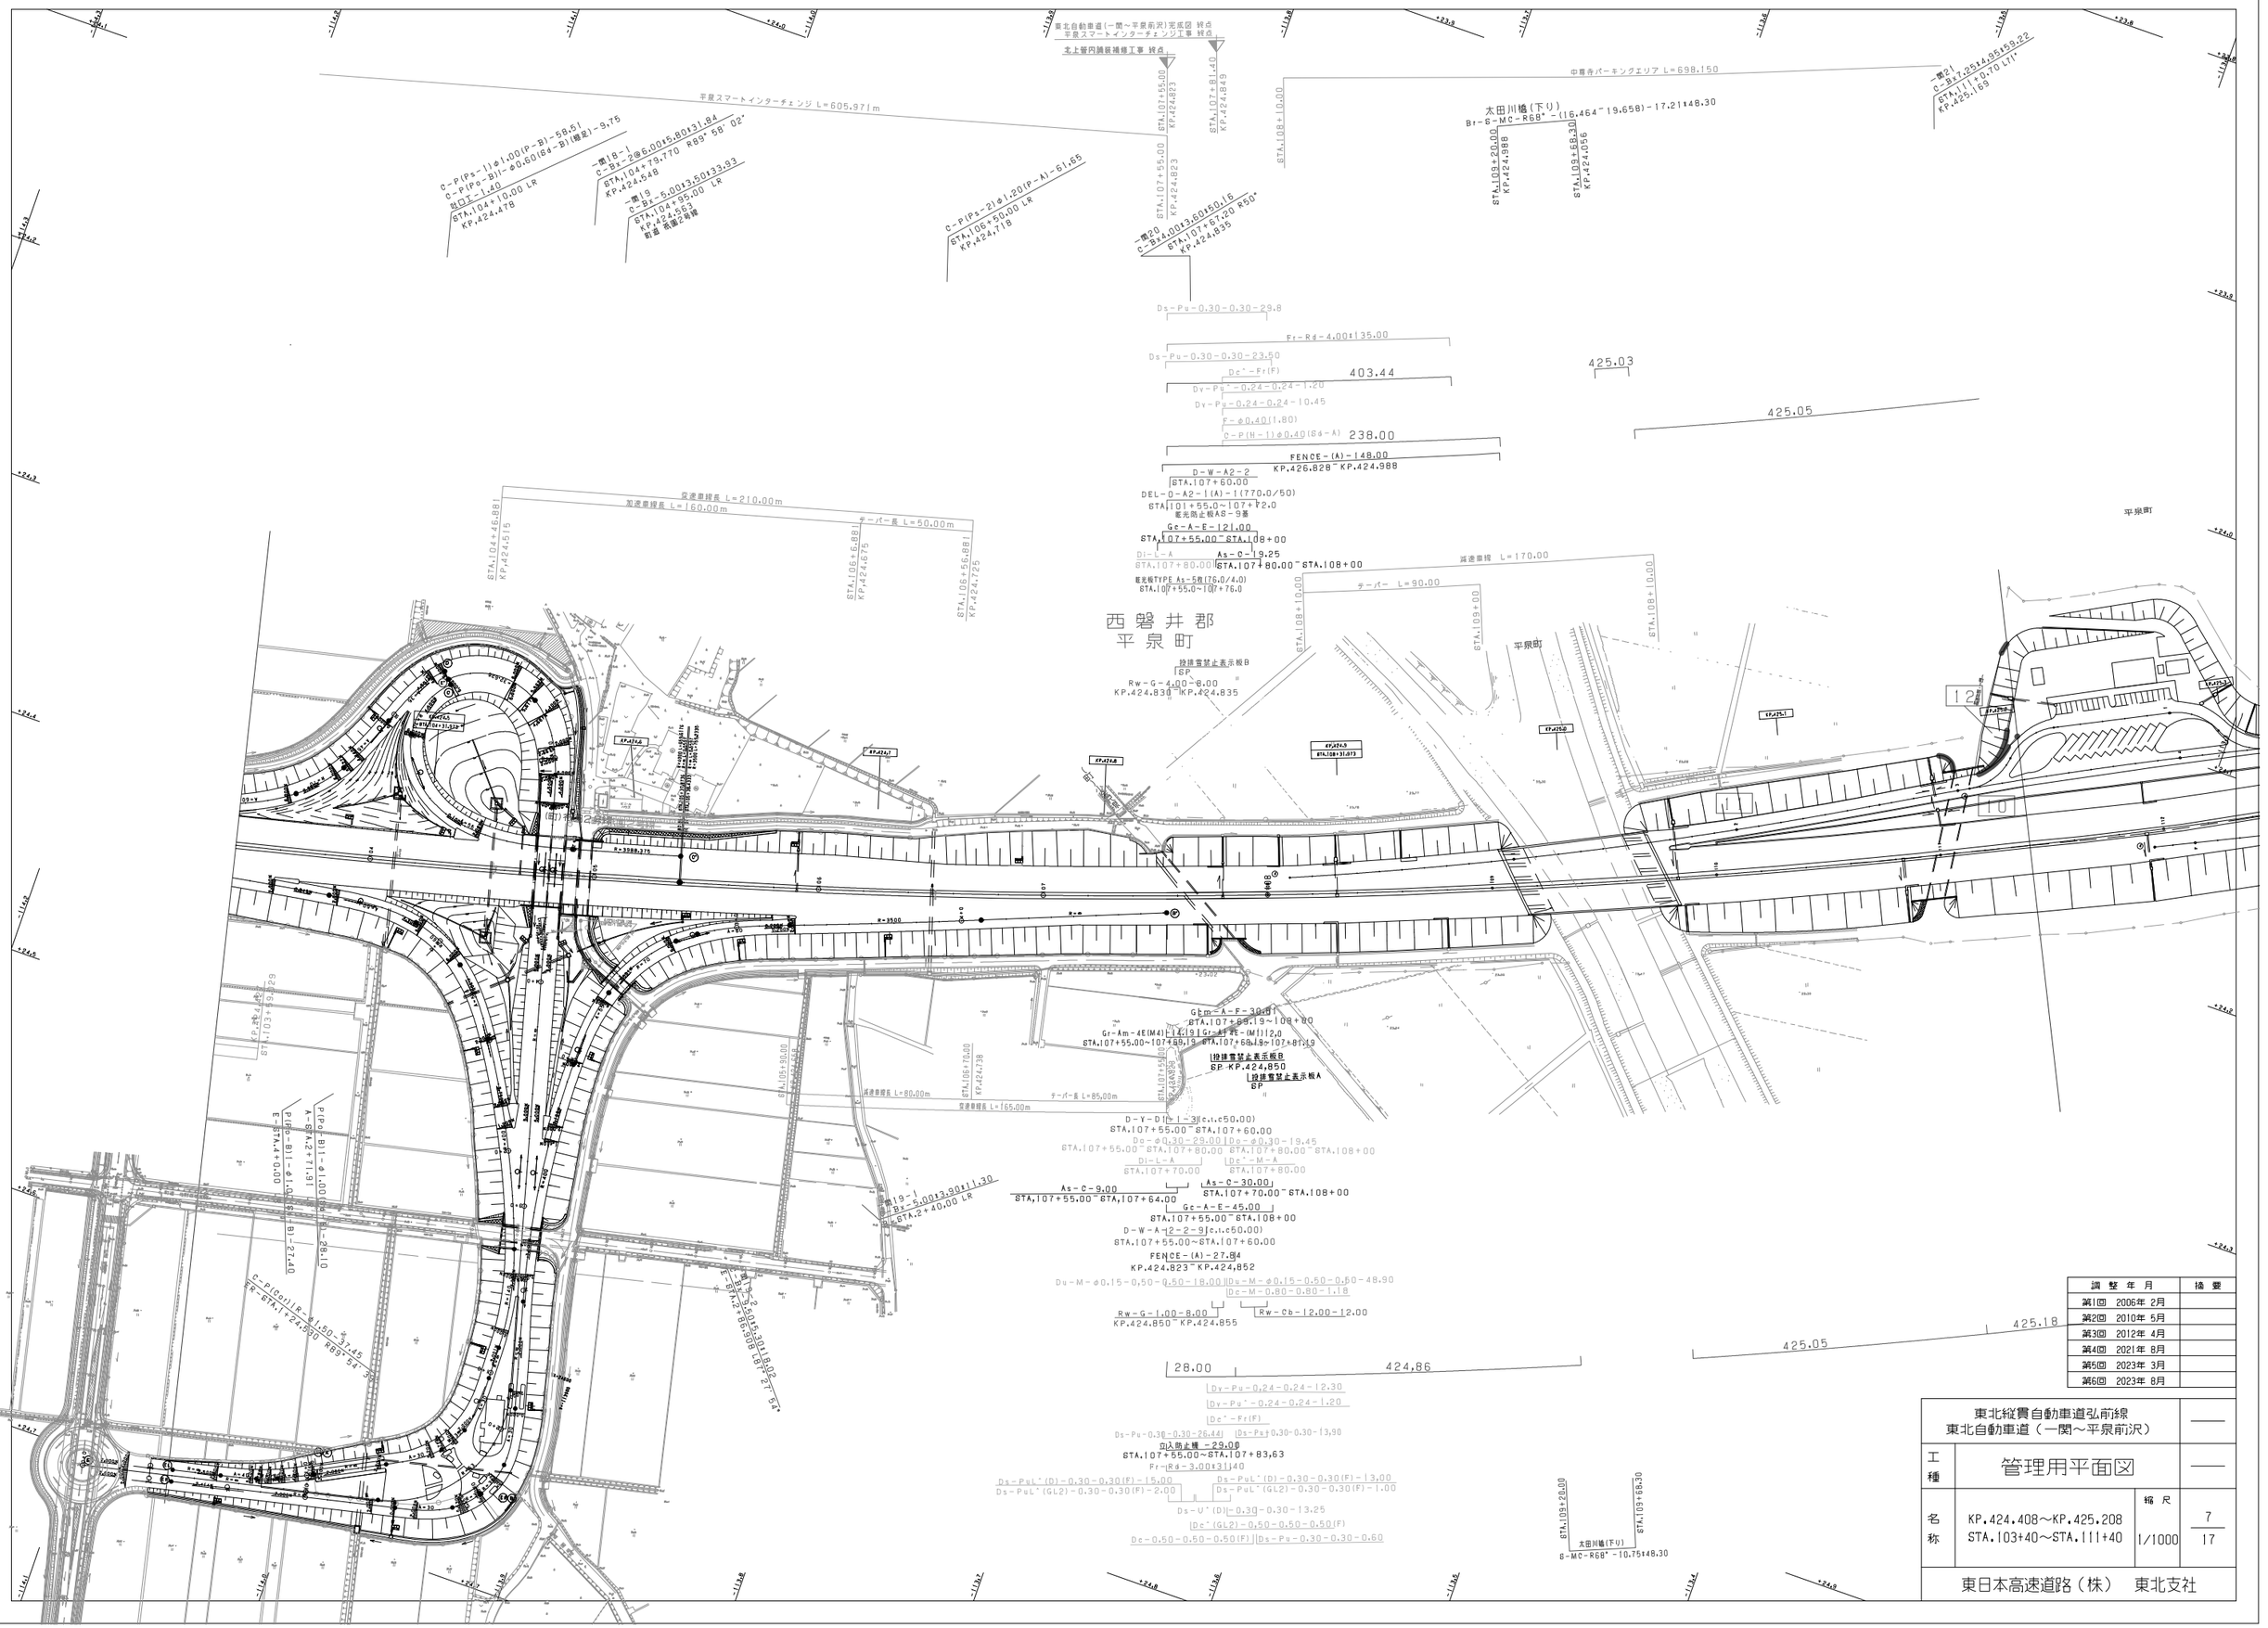
東北自動車道（一関～平泉前沢）完成図 終点
平泉スマートインターチェンジ工事 終点
北上管内舗装補修工事 終点
平泉スマートインターチェンジ L=605.971m
STA.107+65.00 KP.424.823
STA.107+81.40 KP.424.849
STA.107+55.00 KP.424.823
STA.108+10.00
中尊寺パーキングエリア L=698.150
太田川橋(下り)
B+-S-MC-R68°-(16.464-19.658)-17.21148.30
STA.103+20.00 KP.424.988
STA.103+68.30 KP.424.056
STA.107+50.00 KP.424.835
STA.111+40 KP.425.169
C-P(Ps-1)φ1.00(P-B)-58.51
C-P(Po-B)1-φ0.60(Bd-B)(補足)-9.75
STA.104+10.00 LR
KP.424.478
一般18-1
C-Bx-2@6.00x5.80x31.84
STA.104+79.770 R83° 58' 02"
KP.424.548
一般19
C-Bx-5.00x3.50x33.93
STA.104+95.00 LR
KP.424.552
新盛 希望之有線
C-P(Ps-2)φ1.20(P-A)-61.66
STA.106+50.00 LR
KP.424.718
一般20
C-Bx4.00x3.60x50.16
STA.107+61.20 R50°
Ds-Pu-0.30-0.30-29.8
Fr-Rd-4.00x135.00
Ds-Pu-0.30-0.30-23.50
403.44
Dv-Pu'-0.24-0.24-1.20
Dv-Pu-0.24-0.24-10.45
F-φ0.40(1.80)
C-P(H-1)φ0.40(Bd-A) 238.00
FENCE-(A)-148.00
KP.426.828~KP.424.988
D-W-A2-2
STA.107+60.00
DEL-D-A2-1(A)-1(770.0/50)
STA.101+55.0~107+72.0
配光防止板AS-9番
Gc-A-E-12.00
STA.107+55.00~STA.108+00
Di-L-A
As-C-19.25
STA.107+80.00~STA.108+00
配光板TYPE As-5R(76.0/4.0)
STA.107+55.0~107+76.0
425.03
425.05
425.18
西磐井郡
平泉町
設置雪禁止表示板B
SP
Rw-G-4.00~8.00
KP.424.830~KP.424.835
加速車線長 L=210.00m
加速車線長 L=160.00m
テーパー長 L=50.00m
STA.104+46.881 KP.424.515
STA.106+6.881 KP.424.675
STA.106+56.881 KP.424.725
減速車線 L=170.00
テーパー L=90.00
STA.108+10.00
STA.109+00
平泉町
STA.108+31.073
KP.424.0
KP.425.0
KP.425.1
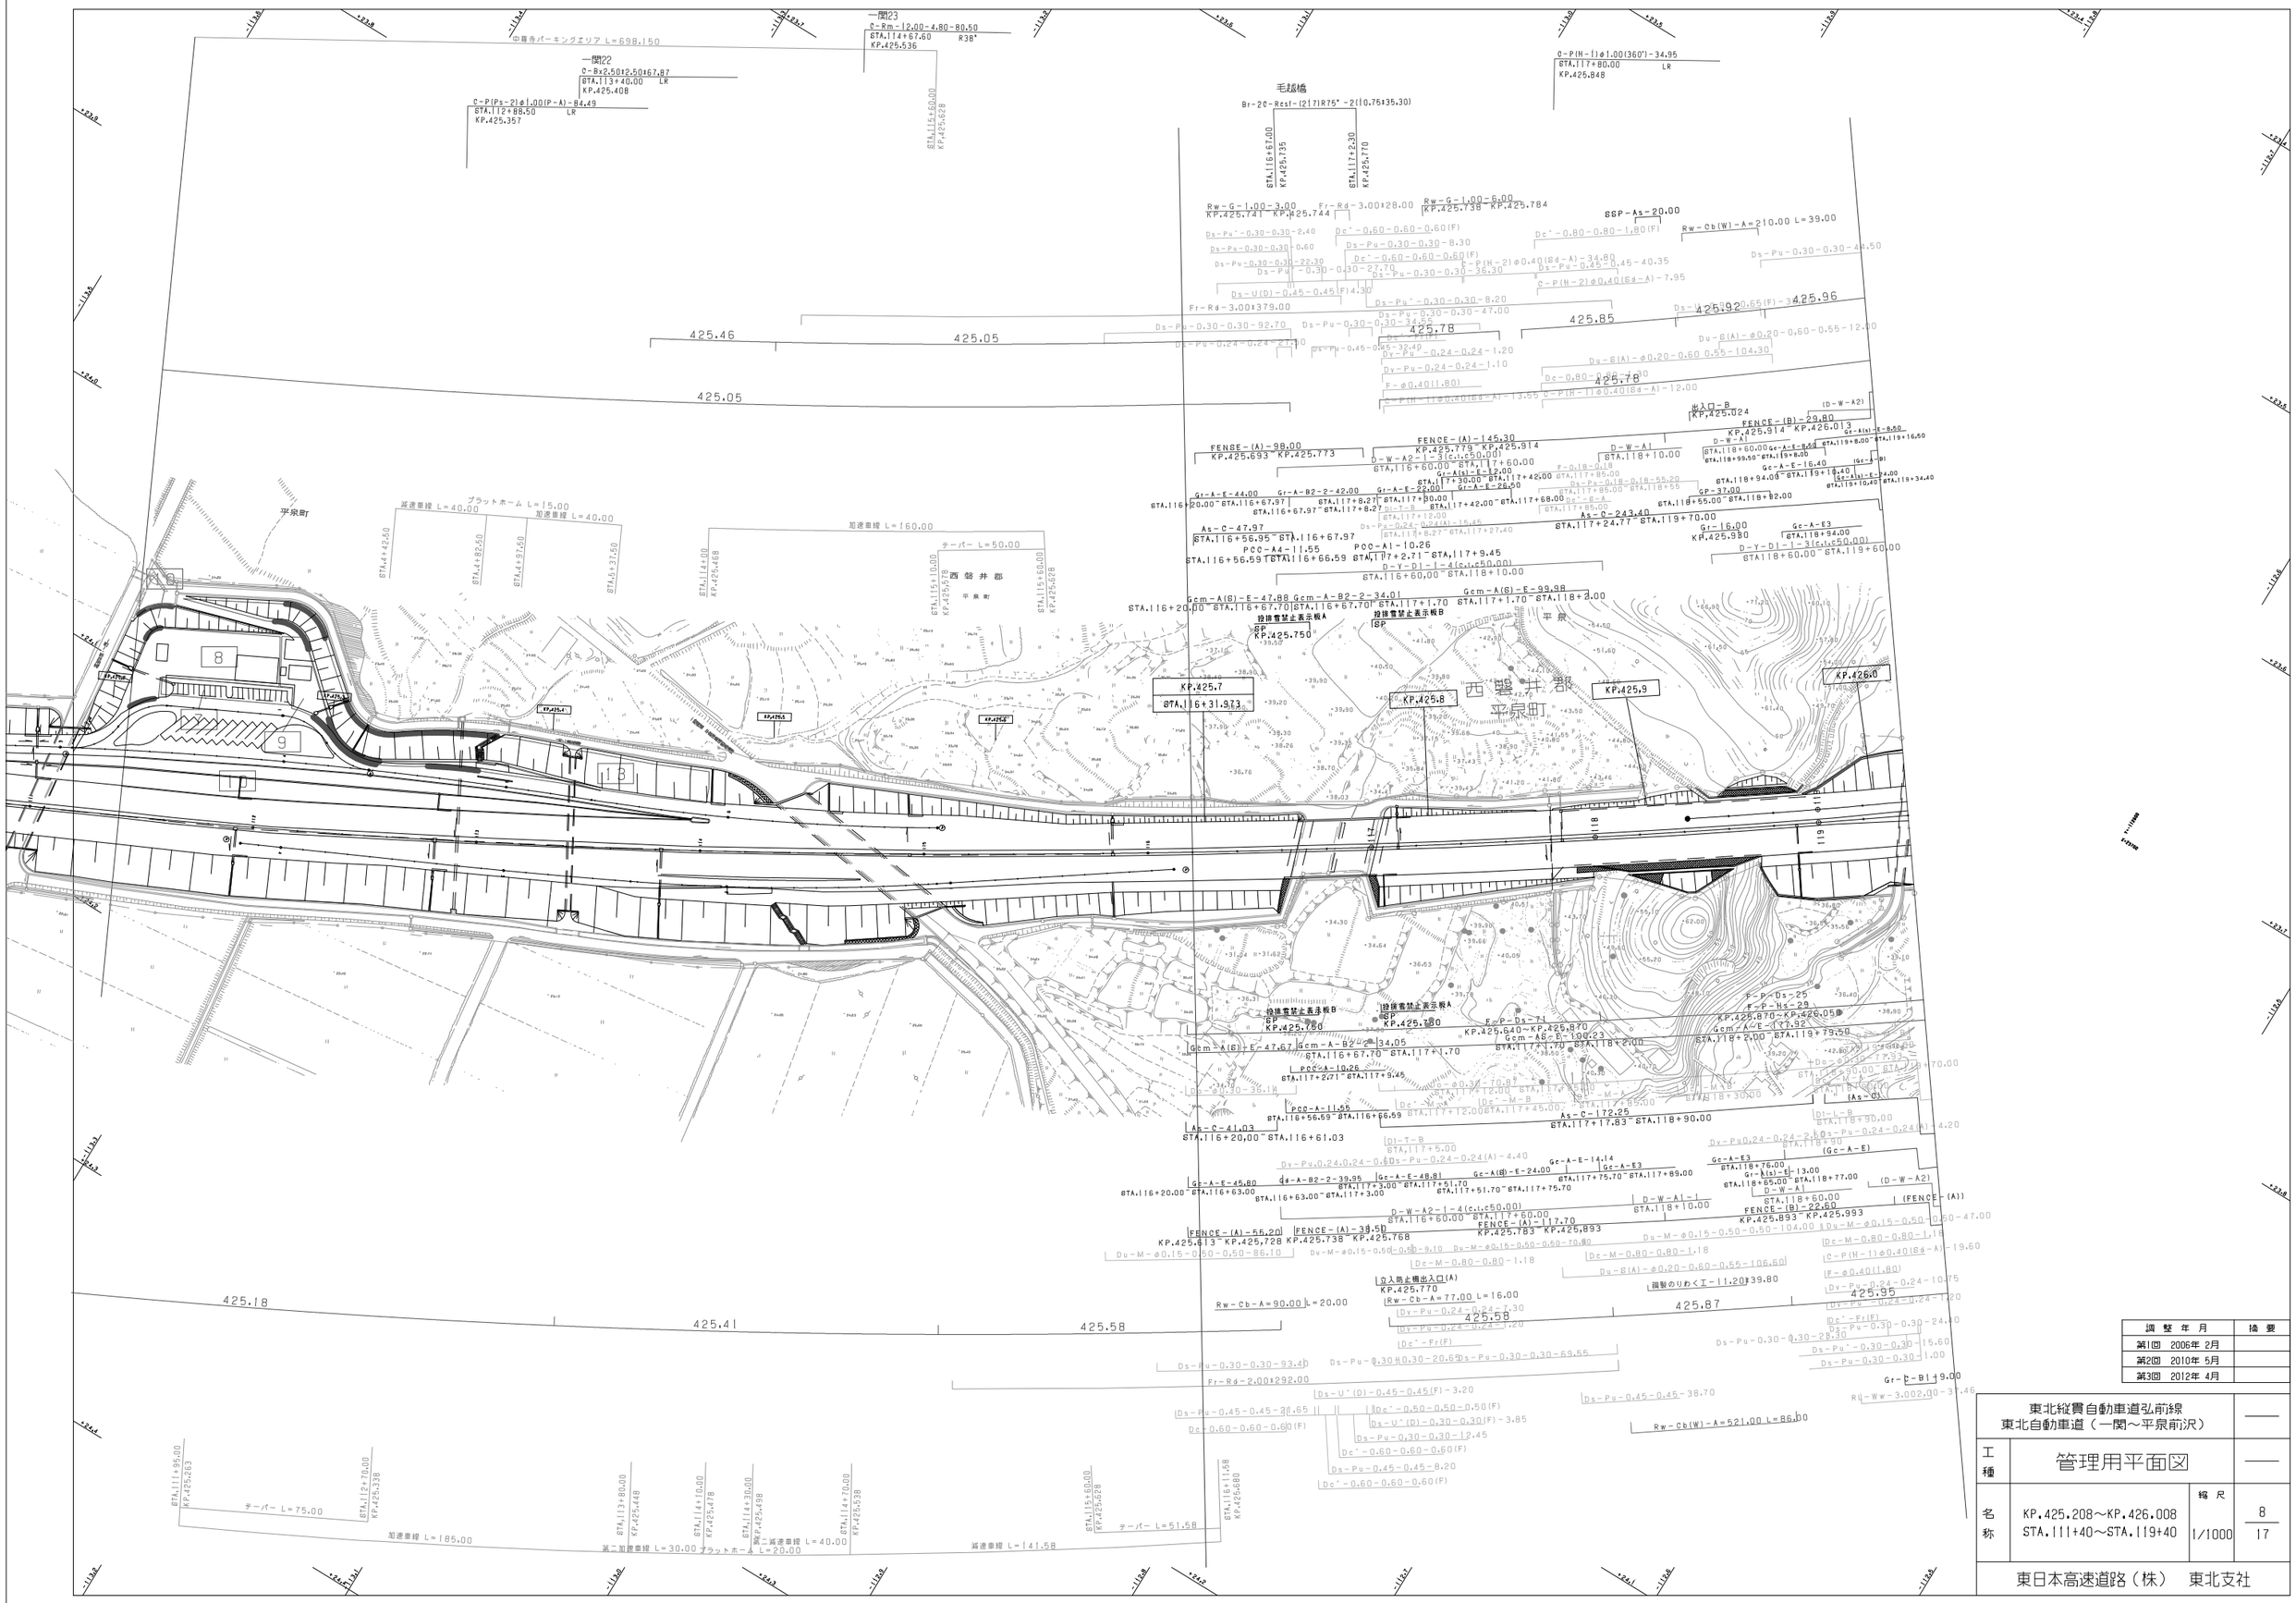
中尊寺パーキングエリア L=698.150
一関22
O-Bx2.50×2.50×67.87
STA.113+40.00 LR
KP.425.408
C-P(Ps-2)φ1.00(P-A)-84.49
STA.112+88.50 LR
KP.425.357
一関23
O-Rm-12.00-4.80-80.50
STA.114+67.60 R38°
KP.425.536
STA.115+60.00
KP.425.628
毛越橋
Br-2G-Rest-(2[7)R75°-2(10.75×35.30)
STA.116+67.00
KP.425.735
STA.117+2.30
KP.425.770
O-P(H-1)φ1.00(360°)-34.95
STA.117+80.00 LR
KP.425.848
Rw-G-1.00-3.00
KP.425.741 KP.425.744
Fr-Rd-3.00×28.00
Rw-G-1.00-6.00
KP.425.738 KP.425.784
SSP-As-20.00
Rw-Cb(W)-A=210.00 L=39.00
Fr-Rd-3.00×379.00
425.46
425.05
425.05
425.78
425.85
425.92
425.96
425.78
425.18
425.41
425.58
425.58
425.87
425.95
425.93
425.89
425.98
425.99
425.96
425.95
425.93
425.89
425.83
425.80
425.77
425.73
425.69
425.66
425.63
425.61
425.58
425.56
425.53
425.51
425.48
425.46
425.43
425.41
425.38
425.36
425.33
425.31
425.28
425.26
425.23
425.21
425.18
425.16
425.13
425.11
425.08
425.06
425.03
425.01
424.98
424.96
424.93
424.91
424.88
424.86
424.83
424.81
424.78
424.76
424.73
424.71
424.68


一関市
FENCE-A2-39.70
KP.422.918~KP.422.938
FENCE-A2-27.70
KP.422.913~KP.422.933
FENCE-(B)-153.70(64.00)
KP.422.927~KP.423.073
FENCE-(A)-122.60
KP.422.813~KP.422.908
FENCE-(B)-107.60
KP.422.923~KP.423.013
FENCE-(A)-9.80
KP.422.922~KP.422.923
FENCE-(B)-102.60
KP.422.823~KP.422.913
FENCE-(A)-12.00
KP.422.912~KP.422.920
FENCE-E-24.00
STA.4+75.60~STA.4+85.00
KP.422.980~KP.423.010
KP.422.313
STA.88+31.13
(E) 給油ポンプ島
中央分離帯開口部
STA.87+70.00~STA.87+83.50
STA.87+10.00~STA.87+30.00
STA.87+85.00~STA.87+96.00
STA.88+10.00~STA.88+25.00
STA.88+85.00~STA.89+16.00
STA.89+25.00~STA.89+40.00
STA.4+70.60~STA.4+75.60
STA.4+85.00~STA.4+90.00
STA.87+60.00~STA.89+24.00
STA.87+75.00~STA.92+24.00
STA.88+27.00~STA.89+26.00
STA.88+30.00~STA.89+75.00
STA.89+30.00~STA.89+44.50
STA.89+36.00~STA.89+90.00
STA.4+56.60~STA.4+65.00
STA.4+65.00~STA.4+75.60
STA.87+45.00~STA.87+95.00
STA.87+40.00~STA.87+95.00
STA.87+99.50~STA.88+16.00
STA.88+66.08~STA.88+76.50
STA.88+76.50~STA.89+18.00
STA.88+90.50~STA.89+18.00
STA.89+5.00~STA.89+18.00
STA.88+0.00~STA.88+16.00
STA.87+85.00~STA.87+99.50
STA.87+10.00~STA.87+30.00
STA.87+83.50~STA.87+85.00
STA.87+96.00~STA.87+99.50
STA.88+85.00~STA.89+40.00
STA.88+85.00~STA.89+38.00
STA.88+26.00~STA.88+38.00
STA.88+5.00~STA.88+26.00
STA.4+57.00~STA.4+70.60
STA.4+34.60~STA.4+57.00
STA.4+5.00~STA.4+34.60
STA.4+0.00~STA.4+5.00
STA.89+5.00~STA.89+25.00
STA.89+18.00~STA.89+25.00
STA.89+18.00~STA.89+30.00
STA.87+0.00~STA.87+10.00
STA.87+30.00~STA.87+40.00
STA.87+95.00~STA.88+0.00
STA.87+90.00~STA.88+0.00
STA.87+93.00~STA.88+0.00
STA.87+98.00~STA.88+0.00
STA.87+64.00~STA.87+75.00
STA.87+75.00~STA.87+98.00
STA.86+24.00~STA.87+98.00
STA.88+0.00~STA.88+25.00
STA.88+25.00~STA.88+27.00
STA.88+24.00~STA.88+27.00
STA.88+27.00~STA.88+30.00
STA.88+30.00~STA.88+36.00
STA.88+36.00~STA.88+38.00
STA.88+38.00~STA.88+66.08
STA.88+90.00~STA.89+30.00
STA.89+24.00~STA.89+30.00
STA.89+26.00~STA.89+36.00
STA.89+38.00~STA.89+40.00
STA.89+40.00~STA.89+90.00
STA.89+44.50~STA.89+56.60
STA.89+56.60~STA.89+65.00
STA.89+65.00~STA.89+75.00
STA.89+75.00~STA.92+24.00
STA.89+75.00~STA.89+88.00
STA.89+88.00~STA.89+90.00
STA.89+90.00~STA.92+24.00
STA.87+0.00~STA.87+0.24(A)
STA.87+0.24(A)~STA.87+0.25
STA.87+0.25~STA.87+40.00
STA.87+0.18~STA.87+40.00
STA.87+0.18~STA.87+0.25
STA.87+0.25~STA.87+60.00
STA.87+0.24(A)~STA.87+0.25
STA.87+0.24(A)~STA.87+0.18
STA.87+0.24(A)~STA.87+60.00
STA.87+0.24(A)~STA.87+0.24(A)
STA.87+0.24(A)~STA.87+0.24(A)
STA.87+0.24(A)~STA.87+0.24(A)

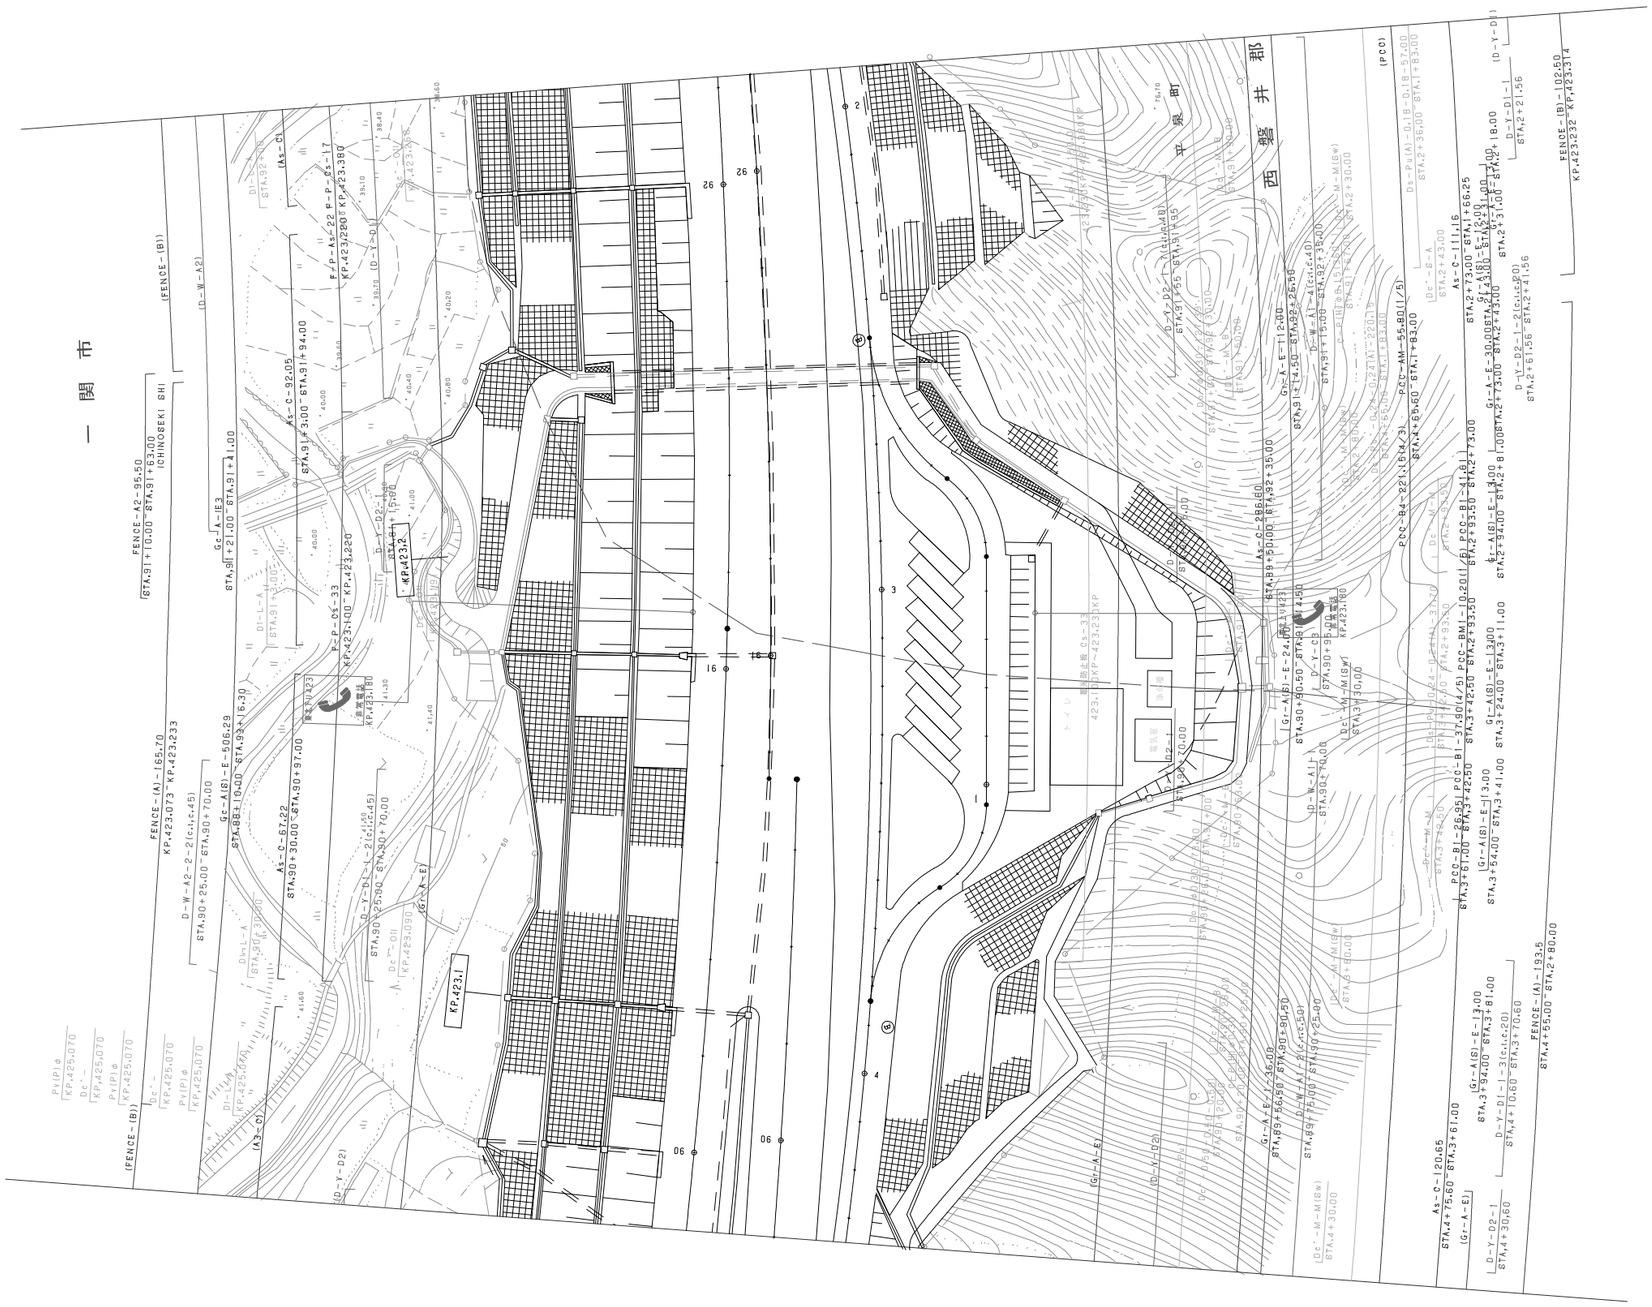
一関市
平泉町
西磐井郡
FENCE-A2-95.50
STA.91+10.00 - STA.91+63.00
ICHINOSEKI SHI
(FENCE-(B))
(D-W-A2)
Gc-A2-IE3
STA.91+21.00 - STA.91+41.00
As-C-92.05
STA.91+3.00 - STA.91+94.00
F-P-As-22 F-P-As-17
KP.423.200 KP.423.380
(D-Y-D1)
Ds-C
STA.92+0.00
Ds-C
STA.91+55.00
Ds-C
STA.91+95.00
Ds-C
STA.91+135.00
Ds-C
STA.92+35.00
Ds-C
STA.92+75.00
Ds-C
STA.93+15.00
Ds-C
STA.93+55.00
Ds-C
STA.93+95.00
Ds-C
STA.94+35.00
Ds-C
STA.94+75.00
Ds-C
STA.95+15.00
Ds-C
STA.95+55.00
Ds-C
STA.95+95.00
Ds-C
STA.96+35.00
Ds-C
STA.96+75.00
Ds-C
STA.97+15.00
Ds-C
STA.97+55.00
Ds-C
STA.97+95.00
Ds-C
STA.98+35.00
Ds-C
STA.98+75.00
Ds-C
STA.99+15.00
Ds-C
STA.99+55.00
Ds-C
STA.99+95.00
Ds-C
STA.90+35.00
Ds-C
STA.90+75.00
Ds-C
STA.91+15.00
Ds-C
STA.91+55.00
Ds-C
STA.91+95

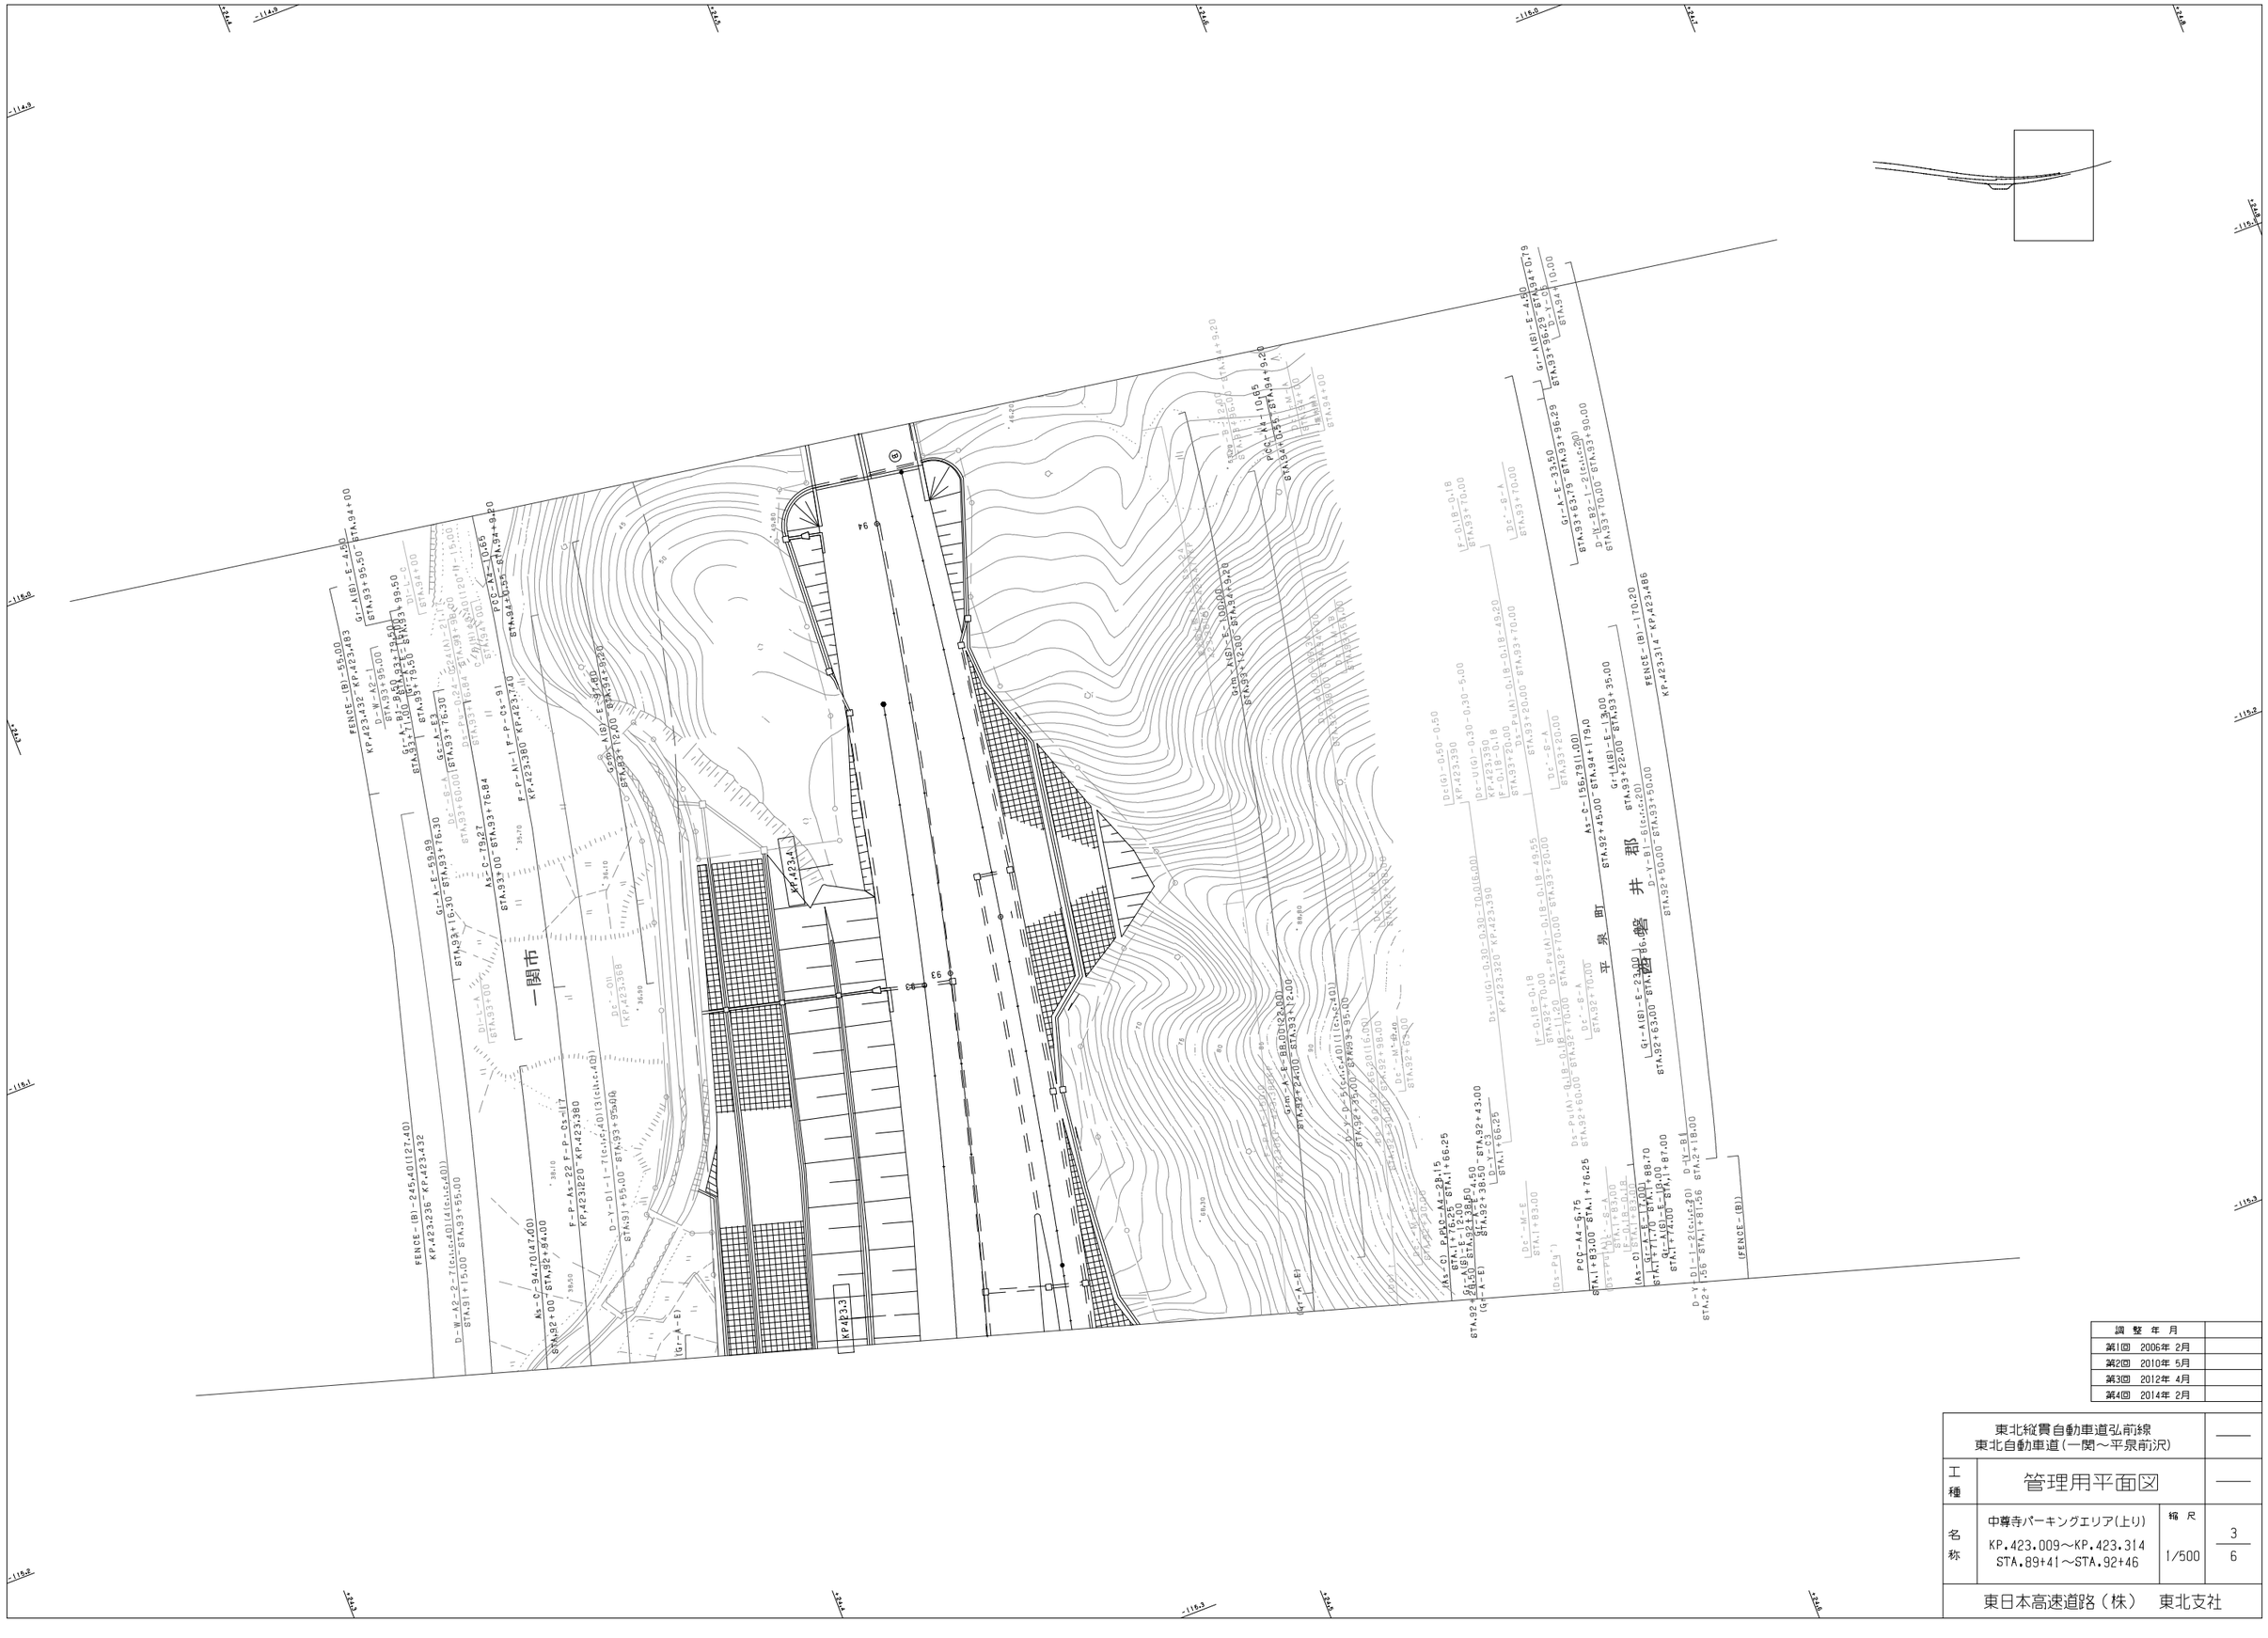
一関市
平泉町
井郡
FENCE-(B)-55.00
KP.423.432-KP.423.483
Gr-A(B)-E-4.50
STA.93+95.50-STA.94+00
D-W-A2-2-7(C₁₁,C₂40)(4(C₁₁,C₂40))
STA.91+15.00-STA.93+55.00
As-C-34.70(47.00)
STA.92+00-STA.92+84.00
F-P-As-22 F-P-Cs-17
KP.423.220-KP.423.380
D-Y-D1-1-7(C₁₁,C₂40)(3(C₁₁,C₂40))
STA.91+55.00-STA.93+95.00
KP.423.4
KP.423.3
Gr-A(B)-E-9.40
STA.93+12.00-STA.93+85.20
P-P-N1-1 F-P-Cs-91
KP.423.380-KP.423.740
P-P-N1-1 F-P-Cs-19.27
KP.423.380-KP.423.740
Gr-A-E3
STA.93+76.30
Gr-A-E-59.99
STA.93+76.30
Ds-R-A
STA.93+60.00
Ds-P-N1-1 F-P-Cs-91
STA.93+76.84
Dc-L-A
STA.93+00
Dc-S-A
STA.93+20.00
Dc-M-E
STA.93+00
Dc-L-A
STA.93+00
Dc-S-A
STA.93+00
Dc-L-A
STA.93+00
Dc-S-A
STA.93+00
Dc-S-A
STA.93+00
Dc-S

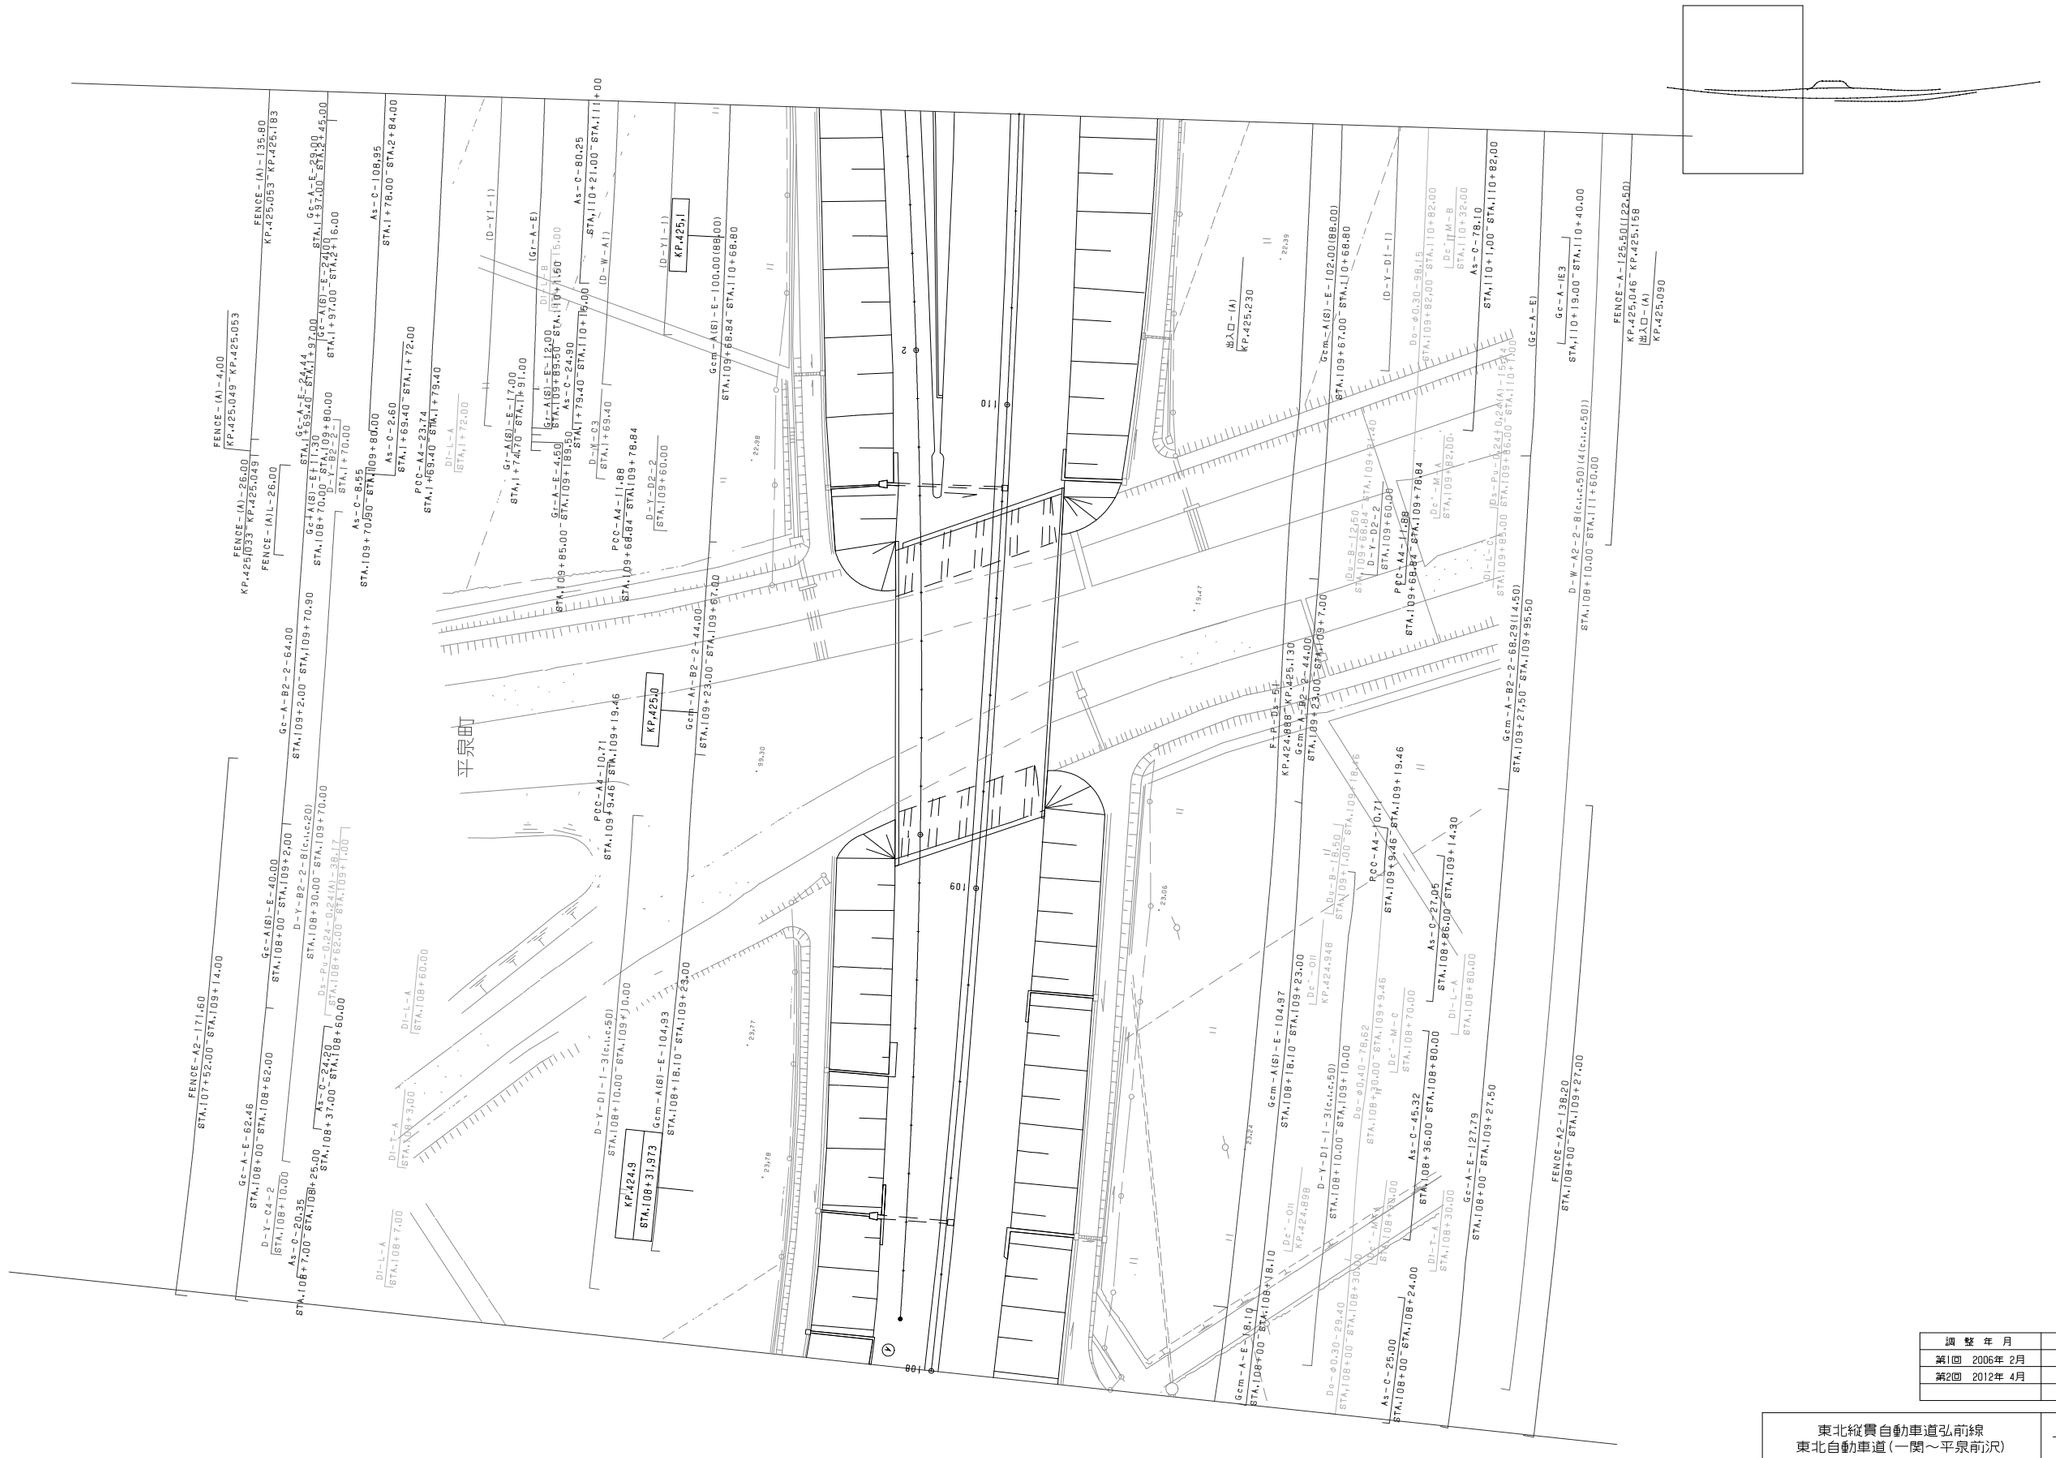
平泉町
FENCE－(A)－4.00
KP.425.049～KP.425.053
FENCE－(A)－26.00
KP.425.049～KP.425.053
FENCE－(A)－135.80
KP.425.053～KP.425.183
Gc－A－B2－2－64.00
STA.109+2.00～STA.109+70.90
Gc－A(B)－E－62.46
STA.108+00～STA.108+62.00
D－Y－C4－2
STA.108+10.00
As－C－20.35
STA.108+7.00～STA.108+25.00
FENCE－A2－171.60
STA.107+52.00～STA.109+14.00
Gc－A(B)－E－40.00
STA.108+00～STA.108+2.00
D－Y－B2－2－8(c.c.20)
STA.108+30.00～STA.109+70.00
Ds－Pu－0.24－0.2(A)－28.00
STA.108+62.00～STA.109+10.00
As－C－24.20
STA.108+37.00～STA.108+60.00
D－L－A
STA.108+3.00
D－L－A
STA.108+7.00
D－L－A
STA.108+60.00
D－Y－D1－1－3(c.c.50)
STA.108+10.00～STA.109+10.00
KP.424.9
STA.108+31.373
Gcm－A(B)－E－104.93
STA.108+18.10～STA.109+23.00
Gcm－A－E－18.10
STA.108+00～STA.108+18.10
As－C－25.00
STA.108+00～STA.108+24.00
Gcm－A－B2－2－68.29(14.50)
STA.109+27.50～STA.109+95.50
FENCE－A2－138.20
STA.108+00～STA.109+27.00
D－W－A2－2－8(c.c.50)(4(c.c.50))
STA.108+10.00～STA.111+60.00
FENCE－A－125.50(122.50)
KP.425.046～KP.425.158
出入口－(A)
KP.425.090
出入口－(A)
KP.425.230
Gcm－A(B)－E－102.00(88.00)
STA.109+67.00～STA.110+68.80
Gc－A－163
STA.110+19.00～STA.110+40.00
As－C－78.10
STA.110+1.00～STA.110+82.00
KP.425.10
KP.425.1
KP.424.888
KP.425.130
KP.424.998
KP.424.948
KP.424.9
STA.109+31.373
STA.109+23.00～STA.109+67.00
STA.109+68.84～STA.109+78.84
STA.109+60.00～STA.109+68.84
STA.109+9.46～STA.109+19.46
STA.108+36.00～STA.108+80.00
STA.108+00～STA.108+27.50
STA.108+1.00～STA.108+9.46
STA.108+10.00～STA.108+23.00
STA.108+00～STA.108+18.10
STA.108+00～STA.108+24.00
STA.108+00～STA.108+30.00
STA.108+00～STA.108+80.00
STA.108+00～STA.108+80.00
STA.109+82.00～STA.110+82.00
STA.109+85.00～STA.110+82.00
STA.109+82.00～STA.110+32.00
STA.109+68.84～STA.109+78.84
STA.109+60.00～STA.109+68.84
STA.109+68.84～STA.109+78.84
STA.109+60.00～STA.109+68.84
STA.109+68.84～STA.109+78.84
STA.109+60.00～STA.109+68.84
STA.109+9.46～STA.109+19.46
STA.109+1.00～STA.109+9.46
STA.108+70.00～STA.108+80.00
STA.108+30.00～STA.108+80.00
STA.108+00～STA.108+80.00
STA.108+00～STA.108+80.00
STA.108+62.00～STA.108+70.00
STA.108+30.00～STA.108+62.00
STA.108+00～STA.108+30.00
STA.108+00～STA.108+30.00
STA.108+00～STA.108+30

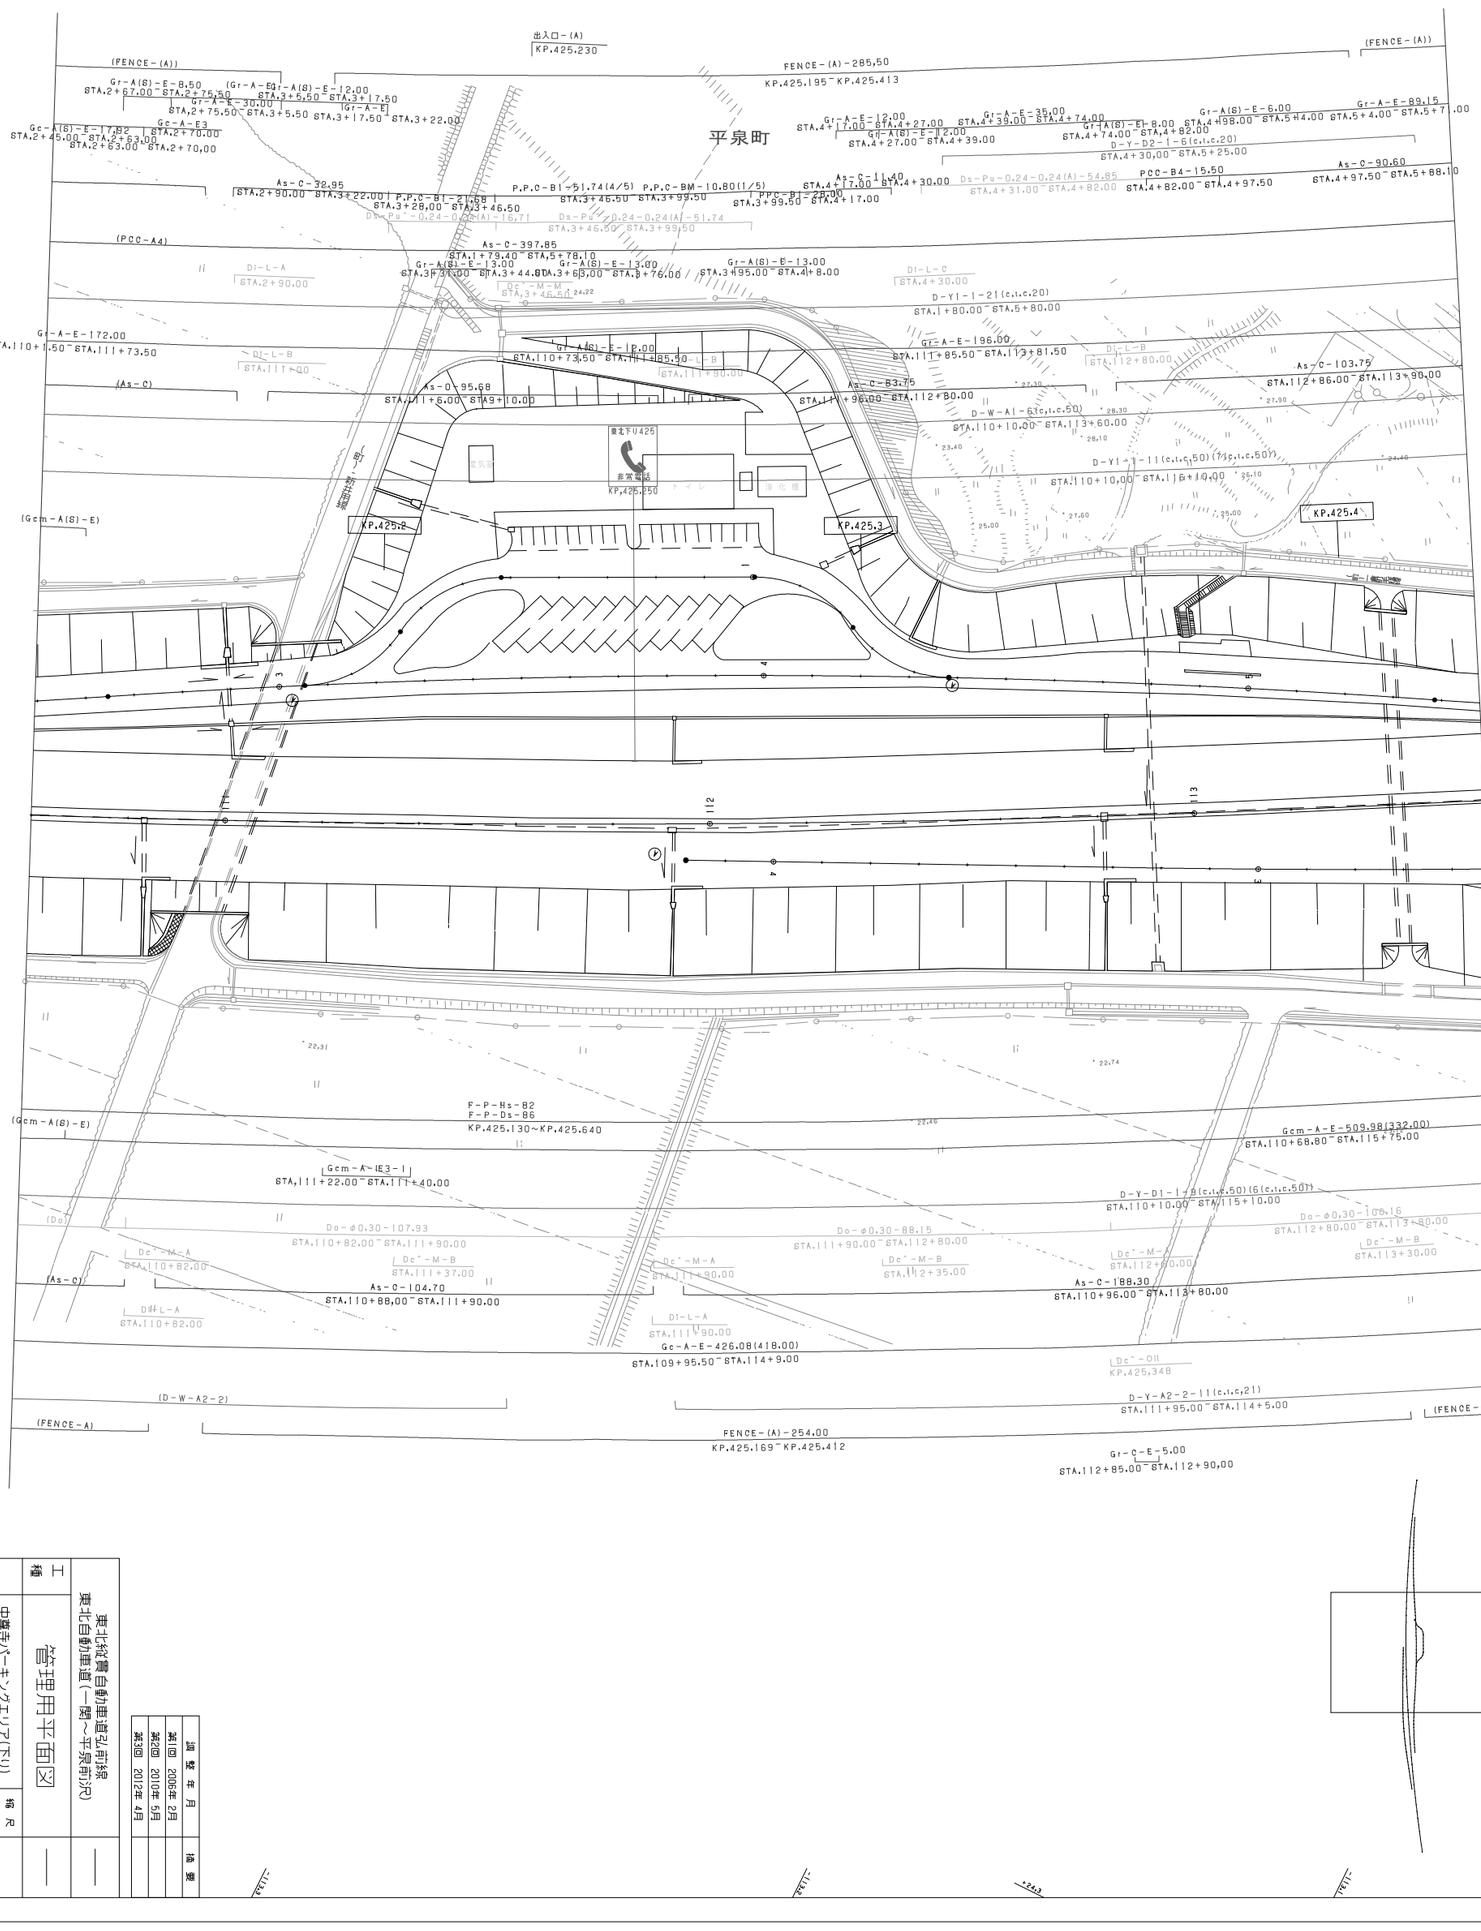

調製年月	摘要
第1回 2009年 2月	
第2回 2010年 5月	
第3回 2012年 4月	

東北縦貫自動車道弘前線 東北自動車道（一関～平泉前沢）	——
工種	管理用平面図
名称	中尊寺パーキングエリア(下り) KP.425.049～KP.425.469 STA.109+81～STA.114+01
縮尺 R	1/500
	5/6

東日本高速道路（株） 東北支社

西磐井郡

平泉町

KP.425.6

KP.425.5

調整年月	摘要
第1回 2006年 2月	
第2回 2010年 5月	
第3回 2012年 4月	
第4回 2020年 3月	

東北縦貫自動車道弘前線 東北自動車道（一関～平泉前沢）		——
工種	管理用平面図	——
名称	中尊寺パーキングエリア(下り) KP.425.049～KP.425.469 STA.109+81～STA.114+01	縮尺 1/500
		6/6

東日本高速道路（株） 東北支社

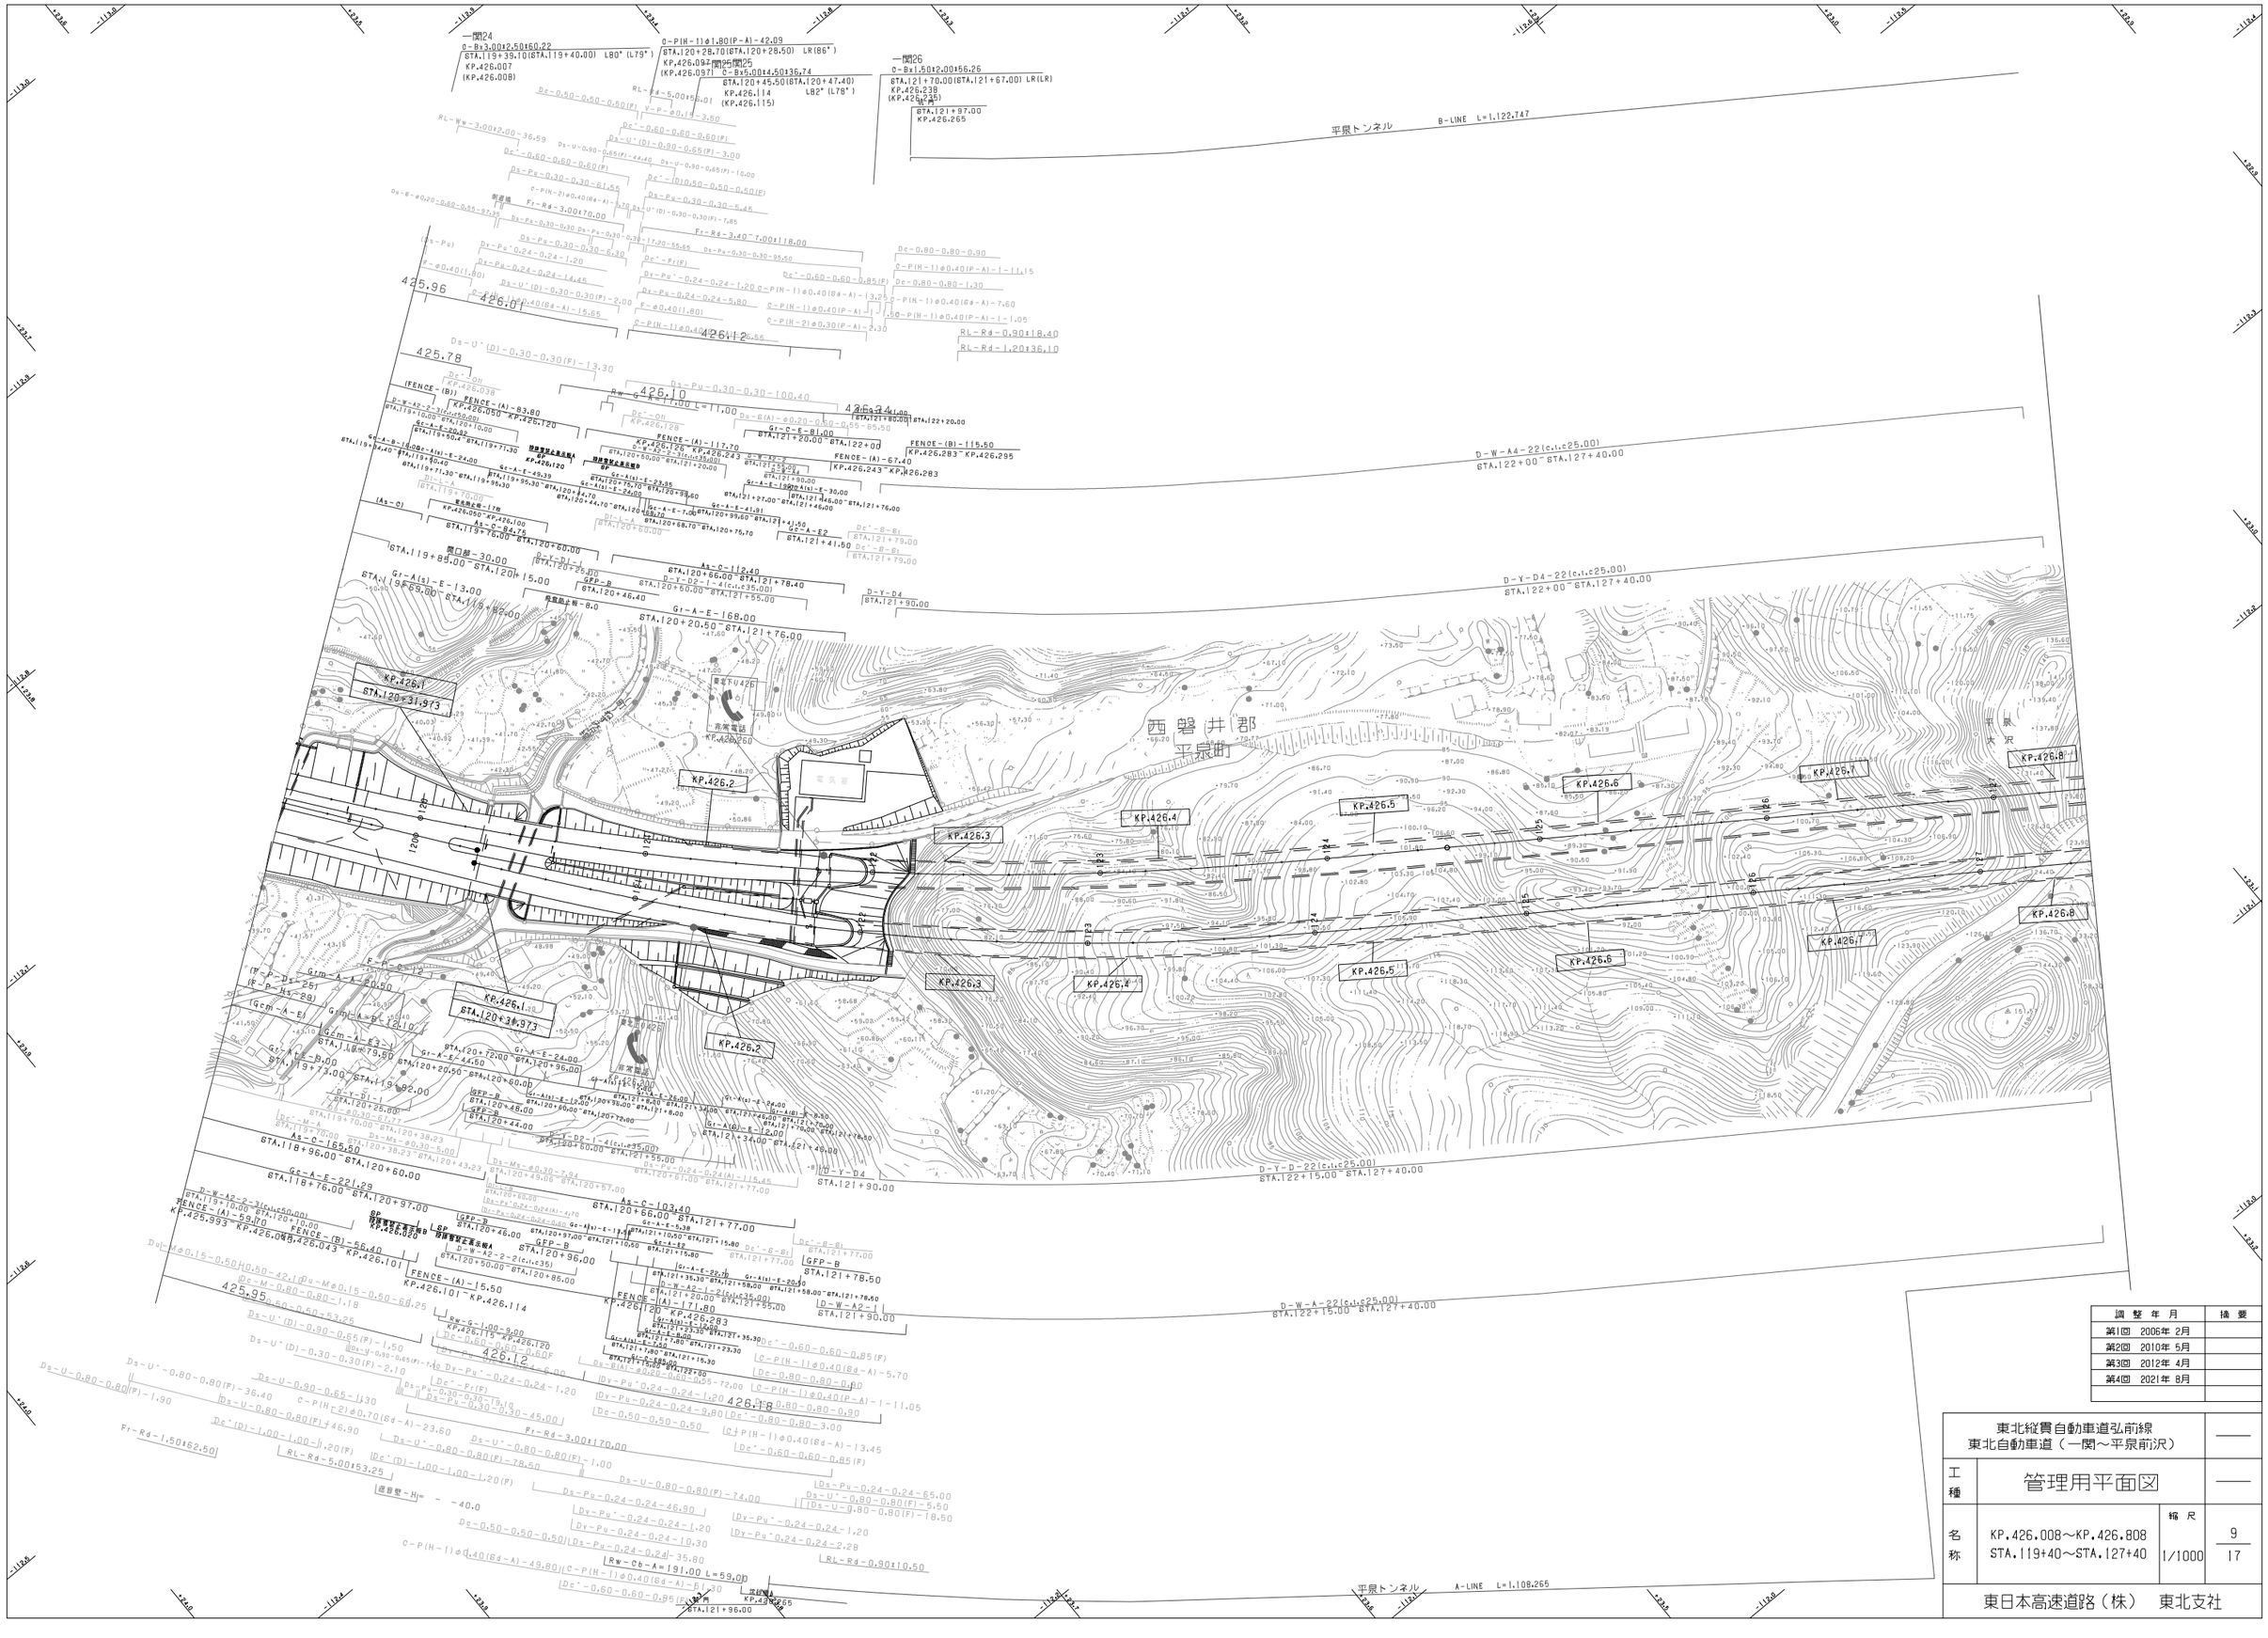
一関24
C-B=3.00+2.50+60.22
STA.119+39.10(STA.119+40.00) L80° (L79°)
KP.426.007
(KP.426.008)
C-P(H-1)φ1.80(P-A)-42.09
STA.120+28.70(STA.120+28.50) LR(86°)
KP.426.097(KP.426.097)
一関25
C-B=5.00+4.50+36.74
STA.120+45.50(STA.120+47.40)
KP.426.114 L82° (L78°)
(KP.426.115)
一関26
C-B=1.50+2.00+56.26
STA.121+70.00(STA.121+67.00) LR(LR)
KP.426.238
(KP.426.235)
STA.121+97.00
KP.426.265
平泉トンネル B-LINE L=1,122.747
D-W-A4-22(c.l.c25.00)
STA.122+00 - STA.127+40.00
D-Y-D4-22(c.l.c25.00)
STA.122+00 - STA.127+40.00
D-W-A2-22(c.l.c25.00)
STA.122+15.00 - STA.127+40.00
D-Y-D4
STA.121+90.00
西磐井郡
平泉町
大沢
KP.426.1
KP.426.2
KP.426.3
KP.426.4
KP.426.5
KP.426.6
KP.426.7
KP.426.8
KP.426.2
KP.426.3
KP.426.4
KP.426.5
KP.426.6
KP.426.7
KP.426.8
STA.120+31.973
STA.120+31.973
425.96
426.00
425.78
426.10
426.12
425.95
426.12
426.18
FENCE-(A)-83.80
FENCE-(B)-56.40
FENCE-(A)-15.50
FENCE-(B)-115.50
FENCE-(A)-67.40
FENCE-(A)-117.70
FENCE-(A)-171.80
FENCE-(A)-59.90
KP.426.050 - KP.426.120
KP.426.120 - KP.426.283
KP.426.283 - KP.426.295
KP.426.101 - KP.426.114
KP.426.114 - KP.426.120
KP.426.120 - KP.426.283
KP.426.243 - KP.426.283
KP.426.283 - KP.426.295
KP.426.933 - KP.426.993
KP.426.043 - KP.426.101
KP.426.038
KP.426.128
KP.426.126
KP.426.115
KP.426.120
KP.426.260
KP.426.295
KP.426.283
KP.426.114
KP.426.101
KP.426.120
KP.426.933
KP.426.993
KP.426.043
KP.426.050
KP.426.038
KP.426.128
KP.426.126
KP.426.115

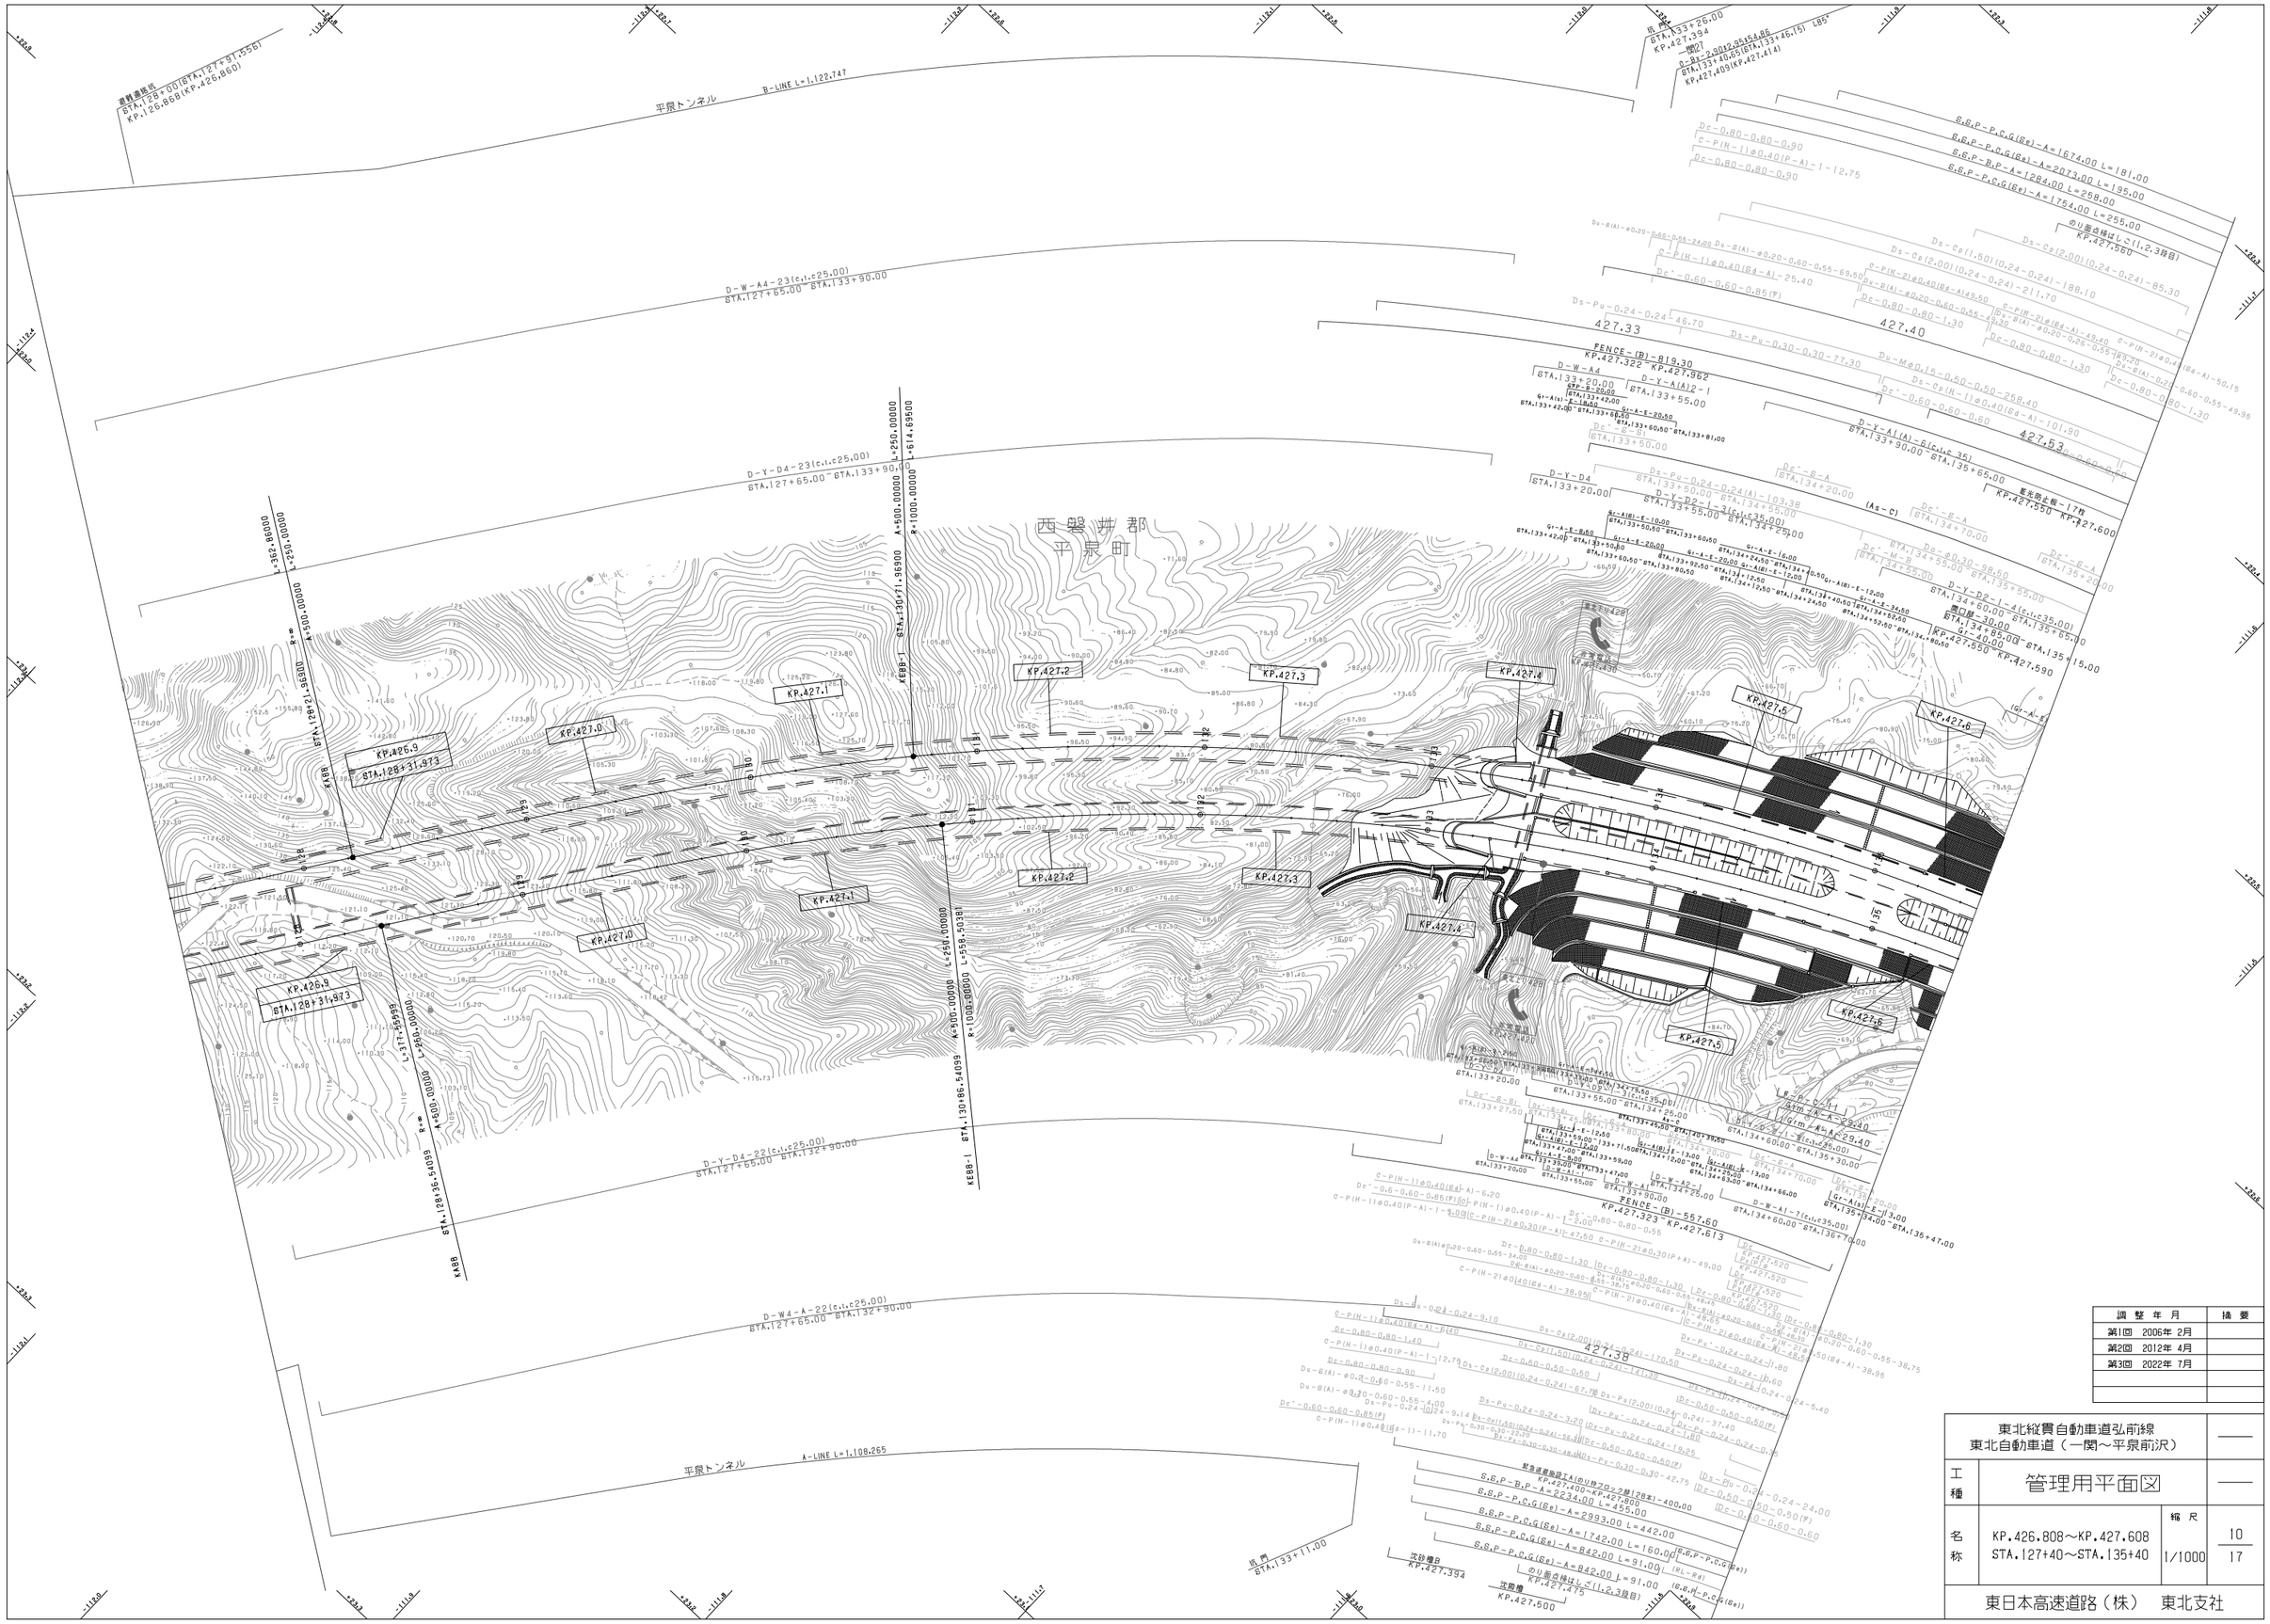
平泉トンネル
B-LINE L=1,122.747
D-W-A4-23(c.t.c25.00)
STA.127+65.00～STA.133+90.00
D-Y-D4-23(c.t.c25.00)
STA.127+65.00～STA.133+90.00
D-W-A4-22(c.t.c25.00)
STA.127+65.00～STA.132+90.00
D-Y-D4-22(c.t.c25.00)
STA.127+65.00～STA.132+90.00
平泉トンネル
A-LINE L=1,108.265
西磐井郡
平泉町
KP.426.9
STA.128+31.973
KP.427.0
KP.427.1
KP.427.2
KP.427.3
KP.427.4
KP.427.5
KP.427.6
KP.427.1
KP.427.10
KEBB-1
KEBB-2
KEBB-3
KEBB-4
KEBB-5
KEBB-6
KEBB-7
KEBB-8
KEBB-9
KEBB-10
KEBB-11
KEBB-12
KEBB-13
KEBB-14
KEBB-15
KEBB-16
KEBB-17
KEBB-18
KEBB-19
KEBB-20
KEBB-21
KEBB-22
KEBB-23
KEBB-24
KEBB-25
KEBB-26
KEBB-27
KEBB-28
KEBB-29
KEBB-30
KEBB-31
KEBB-32
KEBB-33
KEBB-34
KEBB-35
KEBB-36
KEBB-37
KEBB-38
KEBB-39
KEBB-40

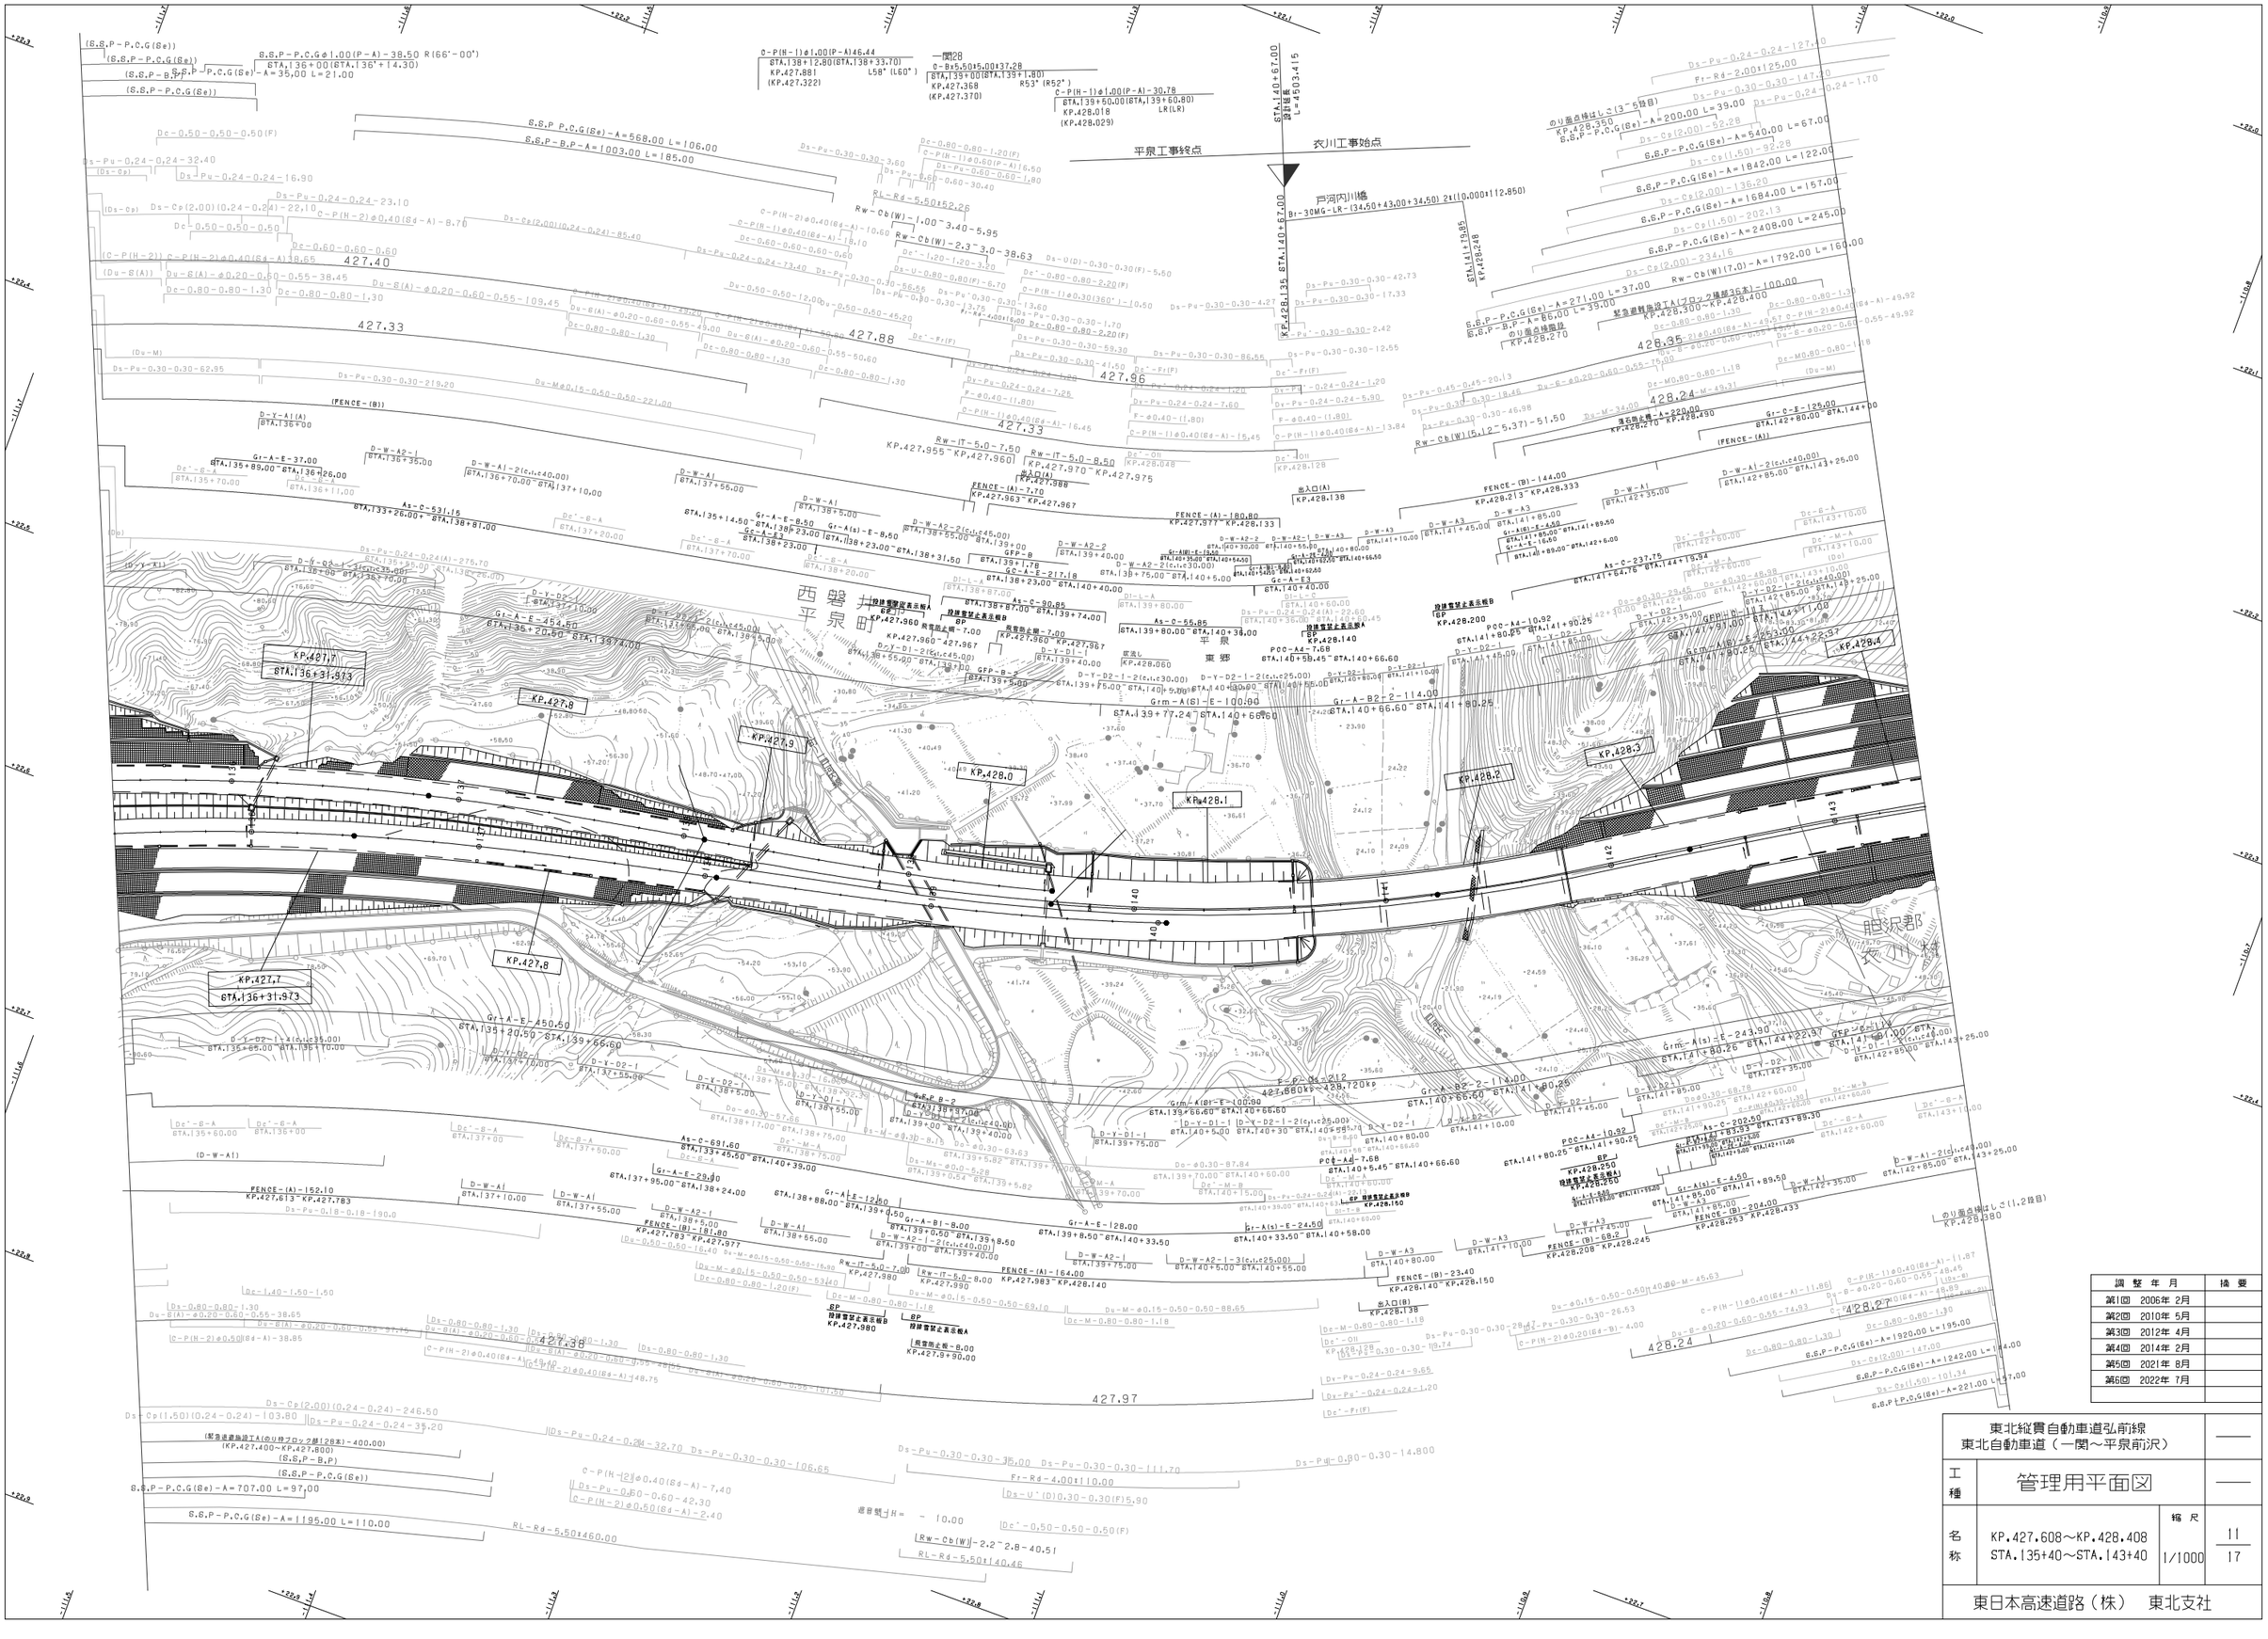

調整年月	摘要
第1回 2006年 2月	
第2回 2010年 5月	
第3回 2012年 4月	
第4回 2014年 2月	
第5回 2021年 8月	
第6回 2022年 7月	

東北縦貫自動車道弘前線
東北自動車道（一関～平泉前沢）

工種：管理用平面図

名称：KP.427.608～KP.428.408
STA.135+40～STA.143+40

縮尺：1/1000

11
17

東日本高速道路（株） 東北支社

調整年月	摘要
第1回 2006年 2月	
第2回 2010年 5月	
第3回 2012年 4月	
第4回 2021年 8月	
第5回 2023年 8月	

東北縦貫自動車道弘前線
東北自動車道（一関～平泉前沢）

工種 管理用平面図

名称 KP.428.408～KP.429.208
STA.143+40～STA.151+40

縮尺 1/1000

12
17

東日本高速道路（株） 東北支社

調整年月	摘要
第1回 2006年 2月	
第2回 2010年 5月	
第3回 2012年 4月	
第4回 2014年 2月	
第5回 2021年 7月	
第6回 2023年 8月	

東北縦貫自動車道弘前線
東北自動車道（一関～平泉前沢）

工種	管理用平面図		
名称	KP.429.208～KP.429.988 STA.151+40～STA.159+20	縮尺 1/1000	13 17

東日本高速道路（株）　東北支社

東北縦貫自動車道弘前線
東北自動車道（一関～平泉前沢）

工種	管理用平面図		
名称	KP.429.988～KP.430.808 STA.159+20～STA.167+40	縮尺 1/1000	14 17

東日本高速道路（株）　東北支社

調整年月	摘要
第2回　2010年 5月	
第3回　2012年 4月	
第4回　2018年 1月	

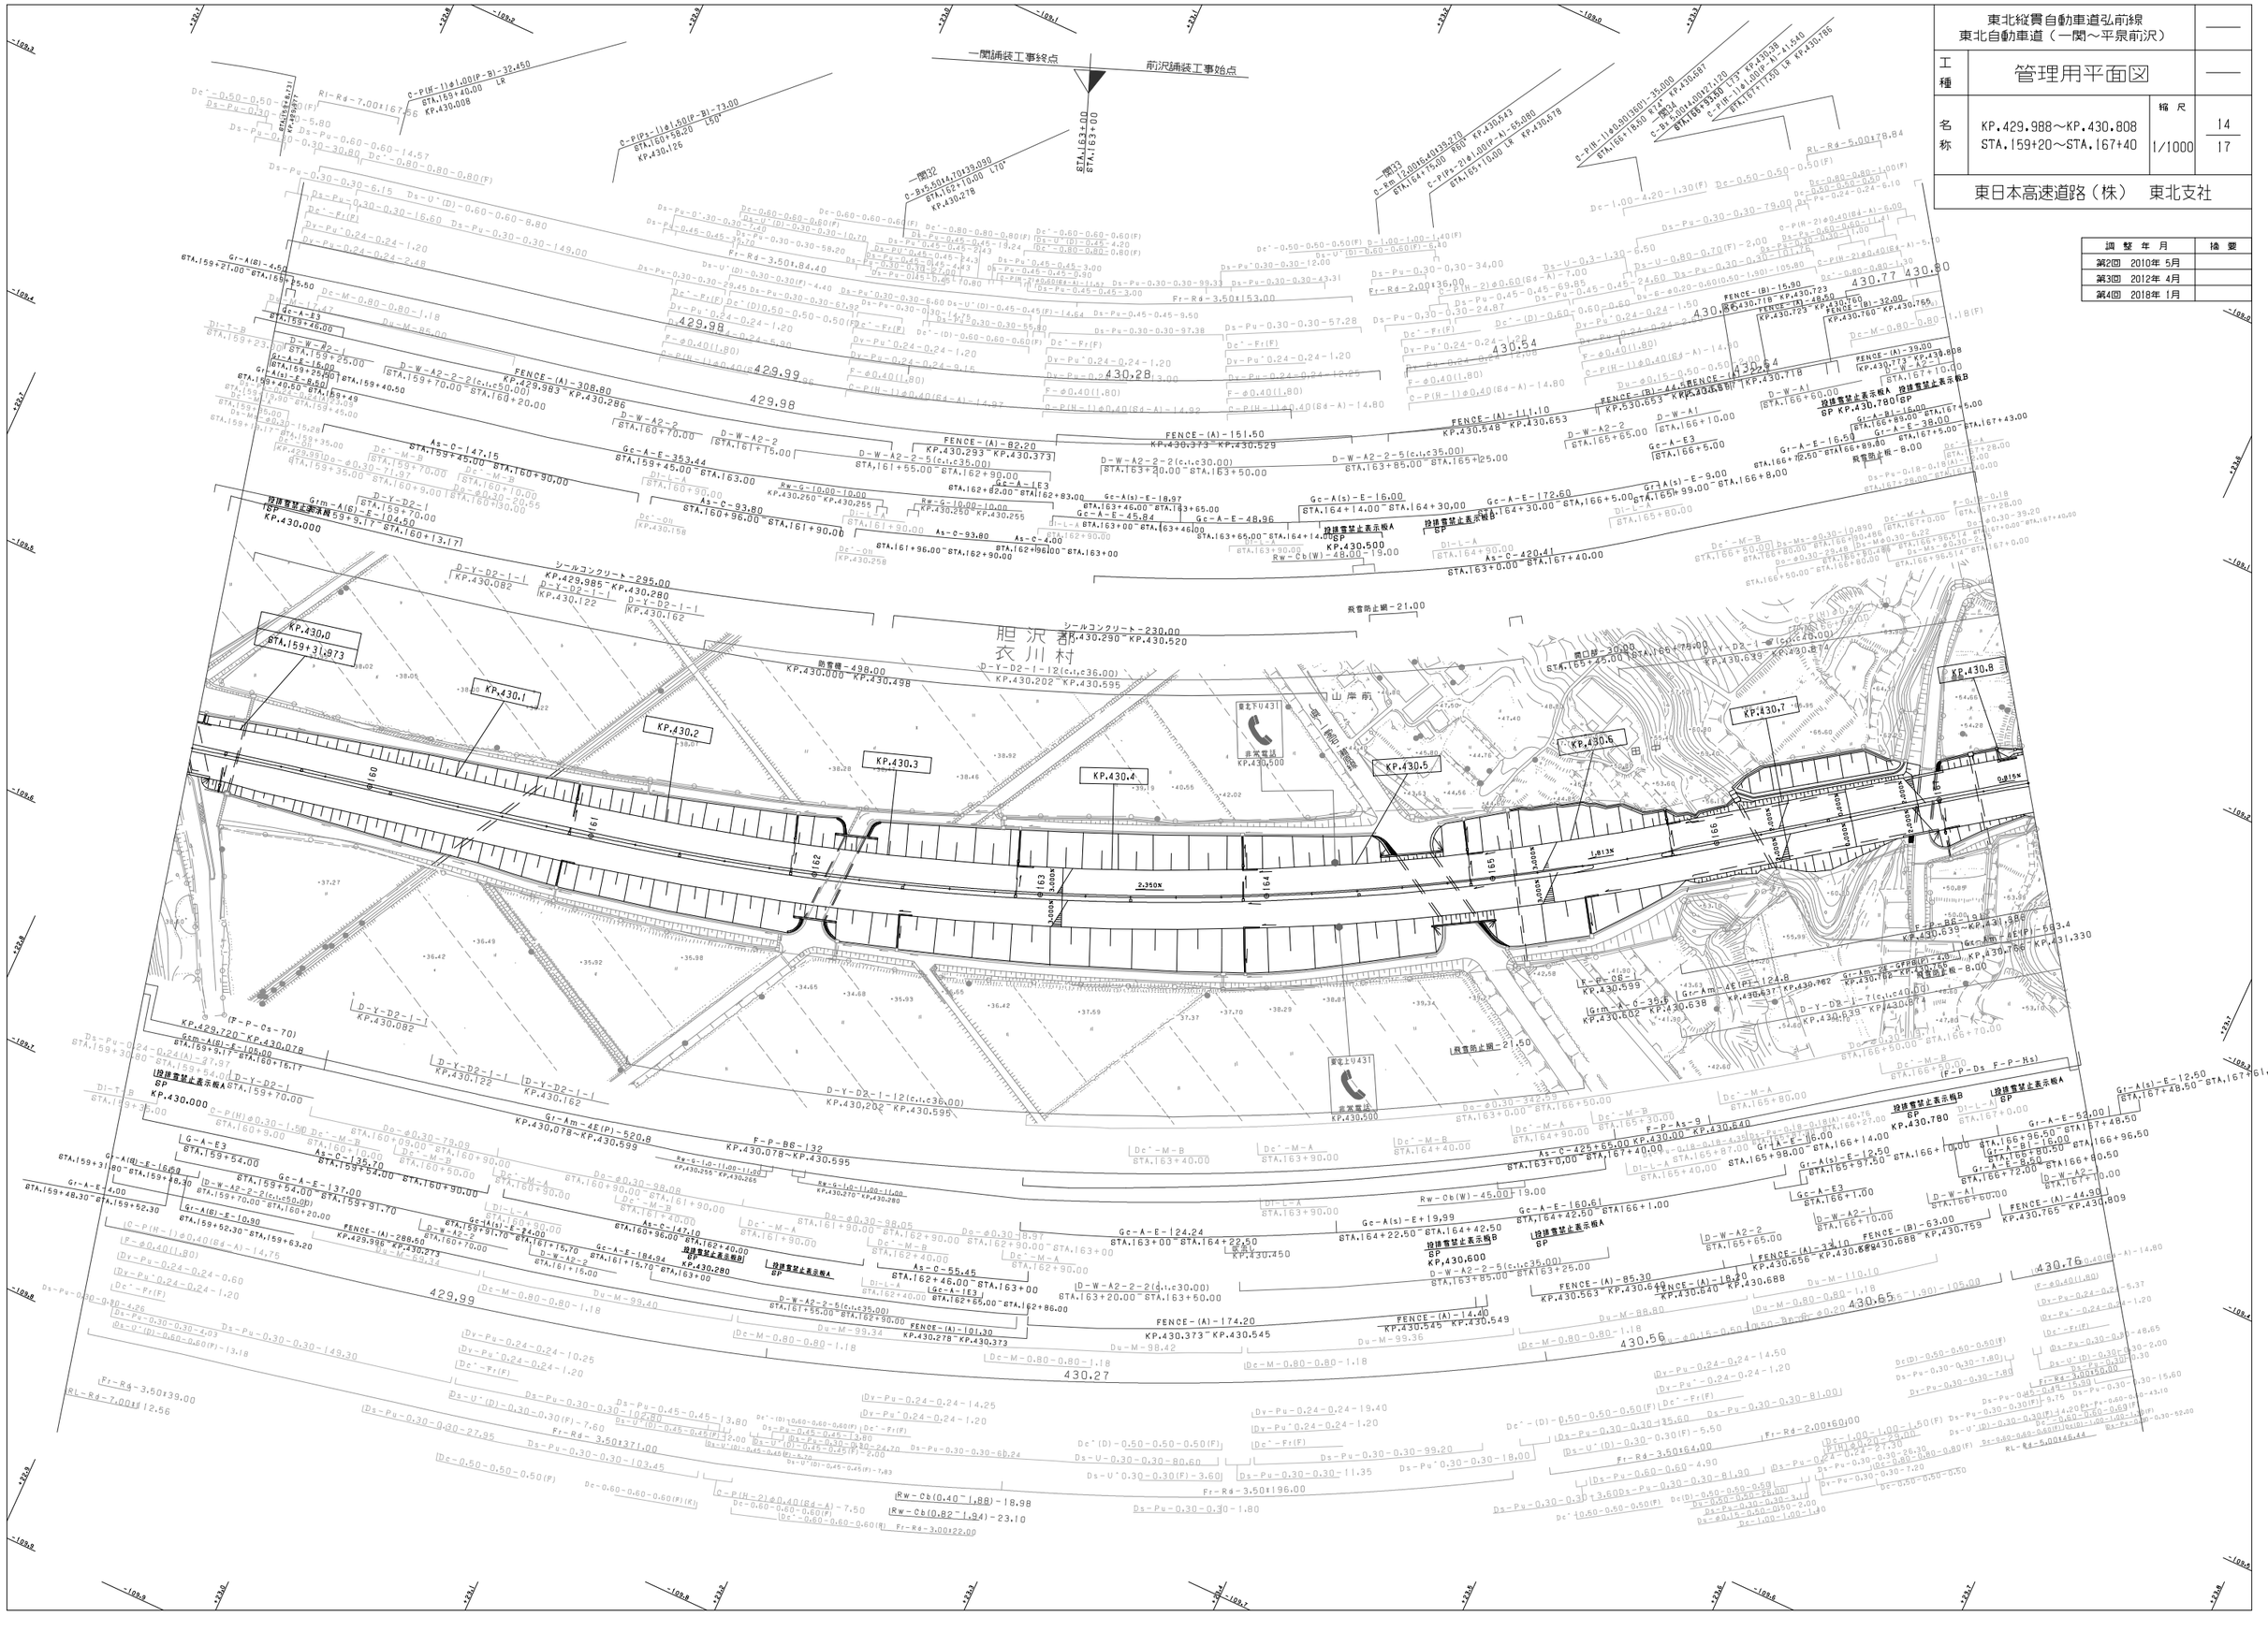
一関舗装工事終点
前沢舗装工事始点
STA.163+00
KP.430.000
KP.430.1
KP.430.2
KP.430.3
KP.430.4
KP.430.5
KP.430.6
KP.430.7
KP.430.8
STA.159+31.973
KP.430.276
KP.430.126
KP.430.078
KP.430.082
KP.430.122
KP.430.162
KP.430.202
KP.430.520
KP.430.595
KP.430.373
KP.430.293
KP.430.548
KP.430.653
KP.430.718
KP.430.723
KP.430.760
KP.430.808
KP.430.780
KP.430.600
KP.430.500
KP.430.450
KP.430.278
KP.430.280
KP.430.255
KP.430.250
KP.430.599
KP.430.602
KP.430.637
KP.430.638
KP.430.639
KP.430.674
KP.430.699
KP.430.702
KP.430.786
KP.431.330
KP.430.539
KP.431.380
KP.430.545
KP.430.549
KP.430.563
KP.430.640
KP.430.656
KP.430.688
KP.430.765
KP.430.809
KP.430.639
KP.430.674
KP.430.699
KP.430.702
KP.430.786
KP.431.330
KP.430.539
KP.431.380
KP.430.545
KP.430.549
KP.430.563
KP.430.640
KP.430.656
KP.430.688
KP.430.765
KP.430.809
KP.430.599
KP.430.602
KP.430.637
KP.430.638

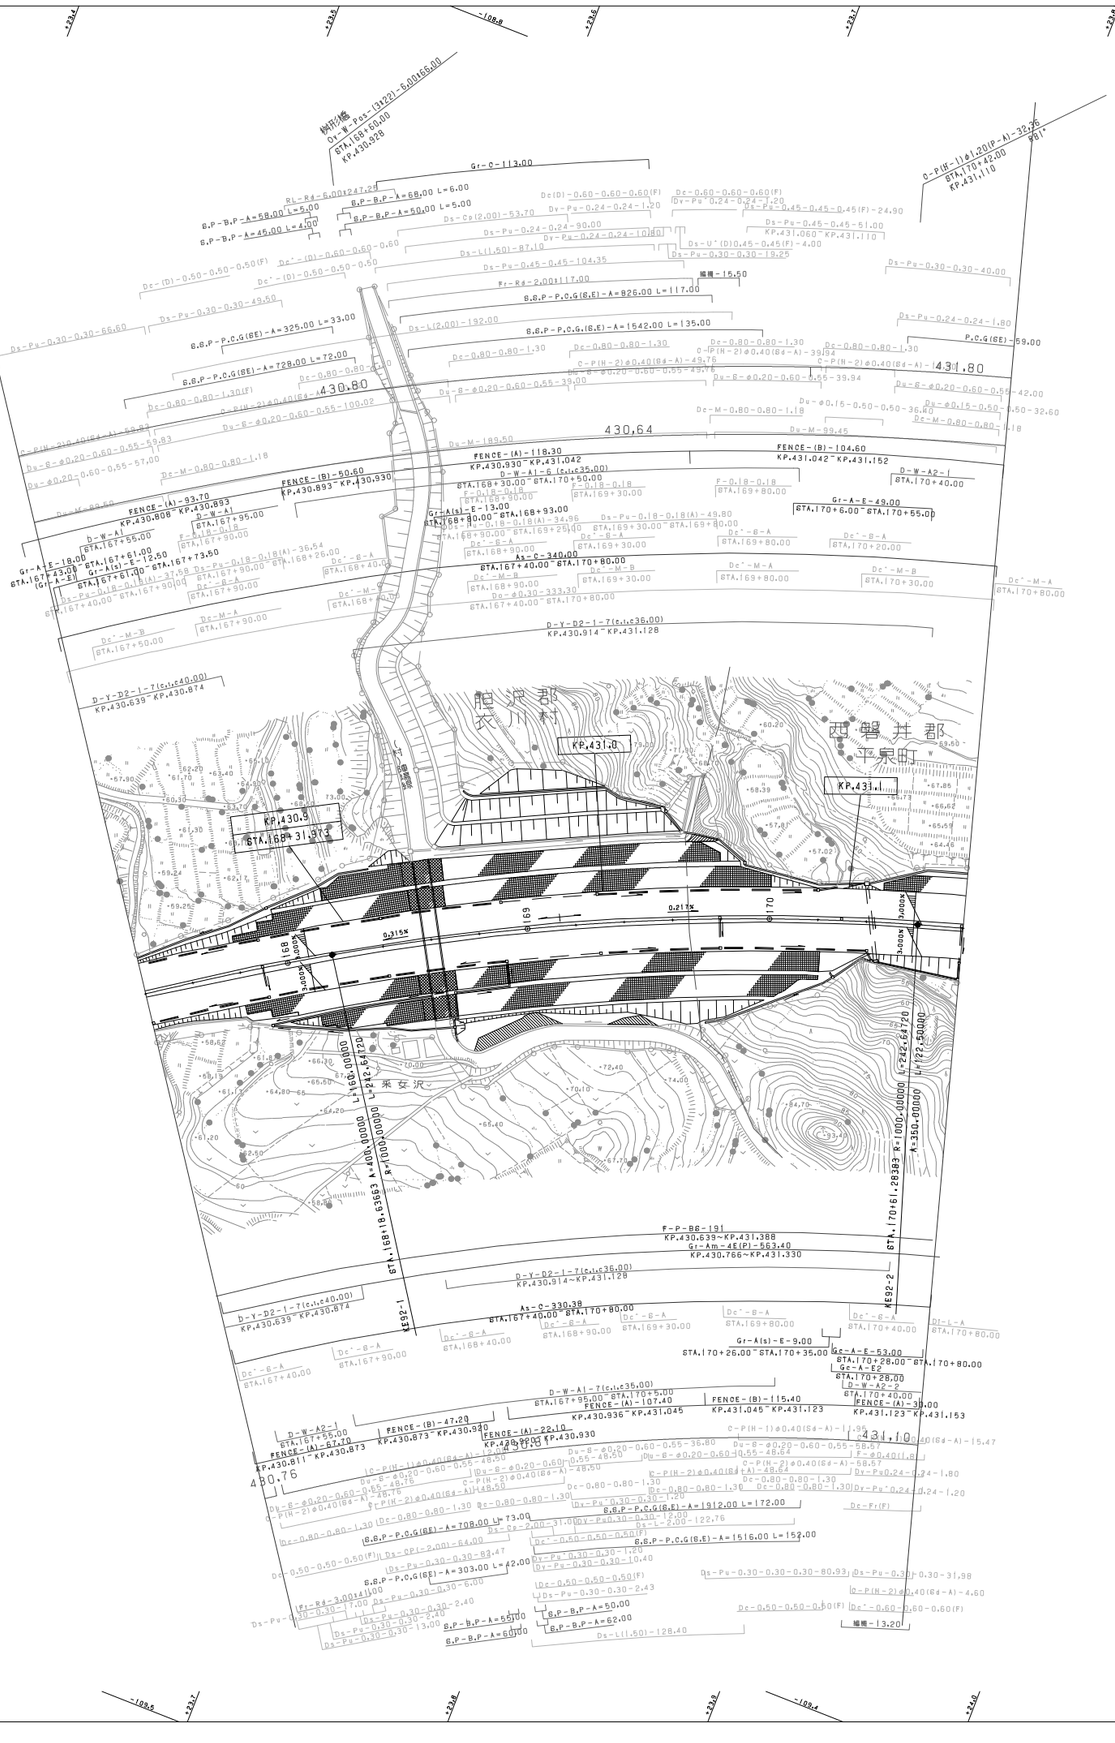
熊渡郡
六川村
西磐井郡
平泉町
来女沢
KP.431.0
KP.431.1
KP.430.9
STA.168+31.97
430.80
431.80
430.76
431.10
430,64
FENCE-(A)-118.30
KP.430.930~KP.431.042
FENCE-(B)-104.60
KP.431.042~KP.431.152
FENCE-(A)-93.70
KP.430.808~KP.430.893
FENCE-(B)-50.60
KP.430.893~KP.430.930
FENCE-(B)-47.29
KP.430.811~KP.430.873
FENCE-(A)-22.10
KP.430.873~KP.430.930
FENCE-(A)-107.40
KP.430.936~KP.431.045
FENCE-(B)-115.40
KP.431.045~KP.431.123
FENCE-(A)-30.00
KP.431.123~KP.431.153
D-Y-D2-1-7(c,ℓ≥40.00)
KP.430.639~KP.430.874
D-Y-D2-1-7(c,ℓ≥36.00)
KP.430.914~KP.431.128
D-W-A1-6(c,ℓ≥35.00)
KP.430.930~KP.431.042
D-W-A1-7(c,ℓ≥35.00)
KP.430.936~KP.431.045
F-P-B6-191
KP.430.639~KP.431.388
Gr-Am-E(P)-563.40
KP.430.766~KP.431.330
As-C-330.38
STA.167+40.00~STA.170+80.00
KE92-1
KE92-2
STA.168+18.63563 R=1000.00000 L=242.64720
STA.170+19.28383 R=1000.00000 L=242.64720
R=1165.00000
R=1000.00000
A=350.00000
L=122.50000
Gr-A(s)-E-13.00
Gr-A(s)-E-9.00
Gr-A-E-49.00
Gr-A-E-53.00
Gr-A-E-18.00
Gr-A(s)-E-12.50
Gr-A(s)-E-37.58
As-C-340.00
D-W-A1
D-W-A2-1
D-W-A2-2
D-W-A2-4
D-W-A2-5
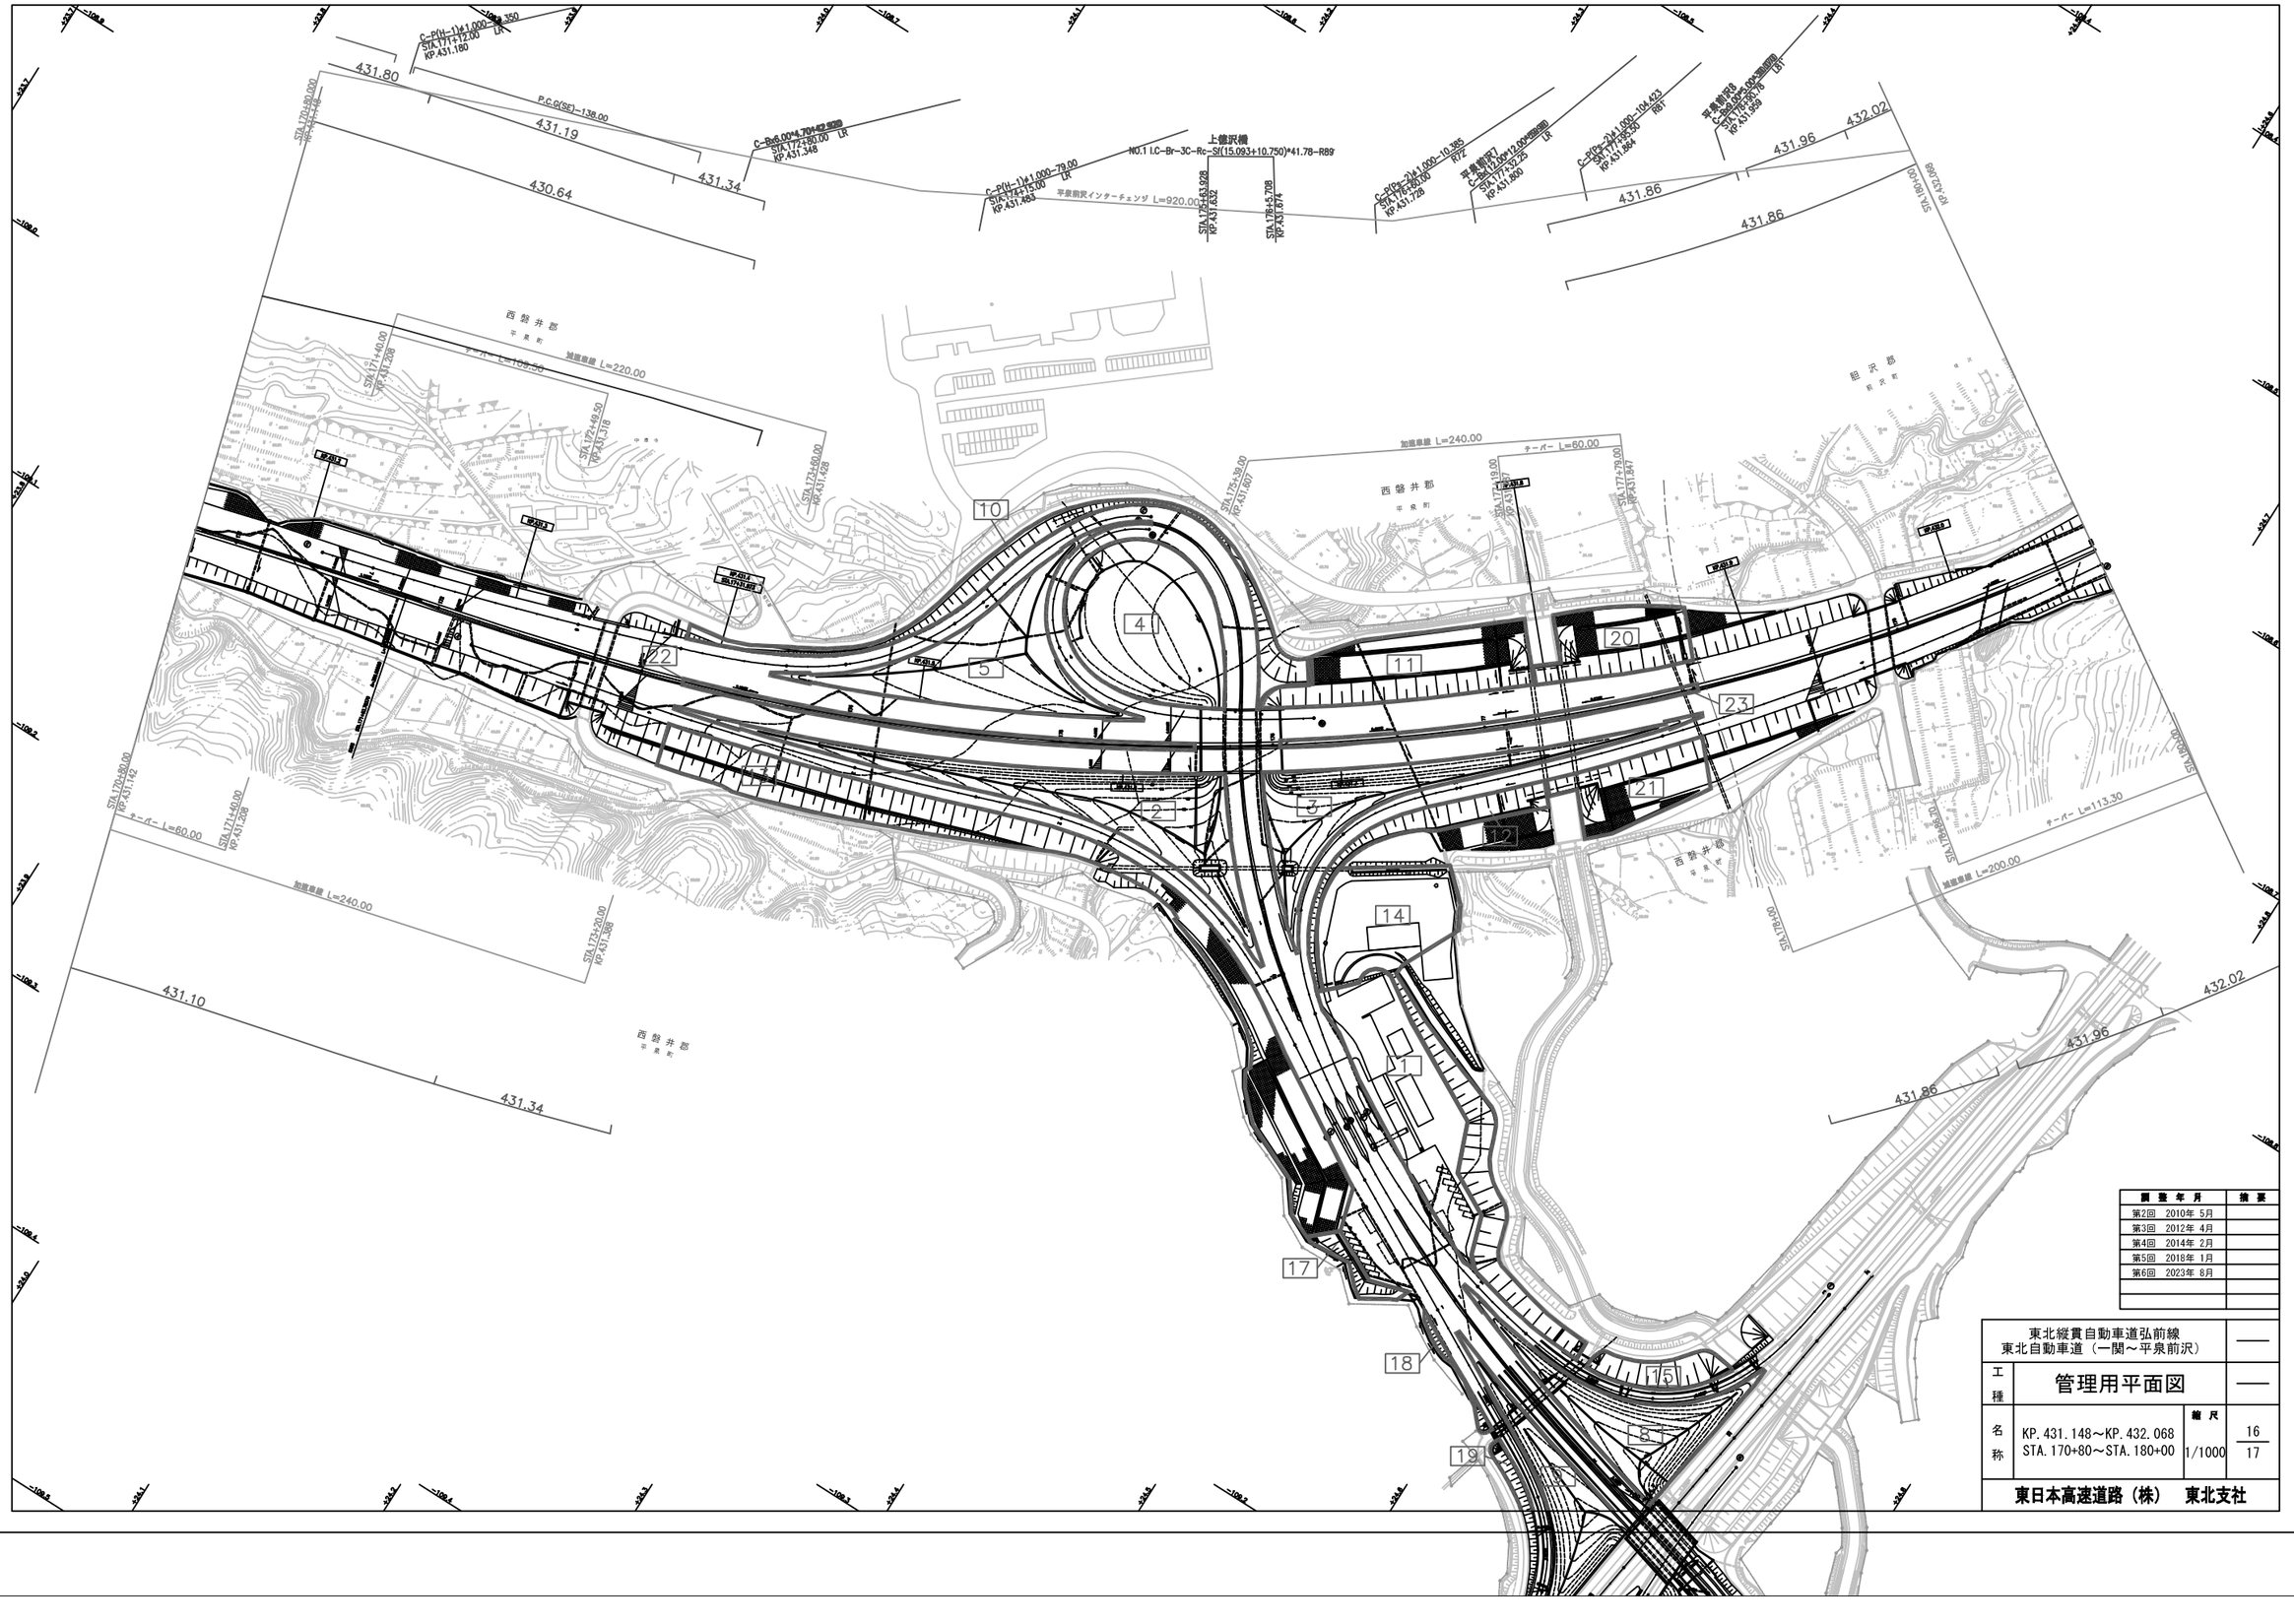

調整年月	摘要
第2回 2010年 5月	
第3回 2012年 4月	
第4回 2014年 2月	
第5回 2018年 1月	
第6回 2023年 8月	

東北縦貫自動車道弘前線 東北自動車道（一関～平泉前沢）			——
工種	管理用平面図		——
名称	KP. 431. 148～KP. 432. 068 STA. 170+80～STA. 180+00	縮尺 1/1000	16 17
東日本高速道路（株） 東北支社			

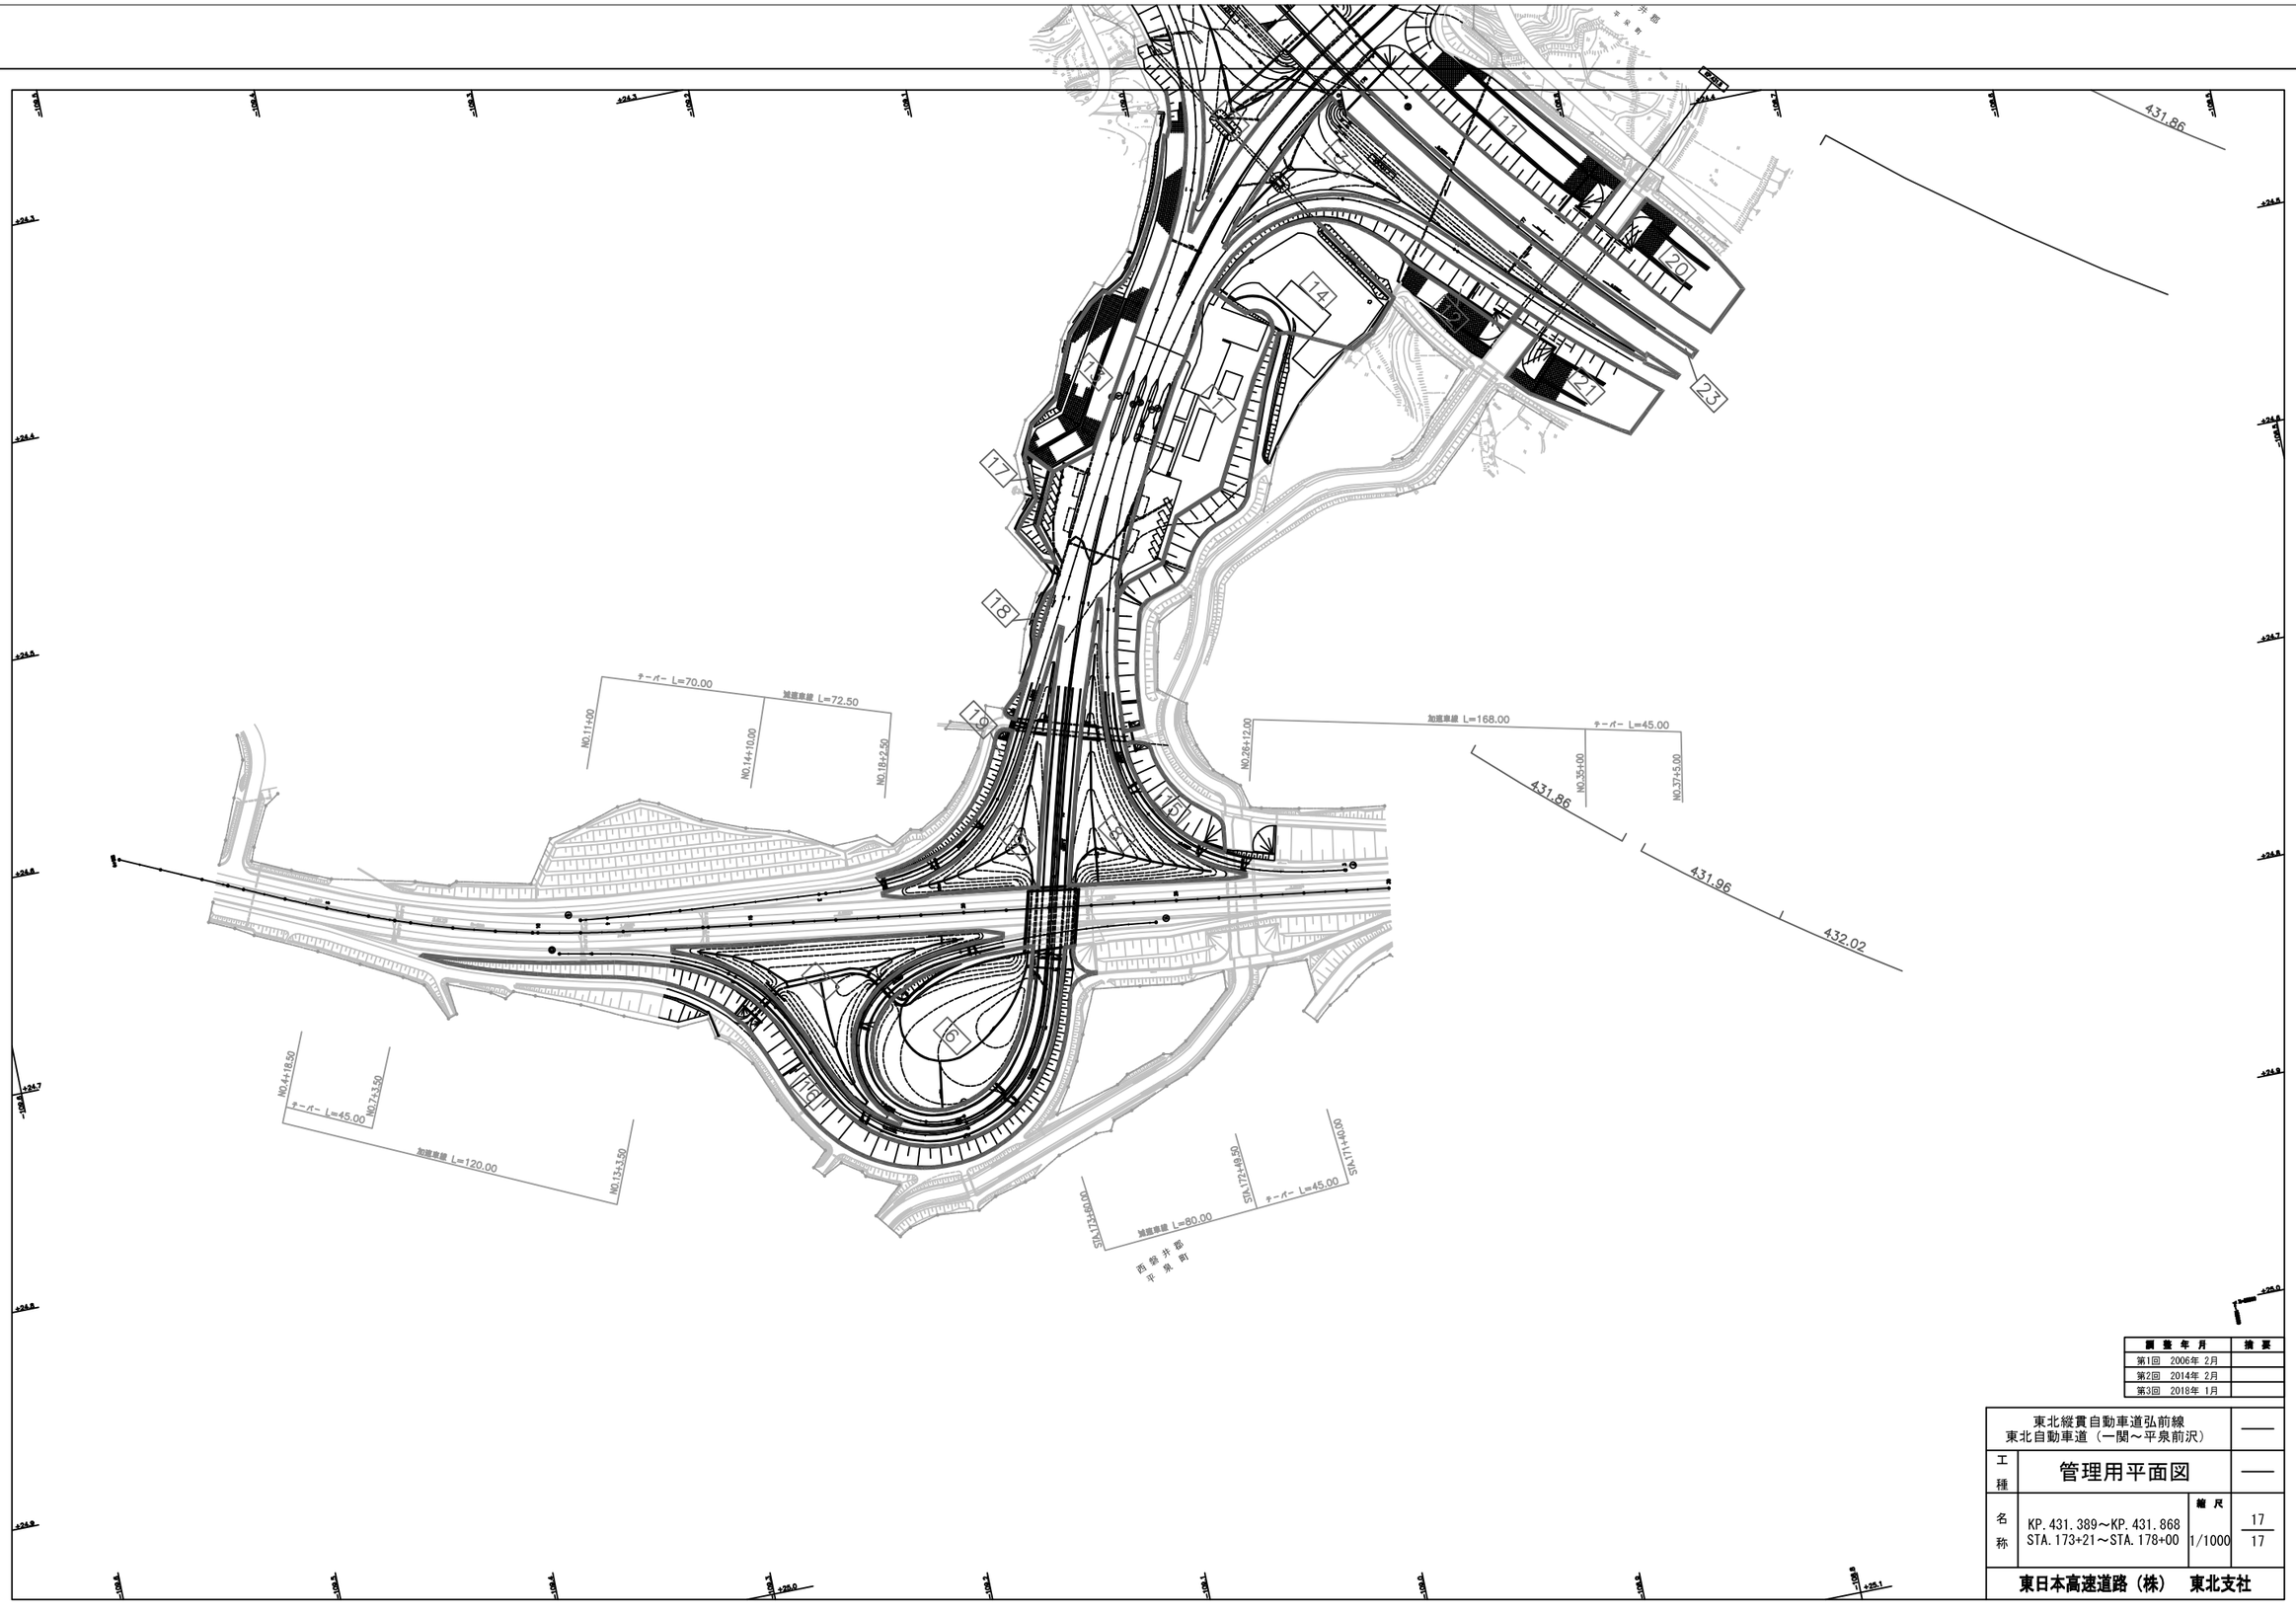

調整年月	摘要
第1回 2006年 2月	
第2回 2014年 2月	
第3回 2018年 1月	

東北縦貫自動車道弘前線 東北自動車道（一関～平泉前沢）			——
工種	管理用平面図		——
名称	KP.431.389～KP.431.868 STA.173+21～STA.178+00	縮尺 1/1000	17 17

東日本高速道路（株） 東北支社

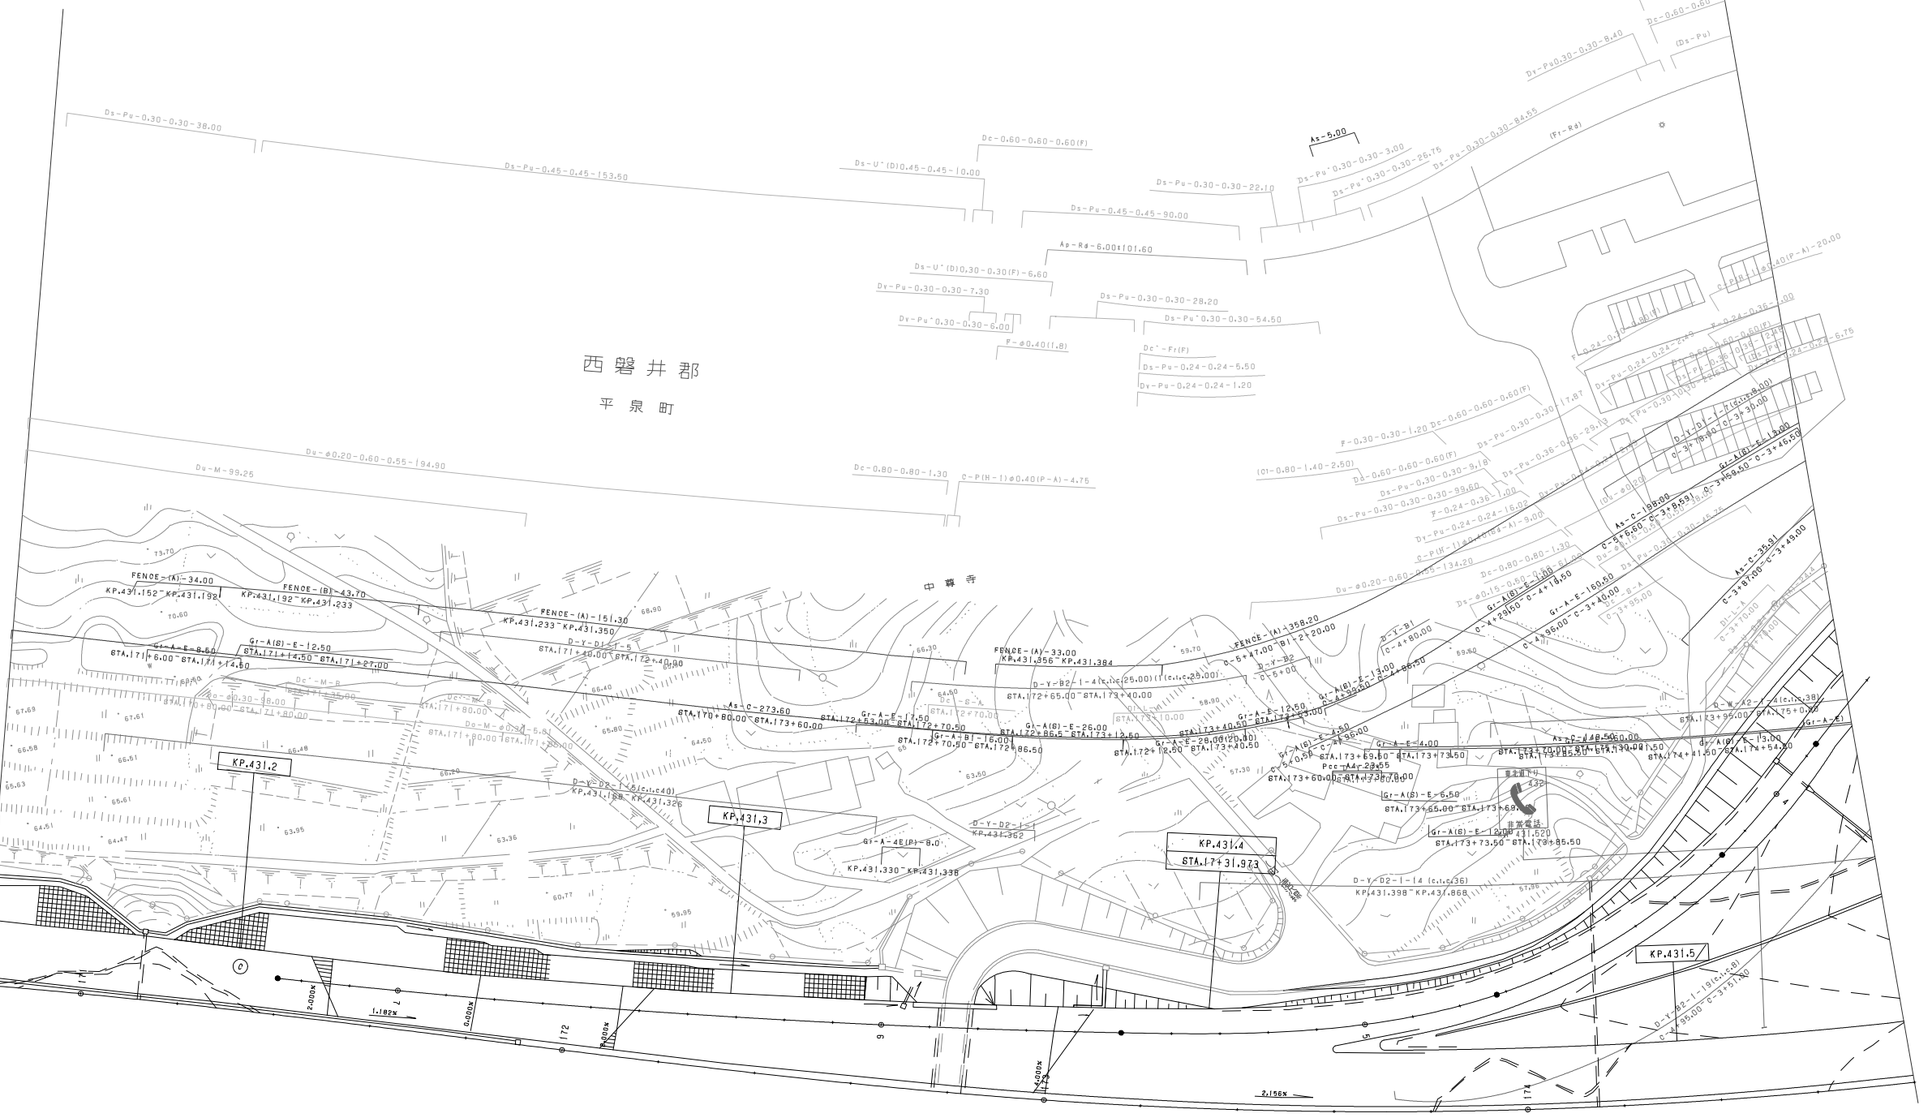
西磐井郡
平泉町
KP.431.2
KP.431.3
KP.431.4
STA.173+31.973
KP.431.5
中尊寺
FENCE-(A)-34.00
KP.431.152~KP.431.192
FENCE-(B)-43.70
KP.431.192~KP.431.233
FENCE-(A)-151.30
KP.431.233~KP.431.350
FENCE-(A)-33.00
KP.431.356~KP.431.384
FENCE-(A)-135.80
KP.431.384~KP.431.398
Ds-Pu-0.30-0.30-38.00
Ds-Pu-0.45-0.45-153.50
Ds-U'(D)0.45-0.45-10.00
Dc-0.60-0.60-0.60(F)
Ds-Pu-0.45-0.45-90.00
Ds-U'(D)0.30-0.30(F)-6.60
Dy-Pu-0.30-0.30-7.30
Dy-Pu'0.30-0.30-6.00
Ds-Pu-0.30-0.30-28.20
Ds-Pu'0.30-0.30-54.50
Dc'-Fr(F)
Ds-Pu-0.24-0.24-5.50
Dy-Pu-0.24-0.24-1.20
Ds-Pu-0.30-0.30-22.10
Ds-Pu'0.30-0.30-3.00
Ds-Pu'0.30-0.30-26.75
Ds-Pu-0.30-0.30-84.55
Dy-Pu0.30-0.30-8.40
Ds-Pu-0.24-0.24-1.80
Ds-0.60-0.60-0.60(F)
(Ds-Pu)
(Fr-Rd)
Du-M-99.25
Du-ø0.20-0.60-0.55-194.90
Dc-0.80-0.80-1.30
C-P(H-1)ø0.40(P-A)-4.75
Dc-M-R
Dc-M-A
Dc-M-B
Dc-M-ø0.20-0.60-0.55
Gr-A-E-9.50
Gr-A(B)-E-12.50
Gr-A-E-17.50
Gr-A-B1-16.00
Gr-A4E(B)-8.0
Gr-A-E-28.00(20.00)
G1-A(B)-E-26.00
As-C-273.60
D-Y-D2-I-5 (c.t.c40)
D-Y-D1-I-5
D-Y-D2-I-4
D-Y-B2-I-4 (c.t.c25.00)
D-Y-B2
D-Y-B1
D-Y-D2-I-3
D-Y-D2-I-2
D-Y-D2-I-1
D-Y-D2-I-4 (c.t.c36)
D-Y-D2-I-3 (c.t.c36)
D-Y-D2-I-2 (c.t.c36)
D-Y-D2-I-1 (c.t.c36)
D-Y-D2-I-1 (c.t.c40)
Gr-A-E-12.50
Gr-A(B)-E-13.00
Gr-A(B)-E-6.50
Gr-A(B)-E-12.00
Gr-A-E-4.00
Gr-A-E-15.00
Gr-A-E-18.50
Gr-A-E-150.50
Gr-A-E-29.50
Gr-A-E-95.00
Gr-A-E-80.00
Gr-A-E-49.00
Gr-A-E-54.00
Gr-A-E-81.50
Gr-A-E-75.00
Gr-A-E-95.00
Gr-A-E-38.00
Gr-A(B)-E-15.00
Gr-W-A2-I-4 (c.t.c.38)
As-C-198.00
As-C-35.91
As-C-448.50
As-C-49.00
As-C-40.00
As-C-18.50
As-C-95.00
As-C-80.00
As-C-29.50
As-C-95.00
As-C-18.50
As-C-95.00
As-C-49.00
As-C-95.00
As-C-95.00
As-C-95

東北縦貫自動車道弘前線 東北自動車道（一関～平泉前沢）		——
工種	管理用平面図	——
名称	平泉前沢インターチェンジ KP.431.389～KP.431.868 STA.173+21～STA.178+00	縮尺 1/500 — 2/5
東日本高速道路（株）　東北支社		

調整年月	摘要
第2回　2010年 5月	
第3回　2012年 4月	
第4回　2018年 1月	
第5回　2020年 3月	

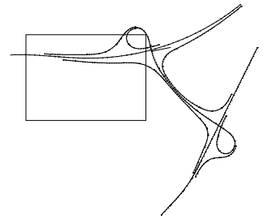

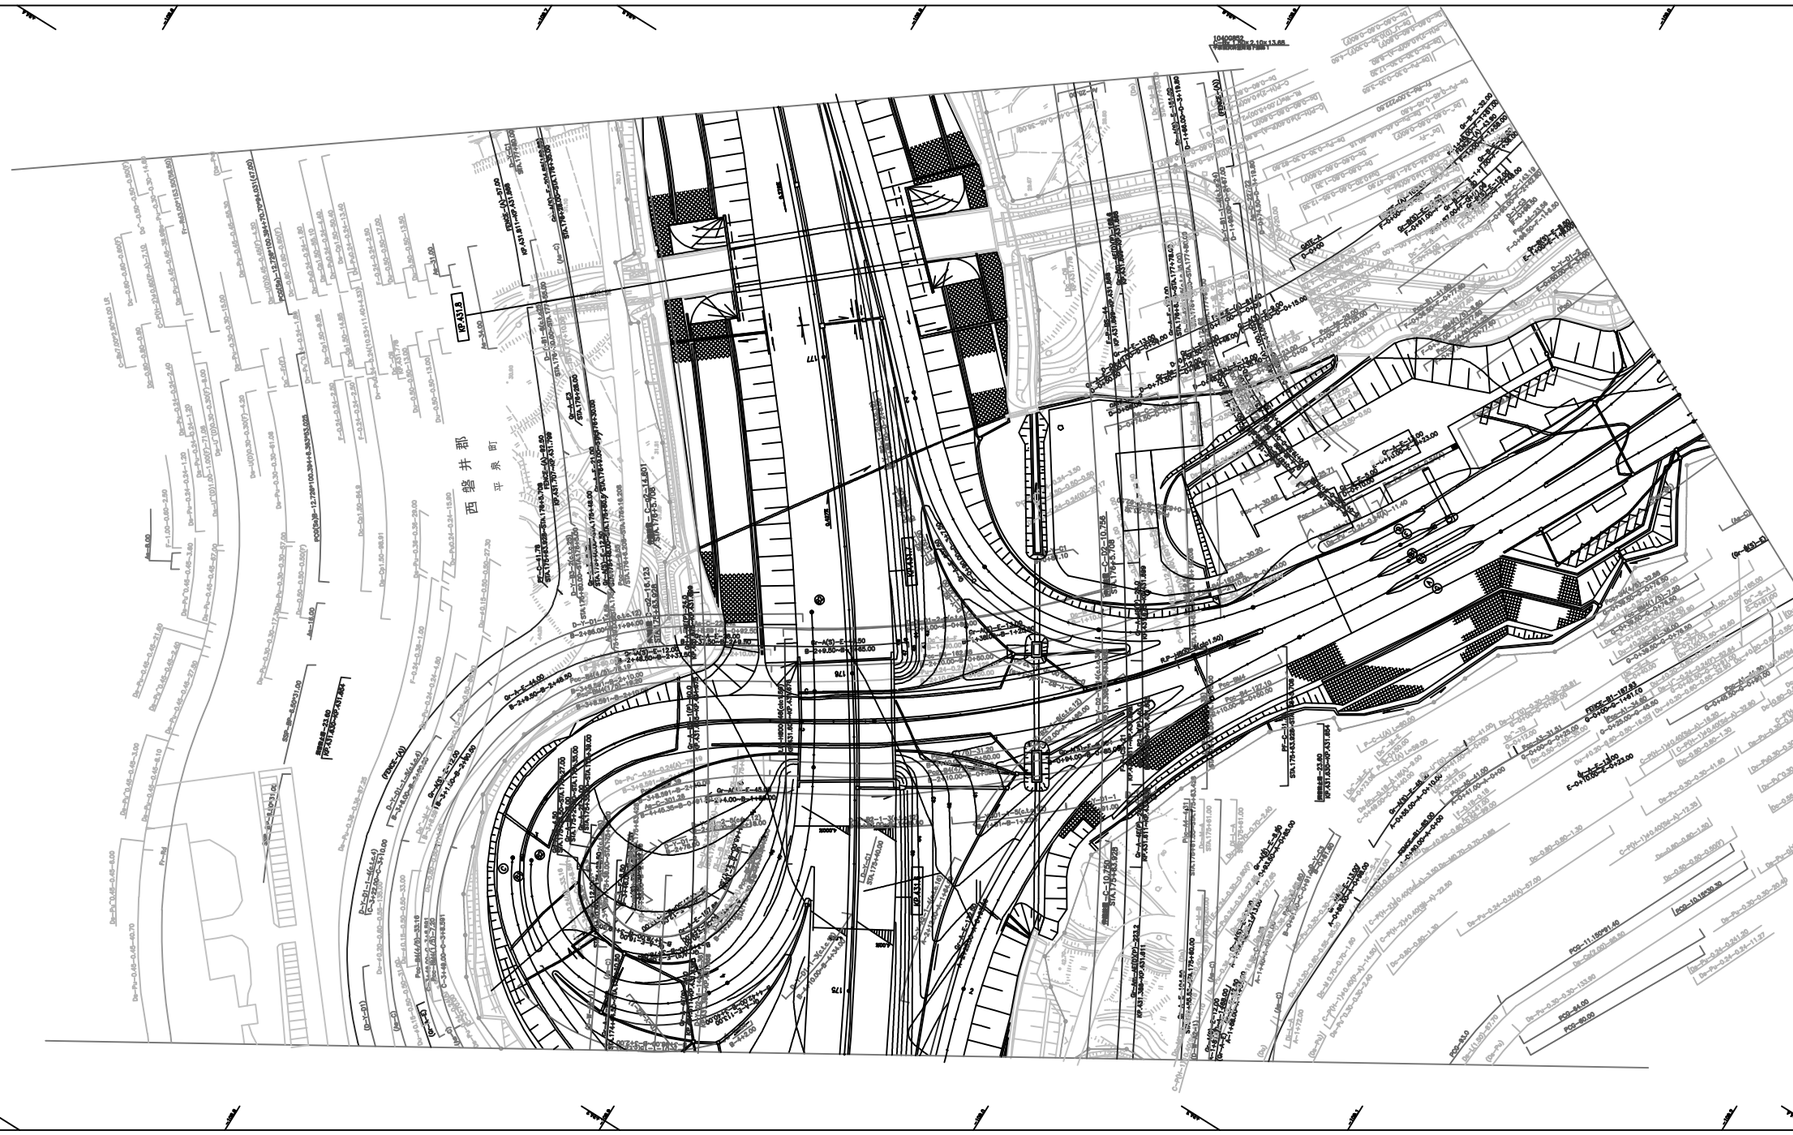

改訂年月	摘要
第2回 2010年 5月	
第3回 2012年 4月	
第4回 2014年 2月	
第5回 2016年 1月	
第6回 2020年 3月	

東北縦貫自動車道弘前線
東北自動車道（一関～平泉前沢）

工種：管理用平面図

名称：平泉前沢インターチェンジ
KP. 431.389～KP. 431.868
STA. 173+21～STA. 178+00

縮尺：1/500

3/5

東日本高速道路（株）　東北支社

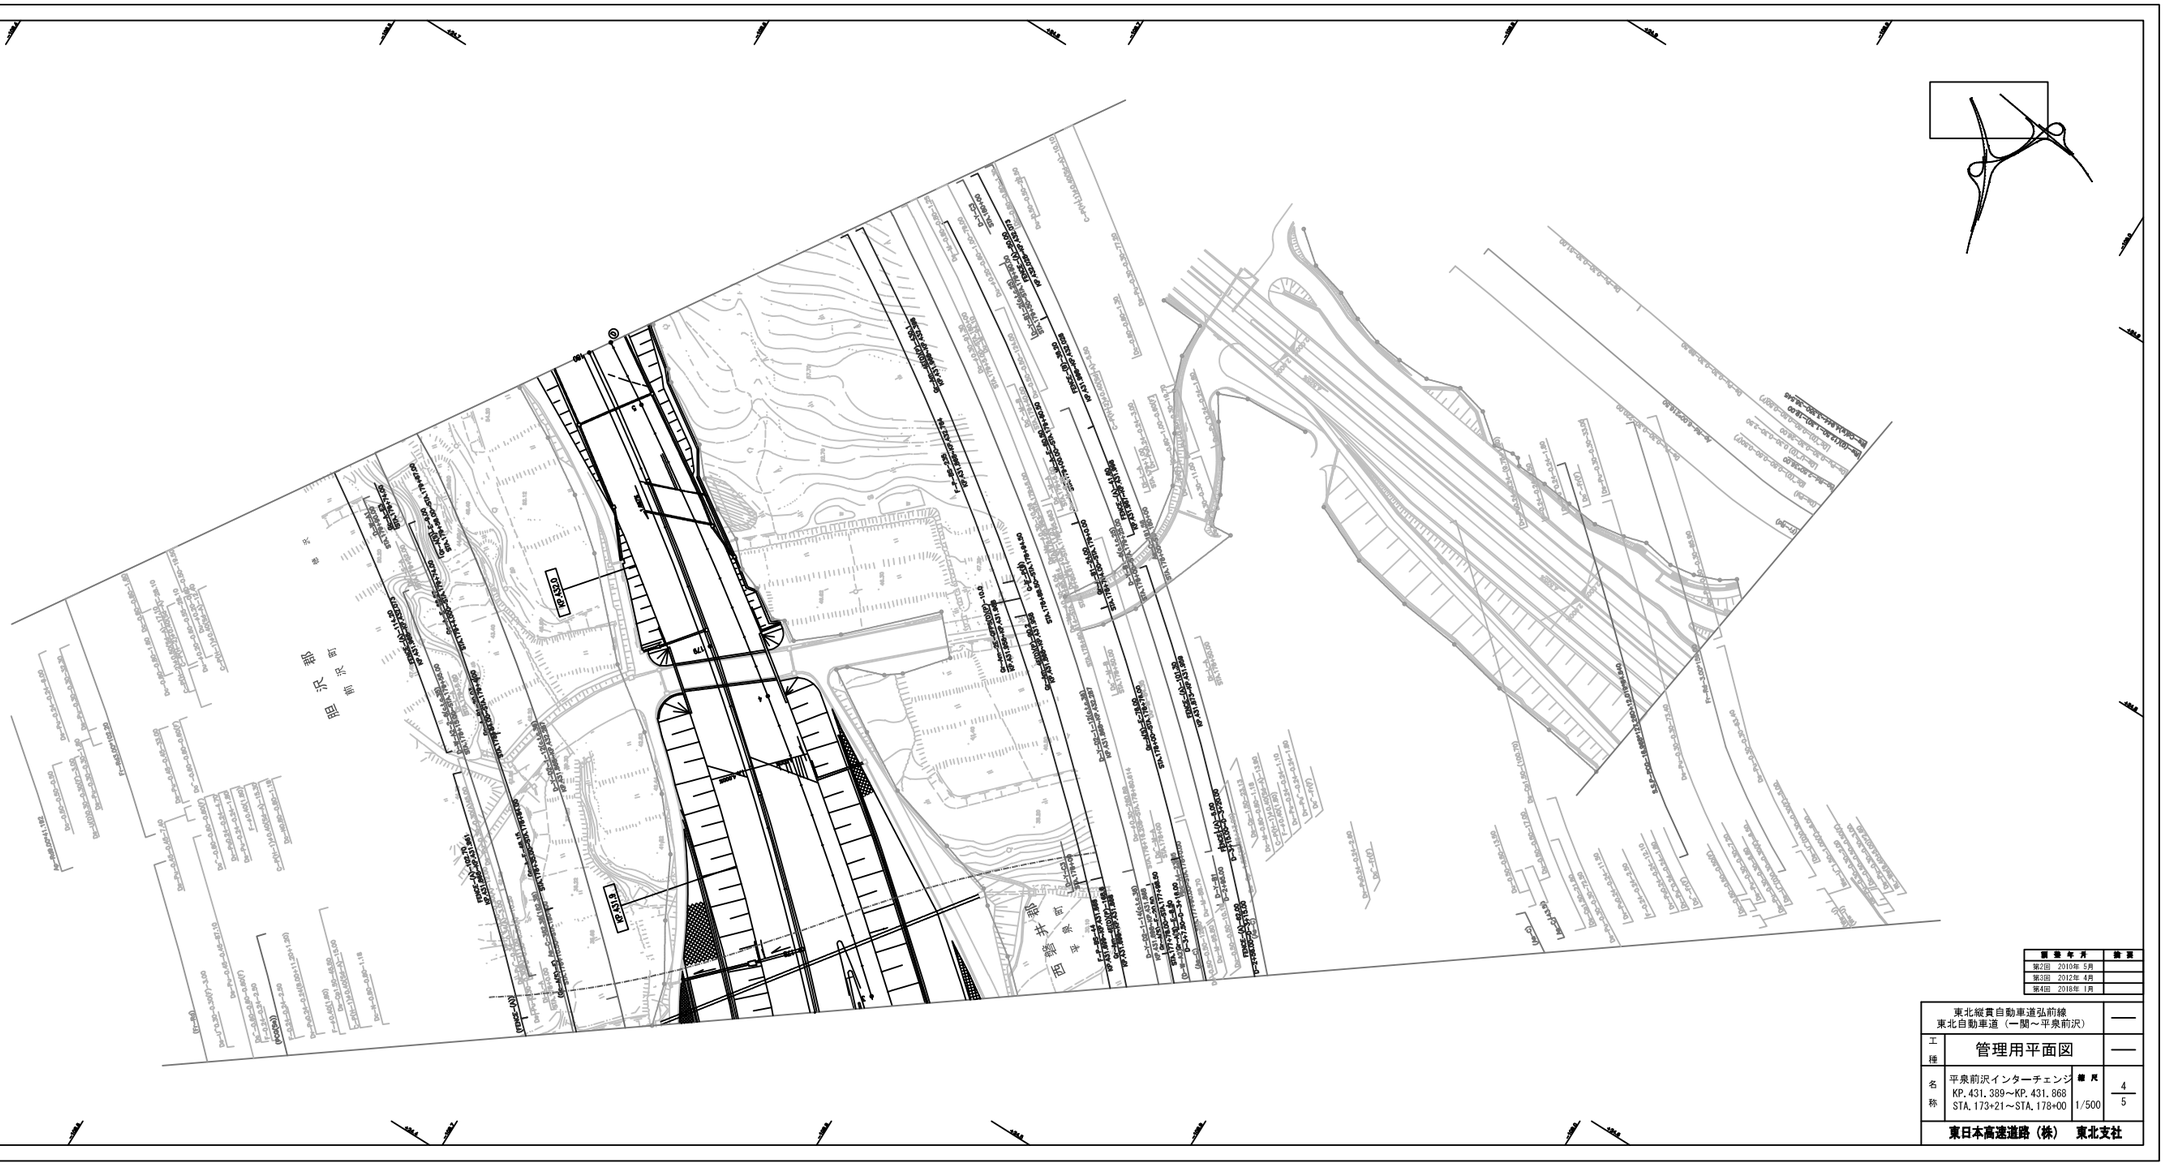

調査年月	備考
第2回　2010年 5月	
第3回　2012年 4月	
第4回　2018年 1月	

東北縦貫自動車道弘前線 東北自動車道（一関～平泉前沢）		——
工種	管理用平面図	——
名称	平泉前沢インターチェンジ KP. 431. 389～KP. 431. 868 STA. 173+21～STA. 178+00	縮尺 1/500
		4/5

東日本高速道路（株）　東北支社

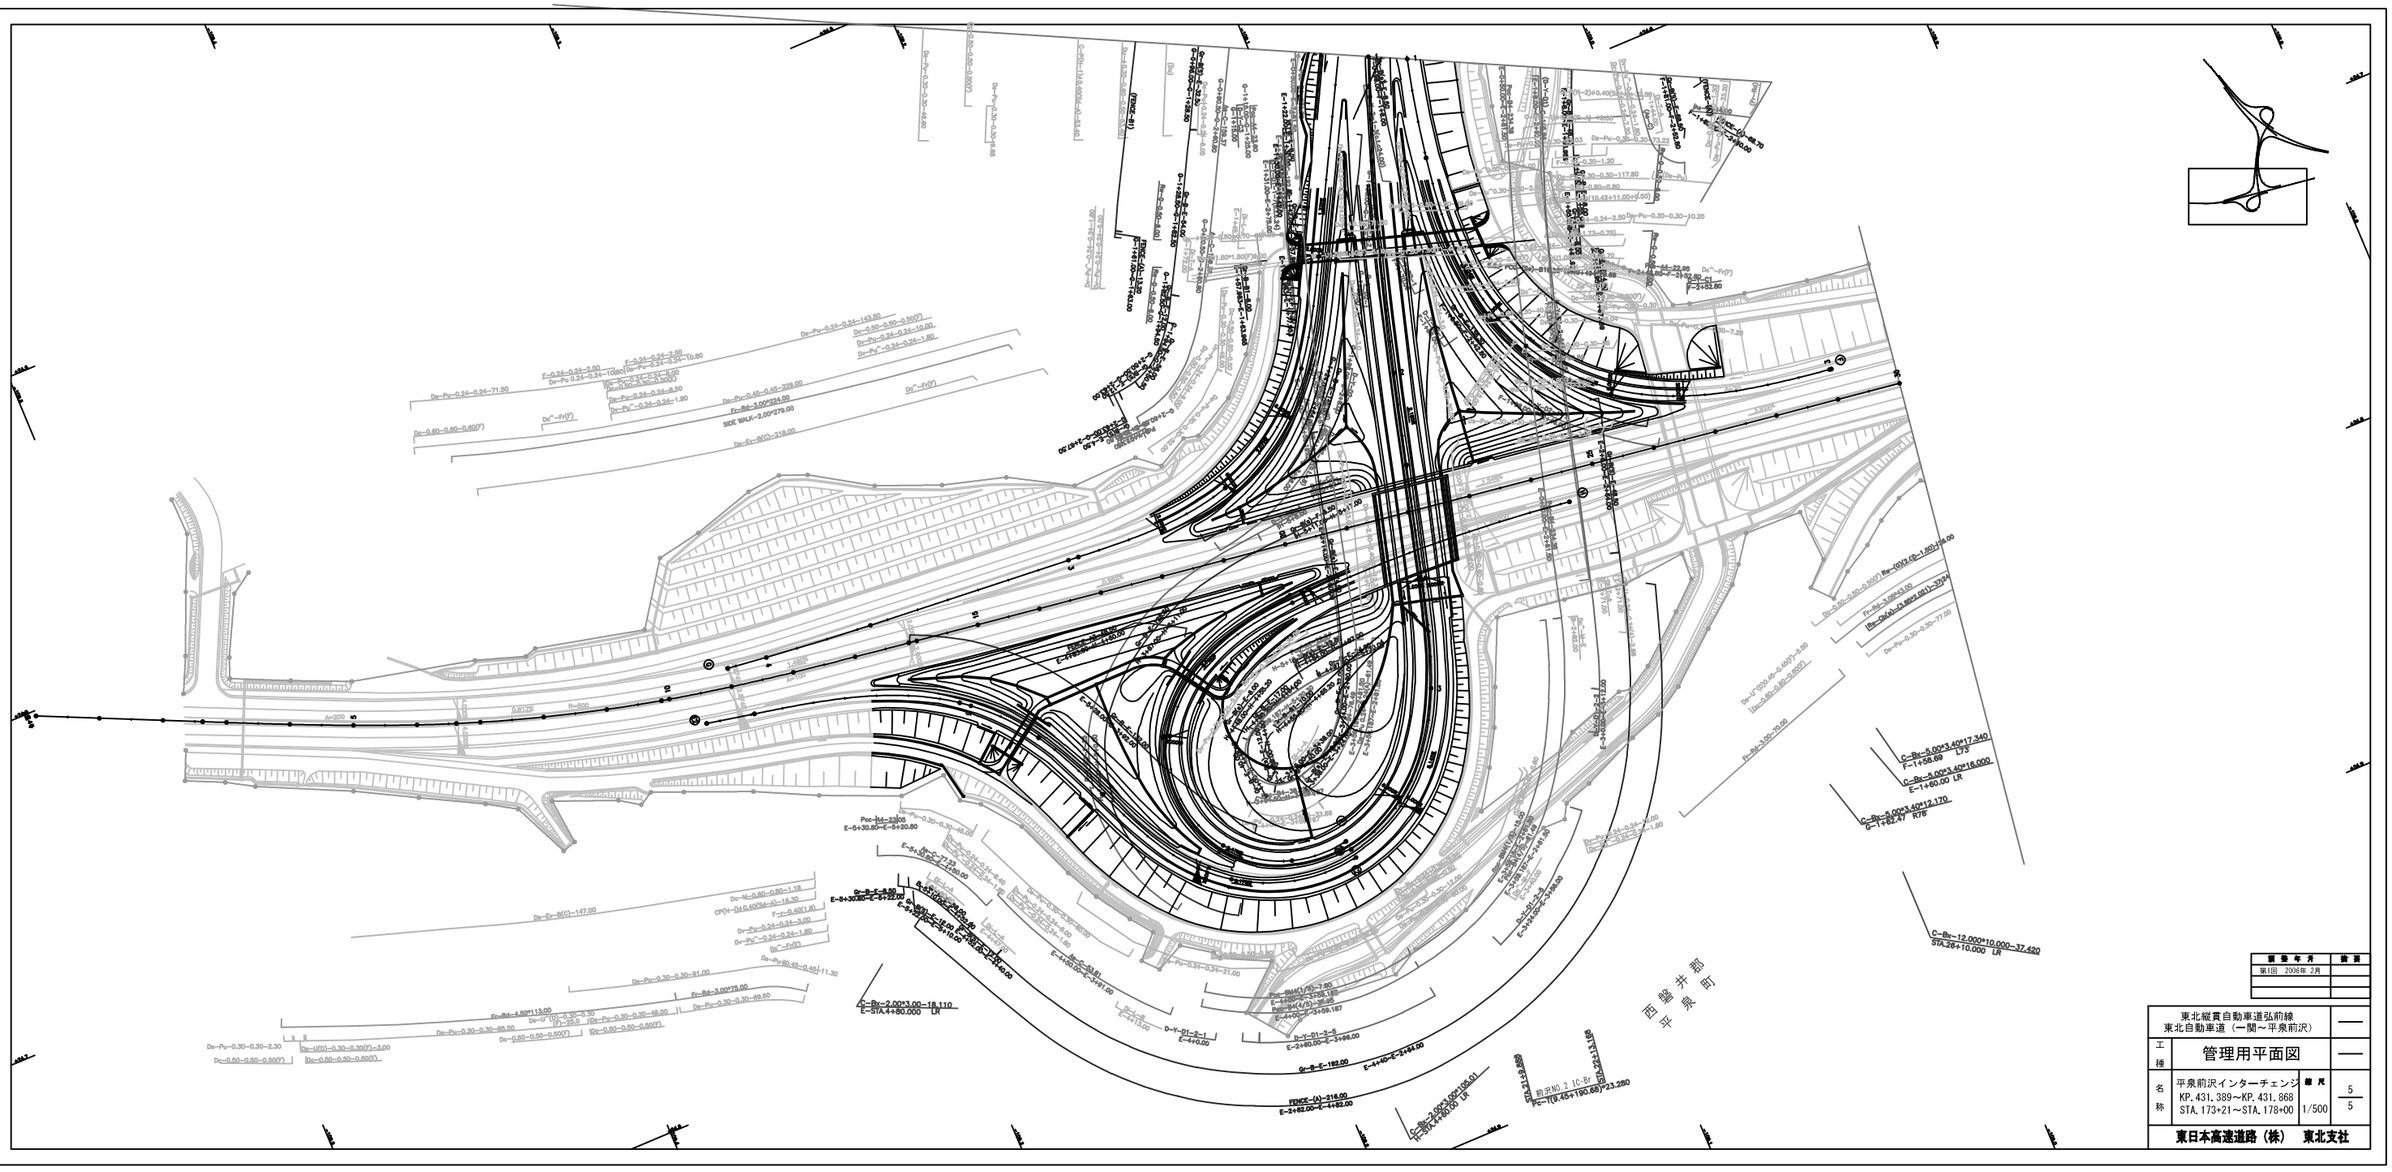

図面年月	摘要
第1回 2006年 2月	

東北縦貫自動車道弘前線 東北自動車道（一関～平泉前沢）			—
工種	管理用平面図		—
名称	平泉前沢インターチェンジ KP. 431. 389～KP. 431. 868 STA. 173+21～STA. 178+00	縮尺 1/500	5 5
東日本高速道路（株） 東北支社			

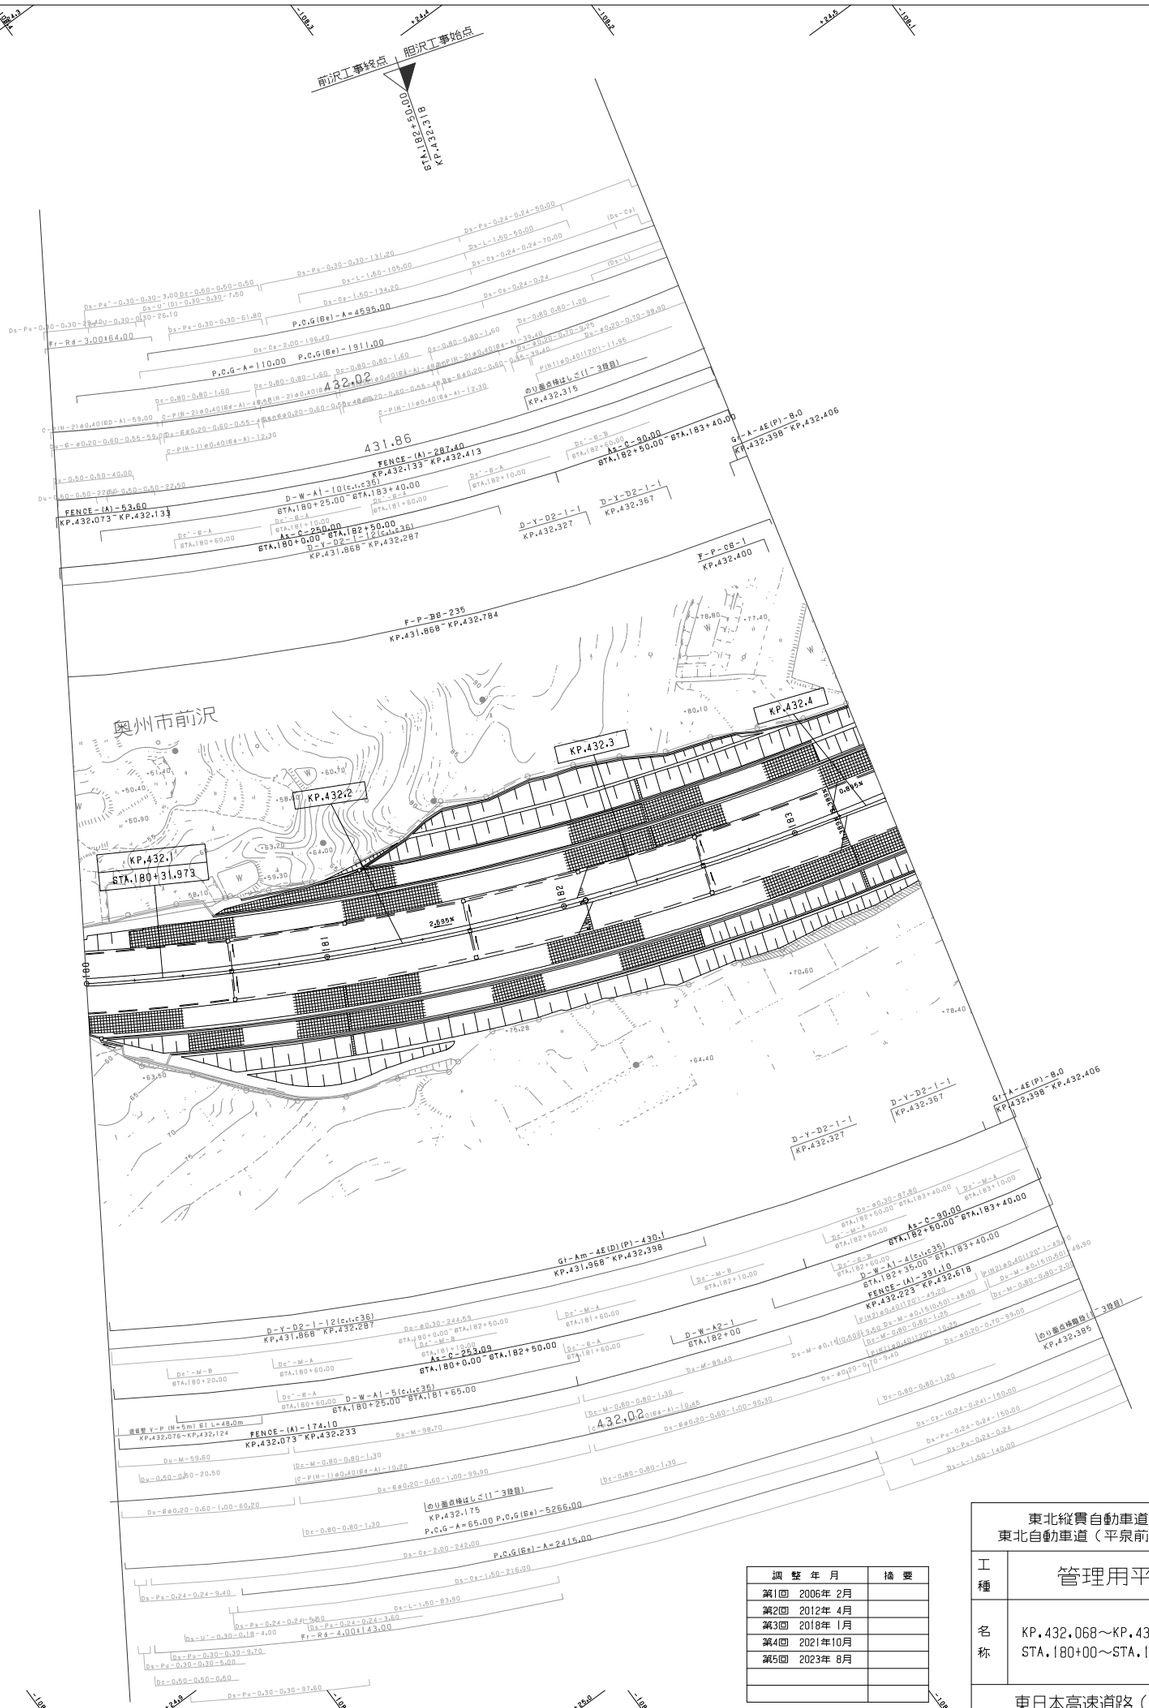

調整年月	摘要
第1回 2006年 2月	
第2回 2012年 4月	
第3回 2018年 1月	
第4回 2021年10月	
第5回 2023年 8月	

東北縦貫自動車道弘前線
東北自動車道（平泉前沢～水沢）

工種：管理用平面図

名称：KP.432.068～KP.432.408
STA.180+00～STA.183+40

縮尺：1/1000

1
27

東日本高速道路（株） 東北支社

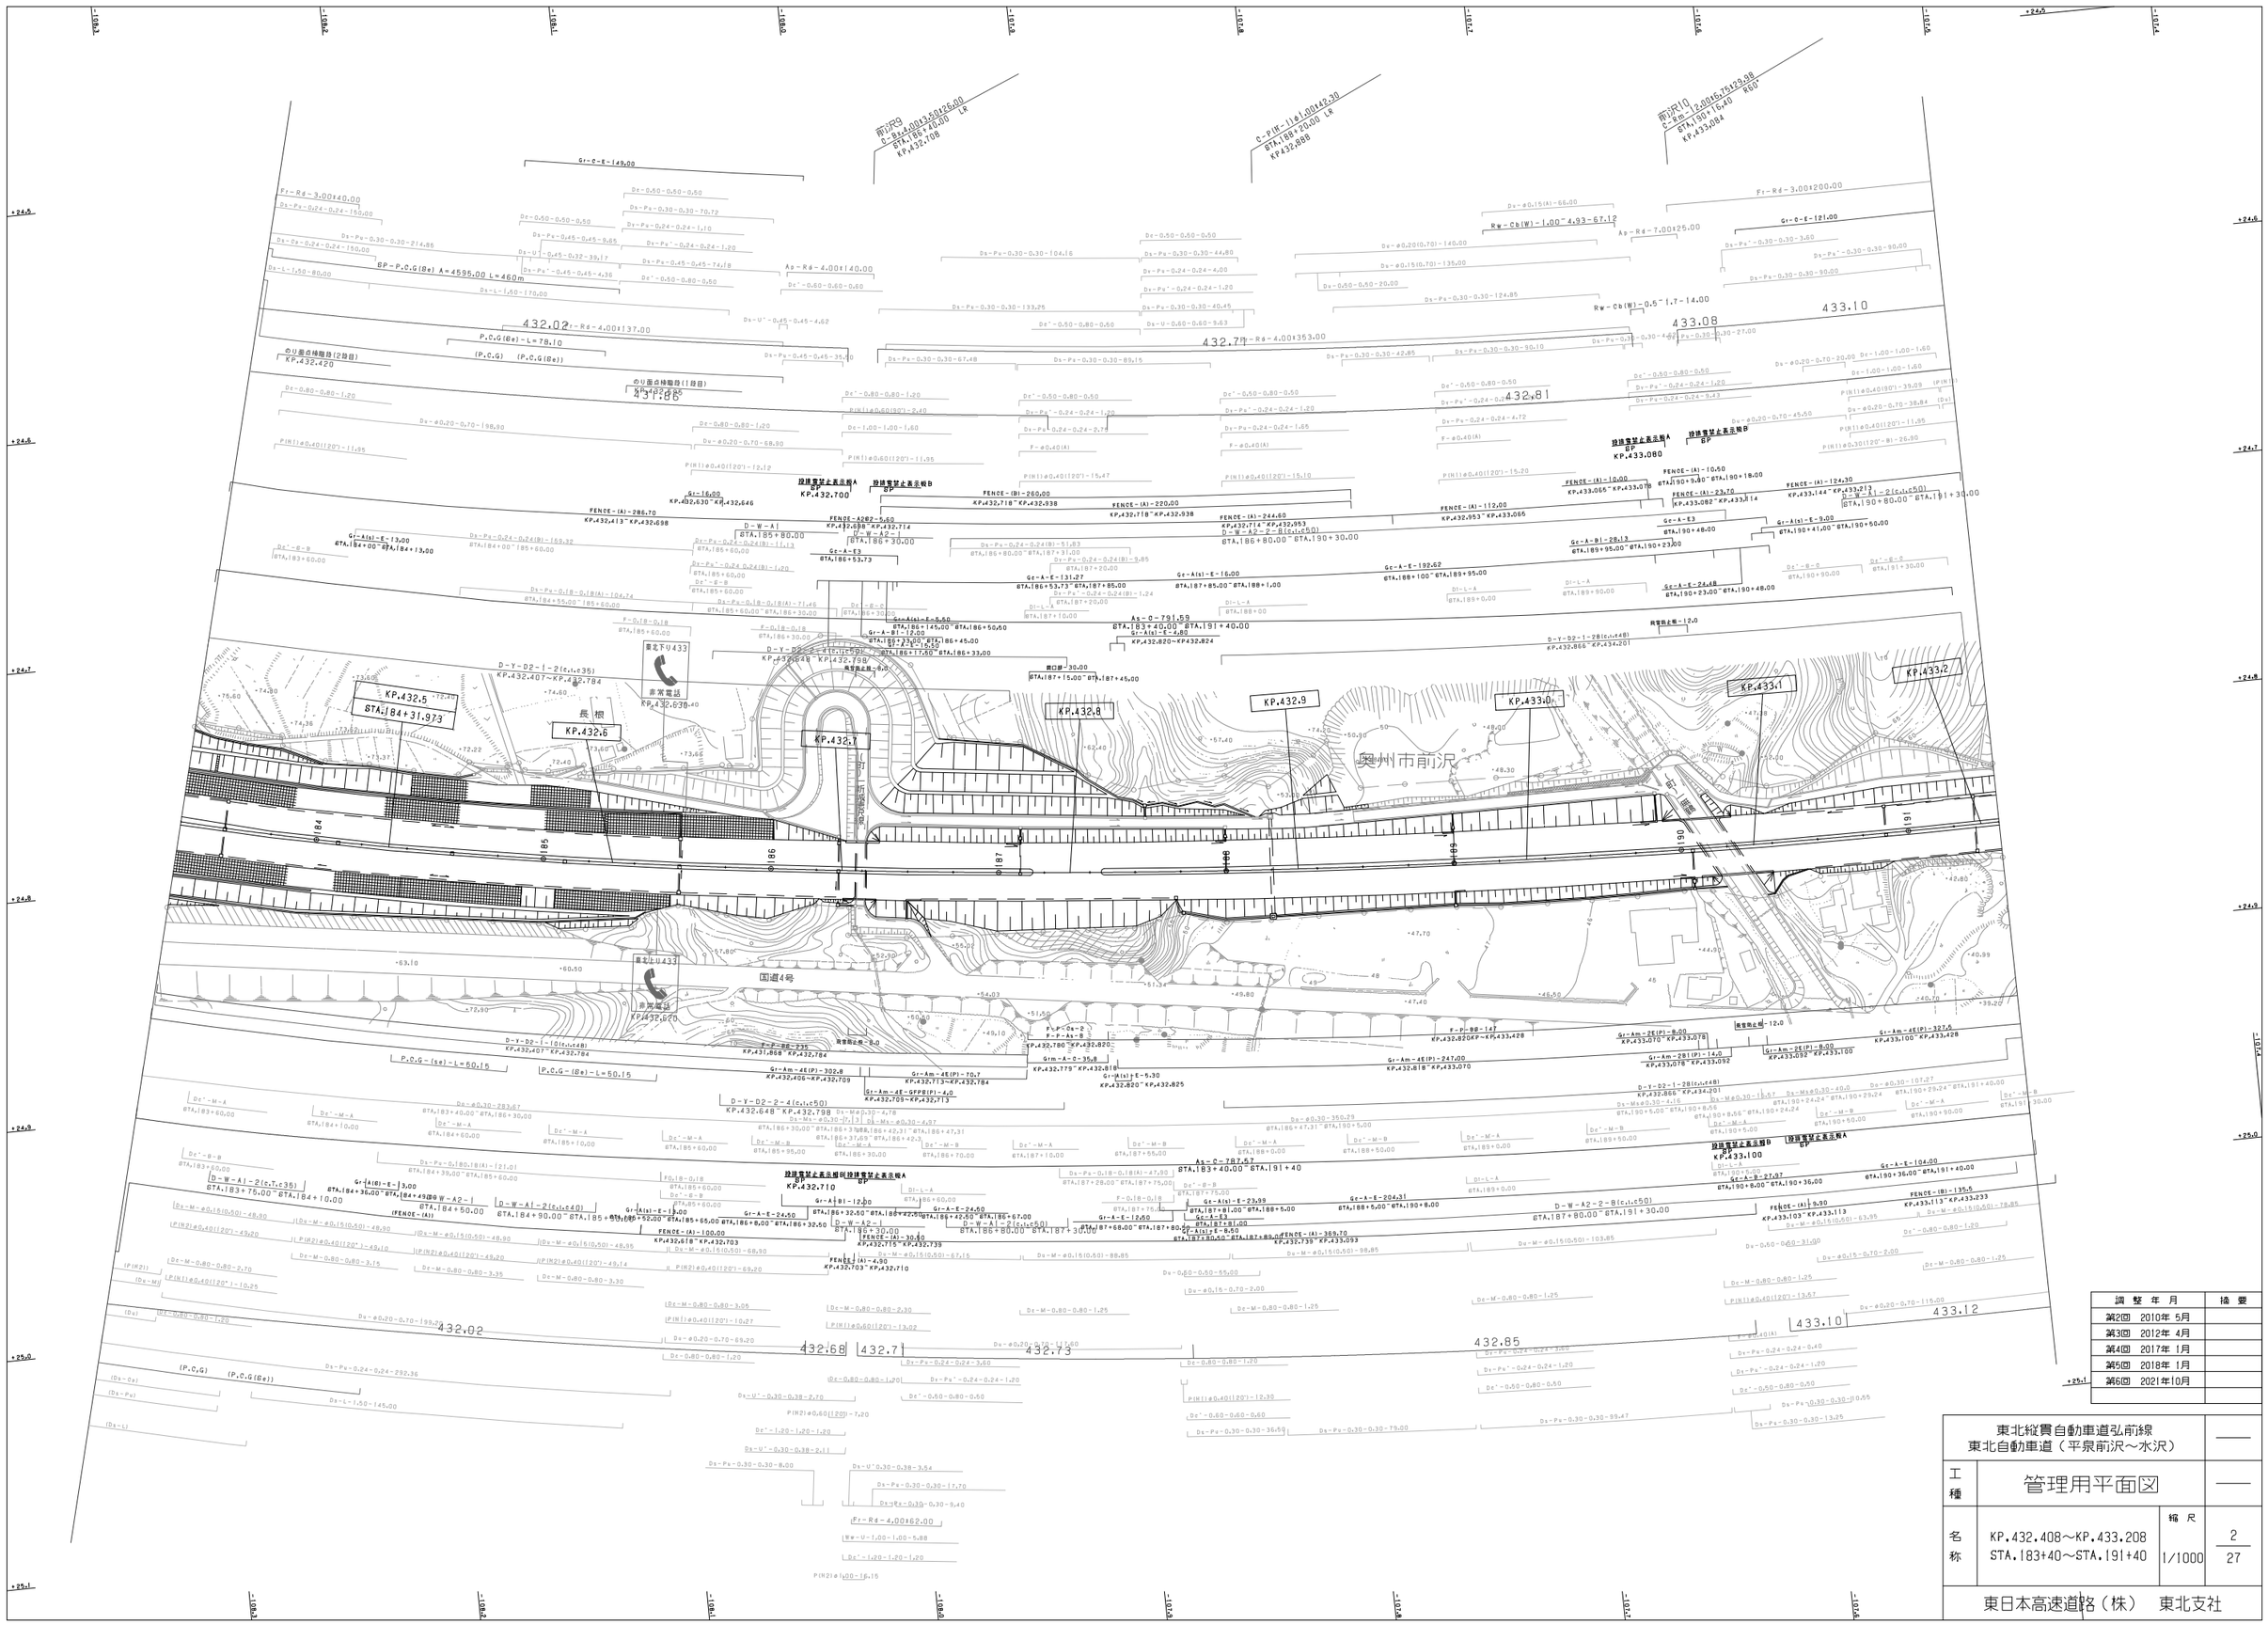

調整年月	摘要
第2回 2010年 5月	
第3回 2012年 4月	
第4回 2017年 1月	
第5回 2018年 1月	
第6回 2021年10月	

東北縦貫自動車道弘前線
東北自動車道（平泉前沢～水沢）

工種：管理用平面図

名称：KP.432.408～KP.433.208
STA.183+40～STA.191+40

縮尺：1/1000

2
27

東日本高速道路（株） 東北支社

東北縦貫自動車道弘前線
東北自動車道（平泉前沢～水沢）

工種	管理用平面図		
名称	KP.433.208～KP.434.008 STA.191+40～STA.199+40	縮尺	1/1000
		3 / 27	

東日本高速道路（株）　東北支社

調整年月	摘要
第1回　2006年 2月	
第2回　2010年 5月	
第3回　2012年 4月	
第4回　2017年 1月	
第5回　2018年 1月	
第6回　2020年 3月	
第7回　2021年10月	

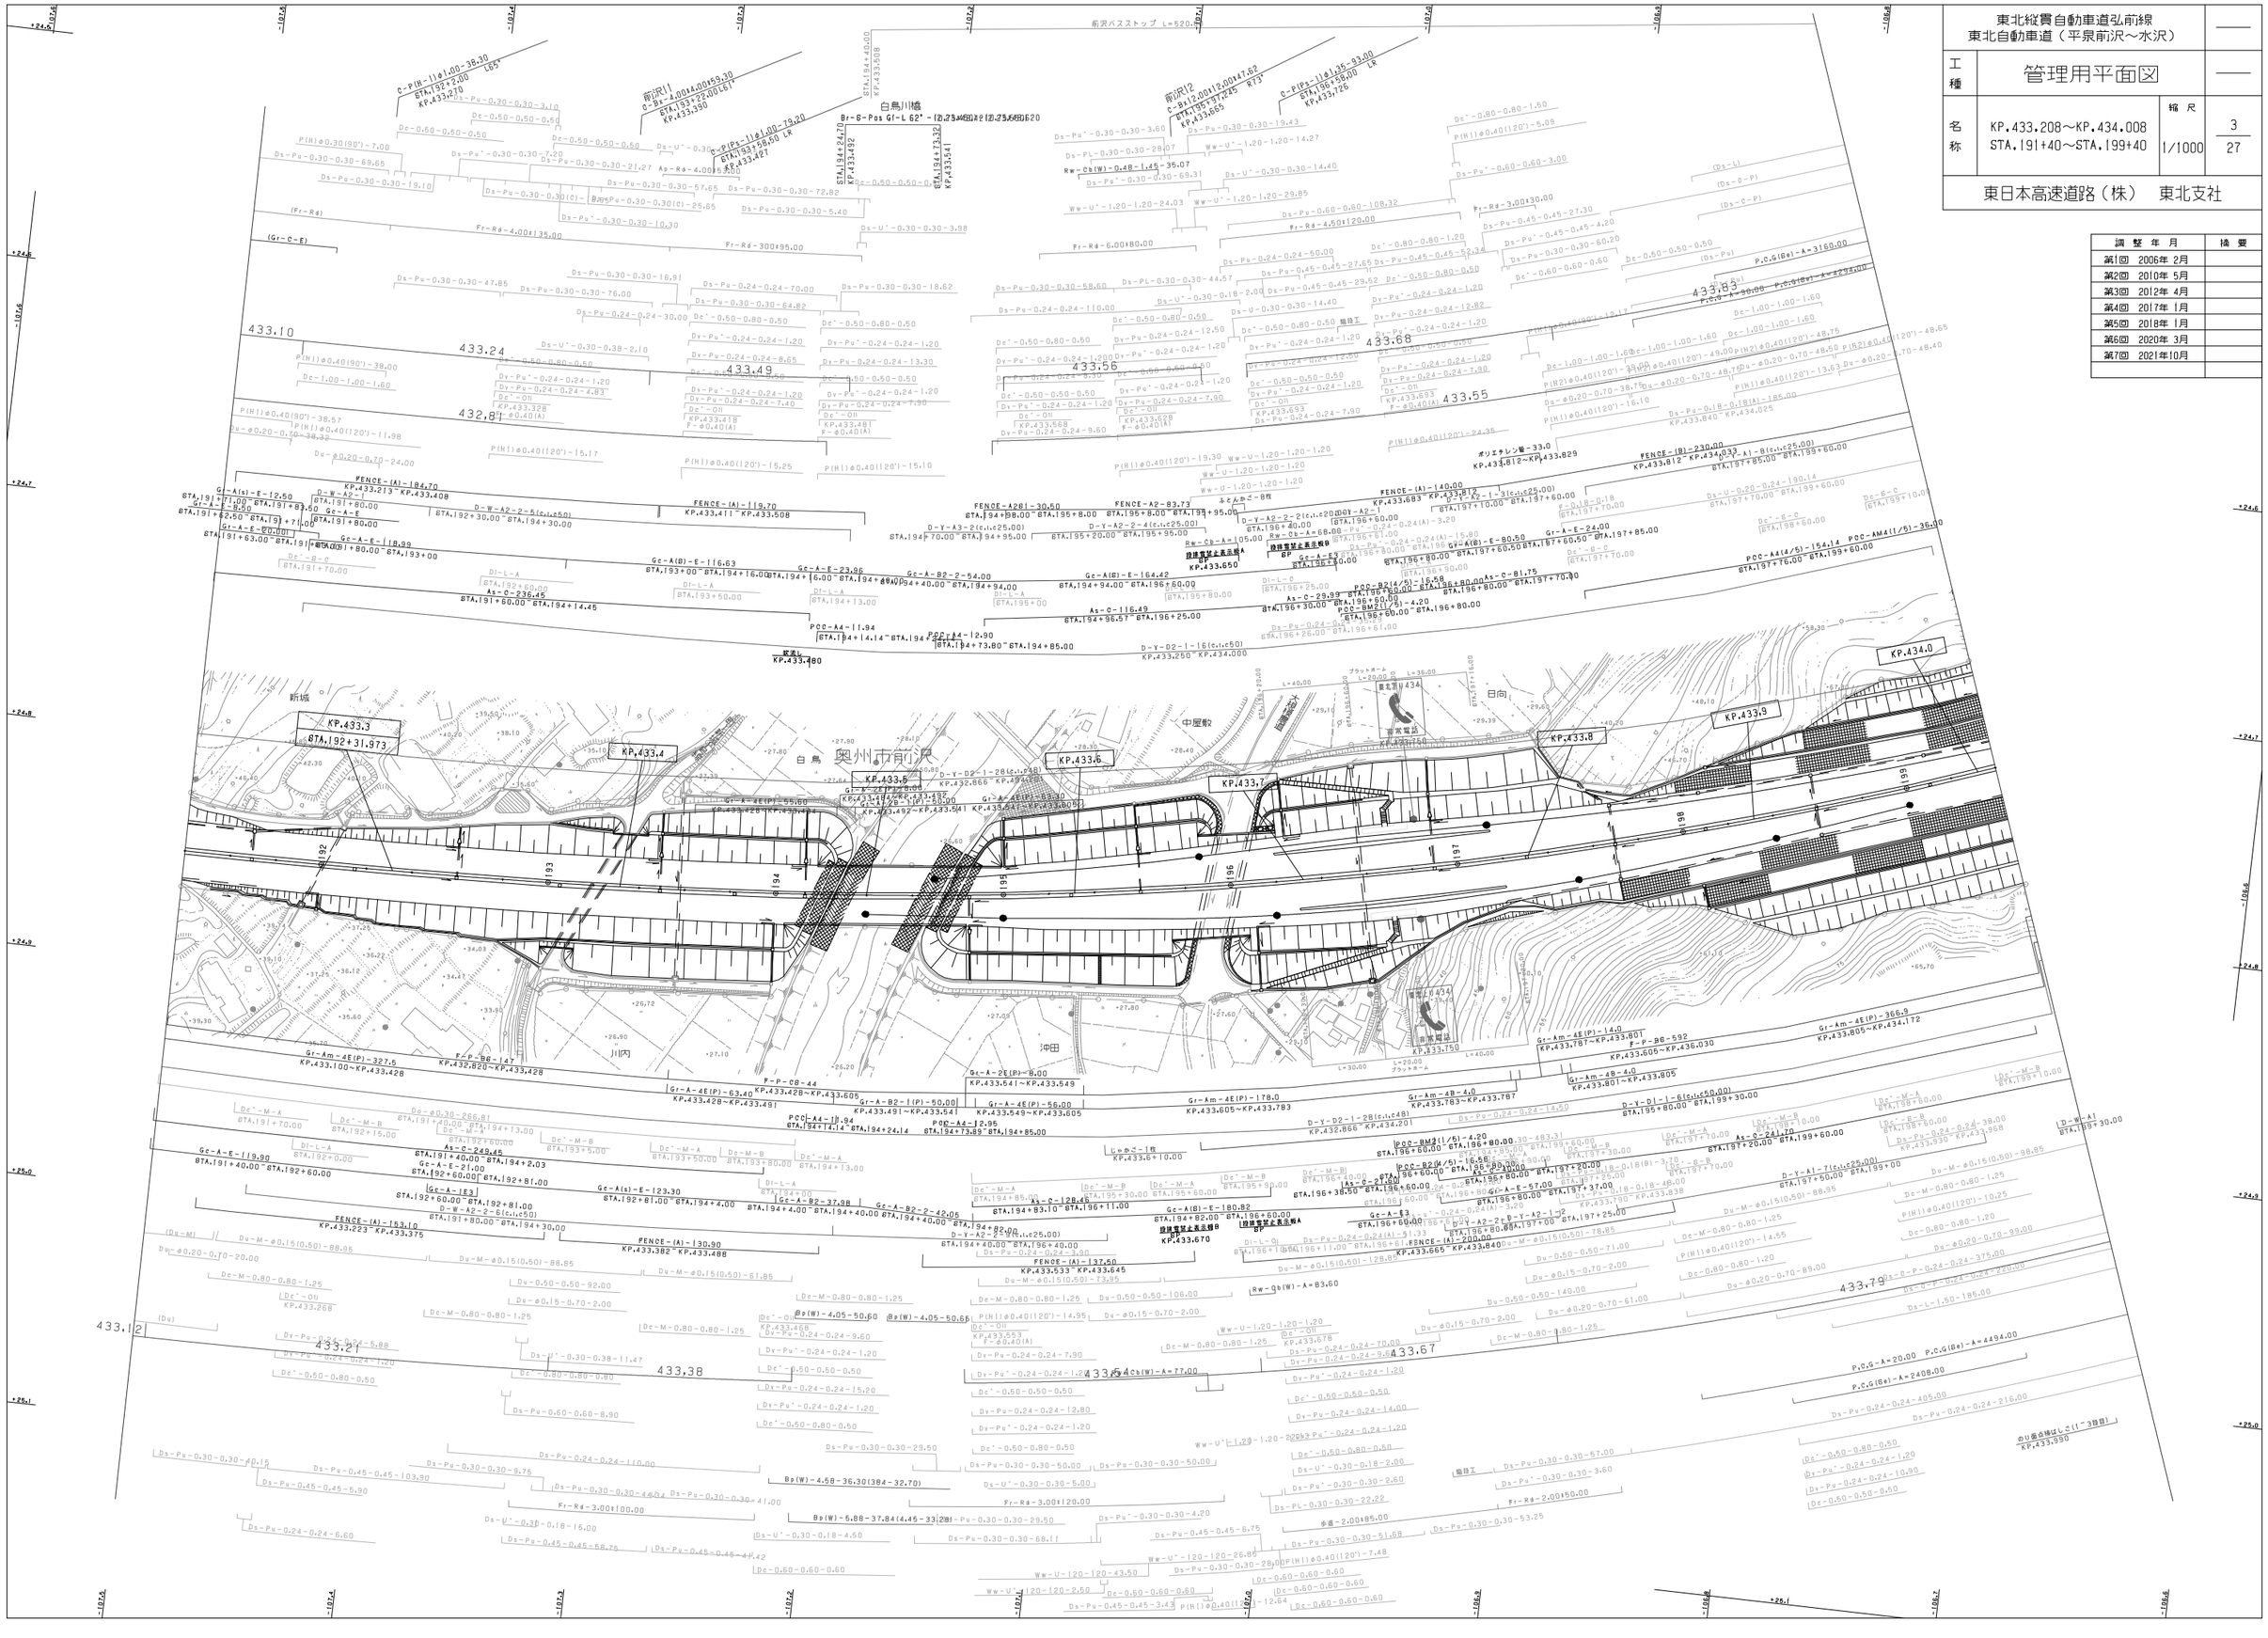
前沢パスストップ L=520.00
白鳥川橋
Br-6-Pos G1-L 62° - (2,234橋目) (2,256橋目) 620
前沢1
前沢2
KP.433.3
KP.433.4
KP.433.5
KP.433.6
KP.433.7
KP.433.8
KP.433.9
KP.434.0
断城
白鳥
奥州市前沢
中屋敷
日向
沖田
川内
433.10
433.24
432.81
433.49
433.56
433.68
433.83
433.55
433.12
433.21
433.38
433.54
433.67
433.79
FENCE-(A)-184.70
FENCE-(A)-119.70
FENCE-(A)-153.10
FENCE-(A)-130.90
FENCE-(A)-137.60
FENCE-(A)-140.00
FENCE-(A)-200.00
FENCE-(B)-230.00
Fr-Rd-4.00×135.00
Fr-Rd-300×95.00
Fr-Rd-6.00×80.00
Fr-Rd-4.50×120.00
Fr-Rd-3.00×130.00
Fr-R4-3.00×100.00
Fr-R4-3.00×120.00
Fr-R4-2.00×50.00
Fr-R4-2.00×85.00
Gr-Am-4E(P)-327.5
Gr-Am-4E(P)-63.40
Gr-Am-4E(P)-178.0
Gr-Am-4E(P)-14.0
Gr-Am-4E(P)-366.9
Gr-Am-4B-4.0
Gr-A-4E(P)-8.00
Gr-A-4E(P)-55.00
Gr-A-B2-1(P)-50.00
Gr-A-B2-1(P)-50.00
Gr-A-4E(P)-55.00
Gr-A-4E(P)-83.30
Gr-A-B2-2-54.00
Gr-A-E-24.00
Gr-A-E-80.50
Gr-A-E-118.99
Gr-A-E-119.90
Gr-A-E-21.00
Gr-A-E-123.30
Gr-A-E-180.82
Gr-A-E-57.00
Gr-A-E-3
Gr-A-E-5
Gr-A-E-6
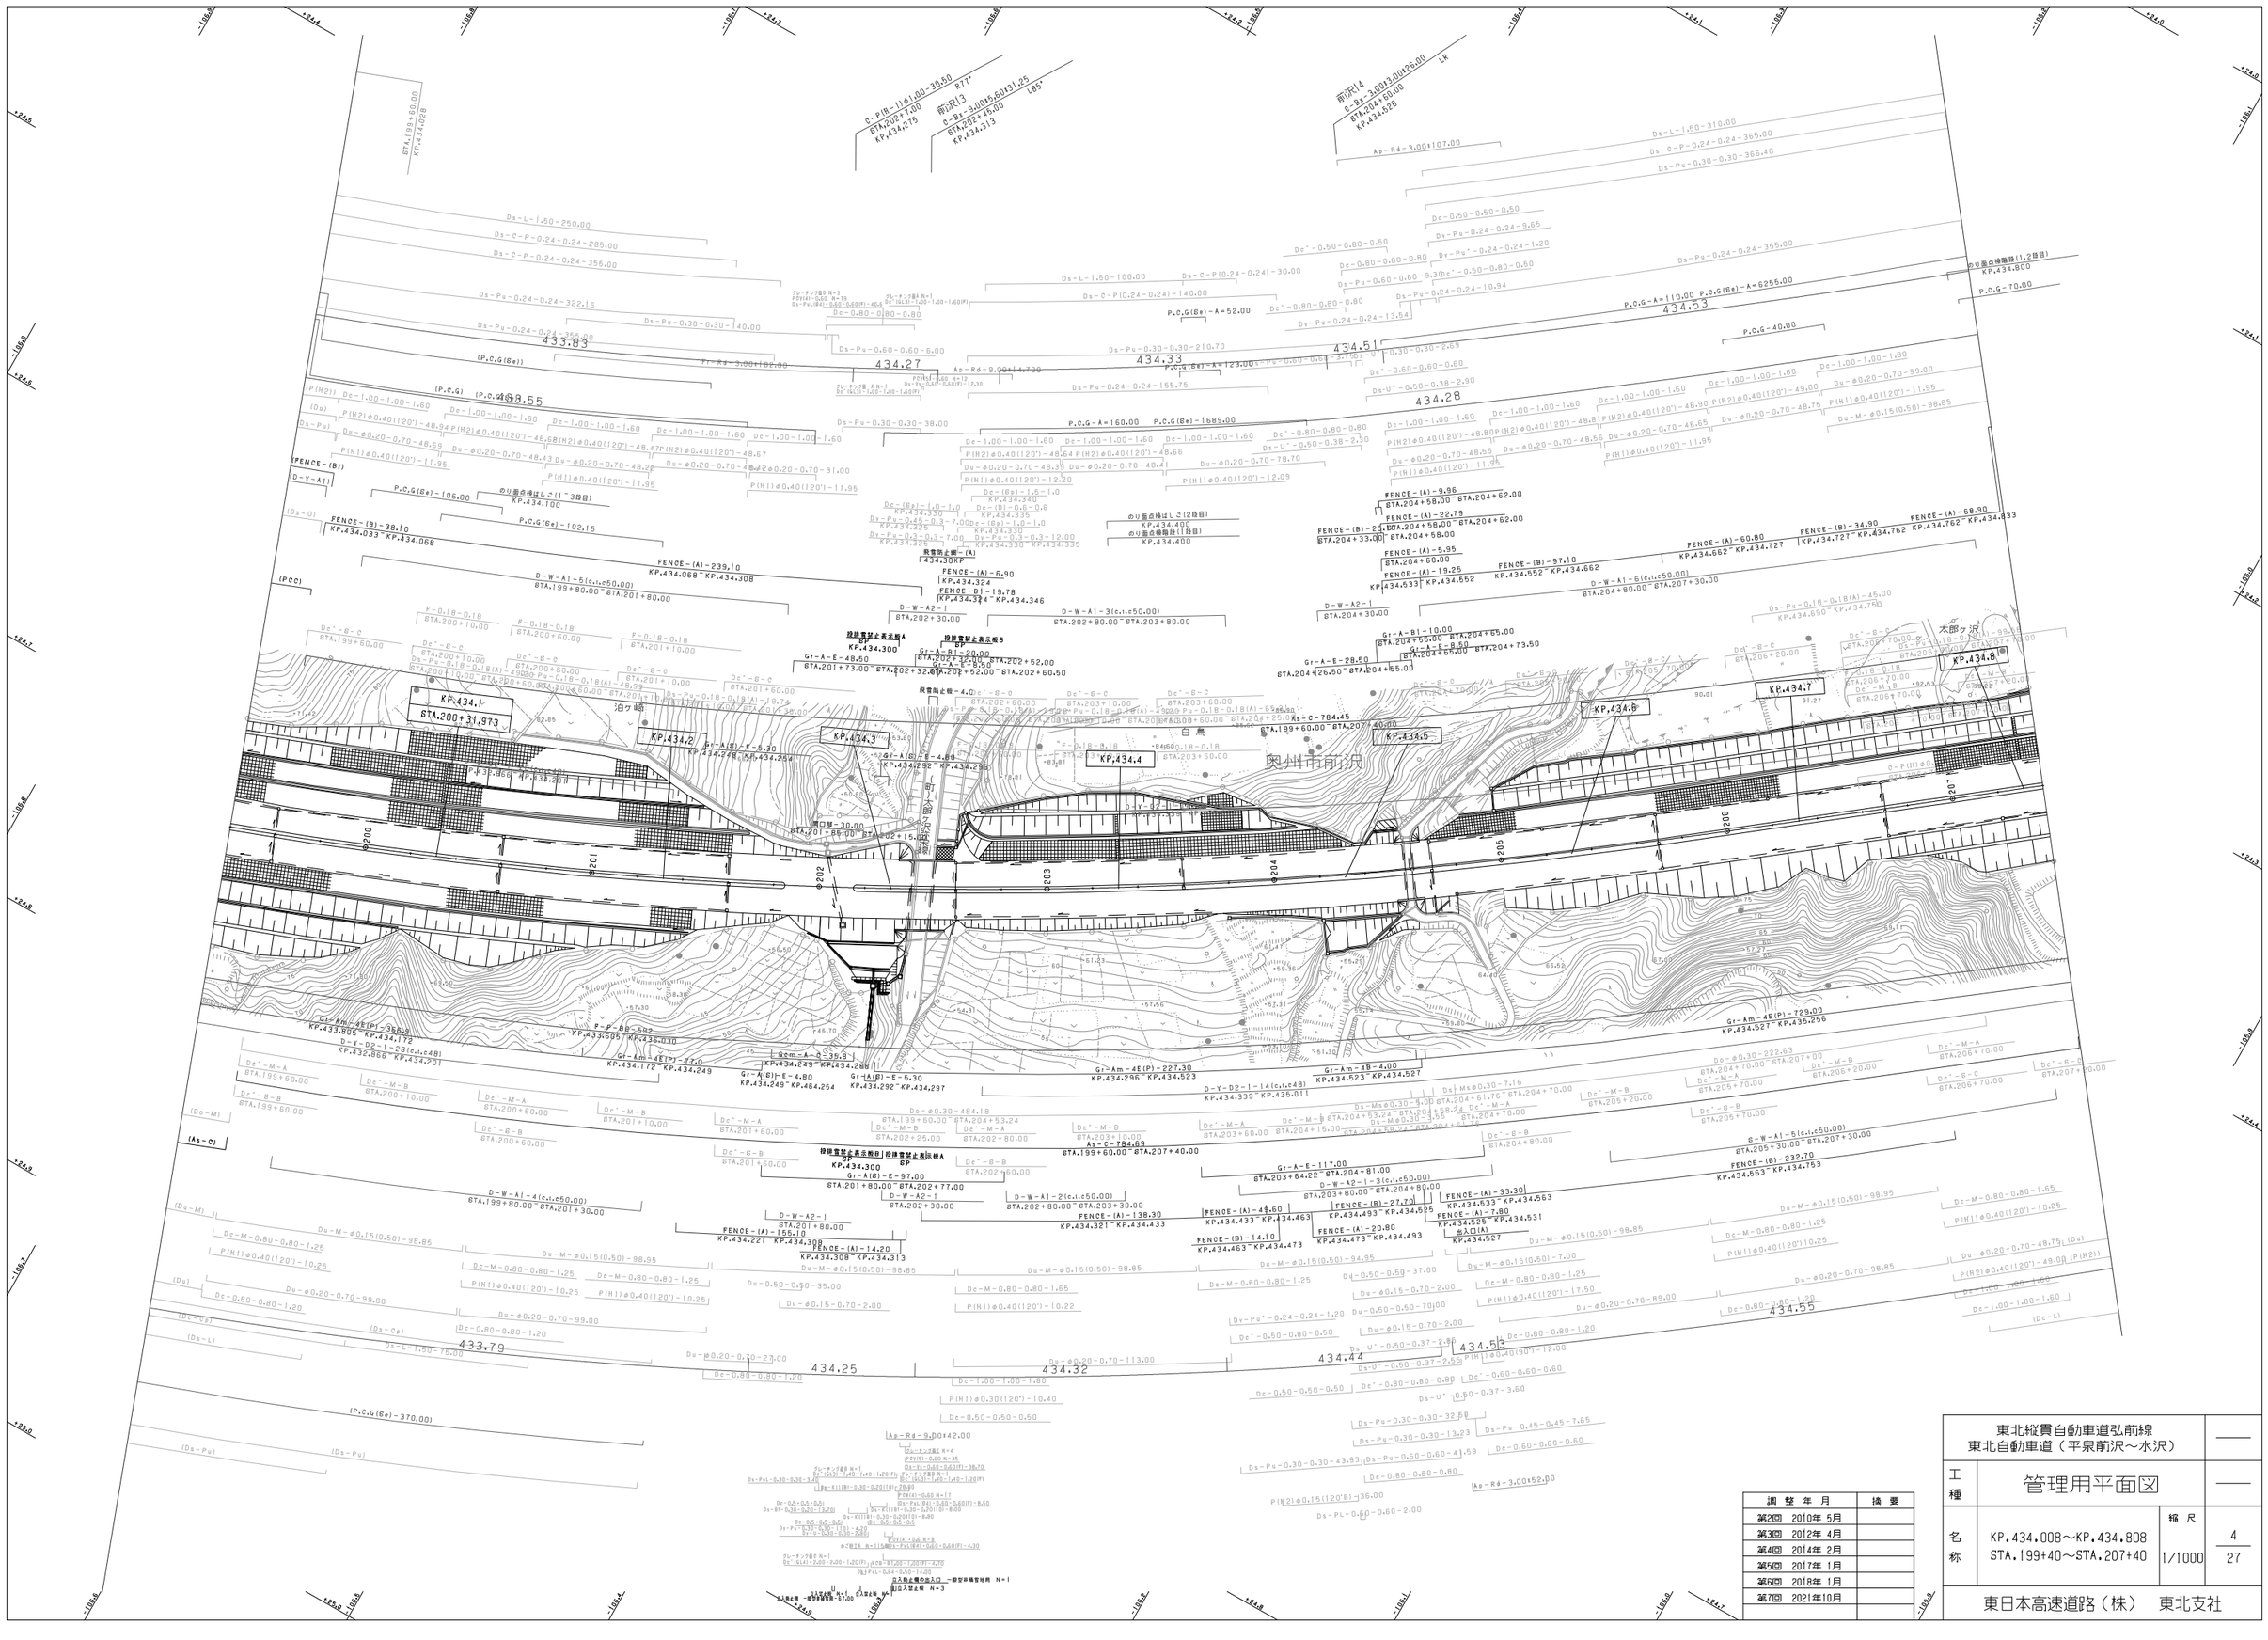
KP.434.1
KP.434.2
KP.434.3
KP.434.4
KP.434.5
KP.434.6
KP.434.7
KP.434.8
STA.200+31.973
前沢川3
前沢川4
太郎ケ沢
白鳥
奥州市前沢
(P.C.G(Ge))
(P.C.G)
(PCC)
FENCE-(B)
FENCE-(A)
P.C.G(Ge)-106.00
P.C.G(Ge)-102.15
P.C.G(Ge)-A=52.00
P.C.G(Ge)-A=110.00
P.C.G(Ge)-A=160.00
P.C.G(Ge)-1689.00
P.C.G(Ge)-A=123.00
P.C.G(Ge)-A=6255.00
P.C.G-70.00
P.C.G-40.00
のり面小段幅(1.2段目)
のり面小段幅はしさ(1)-3段目)
のり面小段幅はしさ(2段目)
のり面小段幅はしさ(1段目)
排水管止め-(A)
排水管止め-4.0
排水管設置状態表示板A
排水管設置状態表示板B
FENCE-(A)-239.10
FENCE-(A)-155.10
FENCE-(A)-14.20
FENCE-(A)-6.90
FENCE-(A)-9.96
FENCE-(A)-22.79
FENCE-(A)-5.95
FENCE-(A)-19.25
FENCE-(A)-60.80
FENCE-(A)-68.90
FENCE-(A)-33.30
FENCE-(A)-46.60
FENCE-(A)-138.30
FENCE-(A)-20.80
FENCE-(A)-7.80
FENCE-(B)-38.10
FENCE-(B)-19.78
FENCE-(B)-14.10
FENCE-(B)-24.80
FENCE-(B)-27.70
FENCE-(B)-97.10
FENCE-(B)-34.90
FENCE-(B)-232.70
D-W-A1-5(c.,c50.00)
D-W-A1-6(c.,c50.00)
D-W-A1-4(c.,c50.00)
D-W-A1-3(c.,c50.00)
D-W-A1-2(c.,c50.00)
D-W-A2-1
D-W-A2-1-3(c.,c50.00)
D-Y-D2-1-28(c.,c48)
D-Y-D2-1-14(c.,c48)
Gr-A-E-48.50
Gr-A-E-28.50
Gr-A-E-117.00
Gr-A-B1-20.00
Gr-A-B1-10.00
Gr-A-E-8.50
Gr-A-E-9.50
Gr-A(B)-E-4.80
Gr-A(B)-E-5.30
Gr-A(B)-E-4.80
Gr-Am-4E(P)-47.0
Gr-Am-4E(P)-227.30
Gr-Am-4E(P)-729.00
Gr-Am-4B-4.00
Gr-Am-4E(P)-388.0
Gcm-A-C-35.8
As-C-784.45
As-C-784.69
As-R4-3.00×107.00
As-R4-9.00×42.00
As-R4-3.00×52.00
As-R6-9.00×47.00
Ap-R4-3.00×107.00
Ds-L-1.50-250.00
Ds-L-1.50-100.00
Ds-L-1.50-310.00
Ds-C-P-0.24-0.24-285.00
Ds-C-P-0.24-0.24-355.00
Ds-C-P(0.24-0.24)-30.00
Ds-C-P(0.24-0.24)-140.00
Ds-C-P-0.24-0.24-365.00
Ds-Pu-0.24-0.24-322.16
Ds-Pu-0.24-0.24-355.00
Ds-Pu-0.30-0.30-140.00
Ds-Pu-0.60-0.60-6.00
Ds-Pu-0.30-0.30-210.70
Ds-Pu-0.24-0.24-155.75
Ds-Pu-0.30-0.30-38.00
Ds-Pu-0.24-0.24-365.00
Ds-Pu-0.30-0.30-366.40
Dc-0.50-0.50-0.50
Dy-Pu-0.24-0.24-9.65
Dy-Pu'-0.24-0.24-1.20
Dc'-0.50-0.80-0.50
Dc-0.80-0.80-0.80
Dc'-0.80-0.80-0.80
Dy-Pu-0.60-0.60-9.30
Dy-Pu-0.24-0.24-10.94
Dy-Pu-0.24-0.24-13.54
Dc'-0.60-0.60-0.60
Du'-0.50-0.38-2.90
Du-ø0.30-484.18
Du-ø0.30-222.63
Ds-Ms-ø0.30-7.16
Dc-M-0.80-0.80-1.65
Dc-M-0.80-0.80-1.25
Du-M-ø0.15(0.50)-98.95
Du-M-ø0.15(0.50)-98.85
Du-M-ø0.15(0.50)-7.00
Du-M-ø0.15(0.50)-94.95
Du-ø0.20-0.70-99.00
Du-ø0.20-0.70-48.75
Du-ø0.20-0.70-48.76
Du-ø0.20-0.70-48.66
Du-ø0.20-0.70-48.55
Du-ø0.20-0.70-48.56
Du-ø0.20-0.70-48.65
Du-ø0.20-0.70-48.64
Du-ø0.20-0.70-48.63
Du-ø0.20-0.70-48.62
Du-ø0.20-0.70-48.48
Du-ø0.20-0.70-48.41
Du-ø0.20-0.70-48.39
Du-ø0.20-0.70-48.28
Du-ø0.20-0.70-78.70
Du-ø0.20-0.70-31.00
Du-ø0.20-0.70-27.00
Du-ø0.20-0.70-113.00
Du-ø0.20-0.70-89.00
Du-ø0.15-0.70-2.00
Du-0.50-0.50-35.00
Du-0.50-0.50-70.00
Du-0.50-0.50-37.00
Du-0.50-0.50-0.50
Du-0.50-0.50-0.50
Du'-0.50-0.37-3.60
Du'-0.50-0.37-2.55
Du'-0.50-0.37-3.60
Dc-1.00-1.00-1.60
Dc-1.00-1.00-1.80
Dc'-0.80-0.80-0.80
Dc'-0.60-0.60-0.60
Dc-0.80-0.80-1.20
Dc-0.80-0.80-0.80
Dc-0.50-0.50-0.50
Dc-(Gp)-1.0-1.0
Dc-(Gp)-1.5-1.0
Dc-(D)-0.6-0.6
Dc-(Es)-1.0-1.0
Dy-Pu-0.45-0.3-7.00
Dy-Pu-0.3-0.3-12.00
Dy-Pu-0.3-0.3-7.00
Dy-Pu-0.45-0.45-7.65
Dy-Pu-0.30-0.30-32.66
Dy-Pu-0.30-0.30-13.23
Dy-Pu-0.30-0.30-43.93
Dy-Pu-0.60-0.60-41.59
Dy-Pu-0.60-0.60-0.60
Ds-Pu-0.18-0.18(A)-45.00
Ds-Pu-0.18-0.18(A)-48.99
Ds-Pu-0.18-0.18(A)-19.75
Ds-Pu-0.18-0.18(A)-65.66
Ds-Pu-0.18-0.18(A)-4.95
Ds-Pu-0.18-0.18(A)-4.99
Ds-Pu-0.18-0.18(A)-4.75
Ds-L-1.50-75.00
Ds-PL-0.60-0.60-2.00
Ds-Ms-0.30-0.30-3.00
Ds-M-0.30-0.30-3.55
Ds-U'-0.50-0.37-3.60
Ds-U'-0.50-0.37-2.55
Ds-U'-0.50-0.37-3.60
Ds-Ms-0.30-0.30-3.55
Ds-M-0.30-0.30-3.55
Ds-M-0.30-0.30-3.55
Ds-M

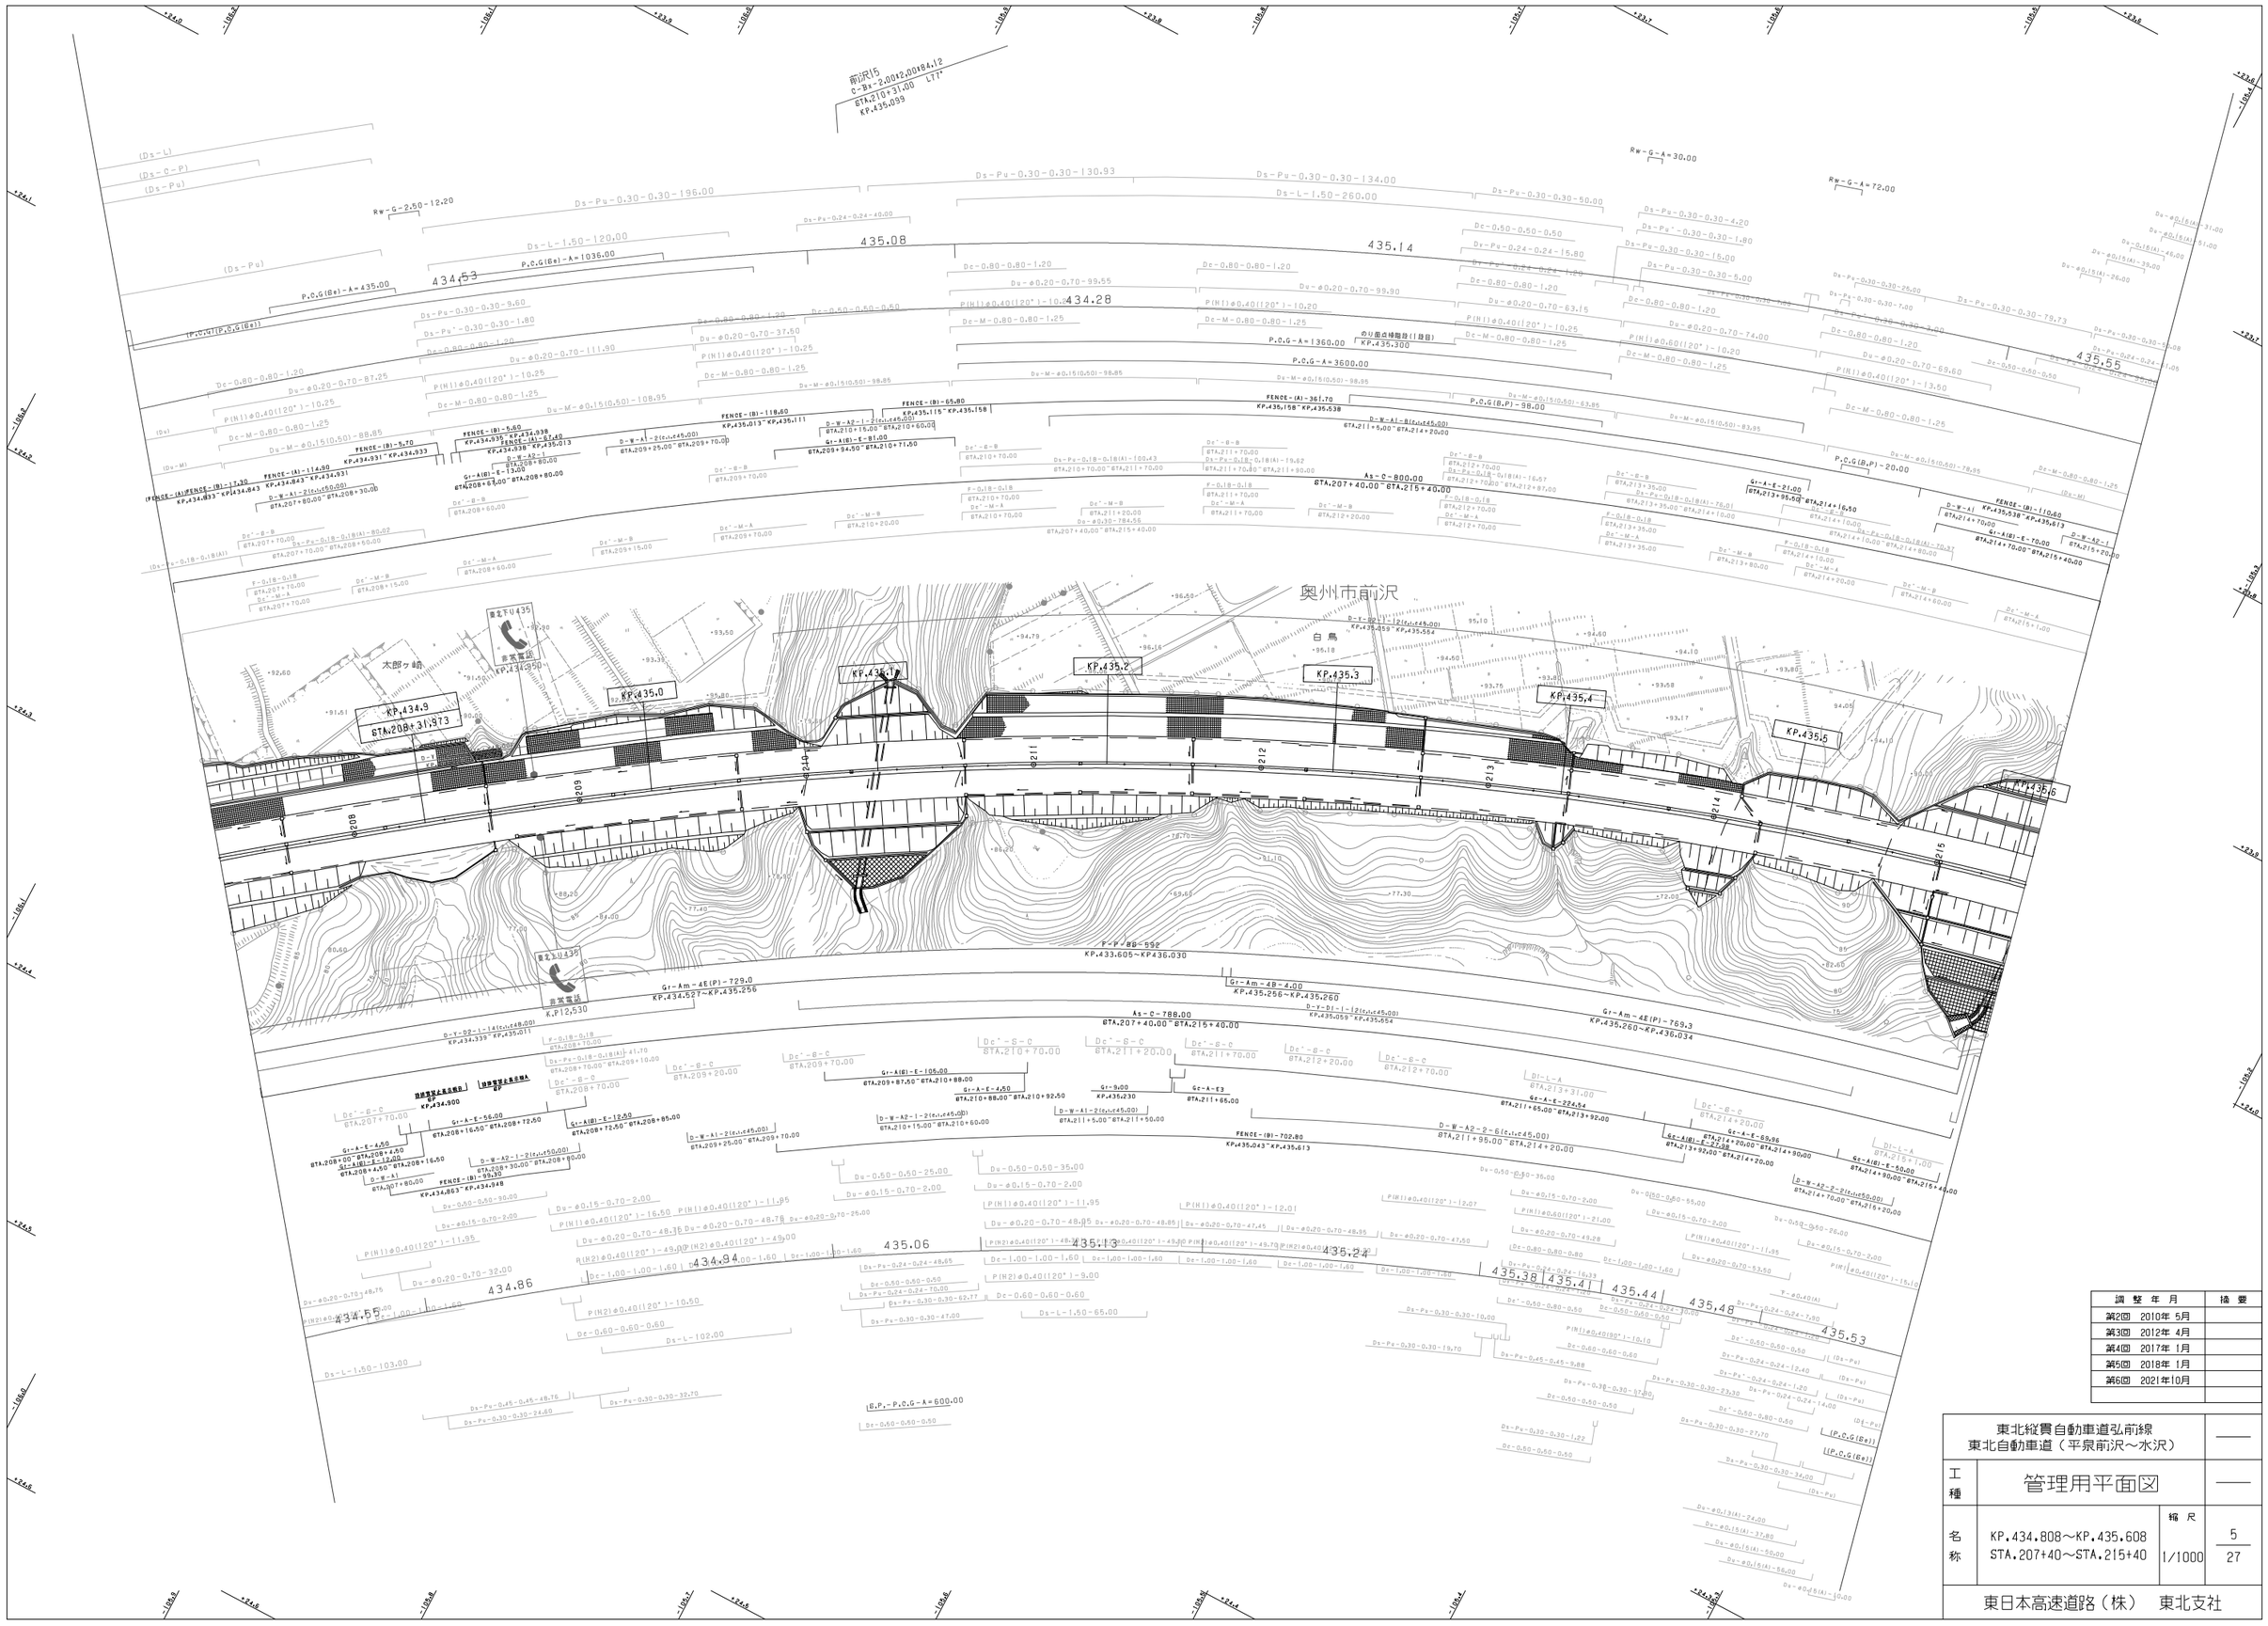

調 整 年 月	摘 要
第2回 2010年 5月	
第3回 2012年 4月	
第4回 2017年 1月	
第5回 2018年 1月	
第6回 2021年10月	

東北縦貫自動車道弘前線 東北自動車道（平泉前沢～水沢）			——
工種	管理用平面図		——
名称	KP.434.808～KP.435.608 STA.207+40～STA.215+40	縮尺 1/1000	5 27
東日本高速道路（株） 東北支社			

調整年月	摘要
第2回 2010年 5月	
第3回 2012年 4月	
第4回 2016年 1月	
第5回 2017年 1月	
第6回 2018年 1月	
第7回 2021年10月	

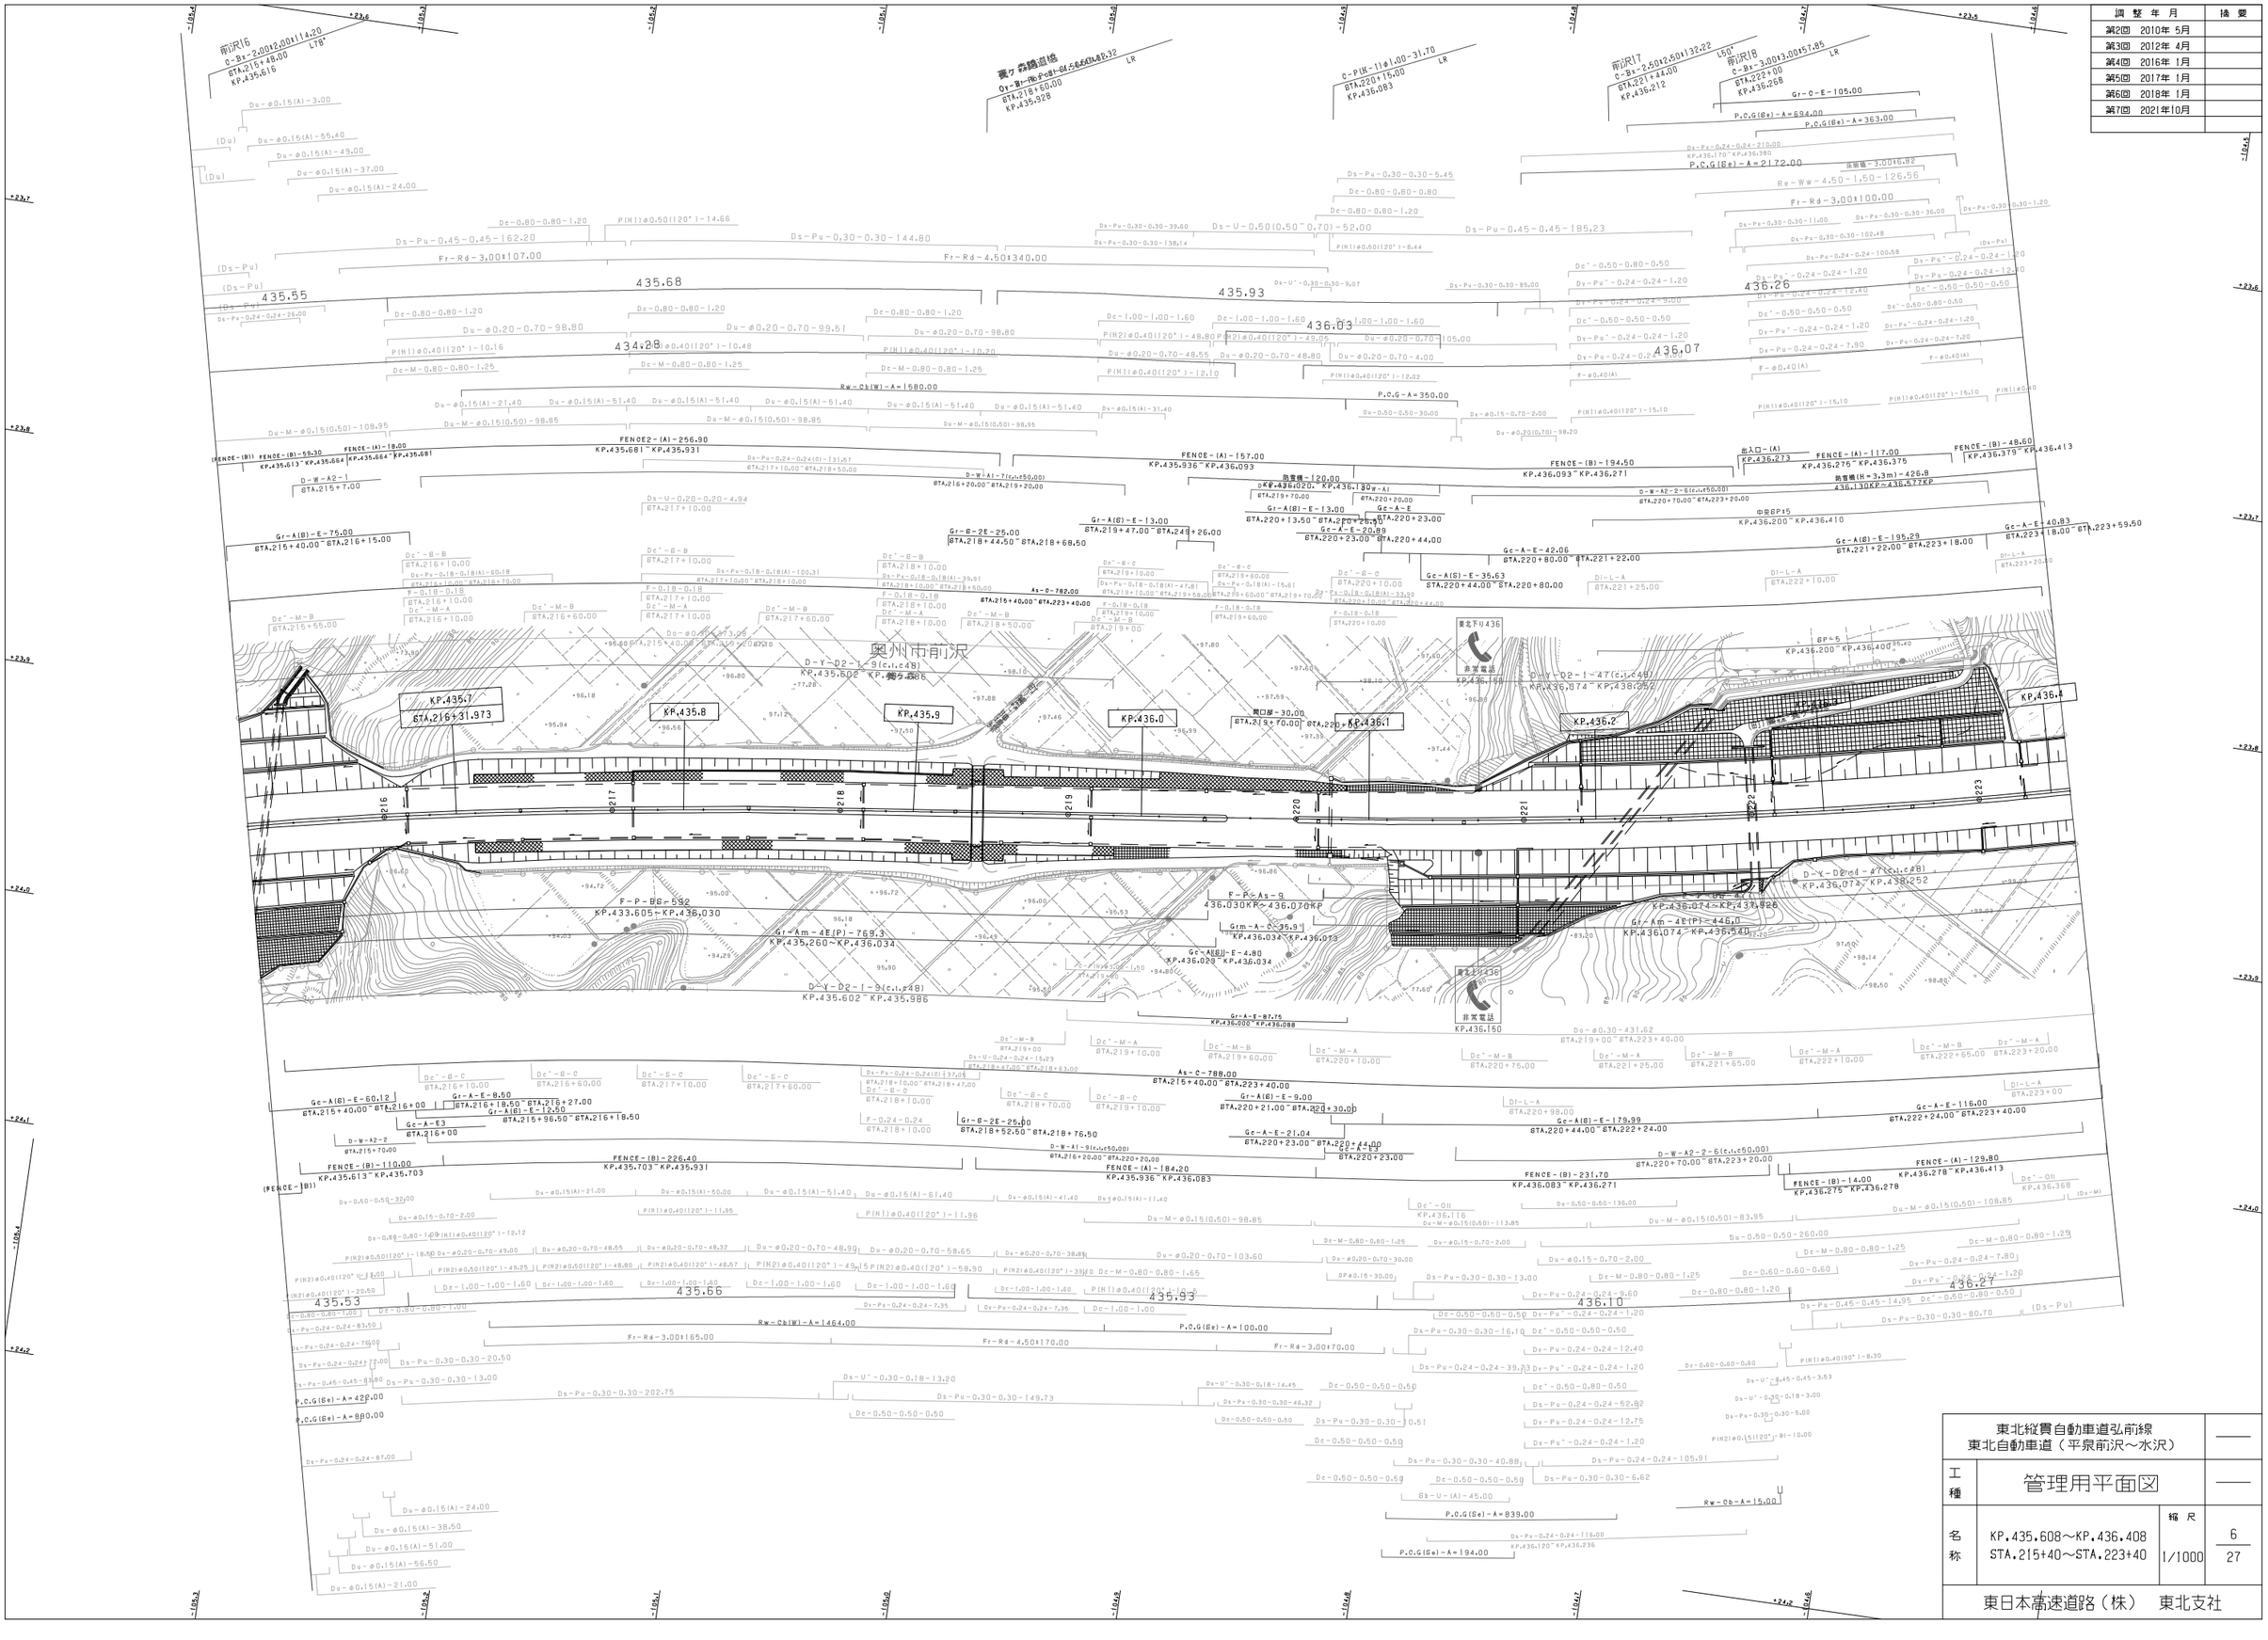

東北縦貫自動車道弘前線 東北自動車道（平泉前沢～水沢）			——
工種	管理用平面図		——
名称	KP.435.608～KP.436.408 STA.215+40～STA.223+40	縮尺 1/1000	6 27
東日本高速道路（株） 東北支社			

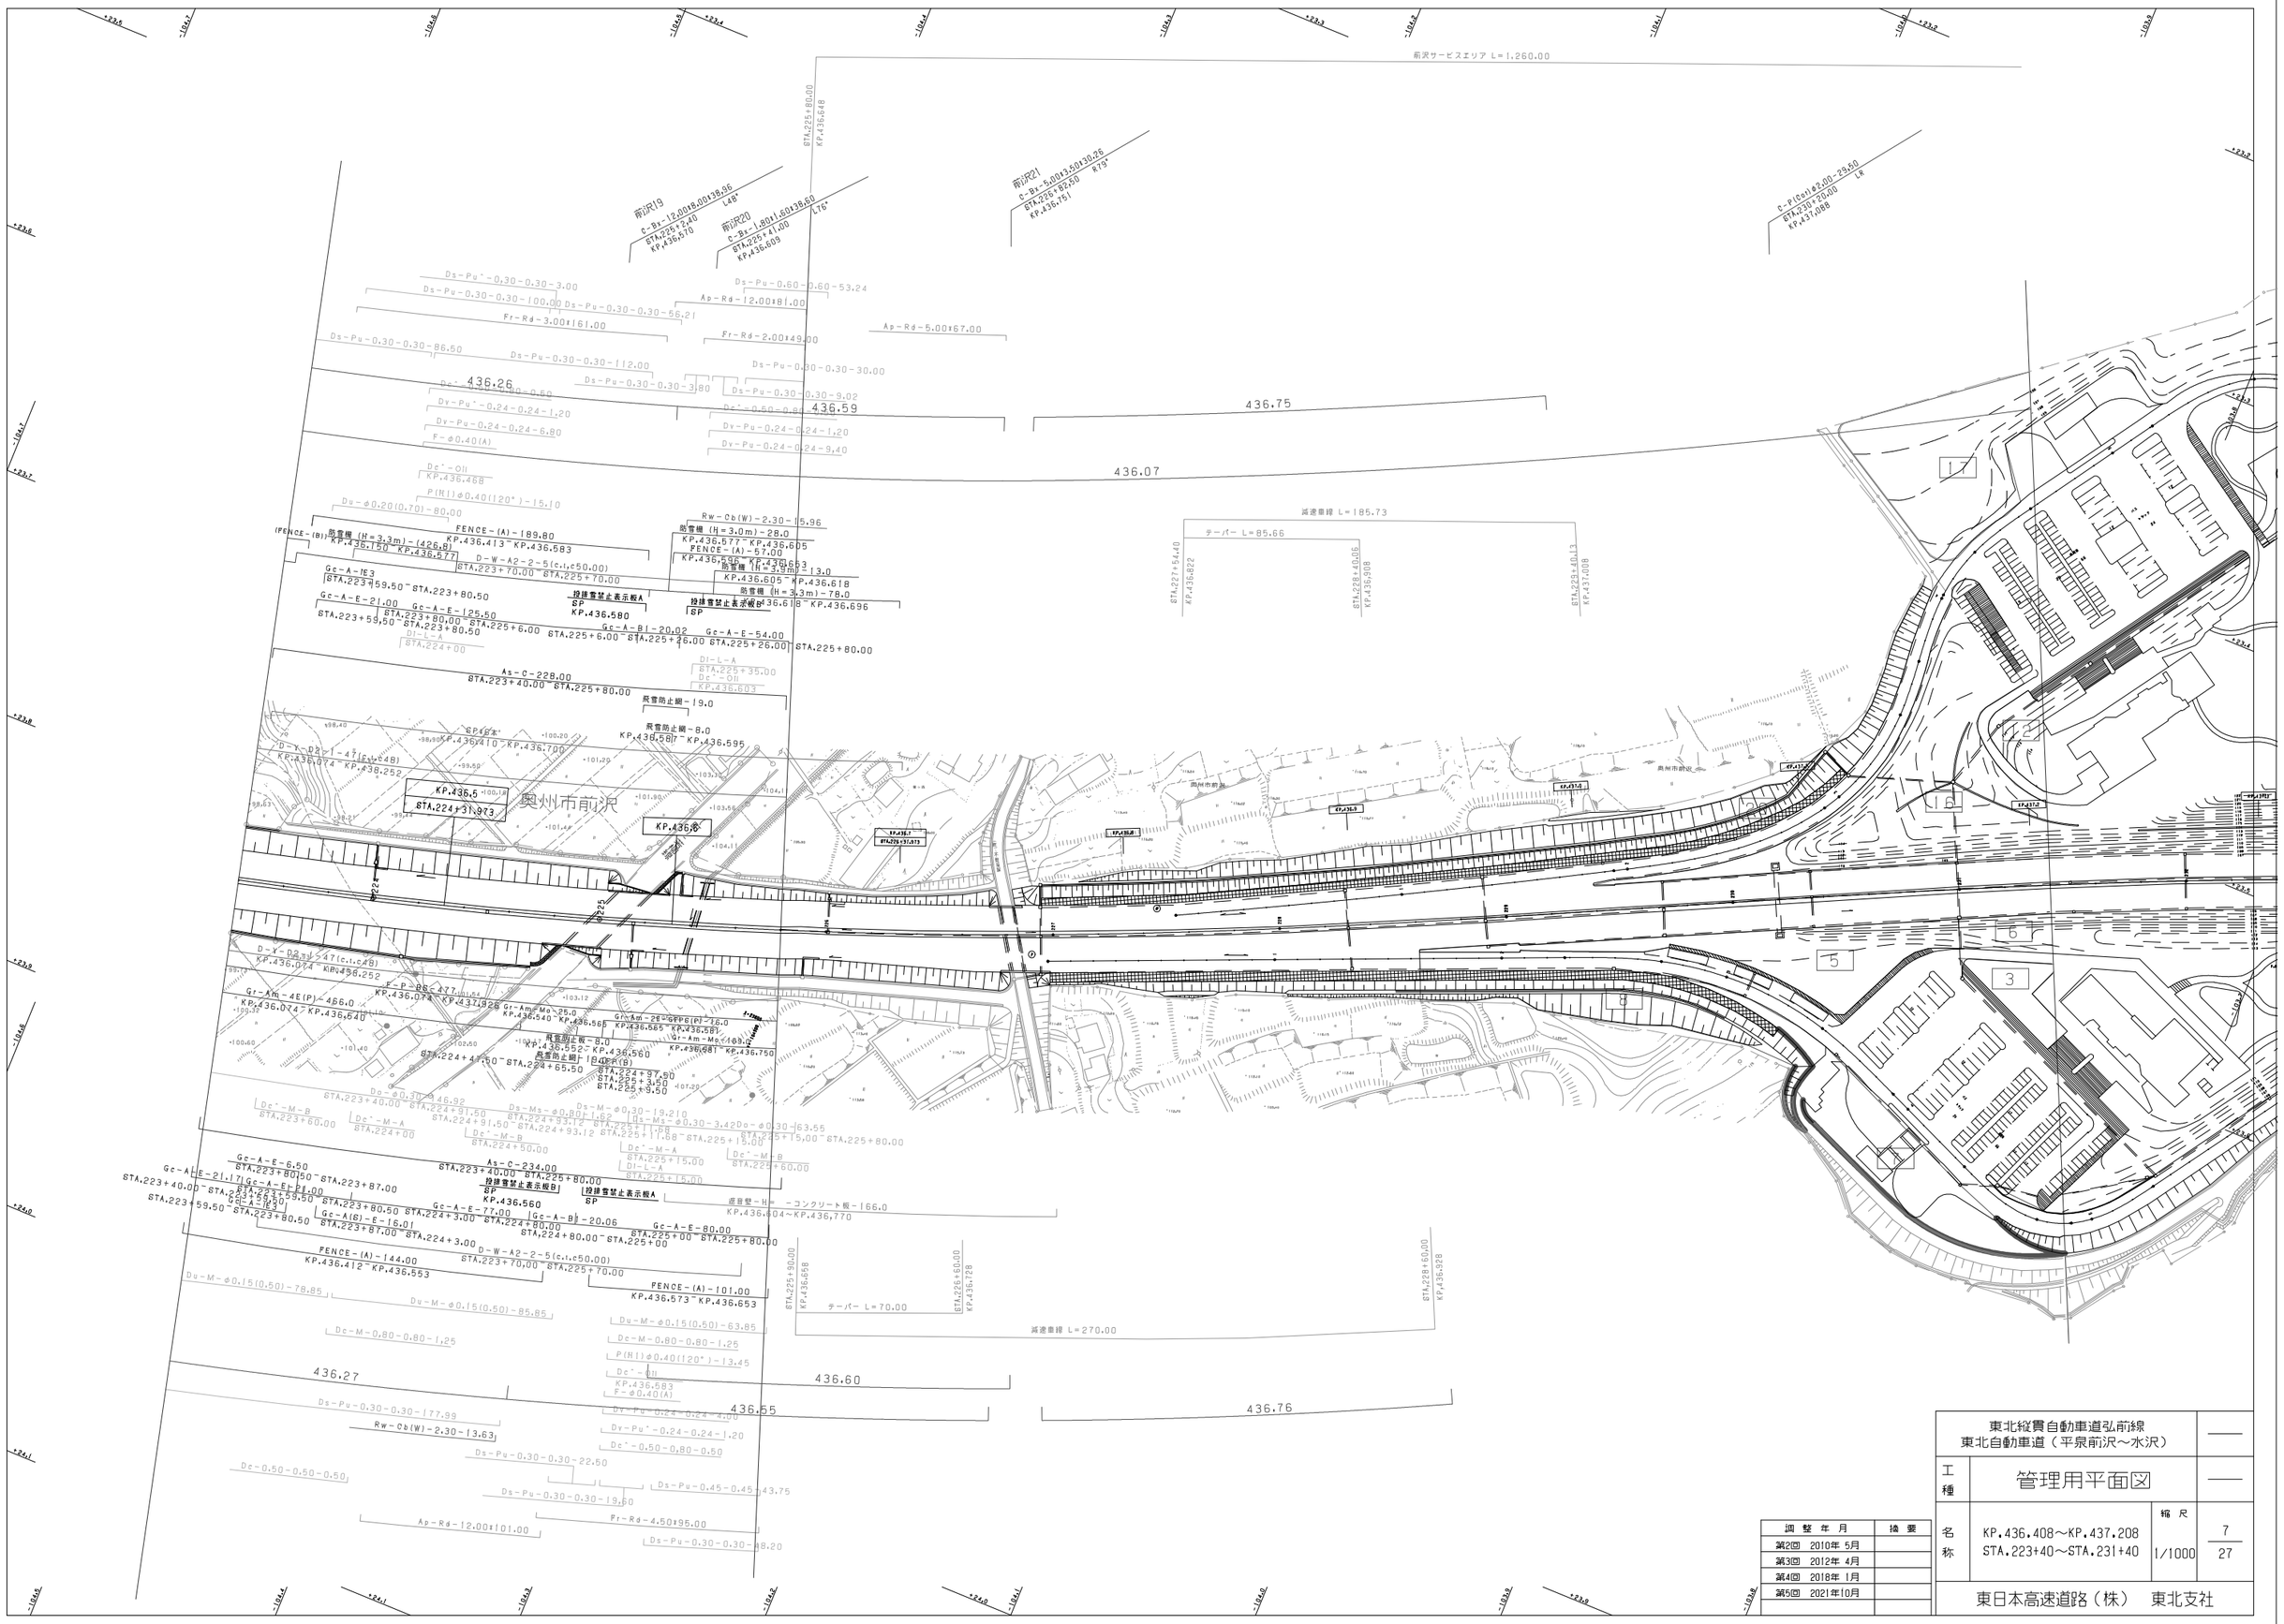

調整年月	摘要
第2回 2010年 5月	
第3回 2012年 4月	
第4回 2018年 1月	
第5回 2021年10月	

東北縦貫自動車道弘前線 東北自動車道（平泉前沢～水沢）			——
工種	管理用平面図		——
名称	KP.436.408～KP.437.208 STA.223+40～STA.231+40	縮尺 1/1000	7 27
東日本高速道路（株） 東北支社			

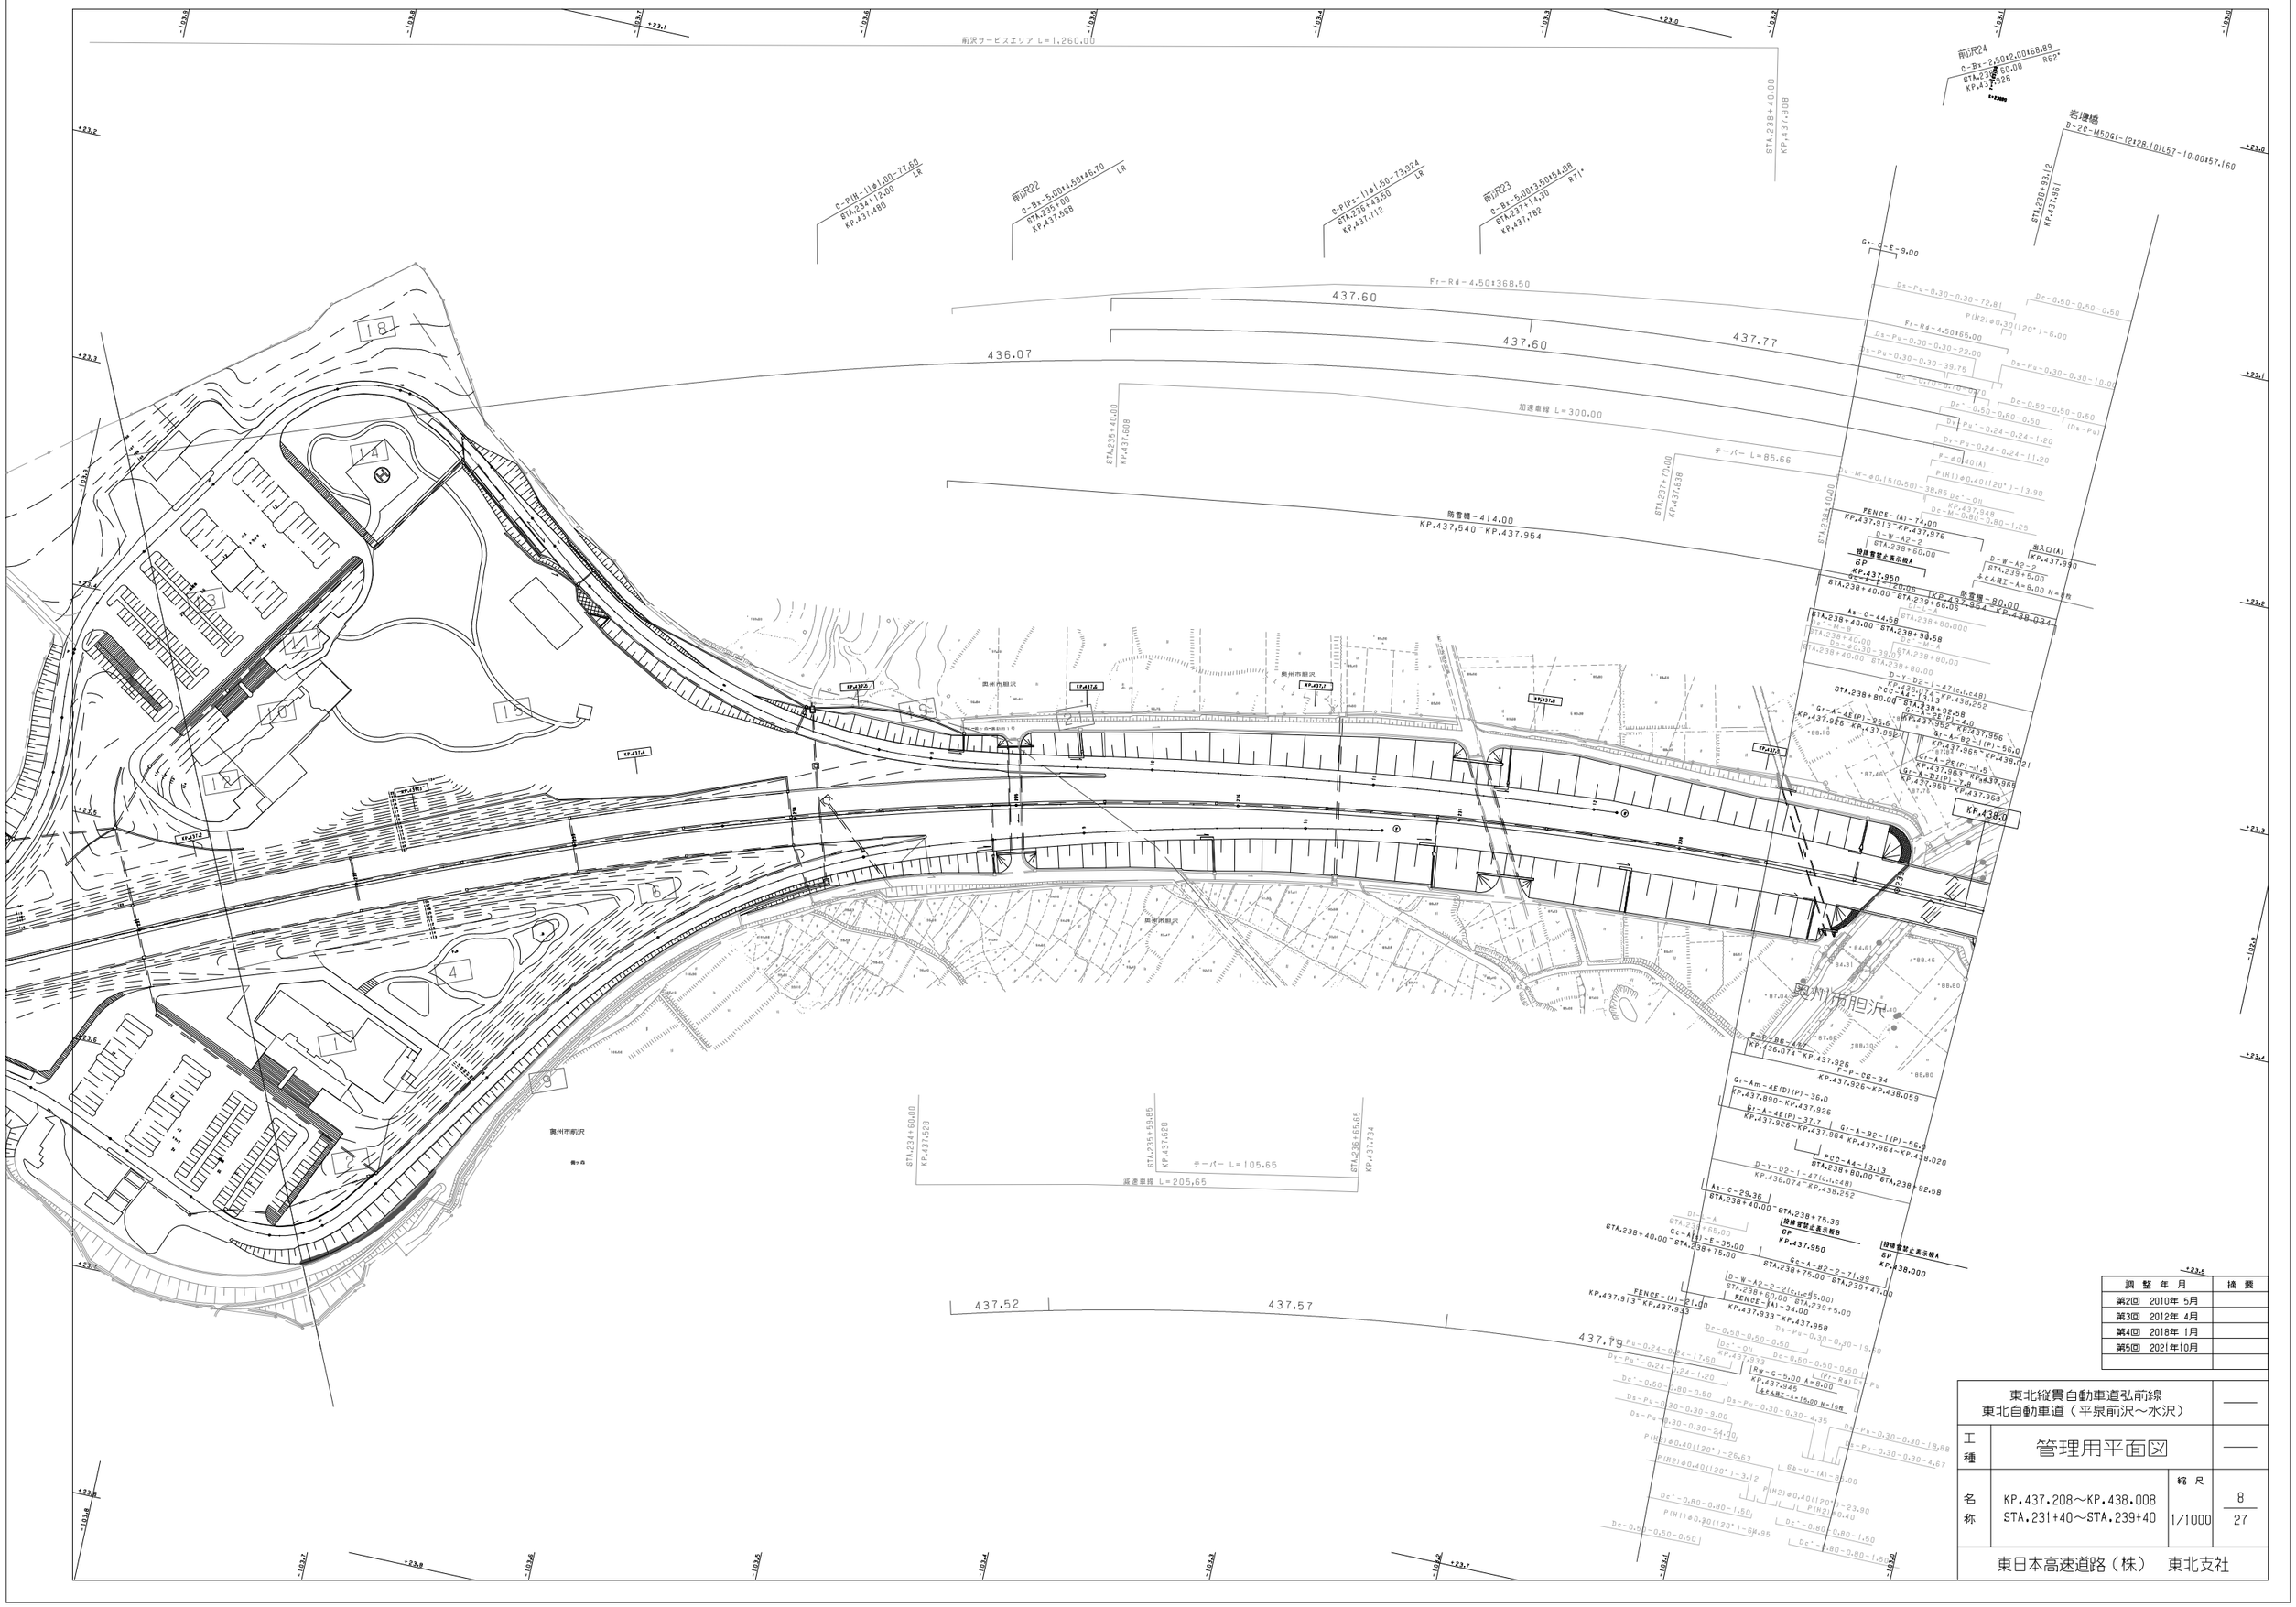

調整年月	摘要
第2回 2010年 5月	
第3回 2012年 4月	
第4回 2018年 1月	
第5回 2021年10月	

東北縦貫自動車道弘前線 東北自動車道（平泉前沢～水沢）			——
工種	管理用平面図		——
名称	KP.437.208～KP.438.008 STA.231+40～STA.239+40	縮尺 1/1000	8 27
東日本高速道路（株） 東北支社			

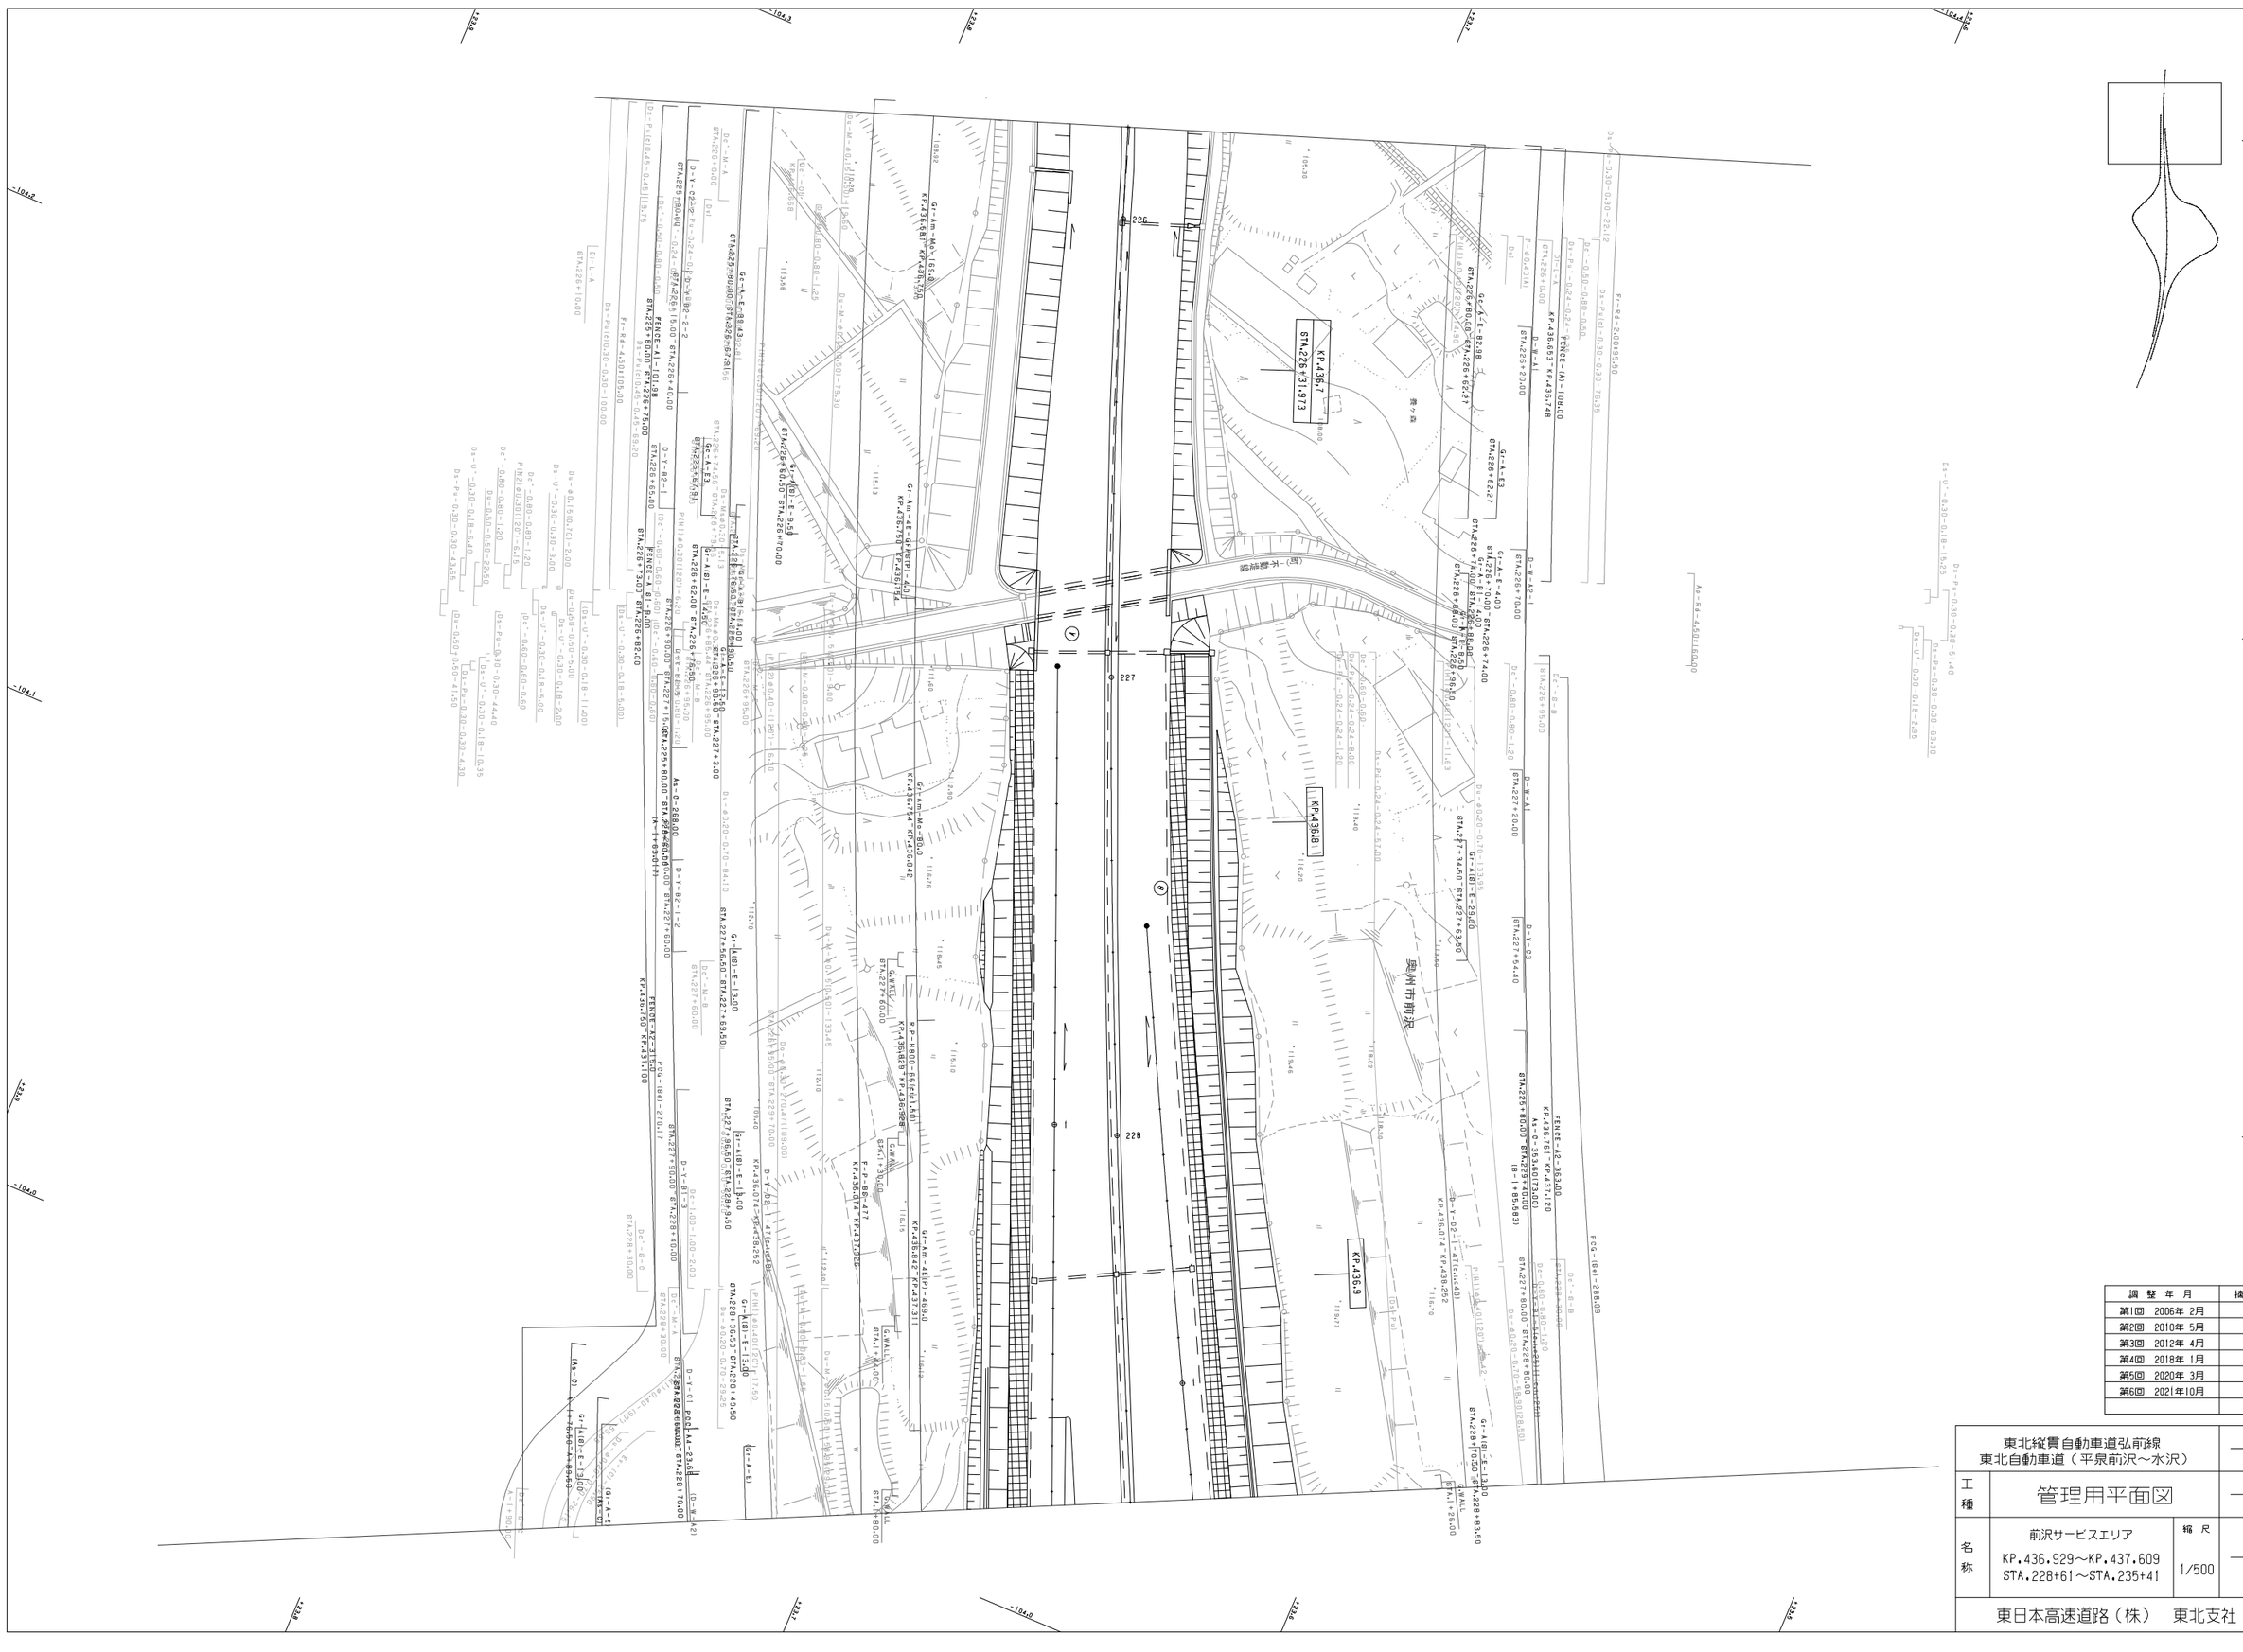
KP436.7
STA.226+31.973
KP436.8
KP436.9
奥州市前沢
(主)一関前沢線
226
227
228
STA.226+80.00
STA.227+80.00
STA.228+80.00
STA.227+34.60
STA.227+63.96
STA.228+93.60
KP436.853~KP436.748
KP436.842~KP436.929
KP436.074~KP436.252
KP436.929~KP437.120
KP437.120~KP437.309
KP437.309~KP437.498
KP437.498~KP437.609
FENCE-A1-101.50
FENCE-A1-I-174.50
FENCE-A1-I-95.00
FENCE-A2-353.00
FENCE-A2-I-95.00
FENCE-A2-I-82.00
FENCE-A2-I-73.00
FENCE-A2-I-82.00
FENCE-A2-I-75.00
FENCE-A2-I-95

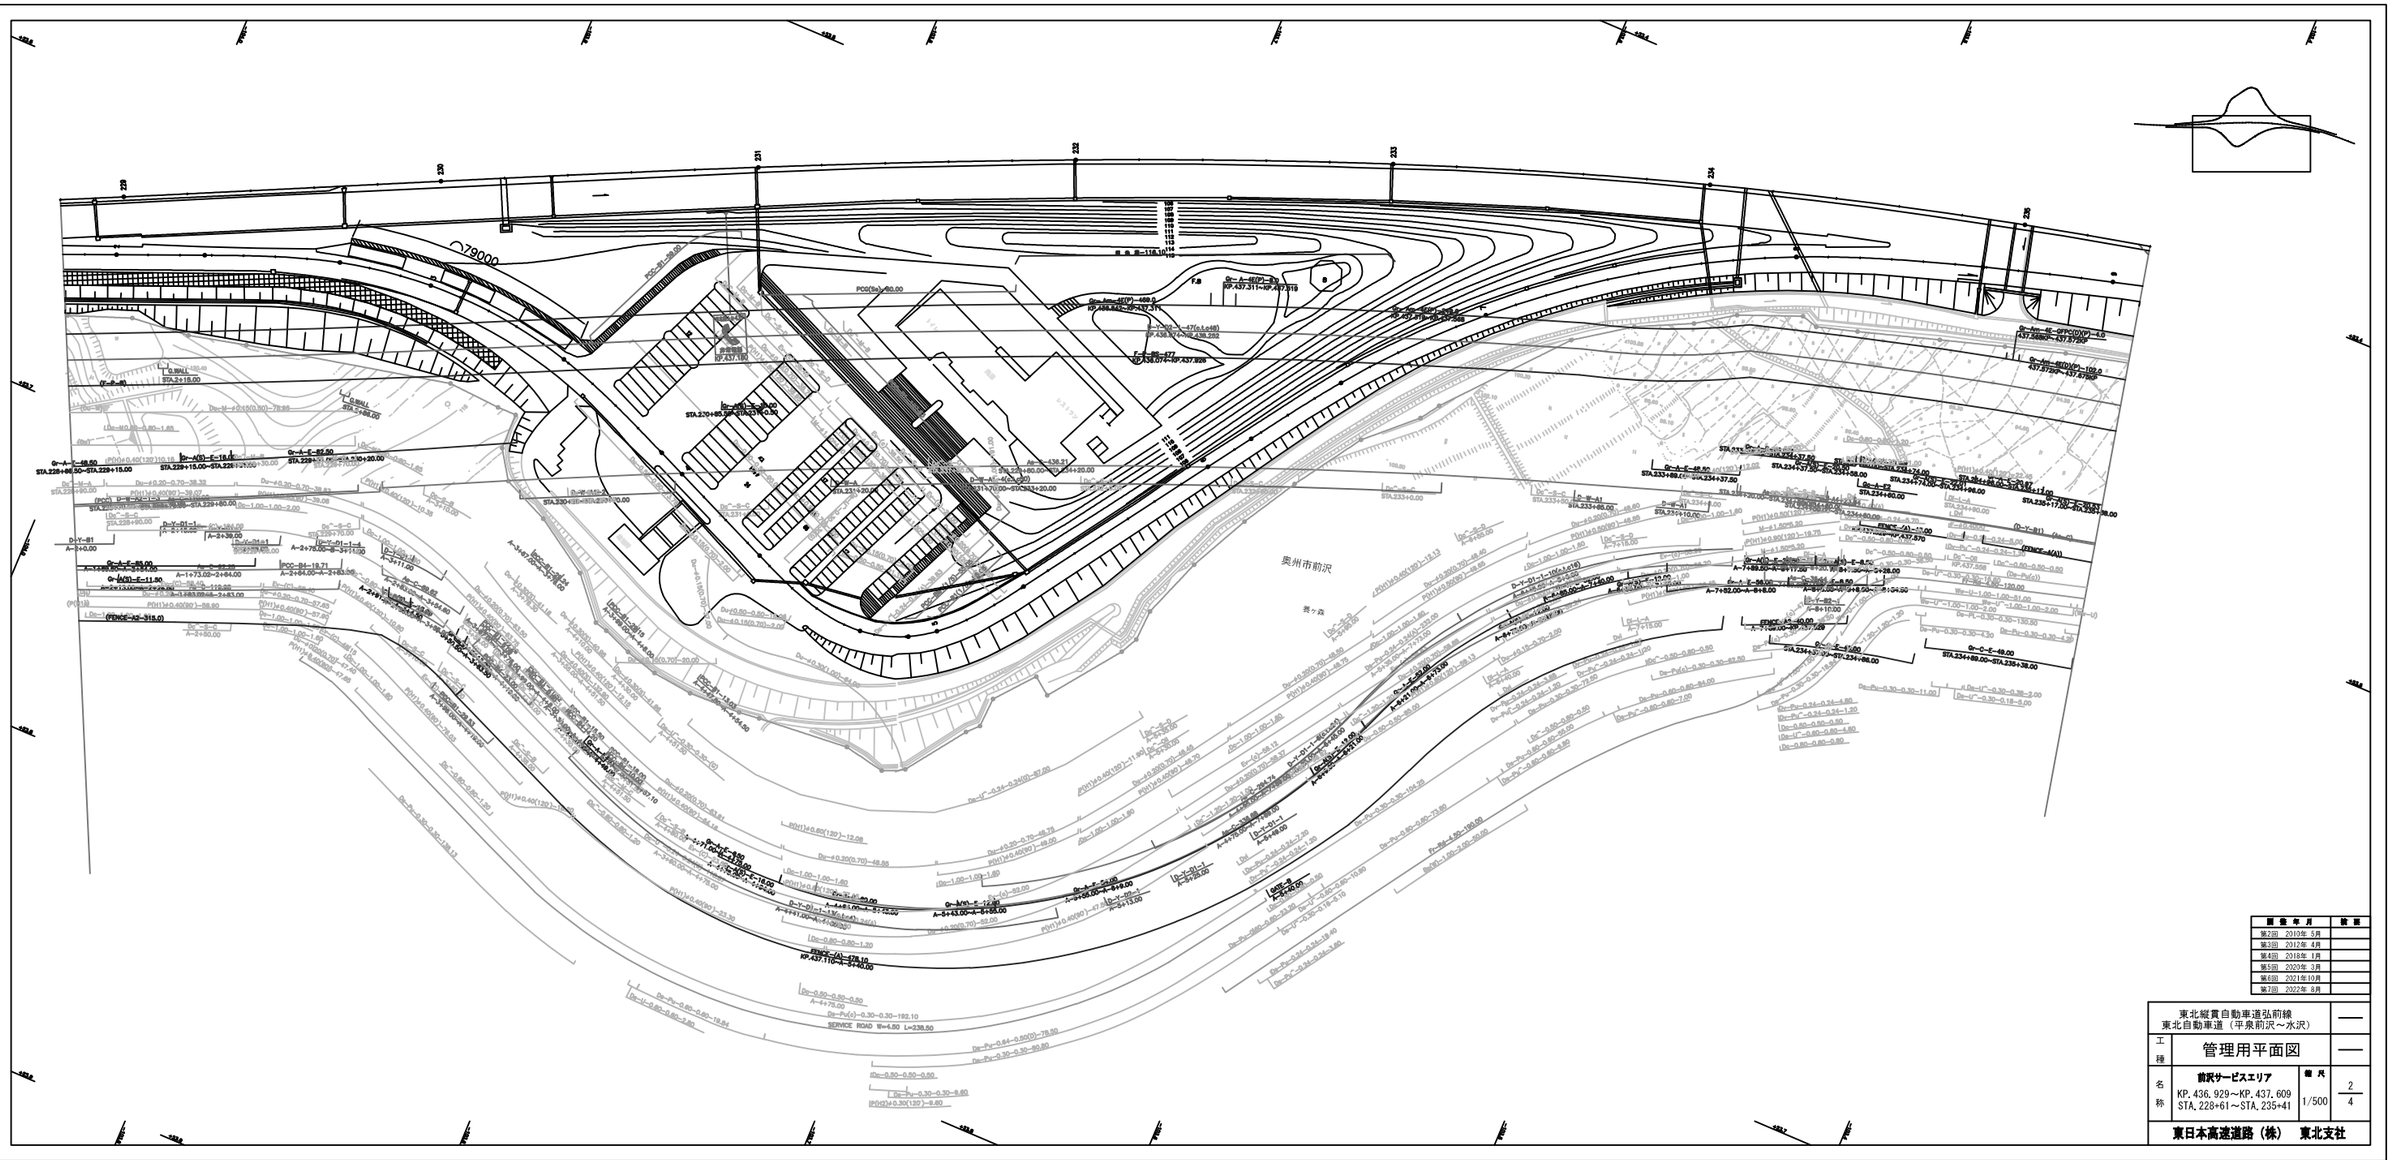

開 催 年 月	校 図
第2回 2010年 5月	
第3回 2012年 4月	
第4回 2018年 1月	
第5回 2020年 3月	
第6回 2021年10月	
第7回 2022年 8月	

東北縦貫自動車道弘前線 東北自動車道（平泉前沢～水沢）			——
工種	管理用平面図		——
名称	前沢サービスエリア KP. 436. 929～KP. 437. 609 STA. 228+61～STA. 235+41	縮 尺 1/500	2/4
東日本高速道路（株） 東北支社			

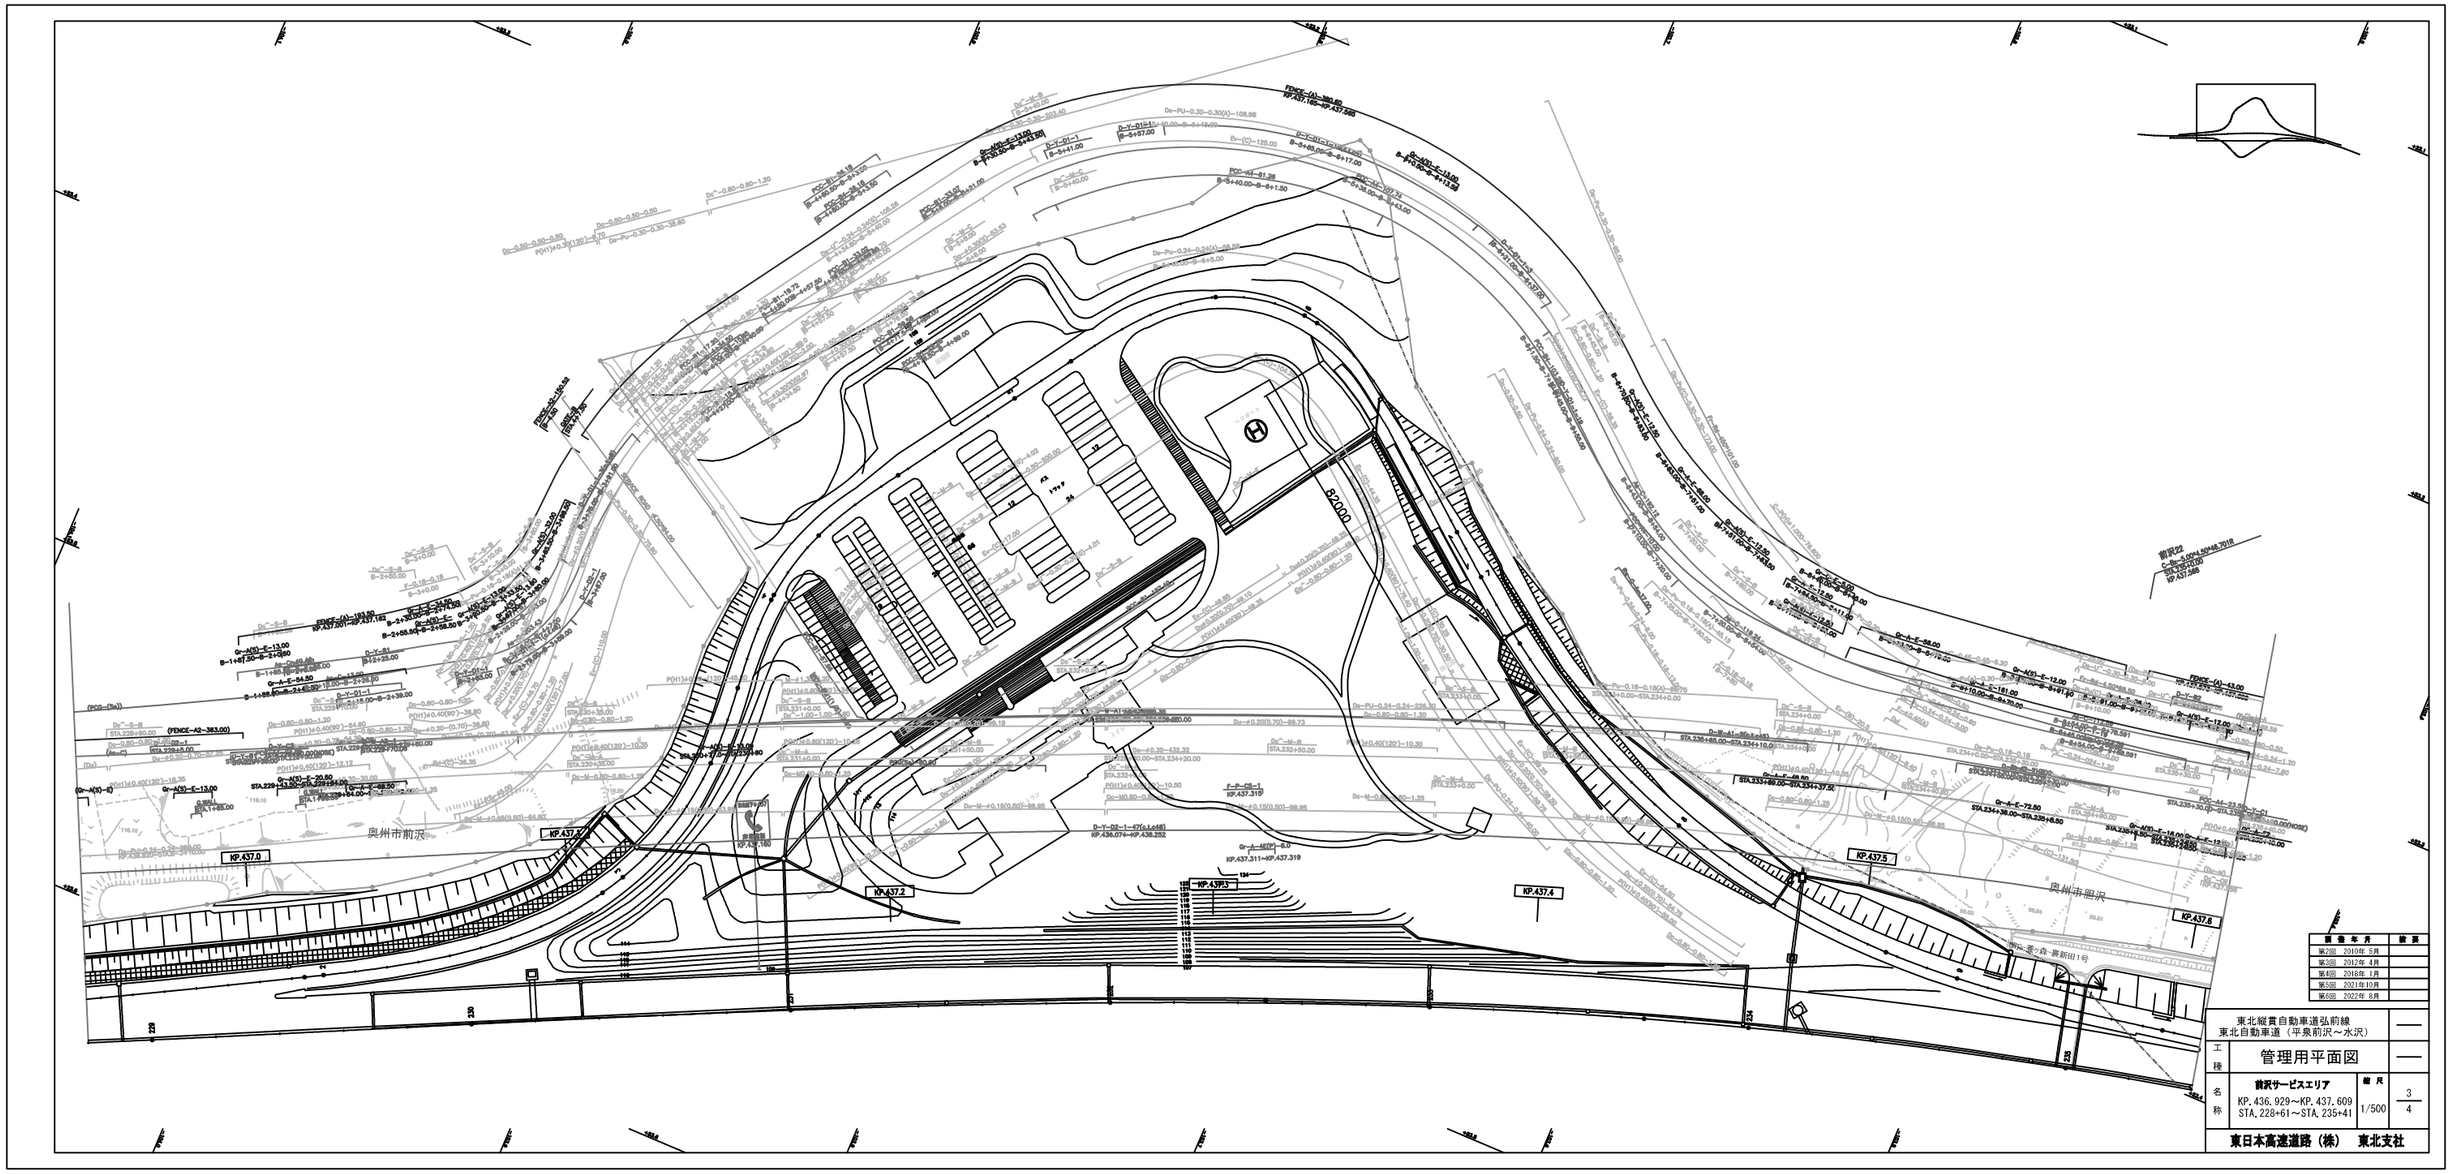
奥州市前沢
奥州市胆沢
KP.437.0
KP.437.2
KP.437.4
KP.437.5
KP.437.6
KP.439P3
KP.437.319
KP.437.311=KP.437.319
KP.436.076=KP.436.252
82000
(FENCE-A2-383.00)
(FENCE-A)-183.00
KP.437.001=KP.437.183
(FENCE-A)-43.00
KP.437.366=KP.437.409
(FENCE-A)-181.00
KP.437.181=KP.437.362
(FENCE-A)-183.00
KP.437.183=KP.437.366
(FENCE-A)-181.00
KP.437.362=KP.437.543
(FENCE-A)-43.00
KP.437.409=KP.437.452
(FENCE-A)-183.00
KP.437.543=KP.437.726
(FENCE-A)-181.00
KP.437.452=KP.437.633
(FENCE-A)-183.00
KP.437.633=KP.437.816
(FENCE-A)-43.00
KP.437.726=KP.437.769
(FENCE-A)-181.00
KP.437.769=KP.437.950
(FENCE-A)-183.00
KP.437.816=KP.438.000
(FENCE-A)-43.00
KP.437.950=KP.437.993
(FENCE-A)-181.00
KP.437.993=KP.438.174
(FENCE-A)-183.00
KP.438.000=KP.438.183
(FENCE-A)-43.00
KP.438.174=KP.438.217
(FENCE-A)-181.00
KP.438.183=KP.438.364
(FENCE-A)-183.00
KP.438.217=KP.438.400
(FENCE-A)-43.00
KP.438.364=KP.438.407
(FENCE-A)-181.00
KP.438.400=KP.438.581
(FENCE-A)-183.00
KP.438.407=KP.438.591
(FENCE-A)-43.00
KP.438.581=KP.438.624
(FENCE-A)-181.00
KP.438.591=KP.438.772
(FENCE-A)-183.00
KP.438.624=KP.438.807
(FENCE-A)-43.00
KP.438.772=KP.438.815
(FENCE-A)-181.00
KP.438.807=KP.438.988
(FENCE-A)-183.00
KP.438.815=KP.438.998
(FENCE-A)-43.00
KP.438.988=KP.439.031
(FENCE-A)-181.00
KP.438.998=KP.439.179
(FENCE-A)-183.00
KP.439.031=KP.439.214
(FENCE-A)-43.00
KP.439.179=KP.439.222
(FENCE-A)-181.00
KP.439.214=KP.439.395
(FENCE-A)-183.00
KP.439.222=KP.439.405
(FENCE-A)-43.00
KP.439.395=KP.439.438
(FENCE-A)-181.00
KP.439.405=KP.439.586
(FENCE-A)-183.00
KP.439.438=KP.439.621
(FENCE-A)-43.00
KP.439.586=KP.439.629
(FENCE-A)-181.00
KP.439.621=KP.439.802
(FENCE-A)-183.00
KP.439.629=KP.439.812
(FENCE-A)-43.00
KP.439.802=KP.439.845
(FENCE-A)-181.00
KP.439.812=KP.439.993
(FENCE-A)-183.00
KP.439.845=KP.440.028
(FENCE-A)-43.00
KP.439.993=KP.440.036
(FENCE-A)-181.00
KP.440.028=KP.440.209
(FENCE-A)-183.00
KP.440.036=KP.440.219
(FENCE-A)-43.00
KP.440.209=KP.440.252
(FENCE-A)-181.00
KP.440.219=KP.440.400
(FENCE-A)-183.00
KP.440.252=KP.440.435
(FENCE-A)-43.00
KP.440.400=KP.440.443
(FENCE-A)-181.00
KP.440.435=KP.440.616
(FENCE-A)-183.00
KP.440.443=KP.440.626
(FENCE-A)-43.00
KP.440.616=KP.440.659
(FENCE-A)-181.00
KP.440.626=KP.440.807
(FENCE-A)-183.00
KP.440.659=KP.440.842
(FENCE-A)-43.00
KP.440.807=KP.440.850
(FENCE-A)-181.00
KP.440.842=KP.441.023
(FENCE-A)-183.00
KP.440.850=KP.441.033
(FENCE-A)-43.00
KP.441.023=KP.441.066
(FENCE-A)-181.00
KP.441.033=KP.441.214
(FENCE-A)-183.00
KP.441.066=KP.441.249
(FENCE-A)-43.00
KP.441.214=KP.441.257
(FENCE-A)-181.00
KP.441.249=KP.441.430
(FENCE-A)-183.00
KP.441.257=KP.441.440
(FENCE-A)-43.00
KP.441.430=KP.441.473
(FENCE-A)-181.00
KP.441.440=KP.441.621
(FENCE-A)-183.00
KP.441.473=KP.441.656
(FENCE-A)-43.00
KP.441.621=KP.441.664
(FENCE-A)-181.00
KP.441.656=KP.441.837
(FENCE-A)-183.00
KP.441.664=KP.441.847
(FENCE-A)-43.00
KP.441.837=KP.441.880
(FENCE-A)-181.00
KP.441.847=KP.442.028
(FENCE-A)-183.00
KP.441.880=KP.442.063
(FENCE-A)-43.00
KP.442.028=KP.442.071
(FENCE-A)-181.00
KP.442.063=KP.442.244
(FENCE-A)-183.00
KP.442.071=KP.442.254
(FENCE-A)-43.00
KP.442.244=KP.442.287
(FENCE-A)-181.00
KP.442.254=KP.442.435
(FENCE-A)-183.00
KP.442.287=KP.442.470
(FENCE-A)-43.00
KP.442.435=KP.442.478
(FENCE-A)-181.00
KP.442.470=KP.442.651
(FENCE-A)-183.00
KP.442.478=KP.442.661
(FENCE-A)-43.00
KP.442.651=KP.442.694
(FENCE-A)-181.00
KP.442.661=KP.442.842
(FENCE-A)-183.00
KP.442.694=KP.442.877
(FENCE-A)-43.00
KP.442.842=KP.442.885
(FENCE-A)-181.00
KP.442.877=KP.443.058
(FENCE-A)-183.00
KP.442.885=KP.443.068
(FENCE-A)-43.00
KP.443.058=KP.443.101
(FENCE-A)-181.00
KP.443.068=KP.443.249
(FENCE-A)-183.00
KP.443.101=KP.443.284
(FENCE-A)-43.00
KP.443.249=KP.443.292
(FENCE-A)-181.00
KP.443.284=KP.443.465
(FENCE-A)-183.00
KP.443.292=KP.443.475
(FENCE-A)-43.00
KP.443.465=KP.443.508
(FENCE-A)-181.00
KP.443.475=KP.443.656
(FENCE-A)-183.00
KP.443.508=KP.443.691
(FENCE-A)-43.00
KP.443.656=KP.443.699
(FENCE-A)-181.00
KP.443.691=KP.443.872
(FENCE-A)-183.00
KP.443.699=KP.443.882
(FENCE-A)-43.00
KP.443.872=KP.443.915
(FENCE-A)-181.00
KP.443.882=KP.444.063
(FENCE-A)-183.00
KP.443.915=KP.444.098
(FENCE-A)-43.00
KP.444.063=KP.444.106
(FENCE-A)-181.00
KP.444.098=KP.444.279
(FENCE-A)-183.00
KP.444.106=KP.444.289
(FENCE-A)-43.00
KP.444.279=KP.444.322
(FENCE-A)-181.00
KP.444.289=KP.444.470
(FENCE-A)-183.00
KP.444.322=KP.444.505
(FENCE-A)-43.00
KP.444.470=KP.444.513
(FENCE-A)-181.00
KP.444.505=KP.444.686
(FENCE-A)-183.00
KP.444.513=KP.444.696
(FENCE-A)-43.00
KP.444.686=KP.444.729
(FENCE-A)-181.00
KP.444.696=KP.444.877
(FENCE-A)-183.00
KP.444.729=KP.444.912
(FENCE-A)-43.00
KP.444.877=KP.444.920
(FENCE-A)-181.00
KP.444.912=KP.445.093
(FENCE-A)-183.00
KP.444.920=KP.445.103
(FENCE-A)-43.00
KP.445.093=KP.445.136
(FENCE-A)-181.00
KP.445.103=KP.445.284
(FENCE-A)-183.00
KP.445.136=KP.445.319
(FENCE-A)-43.00
KP.445.284=KP.445.327
(FENCE-A)-181.00
KP.445.319=KP.445.500
(FENCE-A)-183.00
KP.445.327=KP.445.510
(FENCE-A)-43.00
KP.445.500=KP.445.543
(FENCE-A)-181.00
KP.445.510=KP.445.691
(FENCE-A)-183.00
KP.445.543=KP.445.726
(FENCE-A)-43.00
KP.445.691=KP.445.734
(FENCE-A)-181.00
KP.445.726=KP.445.907
(FENCE-A)-183.00
KP.445.734=KP.445.917
(FENCE-A)-43.00
KP.445.907=KP.445.950
(FENCE-A)-181.00
KP.445.917=KP.446.098
(FENCE-A)-183.00
KP.445.950=KP.446.133
(FENCE-A)-43.00
KP.446.098=KP.446.141
(FENCE-A)-181.00
KP.446.133=KP.446.314
(FENCE-A)-183.00
KP.446.141=KP.446.324
(FENCE-A)-43.00
KP.446.314=KP.446.357
(FENCE-A)-181.00
KP.446.324=KP.446.505
(FENCE-A)-183.00
KP.446.357=KP.446.540
(FENCE-A)-43.00
KP.446.505=KP.446.548
(FENCE-A)-181.00
KP.446.540=KP.446.721
(FENCE-A)-183.00
KP.446.548=KP.446.731
(FENCE-A)-43.00
KP.446.721=KP.446.764
(FENCE-A)-181.00
KP.446.731=KP.446.912
(FENCE-A)-183.00
KP.446.764=KP.446.947
(FENCE-A)-43.00
KP.446.912=KP.446.955
(FENCE-A)-181.00
KP.446.947=KP.447.128
(FENCE-A)-183.00
KP.446.955=KP.447.138
(FENCE-A)-43.00
KP.447.128=KP.447.171
(FENCE-A)-181.00
KP.447.138=KP.447.319
(FENCE-A)-183.00
KP.447.171=KP.447.354
(FENCE-A)-43.00
KP.447.319=KP.447.362
(FENCE-A)-181.00
KP.447.354=KP.447.535
(FENCE-A)-183.00
KP.447.362=KP.447.545
(FENCE-A)-43.00
KP.447.535=KP.447.578
(FENCE-A)-181.00
KP.447.545=KP.447.726
(FENCE-A)-183.00
KP.447.578=KP.447.761
(FENCE-A)-43.00
KP.447.726=KP.447.769
(FENCE-A)-181.00
KP.447.761=KP.447.942
(FENCE-A)-183.00
KP.447.769=KP.447.952
(FENCE-A)-43.00
KP.447.942=KP.447.985
(FENCE-A)-181.00
KP.447.952=KP.448.133
(FENCE-A)-183.00
KP.447.985=KP.448.168
(FENCE-A)-43.00
KP.448.133=KP.448.176
(FENCE-A)-181.00
KP.448.168=KP.448.349
(FENCE-A)-183.00
KP.448.176=KP.448.359
(FENCE-A)-43.00
KP.448.349=KP.448.392
(FENCE-A)-181.00
KP.448.359=KP.448.540
(FENCE-A)-183.00
KP.448.392=KP.448.575
(FENCE-A)-43.00
KP.448.540=KP.448.583
(FENCE-A)-181.00
KP.448.575=KP.448.756
(FENCE-A)-183.00
KP.448.583=KP.448.766
(FENCE-A)-43.00
KP.448.756=KP.448.799
(FENCE-A)-181.00
KP.448.766=KP.448.947
(FENCE-A)-183.00
KP.448.799=KP.448.982
(FENCE-A)-43.00
KP.448.947=KP.448.990
(FENCE-A)-181.00
KP.448.982=KP.449.163
(FENCE-A)-183.00
KP.448.990=KP.449.173
(FENCE-A)-43.00
KP.449.163=KP.449.206
(FENCE-A)-181.00
KP.449.173=KP.449.354
(FENCE-A)-183.00
KP.449.206=KP.449.389
(FENCE-A)-43.00
KP.449.354=KP.449.397
(FENCE-A)-181.00
KP.449.389=KP.449.570
(FENCE-A)-183.00
KP.449.397=KP.449.580
(FENCE-A)-43.00
KP.449.570=KP.449.613
(FENCE-A)-181.00
KP.449.580=KP.449.761
(FENCE-A)-183.00
KP.449.613=KP.449.796
(FENCE-A)-43.00
KP.449.761=KP.449.804
(FENCE-A)-181.00
KP.449.796=KP.449.977
(FENCE-A)-183.00
KP.449.804=KP.449.987
(FENCE-A)-43.00
KP.449.977=KP.450.020
(FENCE-A)-181.00
KP.449.987=KP.450.168
(FENCE-A)-183.00
KP.450.020=KP.450.203
(FENCE-A)-43.00
KP.450.168=KP.450.211
(FENCE-A)-181.00
KP.450.203=KP.450.384
(FENCE-A)-183.00
KP.450.211=KP.450.394
(FENCE-A)-43.00
KP.450.384=KP.450.427
(FENCE-A)-181.00
KP.450.394=KP.450.575
(FENCE-A)-183.00
KP.450.427=KP.450.610
(FENCE-A)-43.00
KP.450.575=KP.450.618
(FENCE-A)-181.00
KP.450.610=KP.450.791
(FENCE-A)-183.00
KP.450.618=KP.450.801
(FENCE-A)-43.00
KP.450.791=KP.450.834
(FENCE-A)-181.00
KP.450.801=KP.450.982
(FENCE-A)-183.00
KP.450.834=KP.451.017
(FENCE-A)-43.00
KP.450.982=KP.451.025
(FENCE-A)-181.00
KP.451.017=KP.451.198
(FENCE-A)-183.00
KP.451.025=KP.451.208
(FENCE-A)-43.00
KP.451.198=KP.451.241
(FENCE-A)-181.00
KP.451.208=KP.451.389
(FENCE-A)-183.00
KP.451.241=KP.451.424
(FENCE-A)-43.00
KP.451.389=KP.451.432
(FENCE-A)-181.00
KP.451.424=KP.451.605
(FENCE-A)-183.00
KP.451.432=KP.451.615
(FENCE-A)-43.00
KP.451.605=KP.451.648
(FENCE-A)-181.00
KP.451.615=KP.451.796
(FENCE-A)-183.00
KP.451.648=KP.451.831
(FENCE-A)-43.00
KP.451.796=KP.451.839
(FENCE-A)-181.00
KP.451.831=KP.452.012
(FENCE-A)-183.00
KP.451.839=KP.452.022
(FENCE-A)-43.00
KP.452.012=KP.452.055
(FENCE-A)-181.00
KP.452.022=KP.452.203
(FENCE-A)-183.00
KP.452.055=KP.452.238
(FENCE-A)-43.00
KP.452.203=KP.452.246
(FENCE-A)-181.00
KP.452.238=KP.452.419
(FENCE-A)-183.00
KP.452.246=KP.452.429
(FENCE-A)-43.00
KP.452.419=KP.452.462
(FENCE-A)-181.00
KP.452.429=KP.452.610
(FENCE-A)-183.00
KP.452.462=KP.452.645
(FENCE-A)-43.00
KP.452.610=KP.452.653
(FENCE-A)-181.00
KP.452.645=KP.452.826
(FENCE-A)-183.00
KP.452.653=KP.452.836
(FENCE-A)-43.00
KP.452.826=KP.452.869
(FENCE-A)-181.00
KP.452.836=KP.453.017
(FENCE-A)-183.00
KP.452.869=KP.453.052
(FENCE-A)-43.00
KP.453.017=KP.453.060
(FENCE-A)-181.00
KP.453.052=KP.453.233
(FENCE-A)-183.00
KP.453.060=KP.453.243
(FENCE-A)-43.00
KP.453.233=KP.453.276
(FENCE-A)-181.00
KP.453.243=KP.453.424
(FENCE-A)-183.00
KP.453.276=KP.453.459
(FENCE-A)-43.00
KP.453.424=KP.453.467
(FENCE-A)-181.00
KP.453.459=KP.453.640
(FENCE-A)-183.00
KP.453.467=KP.453.650
(FENCE-A)-43.00
KP.453.640=KP.453.683
(FENCE-A)-181.00
KP.453.650=KP.453.831
(FENCE-A)-183.00
KP.453.683=KP.453.866
(FENCE-A)-43.00
KP.453.831=KP.453.874
(FENCE-A)-181.00
KP.453.866=KP.454.047
(FENCE-A)-183.00
KP.453.874=KP.454.057
(FENCE-A)-43.00
KP.454.047=KP.454.090
(FENCE-A)-181.00
KP.454.057=KP.454.238
(FENCE-A)-183.00
KP.454.090=KP.454.273
(FENCE-A)-43.00
KP.454.238=KP.454.281
(FENCE-A)-181.00
KP.454.273=KP.454.454
(FENCE-A)-183.00
KP.454.281=KP.454.464
(FENCE-A)-43.00
KP.454.454=KP.454.497
(FENCE-A)-181.00
KP.454.464=KP.454.645
(FENCE-A)-183.00
KP.454.497=KP.454.680
(FENCE-A)-43.00
KP.454.645=KP.454.688
(FENCE-A)-181.00
KP.454.680=KP.454.861
(FENCE-A)-183.00
KP.454.688=KP.454.871
(FENCE-A)-43.00
KP.454.861=KP.454.904
(FENCE-A)-181.00
KP.454.871=KP.455.052
(FENCE-A)-183.00
KP.454.904=KP.455.087
(FENCE-A)-43.00
KP.455.052=KP.455.095
(FENCE-A)-181.00
KP.455.087=KP.455.268
(FENCE-A)-183.00
KP.455.095=KP.455.278
(FENCE-A)-43.00
KP.455.268=KP.455.311
(FENCE-A)-181.00
KP.455.278=KP.455.459
(FENCE-A)-183.00
KP.455.311=KP.455.494
(FENCE-A)-43.00
KP.455.459=KP.455.502
(FENCE-A)-181.00
KP.455.494=KP.455.675
(FENCE-A)-183.00
KP.455.502=KP.455.685
(FENCE-A)-43.00
KP.455.675=KP.455.718
(FENCE-A)-181.00
KP.455.685=KP.455.866
(FENCE-A)-183.00
KP.455.718=KP.455.901
(FENCE-A)-43.00
KP.455.866=KP.455.909
(FENCE-A)-181.00
KP.455.901=KP.456.082
(FENCE-A)-183.00
KP.455.909=KP.456.092
(FENCE-A)-43.00
KP.456.082=KP.456.125
(FENCE-A)-181.00
KP.456.092=KP.456.273
(FENCE-A)-183.00
KP.456.125=KP.456.308
(FENCE-A)-43.00
KP.456.273=KP.456.316
(FENCE-A)-181.00
KP.456.308=KP.456.489
(FENCE-A)-183.00
KP.456.316=KP.456.499
(FENCE-A)-43.00
KP.456.489=KP.456.532
(FENCE-A)-181.00
KP.456.499=KP.456.680
(FENCE-A)-183.00
KP.456.532=KP.456.715
(FENCE-A)-43.00
KP.456.680=KP.456.723
(FENCE-A)-181.00
KP.456.715=KP.456.896
(FENCE-A)-183.00
KP.456.723=KP.456.906
(FENCE-A)-43.00
KP.456.896=KP.456.939
(FENCE-A)-181.00
KP.456.906=KP.457.087
(FENCE-A)-183.00
KP.456.939=KP.457.122
(FENCE-A)-43.00
KP.457.087=KP.457.130
(FENCE-A)-181.00
KP.457.122=KP.457.303
(FENCE-A)-183.00
KP.457.130=KP.457.313
(FENCE-A)-43.00
KP.457.303=KP.457.346
(FENCE-A)-181.00
KP.457.313=KP.457.494
(FENCE-A)-183.00
KP.457.346=KP.457.529
(FENCE-A)-43.00
KP.457.494=KP.457.537
(FENCE-A)-181.00
KP.457.529=KP.457.710
(FENCE-A)-183.00
KP.457.537=KP.457.720
(FENCE-A)-43.00
KP.457.710=KP.457.753
(FENCE-A)-181.00
KP.457.720=KP.457.901
(FENCE-A)-183.00
KP.457.753=KP.457.936
(FENCE-A)-43.00
KP.457.901=KP.457.944
(FENCE-A)-181.00
KP.457.936=KP.458.117
(FENCE-A)-183.00
KP.457.944=KP.458.127
(FENCE-A)-43.00
KP.458.117=KP.458.160
(FENCE-A)-181.00
KP.458.127=KP.458.308
(FENCE-A)-183.00
KP.458.160=KP.458.343
(FENCE-A)-43.00
KP.458.308=KP.458.351
(FENCE-A)-181.00
KP.458.343=KP.458.524
(FENCE-A)-183.00
KP.458.351=KP.458.534
(FENCE-A)-43.00
KP.458.524=KP.458.567
(FENCE-A)-181.00
KP.458.534=KP.458.715
(FENCE-A)-183.00
KP.458.567=KP.458.750
(FENCE-A)-43.00
KP.458.715=KP.458.758
(FENCE-A)-181.00
KP.458.750=KP.458.931
(FENCE-A)-183.00
KP.458.758=KP.458.941
(FENCE-A)-43.00
KP.458.931=KP.458.974
(FENCE-A)-181.00
KP.458.941=KP.459.122
(FENCE-A)-183.00
KP.458.974=KP.459.157
(FENCE-A)-43.00
KP.459.122=KP.459.165
(FENCE-A)-181.00
KP.459.157=KP.459.338
(FENCE-A)-183.00
KP.459.165=KP.459.348
(FENCE-A)-43.00
KP.459.338=KP.459.381
(FENCE-A)-181.00
KP.459.348=KP.459.529
(FENCE-A)-183.00
KP.459.381=KP.459.564
(FENCE-A)-43.00
KP.459.529=KP.459.572
(FENCE-A)-181.00
KP.459.564=KP.459.745
(FENCE-A)-183.00
KP.459.572=KP.459.755
(FENCE-A)-43.00
KP.459.745=KP.459.788
(FENCE-A)-181.00
KP.459.755=KP.459.936
(FENCE-A)-183.00
KP.459.788=KP.459.971
(FENCE-A)-43.00
KP.459.936=KP.459.979
(FENCE-A)-181.00
KP.459.971=KP.460.152
(FENCE-A)-183.00
KP.459.979=KP.460.162
(FENCE-A)-43.00
KP.460.152=KP.460.195
(FENCE-A)-181.00
KP.460.162=KP.460.343
(FENCE-A)-183.00
KP.460.195=KP.460.378
(FENCE-A)-43.00
KP.460.343=KP.460.386
(FENCE-A)-181.00
KP.460.378=KP.460.559
(FENCE-A)-183.00
KP.460.386=KP.460.569
(FENCE-A)-43.00
KP.460.559=KP.460.602
(FENCE-A)-181.00
KP.460.569=KP.460.750
(FENCE-A)-183.00
KP.460.602=KP.460.785
(FENCE-A)-43.00
KP.460.750=KP.460.793
(FENCE-A)-181.00
KP.460.785=KP.460.966
(FENCE-A)-183.00
KP.460.793=KP.460.976
(FENCE-A)-43.00
KP.460.966=KP.461.009
(FENCE-A)-181.00
KP.460.976=KP.461.157
(FENCE-A)-183.00
KP.461.009=KP.461.192
(FENCE-A)-43.00
KP.461.157=KP.461.200
(FENCE-A)-181.00
KP.461.192=KP.461.373
(FENCE-A)-183.00
KP.461.200=KP.461.383
(FENCE-A)-43.00
KP.461.373=KP.461.416
(FENCE-A)-181.00
KP.461.383=KP.461.564
(FENCE-A)-183.00
KP.461.416=KP.461.599
(FENCE-A)-43.00
KP.461.564=KP.461.607
(FENCE-A)-181.00
KP.461.599=KP.461.780
(FENCE-A)-183.00
KP.461.607=KP.461.790
(FENCE-A)-43.00
KP.461.780=KP.461.823
(FENCE-A)-181.00
KP.461.790=KP.461.971
(FENCE-A)-183.00
KP.461.823=KP.462.006
(FENCE-A)-43.00
KP.461.971=KP.462.014
(FENCE-A)-181.00
KP.462.006=KP.462.187
(FENCE-A)-183.00
KP.462.014=KP.462.197
(FENCE-A)-43.00
KP.462.187=KP.462.230
(FENCE-A)-181.00
KP.462.197=KP.462.378
(FENCE-A)-183.00
KP.462.230=KP.462.413
(FENCE-A)-43.00
KP.462.378=KP.462.421
(FENCE-A)-181.00
KP.462.413=KP.462.594
(FENCE-A)-183.00
KP.462.421=KP.462.604
(FENCE-A)-43.00
KP.462.594=KP.462.637
(FENCE-A)-181.00
KP.462.604=KP.462.785
(FENCE-A)-183.00
KP.462.637=KP.462.820
(FENCE-A)-43.00
KP.462.785=KP.462.828
(FENCE-A)-181.00
KP.462.820=KP.463.001
(FENCE-A)-183.00
KP.462.828=KP.463.011
(FENCE-A)-43.00
KP.463.001=KP.463.044
(FENCE-A)-181.00
KP.463.011=KP.463.192
(FENCE-A)-183.00
KP.463.044=KP.463.227
(FENCE-A)-43.00
KP.463.192=KP.463.235
(FENCE-A)-181.00
KP.463.227=KP.463.408
(FENCE-A)-183.00
KP.463.235=KP.463.418
(FENCE-A)-43.00
KP.463.408=KP.463.451
(FENCE-A)-181.00
KP.463.418=KP.463.599
(FENCE-A)-183.00
KP.463.451=KP.463.634
(FENCE-A)-43.00
KP.463.599=KP.463.642
(FENCE-A)-181.00
KP.463.634=KP.463.815
(FENCE-A)-183.00
KP.463.642=KP.463.825
(FENCE-A)-43.00
KP.463.815=KP.463.858
(FENCE-A)-181.00
KP.463.825=KP.464.006
(FENCE-A)-183.00
KP.463.858=KP.464.041
(FENCE-A)-43.00
KP.464.006=KP.464.049
(FENCE-A)-181.00
KP.464.041=KP.464.222
(FENCE-A)-183.00
KP.464.049=KP.464.232
(FENCE-A)-43.00
KP.464.222=KP.464.265
(FENCE-A)-181.00
KP.464.232=KP.464.413
(FENCE-A)-183.00
KP.464.265=KP.464.448
(FENCE-A)-43.00
KP.464.413=KP.464.456
(FENCE-A)-181.00
KP.464.448=KP.464.629
(FENCE-A)-183.00
KP.464.456=KP.464.639
(FENCE-A)-43.00
KP.464.629=KP.464.672
(FENCE-A)-181.00
KP.464.639=KP.464.820
(FENCE-A)-183.00
KP.464.672=KP.464.855
(FENCE-A)-43.00
KP.464.820=KP.464.863
(FENCE-A)-181.00
KP.464.855=KP.465.036
(FENCE-A)-183.00
KP.464.863=KP.465.046
(FENCE-A)-43.00
KP.465.036=KP.465.079
(FENCE-A)-181.00
KP.465.046=KP.465.227
(FENCE-A)-183.00
KP.465.079=KP.465.262
(FENCE-A)-43.00
KP.465.227=KP.465.270
(FENCE-A)-181.00
KP.465.262=KP.465.443
(FENCE-A)-183.00
KP.465.270=KP.465.453
(FENCE-A)-43.00
KP.465.443=KP.465.486
(FENCE-A)-181.00
KP.465.453=KP.465.634
(FENCE-A)-183.00
KP.465.486=KP.465.669
(FENCE-A)-43.00
KP.465.634=KP.465.677
(FENCE-A)-181.00
KP.465.669=KP.465.850
(FENCE-A)-183.00
KP.465.677=KP.465.860
(FENCE-A)-43.00
KP.465.850=KP.465.893
(FENCE-A)-181.00
KP.465.860=KP.466.041
(FENCE-A)-183.00
KP.465.893=KP.466.076
(FENCE-A)-43.00
KP.466.041=KP.466.084
(FENCE-A)-181.00
KP.466.076=KP.466.257
(FENCE-A)-183.00
KP.466.084=KP.466.267
(FENCE-A)-43.00
KP.466.257=KP.466.300
(FENCE-A)-181.00
KP.466.267=KP.466.448
(FENCE-A)-183.00
KP.466.300=KP.466.483
(FENCE-A)-43.00
KP.466.448=KP.466.491
(FENCE-A)-181.00
KP.466.483=KP.466.664
(FENCE-A)-183.00
KP.466.491=KP.466.674
(FENCE-A)-43.00
KP.466.664=KP.466.707
(FENCE-A)-181.00
KP.466.674=KP.466.855
(FENCE-A)-183.00
KP.466.707=KP.466.890
(FENCE-A)-43.00
KP.466.855=KP.466.898
(FENCE-A)-181.00
KP.466.890=KP.467.071
(FENCE-A)-183.00
KP.466.898=KP.467.081
(FENCE-A)-43.00
KP.467.071=KP.467.114
(FENCE-A)-181.00
KP.467.081=KP.467.262
(FENCE-A)-183.00
KP.467.114=KP.467.297
(FENCE-A)-43.00
KP.467.262=KP.467.305
(FENCE-A)-181.00
KP.467.297=KP.467.478
(FENCE-A)-183.00
KP.467.305=KP.467.488
(FENCE-A)-43.00
KP.467.478=KP.467.521
(FENCE-A)-181.00
KP.467.488=KP.467.669
(FENCE-A)-183.00
KP.467.521=KP.467.704
(FENCE-A)-43.00
KP.467.669=KP.467.712
(FENCE-A)-181.00
KP.467.704=KP.467.885
(FENCE-A)-183.00
KP.467.712=KP.467.895
(FENCE-A)-43.00
KP.467.885=KP.467.928
(FENCE-A)-181.00
KP.467.895=KP.468.076
(FENCE-A)-183.00
KP.467.928=KP.468.111
(FENCE-A)-43.00
KP.468.076=KP.468.119
(FENCE-A)-181.00
KP.468.111=KP.468.292
(FENCE-A)-183.00
KP.468.119=KP.468.302
(FENCE-A)-43.00
KP.468.292=KP.468.335
(FENCE-A)-181.00
KP.468.302=KP.468.483
(FENCE-A)-183.00
KP.468.335=KP.468.518
(FENCE-A)-43.00
KP.468.483=KP.468.526
(FENCE-A)-181.00
KP.468.518=KP.468.699
(FENCE-A)-183.00
KP.468.526=KP.468.709
(FENCE-A)-43.00
KP.468.699=KP.468.742
(FENCE-A)-181.00
KP.468.709=KP.468.890
(FENCE-A)-183.00
KP.468.742=KP.468.925
(FENCE-A)-43.00
KP.468.890=KP.468.933
(FENCE-A)-181.00
KP.468.925=KP.469.106
(FENCE-A)-183.00
KP.468.933=KP.469.116
(FENCE-A)-43.00
KP.469.106=KP.469.149
(FENCE-A)-181.00
KP.469.116=KP.469.297
(FENCE-A)-183.00
KP.469.149=KP.469.332
(FENCE-A)-43.00
KP.469.297=KP.469.340
(FENCE-A)-181.00
KP.469.332=KP.469.513
(FENCE-A)-183.00
KP.469.340=KP.469.523
(FENCE-A)-43.00
KP.469.513=KP.469.556
(FENCE-A)-181.00
KP.469.523=KP.469.704
(FENCE-A)-183.00
KP.469.556=KP.469.739
(FENCE-A)-43.00
KP.469.704=KP.469.747
(FENCE-A)-181.00
KP.469.739=KP.469.920
(FENCE-A)-183.00
KP.469.747=KP.469.930
(FENCE-A)-43.00
KP.469.920=KP.469.963
(FENCE-A)-181.00
KP.469.930=KP.470.111
(FENCE-A)-183.00
KP.469.963=KP.470.146
(FENCE-A)-43.00
KP.470.111=KP.470.154
(FENCE-A)-181.00
KP.470.146=KP.470.327
(FENCE-A)-183.00
KP.470.154=KP.470.337
(FENCE-A)-43.00
KP.470.327=KP.470.370
(FENCE-A)-181.00
KP.470.337=KP.470.518
(FENCE-A)-183.00
KP.470.370=KP.470.553
(FENCE-A)-43.00
KP.470.518=KP.470.561
(FENCE-A)-181.00
KP.470.553=KP.470.734
(FENCE-A)-183.00
KP.470.561=KP.470.744
(FENCE-A)-43.00
KP.470.734=KP.470.777
(FENCE-A)-181.00
KP.470.744=KP.470.925
(FENCE-A)-183.00
KP.470.777=KP.470.960
(FENCE-A)-43.00
KP.470.925=KP.470.968
(FENCE-A)-181.00
KP.470.960=KP.471.141
(FENCE-A)-183.00
KP.470.968=KP.471.151
(FENCE-A)-43.00
KP.471.141=KP.471.184
(FENCE-A)-181.00
KP.471.151=KP.471.332
(FENCE-A)-183.00
KP.471.184=KP.471.367
(FENCE-A)-43.00
KP.471.332=KP.471.375
(FENCE-A)-181.00
KP.471.367=KP.471.548
(FENCE-A)-183.00
KP.471.375=KP.471.558
(FENCE-A)-43.00
KP.471.548=KP.471.591
(FENCE-A)-181.00
KP.471.558=KP.471.739
(FENCE-A)-183.00
KP.471.591=KP.471.774
(FENCE-A)-43.00
KP.471.739=KP.471.782
(FENCE-A)-181.00
KP.471.774=KP.471.955
(FENCE-A)-183.00
KP.471.782=KP.471.965
(FENCE-A)-43.00
KP.471.955=KP.471.998
(FENCE-A)-181.00
KP.471.965=KP.472.146
(FENCE-A)-183.00
KP.471.998=KP.472.181
(FENCE-A)-43.00
KP.472.146=KP.472.189
(FENCE-A)-181.00
KP.472.181=KP.472.362
(FENCE-A)-183.00
KP.472.189=KP.472.372
(FENCE-A)-43.00
KP.472.362=KP.472.405
(FENCE-A)-181.00
KP.472.372=KP.472.553
(FENCE-A)-183.00
KP.472.405=KP.472.588
(FENCE-A)-43.00
KP.472.553=KP.472.596
(FENCE-A)-181.00
KP.472.588=KP.472.769
(FENCE-A)-183.00
KP.472.596=KP.472.779
(FENCE-A)-43.00
KP.472.769=KP.472.812
(FENCE-A)-181.00
KP.472.779=KP.472.960
(FENCE-A)-183.00
KP.472.812=KP.472.995
(FENCE-A)-43.00
KP.472.960=KP.473.003
(FENCE-A)-181.00
KP.472.995=KP.473.176
(FENCE-A)-183.00
KP.473.003=KP.473.186
(FENCE-A)-43.00
KP.473.176=KP.473.219
(FENCE-A)-181.00
KP.473.186=KP.473.367
(FENCE-A)-183.00
KP.473.219=KP.473.402
(FENCE-A)-43.00
KP.473.367=KP.473.410
(FENCE-A)-181.00
KP.473.402=KP.473.583
(FENCE-A)-183.00
KP.473.410=KP.473.593
(FENCE-A)-43.00
KP.473.583=KP.473.626
(FENCE-A)-181.00
KP.473.593=KP.473.774
(FENCE-A)-183.00
KP.473.626=KP.473.809
(FENCE-A)-43.00
KP.473.774=KP.473.817
(FENCE-A)-181.00
KP.473.809=KP.473.990
(FENCE-A)-183.00
KP.473.817=KP.473.999
(FENCE-A)-43.00
KP.473.990=KP.474.033
(FENCE-A)-181.00
KP.473.999=KP.474.180
(FENCE-A)-183.00
KP.474.033=KP.474.216
(FENCE-A)-43.00
KP.474.180=KP.474.223
(FENCE-A)-181.00
KP.474.216=KP.474.397
(FENCE-A)-183.00
KP.474.223=KP.474.406
(FENCE-A)-43.00
KP.474.397=KP.474.440
(FENCE-A)-181.00
KP.474.406=KP.474.587
(FENCE-A)-183.00
KP.474.440=KP.474.623
(FENCE-A)-43.00
KP.474.587=KP.474.630
(FENCE-A)-181.00
KP.474.623=KP.474.804
(FENCE-A)-183.00
KP.474.630=KP.474.813
(FENCE-A)-43.00
KP.474.804=KP.474.847
(FENCE-A)-181.00
KP.474.813=KP.474.994
(FENCE-A)-183.00
KP.474.847=KP.475.030
(FENCE-A)-43.00
KP.474.994=KP.475.037
(FENCE-A)-181.00
KP.475.030=KP.475.211
(FENCE-A)-183.00
KP.475.037=KP.475.220
(FENCE-A)-43.00
KP.475.211=KP.475.254
(FENCE-A)-181.00
KP.475.220=KP.475.401
(FENCE-A)-183.00
KP.475.254=KP.475.437
(FENCE-A)-43.00
KP.475.401=KP.475.444
(FENCE-A)-181.00
KP.475.437=KP.475.618
(FENCE-A)-183.00
KP.475.444=KP.475.627
(FENCE-A)-43.00
KP.475.618=KP.475.661
(FENCE-A)-181.00
KP.475.627=KP.475.808
(FENCE-A)-183.00
KP.475.661=KP.475.844
(FENCE-A)-43.00
KP.475.808=KP.475.851
(FENCE-A)-181.00
KP.475.844=KP.476.025
(FENCE-A)-183.00
KP.475.851=KP.476.034
(FENCE-A)-43.00
KP.476.025=KP.476.068
(FENCE-A)-181.00
KP.476.034=KP.476.215
(FENCE-A)-183.00
KP.476.068=KP.476.251
(FENCE-A)-43.00
KP.476.215=KP.476.258
(FENCE-A)-181.00
KP.476.251=KP.476.432
(FENCE-A)-183.00
KP.476.258=KP.476.441
(FENCE-A)-43.00
KP.476.432=KP.476.475
(FENCE-A)-181.00
KP.476.441=KP.476.622
(FENCE-A)-183.00
KP.476.475=KP.476.658
(FENCE-A)-43.00
KP.476.622=KP.476.665
(FENCE-A)-181.00
KP.476.658=KP.476.839
(FENCE-A)-183.00
KP.476.665=KP.476.848
(FENCE-A)-43.00
KP.476.839=KP.476.882
(FENC

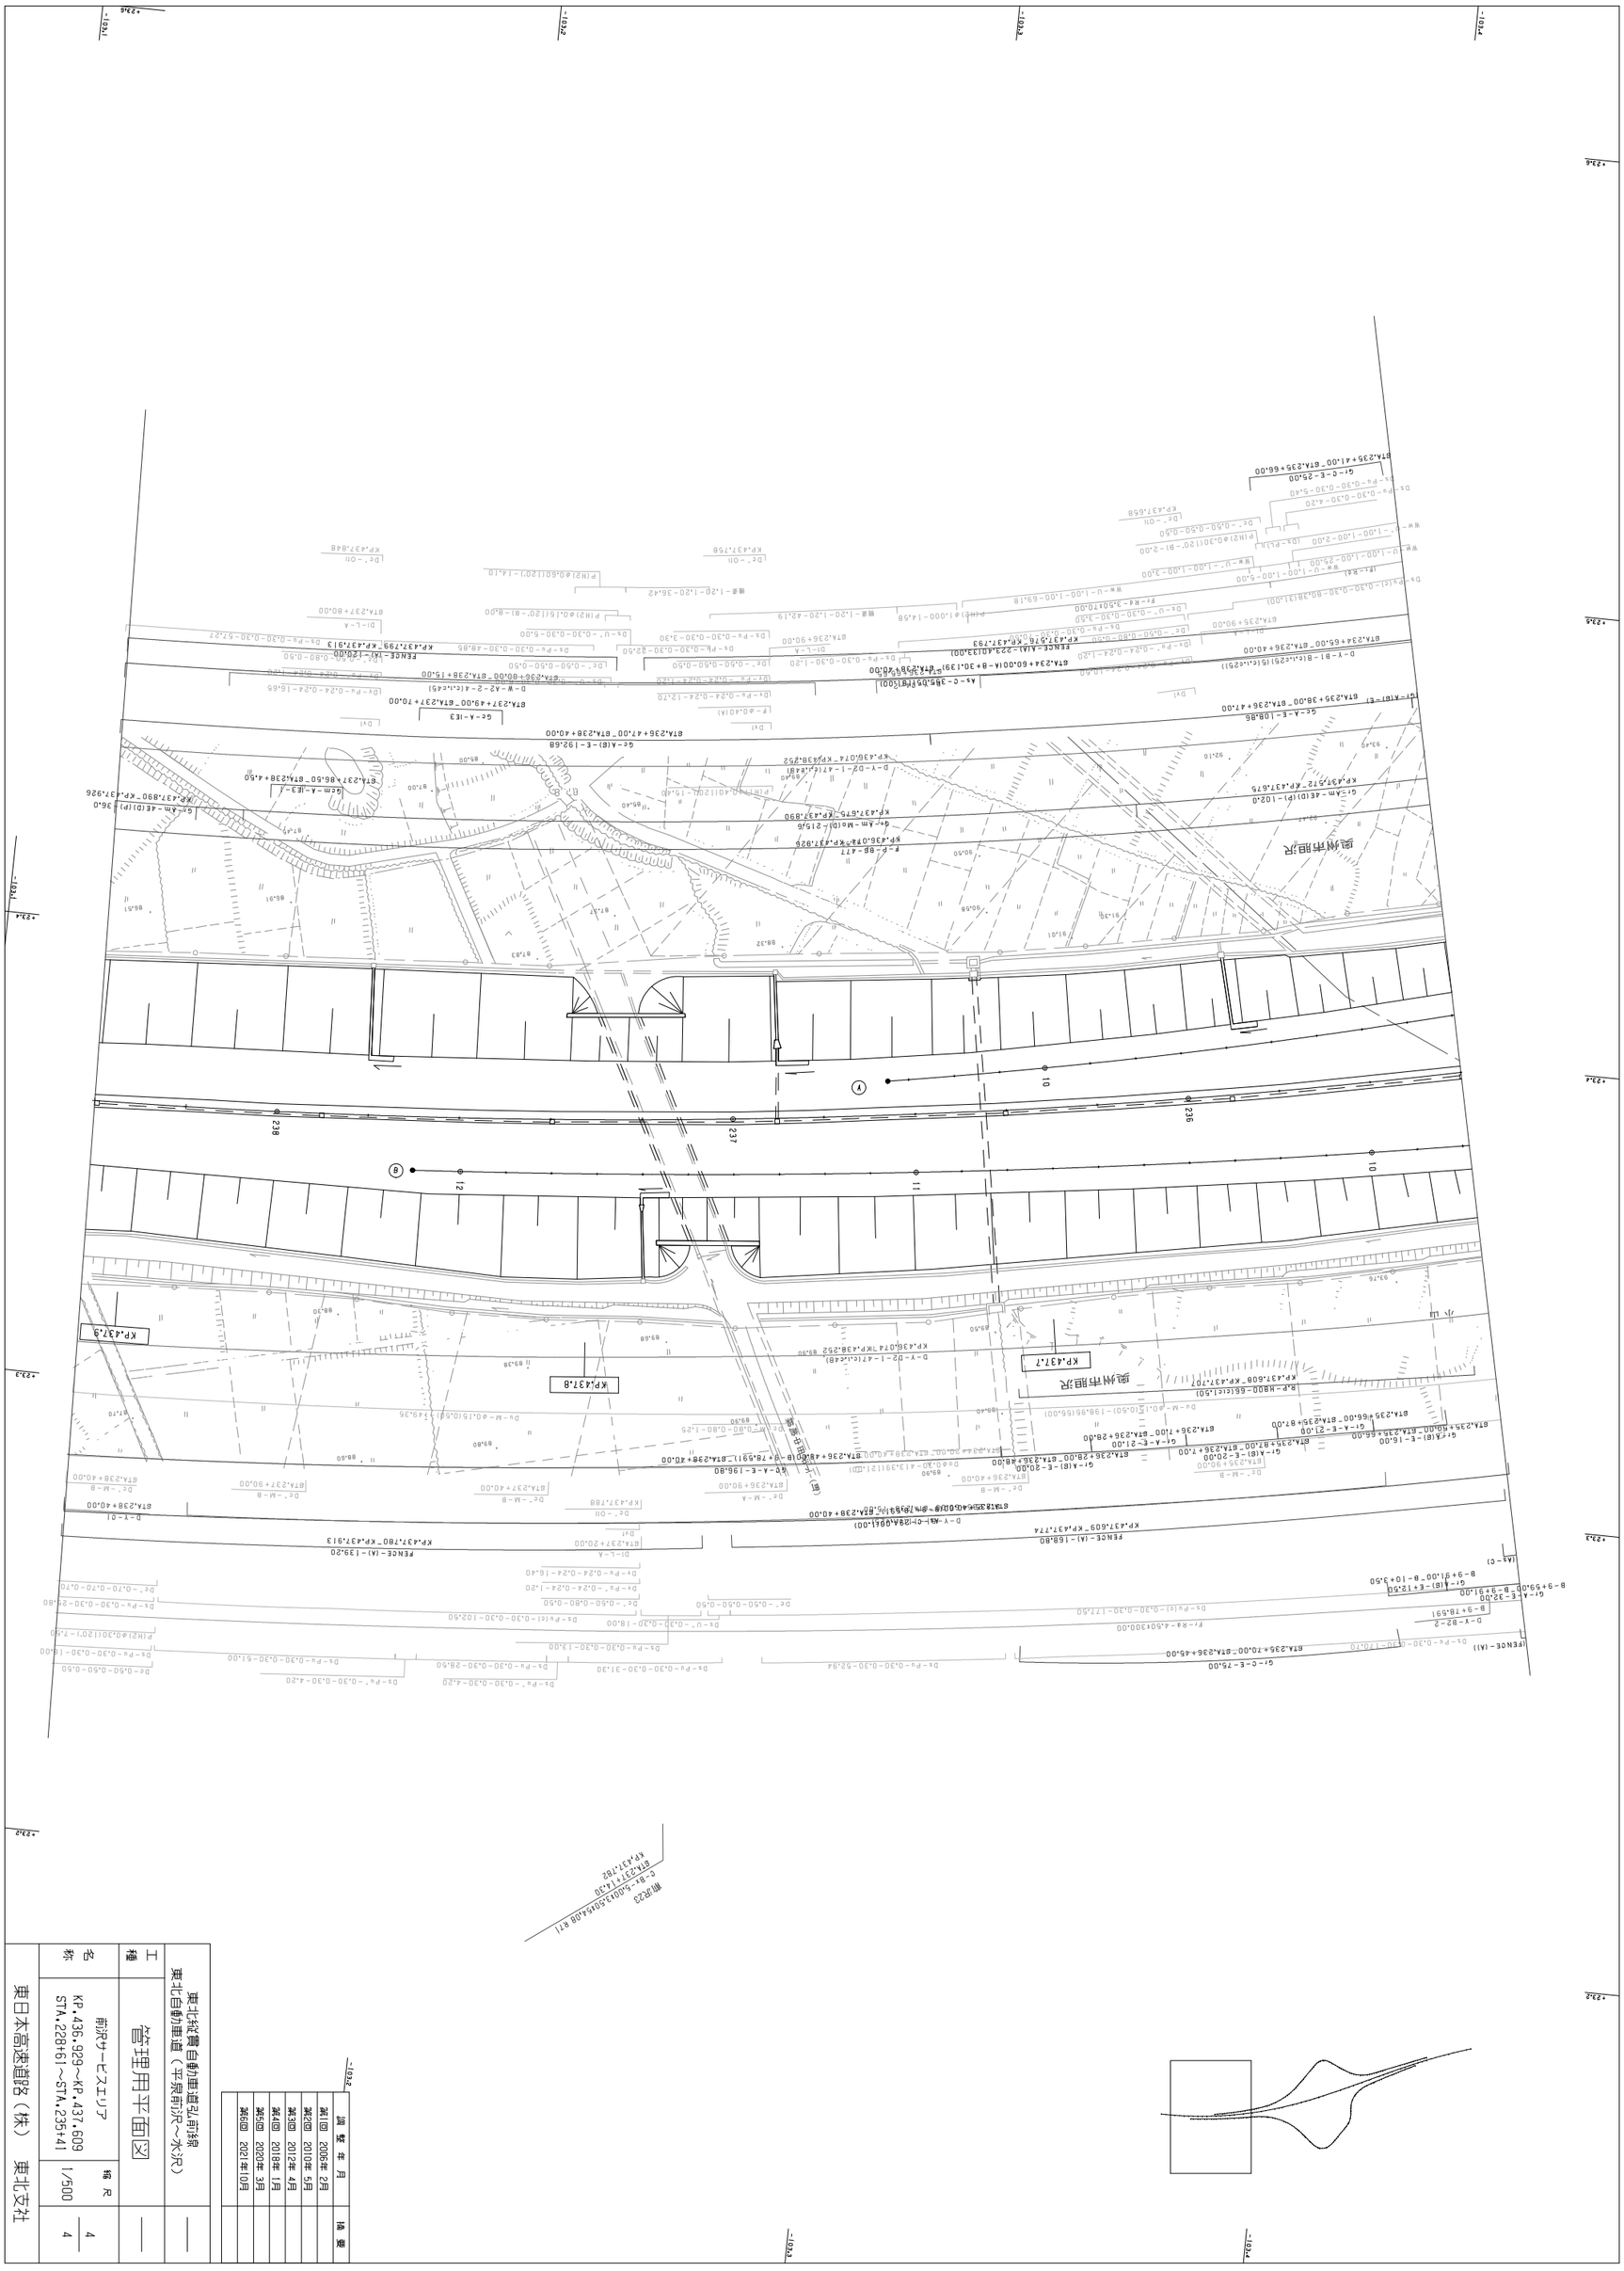

調整年月	摘要
第1回 2006年 2月	
第2回 2010年 5月	
第3回 2012年 4月	
第4回 2018年 1月	
第5回 2020年 3月	
第6回 2021年10月	

東北縦貫自動車道弘前線
東北自動車道（平泉前沢～水沢）

工種	管理用平面図
名称	前沢サービスエリア KP.436.929～KP.437.609 STA.228+61～STA.235+41
縮尺	1/500
	4/4

東日本高速道路（株） 東北支社

奥州市胆沢

奥州市前沢

調整年月	摘要
第2回 2010年 5月	
第3回 2012年 4月	
第4回 2018年 1月	
第5回 2021年10月	

東北縦貫自動車道弘前線
東北自動車道（平泉前沢～水沢）

工種：管理用平面図

名称：KP.438.008～KP.438.808
STA.239+40～STA.247+40

縮尺：1/1000

9
27

東日本高速道路（株） 東北支社

前沢P28
C-Bx-5.0013+50.013.23
BTA.248+19.30
KP.438.887
R68°

C-P(Px-3)@1.50-57.60
BTA.249+35.00
KP.439.003
R66°

前沢P29
C-Bx-5.0014+00+26.00
BTA.250+63.00
KP.439.131
LR

前沢P30
C-Bx-2.0012.0014.41
BTA.251+84.00
KP.439.232
LR

C-P(Px-3)@1.00-47.90
BTA.252+23.50
KP.439.302
R67°

前沢P31
C-Bx-5.0015.0031.02
BTA.253+3.10
KP.439.371
R56°

前沢P32
C-Bx-5.0013.0033.53
BTA.254+45.00 LR
KP.439.513

胆沢舗装終点　水沢舗装始点

Gr-Cb-2PH-9.00
Gr-C-E-5.00
Bb-U-(A)-27.00
Bb-U-(A)-20.00
P(H2)@0.30(120°-B)-2.00
P(H2)@0.30(120°-B)-4.00
Ap-Rd-8.00×85.00
Fr-Rd-3.00×470.00
(Fr-Rd)
Ds-Pu-0.30-0.30-78.07
Ds-Pu-0.30-0.30-159.75
Ds-Pu-0.30-0.30-16.15
Ds-U'-0.30-0.38-6.48
Ds-Pu-0.30-0.30-149.14
Ds-Pu-0.30-0.30-13.18
Ds-Pu-0.30-0.30-57.50
Ds-U'-0.30-0.30-2.10
Ds-U'-0.30-0.30-19.53
Ds-Pu-0.30-0.30-66.44
Ds-Pu-0.30-0.30-85.19
Ds-U'-0.30-0.38-11.33
Ds-Pu-0.30-0.30-73.00
Ds-U'-0.30-0.30-4.70
Ds-Pu-0.30-0.30-15.08
Ds-Pu-0.30-0.30-11.98
Ds-Pu-0.30-0.30-100.19
Ds-U'-0.30-0.30-8.46
Dc-0.50-0.50-0.50
P(H2)@0.15(120°-B)-5.08
Ds-Pu-0.30-0.30-42.38
Ds-Pu-0.45-0.45-40.09
Ds-Pu-0.45-0.45-11.06
Ds-Pu'-0.30-0.30-5.40
Ds-Pu-0.30-0.30-12.80
Ds-Pu'-0.30-0.30-34.55
Ds-Pu'-0.30-0.30-4.20
SP416
KP.438.810~KP.439.610
438.88
439.13
439.37
439.52
438.74
438.28
P(H1)@0.30(120°)-50.00
P(H1)@0.40(120°)-60.00
P(H1)@0.30(120°)-57.00
P(H1)@0.30(120°)-56.00
Dc-0.50-0.50-0.50
Dc'-0.50-0.80-0.50
Dy-Pu'-0.24-0.24-1.20
Dy-Pu-0.24-0.24-6.00
Dy-Pu-0.24-0.24-5.40
Dy-Pu-0.24-0.24-7.80
Dy-Pu-0.24-0.24-9.00
Dc-M-0.80-0.80-1.25
Du-M-@0.15(0.50)-79.02
Du-M-@0.15(0.50)-78.92
Du-M-@0.15(0.50)-78.96
Du-M-@0.15(0.50)-79.10
Du-M-@0.15(0.50)-79.09
Du-M-@0.15(0.50)-63.46
Du-M-@0.15(0.50)-79.32
Du-M-@0.15(0.50)-79.05
Du-M-@0.4@0.15(0.50)-51.42
Du-M-@0.15(0.50)-73.91
Du-M-@0.15(0.50)-84.07
FENCE-(A)-74.00
KP.438.813~KP.438.883
FENCE-(A)-255.10
KP.438.890~KP.439.133
FENCE-(A)-224.00
KP.439.139~KP.439.353
FENCE-(A)-18.00
KP.439.353~KP.439.363
FENCE-(A)-155.10
KP.439.373~KP.439.516
FENCE-(A)-202.30
KP.439.521~KP.439.711
設建管第止表示板A BP KP.438.890
設建管第止表示板B BP
Gc-A-E-155.00
STA.247+40.00~STA.249+24.00
Gc-A(G)-E-21.20
STA.249+24.00~STA.249+45.20
Gc-A-E-111.79
STA.249+45.00~STA.250+56.00
Gc-A-E-212.27
STA.250+68.00~STA.252+80.00
Gc-A-E-2.64
STA.252+80.00~STA.252+82.60
Gc-A-E1-20.65
STA.252+82.60~STA.253+2.70
Gc-A-E3
STA.254+79.00~STA.254+91.00
(Gc-A-E)
D-W-A2-2-10(c.i.c50.00)
KP.438.858~KP.439.108
D-W-A2-2-6(c.i.c50.00)
STA.252+80.00~STA.255+40.00
D-Y-D1-1-5(c.i.c50.00)
KP.438.858~KP.439.108
D-Y-B2-1-10(c.i.c48)
KP.439.108~KP.439.538
D-Y-D1-1-2(c.i.c50.00)
KP.439.538~KP.439.608
D-Y-D2-1-10(c.i.c48)
KP.439.108~KP.439.538
Gc-A-E1-63
STA.249+99.00~STA.250+21.00
Gc-A-E1-79
STA.249+91.00~STA.250+12.00
Gc-A-E1-91.30
STA.250+56.00~STA.250+68.00
Gc-A-E1-95.00
STA.247+40.00~STA.249+38.00
Gc-A(G)-E-28.01
STA.249+38.00~STA.249+66.00
As-C-532.08
STA.247+40.00~STA.252+80.00
As-C-501.91
STA.247+90.00~STA.252+40.00
As-C-4.67
STA.252+80.00~STA.252+84.00
As-C-64.55
STA.252+90.00~STA.253+54.00
As-C-69.53
STA.253+60.00~STA.254+29.00
As-C-79.00
STA.254+35.00~STA.255+14.00
(As-C)
As-C-75.40
STA.252+80.00~STA.253+54.00
As-C-153.80
STA.253+60.00~STA.255+14.00
(As-C)
Gc-A-E-119.25
STA.253+24.00~STA.254+43.20
Gc-A-E-23.76
STA.252+80.00~STA.253+4.00
Gc-A-E1-20.00
STA.253+4.00~STA.253+24.00
Gc-A-E1-28.05
STA.254+43.20~STA.254+71.25
Gc-A-E1-15
STA.254+78.00~STA.254+99.00
(Gc-A-E)
Gc-A-E-195.00
STA.247+40.00~STA.249+38.00
Gc-A-E-190.10
STA.250+68.00~STA.252+80.00
Gc-A-E-268.0
KP.438.808~KP.439.076
Gcm-A-E-490.0
KP.439.538~KP.440.028
Gcm-A-E3-1
KP.439.074
Gcm-A-E3-1
KP.439.538
P-P-D1-40.00
KP.438.808~KP.439.055
P-P-D2-40.00
KP.438.808~KP.439.055
F-P-D1-113 F-P-D2-108
KP.439.558~KP.440.024
D-Y-D1-1-2(c.i.c50.00)
KP.439.538~KP.440.028
F-P-C1-1
STA.253+3.00
F-P-C1-1
STA.253+9.00
設建管第止表示板A BP KP.439.360
設建管第止表示板B BP
設建管第止表示板A BP KP.439.510
設建管第止表示板B BP
設建管第止表示板A BP KP.439.370
設建管第止表示板B BP
FENCE-(A)-87.00
KP.438.813~KP.438.895
FENCE-(A)-238.30
KP.438.902~KP.439.133
FENCE-(A)-221.00
KP.439.138~KP.439.353
FENCE-(A)-37.00
KP.439.357~KP.439.381
FENCE-(A)-122.90
KP.439.391~KP.439.508
FENCE-(A)-12.00
KP.439.508~KP.439.516
FENCE-(A)-24.00
KP.439.516~KP.439.529
FENCE-(A)-132.90
KP.439.529~KP.439.673
(FENCE-(A))
雨雪防止板-8.00
雨雪防止板-12.00
雨雪防止板-15.00
雨雪防止板-12.00
Di-L-A
Dc'-M-A
Dc'-M-B
Dc'-OH
Dc-M-A
Dc-M-B
Dc-OH
Dc-0.50-0.80-0.50
Dc'-0.50-0.80-0.50
Dc-0.50-0.50-0.50
Dc'-0.60-0.60-0.60
Ds-Pu-0.30-0.30-78.78
Ds-Pu-0.30-0.30-58.03
Ds-Pu-0.30-0.30-14.50
Ds-Pu-0.30-0.30-79.25
Ds-Pu-0.30-0.30-78.95
Ds-Pu-0.30-0.30-62.71
Ds-Pu-0.30-0.30-10.46
Ds-Pu-0.30-0.30-78.93
Ds-Pu-0.30-0.30-46.86
Ds-Pu-0.30-0.30-31.37
Ds-Pu-0.30-0.30-22.85
Ds-Pu-0.45-0.45-44.42
Ds-Pu-0.45-0.45-74.33
Ds-Pu-0.45-0.45-30.94
Ds-Pu-0.45-0.45-6.62
Ds-Pu-0.30-0.30-43.20
Ds-U'-0.30-0.38-14.02
Ds-U'-0.30-0.38-10.20
Ds-U'-0.30-0.38-6.78
Ds-U'-0.30-0.38-5.78
Ds-U'-0.30-0.38-4.95
Ds-U'-0.30-0.38-2.84
Ds-U'-0.30-0.30-3.47
Ds-U'-0.30-0.30-9.44
Ds-U'-0.30-0.30-8.62
Ds-U'-0.45-0.45-8.80
Ds-U'-0.30-0.30-17.83
Ds-U'-0.30-0.30-5.36
Ds-U'-0.45-0.32-4.74
Ds-U'-0.30-0.38-2.78
Ds-Ms-@0.30-5.35
Ds-M-@0.30-6.38
Ds-Ms-@0.30-5.82
Ds-Ms-@0.30-4.62
Ds-M-@0.30-1.48
Do-@0.30-203.96
Do-@0.30-9.58
Do-@0.30-302.26
Fr-Rd-4.50×636.00
Fr-Rd-3.50×567.00
Gr-C-E-5.00
Bb-U-(A)-25.00
Bb-U-(A)-19.00
Ds-Pu-0.30-0.30-13.44
Dc-0.50-0.50-0.50
Ap-Rd-8.00×85.00
Gr-A-4E(P)-16.5
KP.439.059~KP.439.075
Gr-A-4E(P)-4.5
KP.439.071~KP.439.075
Gr-Am-4E(P)-4.0
KP.439.076~KP.439.080
Gr-Am-Mo-50.0
KP.439.080~KP.439.130
Gr-Am-4E-GFPS(P)-4.0
KP.439.130~KP.439.134
Gr-Am-Mo-234.0
KP.439.134~KP.439.368
Gr-Am-2E-GFPS(P)-16.0
KP.439.368~KP.439.378
Gr-Am-Mo-2.0
KP.439.378~KP.439.380
Gr-Am-4E(P)-458.0
KP.439.380~KP.439.538
Gr-A-4E(P)-16.5
KP.439.538~KP.439.555
Gr-A-4E(P)-4.5
KP.439.538~KP.439.543
奥州市胆沢
KP.438.9
STA.248+31.973
KP.439.0
KP.439.1
KP.439.2
KP.439.3
KP.439.4
KP.439.5
KP.439.6
非常電話 KP.439.010
非常電話 KP.439.010
南肥沢谷
油地
(国)下原胆沢(石淵)線
(国)下原胆沢(石淵)線
(県)胆沢金ケ崎線
(県)胆沢金ケ崎線
(市)下原胆沢(石淵)線
(市)下原胆沢(石淵)線
(市)下原胆沢(石淵)

奥州市胆沢

奥州市前沢

松ノ木沢橋
Br-3C-M50@1-LR-10.00+83.16+3@28

古城

小山

調整年月	摘要
第1回 2006年 2月	
第2回 2010年 5月	
第3回 2012年 4月	
第4回 2014年 2月	
第5回 2021年10月	

東北縦貫自動車道弘前線
東北自動車道（平泉前沢～水沢）

工種 管理用平面図

名称 KP.439.608～KP.440.408
STA.255+40～STA.263+40

縮尺 1/1000

11
27

東日本高速道路（株） 東北支社

東北縦貫自動車道弘前線
東北自動車道（平泉前沢～水沢）

工種：管理用平面図

名称：KP.440.408～KP.441.208
STA.263+40～STA.271+40

縮尺：1/1000

12
27

東日本高速道路（株）　東北支社

調整年月	摘要
第1回　2006年 2月	
第2回　2012年 4月	
第3回　2021年10月	

奥州市前沢
古城
奥州市胆沢
小山
奥州市水沢
真城

東北縦貫自動車道弘前線
東北自動車道（平泉前沢～水沢）

工種：管理用平面図

名称：KP.441.208～KP.442.008
STA.271+40～STA.279+40

縮尺：1/1000

13
27

東日本高速道路（株）　東北支社

調整年月	摘要
第1回　2006年 2月	
第2回　2012年 4月	
第3回　2021年10月	
第4回　2023年 8月	

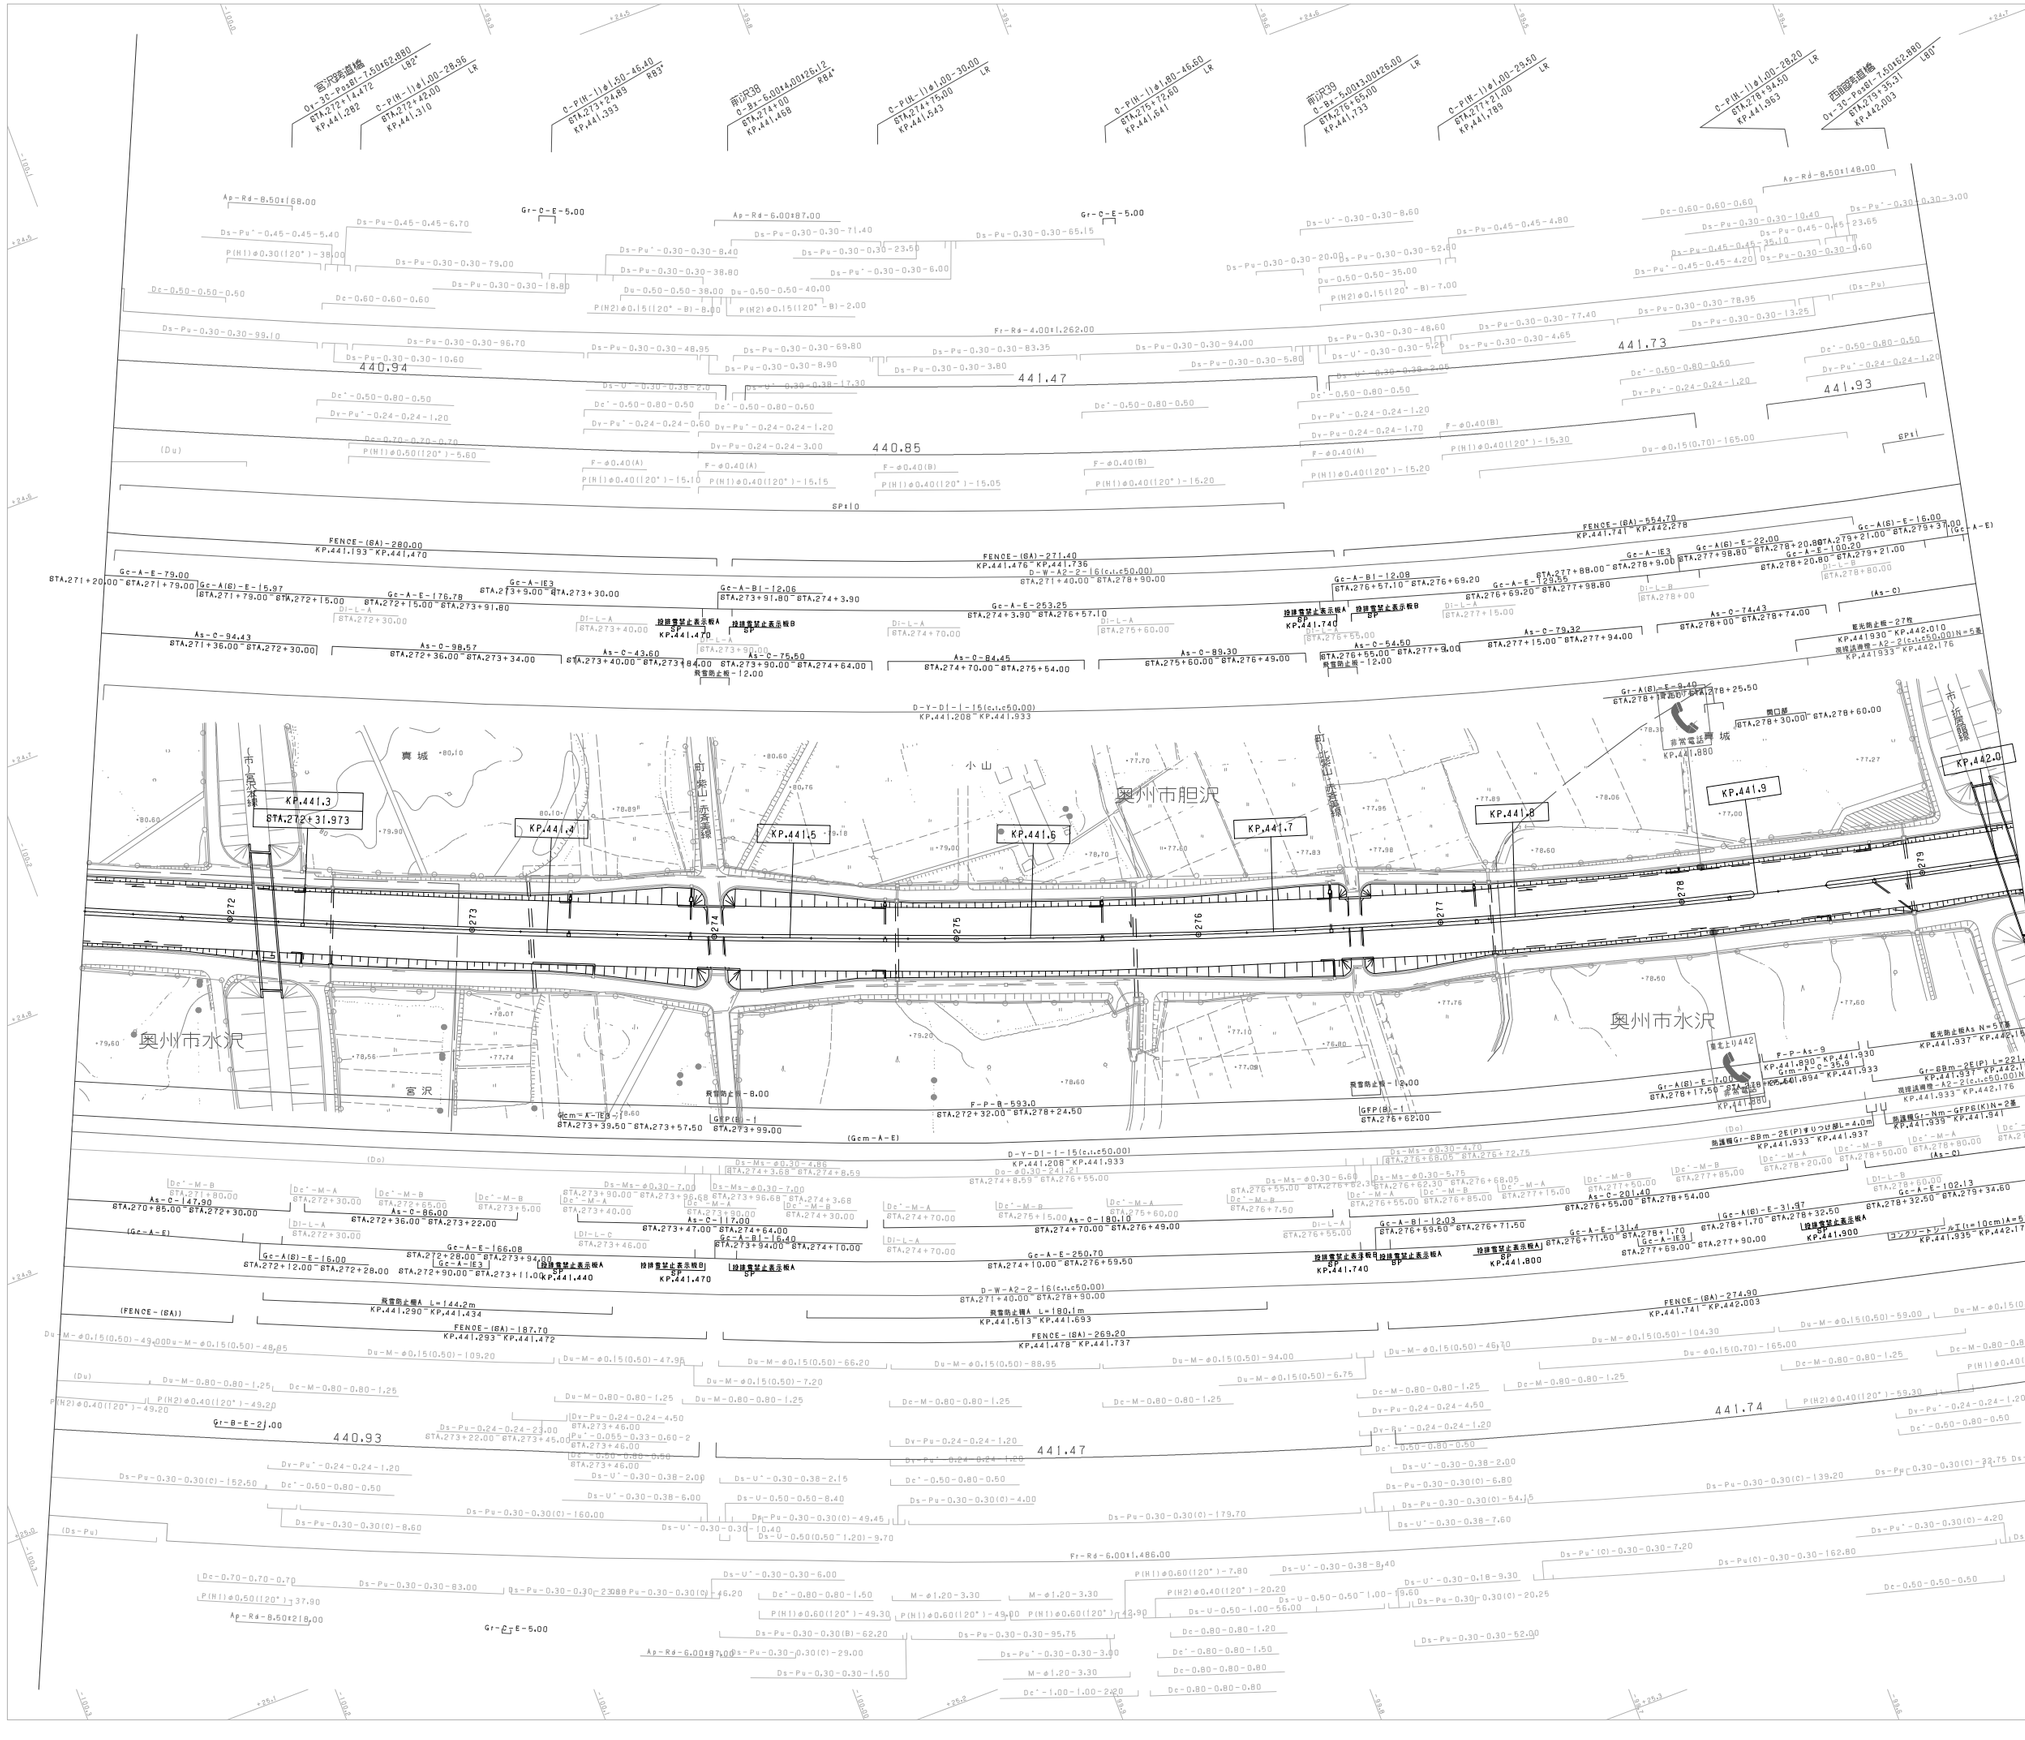
奥州市水沢
奥州市胆沢
KP.441.3
KP.441.4
KP.441.5
KP.441.6
KP.441.7
KP.441.8
KP.441.9
KP.442.0
440.94
441.47
440.85
441.73
441.93
441.74
440.93
441.47
宮城
小山
宮沢
普通電話
非常電話
FENCE-(GA)-280.00
FENCE-(GA)-271.40
FENCE-(GA)-554.70
FENCE-(GA)-274.90
FENCE-(GA)-187.70
FENCE-(GA)-269.20
D-W-A2-2-16(c.,c50.00)
D-Y-DI-I-15(c.,c50.00)
Fr-Rs-4.00t1.262.00
Fr-Rs-6.00t1.486.00
Ap-Rd-8.50t168.00
Ap-Rd-8.50t218.00
Ap-Rd-8.50t148.00
Ap-Rd-6.00t87.00
Ap-Rd-6.00t97.00
Gr-C-E-5.00
Gr-C-E7-5.00
Gr-B-E-21.00
Gr-B-E-2J.00
Gr-A(B)-E-9.40
Gr-A(B)-E-7.00
Gr-A(B)-E-16.00
Gr-A(B)-E-22.00
Gr-A-E-79.00
Gr-A-E-176.78
Gr-A-E-253.25
Gr-A-E-250.70
Gr-A-E-131.4
Gr-A-E-102.13
Gr-A-E-180.10
Gr-A-E-166.08
Gr-A-E-16.40
Gr-A-B1-12.08
Gr-A-B1-12.06
Gr-A-B1-12.03
Gr-A-IE3
Gcm-K-IE3
Gc-A(E)-E-15.97
Gc-A-IE3
As-C-94.43
As-C-147.90
As-C-86.00
As-C-98.57
As-C-43.60
As-C-75.50
As-C-84.45
As-C-89.30
As-C-54.50
As-C-79.32
As-C-74.43
As-C-117.00
As-C-180.10
As-C-201.40
As-C-102.13
As-C-117.00
As-C-250.70
As-C-131.4
As-C-102.13
As-C-34.60
As-C-32.50
As-C-79.1m2
As-C-79.1m2

大深沢橋

奥州市水沢

奥州市胆沢

北館

調整年月	摘要
第1回 2006年 2月	
第2回 2012年 4月	
第3回 2021年10月	
第4回 2023年 8月	

東北縦貫自動車道弘前線
東北自動車道（平泉前沢～水沢）

工種：管理用平面図

名称：KP.442.008～KP.442.810
STA.279+40～STA.1+60

縮尺：1/1000

14
25

東日本高速道路（株）　東北支社

奥北総貫自動車道弘前線
東北自動車道（平泉前沢～水沢）

工種 一管理用平面図

名称 KP.442.008～KP.442.810
STA.279+00～STA.5+00

縮尺 1/1000

25
25

東日本高速道路（株） 東北支社

調製年月	摘要
第1回 2021年 10月	

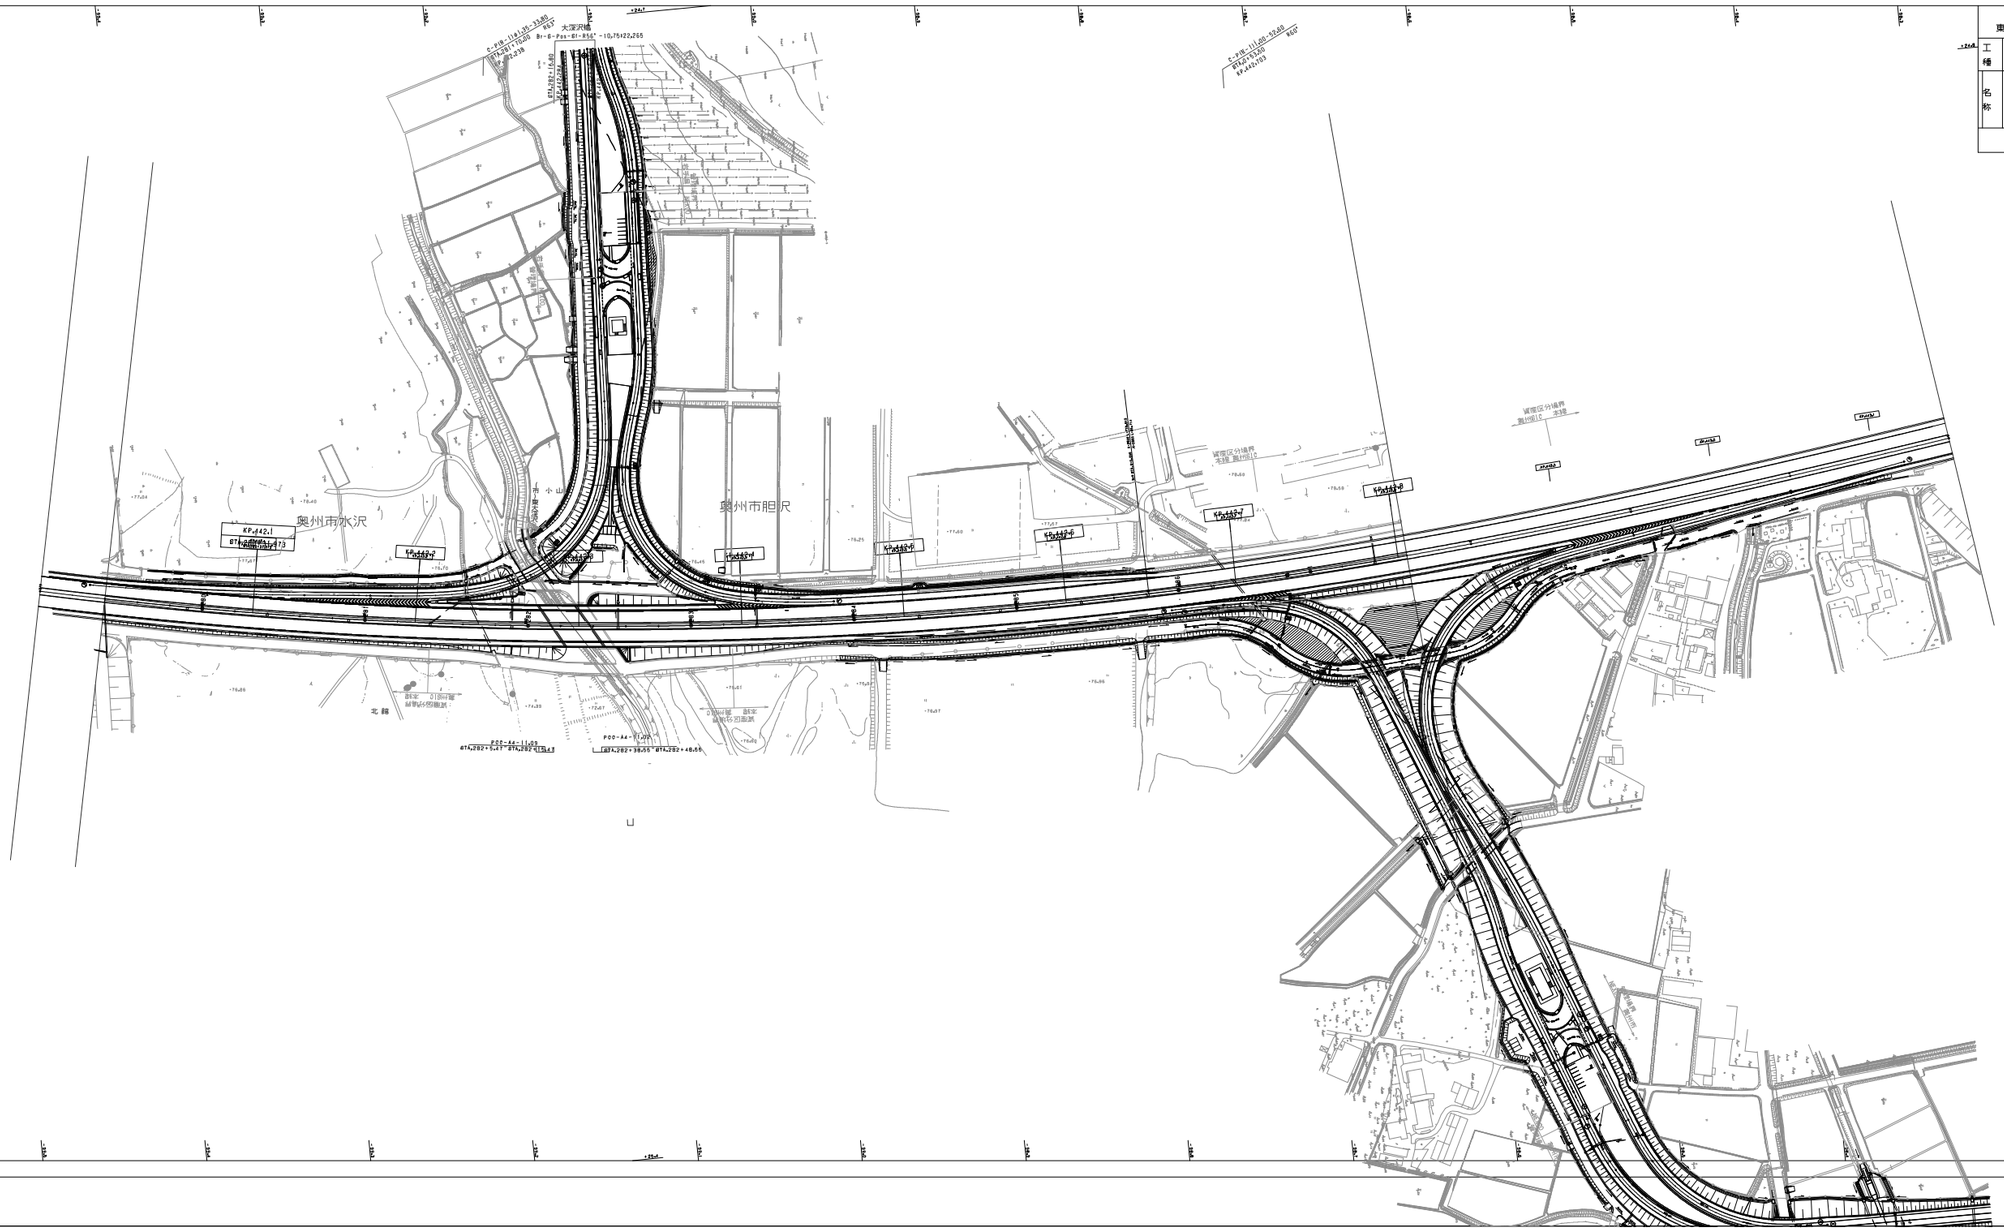

調整年月	摘要
第1回 2006年 2月	
第2回 2012年 4月	
第3回 2020年 3月	
第4回 2021年10月	
第5回 2023年 8月	

東北縦貫自動車道弘前線
東北自動車道（平泉前沢～水沢）

工種：管理用平面図

名称：KP.442.810～KP.443.610
STA.1+60～STA.9+60

縮尺：1/1000

15
25

東日本高速道路（株）　東北支社

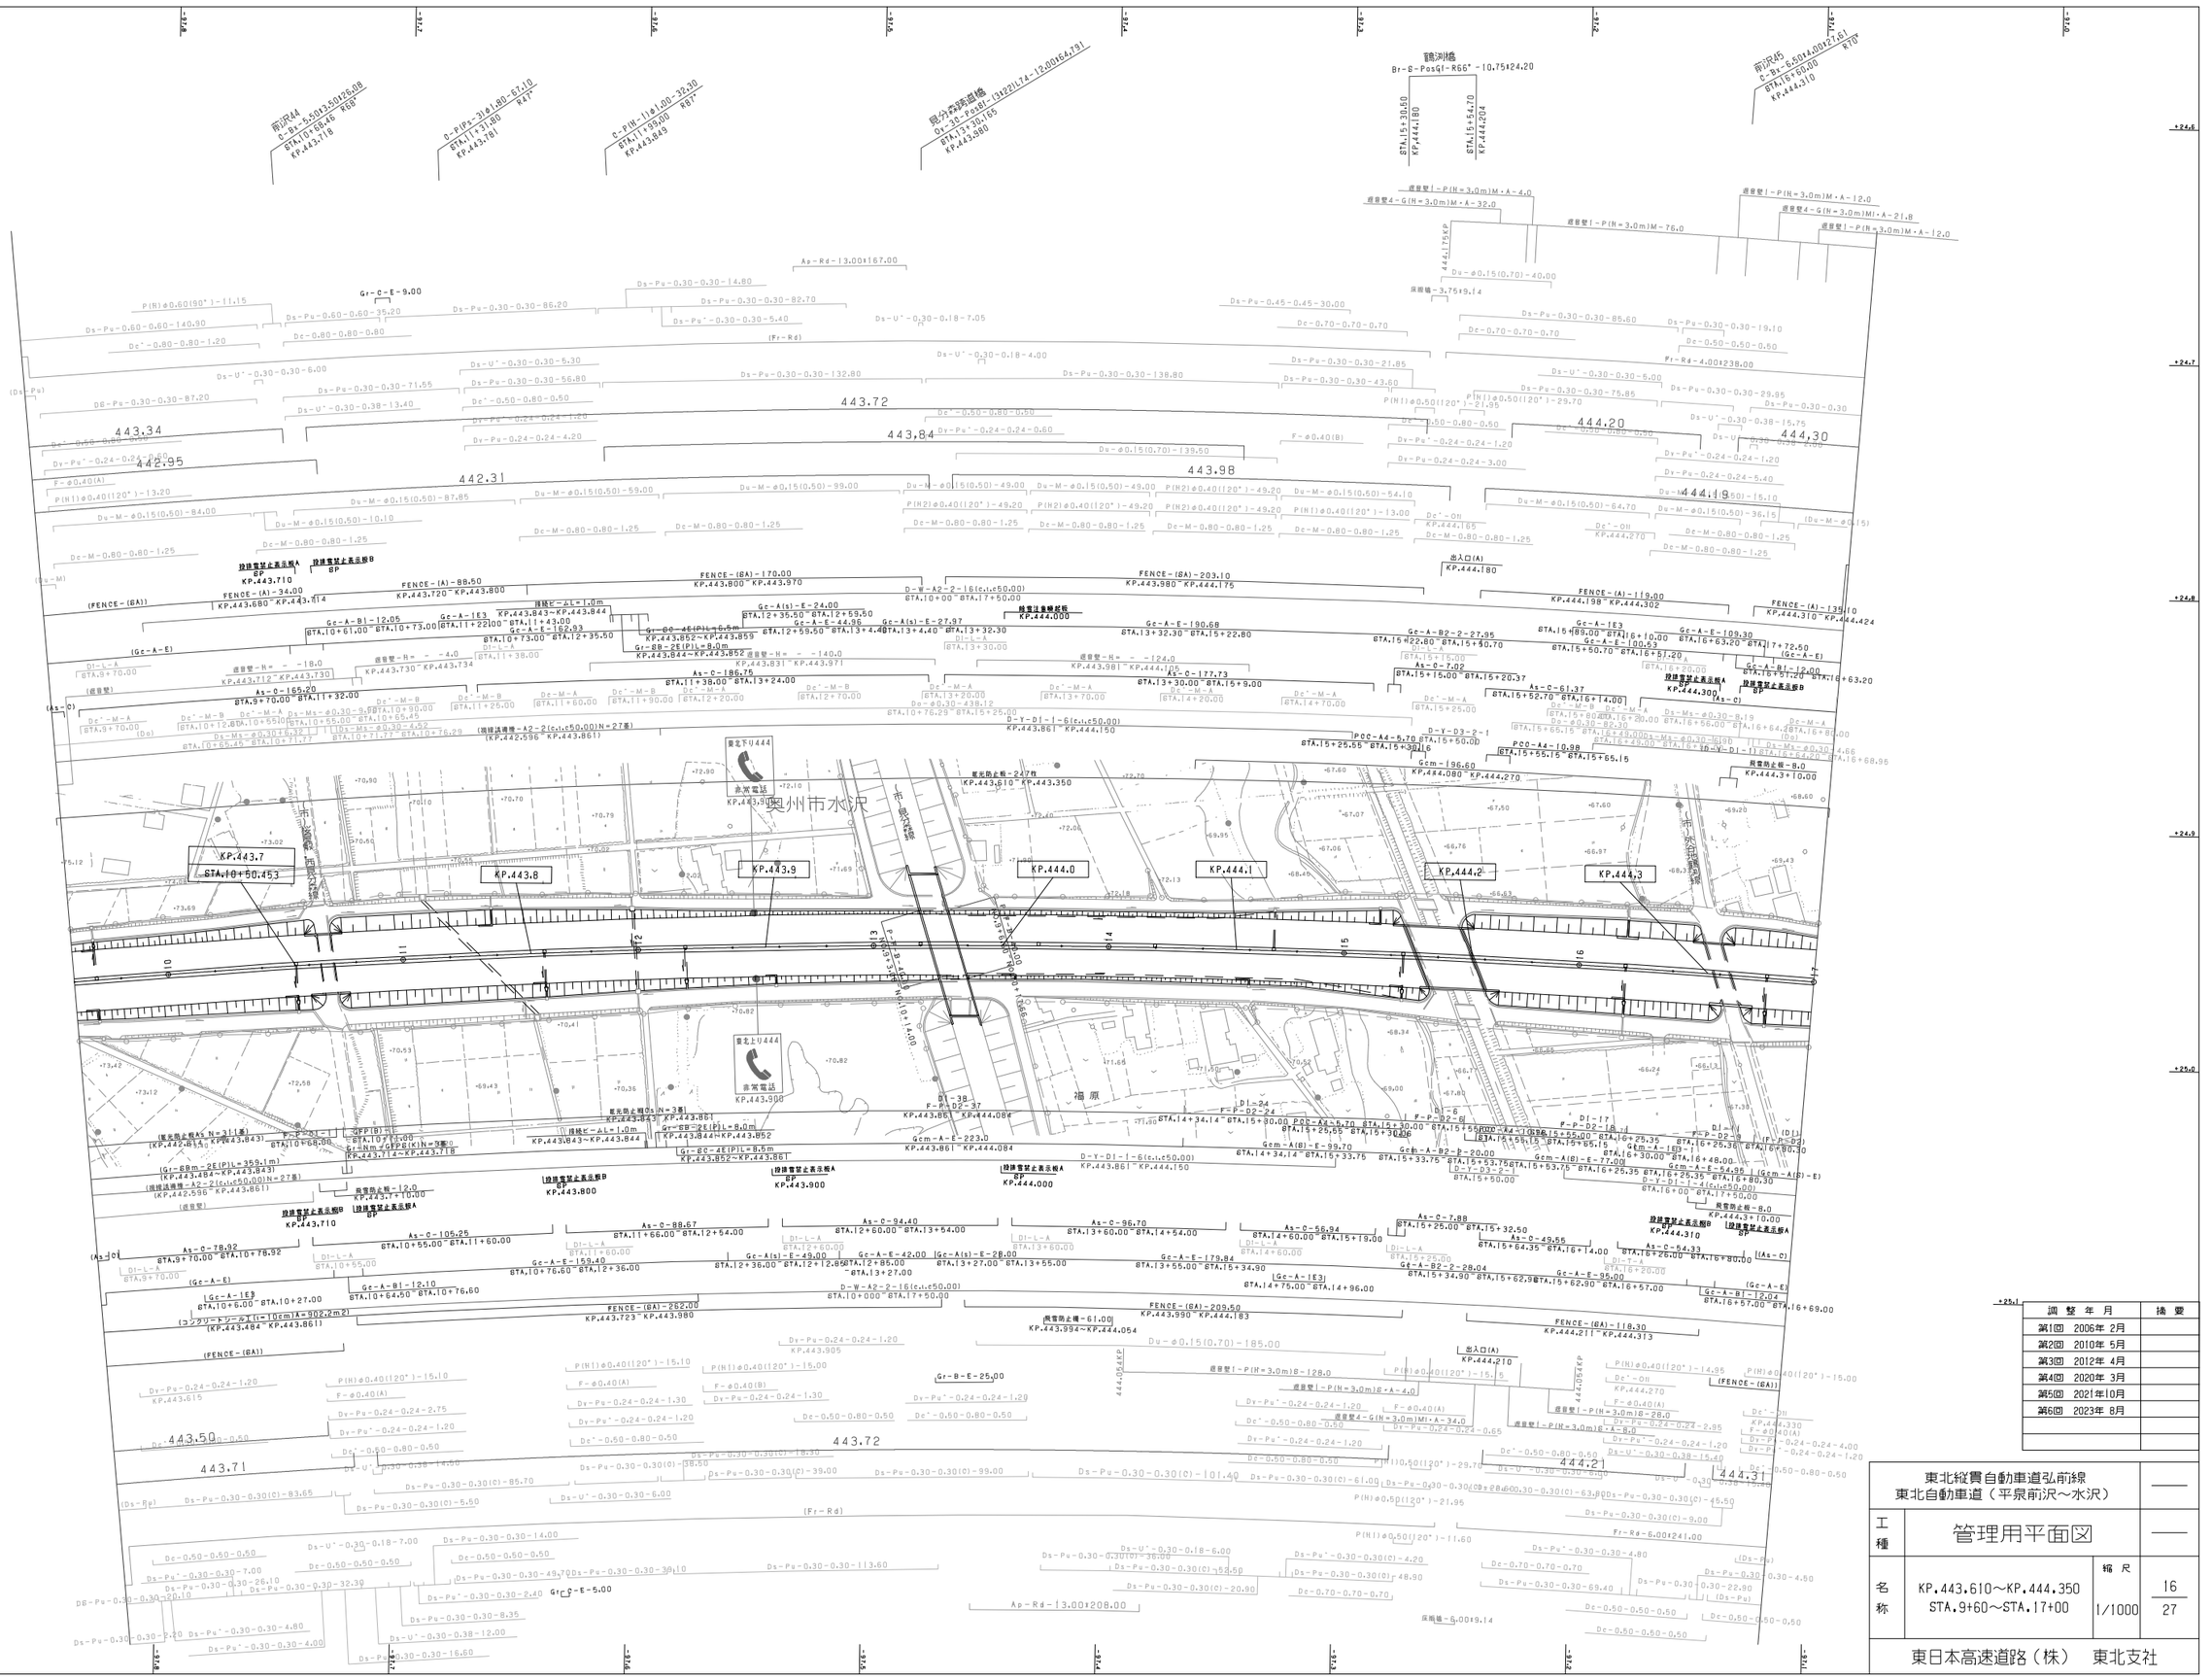

調整年月	摘要
第1回 2006年 2月	
第2回 2010年 5月	
第3回 2012年 4月	
第4回 2020年 3月	
第5回 2021年10月	
第6回 2023年 8月	

東北縦貫自動車道弘前線
東北自動車道（平泉前沢～水沢）

工種	管理用平面図		
名称	KP.443.610～KP.444.350 STA.9+60～STA.17+00	縮尺 1/1000	16 27

東日本高速道路（株） 東北支社

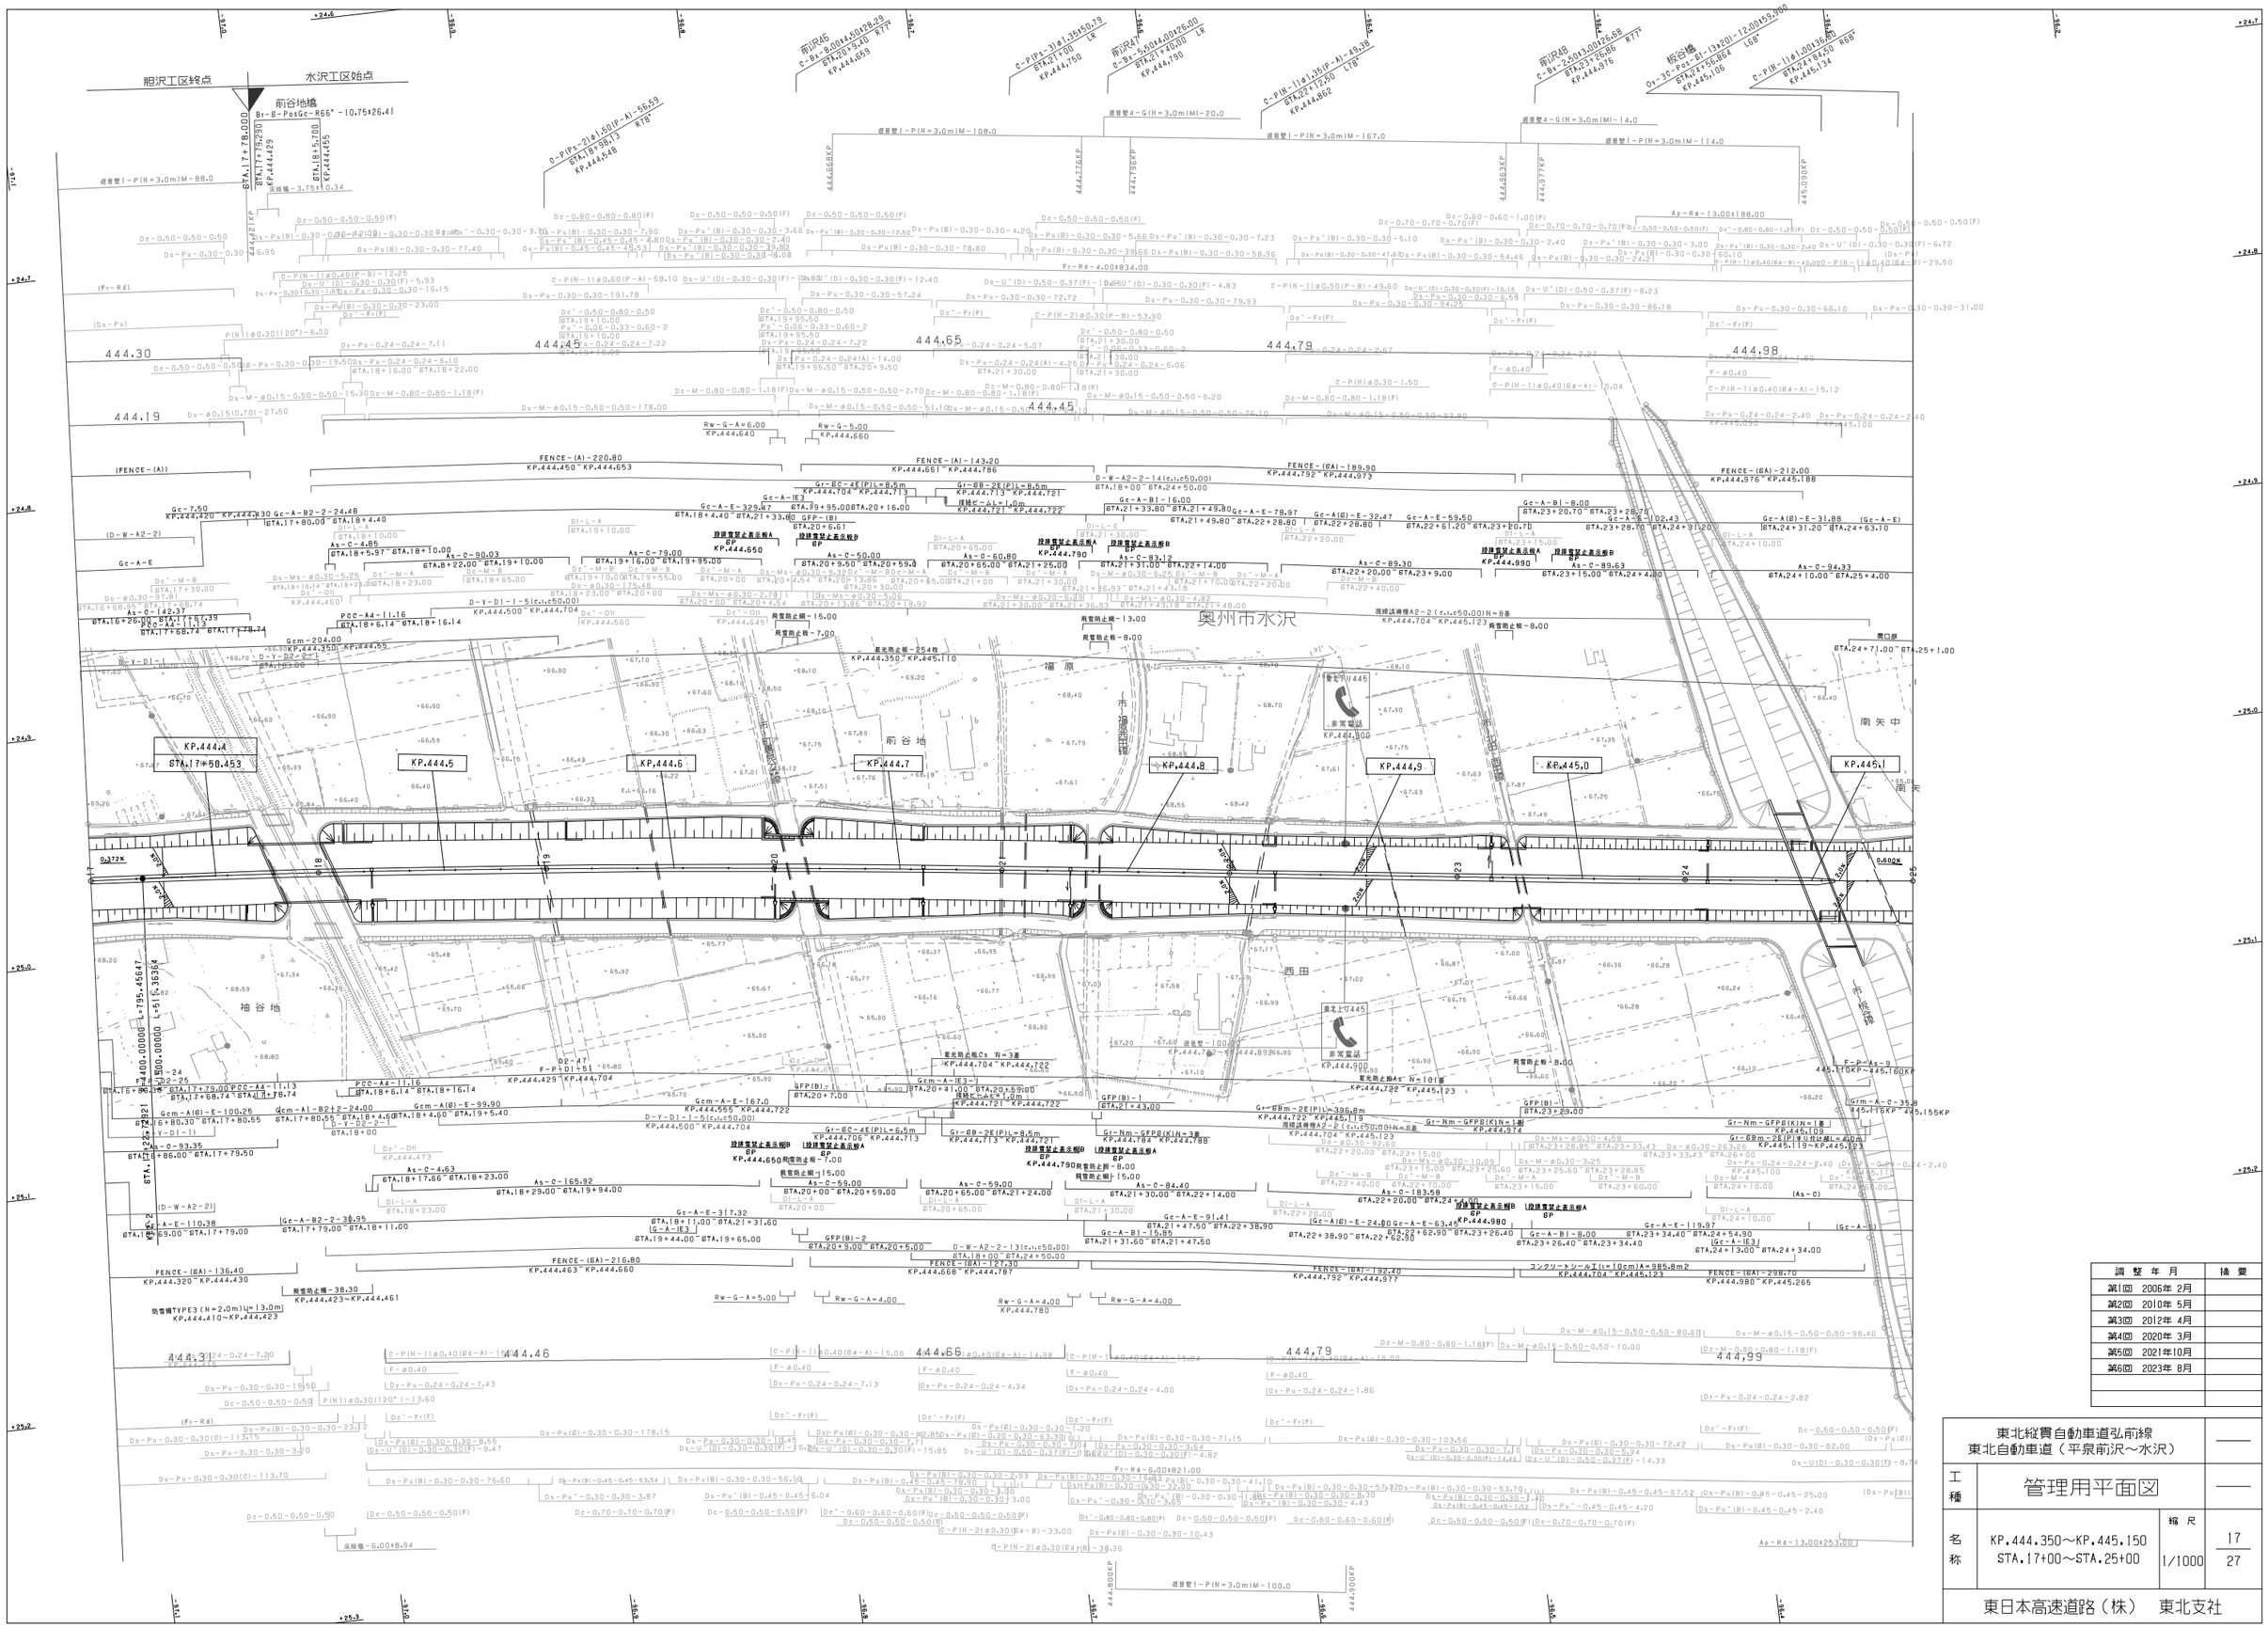
胆沢工区終点
水沢工区始点
前谷地橋
Br-6-PosGc-R66°-10.75:26.41
STA.17+78.000
KP.444.429
STA.18+5.700
KP.444.455
遮音壁1-P(H=3.0m)M-88.0
遮音壁1-P(H=3.0m)M-108.0
遮音壁4-G(H=3.0m)M1-14.0
遮音壁1-P(H=3.0m)M-167.0
遮音壁1-P(H=3.0m)M-114.0
444.30
444.45
444.65
444.78
444.98
444.19
444.45
(FENCE-(A))
FENCE-(A)-220.80
KP.444.450~KP.444.653
FENCE-(A)-143.20
KP.444.661~KP.444.786
FENCE-(GA)-189.90
KP.444.792~KP.444.973
FENCE-(GA)-212.00
KP.444.976~KP.445.188
Gc-7.50
KP.444.420~KP.444.430
Gc-A-B2-2-24.48
STA.17+80.00~STA.18+4.40
As-C-4.85
STA.18+5.97~STA.18+10.00
As-C-90.03
STA.18+22.00~STA.19+10.00
As-C-79.00
STA.19+16.00~STA.19+95.00
As-C-50.00
STA.20+9.50~STA.20+59.50
As-C-60.80
STA.20+65.00~STA.21+25.00
As-C-83.12
STA.21+31.00~STA.22+14.00
As-C-89.30
STA.22+20.00~STA.23+9.00
As-C-85.63
STA.23+15.00~STA.24+0.63
As-C-94.33
STA.24+10.00~STA.25+4.00
Gc-A-E-110.38
STA.17+59.00~STA.17+79.00
Gc-A-B2-2-38.95
STA.17+79.00~STA.18+11.00
Gc-A-E-317.32
STA.18+11.00~STA.19+65.00
Gc-A-E-91.41
STA.21+47.50~STA.22+38.90
Gc-A(G)-E-24.00
Gc-A-E-63.45
STA.22+38.90~STA.23+62.90
Gc-A-B1-8.00
STA.23+26.40~STA.23+34.40
Gc-A-E-119.97
STA.23+34.40~STA.24+54.90
Gc-A(B)-E-31.88
STA.24+31.20~STA.24+63.10
(Gc-A-E)
Gc-A-B1-16.00
STA.21+33.80~STA.21+49.80
Gc-A-E-78.97
STA.21+49.80~STA.22+28.80
Gc-A-E-59.60
STA.22+61.20~STA.23+20.70
Gc-A-B1-8.00
STA.23+20.70~STA.23+28.70
Gc-A-E-102.43
STA.23+28.70~STA.24+31.20
Gc-A-B1-16.00
STA.18+00~STA.24+50.00
D-W-A2-2-14(c.r.c50.00)
KP.444.704~KP.445.123
Gr-8C-4E(P)L=8.5m
KP.444.704~KP.444.713
Gr-8B-2E(P)L=8.5m
KP.444.713~KP.444.721
Gr-8B-2E(P)L=8.5m
KP.444.721~KP.444.722
Gc-A-E3
STA.19+10.00~STA.19+95.50
Gc-A-E-329.47
STA.18+4.40~STA.19+33.80
GFP-(B)
STA.20+6.61
Gc-A-E-329.47
STA.79+95.00~STA.20+16.00
設排雪禁止表示板A
SP
KP.444.650
設排雪禁止表示板B
SP
KP.444.790
設排雪禁止表示板A
SP
KP.444.990
設排雪禁止表示板B
SP
KP.444.980
(D-W-A2-2)
Gc-A-E
Dc'-M-B
Ds-Ms-φ0.30-5.25
STA.18+16.14~STA.18+23.00
Dc'-OH
KP.444.460
Dc'-M-A
STA.18+23.00
Dc'-M-B
STA.18+65.00
Dc'-M-A
STA.19+55.00
Dc'-M-B
STA.19+95.00
Dc'-M-A
STA.20+0.00
Dc'-M-B
STA.20+65.00
Dc'-M-A
STA.21+30.00
Dc'-M-B
STA.22+14.00
Dc'-M-A
STA.22+40.00
Dc'-M-B
STA.23+15.00
Dc'-M-A
STA.23+60.00
Dc'-M-B
STA.24+10.00
Dc'-M-A
STA.24+54.90
Dc'-M-B
STA.24+63.10
Dc'-Fr(F)
Dc'-OH
KP.444.560
Dc'-OH
KP.444.645
Dc'-OH
KP.444.473
Dc'-OH
KP.444.705
Dc'-0.50-0.80-0.50
STA.19+10.00
STA.19+95.50
Dc'-0.80-0.80-0.50
STA.19+10.00
STA.19+95.50
Dc'-0.50-0.80-0.50
STA.21+30.00
Dc'-0.50-0.80-0.50
STA.21+30.00
Dc'-Fr(F)
Dc'-Fr(F)
Dc'-Fr(F)

東北縦貫自動車道弘前線
東北自動車道（平泉前沢～水沢）

工種：管理用平面図

名称：KP.445.150～KP.445.950
STA.25+00～STA.33+00

縮尺：1/1000

18
27

東日本高速道路（株）　東北支社

調整年月	摘要
第1回　2006年 2月	
第2回　2010年 5月	
第3回　2012年 4月	
第4回　2021年10月	
第5回　2023年 8月	

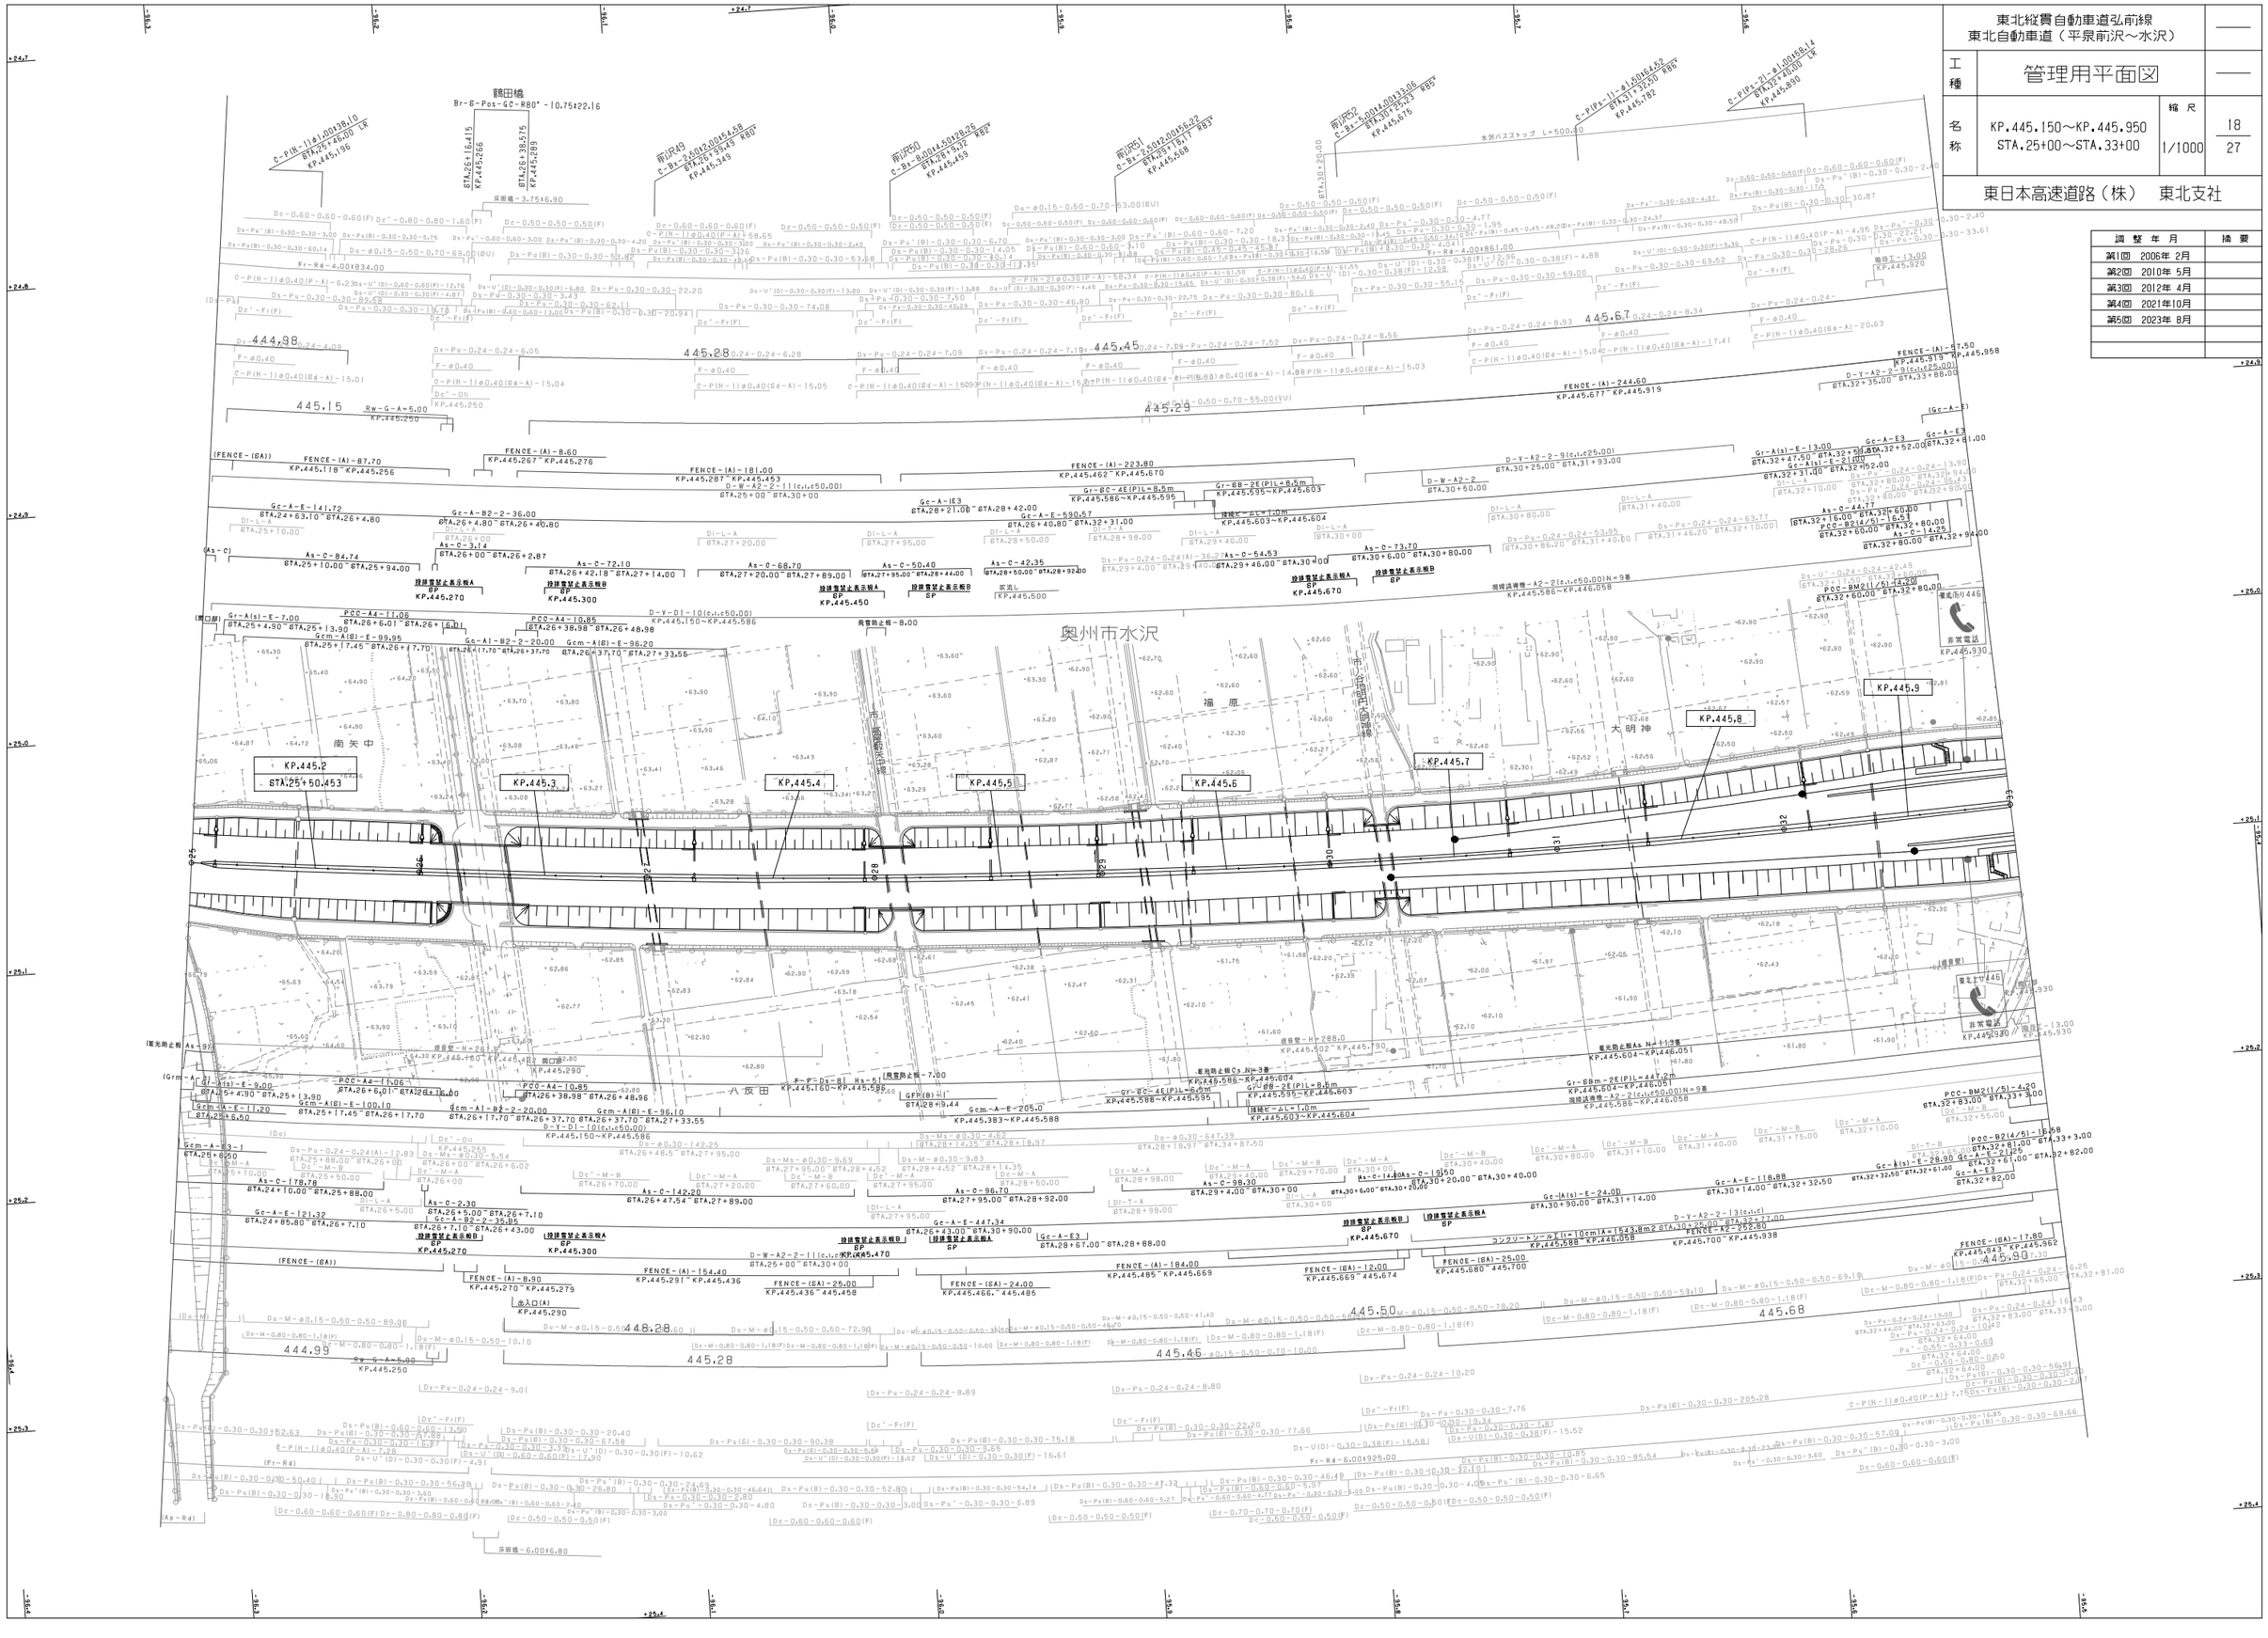
奥州市水沢
南矢中
福原
大明神
八反田
鶴田橋
Br-S-Pos-GC-R80° - 10.75+22.16
南沢49
南沢50
南沢51
南沢52
KP.445.2
KP.445.3
KP.445.4
KP.445.5
KP.445.6
KP.445.7
KP.445.8
KP.445.9
非常電話
KP.445.930
KP.445.270
KP.445.300
KP.445.450
KP.445.500
KP.445.670
KP.445.250
KP.445.290
KP.445.470
KP.445.688
KP.445.700
KP.445.938
KP.445.543
KP.445.562
KP.445.586～KP.446.058
KP.445.604～KP.446.051
KP.445.586～KP.445.604
KP.445.595～KP.445.603
KP.445.383～KP.445.588
KP.445.150～KP.445.586
KP.445.677～KP.445.919
KP.445.502～KP.445.790
KP.445.604～KP.446.051
KP.445.586～KP.446.058
445.15
445.28
445.29
445.45
445.46
445.50
445.67
445.68
444.98
444.99
FENCE-(A)-87.70
FENCE-(A)-8.60
FENCE-(A)-181.00
FENCE-(A)-223.80
FENCE-(A)-244.60
FENCE-(A)-17.50
FENCE-(A)-8.90
FENCE-(A)-154.40
FENCE-(A)-24.00
FENCE-(A)-184.00
FENCE-(A)-12.00
FENCE-(A)-25.00
FENCE-(A)-17.80
FENCE-(A)-262.80
D-W-A2-2-11(c1,c50,00)
D-Y-A2-2-9(c1,c25,00)
D-Y-A2-2-11(c1,c50,00)
D-Y-A2-2-9(c1,c25,00)
D-Y-A2-2-(3(c1,c
コンクリートシールド(t=10cm)A=543.8m2
視線誘導標－A2－2(c1,c50,00)N＝9基
As-C-84.74
As-C-3.14
As-C-72.10
As-C-68.70
As-C-50.40
As-C-42.35
As-C-54.53
As-C-73.70
As-C-2.30
As-C-118.78
As-C-142.20
As-C-98.30
As-C-96.10
As-C-14.25
As-C-44.77
As-C-19.50
Gc-A-E-141.72
Gc-A-E-2.00
Gc-A-E-590.57
Gc-A-E-118.88
Gc-A-E-121.32
Gc-A-E-447.34
Gc-A-E3
Gc-A-E-2.25
Gc-A-E3
Gc-A-E-3-1
Gc-A-E-3
Gc-A-E-3
Gc-A-E-3

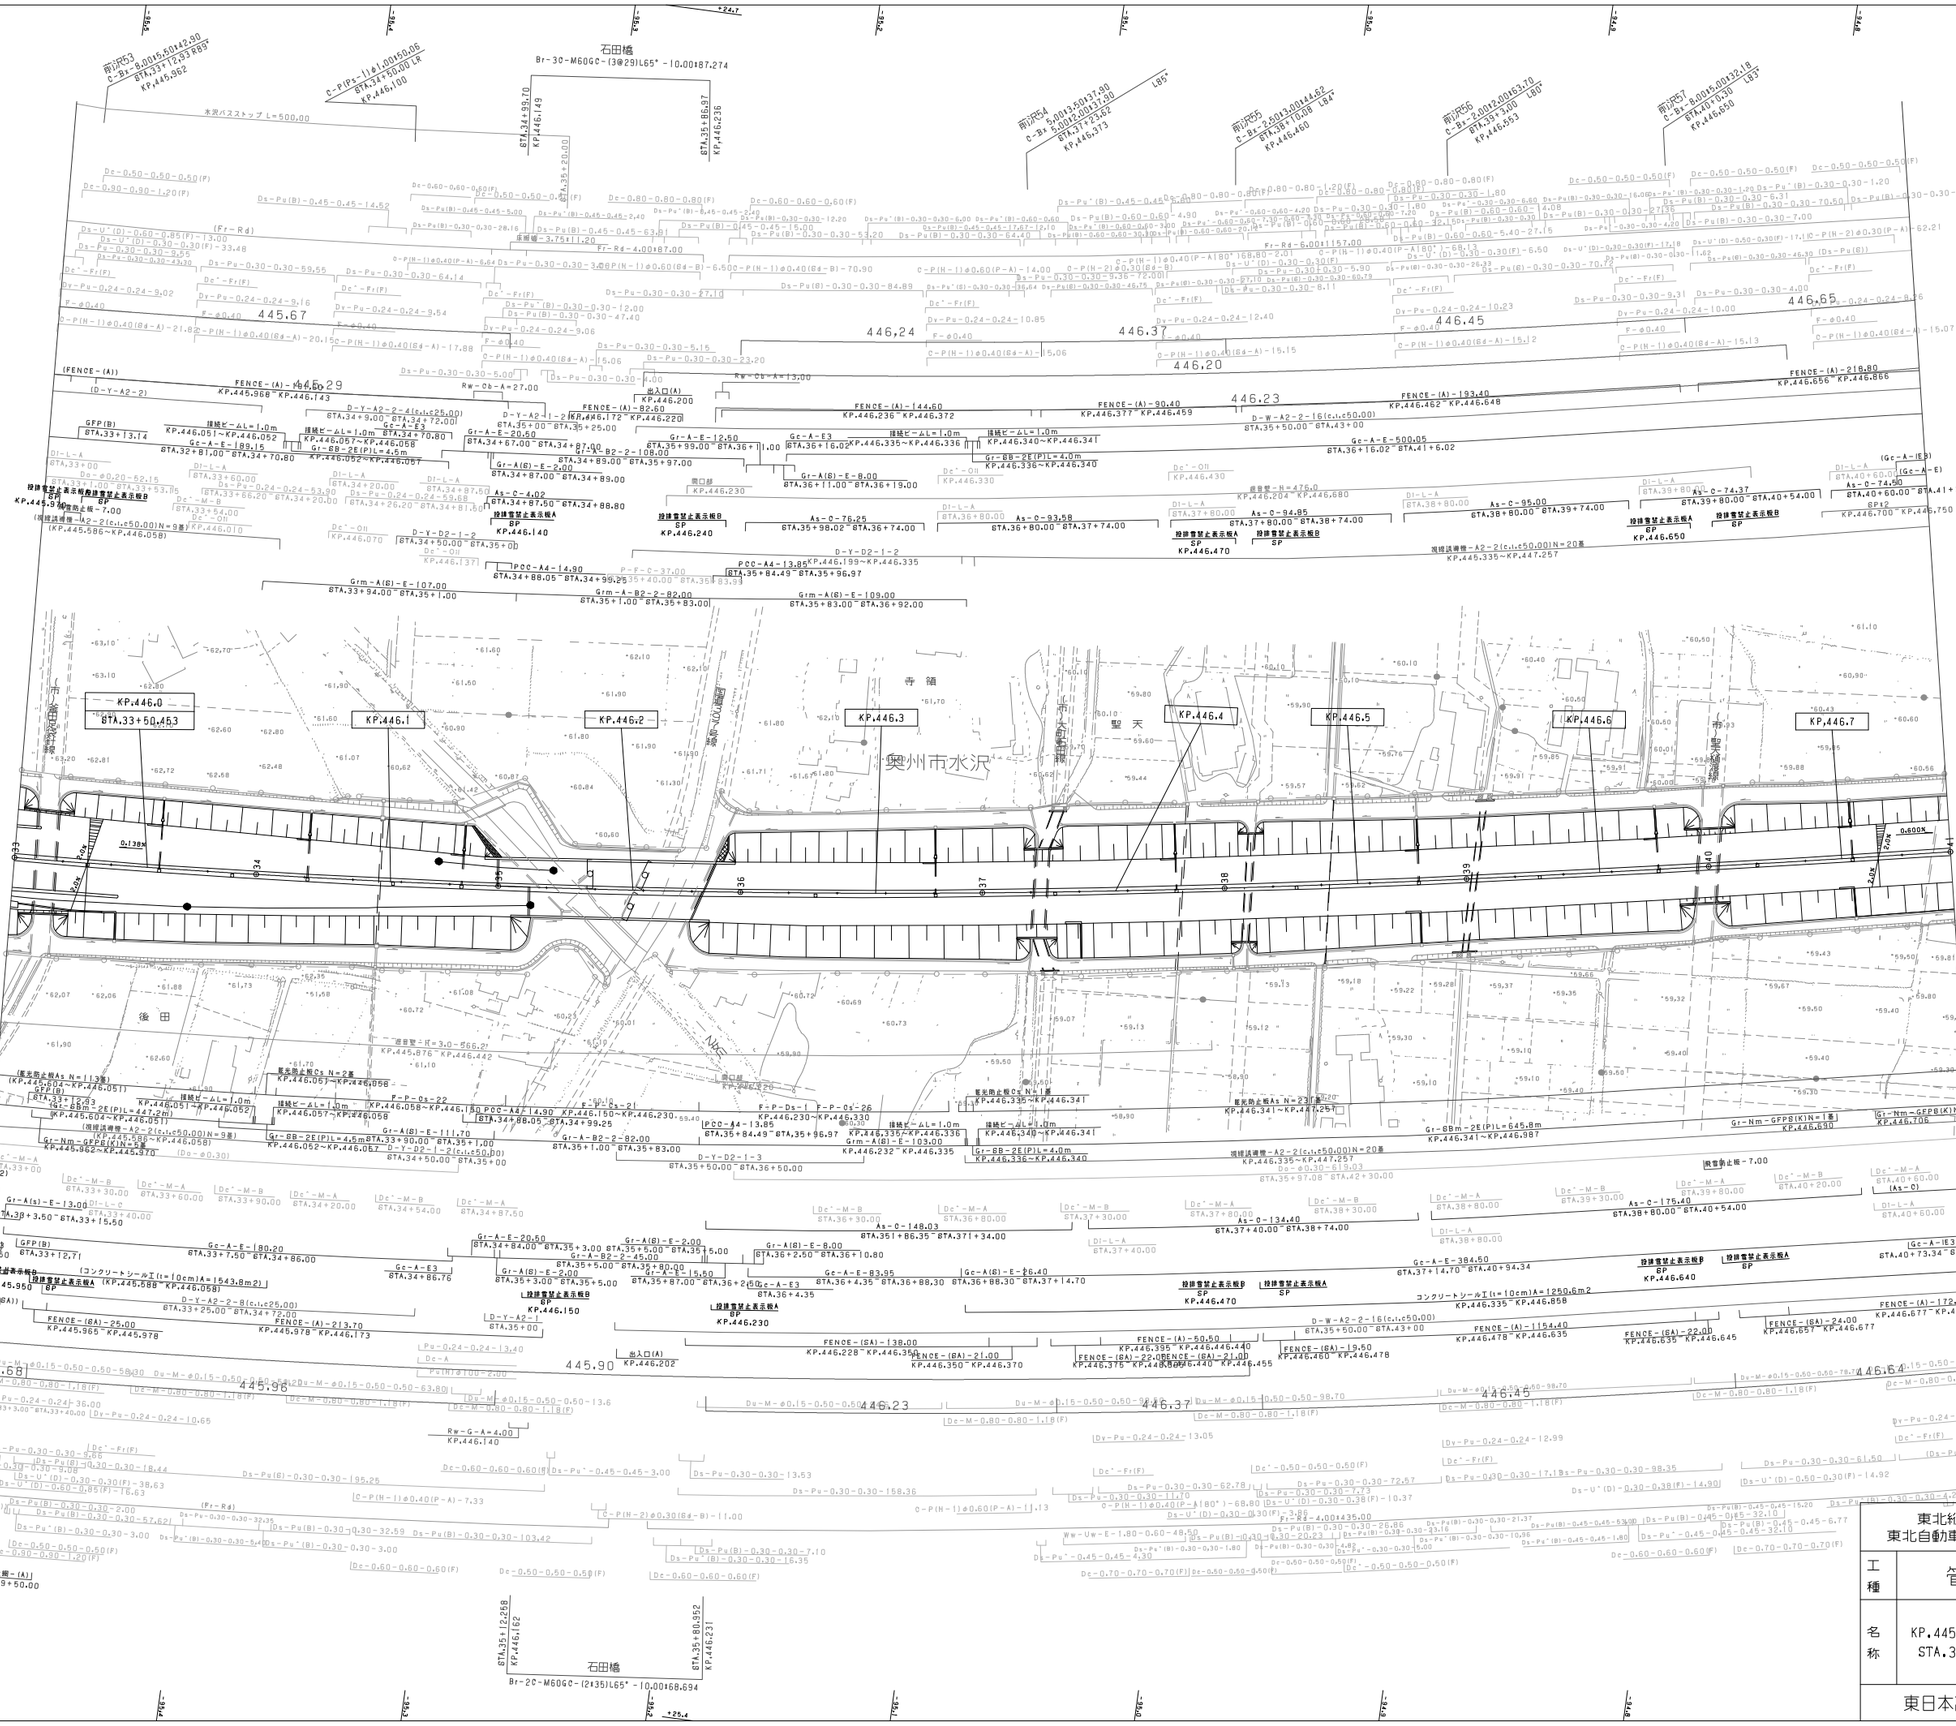

調整年月	摘要
第1回 2006年 2月	
第2回 2010年 5月	
第3回 2012年 4月	
第4回 2021年10月	
第5回 2023年 8月	

東北縦貫自動車道弘前線
東北自動車道（平泉前沢～水沢）

工種：管理用平面図

名称：KP.445.950～KP.446.750
STA.33+00～STA.41+00

縮尺：1/1000

19
27

東日本高速道路（株） 東北支社

調整年月	概要
第1回 2006年 2月	
第2回 2012年 4月	
第3回 2021年10月	
第4回 2023年 8月	

東北縦貫自動車道弘前線
東北自動車道（平泉前沢～水沢）

工種 管理用平面図

名称 KP.446.750～KP.447.550
STA.41+00～STA.49+00

縮尺 1/1000

20
27

東日本高速道路（株） 東北支社

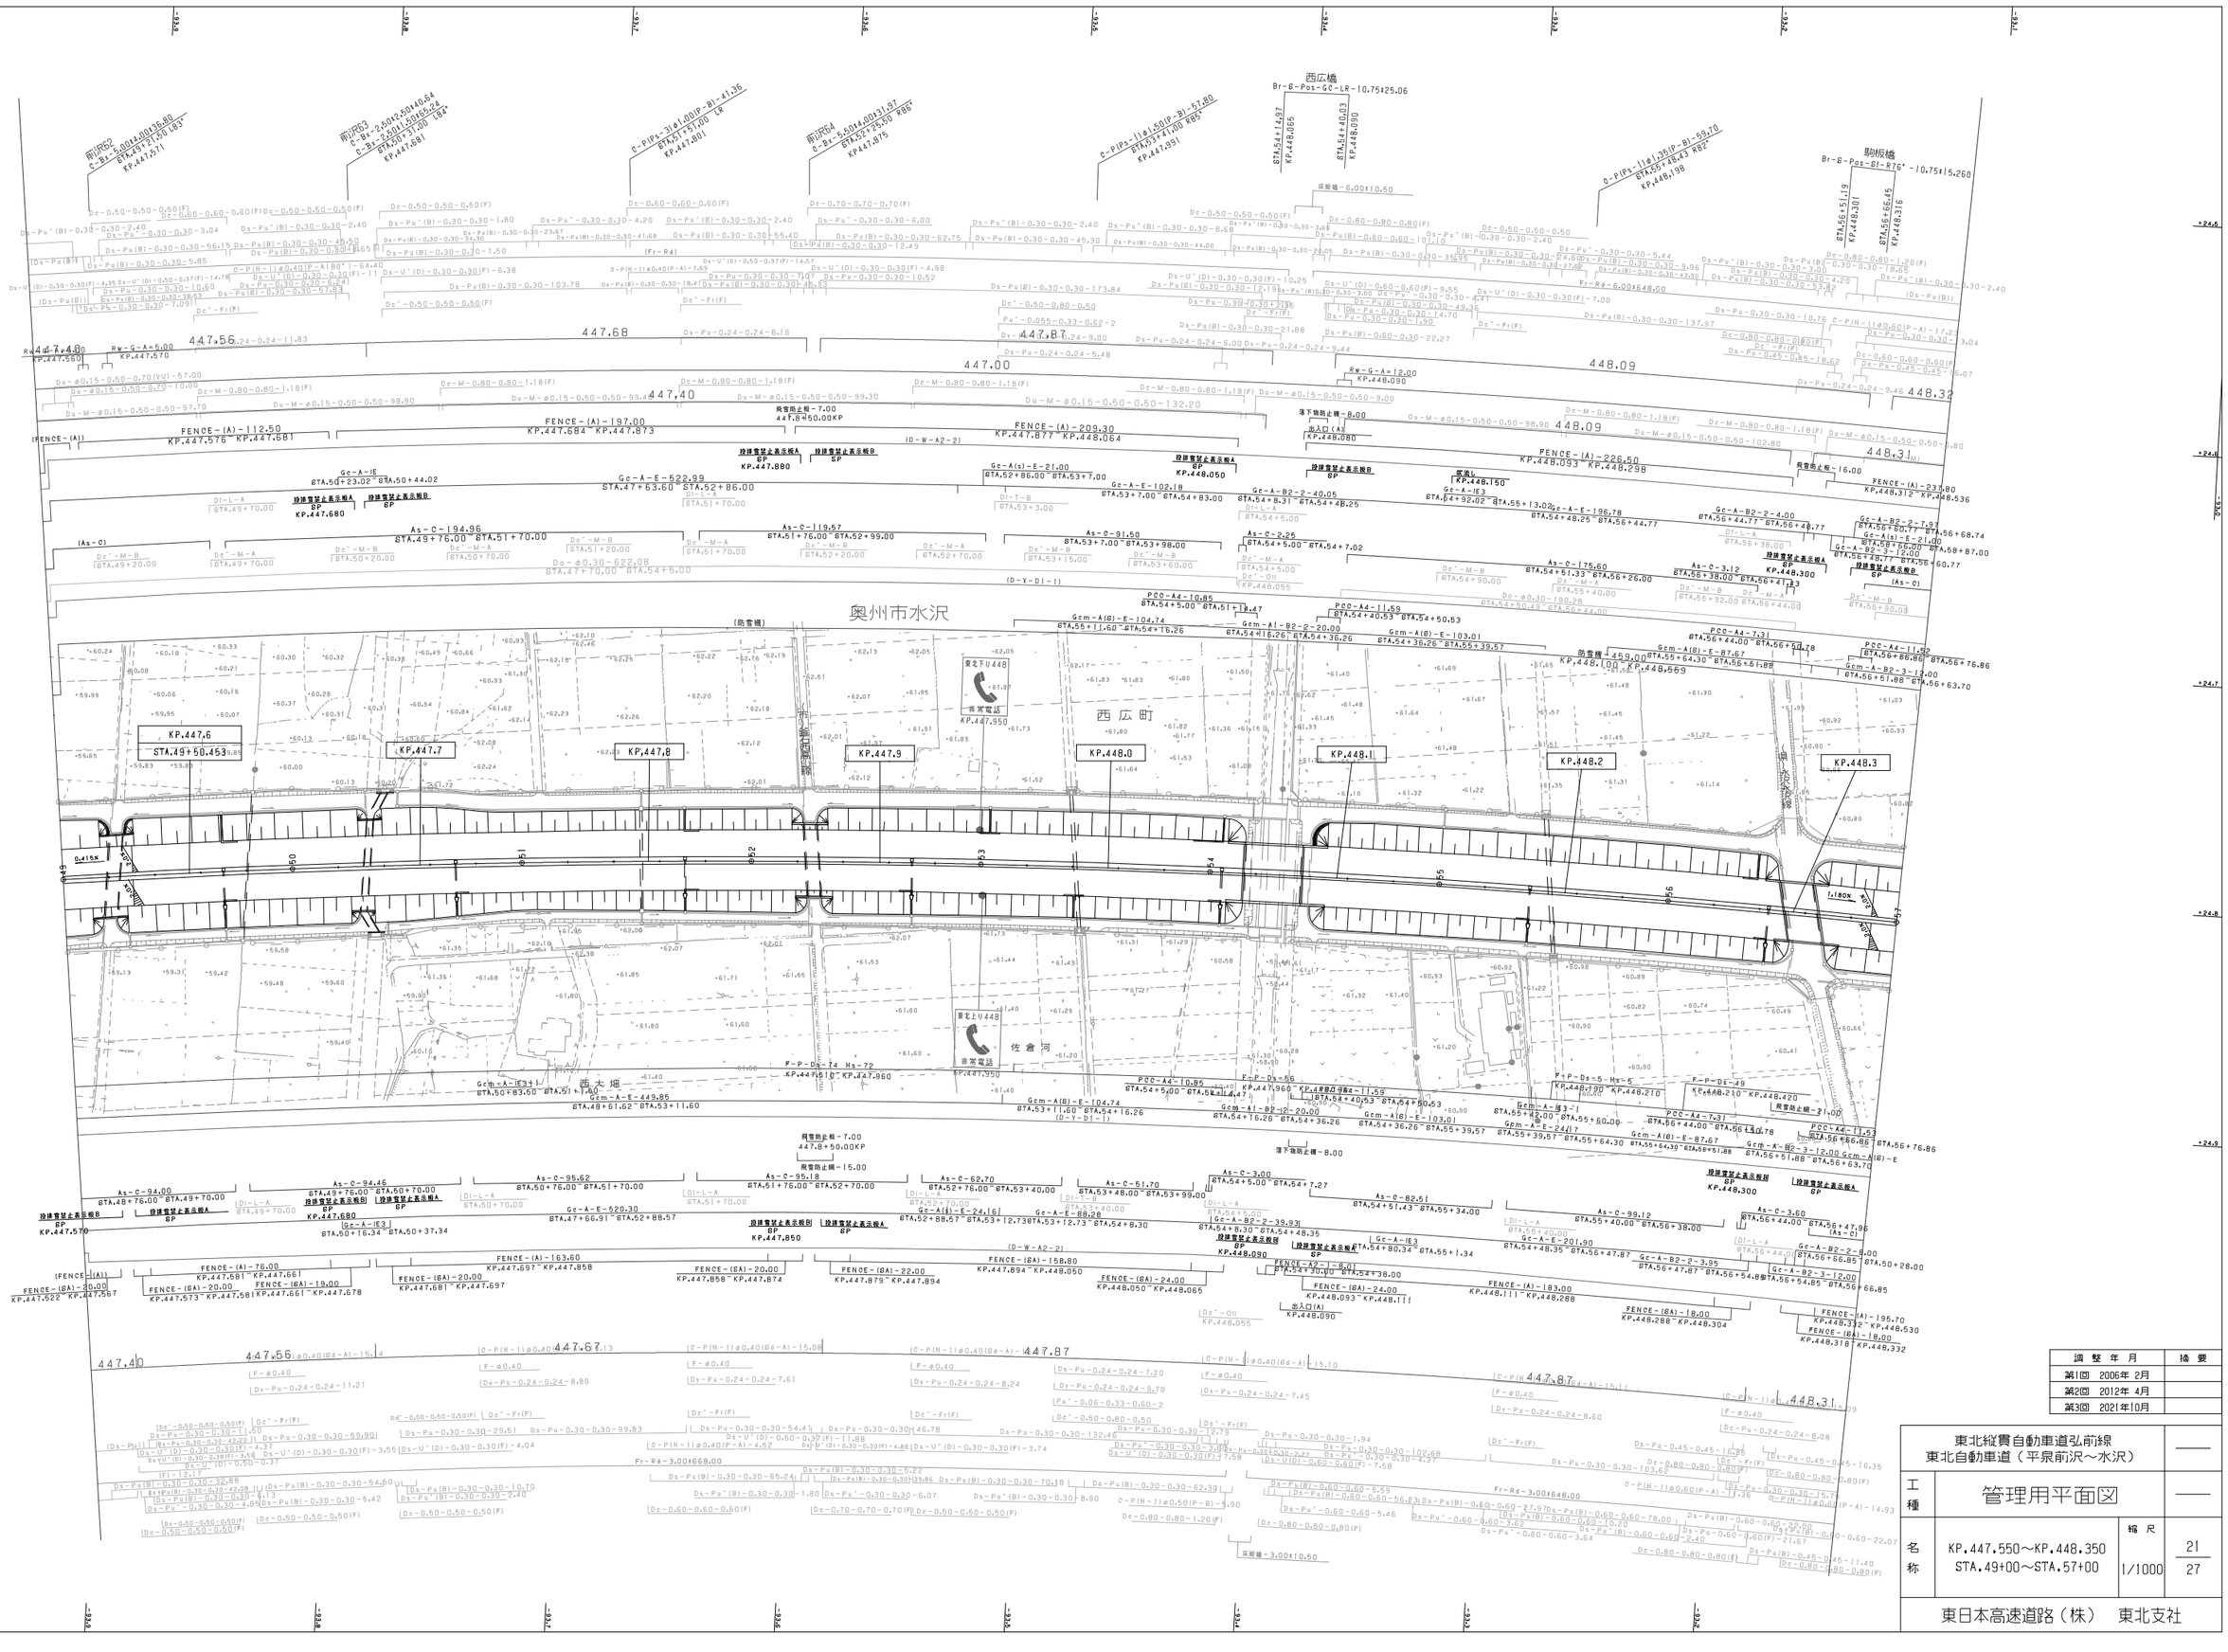
奥州市水沢
西広町
佐倉河
西広橋
Br-G-Pos-GO-LR-10.75t25.06
駒板橋
Br-G-Pos-B1-R75°-10.75t15.260
前沢RC2
前沢RC3
前沢RC4
KP.447.6
KP.447.7
KP.447,8
KP.447.9
KP.448.0
KP.448.1
KP.448.2
KP.448.3
447.68
447.56
447.87
447.00
448.09
448.32
448.31
447,40
FENCE-(A)-112.50
FENCE-(A)-197.00
FENCE-(A)-209.30
FENCE-(A)-226.50
FENCE-(A)-233.80
As-C-194.96
As-C-119.57
As-C-91.50
As-C-2.25
As-C-175.60
As-C-3.12
As-C-94.46
As-C-95.18
As-C-62.70
As-C-51.70
As-C-3.00
As-C-82.51
As-C-99.12
As-C-3.60
Gc-A-E-622.99
Gc-A-E-102.18
Gc-A-E-196.78
Gc-A-E-520.30
Gc-A-E-88.28
Gc-A-E-201.90
Gcm-A(B)-E-104.74
Gcm-A(B)-E-103.01
Gcm-A(B)-E-87.67
Gcm-A-E-449.85
Gcm-A-E-244.17
Gcm-A-IE3-1
Gcm-A-IE3-2
PCC-A4-10.85
PCC-A4-11.69
PCC-A4-7.31
PCC-A4-11.92
Gc-A-B2-2-20.05
Gc-A-B2-2-40.05
Gc-A-B2-2-4.00
Gc-A-B2-2-7.93
Gc-A-B2-2-39.93
Gc-A-B2-2-3.95
Gc-A-B2-3-12.00
Gc-A-IE3
Gc-A-IE3
Gc-A-IE3



調整年月	摘要
第1回 2006年 2月	
第2回 2012年 4月	
第3回 2021年10月	

東北縦貫自動車道弘前線 東北自動車道（平泉前沢～水沢）			——
工種	管理用平面図		——
名称	KP.448.350～KP.448.730 STA.57+00～STA.60+80	縮尺 1/1000	22 27
東日本高速道路（株） 東北支社			

水沢IC
C-B1-5.00t4.50-28.45
STA.61+31.70
KP.448.781
R76°

水沢2
C-B1-5.00t4.50-38.56
STA.62+59.00
KP.448.919
LR

C-P1N-11φ1.00(P-A)-73.00
STA.63+62.50
KP.449.012
R85°

C-P1N-11φ1.00(P-A)-95.12
STA.64+15.00
KP.449.055
R77°

STA.64+60.61
KP.449.122

上富田橋
Br-8-PosGc-R60° -(14.50+10.75)*25.68
STA.66+16.16
KP.449.265

Br-3c-Pos8-L79° -(21.75+16.75)*65.926
STA.66+41.82
KP.449.291
STA.66+88.62
KP.449.348

佐倉河橋
STA.67+25.69
KP.449.341

C-P1N-11φ1.35(P-A)-57.20
STA.66+91.00
KP.449.341
R78°

C-P1E-11φ1.00(P-A)-3.00
STA.67+61.61
KP.449.431
R80°

水沢9
C-B1-5.00t4.00-37.15
STA.68+15.724
KP.449.466
R79°

水沢10
C-B1-1.50t1.80-39.00
STA.68+90.00
KP.449.540
LR

水沢インターチェンジ L=840.00
減速車線 L=228.14
テーパー長 L=120.00
加速車線 L=270.00
テーパー長 L=70.00
水沢インターチェンジ L=840.00

STA.60+80.00
KP.448.730
STA.61+24.02
KP.448.774
STA.61+94.02
KP.448.844
STA.63+94.02
KP.449.044
STA.63+8.14
KP.448.958
STA.64+00
KP.448.950
STA.66+60.61
KP.449.312
STA.67+32.51
KP.449.382
STA.69+20.00
KP.449.570

448.53
448.77
448.91
447.00
448.70
448.55
448.78
448.91
449.36
449.45
449.36
449.43
449.36
449.46

奥州市水沢
奥州市水沢
奥州市水沢
奥州市水沢
姉町
道場
STA.67+15.00
KP.449.365
STA.68+71.61
KP.449.471
テーパー長 L=98.09
高速車線 L=205.00

調整年月	摘要
第1回 2006年 2月	
第2回 2010年 5月	
第3回 2012年 4月	
第4回 2016年 1月	
第5回 2023年 8月	

東北縦貫自動車道弘前線
東北自動車道（平泉前沢～水沢）

工種：管理用平面図

名称：KP.448.730～KP.449.570
STA.60+80～STA.69+20

縮尺：1/1000

23
27

東日本高速道路（株） 東北支社

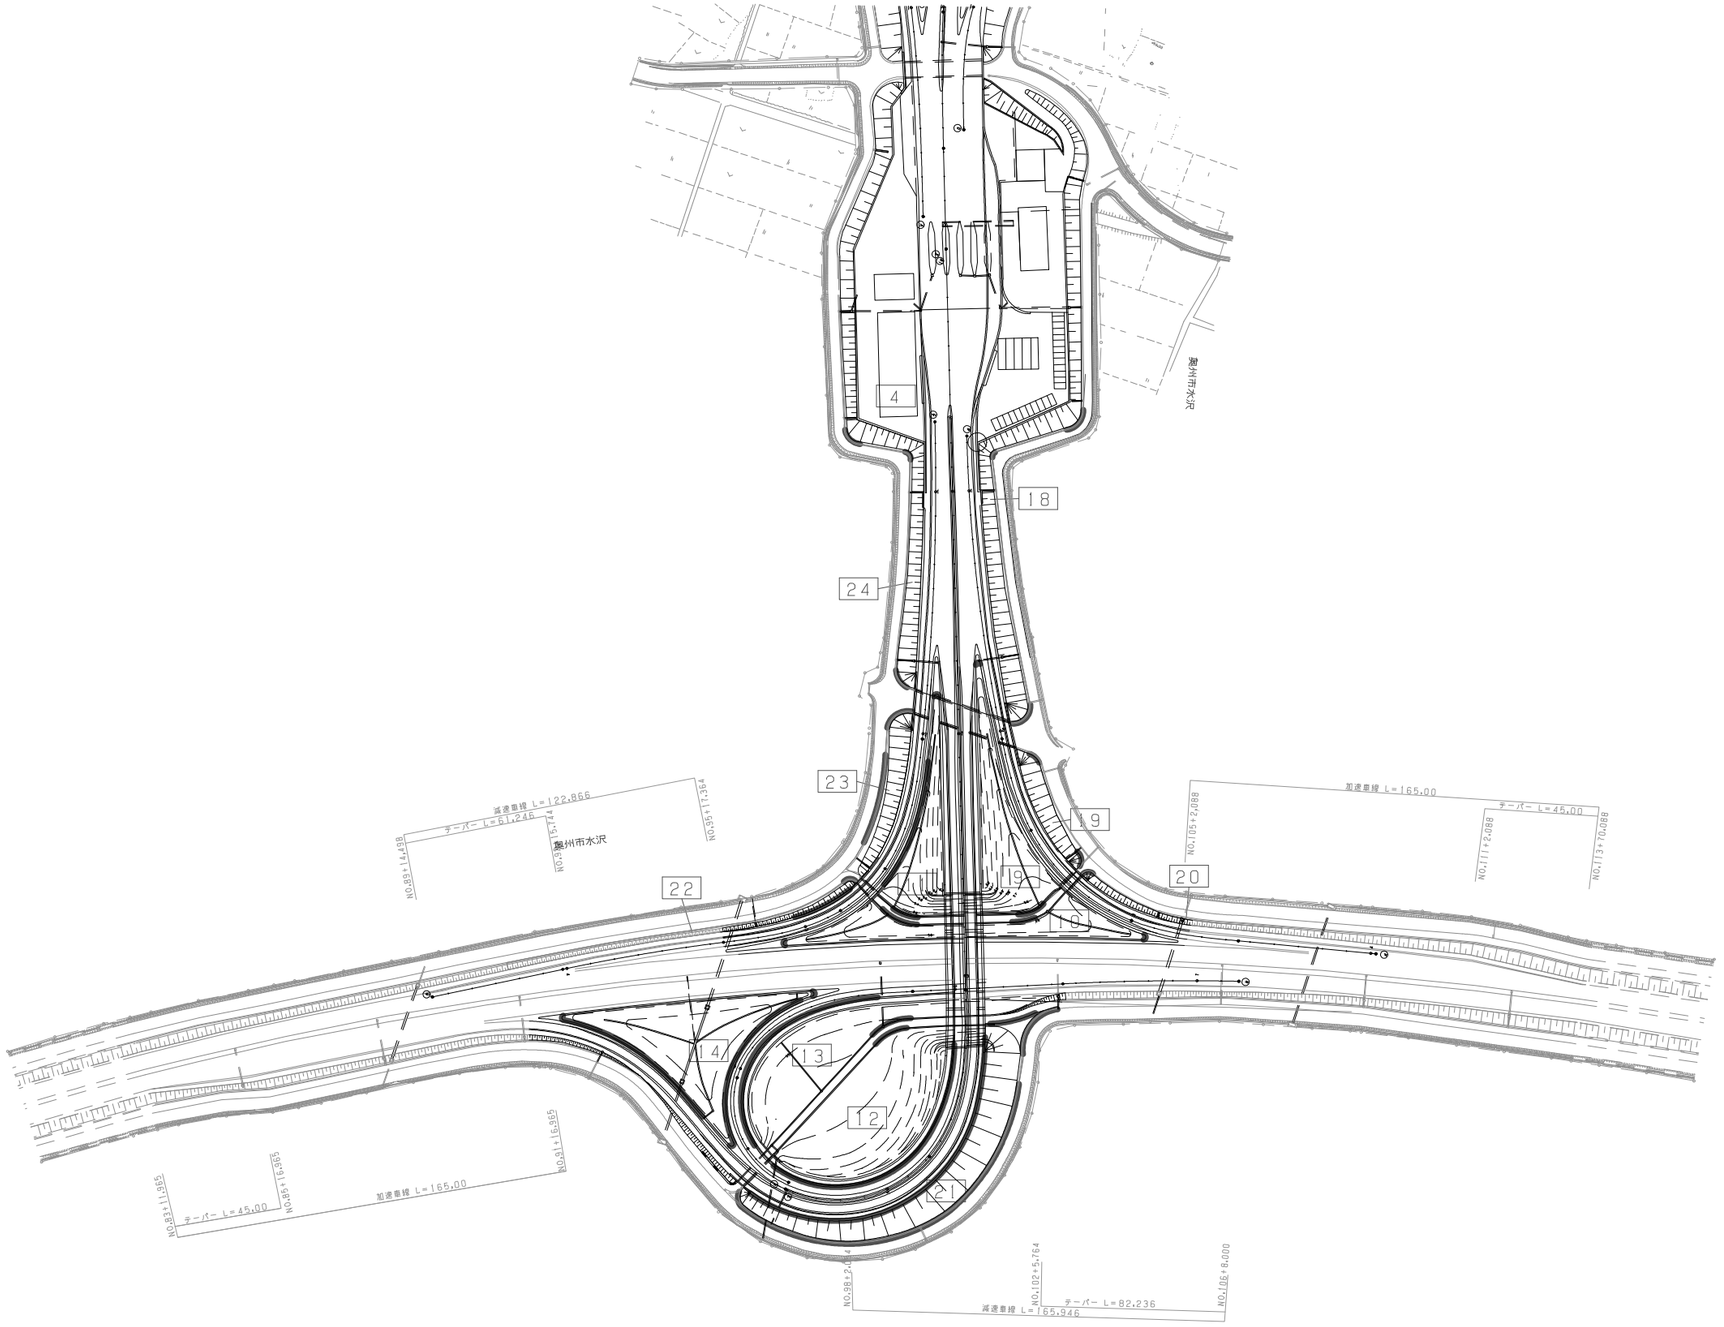

調整年月	摘要
第1回 2006年 2月	
第2回 2012年 4月	
第3回 2016年 1月	

東北縦貫自動車道弘前線 東北自動車道（平泉前沢～水沢）			——
工種	管理用平面図		——
名称	水沢インターチェンジ KP.448.954～KP.449.364 STA.63+05～STA.67+15	縮尺 1/1000	24 27
東日本高速道路（株） 東北支社			

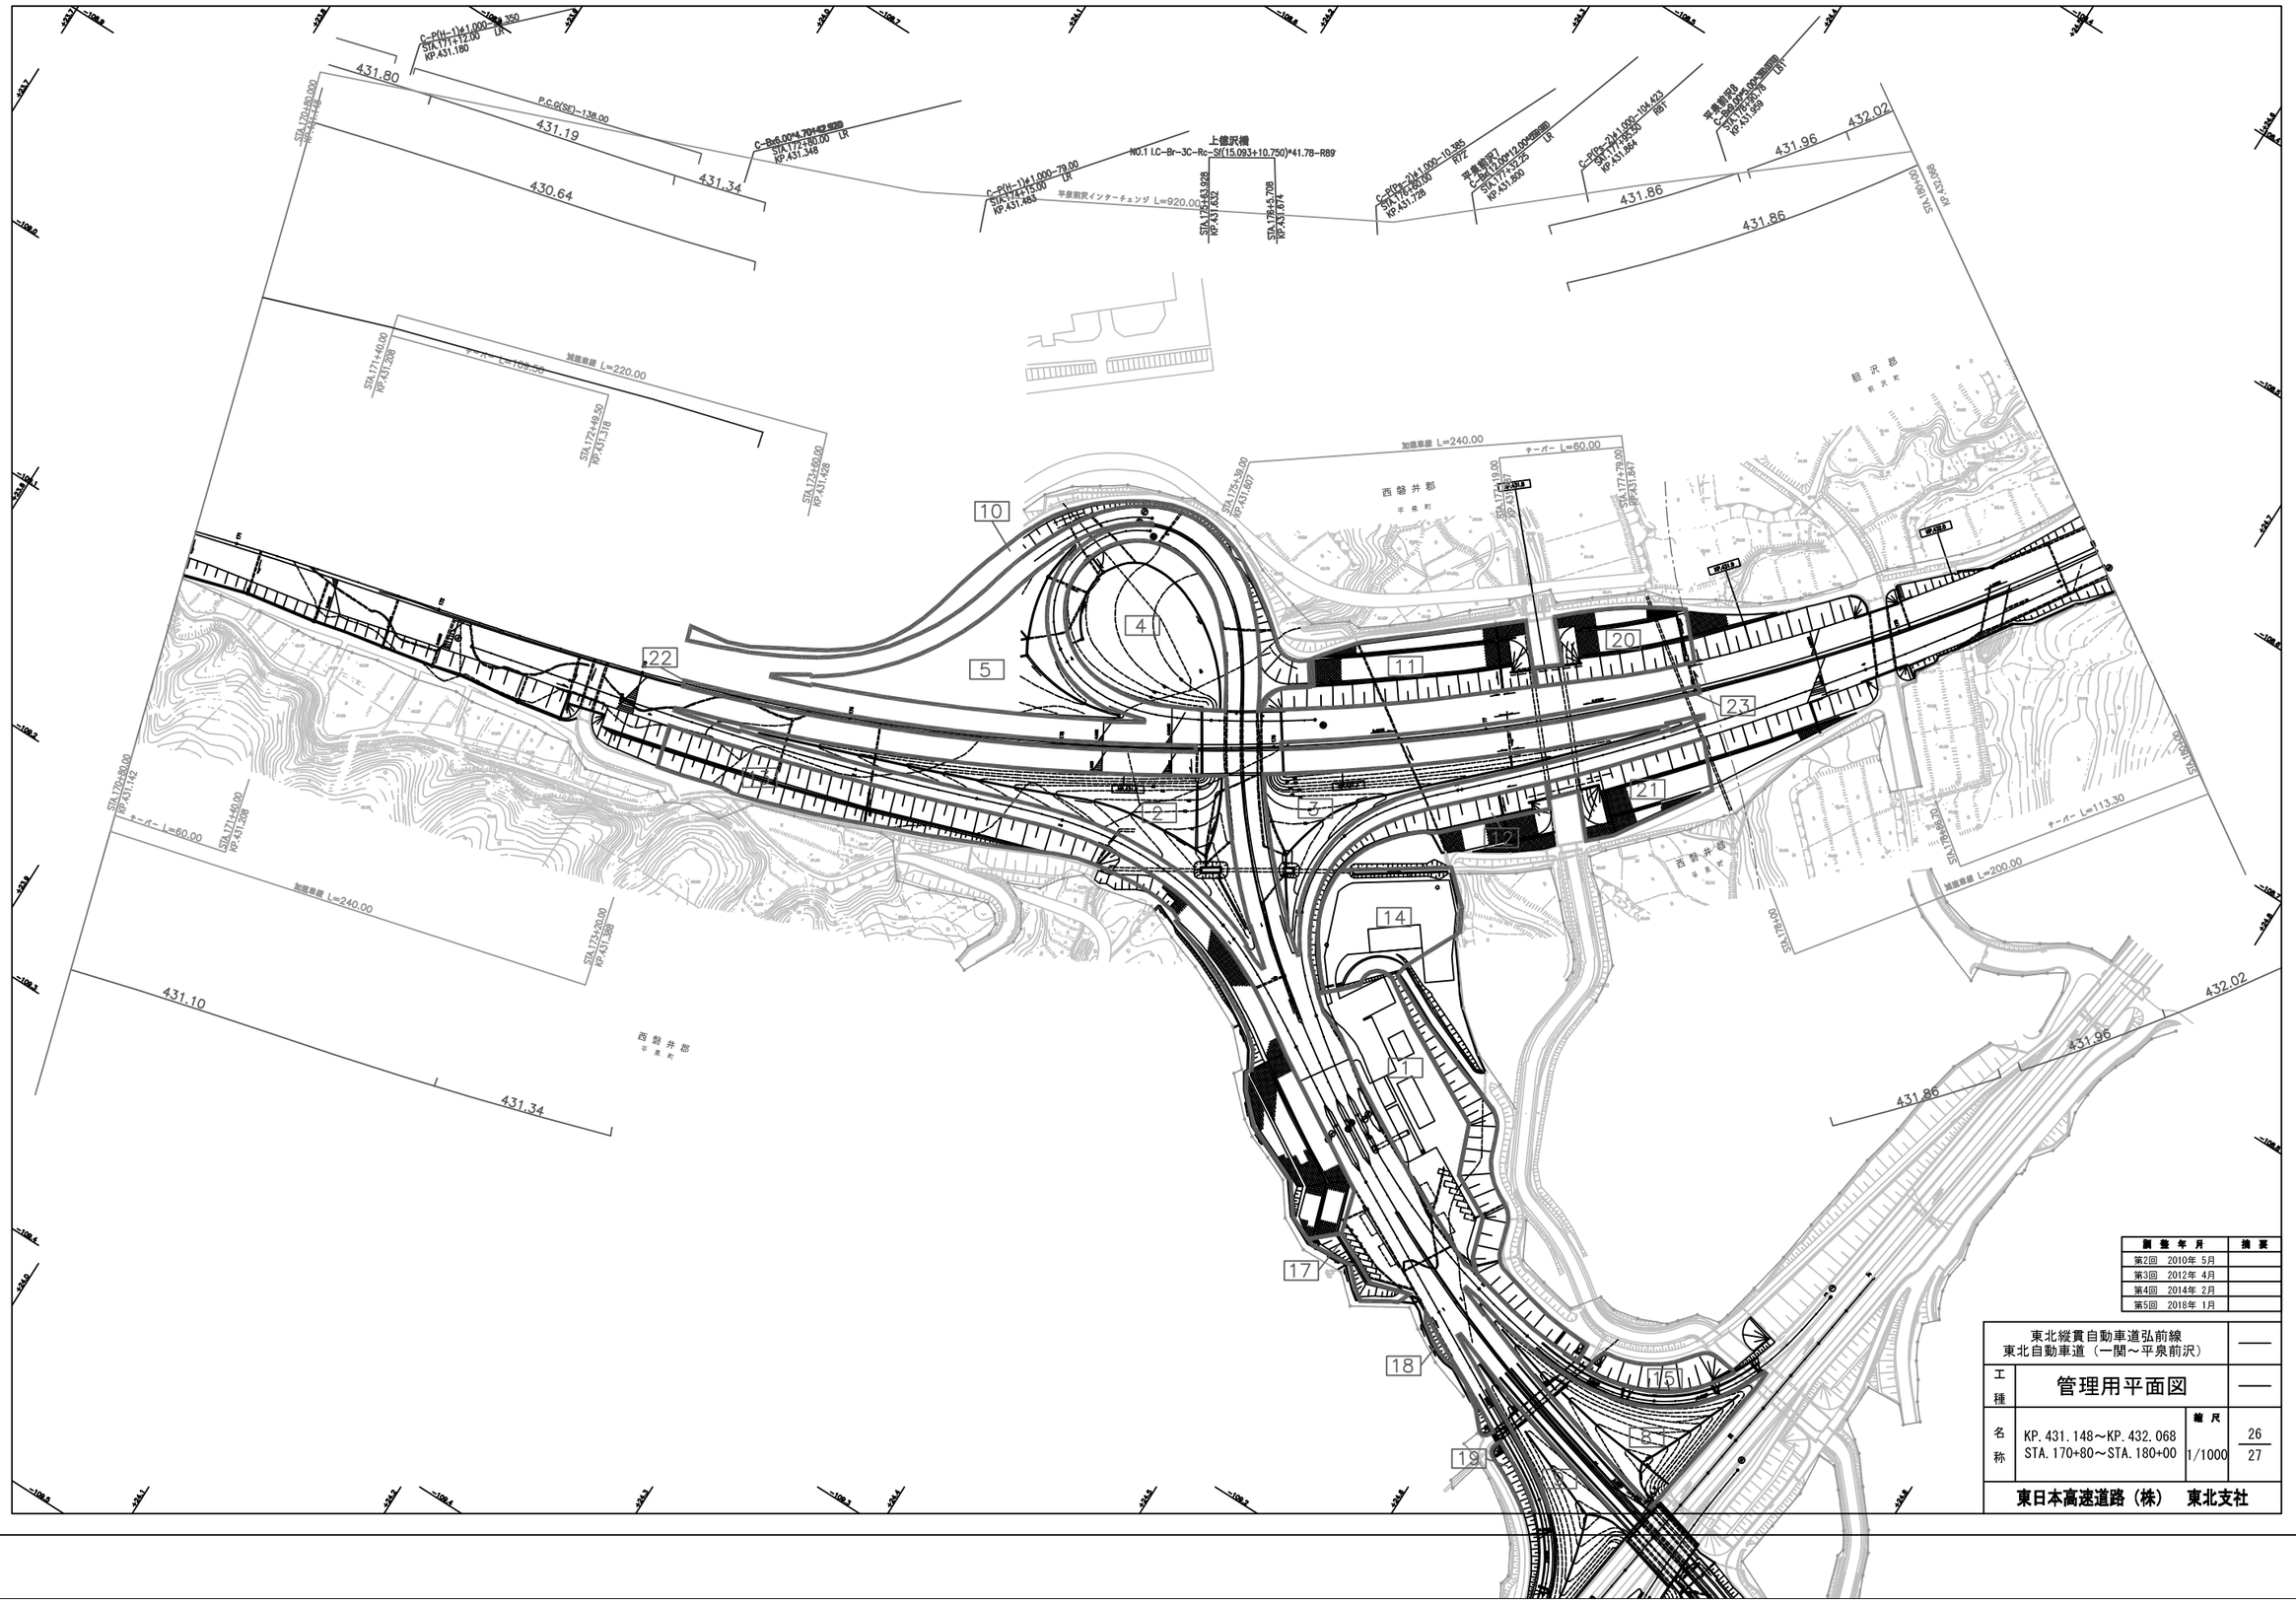

測量年月	摘要
第2回 2010年 5月	
第3回 2012年 4月	
第4回 2014年 2月	
第5回 2018年 1月	

東北縦貫自動車道弘前線 東北自動車道（一関～平泉前沢）			——
工種	管理用平面図		——
名称	KP. 431. 148～KP. 432. 068 STA. 170+80～STA. 180+00	縮尺 1/1000	26 27
東日本高速道路（株） 東北支社			

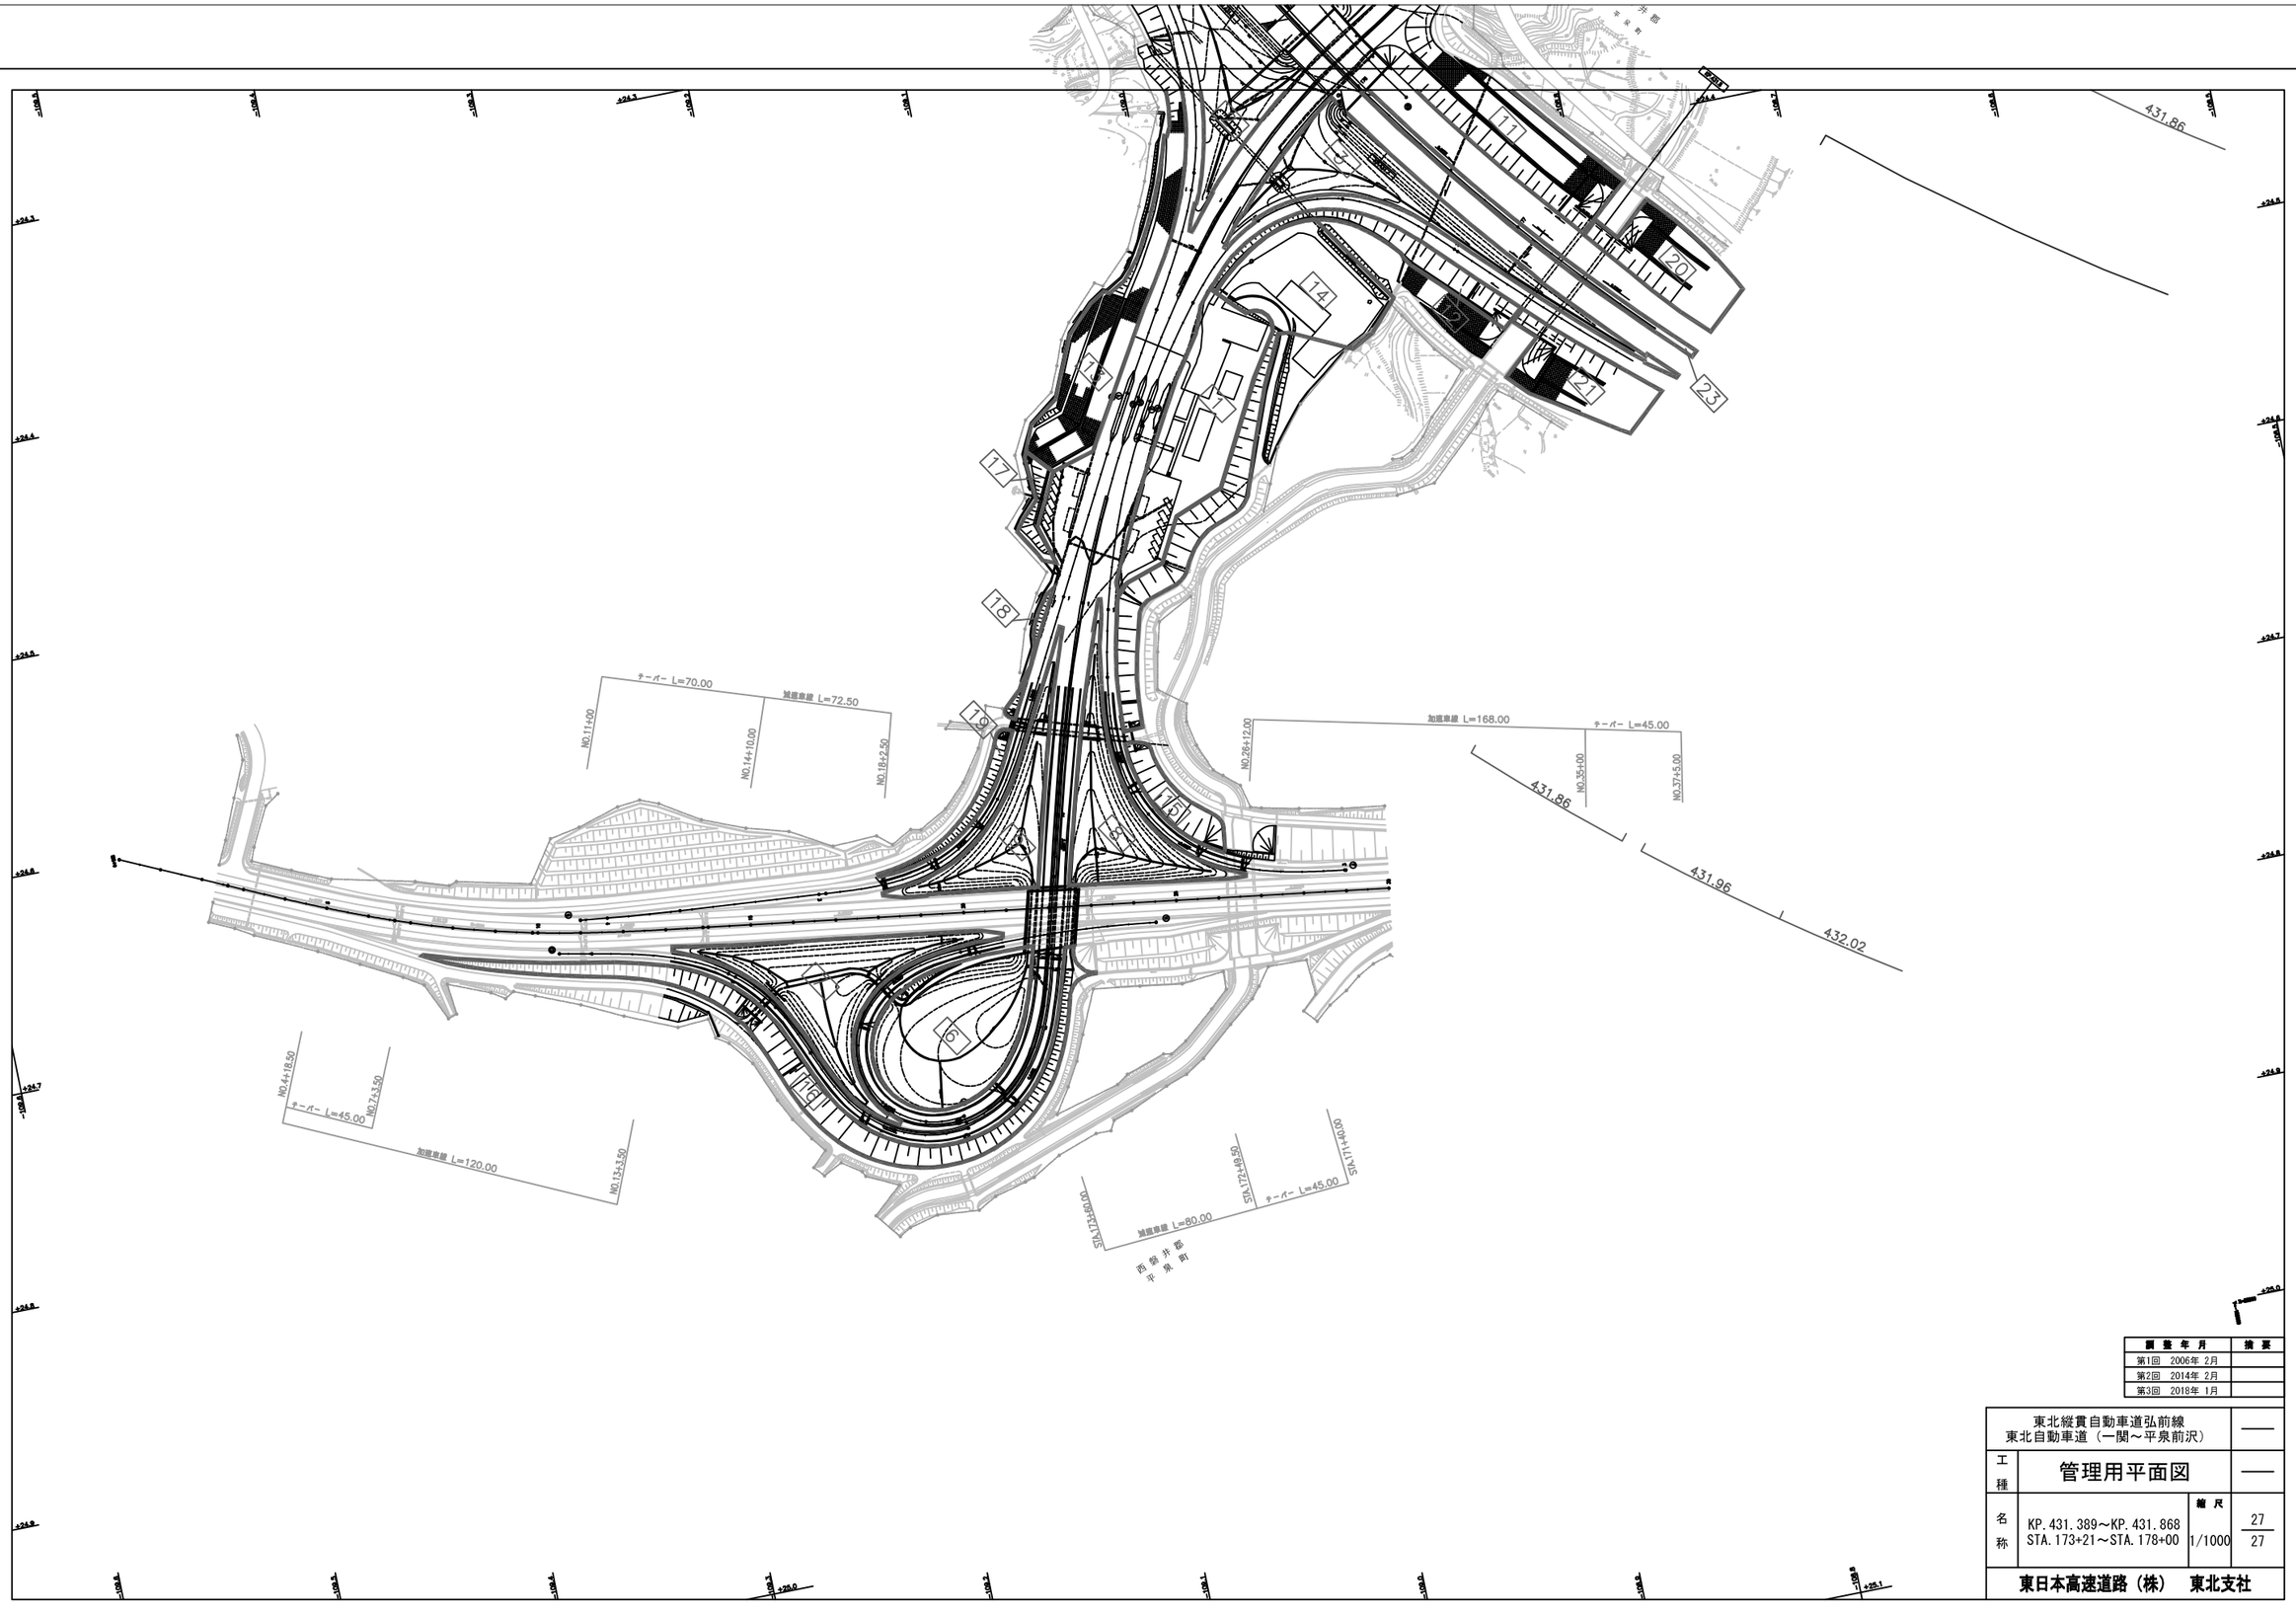

調整年月	摘要
第1回 2006年 2月	
第2回 2014年 2月	
第3回 2018年 1月	

東北縦貫自動車道弘前線 東北自動車道（一関～平泉前沢）			——
工種	管理用平面図		——
名称	KP. 431. 389～KP. 431. 868 STA. 173+21～STA. 178+00	縮尺 1/1000	27 27

東日本高速道路（株） 東北支社

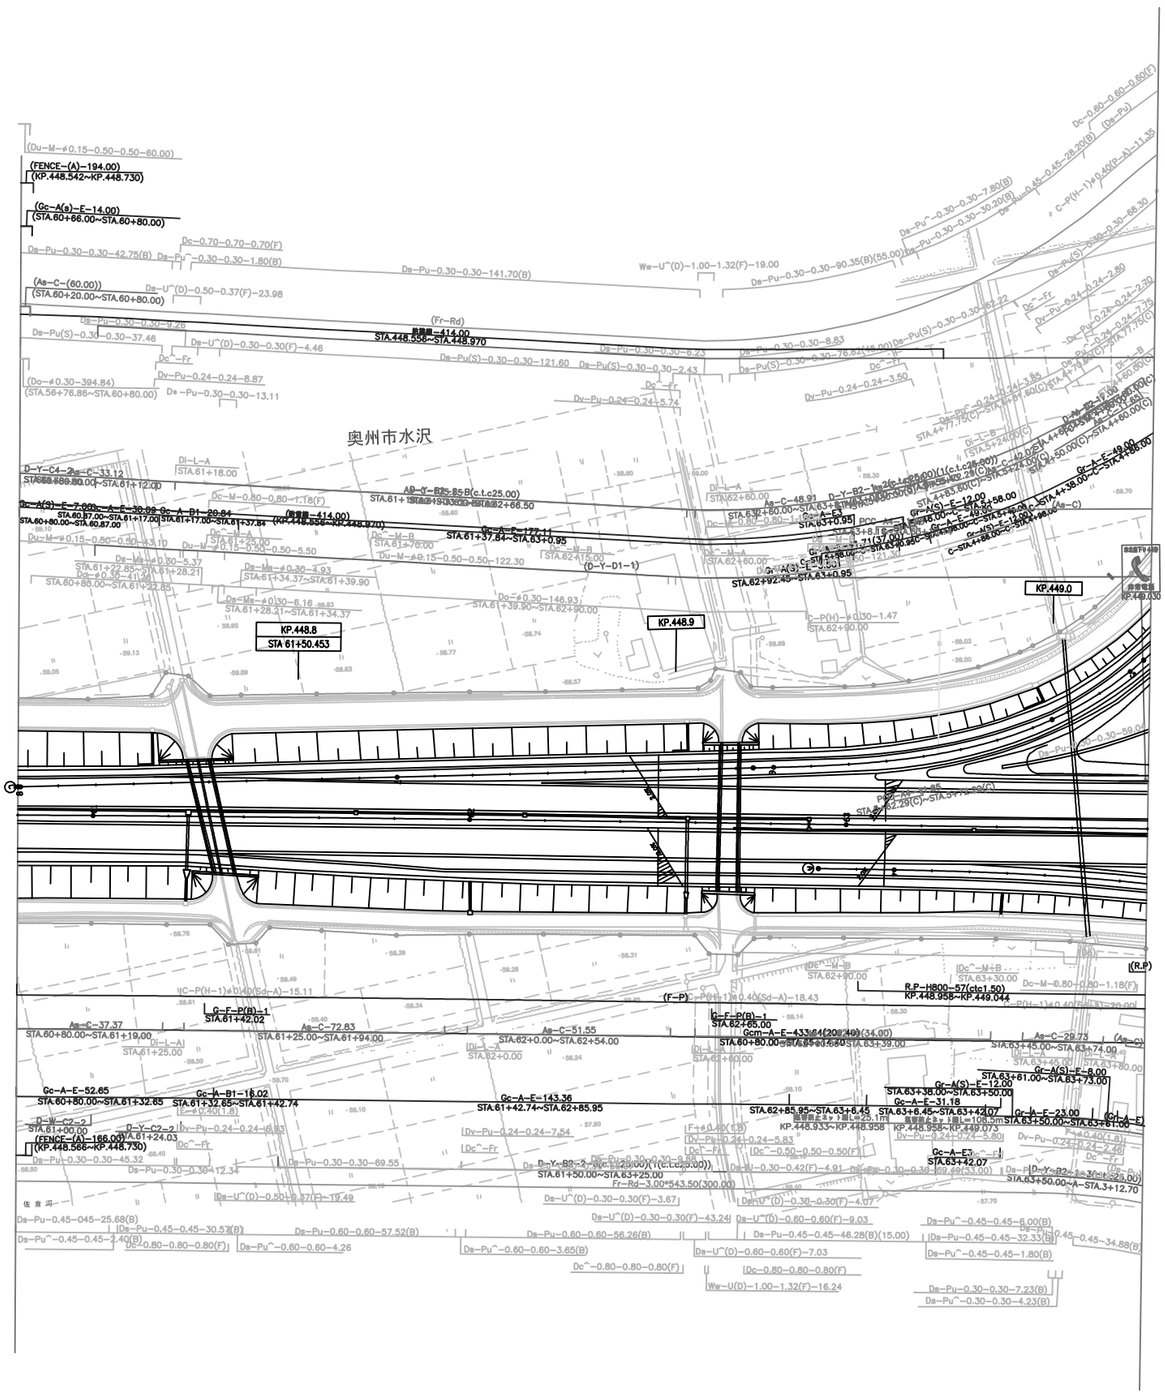

工種	東北縦貫自動車道弘前線 東北自動車道（平泉前沢～水沢）		—
名称	管理用平面図		—
	水沢インターチェンジ KP. 448. 954～KP. 449. 364 STA. 63+05～STA. 67+15	縮尺	1/500
			1/5

番号	年月	摘要
第1回	2009年 2月	
第2回	2012年 4月	
第3回	2020年 3月	
第4回	2021年10月	
第5回	2022年 8月	

東日本高速道路（株） 東北支社

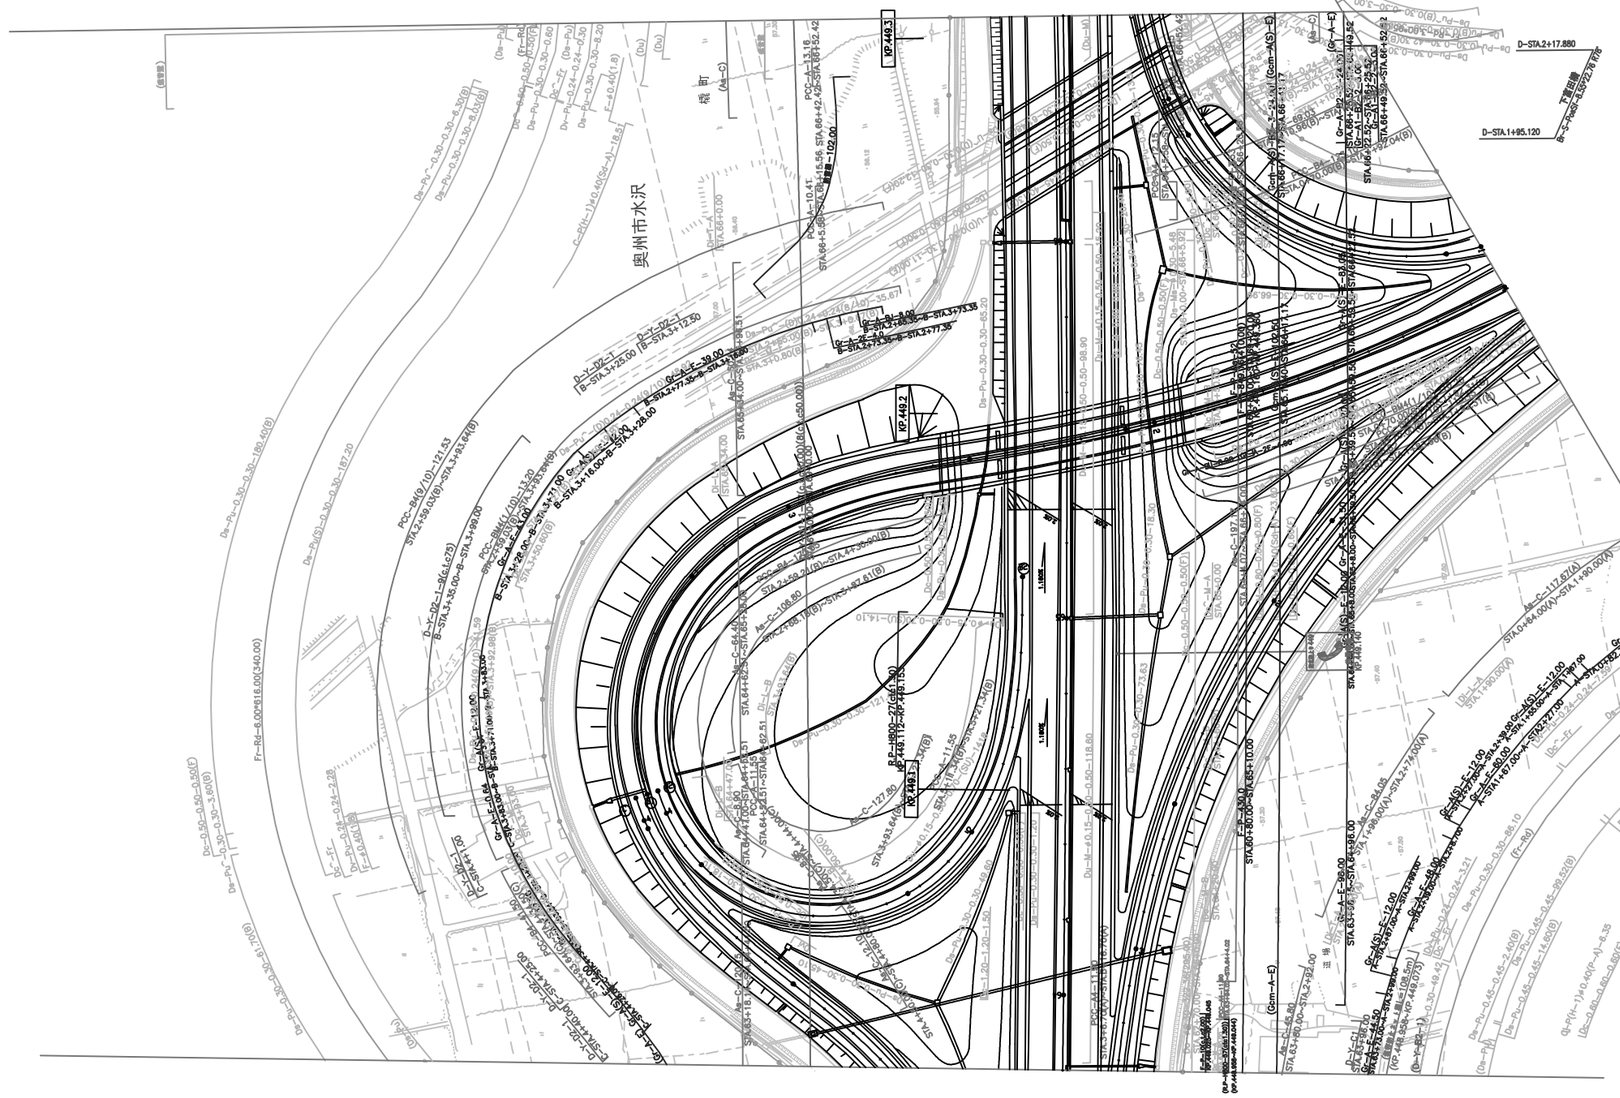
奥州市水沢
KP.449.3
KP.449.2
D–STA.2+17.880
D–STA.1+95.120
STA.1+85.00(D)
STA.0+64.00(A)
STA.1+55.00
STA.1+87.00
STA.1+27.00
STA.0+96.00
STA.63+05
STA.63+16
STA.63+80.00
STA.65+49.52
STA.65+22.52
STA.65+2.52
STA.66+29.52
STA.66+52.52
STA.67+15
STA.67+82.70
STA.67+82.70
STA.67+82.70

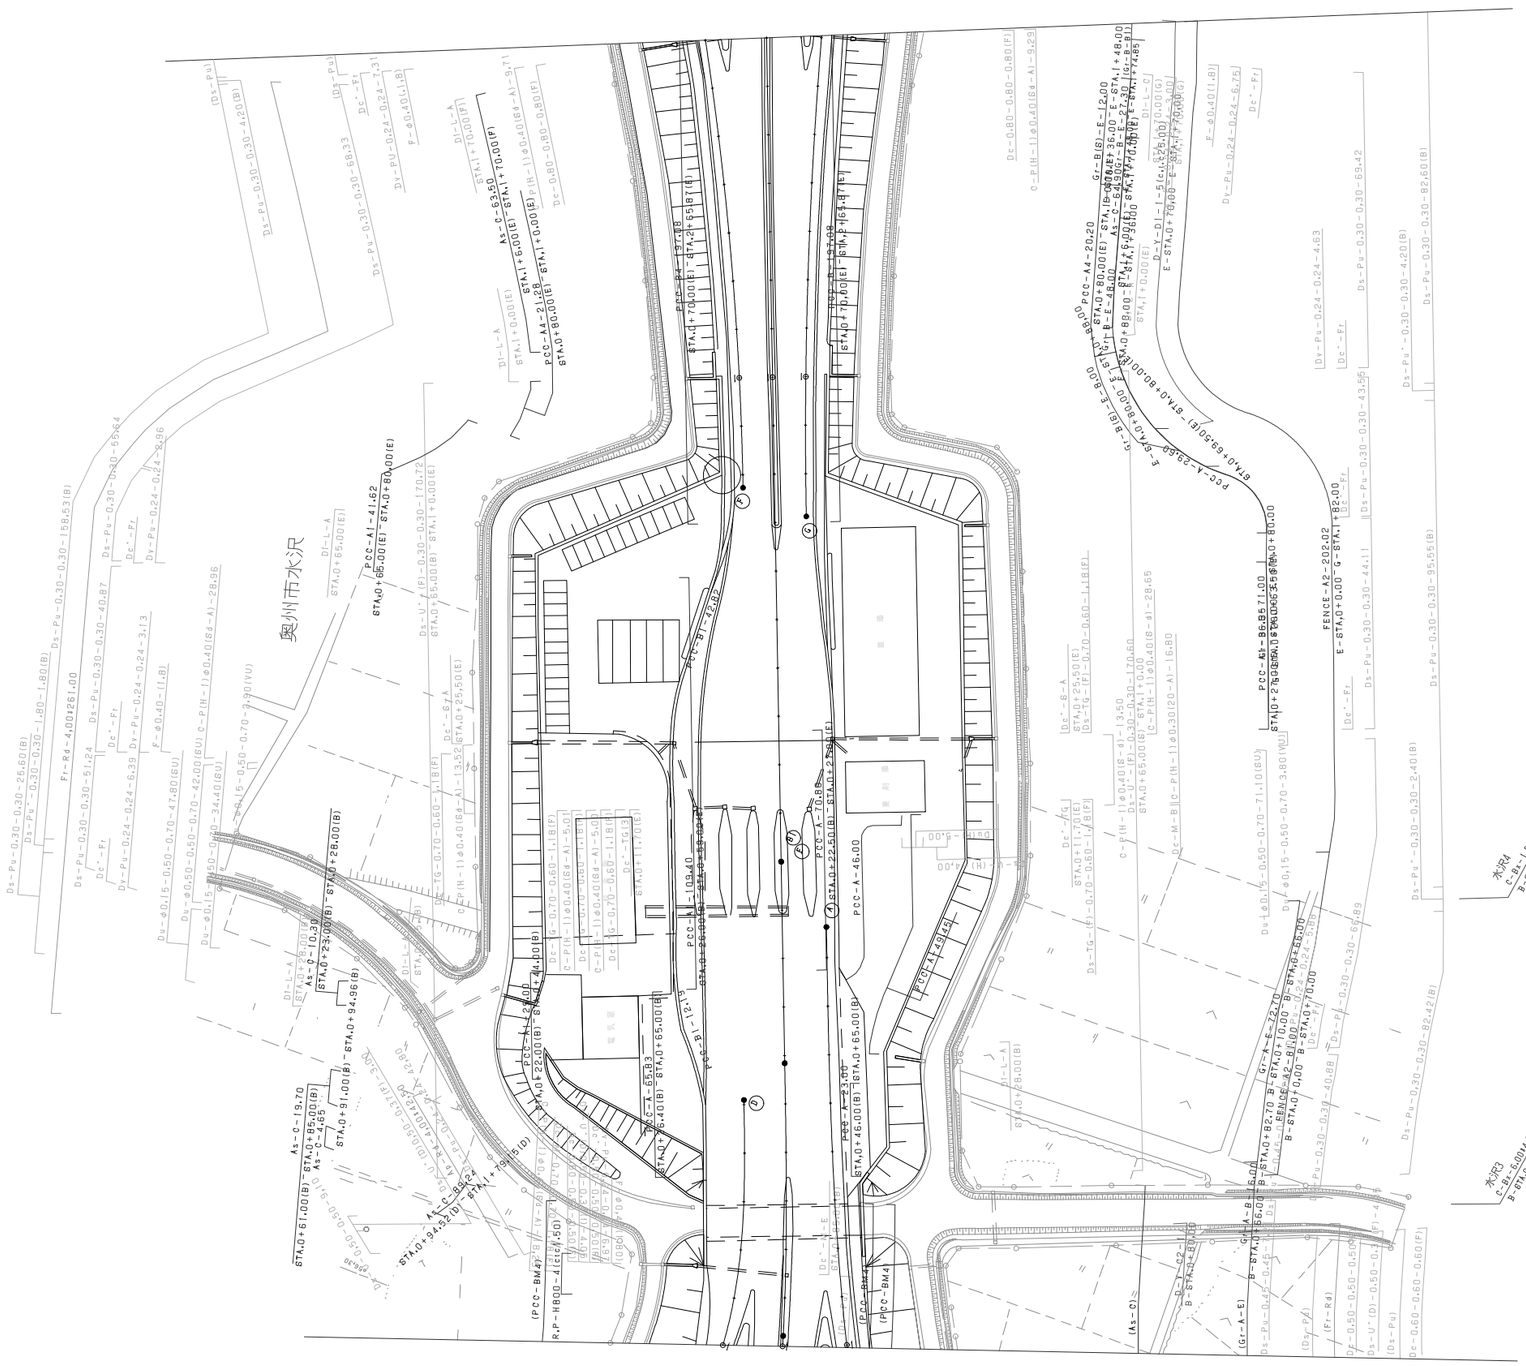

調整年月	摘要
第1回 2006年 2月	
第2回 2010年 5月	
第3回 2012年 4月	
第4回 2020年 3月	
第5回 2021年10月	

東北縦貫自動車道弘前線 東北自動車道（平泉前沢～水沢）			——
工種	管理用平面図		——
名称	水沢インターチェンジ KP.448.954～KP.449.364 STA.63+05～STA.67+15	縮尺 1/500	3 5
東日本高速道路（株） 東北支社			

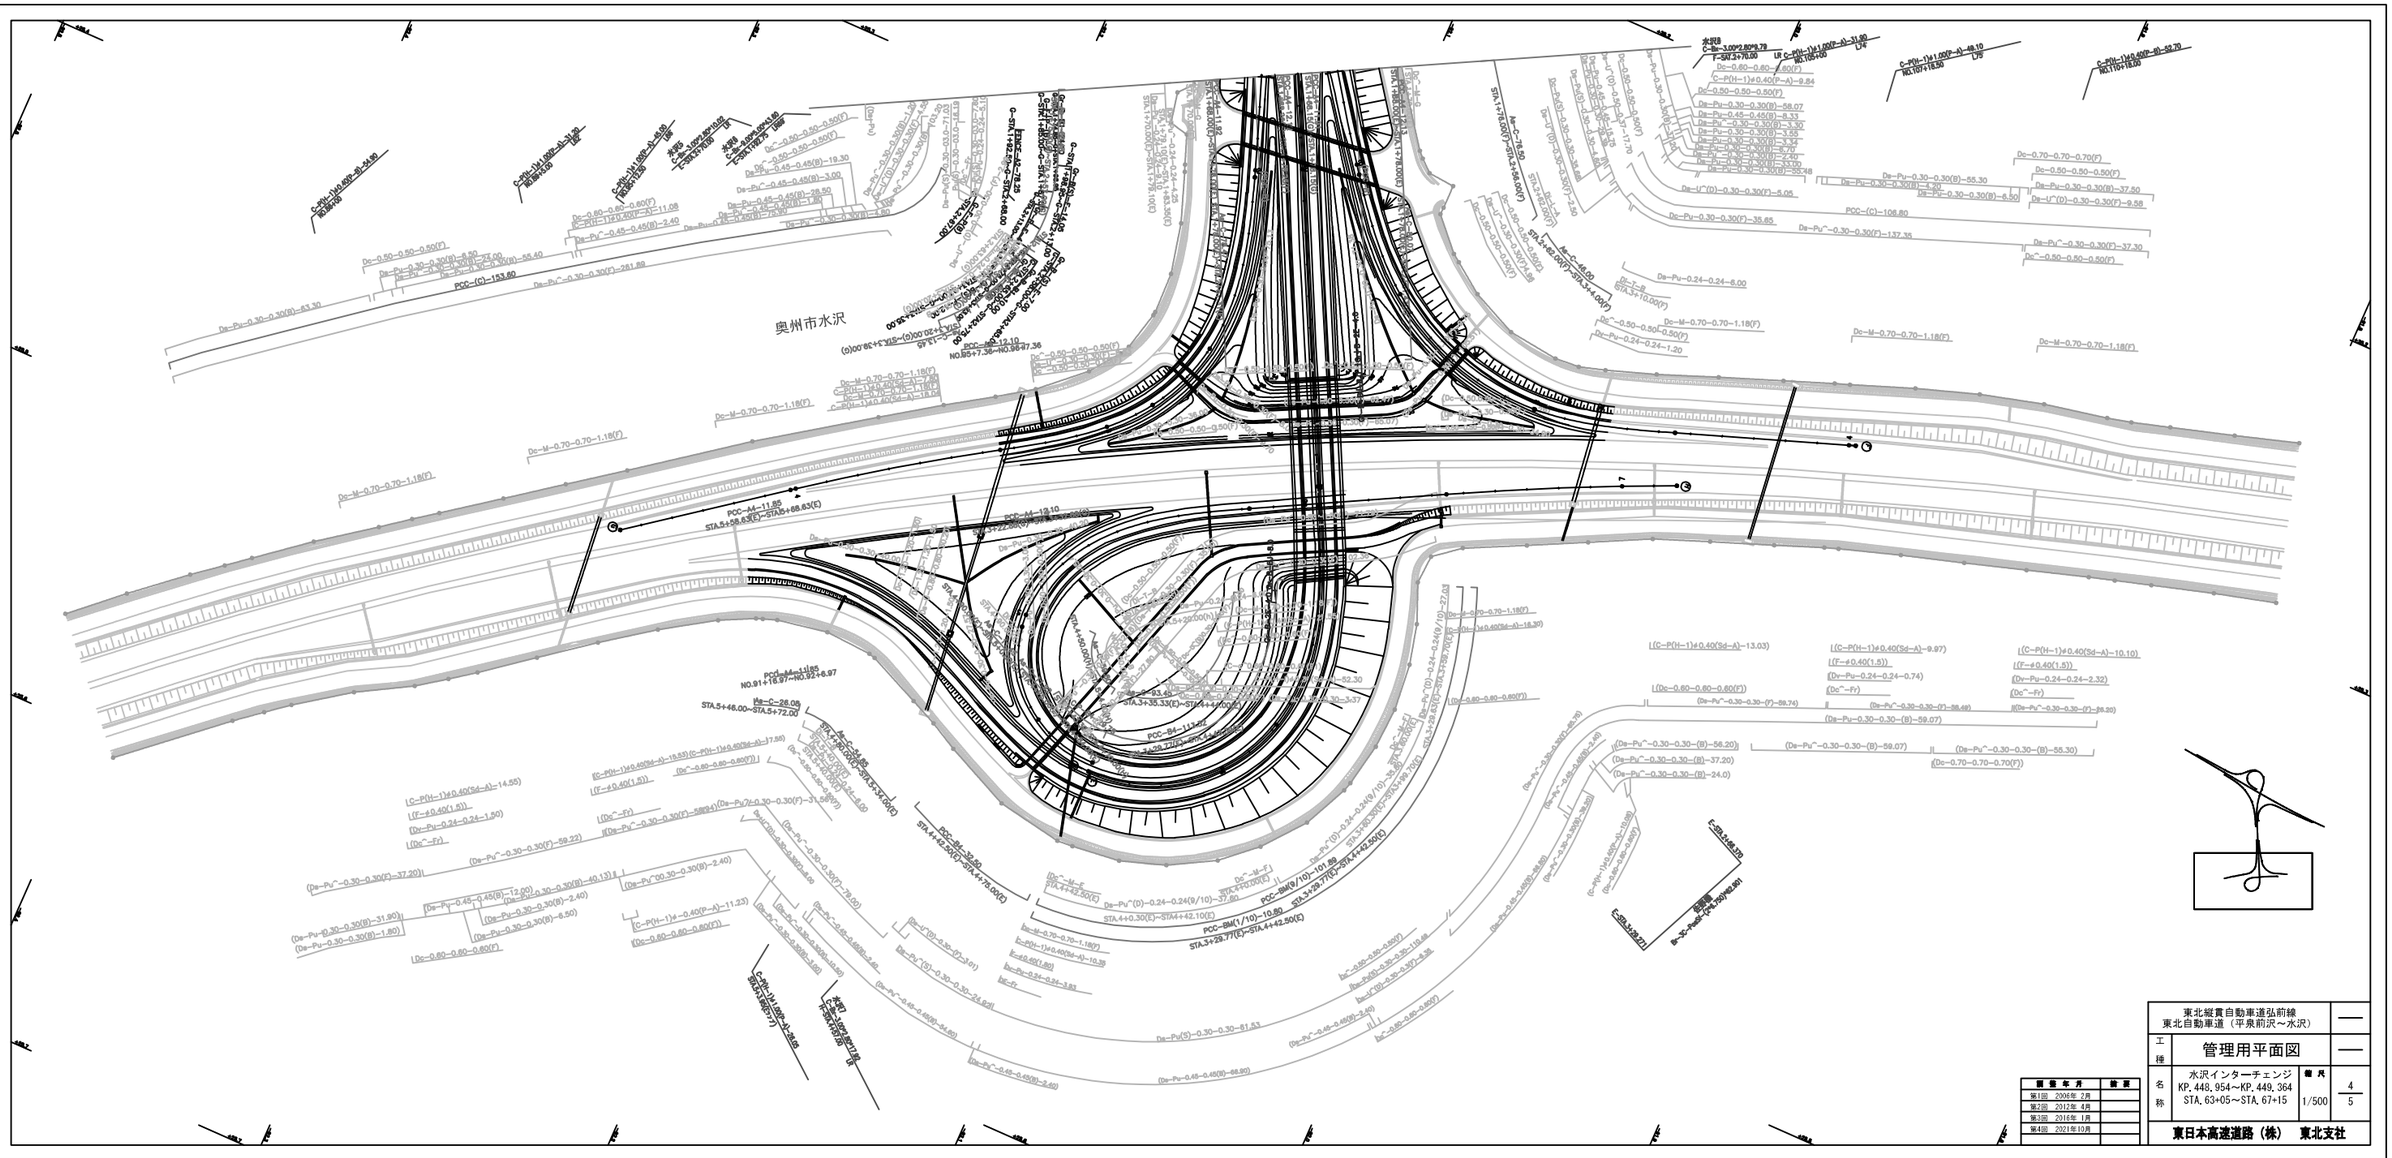

東北縦貫自動車道弘前線 東北自動車道（平泉前沢～水沢）		—
工種	管理用平面図	—
名称	水沢インターチェンジ KP. 448. 954～KP. 449. 364 STA. 63+05～STA. 67+15	縮尺 1/500	4/5
東日本高速道路（株）　東北支社		

照査年月	摘要
第1回　2006年 2月	
第2回　2012年 4月	
第3回　2016年 1月	
第4回　2021年10月	

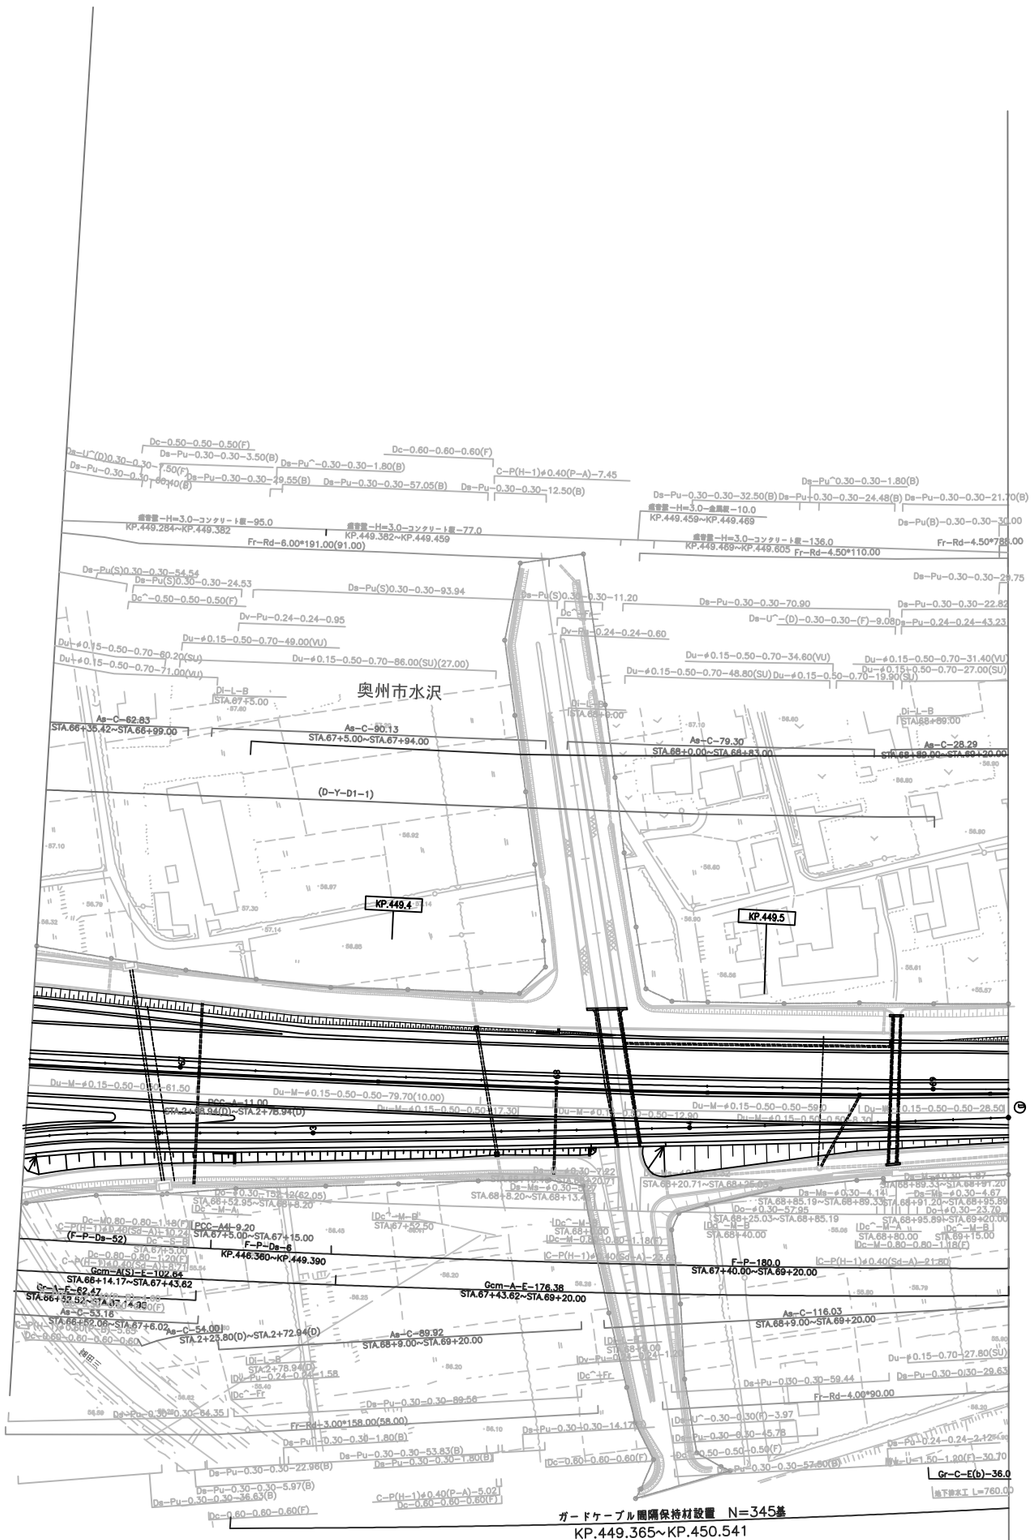

東北縦貫自動車道弘前線 東北自動車道（平泉前沢～水沢）	—	第1回	2006年 2月
工種	管理用平面図	第2回	2012年 4月
	—	第3回	2021年10月
名称	水沢インターチェンジ KP. 448. 954～KP. 449. 364 STA. 63+05～STA. 67+15	縮尺	1/500
		第4回	2022年 8月
		図番	5/5

東日本高速道路（株） 東北支社

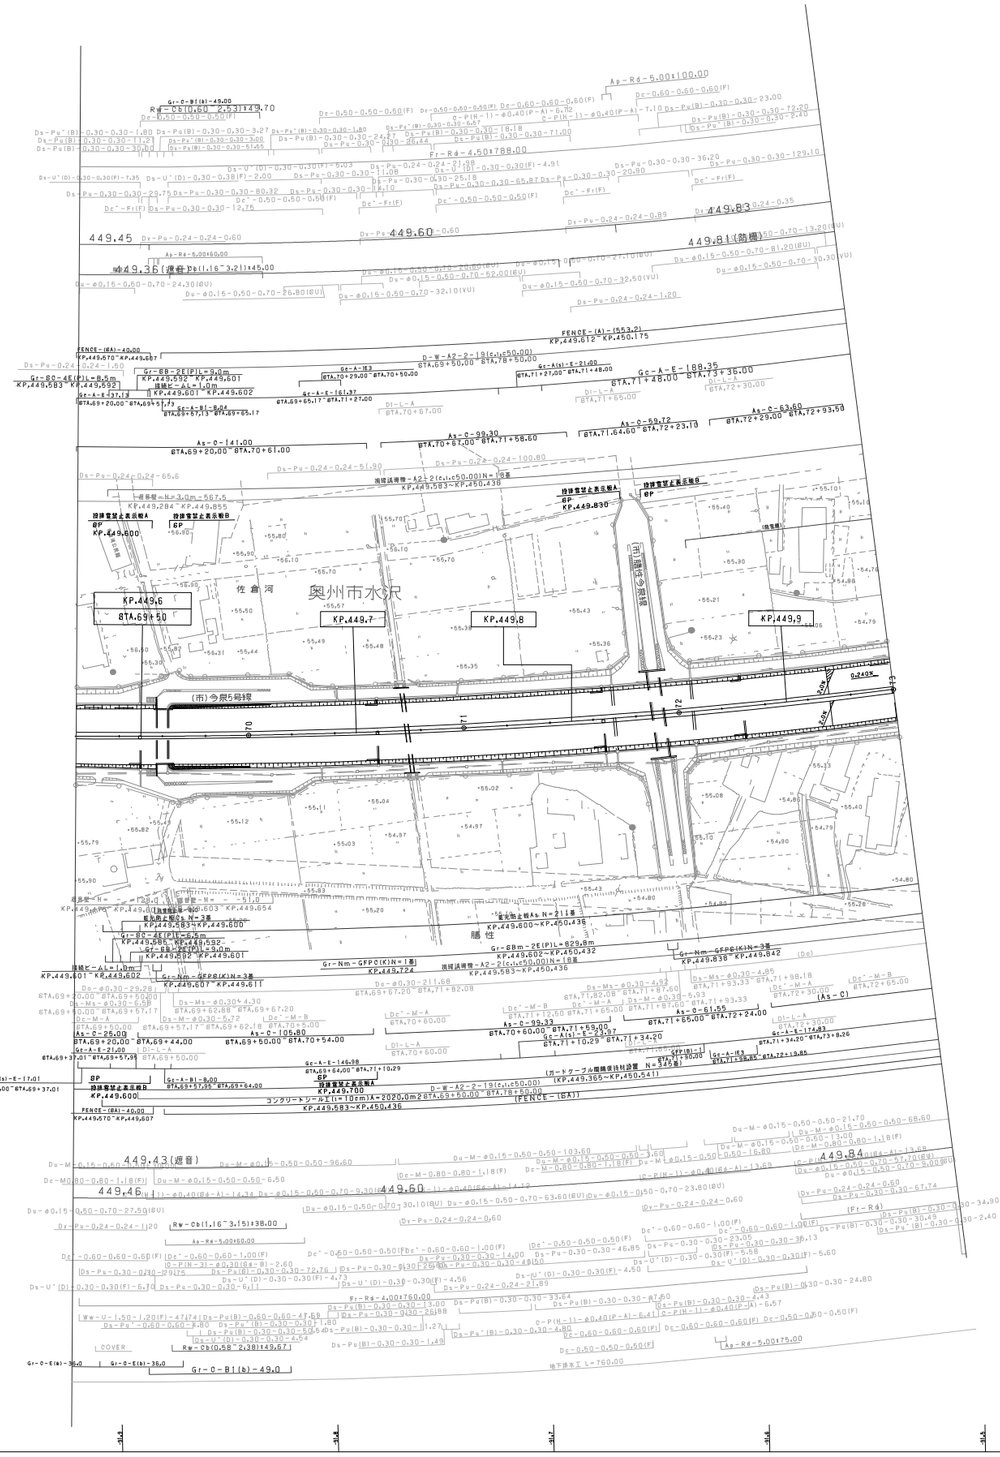
奥州市水沢
佐倉河
KP.449.6
STA.69+50
KP.449.7
KP.449.8
KP.449.9
(市)今居5号線
(市)今居5号線
KP.449.600
KP.449.830
449.45
449.60
449.83
449.81(踏掛)
449.36(踏掛)
449.43(庭音)
449.84
449.46
449.60
449.83
KP.449.570~KP.449.687
KP.449.612~KP.450.175
KP.449.592~KP.449.601
KP.449.601~KP.449.602
KP.449.284~KP.449.855
KP.449.583~KP.450.436
KP.449.600~KP.450.436
KP.449.602~KP.450.432
KP.449.583~KP.450.436
KP.449.570~KP.449.607
KP.449.700~KP.450.436
KP.449.365~KP.450.541
KP.449.401~KP.449.602
KP.449.607~KP.449.611
KP.449.724~KP.449.838
KP.449.838~KP.449.842
STA.69+20~STA.69+44
STA.69+50~STA.70+54
STA.70+60~STA.71+10
STA.71+65~STA.72+24
STA.72+30~STA.73+9.26
STA.69+20~STA.69+57.71
STA.69+57.71~STA.69+62.08
STA.69+62.08~STA.69+67.20
STA.69+67.20~STA.71+82.08
STA.71+82.08~STA.71+93.33
STA.71+93.33~STA.72+65.00
STA.69+20~STA.69+57.71
STA.69+57.71~STA.69+62.08
STA.69+62.08~STA.69+67.20
STA.69+67.20~STA.71+82.08
STA.71+82.08~STA.71+93.33
STA.71+93.33~STA.72+65.00
STA.69+20~STA.69+50
STA.69+50~STA.70+60
STA.70+60~STA.71+65.00
STA.71+65.00~STA.72+30.00
STA.69+20~STA.69+57.71
STA.69+57.71~STA.69+64.00
STA.69+64.00~STA.71+10.29
STA.71+10.29~STA.71+34.20
STA.71+34.20~STA.73+9.26
STA.69+20~STA.69+37.01
STA.69+37.01~STA.69+54.00
STA.69+54.00~STA.70+54.00
STA.70+54.00~STA.71+10.29
STA.71+10.29~STA.71+34.20
STA.71+34.20~STA.73+9.26
STA.69+20~STA.69+44.00
STA.69+44.00~STA.69+50.00
STA.69+50.00~STA.70+60.00
STA.70+60.00~STA.71+65.00
STA.71+65.00~STA.72+24.00
STA.72+24.00~STA.73+9.26
STA.69+20~STA.69+50.00
STA.69+50.00~STA.70+50.00
STA.70+50.00~STA.71+48.00
STA.71+48.00~STA.73+36.00
STA.69+20~STA.69+57.71
STA.69+57.71~STA.69+64.00
STA.69+64.00~STA.71+10.29
STA.71+10.29~STA.71+34.20
STA.71+34.20~STA.73+9.26
STA.69+20~STA.69+50.00
STA.69+50.00~STA.70+54.00
STA.70+54.00~STA.71+10.29
STA.71+10.29~STA.71+34.20
STA.71+34.20~STA.73+9.26
STA.69+20~STA.69+50.00
STA.69+50.00~STA.70+50.00
STA.70+50.00~STA.71+48.00
STA.71+48.00~STA.73+36.00

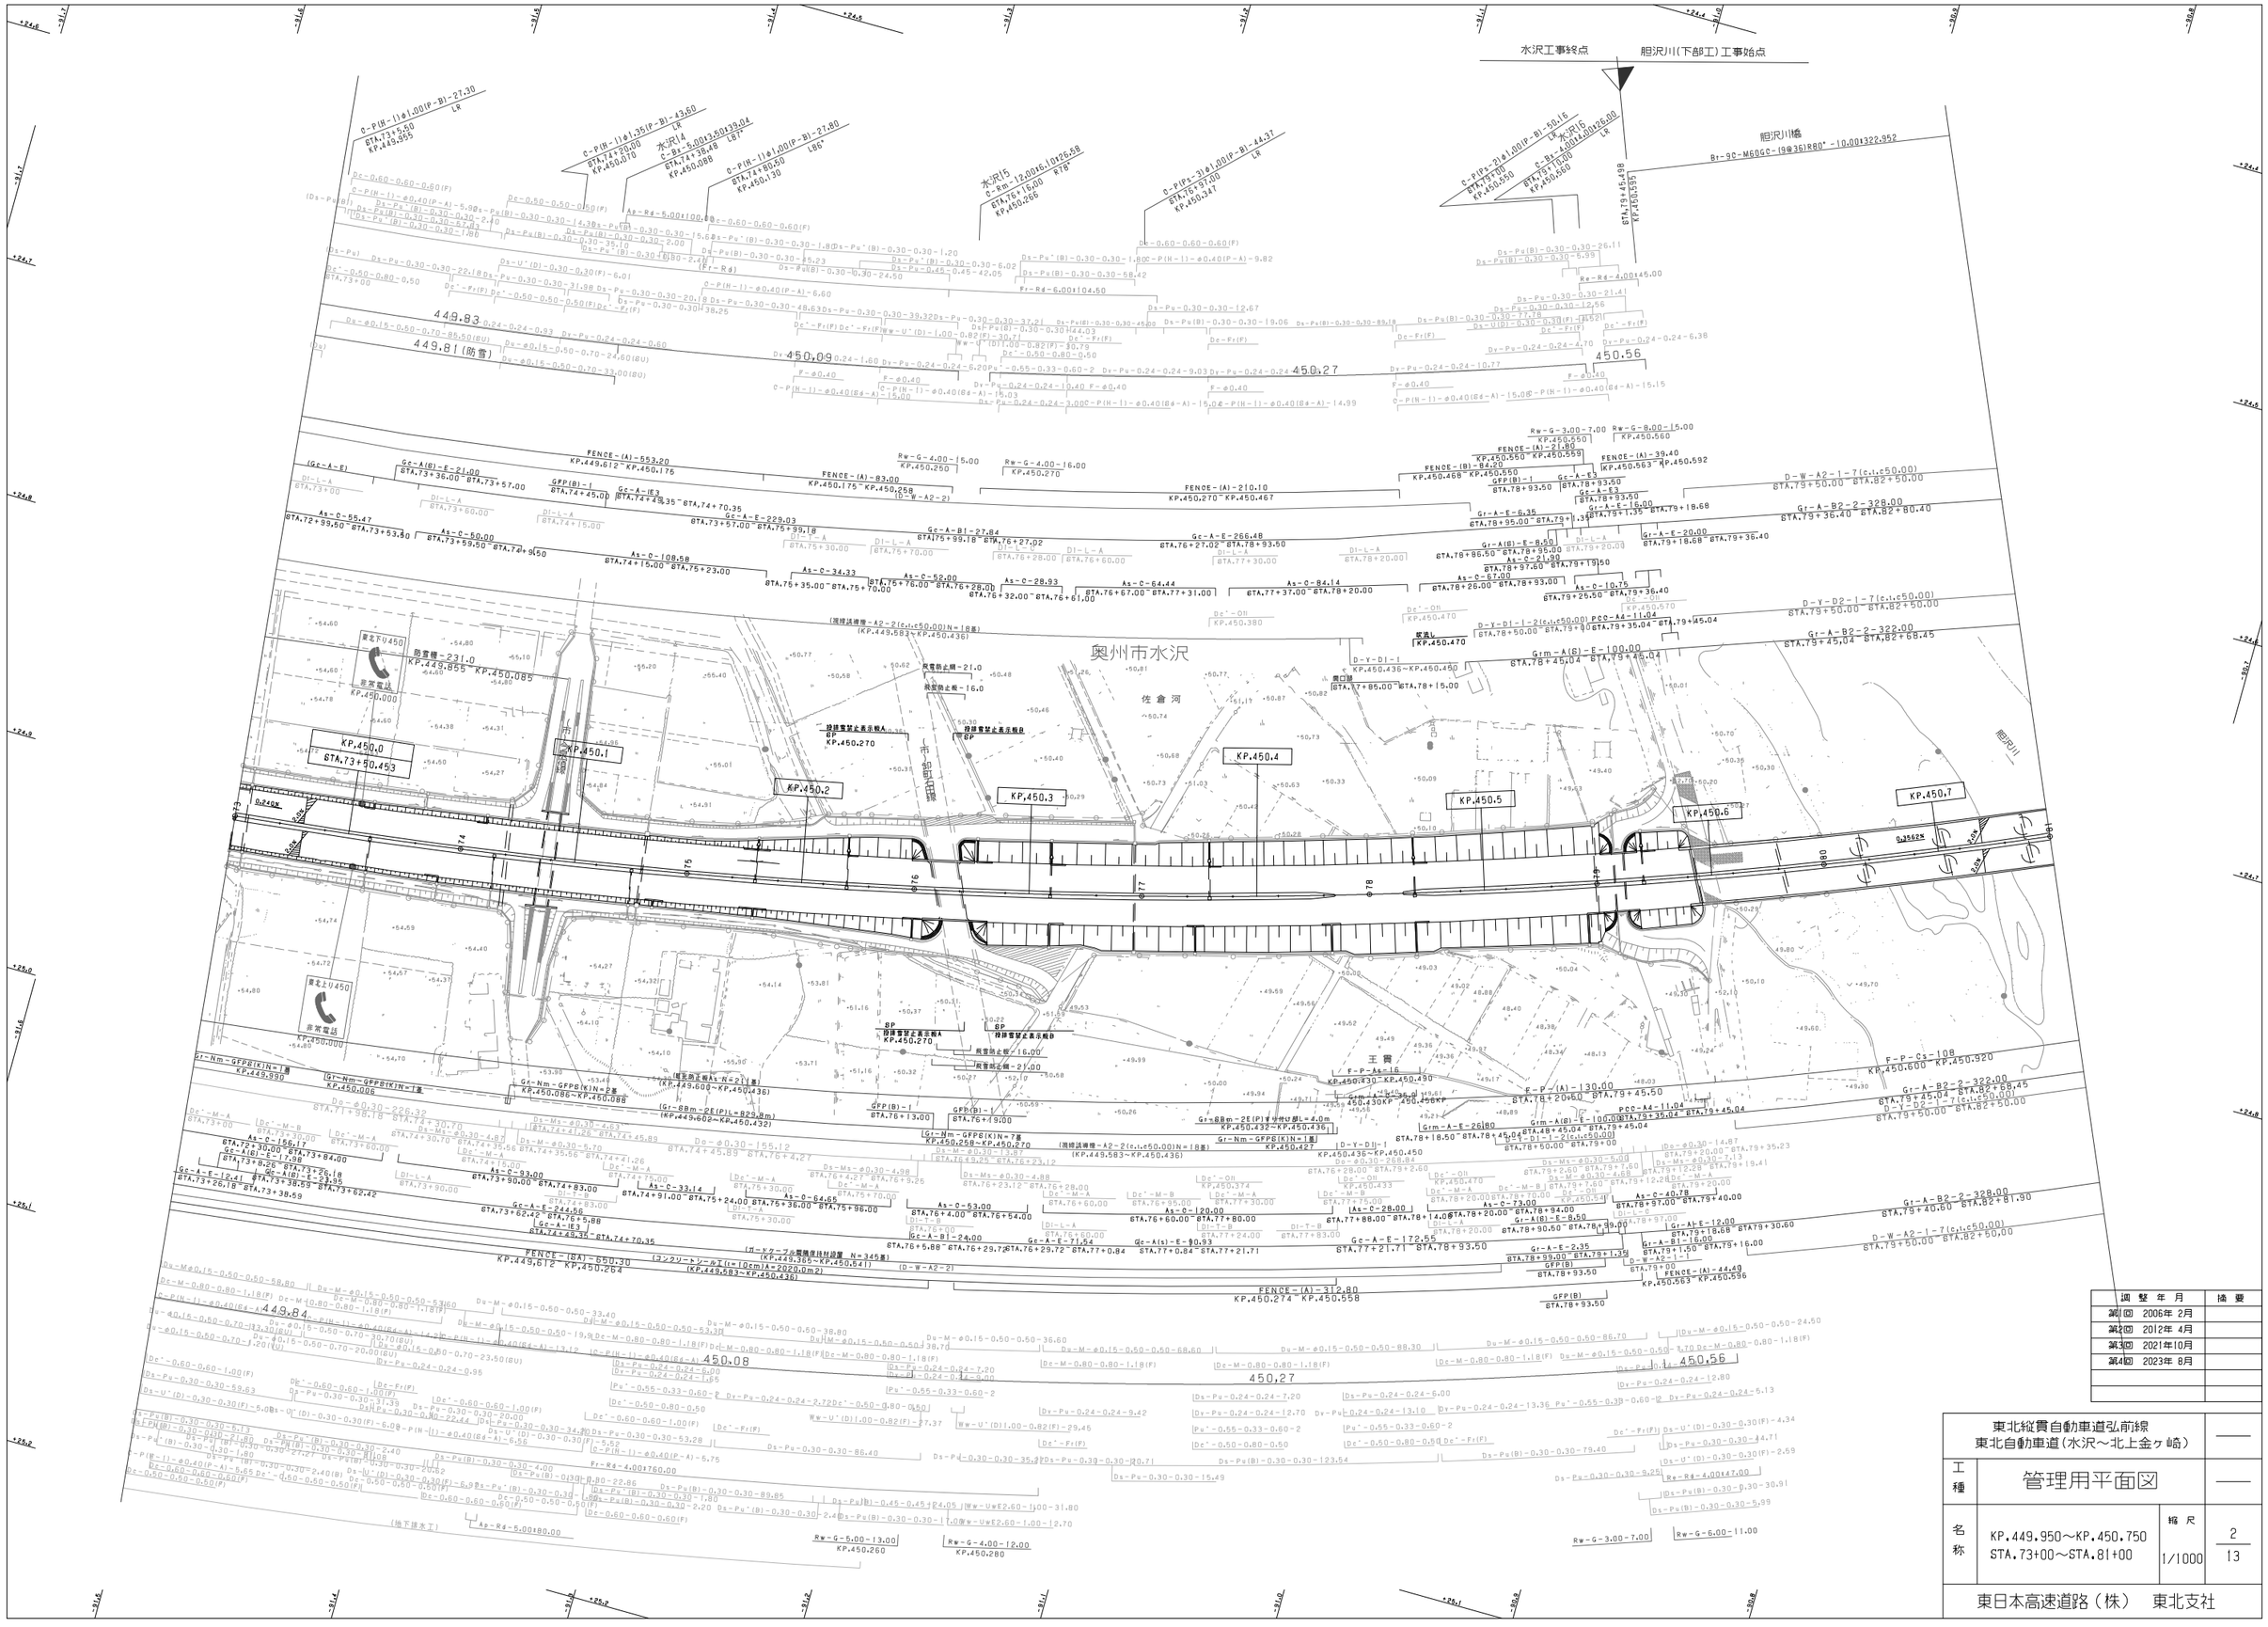

調整年月		摘要
第1回	2006年 2月	
第2回	2012年 4月	
第3回	2021年10月	
第4回	2023年 8月	

東北縦貫自動車道弘前線
東北自動車道(水沢～北上金ヶ崎)

工種	管理用平面図		
名称	KP.449.950～KP.450.750 STA.73+00～STA.81+00	縮尺 1/1000	2 13

東日本高速道路(株)　東北支社

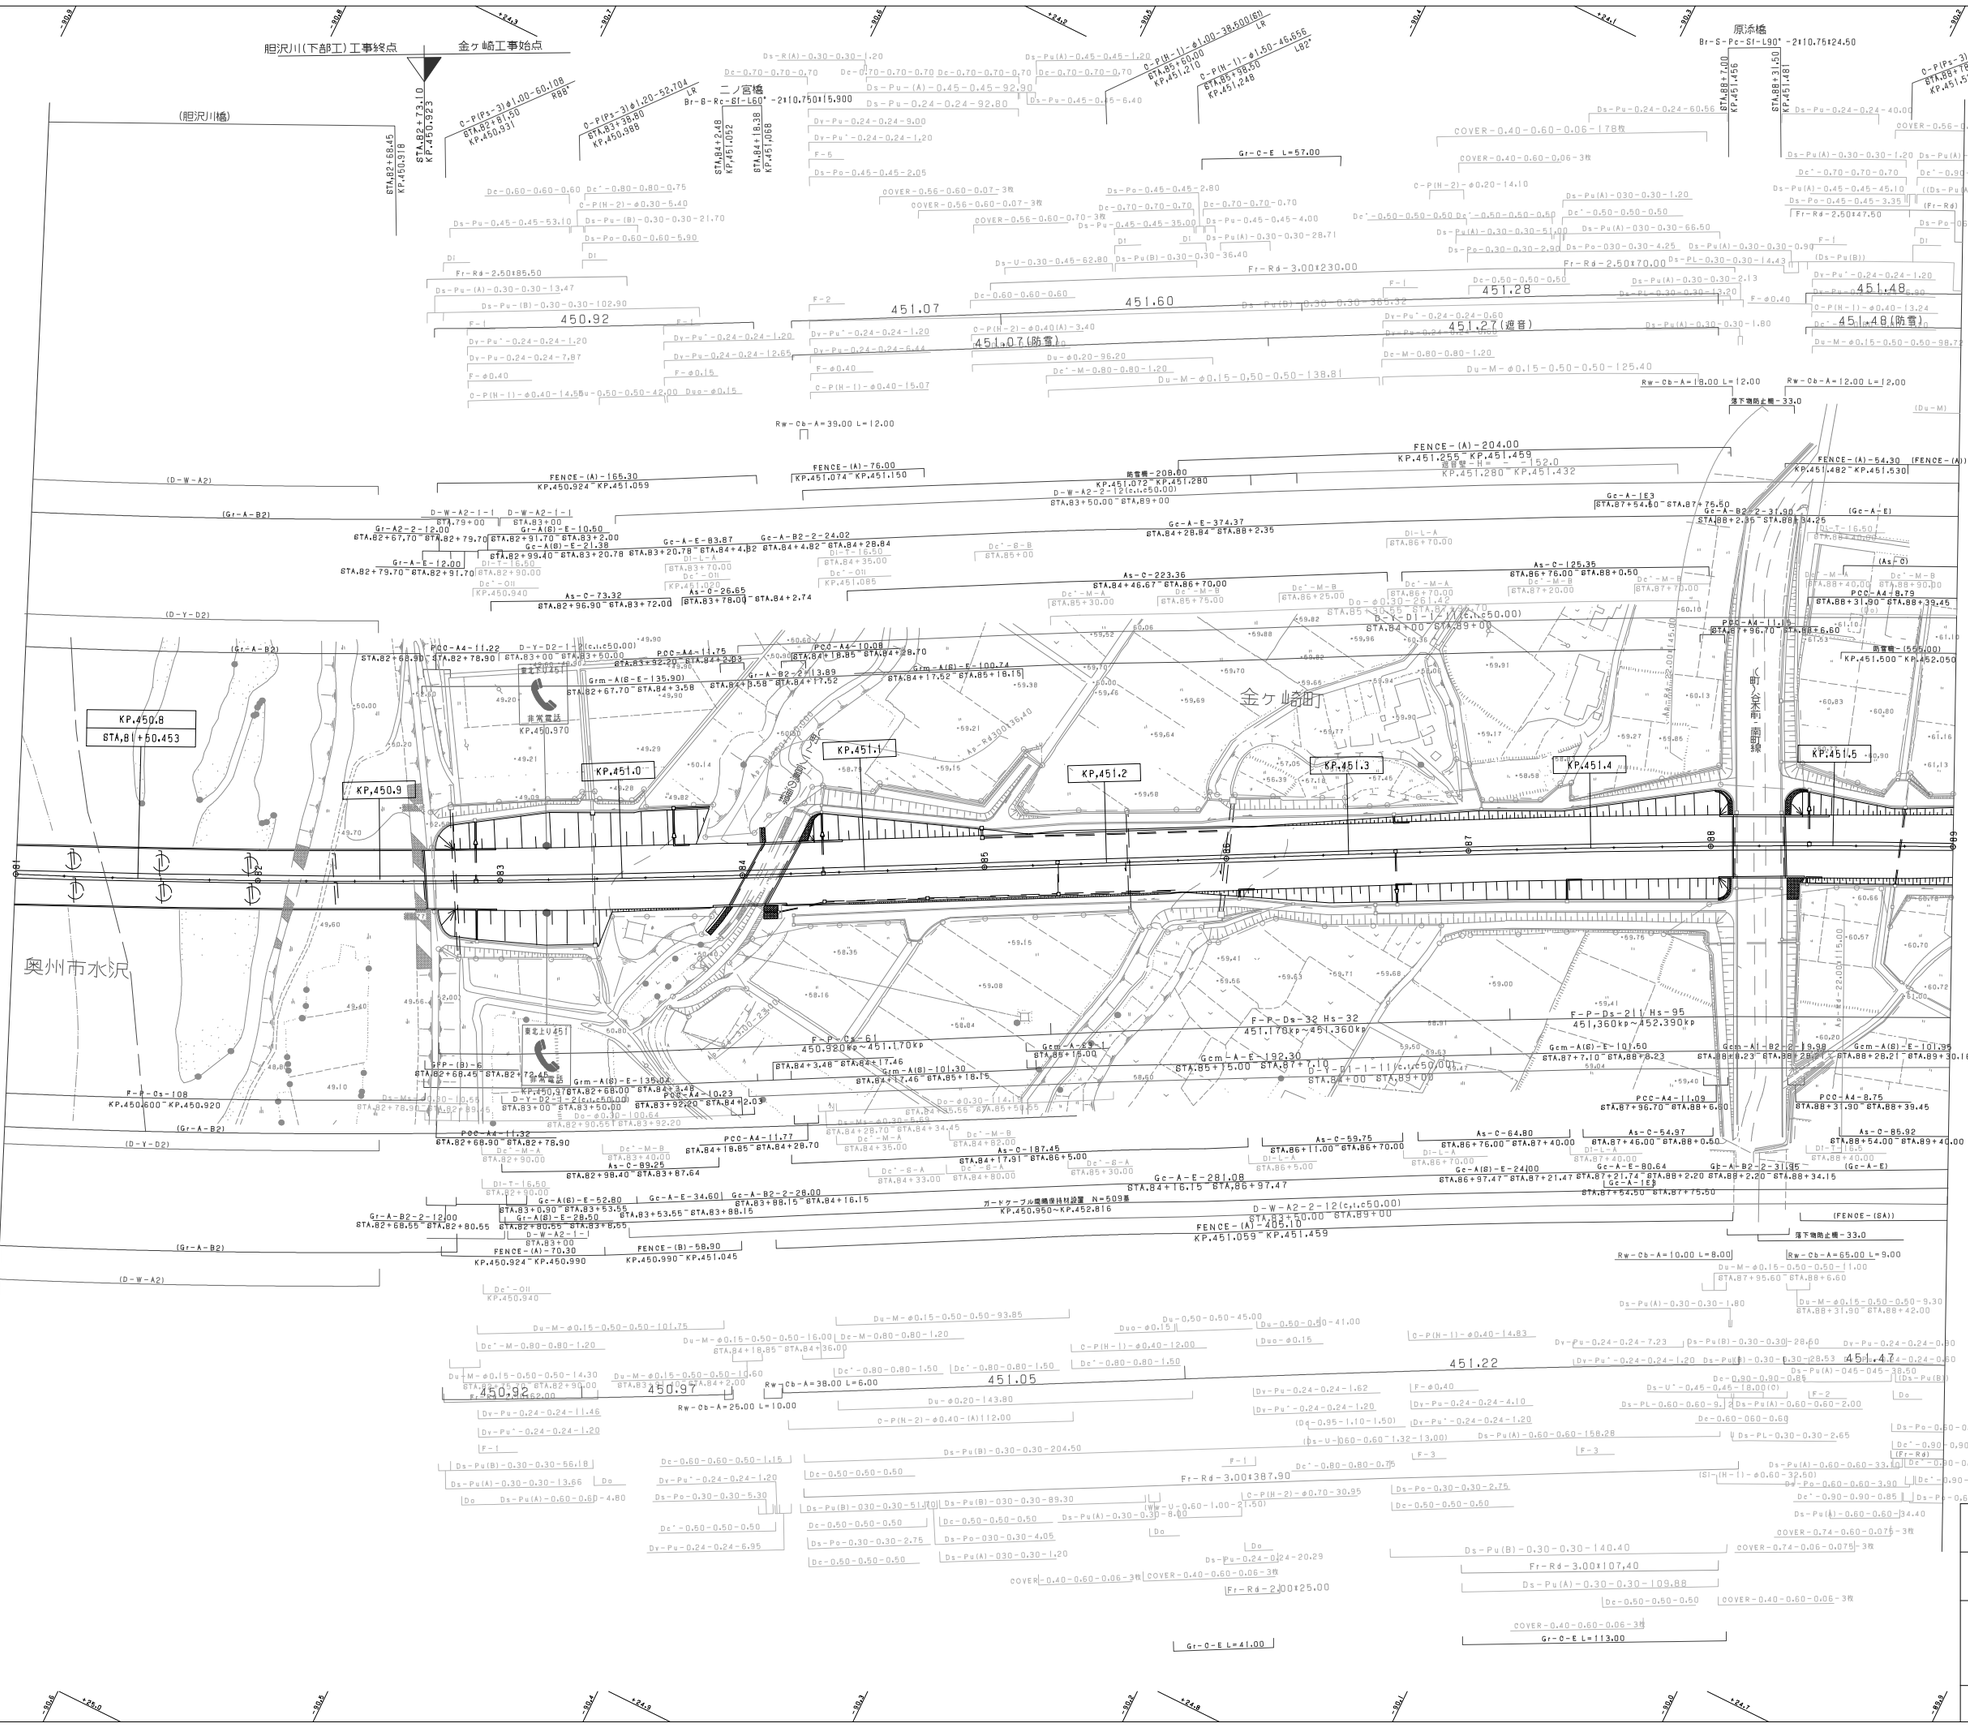

調整年月	摘要
第1回 2006年 2月	
第2回 2010年 5月	
第3回 2012年 4月	
第4回 2018年 8月	
第5回 2021年10月	
第6回 2023年 8月	

東北縦貫自動車道弘前線
東北自動車道(水沢～北上金ケ崎)

工種：管理用平面図

名称：KP.450.750～KP.451.550
STA.81+00～STA.89+00

縮尺：1/1000

3
13

東日本高速道路(株)　東北支社

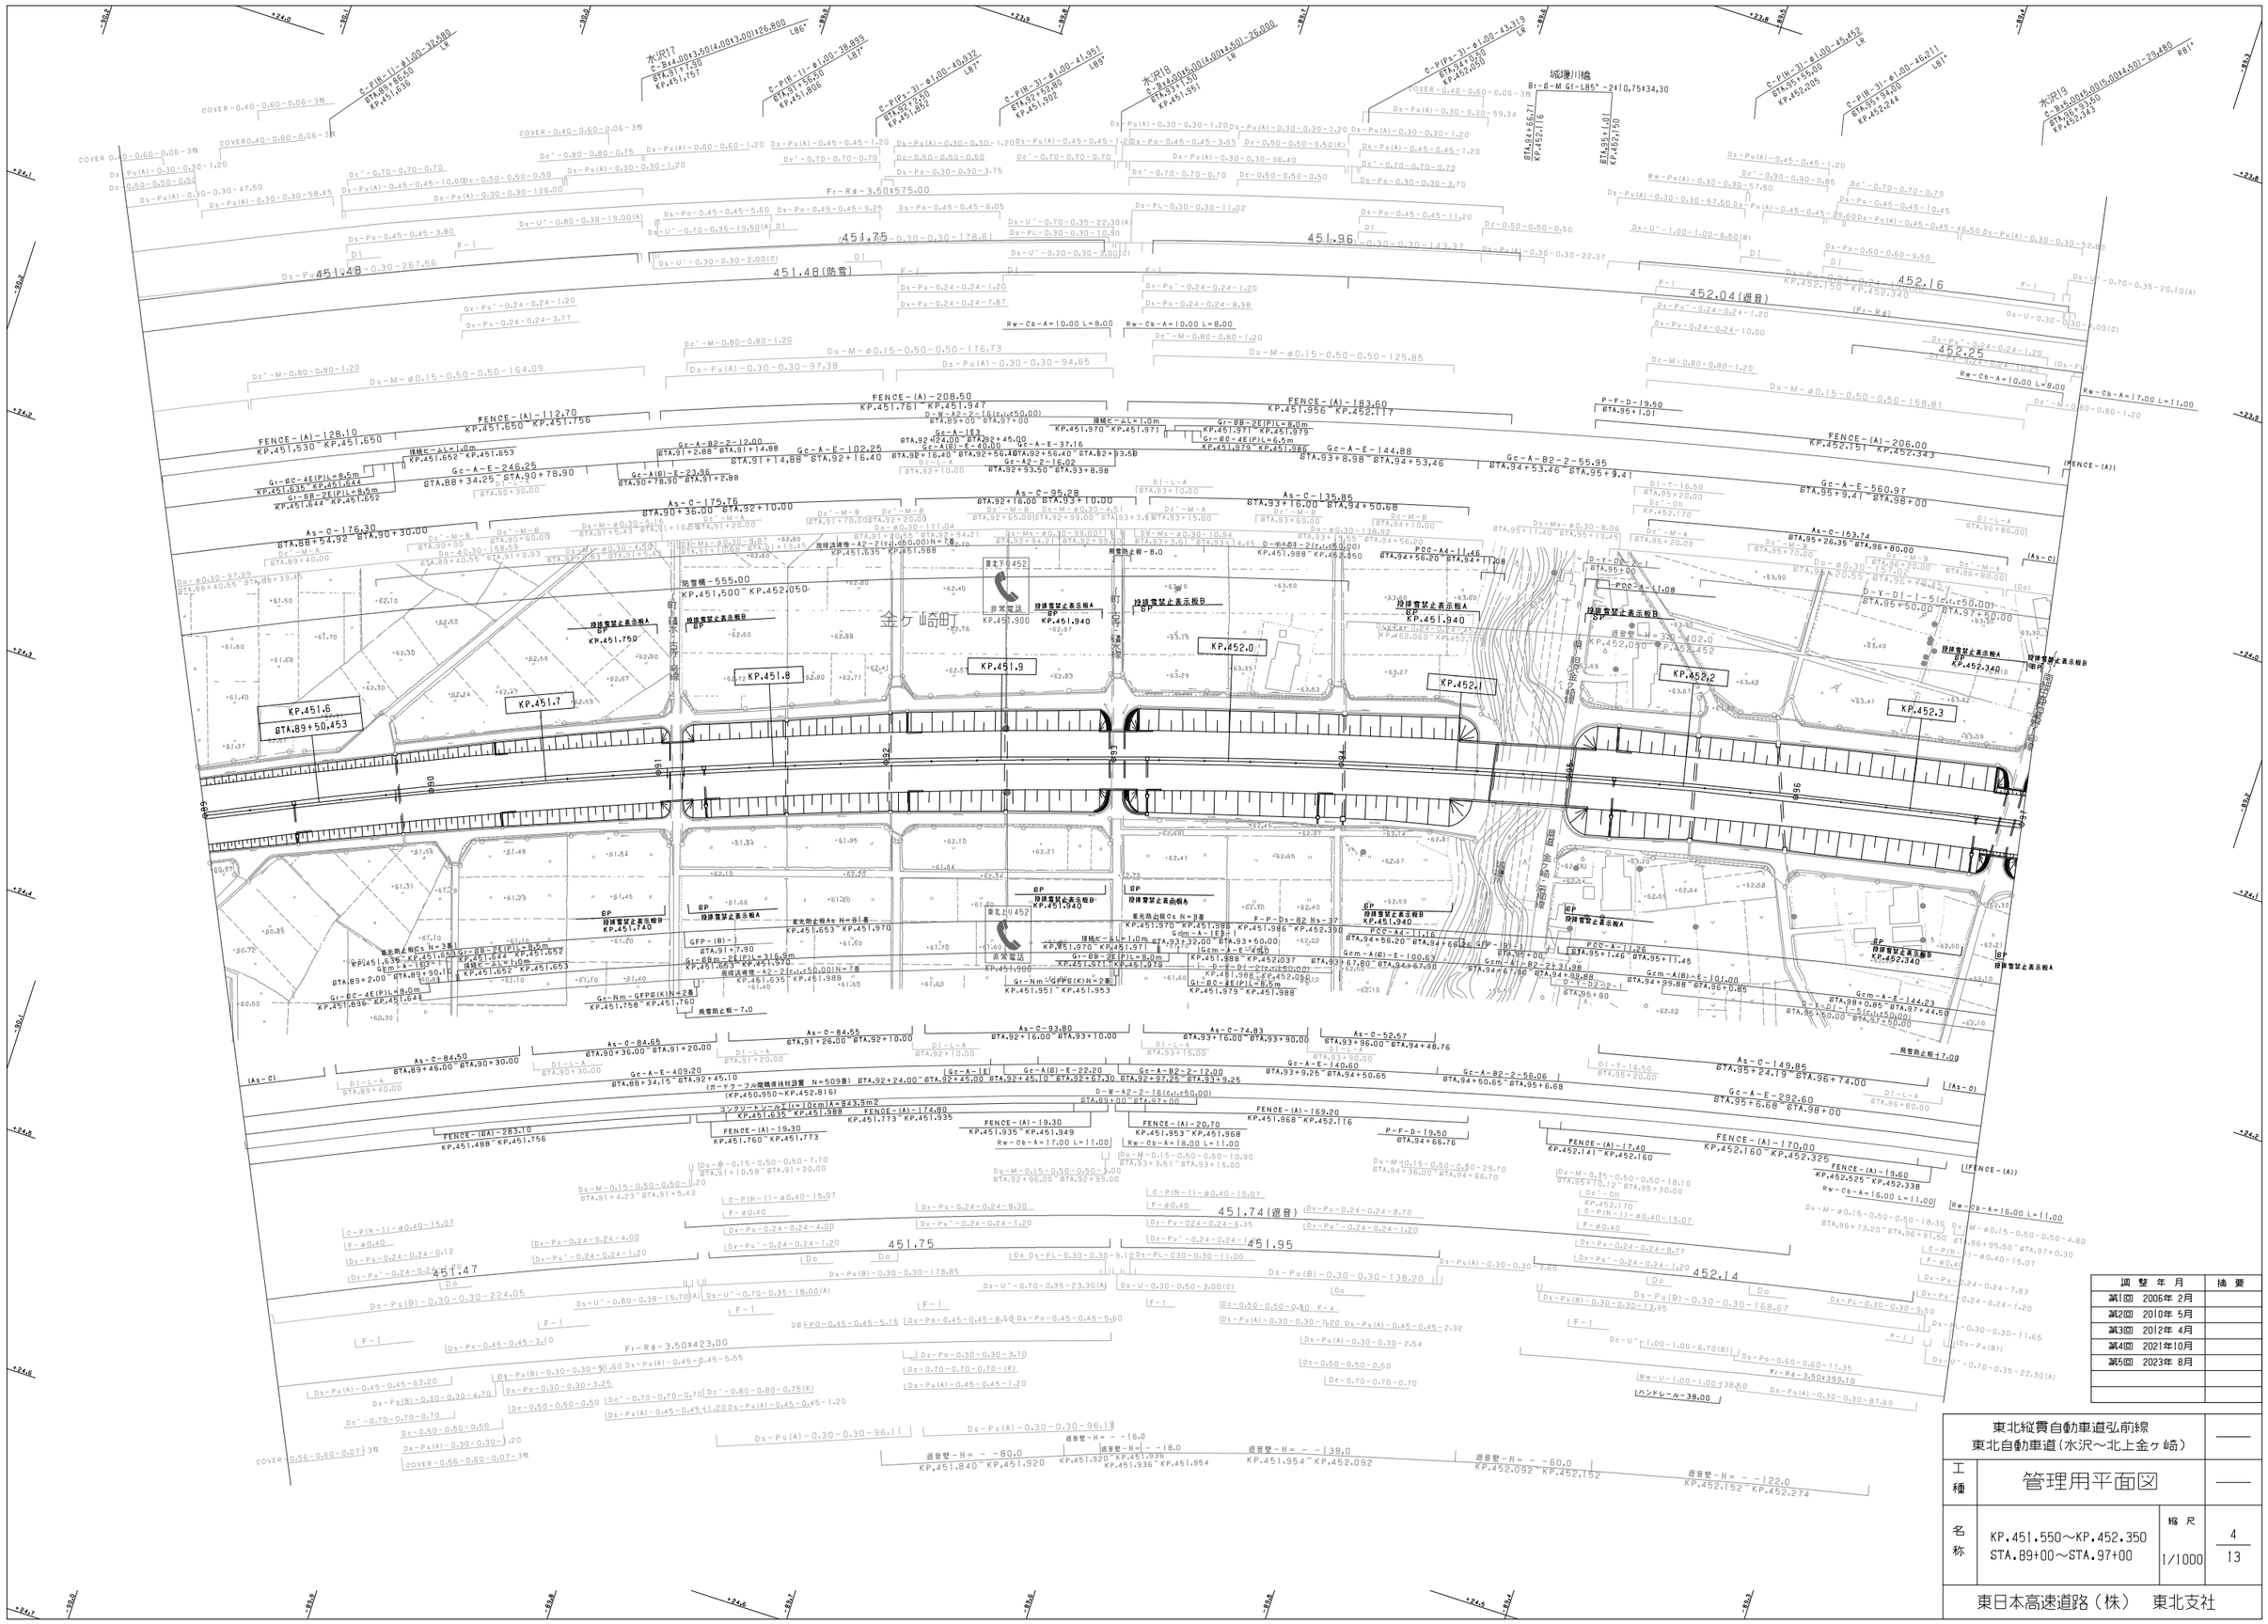

調整年月	摘要
第1回 2006年 2月	
第2回 2010年 5月	
第3回 2012年 4月	
第4回 2021年10月	
第5回 2023年 8月	

東北縦貫自動車道弘前線
東北自動車道（水沢～北上金ケ崎）

工種：管理用平面図

名称：KP.451.550～KP.452.350
STA.89+00～STA.97+00

縮尺：1/1000

4
13

東日本高速道路（株） 東北支社

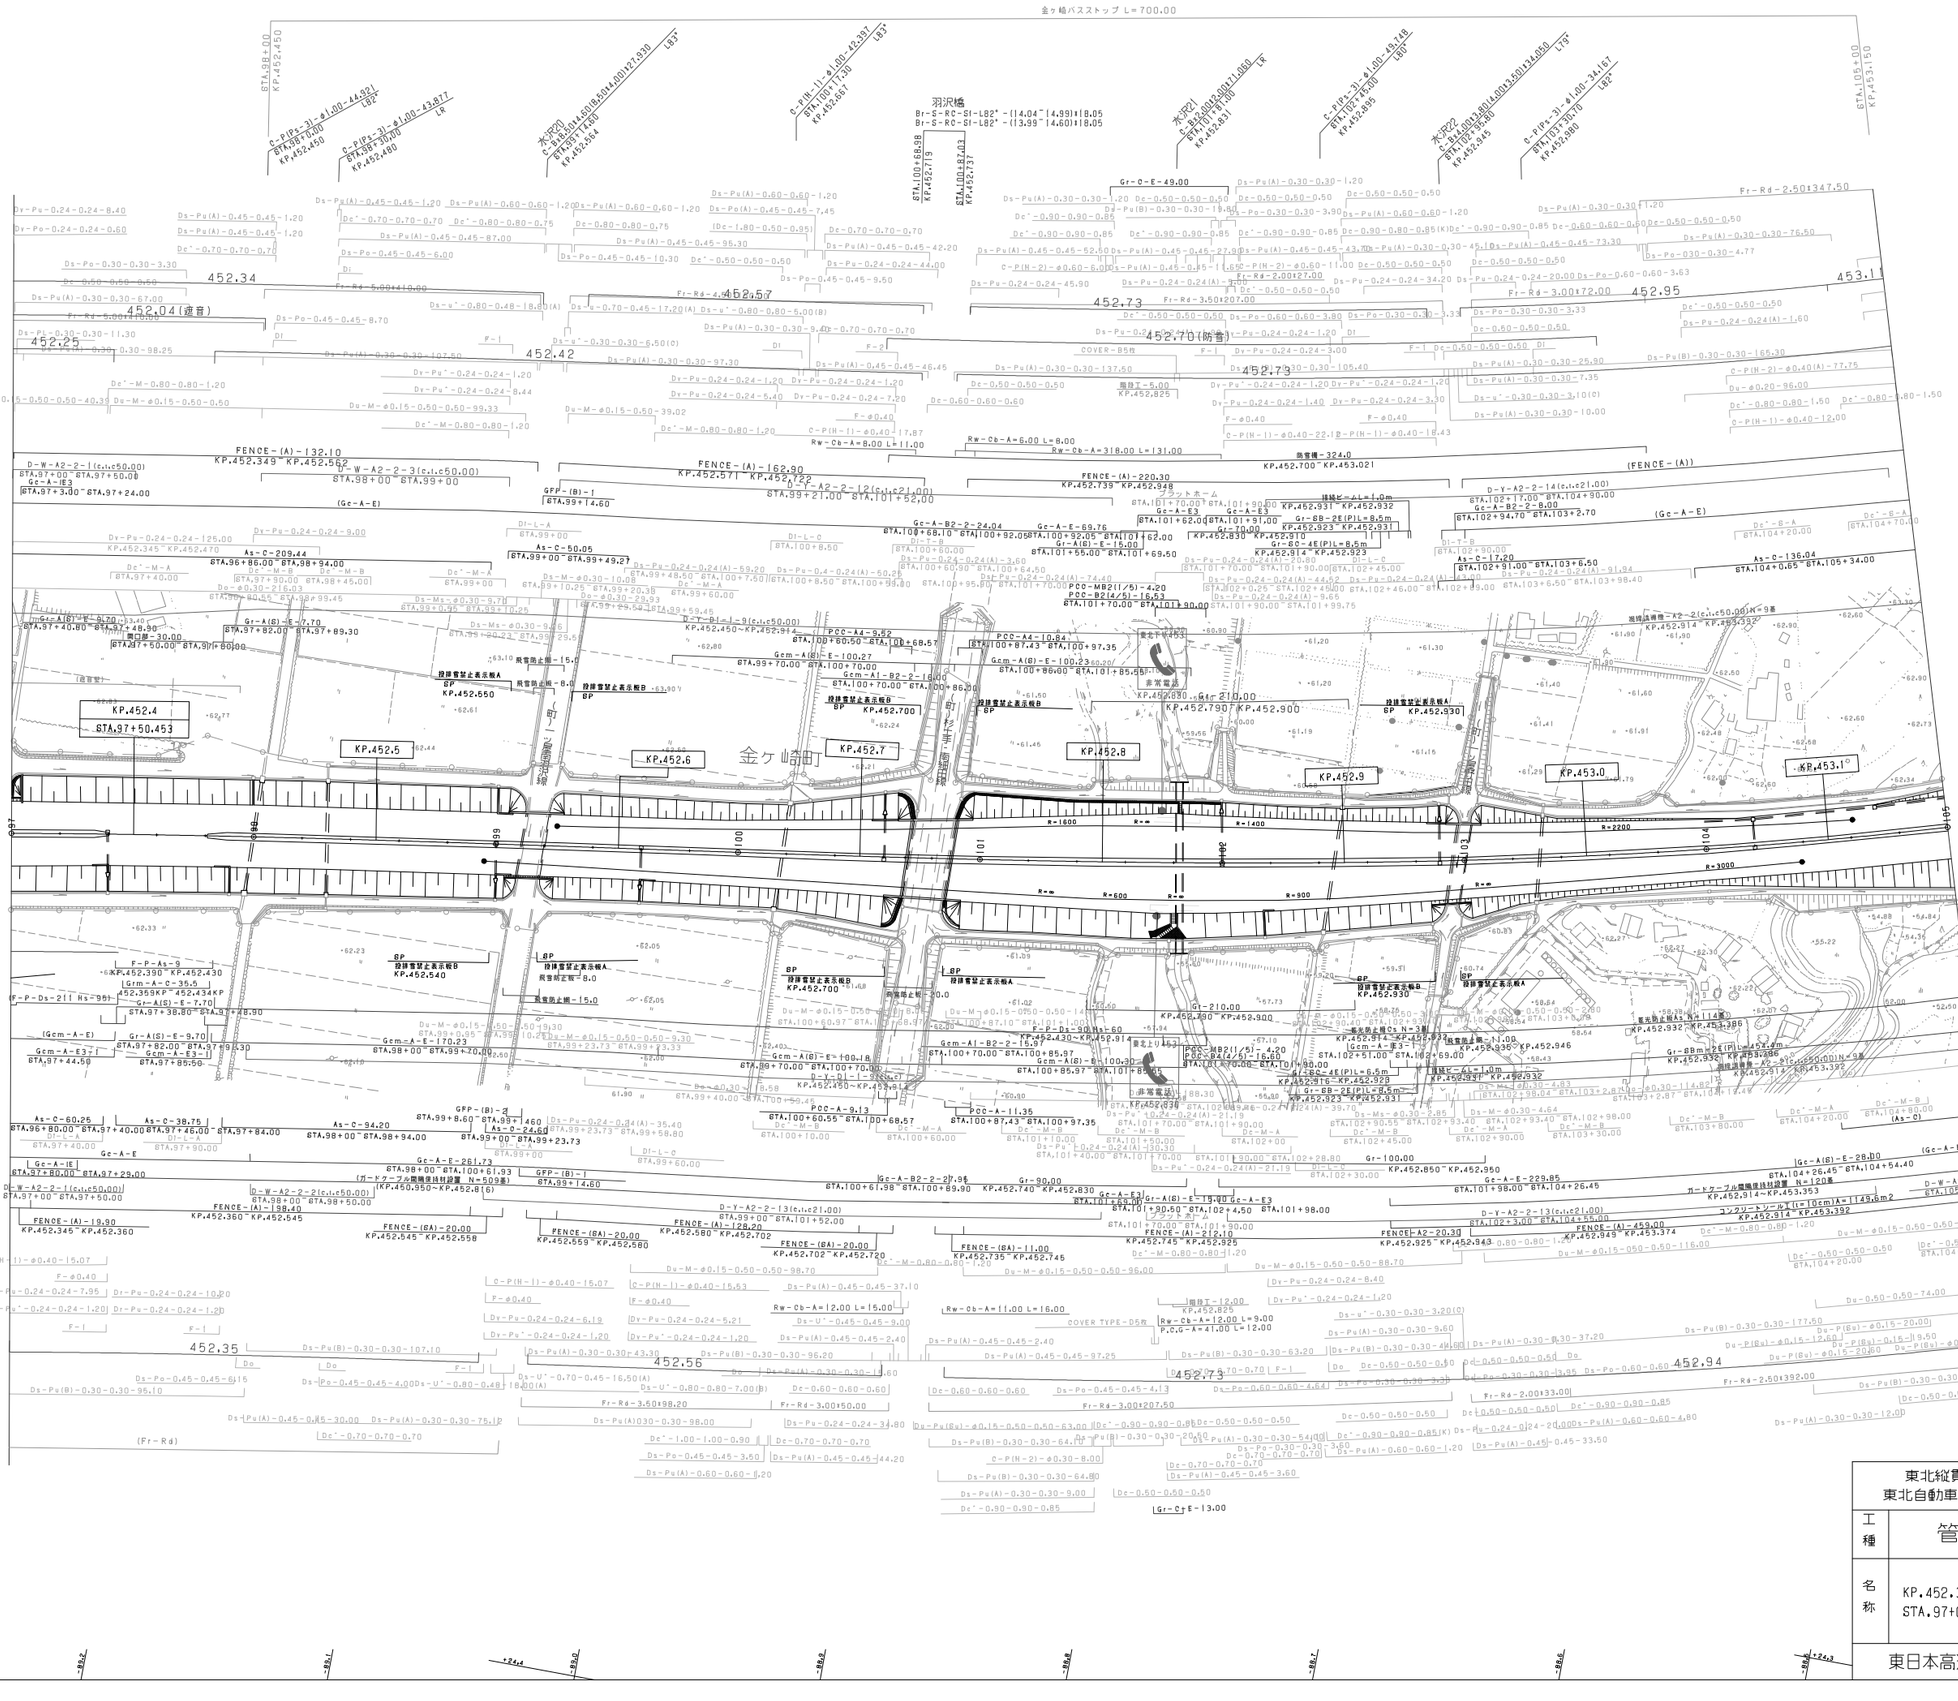
金ヶ崎バスストップ L=700.00
羽沢橋
Br-S-RC-SI-L82°-(14.04~14.99)×18.05
Br-S-RC-SI-L82°-(13.99~14.60)×18.05
金ケ崎町
KP.452.4
KP.452.5
KP.452.6
KP.452.7
KP.452.8
KP.452.9
KP.453.0
KP.453.1
KP.452.550
KP.452.700
KP.452.790
KP.452.900
KP.452.930
KP.452.814
KP.452.825
KP.452.931
KP.452.932
KP.452.923
KP.452.933
KP.452.830
KP.452.810
KP.452.914
KP.452.932
KP.452.936
KP.452.946
KP.452.950
KP.452.940
KP.452.938
KP.452.931
KP.452.923
KP.452.816
KP.452.850
KP.452.950
KP.452.825
KP.452.745
KP.452.735
KP.452.740
KP.452.830
KP.452.748
KP.452.750
KP.452.720
KP.452.702
KP.452.580
KP.452.559
KP.452.545
KP.452.360
KP.452.349
KP.452.562
KP.452.571
KP.452.722
KP.452.739
KP.452.948
KP.452.700
KP.453.021
KP.452.914
KP.453.353
KP.452.925
KP.452.943
KP.452.949
KP.453.374
KP.452.914
KP.453.392
KP.452.914
KP.453.392
KP.452.914
KP.453.392

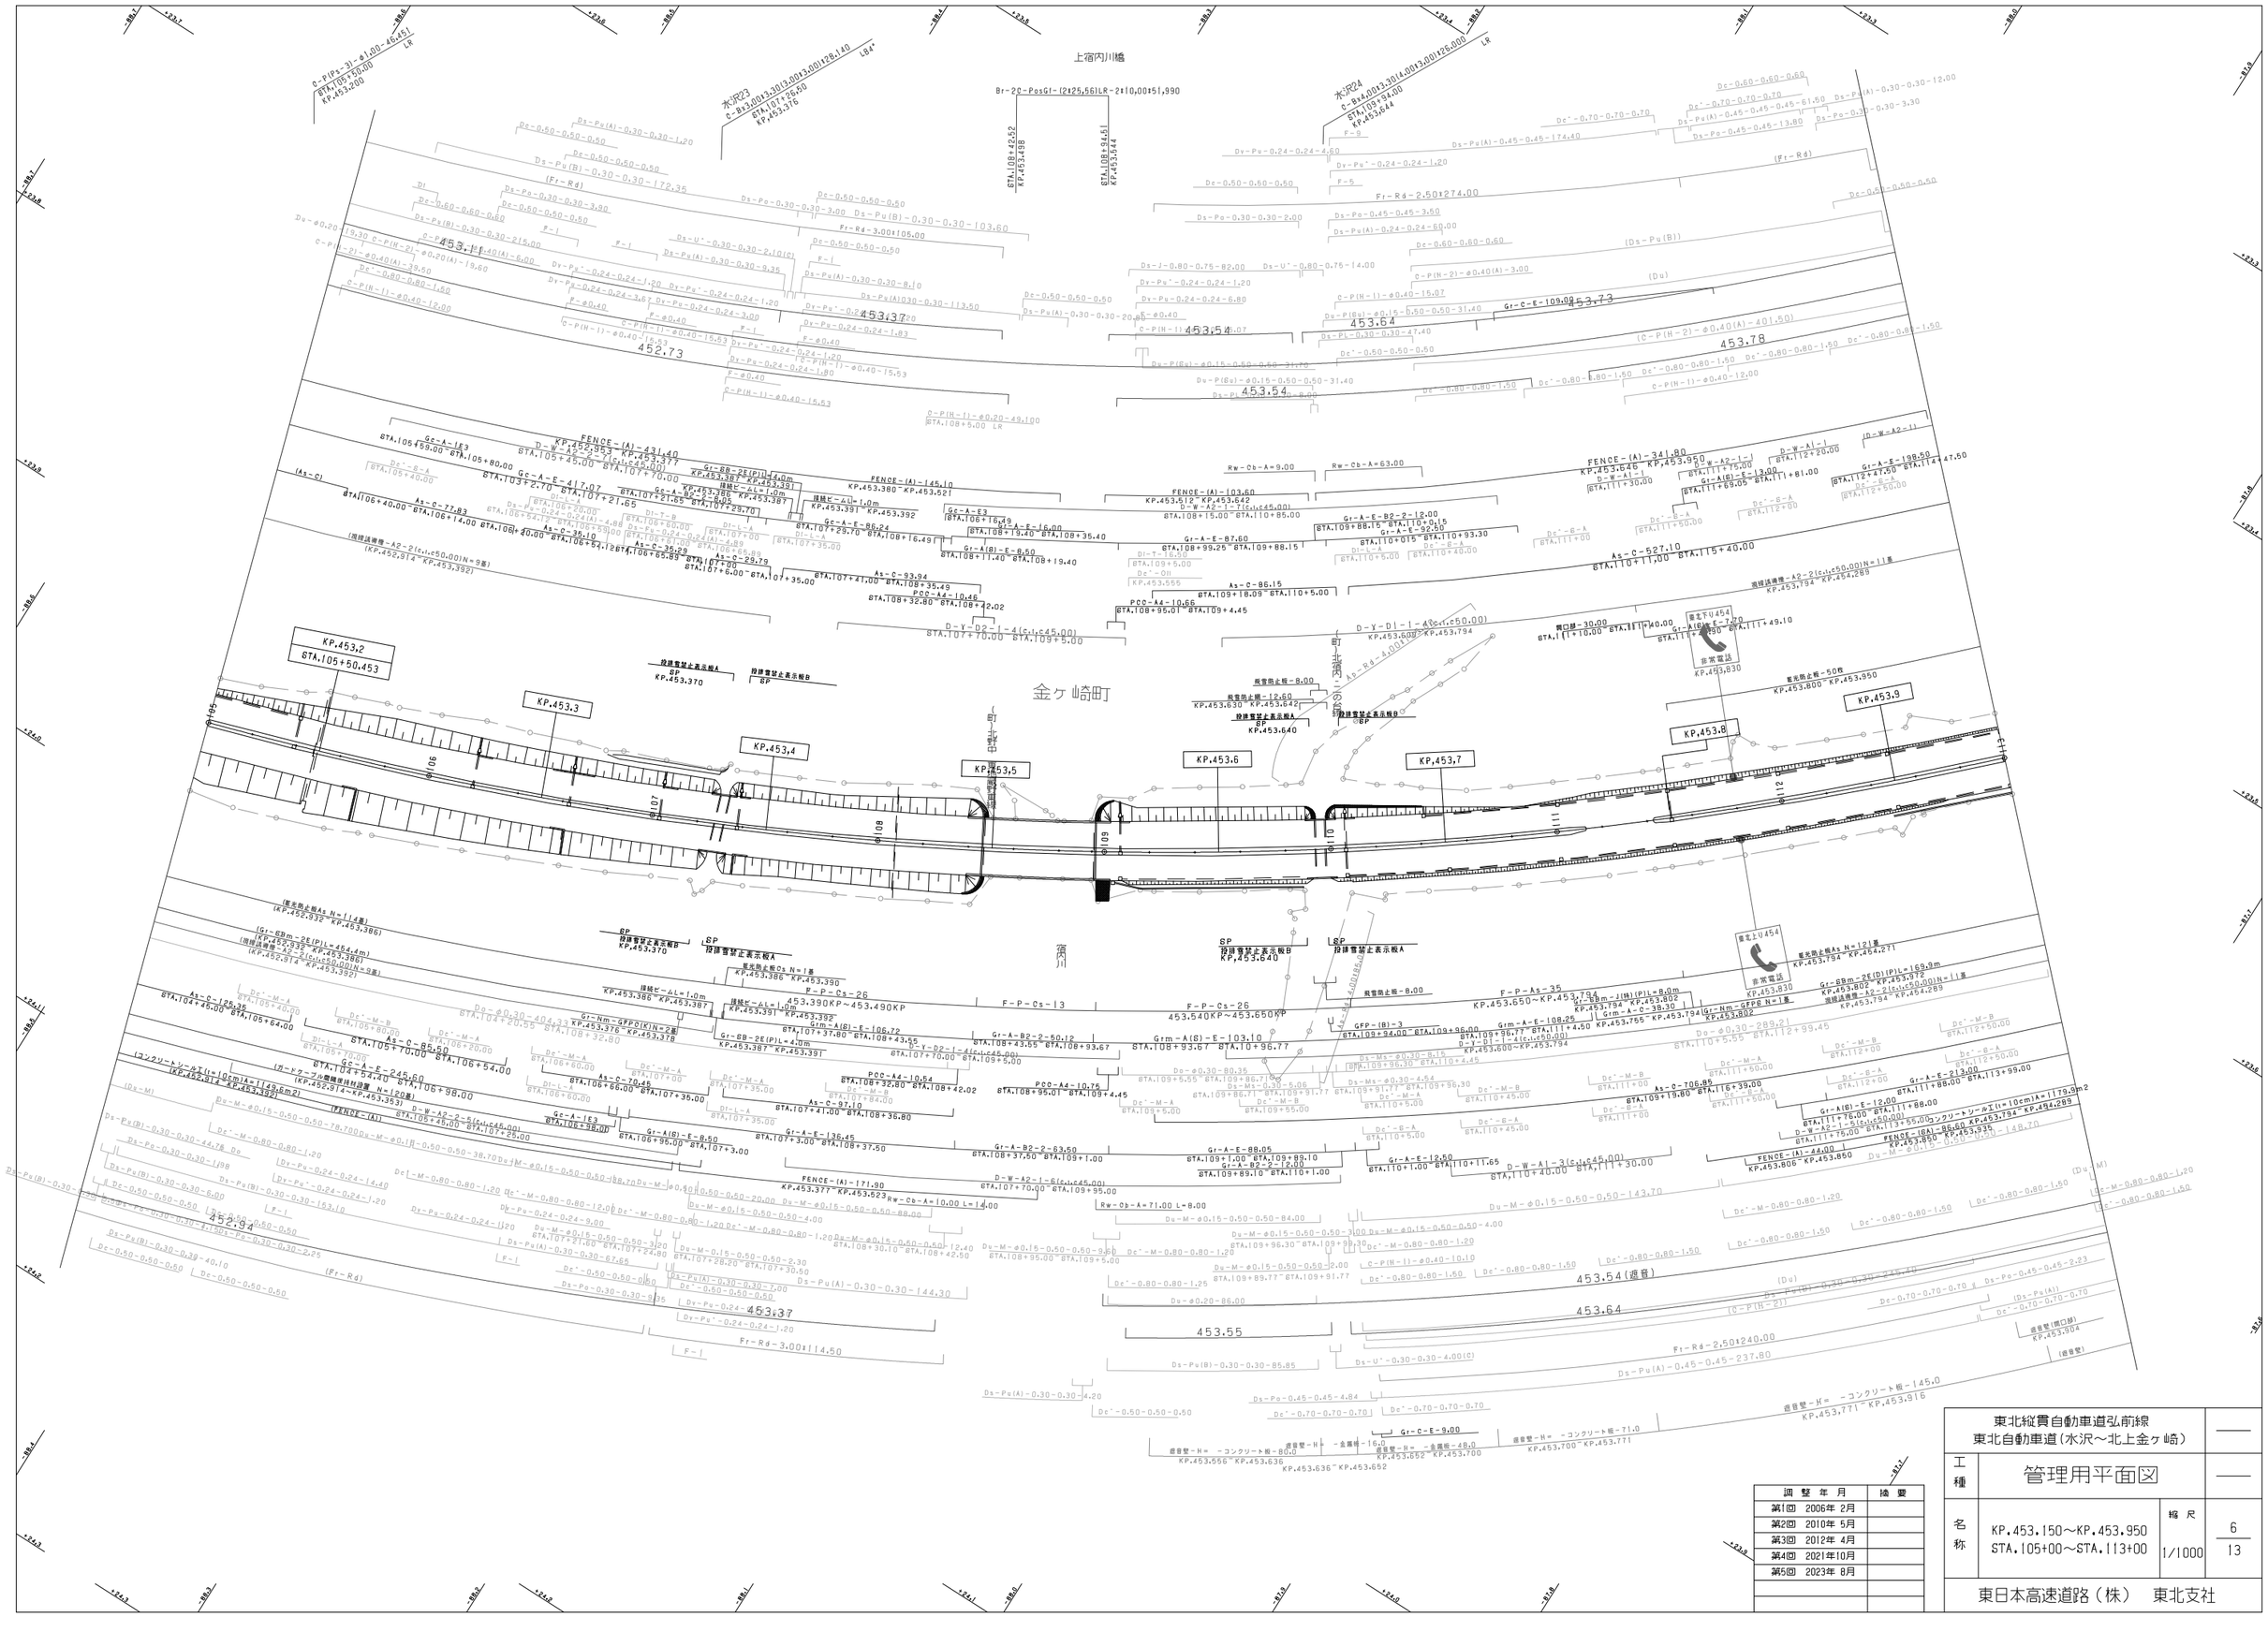
上宿内川橋
金ケ崎町
宿内川
KP.453,2
KP.453.3
KP.453,4
KP.453,5
KP.453.6
KP.453,7
KP.453.8
KP.453.9
453.54
453.37
452.73
453.64
453.78
453.55
453.54(道管)
453.390KP～453.490KP
453.540KP～453.650KP
453.650～KP.453.794
453.600～KP.453.794
KP.453.794～KP.454.289
KP.453.800～KP.453.950
非常電話
KP.453.830
KP.453.640
KP.453.636～KP.453.652
KP.453.652～KP.453.700
KP.453.700～KP.453.771
KP.453.771～KP.453.916
KP.453.556～KP.453.636
KP.453.370
KP.453.386～KP.453.390
KP.453.391～KP.453.392
KP.453.387～KP.453.391
KP.453.376～KP.453.378
KP.453.386
KP.453.380～KP.453.521
KP.453.512～KP.453.642
KP.453.555
KP.453.630～KP.453.642
KP.453.802～KP.453.972
KP.453.794～KP.454.271
KP.453.794～KP.454.289
KP.453.935～KP.453.950
KP.453.806～KP.453.850
KP.452.932～KP.453.386)
KP.452.935～KP.453.386)
KP.452.914～KP.453.353)
KP.452.914～KP.453.523)
KP.452.514～KP.453.353)
KP.452.514～KP.453.523)
KP.452.955～KP.453.397
KP.453.397～KP.453.523
KP.453.386～KP.453.397
KP.453.391～KP.453.392
KP.453.386～KP.453.391
KP.453.387～KP.453.391
KP.453.376～KP.453.378
KP.453.386～KP.453.387
KP.453.523～KP.453.642
KP.453.642～KP.453.794
KP.453.794～KP.453.802
KP.453.802～KP.453.830
KP.453.794～KP.453.830
KP.453.794～KP.453.972
KP.453.794～KP.454.289
KP.453.935～KP.453.950
KP.453.850～KP.453.935
KP.453.794～KP.454.289
KP.452.955～KP.453.397
KP.452.932～KP.453.386
KP.452.935～KP.453.386
KP.452.914～KP.453.353
KP.452.914～KP.453.523
KP.452.514～KP.453.353
KP.452.514～KP.453.523
KP.453.794～KP.454.289
KP.453.794～KP.454.271
KP.453.794～KP.454.289
KP.453.935～KP.453.950
KP.453.806～KP.453.850
KP.453.794～KP.454.289
KP.453.794～KP.454.289
KP.453.794～KP.454.289

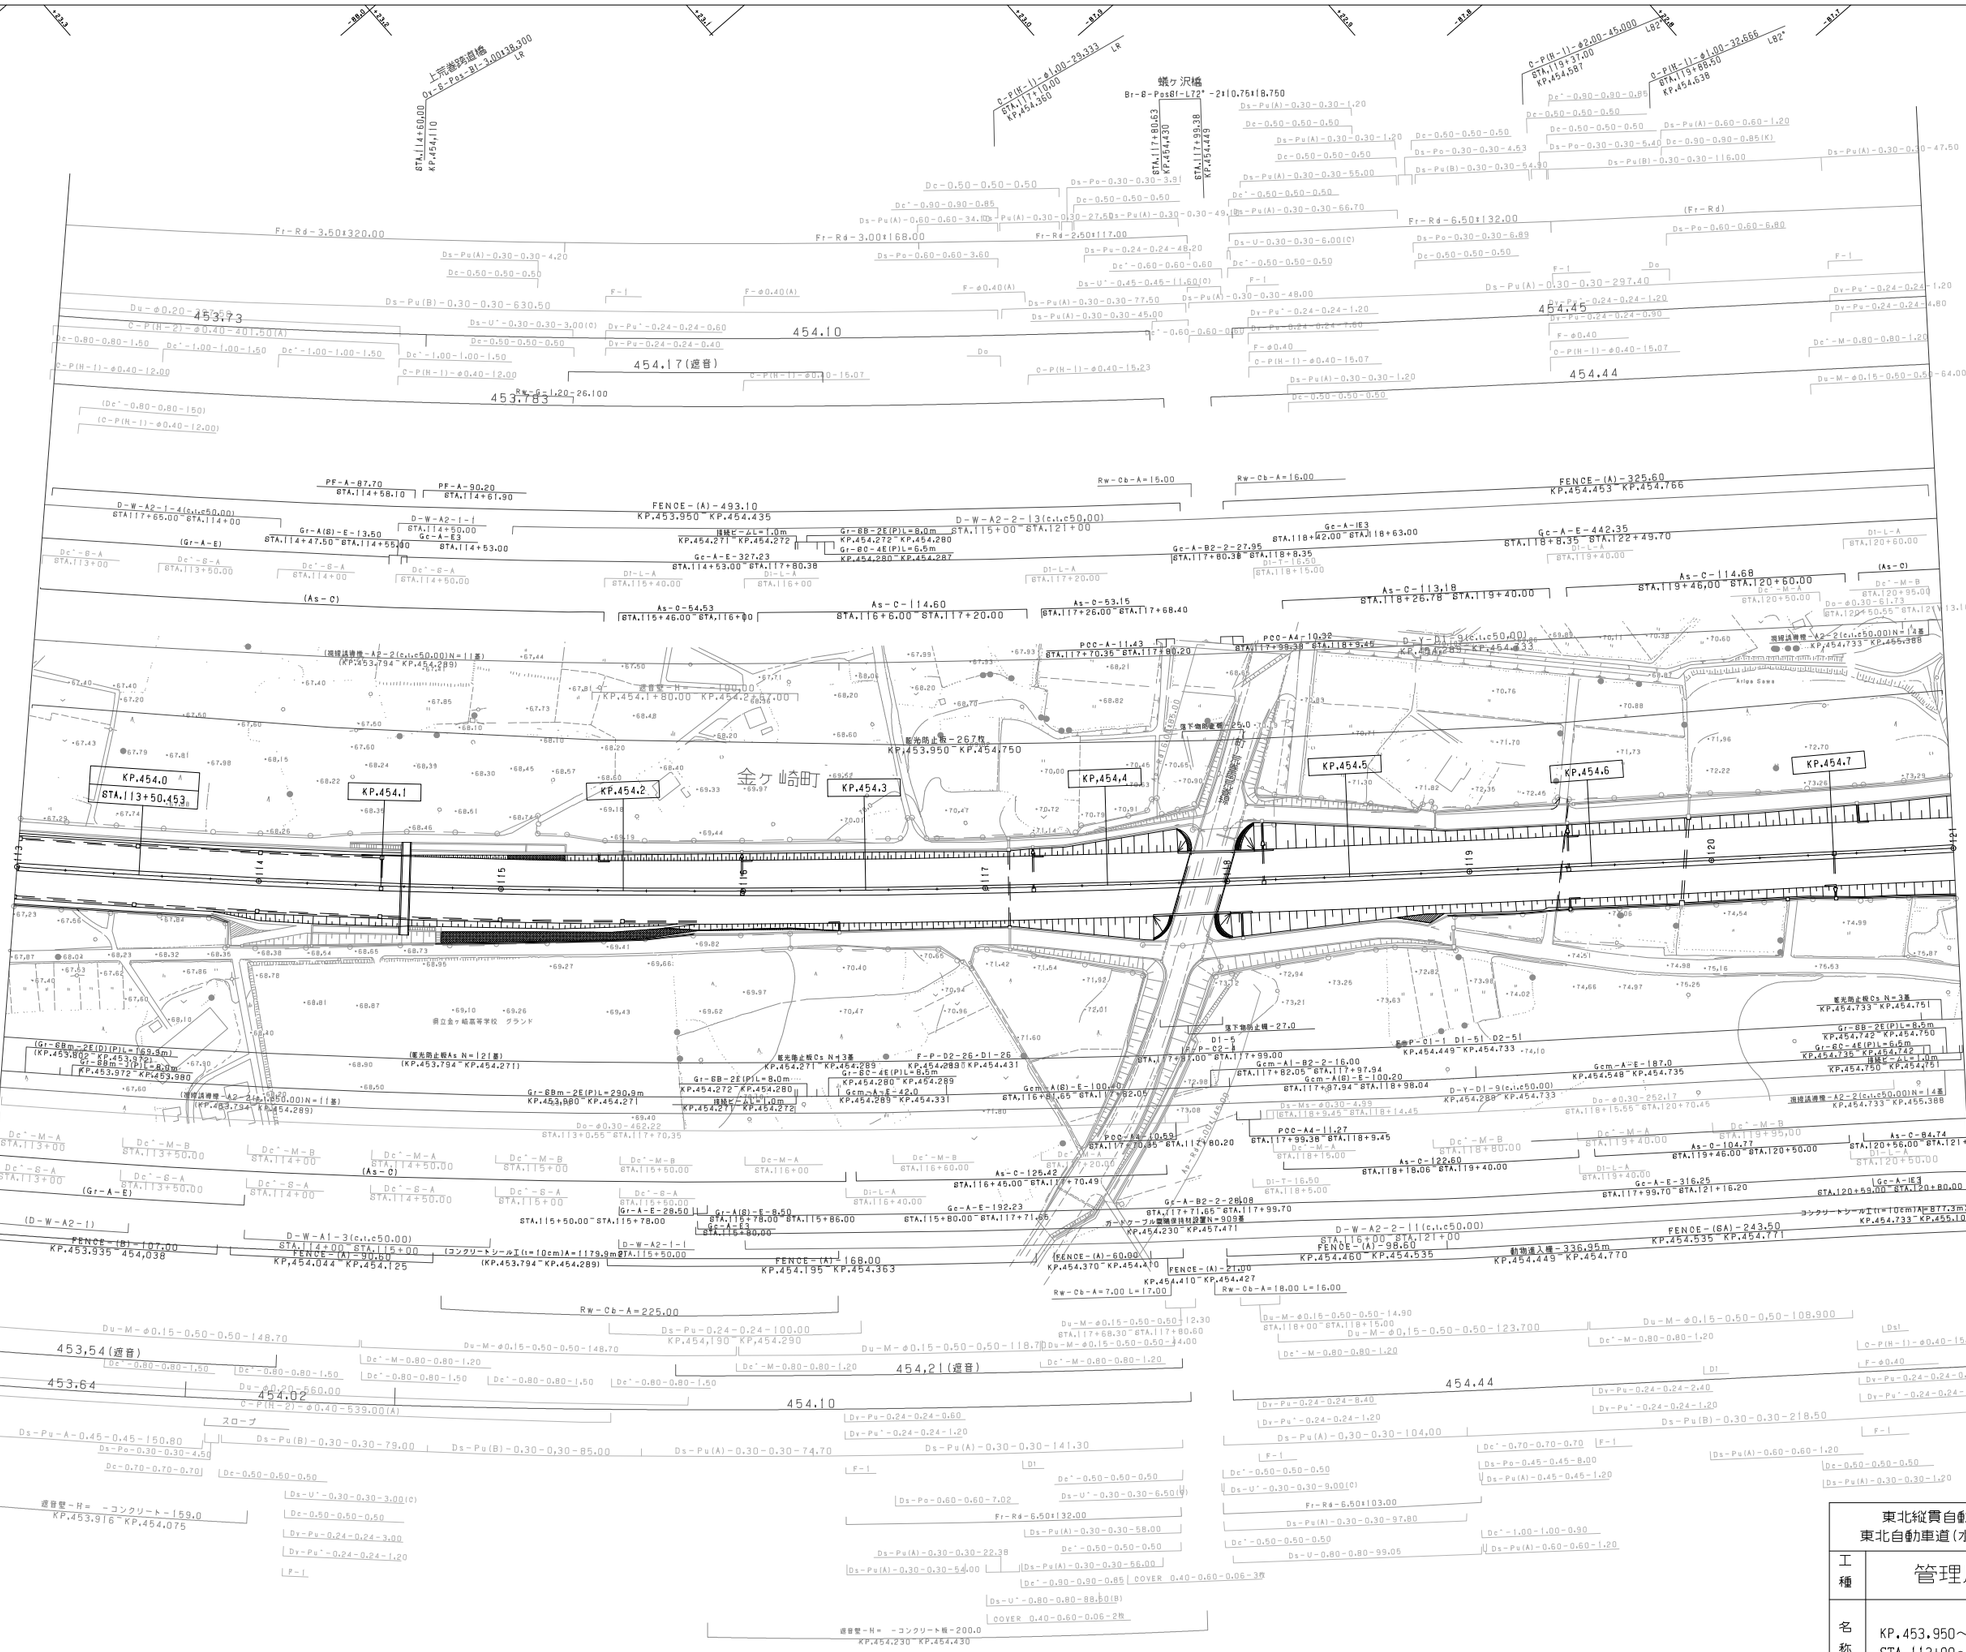
上元巻跨道橋
Gr-6-Pφ1-81-3.00t138.300
蛾ヶ沢橋
Br-8-Pφ81-L72°-2@10.75@18.750
金ケ崎町
県立金ケ崎高等学校 グランド
KP.454.0
KP.454.1
KP.454.2
KP.454.3
KP.454.4
KP.454.5
KP.454.6
KP.454.7
453.73
454.10
454.17(遊昔)
453.783
454.45
454.44
453.54(遊昔)
453.64
454.02
454.10
454.21(遊昔)
454.44
FENCE-(A)-493.10
KP.453.950 KP.454.435
FENCE-(A)-325.60
KP.454.453 KP.454.766
FENCE-(B)-107.00
KP.453.935 454.038
FENCE-(A)-90.60
KP.454.044 KP.454.125
FENCE-(A)-168.00
KP.454.195 KP.454.363
FENCE-(A)-60.00
KP.454.370 KP.454.410
FENCE-(A)-21.00
KP.454.410 KP.454.427
FENCE-(A)-98.60
KP.454.460 KP.454.535
FENCE-(GA)-243.50
KP.454.535 KP.454.771
防光防止柵-267枚
KP.453.950 KP.454.750
ガードケーブル設置併用防護柵N=909m
KP.454.230 KP.457.471
動物進入柵-336.95m
KP.454.449 KP.454.770
コンクリートシールド(t=10cm)A=877.3m2
KP.454.733 KP.455.107
遮音壁-H= -コンクリート-100.00
KP.454.1+80.00 KP.454.2+80.00
遮音壁-H= -コンクリート-159.0
KP.453.916 KP.454.075
遮音壁-H= -コンクリート-200.0
KP.454.230 KP.454.430
スロープ
落下物防止柵-27.0
落下物防止柵-25.0
PF-A-87.70
PF-A-90.20
Rw-Cb-A=15.00
Rw-Cb-A=16.00
Rw-Cb-A=7.00 L=7.00
Rw-Cb-A=8.00 L=16.00
Rw-Cb-A=225.00
Gr-A(B)-E-13.50
Gr-A-E-327.23
Gr-A-E-192.23
Gr-A-E-316.25
Gr-A-E-28.50
Gr-A-E-8.50
Gc-A-E-442.35
Gc-A-E-122.60
Gc-A-E-104.27
Gc-A-E-84.74
Gc-A-E-187.0
Gcm-A-E-42.0
Gcm-A-E-100.20
Gcm-A-E-192.23
Gcm-A1-B2-2-16.00
Gcm-A1-B2-2-97.94
Gcm-A(B)-E-100.20
Gcm-A(B)-E-100.00
As-C-54.53
As-C-114.60
As-C-53.15
As-C-113.18
As-C-114.68
As-C-125.42
As-C-122.60
As-C-84.74
As-C-104.27
PCC-A1-11.43
PCC-A1-10.32
PCC-A4-10.59
PCC-A4-11.27
D-W-A2-1-4(c.t.c50.00)
D-W-A2-1-3(c.t.c50.00)
D-W-A2-2-13(c.t.c50.00)
D-W-A2-2-11(c.t.c50.00)
D-W-A1-3(c.t.c50.00)
D-T-91(c.t.c50.00)
D-Y-D1-9(c.t.c50.00)
C-P(H-2)-φ0.40-40.50(A)
C-P(H-1)-φ0.40-12.00
C-P(H-1)-φ0.40-15.07
C-P(H-1)-φ0.40-15.23
C-P(H-1)-φ0.40-15.07
C-P(H-1)-φ0.40-539.00(A)
C-P(H-1)-φ1.00-29.333
C-P(H-1)-φ2.00-45.000
C-P(H-1)-φ1.00-32.666
Du-φ0.20-150.00
Du-M-φ0.15-0.50-0.50-148.70
Du-M-φ0.15-0.50-0.50-118.70
Du-M-φ0.15-0.50-0.50-12.30
Du-M-φ0.15-0.50-0.50-14.90
Du-M-φ0.15-0.50-0.50-123.700
Du-M-φ0.15-0.50-0.50-108.900
Du-M-φ0.15-0.50-0.50-64.00
Du-φ0.30-462.22
Du-φ0.30-61.73
Ds-Pu-A-0.45-0.45-150.80
Ds-Pu(B)-0.30-0.30-79.00
Ds-Pu(B)-0.30-0.30-85.00
Ds-Pu(A)-0.30-0.30-74.70
Ds-Pu(A)-0.30-0.30-141.30
Ds-Pu(A)-0.30-0.30-104.00
Ds-Pu(B)-0.30-0.30-218.50
Ds-Pu(A)-0.30-0.30-297.40
Ds-Pu(A)-0.30-0.30-55.00
Ds-Pu(A)-0.30-0.30-66.70
Ds-Pu(A)-0.30-0.30-49.10
Ds-Pu(A)-0.30-0.30-47.50
Ds-Pu(A)-0.30-0.30-1.20
Ds-Pu(A)-0.30-0.30-4.20
Ds-Pu(A)-0.60-0.60-34.0
Ds-Pu(A)-0.30-0.30-27.50
Ds-Pu(B)-0.30-0.30-630.50
Ds-Pu(B)-0.30-0.30-64.80
Ds-Pu(B)-0.30-0.30-116.00
Ds-Po-0.30-0.30-3.91
Ds-Po-0.30-0.30-4.53
Ds-Po-0.30-0.30-5.40
Ds-Po-0.30-0.30-6.89
Ds-Po-0.60-0.60-3.60
Ds-Po-0.60-0.60-6.80
Ds-Po-0.60-0.60-7.02
Ds-Po-0.30-0.30-4.50
Ds-Po-0.45-0.45-8.00
Ds-Po-0.30-262.17
Ds-Pu-0.24-0.24-48.20
Ds-Pu-0.24-0.24-0.60
Ds-Pu-0.24-0.24-0.40
Ds-Pu-0.24-0.24-1.20
Ds-Pu-0.24-0.24-7.80
Ds-Pu-0.24-0.24-0.90
Ds-Pu-0.24-0.24-1.20
Ds-Pu-0.24-0.24-4.80
Ds-Pu-0.24-0.24-8.40
Ds-Pu-0.24-0.24-2.40
Ds-Pu-0.24-0.24-1.20
Ds-Pu-0.24-0.24-0.60
Ds-Pu-0.24-0.24-1.20
Ds-Pu-0.24-0.24-3.00
Ds-Pu-0.24-0.24-1.20
Ds-U'-0.45-0.45-116.0(C)
Ds-U'-0.30-0.30-3.00(C)
Ds-U'-0.30-0.30-6.50(C)
Ds-U'-0.30-0.30-9.00(C)
Ds-U-0.30-0.30-6.00(C)
Ds-U'-0.80-0.80-88.50(B)
Ds-U-0.80-0.80-99.05
Ds-Ms-φ0.30-4.98
Ds-T-16.50
Dc'-0.80-0.80-150
Dc'-1.00-1.00-1.50
Dc'-0.90-0.90-0.85
Dc'-0.70-0.70-0.70
Dc'-0.60-0.60-0.60
Dc'-0.50-0.50-0.50
Dc'-M-0.80-0.80-1.20
Dc'-G-A
Dc'-M-A
Dc'-M-B
Dc'-G-A
Dc-0.80-0.80-1.50
Dc-0.50-0.50-0.50
Dc-0.50-0.50-0.50(K)
Dc-0.90-0.90-0.85(K)
Dc-0.70-0.70-0.70
Dc-0.60-0.60-0.60
Dc-0.50-0.50-0.50
Dc-M-A
Dc-M-B
Dc-G-A
Dc-M-0.80-0.80-1.20
Dt-L-A
Dt-T-16.50
Dt-T-15.50
Dt-T-18.50
Dt-L-A
Dt-M-B
Dt-G-A
Dt-L-A
Dt-L-A
Dt-L

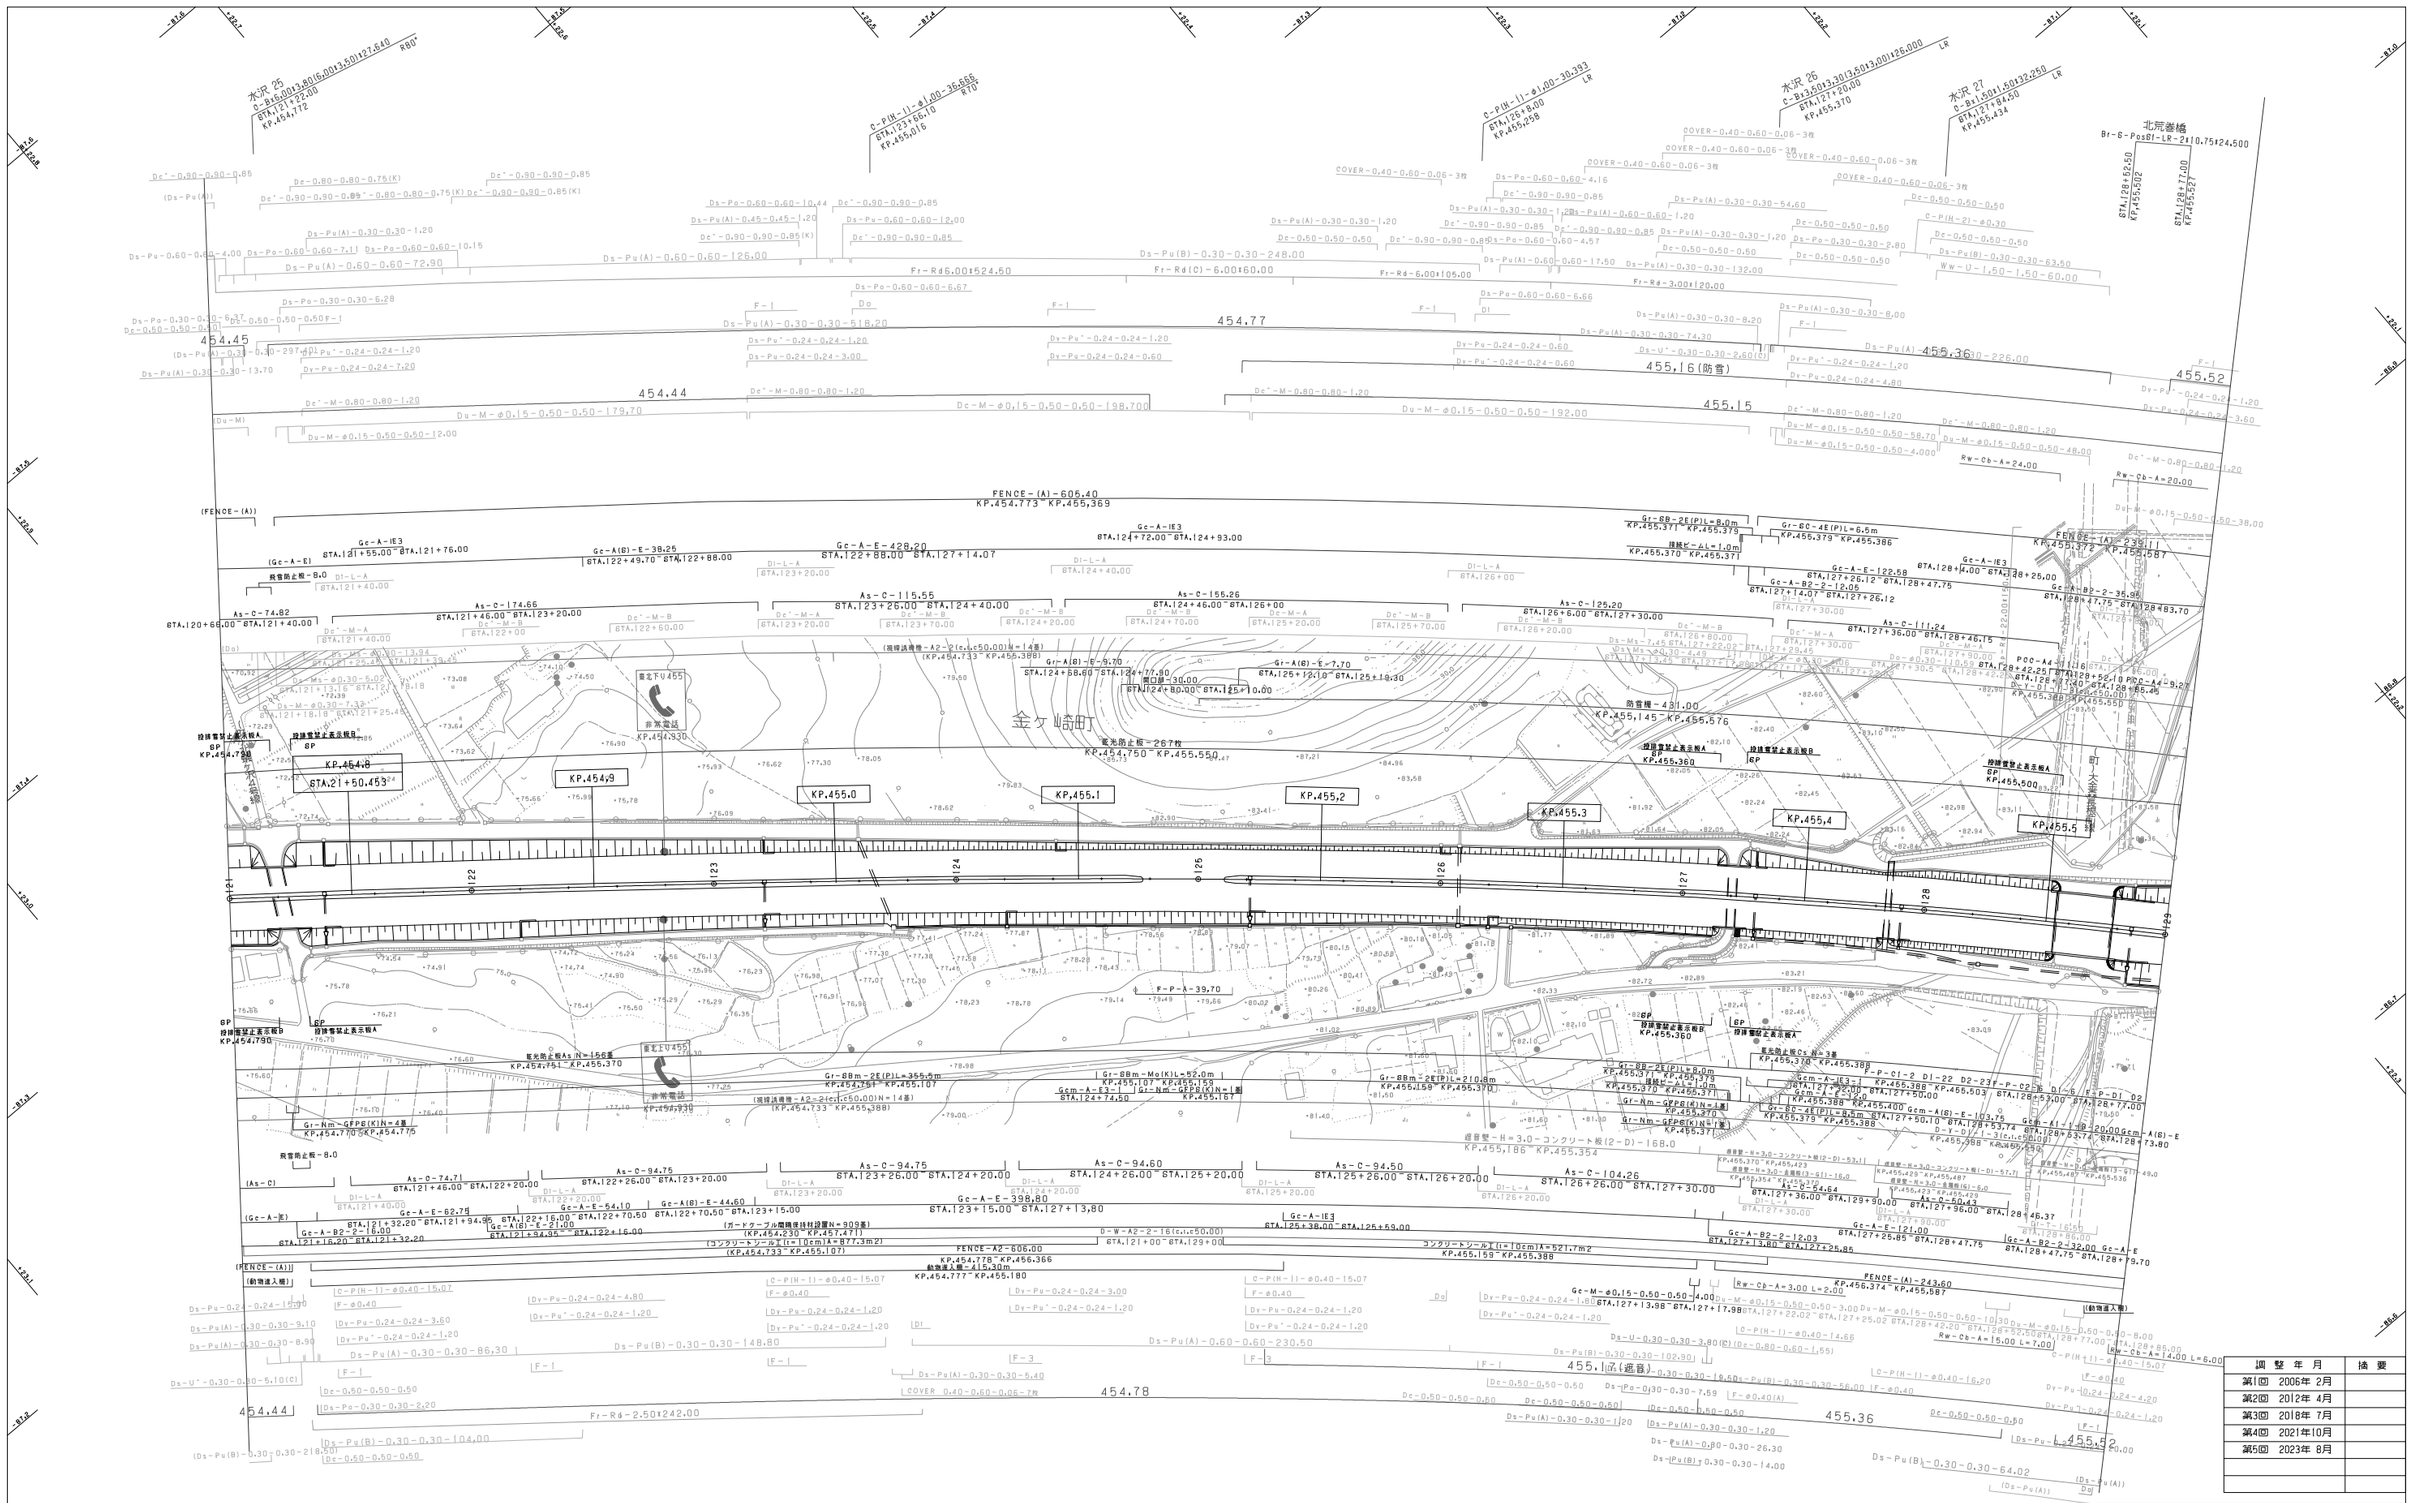

調整年月	摘要
第1回 2006年 2月	
第2回 2012年 4月	
第3回 2018年 7月	
第4回 2021年10月	
第5回 2023年 8月	

東北縦貫自動車道弘前線 東北自動車道（水沢～北上金ケ崎）			——
工種	管理用平面図		——
名称	KP.454.750～KP.455.550 STA.121+00～STA.129+00	縮尺 1/1000	8 13
東日本高速道路（株） 東北支社			

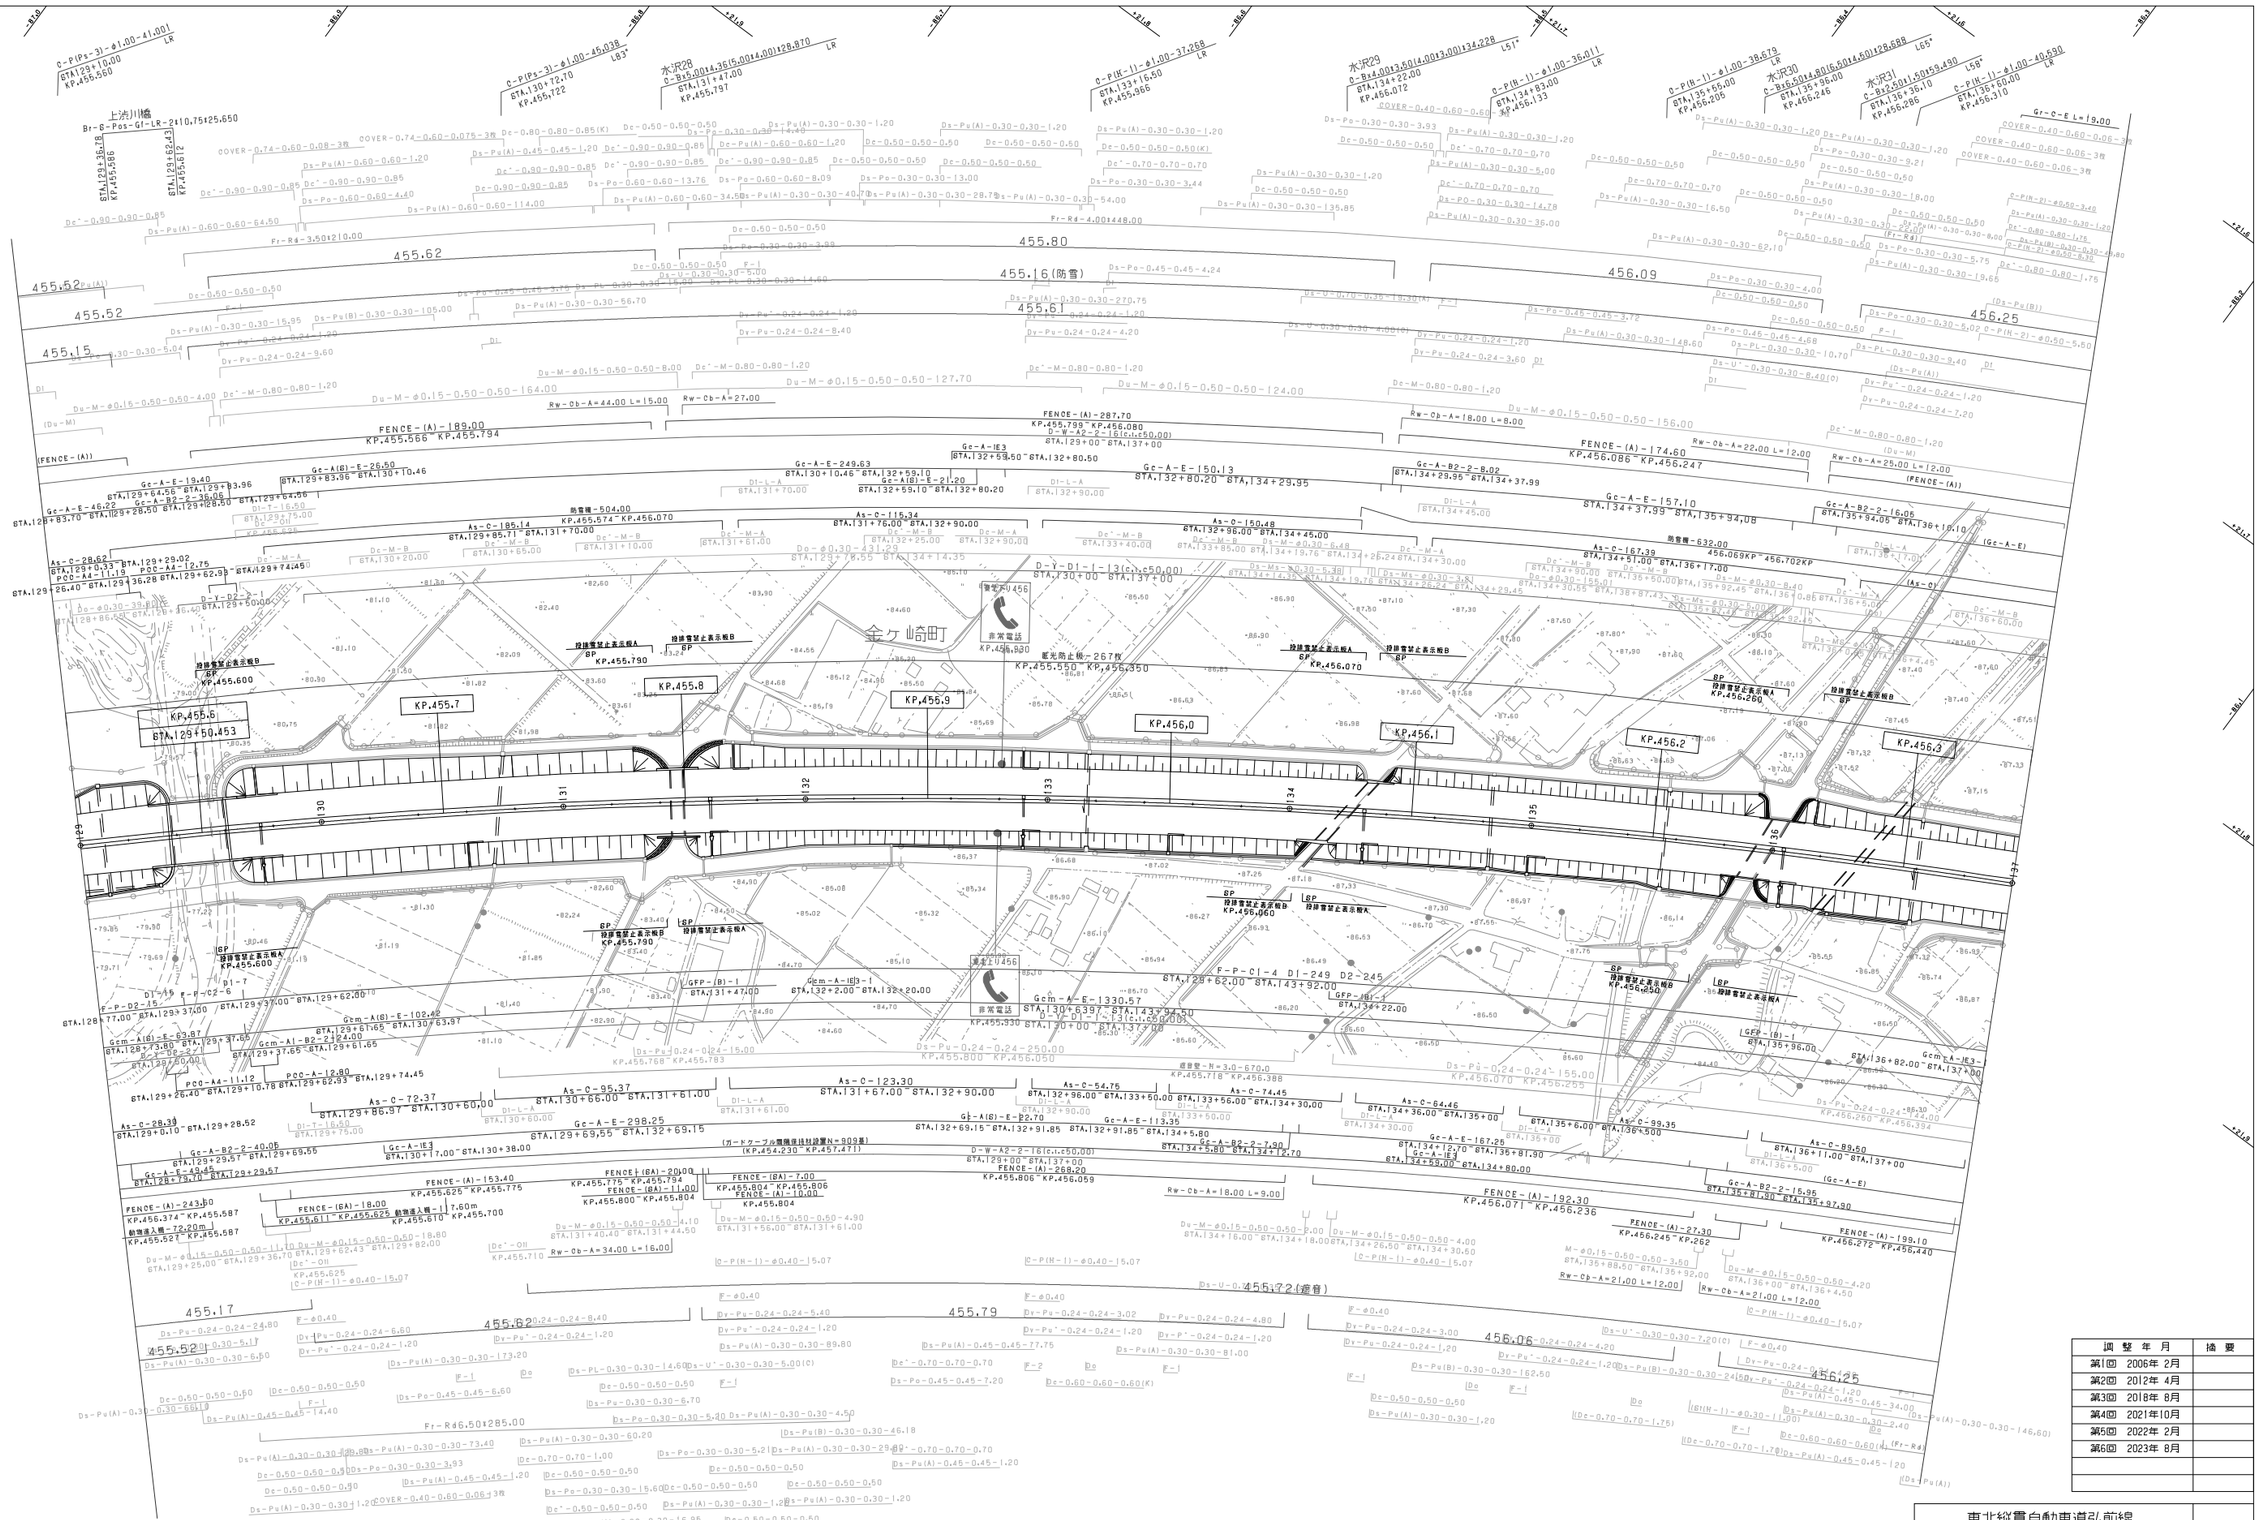
金ケ崎町
KP.455.6
KP.455.7
KP.455.8
KP.455.9
KP.456.0
KP.456.1
KP.456.2
KP.456.3
455.62
455.80
455.16(防雪)
456.09
455.52
455.61
455.15
456.25
455.17
455.79
456.06
456.25
非常電話
緊急用駐車帯
上沼川橋
Br-G-Pos-Gf-LR-2@10.75=25.650
C-P(Ps-3)-φ1.00-41.001
C-P(Ps-3)-φ1.00-45.038
水沢28 C-Bx5.00@14.35@5.00@4.00=128.870
C-P(K-1)-φ1.00-37.268
水沢29 D-Bx4.00@13.50@14.00@13.00=134.228
C-P(B-1)-φ1.00-36.011
C-P(B-1)-φ1.00-39.679
水沢30 C-Bx6.50@14.80@6.50@14.50=128.688
C-P(B-1)-φ1.00-40.590
水沢31 C-Bx2.50@14.50@3.490
C-P(B-1)-φ1.00-40.690
Fr-R4-3.50@2.00
Fr-R4-4.00@4.00
Rw-Cb-A=44.00 L=15.00
Rw-Cb-A=27.00
Rw-Cb-A=18.00 L=8.00
Rw-Cb-A=22.00 L=12.00
Rw-Cb-A=25.00 L=12.00
Rw-Cb-A=34.00 L=16.00
Rw-Cb-A=18.00 L=9.00
Rw-Cb-A=21.00 L=12.00
FENCE-(A)-189.00 KP.455.566~KP.455.794
FENCE-(A)-287.70 KP.455.799~KP.456.080
FENCE-(A)-174.60 KP.456.086~KP.456.247
FENCE-(A)-153.40 KP.455.625~KP.455.775
FENCE-(A)-243.50 KP.456.374~KP.455.587
FENCE-(A)-192.30 KP.456.071~KP.456.236
FENCE-(A)-199.10 KP.456.272~KP.456.440
FENCE-(A)-27.30 KP.456.245~KP.262
防雪壁-504.00 KP.455.574~KP.456.070
防雪壁-632.00 456.069KP~456.702KP
防雪壁-N=3.0-670.0 KP.455.718~KP.456.388
防雪壁-N=--52.0 KP.455.718~KP.455.768
D-Y-D1-I-13(c1,c50.00) STA.130+00~STA.137+00
D-W-A2-2-16(c1,c50.00) STA.129+00~STA.137+00
(ガードケーブル両端連結対策型N=900基) (KP.454.230~KP.457.471)
Gc-A-E-19.40 STA.129+64.56~STA.129+83.96
Gc-A-E-46.22 STA.128+83.70~STA.129+26.50
Gc-A-B2-2-35.06 STA.129+64.56~STA.129+99.62
Gc-A-E-249.63 STA.130+10.46~STA.132+59.10
Gc-A-E-150.13 STA.132+80.20~STA.134+29.95
Gc-A-E-157.10 STA.134+37.99~STA.135+94.08
Gc-A-B2-2-16.02 STA.135+94.05~STA.136+10.10
Gc-A-B2-2-8.02 STA.134+29.95~STA.134+37.99
Gc-A-E-298.25 STA.129+69.55~STA.132+69.15
Gc-A-E-113.35 STA.132+91.85~STA.134+5.80
Gc-A-E-167.25 STA.134+12.70~STA.135+87.90
Gc-A-E-167.25 STA.134+56.00~STA.134+80.00
Gc-A-B2-2-15.95 STA.135+87.90~STA.136+03.85
Gc-A-B2-2-7.90 STA.134+5.80~STA.134+13.70
Gc-A-IE3 STA.132+59.50~STA.132+80.50
Gc-A-IE3 STA.130+17.00~STA.130+38.00
Gc-A(B)-E-26.50 STA.129+83.96~STA.130+10.46
Gc-A(B)-E-298.25 STA.132+69.15~STA.132+91.85
As-C-185.14 STA.129+85.71~STA.131+70.00
As-C-115.34 STA.131+76.00~STA.132+90.00
As-C-150.48 STA.132+98.00~STA.134+45.00
As-C-167.39 STA.134+51.00~STA.136+17.00
As-C-28.62 STA.129+29.02~STA.129+57.64
As-C-72.37 STA.129+86.97~STA.130+60.00
As-C-95.37 STA.130+66.00~STA.131+61.00
As-C-123.30 STA.131+67.00~STA.132+90.00
As-C-54.75 STA.132+96.00~STA.133+50.00
As-C-74.45 STA.133+50.00~STA.134+30.00
As-C-64.46 STA.134+36.00~STA.135+00
As-C-99.35 STA.135+6.00~STA.136+5.00
As-C-89.50 STA.136+11.00~STA.137+00
Gcm-A(B)-E-102.42 STA.129+61.65~STA.130+63.87
Gcm-A(B)-E-63.87 STA.129+37.65~STA.129+61.65
Gcm-A-B2-2-24.00 STA.129+37.65~STA.129+61.65
Gcm-A-E-1330.57 STA.130+6397~STA.143+92.50
Gcm-A-IE3 STA.136+82.00~STA.137+00
GFP-(B)-1 STA.135+98.00
GFP-(B)-1 STA.134+22.00
D-P(N-1)-φ0.40-15.07
D-P(N-1)-φ0.40-15.97
D-P(N-1)-φ0.40-15.07
D-P(N-1)-φ0.40-15.07
D-P(N-1)-φ0.40-15.07

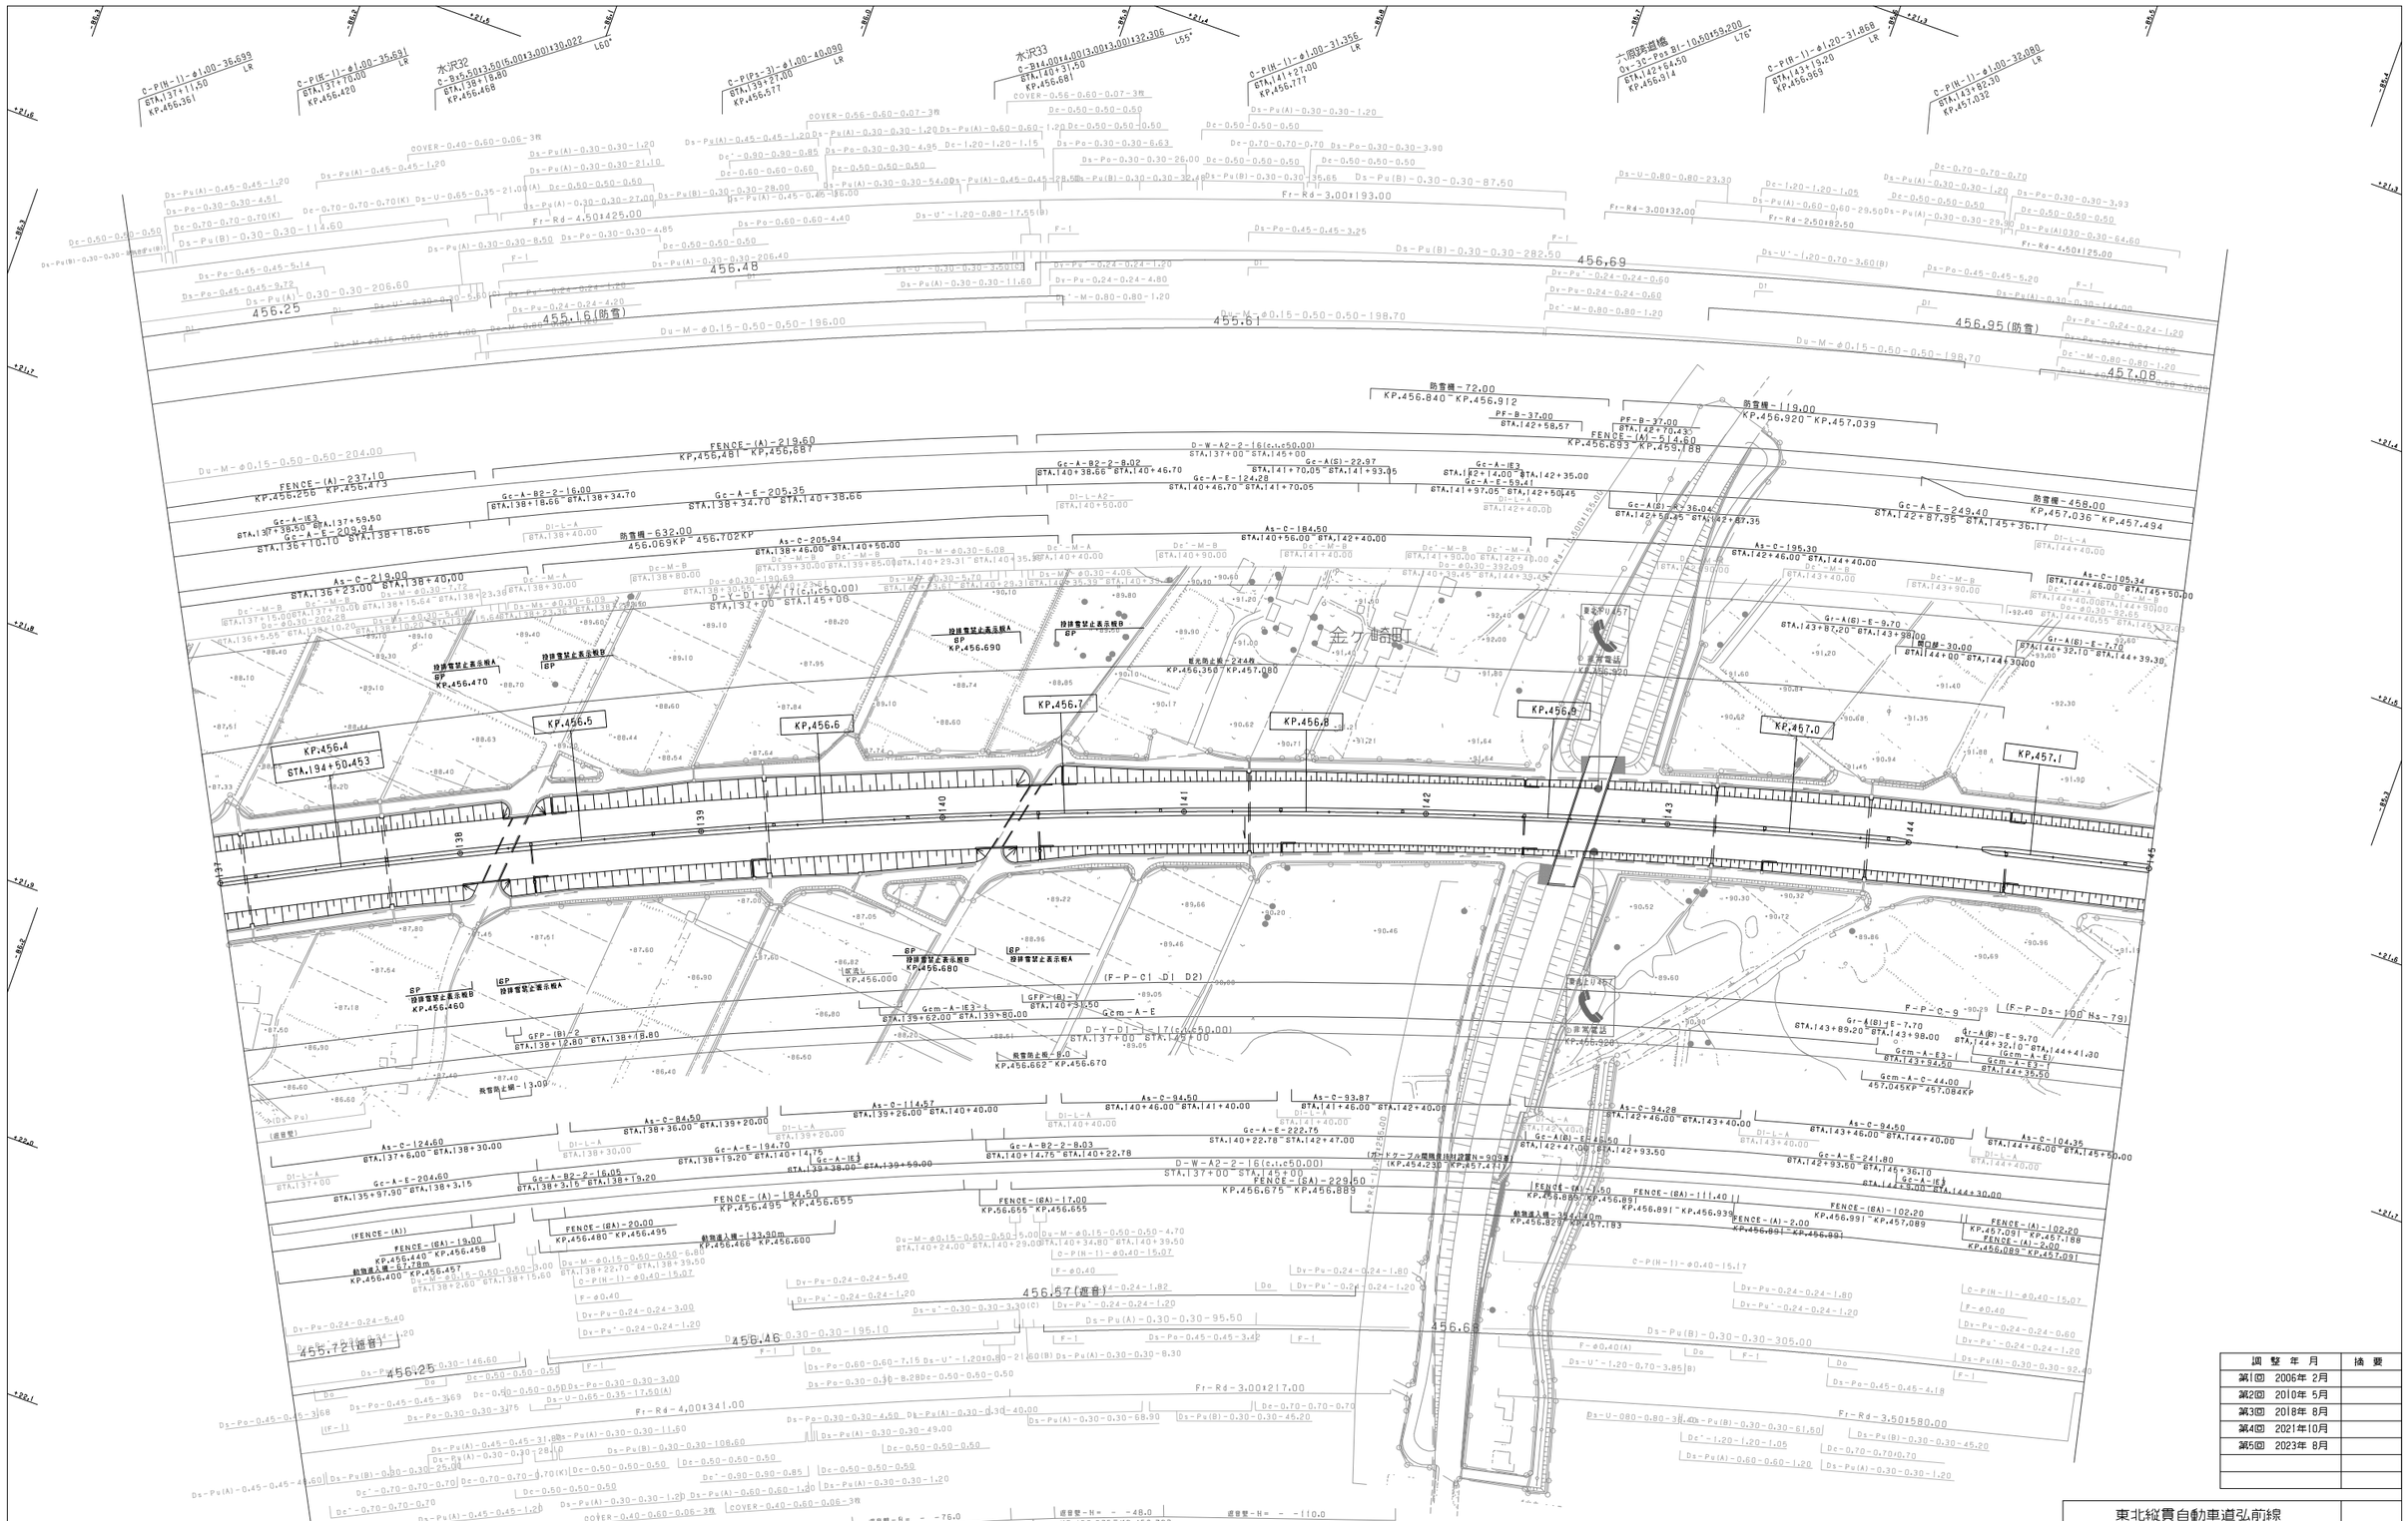
金ケ崎町
KP.456.4
KP.456.5
KP.456.6
KP.456.7
KP.456.8
KP.456.9
KP.457.0
KP.457.1
456.48
456.25
455.16(防雪)
456.61
456.69
456.95(防雪)
457.08
456.46
456.57(遮音)
455.72(遮音)
456.63
防雪柵－72.00 KP.456.840～KP.456.912
防雪柵－119.00 KP.456.920～KP.457.039
防雪柵－632.00 456.069KP～456.702KP
防雪柵－458.00 KP.457.036～KP.457.494
FENCE－(A)－219.60 KP.456.481～KP.456.687
FENCE－(A)－237.10 KP.455.255～KP.456.473
FENCE－(A)－514.60 KP.456.693～KP.459.188
FENCE－(A)－194.50 KP.456.495～KP.456.655
FENCE－(GA)－229.50 KP.456.675～KP.456.889
FENCE－(GA)－19.00 KP.456.440～KP.456.458
FENCE－(GA)－20.00 KP.456.480～KP.456.495
FENCE－(GA)－17.00 KP.456.655～KP.456.675
FENCE－(GA)－111.40 KP.456.891～KP.456.939
FENCE－(GA)－102.20 KP.456.991～KP.457.089
FENCE－(A)－102.20 KP.457.091～KP.457.188
FENCE－(A)－2.00 KP.456.889～KP.456.891
動物進入柵－67.80 KP.456.400～KP.456.457
動物進入柵－133.90m KP.456.466～KP.456.600
動物進入柵－344.90m KP.456.829～KP.457.183
Fr－Rd－4.50I425.00
Fr－Rd－3.00I193.00
Fr－Rd－3.00I32.00
Fr－Rd－2.50I82.50
Fr－Rd－4.50I125.00
Fr－Rd－4,00I341.00
Fr－Rd－3.00I217.00
Fr－Rd－3.50I580.00
水沢32 C－B15.50I15.50I5.00I3.00I130.022 L60° STA.138+18.80 KP.456.468
水沢33 C－B14.00I14.00I3.00I3.00I132.306 L55° STA.140+31.50 KP.456.681
六角牛避難 Dx－30－Pss B1－10.00I59.200 L76° STA.142+54.50 KP.456.914
C－P(N－1)－φ1.00－36.699 LR STA.131+11.50 KP.456.361
C－P(E－1)－φ1.00－35.631 LR STA.137+70.00 KP.456.420
C－P(Ps－3)－φ1.00－40.090 LR STA.139+27.00 KP.456.577
D－P(N－1)－φ1.00－31.356 LR STA.141+27.00 KP.456.777
C－P(N－1)－φ1.20－31.868 LR STA.143+19.20 KP.456.969
C－P(N－1)－φ1.00－32.080 LR STA.143+82.30 KP.457.032
Gc－A－E－205.35 STA.138+34.70～STA.140+38.66
Gc－A－E－204.60 STA.135+97.90～STA.138+3.15
Gc－A－E－249.40 STA.142+87.95～STA.145+36.17
Gc－A－E－241.80 STA.142+93.50～STA.145+36.10
As－C－219.00 STA.136+23.00～STA.138+40.00
As－C－205.94 STA.138+46.00～STA.140+50.00
As－C－184.50 STA.140+56.00～STA.142+40.00
As－C－195.30 STA.142+46.00～STA.144+40.00
As－C－105.34 STA.144+46.00～STA.145+50.00
As－C－124.60 STA.137+6.00～STA.138+30.00
As－C－114.57 STA.139+26.00～STA.140+40.00
As－C－94.50 STA.140+46.00～STA.141+40.00
As－C－93.87 STA.141+46.00～STA.142+40.00
As－C－94.28 STA.142+46.00～STA.143+40.00
As－C－94.50 STA.143+46.00～STA.144+40.00
As－C－104.35 STA.144+46.00～STA.145+50.00
D－W－A2－2－16(c.c50.00) STA.137+00～STA.145+00
D－Y－D1－L－17(c.c450.00) STA.137+00～STA.145+00
Gc－A－E－222.75 STA.140+22.78～STA.142+47.00
Gc－A－E－194.70 STA.138+19.20～STA.140+14.75
Gc－A－E－59.41 STA.141+97.05～STA.142+50.45
Gc－A(E)－E－9.70 STA.143+87.20～STA.143+98.00
Gc－A(E)－E－7.70 STA.144+32.10～STA.144+39.30
Gc－A(E)－E－9.70 STA.144+32.10～STA.144+41.30
Gcm－A－E3－ STA.143+94.50～STA.144+36.50
Gcm－A－E3－ (Gcm－A－E)
Gcm－A－E3－ STA.139+62.00～STA.139+80.00
Gcm－A－E
Gc－A(E)－E－15.50 STA.142+47.00～STA.142+62.50
Gc－A－E3－ STA.139+38.00～STA.139+59.00
Gc－A－IE3 STA.142+14.00～STA.142+35.00
Gc－A－IE3 STA.137+36.50～STA.137+59.50
Gc－A－IE3 STA.136+1.10～STA.136+18.66
Gc－A－B2－2－16.00 STA.138+18.66～STA.138+34.70
Gc－A－B2－2－16.05 STA.138+3.15～STA.138+19.20
Gc－A－B2－2－8.02 STA.140+38.66～STA.140+46.70
Gc－A－B2－2－8.03 STA.140+14.75～STA.140+22.78
Gc－A－E－124.28 STA.140+46.70～STA.141+70.05
Gc－A(E)－E－22.97 STA.141+70.05～STA.141+93.05
Gc－A－E－59.41 STA.141+97.05～STA.142+50.45
Gc－A(E)－E－38.04 STA.142+50.45～STA.142+87.35
Gc－A－E－249.40 STA.142+87.95～STA.145+36.17
Gc－A－E－203.94 STA.136+10.10～STA.138+18.66
Gc－A－E－204.60 STA.135+97.90～STA.138+3.15
Gc－A－E－194.70 STA.138+19.20～STA.140+14.75
Gc－A－E－241.80 STA.142+93.50～STA.145+36.10
Gc－A－IE3 STA.144+5.00～STA.144+30.00
Gr－A(E)－E－7.70 STA.143+89.20～STA.143+98.00
Gr－A(E)－E－9.70 STA.144+32.10～STA.144+41.30
Gr－A(E)－E－7.70 STA.144+32.10～STA.144+39.30
Gr－A(E)－E－9.70 STA.143+87.20～STA.143+98.00
Dy－Pu－0.24－0.24－5.40
Dy－Pu－0.24－0.24－3.00
Dy－Pu－0.24－0.24－1.80
Dy－Pu－0.24－0.24－1.20
Dy－Pu－0.24－0.24－0.60
Dy－Pu－0.24－0.24－4.80
Dy－Pu－0.24－0.24－4.20
Dy－Pu－0.24－0.24－1.20
Dy－Pu－0.24－0.24－0.60
Ds－Pu(A)－0.30－0.30－95.50
Ds－Pu(A)－0.30－0.30－195.10
Ds－Pu(A)－0.30－0.30－146.60
Ds－Pu(A)－0.30－0.30－305.00
Ds－Pu(A)－0.30－0.30－92.40
Ds－Pu(A)－0.30－0.30－45.20
Ds－Pu(B)－0.30－0.30－87.50
Ds－Pu(B)－0.30－0.30－282.50
Ds－Pu(B)－0.30－0.30－61.50
Ds－Pu(B)－0.30－0.30－45.20
Ds－Pu(B)－0.30－0.30－45.20
Ds－Pu(A)－0.45－0.45－1.20
Ds－Pu(A)－0.45－0.45－5.14
Ds－Pu(A)－0.45－0.45－9.72
Ds－Pu(A)－0.45－0.45－31.20
Ds－Pu(A)－0.45－0.45－44.60
Ds－Pu(A)－0.45－0.45－1.20
Ds－Pu(A)－0.30－0.30－206.60
Ds－Pu(A)－0.30－0.30－206.40
Ds－Pu(A)－0.30－0.30－11.60
Ds－Pu(A)－0.30－0.30－1.20
Ds－Pu(A)－0.60－0.60－1.20
Ds－Pu(A)－0.30－0.30－1.20
Ds－Pu(A)－0.30－0.30－1.20
Ds－Pu(A)－0.30－0.30－21.10
Ds－Pu(A)－0.30－0.30－27.00
Ds－Pu(A)－0.30－0.30－54.00
Ds－Pu(A)－0.60－0.60－29.50
Ds－Pu(A)－0.30－0.30－29.90
Ds－Pu(A)－0.30－0.30－64.60
Ds－Pu(A)－0.30－0.30－144.00
Ds－Pu(A)－0.30－0.30－2.80
Ds－Pu(A)－0.30－0.30－49.00
Ds－Pu(A)－0.30－0.30－68.90
Ds－Pu(A)－0.30－0.30－40.00
Ds－Pu(A)－0.30－0.30－108.60
Ds－Pu(A)－0.30－0.30－25.00
Ds－Pu(A)－0.30－0.30－1.20
Ds－Pu(A)－0.60－0.60－1.20
Ds－Pu(A)－0.30－0.30－1.20
Ds－Pu(A)－0.30－0.30－1.20
Ds－Pu(A)－0.30－0.30

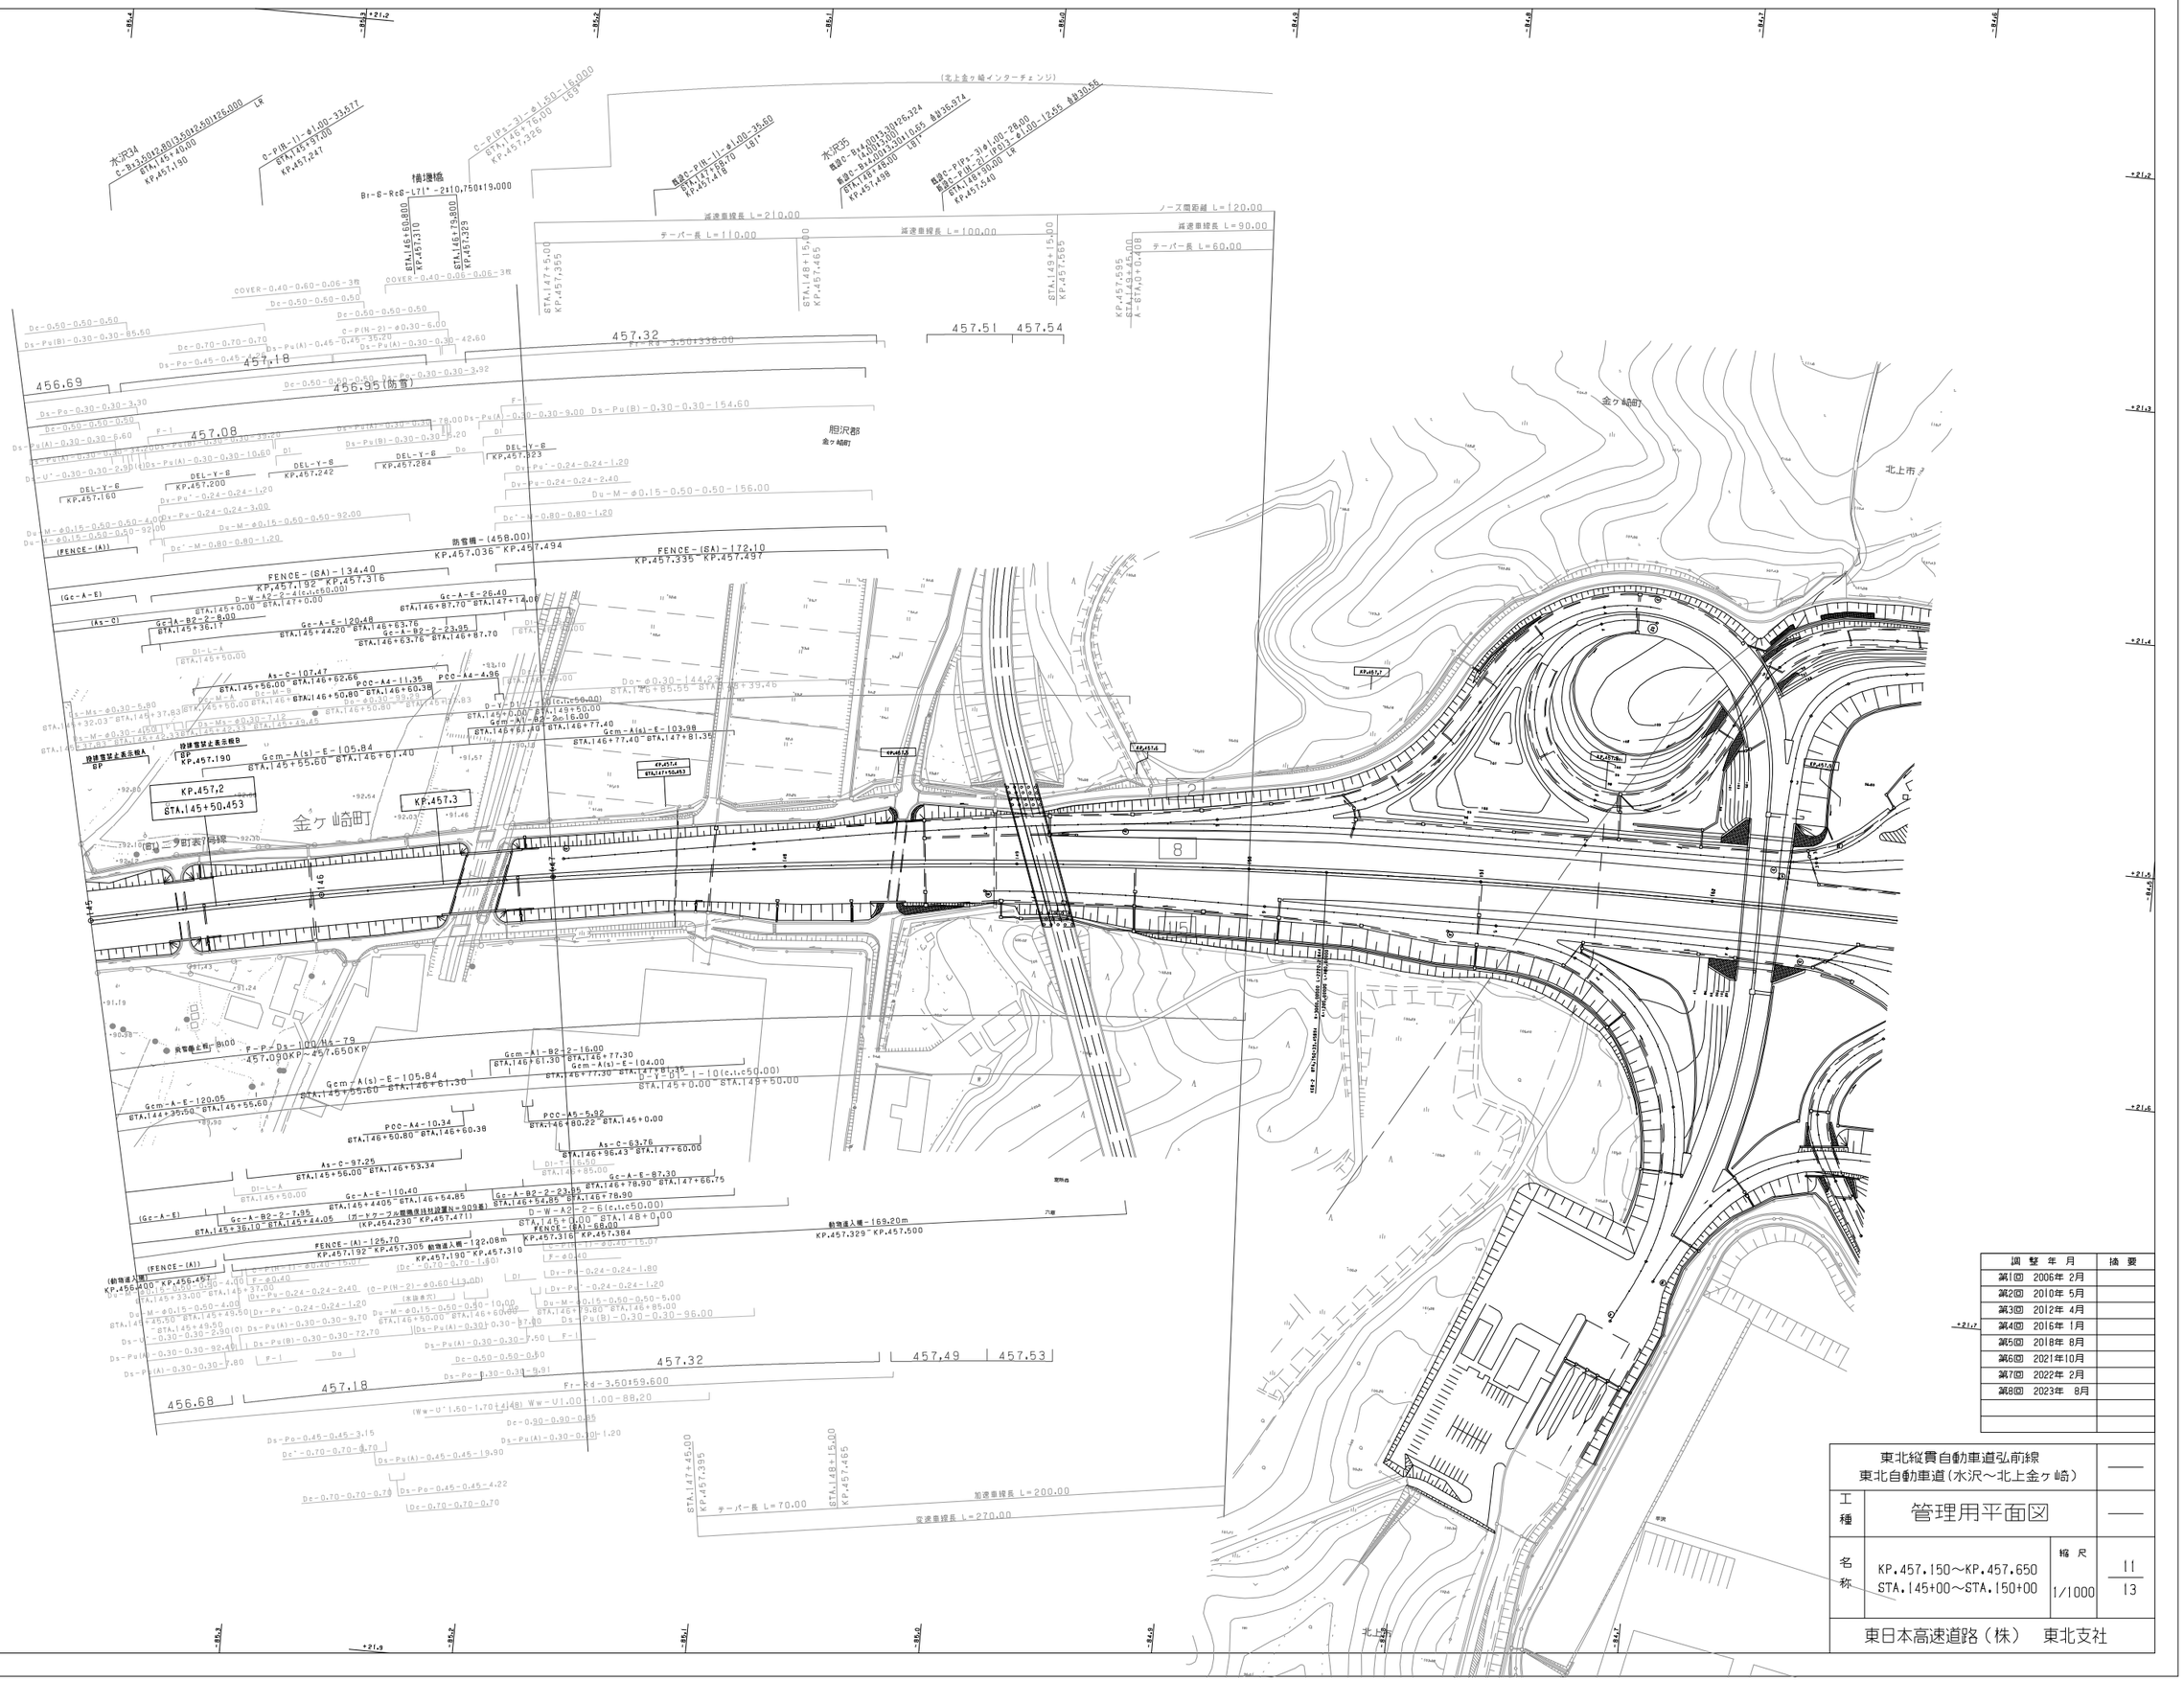

調整年月	摘要
第1回 2006年 2月	
第2回 2010年 5月	
第3回 2012年 4月	
第4回 2016年 1月	
第5回 2018年 8月	
第6回 2021年10月	
第7回 2022年 2月	
第8回 2023年 8月	

東北縦貫自動車道弘前線
東北自動車道(水沢～北上金ヶ崎)

工種: 管理用平面図

名称: KP.457.150～KP.457.650
STA.145+00～STA.150+00

縮尺: 1/1000

11
13

東日本高速道路(株) 東北支社

北上金ヶ崎インターチェンジ　L=1,215.00

458.29

調整年月	摘要
第1回　2006年 2月	
第2回　2010年 5月	
第3回　2012年 4月	
第4回　2016年 1月	
第5回　2022年 2月	

東北縦貫自動車道弘前線 東北自動車道（水沢～北上金ヶ崎）			——
工種	管理用平面図		——
名称	KP.457.650～KP.458.350 STA.150+00～STA.157+00	縮尺 1/1000	12 13
東日本高速道路（株）　東北支社			

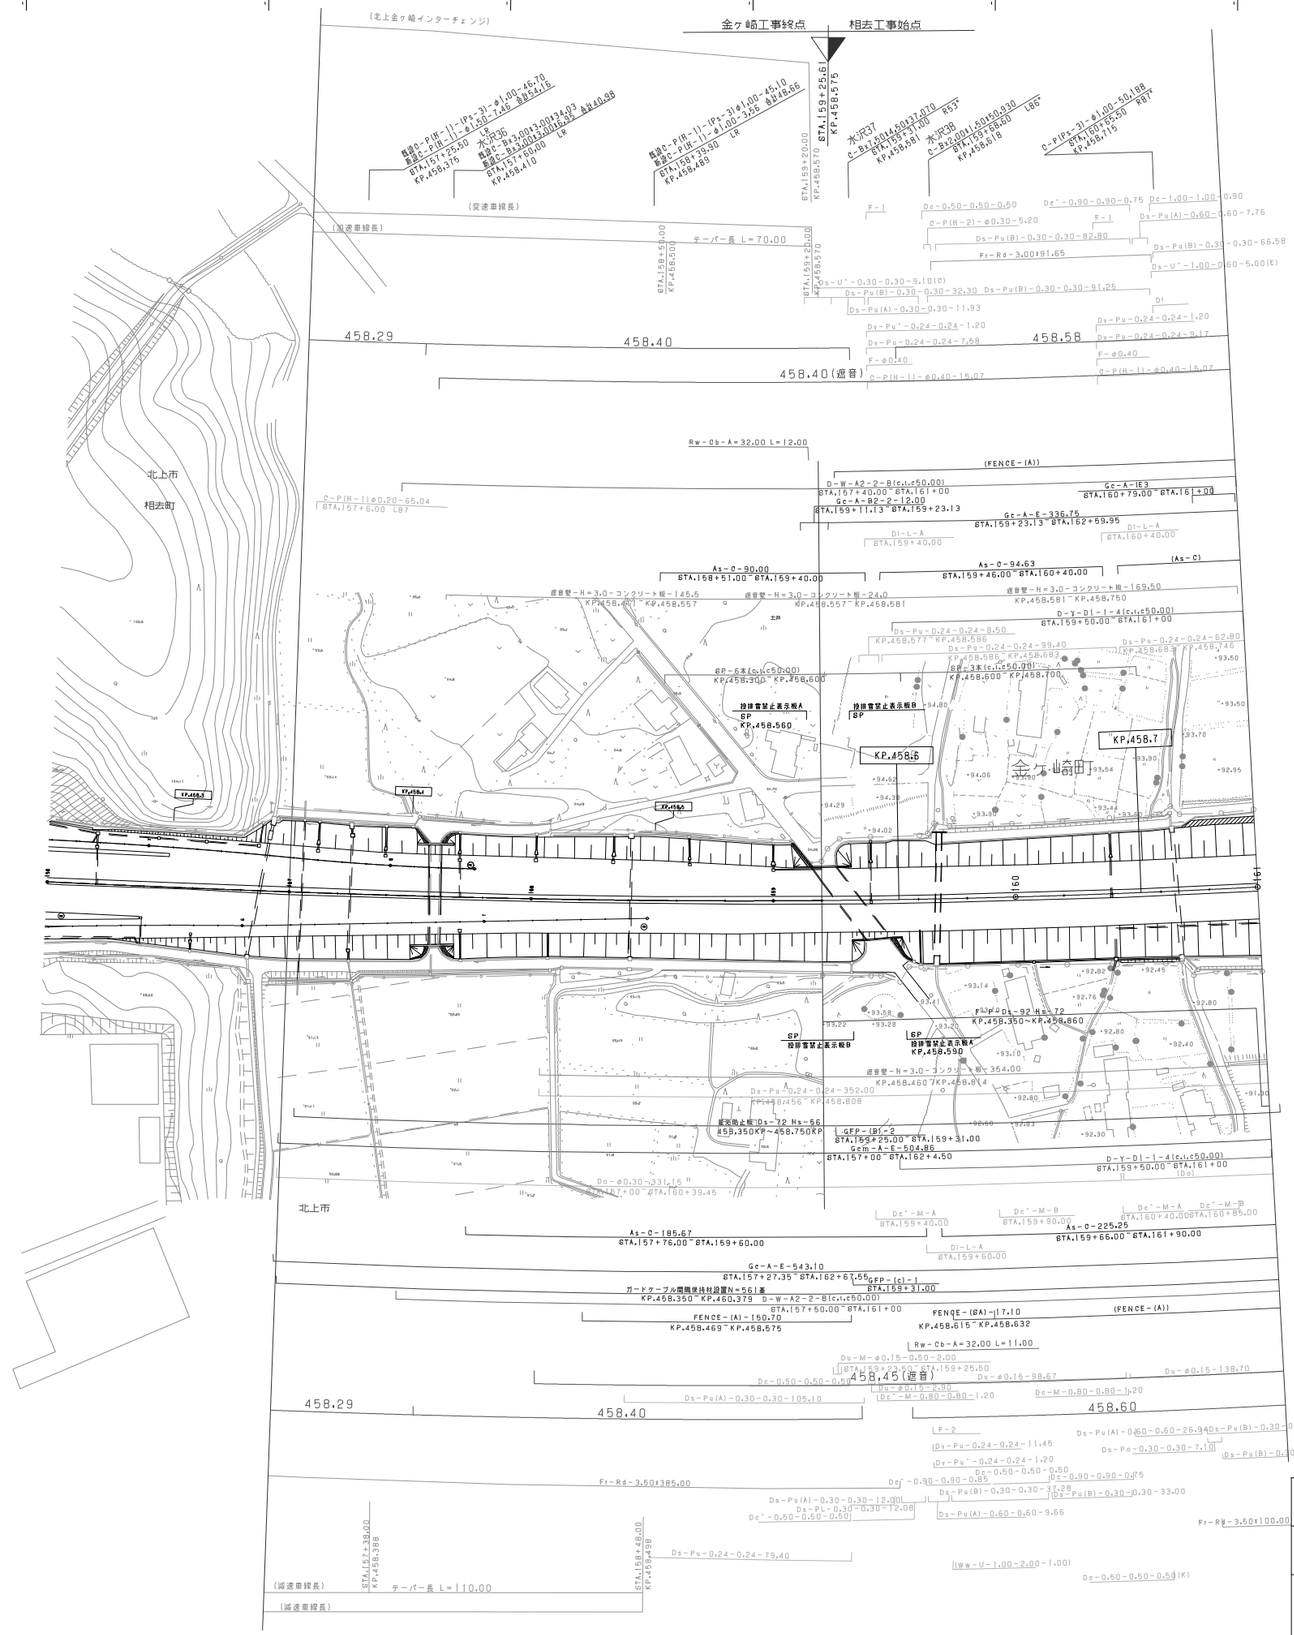

調整年月	摘要
第1回 2006年 2月	
第2回 2010年 5月	
第3回 2012年 4月	
第4回 2021年21月	
第5回 2022年 2月	
第6回 2023年 8月	

東北縦貫自動車道弘前線 東北自動車道(水沢～北上金ケ崎)			——
工種	管理用平面図		——
名称	KP.458.350～KP.458.750 STA.157+00～STA.161+00	縮尺 1/1000	13 13
東日本高速道路(株) 東北支社			

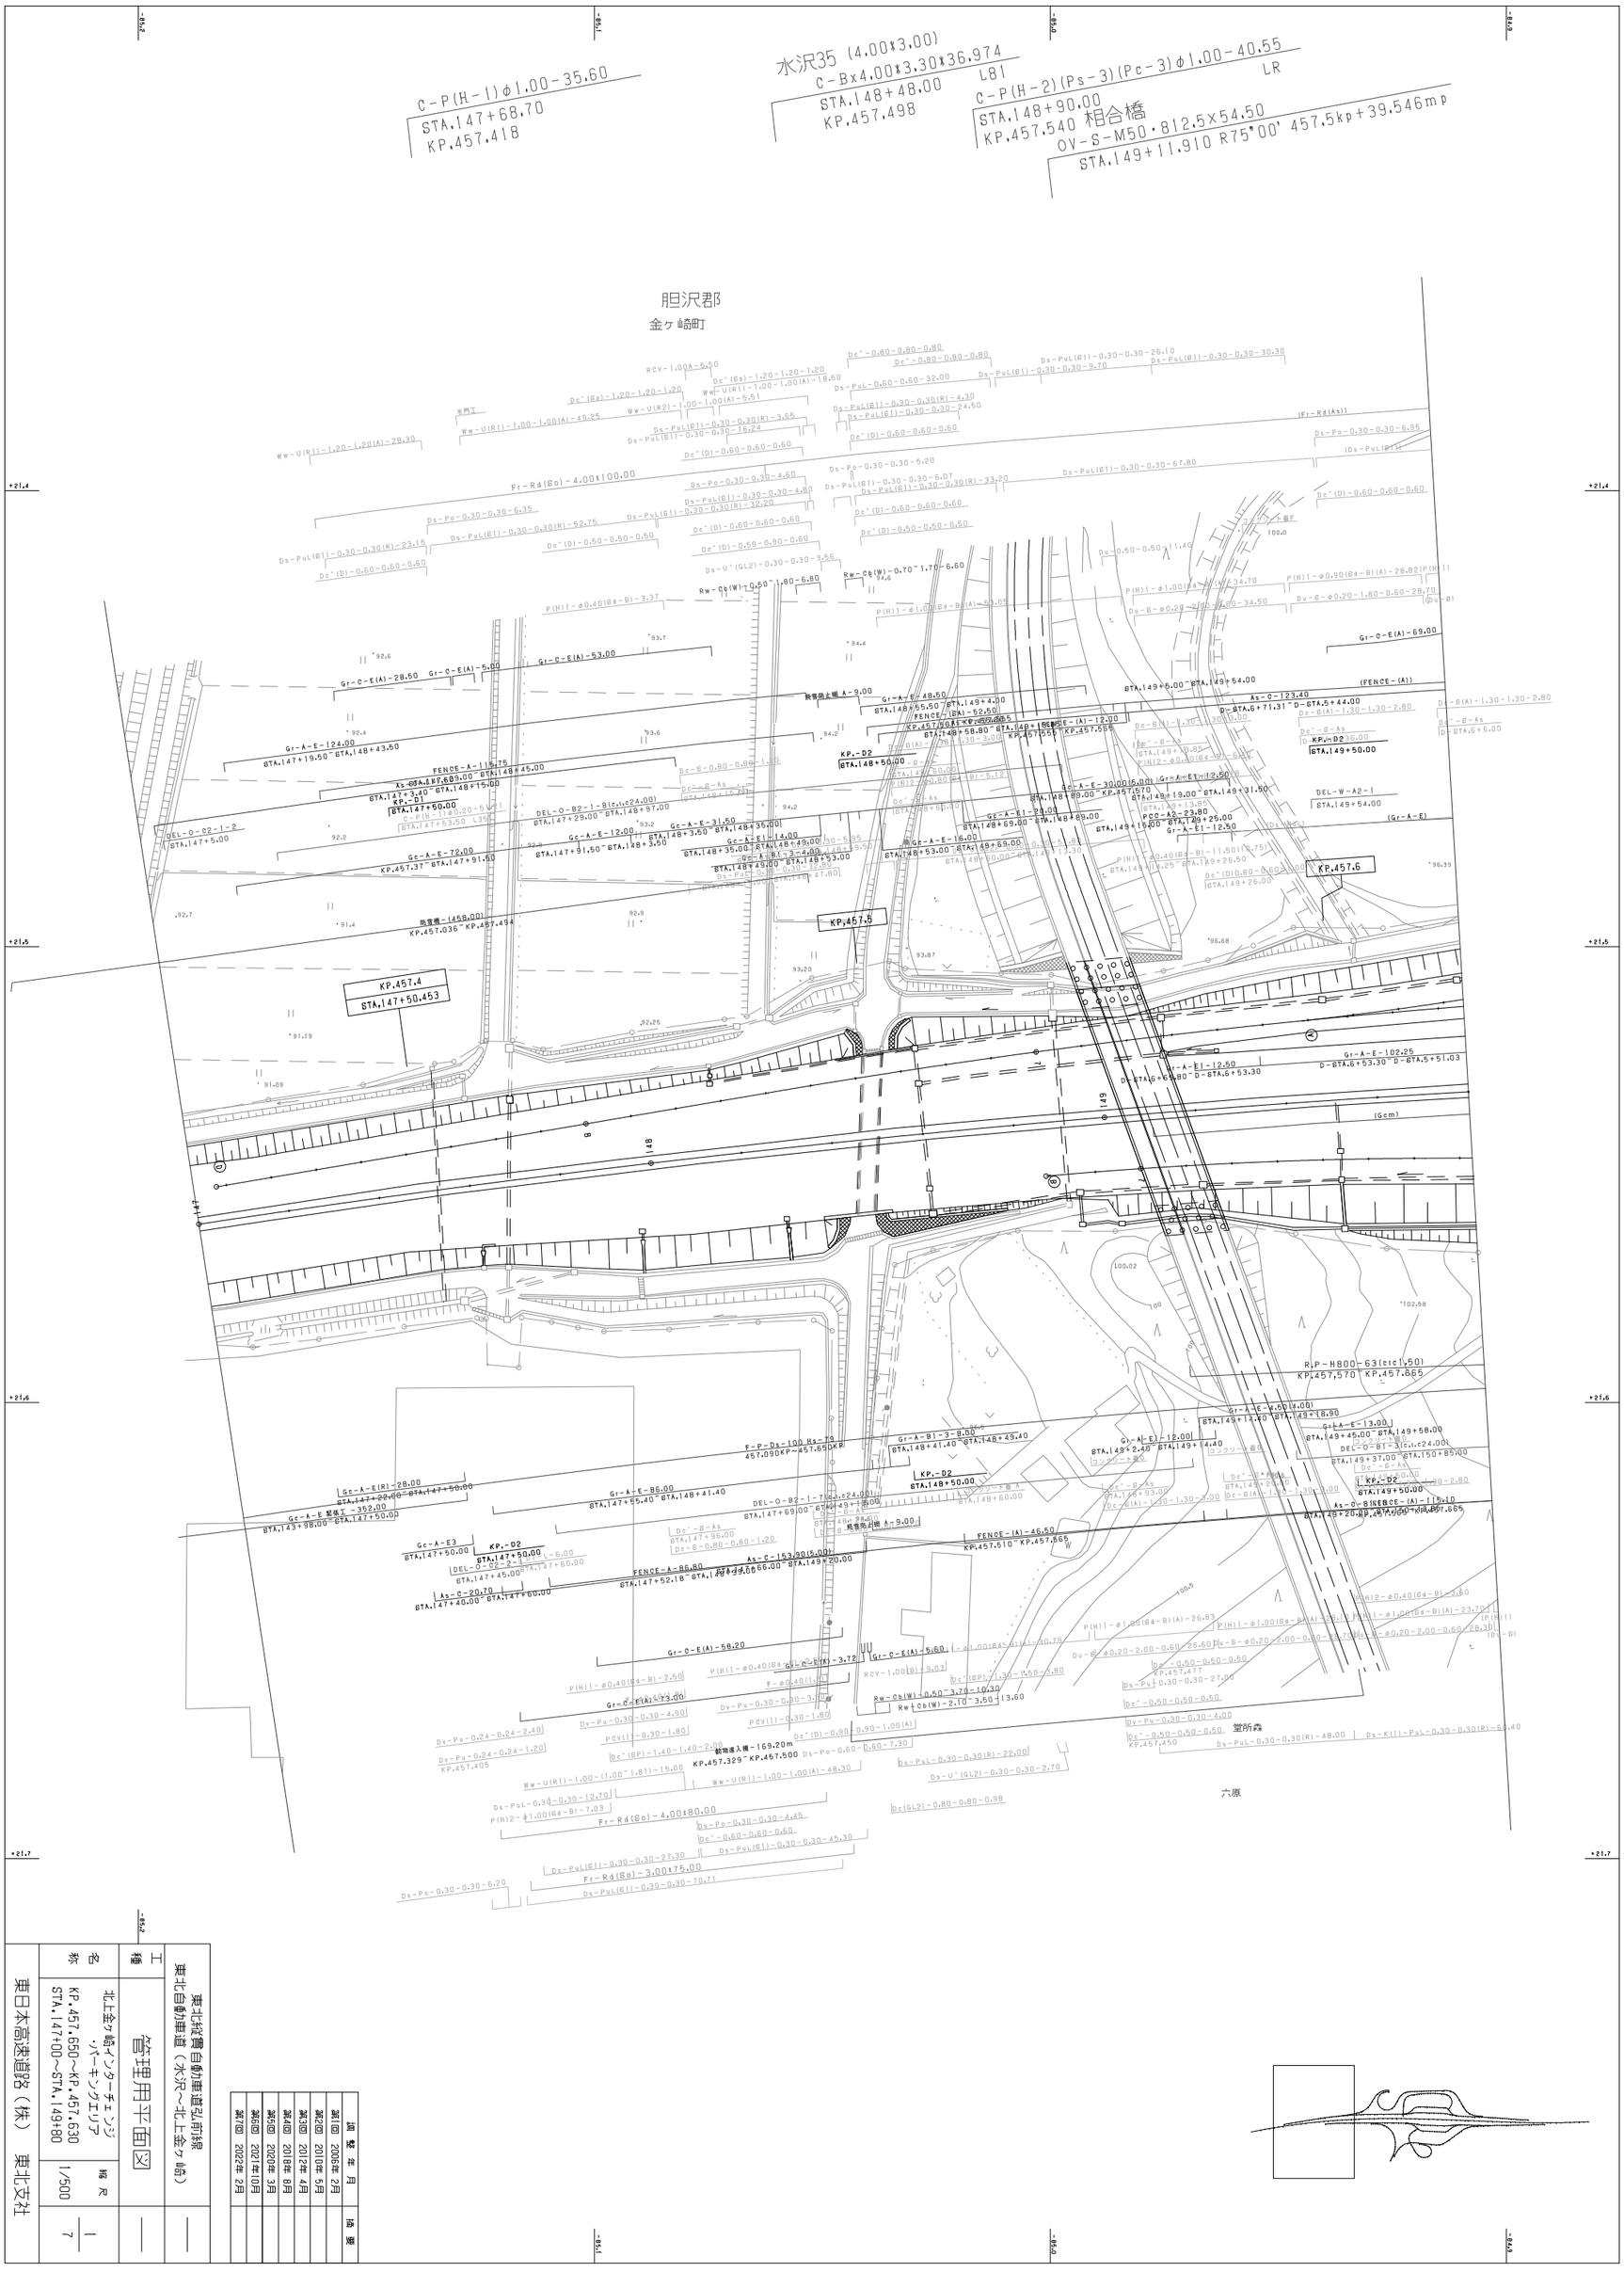

調整年月	摘要
第1回 2006年 2月	
第2回 2010年 5月	
第3回 2012年 4月	
第4回 2018年 8月	
第5回 2020年 3月	
第6回 2021年10月	
第7回 2022年 2月	

東北縦貫自動車道弘前線
東北自動車道（水沢～北上金ヶ崎）

工種 管理用平面図

名称 北上金ヶ崎インターチェンジ・パーキングエリア
KP.457.650～KP.457.630
STA.147+00～STA.149+80

縮尺 1/500

1/7

東日本高速道路（株） 東北支社

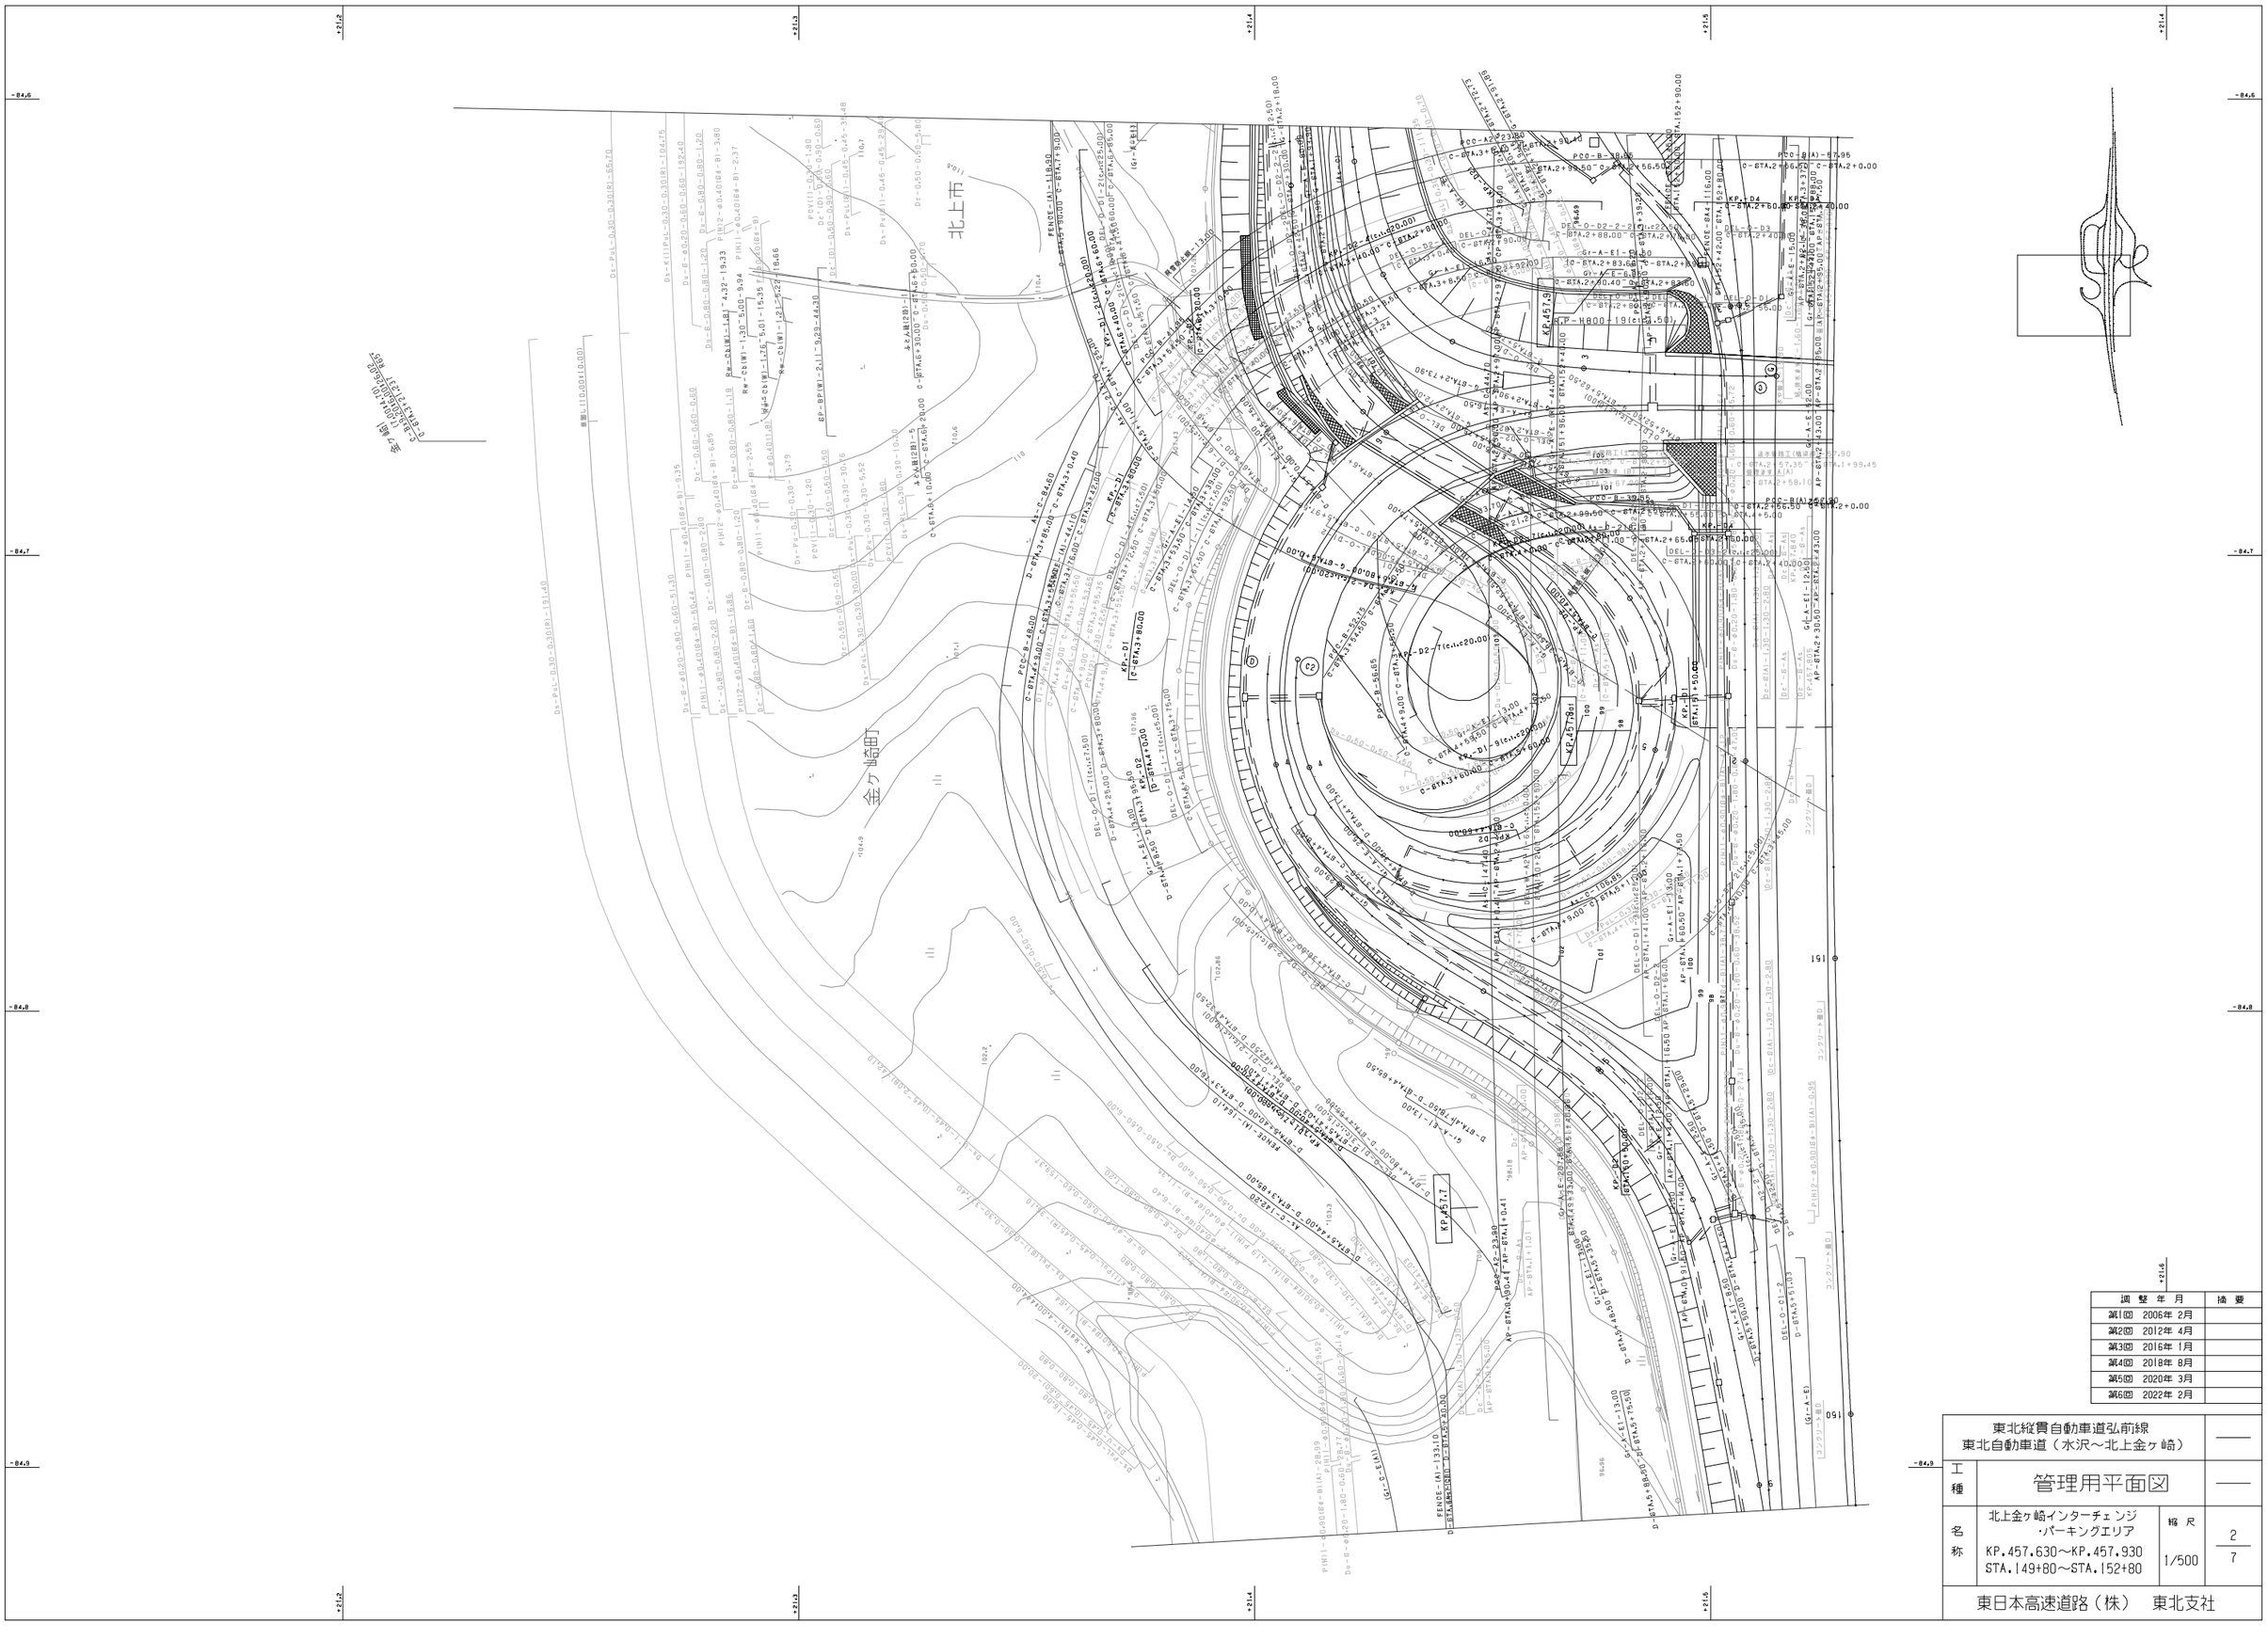

調整年月	摘要
第1回 2006年 2月	
第2回 2012年 4月	
第3回 2016年 1月	
第4回 2018年 8月	
第5回 2020年 3月	
第6回 2022年 2月	

東北縦貫自動車道弘前線 東北自動車道（水沢～北上金ケ崎）			——
工種	管理用平面図		——
名称	北上金ケ崎インターチェンジ ・パーキングエリア KP.457.630～KP.457.930 STA.149+80～STA.152+80	縮尺 1/500	2 7
東日本高速道路（株） 東北支社			

東北縦貫自動車道弘前線
東北自動車道（水沢～北上金ヶ崎）

工種	管理用平面図		
名称	北上金ヶ崎インターチェンジ・パーキングエリア KP.457.630～KP.457.930 STA.149+80～STA.152+80	縮尺 1/500	3/7

東日本高速道路（株）　東北支社

調整年月	摘要
第1回 2006年 2月	
第2回 2010年 5月	
第3回 2012年 4月	
第4回 2018年 8月	
第5回 2020年 3月	
第6回 2021年10月	

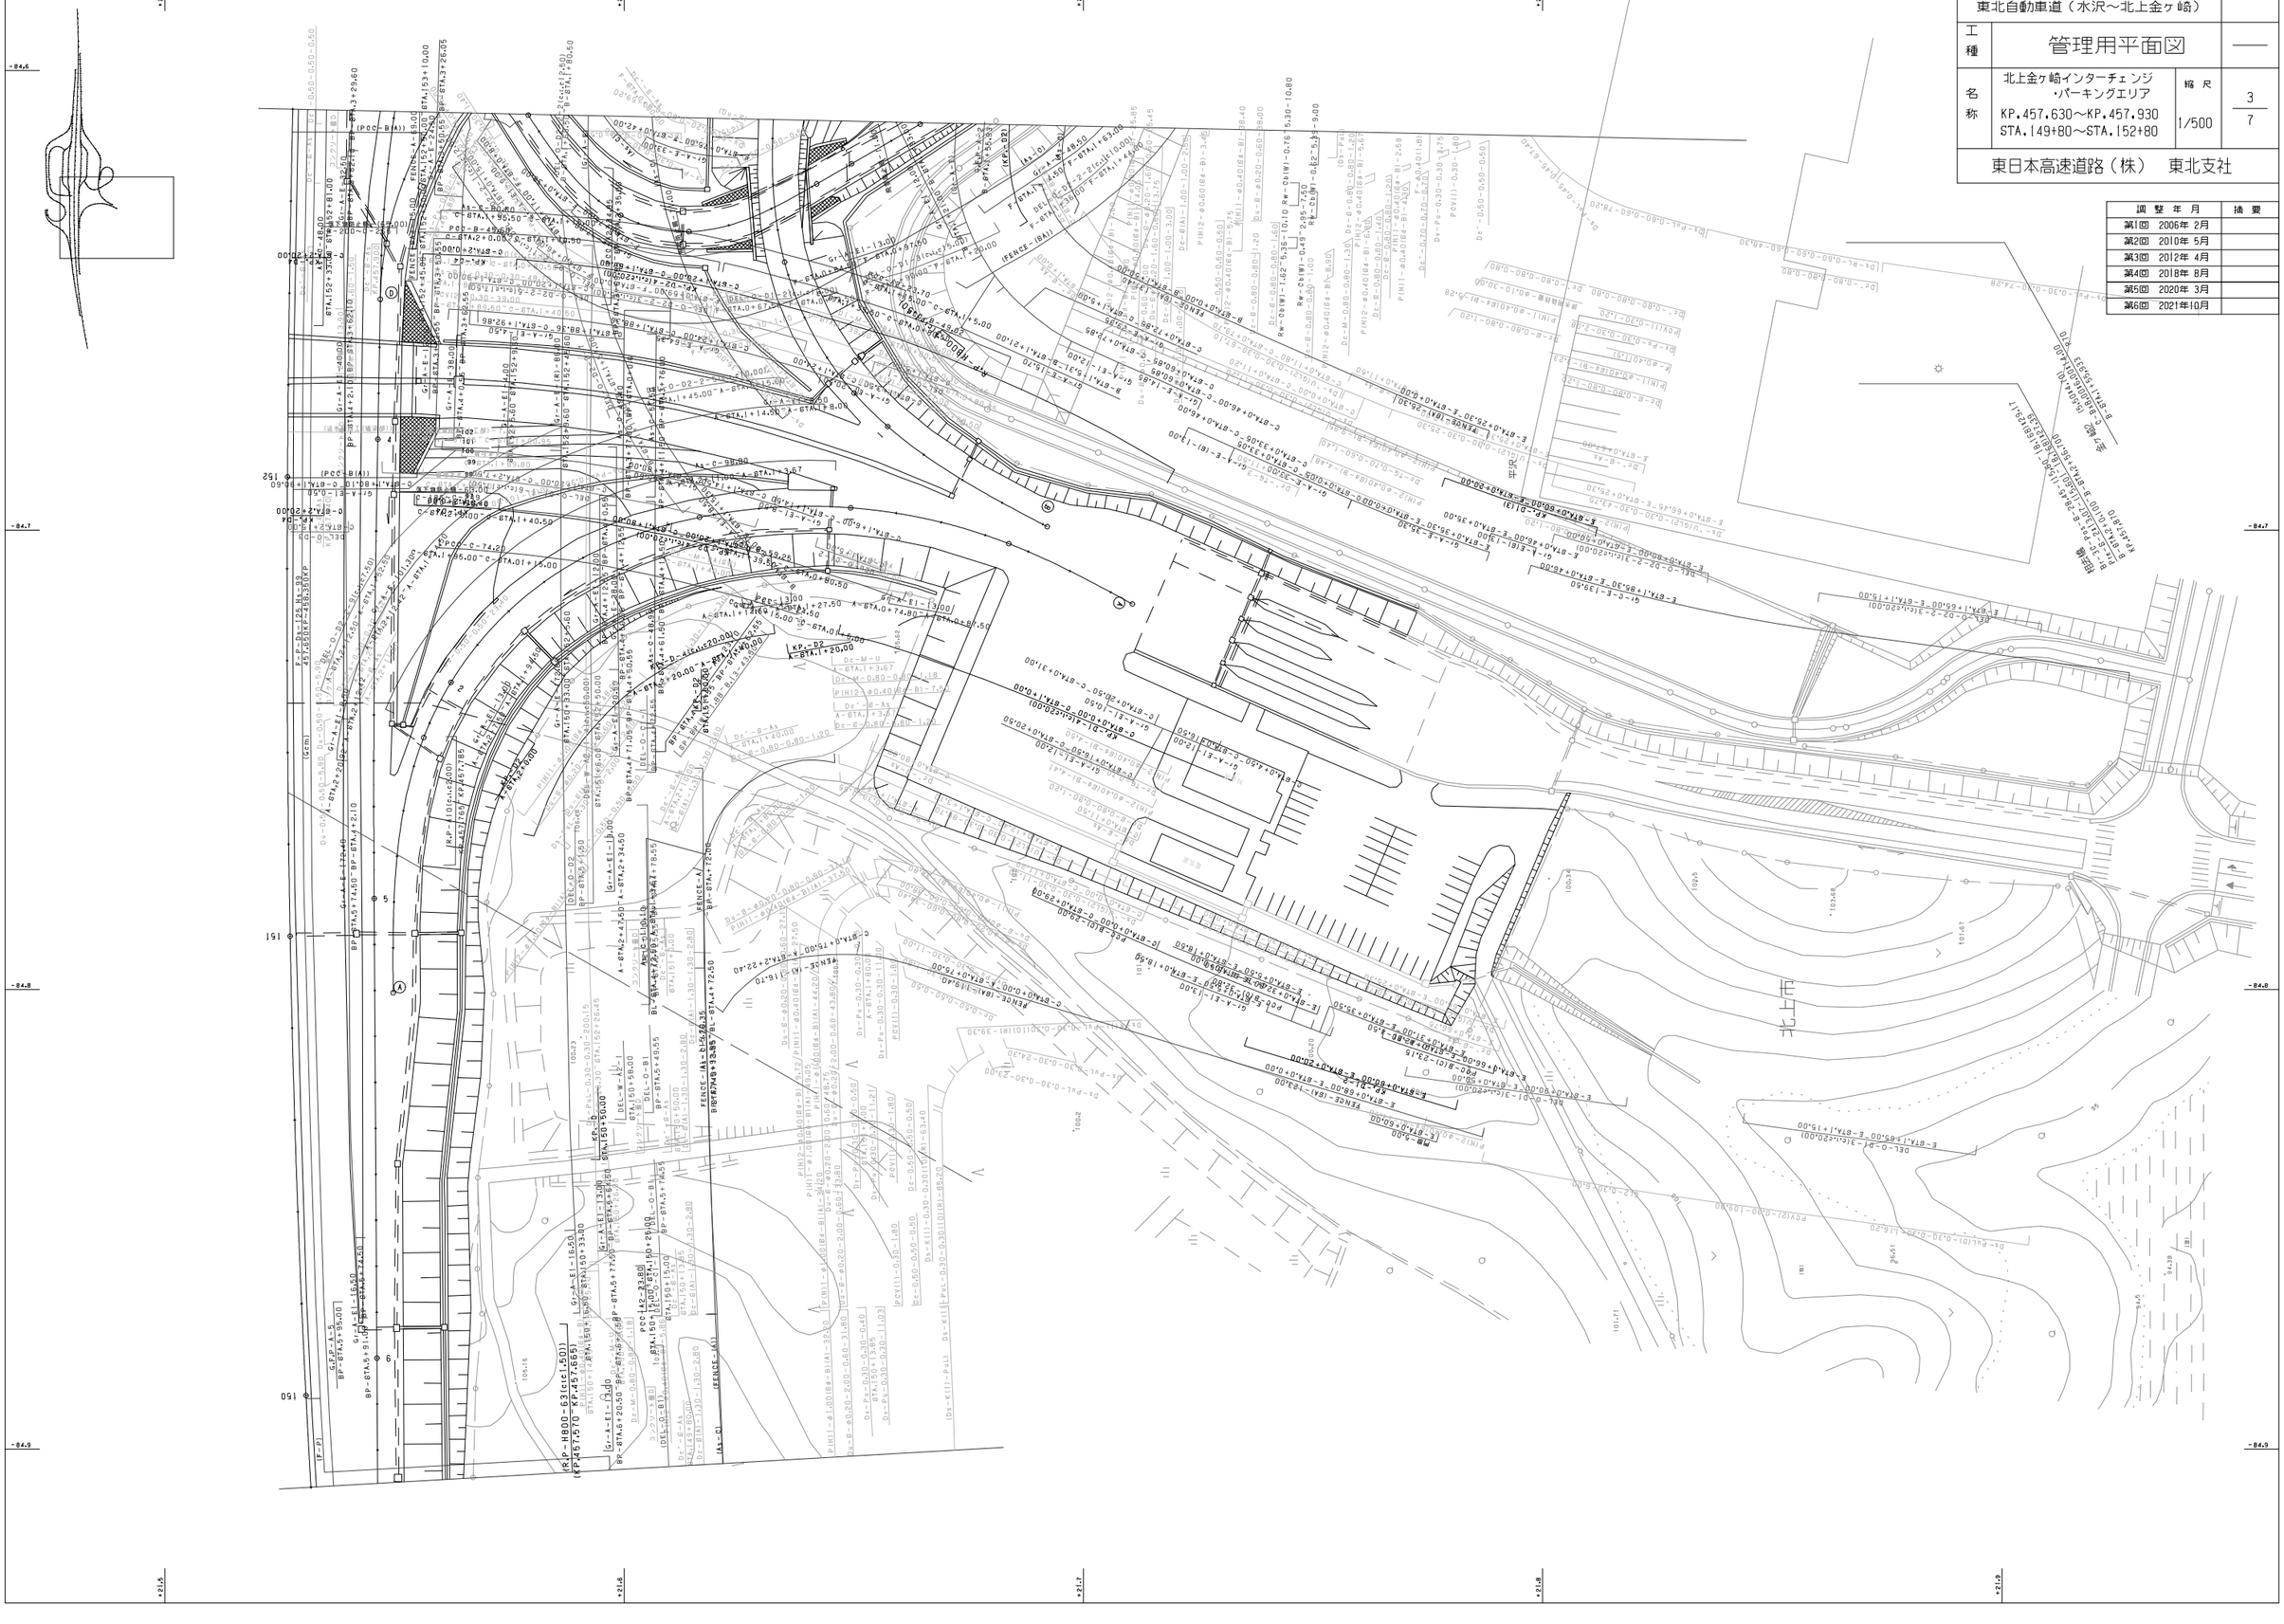

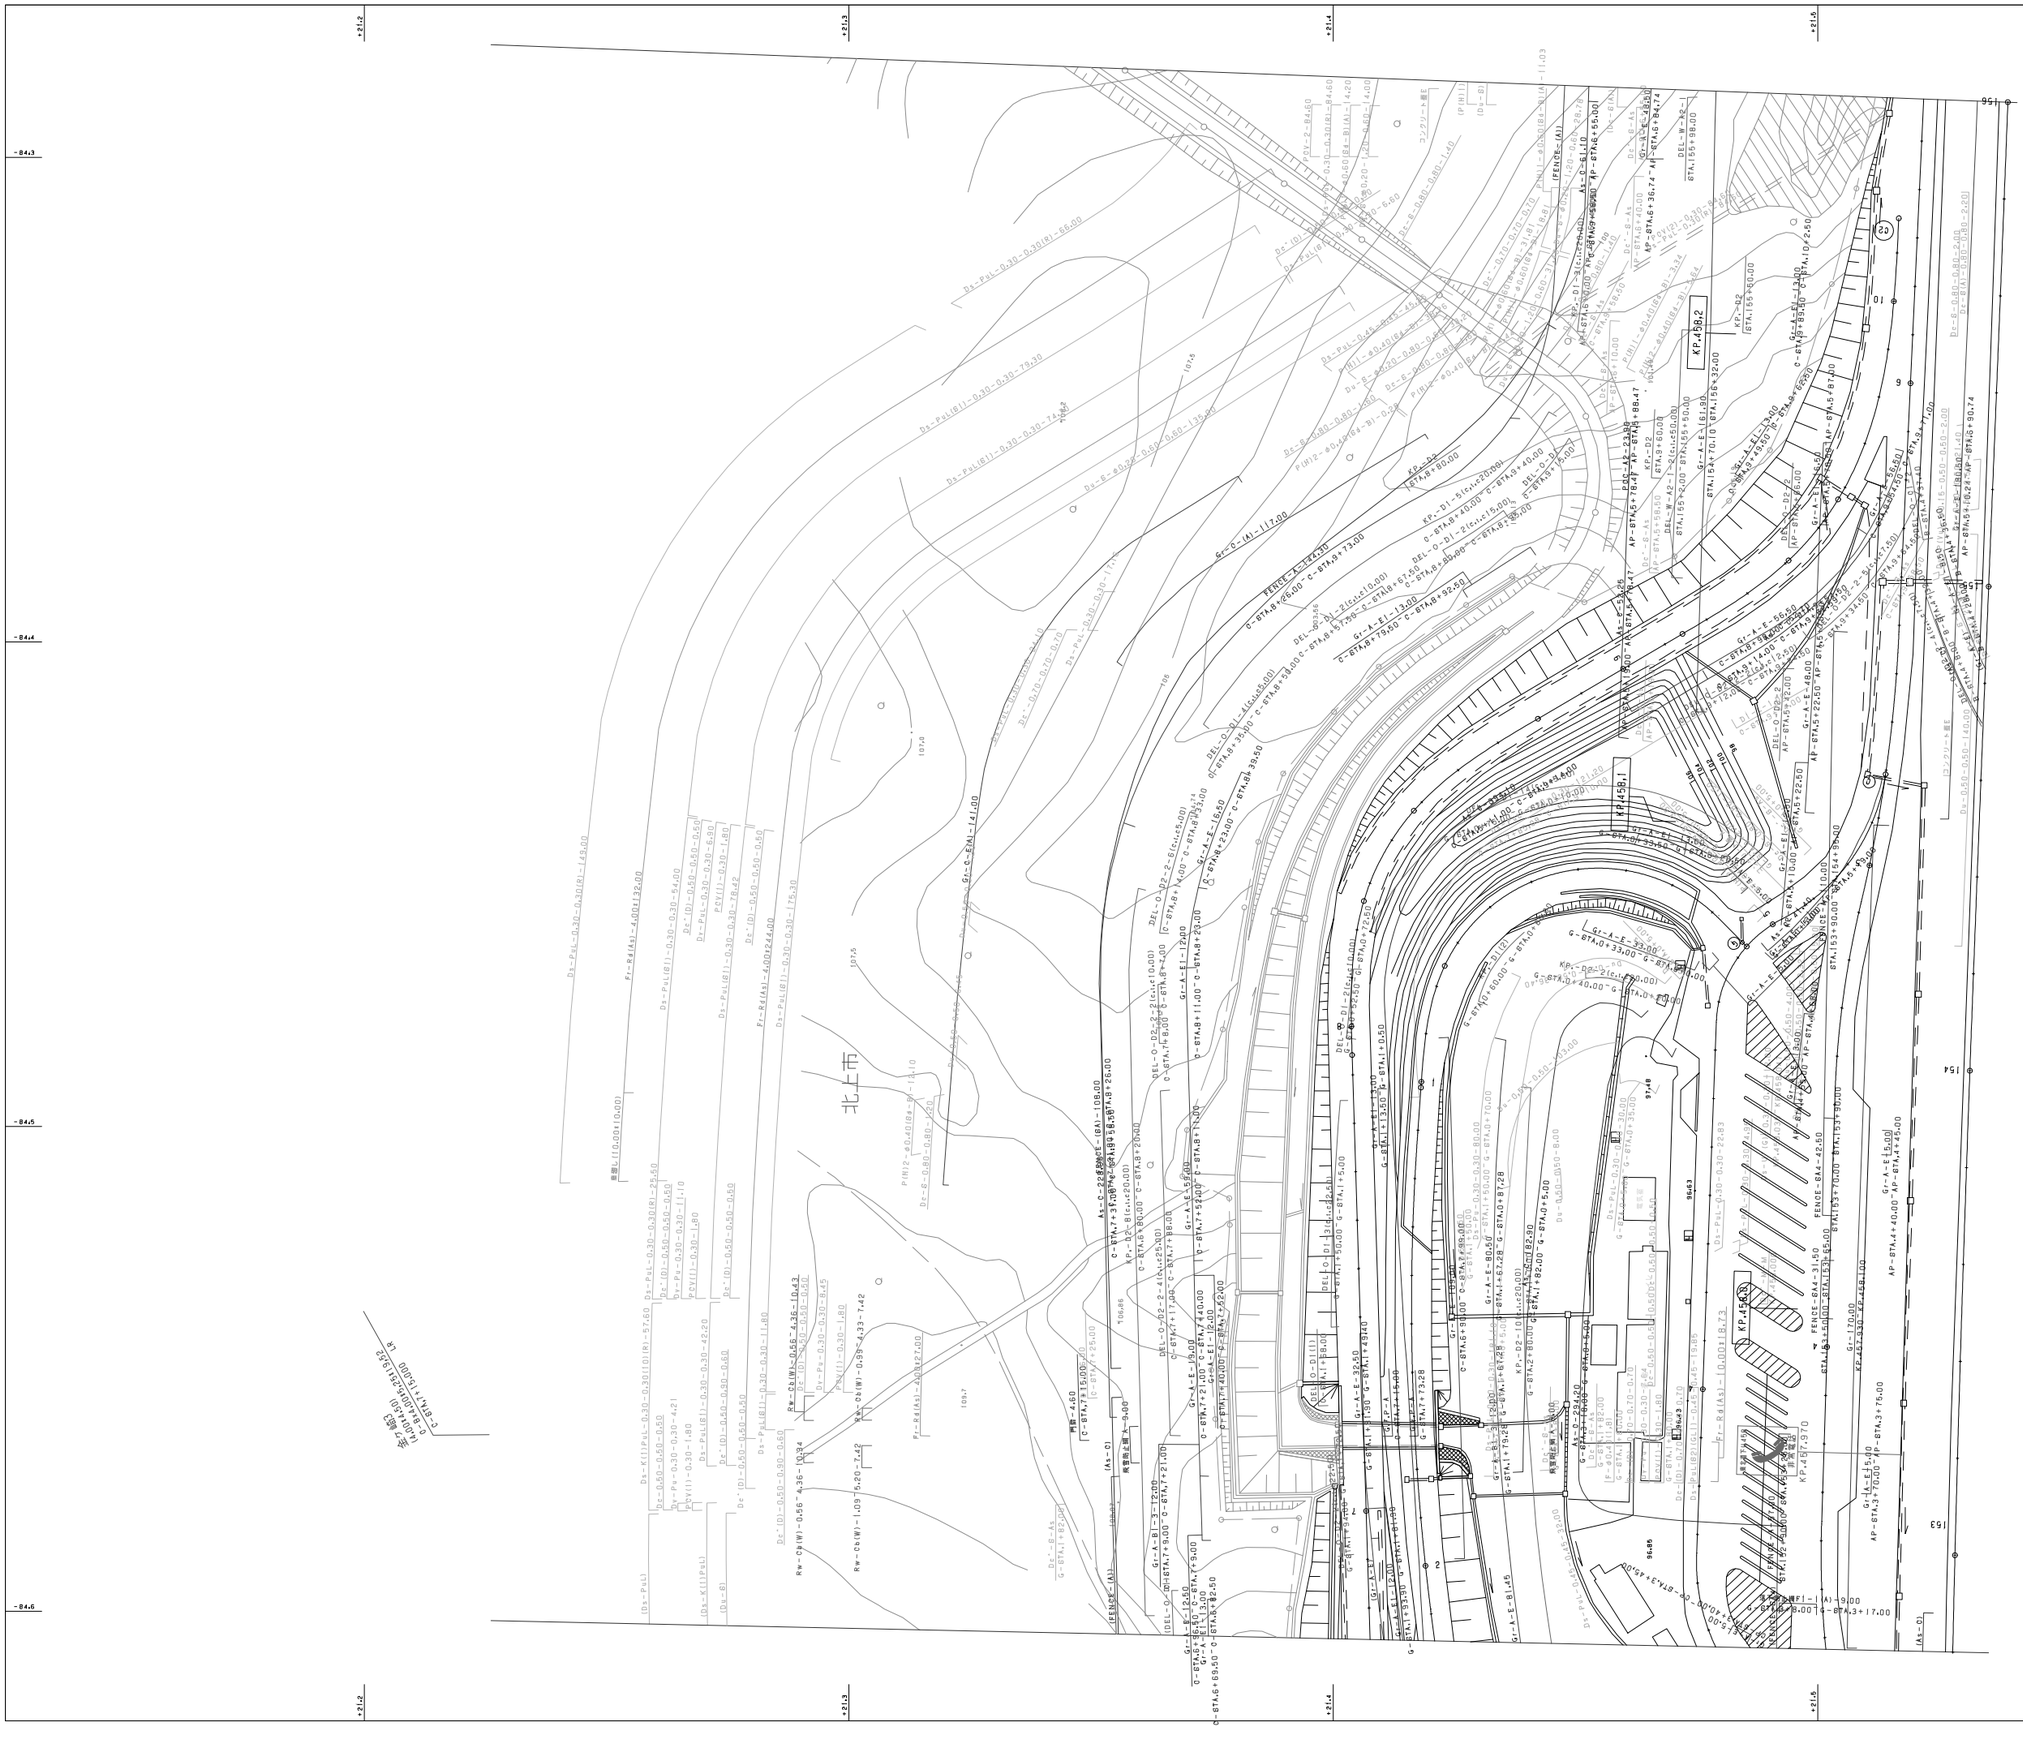
北上市
KP.458.2
KP.458.1
KP.457.970
FENCE-A4-42.50
FENCE-A4-31.50
FENCE-A4-56.50
FENCE-A4-17.00
FENCE-A4-39.50
FENCE-A4-48.00
FENCE-A4-22.50
FENCE-A4-14.00
FENCE-A4-45.00
FENCE-A4-75.00
FENCE-A4-8.00
FENCE-A4-18.00
FENCE-A4-33.00
FENCE-A4-60.00
FENCE-A4-40.00
FENCE-A4-70.00
FENCE-A4-11.00
FENCE-A4-25.00
FENCE-A4-36.00
FENCE-A4-46.00
FENCE-A4-65.00
FENCE-A4-55.00
FENCE-A4-80.00
FENCE-A4-67.50
FENCE-A4-13.00
FENCE-A4-73.00
FENCE-A4-92.60
FENCE-A4-79.00
FENCE-A4-88.47
FENCE-A4-78.47
FENCE-A4-85.00
FENCE-A4-55.00
FENCE-A4-50.00
FENCE-A4-65.00
FENCE-A4-82.00
FENCE-A4-90.74
FENCE-A4-59.74
FENCE-A4-68.24
FENCE-A4-64.00
FENCE-A4-44.00
FENCE-A4-75.00
FENCE-A4-70.00
FENCE-A4-90.00
FENCE-A4-68.00
FENCE-A4-78.00
FENCE-A4-58.00
FENCE-A4-73.00
FENCE-A4-53.00
FENCE-A4-63.00
FENCE-A4-43.00
FENCE-A4-33.00
FENCE-A4-23.00
FENCE-A4-13.00
FENCE-A4-3.00
FENCE-A4-8.00
FENCE-A4-18.00
北上市

調 整 年 月	摘 要
第1回 2006年 2月	
第2回 2010年 5月	
第3回 2012年 4月	
第4回 2016年 1月	
第5回 2018年 8月	
第6回 2020年 3月	

東北縦貫自動車道弘前線 東北自動車道（水沢～北上金ヶ崎）			——
工種	管理用平面図		——
名称	北上金ヶ崎インターチェンジ ・パーキングエリア KP.457.930～KP.458.250 STA.152+80～STA.156+00	縮尺 1/500	5 7

東日本高速道路（株） 東北支社

調整年月	摘要
第1回 2006年 2月	
第2回 2012年 4月	
第3回 2018年 8月	
第4回 2020年 3月	
第5回 2021年10月	
第6回 2022年 2月	

東北縦貫自動車道弘前線 東北自動車道（水沢～北上金ヶ崎）			——
工種	管理用平面図		——
名称	北上金ヶ崎インターチェンジ ・パーキングエリア KP.458.250～KP.458.568 STA.156+00～STA.159+20	縮尺 1/500	6 7
東日本高速道路（株） 東北支社			

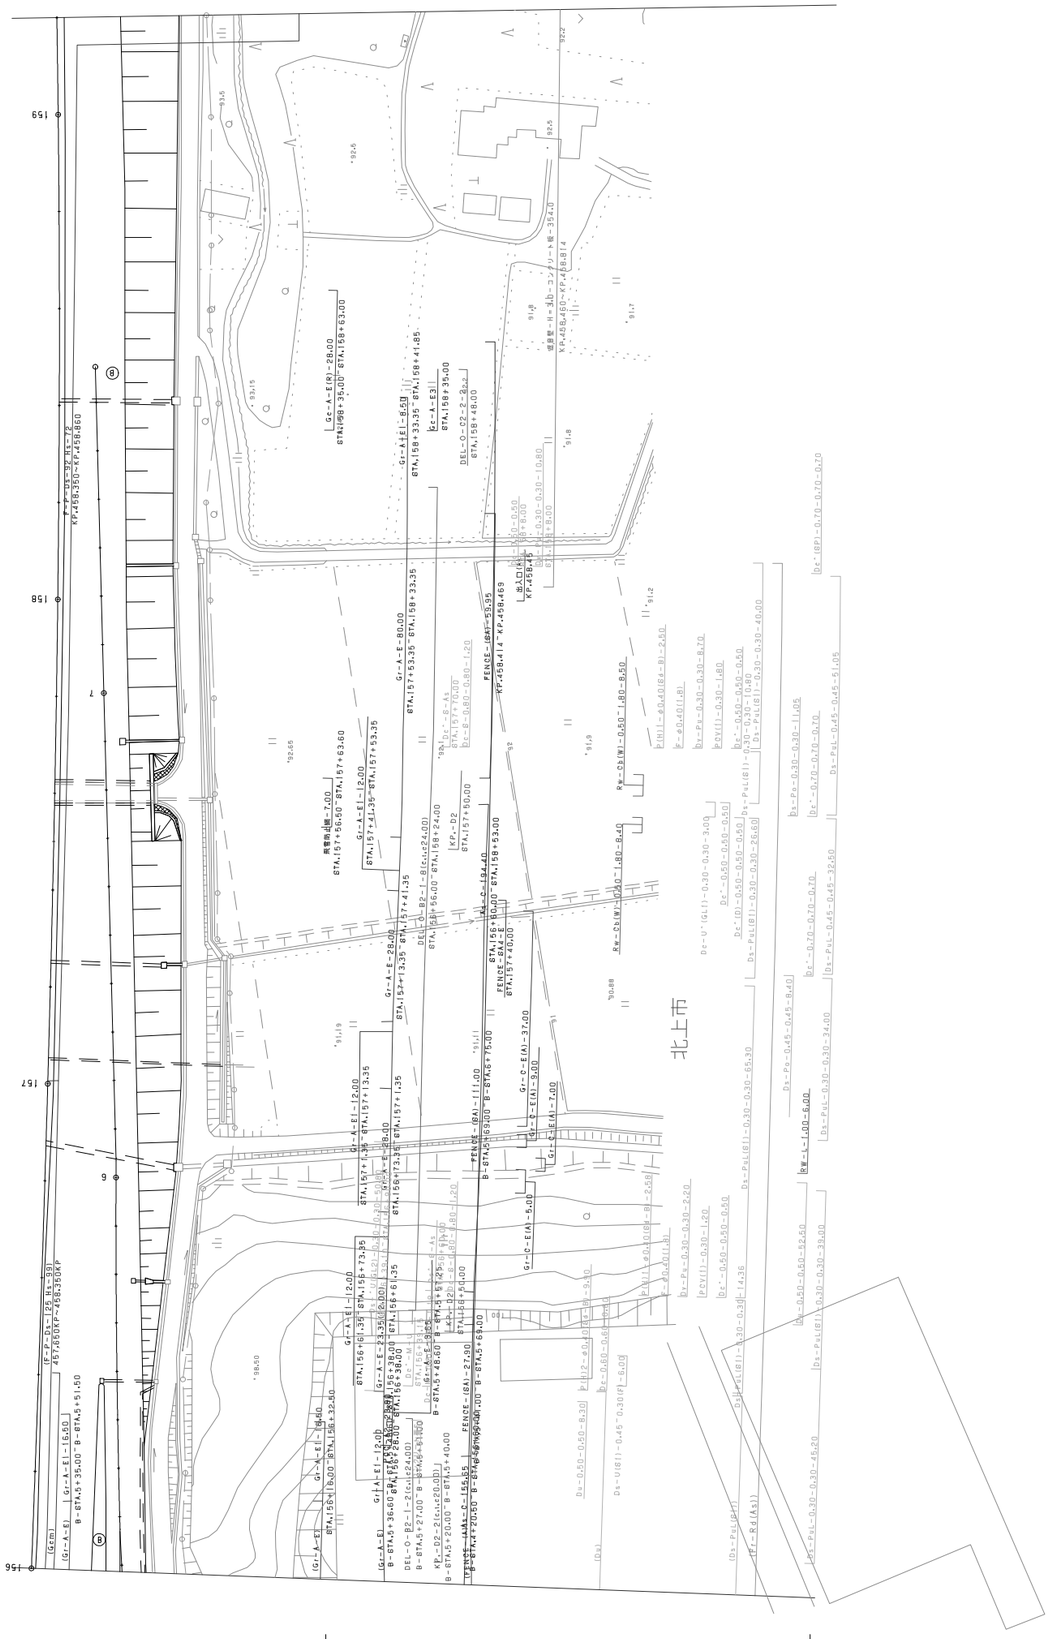
北上市
(Gr-A-E)
(Gr-A-E)
(Gr-A-E)

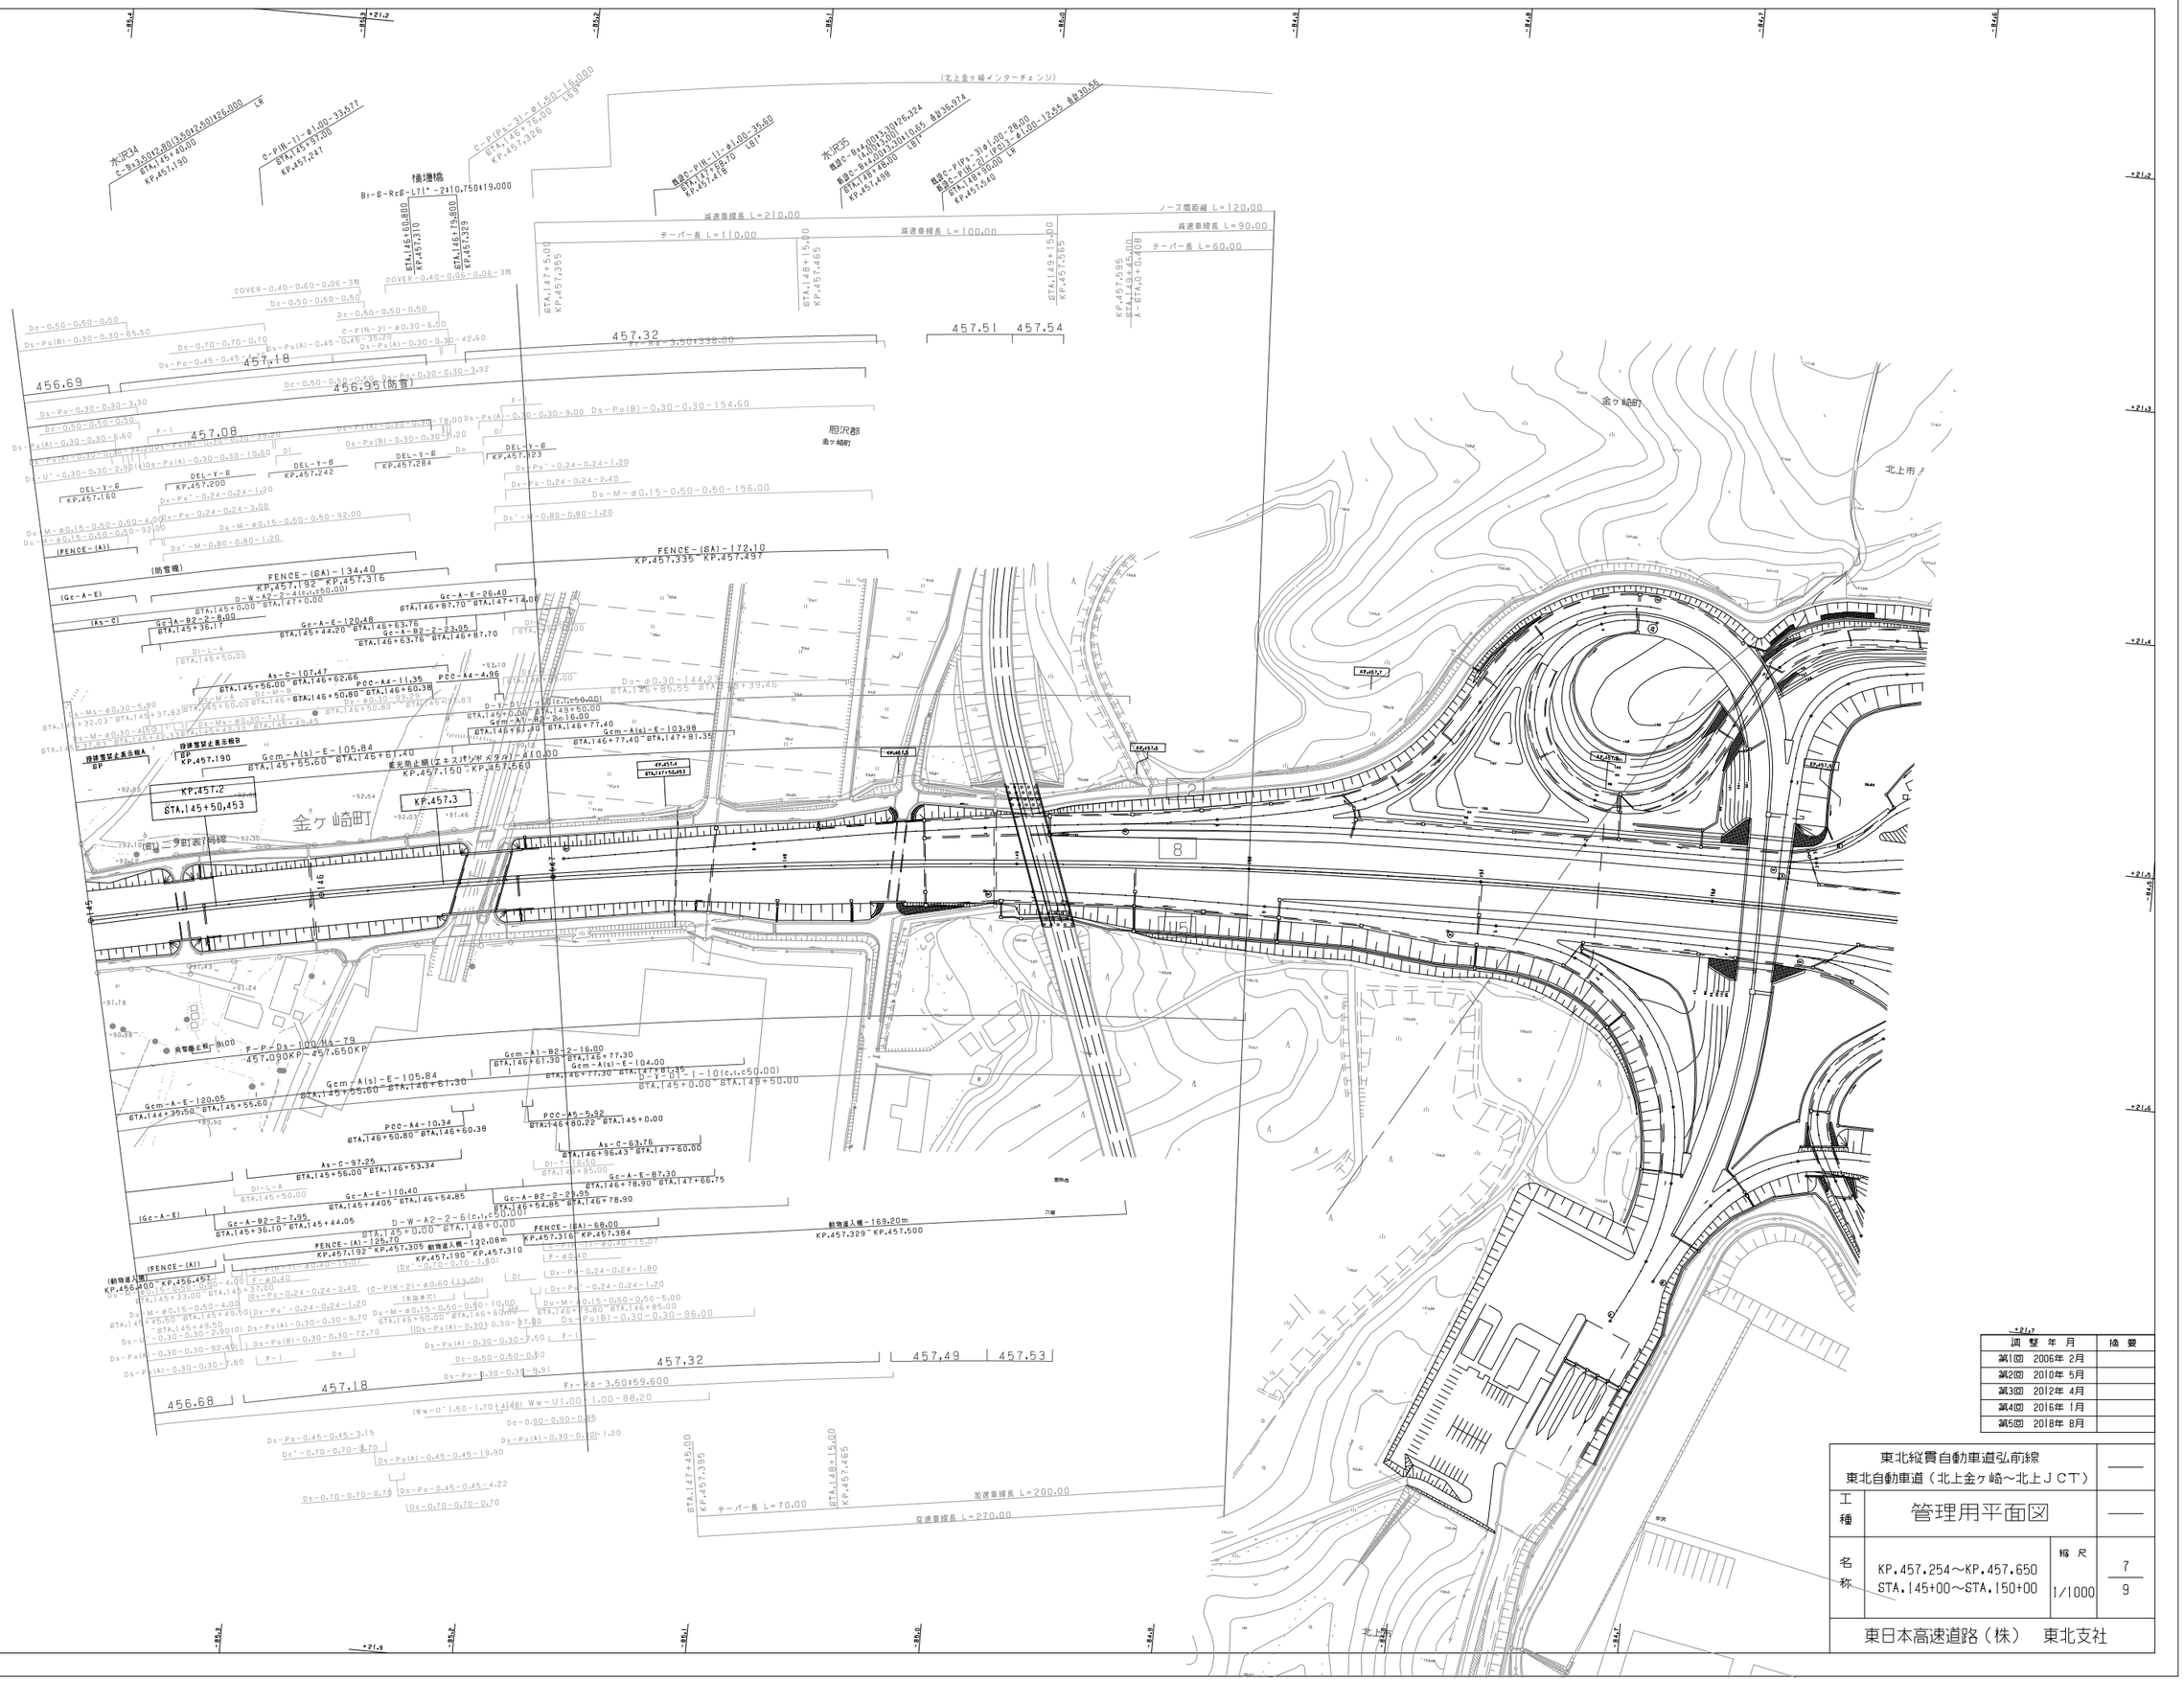

調整年月	摘要
第1回 2006年 2月	
第2回 2010年 5月	
第3回 2012年 4月	
第4回 2016年 1月	
第5回 2018年 8月	

東北縦貫自動車道弘前線 東北自動車道（北上金ヶ崎～北上ＪＣＴ）			——
工種	管理用平面図		——
名称	KP.457.254～KP.457.650 STA.145+00～STA.150+00	縮尺 1/1000	7 9

東日本高速道路（株） 東北支社

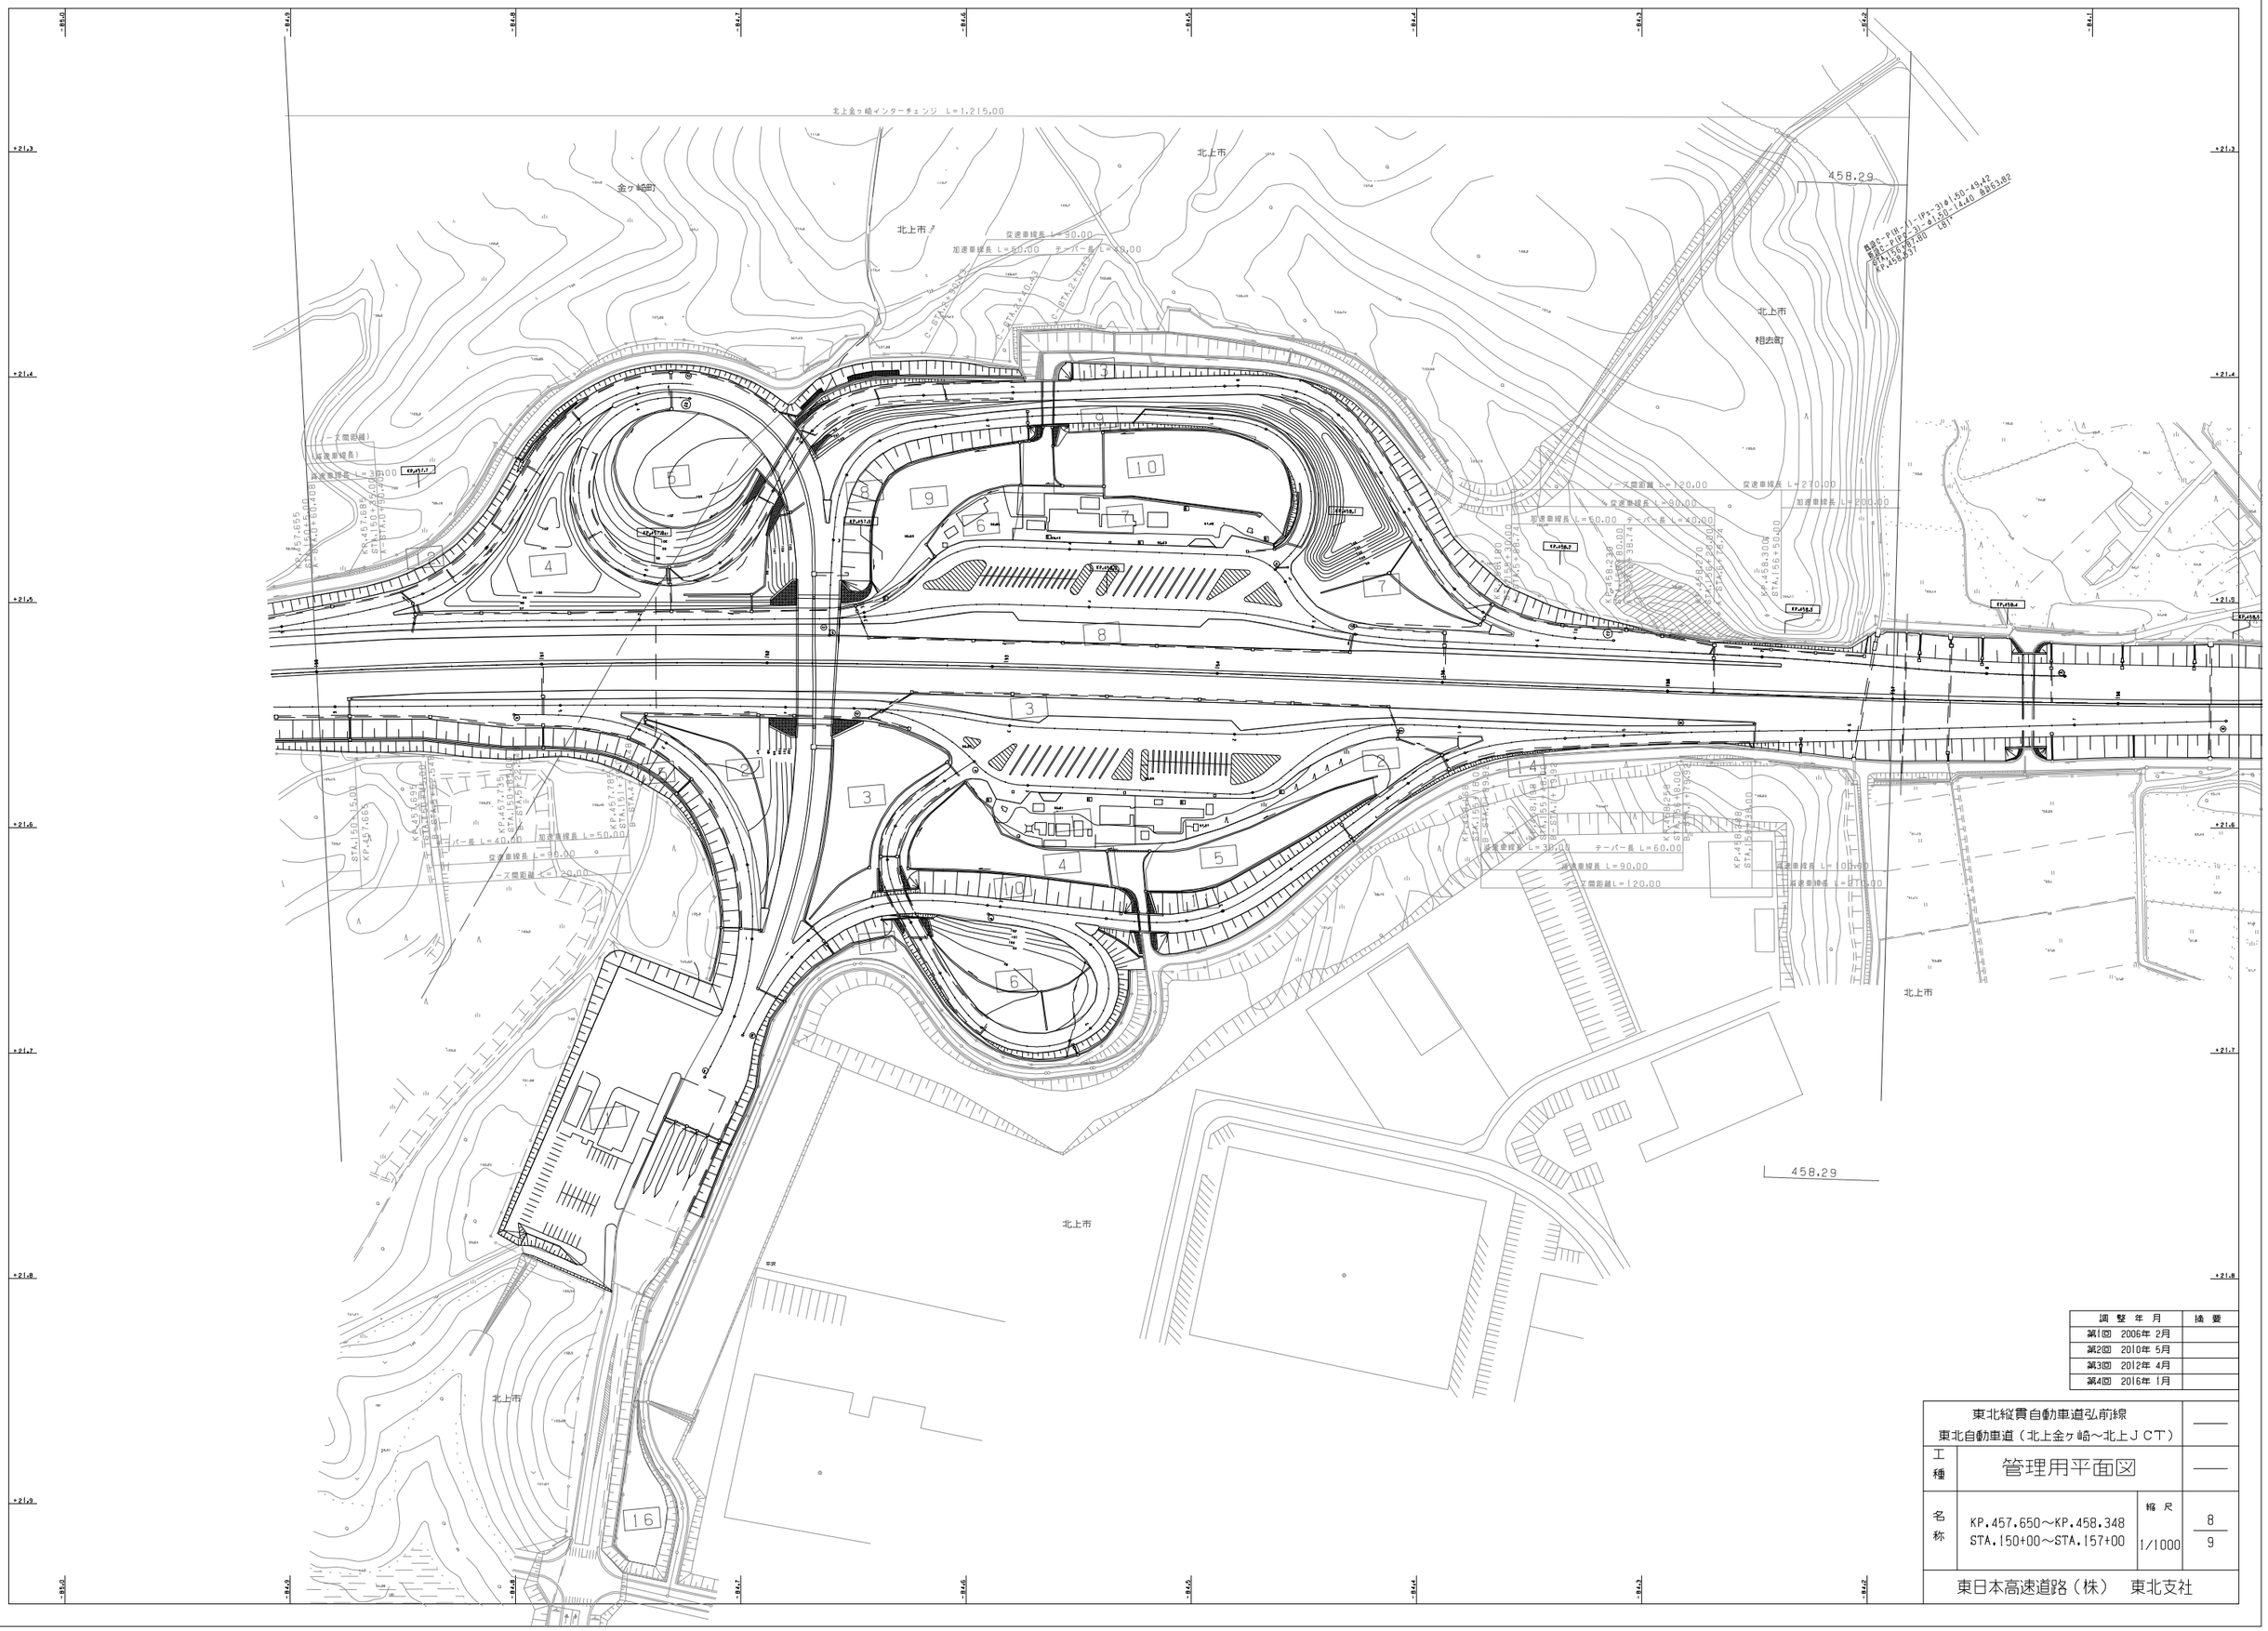

調整年月	摘要
第1回 2006年 2月	
第2回 2010年 5月	
第3回 2012年 4月	
第4回 2016年 1月	

東北縦貫自動車道弘前線 東北自動車道（北上金ヶ崎～北上ＪＣＴ）			——
工種	管理用平面図		——
名称	KP.457.650～KP.458.348 STA.150+00～STA.157+00	縮尺 1/1000	8 9
東日本高速道路（株） 東北支社			

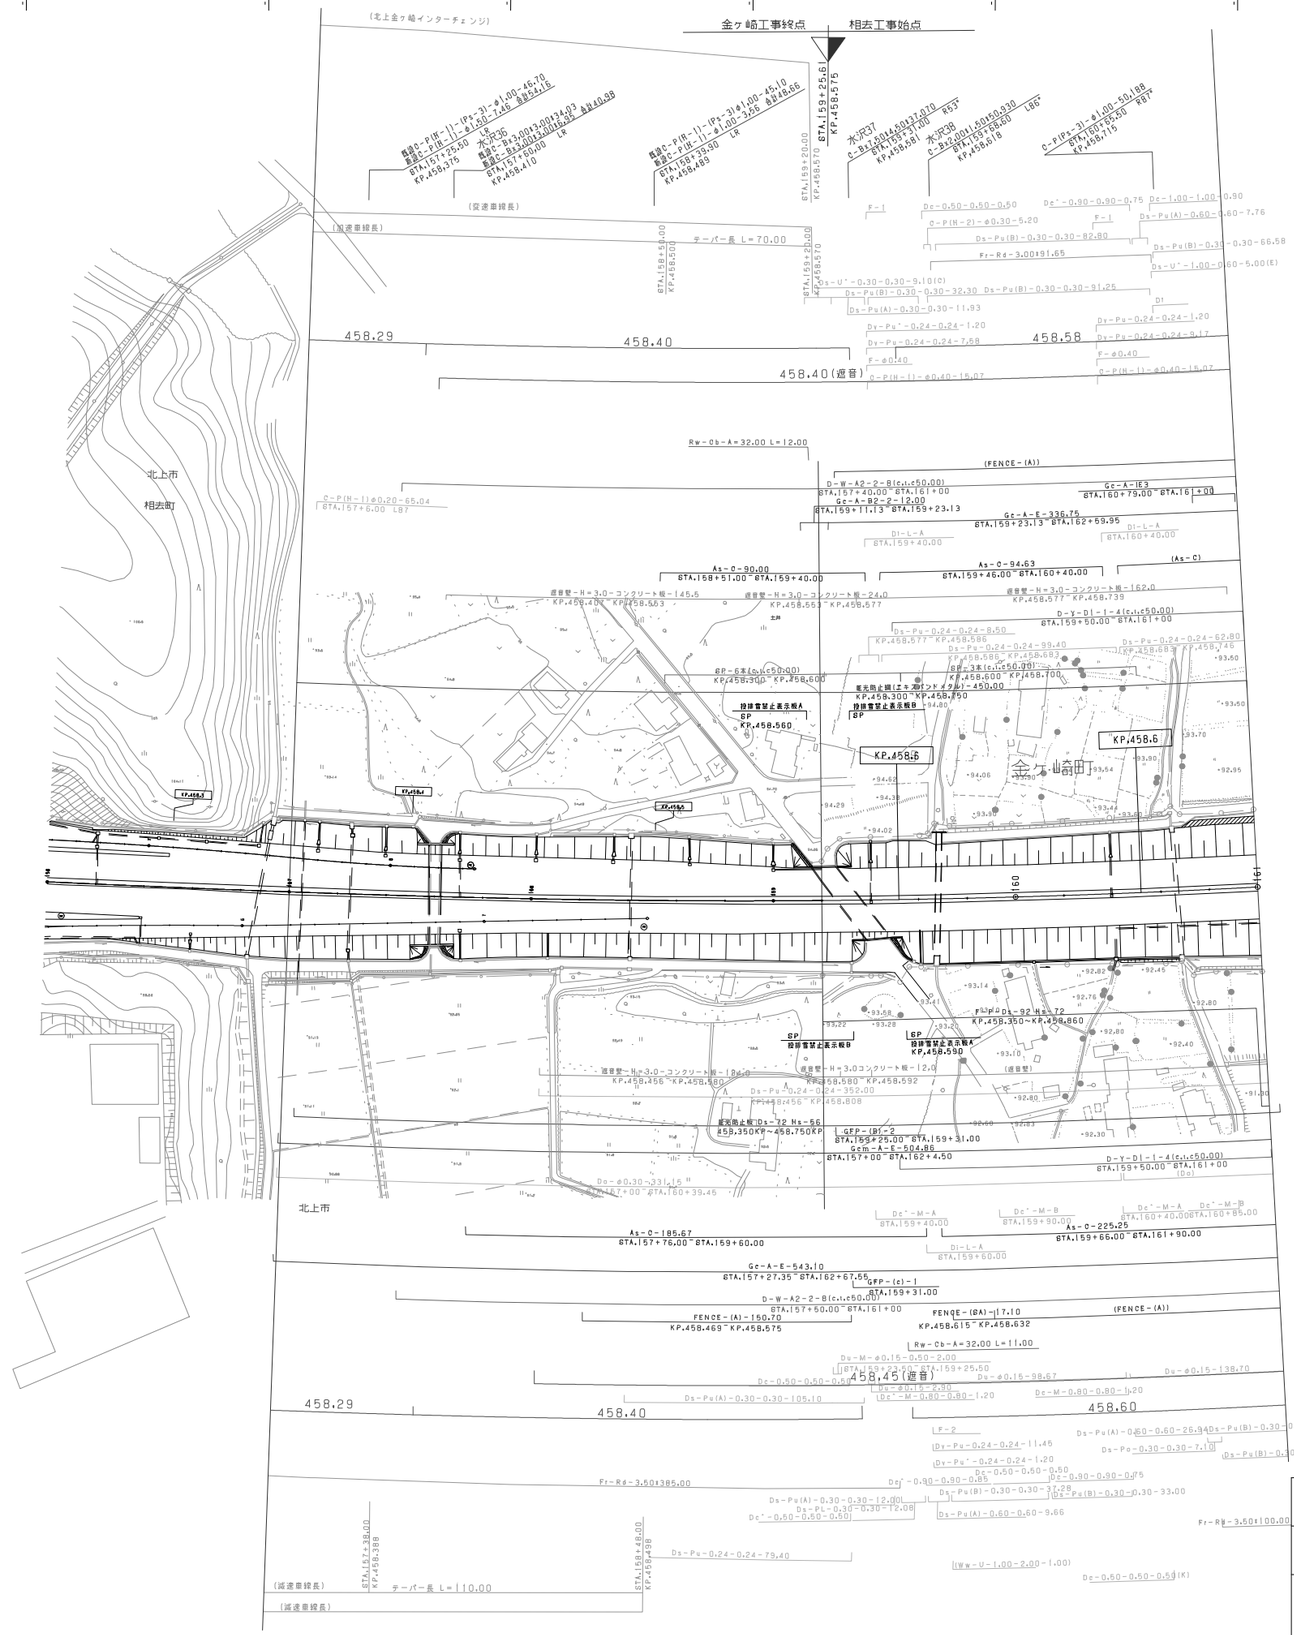

調整年月	摘要
第1回 2006年 2月	
第2回 2010年 5月	
第3回 2012年 4月	
第4回 2022年 2月	

東北縦貫自動車道弘前線 東北自動車道（北上金ヶ崎～北上ＪＣＴ）			——
工種	管理用平面図		——
名称	KP.458.348～KP.458.748 STA.157+00～STA.161+00	縮尺 1/1000	9 9
東日本高速道路（株） 東北支社			

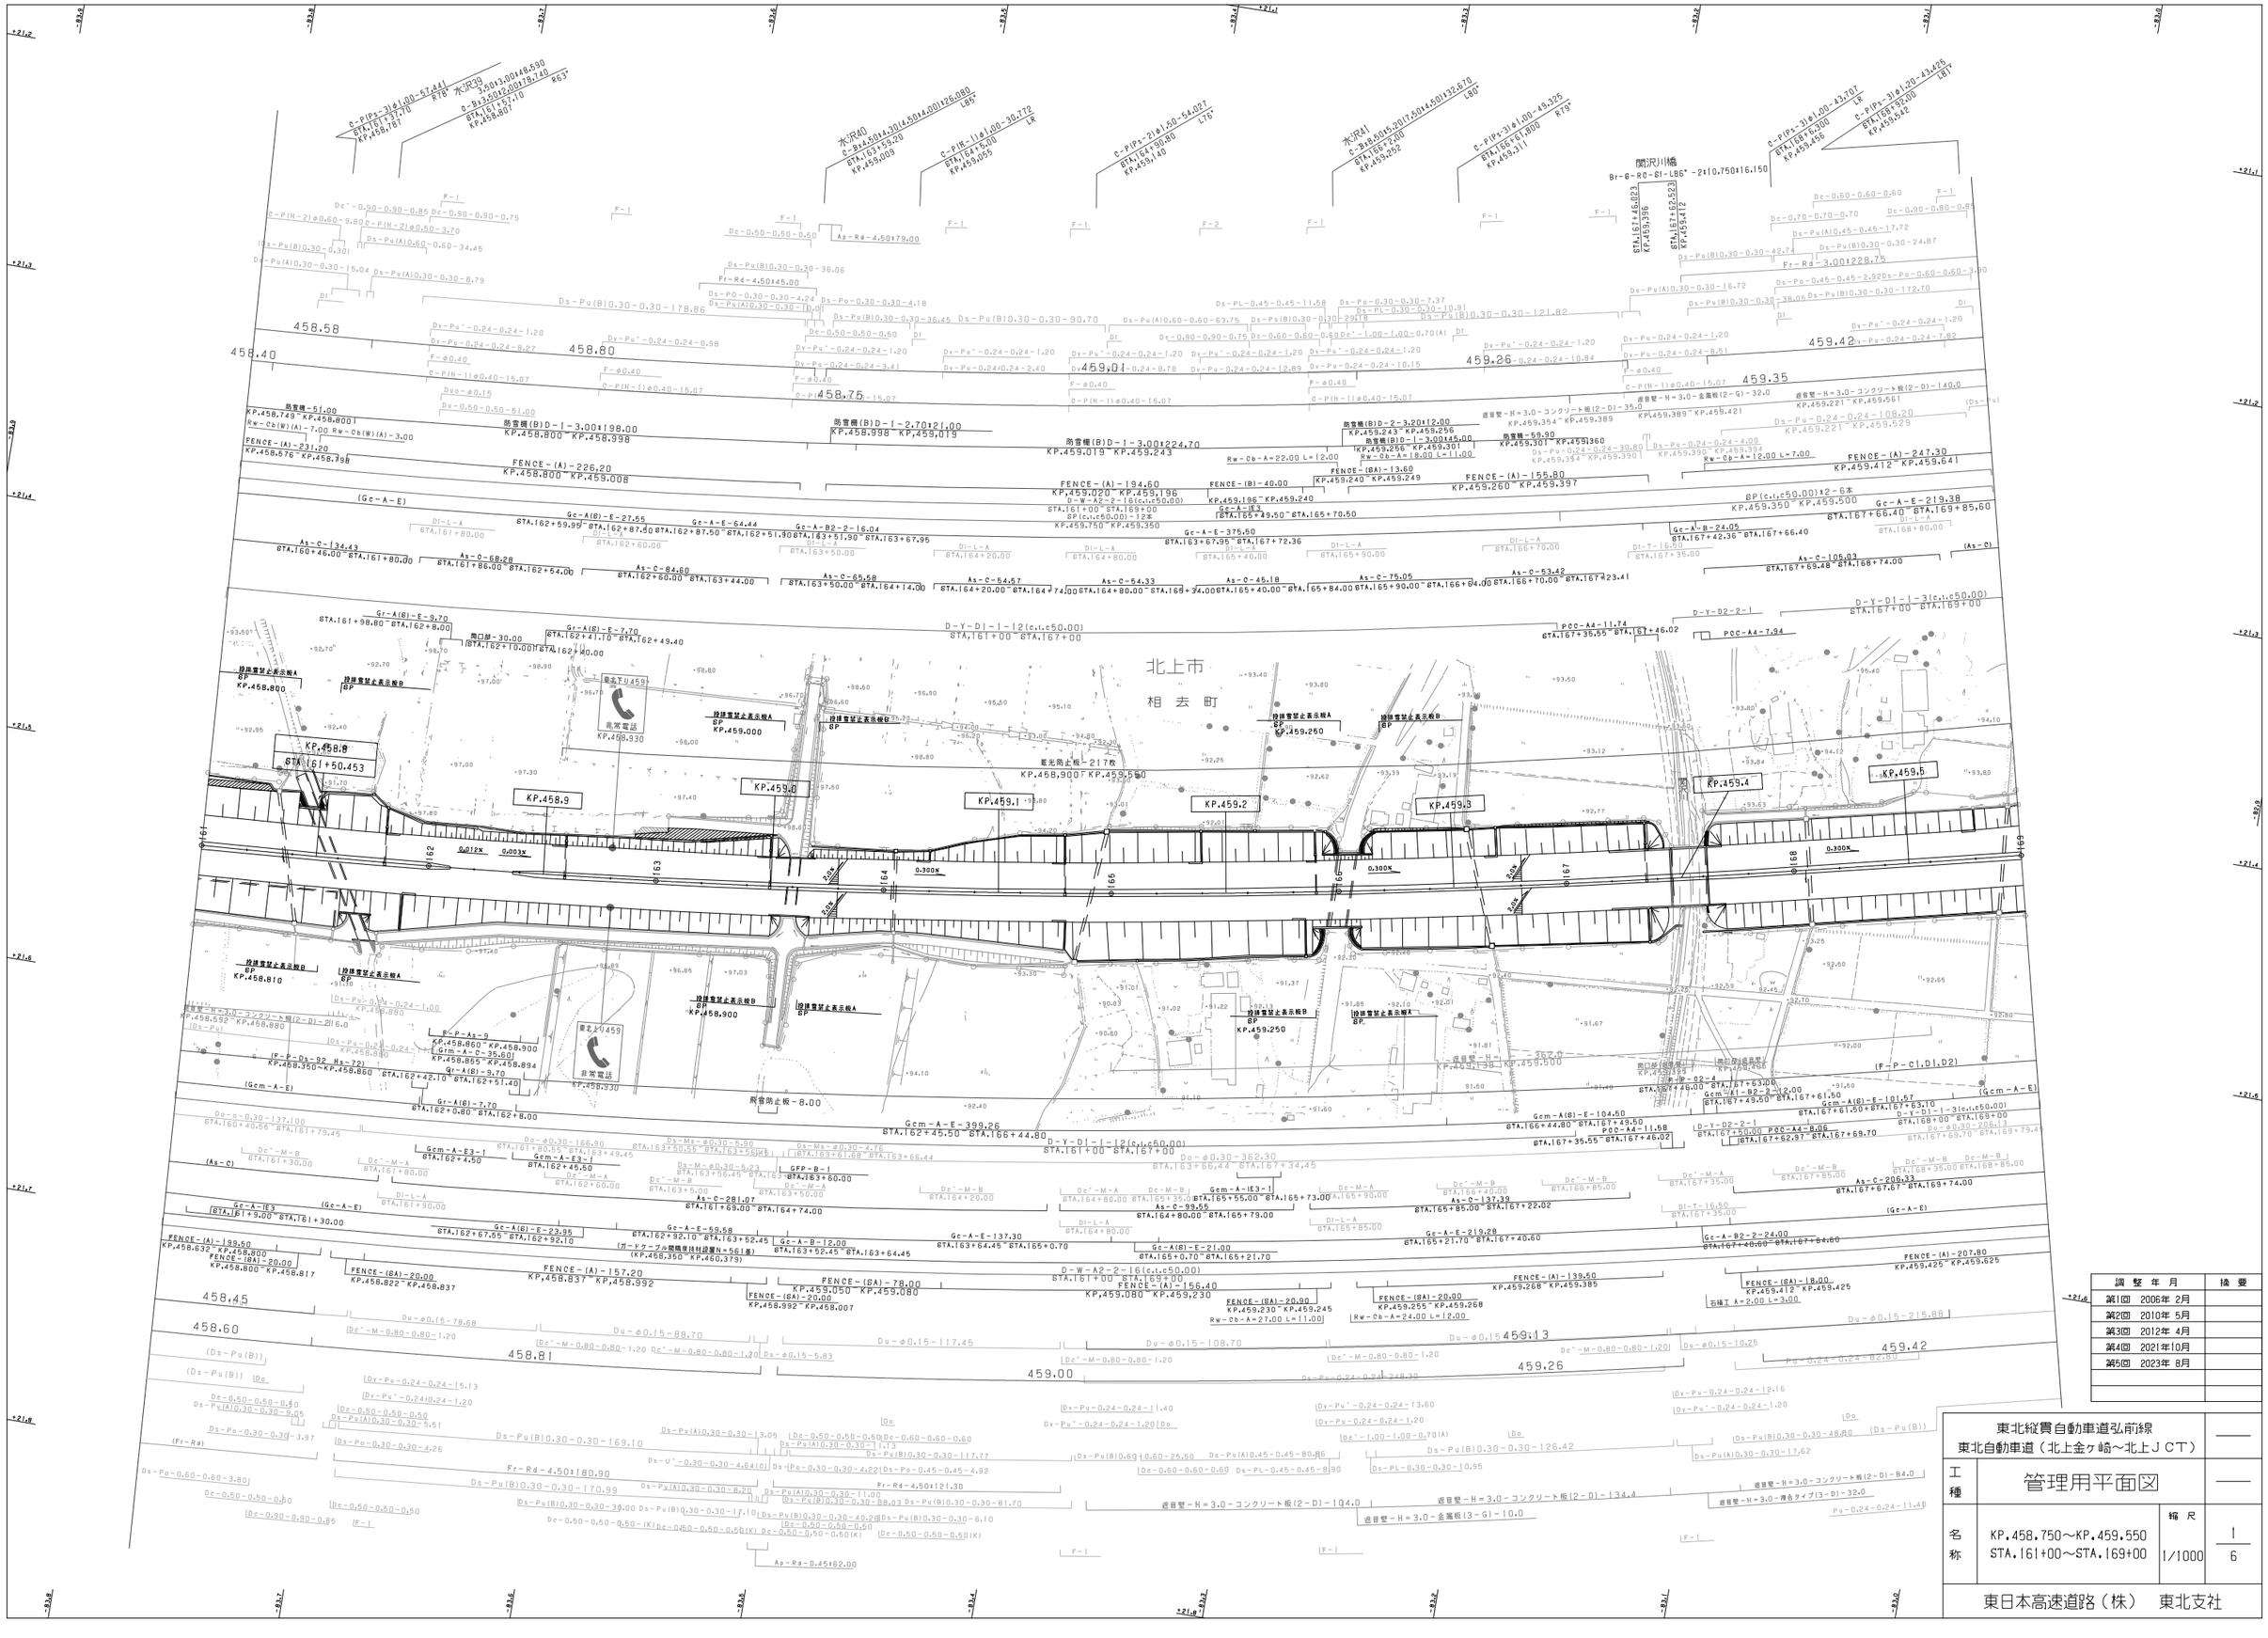
関沢川橋
Br-6-RC-ST-L86°-2t|0.750t16.150
北上市
相去町
KP.458.8
KP.458.9
KP.459.0
KP.459.1
KP.459.2
KP.459.3
KP.459.4
KP.459.5
緊急電話
KP.458.930
緊急電話
KP.458.930
防雪柵-51.00
KP.458.749 KP.458.800
防雪柵(B)D-|-3.00t198.00
KP.458.800 KP.458.998
防雪柵(B)D-|-2.70t2|.00
KP.458.998 KP.459.019
防雪柵(B)D-|-3.00t224.70
KP.459.019 KP.459.243
防雪柵(B)D-2-3.20t12.00
KP.459.243 KP.459.256
防雪柵(B)D-|-3.00t145.00
KP.459.256 KP.459.301
防雪柵-59.90
KP.459.301 KP.459.360
FENCE-(A)-231.20
KP.458.576 KP.458.798
FENCE-(A)-226.20
KP.458.800 KP.459.008
FENCE-(A)-194.60
KP.459.020 KP.459.196
FENCE-(B)-40.00
KP.459.196 KP.459.240
FENCE-(BA)-13.60
KP.459.240 KP.459.249
FENCE-(A)-155.80
KP.459.260 KP.459.397
FENCE-(A)-247.30
KP.459.412 KP.459.641
FENCE-(A)-139.50
KP.458.632 KP.458.800
FENCE-(BA)-20.00
KP.458.800 KP.458.817
FENCE-(BA)-20.00
KP.458.822 KP.458.837
FENCE-(A)-157.20
KP.458.837 KP.458.992
FENCE-(BA)-20.00
KP.458.992 KP.459.007
FENCE-(BA)-78.00
KP.459.050 KP.459.080
FENCE-(A)-156.40
KP.459.080 KP.459.230
FENCE-(BA)-20.90
KP.459.230 KP.459.245
FENCE-(BA)-20.00
KP.459.255 KP.459.268
FENCE-(A)-139.50
KP.459.268 KP.459.385
FENCE-(BA)-18.00
KP.459.412 KP.459.425
FENCE-(A)-207.80
KP.459.425 KP.459.625
Rw-Cb-A=22.00 L=12.00
Rw-Cb-A=18.00 L=11.00
Rw-Cb-A=27.00 L=11.00
Rw-Cb-A=24.00 L=12.00
Rw-Cb-A=12.00 L=7.00
Gc-A-E-219.38
STA.167+66.40 STA.169+85.60
Gc-A-B-24.05
STA.167+42.36 STA.167+66.40
Gc-A-B2-2-16.04
STA.163+51.90 STA.163+67.95
Gc-A-E-64.44
STA.162+87.50 STA.162+51.90
Gc-A-E-375.50
STA.163+67.95 STA.167+72.36
Gc-A-E3-|
STA.165+49.50 STA.167+70.50
Gc-A-B2-2-24.00
STA.167+40.60 STA.167+64.60
As-C-134.43
STA.160+46.00 STA.161+80.00
As-C-68.28
STA.161+86.00 STA.162+54.00
As-C-84.60
STA.162+60.00 STA.163+44.00
As-C-65.68
STA.163+50.00 STA.164+14.00
As-C-54.57
STA.164+20.00 STA.164+74.00
As-C-54.33
STA.164+80.00 STA.165+34.00
As-C-45.18
STA.165+40.00 STA.165+84.00
As-C-75.05
STA.165+90.00 STA.166+04.00
As-C-53.42
STA.166+70.00 STA.167+23.41
As-C-105.03
STA.167+69.48 STA.168+74.00
As-C-206.x3
STA.167+67.67 STA.169+74.00
As-C-137.39
STA.165+85.00 STA.167+22.02
As-C-99.55
STA.164+80.00 STA.165+79.00
As-C-281.07
STA.161+69.00 STA.164+74.00
D-Y-D|-|-3(c.l.c50.00)
STA.167+00 STA.169+00
D-Y-D|-|-2(c.l.c50.00)
STA.161+00 STA.167+00
D-W-A2-2-16(c.l.c50.00)
STA.161+00 STA.169+00
D-Y-D2-2-|
PCC-A4-11.74
STA.167+35.55 STA.167+46.02
PCC-A4-7.94
PCC-A4-11.58
STA.167+35.55 STA.167+46.02
PCC-A4-8.06
STA.167+62.97 STA.167+69.70
Gcm-A-E3-|
STA.162+45.50 STA.166+44.80
Gcm-A-E3-2
STA.162+45.50
Gcm-A-B2-2-12.00
STA.167+49.50 STA.167+61.50
Gcm-A(B)-E-104.50
STA.166+44.80 STA.167+49.50
Gcm-A(B)-E-101.57
STA.167+61.50 STA.167+63.70
Gr-A(B)-E-9.70
STA.161+98.80 STA.162+8.00
Gr-A(B)-E-7.70
STA.162+41.10 STA.162+49.40
Gr-A(B)-E-7.70
STA.162+42.10 STA.162+51.40
Gr-A(B)-E-7.70
STA.162+0.80 STA.162+8.00
Gr-A(B)-E-23.95
STA.162+67.65 STA.162+92.10
Gr-A(B)-E-50.58
STA.162+92.10 STA.163+52.45
Gr-A(B)-E-20.90
STA.163+52.45 STA.163+64.45
Gr-A(B)-E-21.00
STA.165+0.70 STA.165+21.70
Gr-A(B)-E-9.70
STA.161+9.00 STA.161+30.00
Gr-A(B)-E-20.90
STA.165+21.70 STA.165+42.60
Gr-A(B)-E-9.70
STA.165+42.60 STA.165+52.30
Gr-A(B)-E-9.70
STA.165+52.30 STA.165+62.00
Gr-A(B)-E-9.70
STA.165+62.00 STA.165+71.70
Gr-A(B)-E-9.70
STA.165+71.70 STA.165+81.40
Gr-A(B)-E-9.70
STA.165+81.40 STA.165+91.10
Gr-A(B)-E-9.70
STA.165+91.10 STA.166+0.80
Gr-A(B)-E-9.70
STA.166+0.80 STA.166+10.50
Gr-A(B)-E-9.70
STA.166+10.50 STA.166+20.20
Gr-A(B)-E-9.70
STA.166+20.20 STA.166+29.90
Gr-A(B)-E-9.70
STA.166+29.90 STA.166+39.60
Gr-A(B)-E-9.70
STA.166+39.60 STA.166+49.30
Gr-A(B)-E-9.70
STA.166+49.30 STA.166+59.00
Gr-A(B)-E-9.70
STA.166+59.00 STA.166+68.70
Gr-A(B)-E-9.70
STA.166+68.70 STA.166+78.40
Gr-A(B)-E-9.70
STA.166+78.40 STA.166+88.10
Gr-A(B)-E-9.70
STA.166+88.10 STA.166+97.80
Gr-A(B)-E-9.70
STA.166+97.80 STA.167+7.50
Gr-A(B)-E-9.70
STA.167+7.50 STA.167+17.20
Gr-A(B)-E-9.70
STA.167+17.20 STA.167+26.90
Gr-A(B)-E-9.70
STA.167+26.90 STA.167+36.60
Gr-A(B)-E-9.70
STA.167+36.60 STA.167+46.30
Gr-A(B)-E-9.70
STA.167+46.30 STA.167+56.00
Gr-A(B)-E-9.70
STA.167+56.00 STA.167+65.70
Gr-A(B)-E-9.70
STA.167+65.70 STA.167+75.40
Gr-A(B)-E-9.70
STA.167+75.40 STA.167+85.10
Gr-A(B)-E-9.70
STA.167+85.10 STA.167+94.80
Gr-A(B)-E-9.70
STA.167+94.80 STA.168+4.50
Gr-A(B)-E-9.70
STA.168+4.50 STA.168+14.20
Gr-A(B)-E-9.70
STA.168+14.20 STA.168+23.90
Gr-A(B)-E-9.70
STA.168+23.90 STA.168+33.60
Gr-A(B)-E-9.70
STA.168+33.60 STA.168+43.30
Gr-A(B)-E-9.70
STA.168+43.30 STA.168+53.00
Gr-A(B)-E-9.70
STA.168+53.00 STA.168+62.70
Gr-A(B)-E-9.70
STA.168+62.70 STA.168+72.40
Gr-A(B)-E-9.70
STA.168+72.40 STA.168+82.10
Gr-A(B)-E-9.70
STA.168+82.10 STA.168+91.80
Gr-A(B)-E-9.70
STA.168+91.80 STA.169+1.50
Gr-A(B)-E-9.70
STA.169+1.50 STA.169+11.20
Gr-A(B)-E-9.70
STA.169+11.20 STA.169+20.90
Gr-A(B)-E-9.70
STA.169+20.90 STA.169+30.60
Gr-A(B)-E-9.70
STA.169+30.60 STA.169+40.30
Gr-A(B)-E-9.70
STA.169+40.30 STA.169+50.00
Gr-A(B)-E-9.70
STA.169+50.00 STA.169+59.70
Gr-A(B)-E-9.70
STA.169+59.70 STA.169+69.40
Gr-A(B)-E-9.70
STA.169+69.40 STA.169+79.10
Gr-A(B)-E-9.70
STA.169+79.10 STA.169+88.80
Gr-A(B)-E-9.70
STA.169+88.80 STA.169+98.50
Gr-A(B)-E-9.70
STA.169+98.50 STA.170+8.20
Gr-A(B)-E-9.70
STA.170+8.20 STA.170+17.90
Gr-A(B)-E-9.70
STA.170+17.90 STA.170+27.60
Gr-A(B)-E-9.70
STA.170+27.60 STA.170+37.30
Gr-A(B)-E-9.70
STA.170+37.30 STA.170+47.00
Gr-A(B)-E-9.70
STA.170+47.00 STA.170+56.70
Gr-A(B)-E-9.70
STA.170+56.70 STA.170+66.40
Gr-A(B)-E-9.70
STA.170+66.40 STA.170+76.10
Gr-A(B)-E-9.70
STA.170+76.10 STA.170+85.80
Gr-A(B)-E-9.70
STA.170+85.80 STA.170+95.50
Gr-A(B)-E-9.70
STA.170+95.50 STA.171+5.20
Gr-A(B)-E-9.70
STA.171+5.20 STA.171+14.90
Gr-A(B)-E-9.70
STA.171+14.90 STA.171+24.60
Gr-A(B)-E-9.70
STA.171+24.60 STA.171+34.30
Gr-A(B)-E-9.70
STA.171+34.30 STA.171+44.00
Gr-A(B)-E-9.70
STA.171+44.00 STA.171+53.70
Gr-A(B)-E-9.70
STA.171+53.70 STA.171+63.40
Gr-A(B)-E-9.70
STA.171+63.40 STA.171+73.10
Gr-A(B)-E-9.70
STA.171+73.10 STA.171+82.80
Gr-A(B)-E-9.70
STA.171+82.80 STA.171+92.50
Gr-A(B)-E-9.70
STA.171+92.50 STA.172+2.20
Gr-A(B)-E-9.70
STA.172+2.20 STA.172+11.90
Gr-A(B)-E-9.70
STA.172+11.90 STA.172+21.60
Gr-A(B)-E-9.70
STA.172+21.60 STA.172+31.30
Gr-A(B)-E-9.70
STA.172+31.30 STA.172+41.00
Gr-A(B)-E-9.70
STA.172+41.00 STA.172+50.70
Gr-A(B)-E-9.70
STA.172+50.70 STA.172+60.40
Gr-A(B)-E-9.70
STA.172+60.40 STA.172+70.10
Gr-A(B)-E-9.70
STA.172+70.10 STA.172+79.80
Gr-A(B)-E-9.70
STA.172+79.80 STA.172+89.50
Gr-A(B)-E-9.70
STA.172+89.50 STA.172+99.20
Gr-A(B)-E-9.70
STA.172+99.20 STA.173+8.90
Gr-A(B)-E-9.70
STA.173+8.90 STA.173+18.60
Gr-A(B)-E-9.70
STA.173+18.60 STA.173+28.30
Gr-A(B)-E-9.70
STA.173+28.30 STA.173+38.00
Gr-A(B)-E-9.70
STA.173+38.00 STA.173+47.70
Gr-A(B)-E-9.70
STA.173+47.70 STA.173+57.40
Gr-A(B)-E-9.70
STA.173+57.40 STA.173+67.10
Gr-A(B)-E-9.70
STA.173+67.10 STA.173+76.80
Gr-A(B)-E-9.70
STA.173+76.80 STA.173+86.50
Gr-A(B)-E-9.70
STA.173+86.50 STA.173+96.20
Gr-A(B)-E-9.70
STA.173+96.20 STA.174+5.90
Gr-A(B)-E-9.70
STA.174+5.90 STA.174+15.60
Gr-A(B)-E-9.70
STA.174+15.60 STA.174+25.30
Gr-A(B)-E-9.70
STA.174+25.30 STA.174+35.00
Gr-A(B)-E-9.70
STA.174+35.00 STA.174+44.70
Gr-A(B)-E-9.70
STA.174+44.70 STA.174+54.40
Gr-A(B)-E-9.70
STA.174+54.40 STA.174+64.10
Gr-A(B)-E-9.70
STA.174+64.10 STA.174+73.80
Gr-A(B)-E-9.70
STA.174+73.80 STA.174+83.50
Gr-A(B)-E-9.70
STA.174+83.50 STA.174+93.20
Gr-A(B)-E-9.70
STA.174+93.20 STA.175+2.90
Gr-A(B)-E-9.70
STA.175+2.90 STA.175+12.60
Gr-A(B)-E-9.70
STA.175+12.60 STA.175+22.30
Gr-A(B)-E-9.70
STA.175+22.30 STA.175+32.00
Gr-A(B)-E-9.70
STA.175+32.00 STA.175+41.70
Gr-A(B)-E-9.70
STA.175+41.70 STA.175+51.40
Gr-A(B)-E-9.70
STA.175+51.40 STA.175+61.10
Gr-A(B)-E-9.70
STA.175+61.10 STA.175+70.80
Gr-A(B)-E-9.70
STA.175+70.80 STA.175+80.50
Gr-A(B)-E-9.70
STA.175+80.50 STA.175+90.20
Gr-A(B)-E-9.70
STA.175+90.20 STA.175+99.90
Gr-A(B)-E-9.70
STA.175+99.90 STA.176+9.60
Gr-A(B)-E-9.70
STA.176+9.60 STA.176+19.30
Gr-A(B)-E-9.70
STA.176+19.30 STA.176+29.00
Gr-A(B)-E-9.70
STA.176+29.00 STA.176+38.70
Gr-A(B)-E-9.70
STA.176+38.70 STA.176+48.40
Gr-A(B)-E-9.70
STA.176+48.40 STA.176+58.10
Gr-A(B)-E-9.70
STA.176+58.10 STA.176+67.80
Gr-A(B)-E-9.70
STA.176+67.80 STA.176+77.50
Gr-A(B)-E-9.70
STA.176+77.50 STA.176+87.20
Gr-A(B)-E-9.70
STA.176+87.20 STA.176+96.90
Gr-A(B)-E-9.70
STA.176+96.90 STA.177+6.60
Gr-A(B)-E-9.70
STA.177+6.60 STA.177+16.30
Gr-A(B)-E-9.70
STA.177+16.30 STA.177+26.00
Gr-A(B)-E-9.70
STA.177+26.00 STA.177+35.70
Gr-A(B)-E-9.70
STA.177+35.70 STA.177+45.40
Gr-A(B)-E-9.70
STA.177+45.40 STA.177+55.10
Gr-A(B)-E-9.70
STA.177+55.10 STA.177+64.80
Gr-A(B)-E-9.70
STA.177+64.80 STA.177+74.50
Gr-A(B)-E-9.70
STA.177+74.50 STA.177+84.20
Gr-A(B)-E-9.70
STA.177+84.20 STA.177+93.90
Gr-A(B)-E-9.70
STA.177+93.90 STA.178+3.60
Gr-A(B)-E-9.70
STA.178+3.60 STA.178+13.30
Gr-A(B)-E-9.70
STA.178+13.30 STA.178+23.00
Gr-A(B)-E-9.70
STA.178+23.00 STA.178+32.70
Gr-A(B)-E-9.70
STA.178+32.70 STA.178+42.40
Gr-A(B)-E-9.70
STA.178+42.40 STA.178+52.10
Gr-A(B)-E-9.70
STA.178+52.10 STA.178+61.80
Gr-A(B)-E-9.70
STA.178+61.80 STA.178+71.50
Gr-A(B)-E-9.70
STA.178+71.50 STA.178+81.20
Gr-A(B)-E-9.70
STA.178+81.20 STA.178+90.90
Gr-A(B)-E-9.70
STA.178+90.90 STA.179+0.60
Gr-A(B)-E-9.70
STA.179+0.60 STA.179+10.30
Gr-A(B)-E-9.70
STA.179+10.30 STA.179+20.00
Gr-A(B)-E-9.70
STA.179+20.00 STA.179+29.70
Gr-A(B)-E-9.70
STA.179+29.70 STA.179+39.40
Gr-A(B)-E-9.70
STA.179+39.40 STA.179+49.10
Gr-A(B)-E-9.70
STA.179+49.10 STA.179+58.80
Gr-A(B)-E-9.70
STA.179+58.80 STA.179+68.50
Gr-A(B)-E-9.70
STA.179+68.50 STA.179+78.20
Gr-A(B)-E-9.70
STA.179+78.20 STA.179+87.90
Gr-A(B)-E-9.70
STA.179+87.90 STA.179+97.60
Gr-A(B)-E-9.70
STA.179+97.60 STA.180+7.30
Gr-A(B)-E-9.70
STA.180+7.30 STA.180+17.00
Gr-A(B)-E-9.70
STA.180+17.00 STA.180+26.70
Gr-A(B)-E-9.70
STA.180+26.70 STA.180+36.40
Gr-A(B)-E-9.70
STA.180+36.40 STA.180+46.10
Gr-A(B)-E-9.70
STA.180+46.10 STA.180+55.80
Gr-A(B)-E-9.70
STA.180+55.80 STA.180+65.50
Gr-A(B)-E-9.70
STA.180+65.50 STA.180+75.20
Gr-A(B)-E-9.70
STA.180+75.20 STA.180+84.90
Gr-A(B)-E-9.70
STA.180+84.90 STA.180+94.60
Gr-A(B)-E-9.70
STA.180+94.60 STA.181+4.30
Gr-A(B)-E-9.70
STA.181+4.30 STA.181+14.00
Gr-A(B)-E-9.70
STA.181+14.00 STA.181+23.70
Gr-A(B)-E-9.70
STA.181+23.70 STA.181+33.40
Gr-A(B)-E-9.70
STA.181+33.40 STA.181+43.10
Gr-A(B)-E-9.70
STA.181+43.10 STA.181+52.80
Gr-A(B)-E-9.70
STA.181+52.80 STA.181+62.50
Gr-A(B)-E-9.70
STA.181+62.50 STA.181+72.20
Gr-A(B)-E-9.70
STA.181+72.20 STA.181+81.90
Gr-A(B)-E-9.70
STA.181+81.90 STA.181+91.60
Gr-A(B)-E-9.70
STA.181+91.60 STA.182+1.30
Gr-A(B)-E-9.70
STA.182+1.30 STA.182+11.00
Gr-A(B)-E-9.70
STA.182+11.00 STA.182+20.70
Gr-A(B)-E-9.70
STA.182+20.70 STA.182+30.40
Gr-A(B)-E-9.70
STA.182+30.40 STA.182+40.10
Gr-A(B)-E-9.70
STA.182+40.10 STA.182+49.80
Gr-A(B)-E-9.70
STA.182+49.80 STA.182+59.50
Gr-A(B)-E-9.70
STA.182+59.50 STA.182+69.20
Gr-A(B)-E-9.70
STA.182+69.20 STA.182+78.90
Gr-A(B)-E-9.70
STA.182+78.90 STA.182+88.60
Gr-A(B)-E-9.70
STA.182+88.60 STA.182+98.30
Gr-A(B)-E-9.70
STA.182+98.30 STA.183+8.00
Gr-A(B)-E-9.70
STA.183+8.00 STA.183+17.70
Gr-A(B)-E-9.70
STA.183+17.70 STA.183+27.40
Gr-A(B)-E-9.70
STA.183+27.40 STA.183+37.10
Gr-A(B)-E-9.70
STA.183+37.10 STA.183+46.80
Gr-A(B)-E-9.70
STA.183+46.80 STA.183+56.50
Gr-A(B)-E-9.70
STA.183+56.50 STA.183+66.20
Gr-A(B)-E-9.70
STA.183+66.20 STA.183+75.90
Gr-A(B)-E-9.70
STA.183+75.90 STA.183+85.60
Gr-A(B)-E-9.70
STA.183+85.60 STA.183+95.30
Gr-A(B)-E-9.70
STA.183+95.30 STA.184+5.00
Gr-A(B)-E-9.70
STA.184+5.00 STA.184+14.70
Gr-A(B)-E-9.70
STA.184+14.70 STA.184+24.40
Gr-A(B)-E-9.70
STA.184+24.40 STA.184+34.10
Gr-A(B)-E-9.70
STA.184+34.10 STA.184+43.80
Gr-A(B)-E-9.70
STA.184+43.80 STA.184+53.50
Gr-A(B)-E-9.70
STA.184+53.50 STA.184+63.20
Gr-A(B)-E-9.70
STA.184+63.20 STA.184+72.90
Gr-A(B)-E-9.70
STA.184+72.90 STA.184+82.60
Gr-A(B)-E-9.70
STA.184+82.60 STA.184+92.30
Gr-A(B)-E-9.70
STA.184+92.30 STA.185+2.00
Gr-A(B)-E-9.70
STA.185+2.00 STA.185+11.70
Gr-A(B)-E-9.70
STA.185+11.70 STA.185+21.40
Gr-A(B)-E-9.70
STA.185+21.40 STA.185+31.10
Gr-A(B)-E-9.70
STA.185+31.10 STA.185+40.80
Gr-A(B)-E-9.70
STA.185+40.80 STA.185+50.50
Gr-A(B)-E-9.70
STA.185+50.50 STA.185+60.20
Gr-A(B)-E-9.70
STA.185+60.20 STA.185+69.90
Gr-A(B)-E-9.70
STA.185+69.90 STA.185+79.60
Gr-A(B)-E-9.70
STA.185+79.60 STA.185+89.30
Gr-A(B)-E-9.70
STA.185+89.30 STA.185+99.00
Gr-A(B)-E-9.70
STA.185+99.00 STA.186+8.70
Gr-A(B)-E-9.70
STA.186+8.70 STA.186+18.40
Gr-A(B)-E-9.70
STA.186+18.40 STA.186+28.10
Gr-A(B)-E-9.70
STA.186+28.10 STA.186+37.80
Gr-A(B)-E-9.70
STA.186+37.80 STA.186+47.50
Gr-A(B)-E-9.70
STA.186+47.50 STA.186+57.20
Gr-A(B)-E-9.70
STA.186+57.20 STA.186+66.90
Gr-A(B)-E-9.70
STA.186+66.90 STA.186+76.60
Gr-A(B)-E-9.70
STA.186+76.60 STA.186+86.30
Gr-A(B)-E-9.70
STA.186+86.30 STA.186+96.00
Gr-A(B)-E-9.70
STA.186+96.00 STA.187+5.70
Gr-A(B)-E-9.70
STA.187+5.70 STA.187+15.40
Gr-A(B)-E-9.70
STA.187+15.40 STA.187+25.10
Gr-A(B)-E-9.70
STA.187+25.10 STA.187+34.80
Gr-A(B)-E-9.70
STA.187+34.80 STA.187+44.50
Gr-A(B)-E-9.70
STA.187+44.50 STA.187+54.20
Gr-A(B)-E-9.70
STA.187+54.20 STA.187+63.90
Gr-A(B)-E-9.70
STA.187+63.90 STA.187+73.60
Gr-A(B)-E-9.70
STA.187+73.60 STA.187+83.30
Gr-A(B)-E-9.70
STA.187+83.30 STA.187+93.00
Gr-A(B)-E-9.70
STA.187+93.00 STA.188+2.70
Gr-A(B)-E-9.70
STA.188+2.70 STA.188+12.40
Gr-A(B)-E-9.70
STA.188+12.40 STA.188+22.10
Gr-A(B)-E-9.70
STA.188+22.10 STA.188+31.80
Gr-A(B)-E-9.70
STA.188+31.80 STA.188+41.50
Gr-A(B)-E-9.70
STA.188+41.50 STA.188+51.20
Gr-A(B)-E-9.70
STA.188+51.20 STA.188+60.90
Gr-A(B)-E-9.70
STA.188+60.90 STA.188+70.60
Gr-A(B)-E-9.70
STA.188+70.60 STA.188+80.30
Gr-A(B)-E-9.70
STA.188+80.30 STA.188+90.00
Gr-A(B)-E-9.70
STA.188+90.00 STA.188+99.70
Gr-A(B)-E-9.70
STA.188+99.70 STA.189+9.40
Gr-A(B)-E-9.70
STA.189+9.40 STA.189+19.10
Gr-A(B)-E-9.70
STA.189+19.10 STA.189+28.80
Gr-A(B)-E-9.70
STA.189+28.80 STA.189+38.50
Gr-A(B)-E-9.70
STA.189+38.50 STA.189+48.20
Gr-A(B)-E-9.70
STA.189+48.20 STA.189+57.90
Gr-A(B)-E-9.70
STA.189+57.90 STA.189+67.60
Gr-A(B)-E-9.70
STA.189+67.60 STA.189+77.30
Gr-A(B)-E-9.70
STA.189+77.30 STA.189+87.00
Gr-A(B)-E-9.70
STA.189+87.00 STA.189+96.70
Gr-A(B)-E-9.70
STA.189+96.70 STA.190+6.40
Gr-A(B)-E-9.70
STA.190+6.40 STA.190+16.10
Gr-A(B)-E-9.70
STA.190+16.10 STA.190+25.80
Gr-A(B)-E-9.70
STA.190+25.80 STA.190+35.50
Gr-A(B)-E-9.70
STA.190+35.50 STA.190+45.20
Gr-A(B)-E-9.70
STA.190+45.20 STA.190+54.90
Gr-A(B)-E-9.70
STA.190+54.90 STA.190+64.60
Gr-A(B)-E-9.70
STA.190+64.60 STA.190+74.30
Gr-A(B)-E-9.70
STA.190+74.30 STA.190+84.00
Gr-A(B)-E-9.70
STA.190+84.00 STA.190+93.70
Gr-A(B)-E-9.70
STA.190+93.70 STA.191+3.40
Gr-A(B)-E-9.70
STA.191+3.40 STA.191+13.10
Gr-A(B)-E-9.70
STA.191+13.10 STA.191+22.80
Gr-A(B)-E-9.70
STA.191+22.80 STA.191+32.50
Gr-A(B)-E-9.70
STA.191+32.50 STA.191+42.20
Gr-A(B)-E-9.70
STA.191+42.20 STA.191+51.90
Gr-A(B)-E-9.70
STA.191+51.90 STA.191+61.60
Gr-A(B)-E-9.70
STA.191+61.60 STA.191+71.30
Gr-A(B)-E-9.70
STA.191+71.30 STA.191+81.00
Gr-A(B)-E-9.70
STA.191+81.00 STA.191+90.70
Gr-A(B)-E-9.70
STA.191+90.70 STA.192+0.40
Gr-A(B)-E-9.70
STA.192+0.40 STA.192+10.10
Gr-A(B)-E-9.70
STA.192+10.10 STA.192+19.80
Gr-A(B)-E-9.70
STA.192+19.80 STA.192+29.50
Gr-A(B)-E-9.70
STA.192+29.50 STA.192+39.20
Gr-A(B)-E-9.70
STA.192+39.20 STA.192+48.90
Gr-A(B)-E-9.70
STA.192+48.90 STA.192+58.60
Gr-A(B)-E-9.70
STA.192+58.60 STA.192+68.30
Gr-A(B)-E-9.70
STA.192+68.30 STA.192+78.00
Gr-A(B)-E-9.70
STA.192+78.00 STA.192+87.70
Gr-A(B)-E-9.70
STA.192+87.70 STA.192+97.40
Gr-A(B)-E-9.70
STA.192+97.40 STA.193+7.10
Gr-A(B)-E-9.70
STA.193+7.10 STA.193+16.80
Gr-A(B)-E-9.70
STA.193+16.80 STA.193+26.50
Gr-A(B)-E-9.70
STA.193+26.50 STA.193+36.20
Gr-A(B)-E-9.70
STA.193+36.20 STA.193+45.90
Gr-A(B)-E-9.70
STA.193+45.90 STA.193+55.60
Gr-A(B)-E-9.70
STA.193+55.60 STA.193+65.30
Gr-A(B)-E-9.70
STA.193+65.30 STA.193+75.00
Gr-A(B)-E-9.70
STA.193+75.00 STA.193+84.70
Gr-A(B)-E-9.70
STA.193+84.70 STA.193+94.40
Gr-A(B)-E-9.70
STA.193+94.40 STA.194+4.10
Gr-A(B)-E-9.70
STA.194+4.10 STA.194+13.80
Gr-A(B)-E-9.70
STA.194+13.80 STA.194+23.50
Gr-A(B)-E-9.70
STA.194+23.50 STA.194+33.20
Gr-A(B)-E-9.70
STA.194+33.20 STA.194+42.90
Gr-A(B)-E-9.70
STA.194+42.90 STA.194+52.60
Gr-A(B)-E-9.70
STA.194+52.60 STA.194+62.30
Gr-A(B)-E-9.70
STA.194+62.30 STA.194+72.00
Gr-A(B)-E-9.70
STA.194+72.00 STA.194+81.70
Gr-A(B)-E-9.70
STA.194+81.70 STA.194+91.40
Gr-A(B)-E-9.70
STA.194+91.40 STA.195+1.10
Gr-A(B)-E-9.70
STA.195+1.10 STA.195+10.80
Gr-A(B)-E-9.70
STA.195+10.80 STA.195+20.50
Gr-A(B)-E-9.70
STA.195+20.50 STA.195+30.20
Gr-A(B)-E-9.70
STA.195+30.20 STA.195+39.90
Gr-A(B)-E-9.70
STA.195+39.90 STA.195+49.60
Gr-A(B)-E-9.70
STA.195+49.60 STA.195+59.30
Gr-A(B)-E-9.70
STA.195+59.30 STA.195+69.00
Gr-A(B)-E-9.70
STA.195+69.00 STA.195+78.70
Gr-A(B)-E-9.70
STA.195+78.70 STA.195+88.40
Gr-A(B)-E-9.70
STA.195+88.40 STA.195+98.10
Gr-A(B)-E-9.70
STA.195+98.10 STA.196+7.80
Gr-A(B)-E-9.70
STA.196+7.80 STA.196+17.50
Gr-A(B)-E-9.70
STA.196+17.50 STA.196+27.20
Gr-A(B)-E-9.70
STA.196+27.20 STA.196+36.90
Gr-A(B)-E-9.70
STA.196+36.90 STA.196+46.60
Gr-A(B)-E-9.70
STA.196+46.60 STA.196+56.30
Gr-A(B)-E-9.70
STA.196+56.30 STA.196+66.00
Gr-A(B)-E-9.70
STA.196+66.00 STA.196+75.70
Gr-A(B)-E-9.70
STA.196+75.70 STA.196+85.40
Gr-A(B)-E-9.70
STA.196+85.40 STA.196+95.10
Gr-A(B)-E-9.70
STA.196+95.10 STA.197+4.80
Gr-A(B)-E-9.70
STA.197+4.80 STA.197+14.50
Gr-A(B)-E-9.70
STA.197+14.50 STA.197+24.20
Gr-A(B)-E-9.70
STA.197+24.20 STA.197+33.90
Gr-A(B)-E-9.70
STA.197+33.90 STA.197+43.60
Gr-A(B)-E-9.70
STA.197+43.60 STA.197+53.30
Gr-A(B)-E-9.70
STA.197+53.30 STA.197+63.00
Gr-A(B)-E-9.70
STA.197+63.00 STA.197+72.70
Gr-A(B)-E-9.70
STA.197+72.70 STA.197+82.40
Gr-A(B)-E-9.70
STA.197+82.40 STA.197+92.10
Gr-A(B)-E-9.70
STA.197+92.10 STA.198+1.80
Gr-A(B)-E-9.70
STA.198+1.80 STA.198+11.50
Gr-A(B)-E-9.70
STA.198+11.50 STA.198+21.20
Gr-A(B)-E-9.70
STA.198+21.20 STA.198+30.90
Gr-A(B)-E-9.70
STA.198+30.90 STA.198+40.60
Gr-A(B)-E-9.70
STA.198+40.60 STA.198+50.30
Gr-A(B)-E-9.70
STA.198+50.30 STA.198+60.00
Gr-A(B)-E-9.70
STA.198+60.00 STA.198+69.70
Gr-A(B)-E-9.70
STA.198+69.70 STA.198+79.40
Gr-A(B)-E-9.70
STA.198+79.40 STA.198+89.10
Gr-A(B)-E-9.70
STA.198+89.10 STA.198+98.80
Gr-A(B)-E-9.70
STA.198+98.80 STA.199+8.50
Gr-A(B)-E-9.70
STA.199+8.50 STA.199+18.20
Gr-A(B)-E-9.70
STA.199+18.20 STA.199+27.90
Gr-A(B)-E-9.70
STA.199+27.90 STA.199+37.60
Gr-A(B)-E-9.70
STA.199+37.60 STA.199+47.30
Gr-A(B)-E-9.70
STA.199+47.30 STA.199+57.00
Gr-A(B)-E-9.70
STA.199+57.00 STA.199+66.70
Gr-A(B)-E-9.70
STA.199+66.70 STA.199+76.40
Gr-A(B)-E-9.70
STA.199+76.40 STA.199+86.10
Gr-A(B)-E-9.70
STA.199+86.10 STA.199+95.80
Gr-A(B)-E-9.70
STA.199+95.80 STA.200+5.50
Gr-A(B)-E-9.70
STA.200+5.50 STA.200+15.20
Gr-A(B)-E-9.70
STA.200+15.20 STA.200+24.90
Gr-A(B)-E-9.70
STA.200+24.90 STA.200+34.60
Gr-A(B)-E-9.70
STA.200+34.60 STA.200+44.30
Gr-A(B)-E-9.70
STA.200+44.30 STA.200+54.00
Gr-A(B)-E-9.70
STA.200+54.00 STA.200+63.70
Gr-A(B)-E-9.70
STA.200+63.70 STA.200+73.40
Gr-A(B)-E-9.70
STA.200+73.40 STA.200+83.10
Gr-A(B)-E-9.70
STA.200+83.10 STA.200+92.80
Gr-A(B)-E-9.70
STA.200+92.80 STA.201+2.50
Gr-A(B)-E-9.70
STA.201+2.50 STA.201+12.20
Gr-A(B)-E-9.70
STA.201+12.20 STA.201+21.90
Gr-A(B)-E-9.70
STA.201+21.90 STA.201+31.60
Gr-A(B)-E-9.70
STA.201+31.60 STA.201+41.30
Gr-A(B)-E-9.70
STA.201+41.30 STA.201+51.00
Gr-A(B)-E-9.70
STA.201+51.00 STA.201+60.70
Gr-A(B)-E-9.70
STA.201+60.70 STA.201+70.40
Gr-A(B)-E-9.70
STA.201+70.40 STA.201+80.10
Gr-A(B)-E-9.70
STA.201+80.10 STA.201+89.80
Gr-A(B)-E-9.70
STA.201+89.80 STA.201+99.50
Gr-A(B)-E-9.70
STA.201+99.50 STA.202+9.20
Gr-A(B)-E-9.70
STA.202+9.20 STA.202+18.90
Gr-A(B)-E-9.70
STA.202+18.90 STA.202+28.60
Gr-A(B)-E-9.70
STA.202+28.60 STA.202+38.30
Gr-A(B)-E-9.70
STA.202+38.30 STA.202+48.00
Gr-A(B)-E-9.70
STA.202+48.00 STA.202+57.70
Gr-A(B)-E-9.70
STA.202+57.70 STA.202+67.40
Gr-A(B)-E-9.70
STA.202+67.40 STA.202+77.10
Gr-A(B)-E-9.70
STA.202+77.10 STA.202+86.80
Gr-A(B)-E-9.70
STA.202+86.80 STA.202+96.50
Gr-A(B)-E-9.70
STA.202+96.50 STA.203+6.20
Gr-A(B)-E-9.70
STA.203+6.20 STA.203+15.90
Gr-A(B)-E-9.70
STA.203+15.90 STA.203+25.60
Gr-A(B)-E-9.70
STA.203+25.60 STA.203+35.30
Gr-A(B)-E-9.70
STA.203+35.30 STA.203+45.00
Gr-A(B)-E-9.70
STA.203+45.00 STA.203+54.70
Gr-A(B)-E-9.70
STA.203+54.70 STA.203+64.40
Gr-A(B)-E-9.70
STA.203+64.40 STA.203+74.10
Gr-A(B)-E-9.70
STA.203+74.10 STA.203+83.80
Gr-A(B)-E-9.70
STA.203+83.80 STA.203+93.50
Gr-A(B)-E-9.70
STA.203+93.50 STA.204+3.20
Gr-A(B)-E-9.70
STA.204+3.20 STA.204+12.90
Gr-A(B)-E-9.70
STA.204+12.90 STA.204+22.60
Gr-A(B)-E-9.70
STA.204+22.60 STA.204+32.30
Gr-A(B)-E-9.70
STA.204+32.30 STA.204+42.00
Gr-A(B)-E-9.70
STA.204+42.00 STA.204+51.70
Gr-A(B)-E-9.70
STA.204+51.70 STA.204+61.40
Gr-A(B)-E-9.70
STA.204+61.40 STA.204+71.10
Gr-A(B)-E-9.70
STA.204+71.10 STA.204+80.80
Gr-A(B)-E-9.70
STA.204+80.80 STA.204+90.50
Gr-A(B)-E-9.70
STA.204+90.50 STA.205+0.20
Gr-A(B)-E-9.70
STA.205+0.20 STA.205+9.90
Gr-A(B)-E-9.70
STA.205+9.90 STA.205+19.60
Gr-A(B)-E-9.70
STA.205+19.60 STA.205+29.30
Gr-A(B)-E-9.70
STA.205+29.30 STA.205+39.00
Gr-A(B)-E-9.70
STA.205+39.00 STA.205+48.70
Gr-A(B)-E-9.70
STA.205+48.70 STA.205+58.40
Gr-A(B)-E-9.70
STA.205+58.40 STA.205+68.10

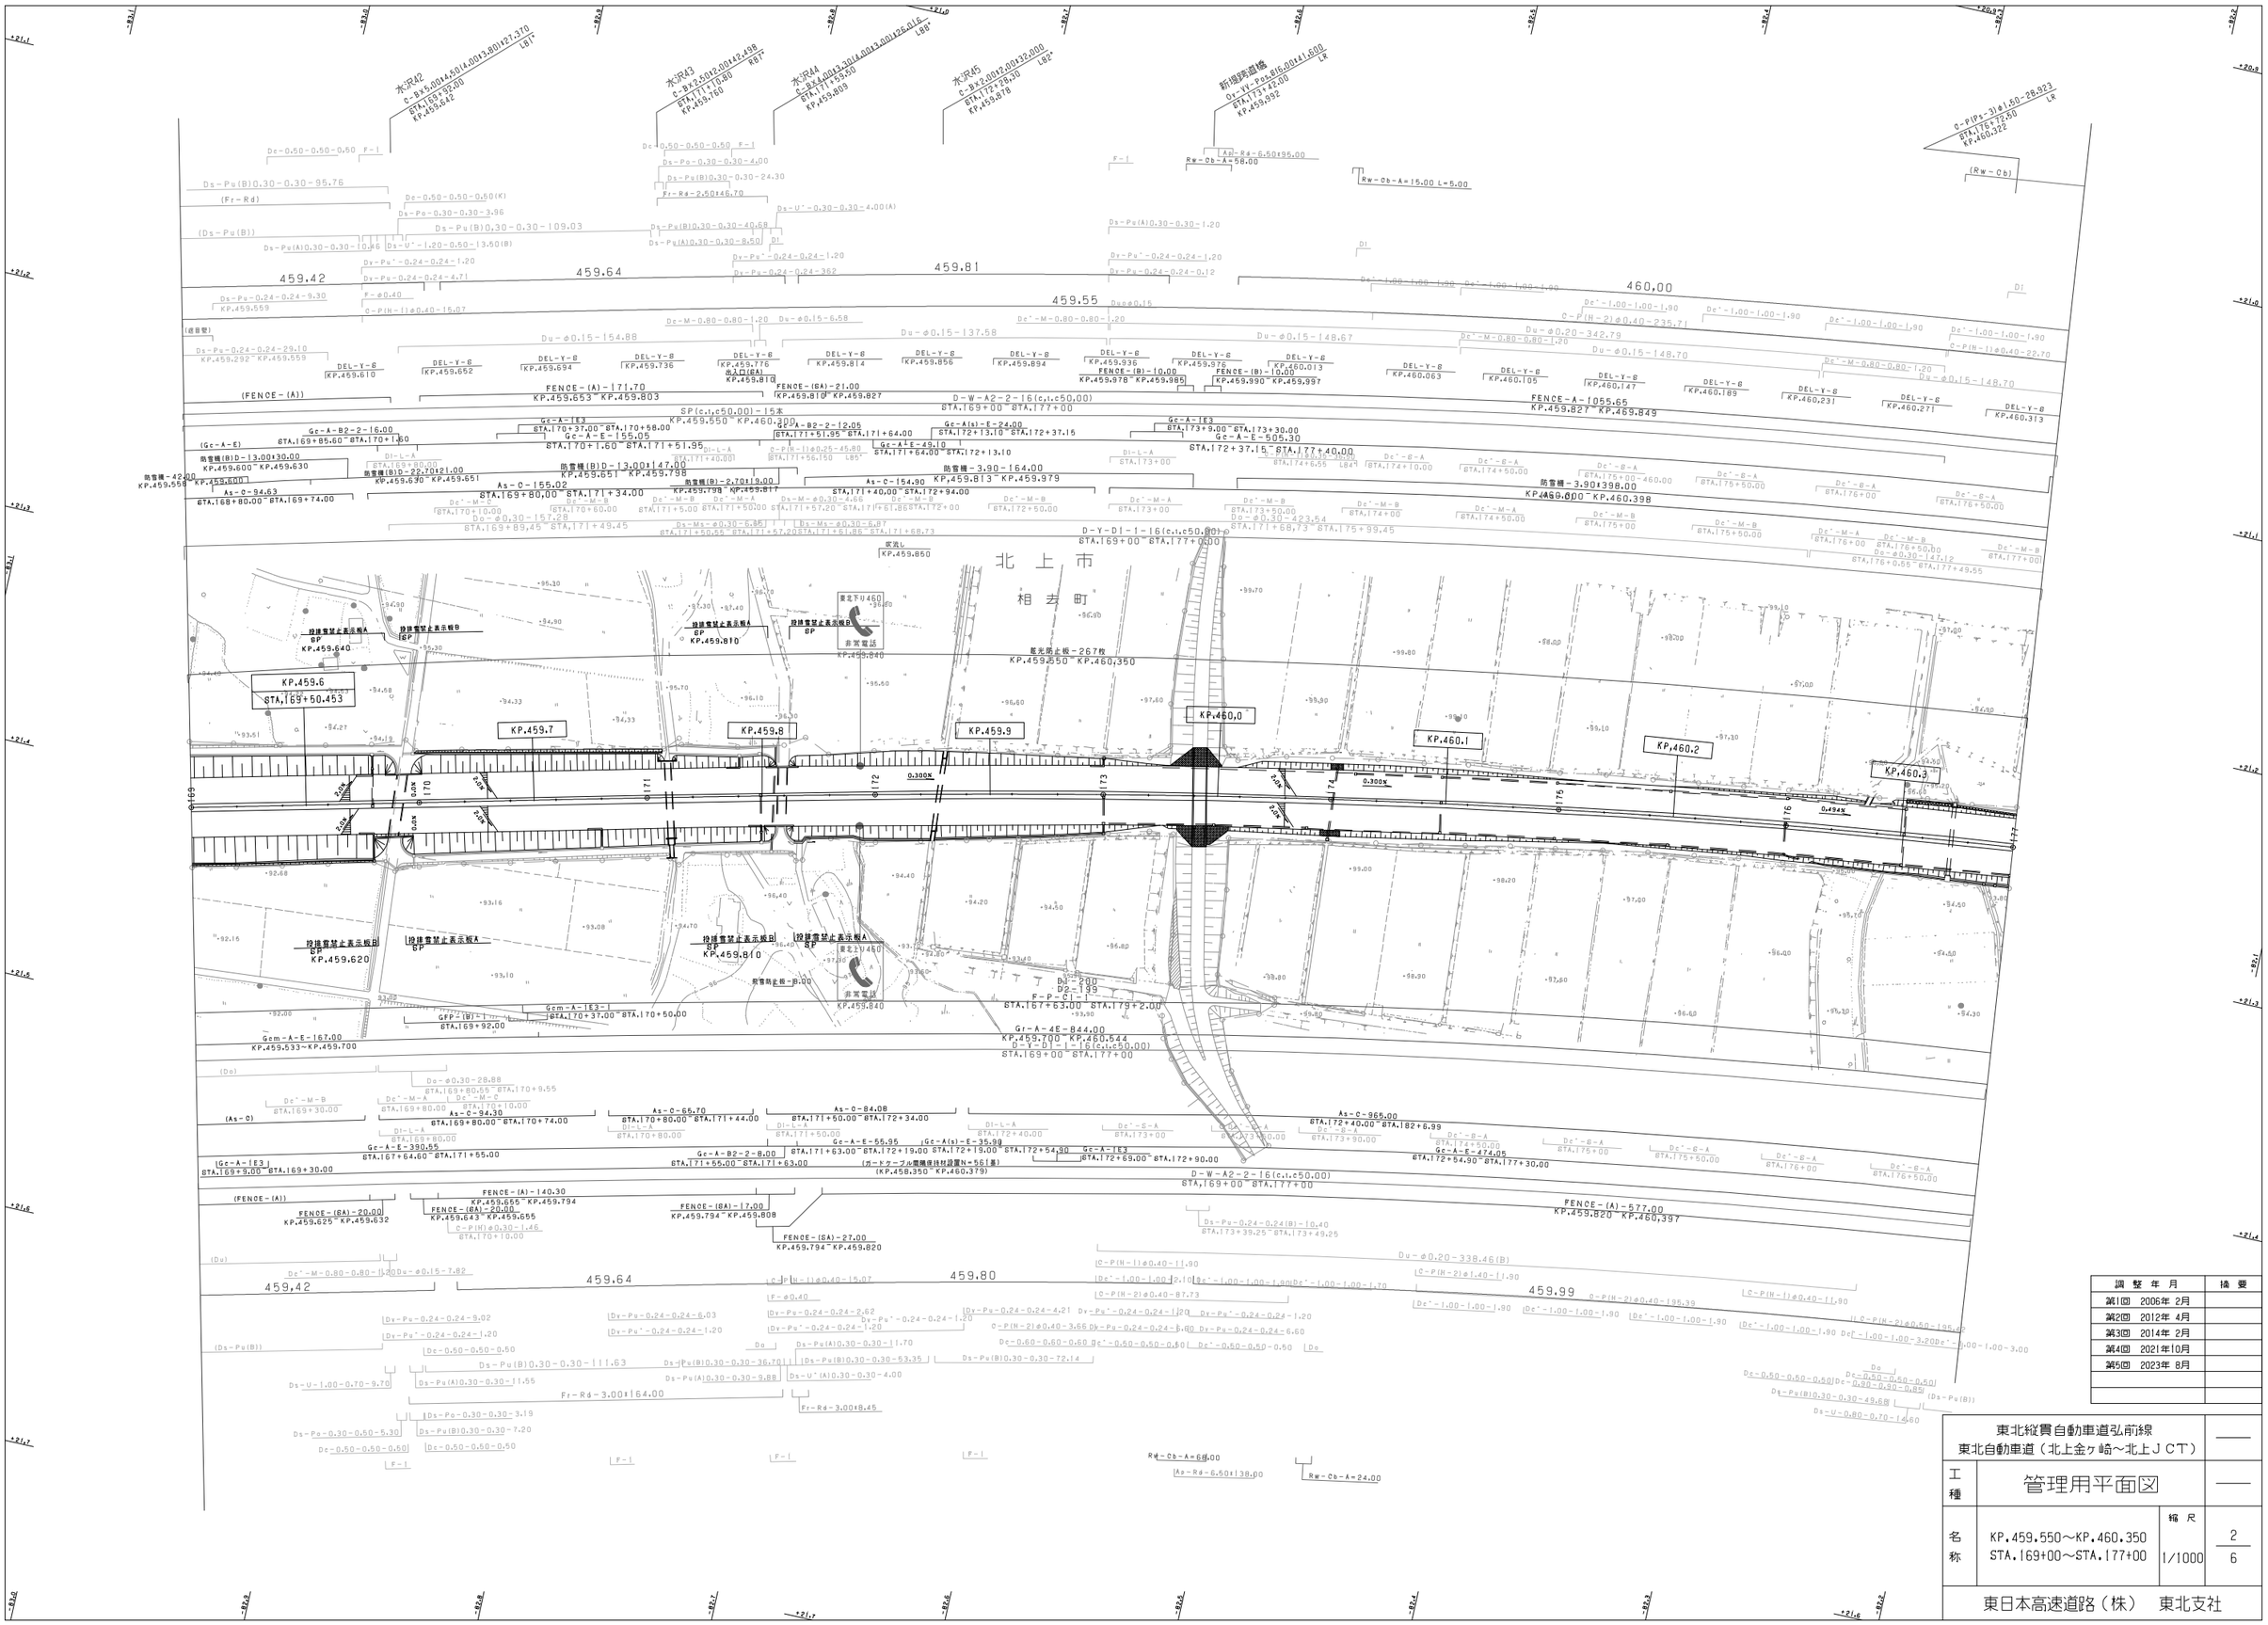

調整年月	摘要
第1回 2006年 2月	
第2回 2012年 4月	
第3回 2014年 2月	
第4回 2021年10月	
第5回 2023年 8月	

東北縦貫自動車道弘前線
東北自動車道（北上金ヶ崎～北上ＪＣＴ）

工種：管理用平面図

名称：KP.459.550～KP.460.350
STA.169+00～STA.177+00

縮尺：1/1000

2
6

東日本高速道路（株） 東北支社

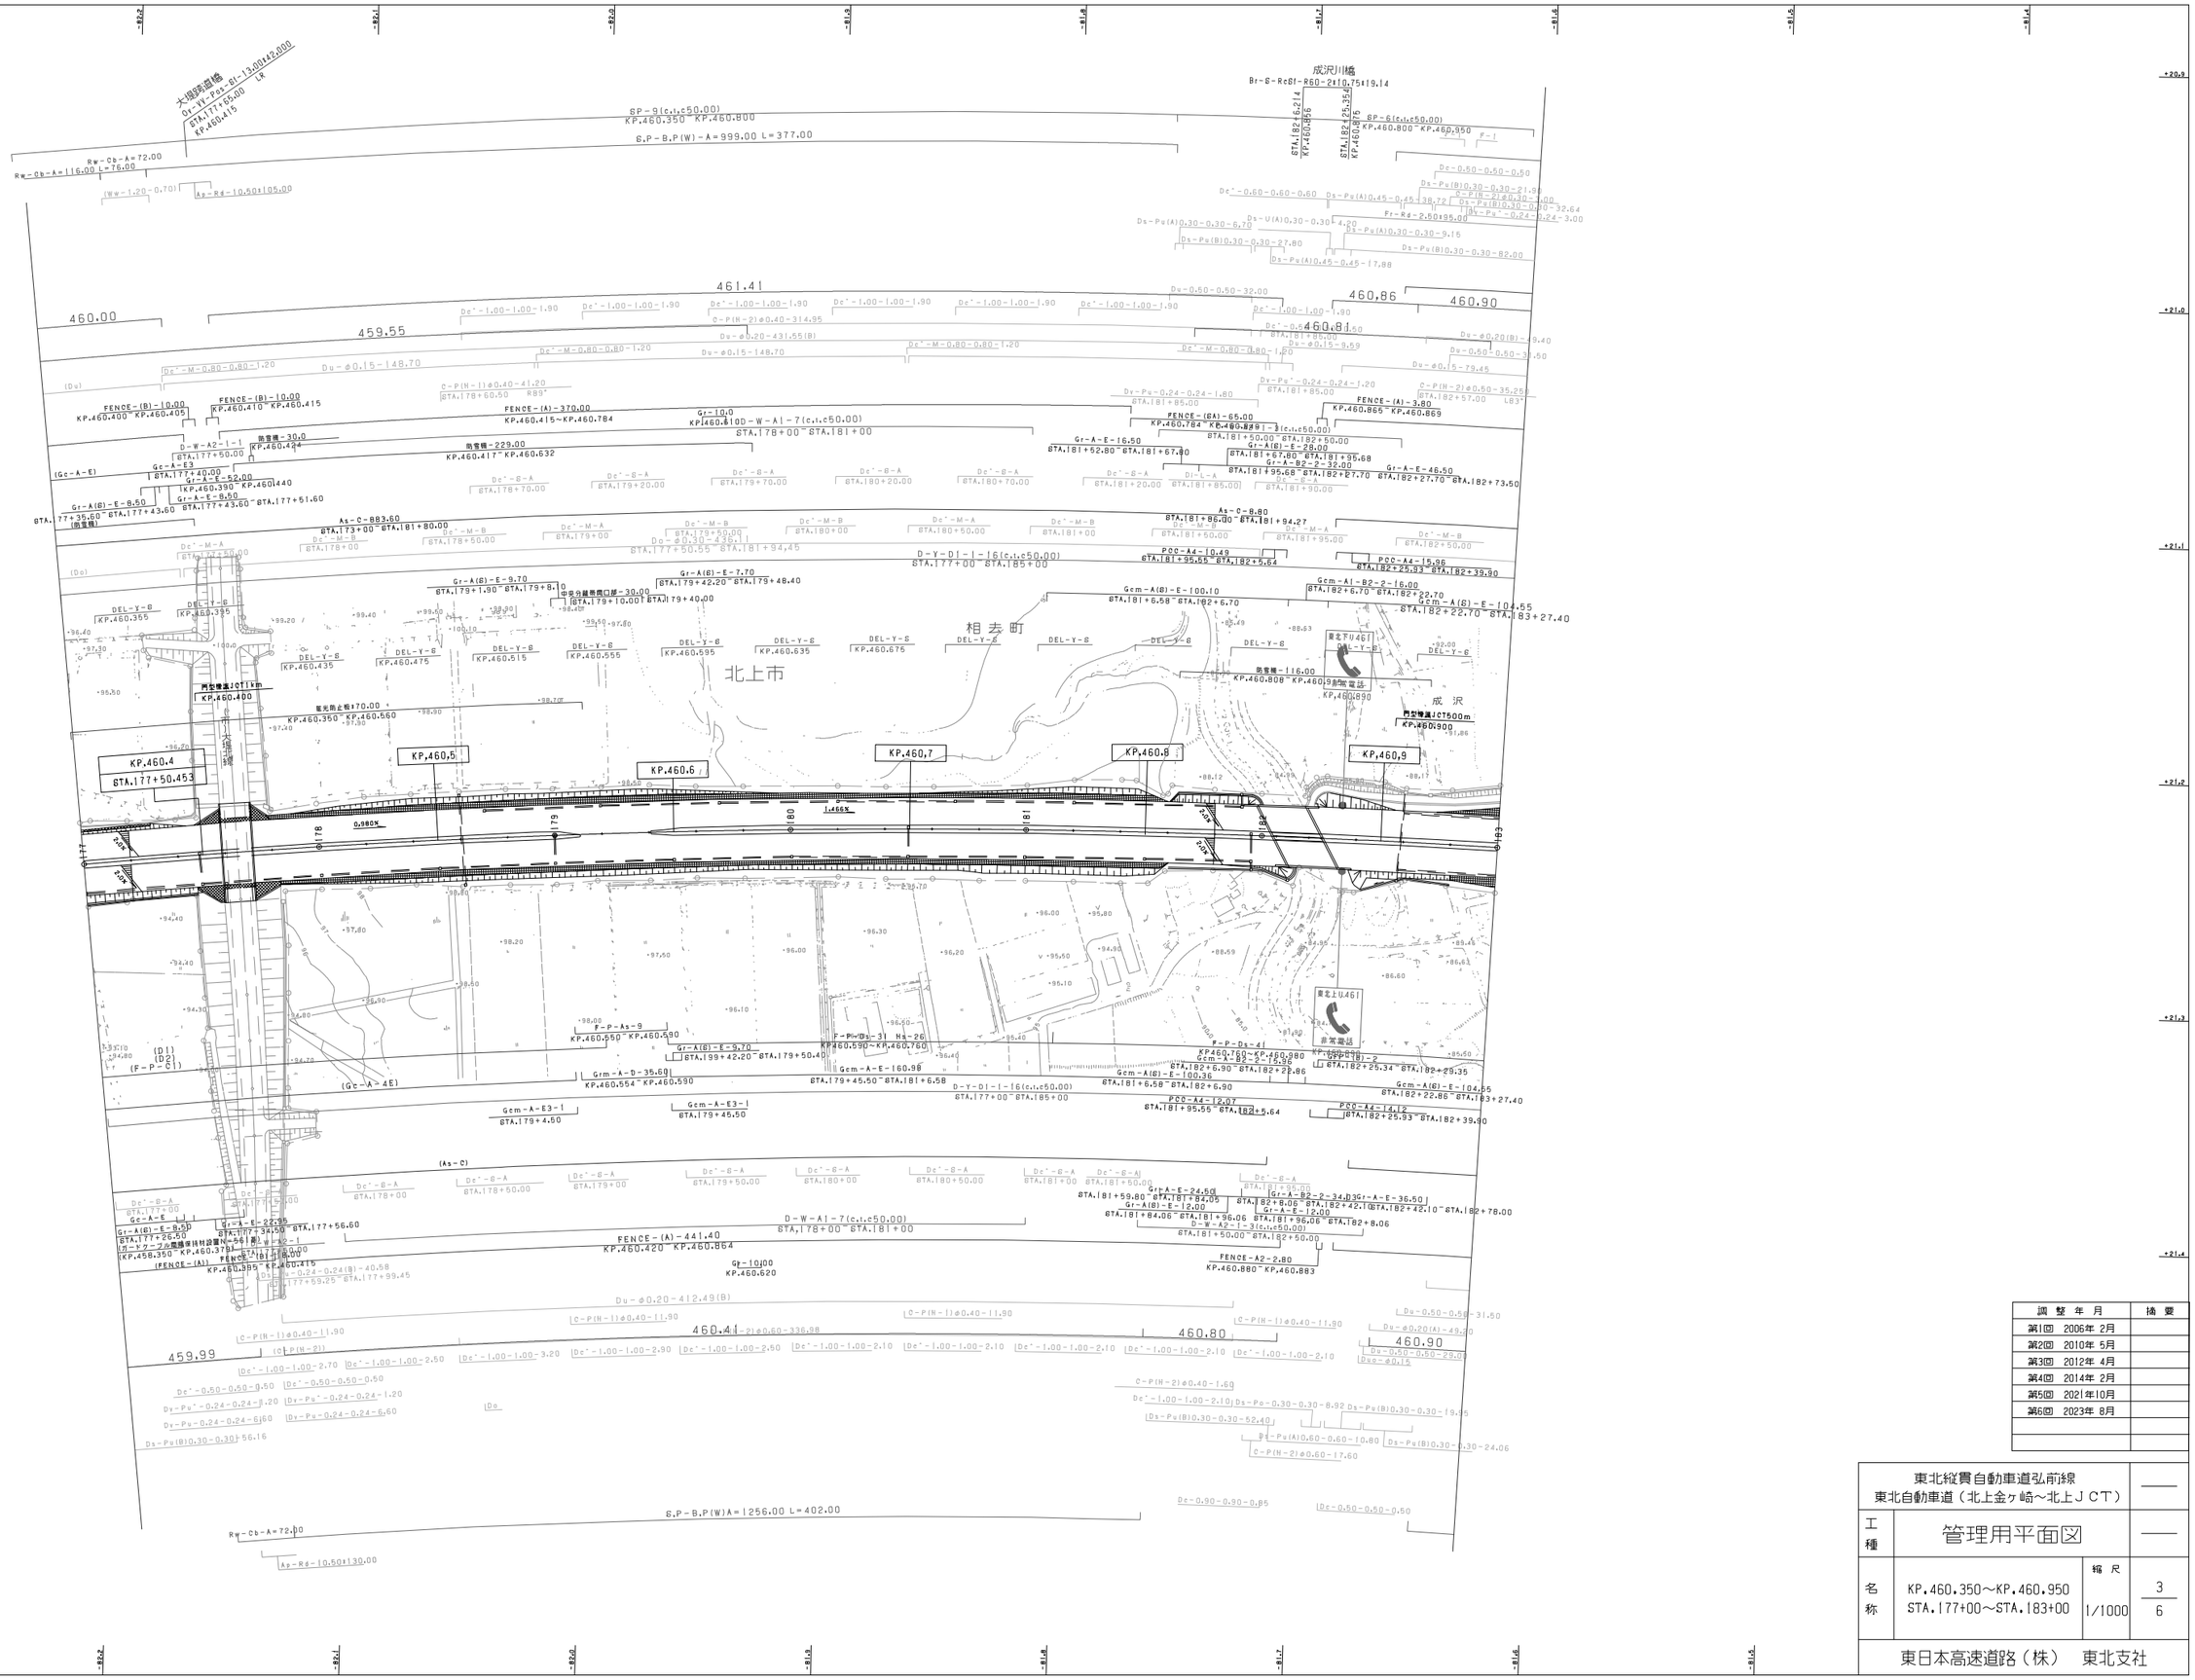
大場跨道橋
成沢川橋
北上市
相去町
成沢
KP.460.4
KP.460.5
KP.460.6
KP.460.7
KP.460.8
KP.460.9
460.00
459.55
461.41
460.86
460.90
459.99
460.41
460.80
460.90
SP-9(c.t.c50.00)
KP.460.350 KP.460.800
S.P-B.P(W)-A=999.00 L=377.00
S.P-B.P(W)A=1256.00 L=402.00
FENCE-(B)-10.00
KP.460.400 KP.460.410
FENCE-(A)-370.00
KP.460.415~KP.460.784
FENCE-(A)-441.40
KP.460.420 KP.460.864
FENCE-A2-2.80
KP.460.880 KP.460.883
防雪柵-229.00
KP.460.417 KP.460.632
防雪柵-116.00
KP.460.808 KP.460.924
D-Y-D1-1-16(c.t.c50.00)
STA.177+00 STA.185+00
D-W-A1-7(c.t.c50.00)
STA.178+00 STA.181+00
D-W-A2-1-3(c.t.c50.00)
STA.181+50.00 STA.182+50.00
Gr-10.0
KP.460.610
Gr-10.00
KP.460.620
Gr-A(B)-E-9.70
Gr-A(B)-E-7.70
Gr-A(B)-E-100.10
Gr-A(B)-E-104.55
Gr-A(B)-E-8.50
Gr-A-E-52.00
Gr-A-E-9.50
Gr-A-E-16.50
Gr-A-E-28.00
Gr-A-E-46.50
Gr-A-E-22.95
Gr-A-E-24.50
Gr-A-E-12.00
Gr-A-B2-2-32.00
Gr-A-B2-2-34.03
Gr-A-B2-2-36.50
Gcm-A-E3-1
Gcm-A-E3-1
Gcm-A-E-160.98
Gcm-A-E-100.36
Gcm-A-B2-2-16.00
Gcm-A-B2-2-22.70
Grm-A-D-35.60
KP.460.554~KP.460.590
PCC-A4-15.96
PCC-A4-12.07
PCC-A4-14.12
As-C-883.60
As-C-8.80
(As-C)
(Gc-A-E)
(Gc-A-4E)
(Dc)
(Du)
(Ds)
(Dy)
(D1)
(D2)
(F-P-C1)
(FENCE-(A))
DEL-Y-S
KP.460.355
KP.460.395
KP.460.435
KP.460.475
KP.460.515
KP.460.555
KP.460.595
KP.460.635
KP.460.675
両型暗渠L=CT1 1m
KP.460.400
両型暗渠L=CT600m
KP.460.900
落石防止柵170.00
KP.460.360 KP.460.560
F-P-As-9
KP.460.550 KP.460.590
F-P-Ds-31 Ha-26
KP.460.590~KP.460.760
F-P-Ds-41
KP.460.760~KP.460.980
F-P-Ds-51
KP.460.980~KP.460.990
Rw-Cb-A=72.00
Rw-Cb-A=116.00 L=76.00
Ap-R6-10.50+105.00
Ap-R6-10.50+130.00
(Ww-1.20-0.70)
(Gc-A-E)
(Gc-A-4E)
(As-C)
(Dc)
(Du)
(Ds)
(Dy)
(D1)
(D2)
(F-P-C1)
(FENCE-(A))
東北上り461
非常電話
東北下り461
非常電話
KP.460.890
KP.460.910
STA.182+6.214
KP.460.866
STA.182+25.354
KP.460.875
STA.181+86.00
STA.181+95.68
STA.182+27.70
STA.182+73.50
STA.181+50.00
STA.181+67.80
STA.181+95.55
STA.182+5.64
STA.182+25.93
STA.182+39.90
STA.182+57.00
STA.182+85.00
STA.181+85.00
STA.181+90.00
STA.181+95.00
STA.182+50.00
STA.182+25.34
STA.182+29.35
STA.182+22.86
STA.182+27.40
STA.182+42.10
STA.182+78.00
STA.181+59.80
STA.181+82.05
STA.182+8.06
STA.181+84.06
STA.181+96.06
STA.181+86.00
STA.181+94.27
STA.182+6.90
STA.182+22.86
STA.181+6.58
STA.182+6.90
STA.181+6.58
STA.182+6.70
STA.182+6.70
STA.182+22.70
STA.183+27.40
STA.179+1.90
STA.179+8.10
STA.179+10.00
STA.179+40.00
STA.179+42.20
STA.179+48.40
STA.179+45.50
STA.179+50.00
STA.179+45.50
STA.179+4.50
STA.177+34.00
STA.177+56.60
STA.177+26.50
STA.177+59.25
STA.177+99.45
STA.178+00
STA.178+50.00
STA.178+70.00
STA.179+00
STA.179+20.00
STA.179+70.00
STA.180+00
STA.180+20.00
STA.180+50.00
STA.180+70.00
STA.181+00
STA.181+20.00
STA.181+50.00
STA.181+85.00
STA.181+90.00
STA.181+95.00
STA.182+50.00
STA.182+00
STA.182+25.93
STA.182+50.00
STA.182+57.00
STA.182+85.00
STA.182+90.00
STA.183+00
STA.183+50.00
STA.183+70.00
STA.184+00
STA.184+20.00
STA.184+50.00
STA.184+70.00
STA.185+00
STA.185+20.00
東北縦貫自動車道弘前線
東北自動車道（北上金ヶ崎～北上ＪＣＴ）

工種：管理用平面図

名称：KP.460.950～KP.461.450
STA.183+00～STA.188+00

縮尺：1/1000

4/6

東日本高速道路（株）　東北支社

調整年月	摘要
第1回　2006年 2月	
第2回　2010年 5月	
第3回　2012年 4月	
第4回　2020年 3月	

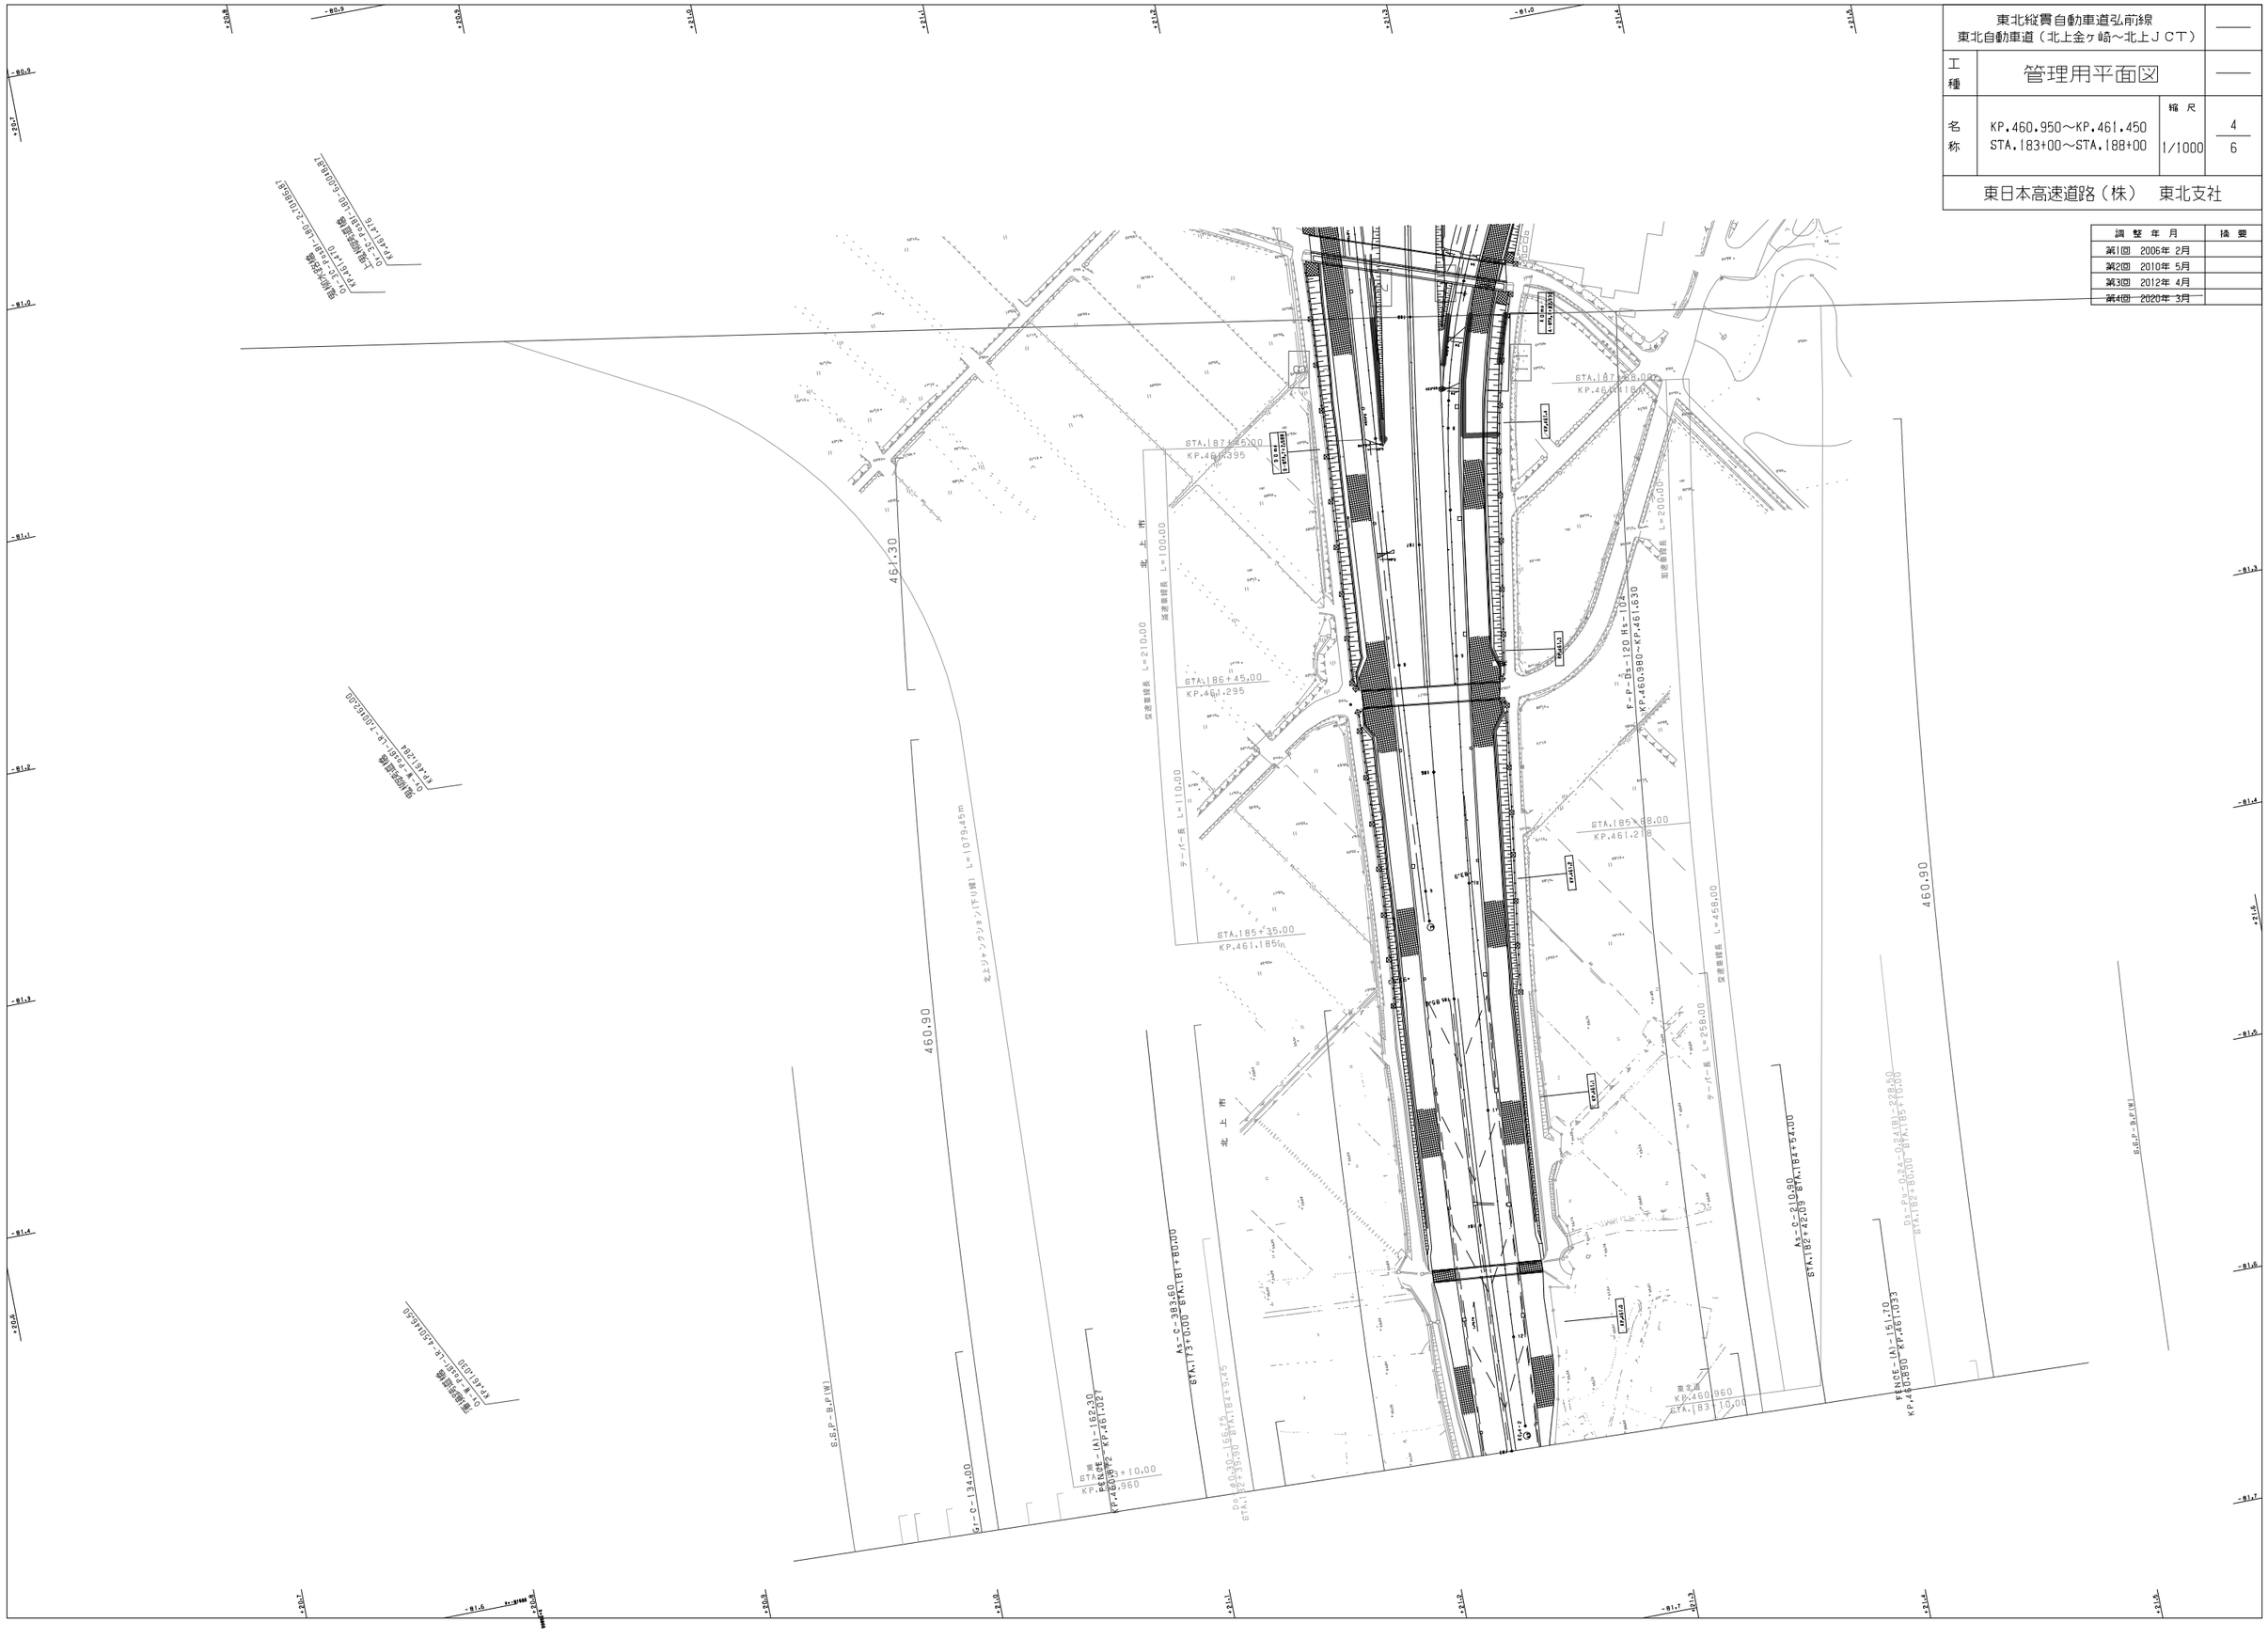

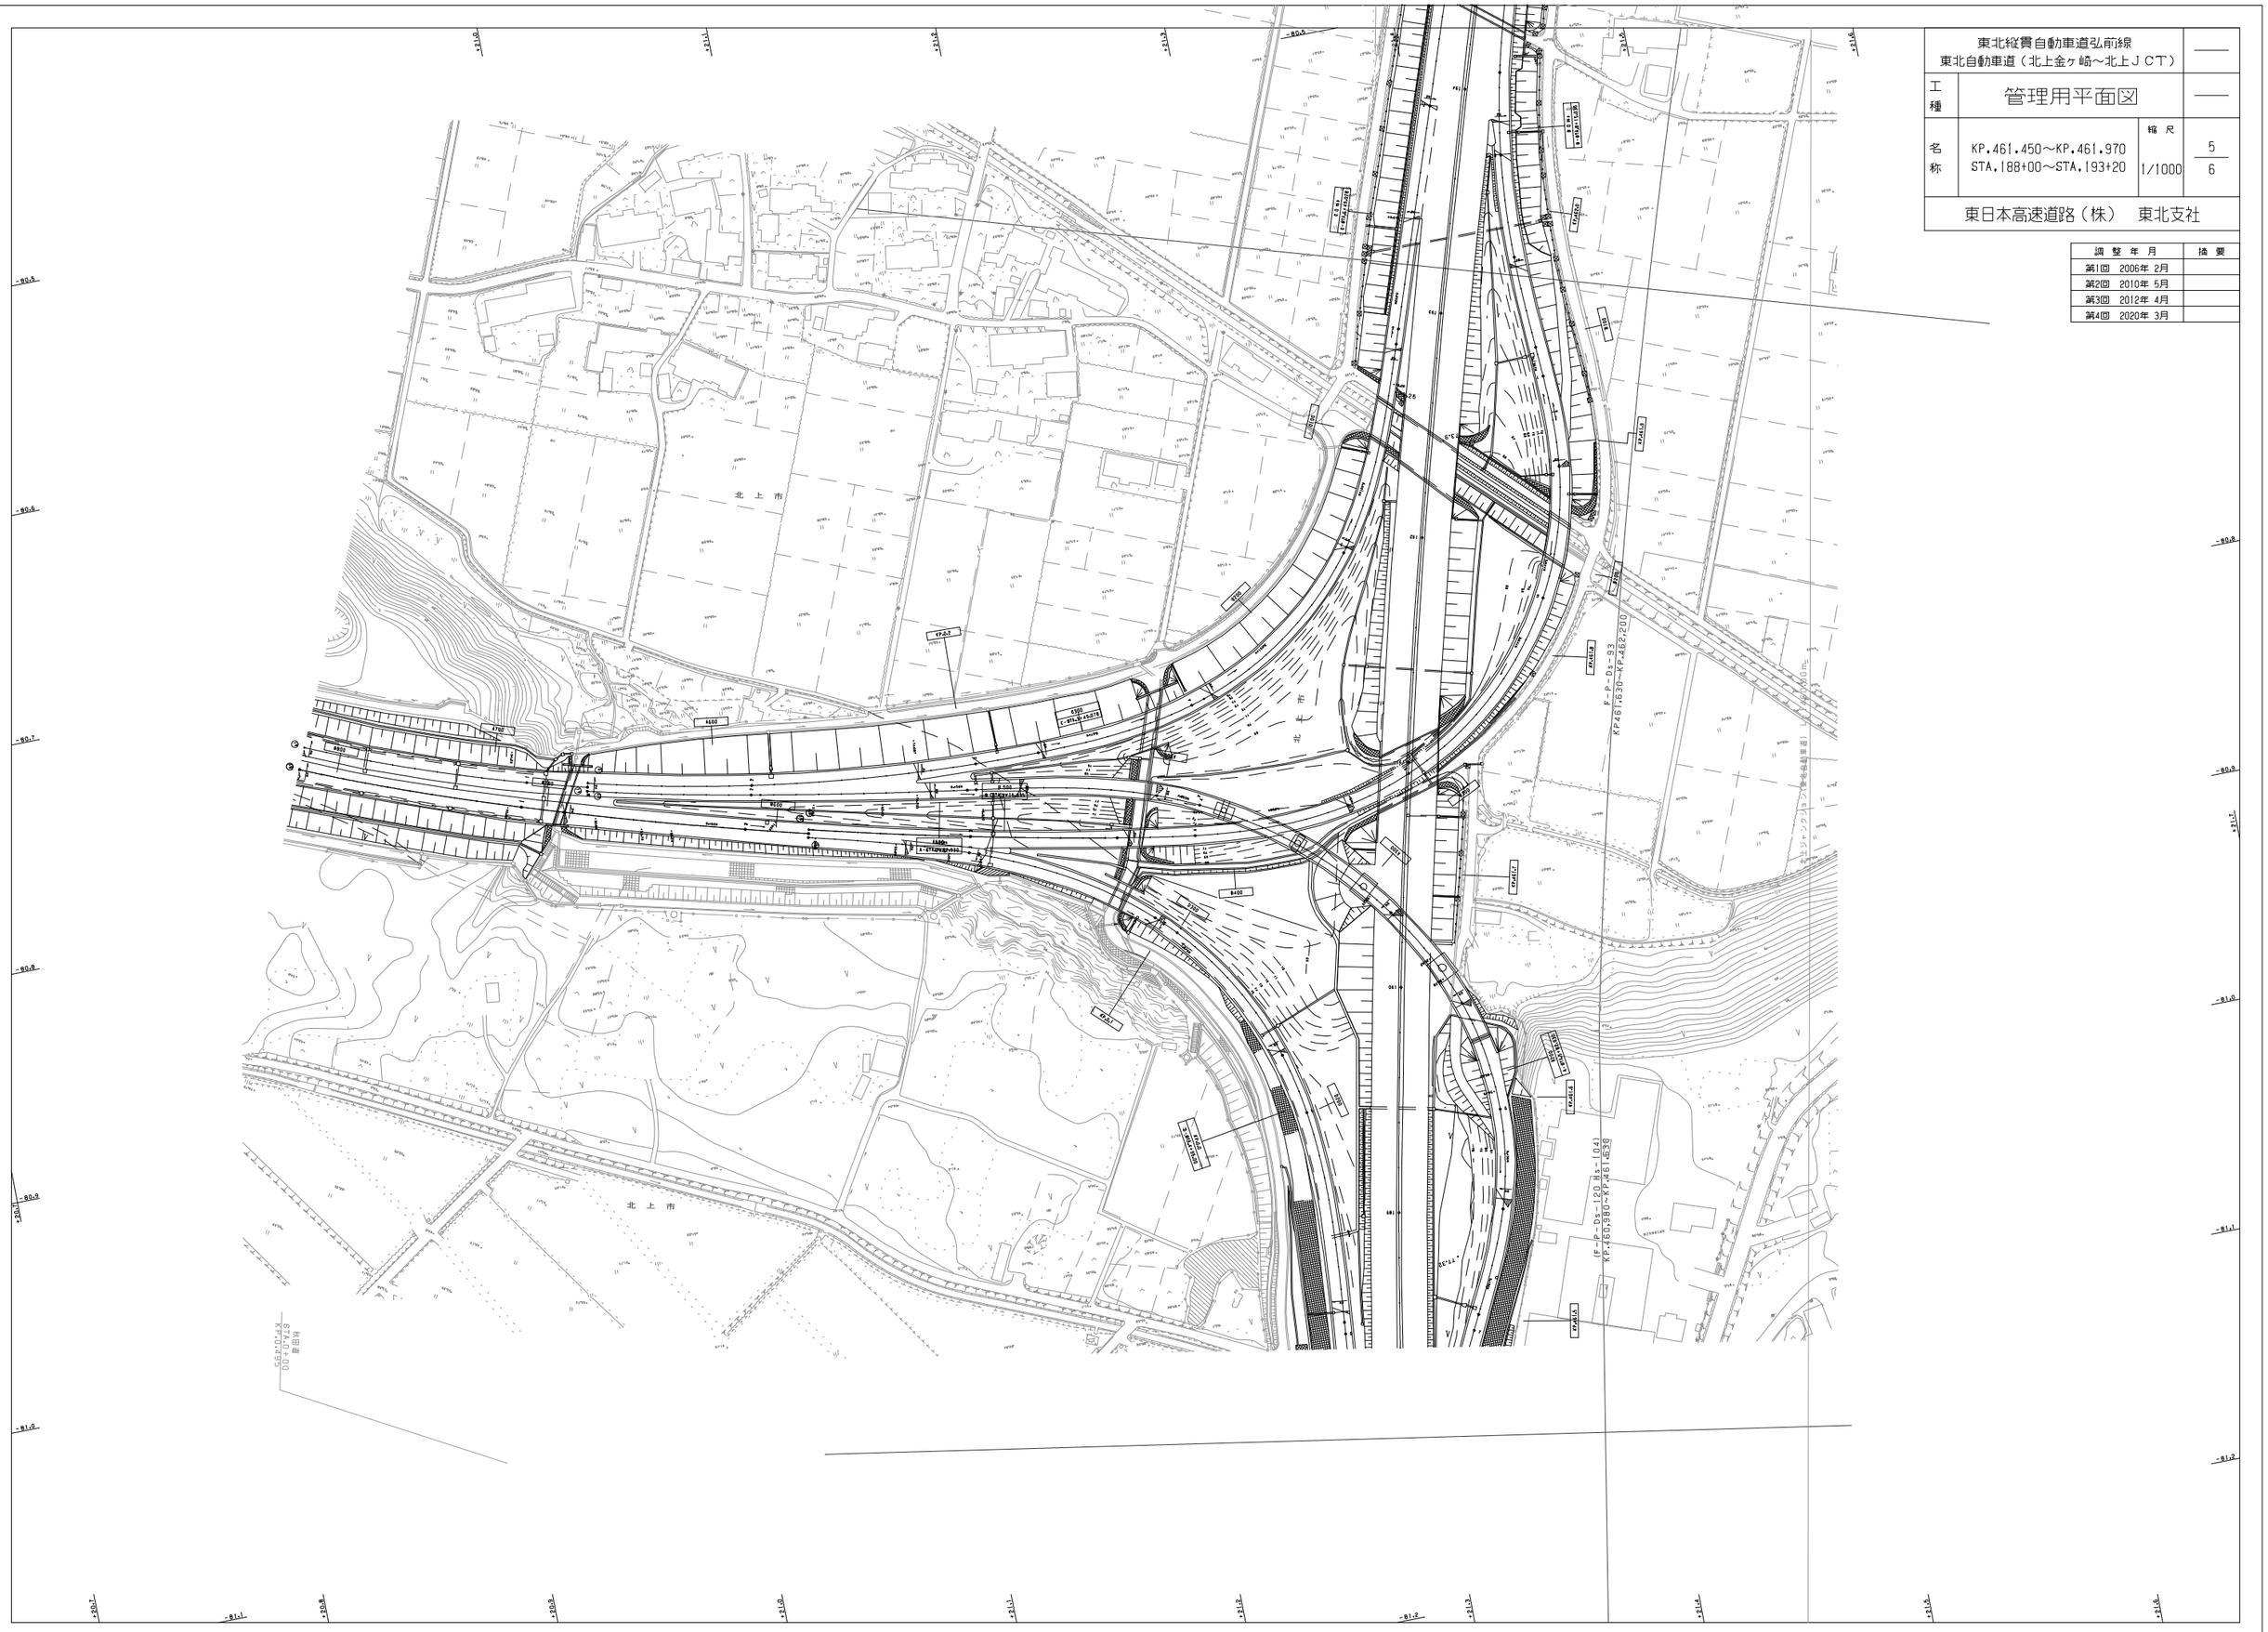

東北縦貫自動車道弘前線 東北自動車道（北上金ヶ崎～北上ＪＣＴ）			——
工種	管理用平面図		——
名称	KP.461.450～KP.461.970 STA.188+00～STA.193+20	縮尺 1/1000	5 6
東日本高速道路（株）　東北支社			

調整年月	摘要
第1回　2006年 2月	
第2回　2010年 5月	
第3回　2012年 4月	
第4回　2020年 3月	

調整年月	摘要
第1回 2006年 2月	
第2回 2012年 4月	

東北横断自動車道釜石秋田線
秋田自動車道（北上ＪＣＴ～北上西）

工種 管理用平面図

名称 北上シャンクション
KP.0.495
STA.0+00
(KP.461.395～KP.462.036)
(STA.187+45～STA.193+86)

縮尺 1/500

図番 1/6

東日本高速道路（株） 東北支社

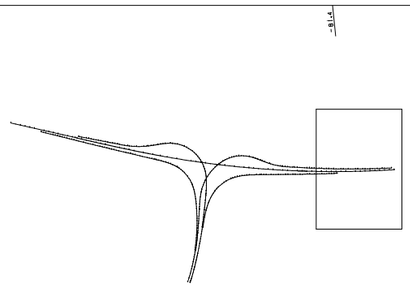

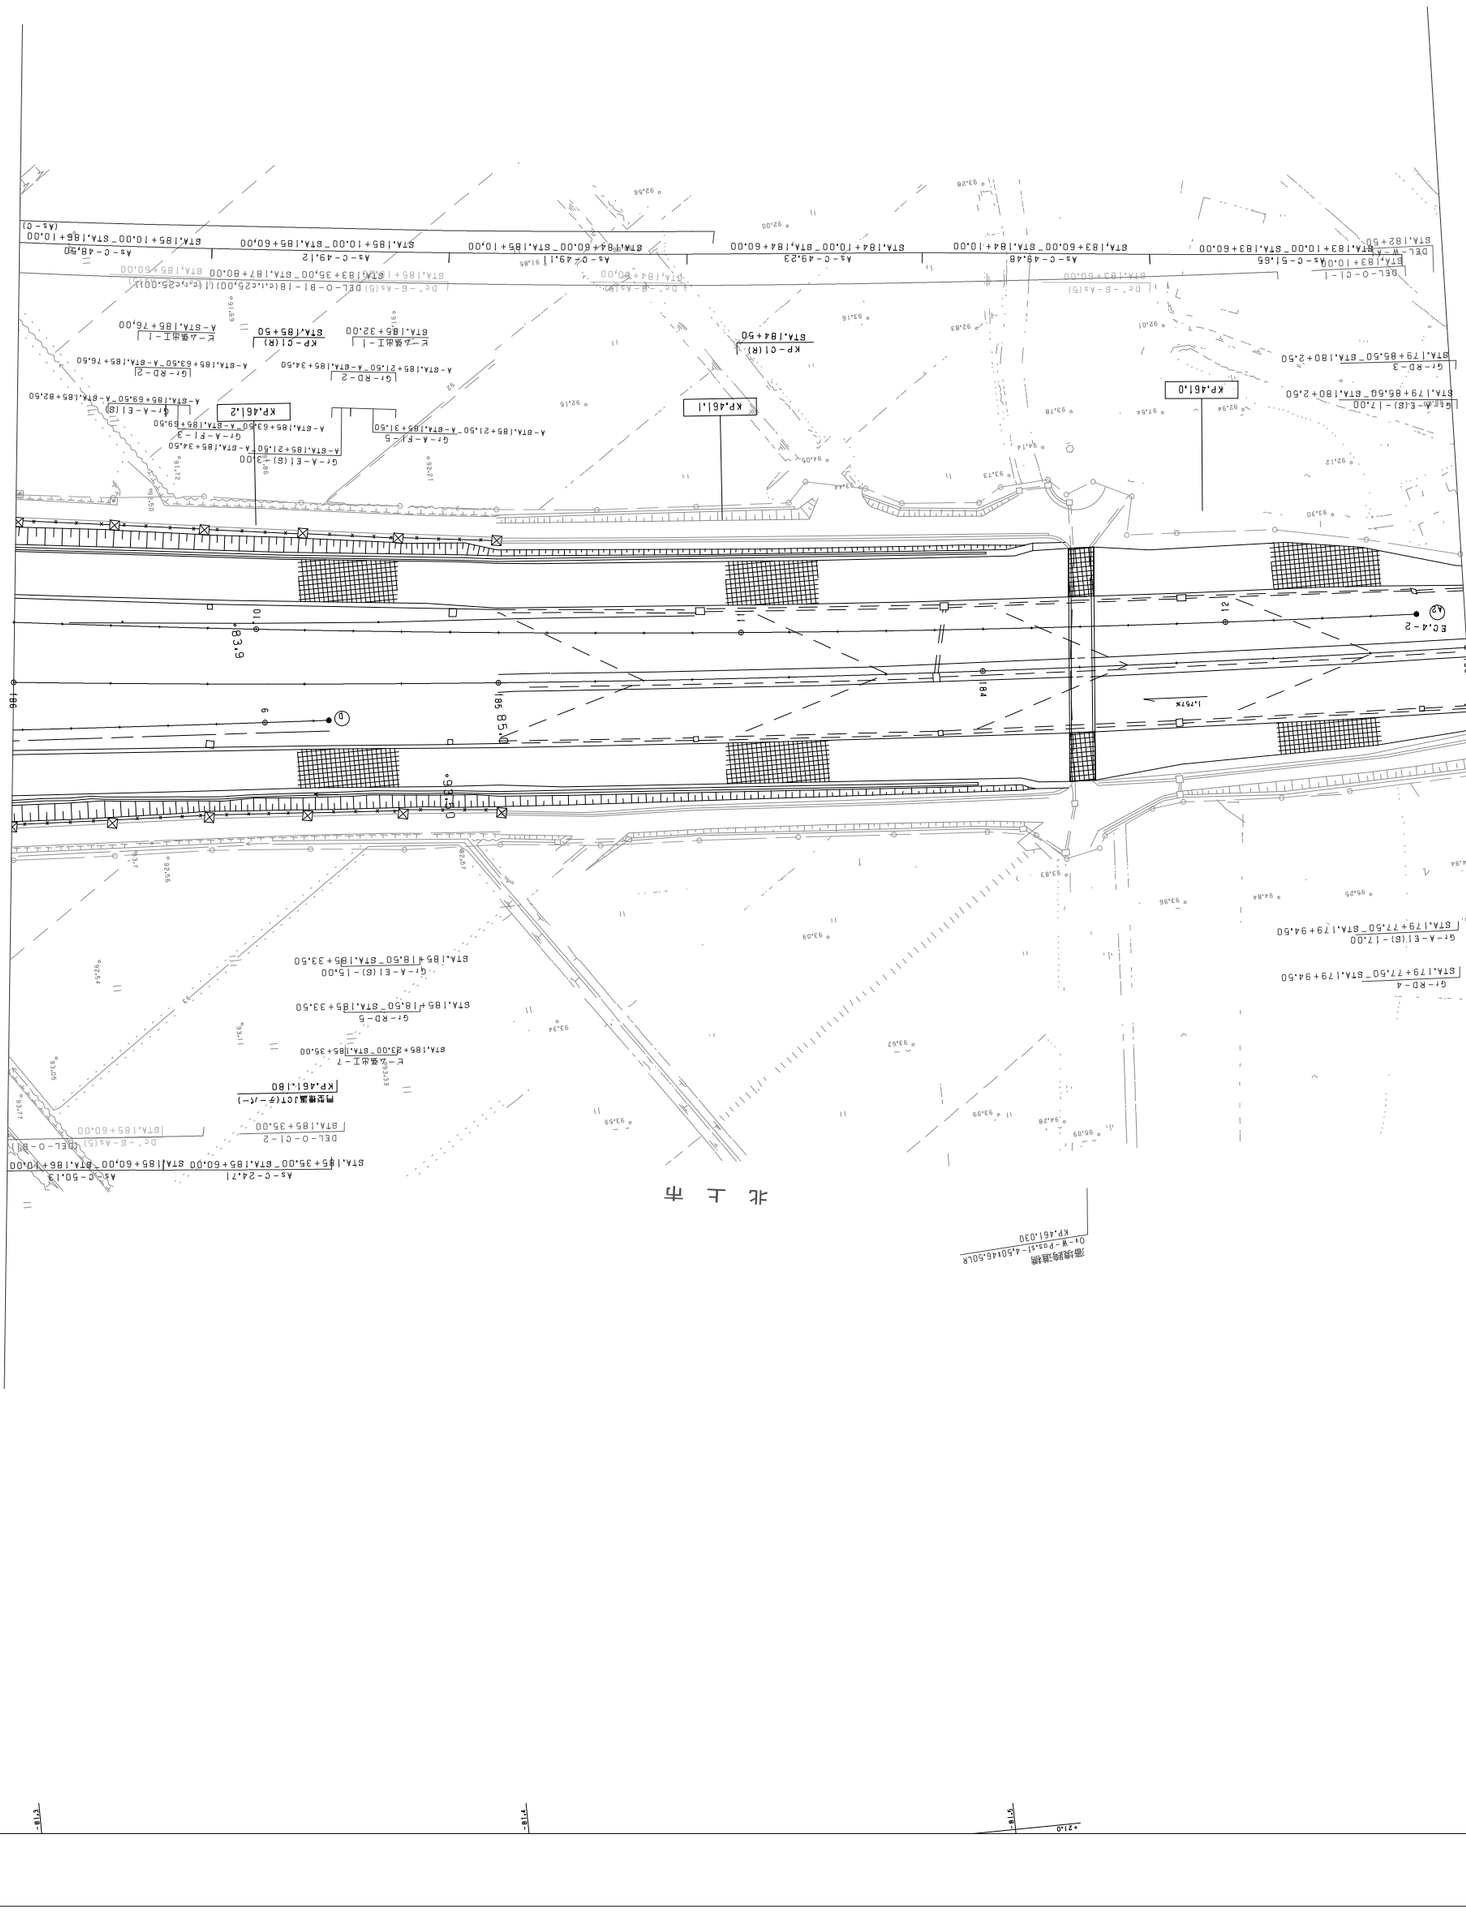
北上市
KP.461.0
KP.461.1
KP.461.2
E.C.4-2
E.C.4-1
Gr-RD-4
Gr-RD-5
Gr-RD-3
Gr-RD-2
Gr-A-E1(S)-17.00
Gr-A-E1(S)-15.00
Gr-A-E1(S)-13.00
Gr-A-F1-3
Gr-A-F1-5
DEL-O-C1-1
DEL-O-C1-2
DEL-O-B1-18(c.c.25.00)
DEL-O-B1-18(c.c.25.00)
E-A集出工-1
E-A集出工-7
P-A集出工-1
P-A集出工-2
A-STA.185+76.00
A-STA.185+53.50
A-STA.185+34.50
A-STA.185+21.50
A-STA.185+3.50
A-STA.185+82.50
A-STA.185+69.50
A-STA.185+63.50
A-STA.185+59.50
A-STA.185+53.50
A-STA.185+21.50
A-STA.185+3.50
A-STA.185+2.50
A-STA.185+1.50
A-STA.185+0.50
A-STA.185+0.00
A-STA.185+0.00
A3-C-50.13
A3-C-24.71
A3-C-49.12
A3-C-49.50
A3-C-49.75
A3-C-49.68
A3-C-49.23
A3-C-51.65
A3-C-49.50
A3-C-49.75
A3-C-49.68
A3-C-49.23
A3-C-51.65
STA.185+60.00
STA.185+35.00
STA.185+33.50
STA.185+18.50
STA.185+10.00
STA.185+10.00
STA.185+10.00
STA.184+60.00
STA.184+10.00
STA.183+60.00
STA.183+10.00
STA.182+50
STA.179+85.50
STA.179+77.50
STA.179+94.50
STA.179+85.50
STA.179+77.50
STA.179+94.50
STA.185+35.00
STA.185+33.50
STA.185+18.50
STA.185+10.00
STA.185+10.00
STA.184+60.00
STA.184+10.00
STA.183+60.00
STA.183+10.00
STA.182+50
KP-C1(R)
KP-C1(R)
KP-C1(R)

北上市

調整年月	摘要
第1回 2006年 2月	
第2回 2012年 4月	
第3回 2020年 3月	

東北横断自動車道釜石秋田線 秋田自動車道（北上ＪＣＴ～北上西）			——
工種	管理用平面図		——
名称	北上ジャンクション KP.0.495 STA.0+00 (KP.461.395～KP.462.036) (STA.187+45～STA.193+86)	縮尺 1/500	2 6
東日本高速道路（株） 東北支社			

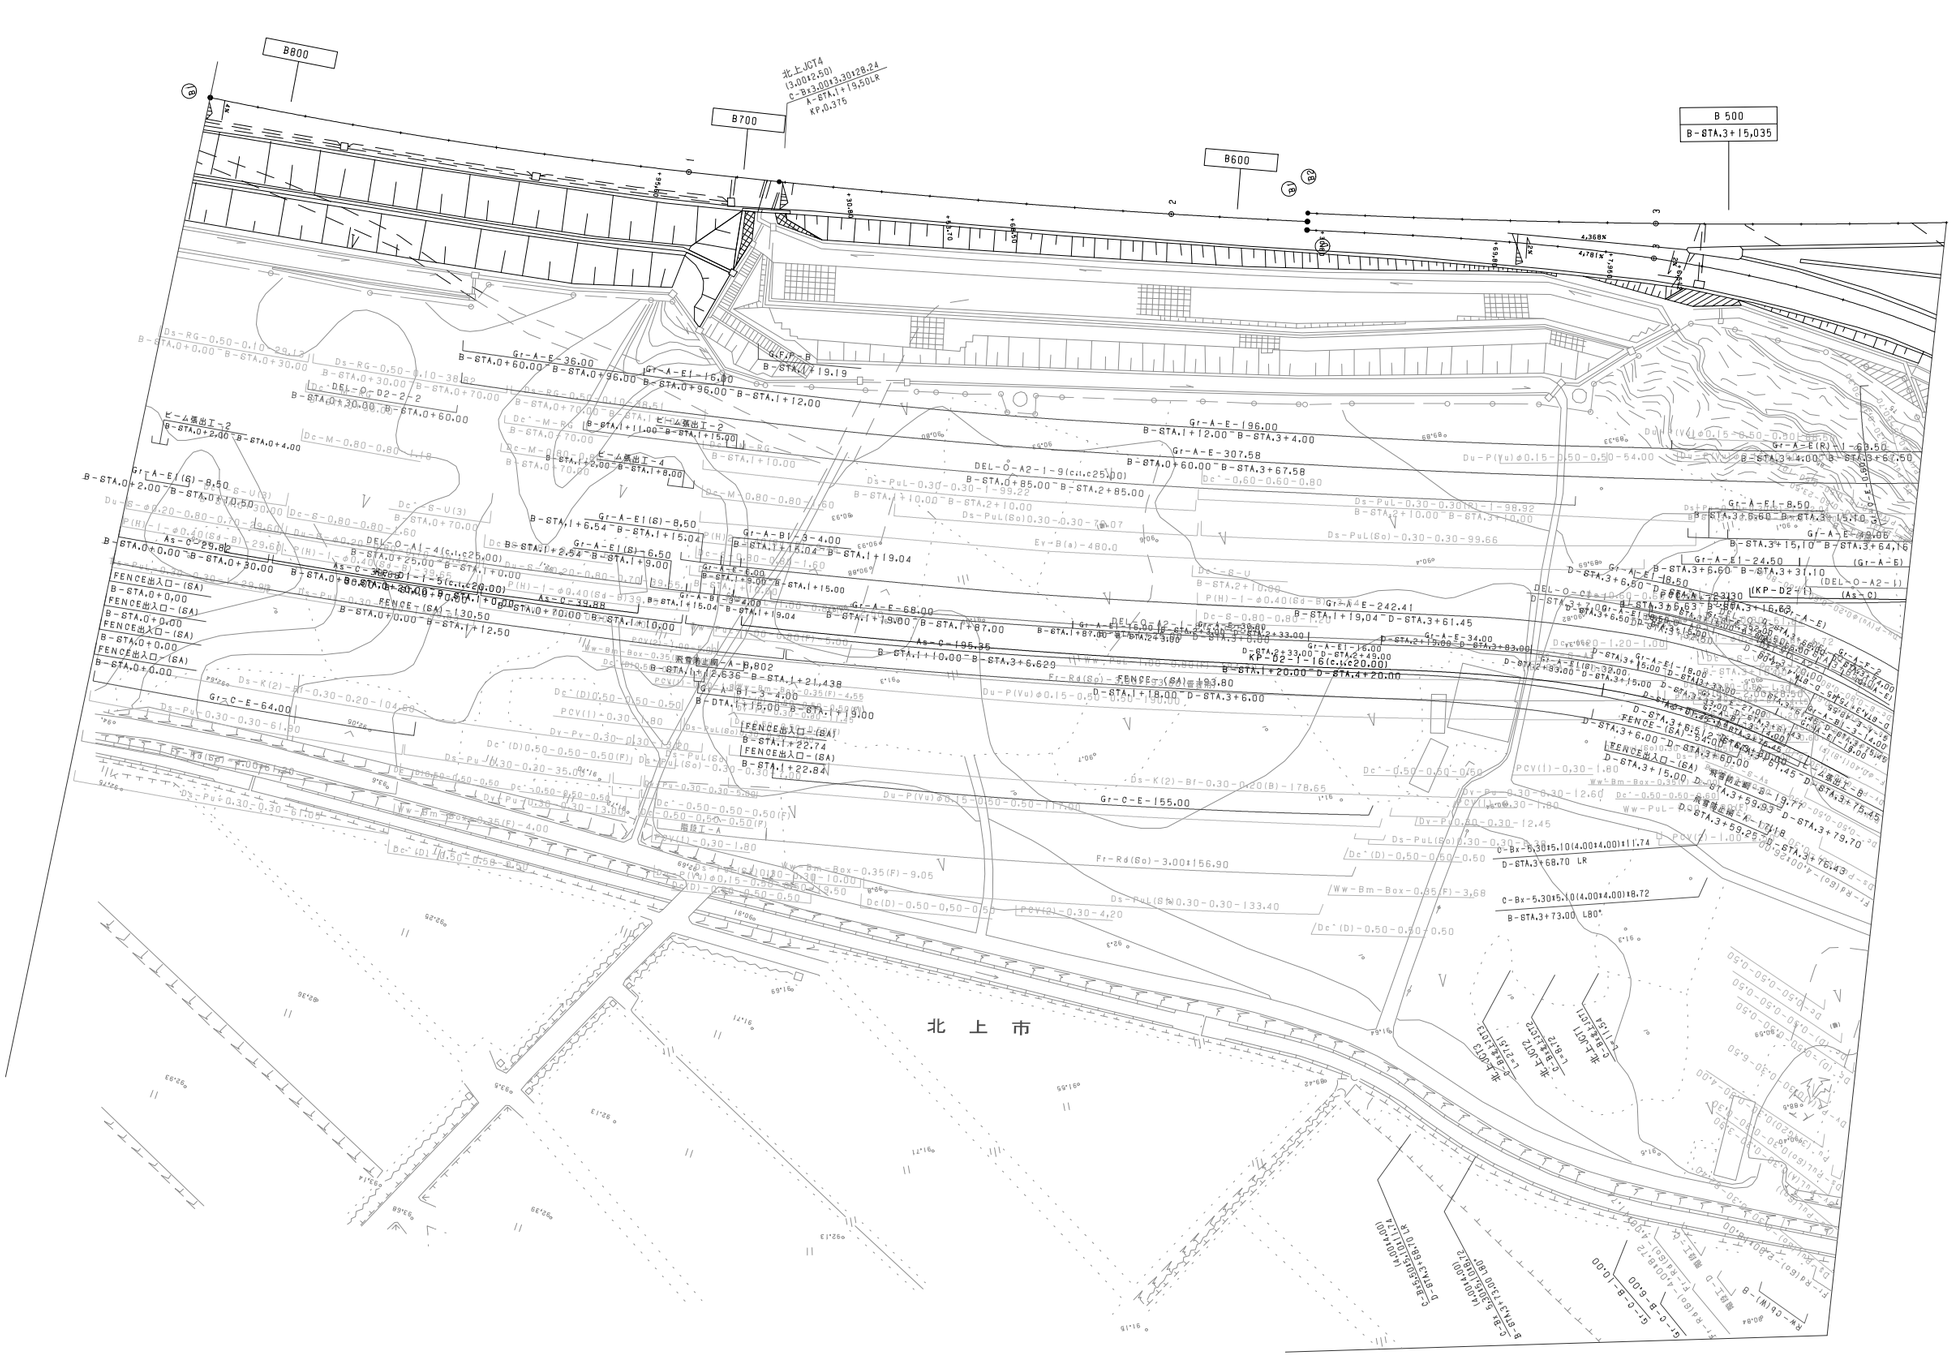

調 整 年 月	摘 要
第1回 2006年 2月	
第2回 2012年 4月	
第3回 2020年 3月	

東北縦貫自動車道弘前線 東北自動車道（北上金ヶ崎～北上JCT）			——
工種	管理用平面図		——
名称	北上ジャンクション KP.461.487～KP.462.128 STA.188+40～STA.194+80	縮尺 1/500	3 6
東日本高速道路（株） 東北支社			

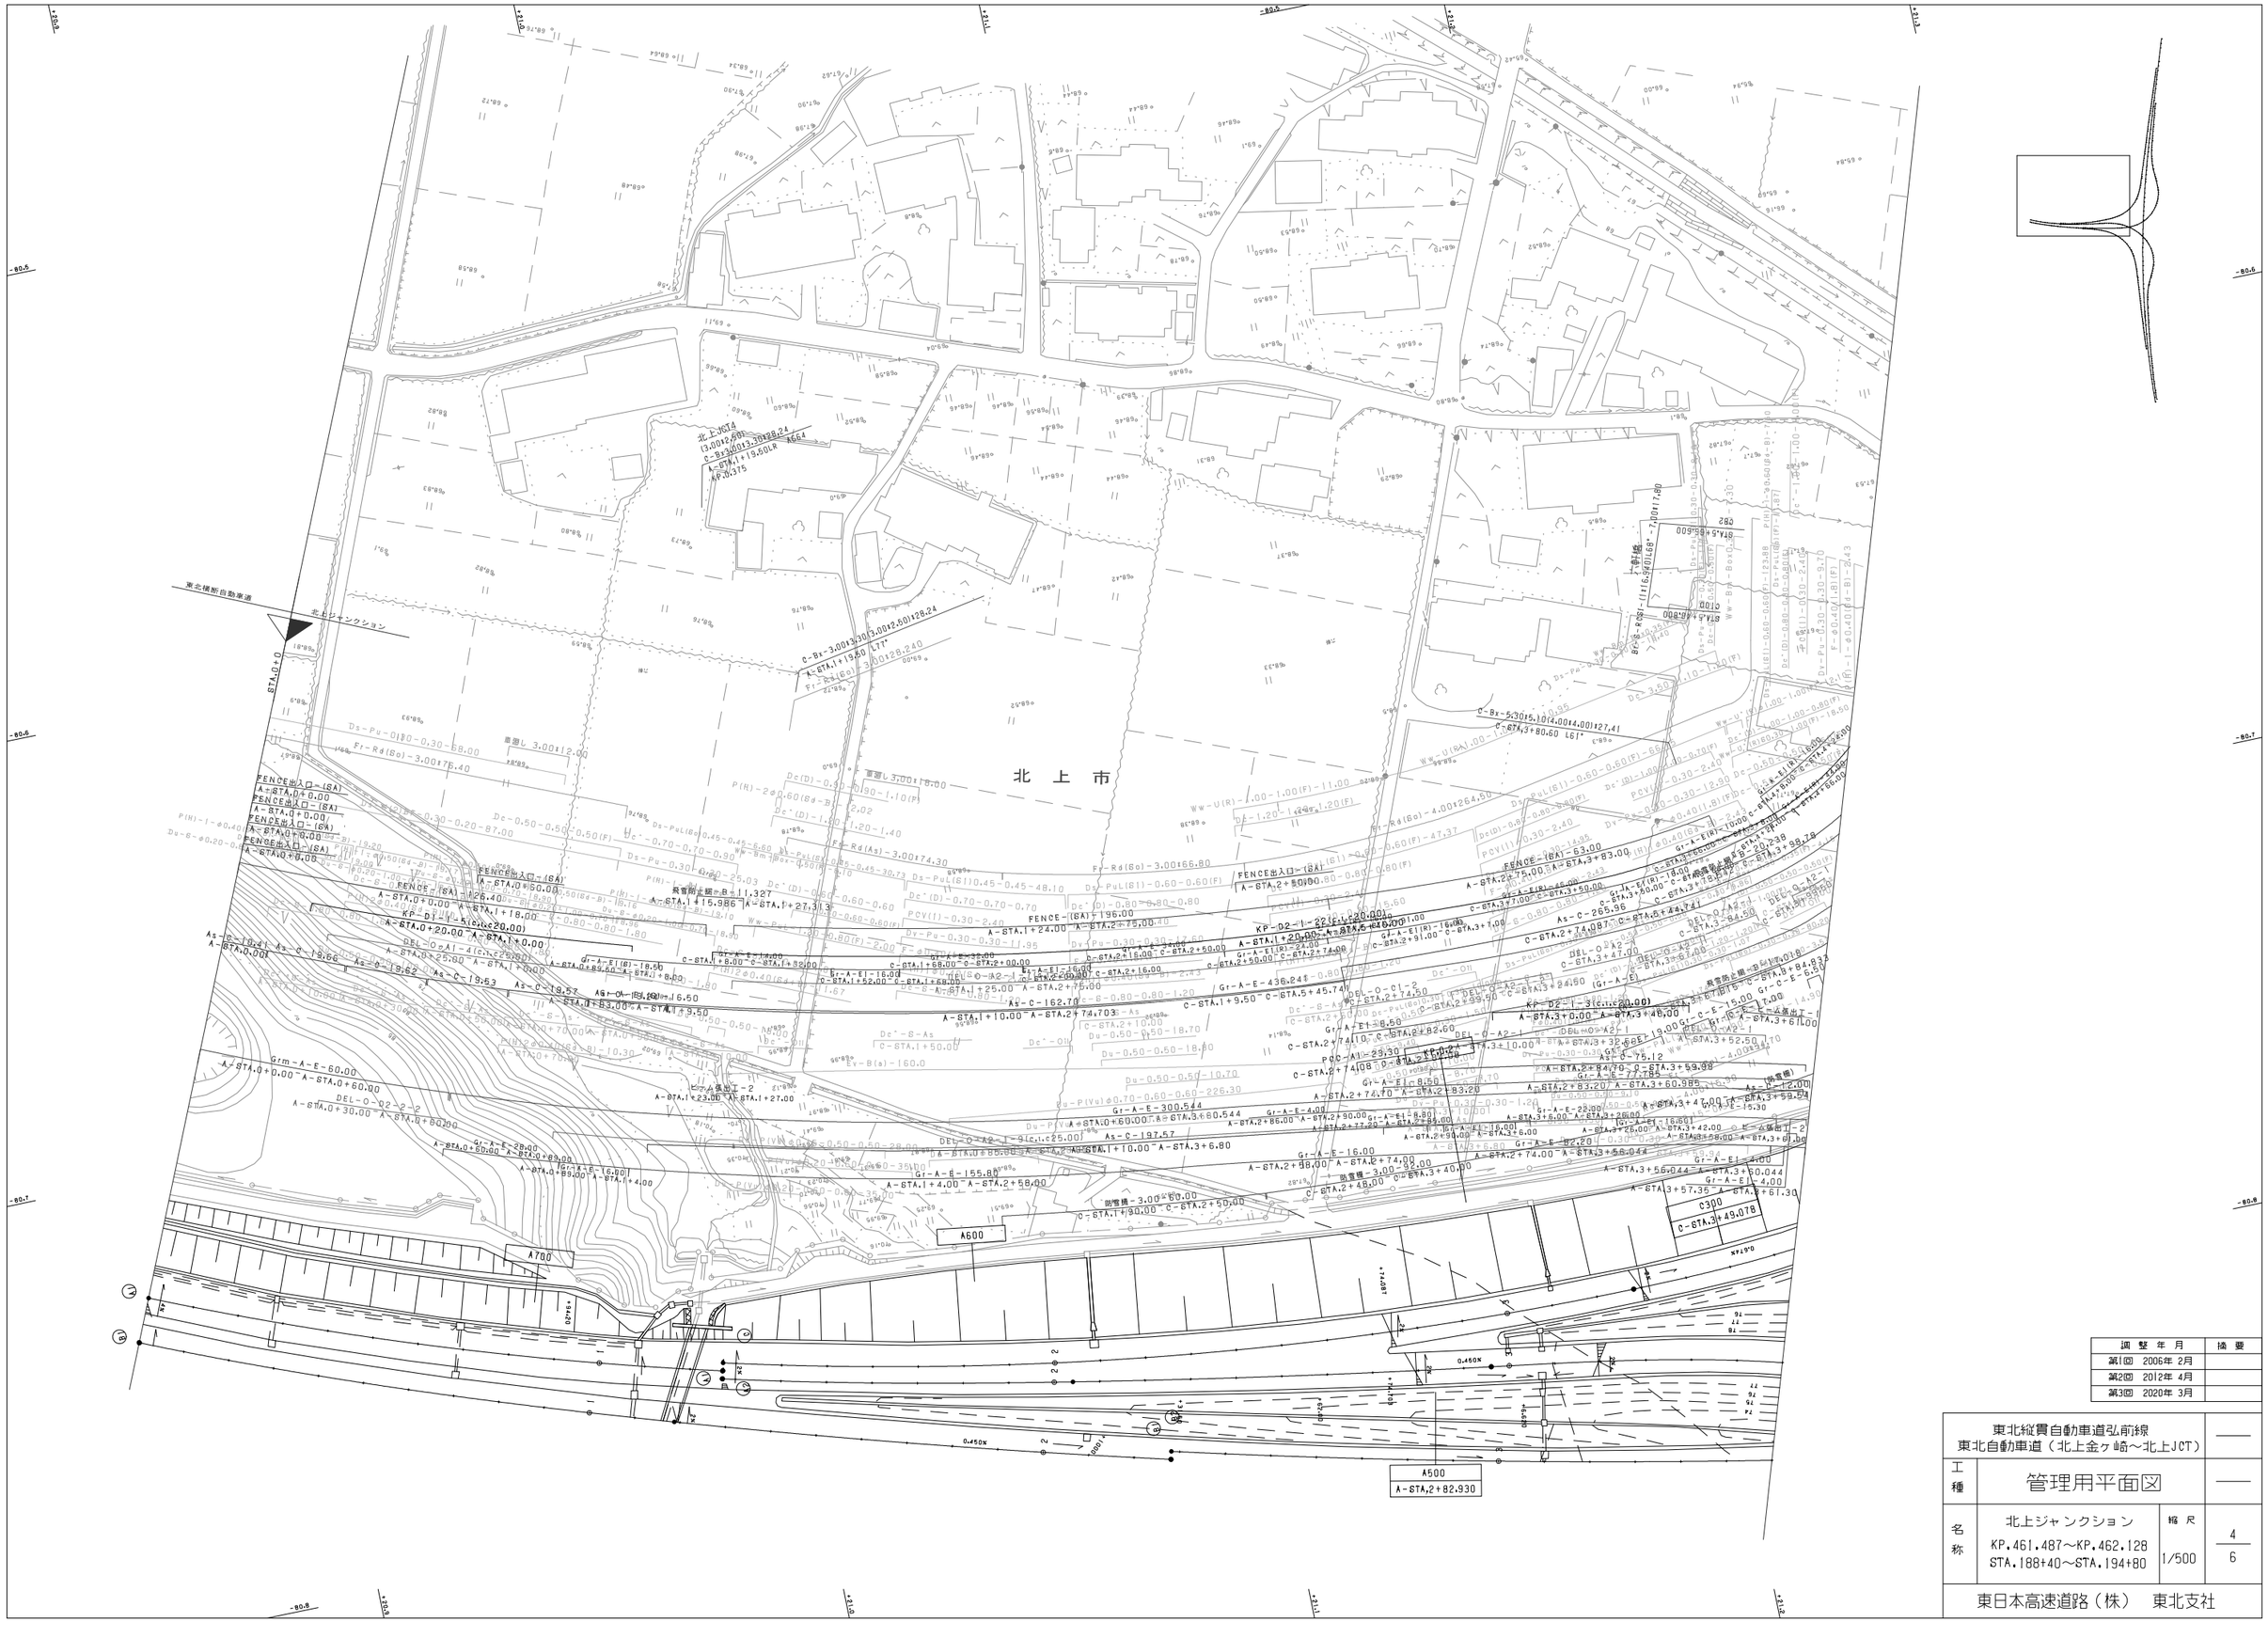
北 上 市
東北横断自動車道
北上ジャンクション
北上JCT
A600
A700
A500
A-STA.2+82.930
C300
C-STA.3+49.078
FENCE出入口-(SA)
A-STA.0+0.00
FENCE出入口-(SA)
A-STA.0+0.00
FENCE出入口-(SA)
A-STA.0+0.00
FENCE出入口-(SA)
A-STA.0+0.00
FENCE出入口-(SA)
A-STA.2+80.00
FENCE-(SA) L=63.00
FENCE-(SA) L=26.40
FENCE-(SA) L=196.00
北上JCT
C-Bx-3.00i3.30i3.00i2.60i128.24
A-STA.1+19.50 L77°
C-Bx-5.30i5.10i4.00i4.00i127.41
C-STA.3+80.60 L61°
北上JCT
C-Bx-3.00i3.30i3.00i2.60i128.24
A-STA.1+19.50 L77°
KP.W.375
KP-02-1-22(c,r=20.00)
A-STA.1+20.00~A-STA.1+60.00
KP-02-1-3(c,r=20.00)
A-STA.3+0.00~A-STA.3+48.00
KP-02-1-5(c,r=20.00)
A-STA.0+20.00~A-STA.1+18.00
KP-01-1-5(c,r=20.00)
A-STA.0+0.00~A-STA.1+18.00
Gr-A-E-436.248
Gr-A-E-300.544
Gr-A-E-197.57
Gr-A-E-155.80
Gr-A-E-77.785
Gr-A-E-82.20
Gr-A-E-22.00
Gr-A-E-15.30
Gr-A-E-28.00
Gr-A-E-16.00
Gr-A-E-4.00
Gr-A-E-8.50
Gr-A-E-8.50
Gr-A-E-16.00
Gr-A-E-16.00
Gr-A-E-4.00
Gr-A-E-16.00
Gr-A-E-4.00
Gr-A-E-16.00
Gr-A-E-4

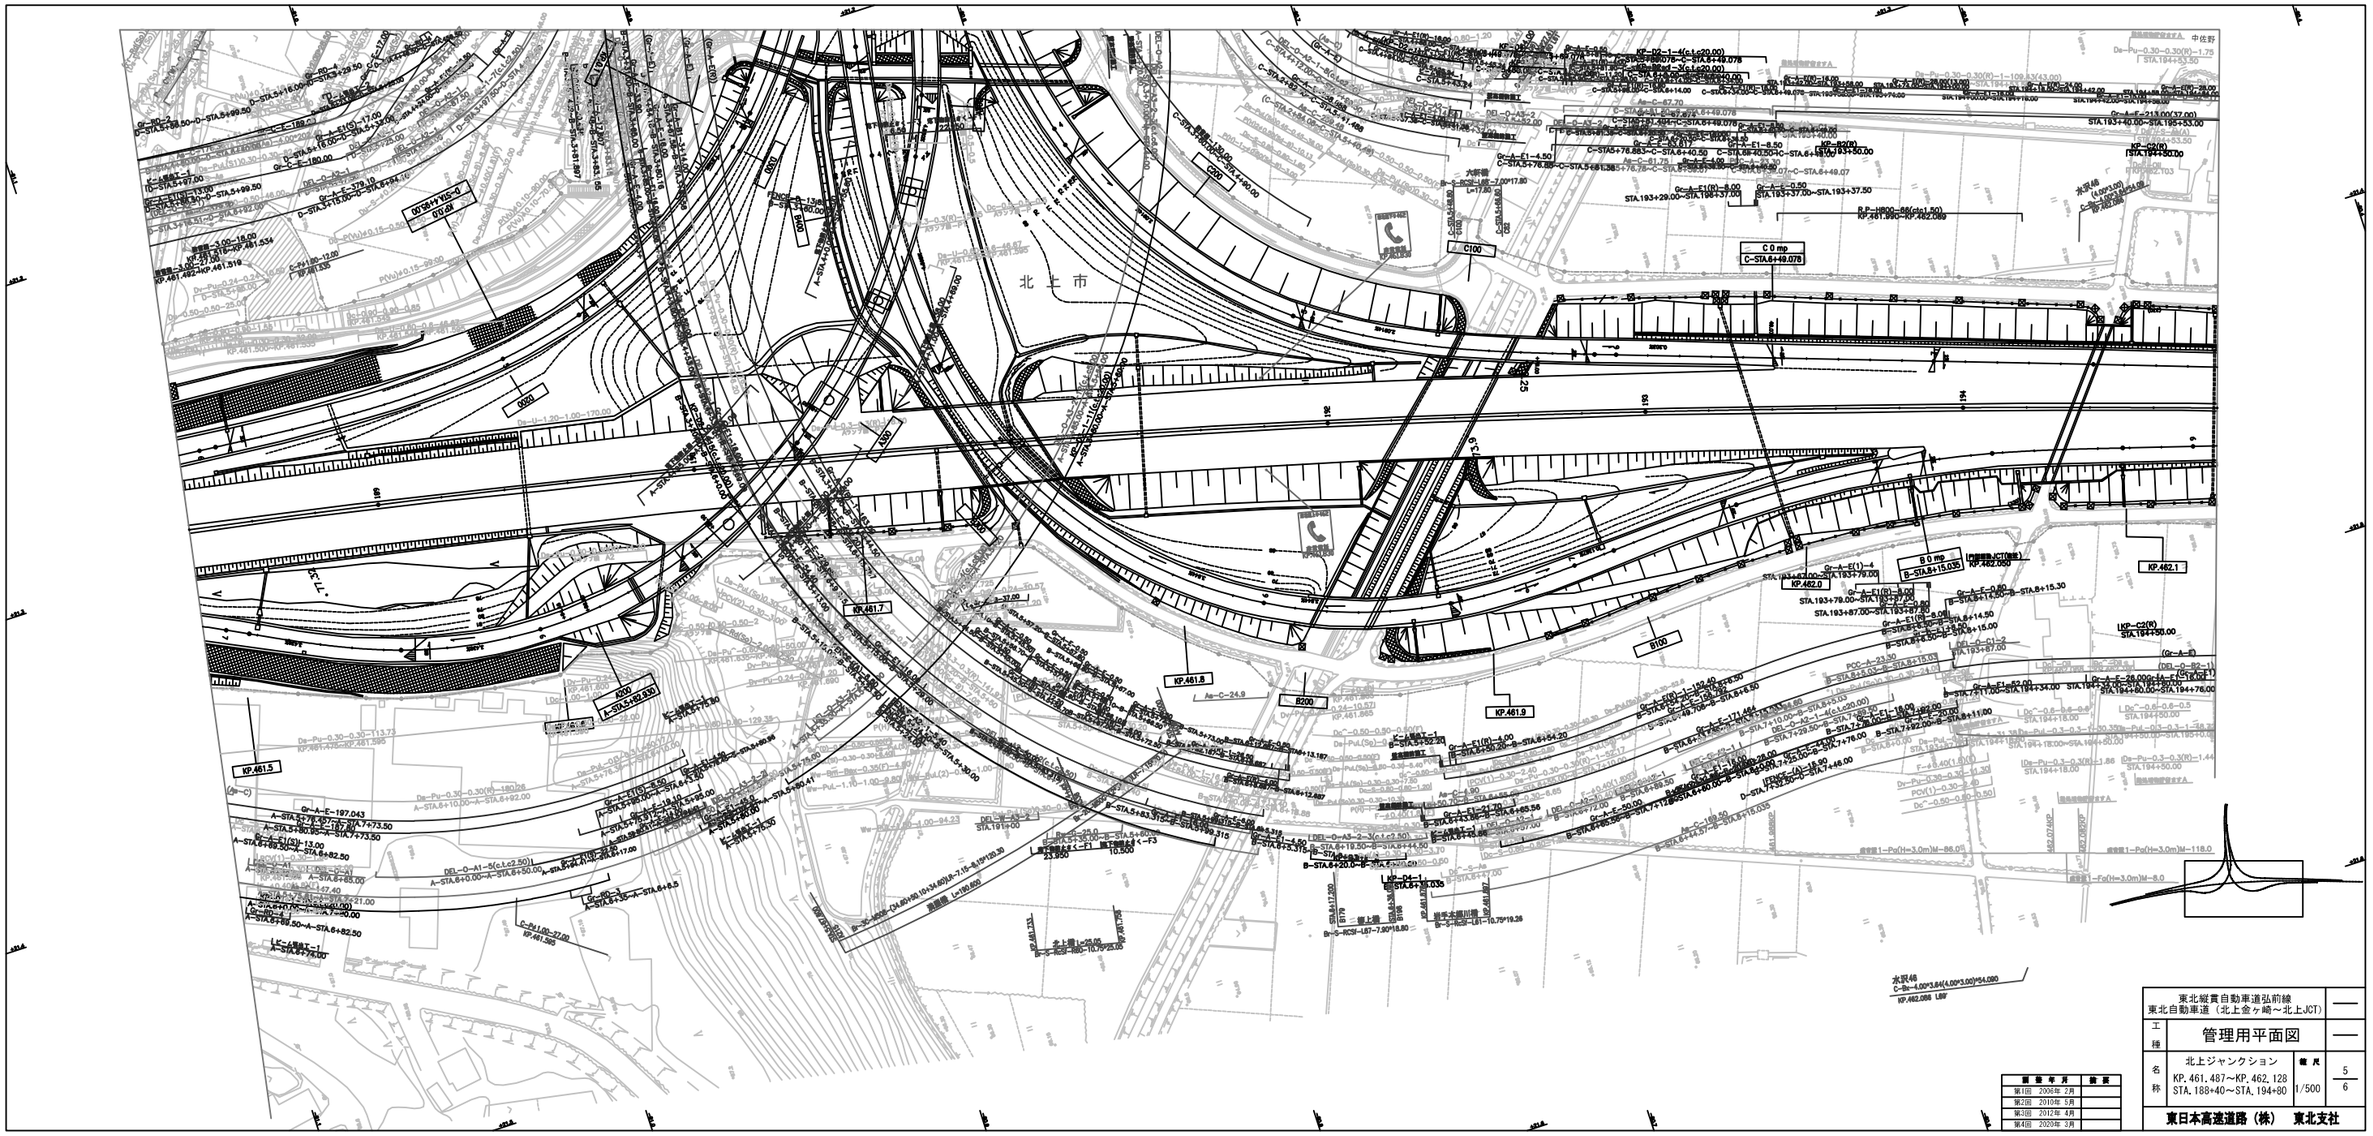

東北縦貫自動車道弘前線 東北自動車道（北上金ヶ崎～北上JCT）		——
工種	管理用平面図	——
名称	北上ジャンクション KP. 461. 487～KP. 462. 128 STA. 188+40～STA. 194+80	縮尺 1/500
		5/6
東日本高速道路（株）　東北支社		

図面年月	修正
第1回　2006年 2月	
第2回　2010年 5月	
第3回　2012年 4月	
第4回　2020年 3月	

東北縦貫自動車道弘前線 東北自動車道（北上金ヶ崎～北上ＪＣＴ）		——
工種	管理用平面図	——
名称	KP.461.970～KP.462.430 STA.193+20～STA.197+80	縮尺 1/1000	6/6
東日本高速道路（株）　東北支社		

調整年月	摘要
第1回　2006年 2月	
第2回　2010年 5月	
第3回　2012年 4月	
第4回　2021年10月	

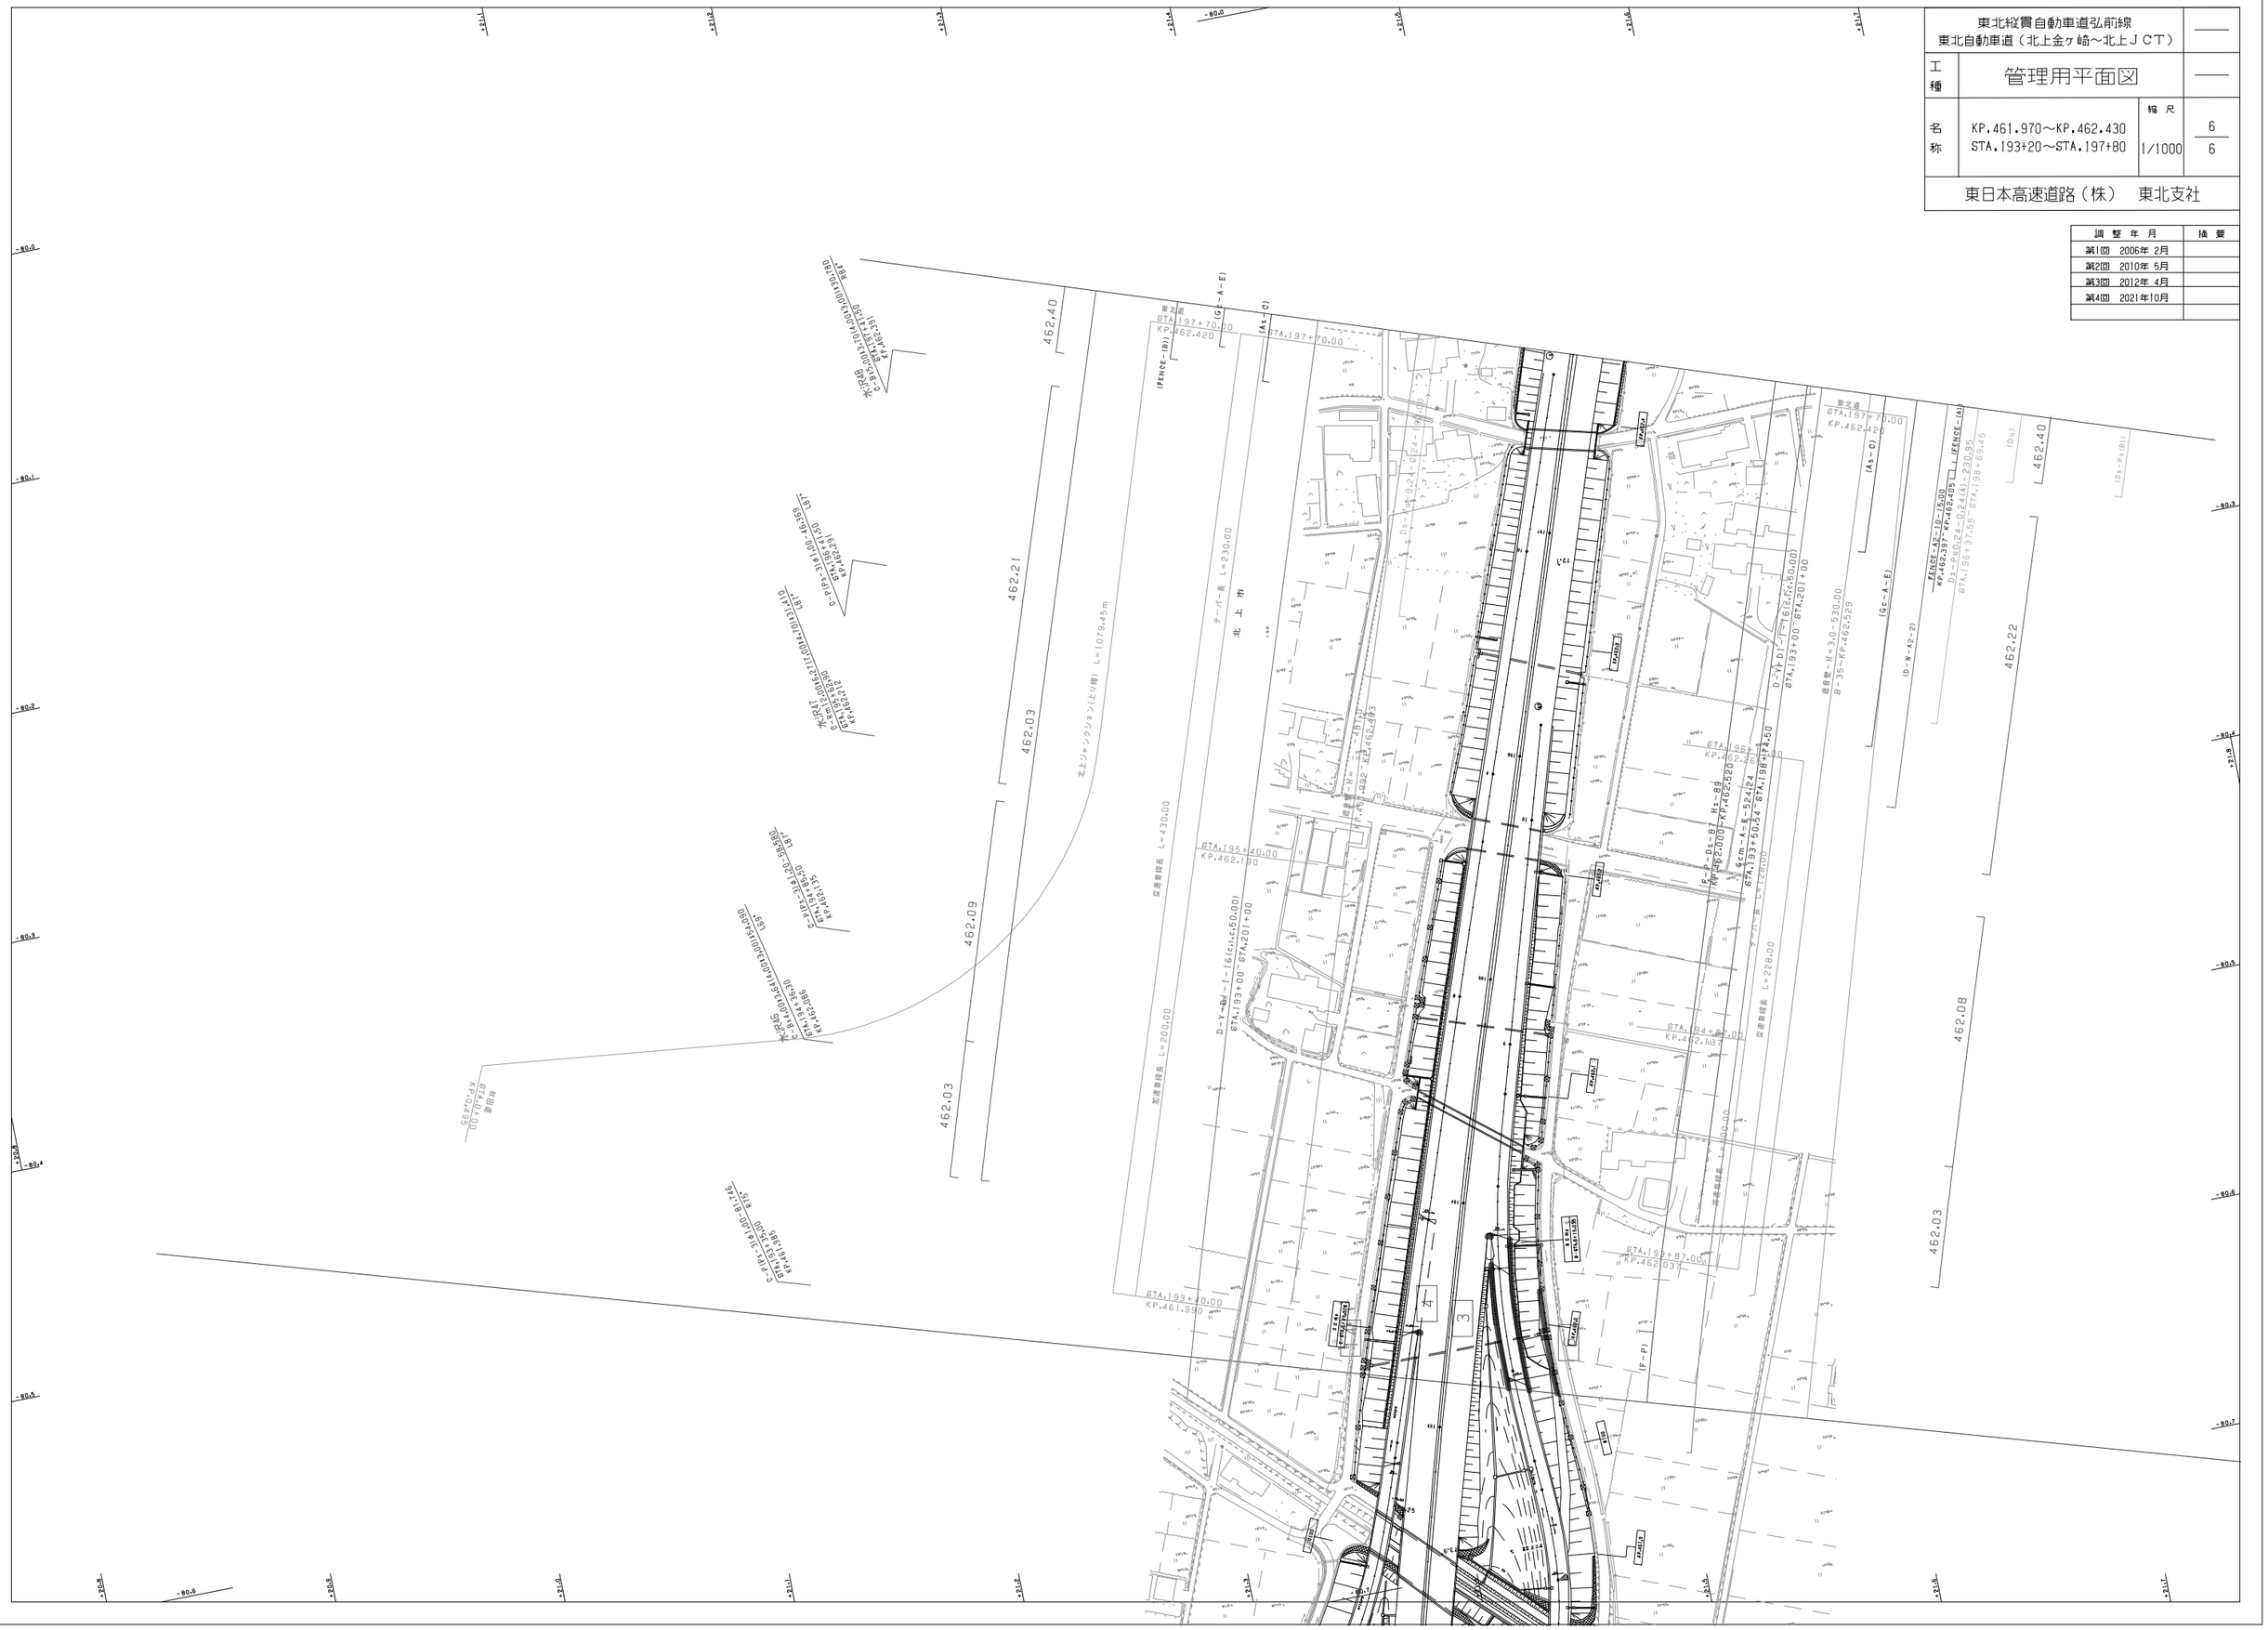
462.40
462.21
462.03
462.09
462.03
462.22
462.40
462.08
462.03
北上市
STA.197+70.00
KP.462.420
STA.197+70.00
STA.195+40.00
KP.462.190
STA.193+40.00
KP.461.990
STA.193+87.00
KP.462.037
STA.194+87.00
KP.462.140
STA.197+70.00
KP.462.422
STA.196+50.00
KP.462.320
STA.195+60.00
KP.462.260
STA.193+00
KP.462.203
STA.193+20
KP.462.233
STA.198+37.55
KP.462.405
STA.198+63.45
STA.198+87.50
KP.462.420
STA.198+87.50
KP.462.420
(FENCE-(B))
(G-A-E)
(A1-C)
(D-W-42-21)
(G-A-E)
(A1-C)
(D+F+(B))
(F-P)
(Du)
(D-W-42-21)
(FENCE-42-11-15.00)
(FENCE-(A))
(D-Y-Du-I-16(c.c=50.00))
(D-Y-Du-I-16(c.c=50.00))
(D-Y-Du-I-16(c.c=50.00

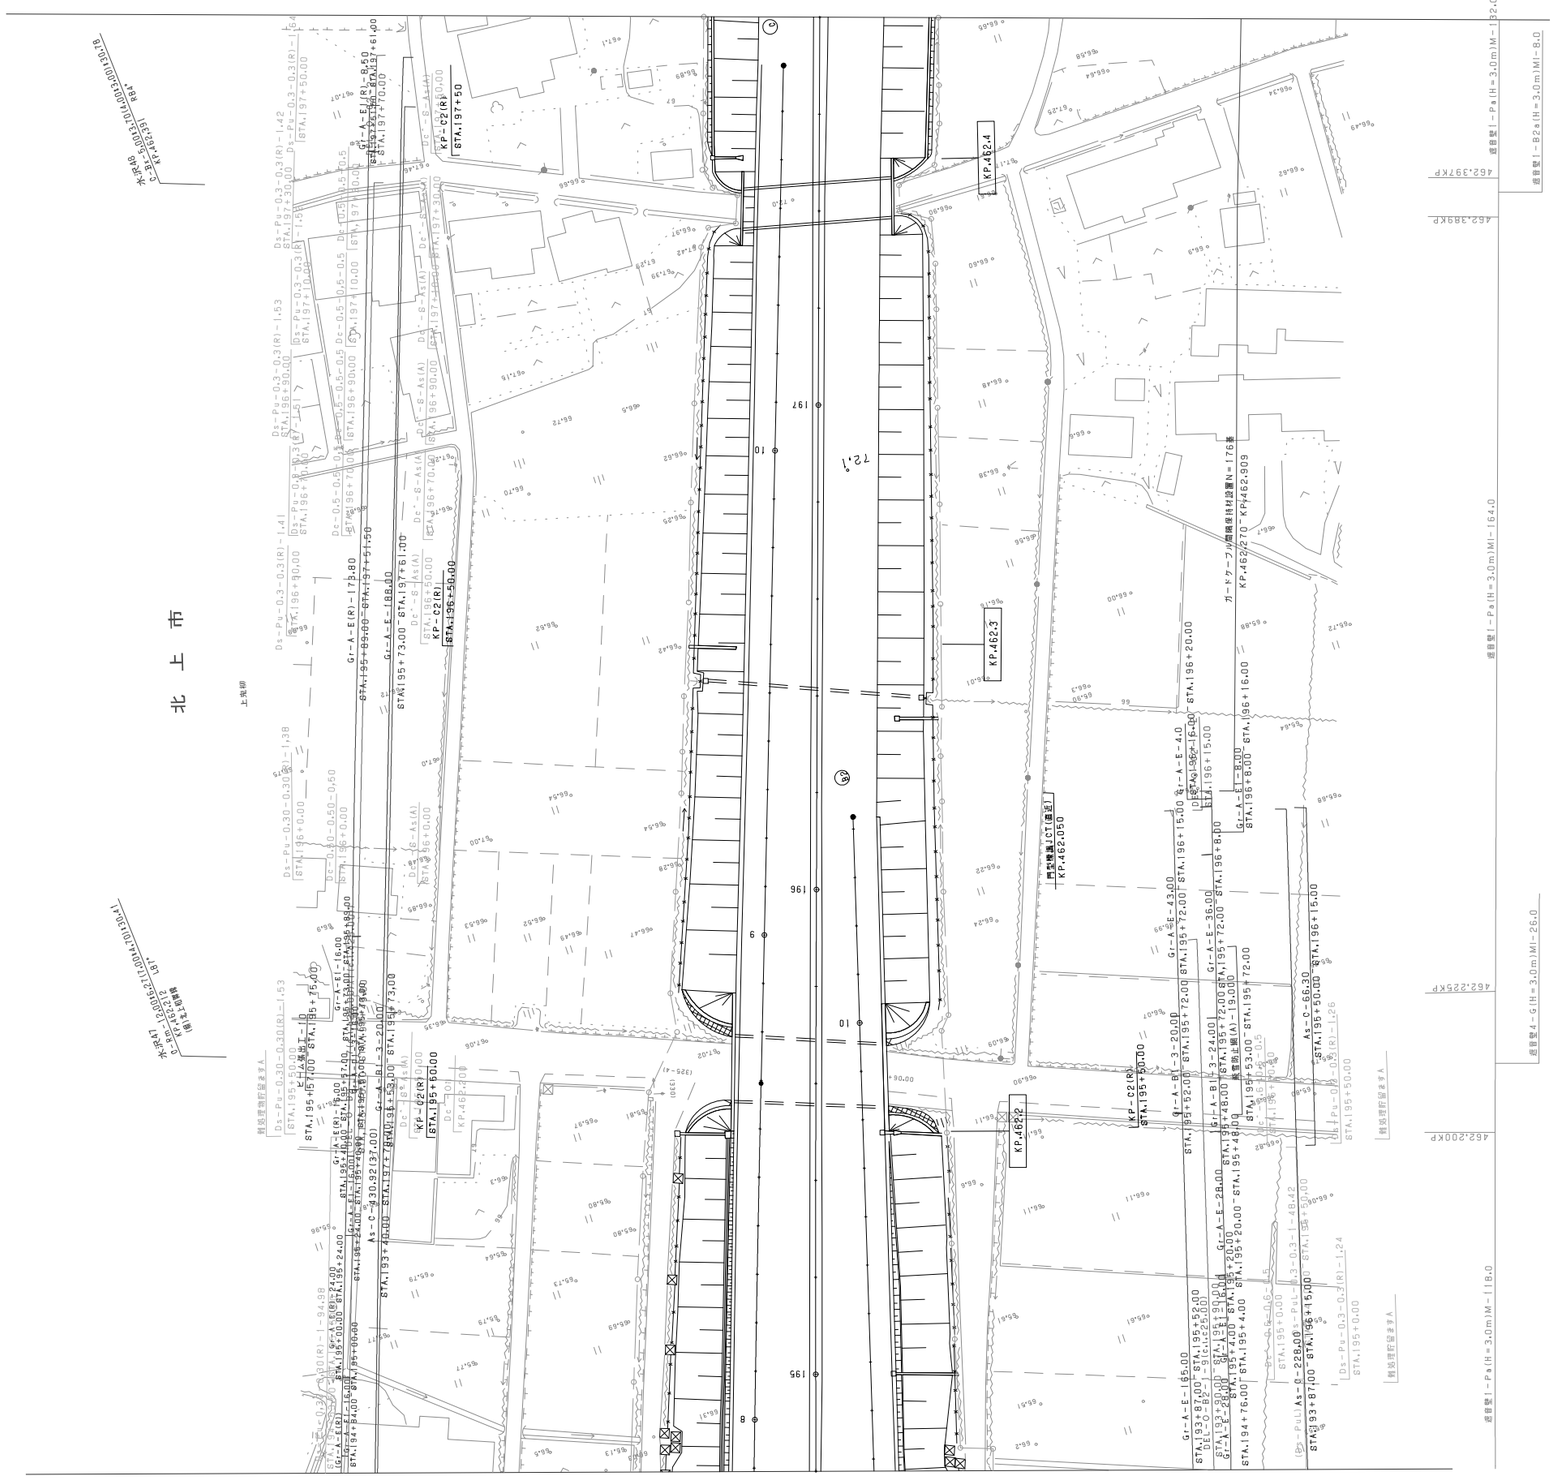
北上市
KP.462.4
KP.462.3
KP.462.2
KP.462.050
KP-C2(R) STA.197+50
KP-C2(R) STA.196+50.00
KP-C2(R) STA.195+50.00
KP-C2(R) STA.195+60.00
Gr-A-E(R)-178.80
Gr-A-E-188.80
Gr-A-E(R)-84.00
Gr-A-E-165.00
Gr-A-E-228.00
Gr-A-E-43.00
Gr-A-E-36.00
Gr-A-E-28.00
Gr-A-E-4.0
Gr-A-B(R)-3.24.00
Gr-A-B(R)-3-20.00
Gr-A-B(R)-3-24.00
Gr-A-B(R)-3-48.00
Gr-A-B(R)-3-20.00
Gr-A-B(R)-3-4.00
Gr-A-B(R)-3-76.00
Gr-A-B(R)-3-90.00
Gr-A-B(R)-3-87.00
Gr-A-B(R)-3-84.00
Gr-A-B(R)-3-6.00
Gr-A-B(R)-3-24.00
Gr-A-B(R)-3-24.00
Gr-A-B(R)-3-24.00
Gr-A-B(R)-3-16.00
Gr-A-B(R)-3-75.00
Gr-A-B(R)-3-10.00
Gr-A-B(R)-3-20.00
As-C-430.92(37.00)
As-C-66.30
As-C-228.00
As-C-165.00
As-C-52.00
As-C-90.00
As-C-87.00
As-C-84.00
As-C-6.00
As-C-24.00
As-C-24.00
As-C-24.00
As-C-16.00
As-C-75.00
As-C-10.00
As-C-20.00
As-C-73.00
As-C-53.00
As-C-60.00
As-C-24.00
As-C-24.00
As-C-24.00
As-C-16.00
As-C-75.00
As-C-10.00
As-C-20.00
As-C-73.00
As-C-53.00
As-C-60.00
Ds-Pu-0.3-0.3(R)-1.41
Ds-Pu-0.3-0.3(R)-1.53
Ds-Pu-0.3-0.3(R)-1.42
Ds-Pu-0.3-0.3(R)-1.64
Ds-Pu-0.30-0.30(R)-1.38
Ds-Pu-0.30-0.30(R)-1.63
Ds-Pu-0.3-0.3(R)-1.24
Ds-Pu-0.3-0.3(R)-1.26
Ds-Pu-0.3-0.3(R)-1.48
Ds-Pu-0.3-0.3(R)-1.42
Ds-Pu-0.3-0.3(R)-1.24
Ds-Pu-0.3-0.3(R)-1.24
Ds-Pu-0.3-0.3(R)-1.24

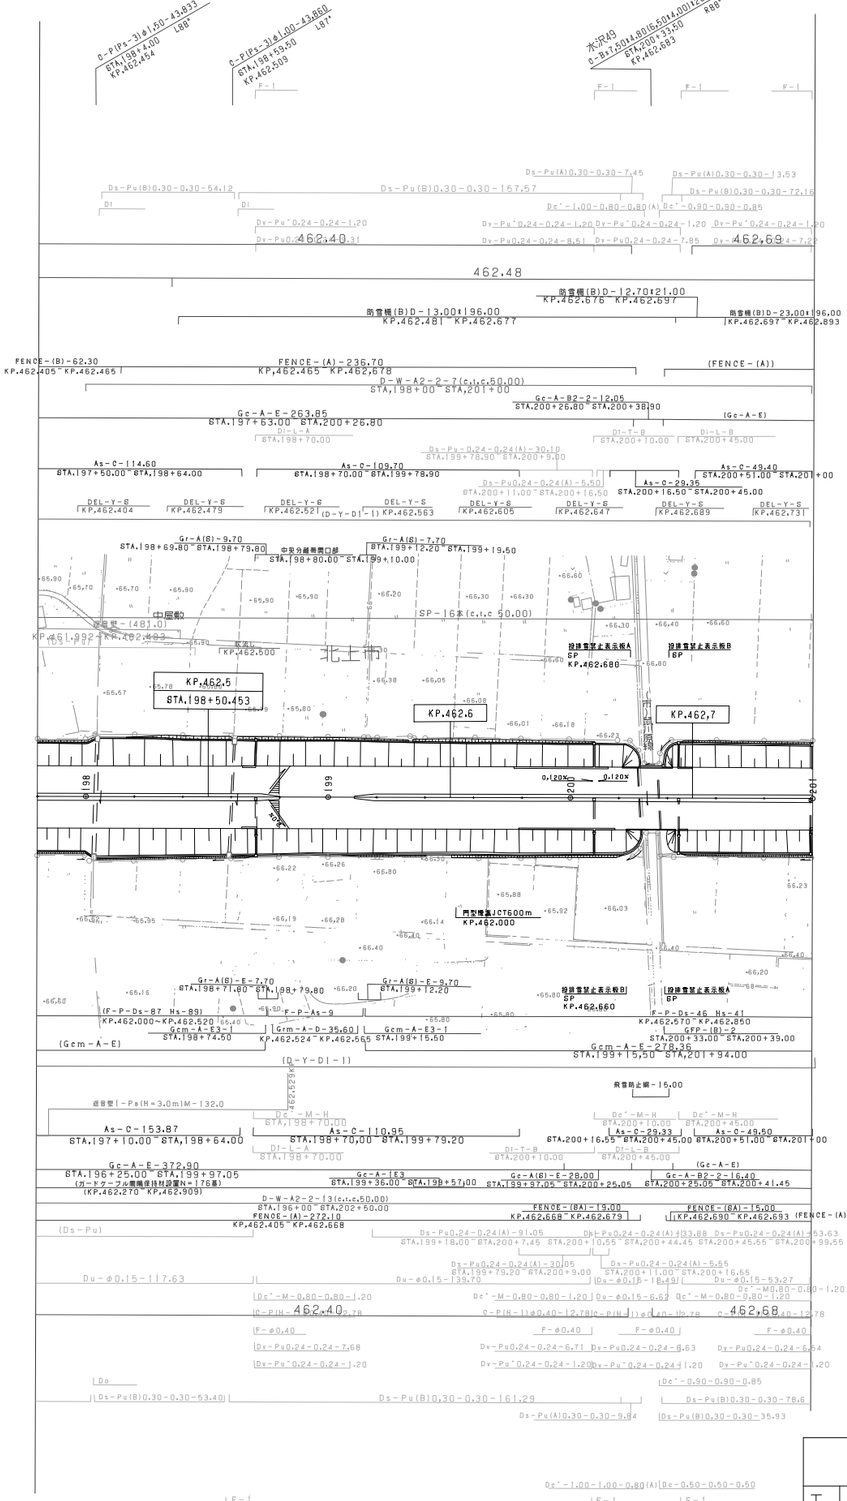
KP.462.5
STA.198+50.453
KP.462.6
KP.462,7
KP.462.000
KP.462.480
KP.462.500
KP.462.680
KP.462.660
KP.462.640
KP.462.600
KP.462.560
KP.462.520
KP.462.480
KP.462.440
KP.462.400
462.48
462.40
462.69
462.68
SP-16※(c.t.c 50.00)
中間帯 (481.0)
KP.461.992~KP.462.403
KP.462.404
KP.462.479
KP.462.521
KP.462.563
KP.462.605
KP.462.647
KP.462.689
KP.462.731
KP.462.676 KP.462.697
KP.462.481 KP.462.677
KP.462.697 KP.462.893
KP.462.405 KP.462.465
KP.462.455 KP.462.678
KP.462.668 KP.462.679
KP.462.690 KP.462.693
KP.462.000~KP.462.520
KP.462.524~KP.462.565
KP.462.570 KP.462.850
KP.462.270 KP.462.909
STA.197+80 STA.202+00
STA.197+50.00 STA.198+64.00
STA.198+70.00 STA.199+78.90
STA.200+16.50 STA.200+45.00
STA.200+51.00 STA.201+00
STA.197+63.00 STA.200+26.80
STA.200+26.80 STA.200+38.90
STA.197+25.00 STA.199+97.05
STA.196+00 STA.202+00
STA.198+69.80 STA.198+79.80
STA.198+80.00 STA.199+10.00
STA.199+12.20 STA.199+19.50
STA.200+33.00 STA.200+39.00
STA.199+15.50 STA.201+94.00
STA.198+74.50
STA.198+70.00
STA.200+10.00
STA.200+45.00
STA.199+36.00 STA.199+57.00
STA.199+37.05 STA.200+25.05
STA.200+25.05 STA.200+41.45
STA.199+79.20 STA.200+9.00
STA.200+11.00 STA.200+16.50
STA.199+18.00 STA.200+7.45 STA.200+10.55 STA.200+44.45 STA.200+45.55 STA.200+99.55
STA.198+70.00
STA.200+10.00
STA.200+45.00
STA.198+70.00 STA.199+79.20
STA.200+16.65 STA.200+45.00 STA.200+51.00 STA.201+00
STA.197+10.00 STA.198+64.00
STA.196+25.00 STA.199+97.05
STA.199+79.20 STA.200+9.00
STA.200+25.05 STA.200+41.45
STA.199+15.50 STA.201+94.00
STA.200+33.00 STA.200+39.00
STA.198+74.50
STA.198+70.00 STA.199+79.20
STA.200+10.00 STA.200+45.00
STA.200+45.00 STA.200+51.00 STA.201+00
STA.198+00 STA.201+00
STA.198+70.00
STA.200+26.80 STA.200+38.90
STA.197+63.00 STA.200+26.80
STA.200+10.00 STA.200+45.00
STA.200+16.50 STA.200+45.00
STA.200+51.00 STA.201+00
STA.199+78.30 STA.200+5.80
STA.200+11.00 STA.200+16.50
STA.200+16.50 STA.200+45.00
STA.200+45.00 STA.200+51.00
STA.200+51.00 STA.201+00
STA.200+26.80 STA.200+38.90
STA.200+10.00 STA.200+45.00
STA.200+45.00 STA.200+51.00
STA.200+51.00 STA.201+00
STA.200+25.05 STA.200+41.45
STA.200+45.00 STA.200+51.00
STA.200+51.00 STA.201+00

相去工事終点
和賀川橋(下部工)工事始点
和賀川橋
Br-30-M T-LR-20,00+500,40
STA.202+95.000
KP.462.946
和賀川橋(下部工)工事終点
北上工事始点
STA.207+95.400
KP.463.446
KP.462.8
STA.201+50.453
KP.462.9
KP.463.0
KP.463.1
KP.463.2
KP.463.3
KP.463.4
KP.463.5
北上市
462.69
463.45
462.68
463.46
上江釣子
鬼柳町
非常電話
非常駐車帯
照明灯
防護柵
排水桝
横断歩道橋
中央BP(c.t.c50.00)-26本
KP.462.900 KP.463.500
D-W-A2-1-10(c.t.c.50.00)
STA.203+00 STA.207+50.00
Gr-A-B2-2-499.85
STA.202+95.80 STA.207+95.30
D-Y-D2-1-10(c.t.c.50.00)
STA.203+00 STA.207+50.00
Gr-A-B2-2-499.40
STA.202+95.51 STA.207+94.91
FENCE-A1-236.10
KP.462.697~KP.462.928
FENCE-(A)-129.70
KP.463.448~KP.463.558
FENCE-(A)-233.10
KP.462.693~KP.462.917
FENCE-(A)-130.40
KP.463.449~KP.463.550
GATE-A2-1
GATE-A2-2
Gr-A(B)-E-103.29
KP.463.450~KP.463.550
Gr-A(B)-E-103.13
KP.463.450~KP.463.550
PCC-A4-11.76
PCC-A4-11.40
PCC-A4-10.89
PCC-A4-11.26
PCC-A4-11.18
D-Y-D2-1-2
D-Y-D1-1-2
D-Y-DH-2
D-Y-D1-1-2(c.t.c.50.00)
D-W-A2-2-3(c.t.c.50.00)
D-W-A2-1-1
D-W-A2-2-5
Gr-A-B2-2-29.88
Gr-A-B2-2-29.80
Gr-A-B2-2-5.80
Gr-A-B2-2-5.90
Gr-A-E-7.00
Gr-A-E-120.15
Gr-A-E-77.40
Gr-A-E-24.00
Gr-A-E-24.04
Gr-A-E-24.40
Gr-A-E3
Gr-A-E-16.00
Gr-A-E-18.00
Gr-A-E-67.50
Gr-A-E-52.70
Gr-A-E-35.10
Gr-A-E-19.95
Gr-A-E-105.47
Gr-A-E-106.95
Gr-A(B)-E-21.60
Gr-A(B)-E-8.50
Gr-A(B)-E-8.10
Gr-A(B)-E-11.40
Gr-A(B)-Fr-11.80
Gr-A(B)-E-8.50
Gr-A(B)-E-19.00
Gr-A(B)-E-11.40
Gr-A(B)-E-88.88
Gr-A(B)-E-88.88

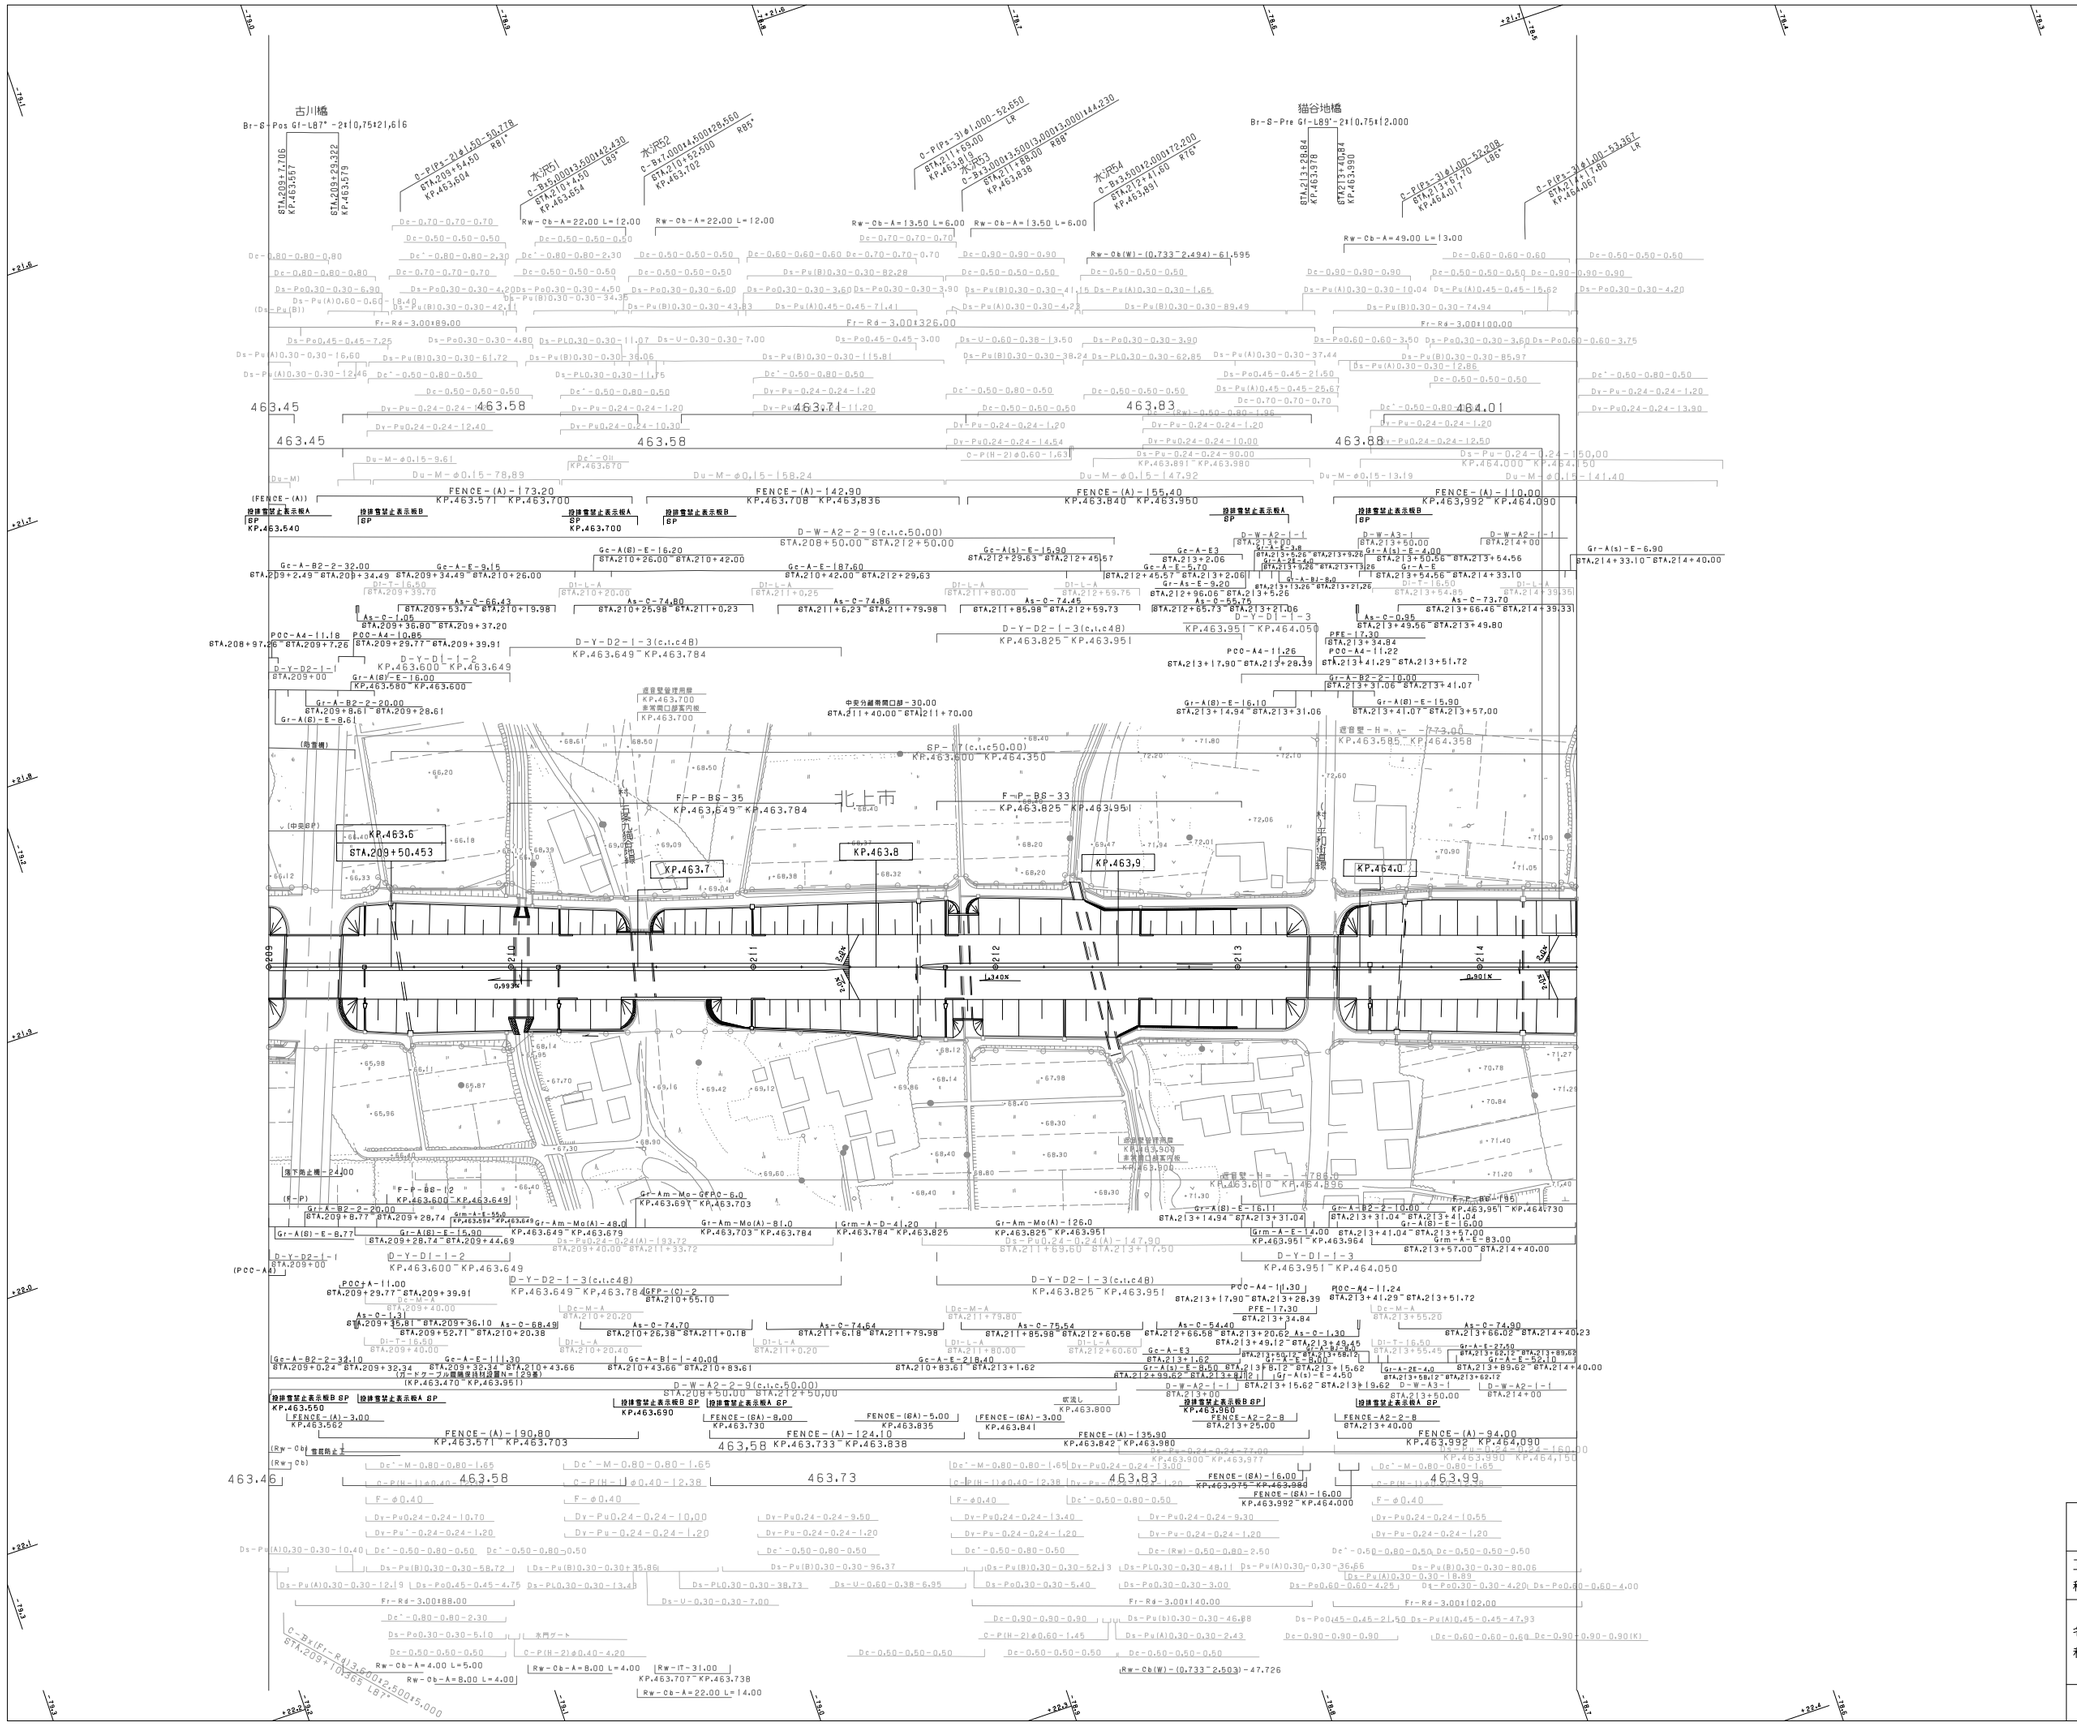

調整年月	摘要
第1回 2006年 2月	
第2回 2012年 4月	
第3回 2016年 1月	
第4回 2018年 1月	
第5回 2020年 3月	
第6回 2021年10月	
第7回 2023年 8月	

東北縦貫自動車道弘前線 東北自動車道 （北上ＪＣＴ～北上江釣子）			——
工種	管理用平面図		——
名称	KP.463.550～KP.464.090 STA.209+00～STA.214+40	縮尺 1/1000	3 4
東日本高速道路（株） 東北支社			

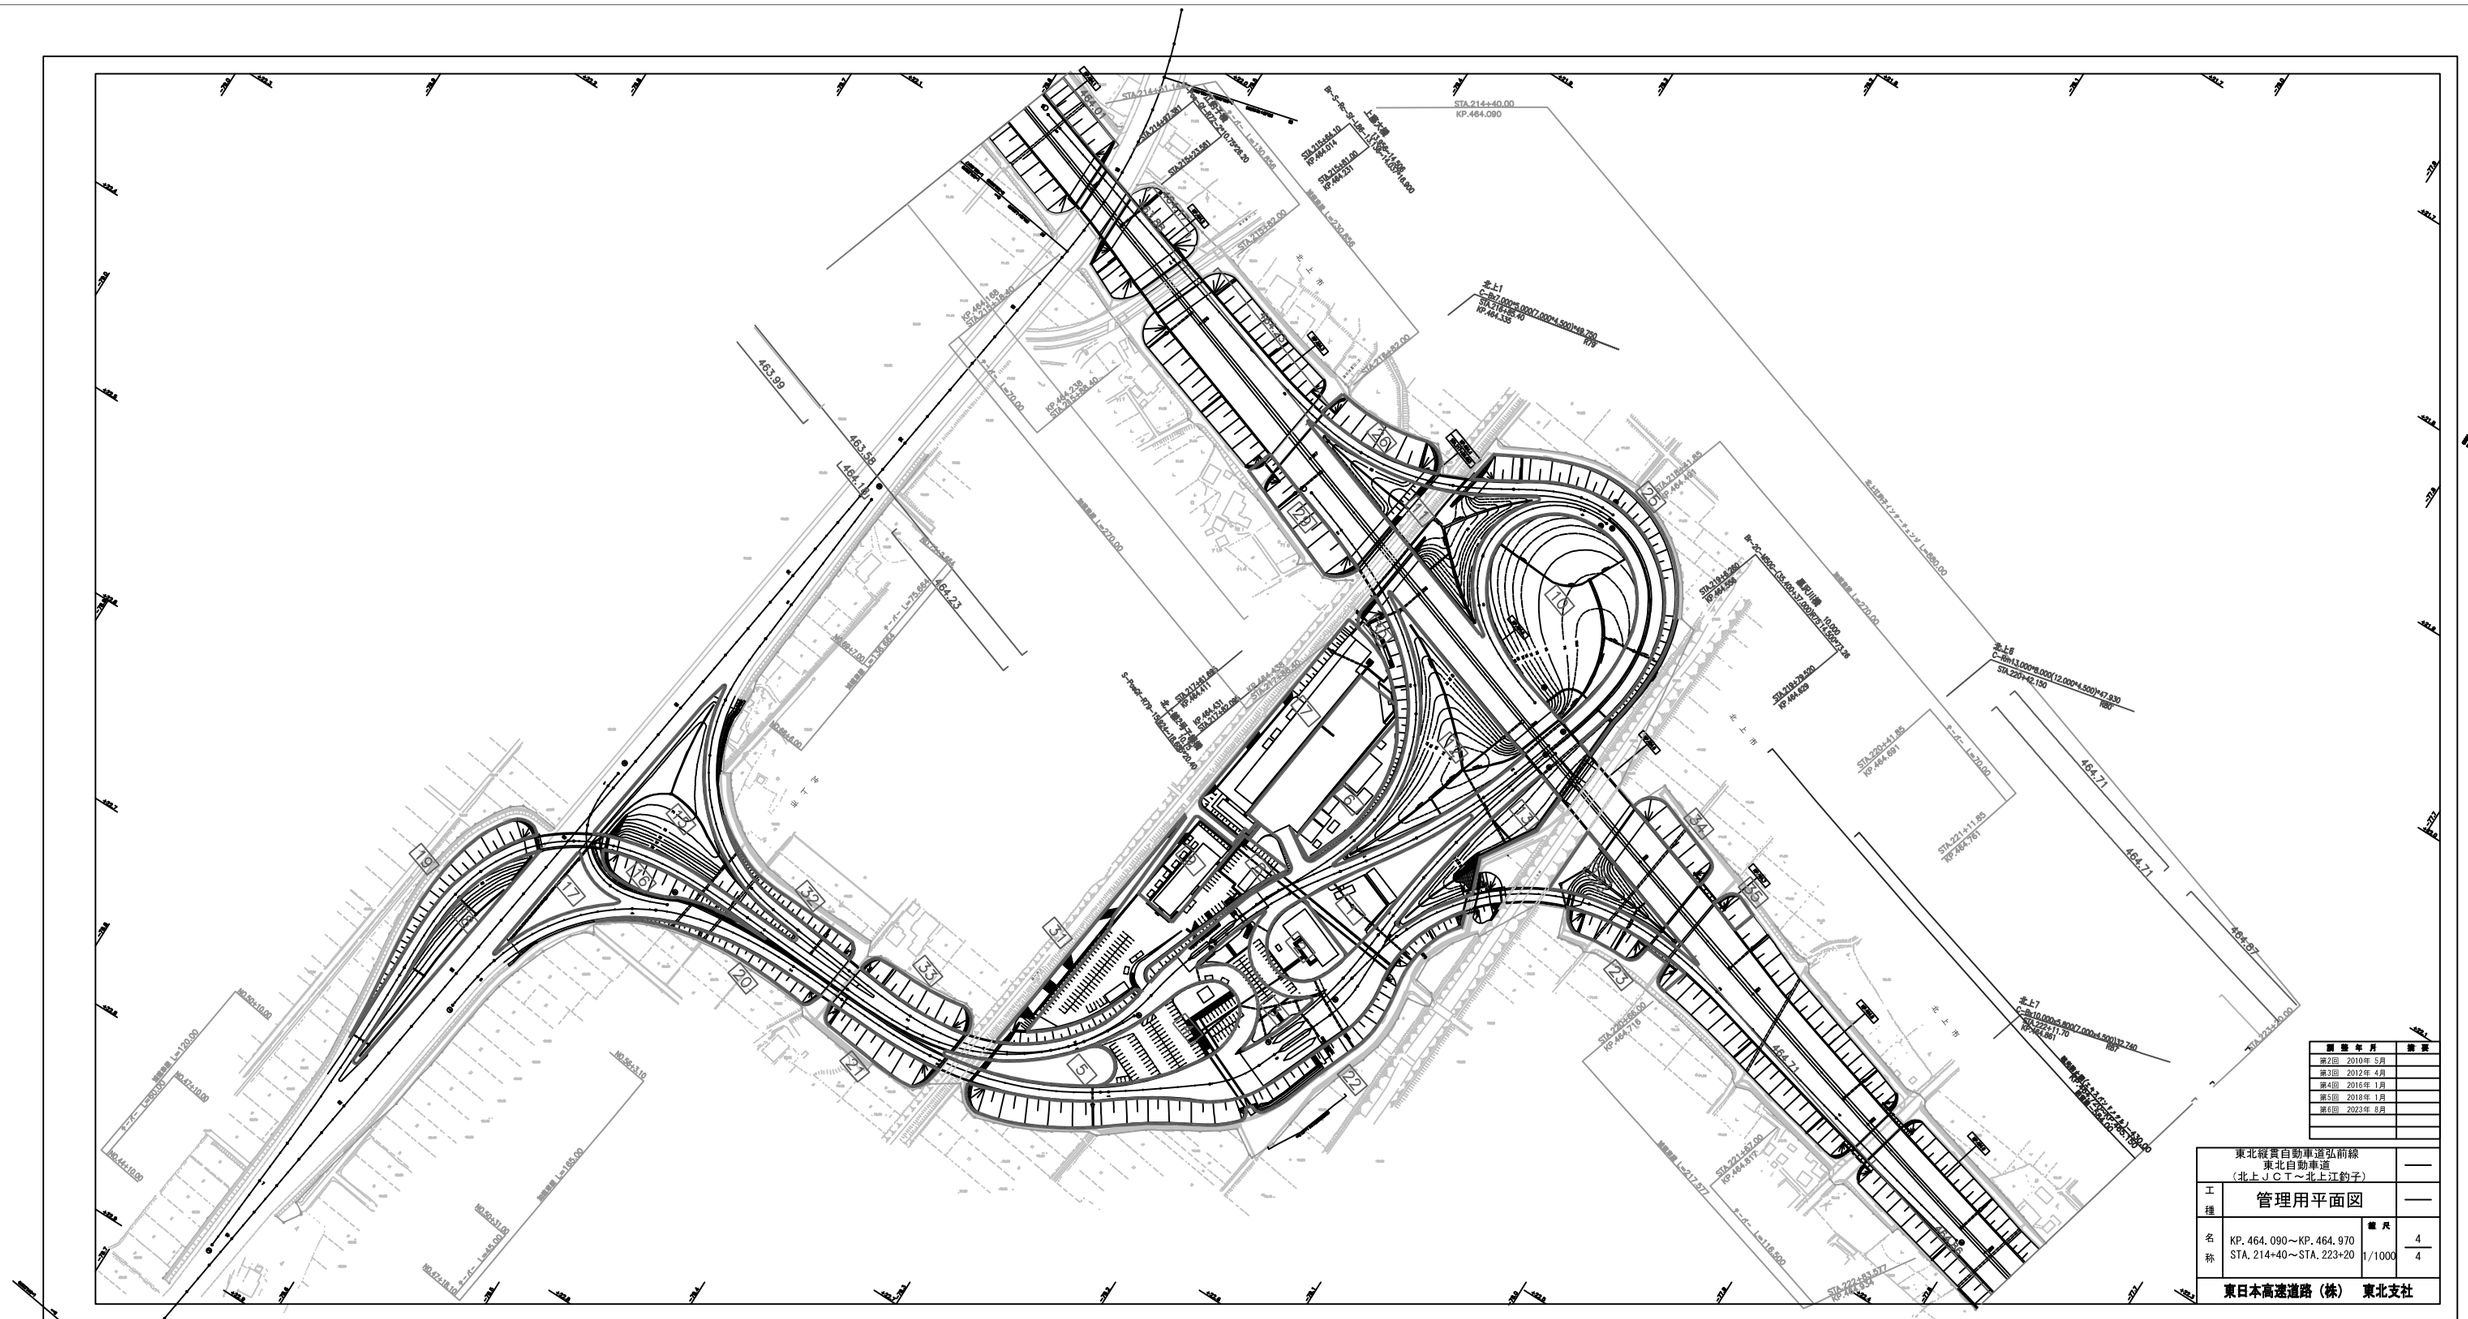
STA.214+40.00
KP.464.090
463.99
463.38
464.23
464.71
464.97
北上7
C=10.000%8.000%12.000*4.500*47.930
STA.223+42.150
北上8
C=10.000%8.000%7.000*4.500*32.740
STA.223+90.080
STA.223+90.080
STA.224+23.000
STA.224+23.000
STA.224+23.000

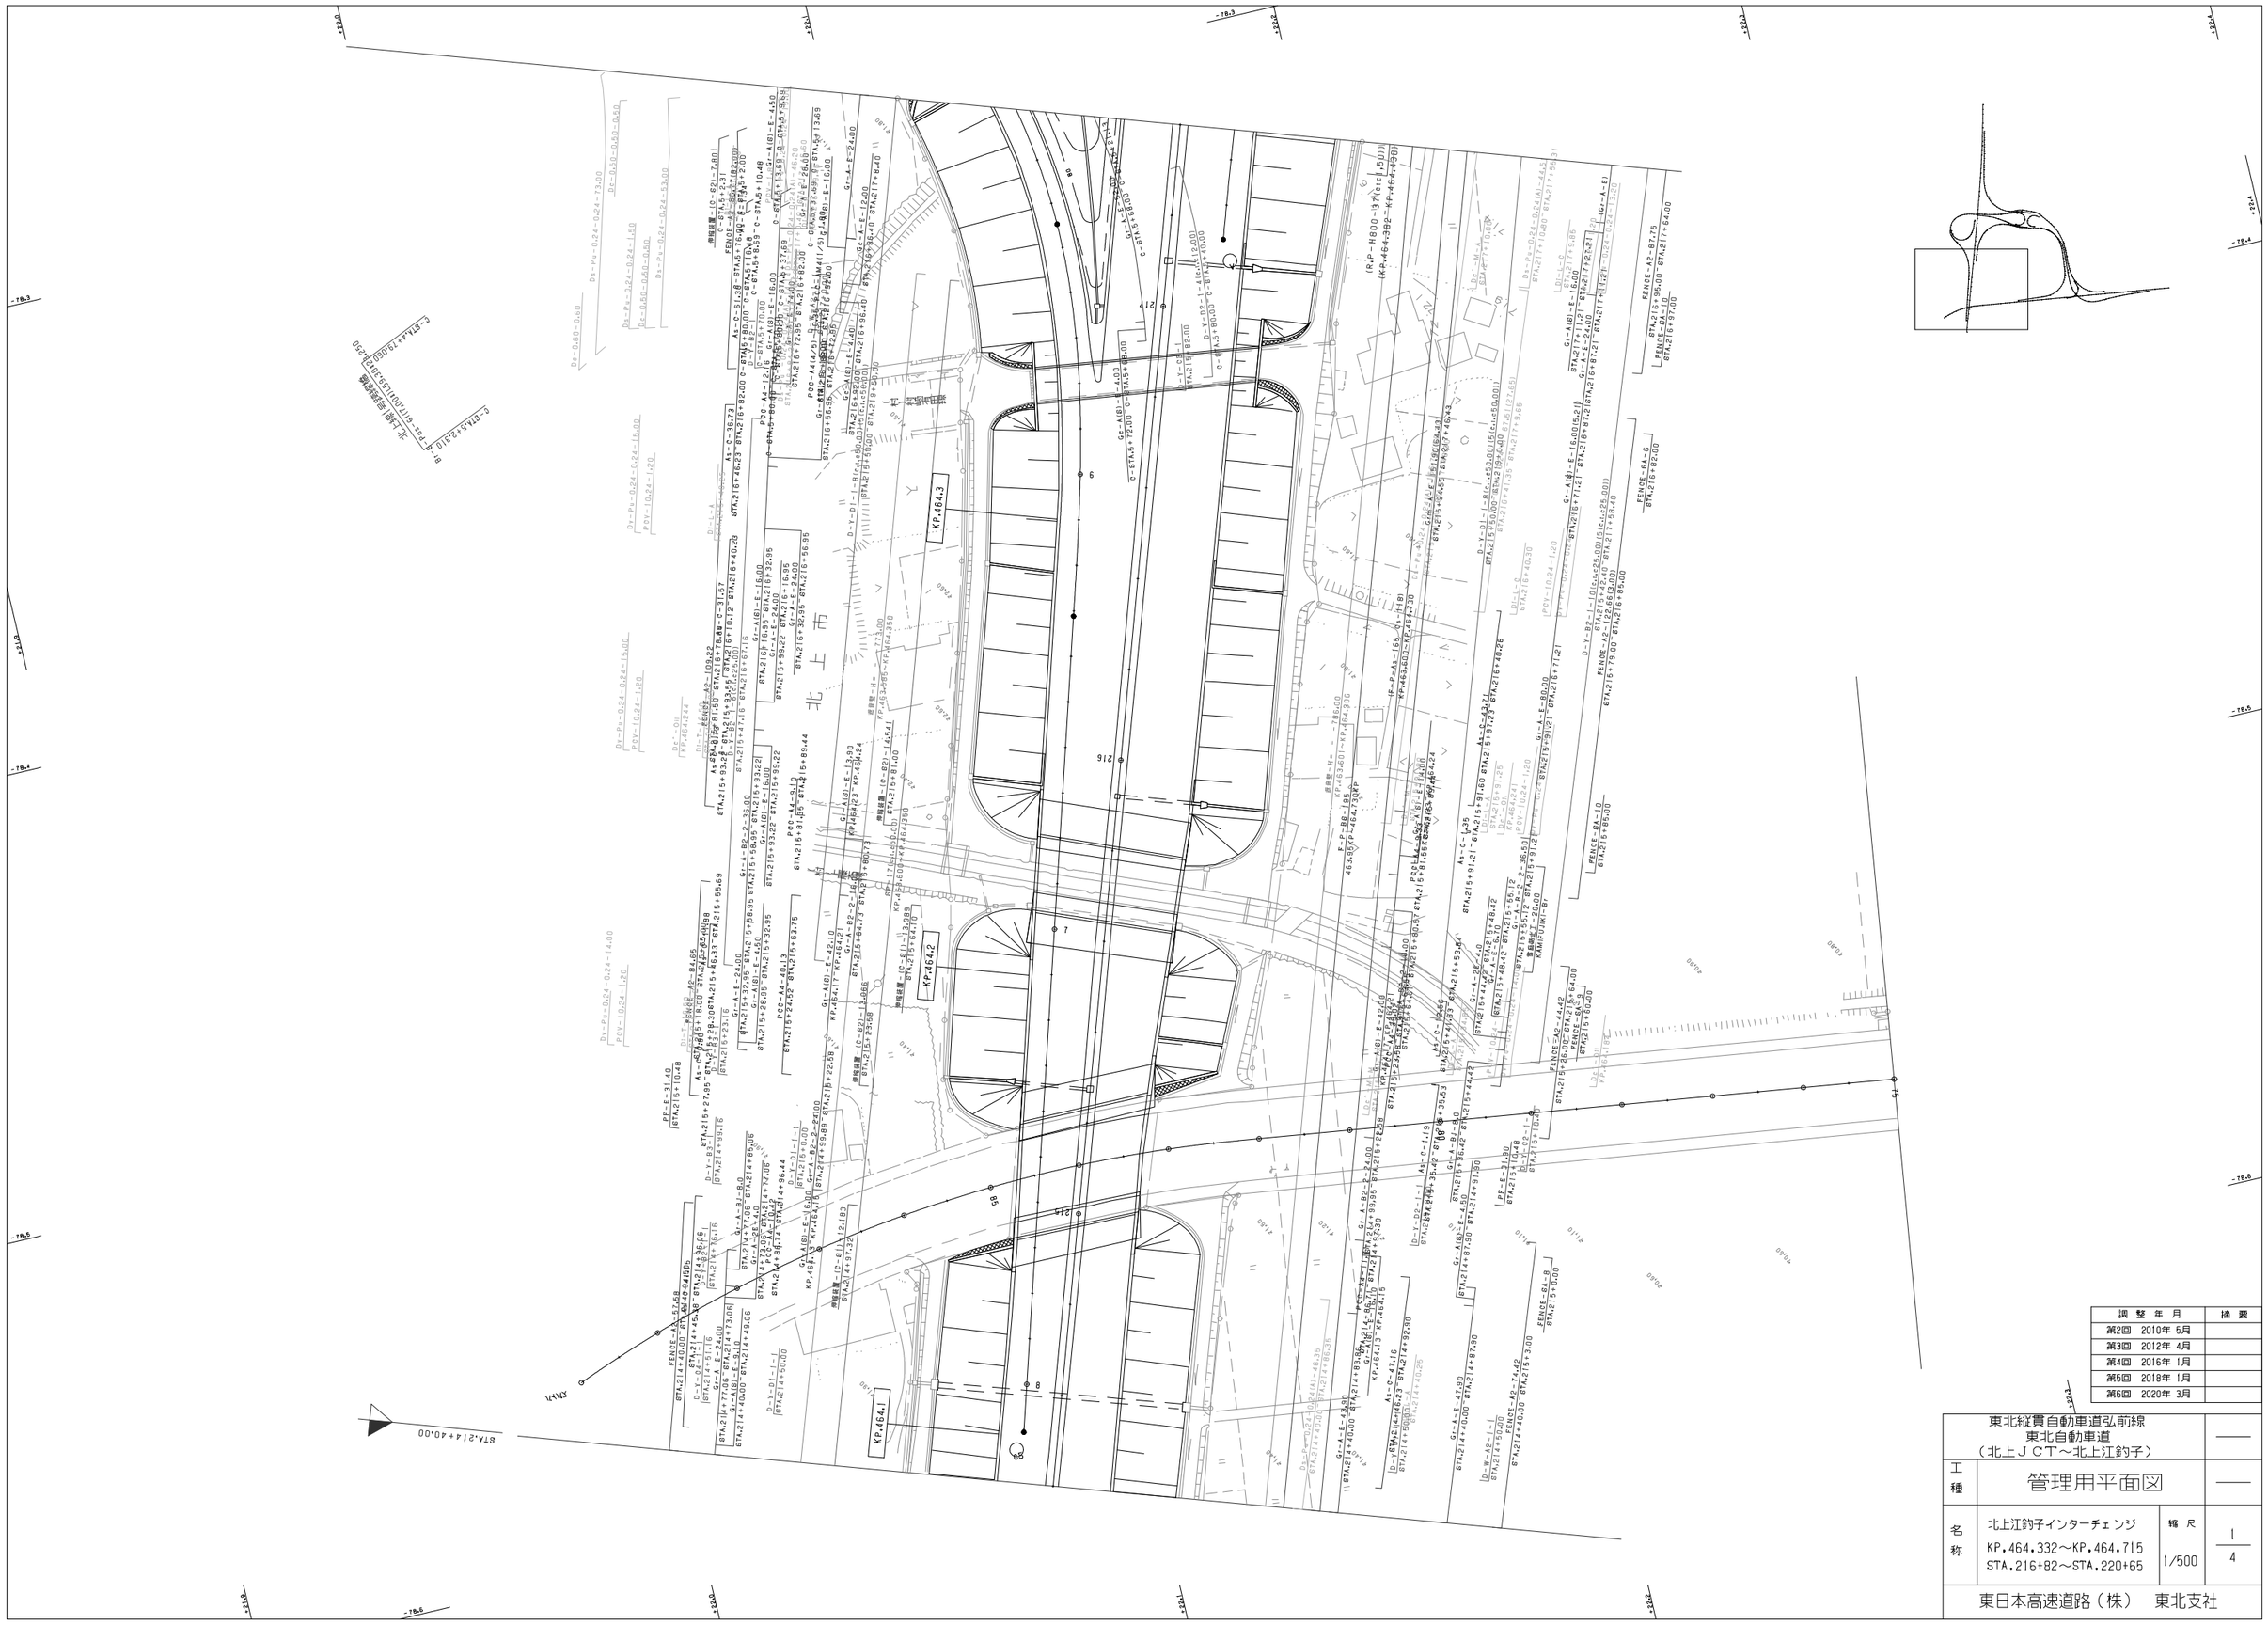

調整年月	摘要
第2回 2010年 5月	
第3回 2012年 4月	
第4回 2016年 1月	
第5回 2018年 1月	
第6回 2020年 3月	

東北縦貫自動車道弘前線 東北自動車道 （北上ＪＣＴ～北上江釣子）			——
工種	管理用平面図		——
名称	北上江釣子インターチェンジ KP.464.332～KP.464.715 STA.216+82～STA.220+65	縮尺 1/500	1 4
東日本高速道路（株） 東北支社			



履歴年月	訂正
第1回　2006年 2月	
第2回　2010年 5月	
第3回　2012年 4月	
第4回　2018年 1月	
第5回　2020年 3月	

東北縦貫自動車道弘前線
東北自動車道
（北上ＪＣＴ～北上江釣子）

工種	管理用平面図		—
名称	北上江釣子インターチェンジ KP. 464. 332～KP. 464. 715 STA. 216+82～STA. 220+65	縮尺 1/500	2/4

東日本高速道路（株）　東北支社

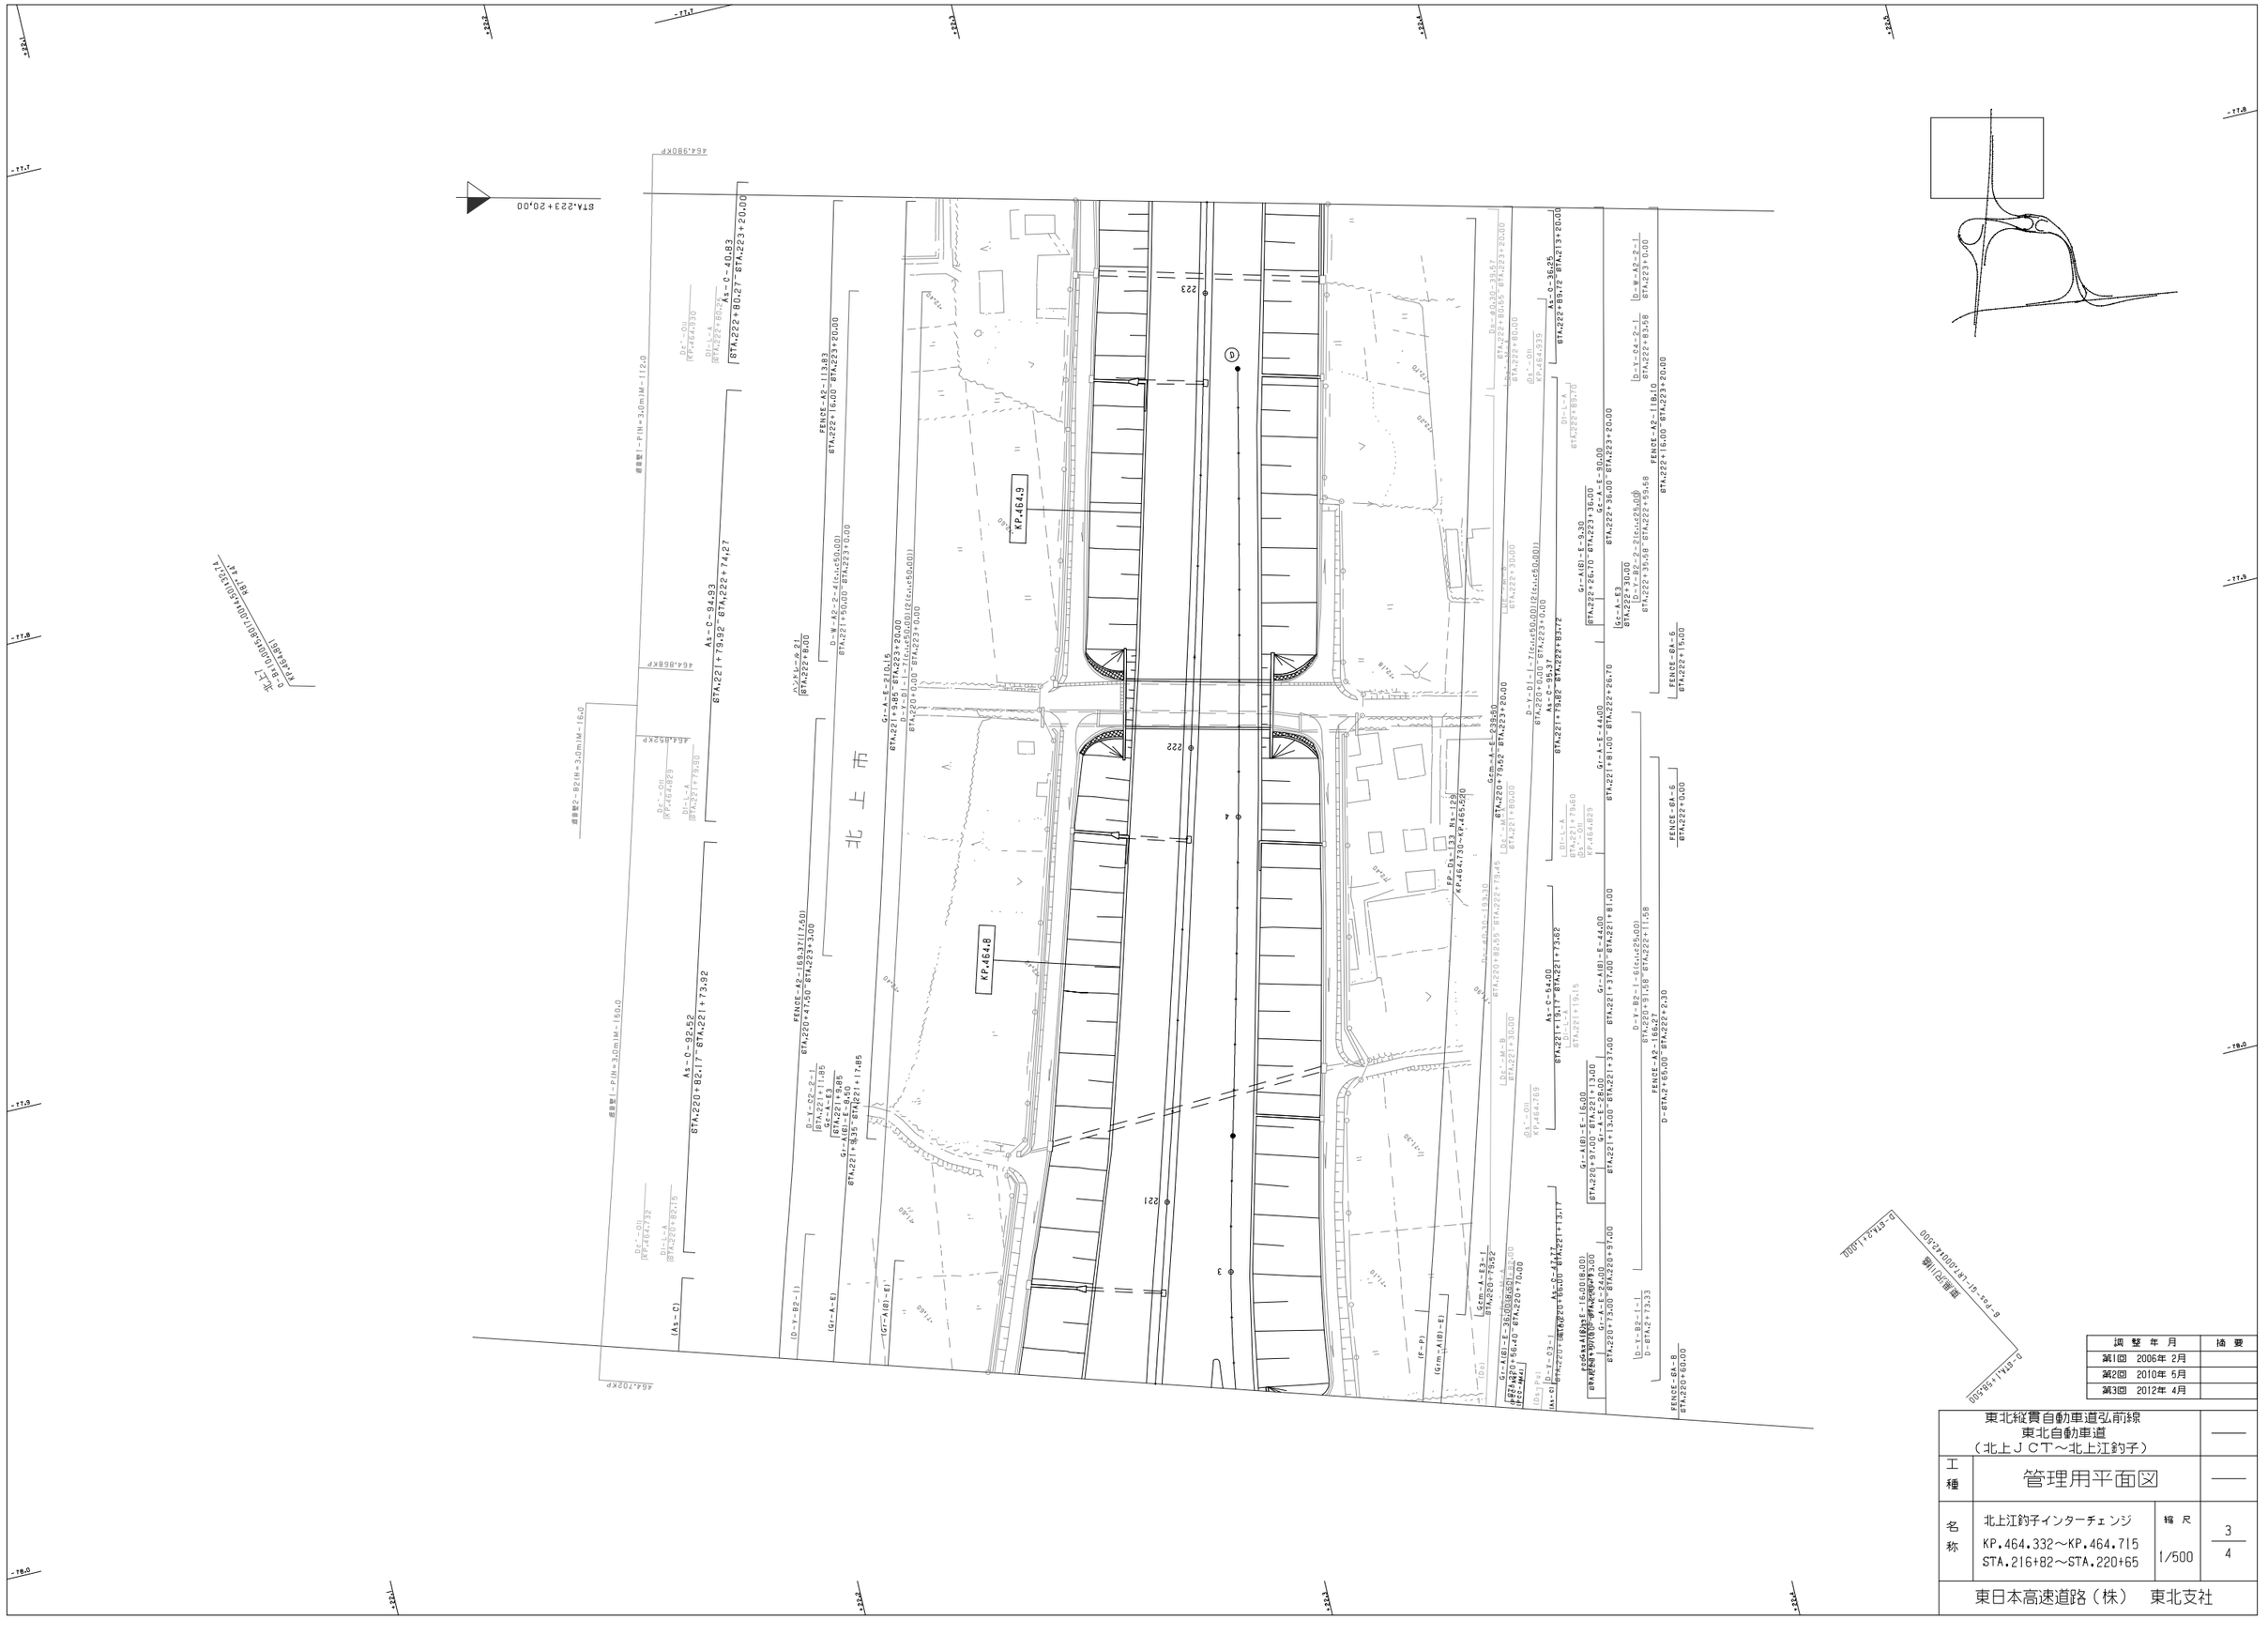
北上市
KP.464.9
KP.464.8
223
222
221
STA.223+20.00
464.380KP
464.868KP
464.852KP
464.702KP
FENCE-A2=113.83
STA.222+80.27 STA.223+20.00
As-O=40.83
STA.222+80.27 STA.223+20.00
As-O=94.93
STA.221+79.92 STA.222+74.27
FENCE-A2=169.37(7.50)
STA.220+41.50 STA.223+3.00
As-O=92.52
STA.220+82.17 STA.221+73.92
As-O=36.25
STA.222+85.72 STA.223+20.00
As-O=64.00
STA.221+19.17 STA.221+73.82
As-O=95.37
STA.221+79.82 STA.222+76.70
As-O=47.47
STA.220+65.00 STA.221+13.17
FENCE-A2=166.27
STA.220+65.00 STA.222+2.30
FENCE-A2=116.10
STA.222+16.00 STA.223+20.00
FENCE-6A-6
STA.222+15.00
FENCE-6A-6
STA.222+0.00
FENCE-6A-8
STA.220+60.00
FP-Ds-133 Ht=12.50
KP.464.730~KP.465.260
D-STA.221+50.00
D-STA.221+15.00
D-STA.222+80.27
D-STA.222+74.27
D-STA.223+20.00
D-STA.223+3.00
D-STA.220+82.17
D-STA.221+73.92
D-STA.220+41.50
D-STA.220+3.00
D-STA.220+65.00
D-STA.221+13.17
D-STA.221+73.82
D-STA.222+16.00
D-STA.223+20.00
D-STA.222+85.72
D-STA.223+20.00
D-STA.222+65.00
D-STA.222+2.30
D-STA.222+16.00
D-STA.223+20.00
D-STA.222+83.58
D-STA.223+0.00
D-STA.222+35.68
D-STA.222+55.58
D-STA.222+55.58
D-STA.223+0.00
D-STA.221+91.58
D-STA.222+11.58
D-STA.220+91.58
D-STA.221+11.58
D-STA.220+73.33
D-STA.220+93.33
D-STA.221+13.00
D-STA.221+33.00
D-STA.220+97.00
D-STA.221+17.00
D-STA.220+79.52
D-STA.221+20.00
D-STA.220+56.40
D-STA.220+70.00
D-STA.221+79.85
D-STA.222+19.85
D-STA.221+79.60
D-STA.222+19.60
D-STA.222+80.00
D-STA.223+30.00
D-STA.221+80.00
D-STA.222+30.00
D-STA.221+30.00
D-STA.222+30.00
D-STA.221+30.00
D-STA.222+30.00
D-STA.221+30

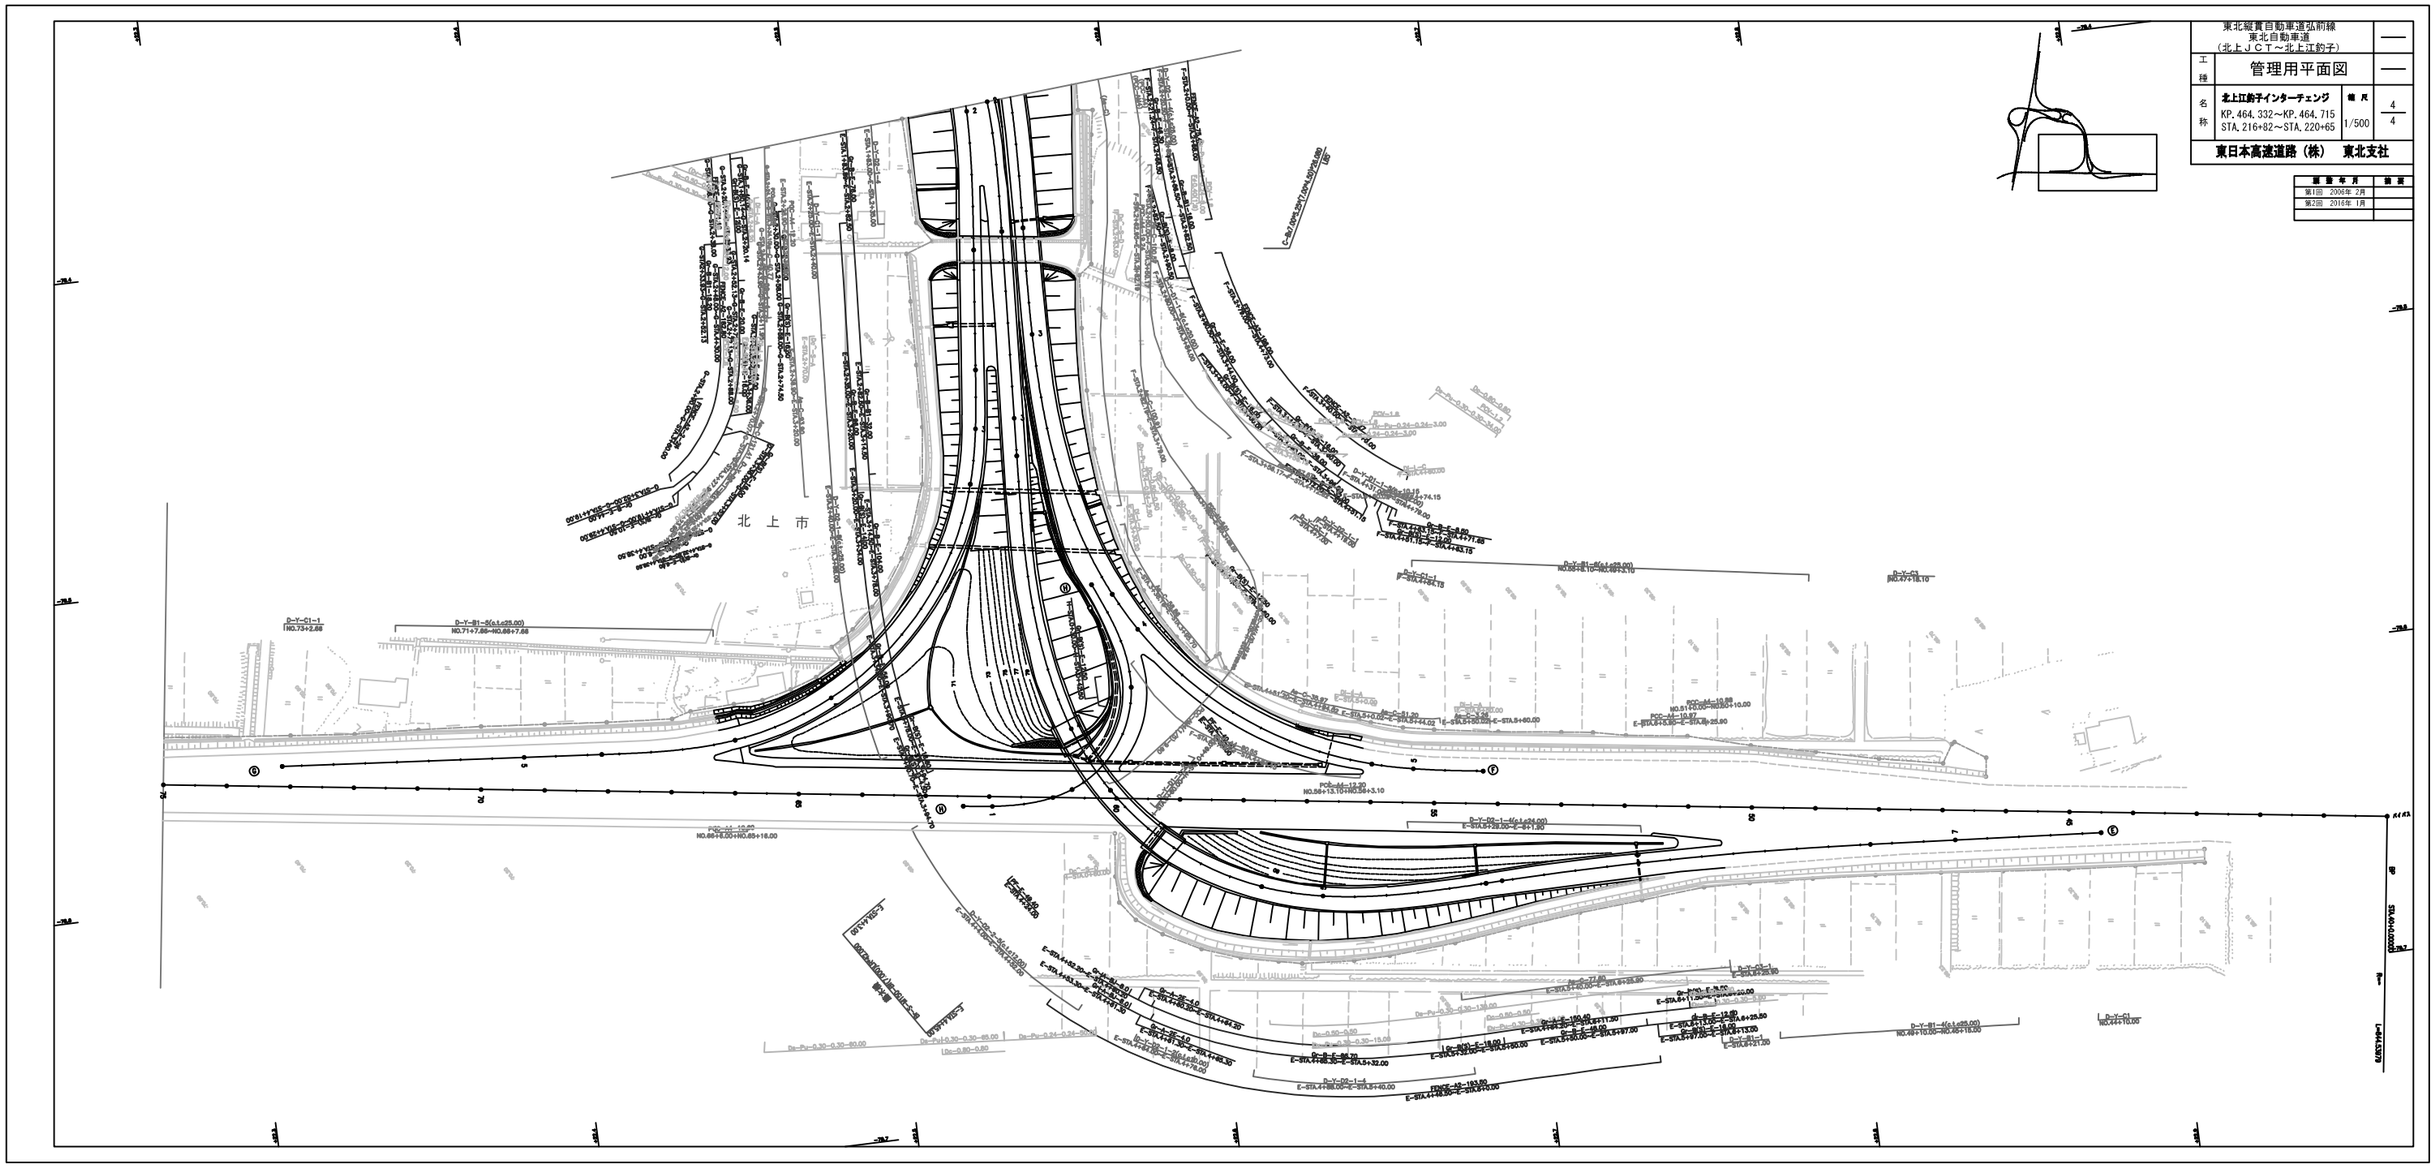

東北縦貫自動車道弘前線
東北自動車道
（北上ＪＣＴ～北上江釣子）

工種　管理用平面図

名称　北上江釣子インターチェンジ　KP.464.332～KP.464.715　STA.216+82～STA.220+65　縮尺 1/500　4/4

東日本高速道路（株）　東北支社

調査年月	備考
第1回　2006年 2月	
第2回　2016年 1月	

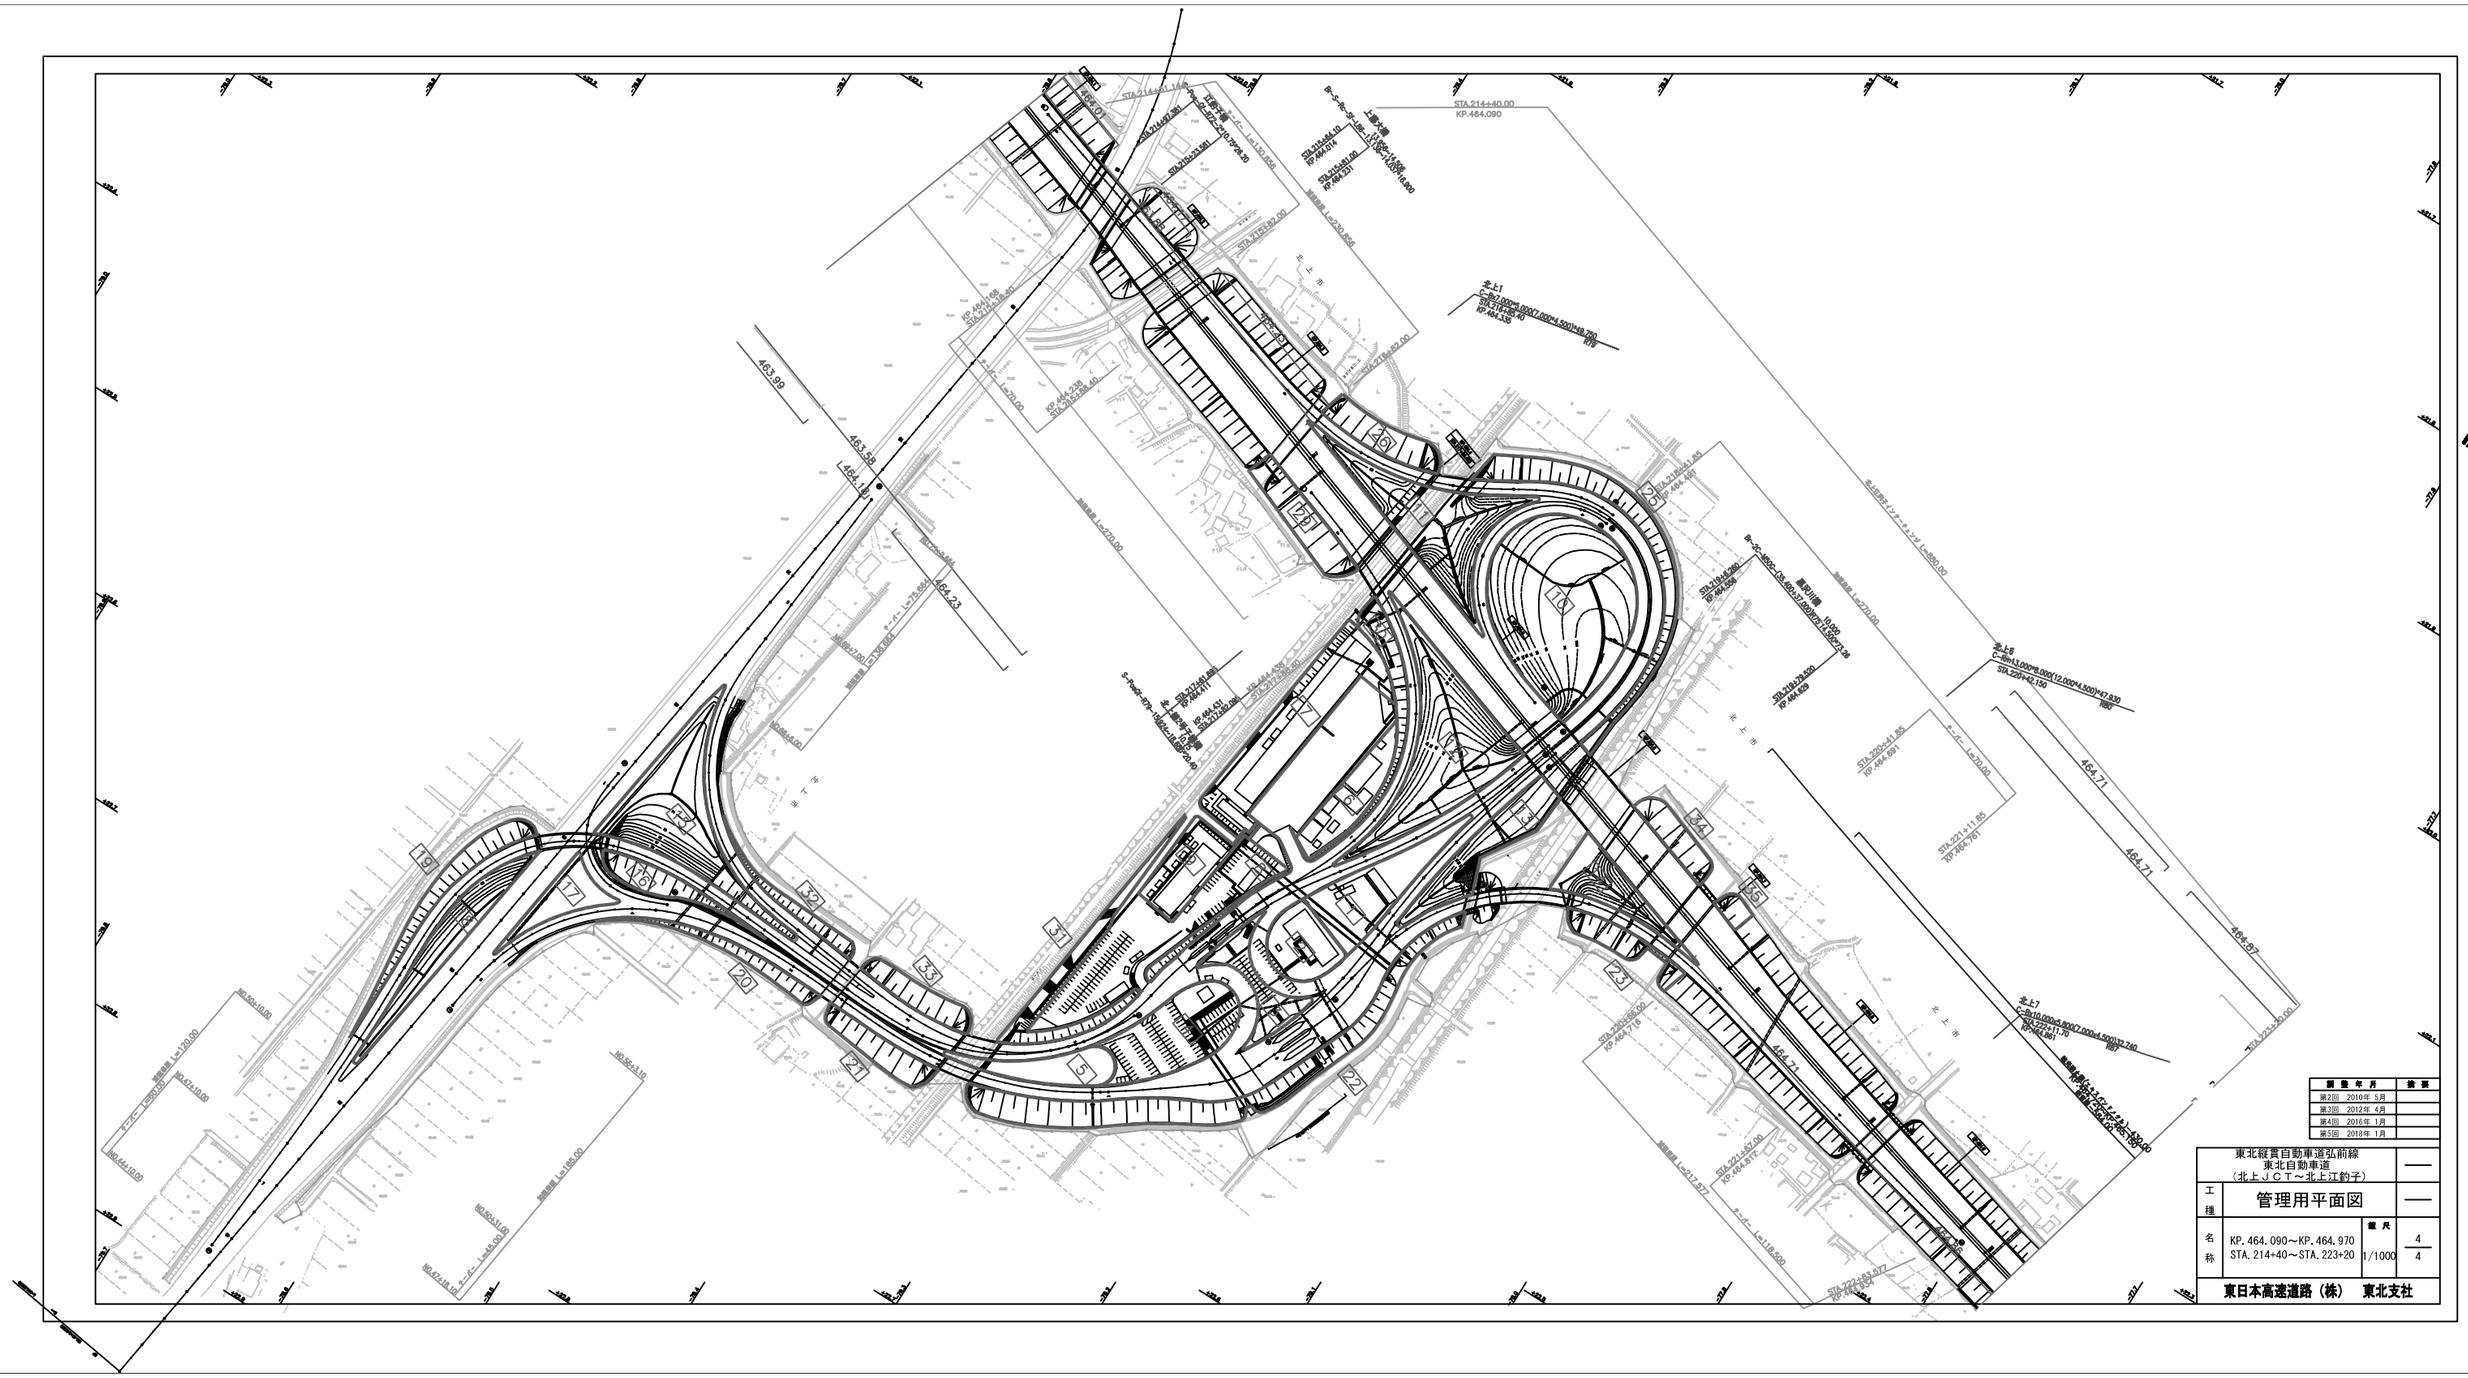
STA.214+40.00
KP.464.090
463.99
463.38
464.23
464.71
464.97
北上7
C=8m10,000R8,000(7,000+4,500)37.740
STA.223+25.00
STA.223+42.150
北上7
C=8m13,000R8,000(12,000+4,500)47.530
STA.220+42.150
STA.221+67.00
KP.464.877
STA.221+67.00
KP.464.877
STA.220+65.00
KP.464.716
STA.221+11.85
KP.464.761
STA.220+41.85
KP.464.691
STA.219+79.500
KP.464.508
STA.219+41.400
KP.464.459
STA.218+52.00
KP.464.239
STA.217+92.00
KP.464.135
STA.217+57.00
KP.464.091
STA.214+97.00
KP.464.011
STA.214+64.10
KP.464.014
STA.214+41.10
KP.463.990
北上7
C=8m10,000R8,000(7,000+4,500)49.720
STA.217+92.00
KP.464.135
北上7
C=8m10,000R8,000(7,000+4,500)37.740
STA.221+11.85
KP.464.761
北上7
C=8m13,000R8,000(12,000+4,500)47.530
STA.220+42.150
北上7
C=8m10,000R8,000(7,000+4,500)37.740
STA.223+25.00
北上7
C=8m10,000R8,000(7,000+4,500)37.740
STA.221+67.00
KP.464.877

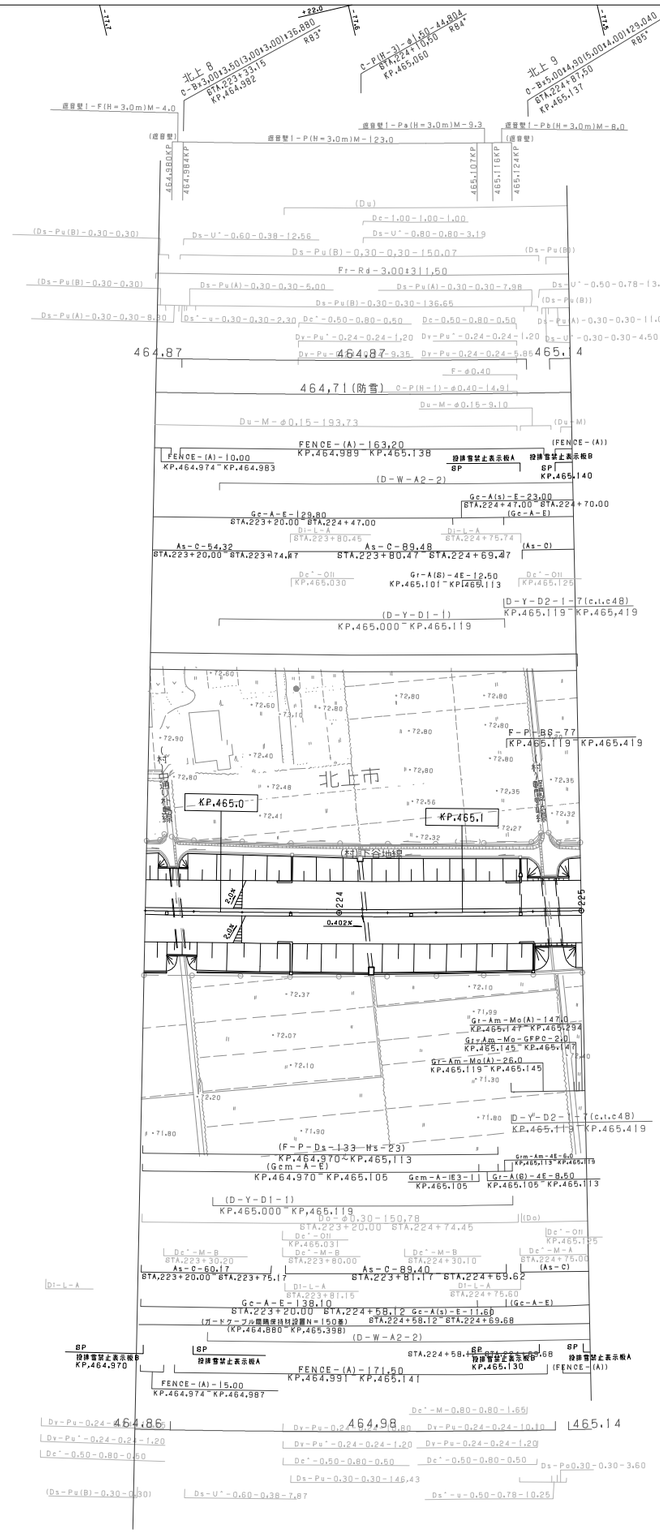

調整年月	摘要
第1回 2006年 2月	
第2回 2010年 5月	
第3回 2012年 4月	
第4回 2013年 2月	
第5回 2018年 1月	
第6回 2018年 8月	
第7回 2021年10月	
第8回 2023年 8月	

東北縦貫自動車道弘前線
東北自動車道（北上江釣子～花巻南）

工種：管理用平面図

名称：KP.464.970～KP.465.150
STA.223+20～STA.225+00

縮尺：1/1000

1/13

東日本高速道路（株） 東北支社

北上 10
北上 11
北上 12
北上 13
北上 14
北上市
KP.465.2
KP.465.3
KP.465.4
KP.465.5
KP.465.6
KP.465.7
KP.465.8
KP.465.9
KP.465.880
KP.465.950
KP.465.560
KP.465.395 ~ KP.465.593
KP.465.419 ~ KP.465.527
KP.465.527 KP.465.560
KP.465.470 ~ KP.466.220
KP.465.419 ~ KP.472.160
KP.465.147 KP.465.294
KP.465.294 KP.465.296
KP.466.296 KP.465.419
KP.465.119 ~ KP.465.419
KP.465.289 KP.465.439
KP.465.439 KP.465.574
KP.465.574 KP.465.602
KP.465.602 KP.465.745
KP.465.751 KP.465.870
KP.465.134 KP.465.281
KP.465.143 KP.465.282
KP.465.444 KP.465.580
KP.465.580 KP.465.720
KP.465.720 KP.465.847
KP.465.847 KP.465.886
KP.465.886 KP.466.026
KP.465.733 KP.465.739
KP.465.119 KP.465.419
KP.465.410
KP.465.440
KP.465.460
KP.465.280
KP.465.450
KP.465.420
KP.465.590
KP.465.650
KP.465.400 KP.465.460
KP.465.400 KP.465.450
KP.465.440 KP.465.460
KP.465.440 KP.465.527
KP.465.527 KP.465.560
KP.465.560 KP.465.590
KP.465.590 KP.465.650
KP.465.480
KP.465.610
KP.465.809
KP.465.710
KP.465.829
KP.465.368
KP.465.439
KP.465.300
KP.465.219
KP.465.189
KP.465.150 ~ KP.465.470
KP.465.470 ~ KP.466.220
KP.465.419 ~ KP.472.160
KP.465.147 ~ KP.465.294
KP.465.294 ~ KP.465.296
KP.466.296 ~ KP.465.419
KP.465.119 ~ KP.465.419
KP.465.289 ~ KP.465.439
KP.465.439 ~ KP.465.574
KP.465.574 ~ KP.465.602
KP.465.602 ~ KP.465.745
KP.465.751 ~ KP.465.870
KP.465.134 ~ KP.465.281
KP.465.143 ~ KP.465.282
KP.465.444 ~ KP.465.580
KP.465.580 ~ KP.465.720
KP.465.847 ~ KP.465.886
KP.465.886 ~ KP.466.026
KP.465.733 ~ KP.465.739
KP.465.119 ~ KP.465.419
KP.465.410 ~ KP.465.440
KP.465.440 ~ KP.465.460
KP.465.470 ~ KP.466.220
KP.465.590 ~ KP.465.650
KP.465.400 ~ KP.465.460
KP.465.400 ~ KP.465.450
KP.465.440 ~ KP.465.460
KP.465.440 ~ KP.465.527
KP.465.527 ~ KP.465.560
KP.465.560 ~ KP.465.590
KP.465.590 ~ KP.465.650
KP.465.480 ~ KP.465.610
KP.465.809 ~ KP.465.710
KP.465.829 ~ KP.465.368
KP.465.439 ~ KP.465.300
KP.465.219 ~

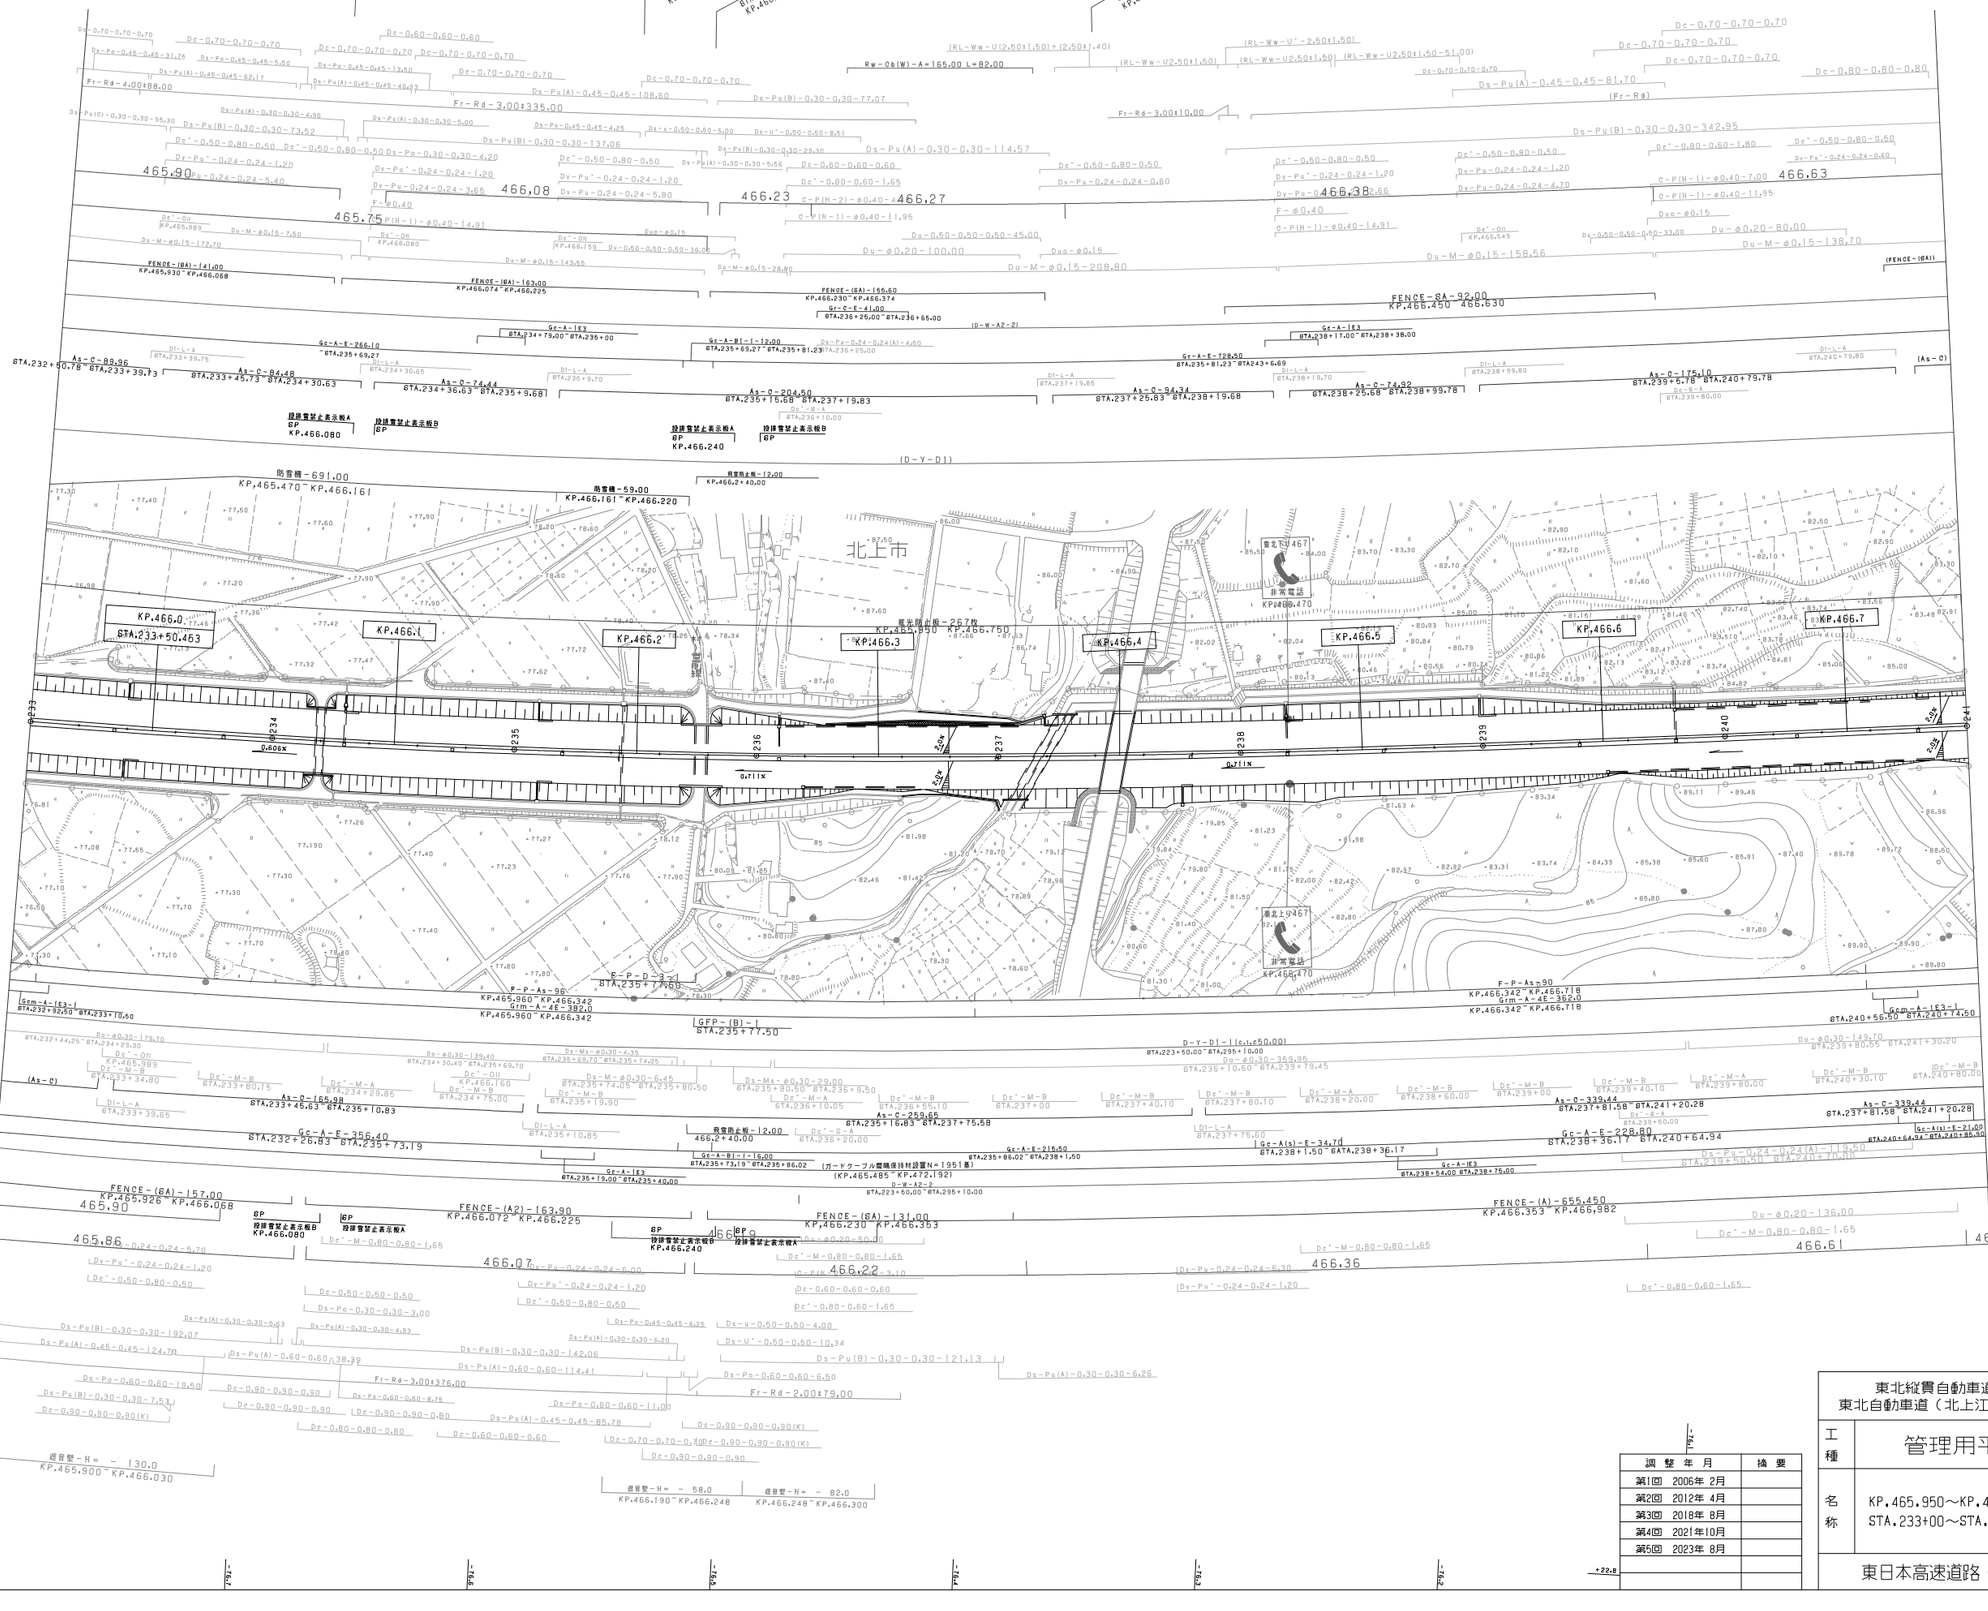

調整年月	摘要
第1回 2006年 2月	
第2回 2012年 4月	
第3回 2018年 8月	
第4回 2021年10月	
第5回 2023年 8月	

東北縦貫自動車道弘前線
東北自動車道（北上江釣子～花巻南）

工種：管理用平面図

名称：KP.465.950～KP.466.750
STA.233+00～STA.241+00

縮尺：1/1000

3
13

東日本高速道路（株）　東北支社

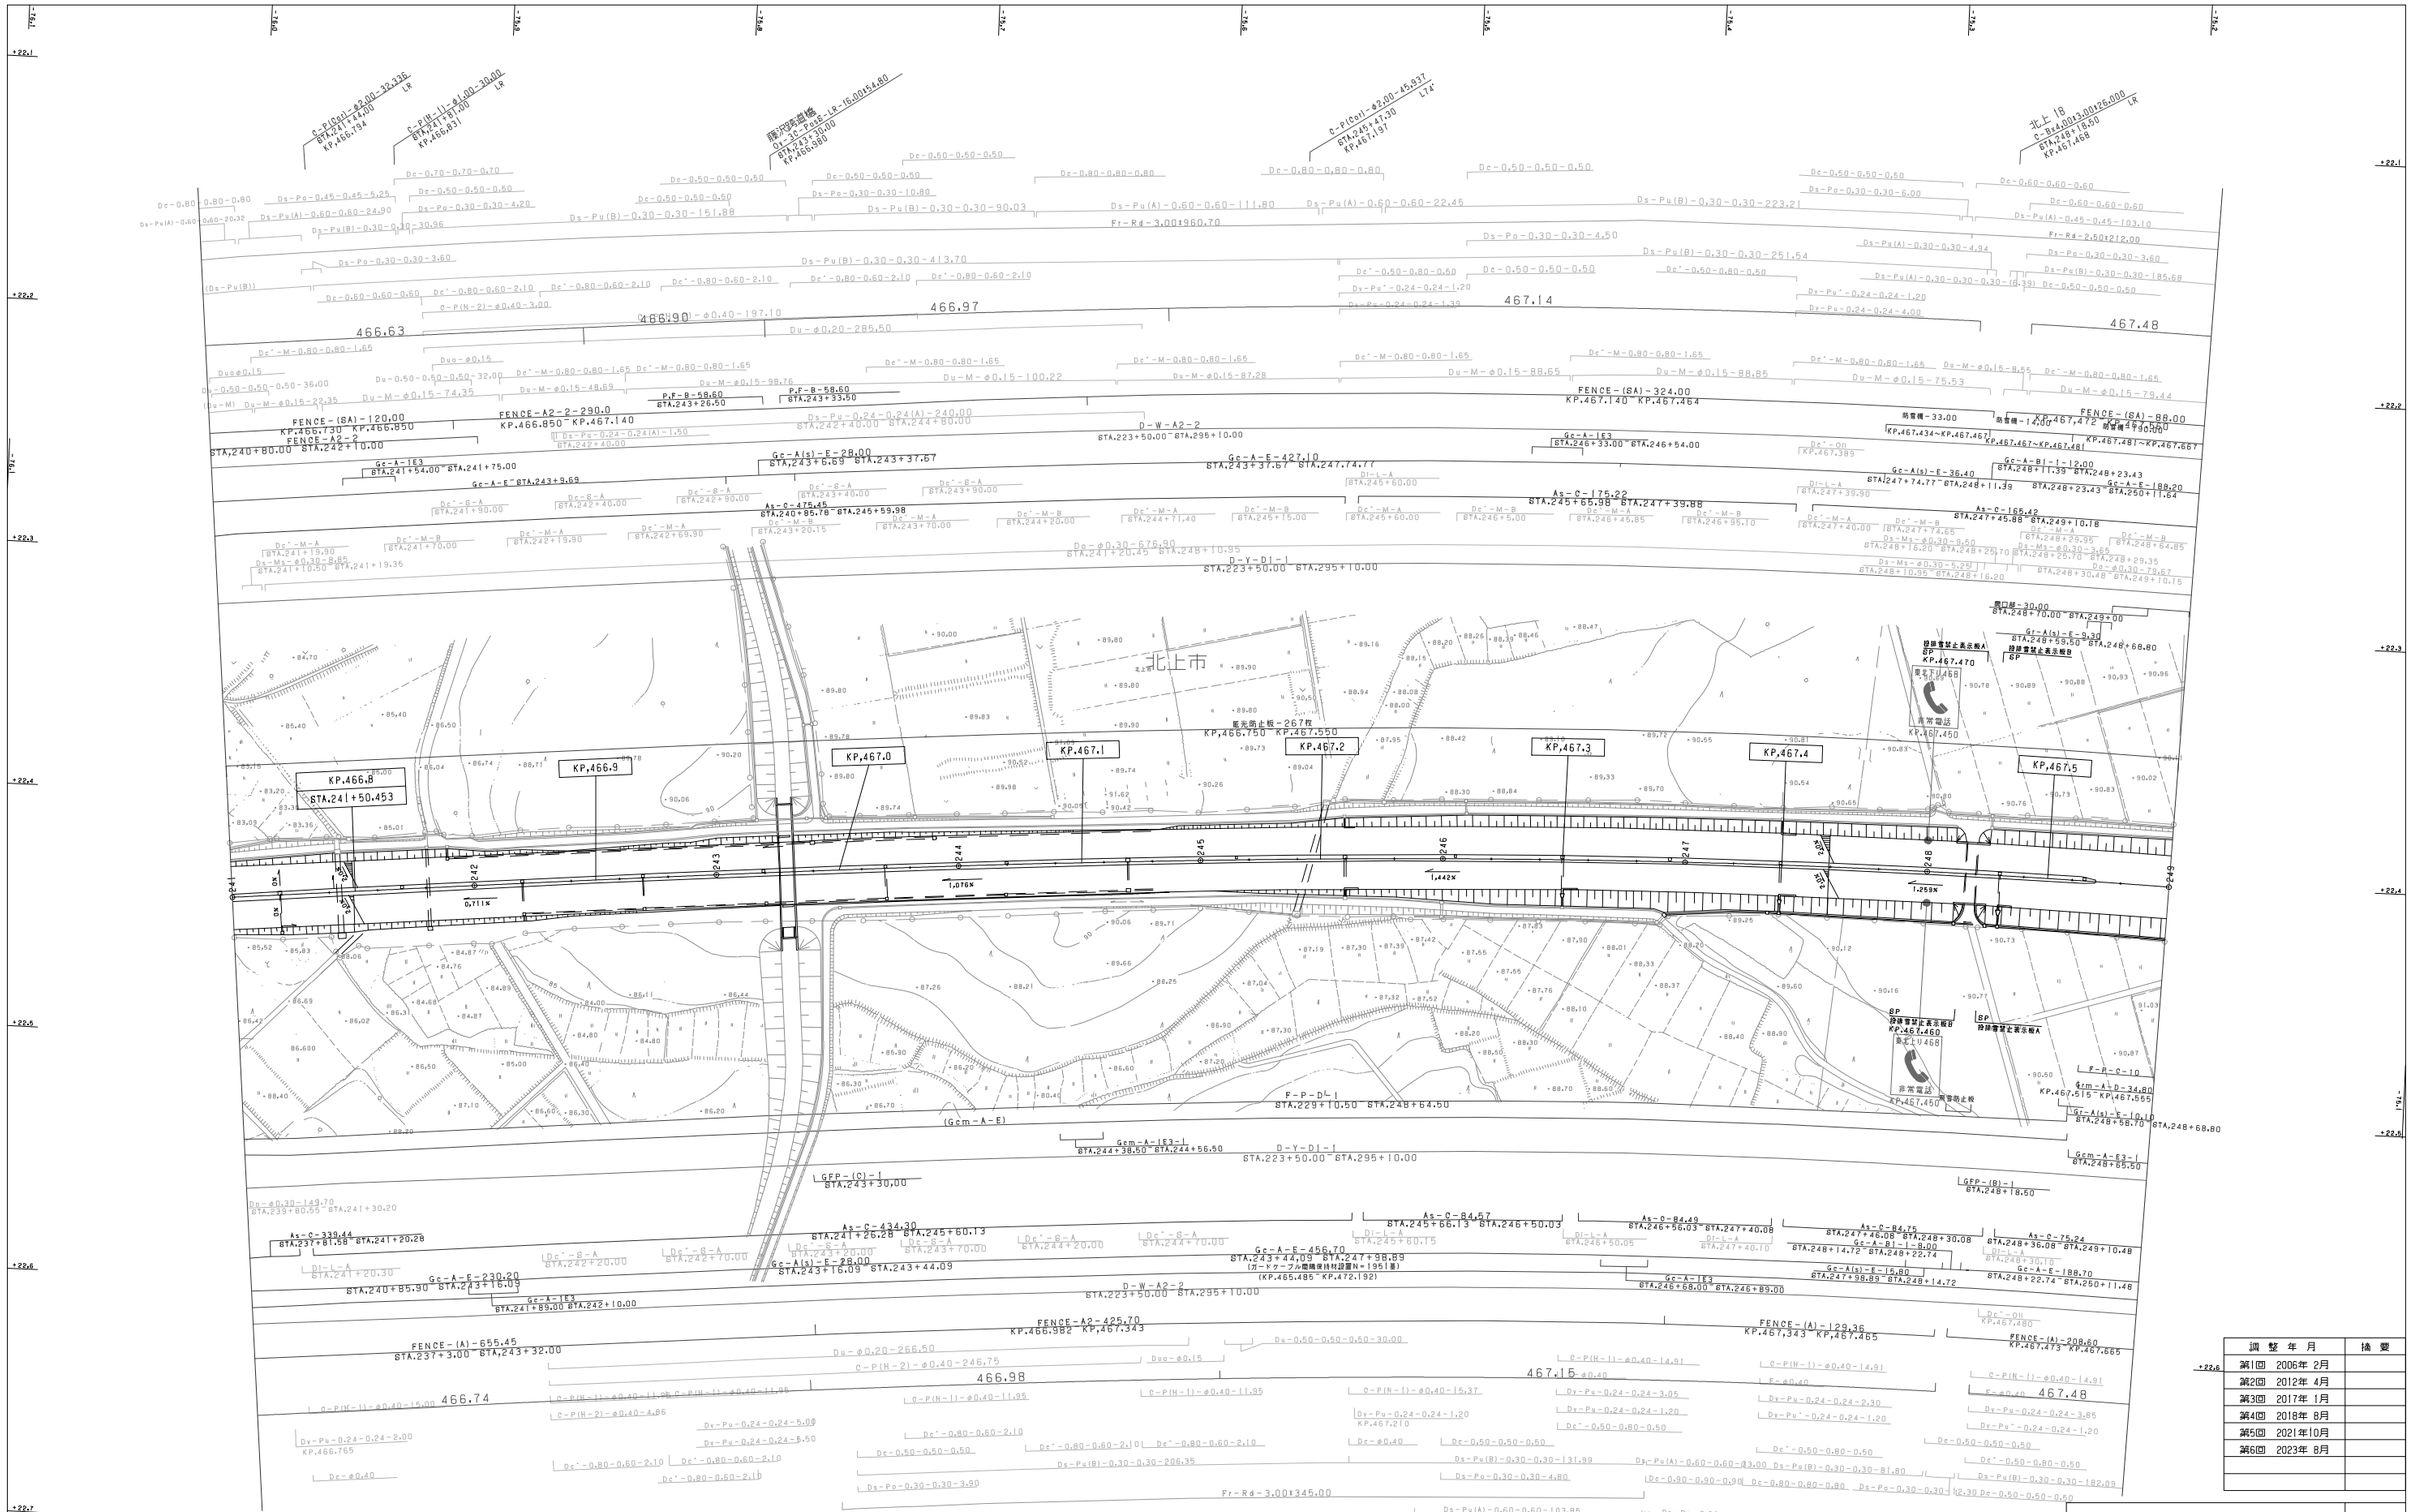
北上市
KP,466.8
STA.241+50.453
KP,466.9
KP,467.0
KP,467.1
KP,467.2
KP,467.3
KP,467.4
KP,467.5
KP,466.750 KP,467.550
KP,467.470
KP,467.460
KP,467.450
466.63
466.90
466.97
467.14
467.48
466.74
466.98
467.15
467.48
466.765
466.730 KP,466.850
FENCE-(BA)-120.00
FENCE-A2-2
STA.240+80.00 STA.242+10.00
FENCE-A2-2-290.0
KP.466.850 KP.467.140
FENCE-(BA)-324.00
KP.467.140 KP.467.464
FENCE-(BA)-88.00
KP.467.464 KP.467.552
FENCE-(BA)-1.00
KP.467.434~KP.467.467
KP.467.467~KP.467.481
KP.467.481~KP.467.667
FENCE-A2-425.70
KP.466.982 KP.467.343
FENCE-(A)-655.45
STA.237+3.00 STA.243+32.00
FENCE-(A)-129.36
KP.467.343 KP.467.465
FENCE-(A)-208.60
KP.467.473 KP.467.665
D-W-A2-2
STA.223+50.00 STA.295+10.00
D-Y-D1-1
STA.223+50.00 STA.295+10.00
F-P-D1-1
STA.229+10.50 STA.248+64.50
GFP-(C)-1
STA.243+30.00
GFP-(B)-1
STA.248+18.50
(Gcm-A-E)
Gcm-A-E2-1
STA.244+38.50 STA.244+56.50
Gcm-A-E2-1
STA.248+55.50
Gcm-A-D-34.80
KP.467.515 KP.467.555
Gc-A(s)-E-10.10
STA.248+58.70 STA.248+68.80
Gc-A-E-456.70
STA.243+44.09 STA.247+98.89
(ガードケーブル路端保持材設置N=195箇)
(KP.465.485 KP.472.192)
Gc-A-E-230.20
STA.240+85.90 STA.243+16.09
Gc-A(s)-E-26.00
STA.243+16.09 STA.243+44.09
Gc-A-E-188.70
STA.248+22.74 STA.250+11.48
Gc-A(s)-E-15.80
STA.247+98.89 STA.248+14.72
As-C-475.45
STA.240+85.78 STA.245+59.98
As-C-175.22
STA.245+65.98 STA.247+39.88
As-C-165.42
STA.247+45.88 STA.249+10.18
As-C-434.30
STA.241+26.28 STA.245+60.13
As-C-339.44
STA.237+81.58 STA.241+20.28
As-C-84.57
STA.245+66.13 STA.246+50.03
As-C-84.49
STA.246+56.03 STA.247+40.08
As-C-84.75
STA.247+46.08 STA.248+30.08
As-C-75.24
STA.248+36.08 STA.249+10.48
Gc-A-E-16.09
STA.241+89.00 STA.242+10.00
Gc-A-E-230.20
STA.241+54.00 STA.241+75.00
Gc-A-E STA.243+9.69
Gc-A(s)-E-28.00
STA.243+6.69 STA.243+37.67
Gc-A-E-427.10
STA.243+37.67 STA.247+74.77
Gc-A(s)-E-36.40
STA.247+74.77 STA.248+11.39
Gc-A-B1-1-12.00
STA.248+11.39 STA.248+23.43
Gc-A-E-188.20
STA.248+23.43 STA.250+11.64
Gc-A-E2-1
STA.241+90.00
Gc-A-E2-1
STA.242+40.00
Gc-A-E2-1
STA.242+90.00
Gc-A-E2-1
STA.243+40.00
Gc-A-E2-1
STA.243+90.00
Gc-A-E2-1
STA.244+40.00
Gc-A-E2-1
STA.244+90.00
Gc-A-E2-1
STA.245+40.00
Gc-A-E2-1
STA.245+90.00
Gc-A-E2-1
STA.246+40.00
Gc-A-E2-1
STA.246+90.00
Gc-A-E2-1
STA.247+40.00
Gc-A-E2-1
STA.247+90.00
Gc-A-E2-1
STA.248+40.00
Gc-A-E2-1
STA.248+90.00
Gc-A-E2-1
STA.249+40.00
Gc-A-E2-1
STA.241+70.00
Gc-A-E2-1
STA.242+19.90
Gc-A-E2-1
STA.242+69.90
Gc-A-E2-1
STA.243+20.15
Gc-A-E2-1
STA.243+70.00
Gc-A-E2-1
STA.244+20.00
Gc-A-E2-1
STA.244+71.40
Gc-A-E2-1
STA.245+15.00
Gc-A-E2-1
STA.245+60.00
Gc-A-E2-1
STA.246+5.00
Gc-A-E2-1
STA.246+45.85
Gc-A-E2-1
STA.246+95.10
Gc-A-E2-1
STA.247+40.00
Gc-A-E2-1
STA.247+74.65
Gc-A-E2-1
STA.248+29.95
Gc-A-E2-1
STA.248+64.85
Gc-A-E2-1
STA.241+19.90
Gc-A-E2-1
STA.241+70.00
Gc-A-E2-1
STA.242+19.90
Gc-A-E2-1
STA.242+69.90
Gc-A-E2-1
STA.243+20.15
Gc-A-E2-1
STA.243+70.00
Gc-A-E2-1
STA.244+20.00
Gc-A-E2-1
STA.244+71.40
Gc-A-E2-1
STA.245+15.00
Gc-A-E2-1
STA.245+60.00
Gc-A-E2-1
STA.246+5.00
Gc-A-E2-1
STA.246+45.85
Gc-A-E2-1
STA.246+95.10
Gc-A-E2-1
STA.247+40.00
Gc-A-E2-1
STA.247+72.65
Gc-A-E2-1
STA.248+29.95
Gc-A-E2-1
STA.248+64.85
Gc-A-E2-1
STA.241+10.50 STA.241+19.35
Gc-A-E2-1
STA.248+10.95 STA.248+16.20
Gc-A-E2-1
STA.248+25.70 STA.248+29.35
Gc-A-E2-1
STA.248+30.48 STA.249+10.15
Dc-0.80-0.80-0.80
Dc-0.70-0.70-0.70
Dc-0.50-0.50-0.50
Dc-0.60-0.60-0.60
Dc'-0.80-0.60-2.10
Dc'-M-0.80-0.80-1.65
Dc'-0.50-0.80-0.50
Dc'-M-0.80-0.80-1.65
Dc'-OH
Dc'-G-A
Dc'-M-A
Dc'-M-B
Dc'-L-A
Dc-0.50-0.50-0.50-30.00
Dc-ø0.30-676.50
Dc-ø0.30-149.70
Dc-ø0.30-73.67
Dc-ø0.40
Dc-0.90-0.90-0.90
Dc-0.80-0.80-0.80
Dc-0.60-0.60-0.60
Dc-0.50-0.50-0.50
Dc-0.60-0.60-0.60
Dc-0.50-0.50-0.50
Dc-0.50-0.50-0.50
Dc-0.50-0.50-0.50

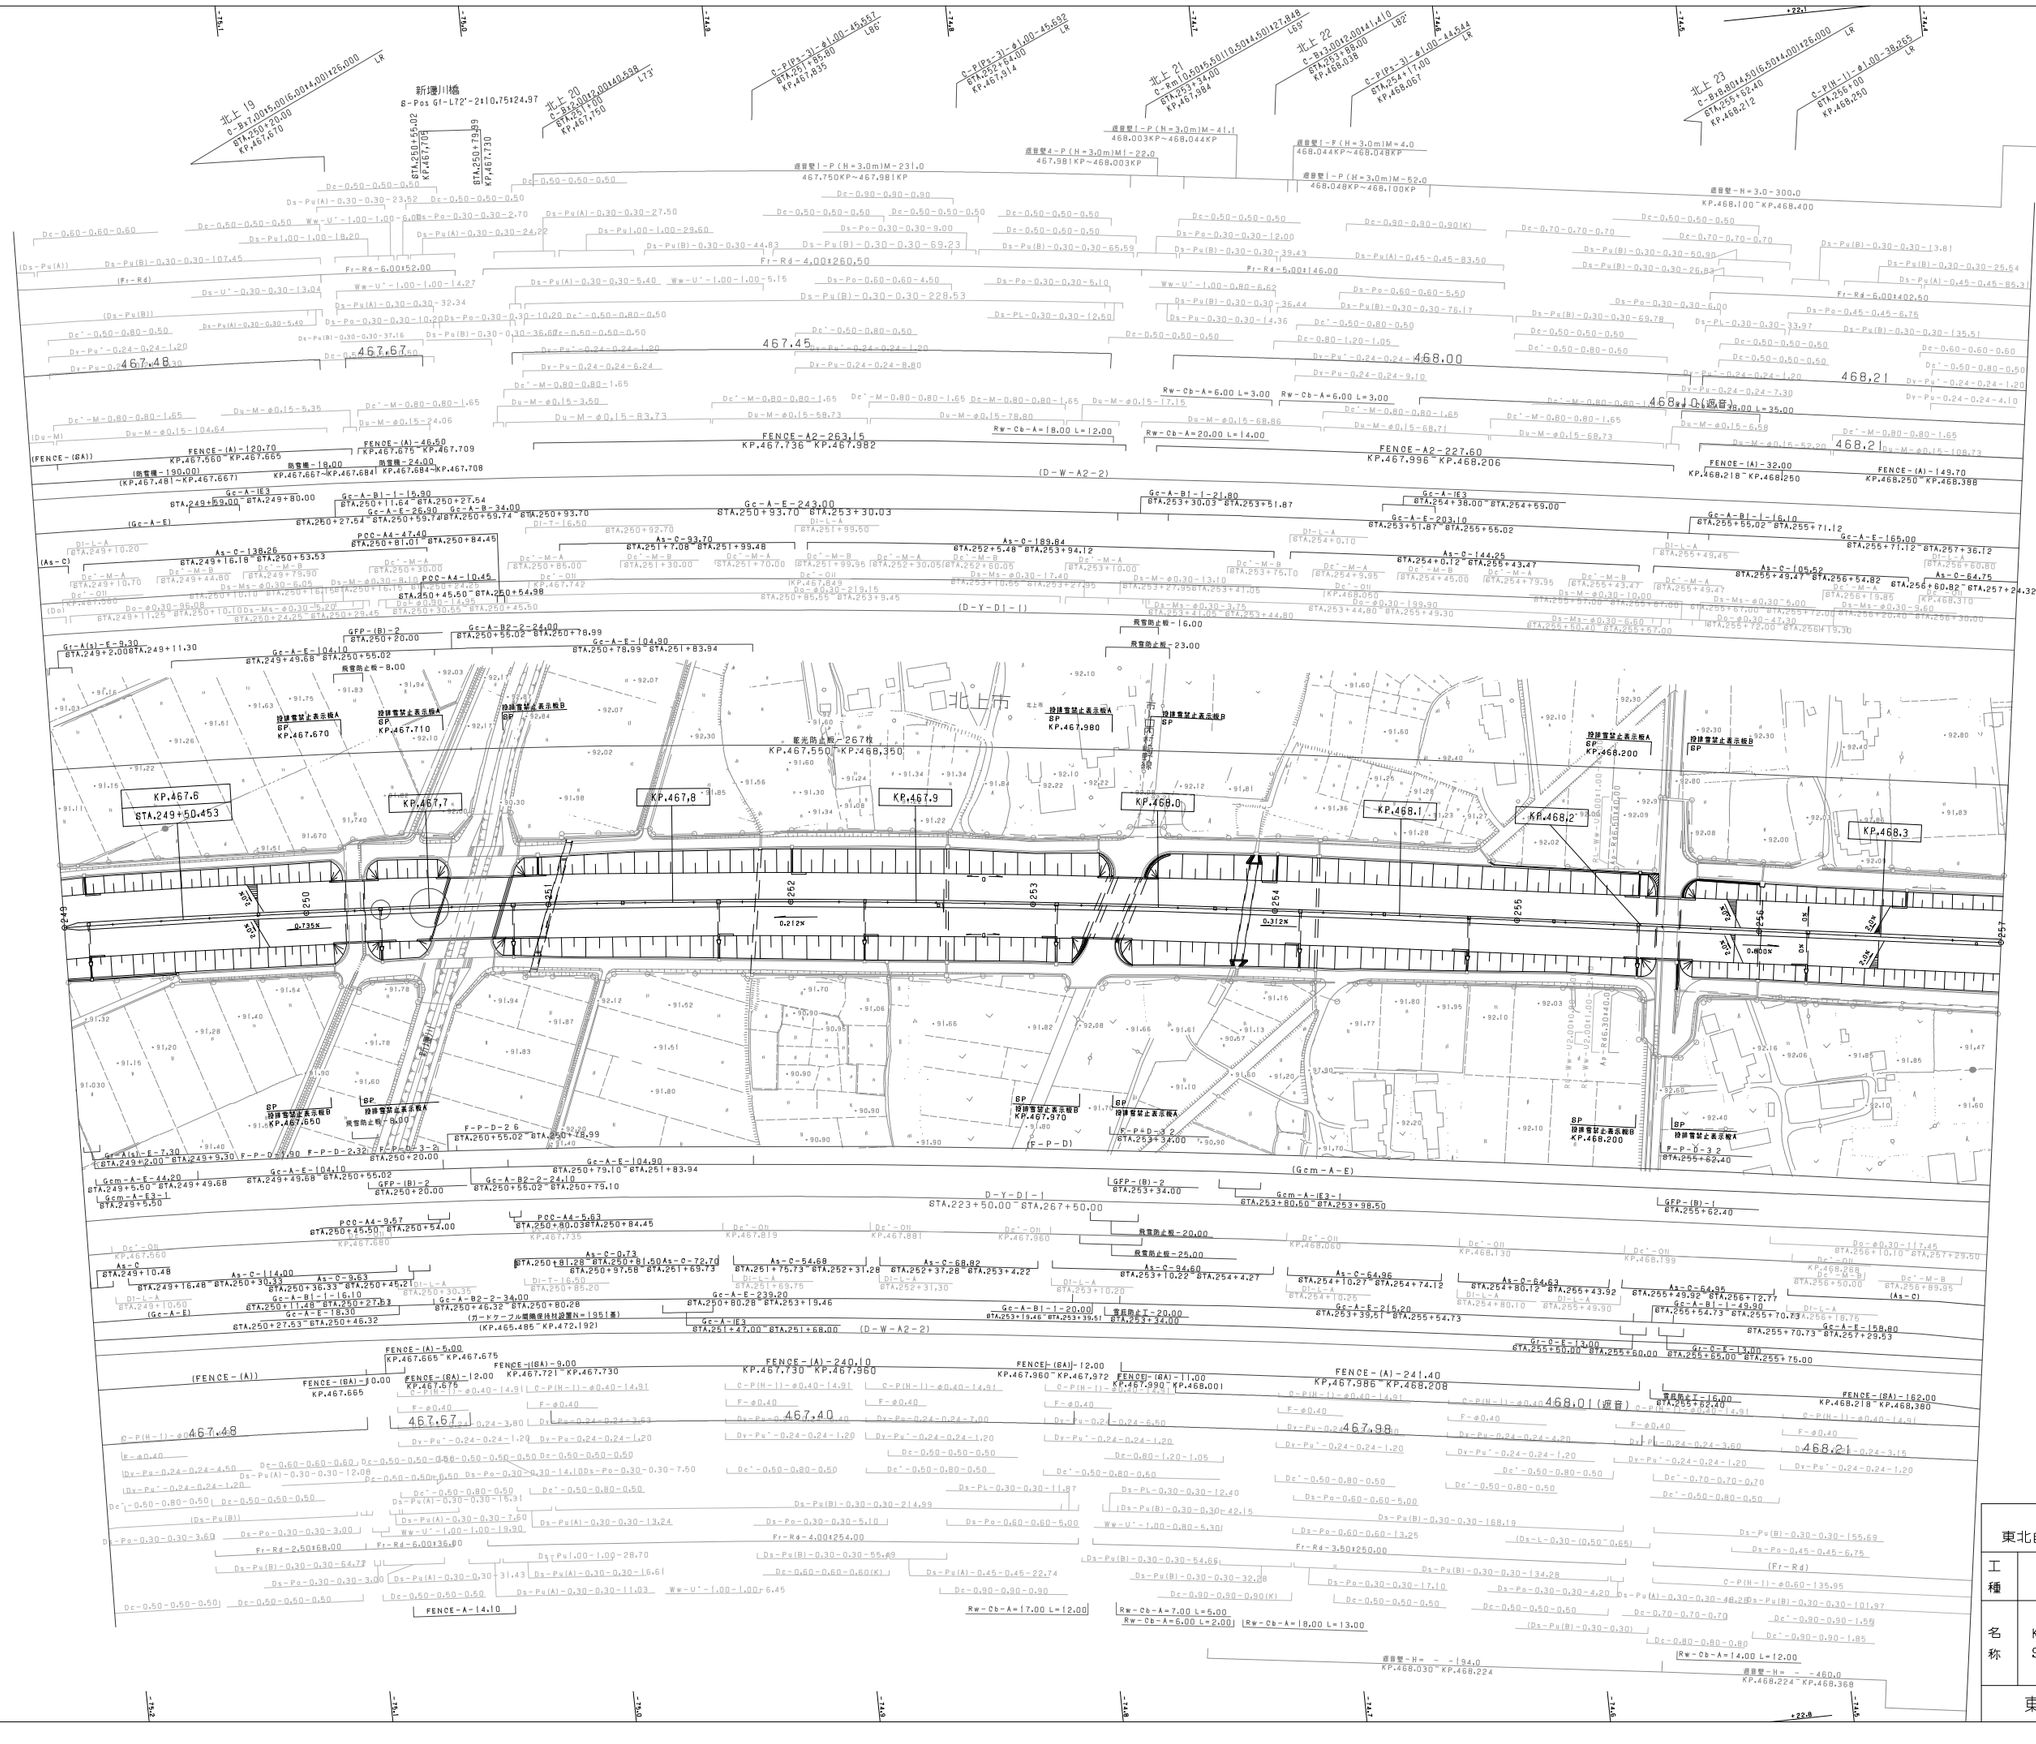
新増川橋
S-Pos Gf-L72'-2@10.75=124.97
北上 19
S-B7.0045.00@6.00=126.000
STA.250+20.00
KP.467.670
北上 20
S-B6.00@2.00=40.538
STA.250+60.538
KP.467.750
北上 21
C-Rm 0.50@5.50=10.001+0.401+0.401+27.842
STA.253+00.00
KP.467.984
北上 22
C-Rm 3.00@2.00=41.410
STA.253+68.00
KP.468.638
北上 23
S-B8.00@4.50=126.000
STA.255+62.40
KP.468.212
STA.256+00
KP.468.250
KP.467.6
STA.249+50.453
KP.467.7
KP.467.8
KP.467.9
KP.468.0
KP.468.1
KP.468.2
KP.468.3
設置雪堤 - P (H=3.0m) M-231.0
467.750KP～467.981KP
設置雪堤 - P (H=3.0m) M-41.1
468.003KP～468.044KP
設置雪堤 - P (H=3.0m) M-22.0
467.981KP～468.003KP
設置雪堤 - F (H=3.0m) M=4.0
468.044KP～468.048KP
設置雪堤 - P (H=3.0m) M-52.0
468.048KP～468.100KP
設置雪堤 - H=3.0-300.0
KP.468.100～KP.468.400
FENCE-(A)-120.70
KP.467.560～KP.467.665
FENCE-(A)-46.50
KP.467.675～KP.467.709
FENCE-A2-263.15
KP.467.736～KP.467.982
FENCE-A2-227.60
KP.467.996～KP.468.206
FENCE-(A)-32.00
KP.468.218～KP.468.250
FENCE-(A)-149.70
KP.468.250～KP.468.388
防雪柵-18.00
KP.467.667～KP.467.684
防雪柵-24.00
KP.467.684～KP.467.708
防雪柵-190.00
(KP.467.481～KP.467.667)
防雪止柵-16.00
防雪止柵-23.00
防雪止柵-8.00
防雪止柵-5.00
防雪止柵-20.00
防雪止柵-25.00
視線誘導標設置表示板A
視線誘導標設置表示板B
視線誘導標設置表示板P
視線誘導標設置表示板H
視線誘導標設置表示板K
視線誘導標設置表示板M
視線誘導標設置表示板N
視線誘導標設置表示板Q
視線誘導標設置表示板R
視線誘導標設置表示板S
視線誘導標設置表示板T
視線誘導標設置表示板U
視線誘導標設置表示板V
視線誘導標設置表示板W
視線誘導標設置表示板X
視線誘導標設置表示板Y
視線誘導標設置表示板Z
見光防止柵-267枚
KP.467.550～KP.468.350
(FENCE-(GA))
(FENCE-(A))
(FENCE-A)
(D-W-A2-2)
(D-Y-D1-1)
(D-W-A2-2)
(F-P-D)
(Gcm-A-E)
(As-C)
(Dc)
(Du-M)
(Gc-A-E)
(Gt-A(s)-E)
(Gcm-A-E)
(Dr-Pu)
(Ds-Pu(A))
(Ds-Pu(B))
(Fr-Rd)
(Ds-Pu(B))
(Dr'-M-B)
(Dr'-M-A)
(Dr'-OH)
(Di-L-A)
(Di-T)
(Ds-Ms)
(Ds-Po)
(Ds-Pu')
(Dr'-M-A)
(Dr'-M-B

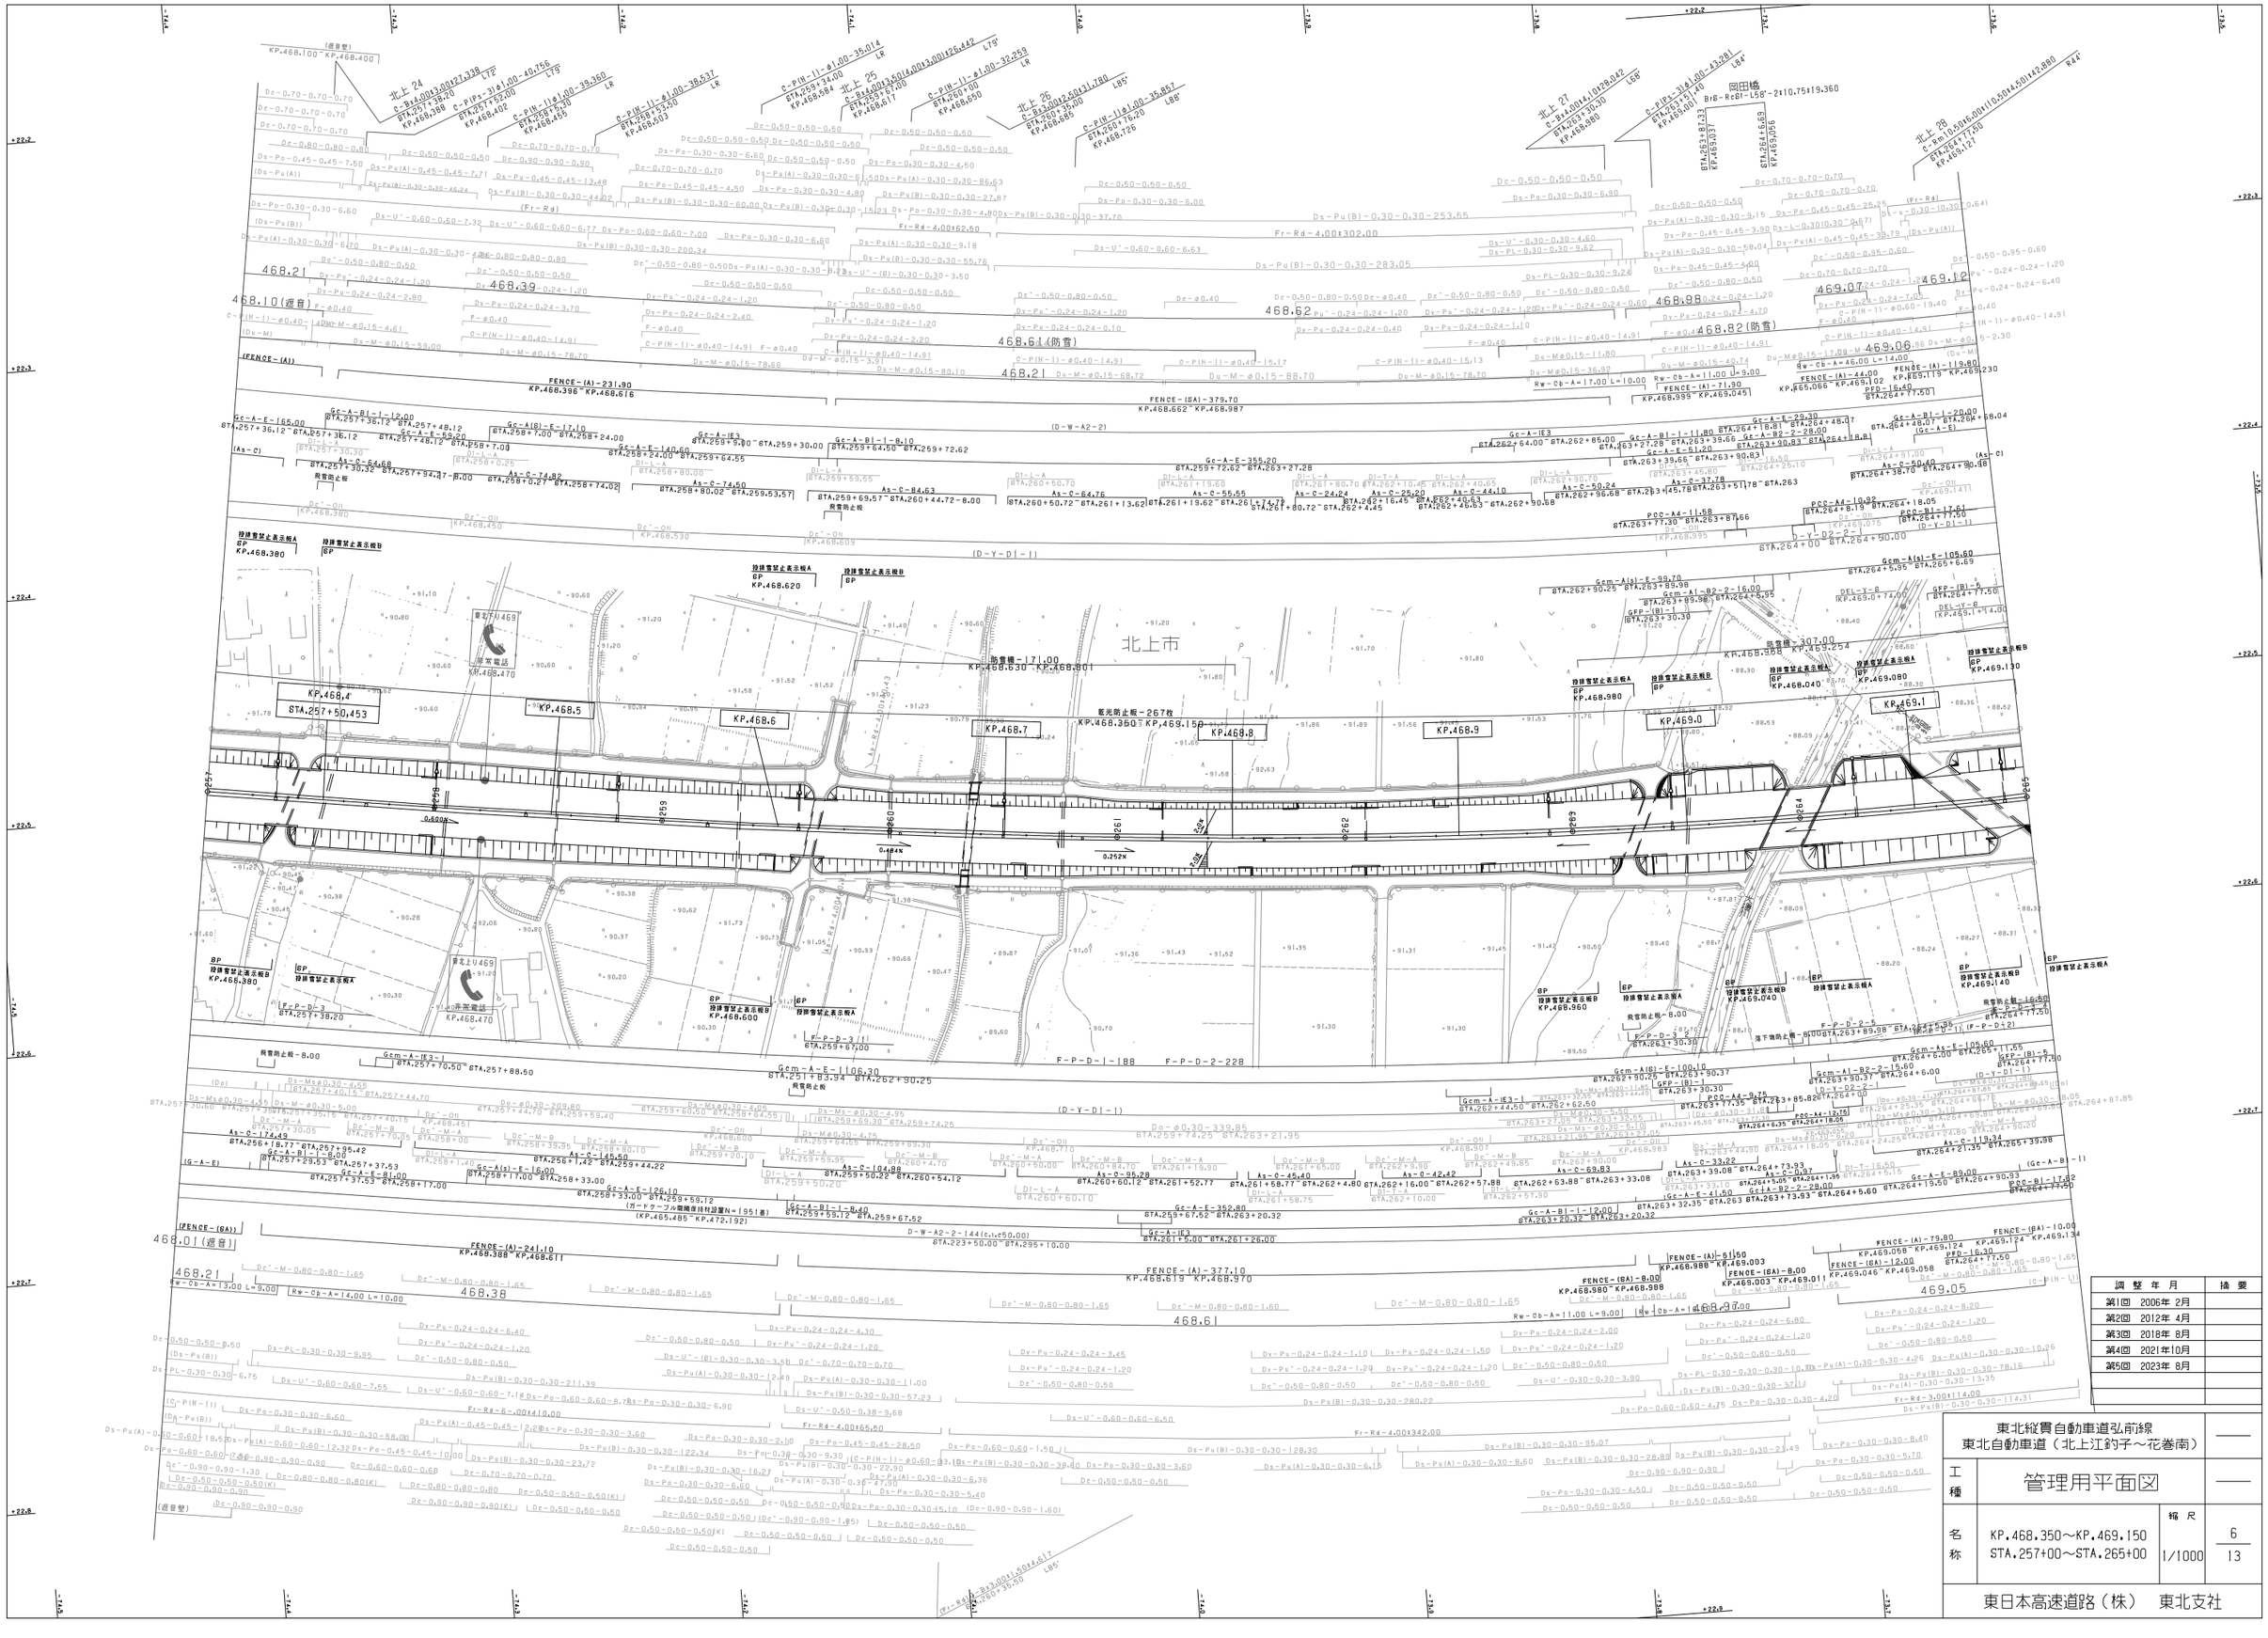
北上市
北上 24
北上 25
北上 26
北上 27
北上 28
岡田橋
KP.468.100 - KP.468.400
KP.468.380
KP.468.470
KP.468.4
KP.468.5
KP.468.6
KP.468.7
KP.468.8
KP.468.9
KP.469.0
KP.469.1
KP.468.350 - KP.469.150
FENCE-(A)-231.90
KP.468.396 - KP.468.616
FENCE-(SA)-379.70
KP.468.662 - KP.468.987
FENCE-(A)-241.10
KP.468.388 - KP.468.611
FENCE-(A)-377.10
KP.468.619 - KP.468.970
防雪柵-171.00
KP.468.630 - KP.468.801
防雪柵-307.00
KP.468.954 - KP.469.254
藍光防止板-267枚
KP.468.350 - KP.469.150
F-P-D-1-188
F-P-D-2-228
F-P-D-3-11
F-P-D-2-1
F-P-D-2-5
F-P-D-1-1
Gcm-A-E-1105.30
STA.251+83.94 - STA.262+90.25
Gcm-A-E-1105.60
STA.262+90.25 - STA.265+6.69
Gcm-A(s)-E-105.60
STA.264+6.95 - STA.265+6.69
Gcm-A(s)-E-99.70
STA.262+90.25 - STA.263+89.95
Gcm-A(s)-E-100.10
STA.262+90.26 - STA.263+90.37
Gcm-A1-B2-2-15.60
STA.263+90.37 - STA.264+6.00
Gcm-A-IE3-1
STA.257+70.50 - STA.257+88.50
Gcm-A-IE3
STA.262+64.00 - STA.262+85.00
Gc-A-E-165.00
STA.257+36.12 - STA.257+48.12
Gc-A-E-165.20
STA.257+48.12 - STA.258+7.00
Gc-A(B)-E-17.10
STA.258+7.00 - STA.258+24.00
Gc-A-IE3
STA.259+9.00 - STA.259+30.00
Gc-A-B1-1-8.10
STA.259+64.50 - STA.259+72.62
Gc-A-E-355.20
STA.259+72.62 - STA.263+27.28
Gc-A-B1-1-11.80
STA.263+27.28 - STA.263+39.66
Gc-A-E-39.30
STA.263+39.66 - STA.263+79.03
Gc-A-B2-2-28.00
STA.263+35.66 - STA.263+90.83
Gc-A-E-51.20
STA.263+90.83 - STA.264+37.78
Gc-A-B1-1-20.00
STA.264+18.07 - STA.264+48.07
Gc-A-E
STA.264+48.07 - STA.264+68.04
Gc-A-E
Gc-A-E-89.00
STA.264+77.50 - STA.264+90.93
Gc-A-E-89.00
STA.264+90.93 - STA.265+5.30
Gc-A-E-119.80
STA.264+21.35 - STA.265+39.98
Gc-A-E-41.50
STA.263+39.08 - STA.264+73.93
Gc-A-B1-1-12.00
STA.263+32.35 - STA.263+73.93
Gc-A-B1-1-12.00
STA.263+20.32 - STA.263+20.32
Gc-A-E-362.80
STA.259+67.52 - STA.263+20.32
Gc-A-IE3
STA.261+5.00 - STA.261+26.00
As-C-174.49
STA.256+18.77 - STA.257+95.42
As-C-74.80
STA.258+0.27 - STA.258+74.02
As-C-74.50
STA.258+80.02 - STA.259.53.57
As-C-84.63
STA.259+69.57 - STA.260+44.72 - 8.00
As-C-146.40
STA.256+42.22 - STA.259+44.22
As-C-104.88
STA.259+50.22 - STA.260+54.12
As-C-95.28
STA.260+60.12 - STA.261+52.77
As-C-45.40
STA.261+58.77 - STA.262+4.80
As-C-42.42
STA.262+16.00 - STA.262+57.88
As-C-69.83
STA.262+63.88 - STA.263+33.08
As-C-33.22
STA.263+33.10 - STA.263+73.93
As-C-119.84
STA.264+21.35 - STA.265+39.98
As-C-64.68
STA.257+30.32 - STA.257+94.47 - 8.00
As-C-64.76
STA.260+50.72 - STA.261+13.62
As-C-55.55
STA.261+19.62 - STA.261+74.73
As-C-24.24
STA.261+80.72 - STA.262+4.45
As-C-25.20
STA.262+16.45 - STA.262+40.63
As-C-44.10
STA.262+40.63 - STA.262+90.88
As-C-50.24
STA.262+96.68 - STA.263+45.78
As-C-37.78
STA.263+51.78 - STA.263
As-C-50.40
STA.264+38.70 - STA.264+90.98
PCC-A4-10.05
STA.264+8.19 - STA.264+18.05
PCC-A4-11.88
STA.263+77.30 - STA.263+87.66
PCC-A4-12.75
STA.263+92.55 - STA.264+5.30
PCC-B1-17.61
STA.264+77.50 - STA.264+95.11
PCC-A4-12.75
STA.264+6.55 - STA.264+18.05
PCC-A4-9.75
STA.263+85.80 - STA.264+1.55
PFD-16.40
STA.264+77.50
GFP-(B)-1
STA.263+30.30
GFP-(B)-5
STA.264+77.50
DEL-Y-6
KP.469.0 - KP.469.1
DEL-Y-8
KP.469.0 - KP.469.1
Rw-Ob-A=46.00 L=14.00
Rw-Ob-A=11.00 L=9.00
Rw-Ob-A=17.00 L=10.00
Rw-Ob-A=13.00 L=9.00
Rw-Ob-A=14.00 L=10.00
FENCE-(A)-44.00
KP.469.102 - KP.469.230
FENCE-(A)-71.90
KP.468.399 - KP.469.045
FENCE-(A)-61.50
KP.468.988 - KP.469.003
FENCE-(GA)-8.00
KP.468.980 - KP.468.988
FENCE-(GA)-8.00
KP.469.003 - KP.469.011
FENCE-(GA)-12.00
KP.469.046 - KP.469.058
FENCE-(A)-79.80
KP.469.058 - KP.469.124
FENCE-(GA)-10.00
KP.469.124 - KP.469.134
PFD-16.40
STA.264+77.50
PFD-16.30
STA.264+77.50
防雪柵上端-16.50
KP.469.140
防雪柵上端-8.00
KP.468.960
落下物防止柵-8.00
STA.263+89.98 - STA.264+8.95
排雪管禁止表示板A
KP.468.380
KP.468.600
KP.468.620
KP.468.980
KP.469.040
KP.469.080
KP.469.130
排雪管禁止表示板B
KP.468.960
KP.469.140
非常電話
KP.468.470
KP.468.530
KP.468.609
KP.468.995
KP.469.075
KP.469.141
KP.469.254
KP.468.040
KP.468.980
KP.469.080
KP.469.130
(Fr-Rd)
Fr-Rd=4.00I62.50
Fr-Rd=4.00I302.00
Fr-Rd=4.00I65.50
Fr-Rd=4.00I342.00
Fr-Rd=4.00I114.00
Fr-Rd=4.00I14.31
(D-W-A2-2)
(D-Y-D1-1)
(D-Y-D1-2)
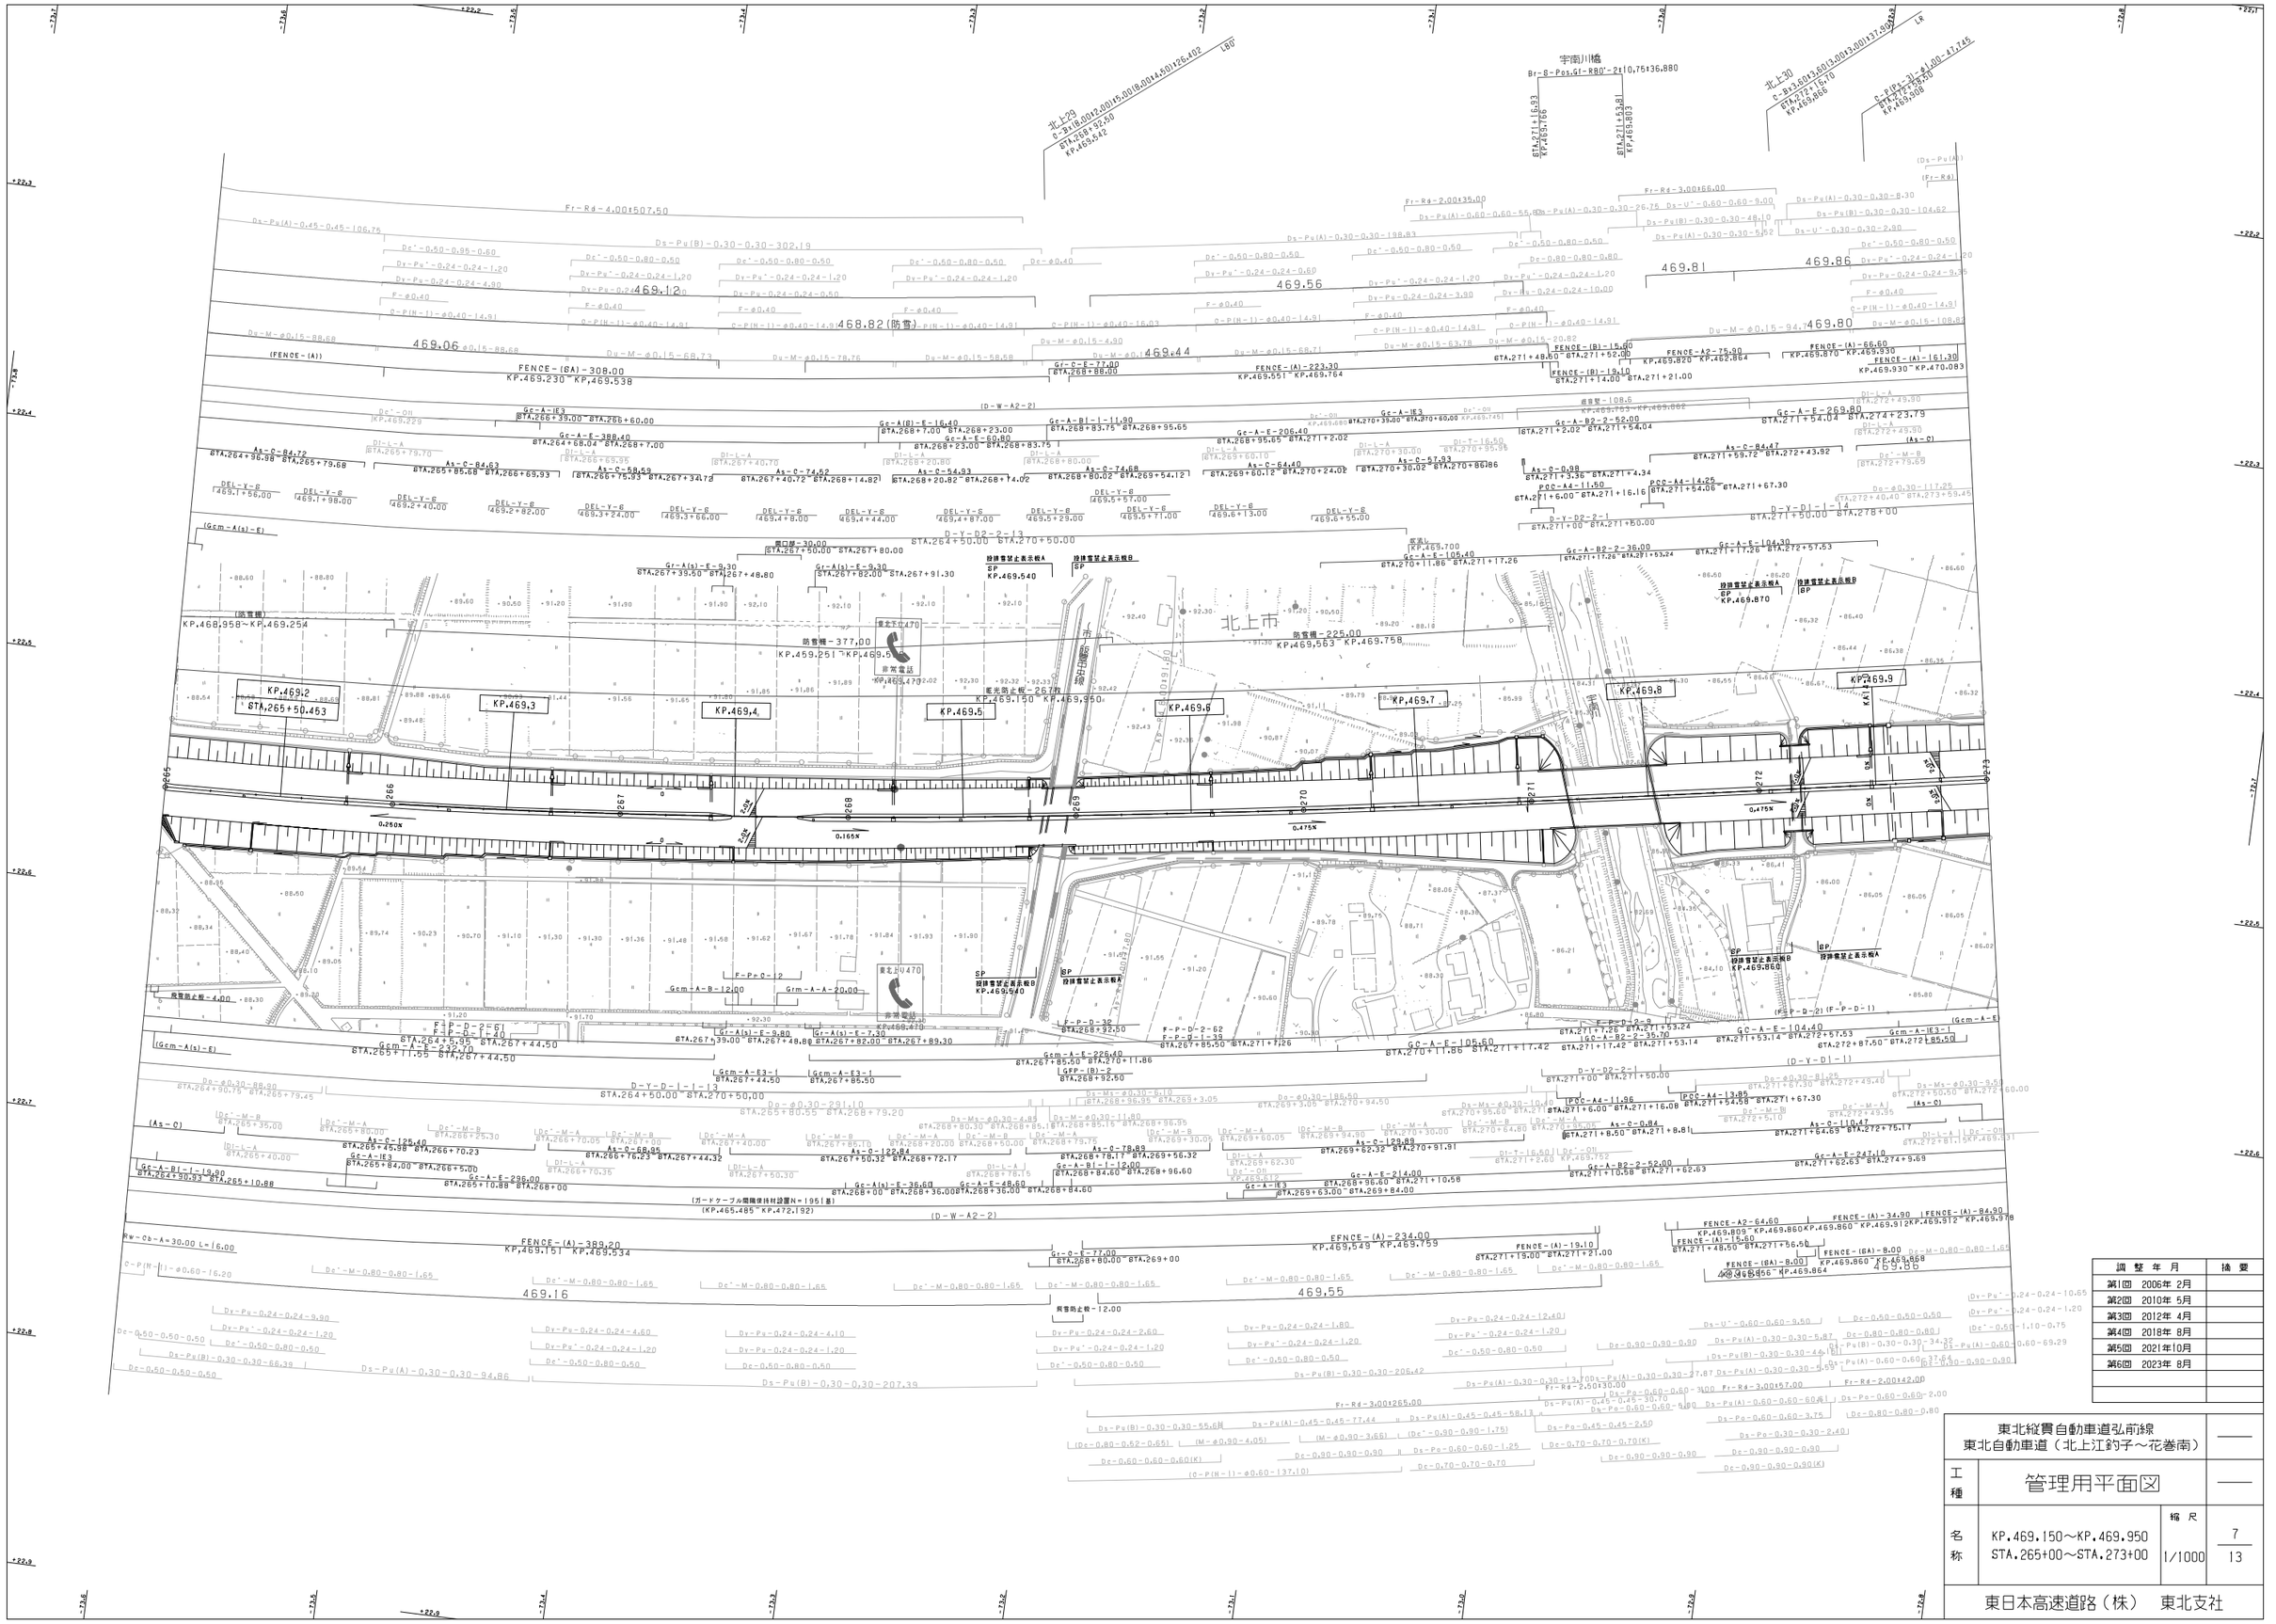

調整年月	摘要
第1回　2006年 2月	
第2回　2010年 5月	
第3回　2012年 4月	
第4回　2018年 8月	
第5回　2021年10月	
第6回　2023年 8月	

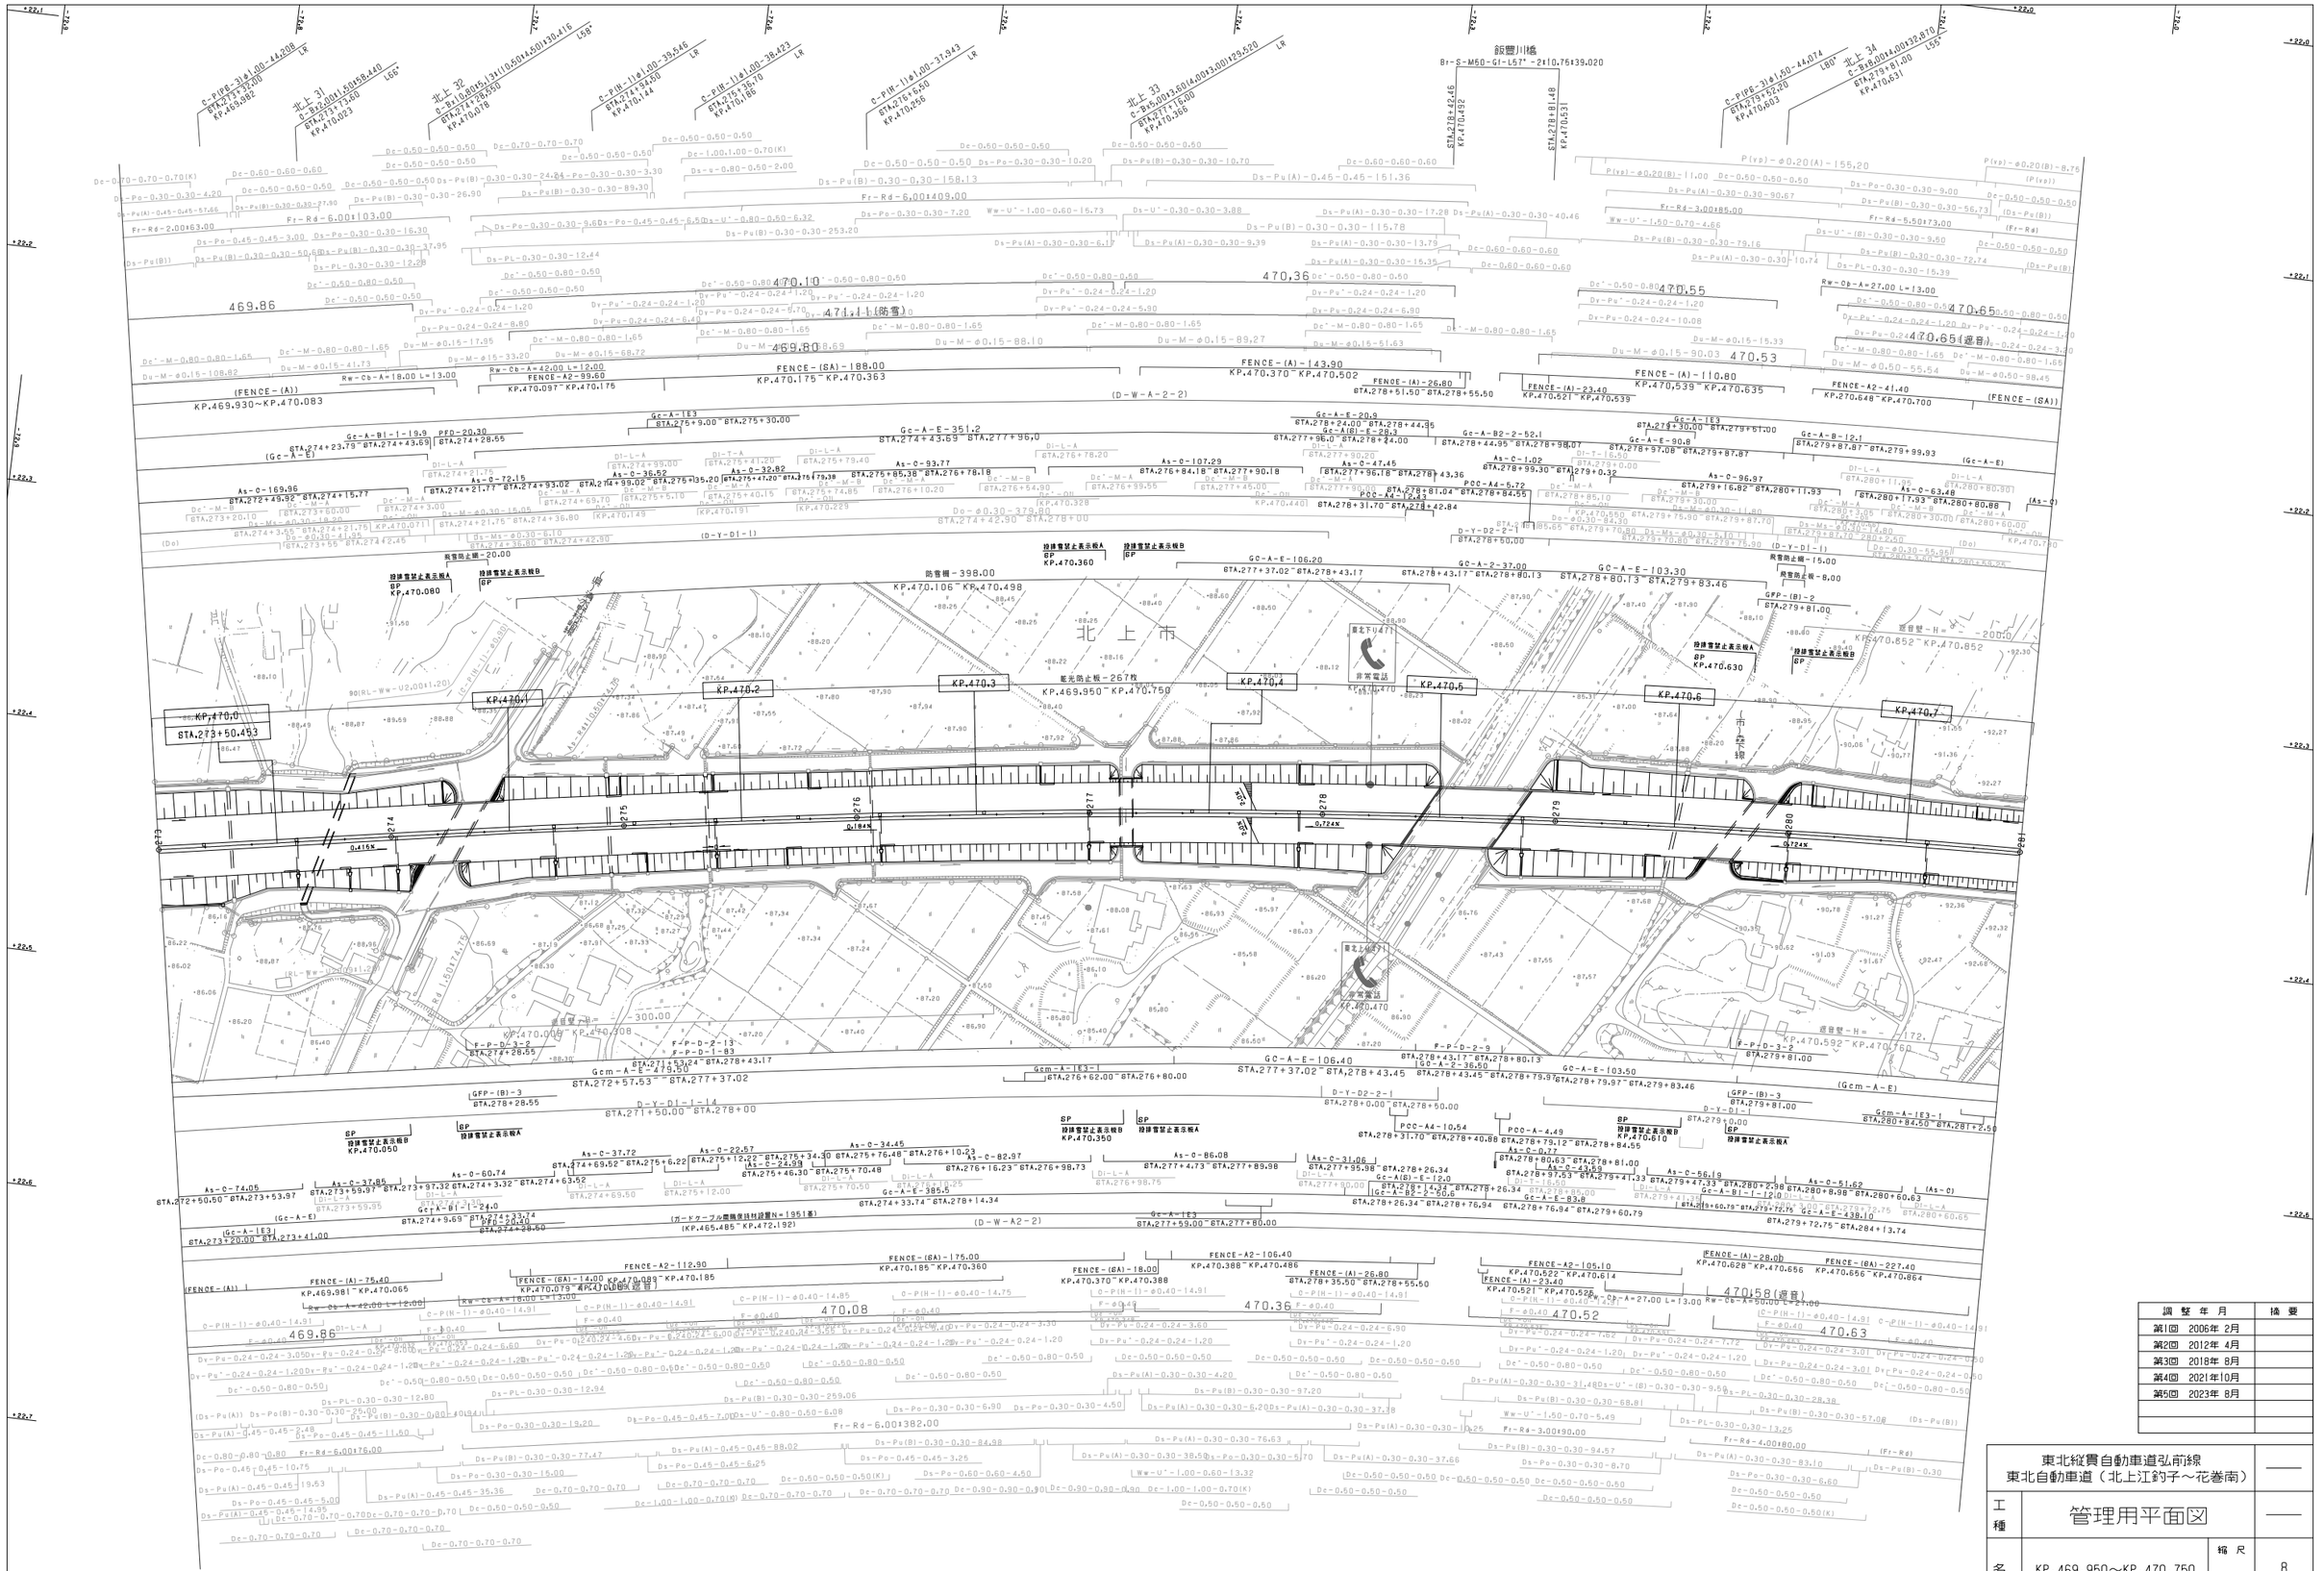
北上 31
北上 32
北上 33
北上 34
飯豊川橋
北上市
防雪柵－398.00
KP.470.106～KP.470.498
防雪柵－300.00
KP.470.000～KP.470.308
KP.470.0
KP.470.1
KP.470.2
KP.470.3
KP.470.4
KP.470.5
KP.470.6
KP.470.7
KP.469.950～KP.470.750
(FENCE－(A))
KP.469.930～KP.470.083
FENCE－(A)－143.90
KP.470.370～KP.470.502
FENCE－(A)－110.80
KP.470.539～KP.470.635
FENCE－(A)－75.40
KP.469.981～KP.470.065
FENCE－(GA)－188.00
KP.470.175～KP.470.363
FENCE－(GA)－175.00
KP.470.185～KP.470.360
FENCE－(GA)－227.40
KP.470.656～KP.470.864
FENCE－A2－99.60
KP.470.097～KP.470.175
FENCE－A2－112.90
FENCE－A2－106.40
KP.470.388～KP.470.486
FENCE－A2－105.10
KP.470.522～KP.470.614
FENCE－A2－41.40
KP.470.648～KP.470.700
FENCE－(SA))
KP.470.700～KP.470.852
(FENCE－(A))
KP.470.628～KP.470.656
FENCE－(A)－26.80
KP.470.370～KP.470.388
FENCE－(A)－23.40
KP.470.521～KP.470.539
FENCE－(A)－28.00
KP.470.628～KP.470.656
FENCE－(GA)－18.00
KP.470.370～KP.470.388
FENCE－(A)－26.80
KP.278+35.50～KP.278+55.50
FENCE－A2－106.40
KP.470.388～KP.470.486
FENCE－(A)－23.40
KP.470.521～KP.470.539
FENCE－A2－105.10
KP.470.522～KP.470.614
Gc－A－E－106.20
Gc－A－E－106.40
Gc－A－E－103.30
Gc－A－E－103.50
Gcm－A－E－479.50
Gcm－A－E
Gc－A－E－385.5
Gc－A－E－438.10
Gc－A－E－83.8
Gcm－A－IE3－1
Gc－A－IE3
Gc－A－B1－1－19.9
Gc－A－B1－1－24.0
Gc－A－B2－2－52.1
Gc－A－B2－2－50.6
Gc－A－B－12.1
Gc－A－B1－1－12.0
Gc－A－E－90.6
Gc－A(B)－E－29.3
Gc－A(B)－E－12.0
Gc－A－E－20.9
PFD－20.30
PFD－20.30
PFD－20.30
Fr－Rd－6.00t409.00
Fr－Rd－6.00t103.00
Fr－Rd－6.00t63.00
Fr－Rd－6.00t176.00
Fr－Rd－6.00t382.00
Fr－Rd－3.00t80.00
Fr－Rd－3.00t90.00
Fr－Rd－4.00t80.00
Fr－Rd－5.50t73.00
Fr－Rd－3.00t85.00
(Fr－Rd)
(Fr－Rd)
Rw－Cb－A=18.00 L=13.00
Rw－Cb－A=42.00 L=12.00
Rw－Cb－A=27.00 L=13.00
Rw－Cb－A=50.00 L=27.00
Rw－Cb－A=18.00 L=13.00
Rw－Cb－A=27.00 L=13.00
Ww－U'－1.00－0.60－15.73
Ww－U'－1.50－0.70－4.66
Ww－U'－1.50－0.70－5.49
Ww－U'－1.00－0.60－13.32
Ww－U'－(B)－0.30－0.30－9.50
Ww－U'－0.30－0.30－3.88
Ww－U'－0.80－0.50－6.32
Ww－U'－0.80－0.50－6.08
Dc－0.50－0.50－0.50
Dc－0.60－0.60－0.60
Dc－0.70－0.70－0.70
Dc－0.80－0.80－0.80
Dc－0.90－0.90－0.90
Dc－1.00－1.00－0.70(K)
Dc－0.70－0.70－0.70(K)
Dc－0.50－0.50－0.50(K)
Dc'－0.50－0.80－0.50
Dc'－M－0.80－0.80－1.65
Dc－M－B
Dc－M－A
Dc－Sh
Dy－Pu－0.24－0.24－1.20
Dy－Pu'－0.24－0.24－1.20
Dy－Pu－0.24－0.24－3.60
Dy－Pu－0.24－0.24－6.90
Dy－Pu－0.24－0.24－8.80
Dy－Pu－0.24－0.24－6.40
Dy－Pu－0.24－0.24－5.90
Dy－Pu－0.24－0.24－10.06
Dy－Pu－0.24－0.24－7.82
Dy－Pu－0.24－0.24－7.72
Dy－Pu－0.24－0.24－3.01
Dy－Pu－0.24－0.24－4.20
Dy－Pu－0.24－0.24－1.20Dy－Pu'－0.24－0.24－1.20
Dy－Pu－0.24－0.24－3.050－Ry－0.24－0.24－1.20Dy－Pu'－0.24－0.24－1.20
Dy－Pu'－0.24－0.24－1.20Dy－Pu'－0.24－0.24－1.20Dy－Pu'－0.24－0.24－1.20
Dy－Pu'－0.24－0.24－1.20Dy－Pu'－0.24－0.24－1.20Dy－Pu'－0.24－0.24－1.20
Dy－Pu

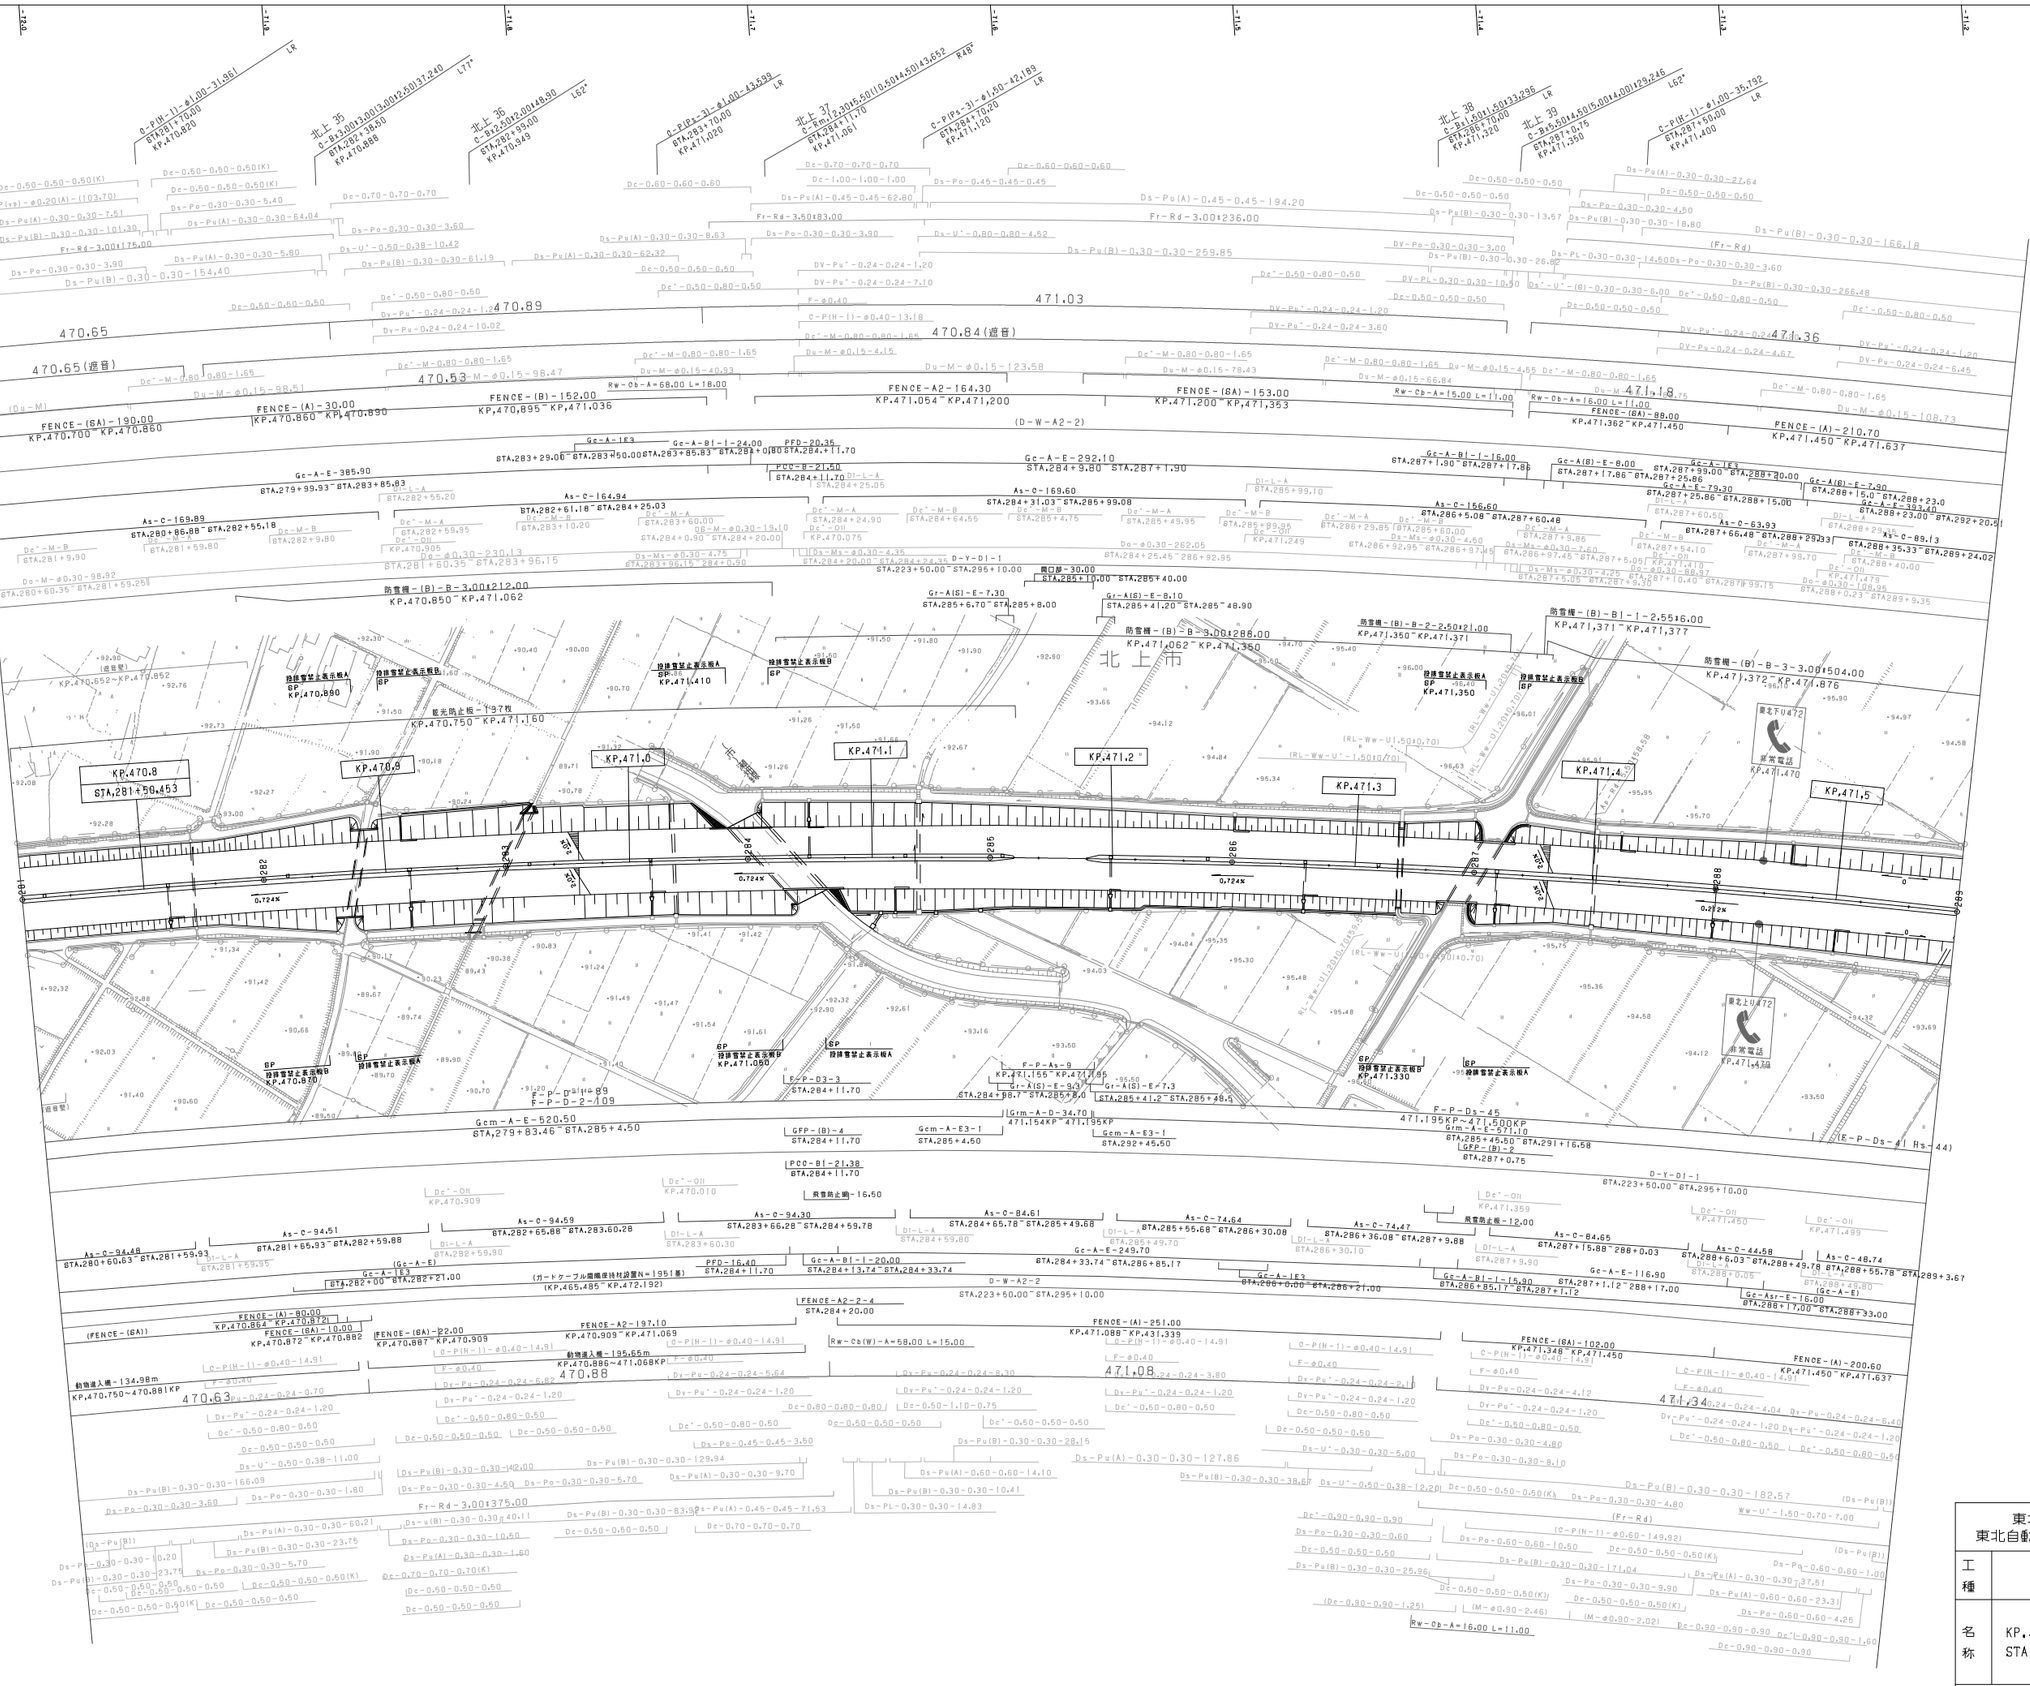

調整年月	摘要
第1回 2006年 2月	
第2回 2010年 5月	
第3回 2012年 4月	
第4回 2018年 8月	
第5回 2021年10月	
第6回 2023年 8月	

東北縦貫自動車道弘前線
東北自動車道（北上江釣子～花巻南）

工種：管理用平面図

名称：KP.470.750～KP.471.550
STA.281＋00～STA.289＋00

縮尺：1/1000

9
13

東日本高速道路（株） 東北支社

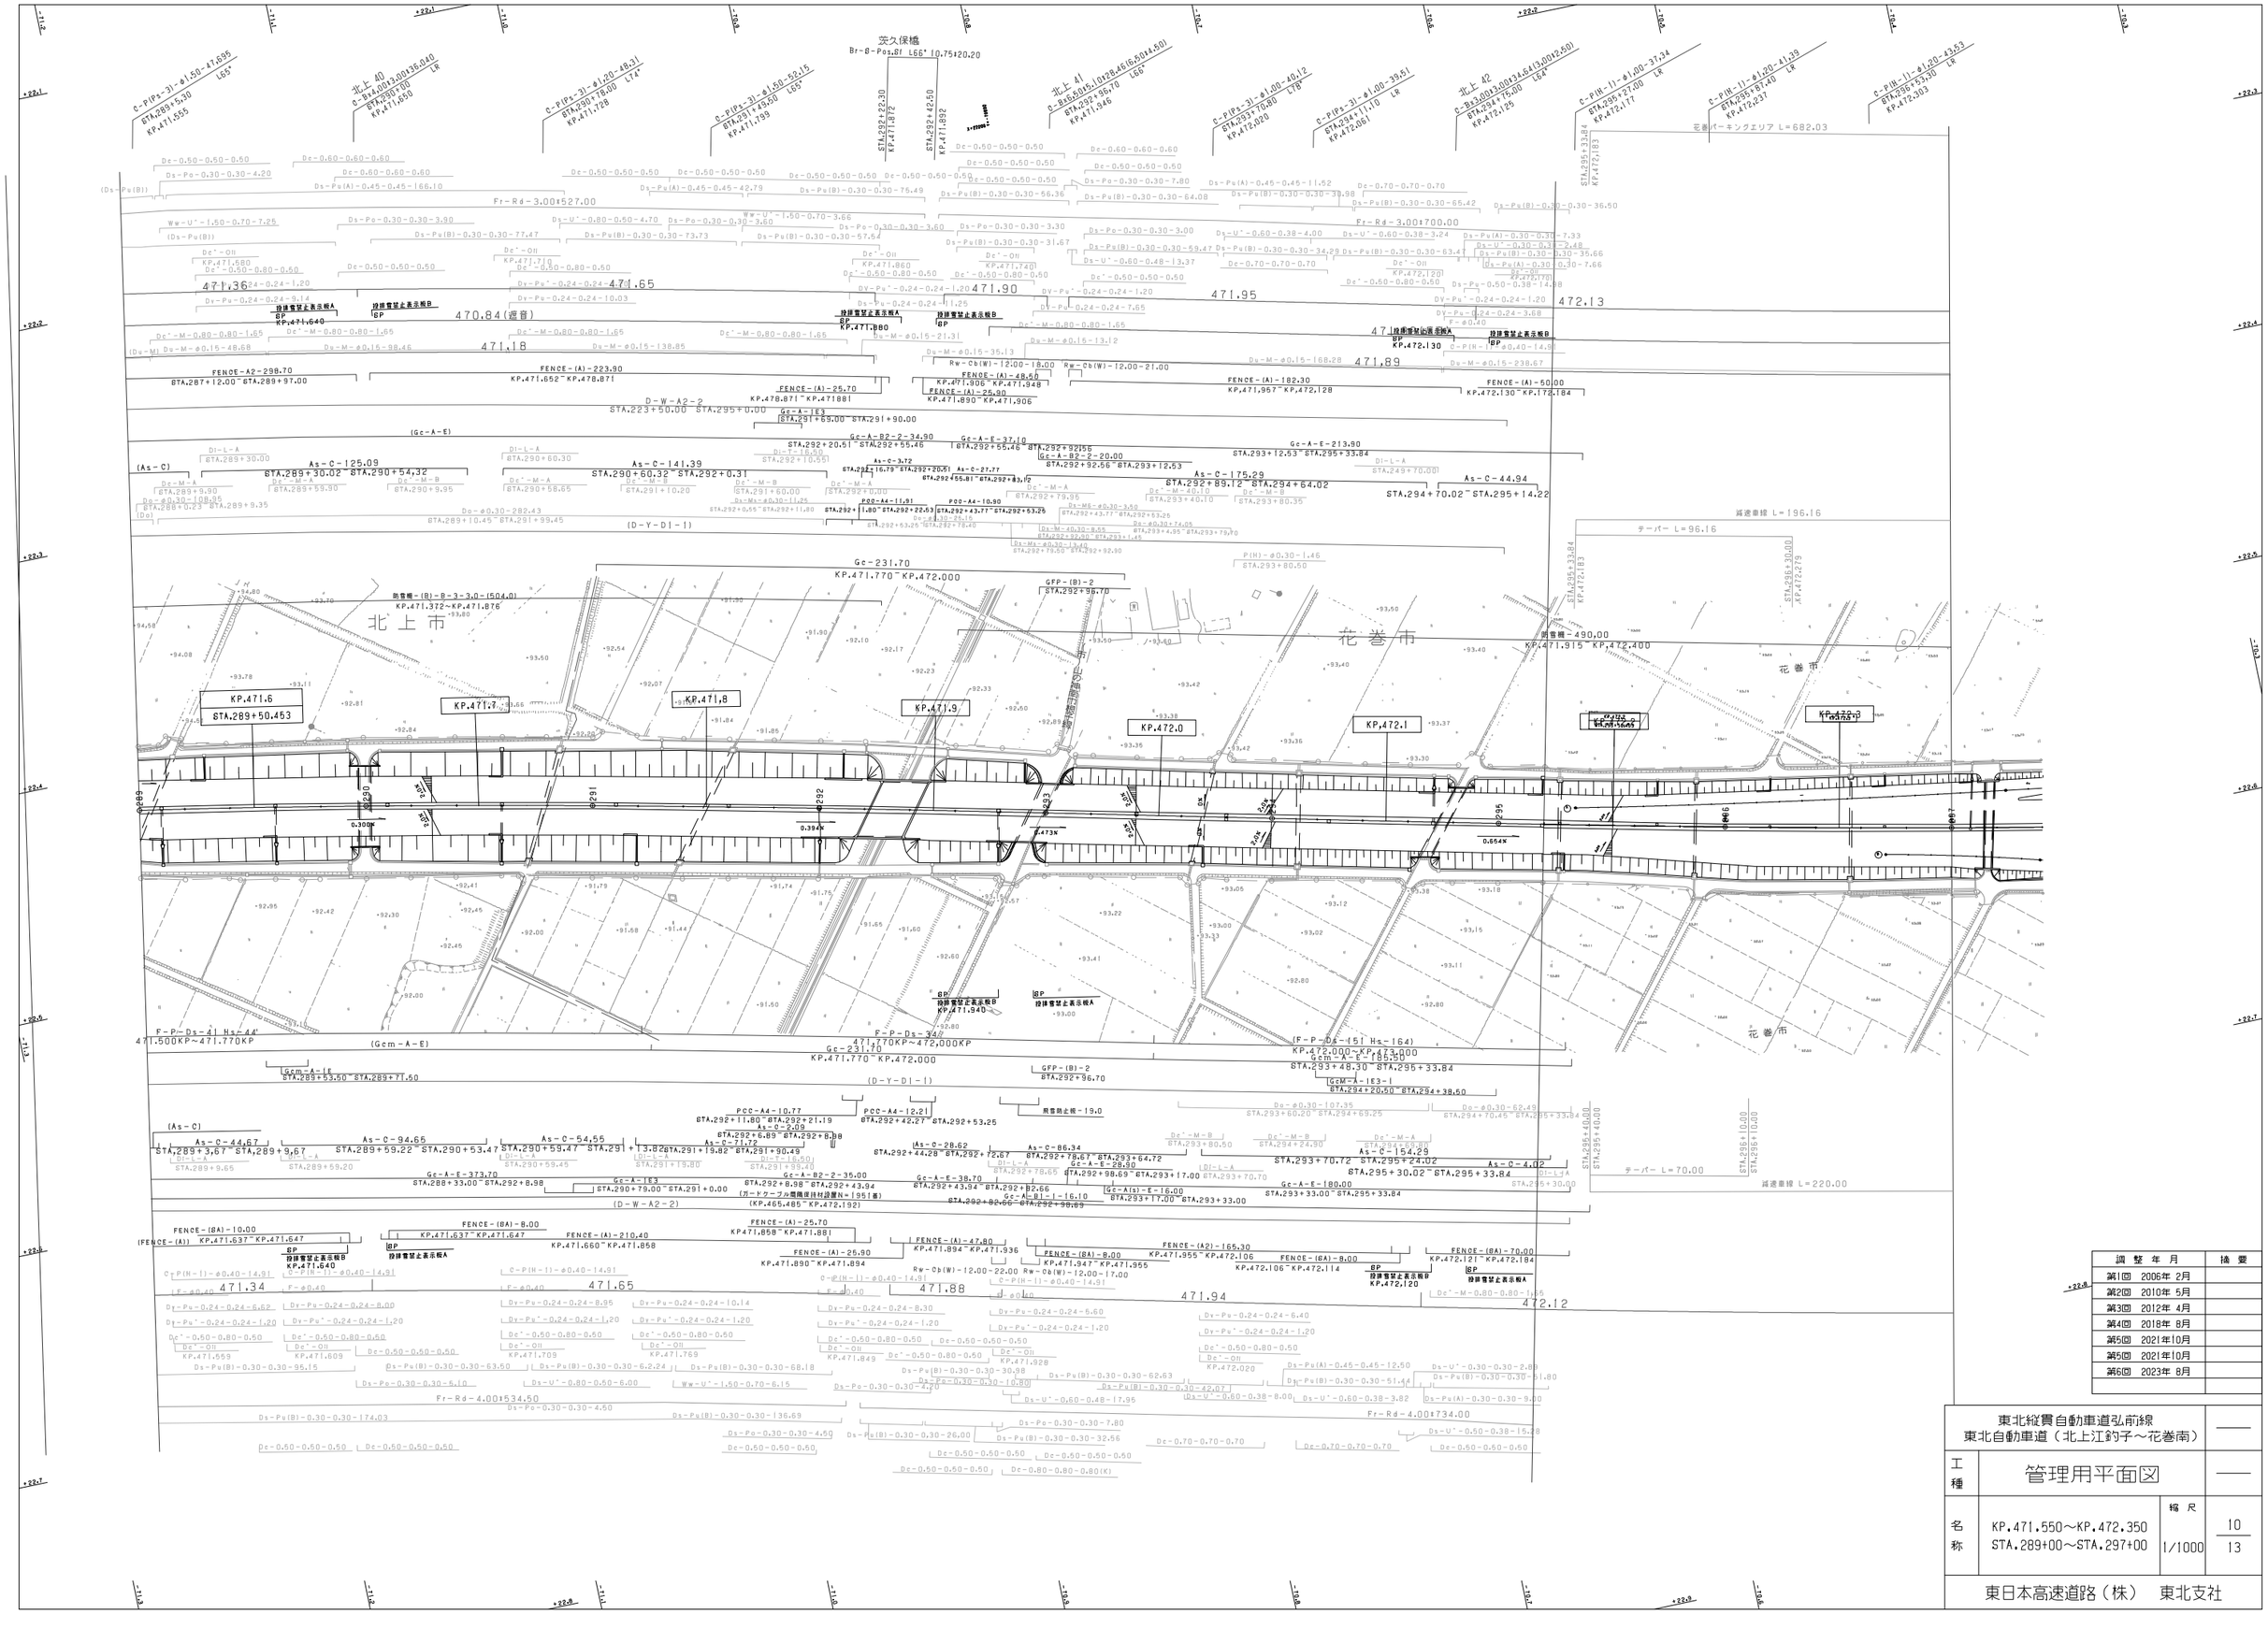

調整年月	摘要
第1回 2006年 2月	
第2回 2010年 5月	
第3回 2012年 4月	
第4回 2018年 8月	
第5回 2021年10月	
第5回 2021年10月	
第6回 2023年 8月	

東北縦貫自動車道弘前線
東北自動車道（北上江釣子～花巻南）

工種	管理用平面図		
名称	KP.471.550～KP.472.350 STA.289+00～STA.297+00	縮尺 1/1000	10 13

東日本高速道路（株） 東北支社

花巻市

花巻市

花巻市



調 整 年 月	
第1回 2006年 2月	
第2回 2012年 4月	
第3回 2021年10月	

東北縦貫自動車道弘前線 東北自動車道(北上江釣子～花巻南)			——
工種	管理用平面図		——
名称	花巻パーキングエリア KP.472.380～KP.472.660 STA.297+30～STA.300+10	縮尺 1/500	1 6
東日本高速道路（株） 東北支社			



調整年月	摘要
第1回 2006年 2月	
第2回 2010年 5月	
第3回 2012年 4月	
第4回 2020年 3月	
第5回 2021年10月	

東北縦貫自動車道弘前線 東北自動車道(北上江釣子～花巻南)			——
工種	管理用平面図		——
名称	花巻パーキングエリア KP.472.380～KP.472.660 STA.297+30～STA.300+10	縮尺 1/500	2 6
東日本高速道路（株） 東北支社			

調整年月	摘要
第1回 2006年 2月	
第2回 2010年 5月	
第3回 2012年 4月	
第4回 2020年 3月	
第5回 2021年10月	

東北縦貫自動車道弘前線 東北自動車道(北上江釣子～花巻南)			——
工種	管理用平面図		——
名称	花巻パーキングエリア KP.472.380～KP.472.660 STA.297+30～STA.300+10	縮尺 1/500	3 6
東日本高速道路（株） 東北支社			

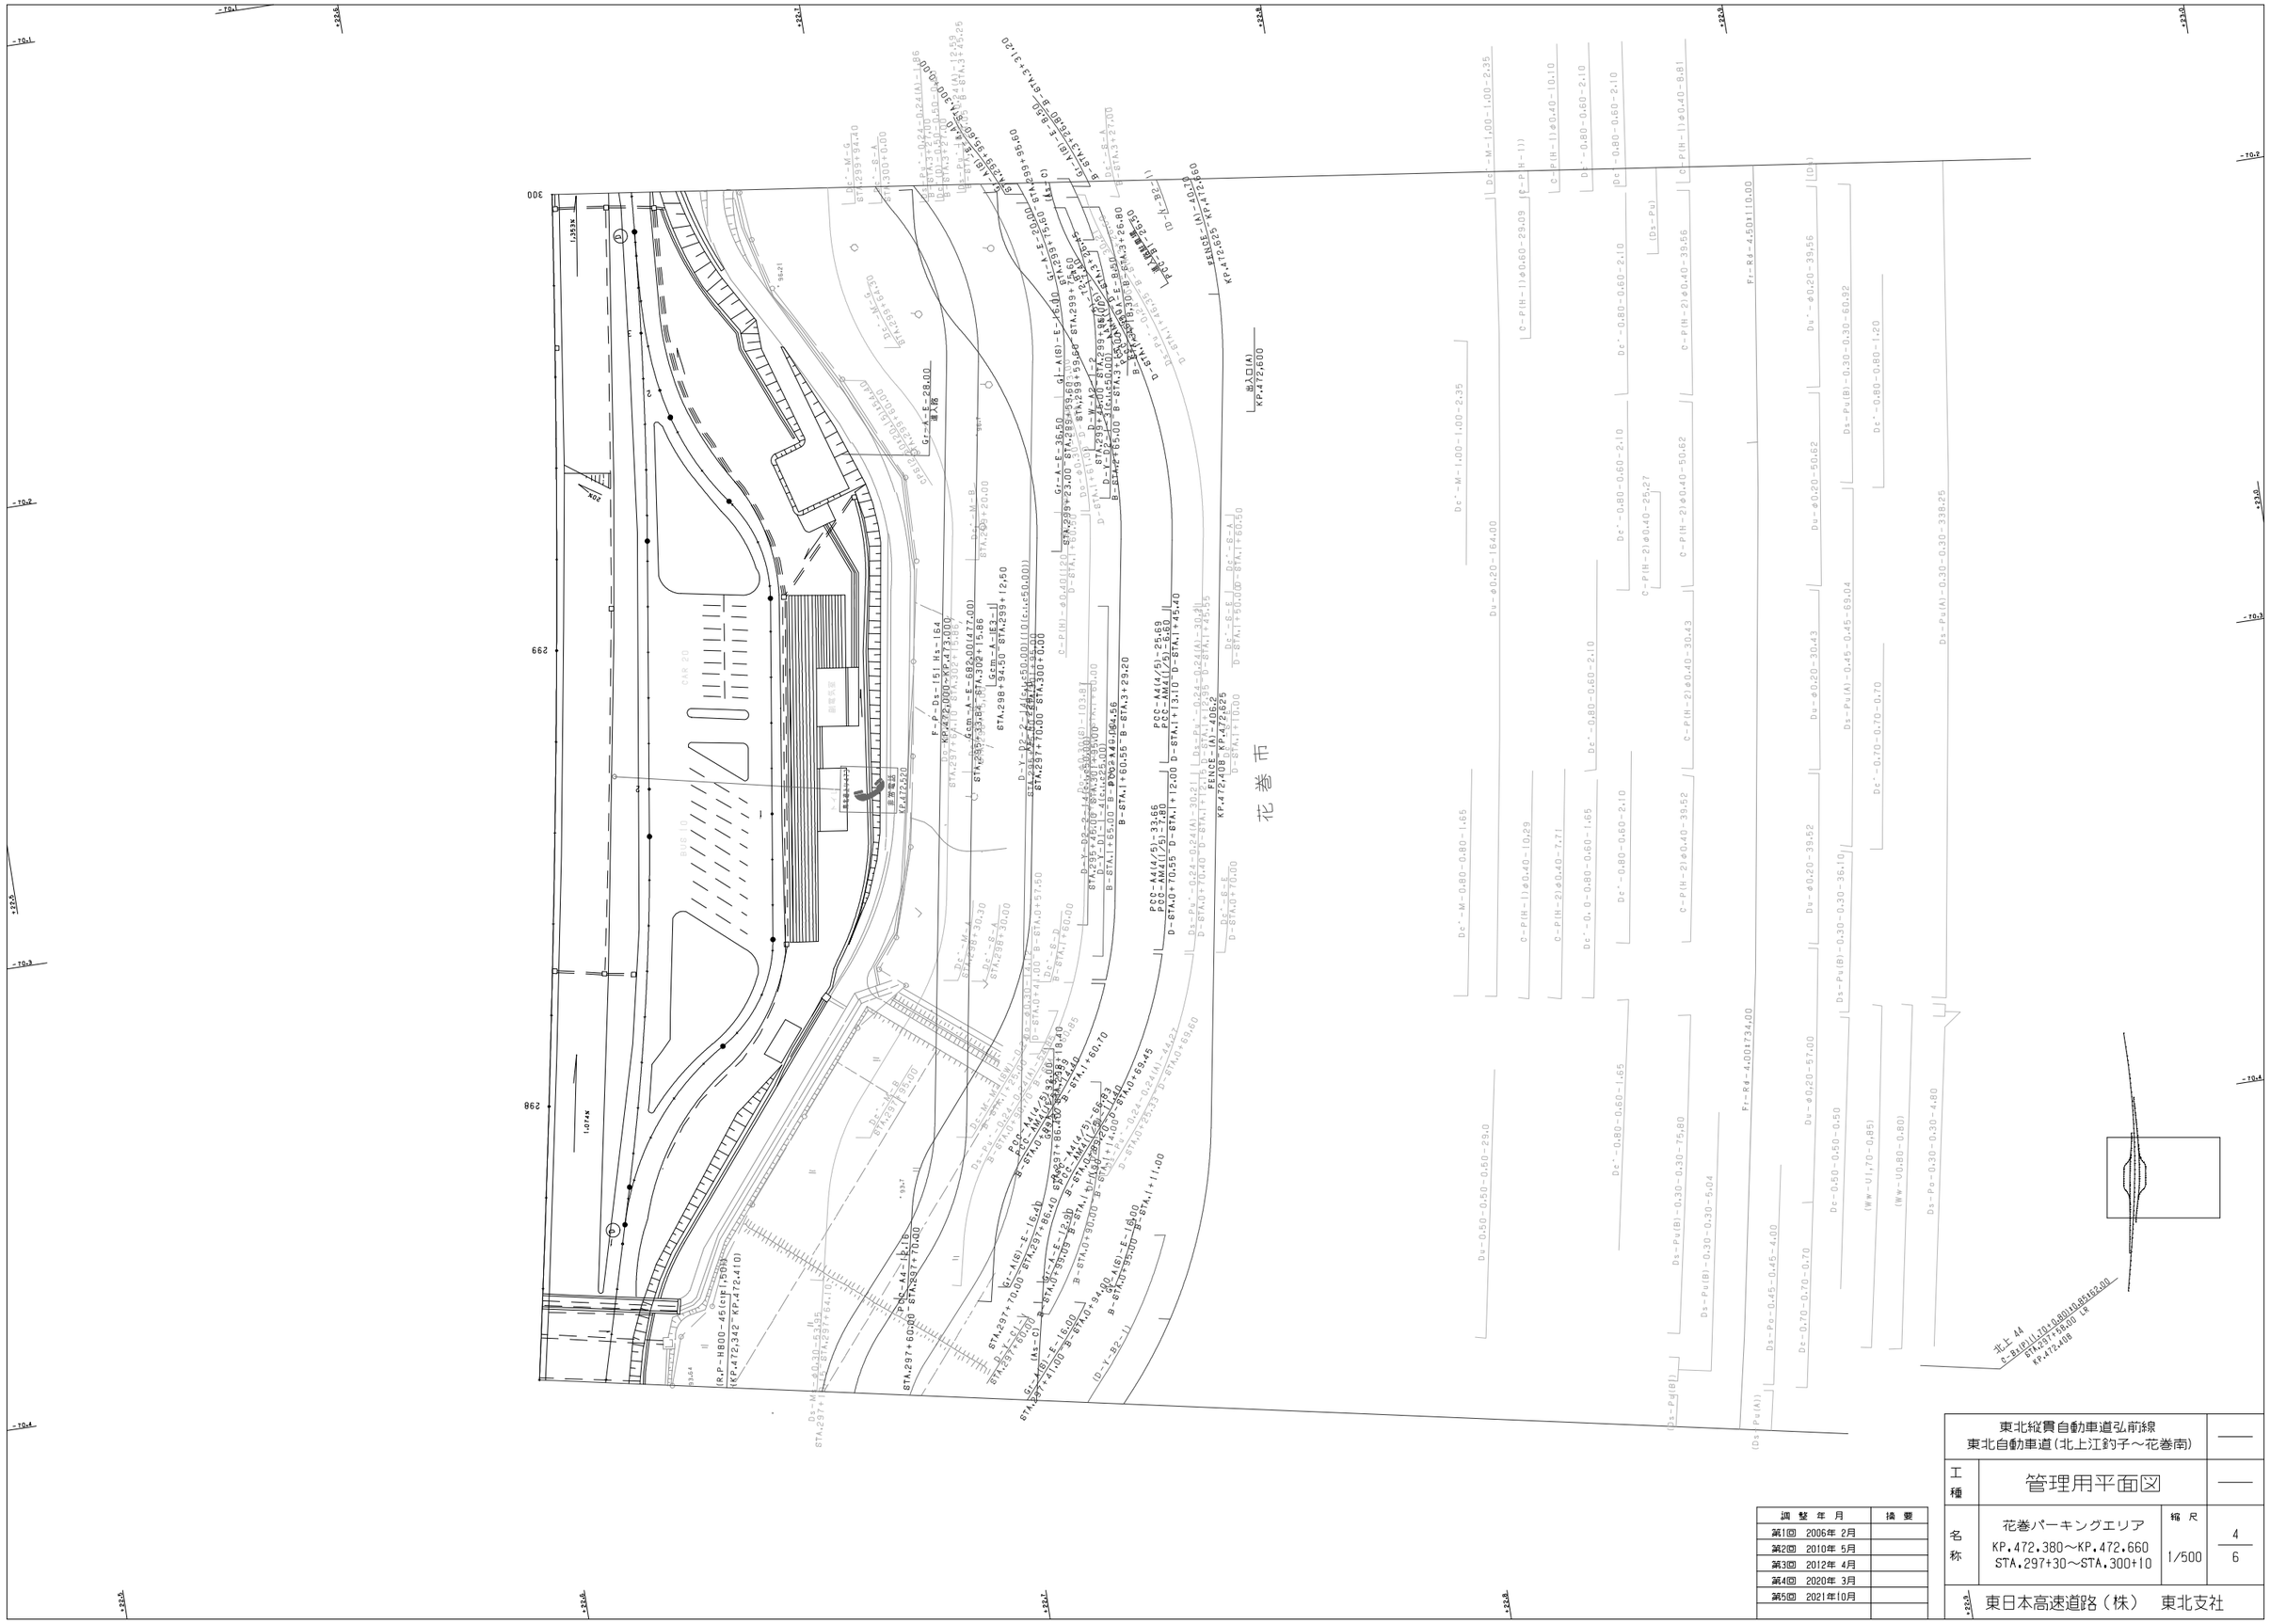

調整年月	摘要
第1回 2006年 2月	
第2回 2010年 5月	
第3回 2012年 4月	
第4回 2020年 3月	
第5回 2021年10月	

東北縦貫自動車道弘前線
東北自動車道(北上江釣子～花巻南)

工種：管理用平面図

名称：花巻パーキングエリア
KP.472,380～KP.472,660
STA.297+30～STA.300+10

縮尺：1/500

4/6

東日本高速道路（株） 東北支社

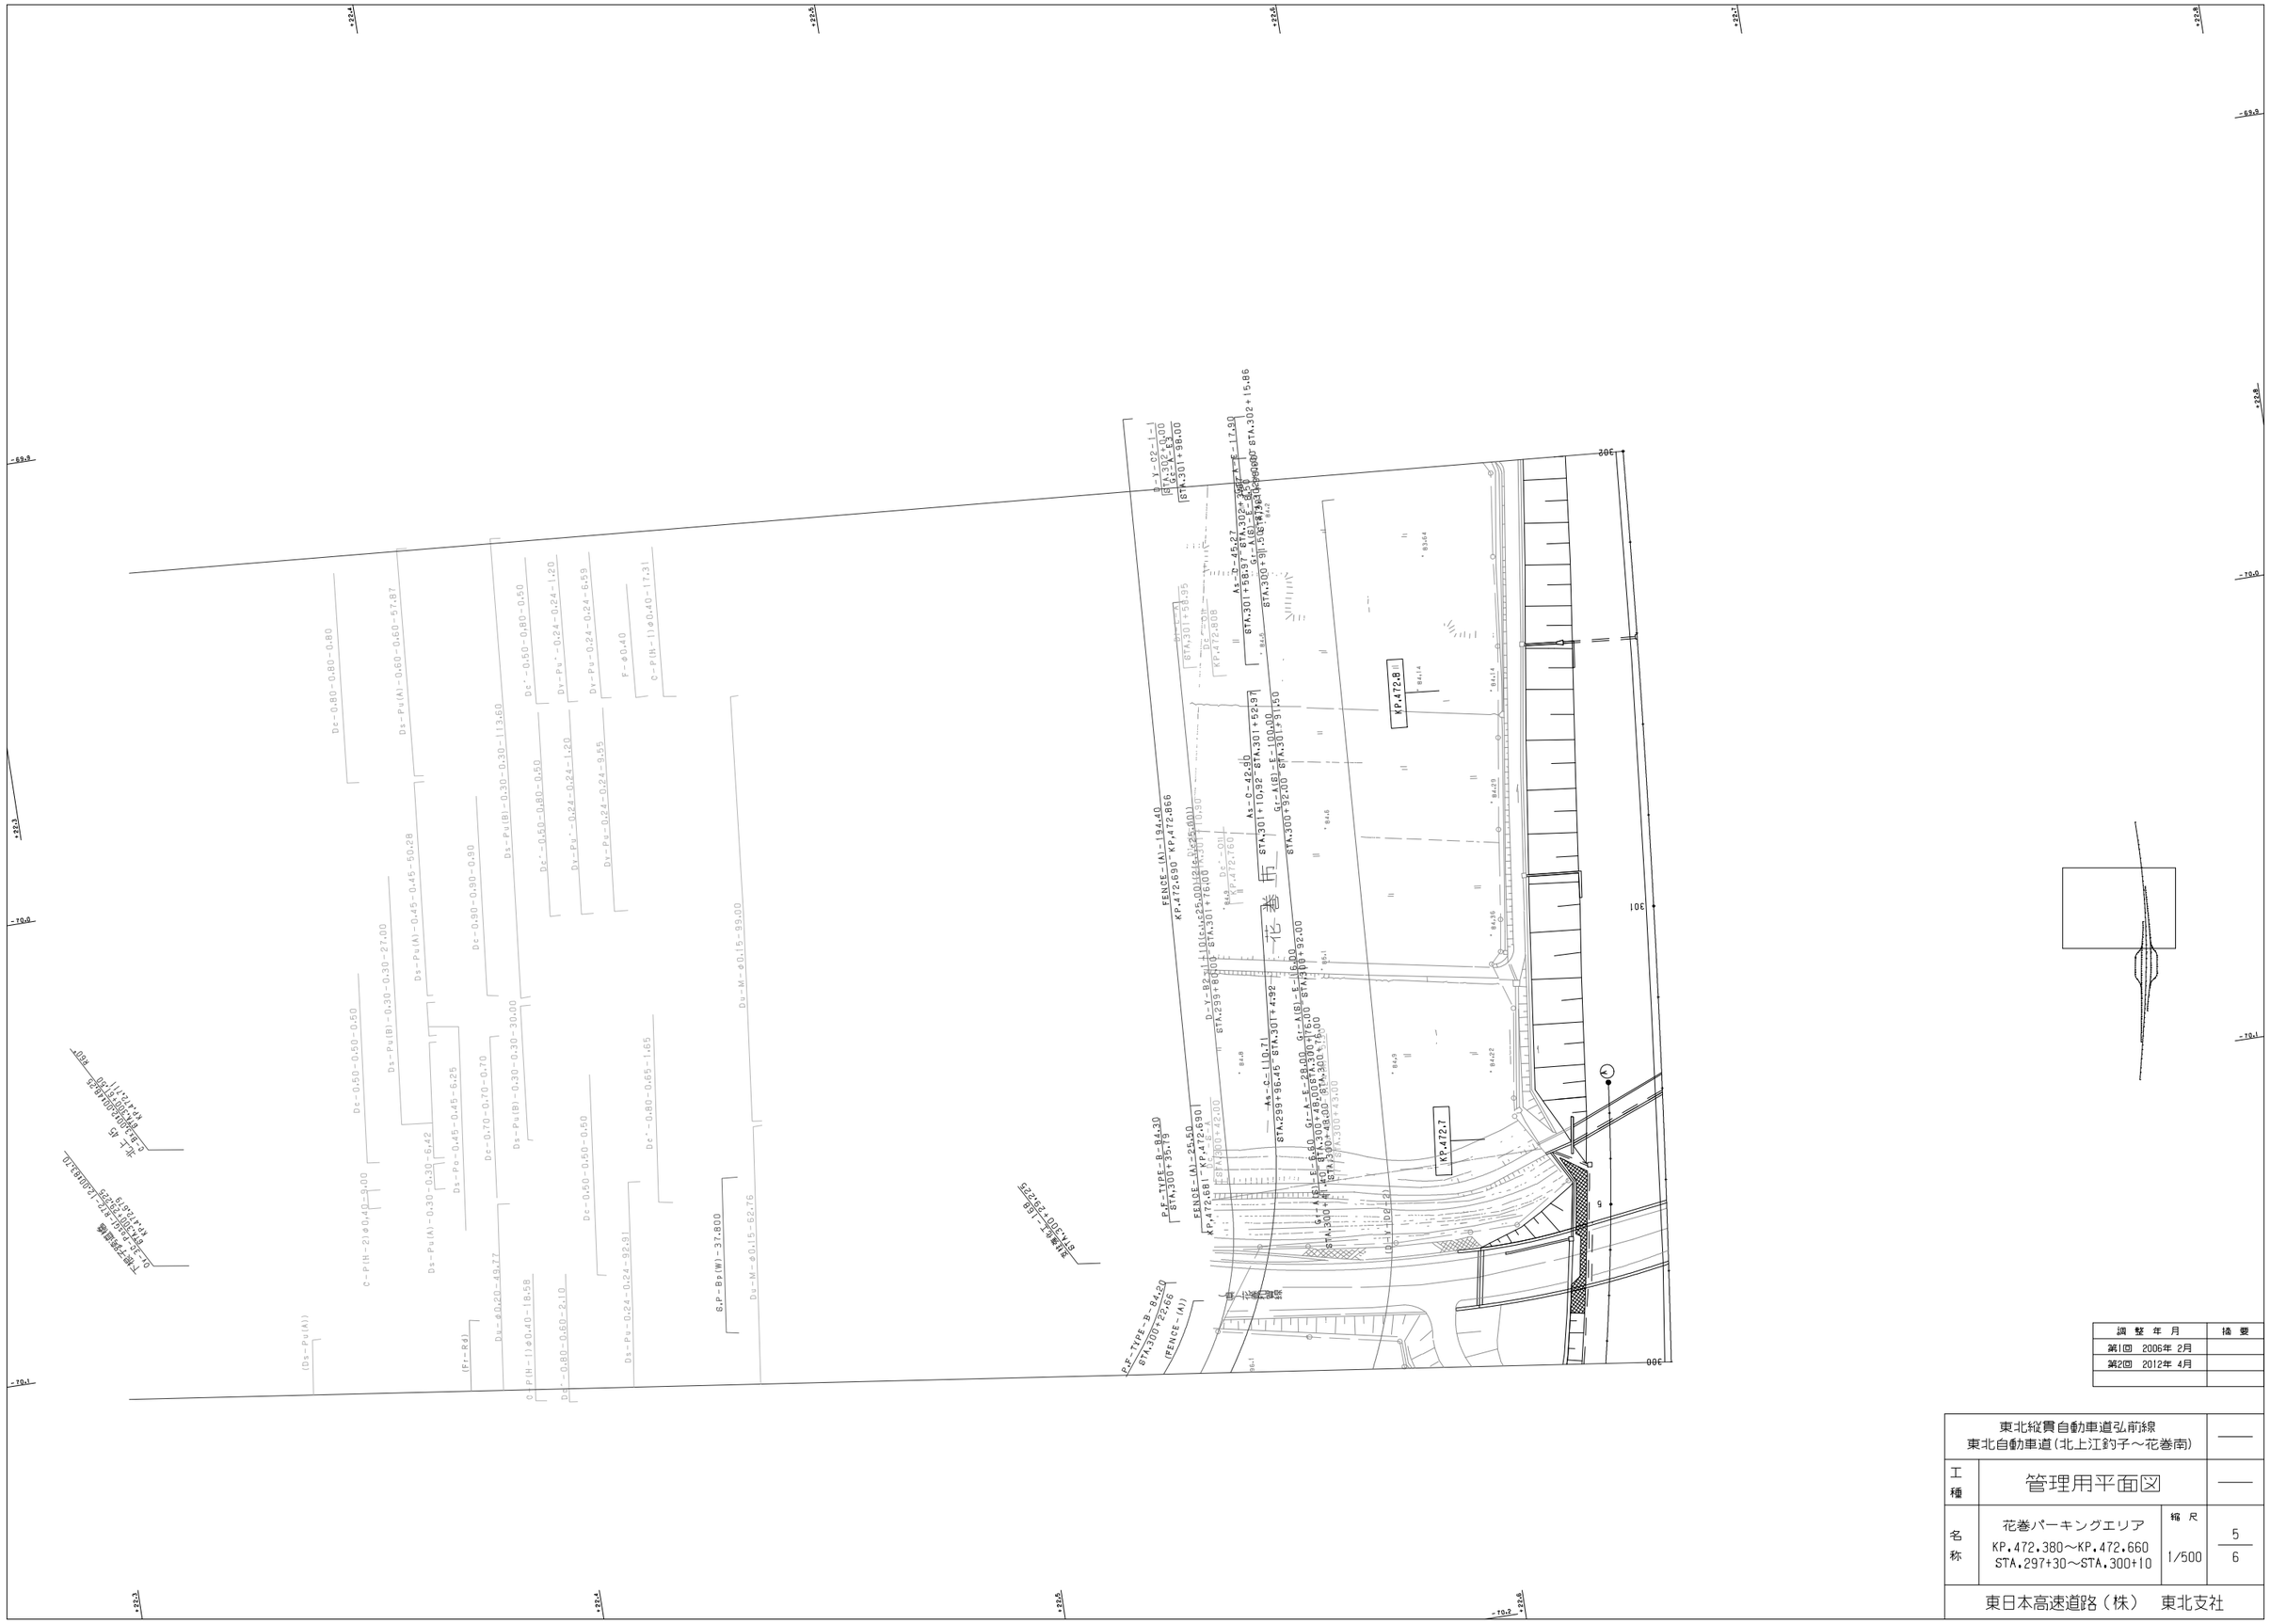
KP.472.8
KP.472.7
花巻パーキングエリア
FENCE-(A)-194.40
KP.472.690-KP.472.866
P.F-TYPE-B-84.20
STA.300+22.66
(FENCE-(A))
P.F-TYPE-B-84.20
STA.300+35.79
FENCE-(A)-25.50
KP.472.681-KP.472.690
G.P-Bp(W)-37.800
Du-M-φ0.15-62.76
Du-M-φ0.15-99.00
STA.301+98.00
STA.301+58.95
KP.472.808
STA.301+52.37
STA.301+91.50
STA.301+10.92
STA.300+92.00
STA.301+76.00
STA.301+48.00
STA.300+48.00
STA.299+96.45
STA.301+4.92
STA.300+9.15
STA.302+15.86
STA.301+58.27
STA.300+91.55
STA.301+45.27
STA.302+0.00
STA.301+98.00
KP.472.760
KP.472.780
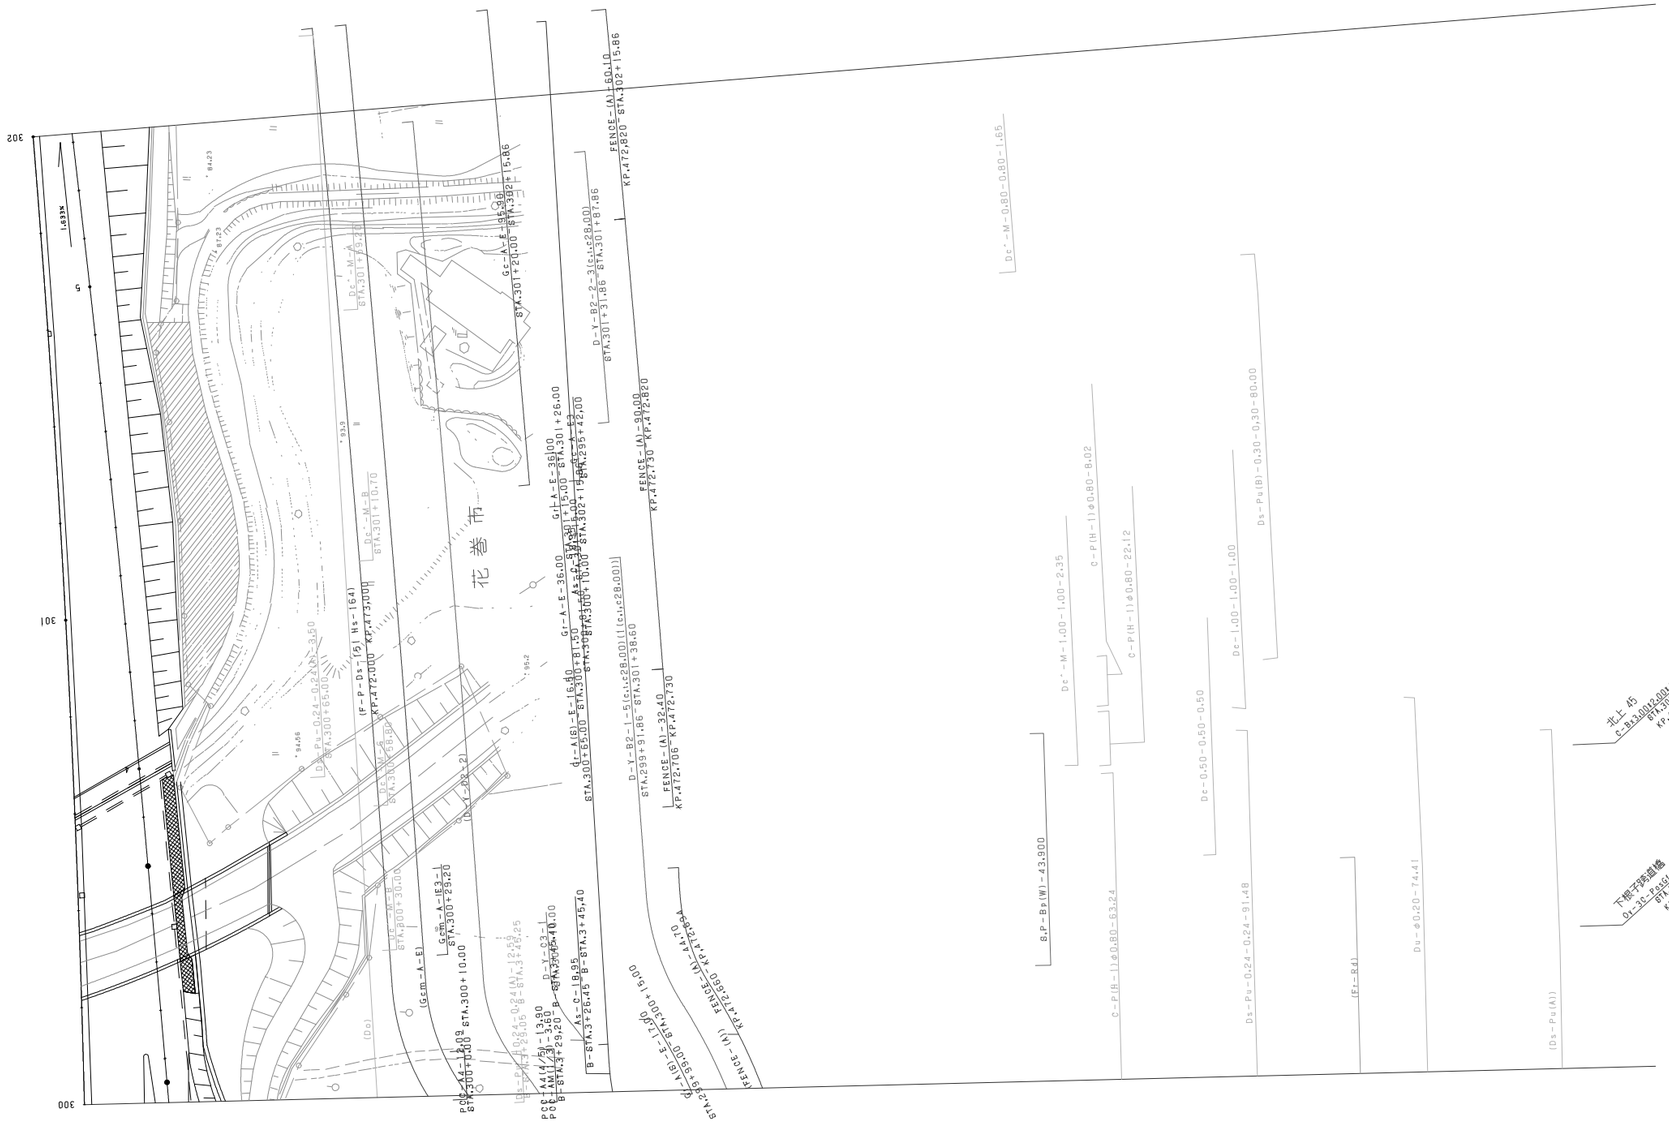
花巻市
302
301
300
-69.0
-70.0
-70.1
+69.6
+69.7
+69.8
+69.9
+70.0
+70.1
+70.2
+70.3
1.693%
5
5
(F-P-D5-(5)L Ns-164)
KP.472.000 STA.300+65.00
Dc-M-A
STA.301+93.86
Dc-M-B
STA.301+10.70
Lo=Ps=0.24-0.24=0.50
STA.300+65.00
STA.300+68.80
(Gc-A-E)
Gc-A-E-36.00
STA.300+10.00
STA.301+20.00
Gc-A-E-36.00
STA.301+20.00 STA.302+5.86
Gc-A-E-36.00
STA.302+5.86
Gr-A-E-36.00
STA.300+10.00
STA.302+5.86
Gr-A-E-36.00
STA.300+10.00
STA.302+5.86
Gr-A(B)-E-16.00
STA.300+65.00 STA.300+81.50
STA.300+65.00
STA.300+81.50
D-Y-B2-1-5(L=28.001)(L=28.001)
STA.299+91.86 STA.301+38.60
D-Y-B2-2-3(L=28.001)
STA.301+31.86 STA.301+81.86
FENCE-(A)-32.40
KP.472.706 KP.472.730
FENCE-(A)-60.10
STA.302+15.86
KP.472.820
FENCE-(A)-90.00
KP.472.730 KP.472.820
FENCE-(A)-
KP.472.660 KP.472.820
Gr-A-E-36.00
STA.300+10.00 STA.300+26.00
Gr-A-E-36.00
STA.300+10.00 STA.300+46

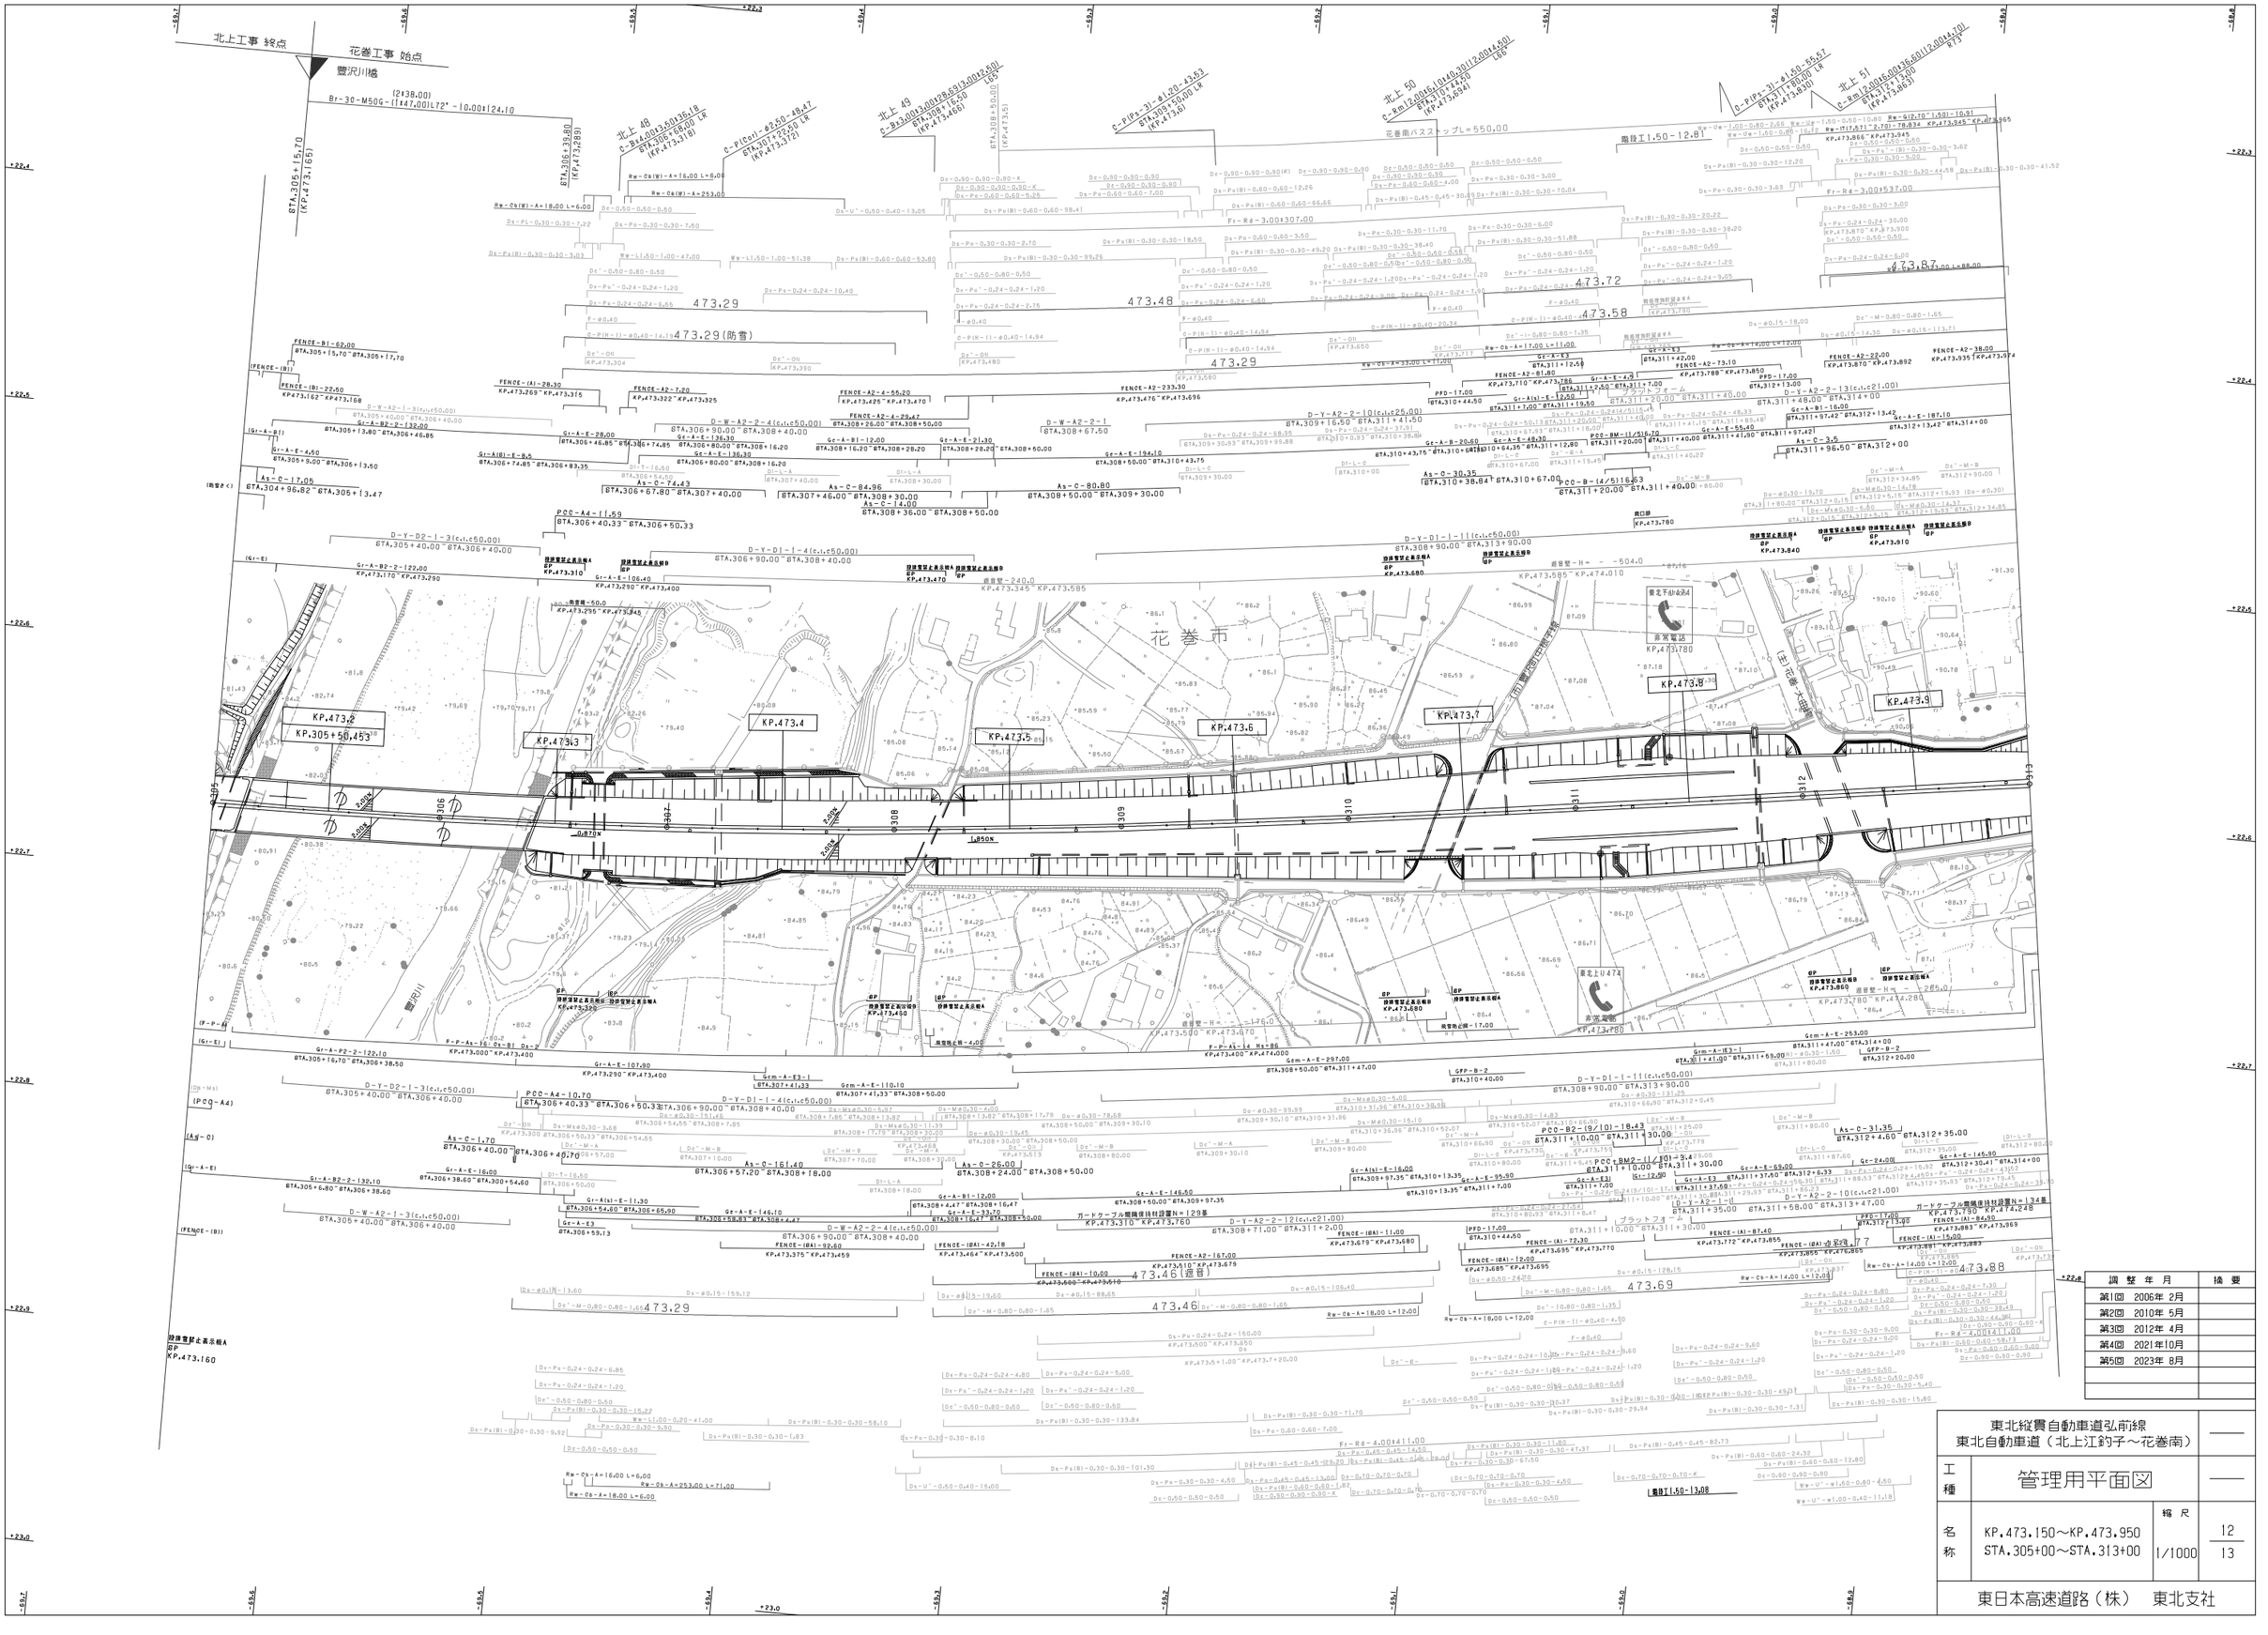
北上工事 終点
花巻工事 始点
豊沢川橋
(2@38.00)
Br-30-M50G-(1@47.00)L72°-10.00@24.10
北上 48
C-B4.00@5.00@136.18
STA.305+66.00 LR
(KP.473.31B)
C-P(Con)-42.50-48.47
STA.307+22.50 LR
(KP.473.37C)
北上 49
C-B3.00@3.00@29.83@3.00@12.50@
STA.308+16.50
(KP.473.48C)
C-P(P3-3)-φ1.20-43.53
STA.308+50.00 LR
(KP.473.5D)
北上 50
C-8m@1.00@5@1.00@3.00@12.00@1.50@
STA.310+42.00
(KP.473.69A)
C-P(P3-3)-φ1.50-55.67
STA.311+50.00 LR
(KP.473.8D)
北上 51
C-8m@1.00@5@1.00@136.50@12.00@1.50@
STA.313+13.50
(KP.473.98D)
STA.305+15.70
(KP.473.16S)
STA.306+39.80
(KP.473.28S)
花巻工事 始点
花巻市
KP.473.2
KP.305+50.453
KP.473.3
KP.473.4
KP.473.5
KP.473.6
KP.473.7
KP.473.8
KP.473.9
473.29
473.48
473.29(防雪)
473.72
473.58
473.87
473.29
473.46(遊雪)
473.69
473.88
花巻下小舟渡
KP.473.780
KP.473.780～KP.474.280
KP.473.585～KP.474.010
KP.473.345～KP.473.585
KP.473.160
KP.473.310
KP.473.470
KP.473.680
KP.473.840
KP.473.910
KP.473.860
KP.473.450
KP.473.290～KP.473.400
KP.473.170～KP.473.290
KP.473.295～KP.473.345
KP.473.400～KP.474.010
KP.473.400～KP.473.470
KP.473.470～KP.473.585
KP.473.585～KP.473.780
KP.473.780～KP.474.280
KP.473.470～KP.473.585
KP.473.585～KP.473.780
KP.473.780～KP.474.280
KP.473.780～KP.474.280
KP.473.780～KP.474.280

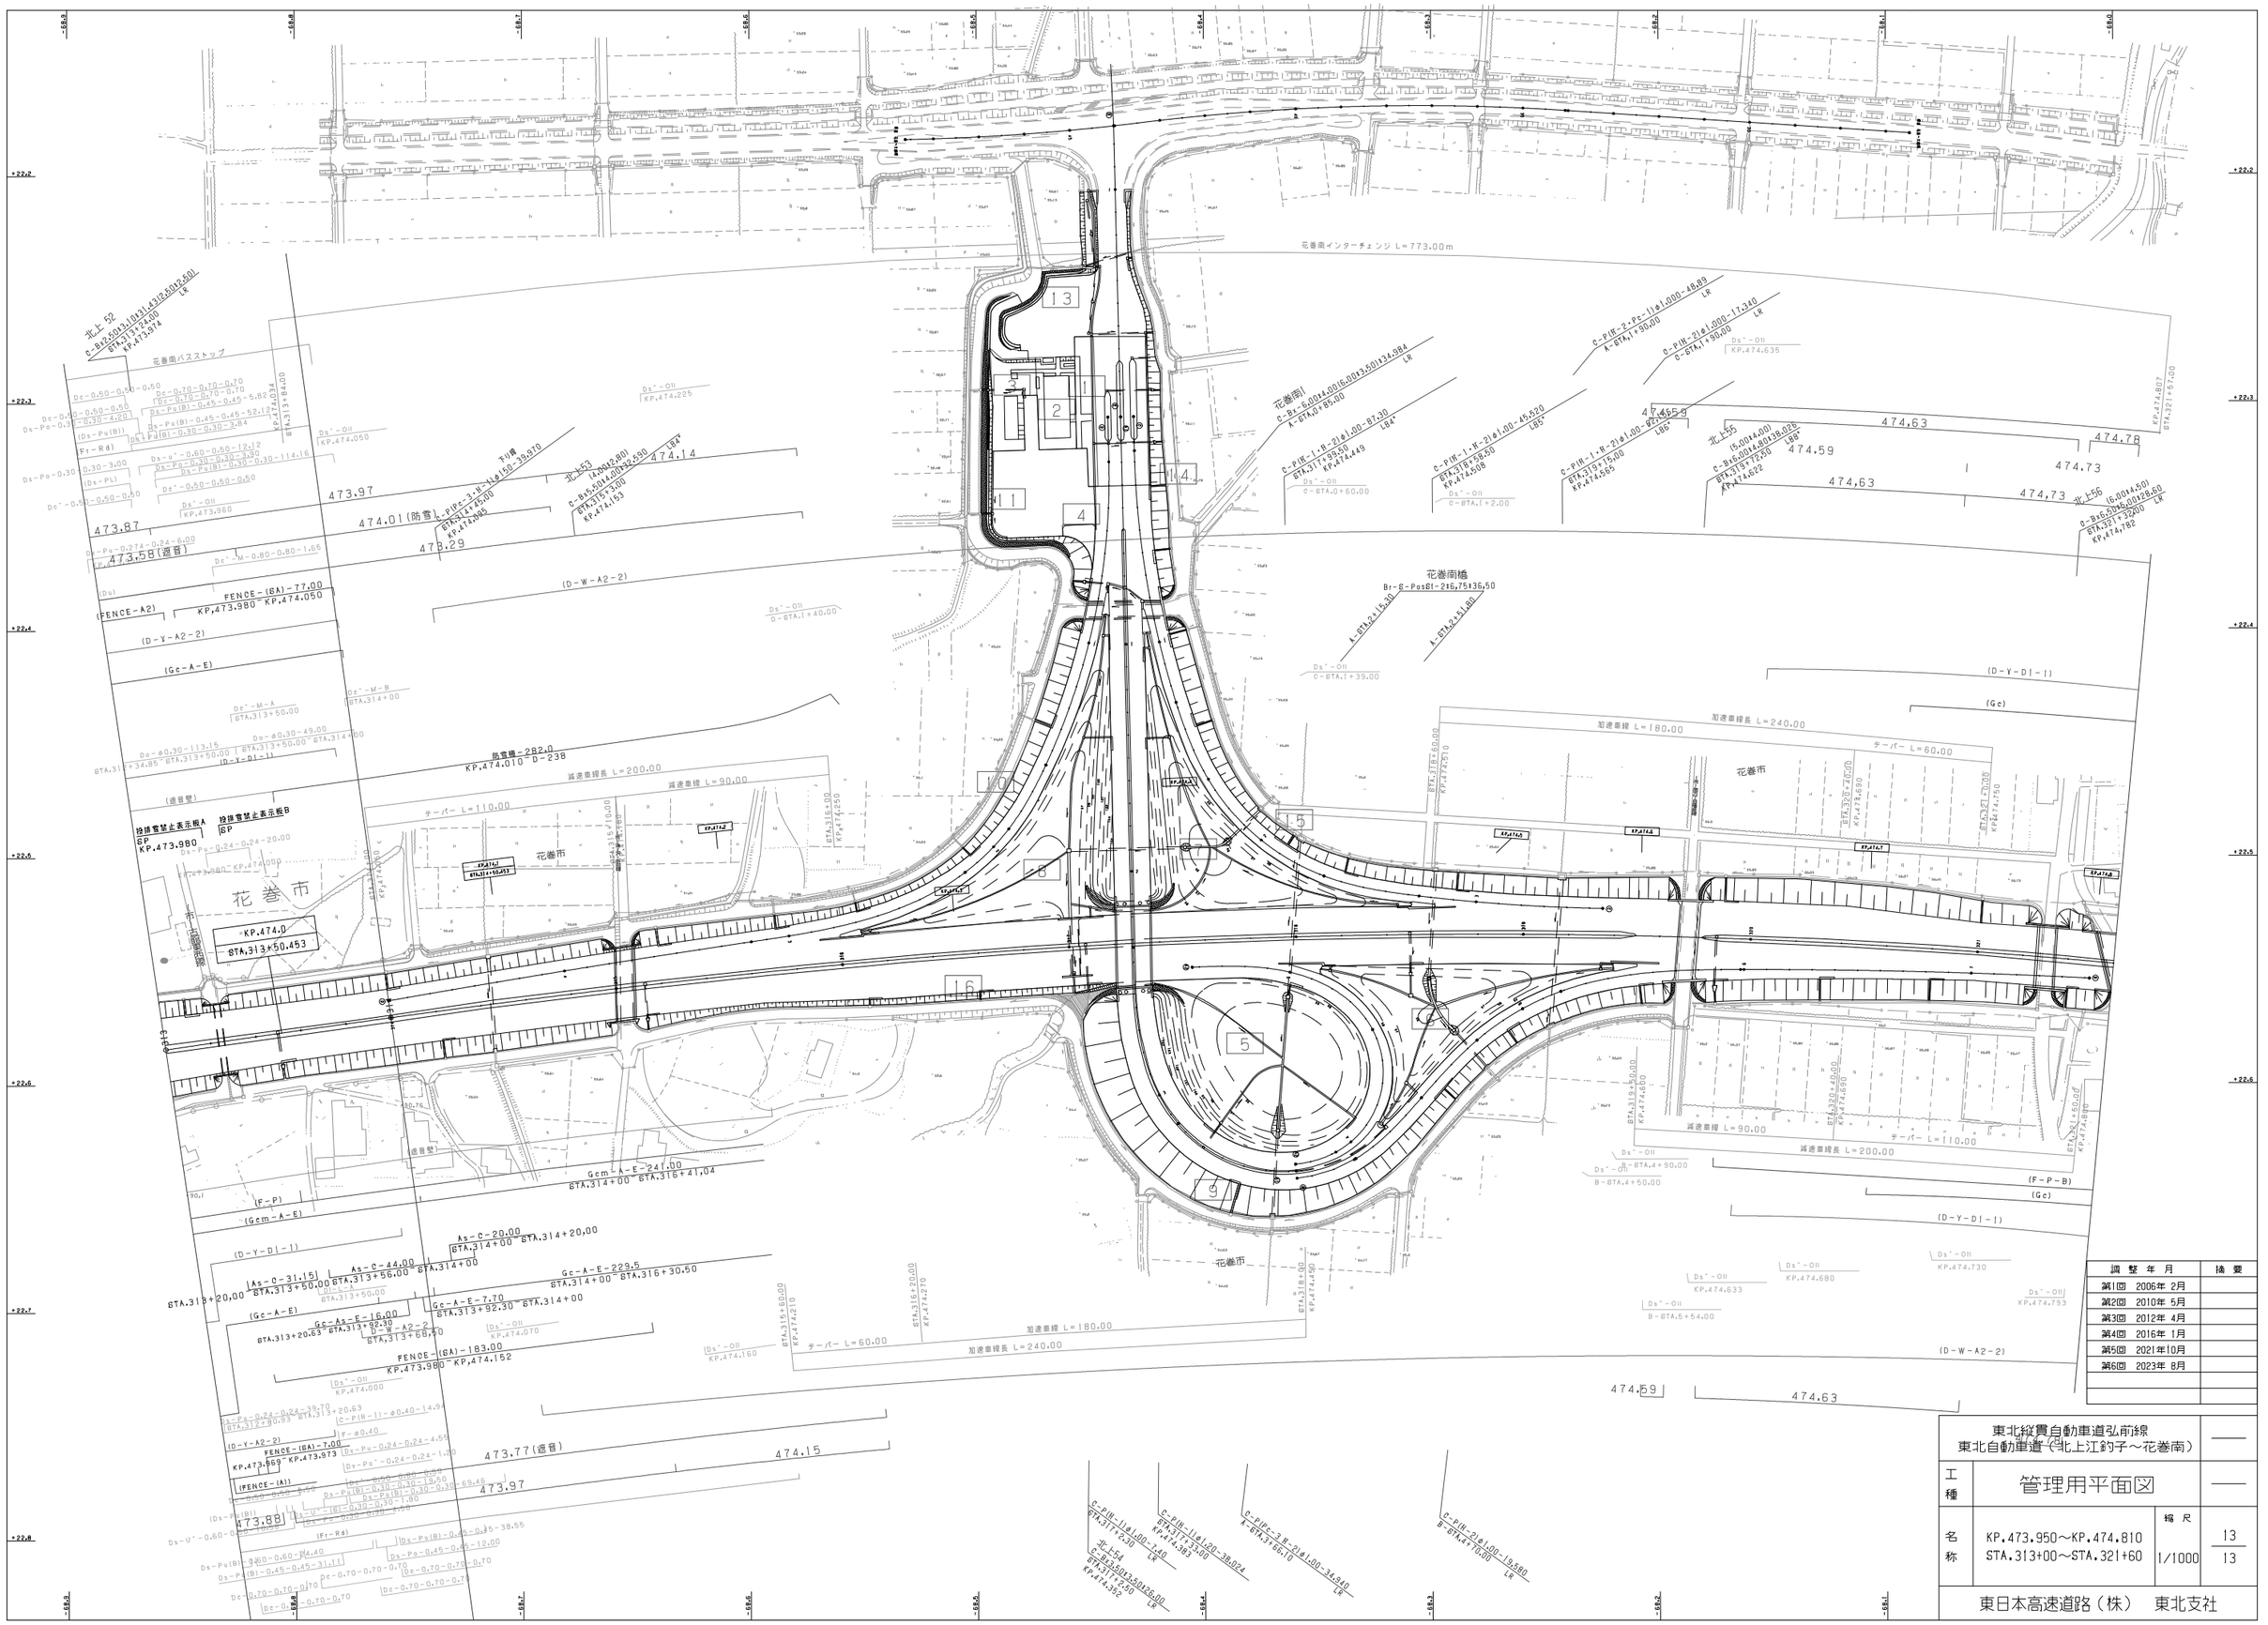
花巻南インターチェンジ L=773.00m
花巻南1
C-Bx-5.00×4.00(6.00×3.50)×134.984
A-BTA.0+85.00
C-PIW-1.W-21φ1.00-87.30
BTA.311+33.50
KP.474.449
L84°
C-PIW-1.W-21φ1.00-45.520
BTA.315+68.50
KP.474.508
L85°
C-PIW-1.N-21φ1.00-87.30
BTA.315+19.00
KP.474.565
L86°
C-PIW-2.Pc-1)φ1.000-48.89
A-BTA.1+50.00
C-PIW-2φ1.000-17.340
C-BTA.1+50.00
北上55
C-Bx5.00×4.00(138.026)
BTA.315+72.50
KP.474.622
北上56
C-Bx5.00×5.00(329.60)
BTA.321+32.00
KP.474.782
花巻南橋
Br-G-Pos61-216,75×36,50
A-BTA.2+15.30
A-BTA.2+51.00
北上52
C-Bx2.50×3.10(31.430)×2.60)
BTA.313+24.00
KP.473.974
花巻南パステップ
北上53
(4.00×2.80)
BTA.315+73.00
KP.474.153
北上54
C-Bx3.50×3.50(26.00)
BTA.315+72.50
KP.474.152
防雪柵-282.0
KP.474.010 D-238
花巻市
KP.474.0
BTA.313+50.453
FENCE-(GA)-77.00
KP.473.980 KP.474.050
FENCE-(GA)-183.00
KP.473.980 KP.474.152
FENCE-(GA)-7.00
KP.473.973 KP.473.980
Gcm-A-E-241.00
BTA.314+00 BTA.316+41.04
Gc-A-E-229.5
BTA.314+00 BTA.316+30.50
As-C-20.00
BTA.314+00 BTA.314+20.00
As-C-44.00
BTA.313+56.00 BTA.314+00
As-O-31.15
BTA.313+50.00 BTA.313+56.00
Gc-As-E-16.00
BTA.313+20.63 BTA.313+36.63
Gc-A-E-7.70
BTA.313+92.30 BTA.314+00
D-W-A2-2
BTA.313+68.70 BTA.313+92.30
加速車線 L=180.00
加速車線長 L=240.00
テーパー L=60.00
減速車線 L=200.00
減速車線 L=90.00
テーパー L=110.00
473.97
474.01(防音)
473.87
473.58(遮音)
473.29
474.14
474.59
474.63
474.73
474.78
474.69
474.63
473.77(遮音)
474.15
473.88
(D-Y-A2-2)
(Gc-A-E)
(Gcm-A-E)
(D-Y-DI-1)
(D-W-A2-2)
(FENCE-A2)
(FENCE-A1)
(F-P)
(F-P-B)
(Gc)
(遮音壁)
Ds'-OH
KP.474.225
KP.474.050
KP.473.960
KP.474.070
KP.474.000
KP.474.635
KP.474.807
KP.474.633
KP.474.680
KP.474.730
KP.474.793
KP.474.160
B-BTA.4+50.00
B-BTA.4+90.00
B-BTA.5+54.00
C-BTA.0+60.00
C-BTA.1+2.00
C-BTA.1+39.00
C-BTA.1+40.00
C-PIW-1)φ1.00-1.40
BTA.317+23.00
KP.474.383
C-PIW-1)φ1.00-38.024
C-PIPc-3-E-21φ1.00-34.940
A-BTA.3+60.10
C-PIW-2)φ1.00-19.580
B-BTA.4+70.00
北上54
C-Bx3.50×3.50(26.00)
BTA.317+22.50
KP.474.352
BTA.313+50.00
KP.474.000
BTA.313+50.00
KP.474.050
BTA.313+50.00
KP.473.980
BTA.313+50.00
KP.473.980
BTA.314+00
KP.474.050
BTA.316+00
KP.474.250
BTA.316+60.00
KP.474.210
BTA.316+20.00
KP.474.270
BTA.318+90
KP.474.490
BTA.318+60.00
KP.474.510
BTA.319+40.00
KP.474.650
BTA.320+40.00
KP.474.650
BTA.321+60.00
KP.474.800
BTA.313+50.00
KP.474.600
BTA.313+34.85
BTA.313+50.00
BTA.314+00
BTA.313+50.00
BTA.313+50.00
BTA.313+50.

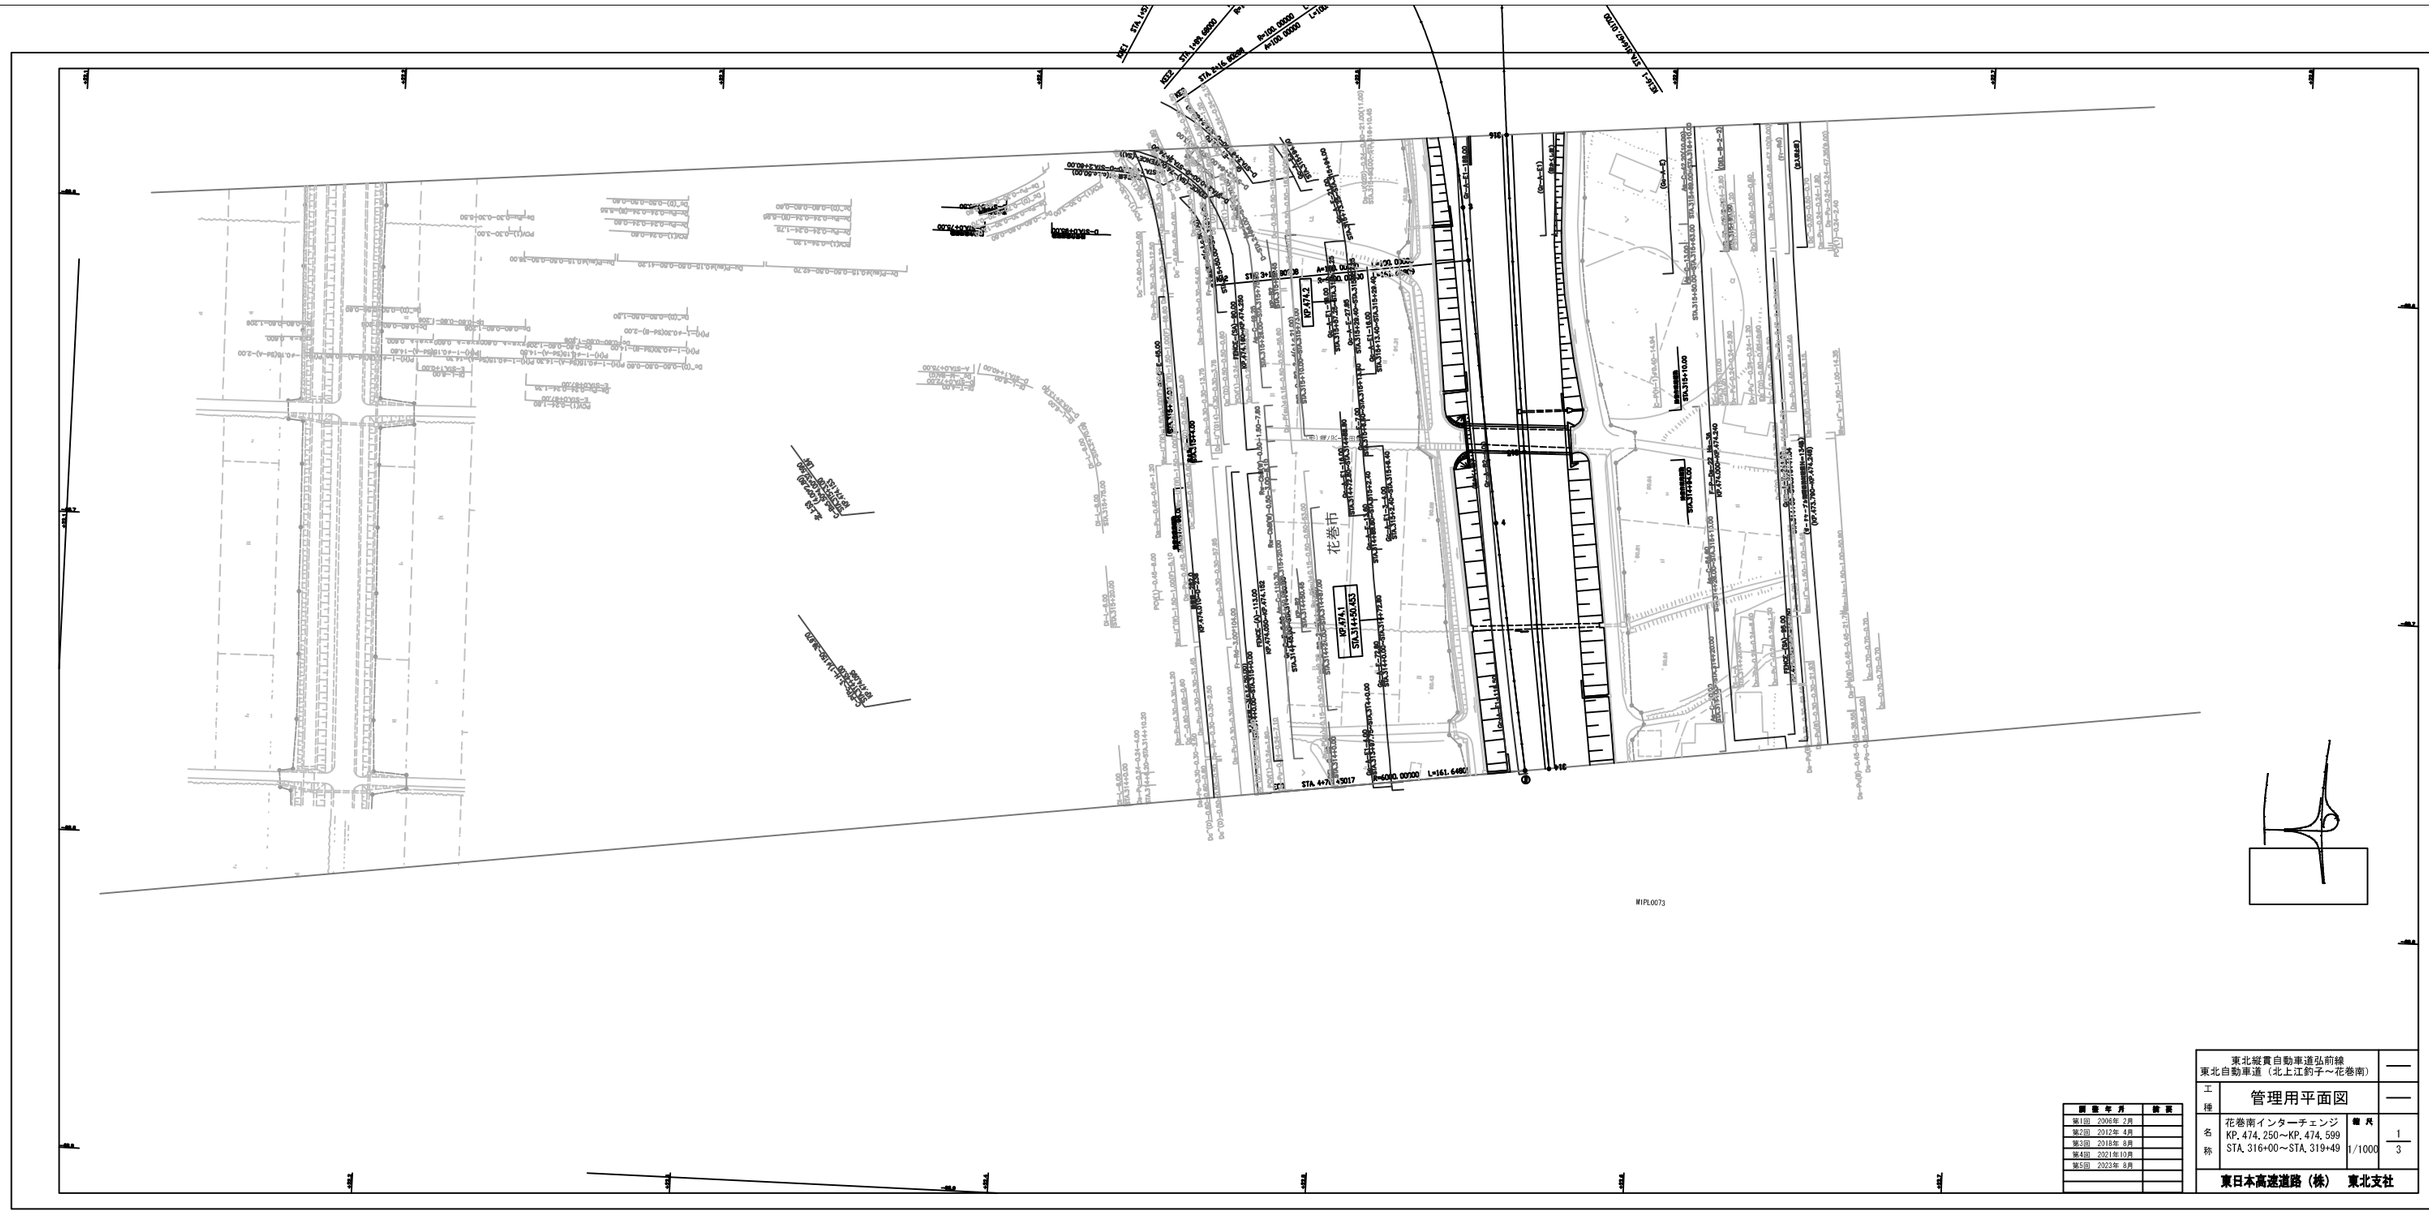

調査年月	摘要
第1回　2006年 2月	
第2回　2012年 4月	
第3回　2018年 8月	
第4回　2021年10月	
第5回　2023年 8月	

東北縦貫自動車道弘前線 東北自動車道（北上江釣子～花巻南）			—
工種	管理用平面図		—
名称	花巻南インターチェンジ KP. 474. 250～KP. 474. 599 STA. 316+00～STA. 319+49	縮尺 1/1000	1 3
東日本高速道路（株）　東北支社			

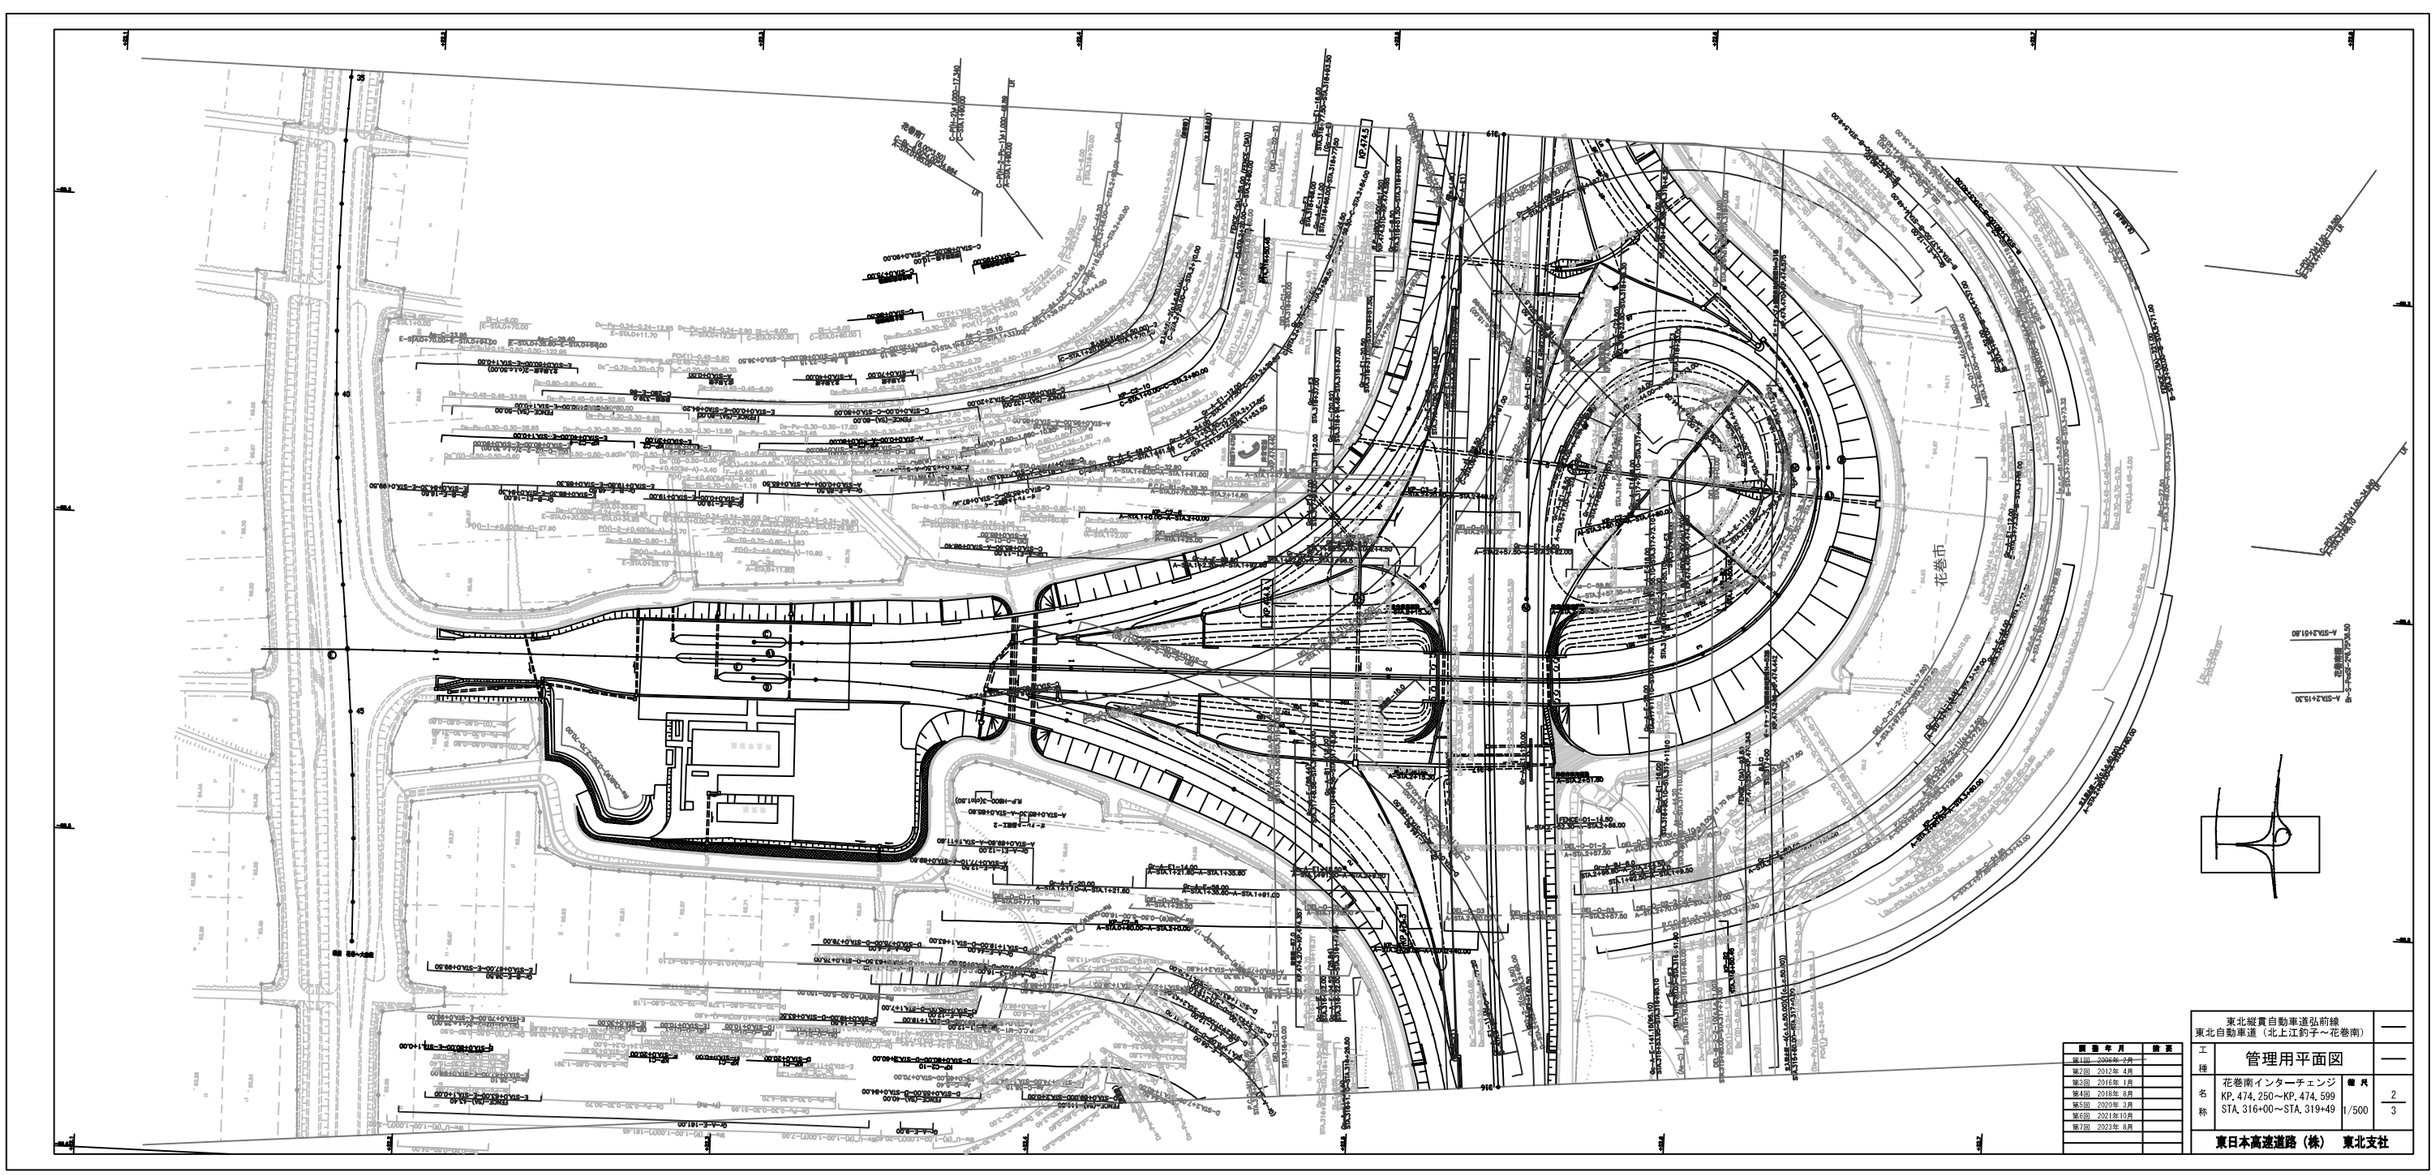

開発年月	摘要
第1回 2006年 2月	
第2回 2012年 4月	
第3回 2016年 1月	
第4回 2018年 8月	
第5回 2020年 3月	
第6回 2021年10月	
第7回 2023年 8月	

東北縦貫自動車道弘前線 東北自動車道（北上江釣子～花巻南）			―
工種	管理用平面図		―
名称	花巻南インターチェンジ KP. 474. 250～KP. 474. 599 STA. 316+00～STA. 319+49	縮尺 1/500	2 3
東日本高速道路（株） 東北支社			

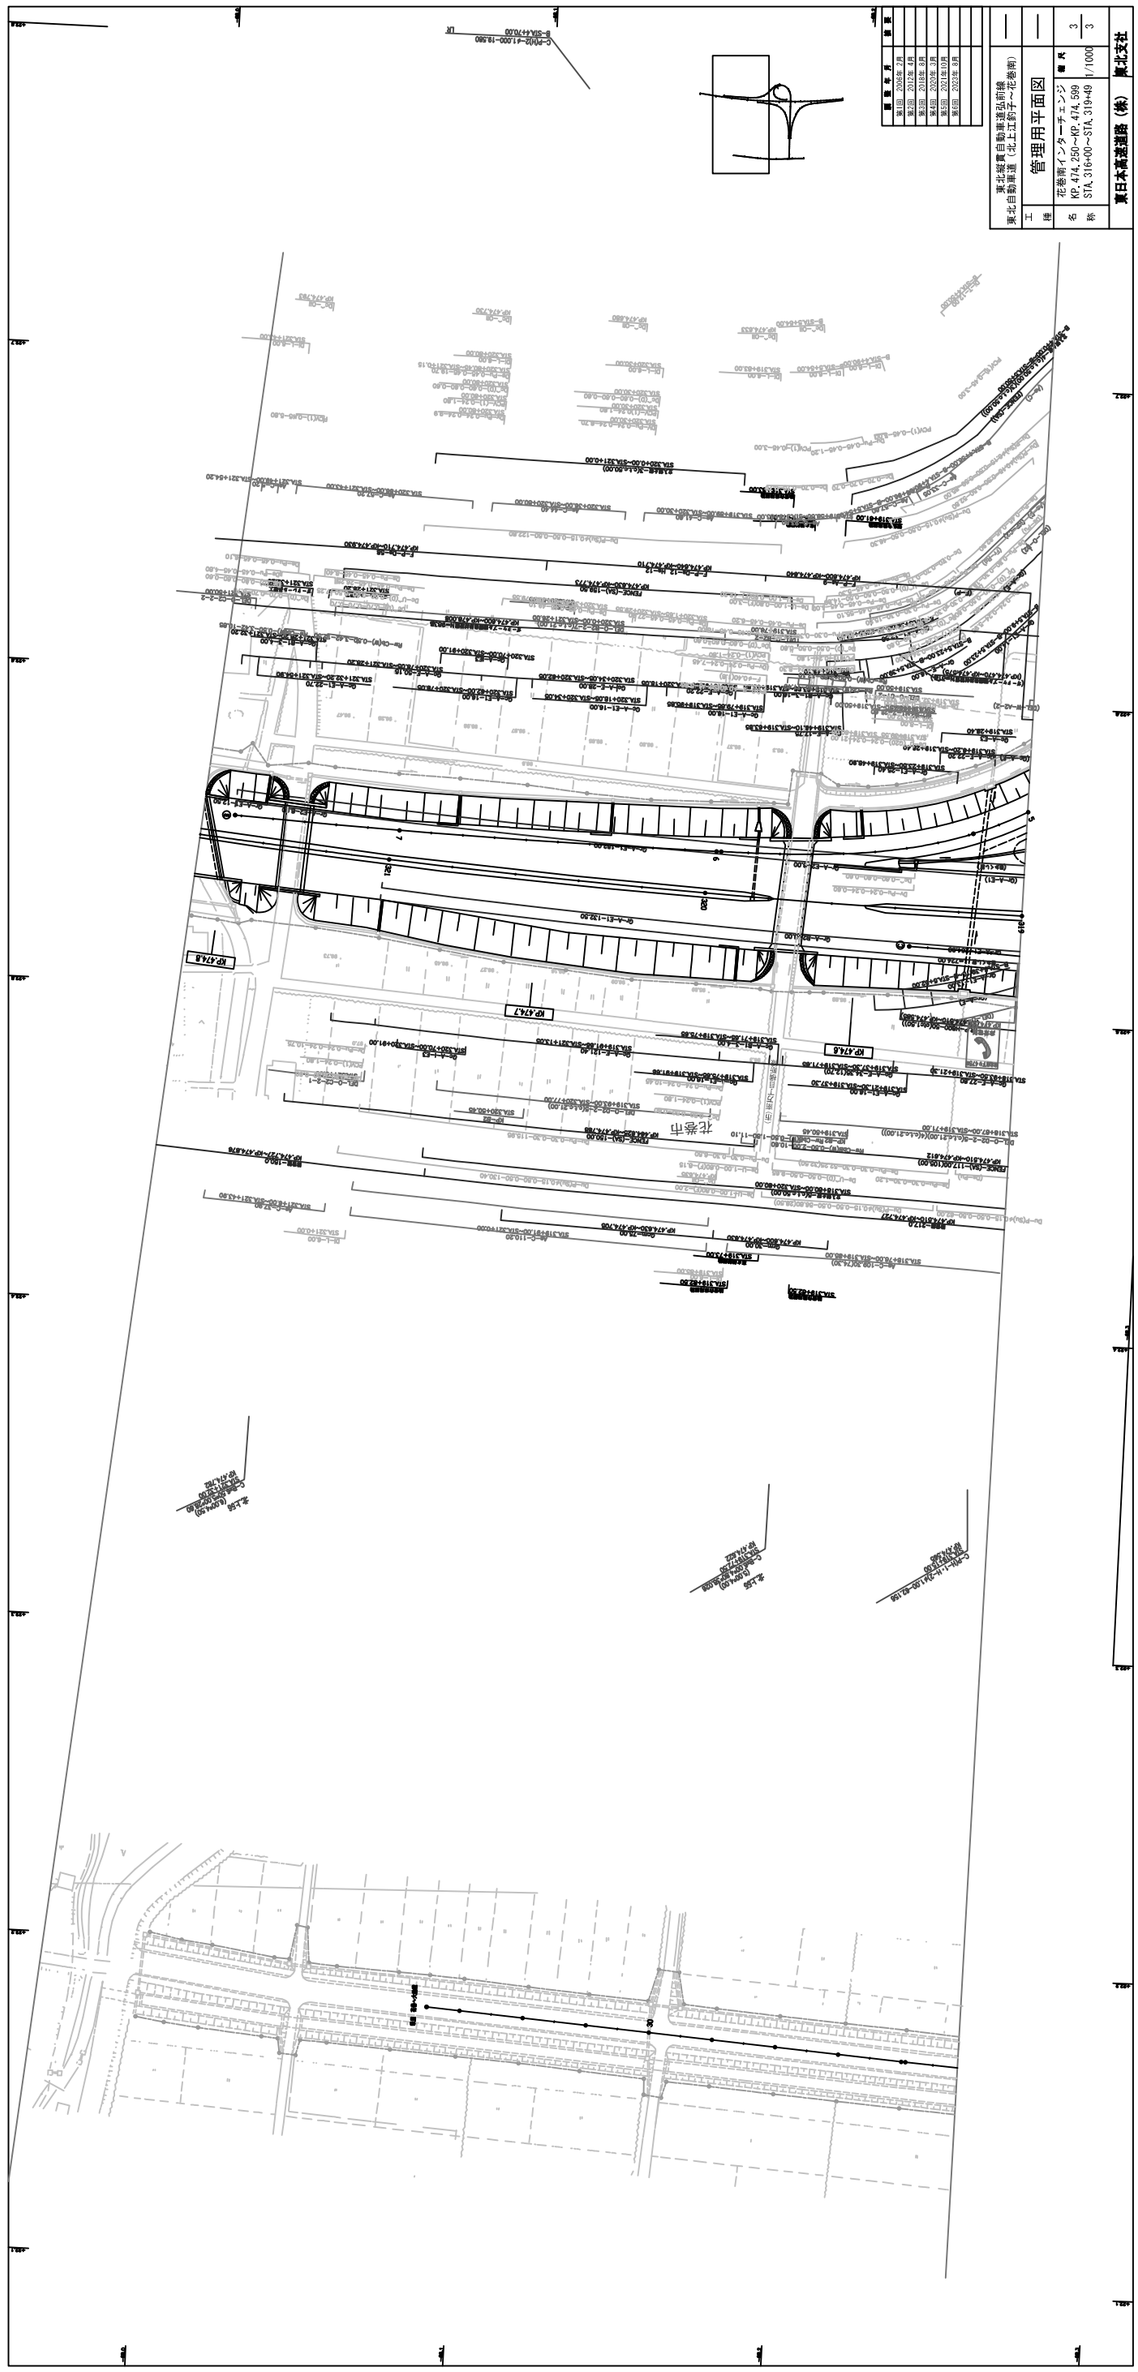

東北縦貫自動車道弘前線
東北自動車道（北上江釣子～花巻南）
工種
管理用平面図
名称
花巻南インターチェンジ
KP.474.250～KP.474.599
STA.316+00～STA.319+49
1/1000
3
3
東日本高速道路（株）
東北支社

東北縦貫自動車道弘前線
東北自動車道（花巻南～花巻ＪＣＴ）

工種	管理用平面図		
名称	KP.474.810～KP.475.550 STA.321+60～STA.329+00	縮尺 1/1000	1/6

東日本高速道路（株）　東北支社

調整年月	摘要
第1回 2006年 2月	
第2回 2010年 5月	
第3回 2012年 4月	
第4回 2023年 8月	

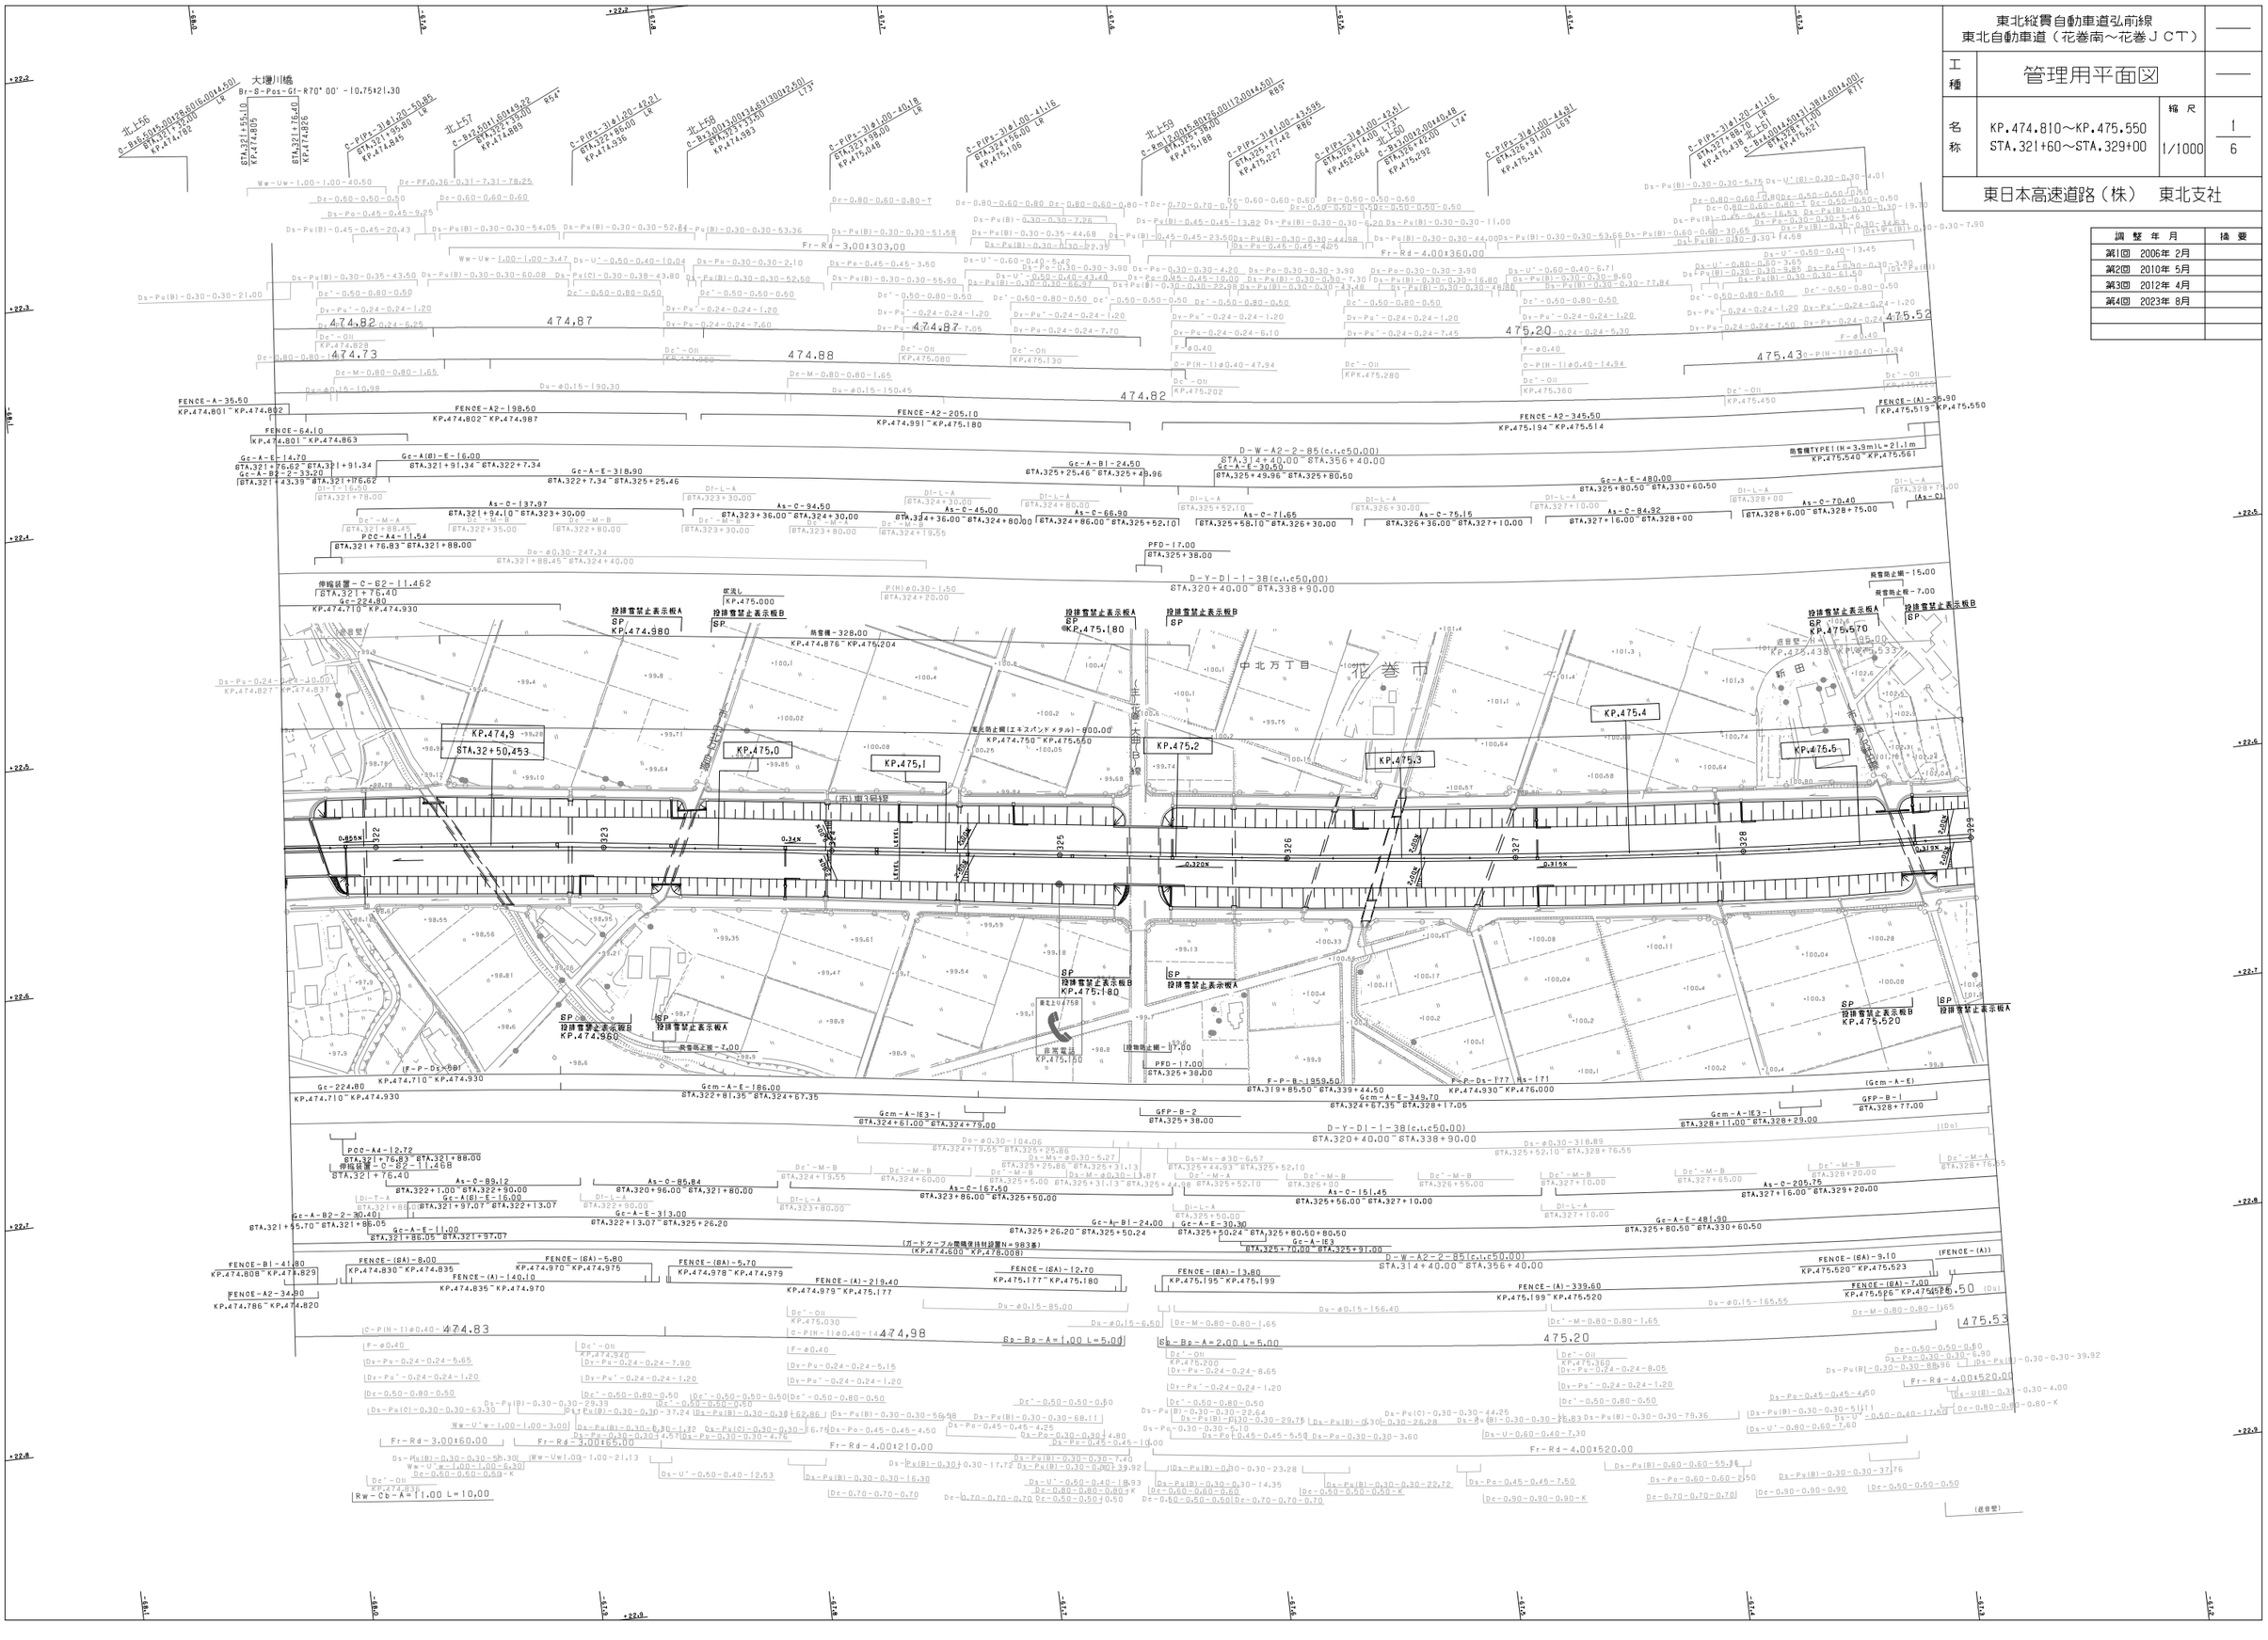
大場川橋
Br-B-Pos-Gf-R70° 00' -10.75+21.30
KP.474.980
KP.475.180
KP.475.570
KP.475.520
KP.474.930
KP.475.150
KP.474.980
KP.475.180
KP.475.570
KP.475.520
KP.474.710 - KP.474.930
KP.474.980
KP.475.180
KP.475.570
KP.475.520
KP.474.930
KP.475.150
KP.474.980
KP.475.180
KP.475.570
KP.475.520
KP.474.710 - KP.474.930
KP.474.9
STA.32+50.453
KP.475.0
KP.475.1
KP.475.2
KP.475.3
KP.475.4
KP.475.5
KP.475.6
中北万丁目
花巻市
新田
KP.474.828
KP.475.080
KP.475.130
KP.475.202
KP.475.280
KP.475.360
KP.475.450
KP.475.540
KP.475.561
KP.474.802
KP.474.987
KP.475.180
KP.475.514
KP.475.519
KP.475.550
KP.474.801 - KP.474.863
KP.474.863 - KP.474.937
KP.474.827 - KP.474.937
KP.474.808 - KP.474.829
KP.474.830 - KP.474.835
KP.474.835 - KP.474.970
KP.474.970 - KP.474.975
KP.474.978 - KP.474.979
KP.474.979 - KP.475.177
KP.475.177 - KP.475.180
KP.475.195 - KP.475.199
KP.475.199 - KP.475.520
KP.475.520 - KP.475.523
KP.475.525 - KP.475.550
KP.474.786 - KP.474.820
KP.474.876 - KP.475.204
KP.475.438 - KP.475.533
KP.474.750 - KP.475.550
KP.474.710 - KP.474.930
KP.474.710 - KP.474.930
KP.474.710 - KP.474.930

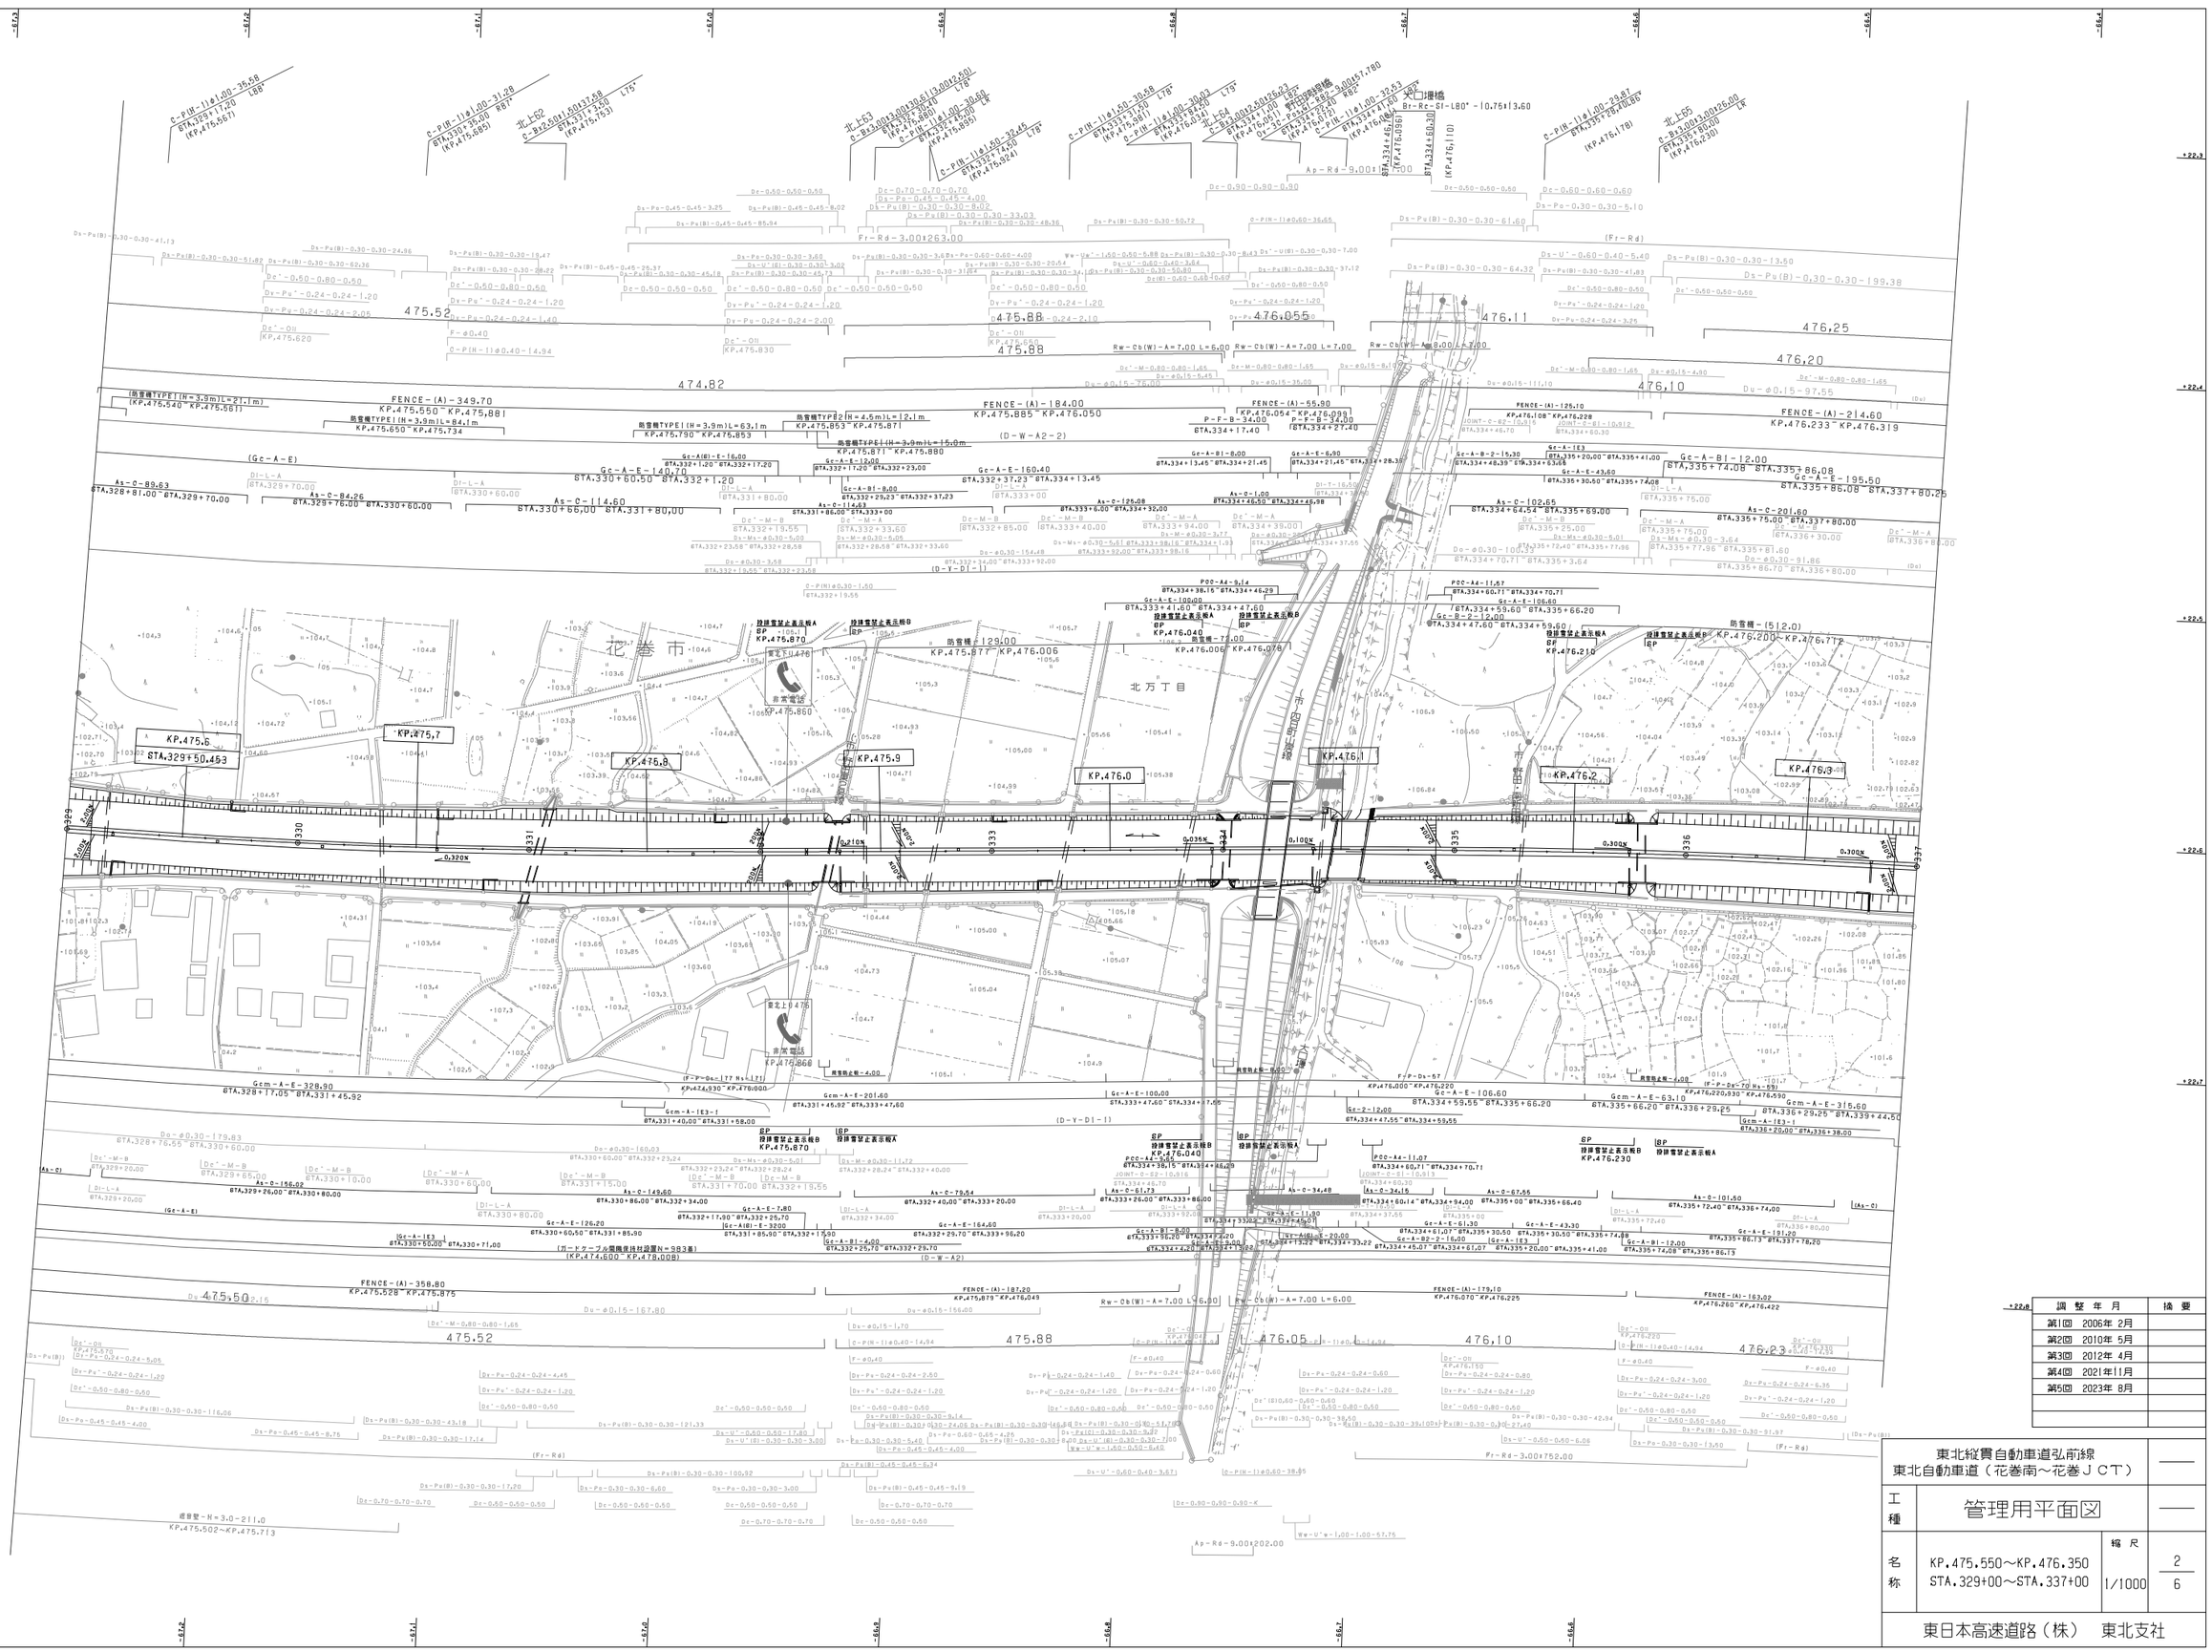
北巻市
北万丁目
KP.475.6
STA.329+50.453
KP.475.7
KP.475.8
KP.475.9
KP.476.0
KP.476.1
KP.476.2
KP.476.3
非常電話
KP.475.860
KP.476.040
KP.476.210
防雪柵－129.00
KP.475.877～KP.476.006
防雪柵－77.00
KP.476.006～KP.476.083
防雪柵－(5)2.0)
KP.476.200～KP.476.772
475,52
475,88
476,05
476,10
476,11
476,20
476,25
476,23
FENCE－(A)－349.70
KP.475.550～KP.475.881
FENCE－(A)－184.00
KP.475.885～KP.476.050
FENCE－(A)－55.90
KP.476.054～KP.476.099
FENCE－(A)－125.10
KP.476.108～KP.476.228
FENCE－(A)－214.60
KP.476.233～KP.476.319
FENCE－(A)－358.80
KP.475.528～KP.475.875
FENCE－(A)－187.20
KP.475.879～KP.476.049
FENCE－(A)－179.10
KP.476.070～KP.476.225
FENCE－(A)－163.02
KP.476.260～KP.476.422
Fr－Rd－3.00×263.00
Fr－Rd－3.00×752.00
Ap－Rd－9.00×202.00
Ap－Rd－9.00×1
Rw－Cb(W)－A＝7.00 L＝6.00
Rw－Cb(W)－A＝7.00 L＝7.00
Rw－Cb(W)－A＝9.00 L＝7.00
Rw－Cb(W)－A＝7.00 L＝6.00
Rw－Cb(W)－A＝7.00 L＝6.00
大口擁橋
Br－Re－SI－L80°－10.75×13.60
防雪柵TYPE I (H＝3.9m)L＝84.1m
KP.475.650～KP.475.734
防雪柵TYPE I (H＝3.9m)L＝63.1m
KP.475.790～KP.475.853
防雪柵TYPE II (R＝4.5m)L＝12.1m
KP.475.853～KP.475.871
防雪柵TYPE I (H＝3.9m)L＝15.0m
KP.475.871～KP.475.880
(D－W－A2－2)
(D－Y－D1－1)
(D－W－A2)
(Gc－A－E)
(Gcm－A－E)
(Gc－A－IE3)
(As－C)
(Fr－Rd)
(Ap－Rd)
(Dc)
(Dw)
(Dd)
(Dr)
(Dt)
(Dv)
(Dx)
(Dy)
(Dz)
(Ds－Ps)
(Ds－Pu)
(Ds－Pv)
(Ds－Pw)
(Ds－Px)
(Ds－Py)
(Ds－Pz)
(Ds－U)
(Ds－Ms)
(Ds－Mu)
(Ds－Mv)
(Ds－Mw)
(Ds－Mx)
(Ds－My)
(Ds－Mz)
(Dc－M－A)
(Dc－M－B)
(Dc－L－A)
(Dc－T－A)
(Dc－T－B)
(Dc－T－C)
(Dc－T－AAA)
(Dc－T－AAB)
(Dc－T－AAC)
(Dc－T－AAD)
(Dc－T－AAE)
(Dc－T－AAF)
(Dc－T－AAG)
(Dc－T－AAH)
(Dc－T－AAI)
(Dc－T－AAJ)
(Dc－T－AAK)
(Dc－T－AAL)
(Dc－T－AAM)
(Dc－T－AAN)
(Dc－T－AAO)
(Dc－T－AAP)
(Dc－T－AAQ)
(Dc－T－AAR)
(Dc－T－AAS)
(Dc－T－AAT)
(Dc－T－AAU)
(Dc－T－AAV)
(Dc－T－AAW)
(Dc－T－AAX)
(Dc－T－AAY)
(Dc－T－AAZ)
(Dc－T－ABA)
(Dc－T－ABB)
(Dc－T－ABC)
(Dc－T－ABD)
(Dc－T－ABE)
(Dc－T－ABF)
(Dc－T－ABG)
(Dc－T－ABH)
(Dc－T－ABI)
(Dc－T－ABJ)
(Dc－T－ABK)
(Dc－T－ABL)
(Dc－T－ABM)
(Dc－T－ABN)
(Dc－T－ABO)
(Dc－T－ABP)
(Dc－T－ABQ)
(Dc－T－ABR)
(Dc－T－ABS)
(Dc－T－ABT)
(Dc－T－ABU)
(Dc－T－ABV)
(Dc－T－ABW)
(Dc－T－ABX)
(Dc－T－ABY)
(Dc－T－ABZ)
(Dc－T－ACA)
(Dc－T－ACB)
(Dc－T－ACC)
(Dc－T－ACD)
(Dc－T－ACE)
(Dc－T－ACF)
(Dc－T－ACG)
(Dc－T－ACH)
(Dc－T－ACI)
(Dc－T－ACJ)
(Dc－T－ACK)
(Dc－T－ACL)
(Dc－T－ACM)
(Dc－T－ACN)
(Dc－T－ACO)
(Dc－T－ACP)
(Dc－T－ACQ)
(Dc－T－ACR)
(Dc－T－ACS)
(Dc－T－ACT)
(Dc－T－ACU)
(Dc－T－ACV)
(Dc－T－ACW)
(Dc－T－ACX)
(Dc－T－ACY)
(Dc－T－ACZ)
(Dc－T－ADA)
(Dc－T－ADB)
(Dc－T－ADC)
(Dc－T－ADD)
(Dc－T－ADE)
(Dc－T－ADF)
(Dc－T－ADG)
(Dc－T－ADH)
(Dc－T－ADI)
(Dc－T－ADJ)
(Dc－T－ADK)
(Dc－T－ADL)
(Dc－T－ADM)
(Dc－T－ADN)
(Dc－T－ADO)
(Dc－T－ADP)
(Dc－T－ADQ)
(Dc－T－ADR)
(Dc－T－ADS)
(Dc－T－ADT)
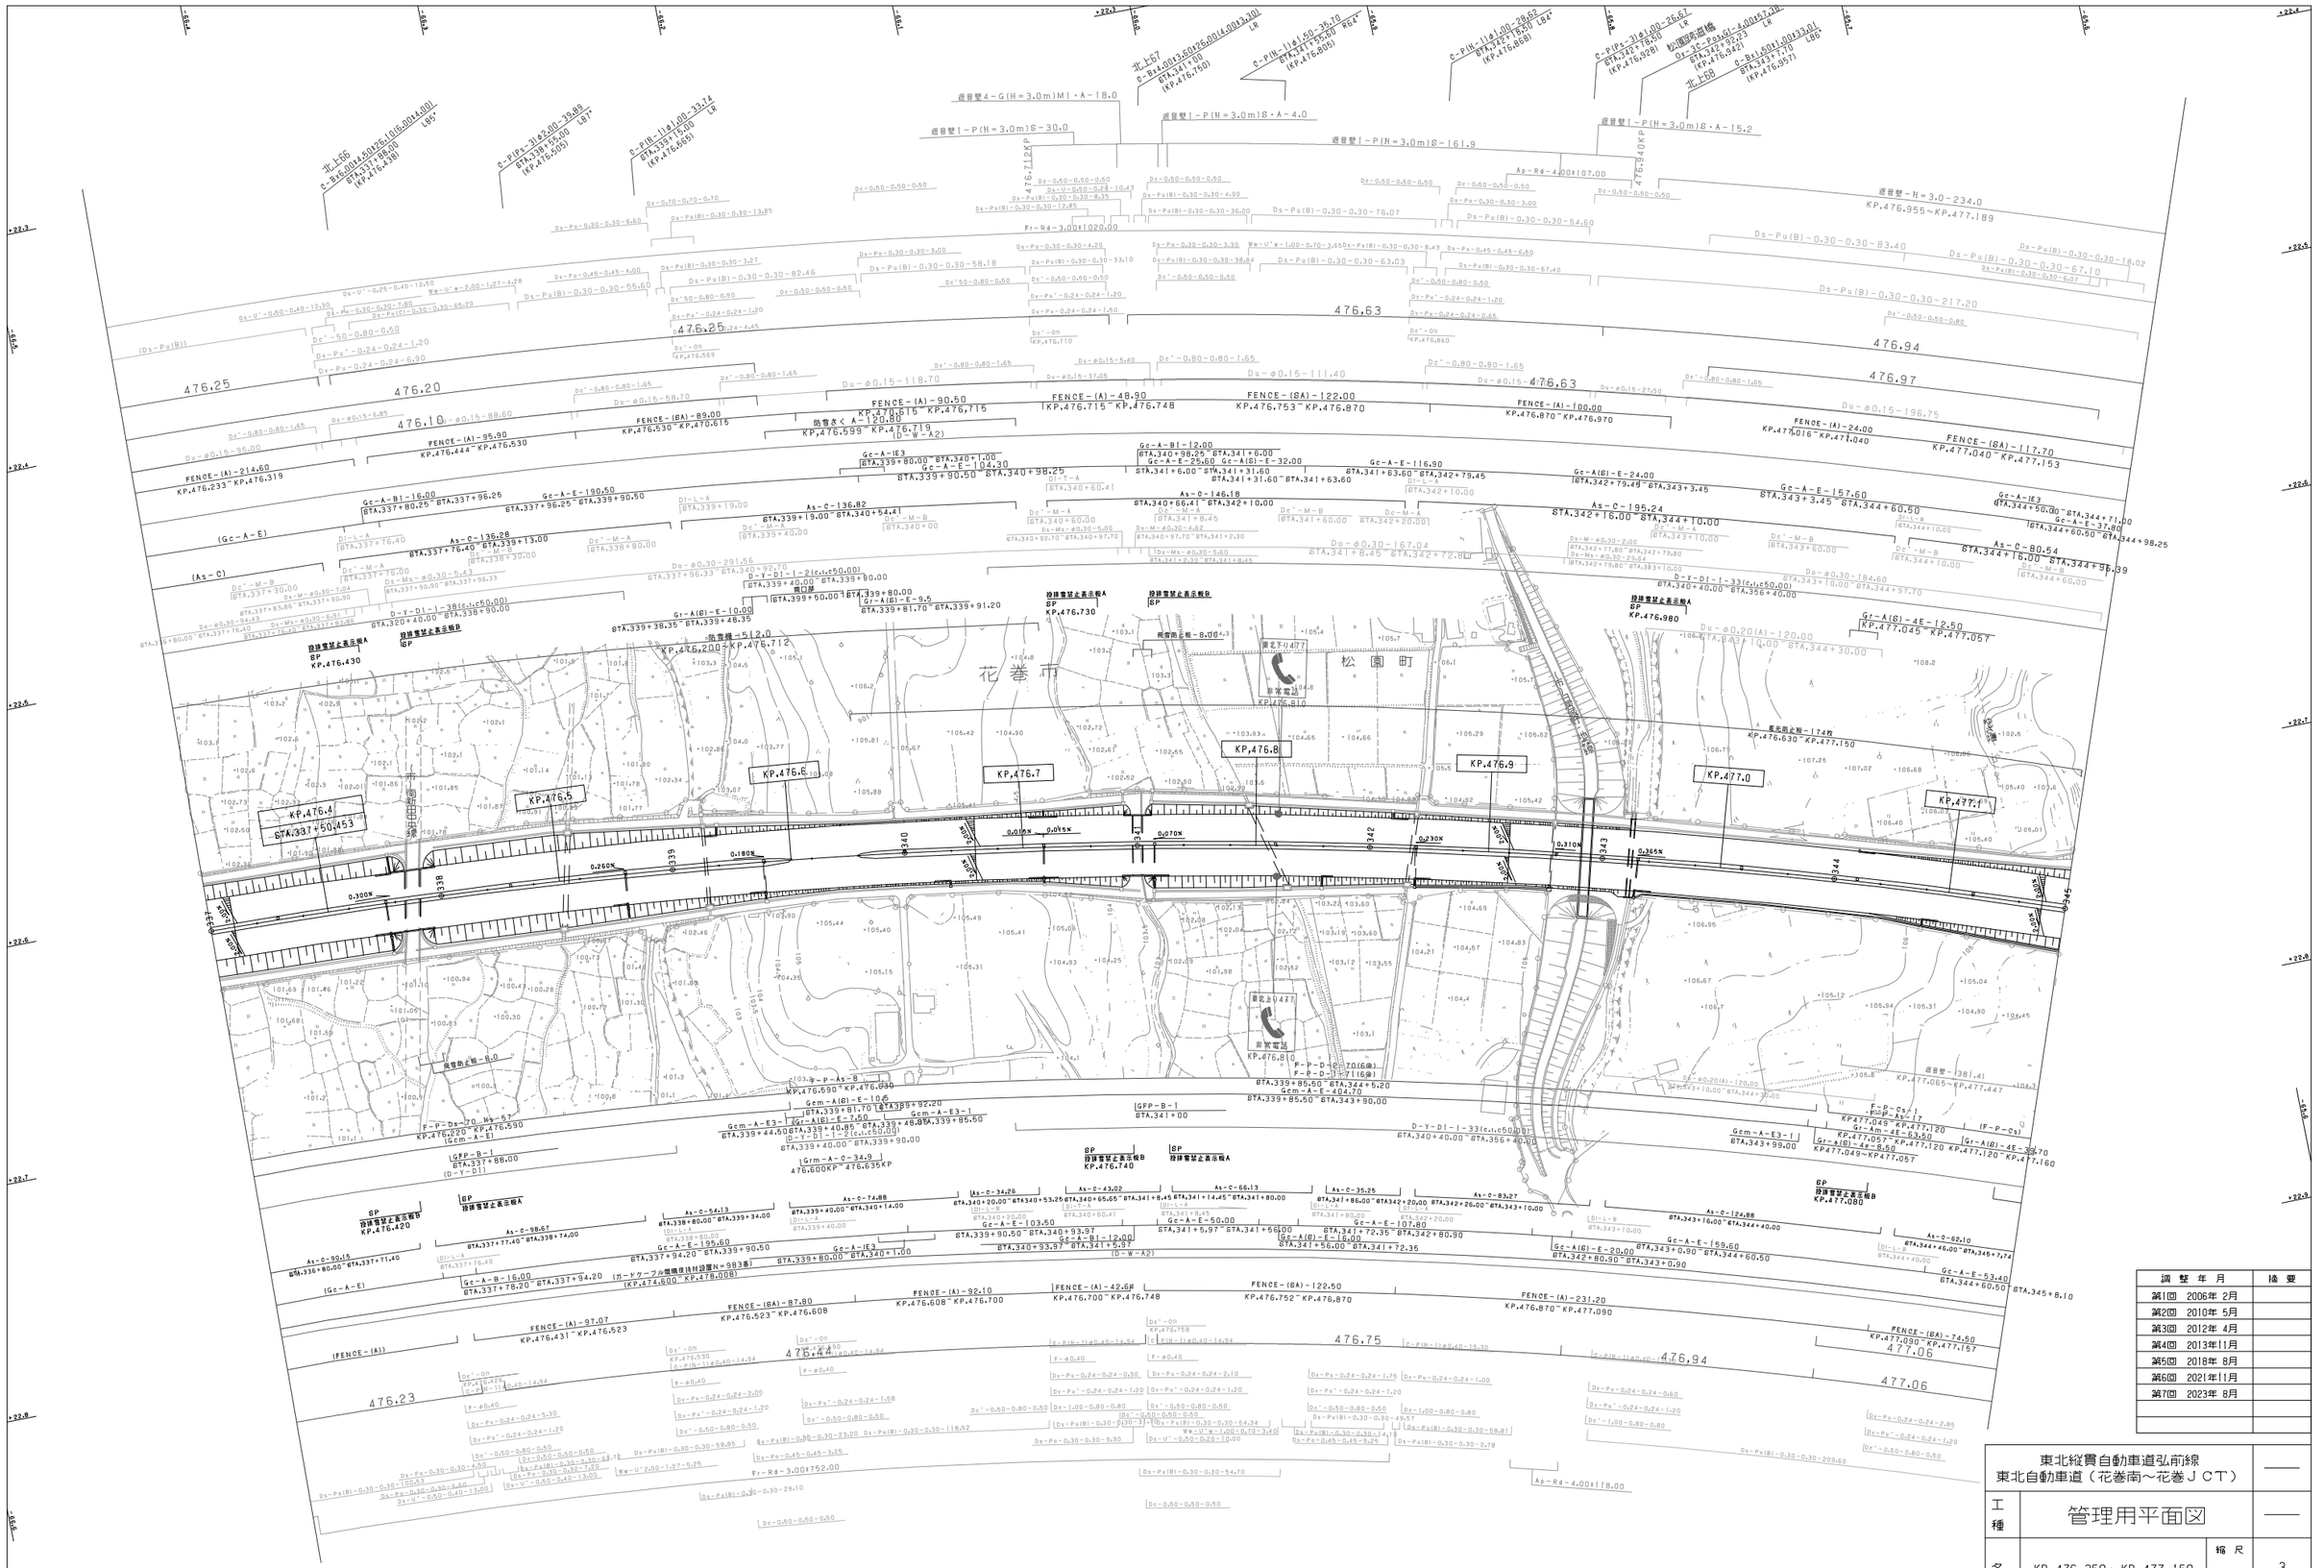
花巻市
松園町
KP,476.6
KP,476.7
KP,476.8
KP,476.9
KP,477.0
KP,477.1
KP,476.5
KP,476.4
STA.337+50.463
緑化U477
非常電話
KP,476.810
北上57
C-Bx4.00|4.50|25.0|10.0|5.00|4.00|
STA.337+88.00
(KP.476.438)
L85
C-P(P3-3)|8.00-39.89
STA.338+56.00
(KP.476.505)
L87
C-P(N-11)|4.00-33.74
STA.339+19.00
(KP.476.655)
L88
北上56
C-Bx6.00|4.50|25.0|10.0|5.00|4.00|
STA.337+88.00
(KP.476.438)
L85
C-P(P3-3)|8.00-39.89
STA.338+56.00
(KP.476.505)
L87
C-P(N-11)|4.00-33.74
STA.339+19.00
(KP.476.655)
L88
北上57
C-Bx4.00|4.50|25.0|10.0|5.00|4.00|
STA.341+50.00
(KP.476.750)
C-P(N-11)|4.00-39.70
STA.341+75.20
(KP.476.805)
R64
C-P(N-11)|4.00-28.62
STA.342+18.50
(KP.476.868)
L84
C-P(P3-3)|4.00-26.67
STA.342+78.50
(KP.476.928)
L86
松園高架橋
C-Ps-P23|6|-4.00|57.38
STA.342+92.43
(KP.476.942)
C-Bs1.65|11.00|33.01
STA.343+17.00
(KP.476.957)
北上58
遮音壁4-G(H=3.0m)M1・A-18.0
遮音壁1-P(H=3.0m)S-30.0
遮音壁1-P(H=3.0m)S・A-4.0
遮音壁1-P(H=3.0m)S-161.9
遮音壁1-P(H=3.0m)S・A-15.2
遮音壁-H=3.0-234.0
KP.476.955~KP.477.189
476.210KP
476.340KP
Fr-R4-3.00×1020.00
Ap-R4-4.00×107.00
Ds-Pu(B)-0.30-0.30-83.40
Ds-Pu(B)-0.30-0.30-217.20
Ds-Pu(B)-0.30-0.30-18.02
Ds-Pu(B)-0.30-0.30-67.10
Ds-Pu(B)-0.30-0.30-6.07
Ds-Pu(B)-0.30-0.30-76.07
Ds-Pu(B)-0.30-0.30-54.60
Ds-Pu(B)-0.30-0.30-36.00
Ds-Pu(B)-0.30-0.30-58.18
Ds-Pu(B)-0.30-0.30-82.46
Ds-Pu(B)-0.30-0.30-55.60
Ds-Pu(B)-0.30-0.30-65.20
Ds-Pu(B)-0.30-0.30-7.80
Ds-Pu(B)-0.30-0.30-3.27
Ds-Pu(B)-0.30-0.30-12.85
Ds-Pu(B)-0.30-0.30-13.85
Ds-Pu(B)-0.30-0.30-6.60
Ds-Pu(B)-0.30-0.30-8.43
Ds-Pu(B)-0.30-0.30-38.64
Ds-Pu(B)-0.30-0.30-33.10
Ds-Pu(B)-0.30-0.30-67.40
Ds-Pu(B)-0.30-0.30-63.03
Ds-Pu(B)-0.30-0.30-3.30
Ds-Pu(B)-0.30-0.30-4.20
Ds-Pu(B)-0.30-0.30-3.00
Ds-Pu(B)-0.30-0.30-58.18
Ds-Pu(B)-0.30-0.30-3.00
Ds-Pu(B)-0.30-0.30-6.30
Ds-Pu(B)-0.30-0.30-8.35
Ds-Pu(B)-0.30-0.30-12.85
Ds-Pu(B)-0.30-0.30-13.85
Ds-Pu(B)-0.30-0.30-6.60
Ww-U'w-1.00-0.70-3.65
Ds-Pu(B)-0.30-0.30-8.43
Ds-Pu(B)-0.30-0.30-38.64
Ds-Pu(B)-0.30-0.30-33.10
Ds-Pu(B)-0.30-0.30-67.40
Ds-Pu(B)-0.30-0.30-63.03
Ds-Pu(B)-0.30-0.30-3.30
Ds-Pu(B)-0.30-0.30-4.20
Ds-Pu(B)-0.30-0.30-3.00
Ds-Pu(B)-0.30-0.30-58.18
Ds-Pu(B)-0.30-0.30-3.00
Ds-Pu(B)-0.30-0.30-6.30
Ds-Pu(B)-0.30-0.30-8.35
Ds-Pu(B)-0.30-0.30-12.85
Ds-Pu(B)-0.30-0.30-13.85
Ds-Pu(B)-0.30-0.30-6.60
Ds-Pu(B)-0.30-0.30-7.80
Ds-Pu(B)-0.30-0.30-3.27
Ds-Pu(B)-0.30-0.30-65.20
Ds-Pu(B)-0.30-0.30-55.60
Ds-Pu(B)-0.30-0.30-82.46
Ds-Pu(B)-0.30-0.30-55.60
Ds-Pu(B)-0.30-0.30-58.18
Ds-Pu(B)-0.30-0.30-36.00
Ds-Pu(B)-0.30-0.30-76.07
Ds-Pu(B)-0.30-0.30-54.60
Ds-Pu(B)-0.30-0.30-63.03
Ds-Pu(B)-0.30-0.30-67.40
Ds-Pu(B)-0.30-0.30-38.64
Ds-Pu(B)-0.30-0.30-33.10
Ds-Pu(B)-0.30-0.30-3.27

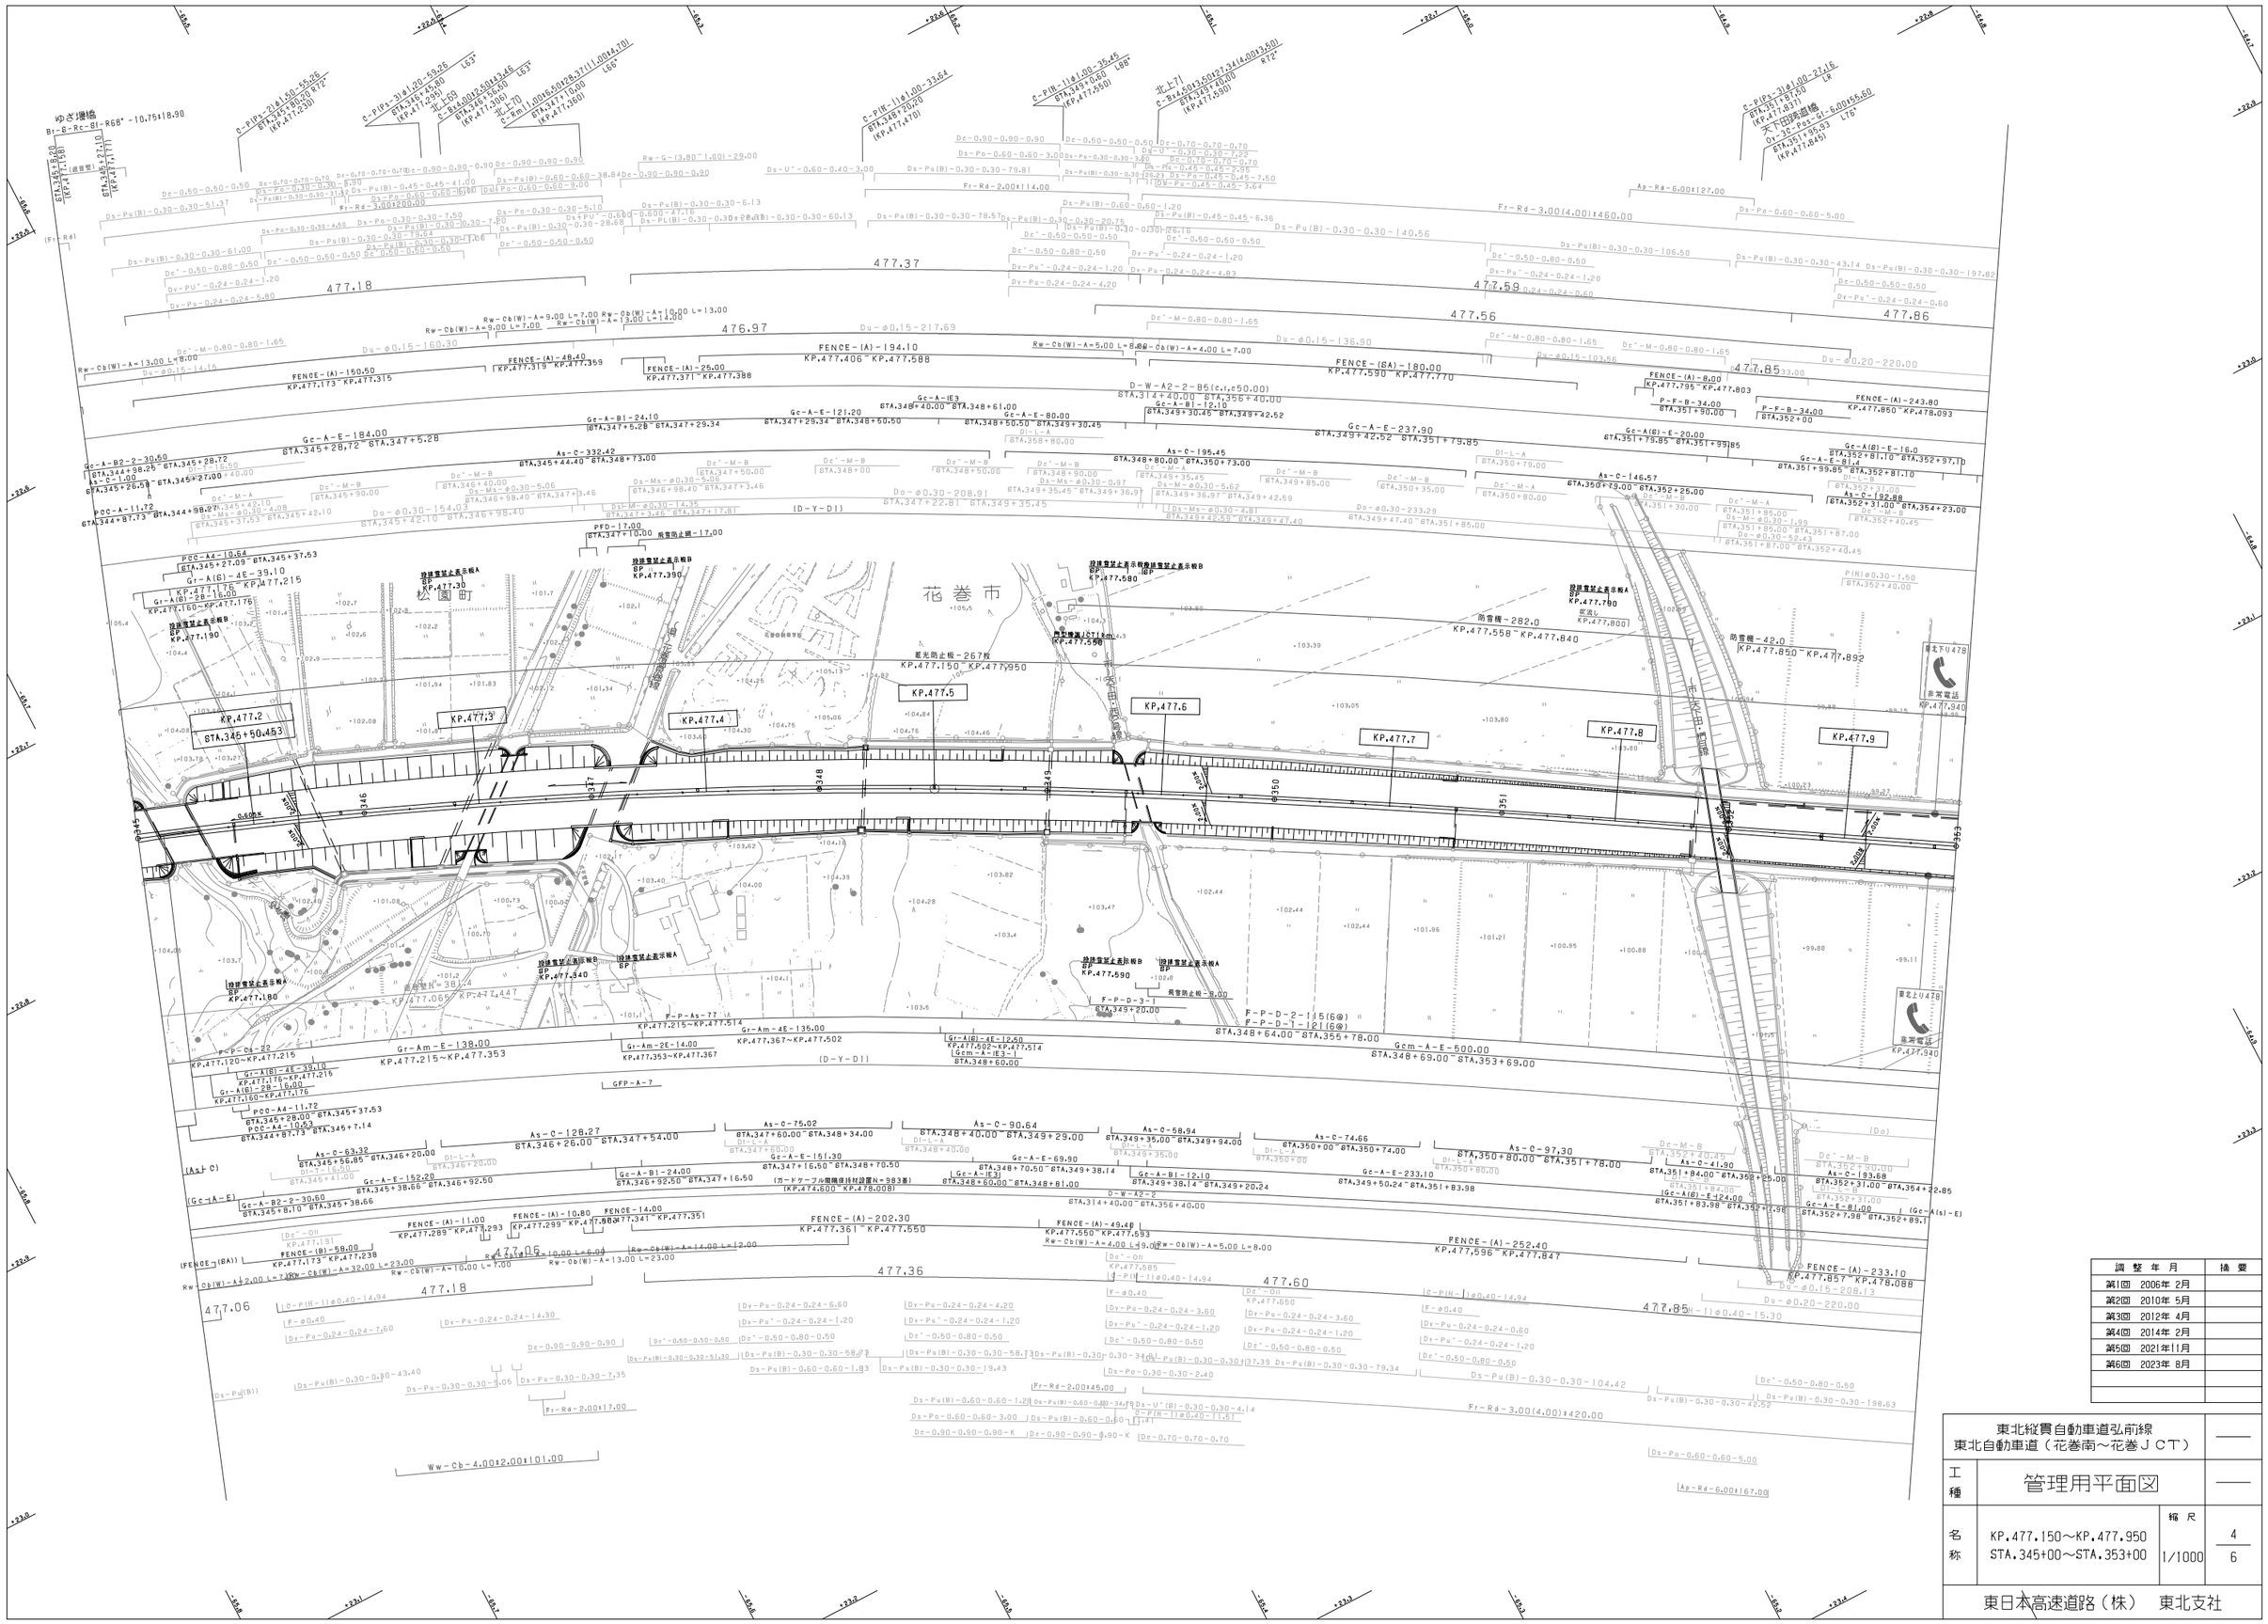
ゆざ避場
Br-B-Rc-B1-R68*-10.75+18.90
C-P(Ps-3)φ1.50-55.26
STA.345+89.20 R12*
(KP.477.230)
C-P(Ps-3)φ1.50-55.26
STA.345+89.20 R12*
(KP.477.230)
C-P(Ps-3)φ1.50-55.26
STA.345+89.20 R12*
(KP.477.230)
C-P(Ps-3)φ1.00-55.26
STA.345+89.20 R12*
(KP.477.230)
C-P(Ps-3)φ1.50

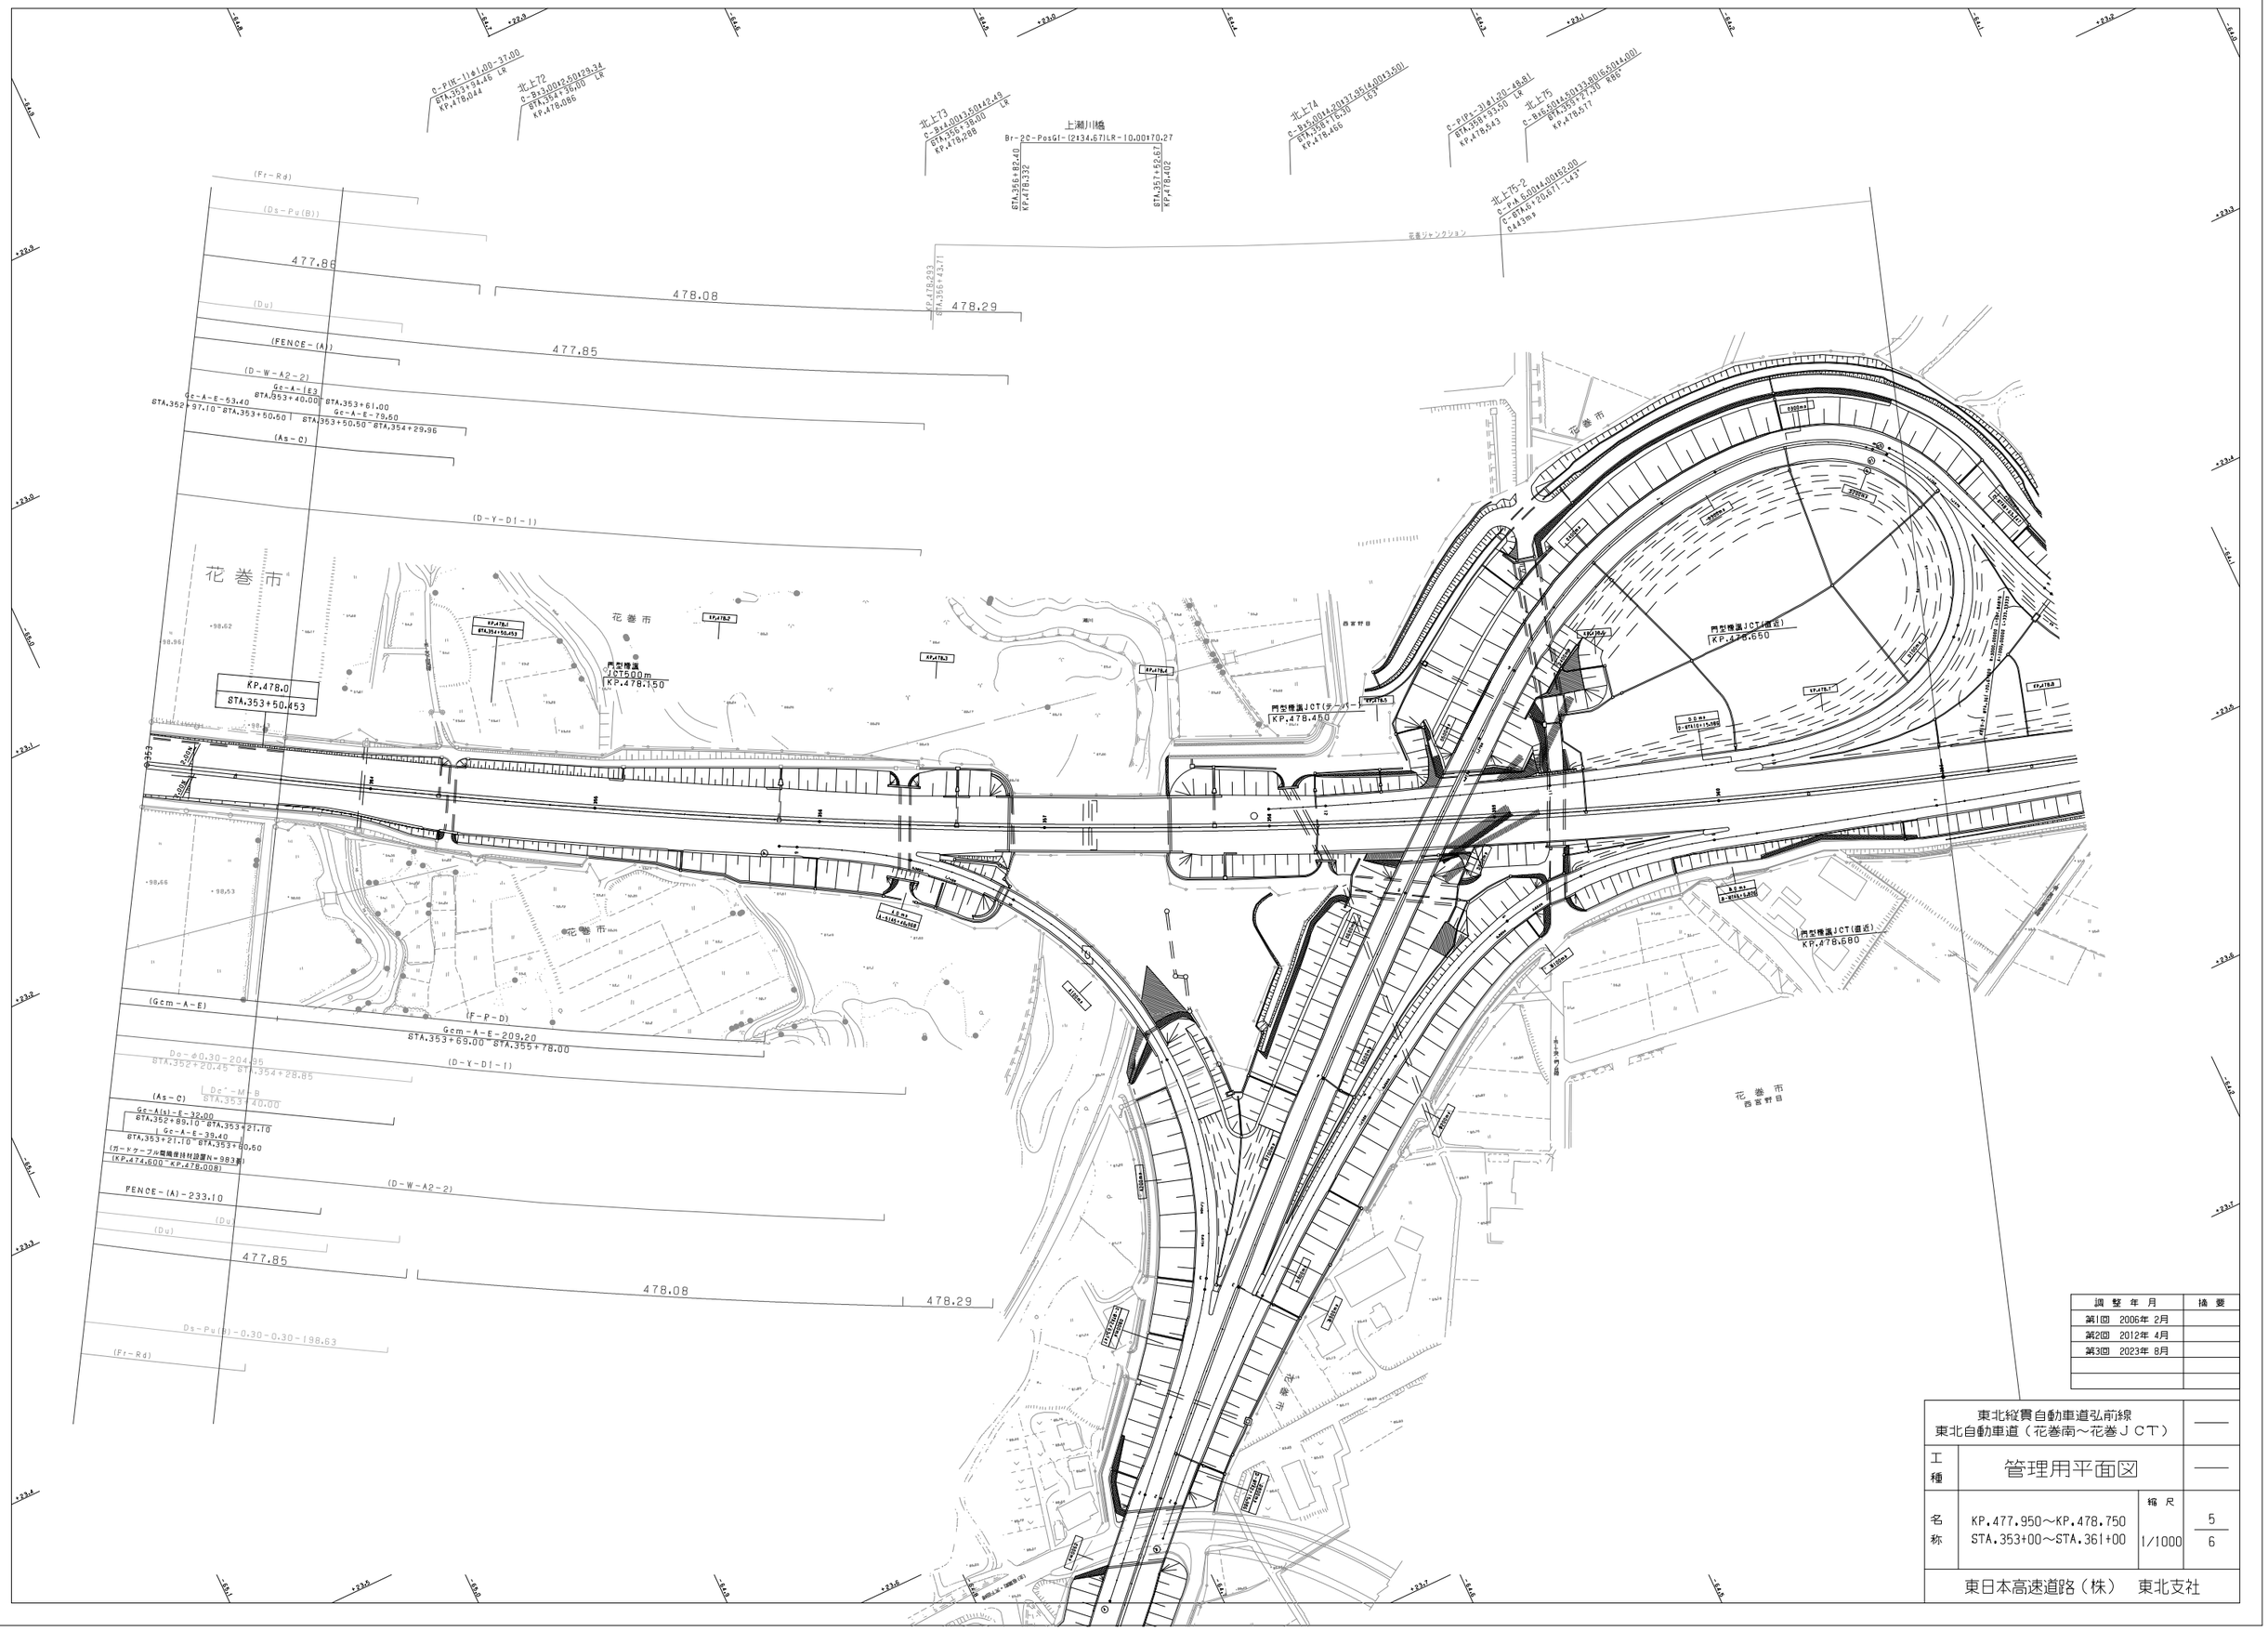

調整年月	摘要
第1回 2006年 2月	
第2回 2012年 4月	
第3回 2023年 8月	

東北縦貫自動車道弘前線
東北自動車道（花巻南～花巻ＪＣＴ）

工種：管理用平面図

名称：KP.477.950～KP.478.750
STA.353+00～STA.361+00

縮尺：1/1000

5/6

東日本高速道路（株）　東北支社

北上77
C-B×3.00@13.10@38.73(3.00@2.50)
STA.363+85.00 LR
KP.479.035

北上76
C-B×3.50@36.77(6.50@4.50)
STA.362+71.00 L45°
KP.478.852

北上76-1 (6.00@4.70)
C-B×3.50@5.10@11.76
C-STA.9+88.20 L62
Ø76m²

C-P(P_s-3)@1.00-35.24
STA.363+58.30 L56°
KP.479.216

C-P(U-1)@1.00-43.24
STA.364+53.00 L4
KP.479.103

北上78
C-B×2.00@11.60@52.48
STA.364+98.50 L56°
KP.479.148

北上79
C-B×3.00@13.00@24.29(3.00@2.50)
STA.365+15.50 L63°
KP.479.466

C-P(U-1)@1.00-36.85
STA.365+44.10 LR
KP.479.534

C-P1P2-2)
C-STA.6+4.00 LR
Ø160m²

Fr-Rd-3.00@265.00

Fr-Rd-4.00@413.00

KP.478.954
STA.363+05.00

479.00

479.03

479.37

479.46

479.00

FENCE-A-271.60
KP.479.470-KP.479.725

(FENCE-B2)
FENCE-A-110.00
KP.479.200-KP.479.310

FENCE-A-154.10
KP.479.310-KP.479.465

D-W-A2-2-46(c,i,c50.00)
STA.357+90.00-STA.380+40.00

防雪柵TYPE1 L=128.0m
KP.479.213-KP.479.348

Gc-A-E-213.00
KP.479.200-KP.479.400

防雪柵TYPE1(H=3.9m) L=9.0m
KP.479.360-KP.479.369

防雪柵TYPE2(H=4.5m) L=12.0m
KP.479.348-KP.479.360

Gc-A-1E3
STA.367+40.00-STA.367+61.00

(Gc-A-E)

Gr-A-4E
(KP.479.5035-KP.479.5180)

D-Y-D1-1-38(c,i,c50.00)
STA.357+90.00-STA.376+40.00

防雪柵-234.00
KP.479.379-KP.479.613

藍光防止板-200枚
KP.479.950-KP.479.550

花巻市

KP.479.3
STA.366+50.453

KP.479.4

KP.479.5

0.600K

@366

@367

@368

@369

門型標識JCT500m
KP.479.160

門型標識ICT(テーパー)
KP.478.900

F-P-D-1-84(6@)
STA.363+43.00-STA.368+40.00

F-P-D-2-83(6@)

Gcm-A-E-501.00
STA.363+49.00-STA.368+50.00

(F-P-C)

(Gr-Am-4E)

Gr-A-4E
KP.479.5055-KP.479.5180

Gcm-A-1E3-1
STA.368+40.00-STA.368+50.00

(ガードケーブル間隔便挂材設置N=37基)
(KP.478.798-KP.478.955)

(D-W-A2-2)

ガードケーブル間隔便挂材設置N=494基
KP.478.955-KP.480.725

FENCE-A-421.56
KP.479.037-KP.479.446

FENCE-A-287.60
(KP.479.451-KP.479.719)

479.00

479.03

479.45

Fr-Rd-5.00@566.00

Fr-Rd-3.00@330.00

調整年月	摘要
第1回 2006年 2月	
第2回 2010年 5月	
第3回 2012年 4月	
第4回 2014年 2月	
第5回 2016年 1月	
第6回 2023年 8月	

東北縦貫自動車道弘前線
東北自動車道（花巻南～花巻ＪＣＴ）

工種：管理用平面図

名称：KP.478.750～KP.479.550
STA.361+00～STA.369+00

縮尺：1/1000

6/6

東日本高速道路（株） 東北支社

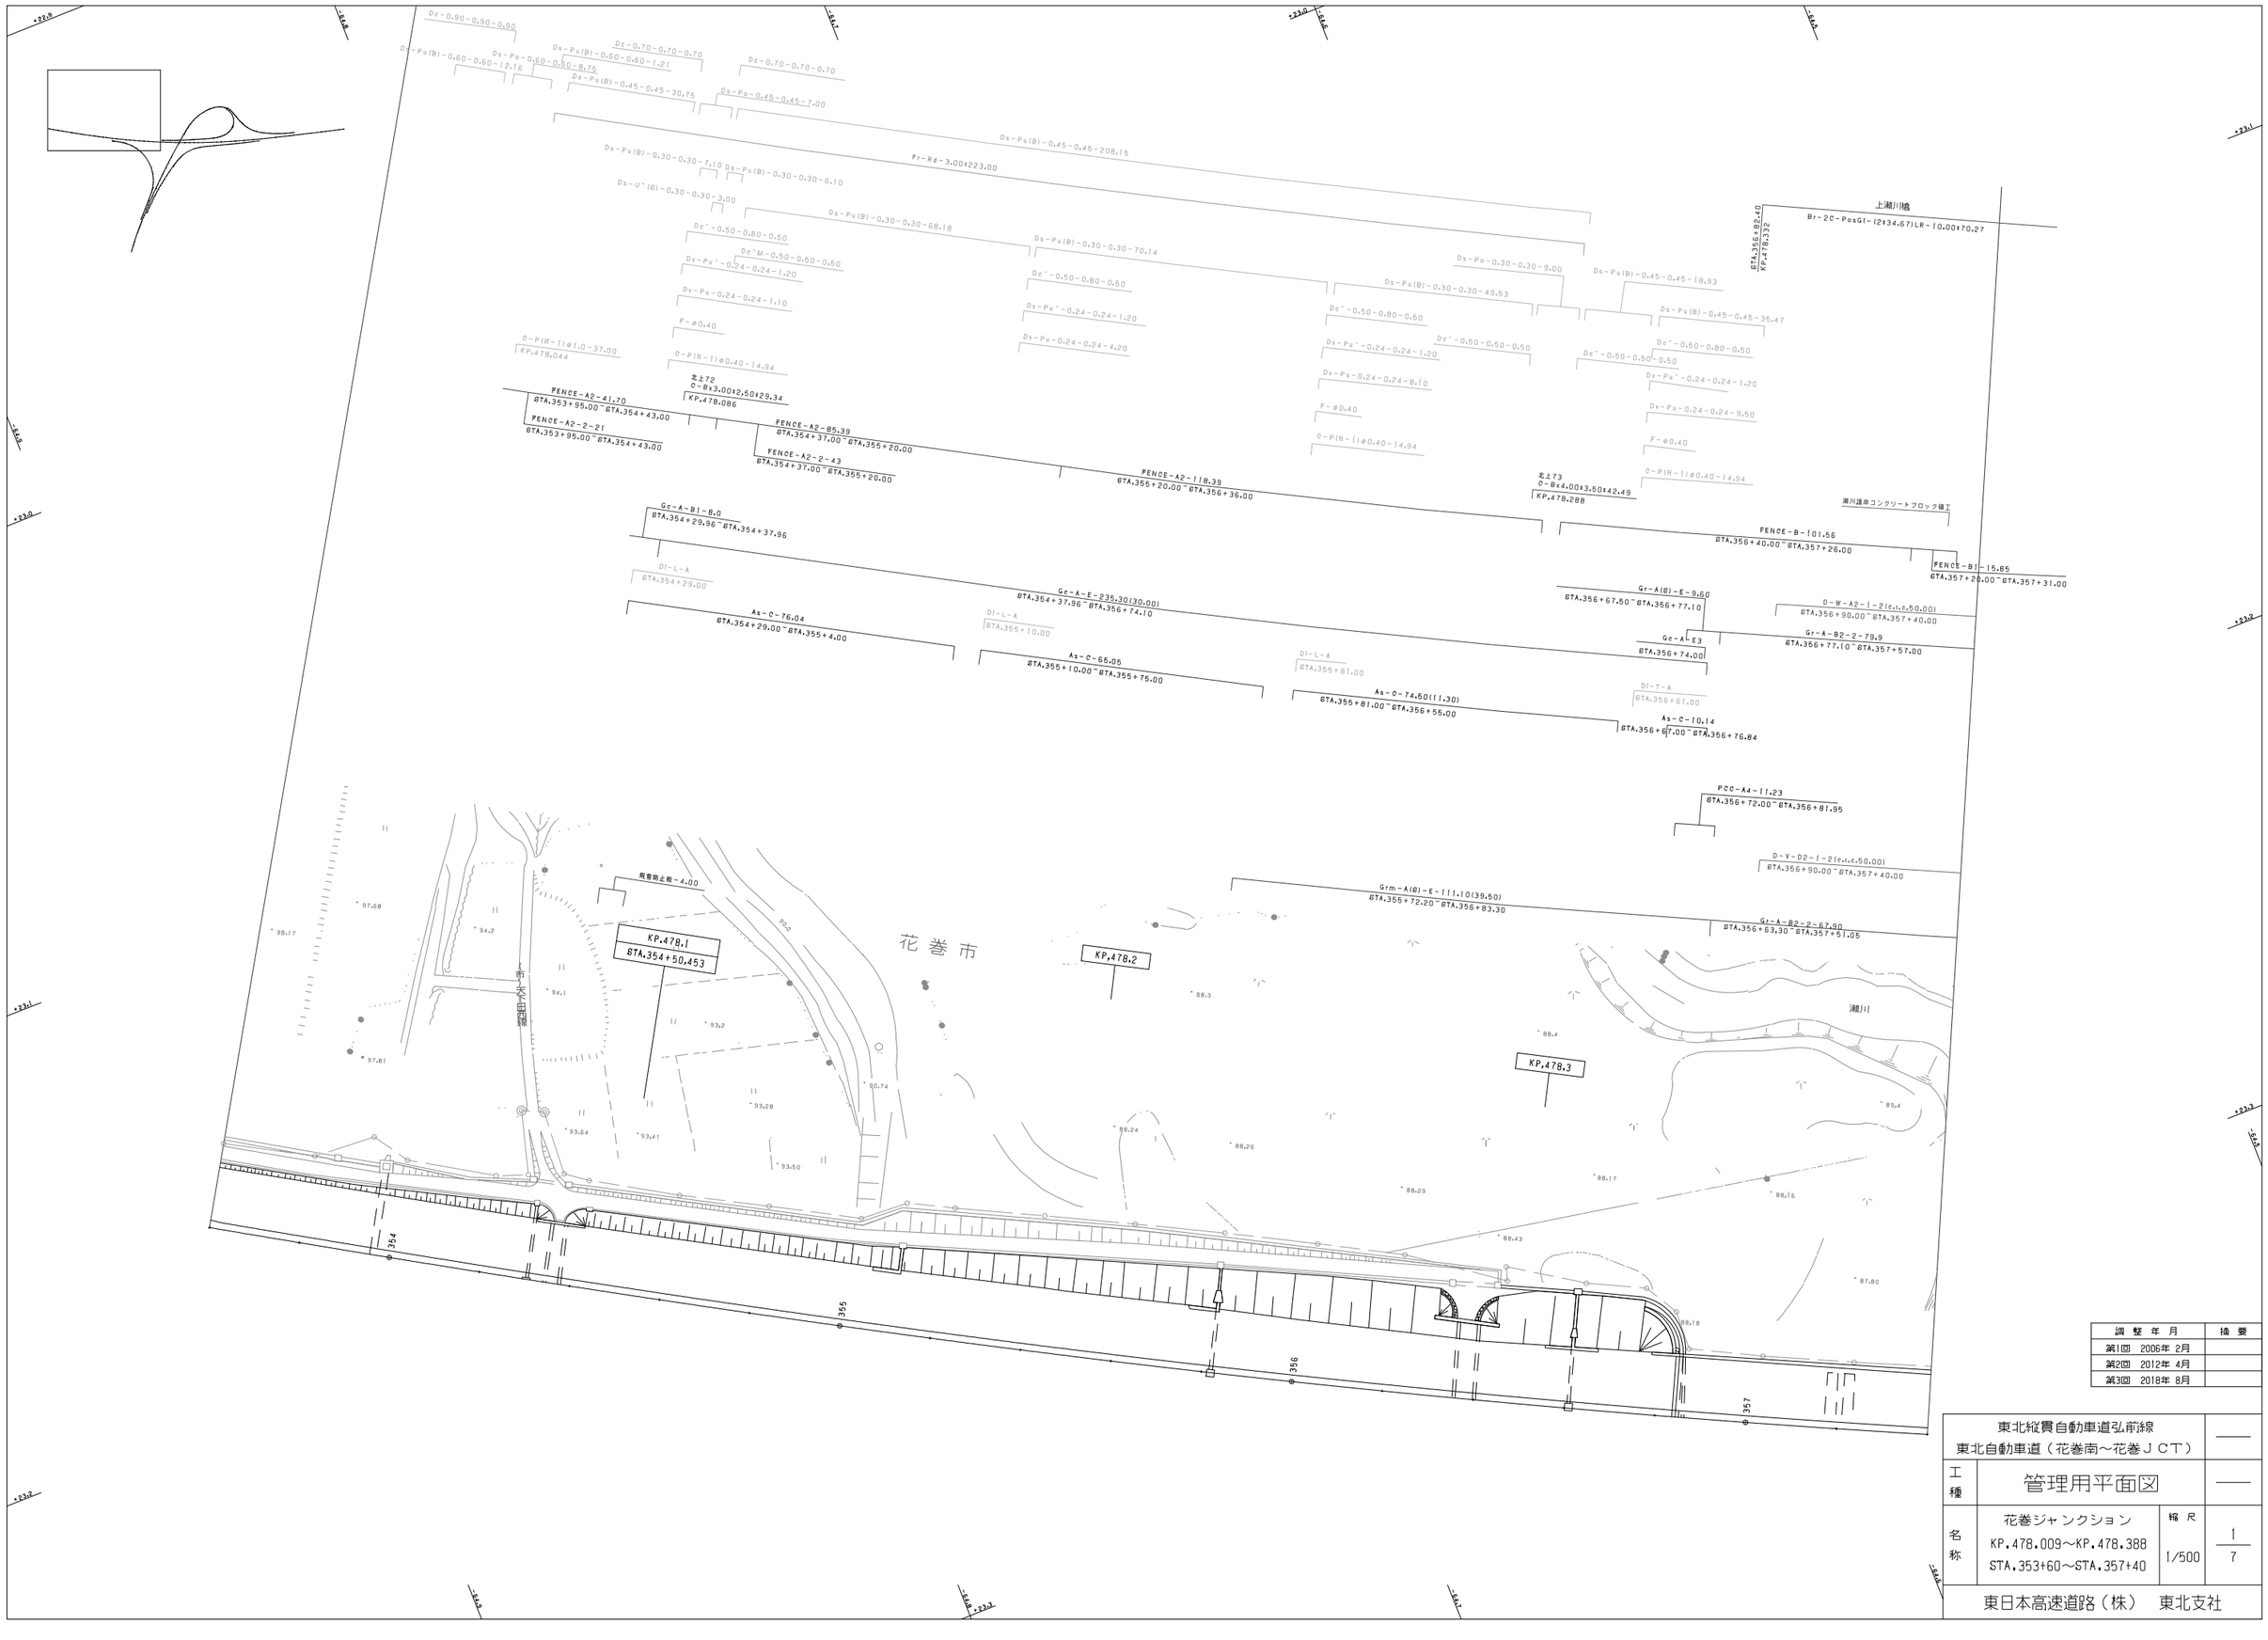

調整年月	摘要
第1回 2006年 2月	
第2回 2012年 4月	
第3回 2018年 8月	

東北縦貫自動車道弘前線
東北自動車道（花巻南～花巻ＪＣＴ）

工種：管理用平面図

名称：花巻ジャンクション
KP.478.009～KP.478.388
STA.353+60～STA.357+40

縮尺：1/500

1/7

東日本高速道路（株）　東北支社

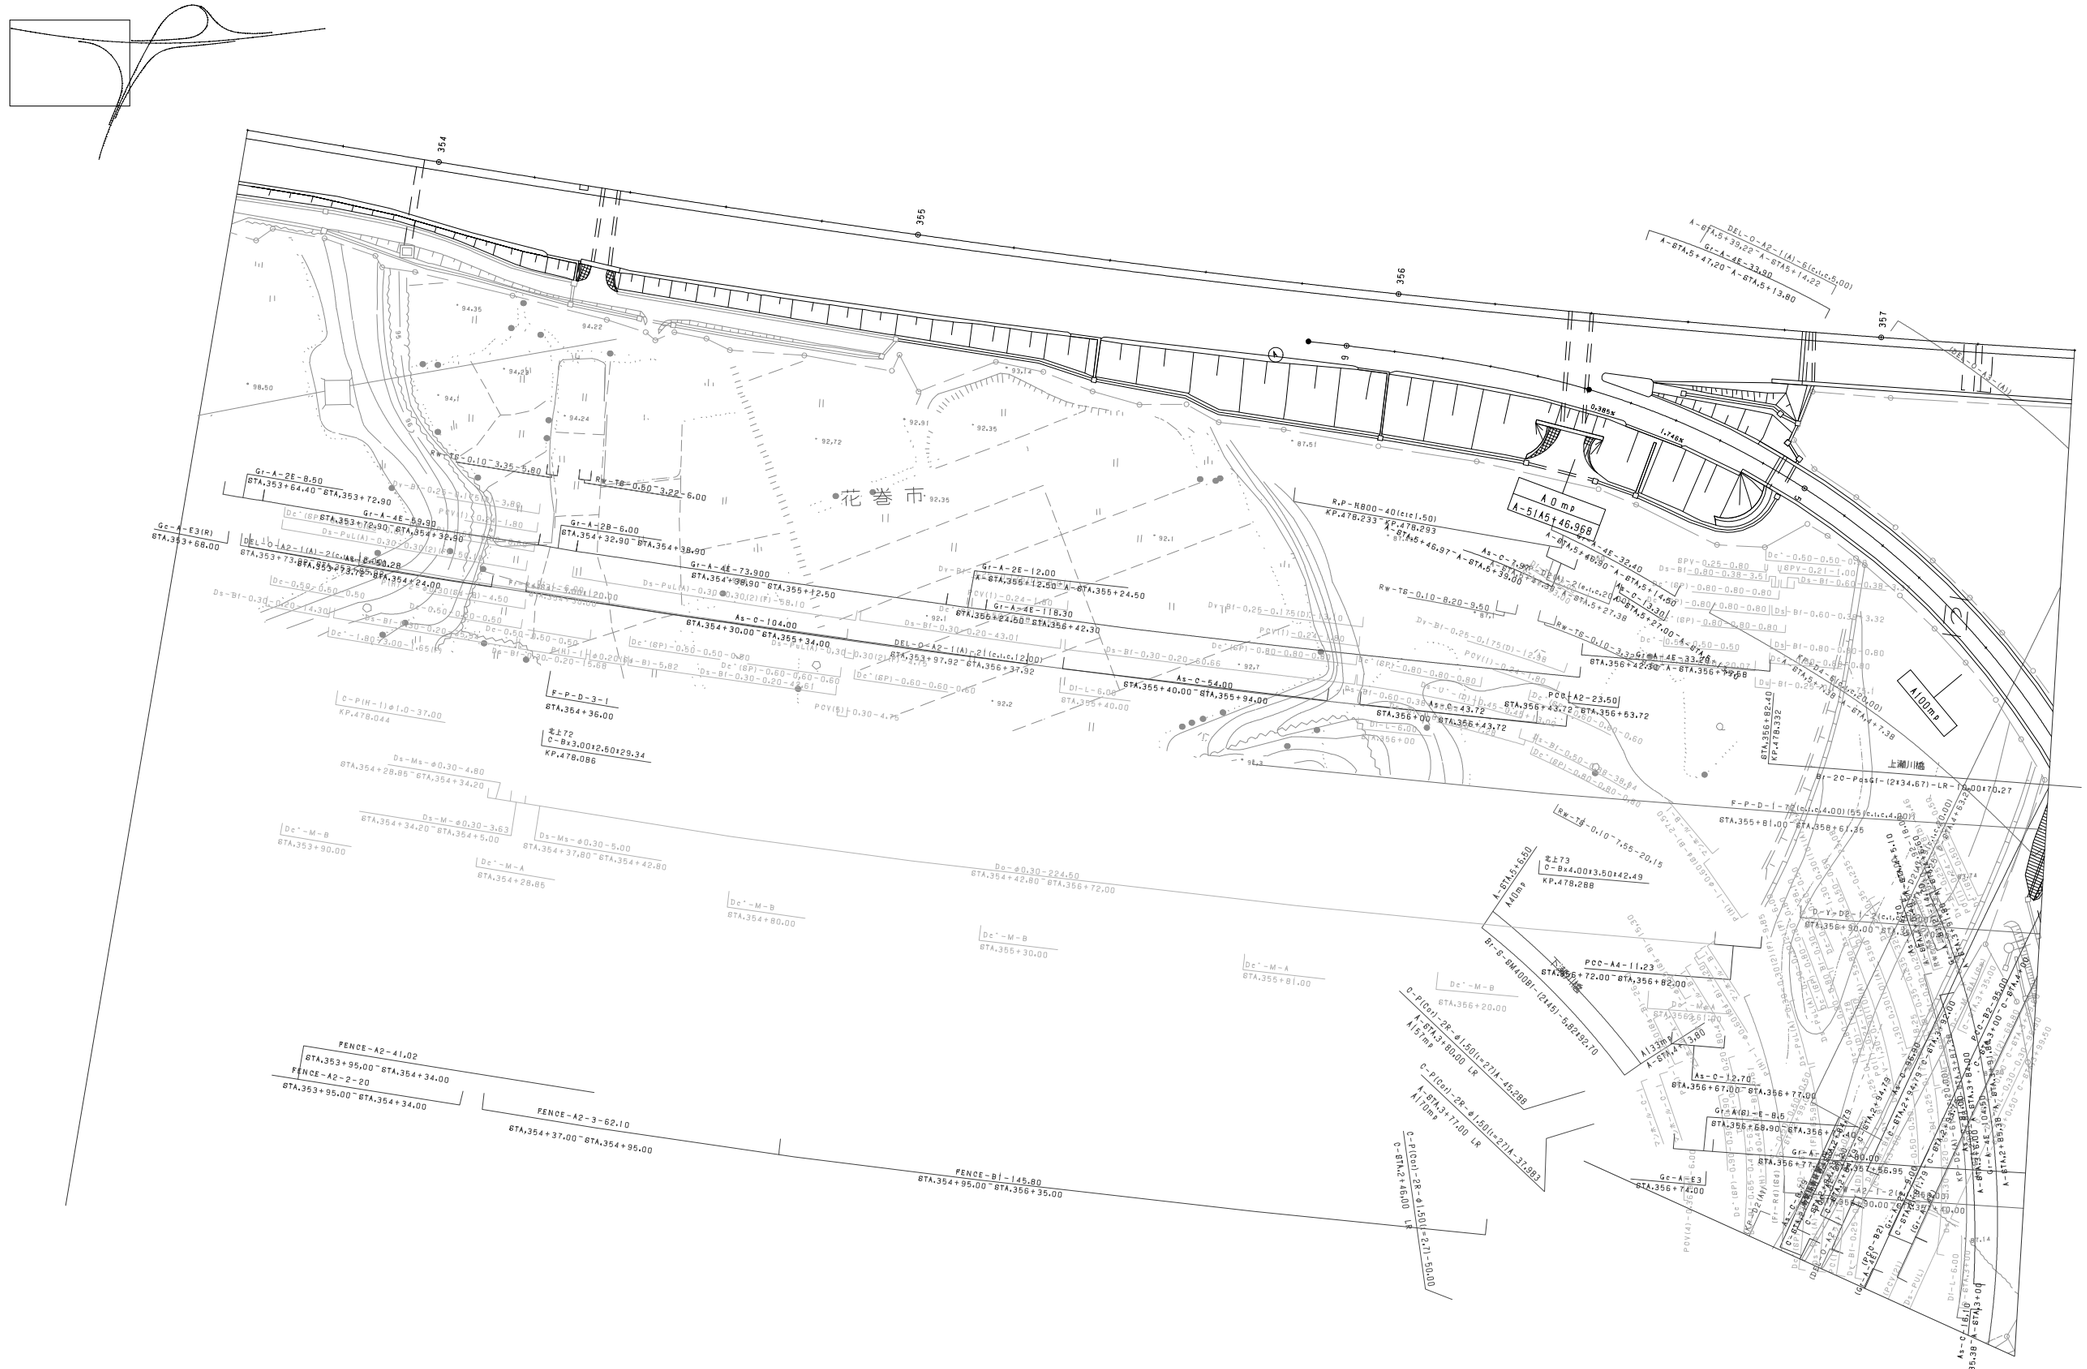

調整年月	摘要
第1回 2006年 2月	
第2回 2012年 4月	
第3回 2018年 8月	
第4回 2020年 3月	

東北縦貫自動車道弘前線 東北自動車道（花巻南～花巻ＪＣＴ）			——
工種	管理用平面図		——
名称	花巻ジャンクション KP.478.009～KP.478.388 STA.353+60～STA.357+40	縮尺 1/500	2 7
東日本高速道路（株） 東北支社			

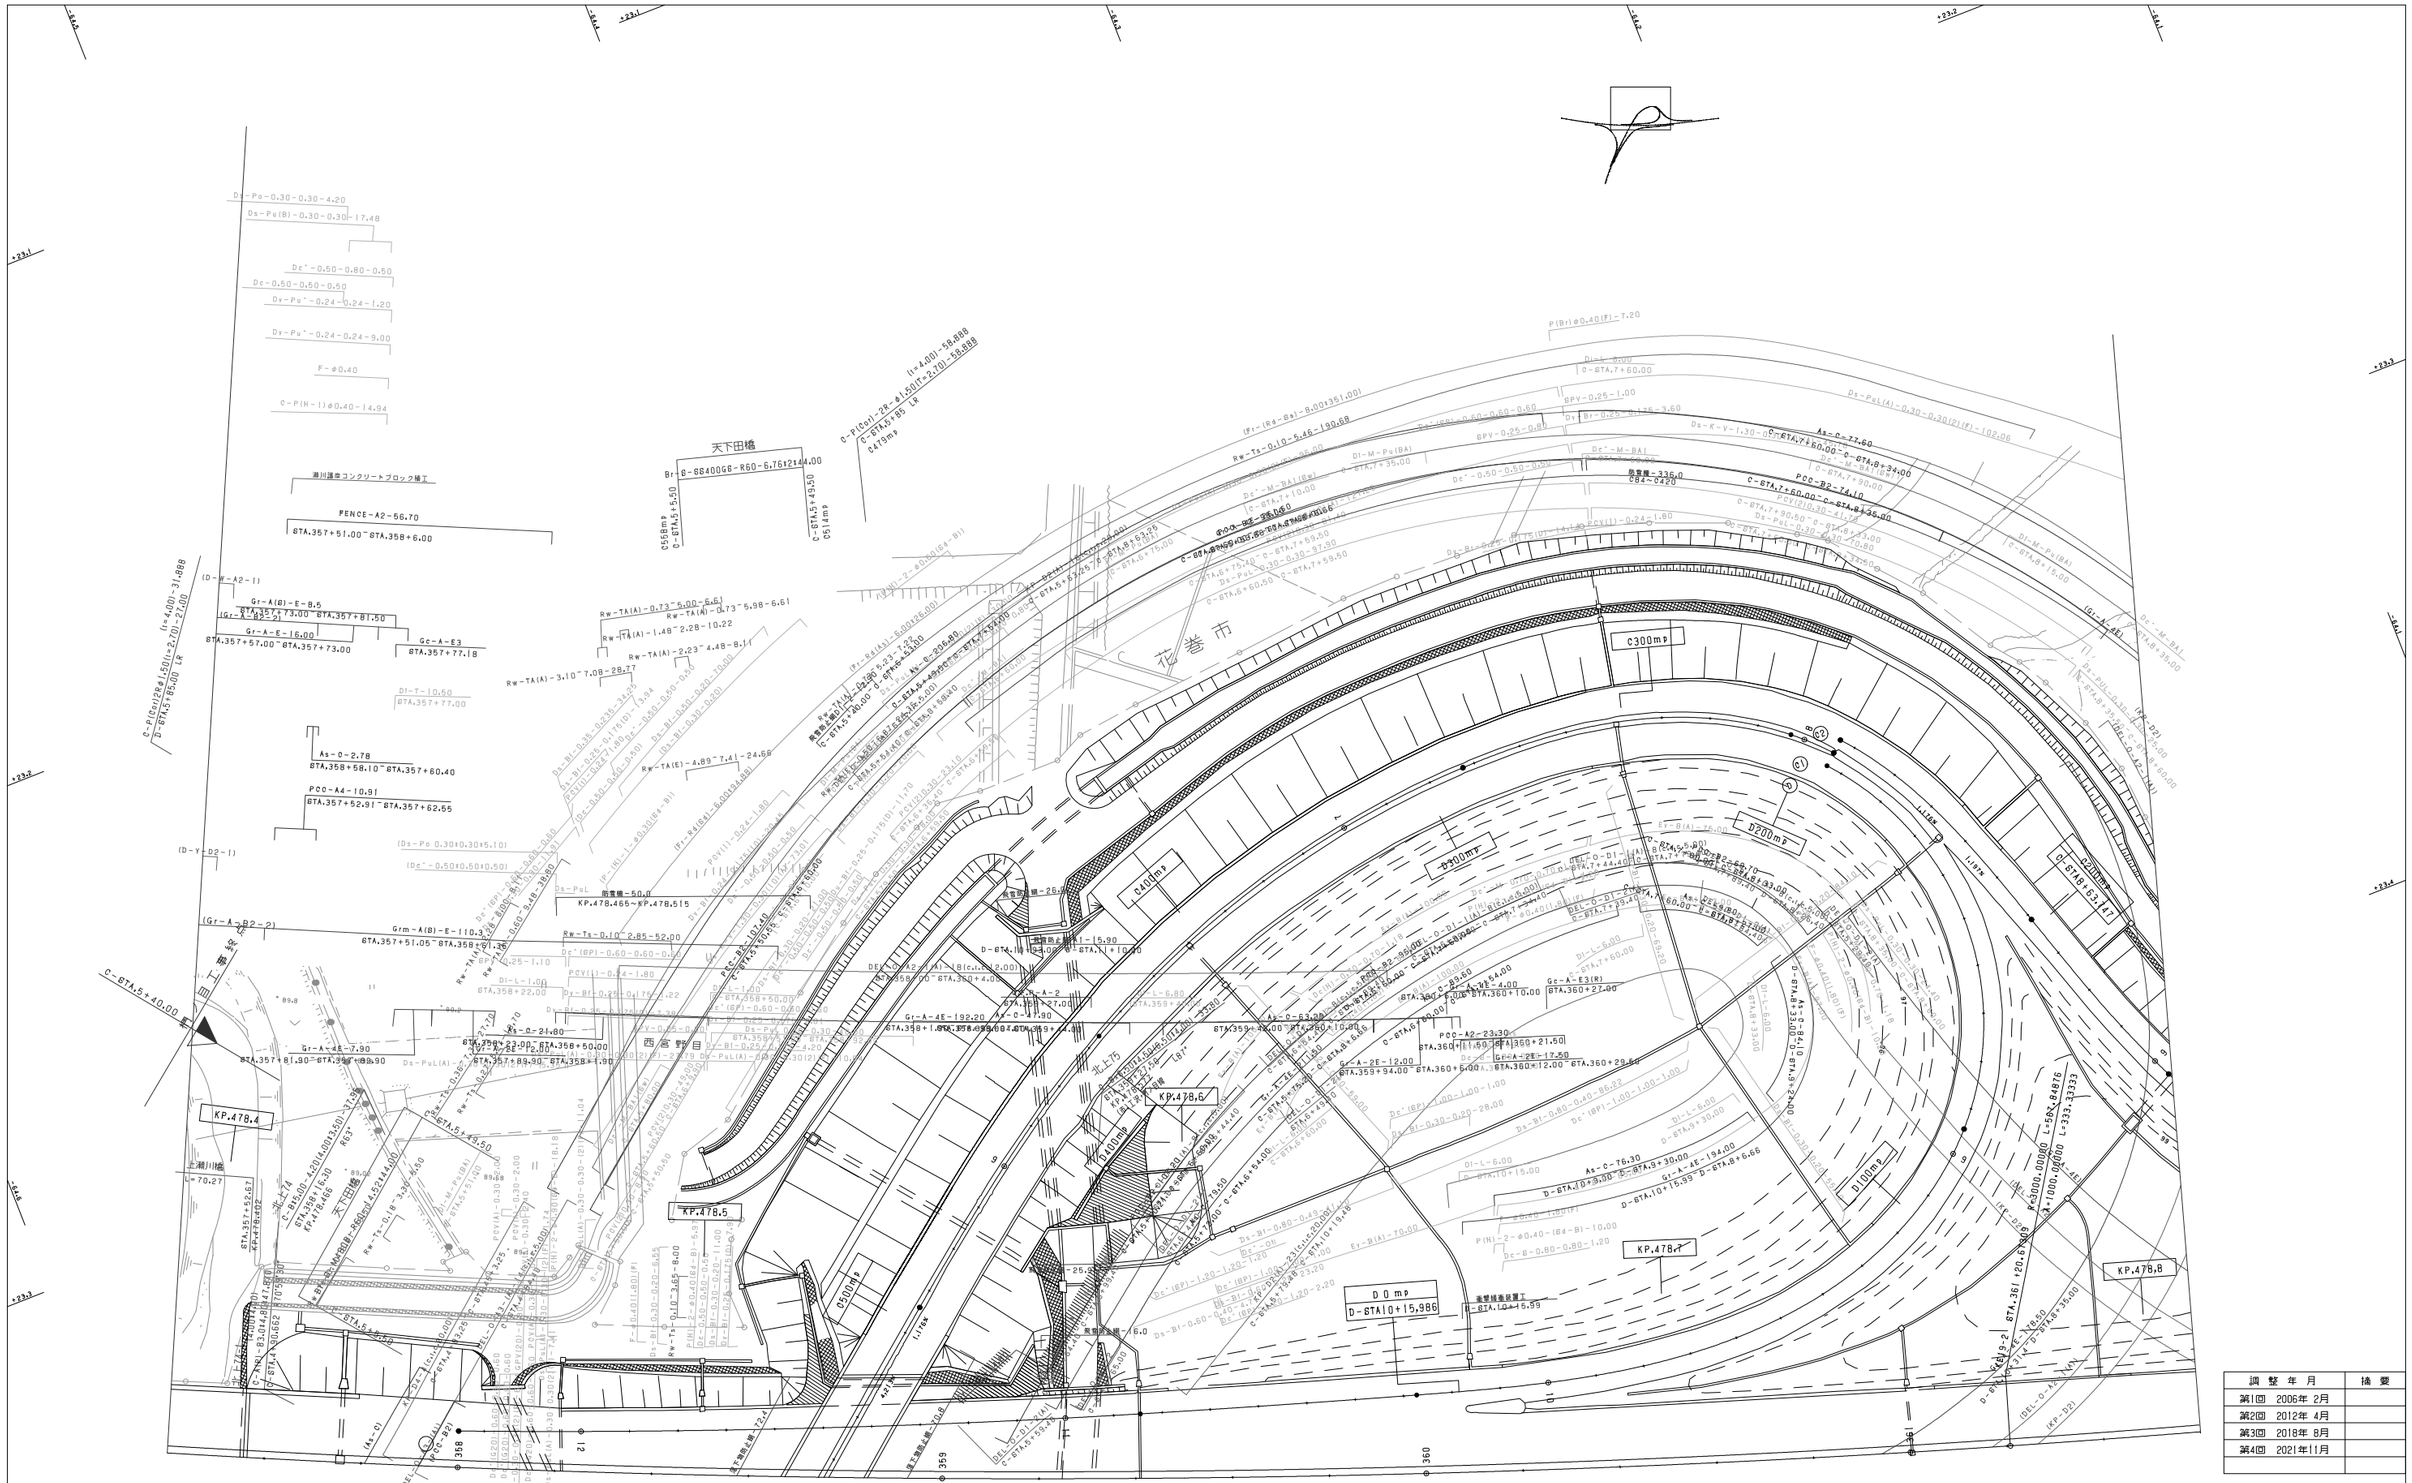
花巻市
KP.478.4
KP.478.5
KP.478.6
KP.478.7
KP.478.8
天下田橋
西宮野目
上瀬川橋
L=70.27
C300mφ
D200mφ
D300mφ
C400mφ
D100mφ
D500mφ
D 0 mφ
D-STA.10+15.986
FENCE-A2-66.70
STA.357+51.00~STA.358+6.00
PCC-A4-10.91
STA.357+52.91~STA.357+62.55
As-O-2.78
STA.358+58.10~STA.357+60.40
Gr-A(B)-E-8.5
STA.357+73.00~STA.357+81.50
Gr-A-E-16.00
STA.357+57.00~STA.357+73.00
Gc-A-E3
STA.357+77.18
D1-T-10.50
STA.357+77.00
As-O-21.80
STA.358+22.00~STA.358+50.00
Gr-A-4E-192.20
STA.358+1.90~STA.359+94.00
As-C-63.00
STA.359+31.00~STA.360+10.00
Gc-A-E3(W)
STA.360+27.00
PCC-A2-23.30
STA.360+11.50~STA.360+21.50
Gr-A-2E-12.00
STA.359+94.00~STA.360+6.00
Gr-A-2E-17.50
STA.360+6.00~STA.360+28.50
As-C-76.30
STA.360+3.00~STA.360+30.00
Gr-A-4E-194.00
STA.360+16.59~STA.361+20.59
As-C-84.10
STA.361+20.59~STA.362+4.69
Grm-A(B)-E-110.3
STA.357+51.05~STA.358+61.35
Gr-A-4E-7.90
STA.357+81.90~STA.357+89.80
Gr-A-2E-2.00
STA.357+89.90~STA.358+1.90
Rw-Ts-0.10~2.85-52.00
Rw-Ts-0.10~5.46-190.68
Rw-Ts-0.10~3.65-8.00
Rw-Ts-0.18~3.30-4.50
Rw-TA(A)-0.73~5.98-6.61
Rw-TA(A)-1.48~2.28-10.22
Rw-TA(A)-2.23~4.48-8.11
Rw-TA(A)-3.10~7.08-28.77
Rw-TA(E)-4.89~7.41-24.65
Rw-TA(A)-0.73~5.00-6.61
Rw-TA(A)-2.23~7.25-8.00
Rw-TA(A)-3.10~5.00-8.00
Rw-TA(A)-4.89~7.41-24.65
C-F(Con)-28.4(1.50)T-2.70)-58.888
C-STA.5+65.00 LR
C478mφ
(l=4.00)-58.888
C-STA.5+65.00 LR
C-F(Con)-28.4(1.50)T-2.70)-31.888
C-STA.5+40.00 LR
C-STA.5+49.50
C-STA.5+5.50
C558mφ
C-STA.5+49.50
C514mφ
C-STA.7+60.00~C-STA.8+34.00
PCC-B2-74.10
C-STA.7+60.00~C-STA.8+36.00
C-STA.8+60.50~C-STA.8+63.25
C-STA.8+60.50~C-STA.8+63.25
C-STA.8+63.25~C-STA.8+76.00
C-STA.8+60.50~C-STA.8+76.00
C-STA.8+60.50~C-STA.8+76.00
C-STA.8+60.50



調整年月	摘要
第1回 2006年2月	
第2回 2010年5月	
第3回 2012年4月	
第4回 2018年8月	
第5回 2021年11月	
第6回 2023年8月	

東北縦貫自動車道弘前線 東北自動車道（花巻南～花巻ＪＣＴ）			——
工種	管理用平面図		——
名称	花巻ジャンクション KP.478.310～KP.478.810 STA.357+40～STA.362+00	縮尺 1/500	4 7
東日本高速道路（株） 東北支社			



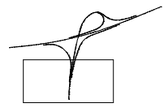

調整年月	摘要
第1回 2006年 2月	
第2回 2010年 5月	
第3回 2012年 4月	
第4回 2018年 8月	
第5回 2021年11月	

東北縦貫自動車道弘前線 東北自動車道（花巻南～花巻ＪＣＴ）			——
工種	管理用平面図		——
名称	花巻ジャンクション KP.478.300～KP.478.650 STA.356+80～STA.360+00	縮尺 1/500	5/7
東日本高速道路（株） 東北支社			

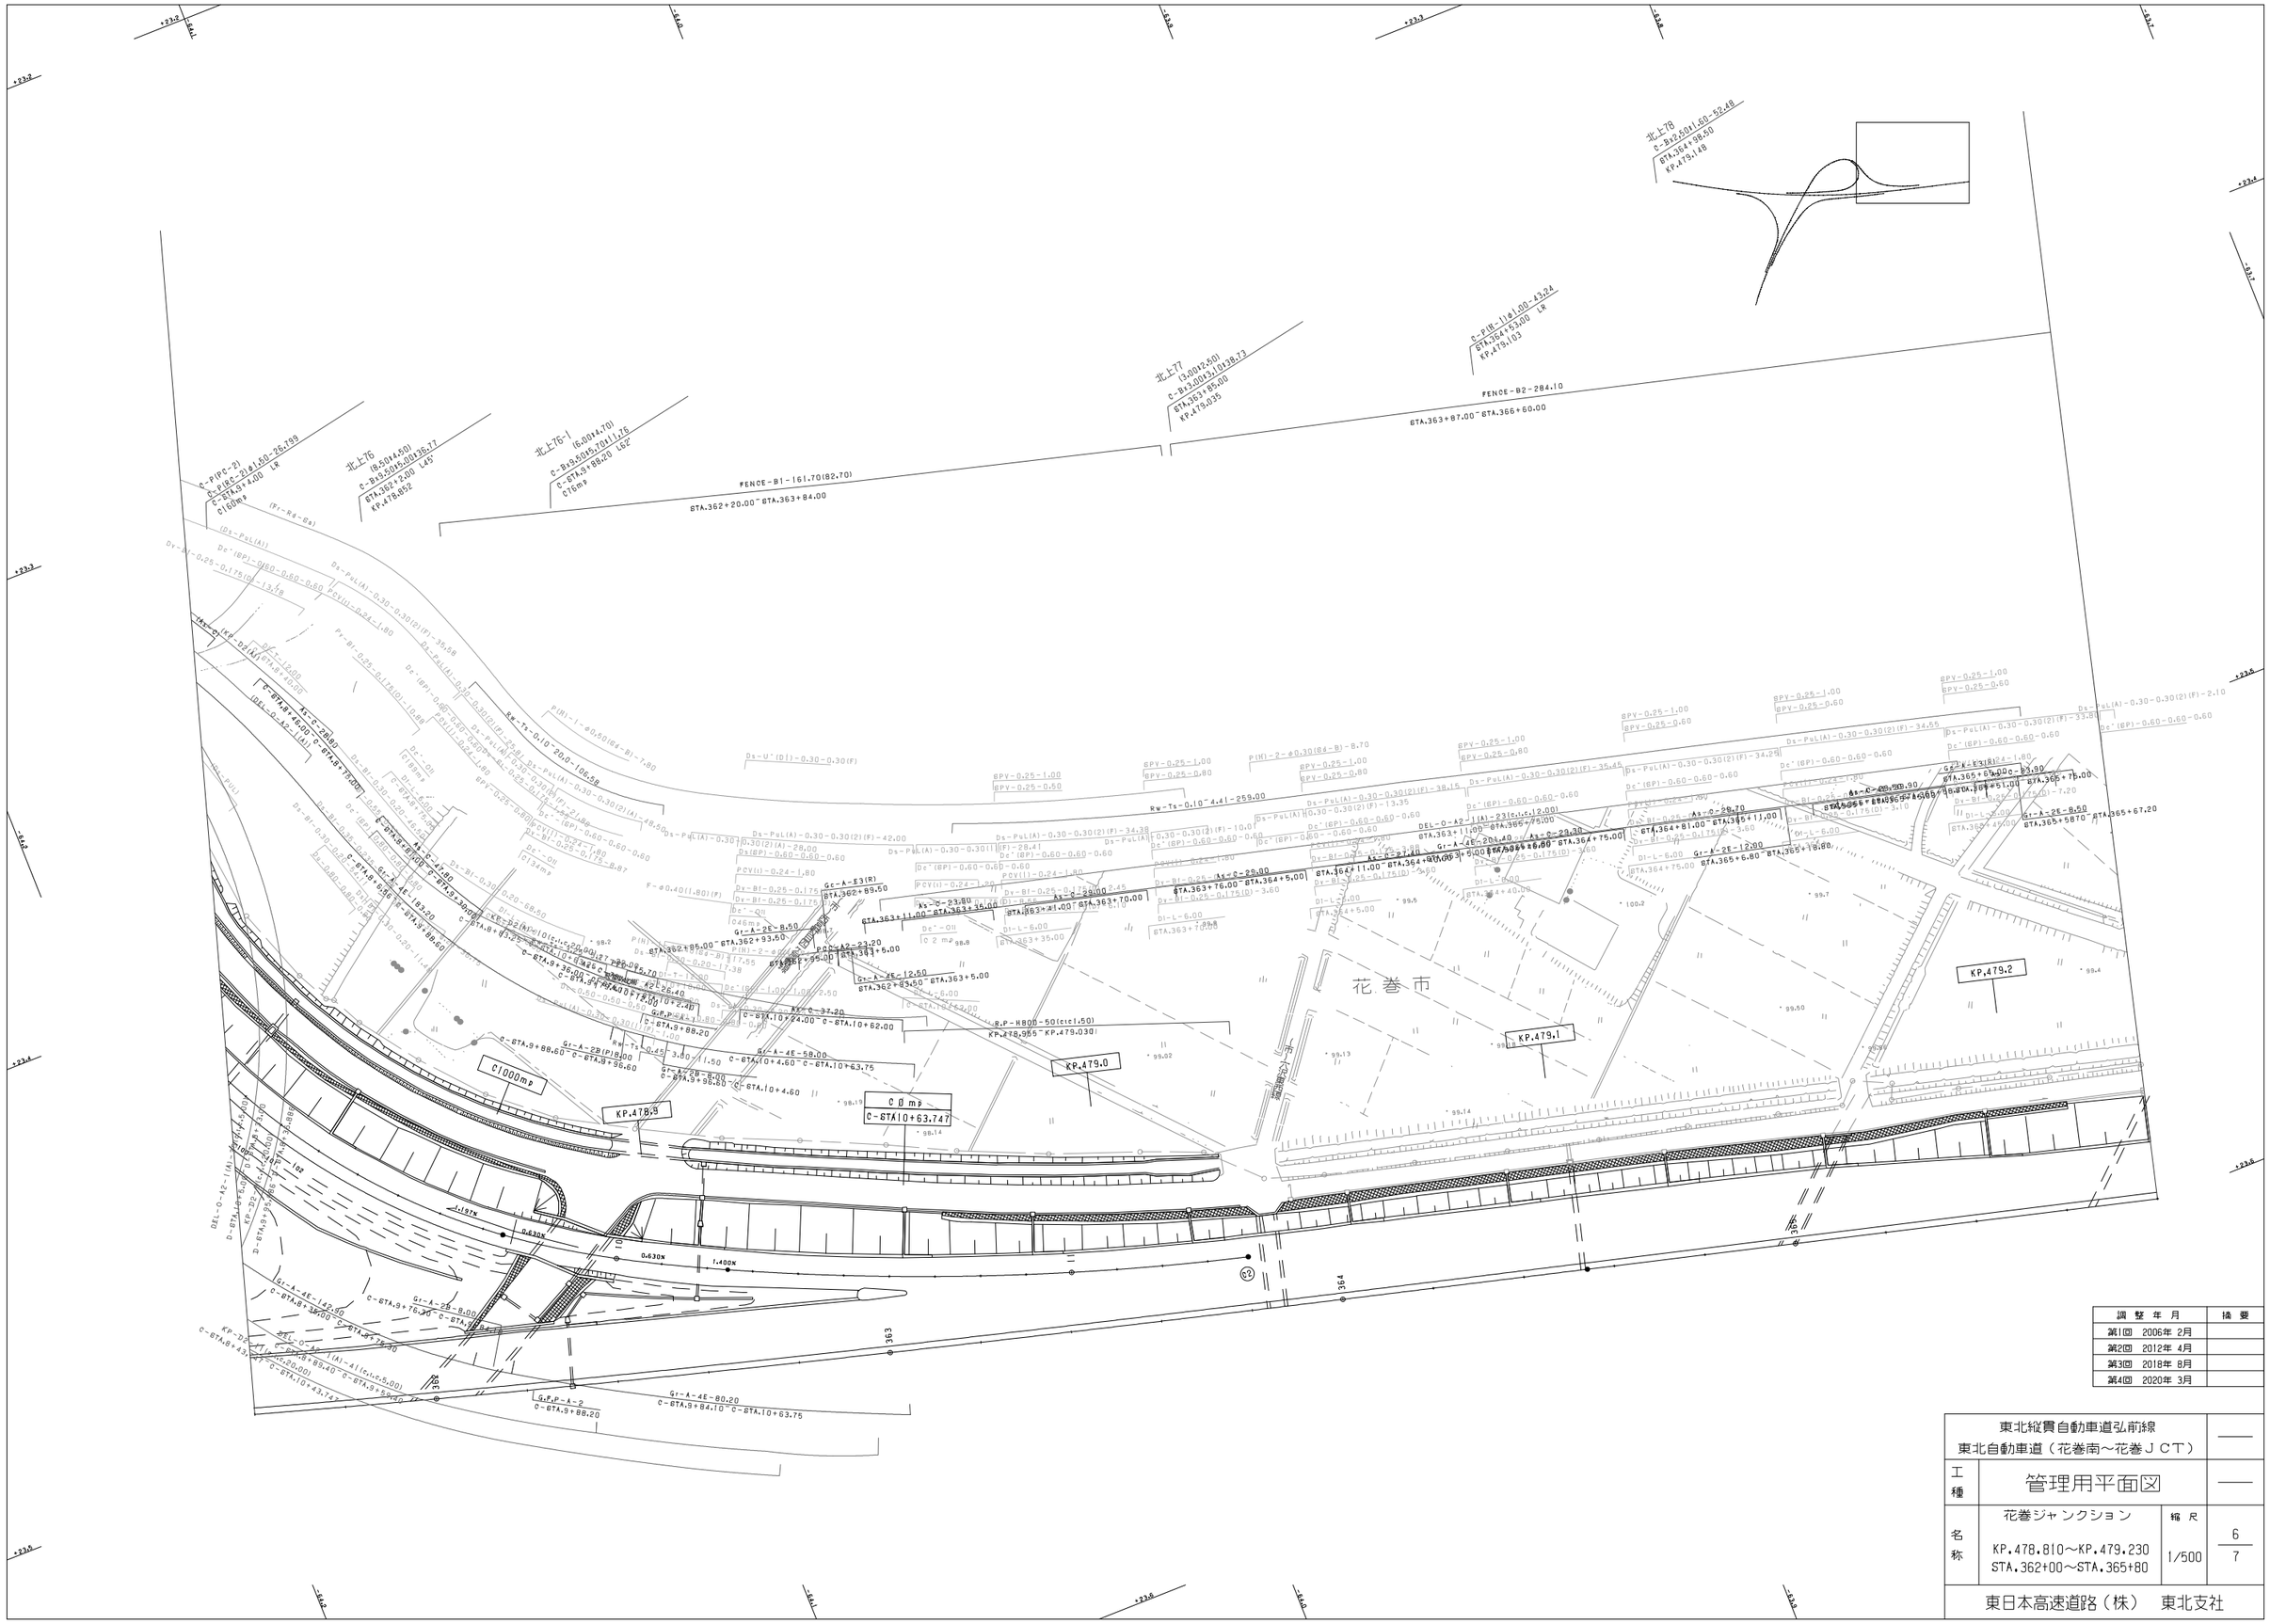

調整年月	摘要
第1回 2006年 2月	
第2回 2012年 4月	
第3回 2018年 8月	
第4回 2020年 3月	

東北縦貫自動車道弘前線 東北自動車道（花巻南～花巻ＪＣＴ）			——
工種	管理用平面図		——
名称	花巻ジャンクション KP.478.810～KP.479.230 STA.362+00～STA.365+80	縮尺 1/500	6/7
東日本高速道路（株） 東北支社			

北上76
C-Bx9.50t5.00(8.50t4.50)-36.77
STA.362+2.00 L45°
KP.478.852

北上77
C-Bx3.00t3.10(3.00t2.50)-38.73
STA.363+85.00 LR
KP.479.035

北上78
C-Bx2.50t1.60-52.48
STA.364+98.50 L56°
KP.479.148

C-P(Ps-3)φ1.00-55.74
STA.365+66.30
KP.479.216

C-P(N-1)φ1.00-43.24
STA.364+53.00 LR
KP.479.103

花巻市

C-STA.11+40.00

C-STA.11+40.00

(DEL-C-API620)-0.60-0.60-0.60

(As-C)

As-C-15.00
STA.362+26.00~STA.362+41.00

(Dv-Pu-0.24-0.24-8.00)

(Dv-Pu-0.24-0.24-1.20)

(Dc-0.50-0.80-0.50)

(Ds-Pu(B)-0.30-0.30-6.00)

(Ds-Pu(B)-0.30-0.30-6.00)

Ds-Pu(B)-0.30-0.30-6.75

(Ds-Pu(A))
(Fr-Rs(Ex))

飛雪防止柵-19.00

PFD-19.00
STA.362+2.00

(Dc-0.50-0.50-0.50)

E.P.B-3-2
STA.362+2.00

(Ww-U-W1)00-0.50-24.00)

(Ds-Pu-0.45-0.45-14.75)

(Dc-0.70-0.70-0.70)

Gcm-A-E-403.80(355.80)
STA.359+0.50~STA.363+49.00

GFP-B-3
STA.362+2.00

(Dc)

Ds-Ms-φ0.30-16.50
STA.362+92.65~STA.362+9.15

Ds-Ms-φ0.30-30.41
STA.362+9.15~STA.362+40.00

Ds-Ms-φ0.30-5.00
STA.361+87.65~STA.361+92.65

Dc'-M-B
STA.361+85.00

Dc'-M-A
STA.362+40.00

Dc'-M-B
STA.362+80.00

As-C-131.82(96.80)
STA.362+8.00~STA.363+40.00

Dc-φ0.30-196.37(61.00)
STA.362+40.00~STA.364+40.55

Dc'-M-B
STA.363+30.00

Dc'-M-B
STA.363+80.00

Dc'-M-A
STA.364+30.00

As-C-85.03
STA.364+36.00~STA.365+20.00

Dl-L-A
STA.365+20.00

Dl-L-A
STA.364+30.00

Dl-L-A
STA.362+2.00

Dl-L-A
STA.363+40.00

Gc-A-B1-26.00
STA.361+75.20~STA.362+1.15

Gc-A-E-74.60
STA.362+1.15~STA.362+75.50

Gc-A-E-55.86(29.60)
STA.362+75.50~STA.363+55.86

Gc-A-E3
STA.362+65.00~STA.362+86.00

Gc-A(s)-E-16.00
STA.363+55.86~STA.363+71.86

(ガードケーブル鳴鹿座技設置N=37基)
(KP.478.798~KP.478.955)

西宮野目工事起点

花巻 ～ 花巻空港起点

桝ノ目工事起点
Gcm-A-E3-1
STA.363+40.00~STA.363+58.00

ガードケーブル鳴鹿座技設置N=494基
KP.478.955~KP.480.725

Dc'-OH
KP.479.170

Dc'-OH
KP.479.080

Dc'-OH
KP.478.990

FENCE-A2-200.80(121.80)
STA.361+95.00~STA.363+84.00

(FENCE-A2)

(Du)

Du-φ0.15-30.00

Du-φ0.15-188.63

Dc'-M-0.80-0.80-1.65

(Ds-Pu(B))

Ds-Po-0.45-0.45-14.75

Dc-0.70-0.70-0.70

Ww-U-W1-1.00-0.50-24.00

Dc'-M-0.80-0.80-1.65

C-P(N-1)φ0.40-14.91

F-φ0.40

Dv-Po-0.24-0.24-6.90

Dv-Pu'-0.24-0.24-1.20

Dc'-0.50-0.80-0.50

Dc'-0.50-0.80-0.50

Dv-Pu-0.24-0.24-9.20

Dv-Pu'-0.24-0.24-1.20

Dc'-0.50-0.80-0.50

Ds-Pu(B)-0.30-0.30-28.24

Ds-Pu(B)-0.30-0.30-34.00

Ds-Pu(B)-0.30-0.30-28.24

Ds-Po-0.45-0.45-7.75

Dv-Pu-0.24-0.24-7.95

Dv-Pu'-0.24-0.24-1.20

Dc'-0.50-0.80-0.50

Dc'-0.60-0.50-0.50

Ds-Pu(B)-0.30-0.30-38.45

Ds-Pu(B)-0.30-0.30-21.85

Ds-Pu(B)-0.30-0.30-29.09

Ds-Pu(B)-0.30-0.30-38.84

Ds-U'-0.50-0.50-10.52

Ds-U'-0.50-0.50-4.73

Ds-Pu(B)-0.45-0.45-37.21

Ds-Pu(B)-0.30-0.30-19.05

Ds-Pu(B)-0.30-0.30-62.40

Ds-Po-0.30-0.30-4.80

Ds-Po-0.45-0.45-5.25

Dc-0.70-0.70-0.70

Ds-Pu(B)-0.45-0.45-31.61

Dc-0.90-0.90-0.90-K

Ds-Po-0.60-0.60-4.00

Dc-0.90-0.90-0.90

Ds-Pu(B)-0.60-0.60-35.82

Ds-Pu(B)-0.30-0.30-6.99

Ds-Po-0.30-0.30-5.10

Dc-0.50-0.50-0.50

Dc-0.90-0.90-0.90-K

Dc-0.60-0.60-0.60

Dc'-M-A

Dc'-M-A

調整年月	摘要
第1回 2006年 2月	
第2回 2012年 4月	
第3回 2018年 8月	
第4回 2023年 8月	

東北縦貫自動車道弘前線
東北自動車道（花巻南～花巻ＪＣＴ）

工種：管理用平面図

名称：花巻ジャンクション
KP.478.810～KP.479.230
STA.362+00～STA.365+80

縮尺：1/500

7/7

東日本高速道路（株） 東北支社

東北縦貫自動車道弘前線
東北自動車道（花巻ＪＣＴ～花巻）

工種	管理用平面図		
名称	KP.479.550～KP.480.350 STA.369+00～STA.377+00	縮尺 1/1000	1/3

東日本高速道路（株）　東北支社

調整年月	摘要
第1回 2006年 2月	
第2回 2010年 5月	
第3回 2012年 4月	
第4回 2014年 2月	
第5回 2016年 1月	
第6回 2021年 11月	
第7回 2023年 8月	

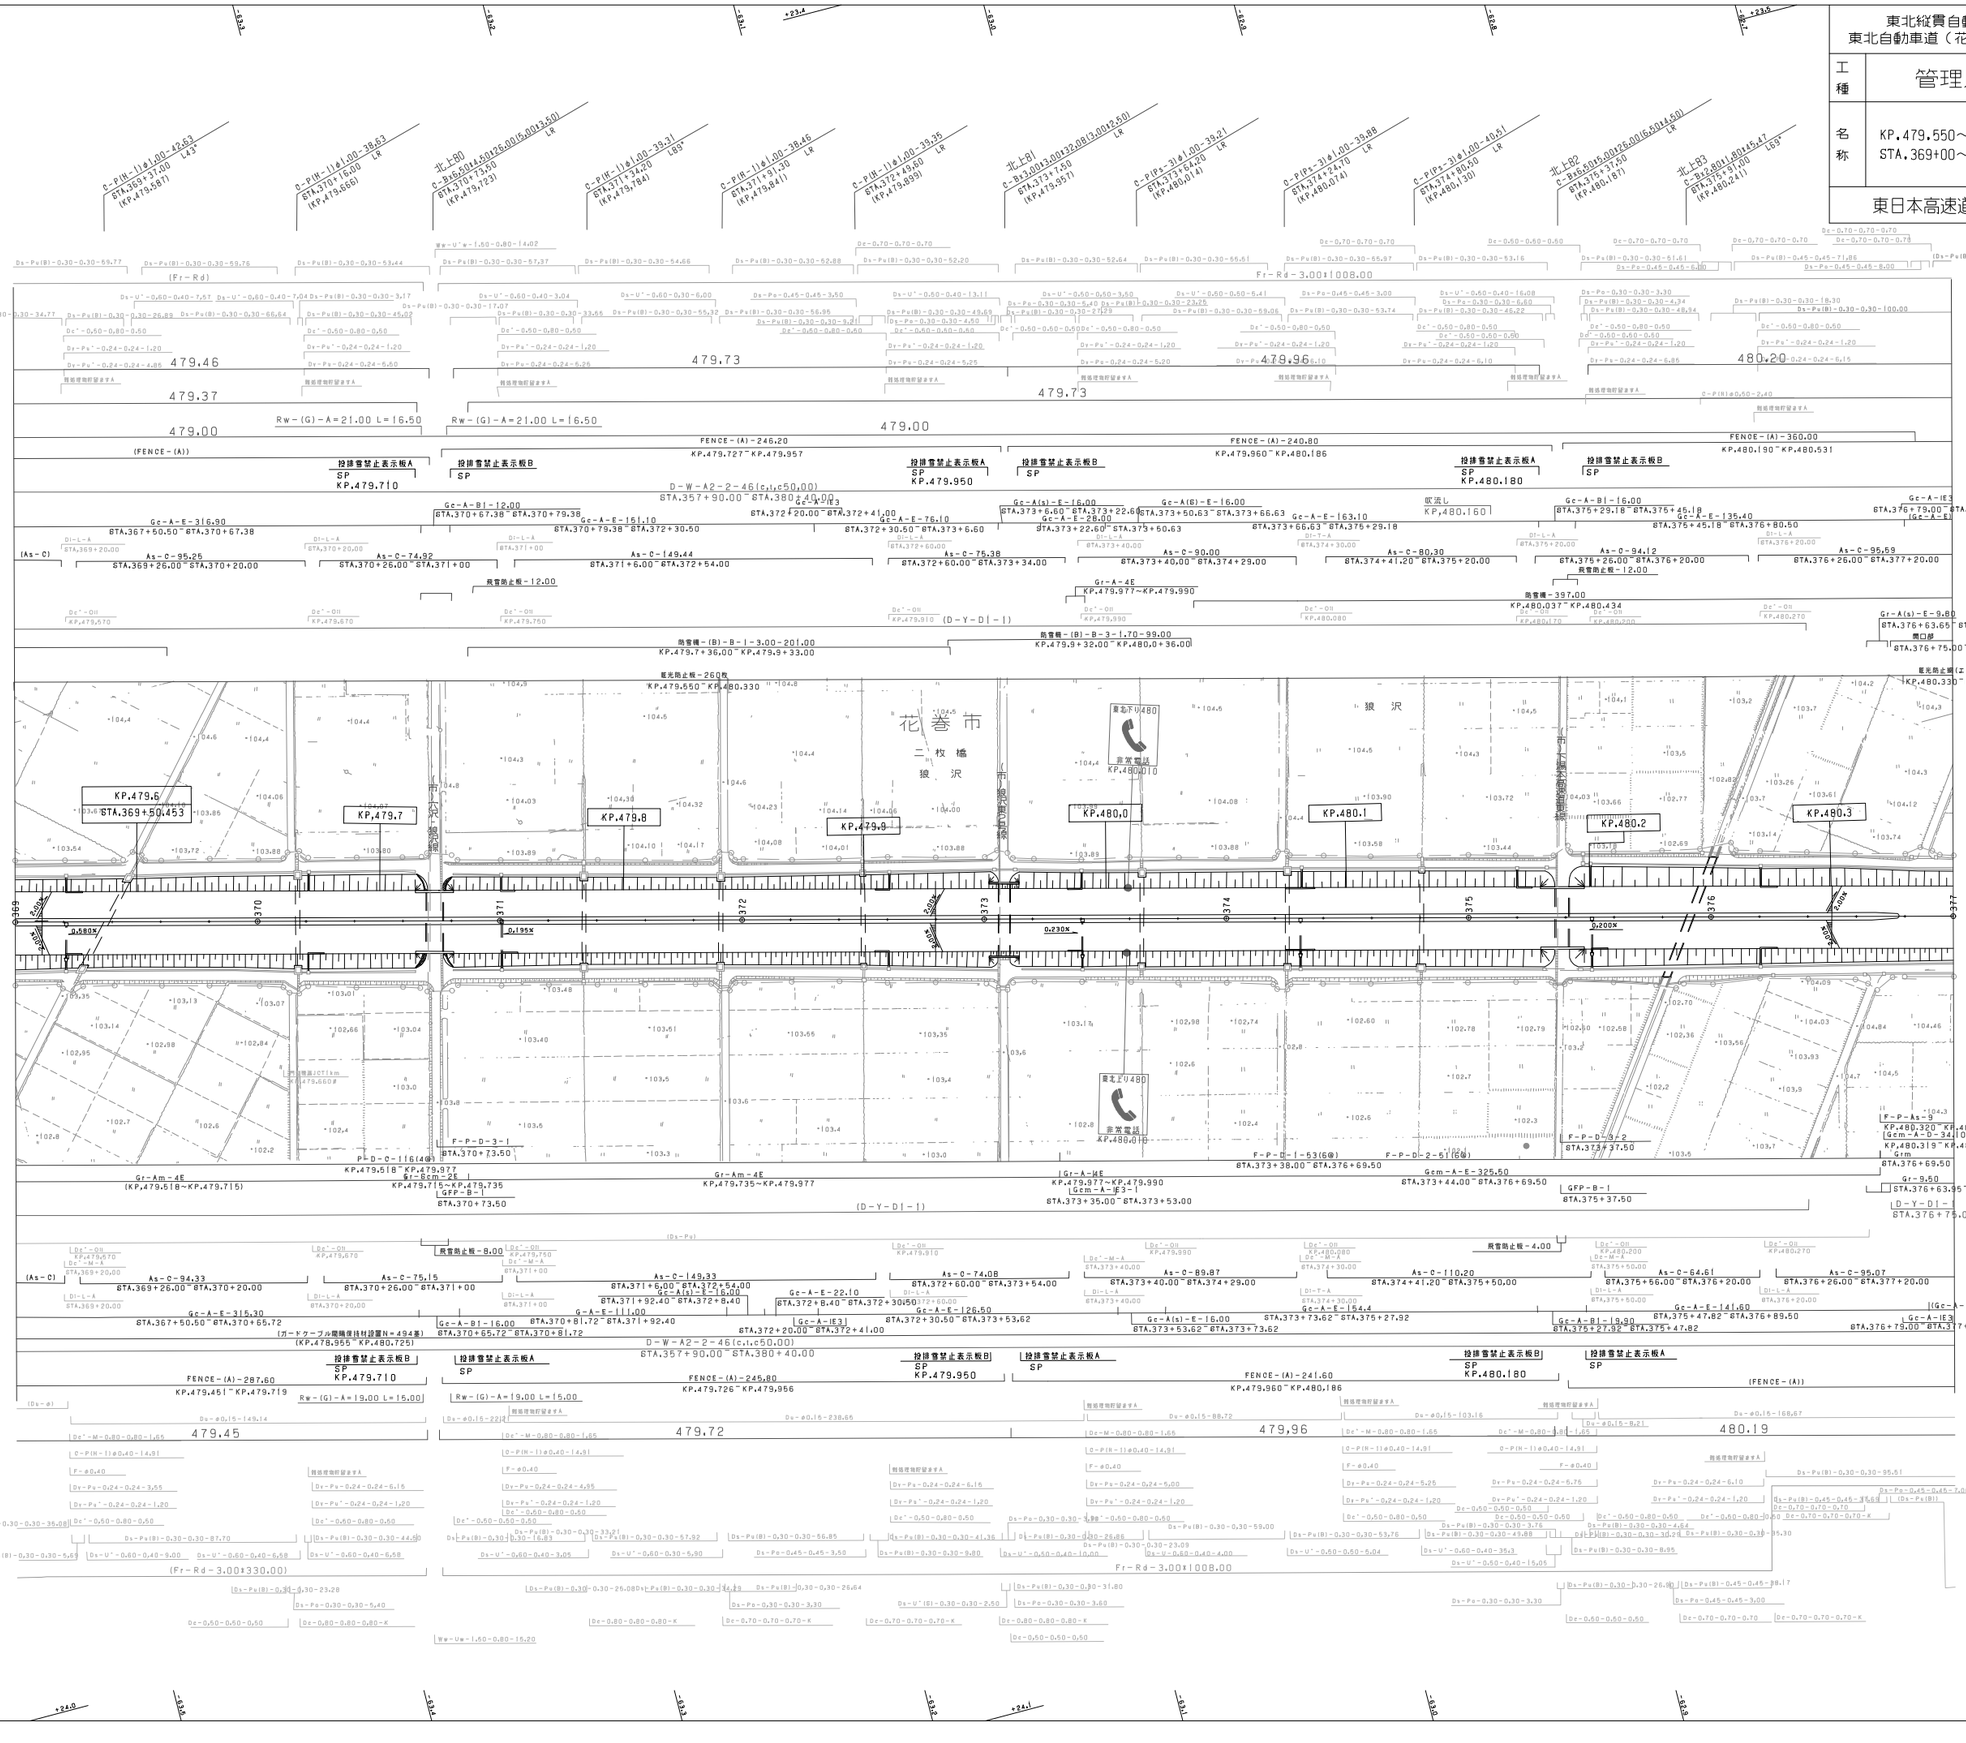
花巻市
二枚橋
狼沢
KP.479.6
KP.479.7
KP.479.8
KP.479.9
KP.480.0
KP.480.1
KP.480.2
KP.480.3
緊急電話
KP.480.010
KP.479.550～KP.480.330
KP.480.330～KP.480.350
KP.479.718～KP.479.977
KP.479.977～KP.479.990
KP.479.990～KP.480.037
KP.480.037～KP.480.434
KP.479.727～KP.479.957
KP.479.960～KP.480.186
KP.480.190～KP.480.531
KP.479.710
KP.479.950
KP.480.180
KP.479.7～KP.479.9+33.00
KP.479.9+32.00～KP.480.0+36.00
KP.479.9～KP.480.0
KP.479.45～KP.479.719
KP.479.726～KP.479.956
KP.480.186～KP.480.360
KP.480.320～KP.480.360
KP.480.319～KP.480.360
KP.480.160
STA.369+50.453
479.46
479.73
479.96
480.20
479.37
479.00
479.45
479.72
479.96
480.19
Rw-(G)-A=21.00 L=16.50
Rw-(G)-A=19.00 L=15.00
FENCE-(A)-246.20
FENCE-(A)-240.80
FENCE-(A)-360.00
FENCE-(A)-287.60
FENCE-(A)-245.80
FENCE-(A)-241.60
D-W-A2-2-46(c1,c50.00)
STA.357+90.00～STA.380+40.00
(Fr-Rd-3.00±330.00)
Fr-Rd-3.00±1008.00
(D-Y-D[-1)
(D-Y-D[-)
(Gc-A-E)
(Gr-A-E)
(As-C)
(FENCE-(A))
(Ds-Pu)
(Ds-Pu(B))
(Ds-Pu(B)-0.30-0.30-59.77)
(Ds-Pu(B)-0.30-0.30-59.76)
(Ds-Pu(B)-0.30-0.30-59.44)
(Ds-Pu(B)-0.30-0.30-57.37)
(Ds-Pu(B)-0.30-0.30-54.66)
(Ds-Pu(B)-0.30-0.30-52.88)
(Ds-Pu(B)-0.30-0.30-52.20)
(Ds-Pu(B)-0.30-0.30-52.64)
(Ds-Pu(B)-0.30-0.30-55.61)
(Ds-Pu(B)-0.30-0.30-55.97)
(Ds-Pu(B)-0.30-0.30-53.16)
(Ds-Pu(B)-0.30-0.30-51.61)
(Ds-Pu(B)-0.45-0.45-71.26)
(Ds-Pu(B)-0.30-0.30-34.77)
(Ds-Pu(B)-0.30-0.30-26.89)
(Ds-Pu(B)-0.30-0.30-66.64)
(Ds-Pu(B)-0.30-0.30-45.02)
(Ds-Pu(B)-0.30-0.30-55.32)
(Ds-Pu(B)-0.30-0.30-56.95)
(Ds-Pu(B)-0.30-0.30-49.69)
(Ds-Pu(B)-0.30-0.30-59.06)
(Ds-Pu(B)-0.30-0.30-53.74)
(Ds-Pu(B)-0.30-0.30-46.22)
(Ds-Pu(B)-0.30-0.30-48.94)
(Ds-Pu(B)-0.30-0.30-100.00)
(Ds-Pu(B)-0.45-0.45-60.80)
(Ds-Pu(B)-0.45-0.45-8.00)
(Ds-Pu(B)-0.30-0.30-93.21)
(Ds-Pu(B)-0.30-0.30-16.03)
(Ds-Pu(B)-0.30-0.30-33.21)
(Ds-Pu(B)-0.30-0.30-41.36)
(Ds-Pu(B)-0.30-0.30-26.86)
(Ds-Pu(B)-0.30-0.30-59.00)
(Ds-Pu(B)-0.30-0.30-63.76)
(Ds-Pu(B)-0.30-0.30-49.88)
(Ds-Pu(B)-0.30-0.30-30.76)
(Ds-Pu(B)-0.30-0.30-4.64)
(Ds-Pu(B)-0.30-0.30-8.95)
(Ds-Pu(B)-0.30-0.30-26.91)
(Ds-Pu(B)-0.45-0.45-38.17)
(Ds-Pu(B)-0.45-0.45-7.00)
(Ds-Pu(B)-0.45-0.45-3.00)
(Ds-Pu(B)-0.30-0.30-95.51)
(Ds-Pu(B)-0.30-0.30-23.28)
(Ds-Pu(B)-0.30-0.30-26.080+Ds-Pu(B)-0.30-0.30-14.49)
(Ds-Pu(B)-0.30-0.30-26.64)
(Ds-Pu(B)-0.30-0.30-31.80)
(Ds-Pu(B)-0.30-0.30-35.30)
(Ds-Pu(B)-0.30-0.30-5.40)
(Ds-Pu(B)-0.30-0.30-3.30)
(Ds-Pu(B)-0.30-0.30-26.91)
(Ds-Pu(B)-0.30-0.30-3.30)
(Ds-Pu(B)-0.45-0.45-9.00)
(Ds-Pu(B)-0.45-0.45-8.68)
(Ds-Pu(B)-0.45-0.45-6.80)
(Ds-Pu(B)-0.45-0.45-6.15)
(Ds-Pu(B)-0.45-0.45-5.47)
(Ds-Pu(B)-0.45-0.45-5.47)
(Ds-Pu(B)-0.45-0.45-6.15)
(Ds-Pu(B)-0.45-0.45-6.10)
(Ds-Pu(B)-0.45-0.45-6.10)
(Ds-Pu(B)-0.45-0.45-6.15

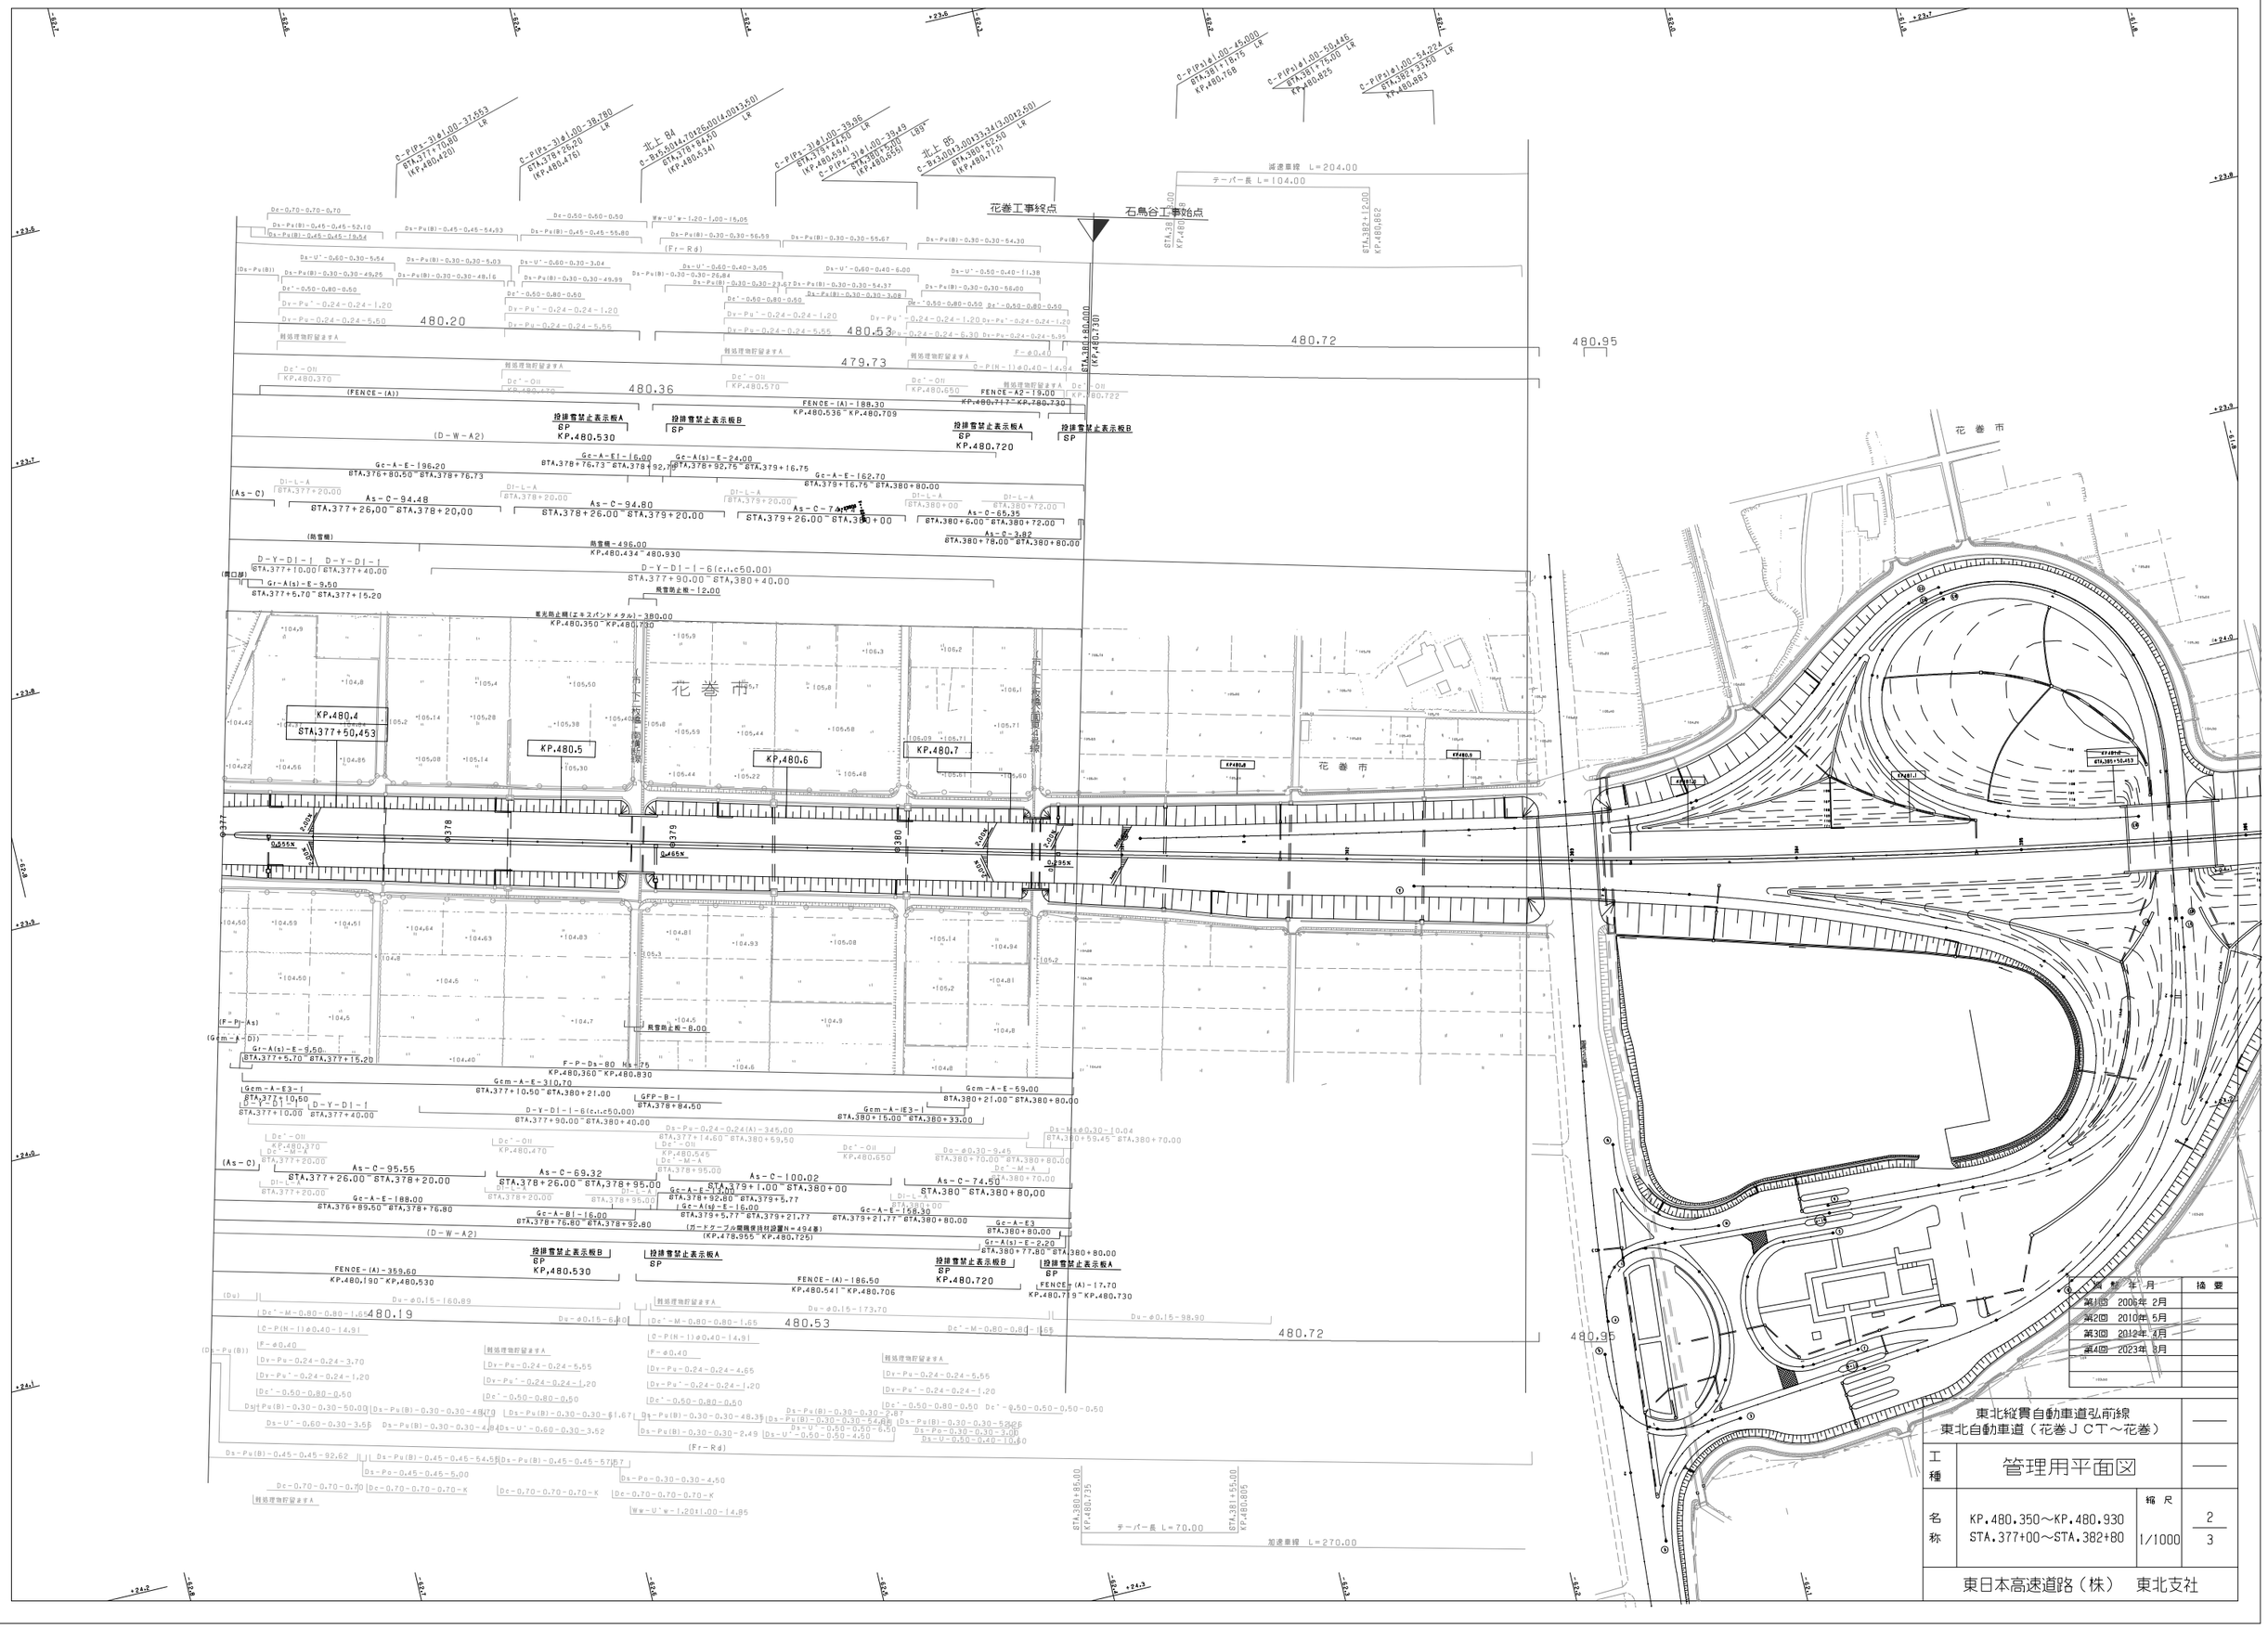

図	年 月	摘 要
第1回	2006年 2月	
第2回	2010年 5月	
第3回	2012年 4月	
第4回	2023年 3月	

東北縦貫自動車道弘前線
東北自動車道（花巻ＪＣＴ～花巻）

工種	管理用平面図		—
名称	KP.480.350～KP.480.930 STA.377+00～STA.382+80	縮尺 1/1000	2 3

東日本高速道路（株）　東北支社

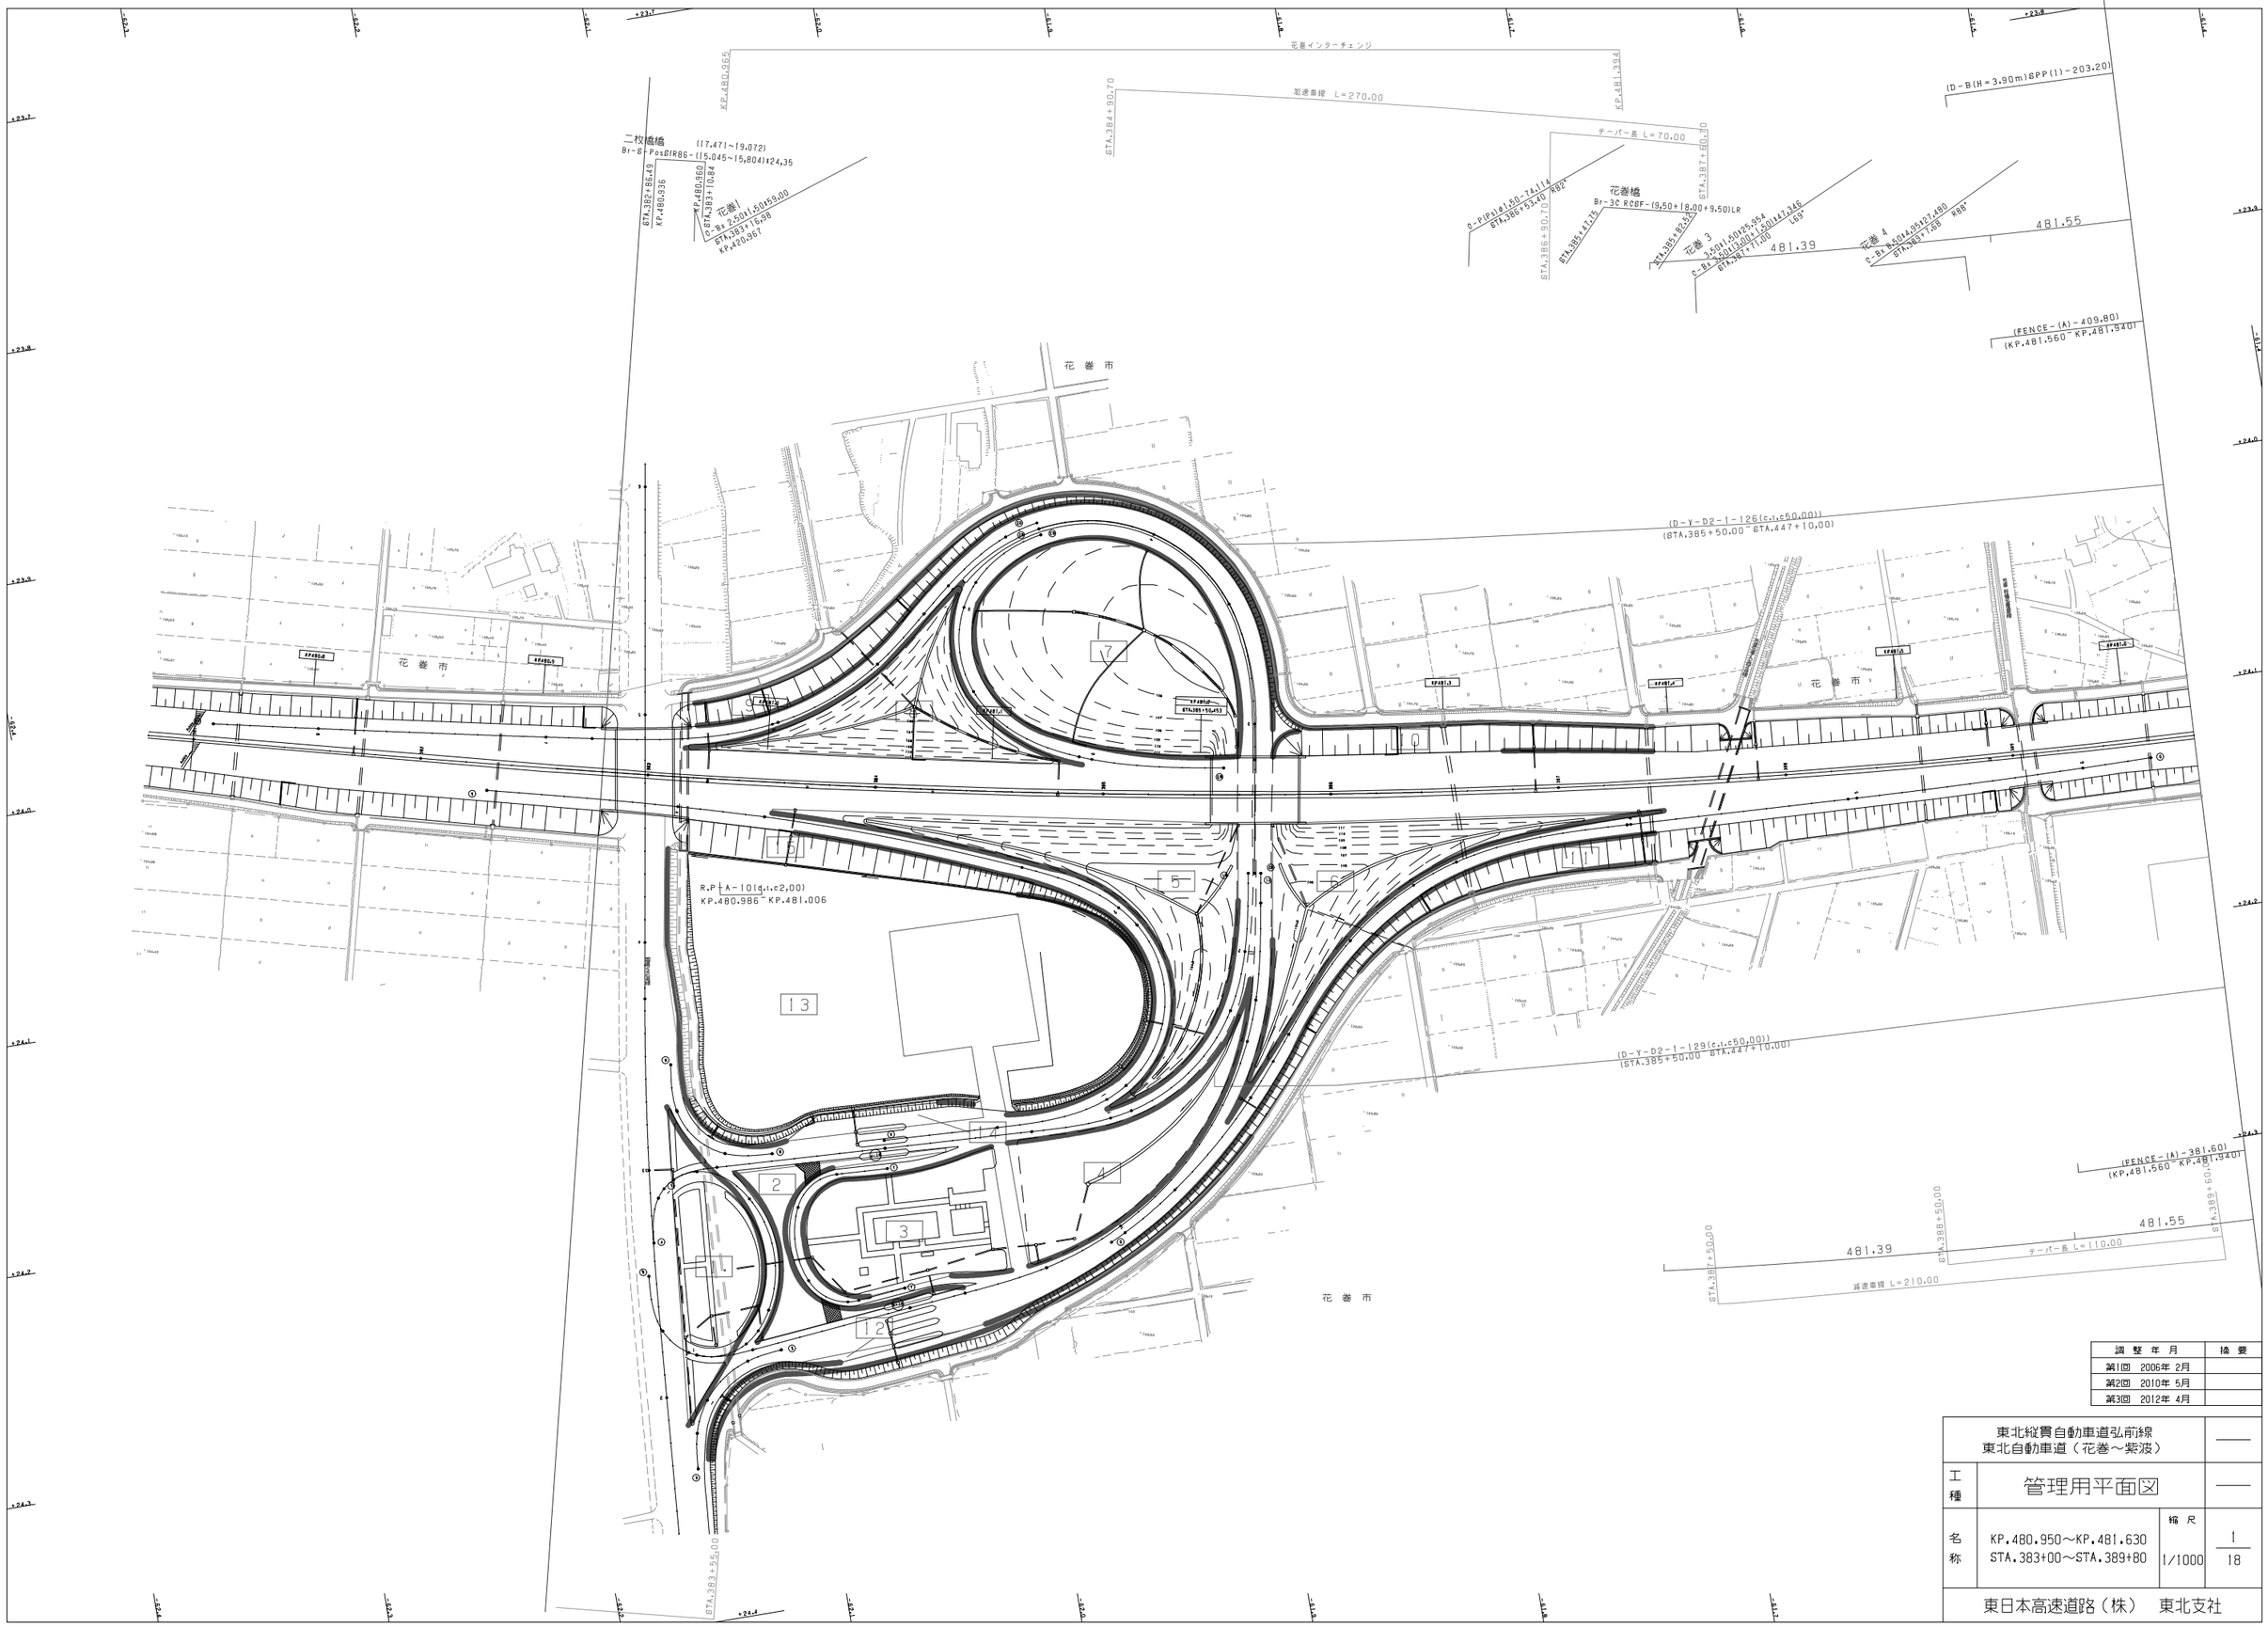

調整年月	摘要
第1回 2006年 2月	
第2回 2010年 5月	
第3回 2012年 4月	

東北縦貫自動車道弘前線 東北自動車道（花巻～紫波）			——
工種	管理用平面図		——
名称	KP.480.950～KP.481.630 STA.383+00～STA.389+80	縮尺 1/1000	1 18
東日本高速道路（株） 東北支社			

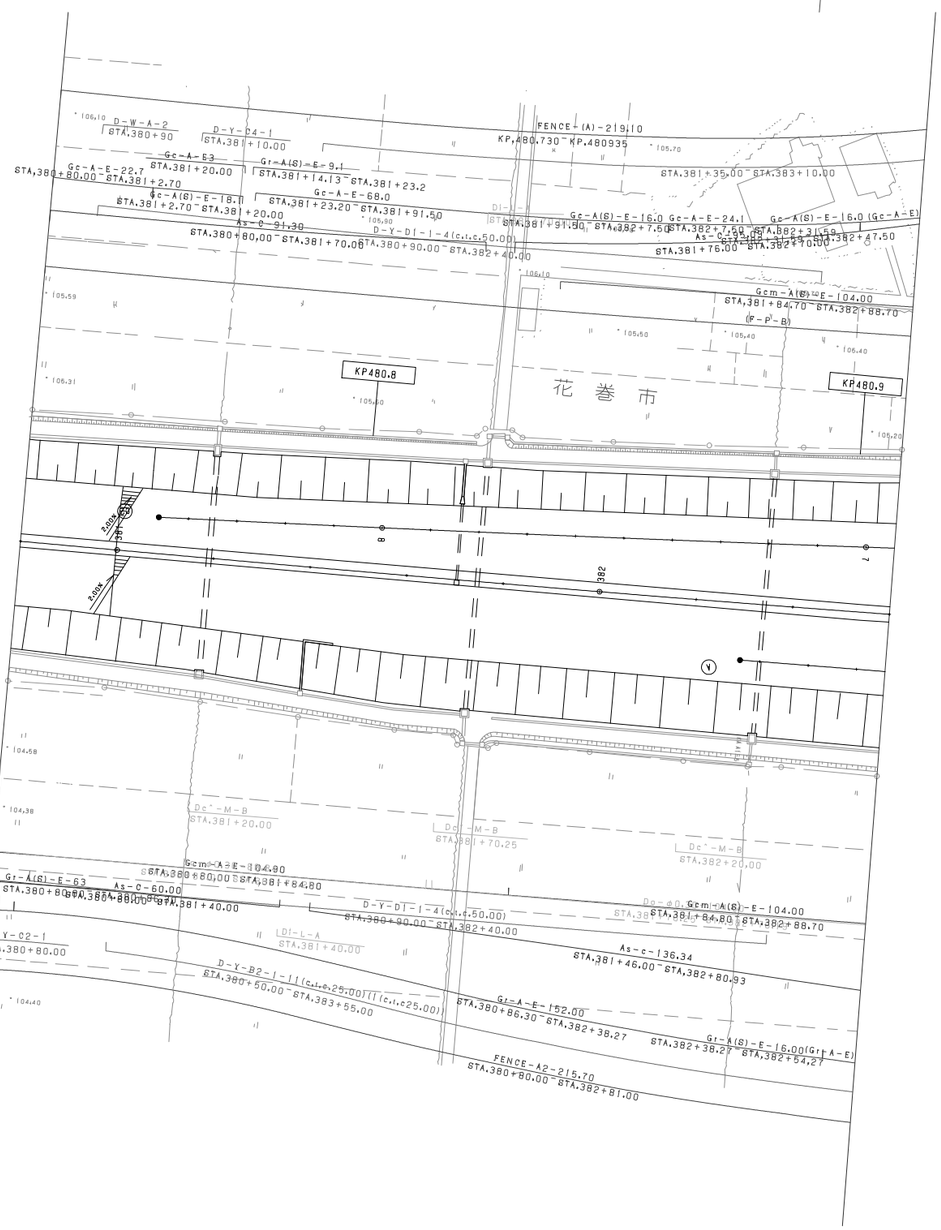

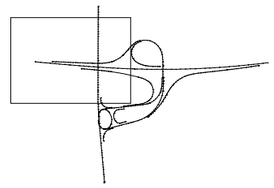

調整年月	摘要
第1回 2006年 2月	
第2回 2010年 5月	
第3回 2012年 4月	
第4回 2018年 9月	
第5回 2020年 3月	

東北縦貫自動車道弘前線 東北自動車道（花巻～紫波）			——
工種	管理用平面図		——
名称	花巻インターチェンジ KP.480.770～KP.480.908 STA.380+80～STA.382+60	縮尺 1/500	1 4
東日本高速道路（株） 東北支社			

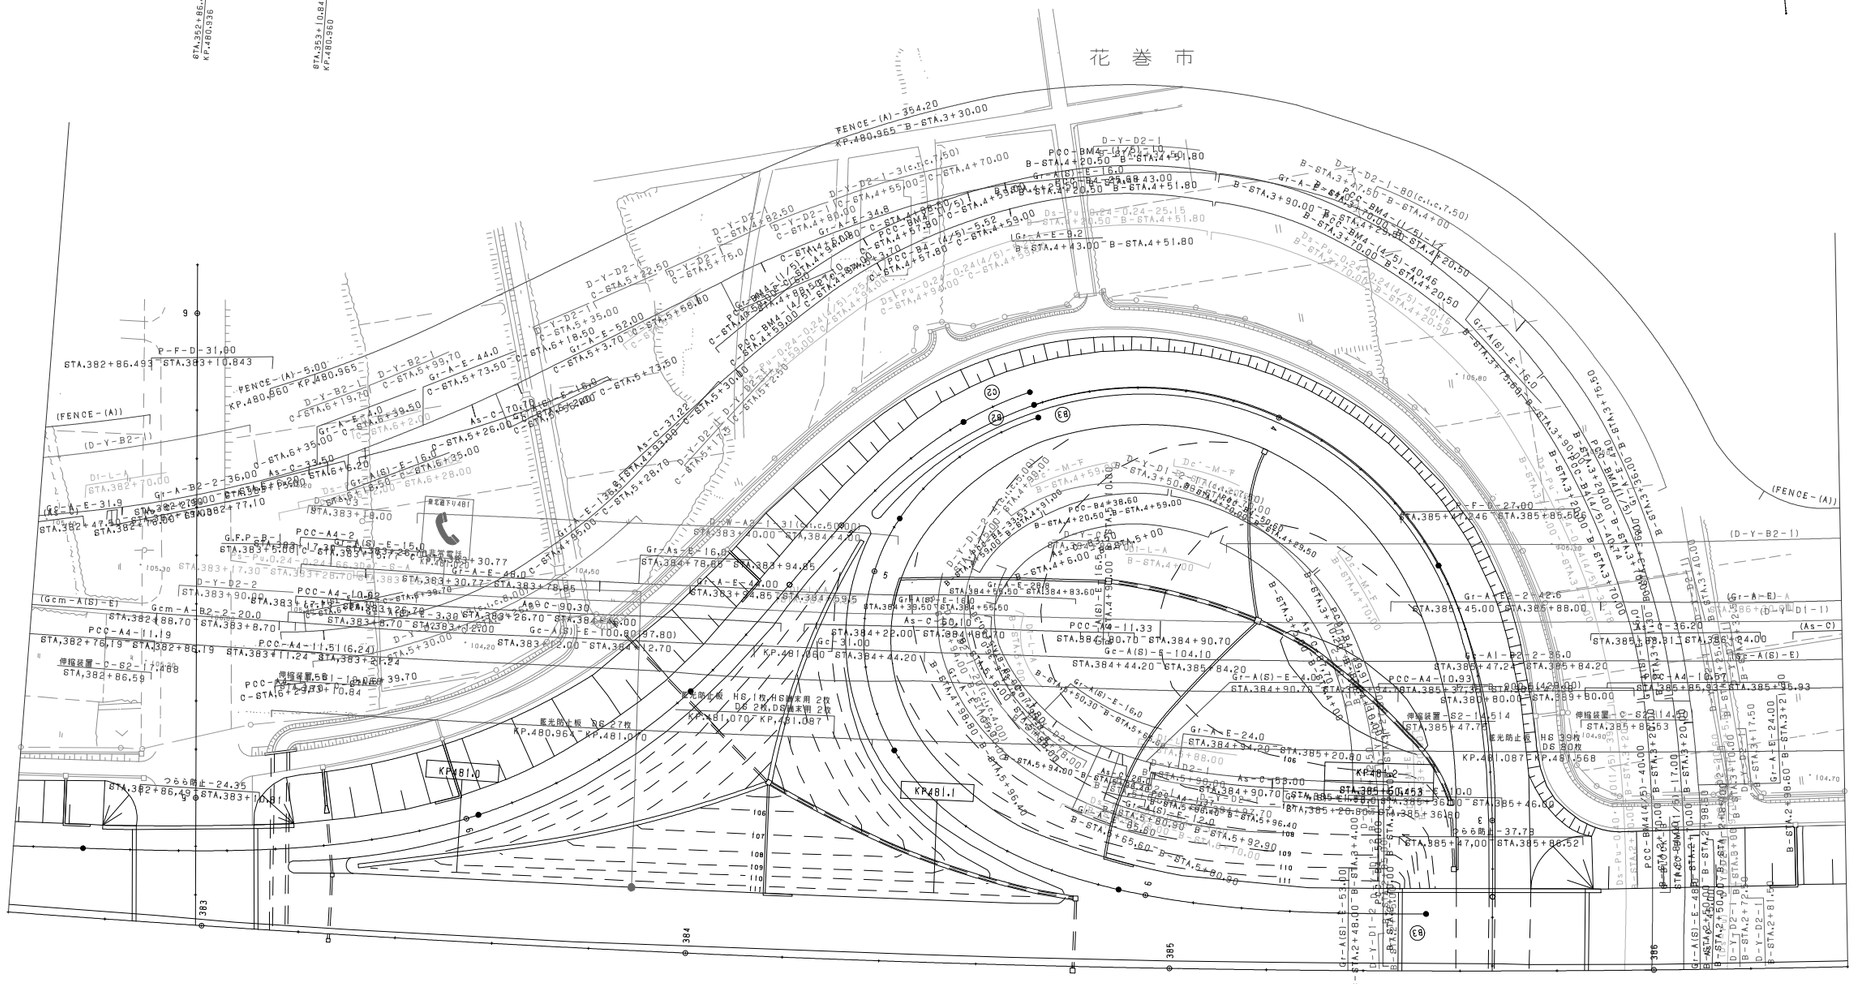
花 巻 市
二枚橋橋
(17.471～19.072)
Br-8-Pos01-R86-(15.045～15.804)124.35
STA.382+86.493
KP.480.936
STA.383+10.843
KP.480.960
C-Bx2.50(1.50)50.00
STA.383+15.50 R86
FENCE-(A)-354.20
KP.480.965 B-STA.3+30.00
P-F-D-31.00
STA.382+86.493 STA.383+10.843
(FENCE-(A))
(D-Y-B2-1)
(Gr-A-E-31.9)
STA.382+47.46
STA.382+77.10
STA.382+69.80
STA.382+79.00
STA.383+10.00
STA.383+17.30
STA.383+28.70
STA.383+30.77
STA.383+78.85
STA.384+44.20
STA.384+59.50
STA.384+65.50
STA.384+78.85
STA.384+94.85
STA.384+22.00
STA.384+90.70
STA.384+83.60
STA.385+47.24
STA.385+85.53
STA.385+88.00
STA.385+45.00
STA.385+84.20
STA.385+47.21
STA.385+80.00
STA.385+89.00
STA.385+47.78
STA.385+46.00
STA.385+47.00
STA.385+86.52
STA.385+36.80
KP.481.087
KP.481.068
KP.481.070
KP.481.087
KP.481.0
KP.481.1
PCC-A4-11.19
PCC-A4-11.51(6.24)
PCC-A4-10.93
PCC-A4-10.67
PCC-A4-10.84
PCC-A4-11.33
PCC-A4-10.46
PCC-A4-10.0
PCC-A4-10.0
PCC-A4-10.0

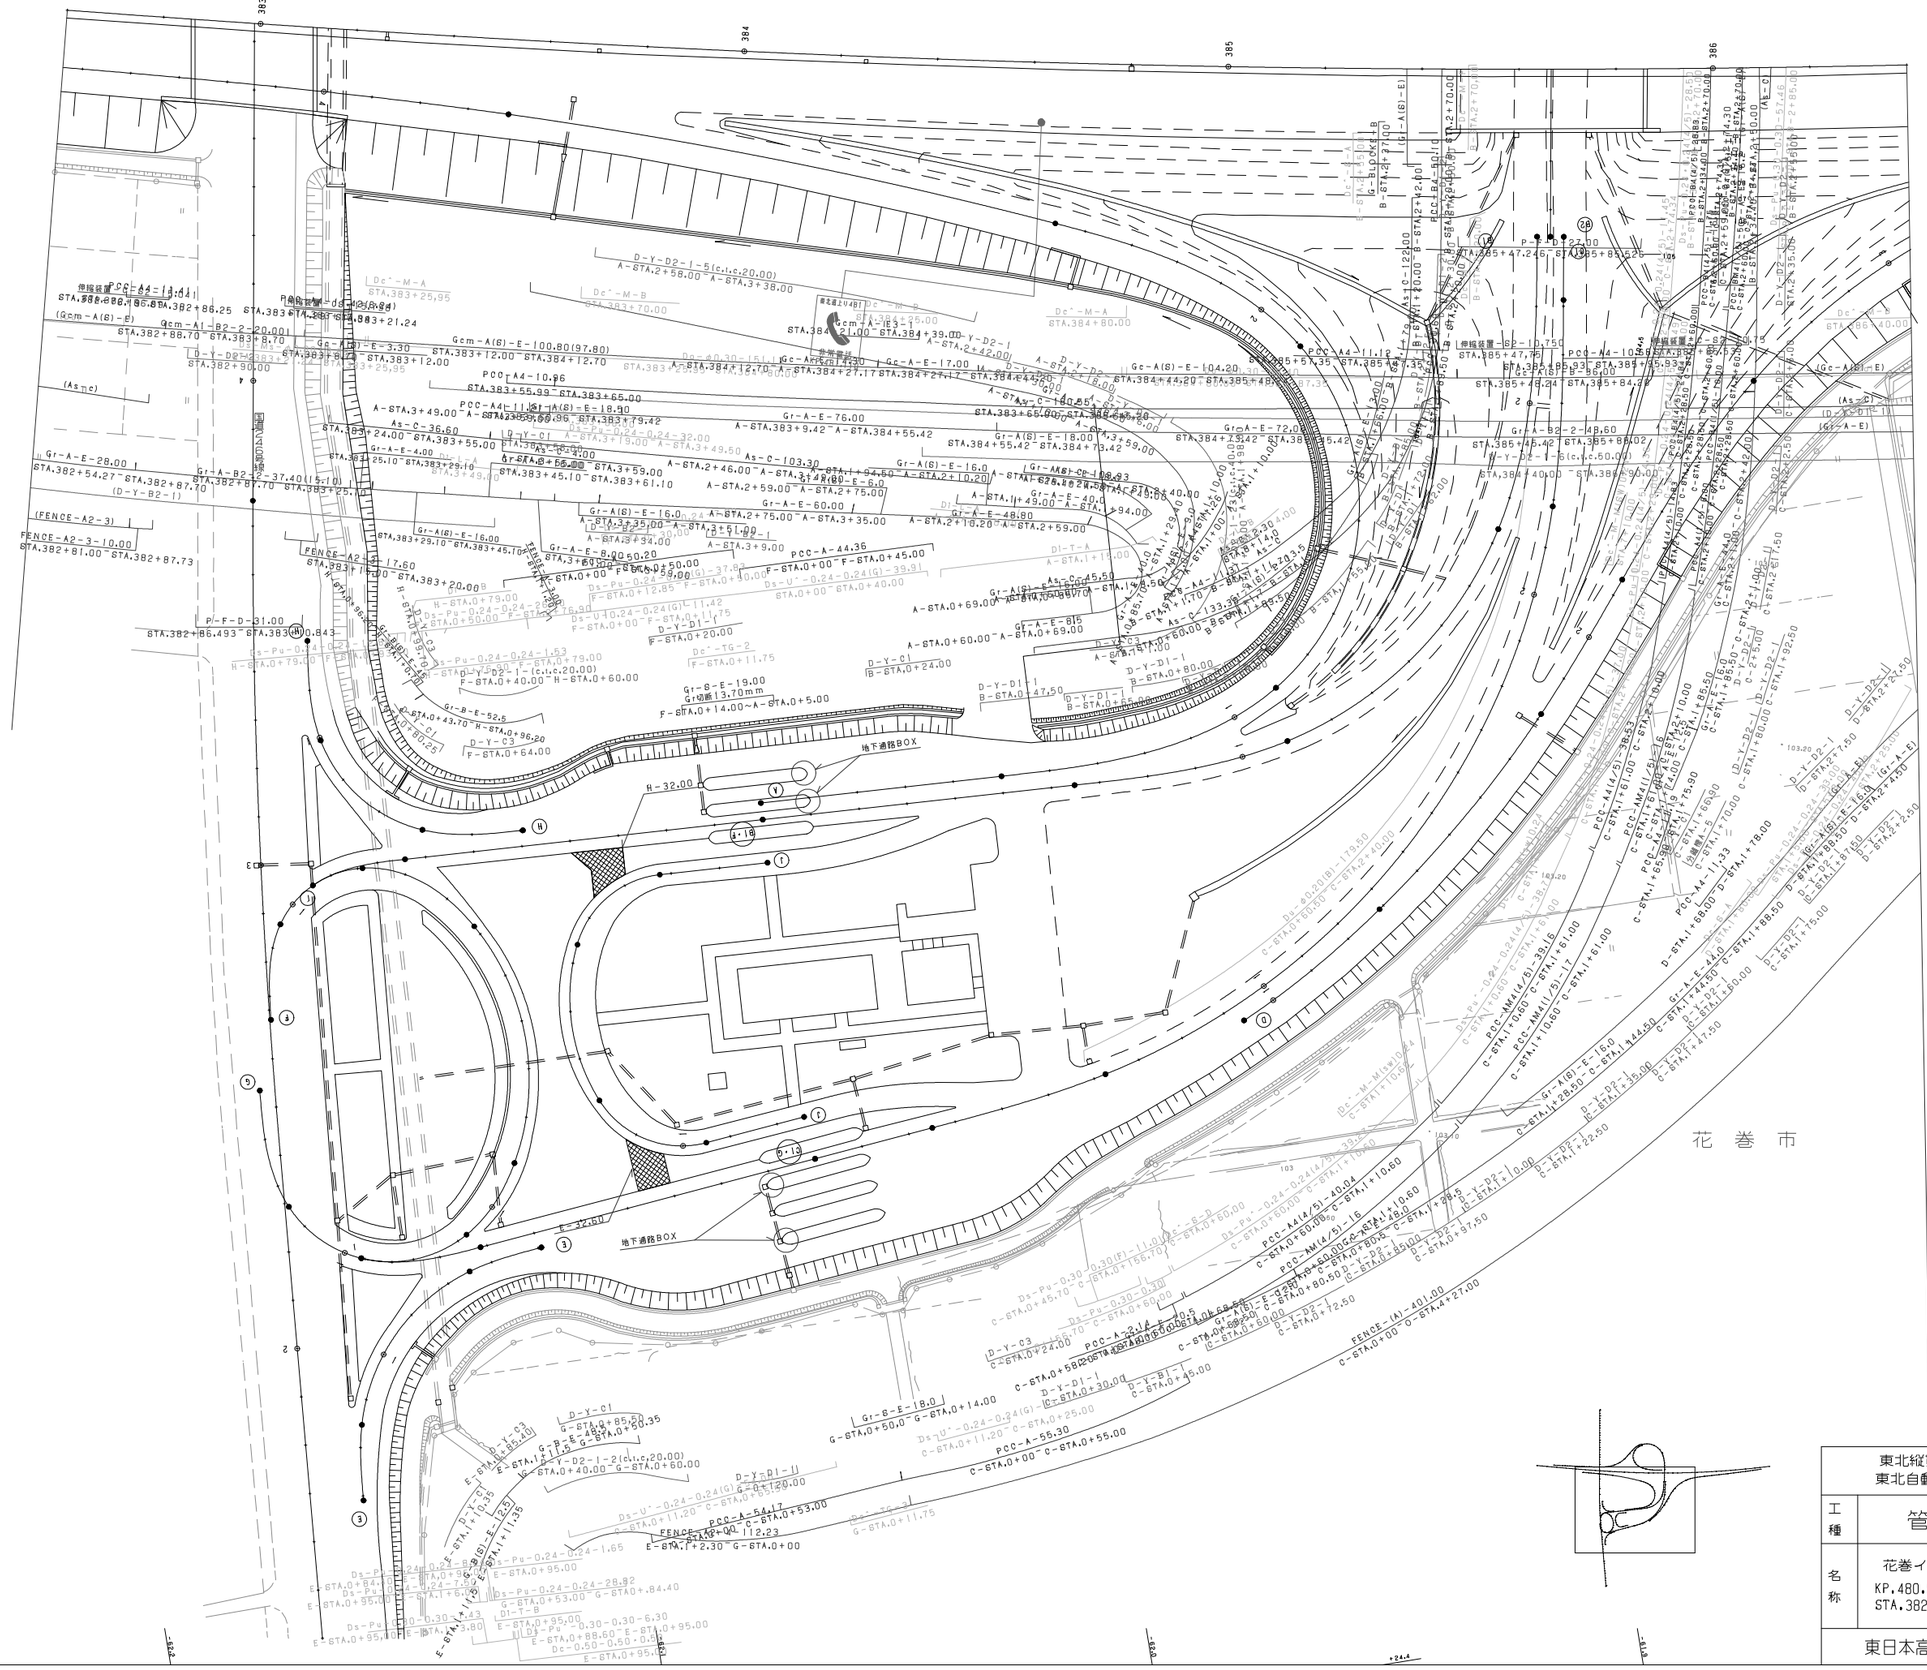

調整年月	摘要
第1回 2006年 2月	
第2回 2010年 5月	
第3回 2012年 4月	
第4回 2018年 9月	
第5回 2020年 3月	

東北縦貫自動車道弘前線 東北自動車道(花巻～紫波)			——
工種	管理用平面図		——
名称	花巻インターチェンジ KP.480.908～KP.481.300 STA.382+60～STA.386+40	縮尺 1/500	3 4
東日本高速道路（株） 東北支社			


FENCE-(A)-145,90
KP.481.235~KP.481.394
FENCE-(A)-49.00
KP.481.394~KP.481.425
FENCE-A2-128.73
KP.481.431~KP.481.551
D-W-A2-2-4(c.i.c50.00)
STA.387+90.00~STA.388+40.00
D-Y-B2-1-10(c.i.c.25.00)
STA.385+10.00~STA.387+35.00
D-Y-C2-1
STA.387+60.00
Gc-A-E3
STA.387+70.00
Gr-A-E-156.00
STA.385+88.00~STA.387+44.00
Gr-A-E-20.00
STA.387+44.00~STA.387+65.00
Gc-A-E-127.0
STA.387+70.00~STA.388+37.31
As-C-97.87
STA.387+87.00~STA.388+84.00
Gc-A-B1-16.0
STA.388+97.30~STA.389+13.30
Gc-A-E-66.6
STA.389+13.30~STA.389+80.00
As-C-91.54
STA.388+90.00~STA.389+80.00
As-C-54.50
STA.386+30.00~STA.386+84.00
Gc-A(B)-E-104.00
STA.385+84.20~STA.386+88.23
(E-P-B)
D-Y-B2-1-3(c.i.c.50.00)
STA.383+40.00~STA.389+40.00
As-C-91.80(54.00)
STA.386+90.00~STA.387+81.80
Gr-A-E-85
STA.387+65.00~STA.387+73.30
遮光防止板 H6 39枚
D6 80枚
KP.481.087~KP.481.568
遮光防止板 H6 2枚,H6補充用 2枚
D6 2枚,D6補充用 2枚
KP.481.568~KP.481.685
KP481.3
KP481.4
KP481.5
KP481.6
花巻市
387
388
389
Gcm-A-E-183.50
STA.387+45.23~STA.389+28.70
Gcm-57.00
STA.386+88.23~STA.387+45.23
PCC-A4-11.84(9.60)
STA.387+35.00~STA.387+45.00
As-C-146.90
STA.385+88.00~STA.387+35.00
Gr-A-E-140.0
STA.385+88.02~STA.387+28.02
(D-Y-D2-1)
D-Y-D1-4-(3(c.i.c.50.00)
STA.387+28.02~STA.387+45.00
As-C-139.40
STA.387+45.00~STA.388+84.00
Gr-A-E-76.0
STA.388+21.86~STA.388+97.86
Gr-A-B1-20.0
STA.388+97.86~STA.389+17.86
Gr-A-E-32.0
STA.389+17.86~STA.389+49.86
Gc-A-E3
STA.389+49.86~STA.389+70.00
Gr-A-E-10.0
STA.389+70.00~STA.389+80.00
D-Y-C4-1
STA.389+60.00
Gcm-A-E-53.3
STA.389+28.70~STA.389+80.00
As-C-90.25
STA.388+90.00~STA.389+80.00
Gr-A(B)-E-24.9
STA.389+49.86~STA.389+74.80
Gcm-A-B3-1
STA.389+21.00~STA.389+39.00
Gr-A(B)-E-104.00
STA.385+84.20~STA.385+88.23
Gcm-57.00
STA.386+88.23~STA.387+45.23
As-C-146.90
STA.385+88.00~STA.387+35.00
Gr-A-E-140.0
STA.385+88.02~STA.387+28.02
(D-Y-D2-1)
D-Y-D1-4-(3(c.i.c.50.00)
STA.387+35.00~STA.387+45.00
Gr-A(6)-E-12.0
STA.387+28.02~STA.387+40.02
PCC-A4-11.84(9.60)
STA.387+40.02~STA.387+45.00
As-C-62.4
STA.387+40.02~STA.387+86.90
Gr-A(6)-E-7.0
STA.387+86.90~STA.387+93.90
Gr-A-E-222.0
STA.387+93.90~STA.388+15.90
Gr-A-E-52.0
STA.388+15.90~STA.388+67.90
Gr-A-E-55.0
STA.388+67.90~STA.388+72.90
D-Y-B2-1-5(c.i.c.12.50)
STA.2+60.00~STA.2+72.50
D-Y-B2-1-6(c.i.c.12.50)
STA.2+72.50~STA.2+85.00
D-Y-B2-1-7(c.i.c.12.50)
STA.2+85.00~STA.2+97.50
D-Y-B2-1-8(c.i.c.12.50)
STA.2+97.50~STA.3+10.00
D-Y-B2-1-9(c.i.c.12.50)
STA.3+10.00~STA.3+22.50
D-Y-B2-1-10(c.i.c.12.50)
STA.3+22.50~STA.3+35.00
D-Y-B2-1-11(c.i.c.12.50)
STA.3+35.00~STA.3+47.50
D-Y-B2-1-12(c.i.c.12.50)
STA.3+47.50~STA.3+60.00
D-Y-B2-1-13(c.i.c.12.50)
STA.3+60.00~STA.3+72.50
D-Y-B2-1-14(c.i.c.12.50)
STA.3+72.50~STA.3+85.00
D-Y-B2-1-15(c.i.c.12.50)
STA.3+85.00~STA.3+97.50
D-Y-B2-1-16(c.i.c.12.50)
STA.3+97.50~STA.4+10.00
D-Y-B2-1-17(c.i.c.12.50)
STA.4+10.00~STA.4+22.50
D-Y-B2-1-18(c.i.c.12.50)
STA.4+22.50~STA.4+35.00
D-Y-B2-1-19(c.i.c.12.50)
STA.4+35.00~STA.4+47.50
D-Y-B2-1-20(c.i.c.12.50)
STA.4+47.50~STA.4+60.00
D-Y-B2-1-21(c.i.c.12.50)
STA.4+60.00~STA.4+72.50
D-Y-B2-1-22(c.i.c.12.50)
STA.4+72.50~STA.4+85.00
D-Y-B2-1-23(c.i.c.12.50)
STA.4+85.00~STA.4+97.50
D-Y-B2-1-24(c.i.c.12.50)
STA.4+97.50~STA.5+10.00
D-Y-B2-1-25(c.i.c.12.50)
STA.5+10.00~STA.5+22.50
D-Y-B2-1-26(c.i.c.12.50)
STA.5+22.50~STA.5+35.00
D-Y-B2-1-27(c.i.c.12.50)
STA.5+35.00~STA.5+47.50
D-Y-B2-1-28(c.i.c.12.50)
STA.5+47.50~STA.5+60.00

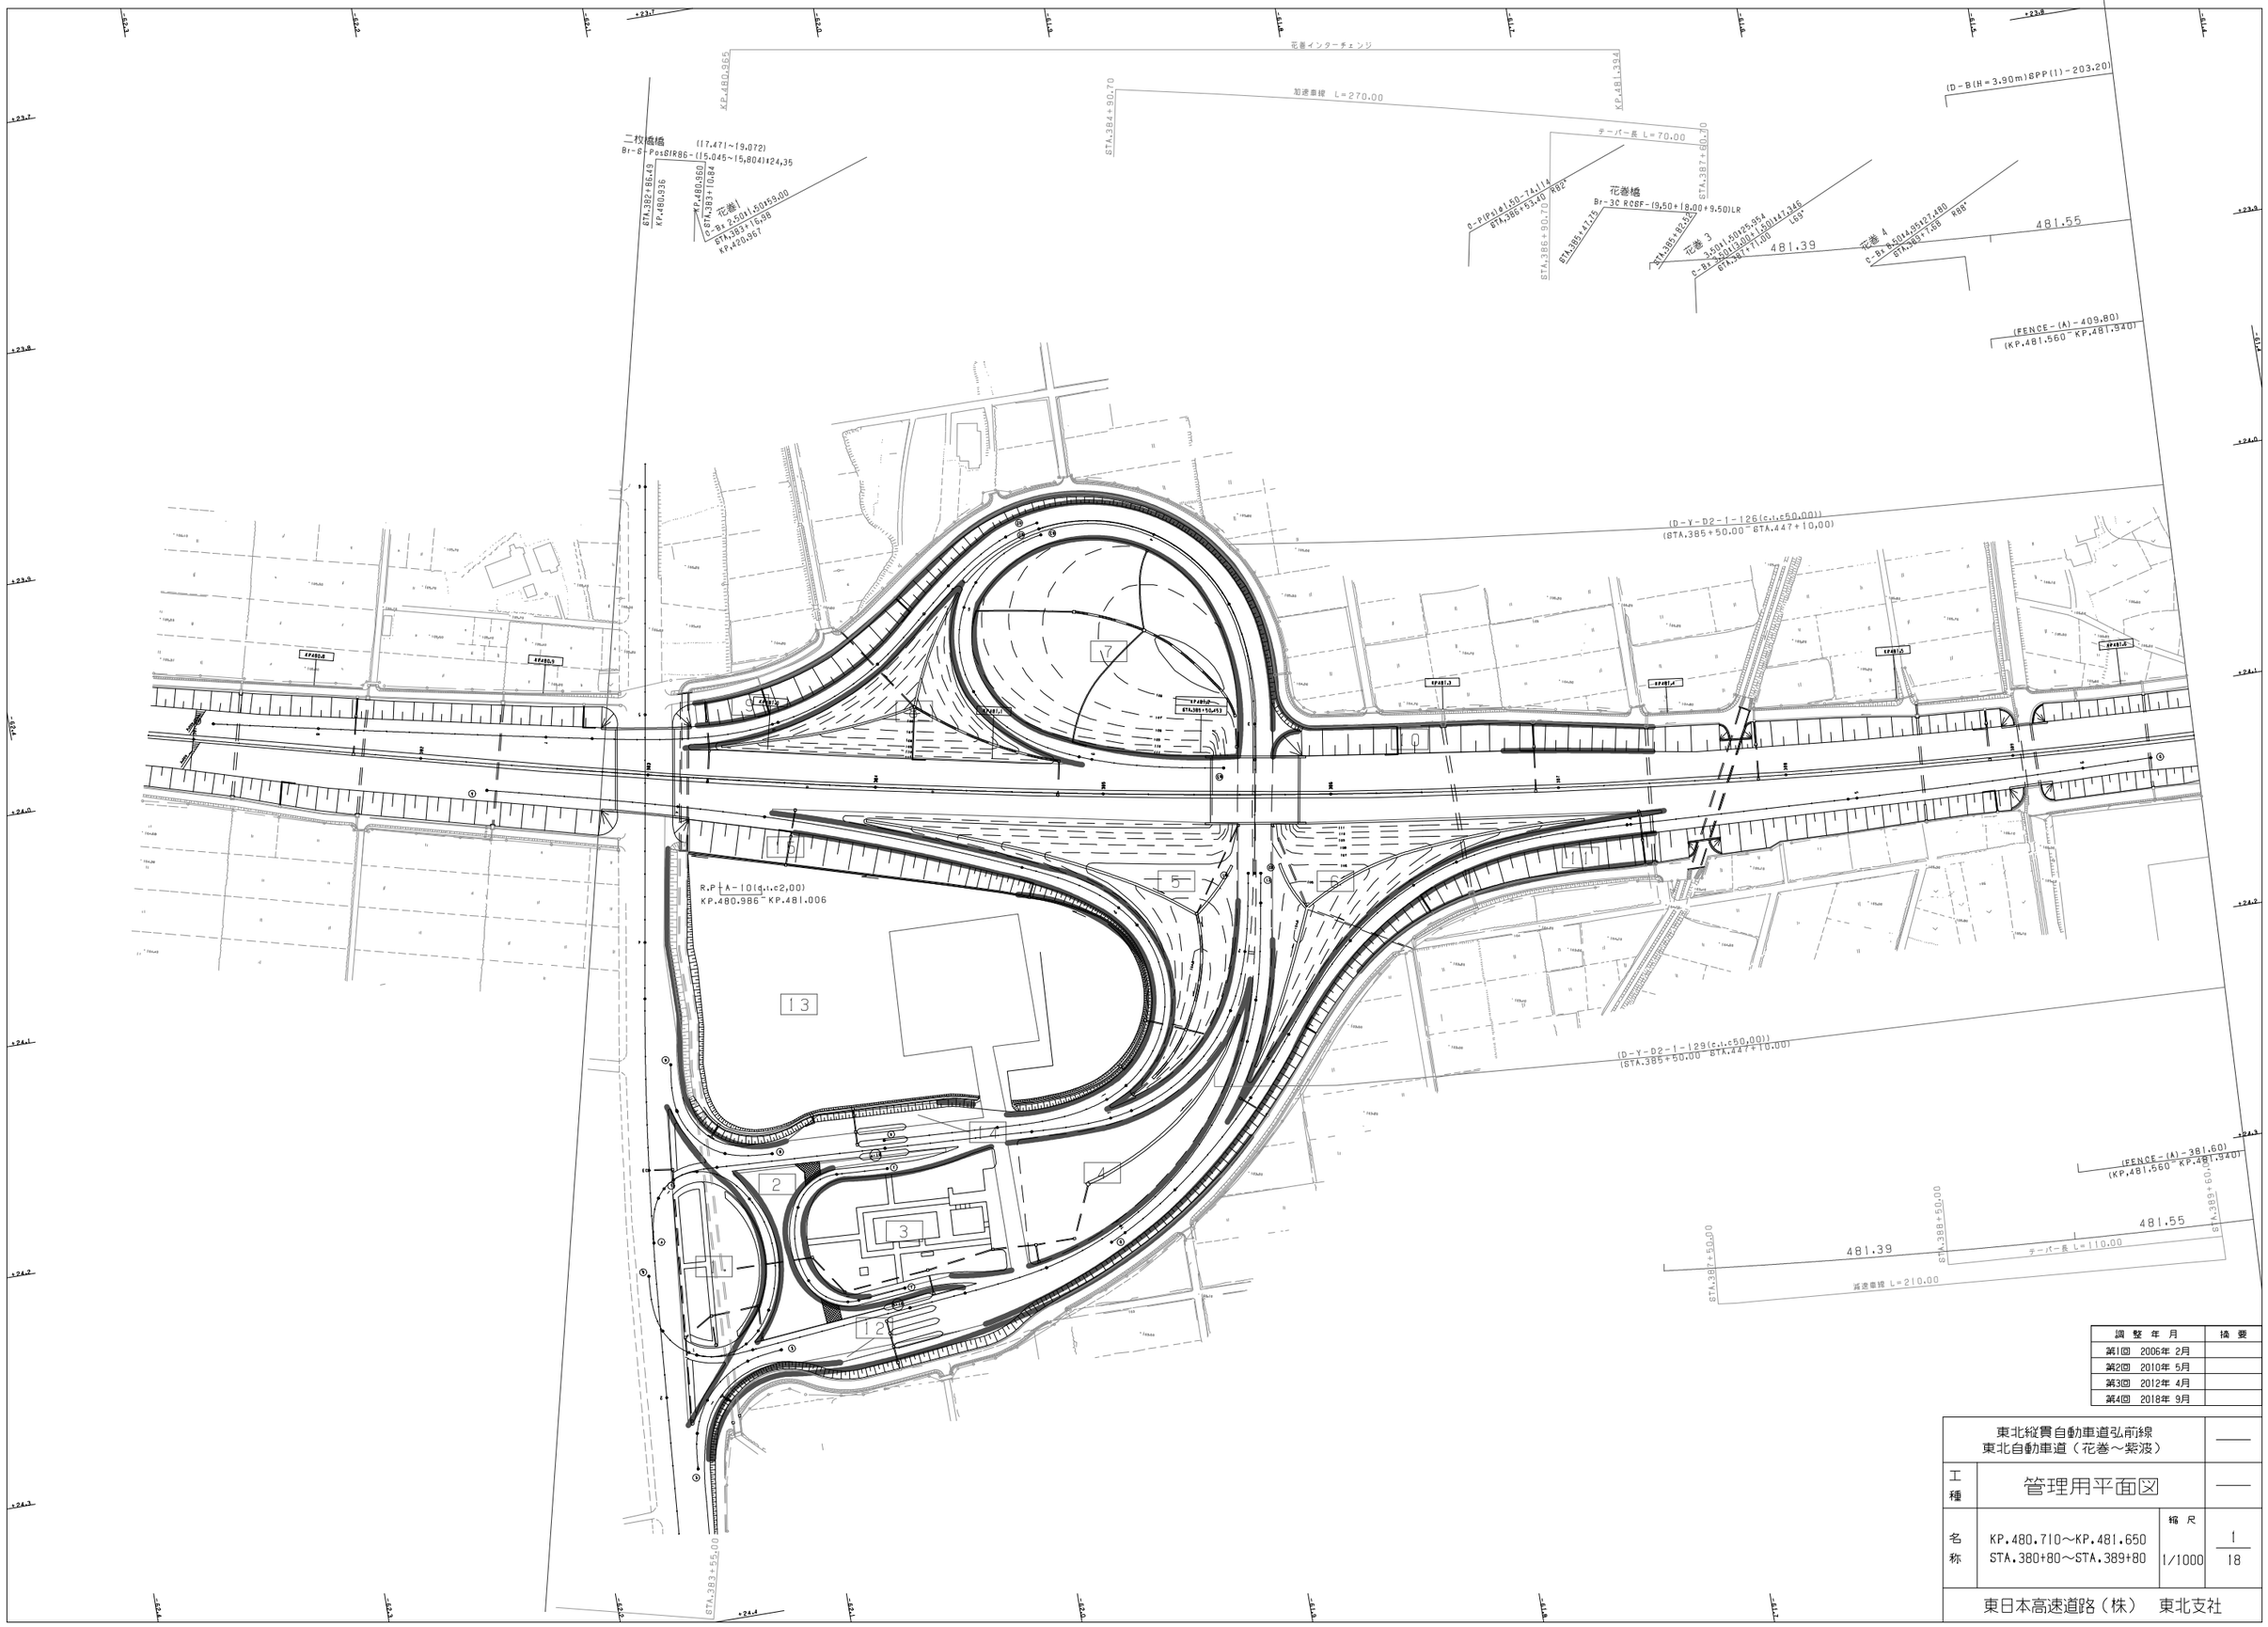

調整年月	摘要
第1回 2006年 2月	
第2回 2010年 5月	
第3回 2012年 4月	
第4回 2018年 9月	

東北縦貫自動車道弘前線
東北自動車道（花巻～紫波）

工種：管理用平面図

名称：KP.480.710～KP.481.650
STA.380+80～STA.389+80

縮尺：1/1000

1/18

東日本高速道路（株） 東北支社

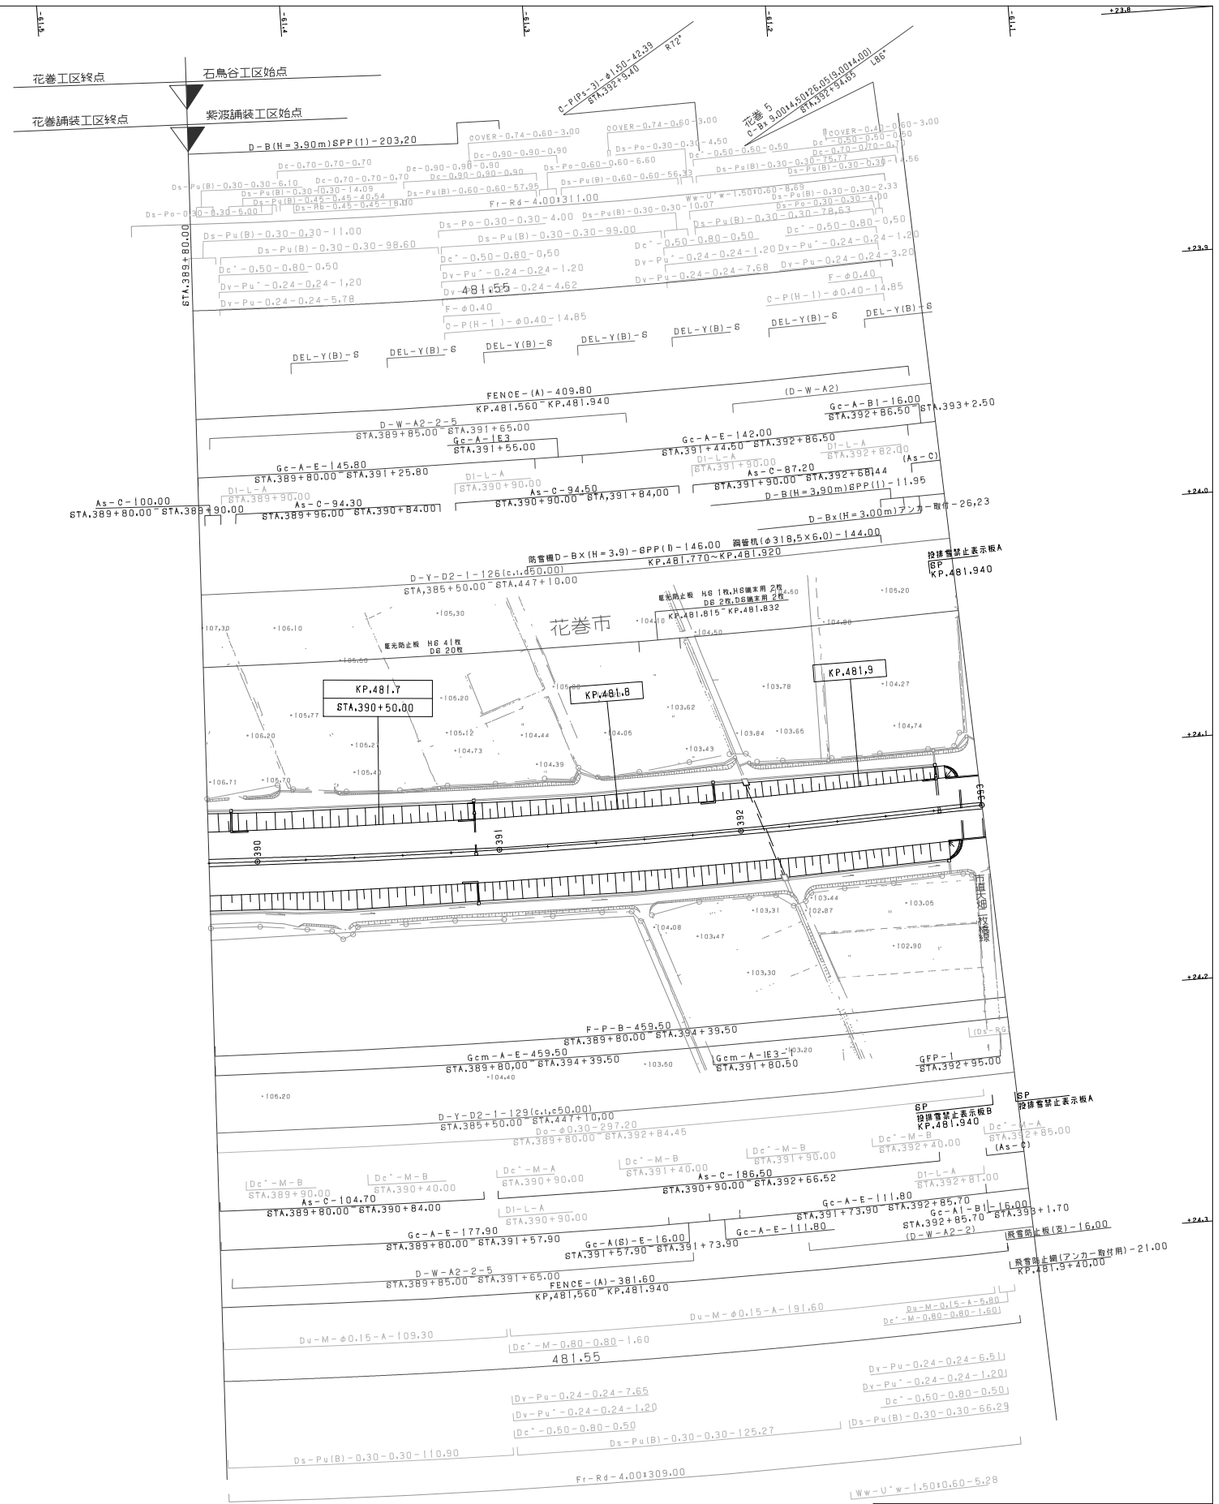

調整年月	摘要
第1回 2006年 2月	
第2回 2010年 5月	
第3回 2012年 4月	
第4回 2018年 9月	

東北縦貫自動車道弘前線 東北自動車道（花巻～紫波）			——
工種	管理用平面図		——
名称	KP.481.630～KP.481.950 STA.389+80～STA.393+00	縮尺 1/1000	2 18
東日本高速道路（株） 東北支社			

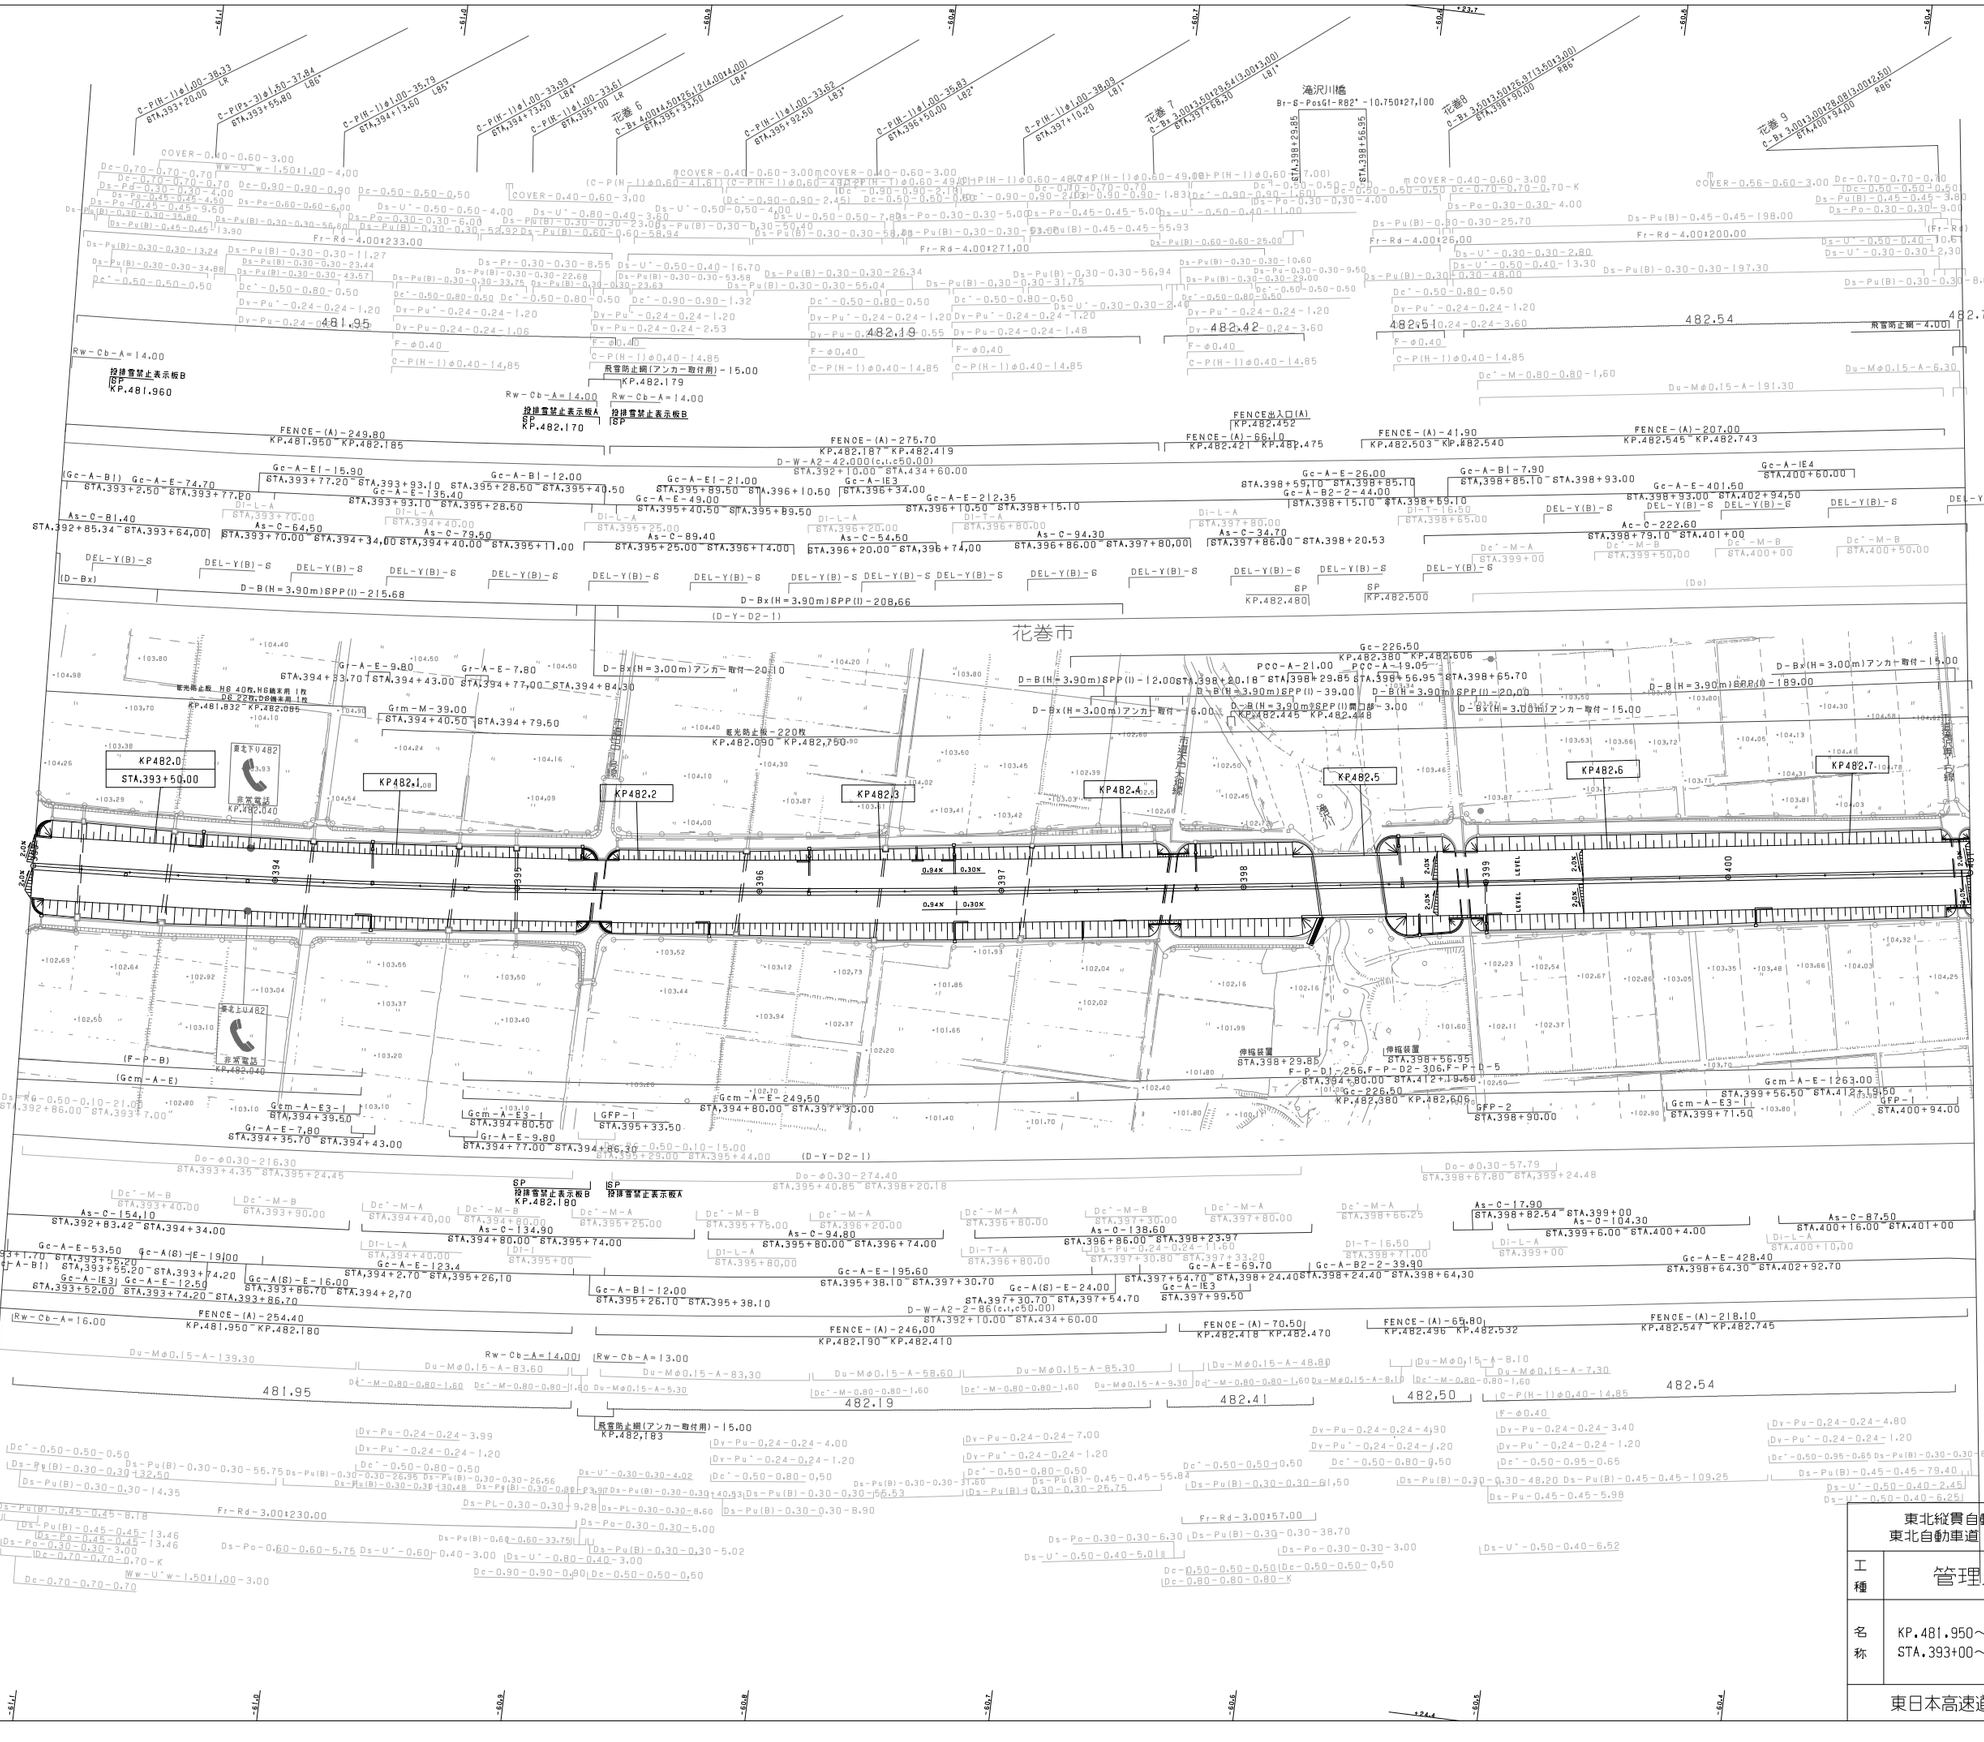
花巻市
滝沢川橋
花巻 5
花巻 6
花巻 7
花巻 9
KP482.0
KP482.1
KP482.2
KP482.3
KP482.4
KP482.5
KP482.6
KP482.7
STA.393+50.00
非常電話
KP.482.040
KP.481.960
KP.482.170
KP.482.179
KP.482.180
KP.482.183
KP.482.380 KP.482.606
KP.482.445 KP.482.448
KP.482.480
KP.482.500
481.95
482.19
482.41
482,50
482.54
482.74
FENCE-(A)-249.80
KP.481.950 KP.482.185
FENCE-(A)-254.40
KP.481.950 KP.482.180
FENCE-(A)-275.70
KP.482.187 KP.482.419
FENCE-(A)-246,00
KP.482.190 KP.482.410
FENCE-(A)-66.10
KP.482.421 KP.482.475
FENCE-(A)-70.50
KP.482.418 KP.482.470
FENCE-(A)-41.90
KP.482.503 KP.482.540
FENCE-(A)-65.80
KP.482.496 KP.482.532
FENCE-(A)-207.00
KP.482.545 KP.482.743
FENCE-(A)-218.10
KP.482.547 KP.482.745
FENCE出入口(A)
KP.482.452
Fr-Rd-4.00
飛雪防止網(アンカー取付用)-15.00
飛雪防止網-4.001
投雪雪望止表示板A
投雪雪望止表示板B
SP
伸縮装置
STA.398+29.85
STA.398+56.95
Gc-226.50
KP.482.380 KP.482.606
GFP-1
GFP-2
STA.398+90.00
STA.400+94.00
Gcm-A-E-249.50
STA.394+80.00 STA.397+30.00
Gcm-A-E-1263.00
STA.399+56.50 STA.412+19.50
Gr-A-E-7.80
STA.394+35.70 STA.394+43.00
Gr-A-E-9.80
STA.394+77.00 STA.394+86.30
Gr-A-E-7.80
STA.394+77.00 STA.394+84.30
Grm-M-39.00
STA.394+40.50 STA.394+79.50
Gc-A-E-53.50
STA.393+83.42 STA.394+34.00
Gc-A(S)-E-19.00
STA.393+55.20 STA.393+74.20
Gc-A-E-123.4
STA.394+2.70 STA.395+26.10
Gc-A-E-195.60
STA.395+38.10 STA.397+30.70
Gc-A(S)-E-24.00
STA.397+30.70 STA.397+54.70
Gc-A-E-69.70
STA.397+54.70 STA.398+24.40
Gc-A-B2-2-39.90
STA.398+24.40 STA.398+64,30
Gc-A-E-428.40
STA.398+64.30 STA.402+92.70
Gc-A-E-53.50
STA.393+77.20 STA.393+130.70
Gc-A-E-74.70
STA.393+2.50 STA.393+77.20
Gc-A-E-15.40
STA.393+93.10 STA.395+28.50
Gc-A-B1-12.00
STA.395+26.10 STA.395+38.10
Gc-A-E1-21.00
STA.395+89.50 STA.396+10.50
Gc-A-E-49.00
STA.395+40.50 STA.395+89.50
Gc-A-E-212.35
STA.396+10.50 STA.398+15.10
Gc-A-E3-163
STA.396+34.00
Gc-A-B1-7.90
STA.398+85.10 STA.398+93.00
Gc-A-E-401.50
STA.398+93.00 STA.402+94.50
Gc-A-IE4
STA.400+60.00
Gc-A-E-26.00
STA.398+59.10 STA.398+85.10
Gc-A-B2-2-44.00
STA.398+15.10 STA.398+59.10
As-C-81.40
STA.392+85.34 STA.393+64.00
As-C-64.50
STA.393+70.00 STA.394+34.00
As-C-79.50
STA.394+40.00 STA.395+11.00
As-C-89.40
STA.395+25.00 STA.396+14.00
As-C-54.50
STA.396+20.00 STA.396+74.00
As-C-94.30
STA.396+86.00 STA.397+80.00
As-C-34.70
STA.397+86.00 STA.398+20.53
As-C-222.60
STA.398+79.10 STA.401+00
As-C-154.10
STA.392+83.42 STA.394+34.00
As-C-134.90
STA.394+80.00 STA.395+74.00
As-C-94.80
STA.395+80.00 STA.396+74.00
As-C-138.60
STA.396+86.00 STA.398+23.97
As-C-17.90
STA.398+82.54 STA.399+00
As-C-104.30
STA.399+6.00 STA.400+4.00
As-C-87.50
STA.400+16.00 STA.401+00
D-B(H=3.90m)SPP(I)-215.68
D-Bx(H=3.90m)SPP(I)-208.66
D-W-A2-2-86(c.c50.00)
D-W-A2-42.000(c.c50.00)
D-B(H=3.90m)SPP(I)-12.00
D-B(H=3.90m)SPP(I)-39.00
D-B(H=3.90m)SPP(I)-20.00
D-B(H=3.90m)SPP(I)-3.00
D-B(H=3.90m)SPP(I)-189.00
D-Bx(H=3.00m)アンカー取付-20.10
D-Bx(H=3.00m)アンカー取付-6.00
D-Bx(H=3.00m)アンカー取付-15.00
D-Bx(H=3.00m)アンカー取付-15.00
PCC-A-21.00
PCC-A-19.05
Rw-Cb-A=14.00
Rw-Cb-A=16.00
Rw-Cb-A=13.00
Rw-U'w-1.50±1.00-4.00
Rw-U'w-1.50±1.00-3.00
Fr-Rd-4.00±233.00
Fr-Rd-4.00±271.00
Fr-Rd-4.00±126.00
Fr-Rd-4.00±200.00
Fr-Rd-3.00±230.00
Fr-Rd-3.00±57.00
伸縮装置
F-P-D1-256,F-P-D2-306,F-P-D-5
STA.394+80.00 STA.412+19.50
Gc-226.50
KP.482.380 KP.482.606
Gcm-A-E3-1
STA.394+39.50
Gcm-A-E3-1
STA.394+80.50
Gcm-A-E3-1
STA.399+71.50
Grm-M-39.00
STA.394+40.50 STA.394+79.50
Gc-A-E-74.70
STA.393+2.50 STA.393+77.20
Gc-A-E-15.90
STA.393+77.20 STA.393+93.10
Gc-A-B1-12.00
STA.395+28.50 STA.395+40.50
Gc-A-E-49.00
STA.395+40.50 STA.395+89.50
Gc-A-E-212.35
STA.396+10.50 STA.398+15.10
Gc-A-E3-163
STA.396+34.00
Gc-A-E-26.00
STA.398+59.10 STA.398+85.10
Gc-A-B2-2-44.00
STA.398+15.10 STA.398+59.10
Gc-A-B1-7.90
STA.398+85.10 STA.398+93.00
Gc-A-E-401.50
STA.398+93.00 STA.402+94.50
Gc-A-IE4
STA.400+60.00
As-C-81.40
STA.392+85.34 STA.393+64.00
As-C-64.50
STA.393+70.00 STA.394+34.00
As-C-79.50
STA.394+40.00 STA.395+11.00
As-C-89.40
STA.395+25.00 STA.396+14.00
As-C-54.50
STA.396+20.00 STA.396+74.00
As-C-94.30
STA.396+86.00 STA.397+80.00
As-C-34.70
STA.397+86.00 STA.398+20.53
As-C-222.60
STA.398+79.10 STA.401+00
Dc'-M-A
STA.399+00
Dc'-M-B
STA.399+50.00
Dc'-M-B
STA.400+00
Dc'-M-B
STA.400+50.00
DEL-Y(B)-S
(D-Bx)
(Do)
(D-Y-D2-1)
(F-P-B)
(Gcm-A-E)
Do-φ0.30-216.30
STA.393+4.35 STA.395+24.45
Do-φ0.30-274.40
STA.395+40.85 STA.398+20.18
Do-φ0.30-57.79
STA.398+67.80 STA.399+24.48
Du-Mφ0.15-A-139.30
Du-Mφ0.15-A-83.60
Du-Mφ0.15-A-83.30
Du-Mφ0.15-A-58.60
Du-Mφ0.15-A-85.30
Du-Mφ0.15-A-48.80
Du-Mφ0.15-A-8.10
Du-Mφ0.15-A-7.30
Du-Mφ0.15-A-6.30
Du-Mφ0.15-A-191.30
Dc'-M-0.80-0.80-1.60
Dc'-M-0.80-0.80-1.60
Du-Mφ0.15-A-9.30
Du-Mφ0.15-A-8.10
Dc'-M-0.80-0.80-1.60
Dc'-M-0.80-0.80-1.60
Dc'-M-0.80-0.80-1.60

花巻市

調整年月	摘要
第1回 2006年 2月	

東北縦貫自動車道弘前線
東北自動車道（花巻～紫波）

工種	管理用平面図	
名称	KP.482.750～KP.483.550 STA.401+00～STA.409+00	縮尺 1/1000

4
18

東日本高速道路（株） 東北支社

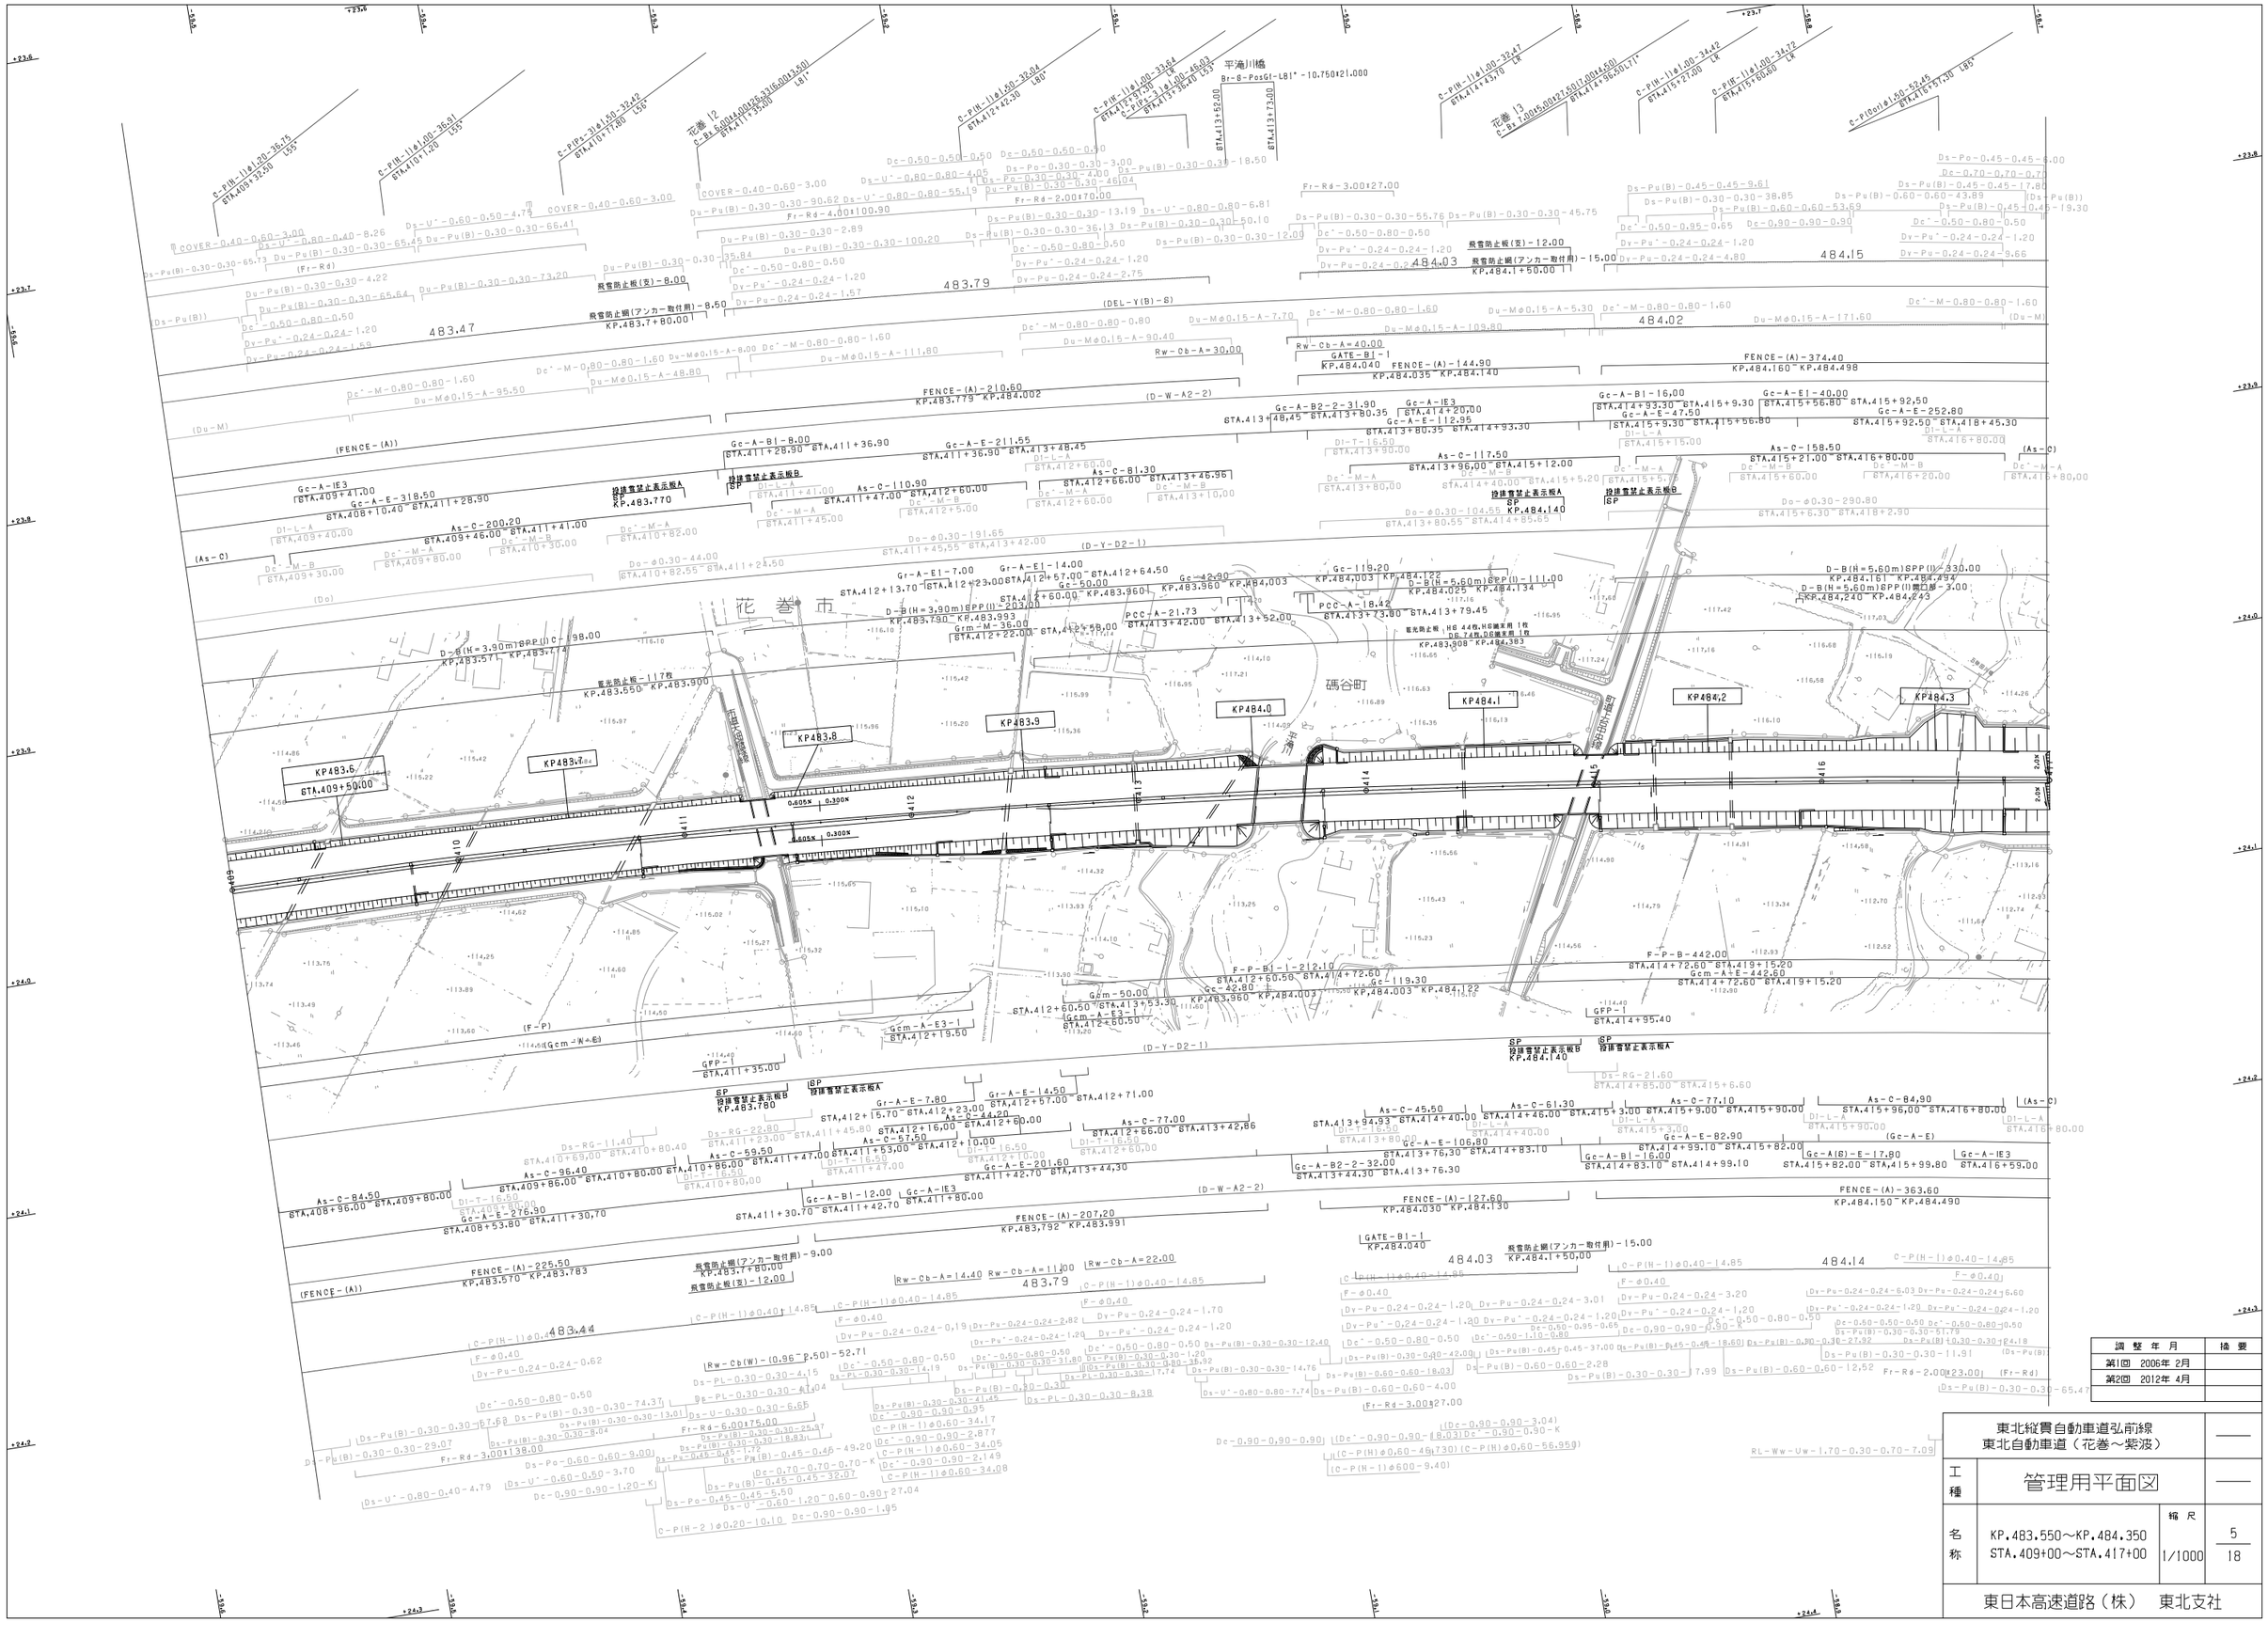
花巻市
砂谷町
平滝川橋
KP483.5
KP483.6
KP483.7
KP483.8
KP483.9
KP484.0
KP484.1
KP484.2
KP484.3
STA.409+50.00
花巻 12
C-Bs 6.00x14.00x125.00x316.00x13.50
STA.411+35.00
花巻 13
C-Bs 1.00x5.00x12.50x17.00x14.50
STA.414+36.50
L71°
L81°
L85°
L86°
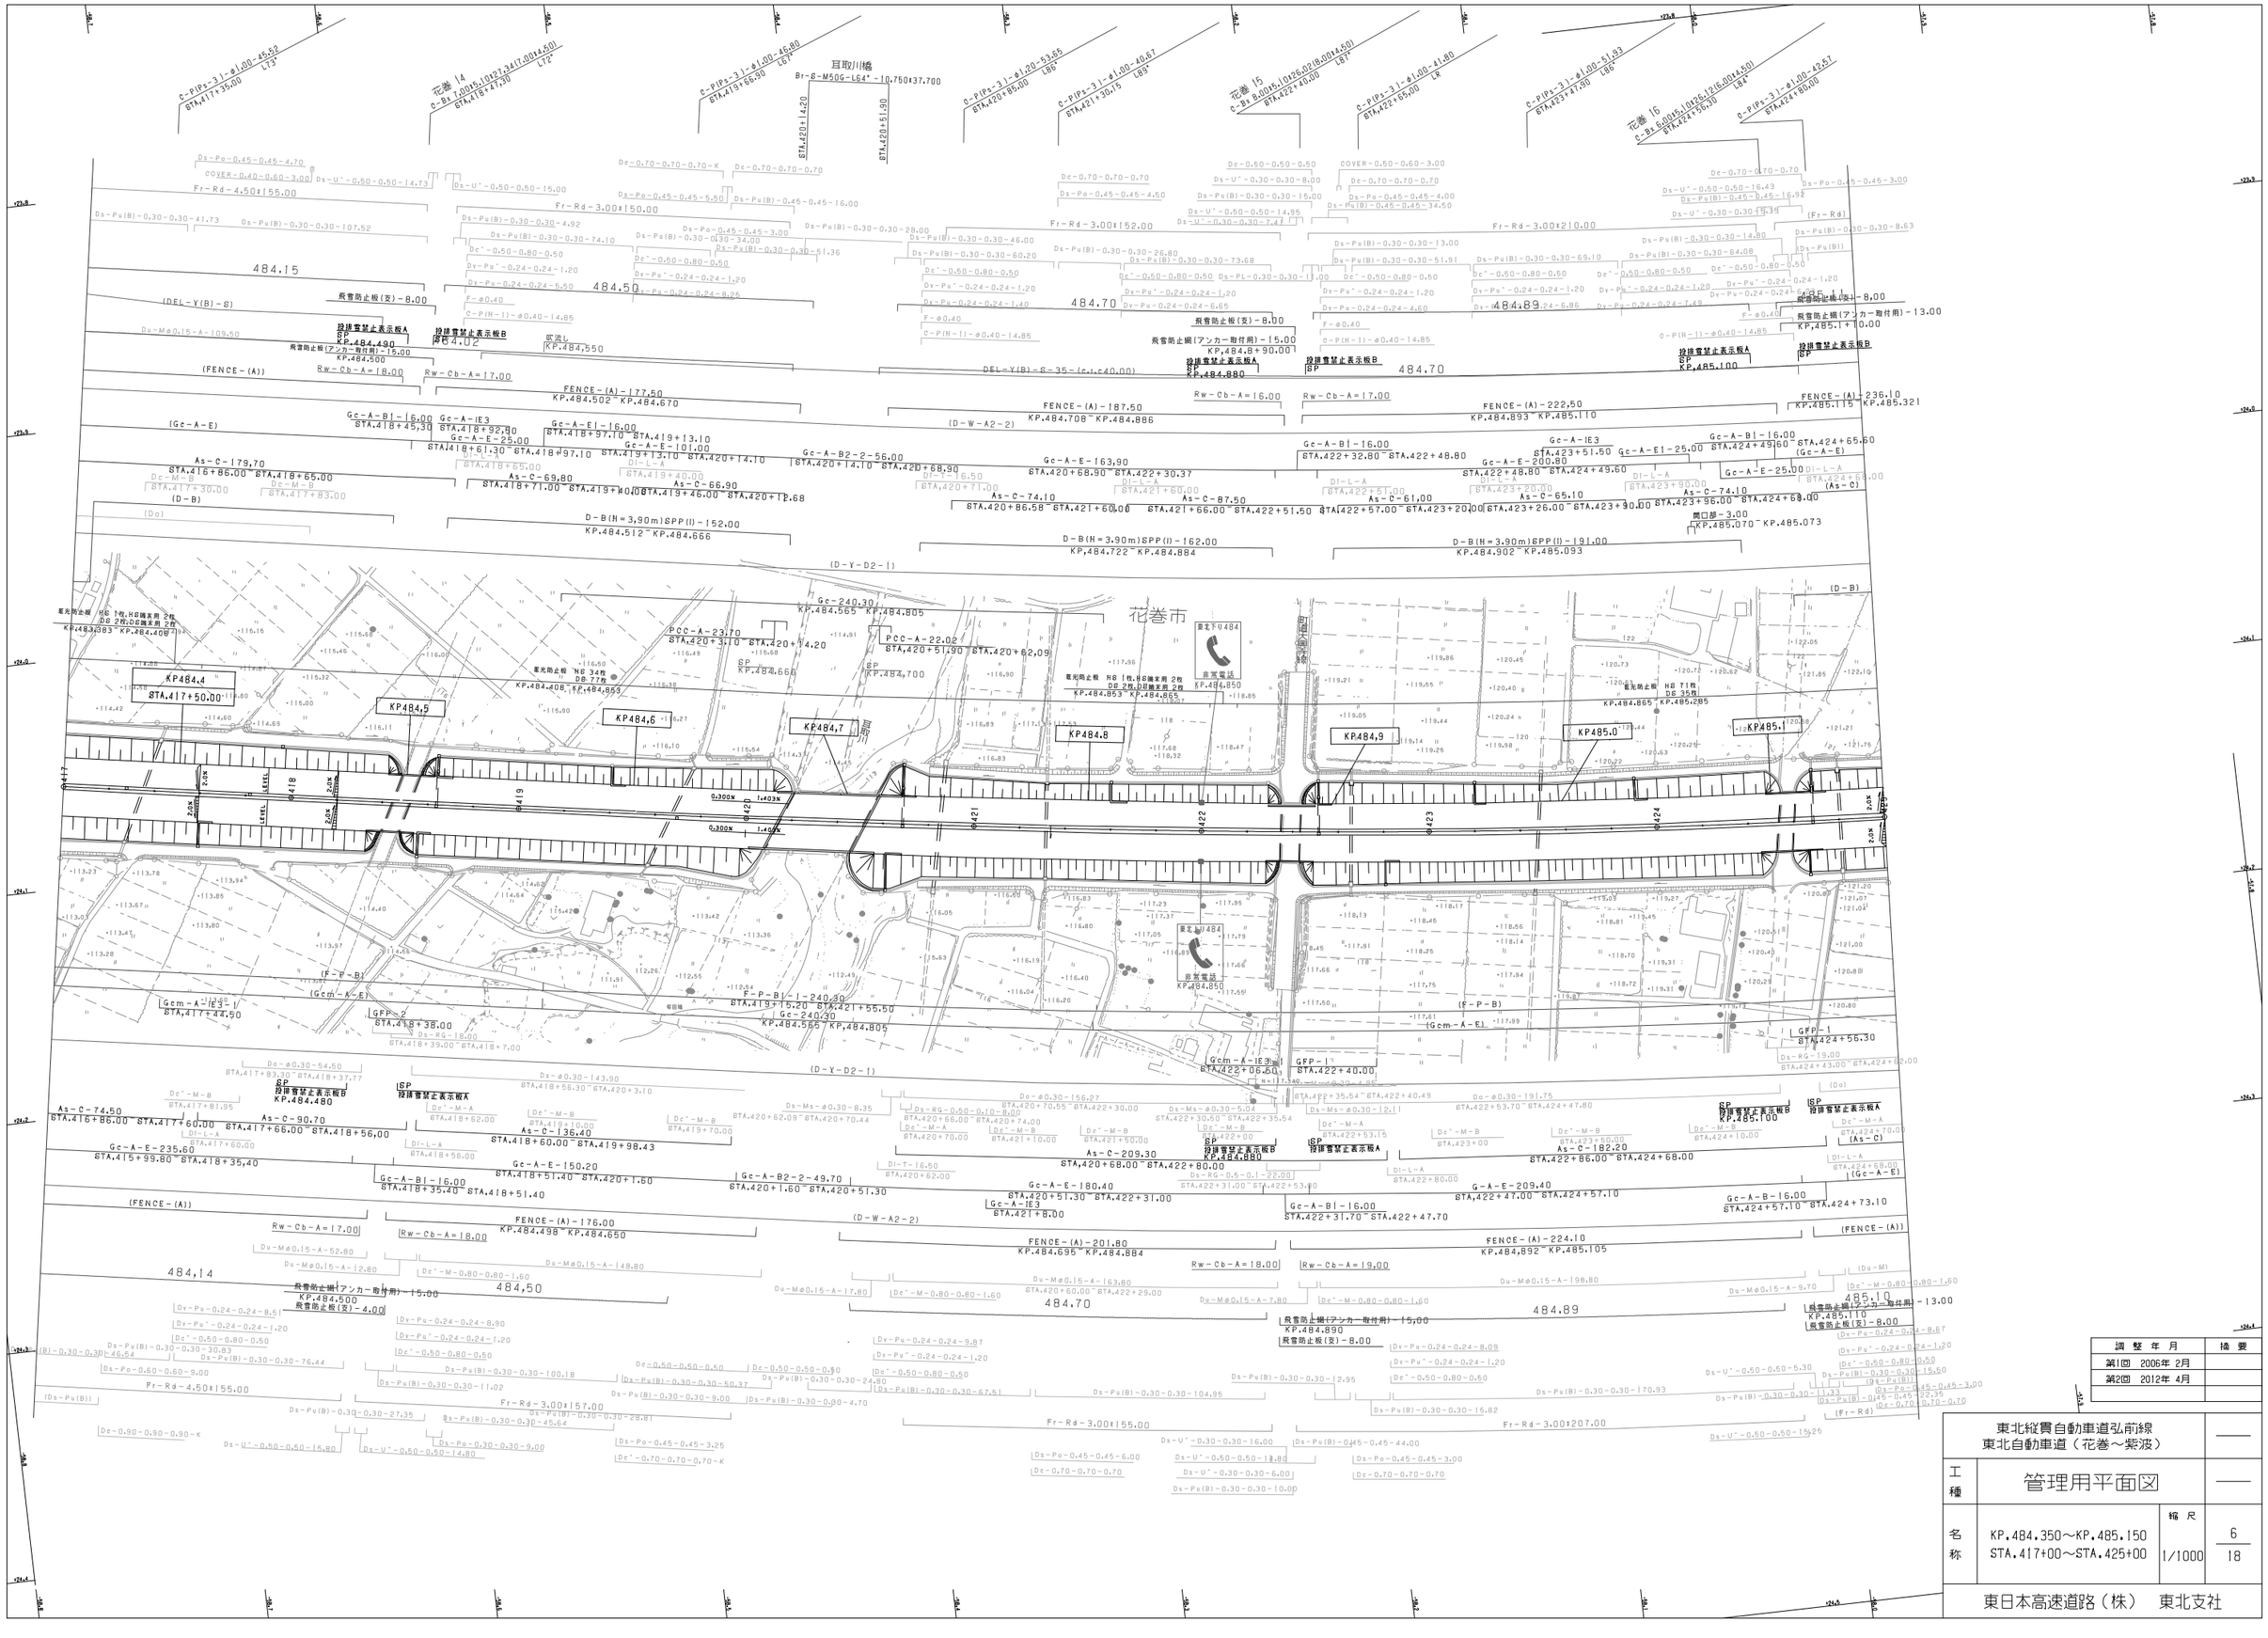
花巻 14
C-Bx 1.00|5.10|27.247|1.00|4.50
STA.416+47.50
L72
C-P(Ps-3)-φ1.00-45.52
STA.417+35.00
L73
C-P(Ps-3)-φ1.00-46.80
STA.419+66.50
L67
耳取川橋
Br-S-M50G-L64*-10.750*37.700
C-P(Ps-3)-φ1.20-53.66
STA.420+85.00
L66
C-P(Ps-3)-φ1.00-40.67
STA.421+30.15
L65
花巻 15
C-Bx 6.00|5.10|26.502|8.00|4.50
STA.422+40.00
L67
C-P(Ps-3)-φ1.00-41.80
STA.422+65.00
L68
C-P(Ps-3)-φ1.00-51.93
STA.423+47.50
L66
花巻 16
C-Bx 6.00|5.10|26.502|16.00|4.50
STA.424+50.30
L64
C-P(Ps-3)-φ1.00-42.67
STA.424+80.00
L63
STA.420+14.20
STA.420+51.90
484.15
484.50
484.70
484.89
484.14
484,50
484.70
484.89
485.10
Fr-Rd-4.50x155.00
Fr-Rd-3.00x150.00
Fr-Rd-3.00x152.00
Fr-Rd-3.00x210.00
Fr-Rd-3.00x157.00
Fr-Rd-3.00x155.00
Fr-Rd-3.00x207.00
(DEL-Y(B)-8)
(FENCE-(A))
(Gc-A-E)
(D-B)
(Do)
(D-Y-D2-1)
(D-W-A2-2)
(F-P-B)
(Gcm-A-E)
飛雪防止板(支)-8.00
飛雪防止板(アンカー取付用)-15.00
KP.484.500
飛雪防止板(支)-4.00
飛雪防止板(アンカー取付用)-13.00
KP.485.110
飛雪防止板(支)-8.00
投排雪禁止表示板A
SP
KP.484.490
投排雪禁止表示板B
SP
KP.484.880
投排雪禁止表示板A
SP
KP.485.100
投排雪禁止表示板B
SP
KP.485.110
FENCE-(A)-177.50
KP.484.502 KP.484.670
FENCE-(A)-187.50
KP.484.708 KP.484.886
FENCE-(A)-222.50
KP.484.893 KP.485.110
FENCE-(A)-236.10
KP.485.115 KP.485.321
FENCE-(A)-176.00
KP.484.498 KP.484.650
FENCE-(A)-201.80
KP.484.695 KP.484.884
FENCE-(A)-224.10
KP.484.892 KP.485.105
D-B(H=3.90m)SPP(I)-152.00
KP.484.512 KP.484.666
D-B(H=3.90m)SPP(I)-162.00
KP.484.722 KP.484.884
D-B(H=3.90m)SPP(I)-191.00
KP.484.902 KP.485.093
開口部-3.00
KP.485.070 KP.485.073
Gc-240.30
KP.484.565 KP.484.805
Gc-A-B1-16.00
STA.418+25.30 STA.418+92.00
Gc-A-E-25.00
STA.418+61.30 STA.418+97.10
Gc-A-E1-16.00
STA.418+97.10 STA.419+13.10
Gc-A-E-101.00
STA.419+13.10 STA.420+14.10
Gc-A-B2-2-56.00
STA.420+14.10 STA.420+68.90
Gc-A-E-163.90
STA.420+68.90 STA.422+30.37
Gc-A-B1-16.00
STA.422+32.80 STA.422+48.80
Gc-A-E-200.80
STA.422+48.80 STA.424+49.60
Gc-A-B1-16.00
STA.424+49.60 STA.424+65.60
Gc-A-IE3
STA.423+51.50
Gc-A-E1-25.00
Gc-A-E-25.00
As-C-179.70
STA.416+86.00 STA.418+65.00
As-C-69.80
STA.418+71.00 STA.419+40.00
As-C-66.90
STA.419+46.00 STA.420+12.68
As-C-74.10
STA.420+86.58 STA.421+60.00
As-C-87.50
STA.421+66.00 STA.422+51.50
As-C-61.00
STA.422+57.00 STA.423+20.00
As-C-65.10
STA.423+26.00 STA.423+90.00
As-C-74.10
STA.423+96.00 STA.424+68.00
(As-C)
Gc-A-E-235.60
STA.415+99.80 STA.418+35.40
Gc-A-B1-16.00
STA.418+35.40 STA.418+51.40
Gc-A-E-150.20
STA.418+51.40 STA.420+1.60
Gc-A-B2-2-49.70
STA.420+1.60 STA.420+51.30
Gc-A-E-180.40
STA.420+51.30 STA.422+31.00
Gc-A-IE3
STA.421+8.00
Gc-A-B1-16.00
STA.422+31.70 STA.422+47.70
G-A-E-209.40
STA.422+47.00 STA.424+57.10
Gc-A-B1-16.00
STA.424+57.10 STA.424+73.10
As-C-74.50
STA.416+86.00 STA.417+60.00
As-C-90.70
STA.417+66.00 STA.418+56.00
As-C-136.40
STA.418+60.00 STA.419+98.43
As-C-209.30
STA.420+68.00 STA.422+80.00
As-C-182.20
STA.422+86.00 STA.424+68.00
Gcm-A-E-44.90
STA.417+44.90
GFP-2
STA.418+38.00
STA.418+39.00 STA.418+7.00
F-P-B1-1-240.30
STA.419+15.20 STA.421+55.50
KP.484.555 KP.484.805
Gc-240.30
KP.484.565 KP.484.805
Gcm-A-IE3
STA.422+06.50
GFP-1
STA.422+40.00
GFP-1
STA.424+56.30
Ds-RG-19.00
STA.424+43.00 STA.424+62.00
Ds-RG-18.00
STA.418+39.00 STA.418+7.00
Ds-Ms-φ0.30-143.90
STA.418+56.30 STA.420+3.10
Ds-Mu-φ0.30-156.27
STA.420+70.55 STA.422+30.00
Ds-Ms-φ0.30-5.04
STA.422+30.50 STA.422+35.54
Ds-Mu-φ0.30-191.75
STA.422+53.70 STA.424+47.80
Ds-RG-0.50-0.10-8.00
STA.420+66.00 STA.420+74.00
Ds-Ms-φ0.30-12.11
Ds-RG-0.5-0.1-22.00
STA.422+31.00 STA.422+53.00
Ds-M-φ0.15-A-52.80
Ds-M-φ0.15-A-148.80
Ds-M-φ0.15-A-163.80
STA.420+60.00 STA.422+29.00
Ds-M-φ0.15-A-198.80
Ds-M-φ0.15-A-17.80
Ds-M-φ0.15-A-7.80
Ds-M-φ0.15-A-9.70
Dc'-M-0.80-0.80-1.60
Dc'-M-A
Dc'-M-B
Dc'-M-C
Di-L-A
Di-T-16.50
STA.420+62.00
Dy-Pu'-0.24-0.24-1.20
Dy-Pu-0.24-0.24-8.90
Dy-Pu-0.24-0.24-9.87
Dy-Pu-0.24-0.24-8.09
Dy-Pu-0.24-0.24-8.67
Dc'-0.50-0.80-0.50
Ds-Pu(B)-0.30-0.30-30.83
Ds-Pu(B)-0.30-0.30-46.54
Ds-Pu(B)-0.30-0.30-76.44
Ds-Po-0.60-0.60-9.00
Ds-Pu(B)-0.30-0.30-11.02
Ds-Pu(B)-0.30-0.30-100.18
Ds-Pu(B)-0.30-0.30-50.37
Ds-Pu(B)-0.30-0.30-24.80
Ds-Pu(B)-0.30-0.30-67.51
Ds-Pu(B)-0.30-0.30-104.95
Ds-Pu(B)-0.30-0.30-170.93
Ds-Pu(B)-0.30-0.30-11.33
Ds-Pu(B)-0.30-0.30-15.82
Ds-Pu(B)-0.30-0.30-9.00
Ds-Pu(B)-0.30-0.30-4.70
Ds-Pu(B)-0.30-0.30-28.81
Ds-Pu(B)-0.30-0.30-27.35
Ds-Pu(B)-0.30-0.30-45.64
Ds-Po-0.45-0.45-3.25
Ds-Po-0.45-0.45-6.00
Ds-Po-0.45-0.45-3.00
Ds-Po-0.45-0.45-44.00
Ds-U'-0.50-0.50-15.80
Ds-U'-0.50-0.50-14.80
Ds-U'-0.30-0.30-16.00
Ds-U'-0.50-0.50-13.80
Ds-U'-0.30-0.30-6.00
Ds-Pu(B)-0.30-0.30-10.00
Dc-0.70-0.70-0.70-K
Dc-0.90-0.90-0.90-K
Dc-0.70-0.70-0.70
Dc-0.50-0.50-0.50
Dc-0.50-0.50-3.50
Dc-0.50-0.50-3.80
Dc-0.50-0.50-5.30
Dc-0.50-0.50-1.50
Dc-0.50-0.50-2.30
Dc-0.70-0.70-0.70
Dc-0.70-0.70-0.70-K
Dc-0.50-0.80-0.50
Dy-Pu'-0.24-0.24-1.20
Dy-Pu-0.24-0.24-5.50
Dy-Pu-0.24-0.24-6.65
Dy-Pu-0.24-0.24-4.60
Dy-Pu-0.24-0.24-5.86
Dy-Pu-0.24-0.24-7.49
Dy-Pu-0.24-0.24-5.25
Dy-Pu-0.24-0.24-1.20
Dy-Pu'-0.24-0.24-1.20
Dy-Pu-0.24-0.24-1.40
Dy-Pu-0.24-0.24-8.25

東北縦貫自動車道弘前線 東北自動車道（花巻～紫波）		——
工種	管理用平面図	——
名称	KP.485.150～KP.485.950 STA.425+00～STA.433+00	縮尺 1/1000
		7 / 18
東日本高速道路（株）　東北支社		

調整年月	摘要
第1回　2006年 2月	
第2回　2012年 4月	

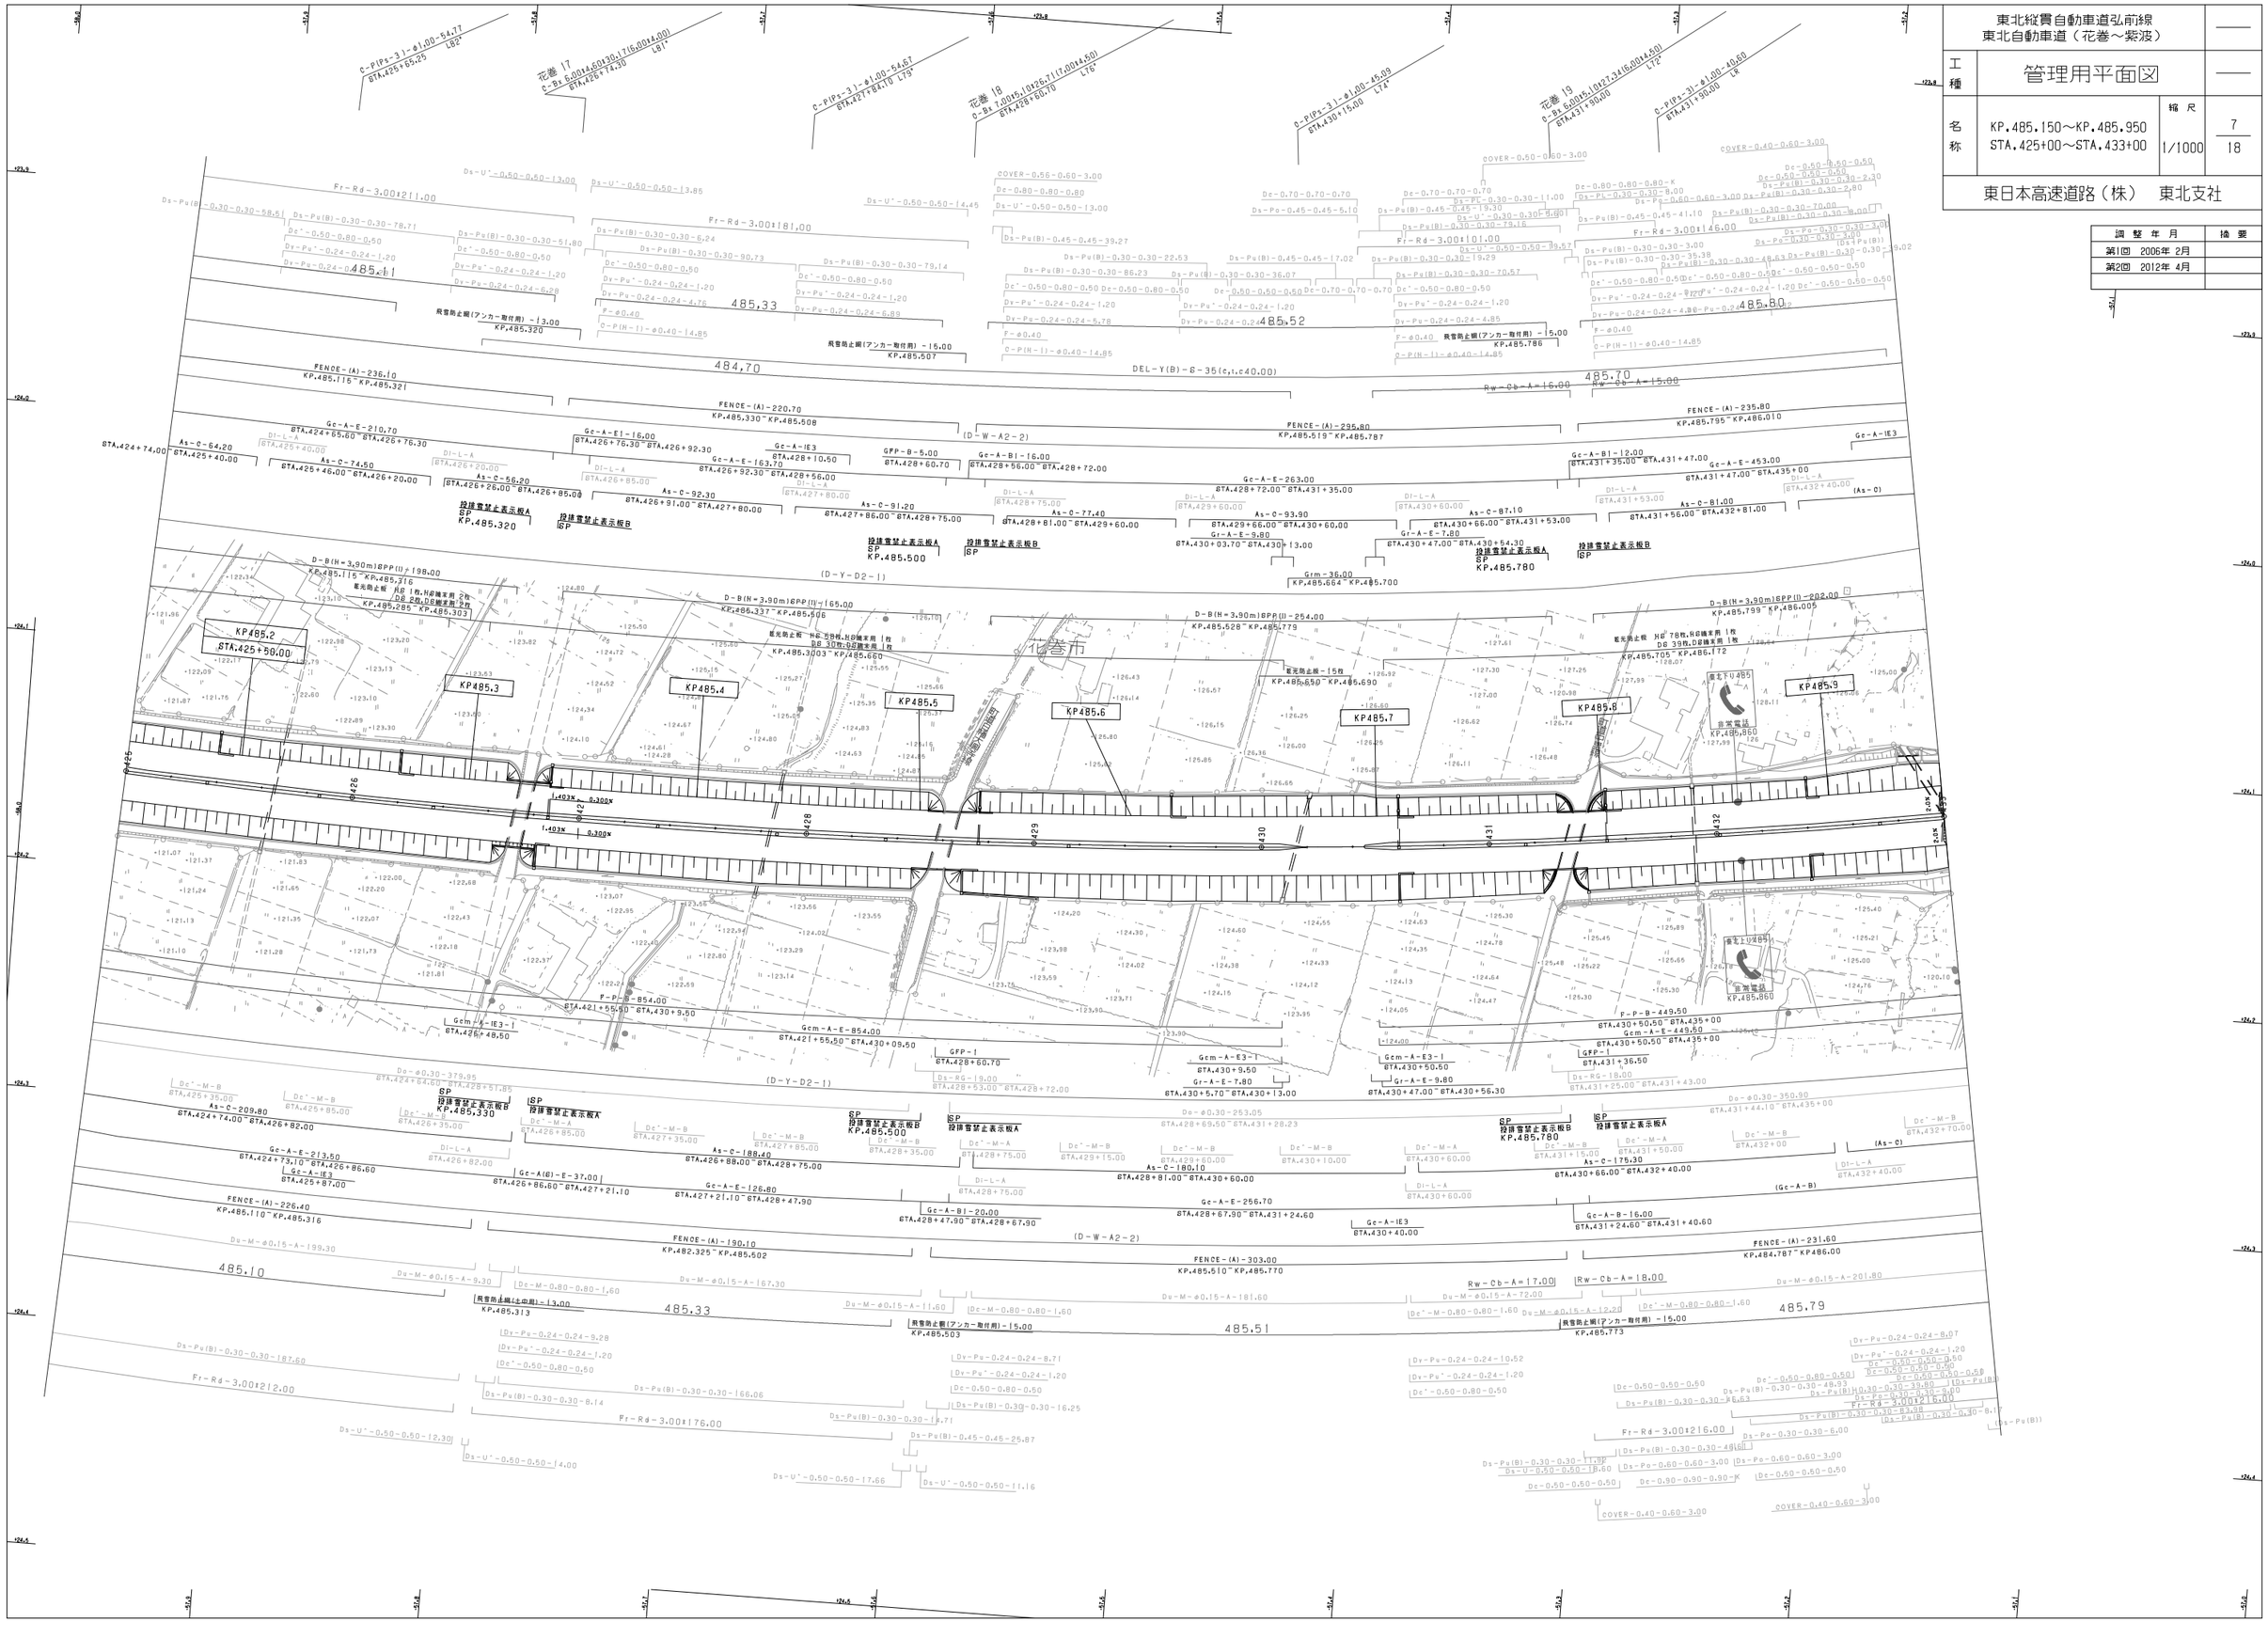
花巻市
KP485.2
STA.425+50.00
KP485.3
KP485.4
KP485.5
KP485.6
KP485.7
KP485.8
KP485.9
非常電話
KP.485.660
非常電話
KP.485.950
Gc-A-E-210.70
STA.424+65.60～STA.425+76.30
As-C-64.20
STA.424+74.00～STA.425+40.00
As-C-74.50
STA.425+46.00～STA.426+20.00
As-C-56.20
STA.426+26.00～STA.426+85.00
As-C-92.30
STA.426+91.00～STA.427+80.00
As-C-91.20
STA.427+86.00～STA.428+75.00
As-C-77.40
STA.428+81.00～STA.429+60.00
As-C-93.90
STA.429+66.00～STA.430+60.00
As-C-87.10
STA.430+66.00～STA.431+53.00
As-C-81.00
STA.431+56.00～STA.432+81.00
As-C-209.80
STA.424+74.00～STA.426+82.00
As-C-188.40
STA.426+88.00～STA.428+75.00
As-C-180.10
STA.428+81.00～STA.430+60.00
As-C-175.30
STA.430+66.00～STA.432+40.00
投雪雪望止表示板A SP KP.485.320
投雪雪望止表示板B SP
投雪雪望止表示板A SP KP.485.500
投雪雪望止表示板B SP
投雪雪望止表示板A SP KP.485.780
投雪雪望止表示板B SP
(D-Y-D2-1)
(D-W-A2-2)
FENCE-(A)-236.10
KP.485.116～KP.485.321
FENCE-(A)-220.70
KP.485.330～KP.485.508
FENCE-(A)-295.80
KP.485.519～KP.485.787
FENCE-(A)-235.80
KP.485.795～KP.486.010
FENCE-(A)-226.40
KP.485.110～KP.485.316
FENCE-(A)-190.10
KP.482.325～KP.485.502
FENCE-(A)-303.00
KP.485.510～KP.485.770
FENCE-(A)-231.60
KP.484.787～KP.486.00
Fr-Rd-3.00t211.00
Fr-Rd-3.00t181.00
Fr-Rd-3.00t101.00
Fr-Rd-3.00t146.00
Fr-Rd-3.00t187.60
Fr-Rd-3.00t212.00
Fr-Rd-3.00t176.00
Fr-Rd-3.00t216.00
Fr-Rd-3.00t216.00
DEL-Y(B)-B-35(c,t.c40.00)
D-B(H=3.90m)SPP(I)-198.00
KP.485.115～KP.485.316
D-B(H=3.90m)SPP(I)-165.00
KP.486.337～KP.485.506
D-B(H=3.90m)SPP(I)-254.00
KP.485.528～KP.485.779
D-B(H=3.90m)SPP(I)-202.00
KP.485.799～KP.486.005
P-P-B-854.00
STA.421+55.50～STA.430+9.50
P-P-B-449.50
STA.430+50.50～STA.435+00
Gcm-A-E-854.00
STA.421+55.50～STA.430+09.50
Gcm-A-E-449.50
STA.430+50.50～STA.435+00
Gcm-A-E3-1
STA.426+48.50
GFP-1
STA.428+60.70
Gcm-A-E3-1
STA.430+9.50
Gcm-A-E3-1
STA.430+50.6
GFP-1
STA.431+36.50
Gr-A-E-7.80
STA.430+5.70～STA.430+13.00
Gr-A-E-9.80
STA.430+47.00～STA.430+56.30
Gr-A-E-7.80
STA.430+47.00～STA.430+54.30
Grm-36.00
KP.485.664～KP.485.700
Gc-A-E-263.00
STA.428+72.00～STA.431+35.00
Gc-A-E-256.70
STA.428+67.90～STA.431+24.60
Gc-A-E-453.00
STA.431+47.00～STA.435+00
Gc-A-E3
STA.425+87.00
Gc-A(B)-E-37.00
STA.426+86.60～STA.427+21.10
Gc-A-E-126.80
STA.427+21.10～STA.428+47.90
Gc-A-B1-20.00
STA.428+47.90～STA.428+67.90
Gc-A-E3
STA.430+40.00
Gc-A-B-16.00
STA.431+24.60～STA.431+40.60
Gc-A-E3
STA.424+74.00～STA.425+40.00
Gc-A-E-213.50
STA.424+73.10～STA.426+86.60
Gc-A-E3
STA.425+87.00
Gc-A-E1-16.00
STA.426+76.30～STA.426+92.30
Gc-A-E-163.70
STA.426+92.30～STA.428+56.00
Gc-A-E3
STA.428+10.50
GFP-B-5.00
STA.428+60.70
Gc-A-B1-16.00
STA.428+56.00～STA.428+72.00
Gc-A-B1-12.00
STA.431+35.00～STA.431+47.00
Gc-A-E3
STA.432+40.00
Gc-A-B
Gc-A-E-210.70
STA.424+65.60～STA.425+76.30
Di-L-A
STA.425+40.00
Di-L-A
STA.426+20.00
Di-L-A
STA.426+85.00
Di-L-A
STA.427+80.00
Di-L-A
STA.428+75.00
Di-L-A
STA.429+60.00
Di-L-A
STA.430+60.00
Di-L-A
STA.431+53.00
Di-L-A
STA.432+40.00
Dc'-M-B
STA.425+35.00
Dc'-M-B
STA.425+85.00
Dc'-M-B
STA.426+35.00
Dc'-M-A
STA.426+85.00
Dc'-M-B
STA.427+35.00
Dc'-M-B
STA.427+85.00
Dc'-M-B
STA.428+35.00
Dc'-M-A
STA.428+75.00
Dc'-M-B
STA.429+15.00
Dc'-M-B
STA.429+60.00
Dc'-M-B
STA.430+10.00
Dc'-M-A
STA.430+60.00
Dc'-M-A
STA.431+15.00
Dc'-M-A
STA.431+50.00
Dc'-M-B
STA.432+00
Dc'-M-B
STA.432+70.00
Di-L-A
STA.426+82.00
Di-L-A
STA.428+75.00
Di-L-A
STA.430+60.00
Di-L-A
STA.432+40.00
(As-C)
(Gc-A-B)
COVER-0.50-0.60-3.00
COVER-0.40-0.60-3.00
COVER-0.40-0.60-3.00
Ds-Pu(B)-0.30-0.30-58.61
Dy-Pu-0.24-0.24-485.11
Dy-Pu-0.24-0.24-485.33
Dy-Pu-0.24-0.24-485.52
Dy-Pu-0.24-0.24-485.80
Dy-Pu-0.24-0.24-485.70
Dy-Pu-0.24-0.24-485.79
Dy-Pu-0.24-0.24-485.10
Dy-Pu-0.24-0.24-485.33
Dy-Pu-0.24-0.24-485.51
Dy-Pu-0.24-0.24-485.79
Dy-Pu-0.24-0.24-485.07
Ds-Pu(B)-0.30-0.30-187.60
Ds-Pu(B)-0.30-0.30-166.06
Ds-Pu(B)-0.30-0.30-16.25
Ds-Pu(B)-0.30-0.30-16.71
Ds-Pu(B)-0.45-0.45-25.87
Ds-Pu(B)-0.30-0.30-48.93
Ds-Pu(B)-0.30-0.30-39.80
Ds-Pu(B)-0.30-0.30-36.63
Ds-Pu(B)-0.30-0.30-5.60
Ds-Pu(B)-0.30-0.30-8.14
Ds-Pu(B)-0.30-0.30-8.17
Ds-Pu(B)-0.30-0.30-11.08
Ds-Pu(B)-0.30-0.30-4.60
Ds-Pu(B)-0.45-0.45-41.10
Ds-Pu(B)-0.30-0.30-79.16
Ds-Pu(B)-0.30-0.30-70.57
Ds-Pu(B)-0.30-0.30-48.63
Ds-Pu(B)-0.30-0.30-35.38
Ds-Pu(B)-0.30-0.30-3.00
Ds-Pu(B)-0.30-0.30-19.29
Ds-Pu(B)-0.45-0.45-19.30
Ds-Pu(B)-0.30-0.30-86.23
Ds-Pu(B)-0.30-0.30-36.07
Ds-Pu(B)-0.45-0.45-17.02
Ds-Pu(B)-0.30-0.30-22.53
Ds-Pu(B)-0.45-0.45-39.27
Ds-Pu(B)-0.30-0.30-6.24
Ds-Pu(B)-0.30-0.30-90.73
Ds-Pu(B)-0.30-0.30-79.14
Ds-Pu(B)-0.30-0.30-51.80
Ds-Pu(B)-0.30-0.30-78.71
Ds-U'-0.50-0.50-13.00
Ds-U'-0.50-0.50-13.85
Ds-U'-0.50-0.50-14.45
Ds-U'-0.50-0.50-13.00
Ds-U'-0.50-0.50-99.57
Ds-U'-0.50-0.50-12.30
Ds-U'-0.50-0.50-14.00
Ds-U'-0.50-0.50-17.66
Ds-U'-0.50-0.50-11.16
Dc'-0.50-0.80-0.50
Dc'-0.80-0.80-0.80
Dc'-0.70-0.70-0.70
Dc'-0.80-0.80-K
Dc'-0.50-0.80-1.60
Dy-Pu'-0.24-0.24-1.20
Dy-Pu'-0.24-0.24-6.28
Dy-Pu'-0.24-0.24-6.89
Dy-Pu'-0.24-0.24-4.78
Dy-Pu'-0.24-0.24-5.78
Dy-Pu'-0.24-0.24-4.85
Dy-Pu'-0.24-0.24-4.80
Dy-Pu'-0.24-0.24-10.52
Dy-Pu'-0.24-0.24-8.71
Dy-Pu'-0.24-0.24-9.28
Dy-Pu'-0.24-0.24-8.07
Dc'-0.50-0.80-0.50
Dc'-0.50-0.50-0.50
Dc'-0.50-0.50-0.50
Dc'-0.50-0.80-0.50
Dc'-0.50-0.50-0.50
Dc'-0.50-0.50-0.50
Dc'-0.50-0.50

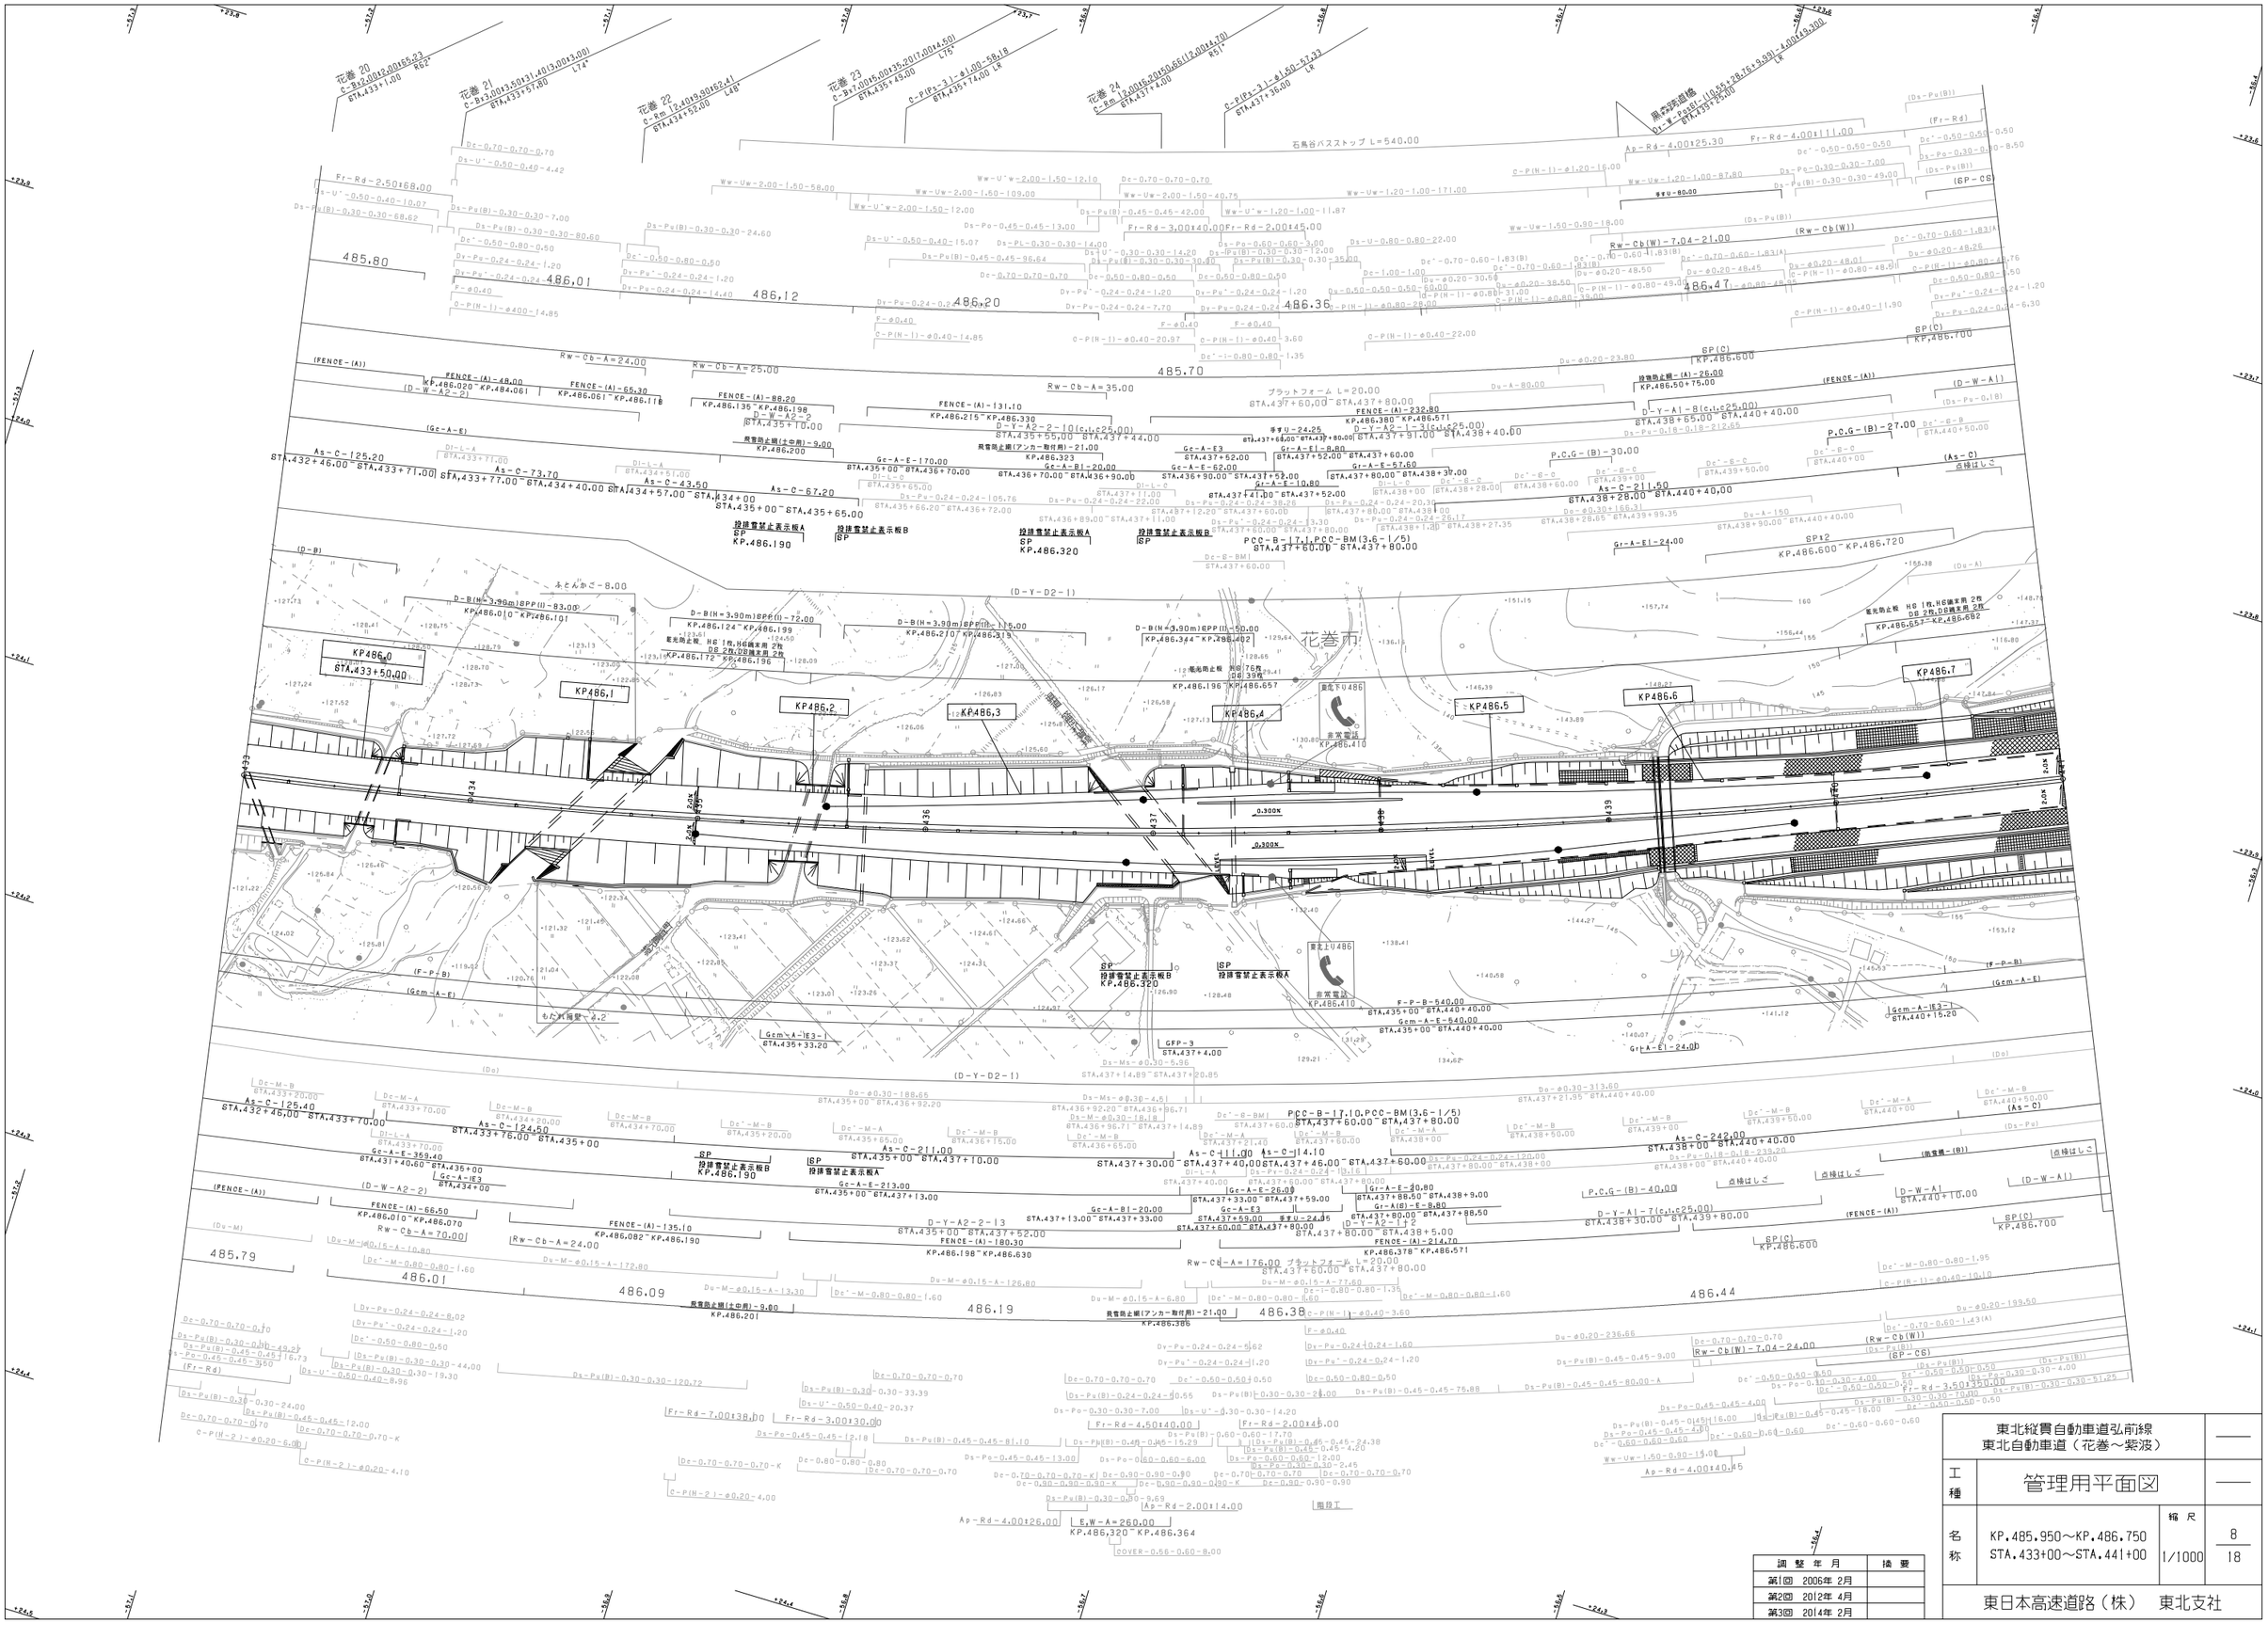

東北縦貫自動車道弘前線 東北自動車道（花巻～紫波）			
工種	管理用平面図		
名称	KP.485.950～KP.486.750 STA.433+00～STA.441+00	縮尺 1/1000	8 18
東日本高速道路（株） 東北支社			

調整年月	摘要
第1回 2006年 2月	
第2回 2012年 4月	
第3回 2014年 2月	

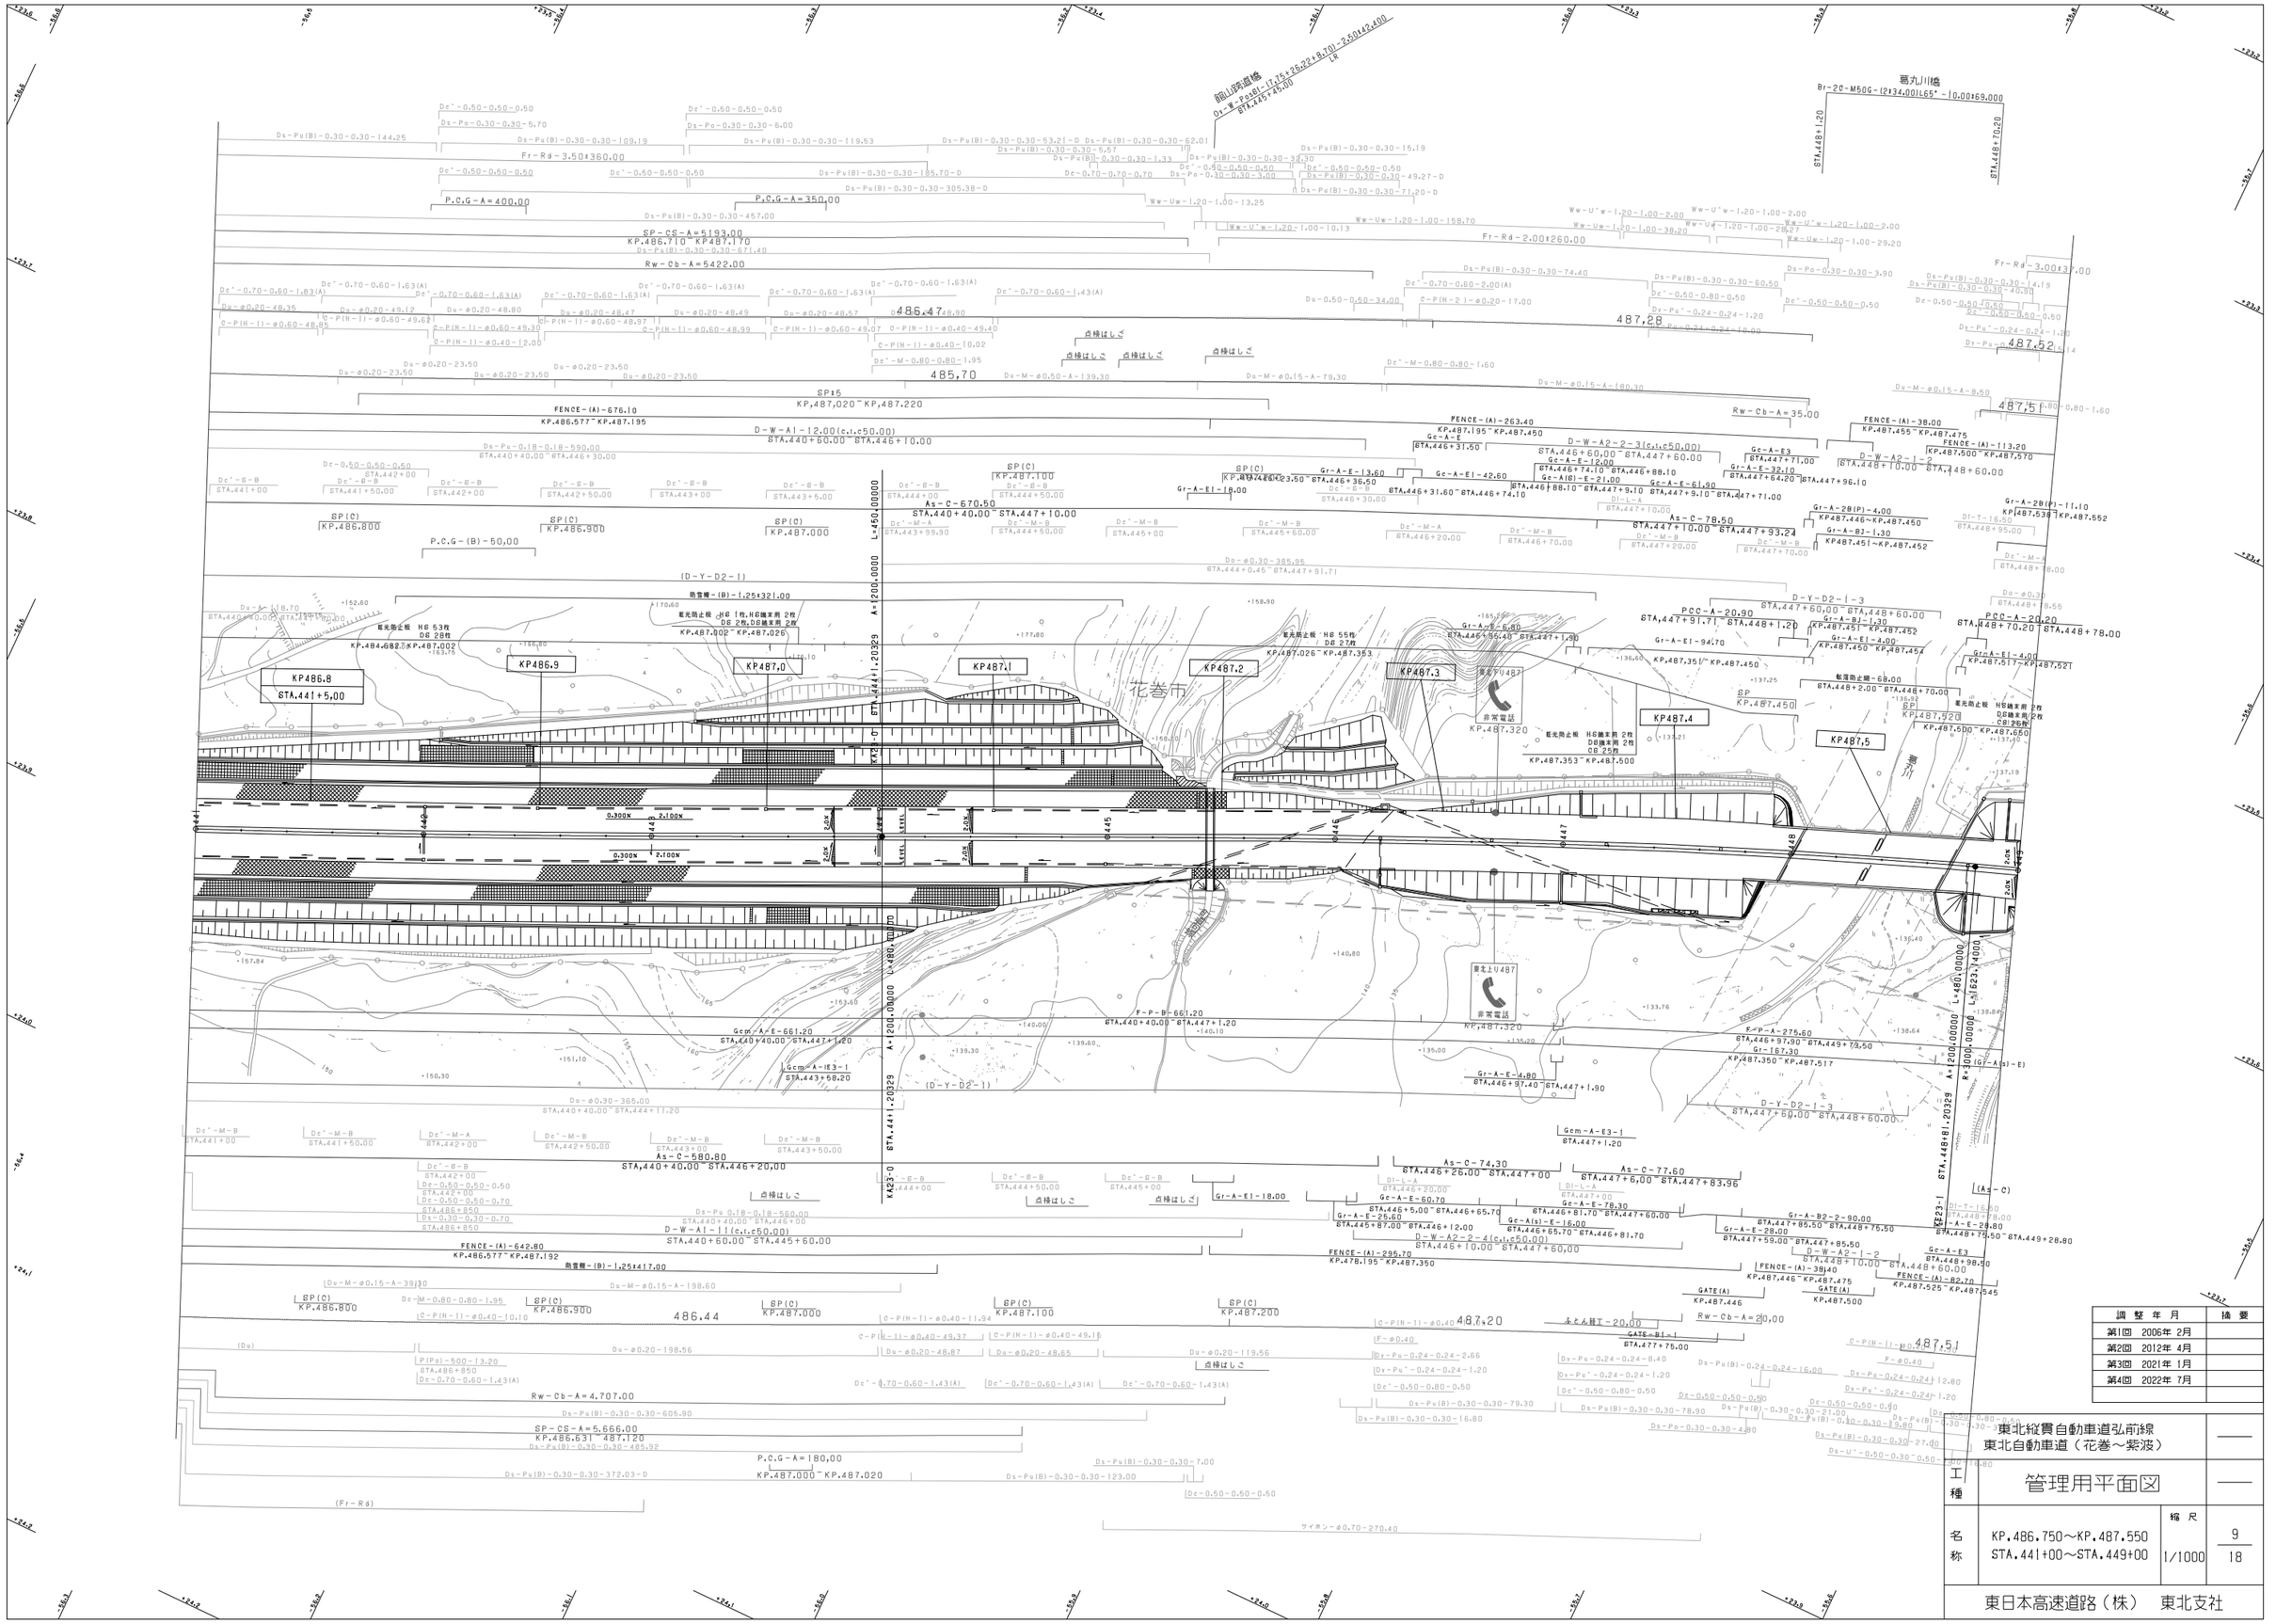
福山跨道橋
Br-20-M50G-(2*34.00)L65°-10.00*69.000
冨丸川橋
Br-20-M50G-(2*34.00)L65°-10.00*69.000
KP486.8
STA.441+5.00
KP486.9
KP487.0
KP487.1
KP487.2
KP487.3
KP487.4
KP487.5
化巻市
非常電話
KP487.320
非常電話
KP487.353
SP
KP.487.450
SP
KP487.522
KP.487.500~KP.487.650
三陸
SP(C)
KP.486.800
SP(C)
KP.486.900
SP(C)
KP.487.000
SP(C)
KP.487.100
SP(C)
KP.487.200
SP15
KP.487.020~KP.487.220
SP-CS-A=5193.00
KP.486.710~KP487.170
Rw-Cb-A=5422.00
P.C.G-A=400.00
P.C.G-A=350.00
Fr-Rd-3.50*360.00
Fr-Rd-2.00*260.00
Fr-Rd-3.00*137.00
Rw-Cb-A=35.00
Rw-Cb-A=4.707.00
SP-CS-A=5.666.00
KP.486.631~487.120
P.C.G-A=180.00
KP.487.000~KP.487.020
P.C.G-(B)-50.00
(D-Y-D2-1)
D-W-A1-12.00(c1.c50.00)
STA.440+60.00~STA.446+10.00
D-W-A1-11(c1.c50.00)
STA.440+60.00~STA.445+60.00
D-W-A2-2-3(c1.c50.00)
STA.446+60.00~STA.447+60.00
D-W-A2-2-4(c1.c50.00)
STA.446+10.00~STA.447+60.00
D-W-A2-1-2
STA.448+10.00~STA.448+60.00
D-Y-D2-1-3
STA.447+60.00~STA.448+60.00
As-C-580.80
STA.440+40.00~STA.446+20.00
As-C-670.50
STA.440+40.00~STA.447+10.00
As-C-74.30
STA.446+26.00~STA.447+00
As-C-77.60
STA.447+6.00~STA.447+83.96
As-C-78.50
STA.447+10.00~STA.447+93.24
FENCE-(A)-642.80
KP.486.577~KP.487.192
FENCE-(A)-676.10
KP.486.577~KP.487.195
FENCE-(A)-263.40
KP.487.195~KP.487.450
FENCE-(A)-295.70
KP.478.195~KP.487.350
FENCE-(A)-38.00
KP.487.455~KP.487.475
FENCE-(A)-113.20
KP.487.500~KP.487.570
FENCE-(A)-82.70
KP.487.525~KP.487.545
FENCE-(A)-38140
KP.487.446~KP.487.475
GATE(A)
KP.487.446
GATE(A)
KP.487.500
熱雪帽-(B)-1.25*417.00
熱雪帽-(B)-1.25*321.00
防護柵-(B)-1.25*321.00
Gcm-A-E-661.20
STA.440+40.00~STA.447+1.20
Gcm-A-IE3-1
STA.443+58.20
Gcm-A-E3-1
STA.447+1.20
F-P-B-661.20
STA.440+40.00~STA.447+1.20
F-P-A-275.60
STA.446+97.30~STA.449+79.50
Gr-167.30
KP.487.350~KP.487.517
Gr-A-E-14.80
STA.446+97.40~STA.447+1.90
Gr-A-E-18.00
Gr-A-E-42.60
STA.446+31.60~STA.446+74.10
Gr-A-E-60.70
STA.446+5.00~STA.446+65.70
Gr-A-E-25.60
STA.445+87.00~STA.446+12.00
Gr-A(s)-E-16.00
STA.446+65.70~STA.446+81.70
Gr-A-E-13.60
STA.446+23.50~STA.446+36.50
Gr-A-E-78.30
STA.446+81.70~STA.447+60.00
Gr-A-E-32.10
STA.447+64.20~STA.447+96.10
Gr-A-E-61.90
STA.447+9.10~STA.447+71.00
Gr-A-E3
STA.447+71.00
Gr-A-E-28.00
STA.447+59.00~STA.447+85.50
Gr-A-B2-2-90.00
STA.447+85.50~STA.448+75.50
Gr-A-E3
STA.448+98.50
Gr-A-2B(P)-4.00
KP.487.446~KP.487.450
Gr-A-B2-1.30
KP.487.451~KP.487.452
Gr-A-2B(P)-11.10
KP.487.538~KP.487.552
Gr-A-E1-4.00
KP.487.517~KP.487.521
Gr-A-E1-94.70
KP.487.351~KP.487.450
Gr-A-E1-42.60
STA.446+88.10~STA.447+31.00
Gr-A-E1-2.00
STA.446+88.10~STA.447+9.10
Gr-A-E1-1.30
STA.447+10.00~STA.447+11.30
Gr-A-B1-1.30
KP.487.451~KP.487.452
Gr-A-E1-4.00
KP.487.450~KP.487.454
Gr-A-E1-4.00
KP.487.517~KP.487.521
転落防止柵-68.00
STA.448+2.00~STA.448+70.00
PCC-A-20.90
STA.447+91.71~STA.448+1.20
PCC-A-20.20
STA.448+70.20~STA.448+78.00
Rw-Cb-A=20.00
GATE-B1-1
STA.447+75.00
ふとん籠工-20.00
STA.447+91.71~STA.448+1.20
D-Y-D2-1-3
STA.447+60.00~STA.448+60.00
As-C-(As-C)
STA.448+79.50~STA.449+28.80
Ds-Pu(B)-0.30-0.30-74.40
Ds-Pu(B)-0.30-0.30-60.50
Ds-Pu(B)-0.30-0.30-14.19
Ds-Pu(B)-0.30-0.30-40.80
Ds-Pu(B)-0.30-0.30-15.19
Ds-Pu(B)-0.30-0.30-53.21-D
Ds-Pu(B)-0.30-0.30-62.01
Ds-Pu(B)-0.30-0.30-5.57
Ds-Pu(B)-0.30-0.30-1.33
Ds-Pu(B)-0.30-0.30-38.30
Ds-Pu(B)-0.30-0.30-49.27-D
Ds-Pu(B)-0.30-0.30-71.20-D
Ds-Pu(B)-0.30-0.30-35.70-D
Ds-Pu(B)-0.30-0.30-305.38-D
Ds-Pu(B)-0.30-0.30-457.00
Ds-Pu(B)-0.30-0.30-671.40
Ds-Pu(B)-0.30-0.30-144.25
Ds-Pu(B)-0.30-0.30-109.19
Ds-Pu(B)-0.30-0.30-119.63
Ds-Pu(B)-0.30-0.30-5.70
Ds-Pu(B)-0.30-0.30-6.00
Ds-Pu(B)-0.30-0.30-7.00
Ds-Pu(B)-0.30-0.30-123.00
Ds-Pu(B)-0.30-0.30-372.03-D
Ds-Pu(B)-0.30-0.30-485.92
Ds-Pu(B)-0.30-0.30-605.90
Ds-Pu(B)-0.30-0.30-79.30
Ds-Pu(B)-0.30-0.30-78.90
Ds-Pu(B)-0.30-0.30-16.80
Ds-Pu(B)-0.30-0.30-21.00
Ds-Pu(B)-0.30-0.30-19.80
Ds-Pu(B)-0.30-0.30-27.10
Ds-Pu(B)-0.24-0.24-16.00
Ds-Pu(B)-0.24-0.24-8.40
Ds-Pu'-0.24-0.24-1.20
Ds-Pu'-0.24-0.24-1.20
Ds-Pu'-0.24-0.24-1.20

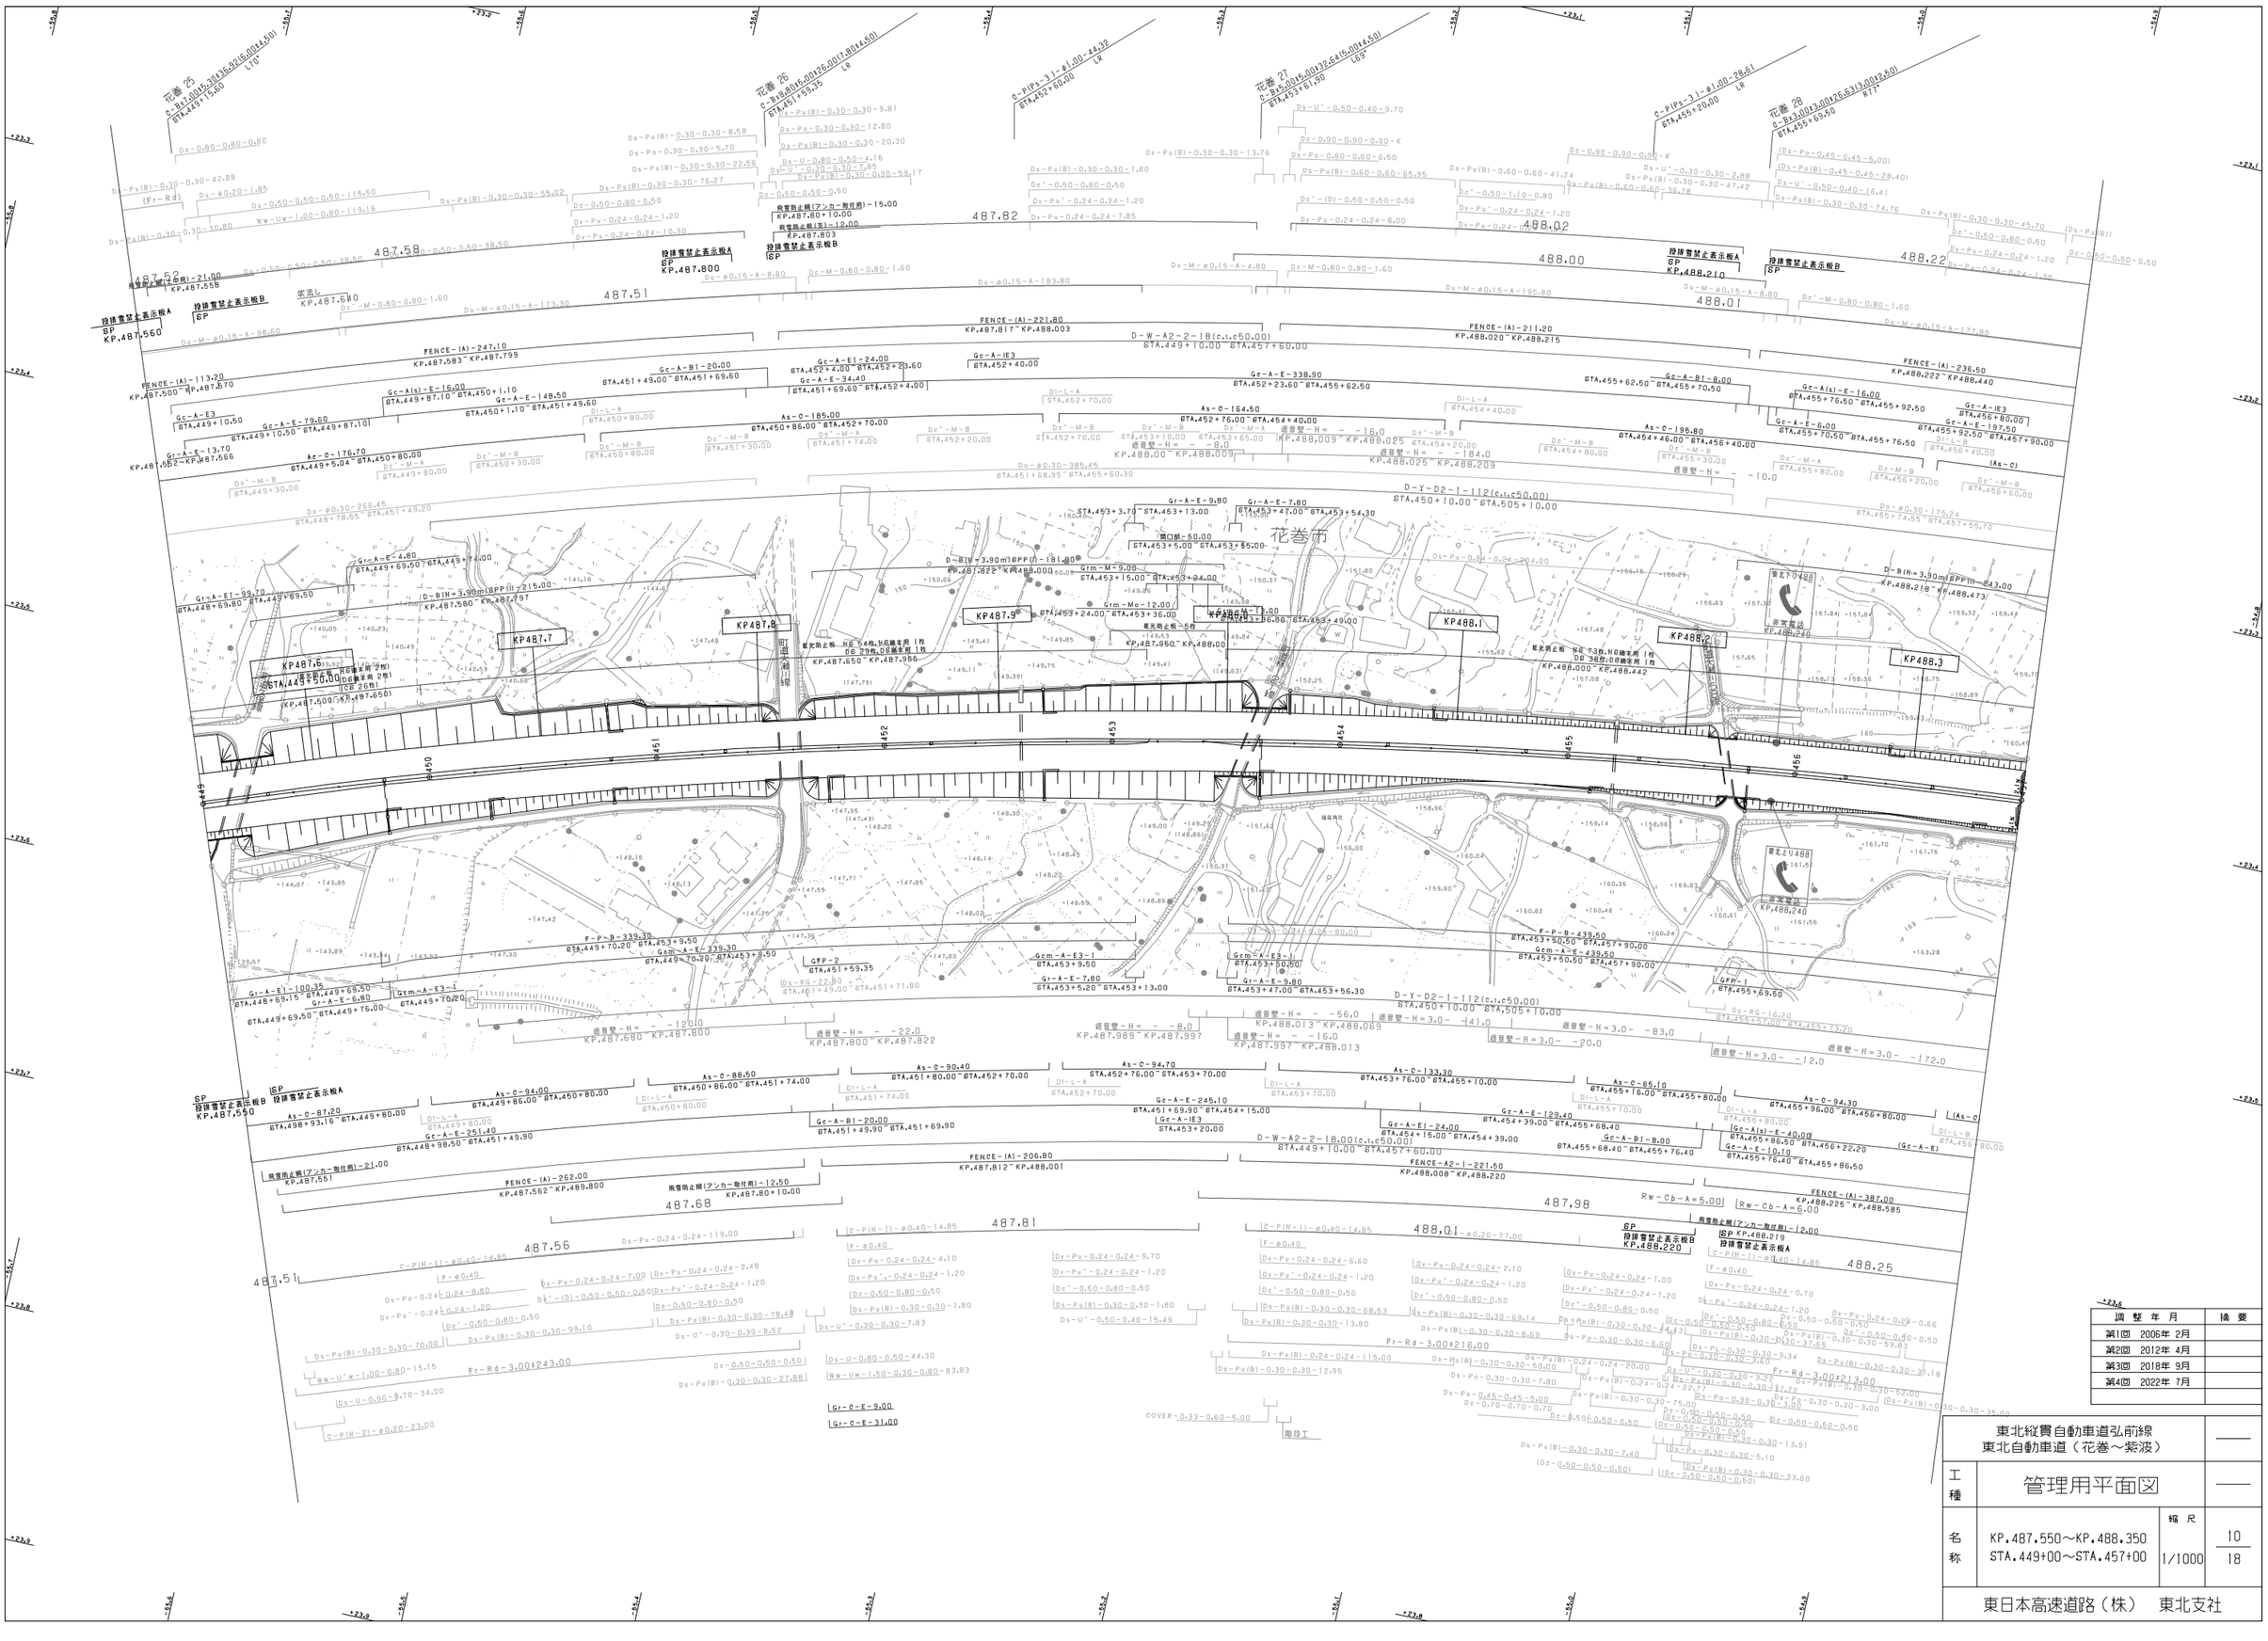
花巻 25
花巻 26
花巻 27
花巻 28
花巻市
KP487.6
KP487.7
KP487.8
KP487.9
KP488.1
KP488.2
KP488.3
投排雪禁止表示板A
投排雪禁止表示板B
飛雪防止柵(アンカー取付用)-21.00
飛雪防止柵(アンカー取付用)-12.50
飛雪防止柵(アンカー取付用)-12.00
FENCE-(A)-247.10
FENCE-(A)-113.20
FENCE-(A)-262.00
FENCE-(A)-221.80
FENCE-(A)-206.80
FENCE-(A)-211.20
FENCE-(A)-236.50
FENCE-(A)-387.00
D-W-A2-2-18(c,i,c50.00)
D-Y-D2-1-112(c,i,c50.00)
D-B1(H=3.90m)PP(I)-215.00
D-B1(H=3.90m)PP(I)-243.00
Fr-Rd-3.00t243.00
Fr-Rd-3.00t216.00
Fr-Rd-3.00t213.00
遮音壁-H=12.0
遮音壁-H=16.0
遮音壁-H=22.0
遮音壁-H=56.0
遮音壁-H=84.0
遮音壁-H=10.0
遮音壁-H=3.0-20.0
遮音壁-H=3.0-41.0
遮音壁-H=3.0-83.0
遮音壁-H=3.0-172.0
F-P-B-339.30
F-P-B-439.50
Gcm-A-E-339.30
Gcm-A-E-439.50
Gcm-A-E3-1
Gr-A-E-100.35
Gr-A-E1-99.70
Gr-A-E-13.70
Gr-A-E3-1
Gr-C-E-9.00
Gr-C-E-31.00
GFP-2
GFP-1
COVER-0.33-0.60-5.00
階段T
Rw-Cb-A=5.00
Rw-Cb-A=6.00
Ds-RG-22.80
Ds-RG-16.20
Ds-Pu(B)-0.30-0.30-45.70
Ds-Pu(B)-0.30-0.30-74.76
Ds-Pu(B)-0.30-0.30-76.27
Ds-Pu(B)-0.30-0.30-55.02
Ds-Pu(B)-0.30-0.30-58.17
Ds-Pu(B)-0.30-0.30-13.76
Ds-Pu(B)-0.60-0.60-65.95
Ds-Pu(B)-0.60-0.60-36.78
Ds-Pu(B)-0.30-0.30-47.42
Ds-Pu(B)-0.30-0.30-45.70
Ds-Pu(B)-0.30-0.30-68.53
Ds-Pu(B)-0.30-0.30-69.14
Ds-Pu(B)-0.30-0.30-44.43
Ds-Pu(B)-0.30-0.30-6.69
Ds-Pu(B)-0.30-0.30-13.80
Ds-Pu(B)-0.24-0.24-115.00
Ds-Pu(B)-0.30-0.30-12.95
Ds-Pu(B)-0.30-0.30-50.00
Ds-Pu(B)-0.24-0.24-20.00
Ds-Pu(B)-0.24-0.24-22.77
Ds-Pu(B)-0.30-0.30-75.00
Ds-Pu(B)-0.30-0.30-7.40
Ds-Pu(B)-0.30-0.30-13.91
Ds-Pu(B)-0.30-0.30-33.60
Ds-Pu(B)-0.30-0.30-37.65
Ds-Pu(B)-0.30-0.30-59.83
Ds-Pu(B)-0.30-0.30-38.00
Ds-Pu(B)-0.30-0.30-52.00
Ds-Pu(B)-0.30-0.30-35.00
Ds-Pu(B)-0.30-0.30-27.88
Ds-Pu(B)-0.30-0.30-78.48
Ds-Pu(B)-0.30-0.30-99.10
Ds-Pu(B)-0.30-0.30-70.00
Ds-Pu(B)-0.30-0.30-68.53
Ds-Pu(B)-0.30-0.30-1.80
Ds-Pu(B)-0.30-0.30-1.80
Ds-Pu(B)-0.30-0.30-15.49
Ds-Pu(B)-0.30-0.30-9.34
Ds-Pu(B)-0.30-0.30-3.60
Ds-Pu(B)-0.30-0.30-3.25
Ds-Pu(B)-0.30-0.30-3.00
Ds-Pu(B)-0.30-0.30-3.18
Ds-Pu(B)-0.30-0.30-3.00
Ds-Pu(B)-0.30-0.30-3.00
Ds-Pu(B)-0.30-0.30-3.00

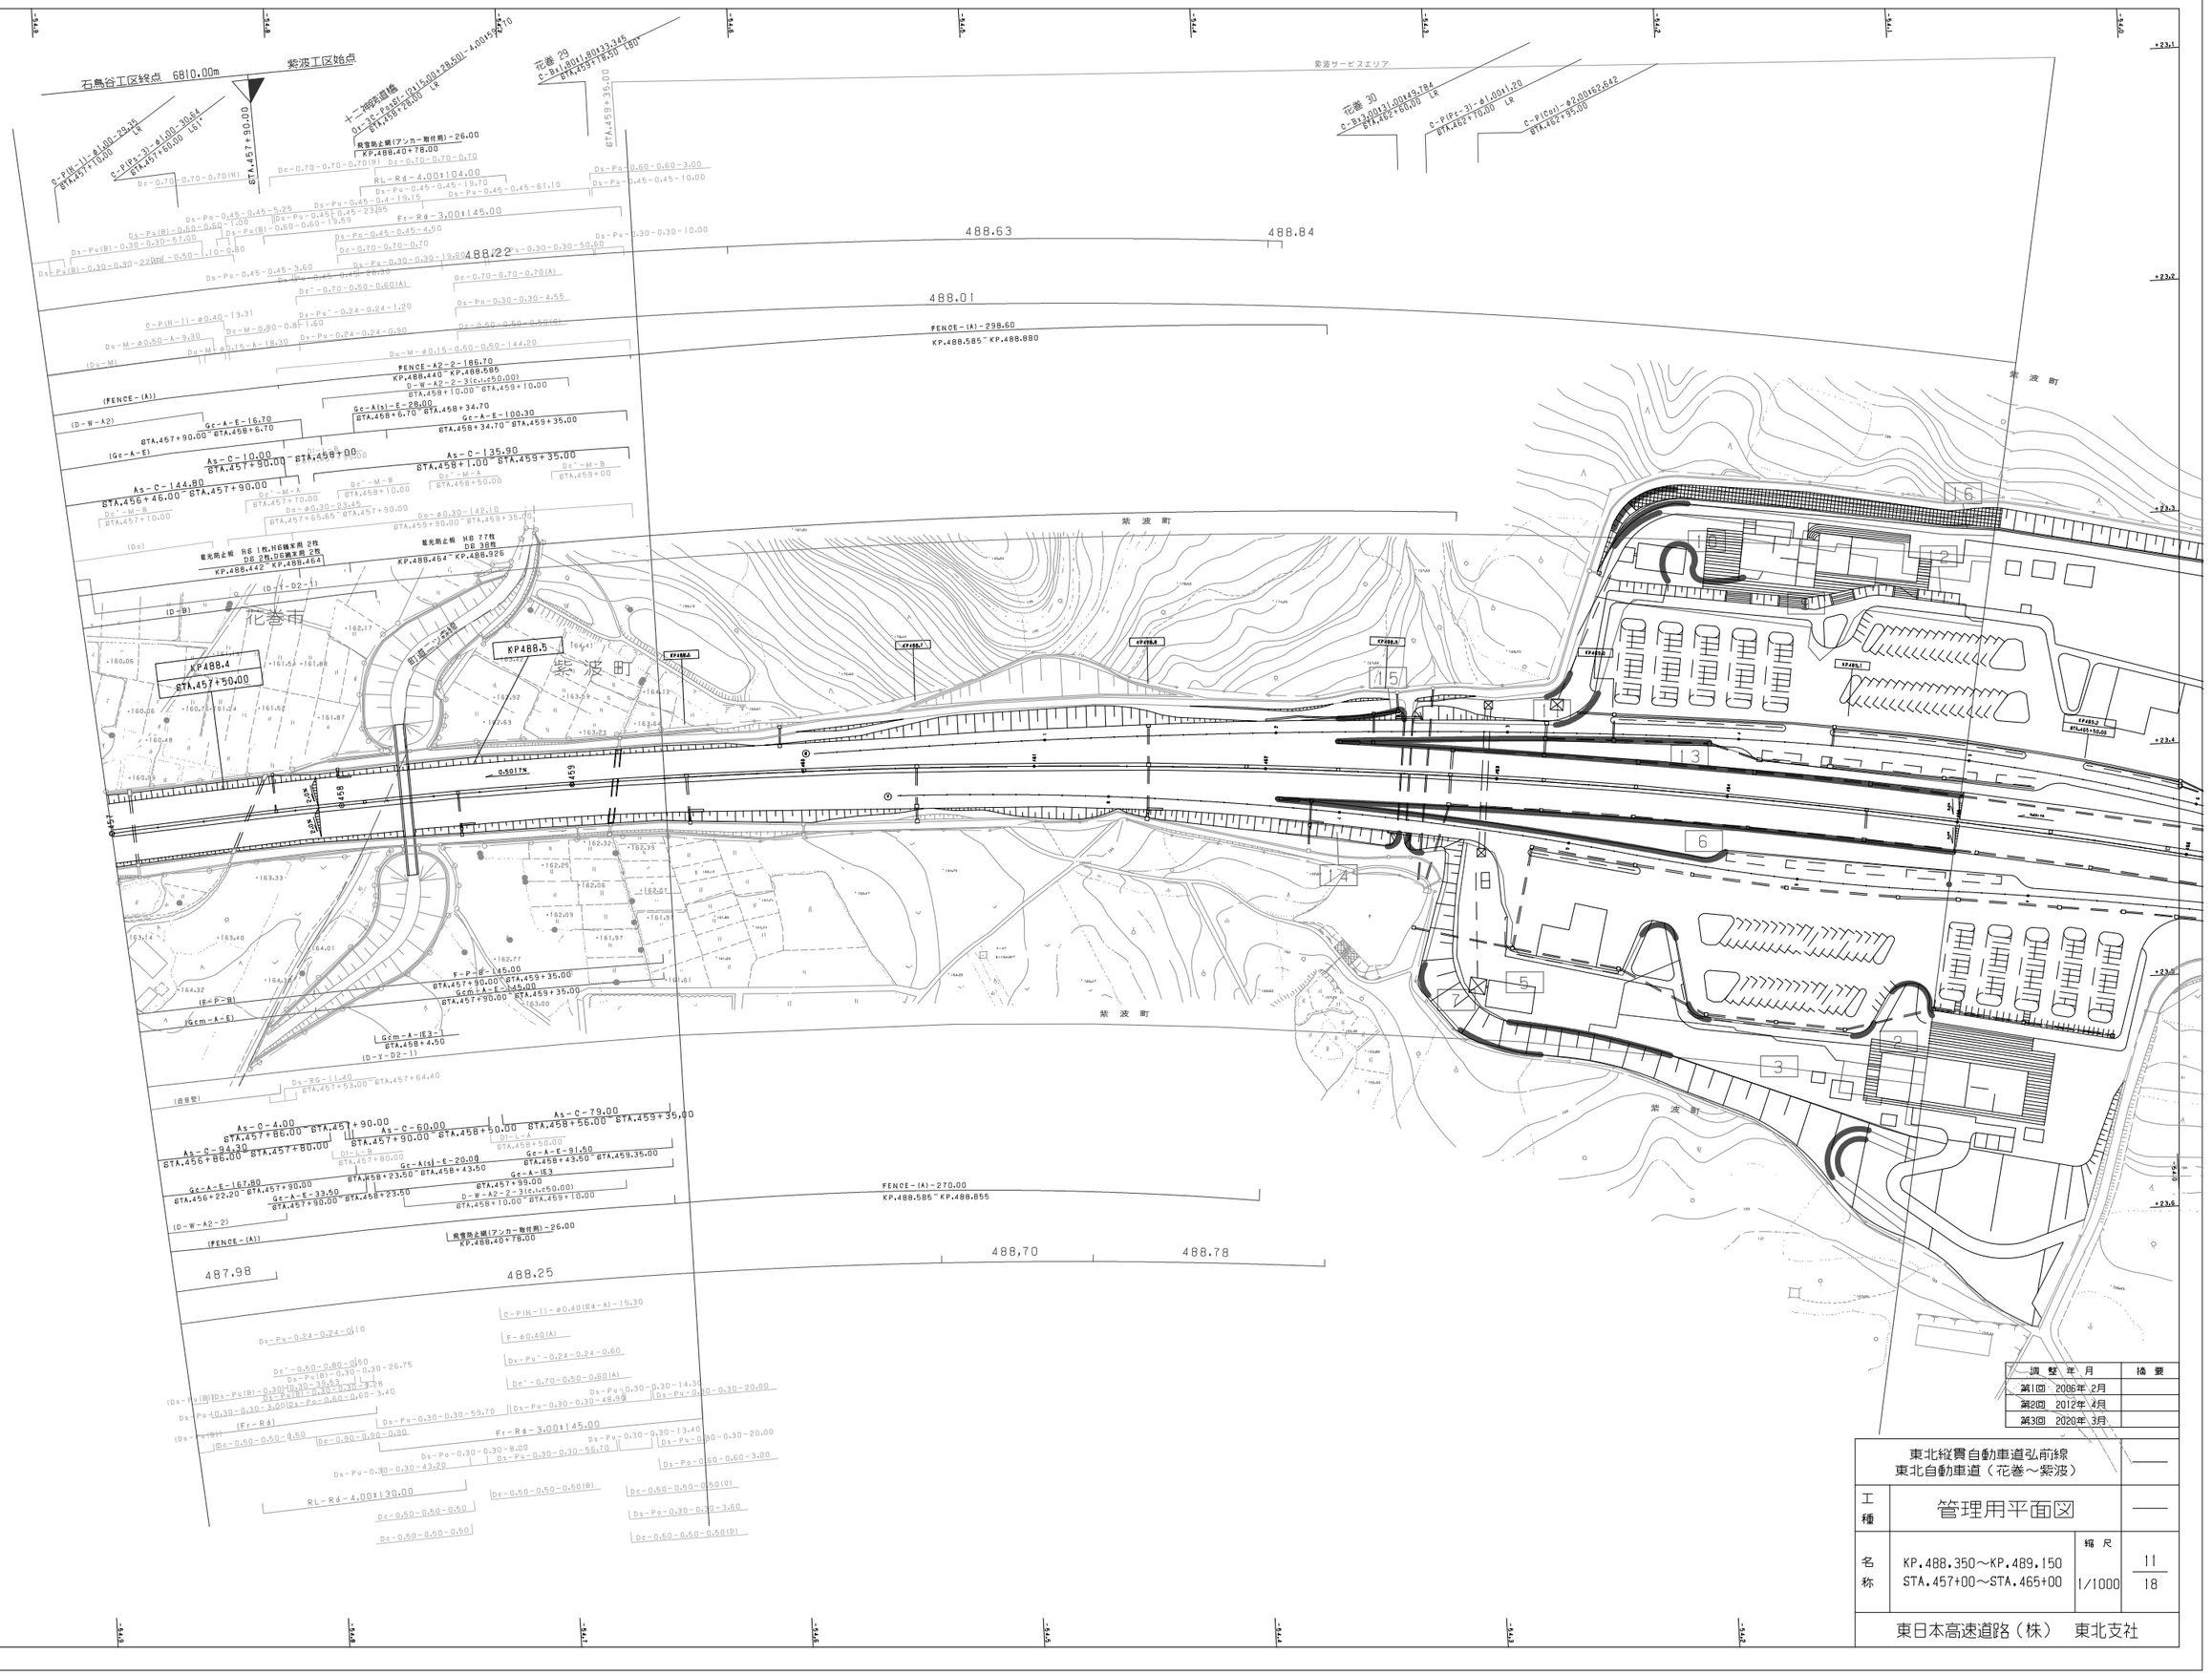

調整年月	摘要
第1回 2006年2月	
第2回 2012年4月	
第3回 2020年3月	

東北縦貫自動車道弘前線
東北自動車道（花巻～紫波）

工種：管理用平面図

名称：KP.488.350～KP.489.150
STA.457+00～STA.465+00

縮尺：1/1000

11
18

東日本高速道路（株） 東北支社

調整年月	摘要
第1回 2006年 2月	
第2回 2012年 4月	
第3回 2020年 3月	

東北縦貫自動車道弘前線
東北自動車道（花巻～紫波）

工種	管理用平面図		
名称	KP.489.150～KP.489.950 STA.465+00～STA.473+00	縮尺 1/1000	12 18

東日本高速道路（株） 東北支社

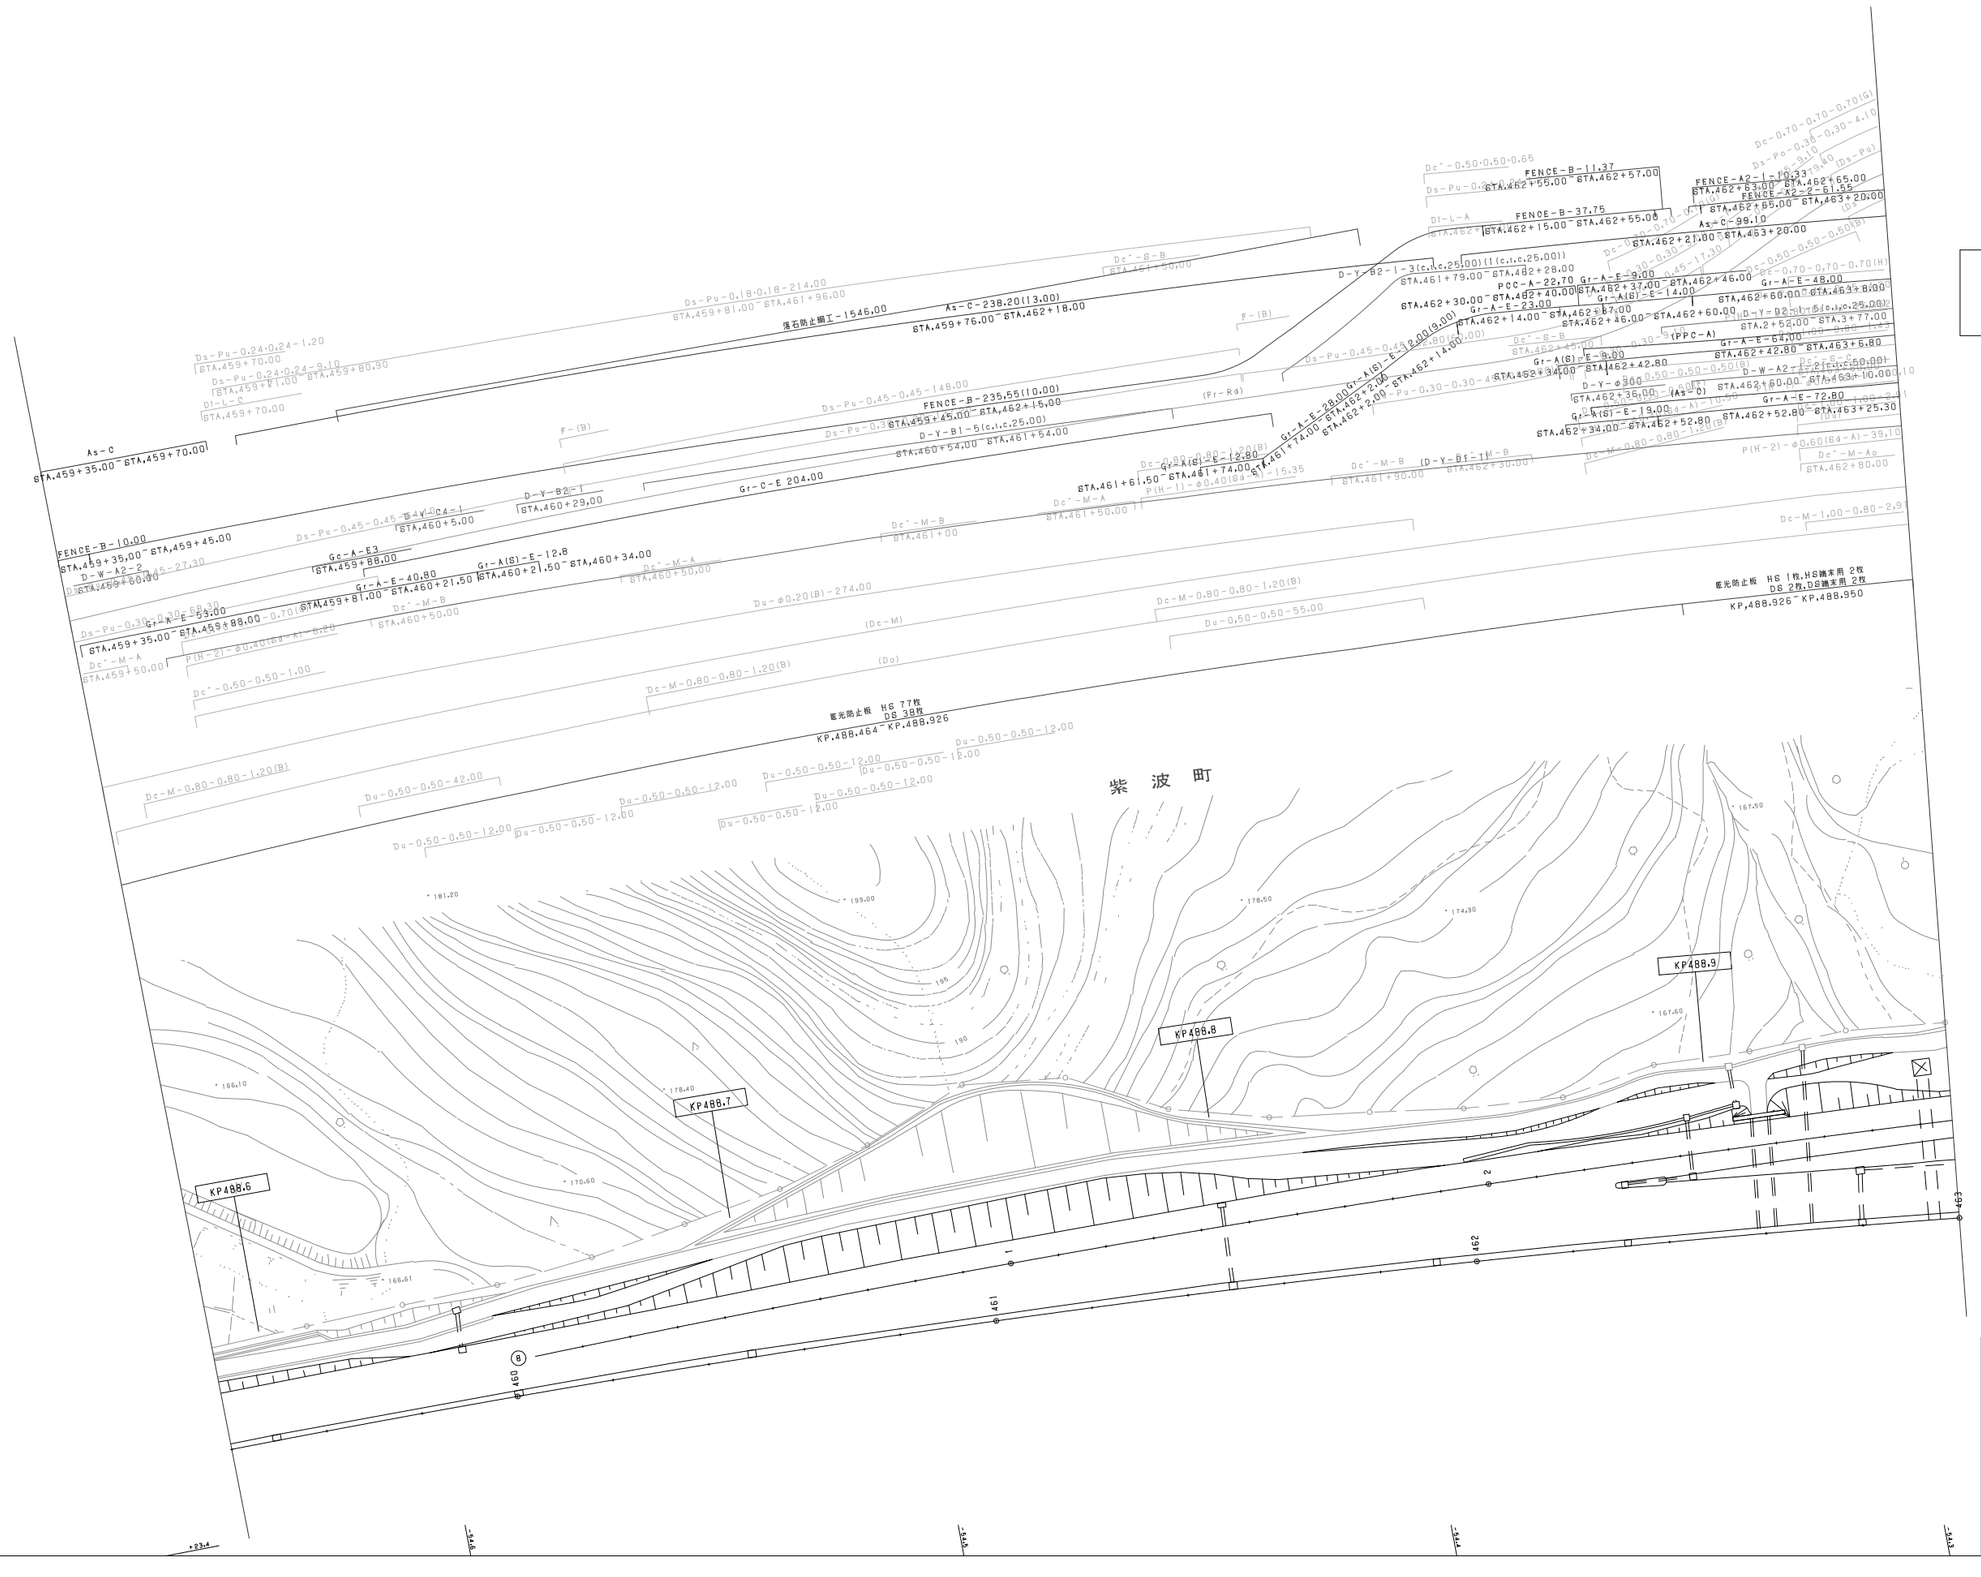

調整年月	摘要
第1回 2006年 2月	
第2回 2012年 4月	
第3回 2018年 8月	
第4回 2020年 3月	

東北縦貫自動車道弘前線 東北自動車道（花巻～紫波）			——
工種	管理用平面図		——
名称	紫波サービスエリア KP.488.550～KP.488.950 STA.459+60～STA.463+00	縮尺 1/500	1 6
東日本高速道路（株） 東北支社			

紫 波 町

調 整 年 月	摘 要
第1回 2006年 2月	
第2回 2018年 9月	
第3回 2020年 3月	

東北縦貫自動車道弘前線 東北自動車道（花巻～紫波）			——
工種	管理用平面図		——
名称	紫波サービスエリア KP.488.550～KP.488.950 STA.459+60～STA.463+00	縮尺 1/500	2 6
東日本高速道路（株） 東北支社			

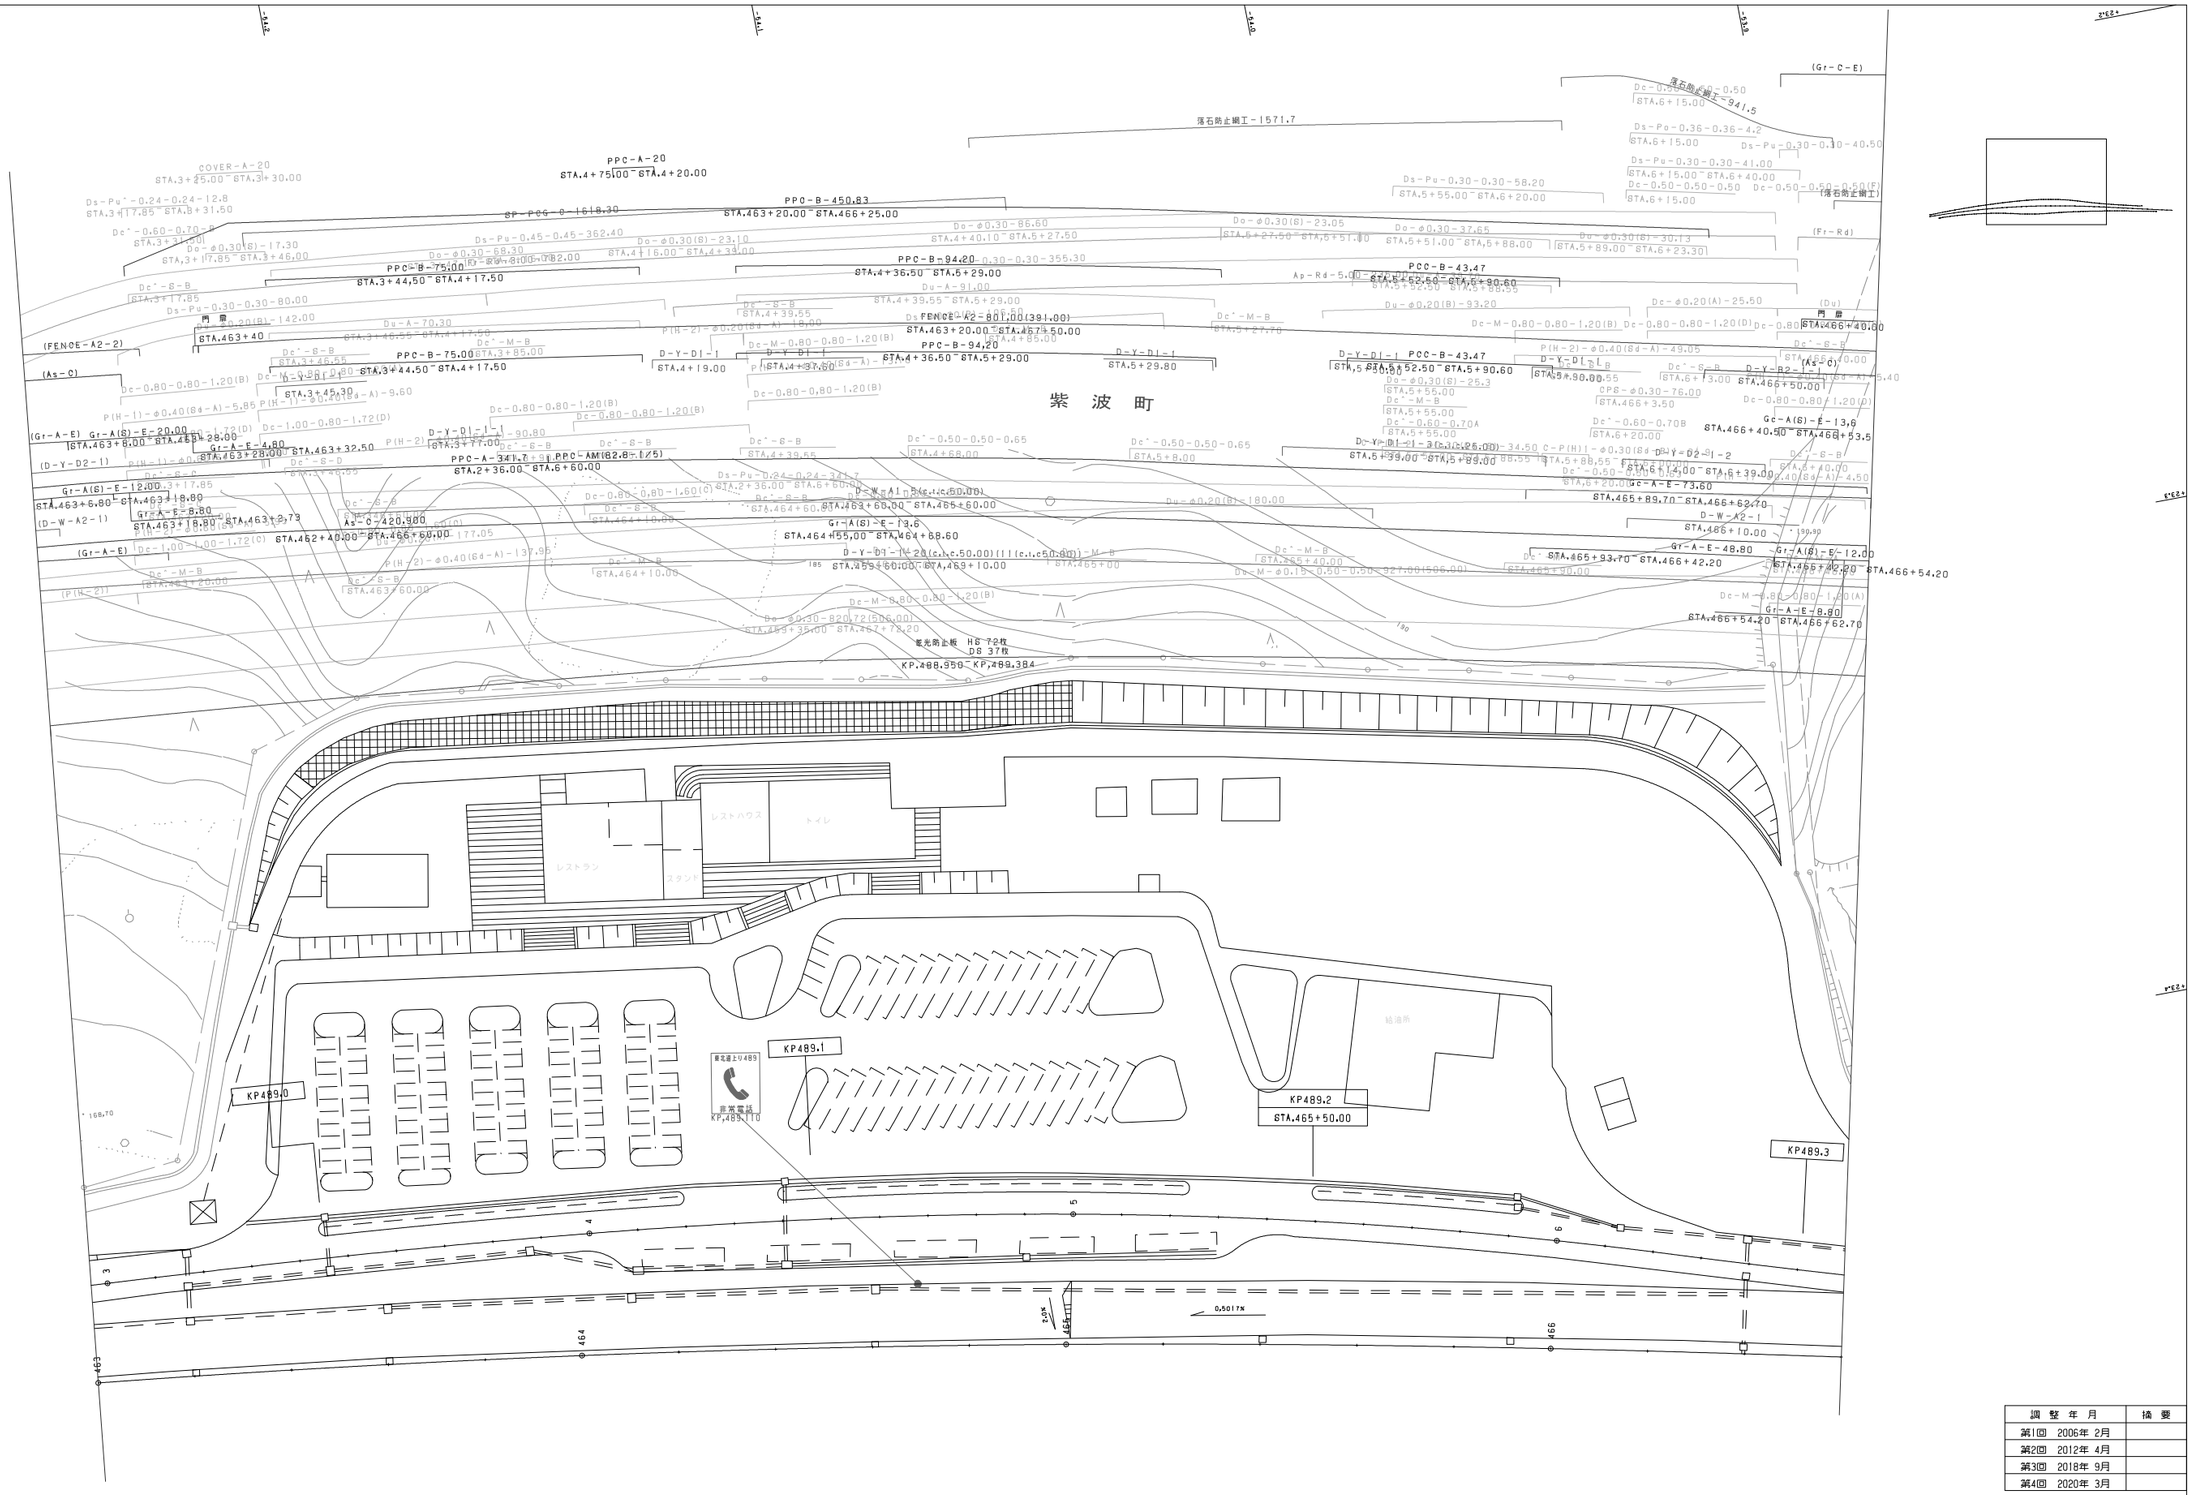

調整年月	摘要
第1回 2006年 2月	
第2回 2012年 4月	
第3回 2018年 9月	
第4回 2020年 3月	

東北縦貫自動車道弘前線 東北自動車道（花巻～紫波）			——
工種	管理用平面図		——
名称	紫波サービスエリア KP.488.950～KP.489.300 STA.463+00～STA.466+60	縮尺 1/500	3 6
東日本高速道路（株） 東北支社			

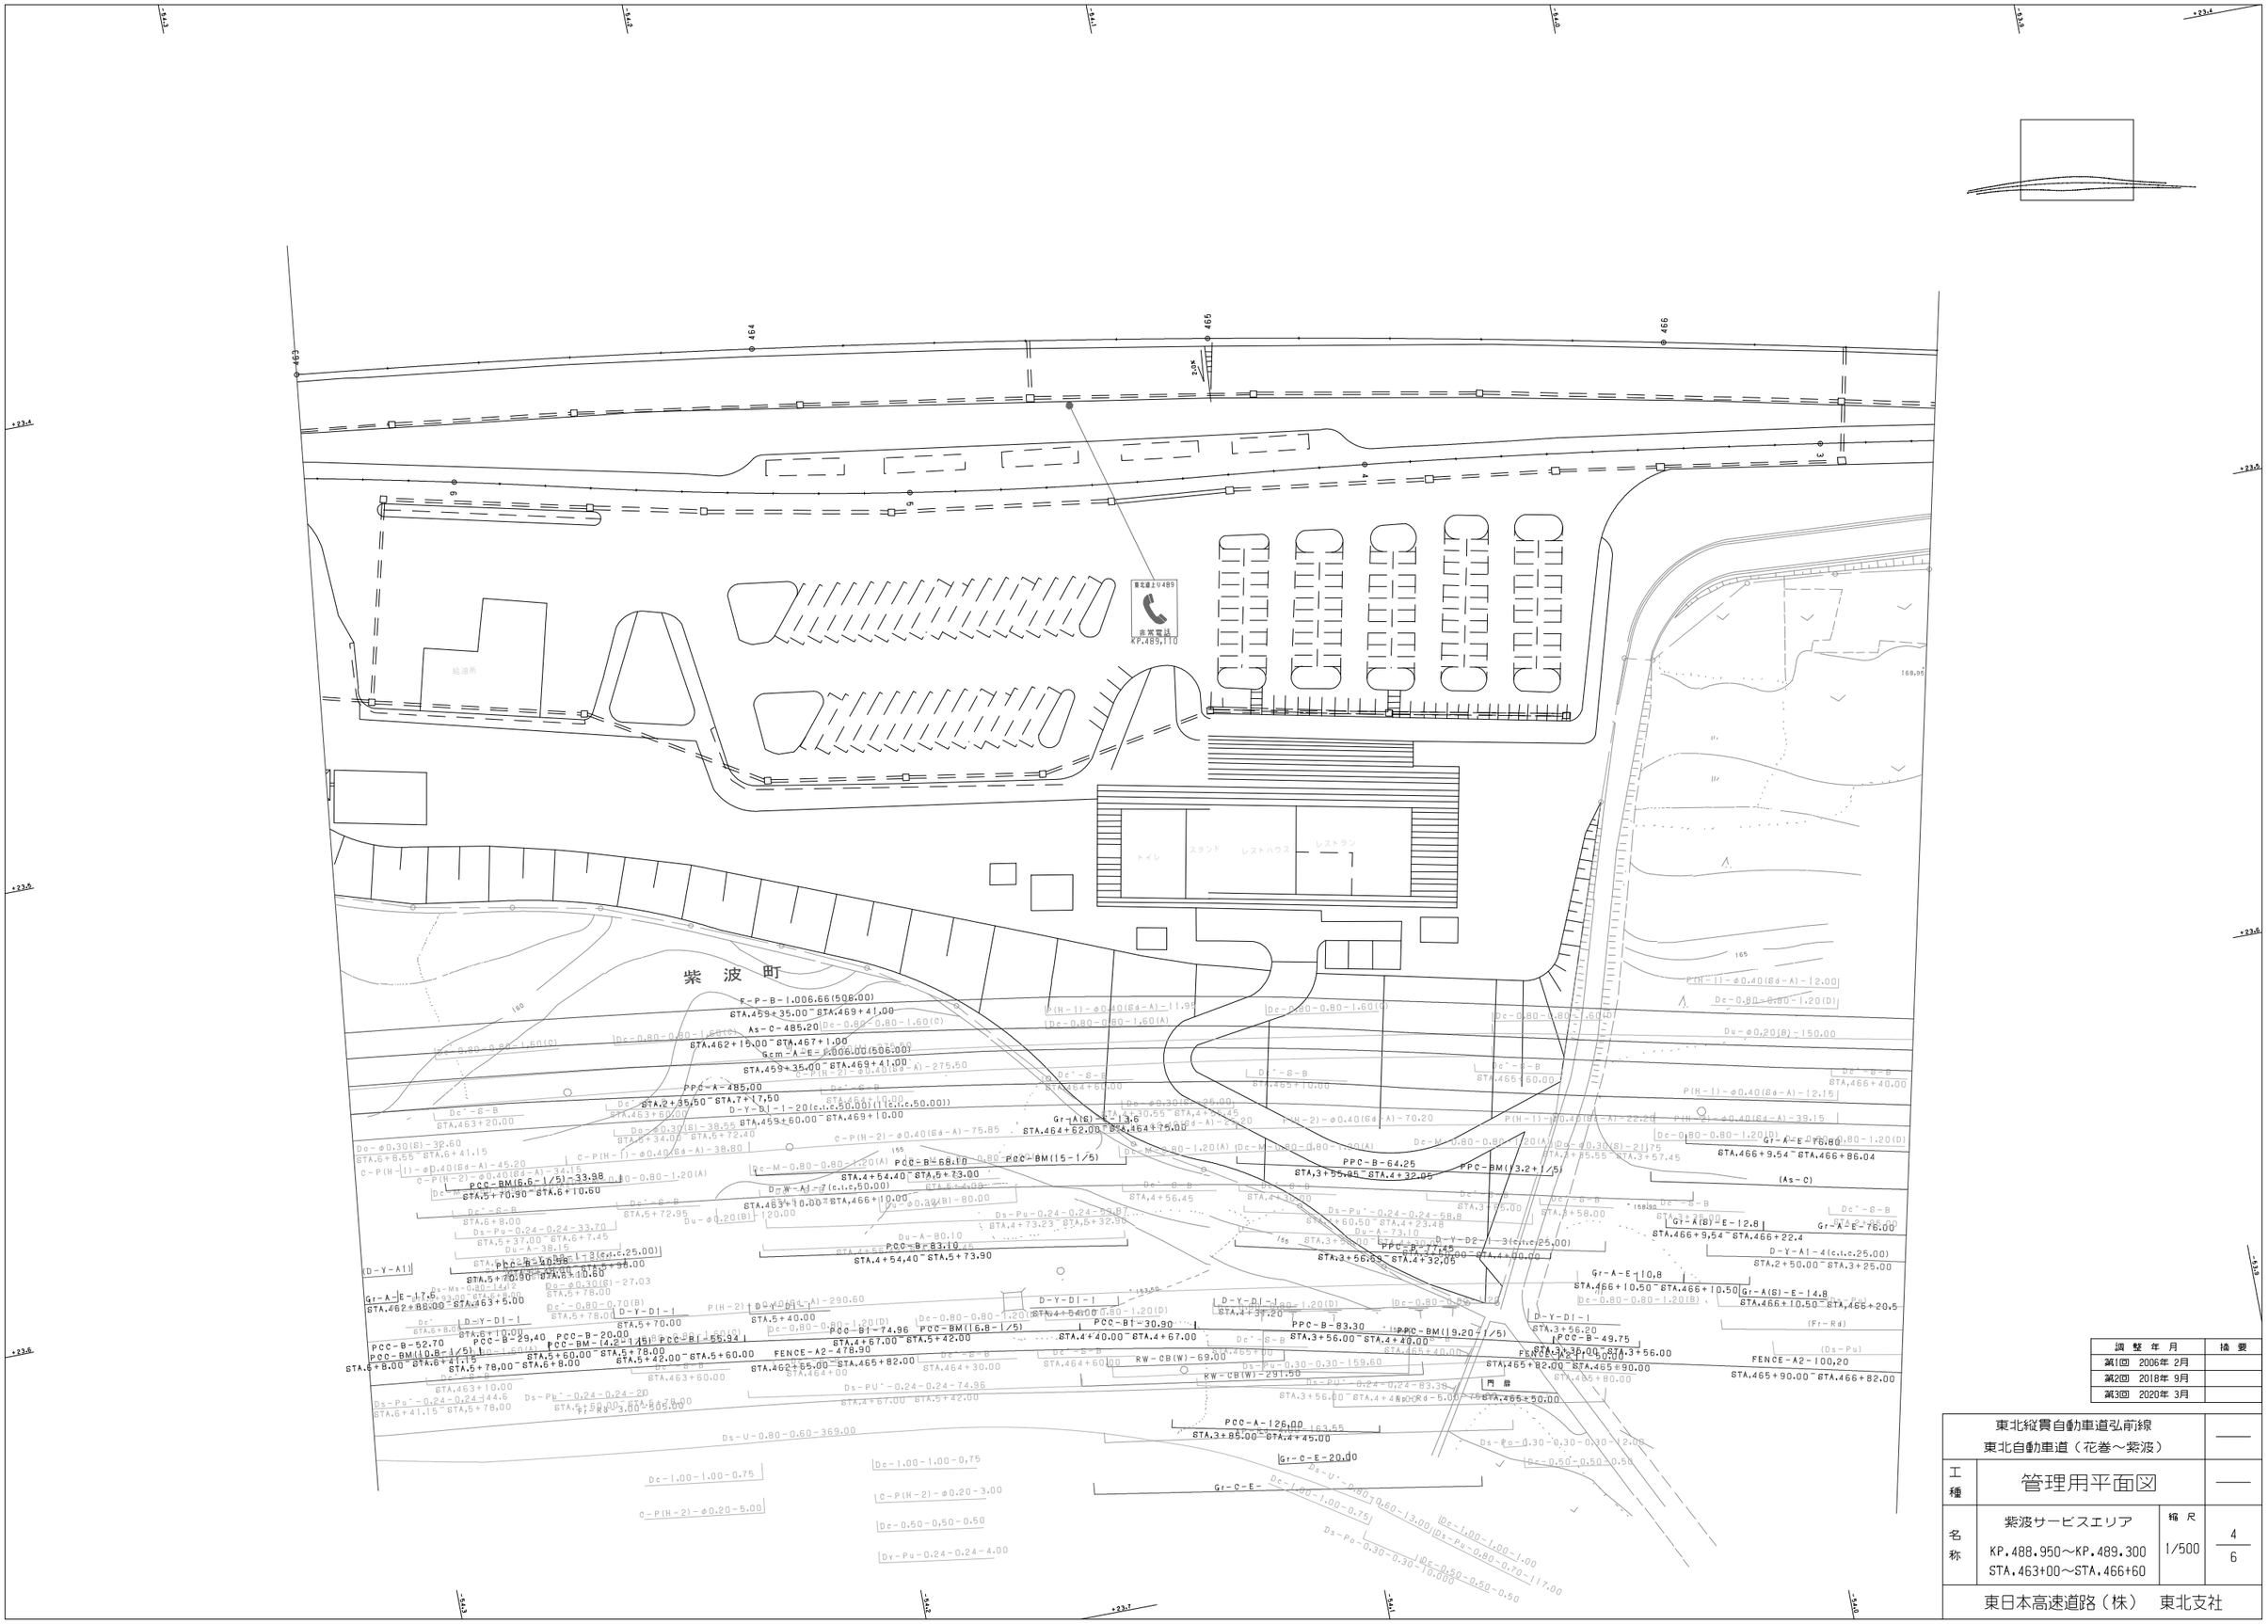
紫波町
非常電話
KP.489,110
トイレ
スタンド
レストハウス
レストラン
門扉
FENCE-A2-478.90
FENCE-A2-100.20
PPC-B-64.25
PPC-BM(13.2+1/5)
PPC-B-83.30
PPC-BM(19.2+1/5)
PPC-A-126.00
PPC-B-52.70
PPC-B-29.40
PPC-BM(10.8+1/5)
PPC-B-20.00
PPC-BM-(4.2-1/5)
PPC-BI-55.94
PPC-BM(16.8-1/5)
PPC-BI-74.96
PPC-BI-30.90
PPC-BM(15-1/5)
PPC-B-68.10
PPC-B-83.10
PPC-BM(6.6-1/5)-33.98
RW-CB(W)-69.00
RW-CB(W)-291.50
Gr-C-E-20.00
Gr-A(S)-E-13.6
Gr-A(S)-E-12.8
Gr-A(S)-E-14.8
Gr-A-E-17.6
Gr-A-E-10.8
Gr-A-E-76.80
Gr-A-E-76.00
Gr-A-E-168.05
Gr-A-E-165.00
Gr-A-E-165.00
Gr-A-E-165.00

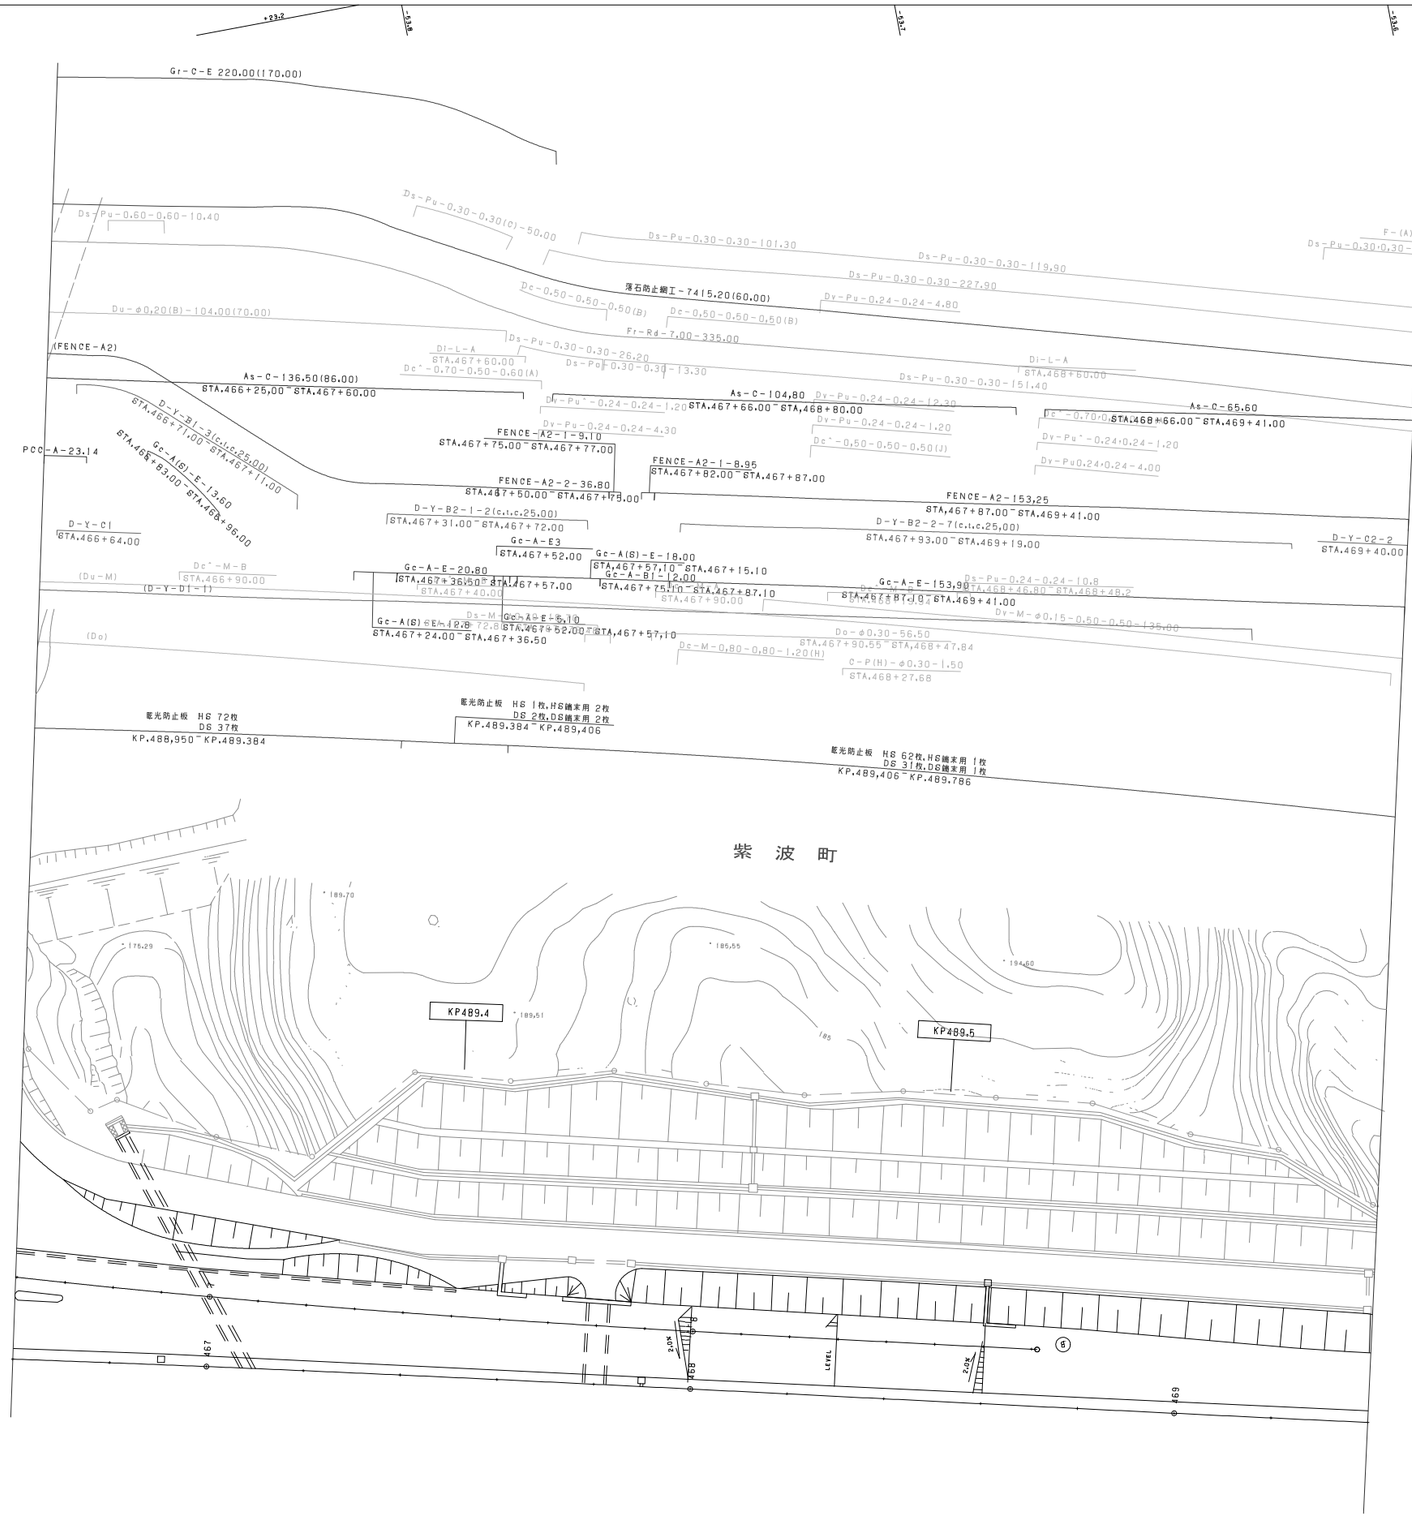

調整年月	摘要
第1回 2006年 2月	
第2回 2012年 4月	
第3回 2018年 9月	
第4回 2020年 3月	

東北縦貫自動車道弘前線 東北自動車道（花巻～紫波）			——
工種	管理用平面図		——
名称	紫波サービスエリア KP.489.300～KP.489.600 STA.466+60～STA.469+40	縮尺 1/500	5 6
東日本高速道路（株） 東北支社			

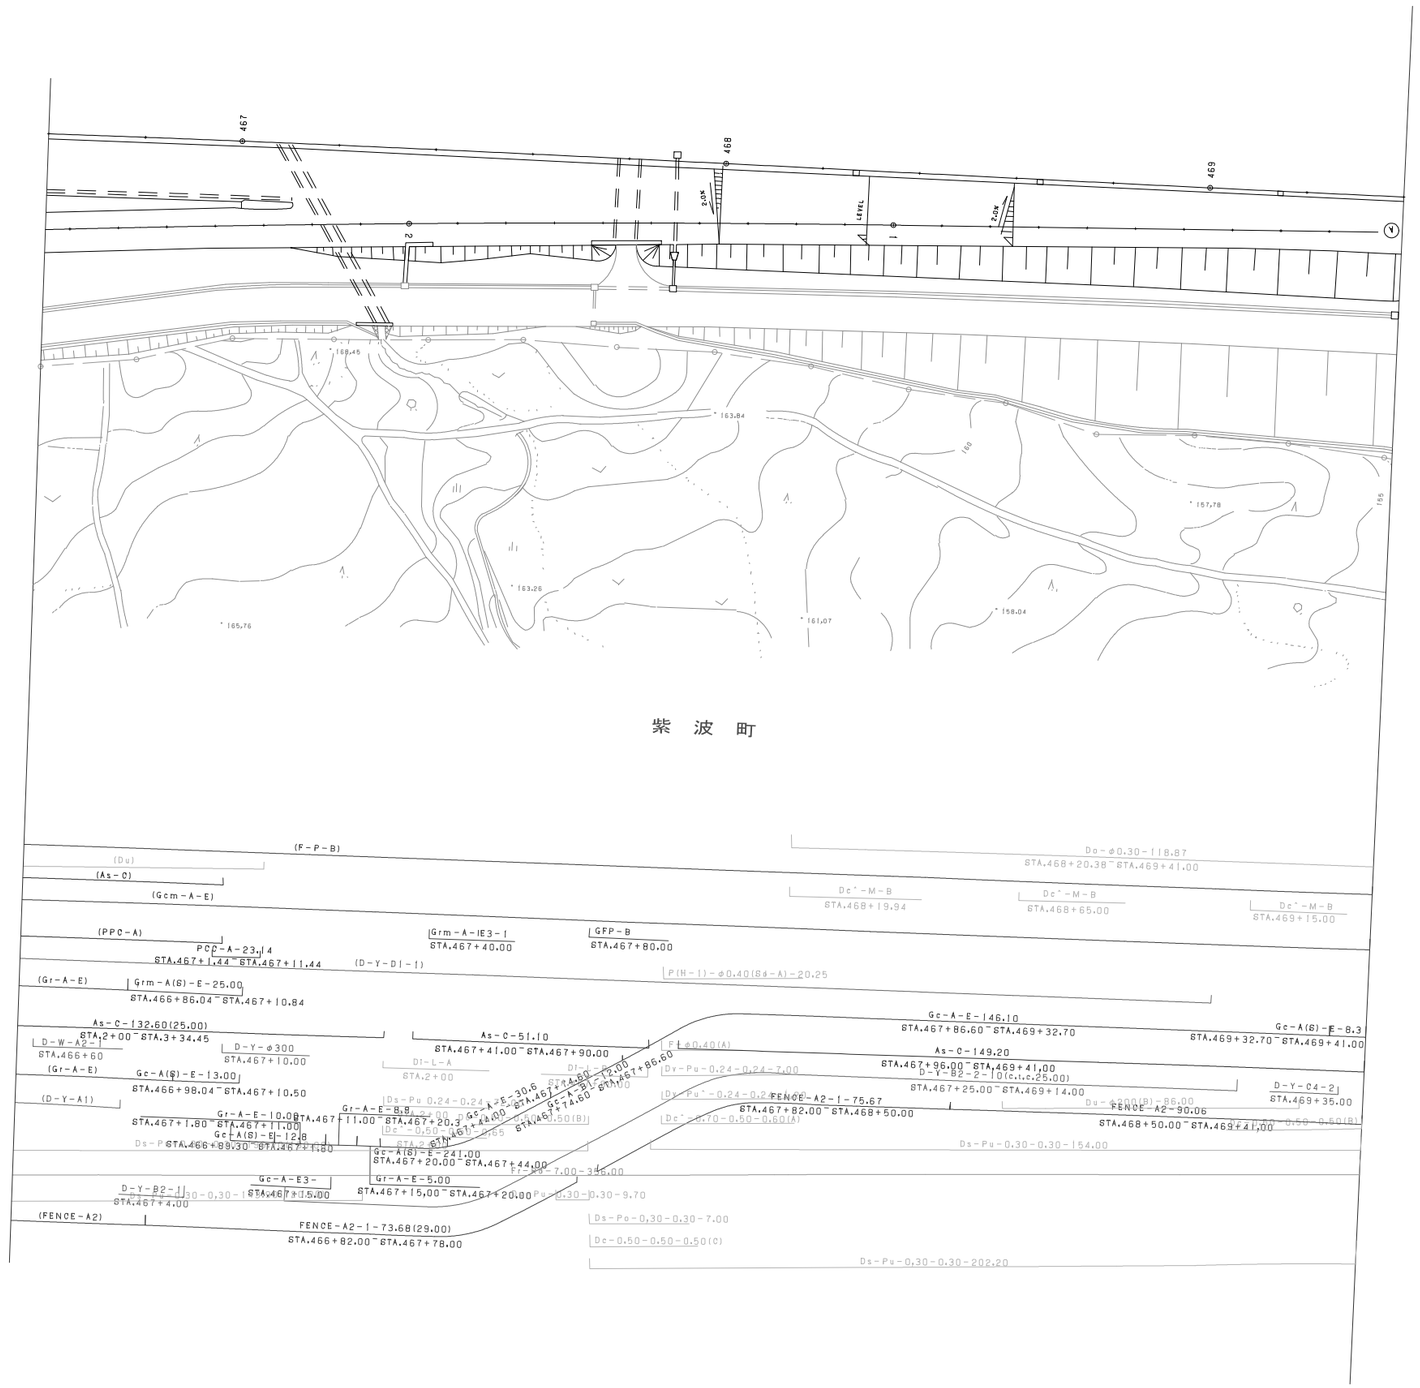

調整年月	摘要
第1回 2006年 2月	
第2回 2018年 9月	
第3回 2020年 3月	

東北縦貫自動車道弘前線
東北自動車道（花巻～紫波）

工種：管理用平面図

名称：紫波サービスエリア
KP.489.300～KP.489.600
STA.466+60～STA.469+40

縮尺：1/500

6/6

東日本高速道路（株） 東北支社

東北縦貫自動車道弘前線
東北自動車道（花巻～紫波）

工種：管理用平面図

名称：KP.489.950～KP.490.750
STA.473+00～STA.481+00

縮尺：1/1000

13
18

東日本高速道路（株）　東北支社

調整年月	摘要
第1回　2006年 2月	
第2回　2012年 4月	
第3回　2018年 9月	

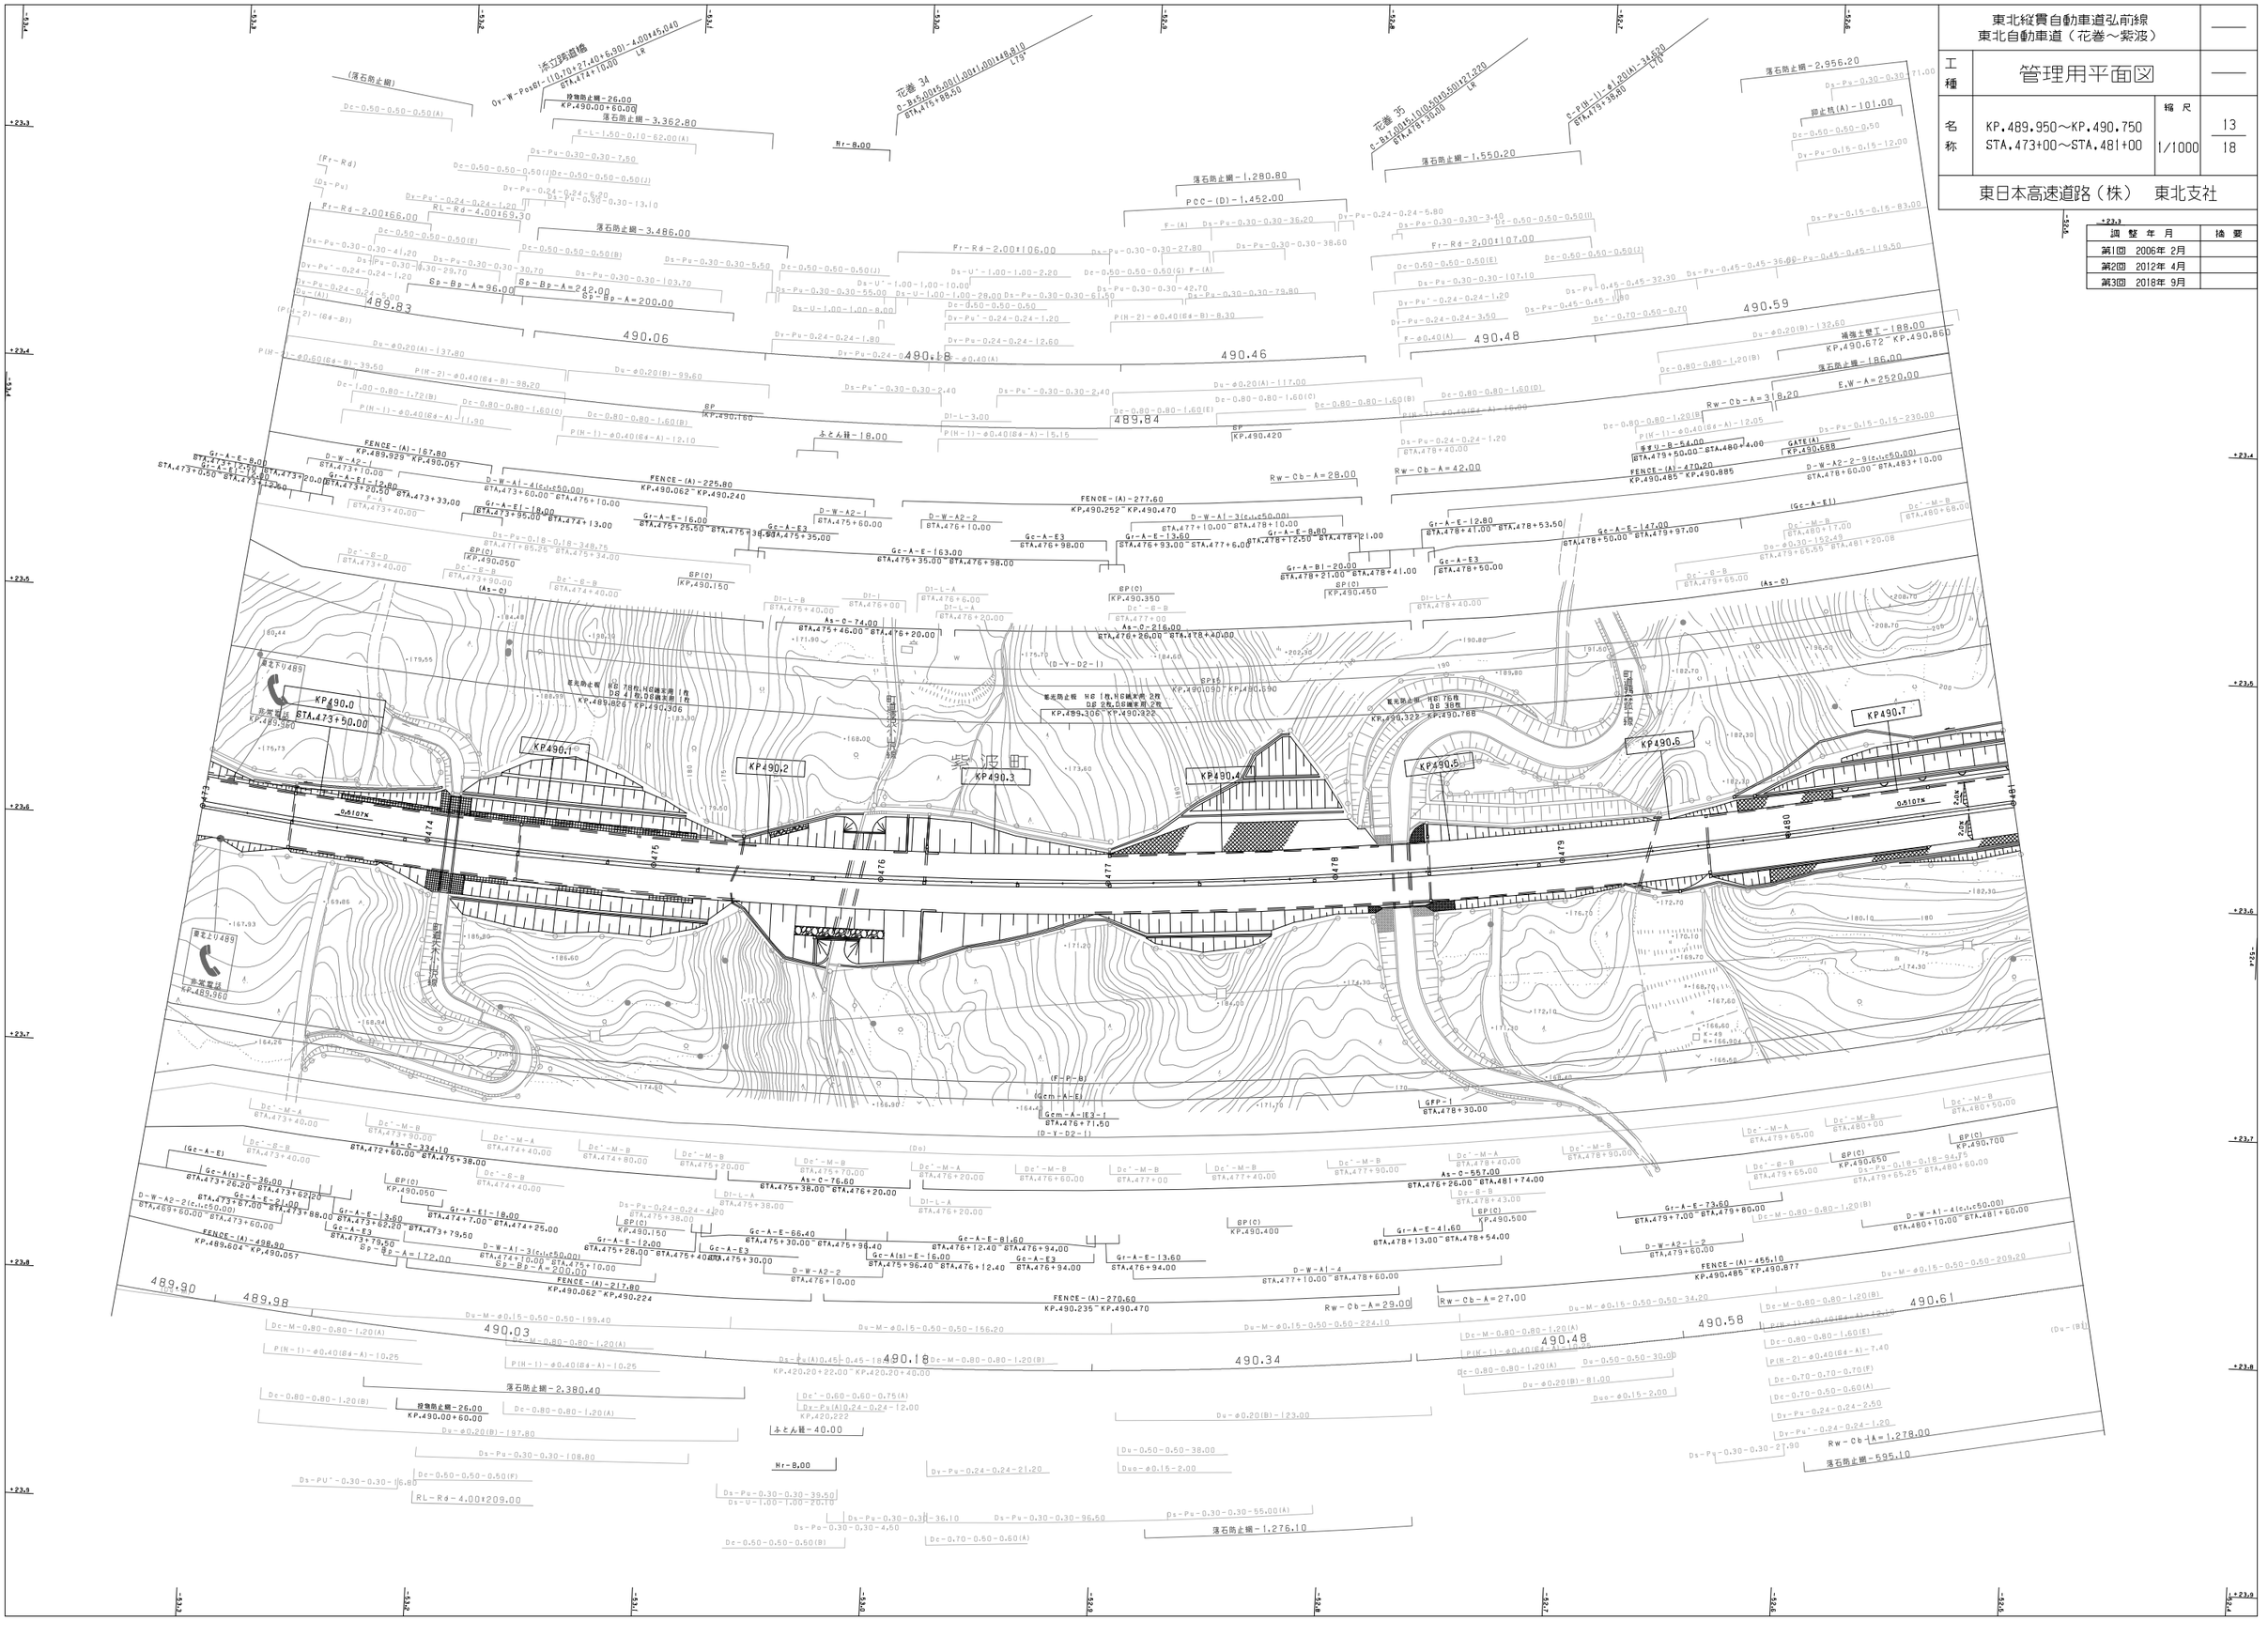
KP490.0
KP490.1
KP490.2
KP490.3
KP490.4
KP490.5
KP490.6
KP490.7
紫波町
緊急電話 KP.489.960
緊急電話 KP.489.960
Hr-8.00
Hr-8.00
Sp-Bp-A=96.00
Sp-Bp-A=242.00
Sp-Bp-A=200.00
Sp-Bp-A=172.00
Sp-Bp-A=200.00
Rw-Cb-A=28.00
Rw-Cb-A=42.00
Rw-Cb-A=29.00
Rw-Cb-A=27.00
Rw-Cb-A=1,278.00
Rw-Ob-A=318.20
E.W-A=2520.00
GP KP.490.160
GP KP.490.420
GFP-1 STA.478+30.00
GP(C) KP.490.050
GP(C) KP.490.150
GP(C) KP.490.350
GP(C) KP.490.450
GP(C) KP.490.500
GP(C) KP.490.400
GP(C) KP.490.650
GP(C) KP.490.700
GATE(A) KP.490.688
489.83
490.06
489.84
490.46
490.48
490.59
489.90
489.98
490.03
490.18
490.34
490.48
490.58
490.61
FENCE-(A)-167.80 KP.489.929 - KP.490.057
FENCE-(A)-225.80 KP.490.062 - KP.490.240
FENCE-(A)-277.60 KP.490.252 - KP.490.470
FENCE-(A)-498.30 KP.489.604 - KP.490.057
FENCE-(A)-217.80 KP.490.062 - KP.490.224
FENCE-(A)-270.60 KP.490.235 - KP.490.470
FENCE-(A)-470.20 KP.490.465 - KP.490.885
FENCE-(A)-456.10 KP.490.465 - KP.490.877
落石防止網-3,362.80
落石防止網-3.486.00
落石防止網-1,280.80
落石防止網-1,550.20
落石防止網-2,956.20
落石防止網-186.00
落石防止網-2,380.40
落石防止網-1,276.10
落石防止網-595.10
擁壁土質工-188.00 KP.490.672 - KP.490.860
ふとん籠-18.00
ふとん籠-40.00
投物防止網-26.00 KP.490.00+60.00
投物防止網-26.00 KP.490.00+60.00
Ft-Rd-2.00±16.00
Ft-Rd-2.00±106.00
Ft-Rd-2.00±107.00
RL-Rd-4.00±169.30
RL-Rd-4.00±209.00
As-C-74.00 STA.475+46.00 - STA.476+20.00
As-C-216.00 STA.476+26.00 - STA.478+40.00
As-C-334.10 STA.472+60.00 - STA.475+38.00
As-C-16.60 STA.475+38.00 - STA.476+20.00
As-C-567.00 STA.476+26.00 - STA.481+74.00
Gc-A-E-163.00 STA.475+35.00 - STA.476+98.00
Gc-A-E-66.40 STA.475+30.00 - STA.476+96.40
Gc-A-E-81.60 STA.476+12.40 - STA.476+94.00
Gr-A-E-147.00 STA.478+50.00 - STA.479+97.00
Gr-A-E-73.60 STA.479+7.00 - STA.479+80.00
Gr-A-E-41.60 STA.478+13.00 - STA.478+54.00
Gr-A-E-13.60 STA.476+94.00
Gr-A-E-12.80 STA.478+41.00 - STA.478+53.50
Gr-A-E-8.80 STA.476+12.50 - STA.476+21.00
Gr-A-E-13.60 STA.476+93.00 - STA.477+6.00
Gr-A-E-16.00 STA.475+25.50 - STA.475+36.00
Gr-A-E-13.60 STA.473+79.50 - STA.473+93.00
Gr-A-E-12.00 STA.473+62.20 - STA.473+74.00
Gr-A-E-18.00 STA.473+95.00 - STA.474+13.00
Gr-A-E-18.00 STA.474+7.00 - STA.474+25.00
Gr-A-E-21.00 STA.473+67.00 - STA.473+88.00
Gr-A-E-6.80 STA.473+0.50 - STA.473+12.60
Gr-A-E-20.00 STA.473+0.00 - STA.473+20.00
Gr-A-E-12.80 STA.473+20.00 - STA.473+33.00
Gr-A-E-36.00 STA.473+26.20 - STA.473+62.20
Gr-A(s)-E-36.00 STA.473+26.20 - STA.473+62.20
Gr-A(s)-E-16.00 STA.475+96.40 - STA.476+12.40
Gc-A-E3
Gc-A(s)-E-16.00
Gcm-A-E3-1
D-W-A1-3(c,c=50.00) STA.473+60.00 - STA.474+10.00
D-W-A1-4(c,c=50.00) STA.469+60.00 - STA.473+60.00
D-W-A2-1 STA.475+60.00
D-W-A2-2 STA.476+10.00
D-W-A2-1-2 STA.479+60.00
D-W-A2-2-9(c,c=50.00) STA.478+60.00 - STA.483+10.00
D-W-A1-4(c,c=50.00) STA.480+10.00 - STA.481+60.00
(D-Y-D2-1)
(D-W-A2-1)
(D-W-A1-3)
(D-W-A1-4)
(Gc-A-E)
(Gc-A(s)-E)
(Gcm-A-E3-1)
(Gc-A-E3)
(Gc-A-E1)
(As-C)
(Do)
(Du-(B))
(F-P-B)
(落石防止網)
(擁壁土質工)
(ふとん籠)
(投物防止網)
(Fr-Rd)
(Ds-Pu)
(Dc-M-B)
(Dc'-M-B)
(Dc'-M-A)
(Dc'-S-B)
(Dc'-G-B)
(Dc'-E-B)
(Dc-M-A)
(Dc-M-B)
(Dc-S-B)
(Dc-G-B)
(Dc-E-B)
(Dc'-M-A)
(Dc'-M-B)
(Dc'-S-B)
(Dc'-G-B)
(Dc'-E-B)
(Dc-M-A)
(Dc-M-B)
(Dc-S-B)
(Dc-G-B)
(Dc-E-B)
(As-C)
(Gc-A-E)
(Gc-A(s)-E)
(Gcm-A-E3-1)
(Gc-A-E3)
(Gc-A-E1)
(D-W-A2-2(c,c=50.00))
(D-W-A1-3(c,c=50.00))
(D-W-A1-4(c,c=50.00))
(D-W-A2-1)
(D-W-A2-2)
(D-W-A2-1-2)
(D-W-A2-2-9(c,c=50.00))
(D-W-A1-4(c,c=50.00))
(D-Y-D2-1)
(Fr-Rd)
(Ds-Pu)
(Dc-M-B)
(Dc'-M-B)
(Dc'-M-A)
(Dc'-S-B)
(Dc'-G-B)
(Dc'-E-B)
(Dc-M-A)
(Dc-M-B)
(Dc-S-B)
(Dc-G-B)
(Dc-E-B)
(As-C)
(Gc-A-E)
(Gc-A(s)-E)
(Gcm-A-E3-1)
(Gc-A-E3)
(Gc-A-E1)
(D-W-A2-2(c,c=50.00))
(D-W-A1-3(c,c=50.00))
(D-W-A1-4(c,c=50.00))
(D-W-A2-1)
(D-W-A2-2)
(D-W-A2-1-2)
(D-W-A2-2-9(c,c=50.00))
(D-W-A1-4(c,c=50.00))
(D-Y-D2-1)
(Fr-Rd)
(Ds-Pu)
(落石防止網)
(擁壁土質工)
(ふとん籠)
(投物防止網)
緊急電話 KP.489.960
緊急電話 KP.489.960
緊急用出口 KP.489.950
緊急用出口 KP.489.950
緊急用出口 KP.490.590
緊急用出口 KP.490.322 - KP.490.788
緊急用出口 KP.489.306 - KP.490.322
緊急用出口 KP.489.826 - KP.490.306
緊急用出口 KP.490.050 - KP.490.590
町道大沢上平線
町道大沢上平線
町道大沢上平線

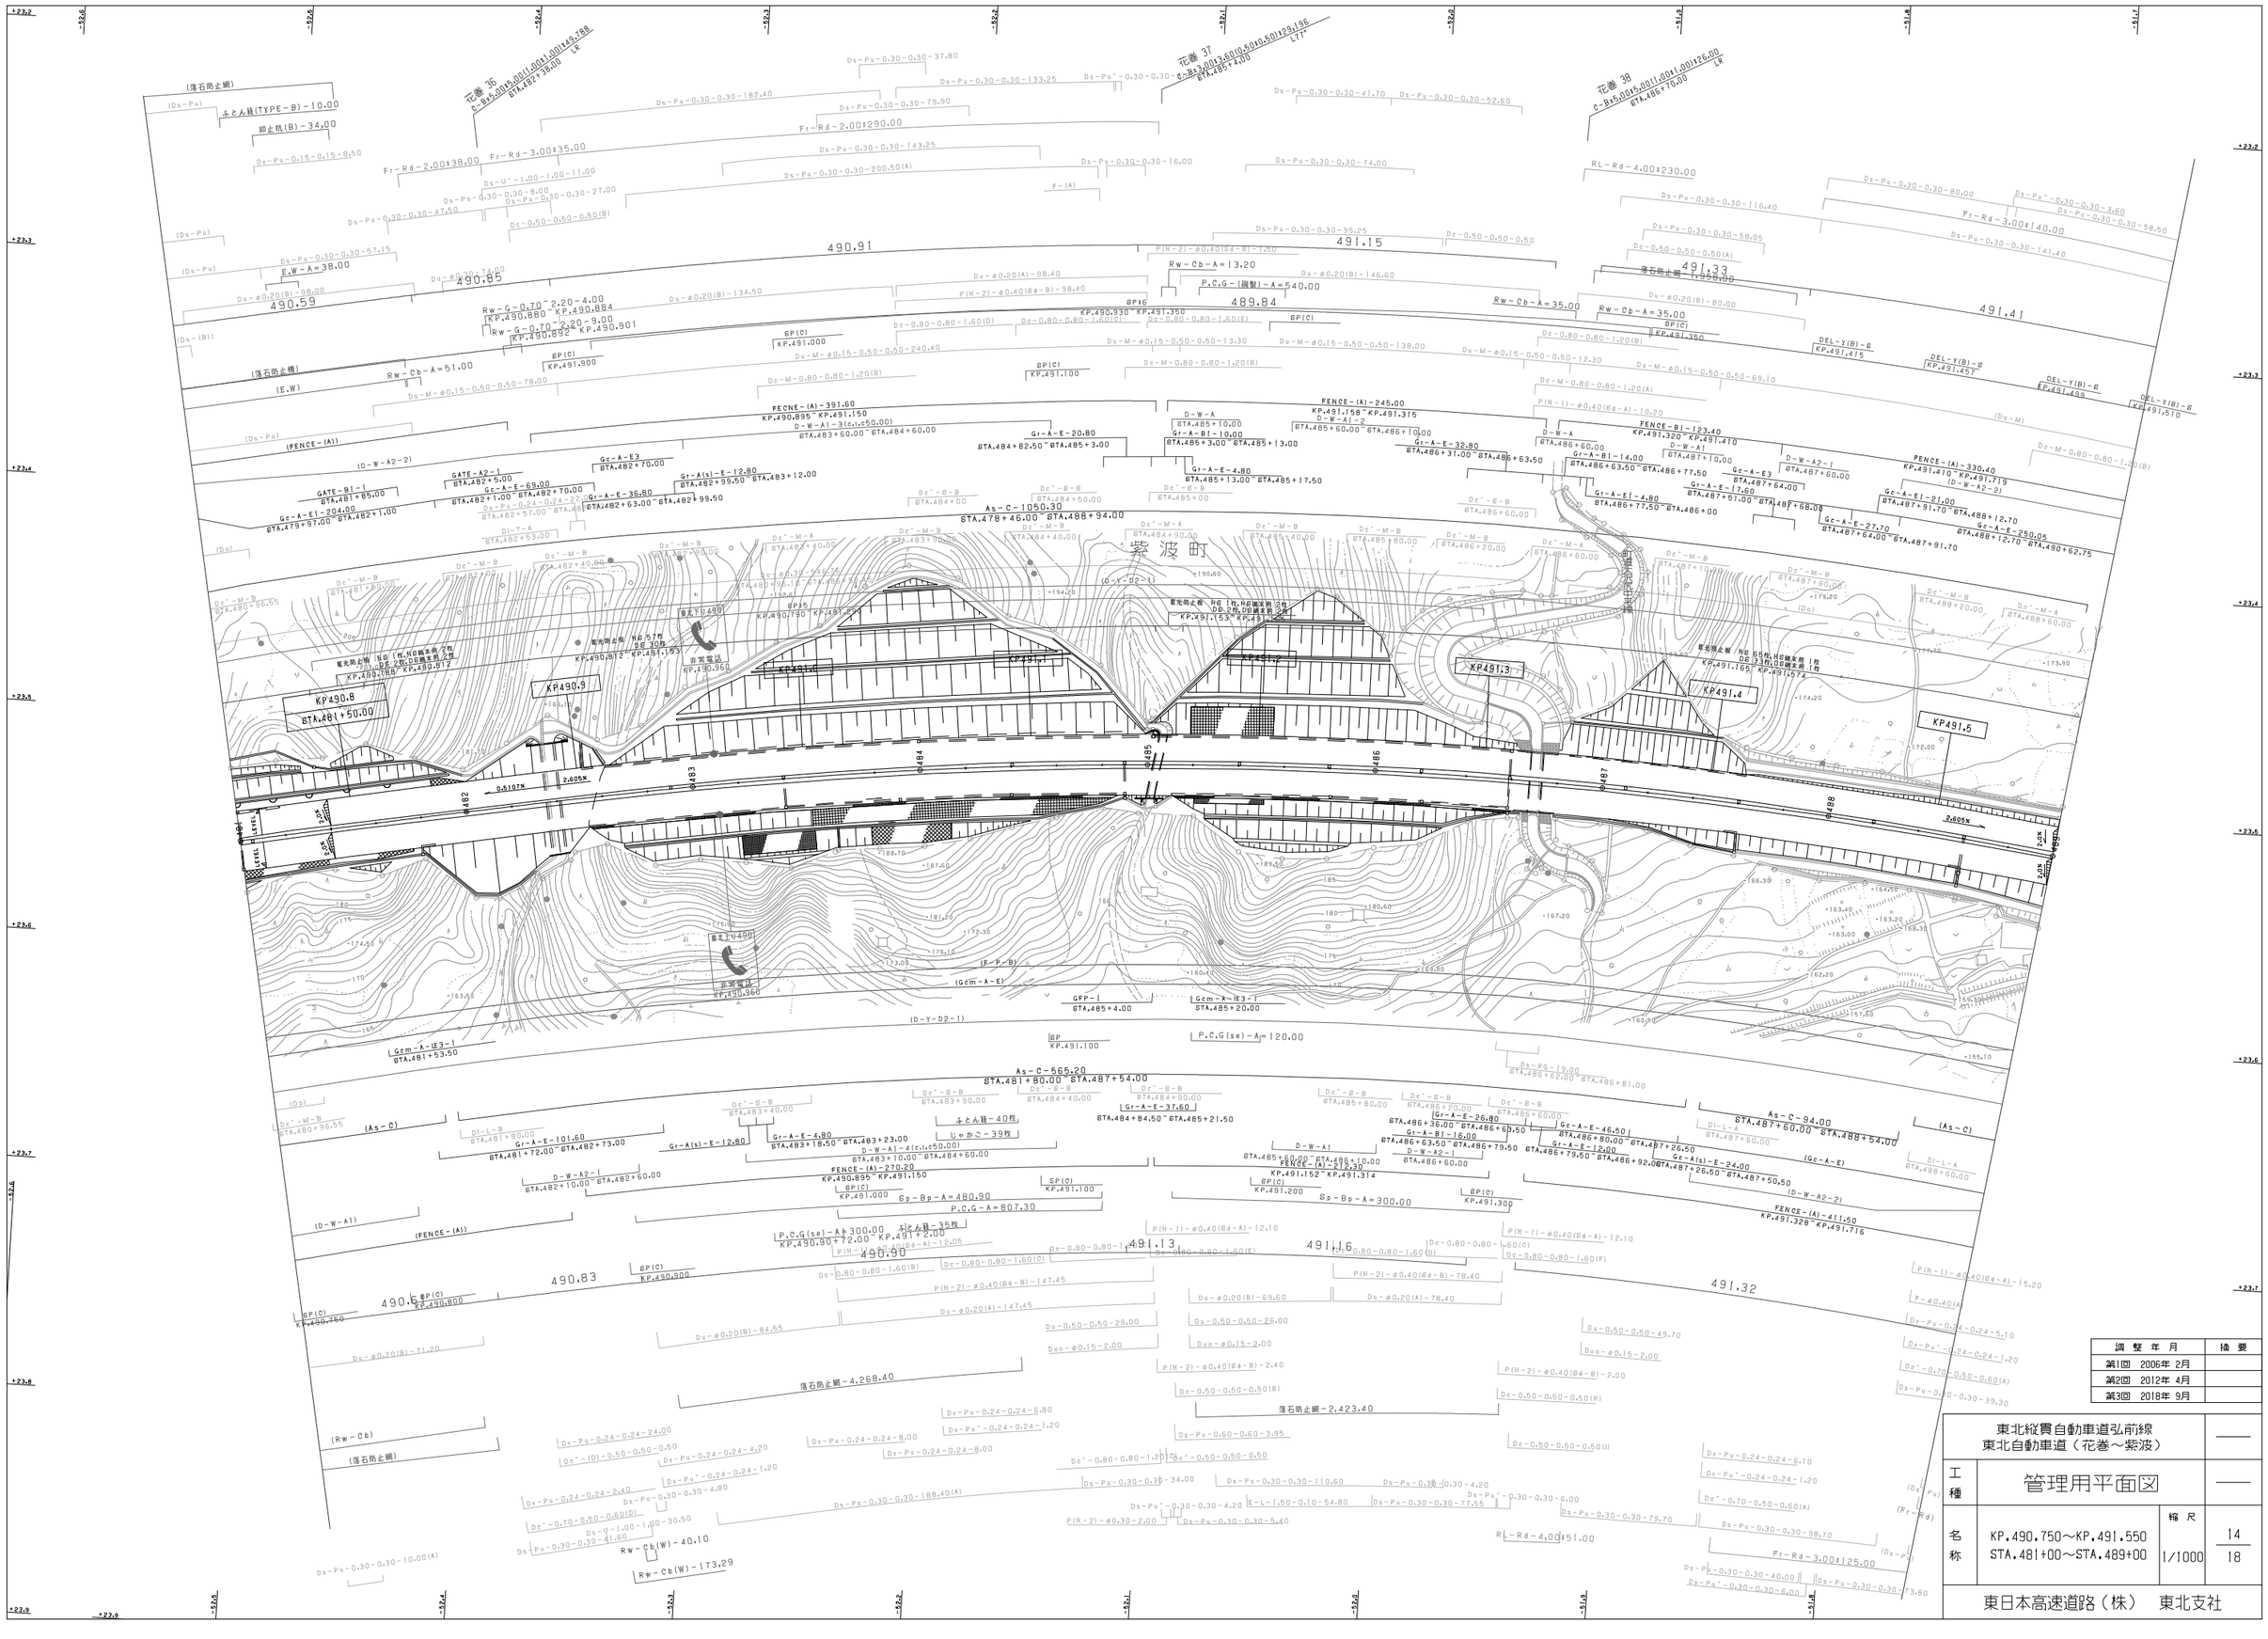
花巻 36
C-B=5.00×5.00×1.00×1.00×149.788
STA.482+26.00 LR
花巻 37
C-B=3.00×3.50×6.50×6.50×129.196
STA.485+4.00 L(T)
花巻 池
C-B=5.00×5.00×1.00×1.00×126.00
STA.485+70.00 LR
(落石防止網)
ふとん籠(TYPE-B)-10.00
脚止杭(B)-34.00
Ft-Rd-2.00×290.00
Ft-Rd-2.00×38.00
Ft-Rd-3.00×135.00
Ft-Rd-3.00×140.00
RL-Rd-4.00×230.00
RL-Rd-4.00×51.00
490.91
490.85
490.59
491.15
491.33
491.41
489.84
490.90
490.83
490.66
491.13
491.16
491.32
Rw-Cb-A=51.00
Rw-Cb-A=13.20
Rw-Cb-A=35.00
E.W-A=38.00
P.C.G-(鋼製)-A=540.00
落石防止網-1,958.00
Rw-G-0.70-2.20-4.00
KP.490.880 KP.490.884
Rw-G-0.70-2.20-9.00
KP.490.892 KP.490.901
GP(C) KP.491.000
GP(C) KP.491.900
GP(C) KP.491.100
GP(C) KP.491.350
GP(C) KP.491.200
GP(C) KP.491.300
GP(C) KP.490.800
GP(C) KP.490.750
GP16 KP.490.930 KP.491.350
FENCE-(A)-391.60
KP.490.895 KP.491.150
FENCE-(A)-245.00
KP.491.158 KP.491.315
FENCE-(A)-270.20
KP.490.895 KP.491.150
FENCE-(A)-212.30
KP.491.152 KP.491.374
FENCE-(A)-411.50
KP.491.328 KP.491.716
FENCE-B(-)-123.40
KP.491.320 KP.491.470
FENCE-(A)-330.40
KP.491.410 KP.491.719
GATE-B(-)-
GATE-A2-(
Gc-A-E1-204.00
Gc-A-E-69.00
Gc-A-E-36.80
Gc-A-E3
Gr-A(s)-E-12.80
Gr-A-E-20.80
Gr-A-B1-10.00
Gr-A-E-4.80
Gr-A-E-32.80
Gr-A-B1-14.00
Gr-A-E-17.60
Gr-A-E1-4.80
Gr-A-E1-21.00
Gc-A-E-27.70
Gc-A-E-250.05
As-C-1050.30
STA.478+46.00 STA.488+94.00
As-C-565.20
STA.481+80.00 STA.487+54.00
As-C-94.00
STA.487+60.00 STA.488+54.00
Gr-A-E-101.60
Gr-A-E-4.80
Gr-A(s)-E-12.80
Gr-A-E-37.60
Gr-A-E-26.80
Gr-A-B1-16.00
Gr-A-E-46.50
Gr-A(s)-E-24.00
Gr-A-E-12.00
Gcm-A-E
Gcm-A-IE3-1
Gcm-A-IE3-1
GFP-1
(P-P-B)
(Gcm-A-E)
Sp-Bp-A=480.90
Sp-Bp-A=300.00
P.C.G-A=807.30
P.C.G(se)-A=300.00
P.C.G(se)-A=120.00
落石防止網-4,268.40
落石防止網-2,423.40
Rw-Cb(W)-40.10
Rw-Cb(W)-173.29
Rw-RG-19.00
D-W-A
D-W-A1
D-W-A1-2
D-W-A1-3(c.,.c50.00)
D-W-A2-1
D-W-A2-2
D-W-B
D-W-A1(c.,.c50.00)
D-W-A1(c.,.c50.00)
D-W-A1
D-W-A2-1
D-W-A2-2
D-W-A1
D-W-A2-1
D-W-A2-2
D-W-A1
D-W-A2-1
D-W-A2-2
D-W-A2-2
D-W-A2-2

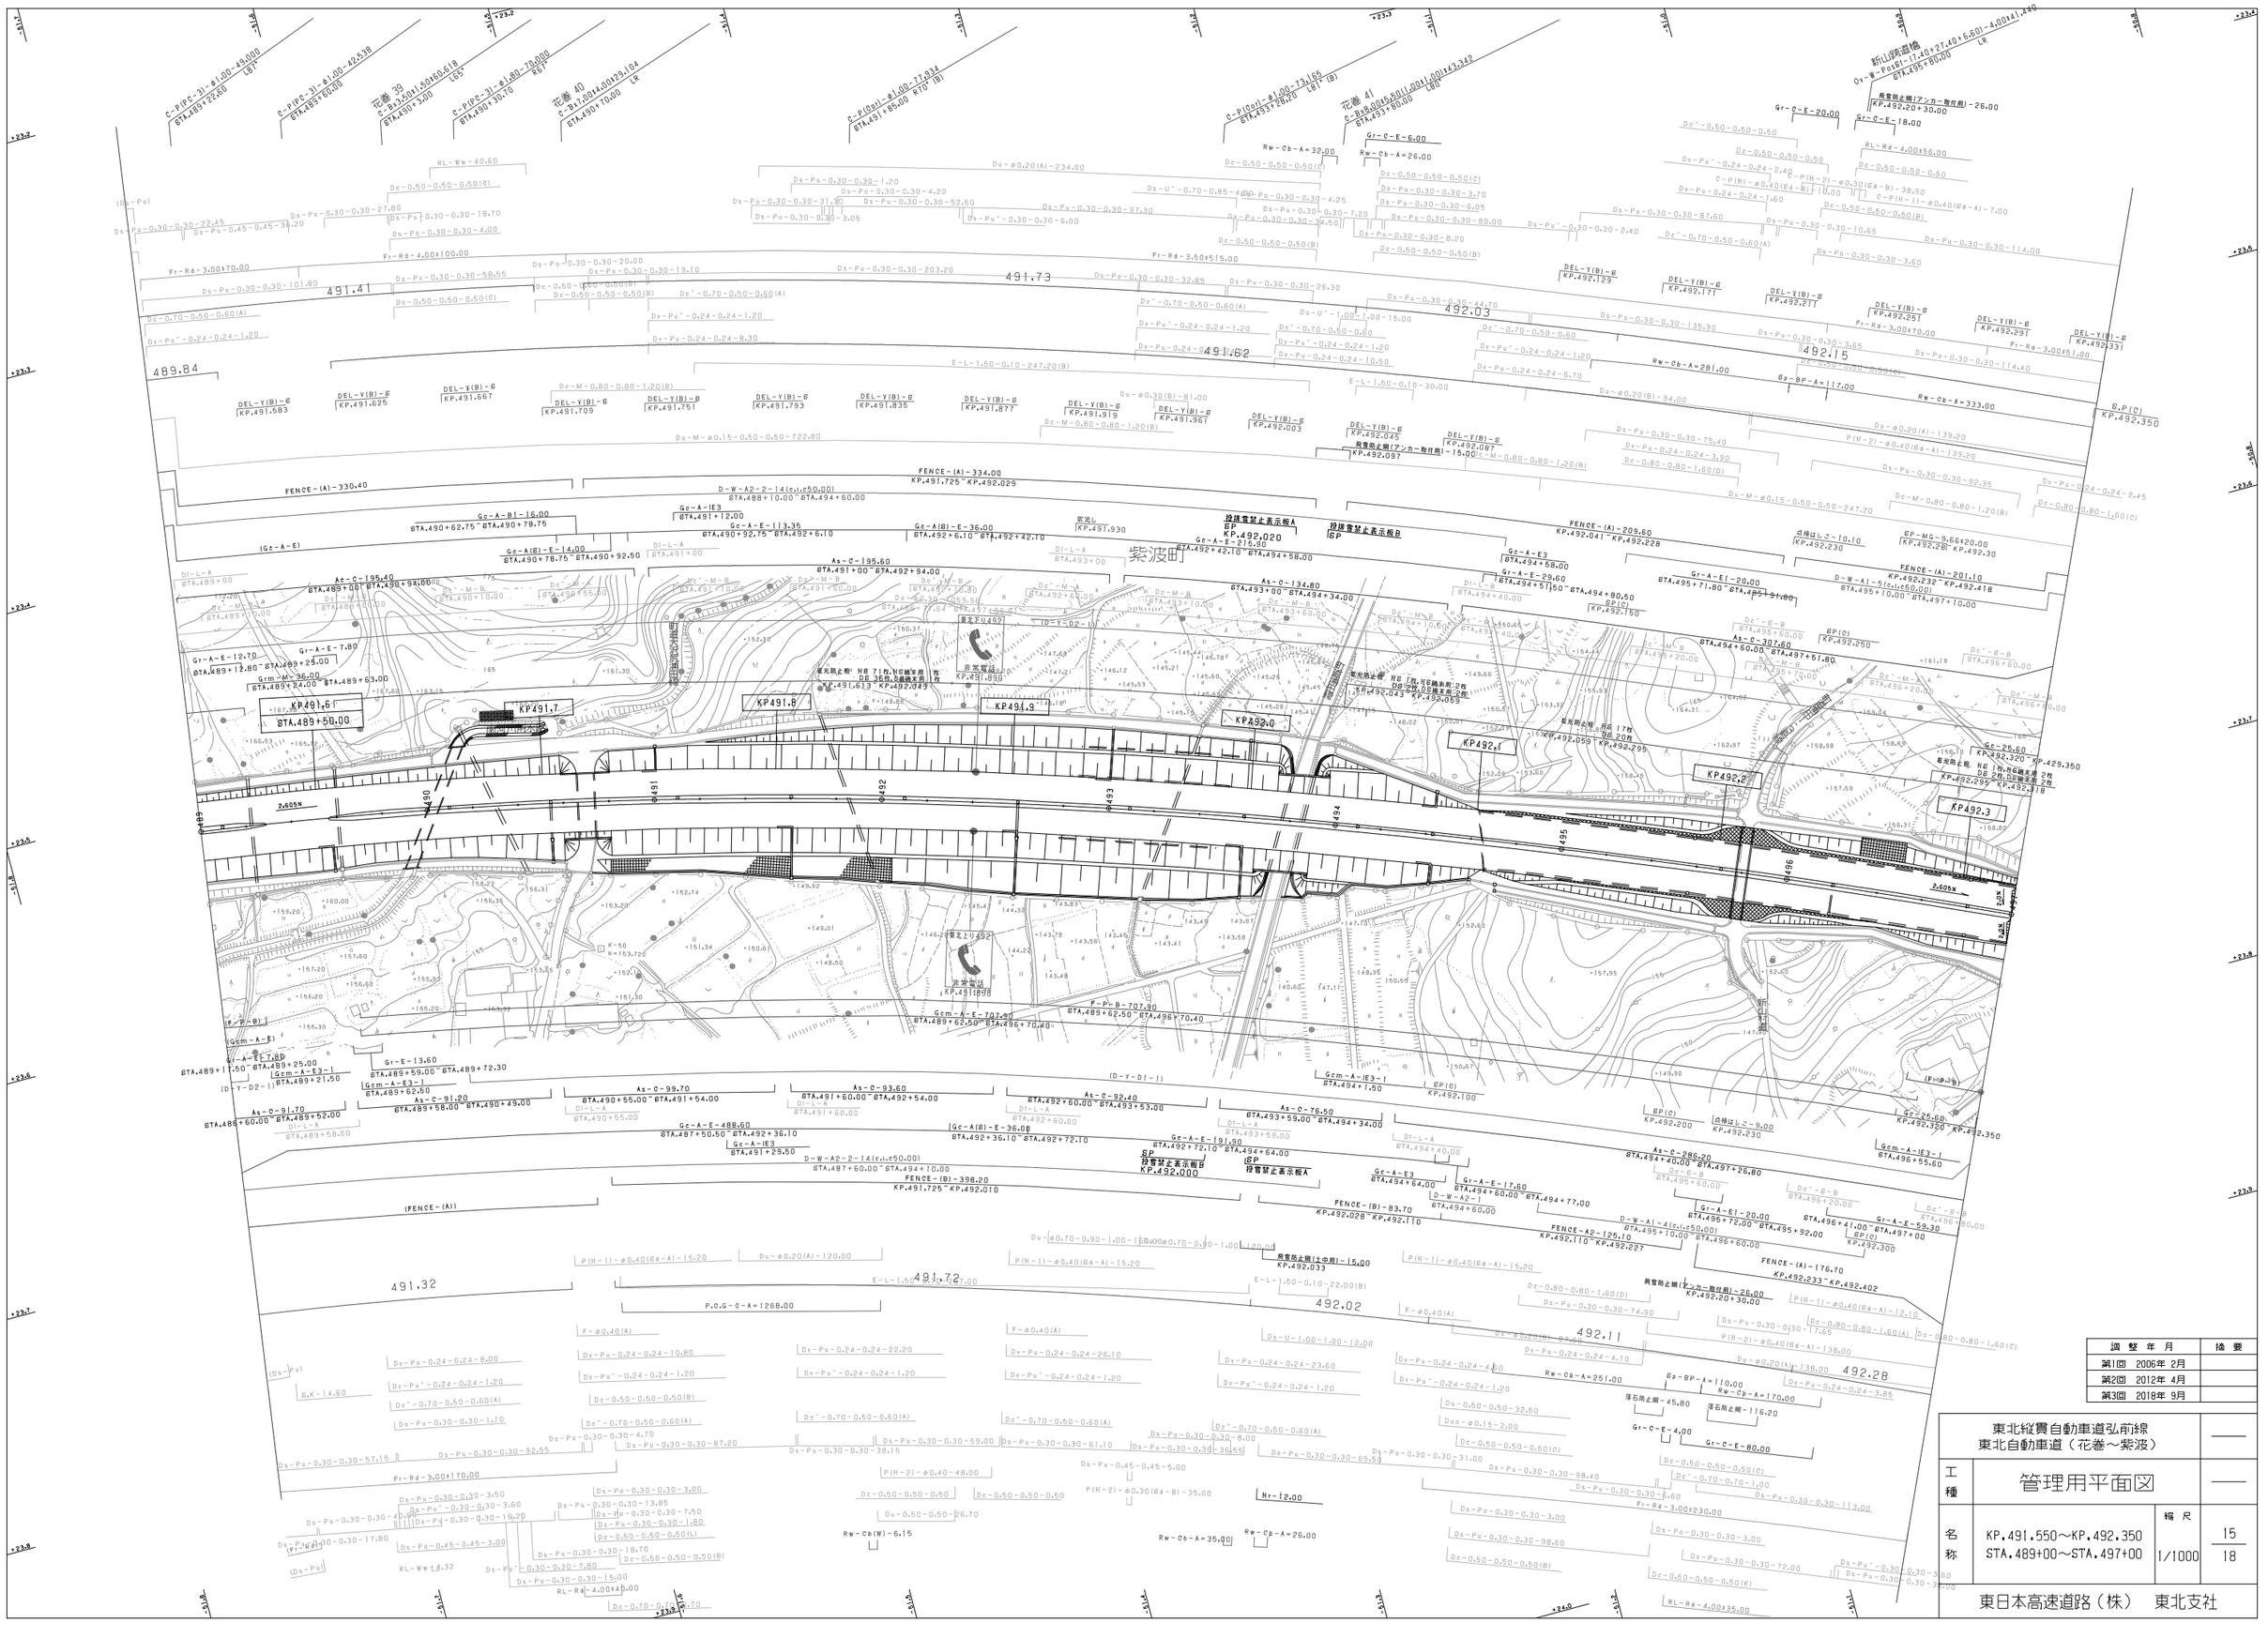
紫波町
KP491.6
KP491.7
KP491.8
KP491.9
KP492.0
KP492.1
KP492.2
KP492.3
KP491.613～KP492.049
KP492.043～KP492.059
KP492.295～KP492.318
KP492.320～KP492.350
KP492.350
KP492.020
KP492.000
KP491.930
KP491.890
KP491.898
KP492.033
KP492.087
KP492.045
KP492.057
KP492.100
KP492.150
KP492.200
KP492.230
KP492.250
KP492.280
KP492.300
KP492.402
KP492.418
KP492.429.350
KP492.725～KP492.029
KP492.041～KP492.228
KP492.232～KP492.418
KP491.725～KP492.010
KP492.028～KP492.110
KP492.110～KP492.227
KP492.233～KP492.402
KP492.20+30.00
KP492.220+30.00
KP492.128
KP492.171
KP492.211
KP492.251
KP492.291
KP492.331
KP492.20+30.00
491.41
491.73
491.62
492.03
492.15
489.84
491.32
491.72
492.02
492.11
492.28
BTA.489+50.00
BTA.495+80.00
BTA.497+10.00
花巻 39
花巻 40
花巻 41
新川渓架道橋
C-PIPE-31-φ1.00-42.59
C-PIPE-31-φ1.00-70.00
C-PIPE-31-φ1.80-70.00
C-P(Gal)-φ1.00-77.34
C-P(Gal)-φ1.00-73.55
C-P(N)-φ0.40(6d-B)-38.90
C-P(N-21)-φ0.30(6d-B)-11.00
C-P(H-11)-φ0.40(6d-A)-7.00
Fr-Rd-3.00±170.00
Fr-Rd-4.00±100.00
Fr-Rd-3.50±15.00
Fr-Rd-4.00±56.00
Fr-Rd-3.00±130.00
Fr-Rd-3.00±151.00
Fr-Rd-3.00±230.00
RL-Rd-4.00±135.00
RL-Ww-40.60
RL-Ww-43.32
Du-φ0.20(A)-234.00
Du-φ0.30(B)-81.00
Du-M-φ0.15-0.50-0.50-722.80
Du-φ0.20(A)-120.00
Du-φ0.20(A)-139.20
Du-φ0.20(A)-138.00
Du-φ0.20(B)-94.00
P(N-1)-φ0.40(6d-A)-15.20
P(N-2)-φ0.40(6d-A)-139.20
P(N-2)-φ0.40-48.00
P(N-2)-φ0.30(B4-B)-35.00
P.O.G-C-A=1268.00
E-L-1.50-0.10-247.20(B)
E-L-1.50-0.10-30.00
E-L-1.50-0.10-22.00(B)
FENCE-(A)-330.40
FENCE-(A)-334.00
FENCE-(A)-209.60
FENCE-(A)-201.10
FENCE-(A)-176.70
FENCE-(B)-398.20
FENCE-(B)-83.70
FENCE-A2-125.10
(FENCE-(A))
D-W-A2-2-14(c.c.c50.00)
D-W-A1-4(c.c.c50.00)
D-W-A1-5(c.c.c50.00)
D-W-A2-1
Gc-A-B1-16.00
Gc-A-E3
Gc-A-E-113.35
Gc-A(B)-E-36.00
Gc-A-E-215.90
Gc-A-E-191.90
Gc-A-E3
Gc-A-E-29.60
Gc-A-E-17.60
Gc-A-E-59.30
Gc-A(B)-E-14.00
Gc-A-E-488.60
Gc-A-E-707.90
Gcm-A-E3-1
Gcm-A-E-707.90
Gcm-A-E-13.68
Gcm-A-E-17.88
Gcm-A-E3-1
Gcm-A-E3-1
Gcm-A-E-13.68
Gcm-A-E3-1
Gr-A-E-12.70
Gr-A-E-7.80
Grm-M-36.00
Gr-E-13.60
Gr-A-E-20.00
Gr-A-E1-20.00
Gr-A-E-20.60
Gr-A-E3
Gr-A-E-17.60
Gr-A-E-29.60
Gr-A-E1-20.00
Gr-A-E-59.30
Gr-C-E-20.00
Gr-C-E-18.00
Gr-C-E-6.00
Gr-C-E-4.00
Gr-C-E-80.00
Gr-C-E-25.60
As-C-195.40
As-C-195.60
As-C-134.80
As-C-307.60
As-C-286.20
As-C-91.70
As-C-91.20
As-C-99.70
As-C-93.60
As-C-92.40
As-C-76.50
Rw-Cb-A=32.00
Rw-Cb-A=26.00
Rw-Cb-A=281.00
Rw-Cb-A=333.00
Rw-Cb-A=251.00
Rw-Cb-A=170.00
Rw-Cb-A=35.00
Rw-Cb-A=26.00
Rw-Cb(W)-6.15
Hr-12.00
Bs-BP-A=117.00
Bs-BP-A=110.00
DEL-Y(B)-6
DEL-Y(B)-8
Dc'-0.50-0.50-0.50
Dc'-0.70-0.50-0.60
Dc-0.50-0.50-0.50(B)
Dc-0.50-0.50-0.50(C)
Dc-0.50-0.50-0.50(D)
Dc-0.50-0.50-0.50(K)
Dc-0.80-0.80-1.60(A)
Dc-0.80-0.80-1.60(C)
Dc-0.80-0.80-1.60(D)
Dc-M-0.80-0.80-1.20(B)
Dc-M-0.80-0.80-1.60(C)
Dc'-M-B
Dc'-B-B
Dc'-A-A
Dc'-M-A
Dc'-M-M
Dc'-M-C
Dc'-M-D
Dc'-M-E
Dc'-M-F
Dc'-M-G
Dc'-M-H
Dc'-M-I
Dc'-M-J
Dc'-M-K
Dc'-M-L
Dc'-M-N
Dc'-M-O
Dc'-M-P
Dy-Pu'-0.24-0.24-2.40
Dy-Pu'-0.24-0.24-1.60
Dy-Pu'-0.24-0.24-1.20
Dy-Pu'-0.24-0.24-1.50
Dy-Pu'-0.24-0.24-6.70
Dy-Pu'-0.24-0.24-3.90
Dy-Pu'-0.24-0.24-2.45
Dy-Pu'-0.24-0.24-8.30
Dy-Pu'-0.24-0.24-1.20
Dy-Pu'-0.24-0.24-8.00
Dy-Pu'-0.24-0.24-10.80
Dy-Pu'-0.24-0.24-22.20
Dy-Pu'-0.24-0.24-26.10
Dy-Pu'-0.24-0.24-23.60
Dy-Pu'-0.24-0.24-4.80
Dy-Pu'-0.24-0.24-4.10
Dy-Pu'-0.24-0.24-3.85
Ds-Pu-0.30-0.30-22.45
Ds-Pu-0.30-0.30-27.80
Ds-Pu-0.30-0.30-18.70
Ds-Pu-0.30-0.30-4.00
Ds-Pu-0.30-0.30-101.80
Ds-Pu-0.30-0.30-58.55
Ds-Pu-0.30-0.30-19.10
Ds-Pu-0.30-0.30-203.20
Ds-Pu-0.30-0.30-32.85
Ds-Pu-0.30-0.30-26.30
Ds-Pu-0.30-0.30-74.20
Ds-Pu-0.30-0.30-136.30
Ds-Pu-0.30-0.30-3.65
Ds-Pu-0.30-0.30-114.40
Ds-Pu-0.30-0.30-92.35
Ds-Pu-0.30-0.30-75.40
Ds-Pu-0.30-0.30-247.20
Ds-Pu-0.30-0.30-57.15
Ds-Pu-0.30-0.30-92.55
Ds-Pu-0.30-0.30-87.20
Ds-Pu-0.30-0.30-59.00
Ds-Pu-0.30-0.30-61.10
Ds-Pu-0.30-0.30-38.15
Ds-Pu-0.30-0.30-65.50
Ds-Pu-0.30-0.30-31.00
Ds-Pu-0.30-0.30-98.40
Ds-Pu-0.30-0.30-5.60
Ds-Pu-0.30-0.30-113.00
Ds-Pu-0.30-0.30-3.50
Ds-Pu-0.30-0.30-3.60
Ds-Pu-0.30-0.30-13.85
Ds-Pu-0.30-0.30-7.50
Ds-Pu-0.30-0.30-1.80
Ds-Pu-0.30-0.30-16.20
Ds-Pu-0.30-0.30-18.70
Ds-Pu-0.30-0.30-7.60
Ds-Pu-0.30-0.30-15.00
Ds-Pu-0.30-0.30-17.80
Ds-Pu-0.30-0.30-40.00
Ds-Pu-0.30-0.30-3.00
Ds-Pu-0.30-0.30-7.50
Ds-Pu-0.30-0.30-1.80
Ds-Pu-0.30-0.30-3.00
Ds-Pu-0.30-0.30-72.00
Ds-Pu-0.30-0.30-3.00
Ds-Pu-0.30-0.30-98.60
Ds-Pu-0.45-0.45-38.20
Ds-Pu-0.45-0.45-3.00
Ds-Pu-0.45-0.45-5.00
Ds-Pu-0.50-0.50-26.70
Ds-Pu-0.50-0.50-0.50(L)
Ds-Pu-0.50-0.50-0.50(B)
Ds-Pu-0.50-0.50-0.50(K)
Ds-Pu'-0.30-0.30-2.40
Ds-Pu'-0.30-0.30-4.70
Ds-Pu'-0.30-0.30-6.00
Ds-Pu'-0.30-0.30-3.60
Ds-Pu'-0.30-0.30-3.60
Ds-Pu'-0.30-0.30-3.60

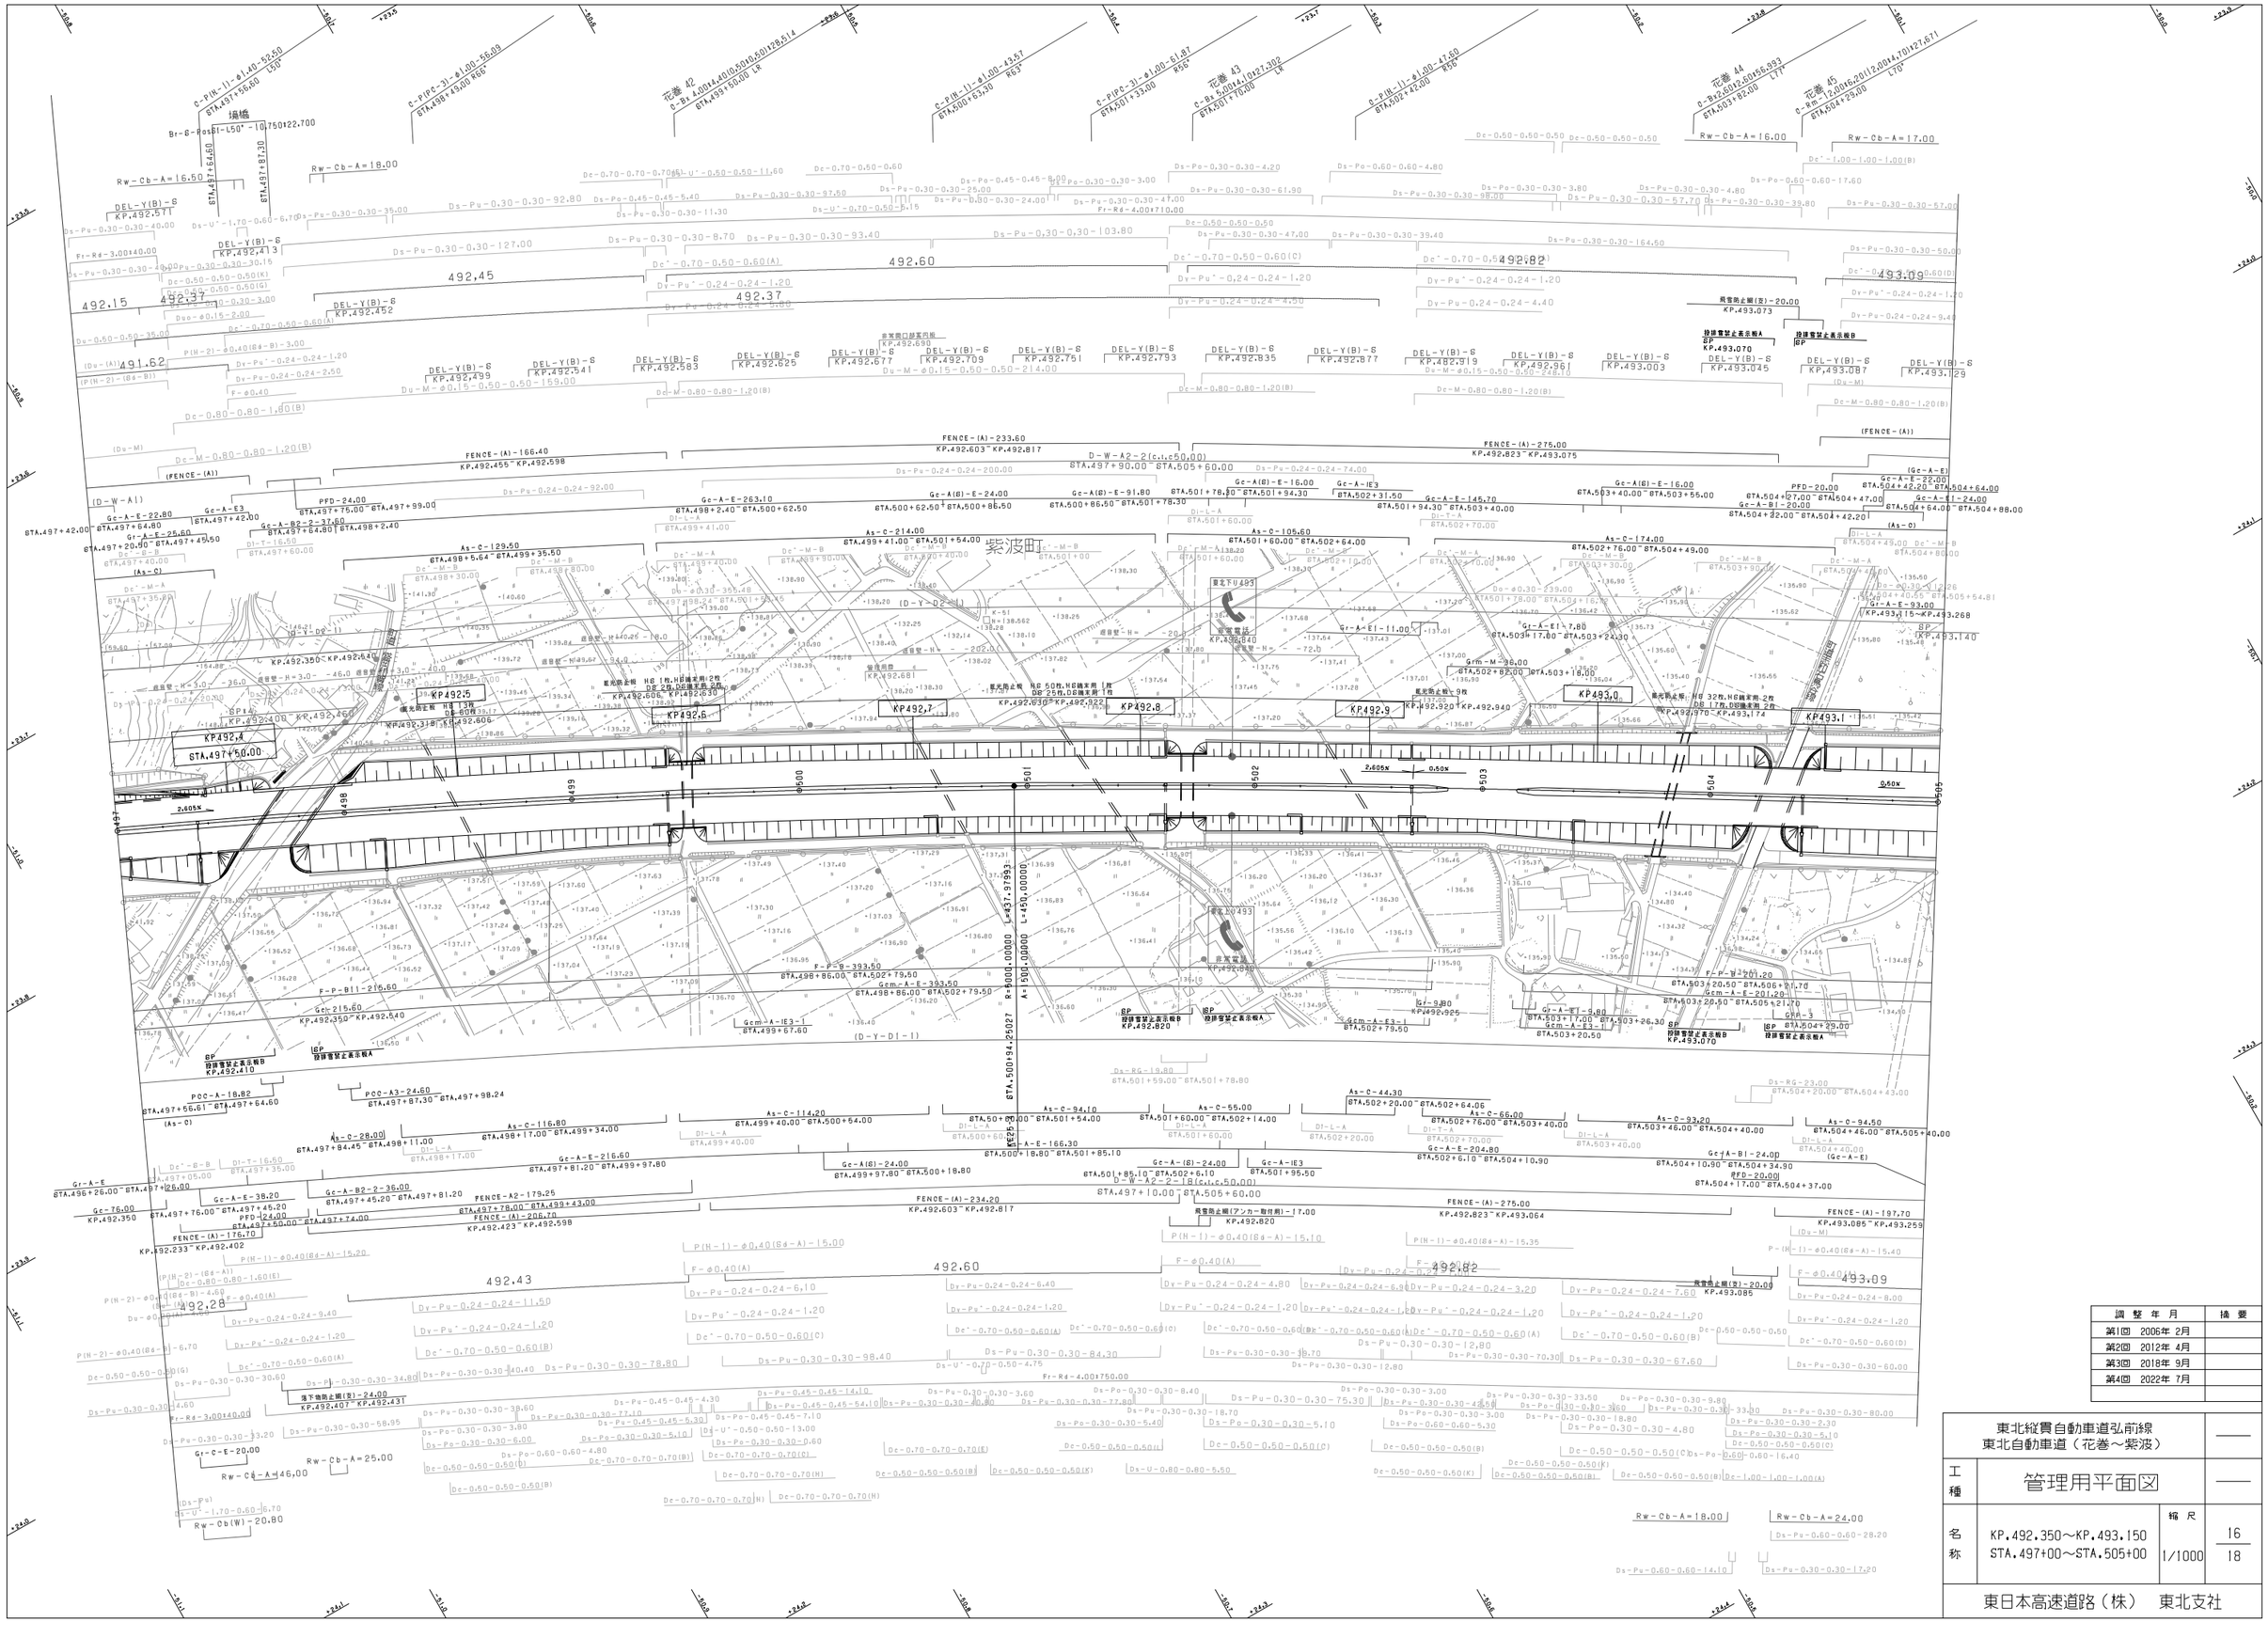

調整年月	摘要
第1回 2006年 2月	
第2回 2012年 4月	
第3回 2018年 9月	
第4回 2022年 7月	

東北縦貫自動車道弘前線
東北自動車道（花巻～紫波）

工種	管理用平面図		
名称	KP.492.350～KP.493.150 STA.497+00～STA.505+00	縮尺 1/1000	16 18

東日本高速道路（株） 東北支社

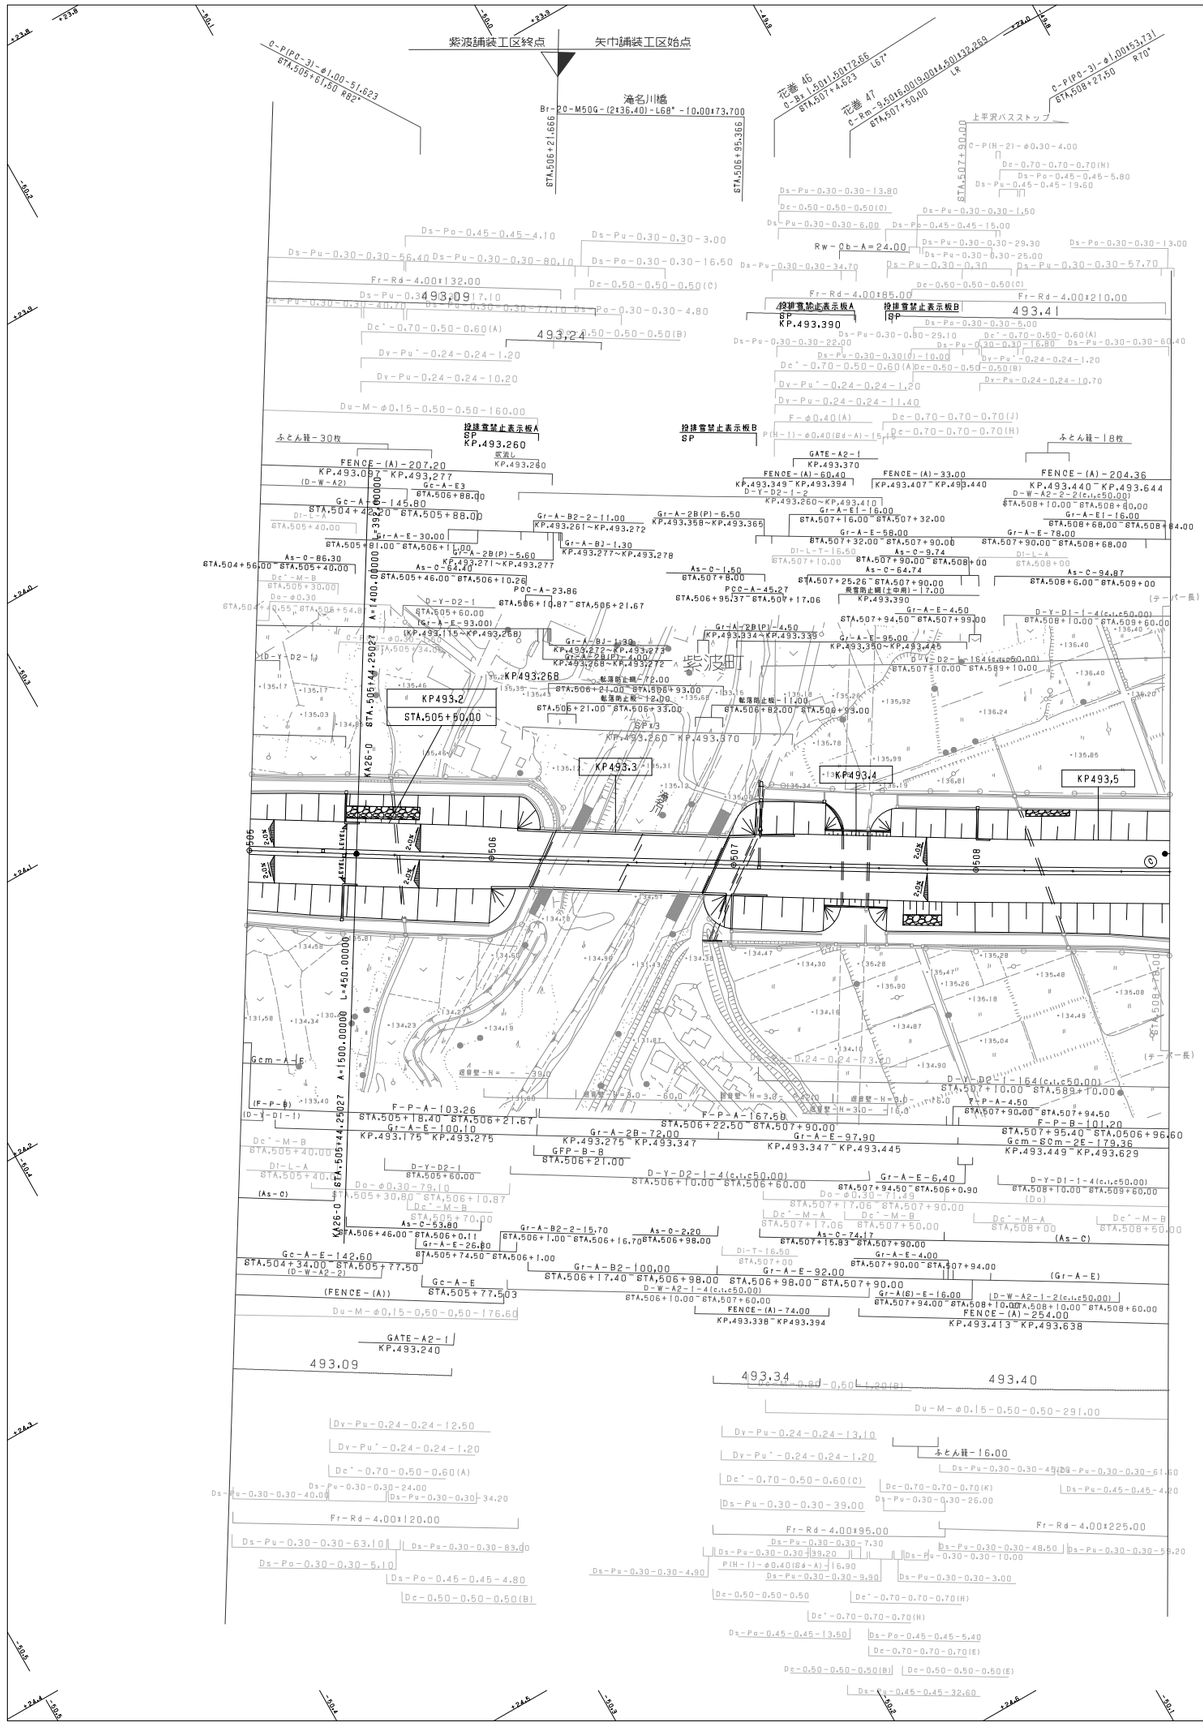
紫波舗装工区終点
矢巾舗装工区始点
漁名川橋
Br-20-M50G-(2@36.40)-L68°-10.00@73.700
花巻 45
花巻 47
上平沢バスストップ
KP493.2
STA.505+80.00
KP493.3
KP493.4
KP493,5
KP493.268
紫波町
矢巾町
KA26-0
KA26-0
A=1400.00000
L=1450.00000
L=1500.00000
493.09
493.24
493.41
493.34
493.40
KP.493.390
KP.493.260
KP.493.240
KP.493.260~KP.493.370
KP.493.275~KP.493.347
KP.493.347~KP.493.445
KP.493.445~KP.493.629
KP.493.413~KP.493.638
KP.493.440~KP.493.644
KP.493.407~KP.493.440
KP.493.370
KP.493.349~KP.493.394
KP.493.338~KP.493.394
KP.493.175~KP.493.275
KP.493.261~KP.493.272
KP.493.271~KP.493.277
KP.493.277~KP.493.278
KP.493.358~KP.493.365
KP.493.334~KP.493.339
KP.493.350~KP.493.445
KP.493.268~KP.493.272
KP.493.272~KP.493.277
KP.493.116~KP.493.268
KP.493.087~KP.493.277
投雪置禁止表示板A
投雪置禁止表示板B
ふとん籠-30枚
ふとん籠-18枚
FENCE-(A)-207.20
FENCE-(A)-60.40
FENCE-(A)-33.00
FENCE-(A)-204.36
FENCE-(A)-74.00
FENCE-(A)-254.00
GATE-A2-1
Rw-Cb-A=24.00
Fr-Rd-4.00t132.00
Fr-Rd-4.00t85.00
Fr-Rd-4.00t210.00
Fr-Rd-4.00t120.00
Fr-Rd-4.00t95.00
Fr-Rd-4.00t225.00
F-P-A-103.26
F-P-A-167.50
F-P-A-4.50
F-P-B-101.20
Gcm-Bcm-2E-179.36
Gr-A-E-100.10
Gr-A-E-26.80
Gr-A-E-30.00
Gr-A-E-58.00
Gr-A-E-78.00
Gr-A-E-97.90
Gr-A-E-92.00
Gr-A-E-6.40
Gr-A-E-4.00
Gr-A-E-6.50
Gr-A-E-95.00
Gr-A-E-16.00
Gr-A-E1-16.00
Gr-A-B2-2-11.00
Gr-A-B2-1.30
Gr-A-B2-2-15.70
Gr-A-B2-100.00
Gr-A-2B(P)-6.50
Gr-A-2B(P)-4.50
Gr-A-2B(P)-4.00
Gr-A-2B-72.00
GFP-B-B
Gc-A-E-145.80
Gc-A-E-142.60
Gc-A-E
Gc-A-E3
Gc-A-E1
As-O-86.30
As-O-64.74
As-O-9.74
As-O-64.74
As-O-1.50
As-O-94.87
As-O-53.80
As-O-2.20
As-O-74.17
POC-A-23.86
POC-A-45.27
Dc'-M-B
Dc'-M-A
Dc'-L-A
Dc-0.30
Dc-0.70-0.50-0.60(A)
Dc'-0.70-0.50-0.60(A)
Dc-0.50-0.50-0.50(B)
Dc'-0.70-0.50-0.60(C)
Dc-0.70-0.70-0.70(J)
Dc-0.70-0.70-0.70(K)
Dc-0.70-0.70-0.70(H)
Dc'-0.70-0.70-0.70(H)
Dc-0.70-0.70-0.70(E)
Dc-0.50-0.50-0.50(E)
Dc-0.50-0.50-0.50
Dc-0.50-0.50-0.50(C)
Dc-0.50-0.50-0.50(E)
Dv-Pu-0.24-0.24-1.20
Dv-Pu'-0.24-0.24-1.20
Dv-Pu-0.24-0.24-11.40
Dv-Pu-0.24-0.24-13.10
Dv-Pu-0.24-0.24-12.50
Dv-Pu-0.24-0.24-10.70
Dv-Pu-0.24-0.24-73.20
Du-M-φ0.15-0.50-0.50-160.00
Du-M-φ0.15-0.50-0.50-176.60
Du-M-φ0.15-0.50-0.50-291.00
Do-φ0.30-79.10
Do-φ0.30-71.49
D-Y-D2-1
D-Y-D2-1-4(c1.c50.00)
D-Y-D1-1-4(c1.c50.00)
D-Y-D2-1-164(c1.c50.00)
D-W-A2-1-4(c1.c50.00)
D-W-A2-2-2(c1.c50.00)
D-W-A2-1-2(c1.c50.00)
D-Y-D1-1-4(c1.c50.00)
D-L-A
D-L-T-16.50
D-L-T-4
D-T-D2-1-2
Ds-Pu-0.30-0.30-13.80
Ds-Pu-0.30-0.30-6.00
Ds-Pu-0.30-0.30-56.40
Ds-Pu-0.30-0.30-80.10
Ds-Pu-0.30-0.30-34.70
Ds-Pu-0.30-0.30-22.00
Ds-Pu-0.30-0.30-80-29.10
Ds-Pu-0.30-0.30-10.00
Ds-Pu-0.30-0.30
Ds-Pu-0.30-0.30-1.50
Ds-Pu-0.30-0.30-29.30
Ds-Pu-0.30-0.30-25.00
Ds-Pu-0.30-0.30-57.70
Ds-Pu-0.30-0.30-5.00
Ds-Pu-0.30-0.30-16.80
Ds-Pu-0.30-0.30-60.40
Ds-Pu-0.30-0.30-13.00
Ds-Pu-0.30-0.30-4.80
Ds-Pu-0.30-0.30-3.00
Ds-Pu-0.30-0.30-16.50
Ds-Pu-0.30-0.30-39.00
Ds-Pu-0.30-0.30-24.00
Ds-Pu-0.30-0.30-40.00
Ds-Pu-0.30-0.30-34.20
Ds-Pu-0.30-0.30-63.10
Ds-Pu-0.30-0.30-83.00
Ds-Pu-0.30-0.30-7.30
Ds-Pu-0.30-0.30-39.20
Ds-Pu-0.30-0.30-4.90
Ds-Pu-0.30-0.30-9.90
Ds-Pu-0.30-0.30-3.00
Ds-Pu-0.30-0.30-48.50
Ds-Pu-0.30-0.30-10.00
Ds-Pu-0.30-0.30-50.20
Ds-Pu-0.30-0.30-61.50
Ds-Pu-0.45-0.45-4.20
Ds-Pu-0.45-0.45-5.80
Ds-Pu-0.45-0.45-19.60
Ds-Pu-0.45-0.45-15.00
Ds-Pu-0.45-0.45-13.50
Ds-Pu-0.45-0.45-5.40
Ds-Pu-0.45-0.45-32.60
Ds-Po-0.45-0.45-4.10
Ds-Po-0.30-0.30-4.80
Ds-Po-0.30-0.30-16.50
Ds-Po-0.30-0.30-3.00
Ds-Po-0.30-0.30-13.00
Ds-Po-0.45-0.45-5.10
Ds-Po-0.45-0.45-4.80
Ds-P(N-2)-φ0.30-4.00
Ds-P(N-1)-φ0.40(Bd-A)-15.10
Ds-P(N-1)-φ0.40(Bd-A)-16.90
Ds-Pb-0.45-0.45-15.00
Ds-Pb-0.45-0.45-5.00
Ds-Pb-0.45-0.45-5.80
Ds-Pb-0.45-0.45-19.60
F-φ0.40(A)
P(N-1)-φ0.40(Bd-A)-15.10
Dy-Pu'-0.24-0.24-1.20
Dy-Pu'-0.24-0.24-1.20
Dy-Pu-0.24-0.24-1.20
Dy-Pu-0.24-0.24-11.40
Dy-Pu-0.24-0.24-10.70
Dy-Pu-0.24-0.24-73.20
Du-M-φ0.15-0.50-0.50-160.00
Du-M-φ0.15-0.50-0.50-176.60
Du-M-φ0.15-0.50-0.50-291.00
Do-φ0.30-79.10
Do-φ0.30-71.49
D-Y-D2-1
D-Y-D2-1-4(c1.c50.00)
D-Y-D1-1-4(c1.c50.00)
D-Y-D2-1-164(c1.c50.00)
D-W-A2-1-4(c1.c50.00)
D-W-A2-2-2(c1.c50.00)
D-W-A2-1-2(c1.c50.00)
D-Y-D1-1-4(c1.c50.00)
D-L-A
D-L-T-16.50
D-L-T-4
D-T-D2-1-2
ふとん籠-16.00
STA.504+56.00
STA.504+34.00
STA.504+40.00
STA.505+40.00
STA.505+30.00
STA.505+54.80
STA.505+36.00
STA.505+81.00
STA.505+46.00
STA.505+60.00
STA.505+88.00
STA.505+30.80
STA.505+74.50
STA.505+77.50
STA.505+77.503
STA.505+21.67
STA.506+10.87
STA.506+10.28
STA.506+21.67
STA.506+24.00
STA.506+21.00
STA.506+33.00
STA.506+82.00
STA.506+22.50
STA.506+10.00
STA.506+60.00
STA.506+98.00
STA.506+17.40
STA.506+16.70
STA.506+1.00
STA.506+46.00
STA.506+0.11
STA.506+21.67
STA.507+16.00
STA.507+32.00
STA.507+90.00
STA.507+25.26
STA.507+17.06
STA.507+94.50
STA.507+95.37
STA.507+10.00
STA.507+17.06
STA.507+15.83
STA.507+50.00
STA.507+94.50
STA.507+90.00
STA.507+10.00
STA.508+10.00
STA.508+68.00
STA.508+6.00
STA.508+00
STA.508+60.00
STA.508+10.00
STA.508+60.00
STA.508+10.00
STA.508+60.00
STA.508+10.

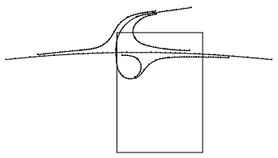

調整年月	摘要
第1回 2005年 2月	
第2回 2012年 4月	
第3回 2018年 9月	

東北縦貫自動車道弘前線
東北自動車道（花巻～紫波）

工種 ——

管理用平面図

名称 紫波インターチェンジ
KP.493.735～KP.494.100
STA.510+85～STA.513+00

縮尺 1/500

図番 1/4

東日本高速道路（株） 東北支社

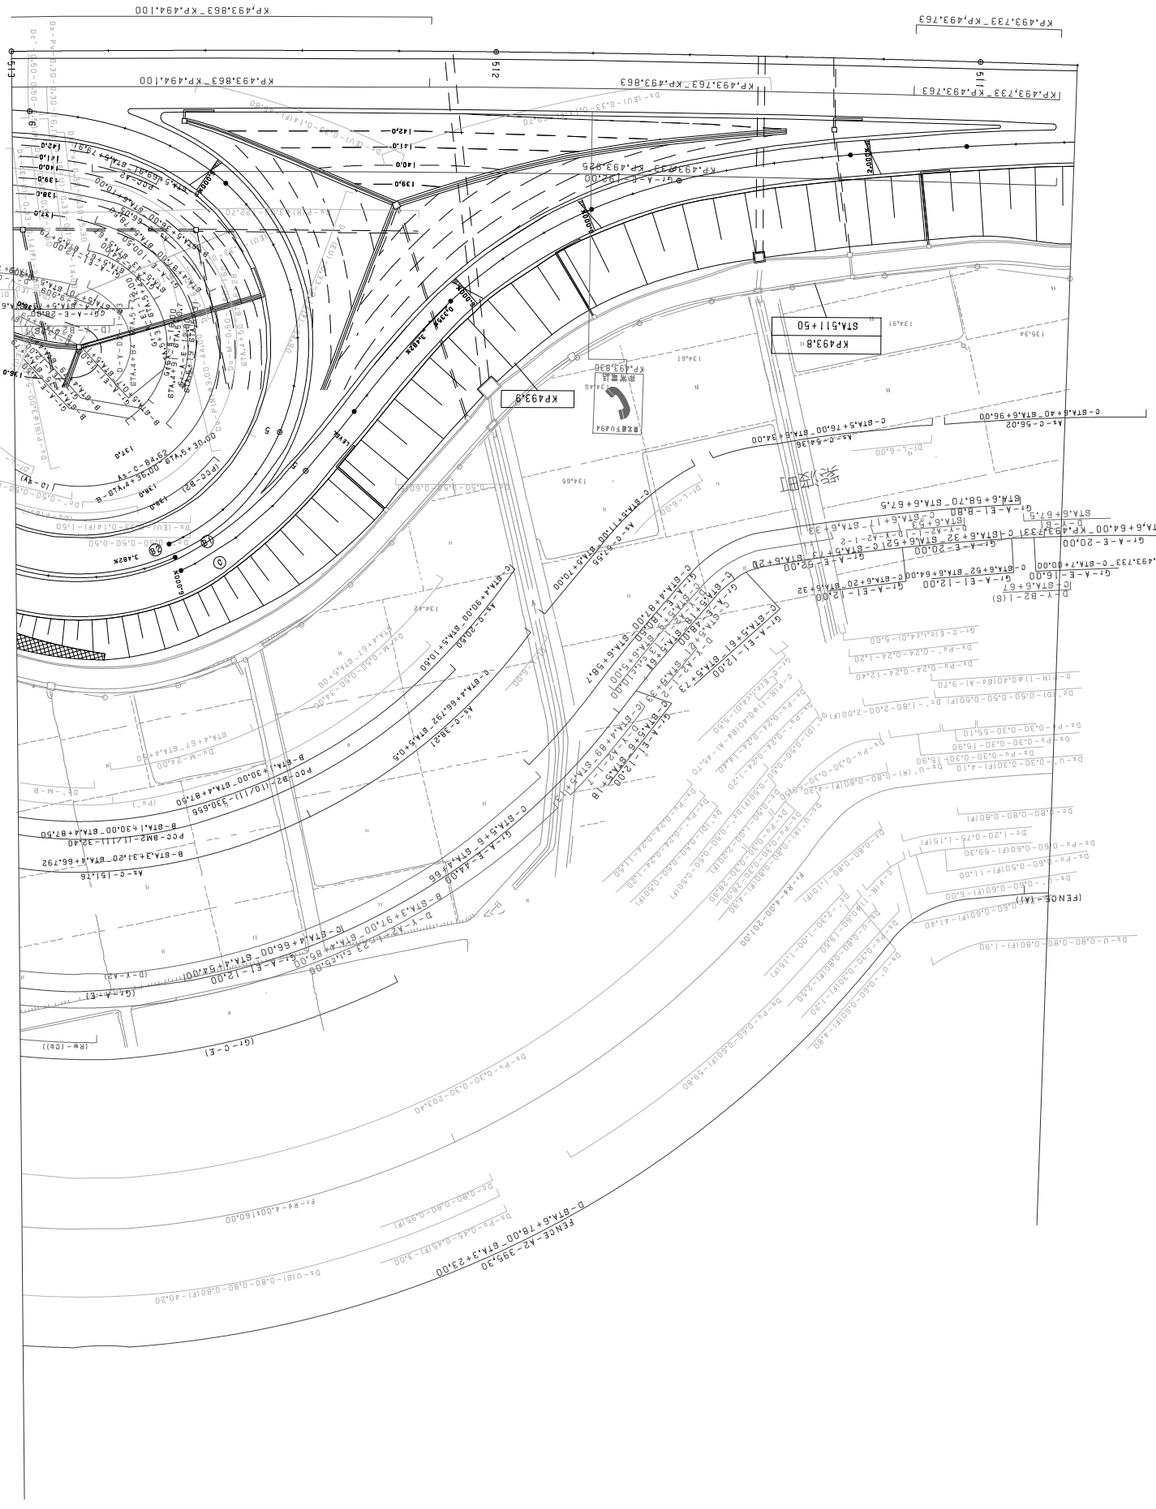
KP.493.733_KP.493.763
KP.493.763_KP.493.863
KP.493.863_KP.494.100
KP493.8
KP493.8
STA.511+50
KP.493.530
KP.493.825
BZ型ﾌﾘｭｳﾄ
歩車道境界
車道
歩道
歩道
歩

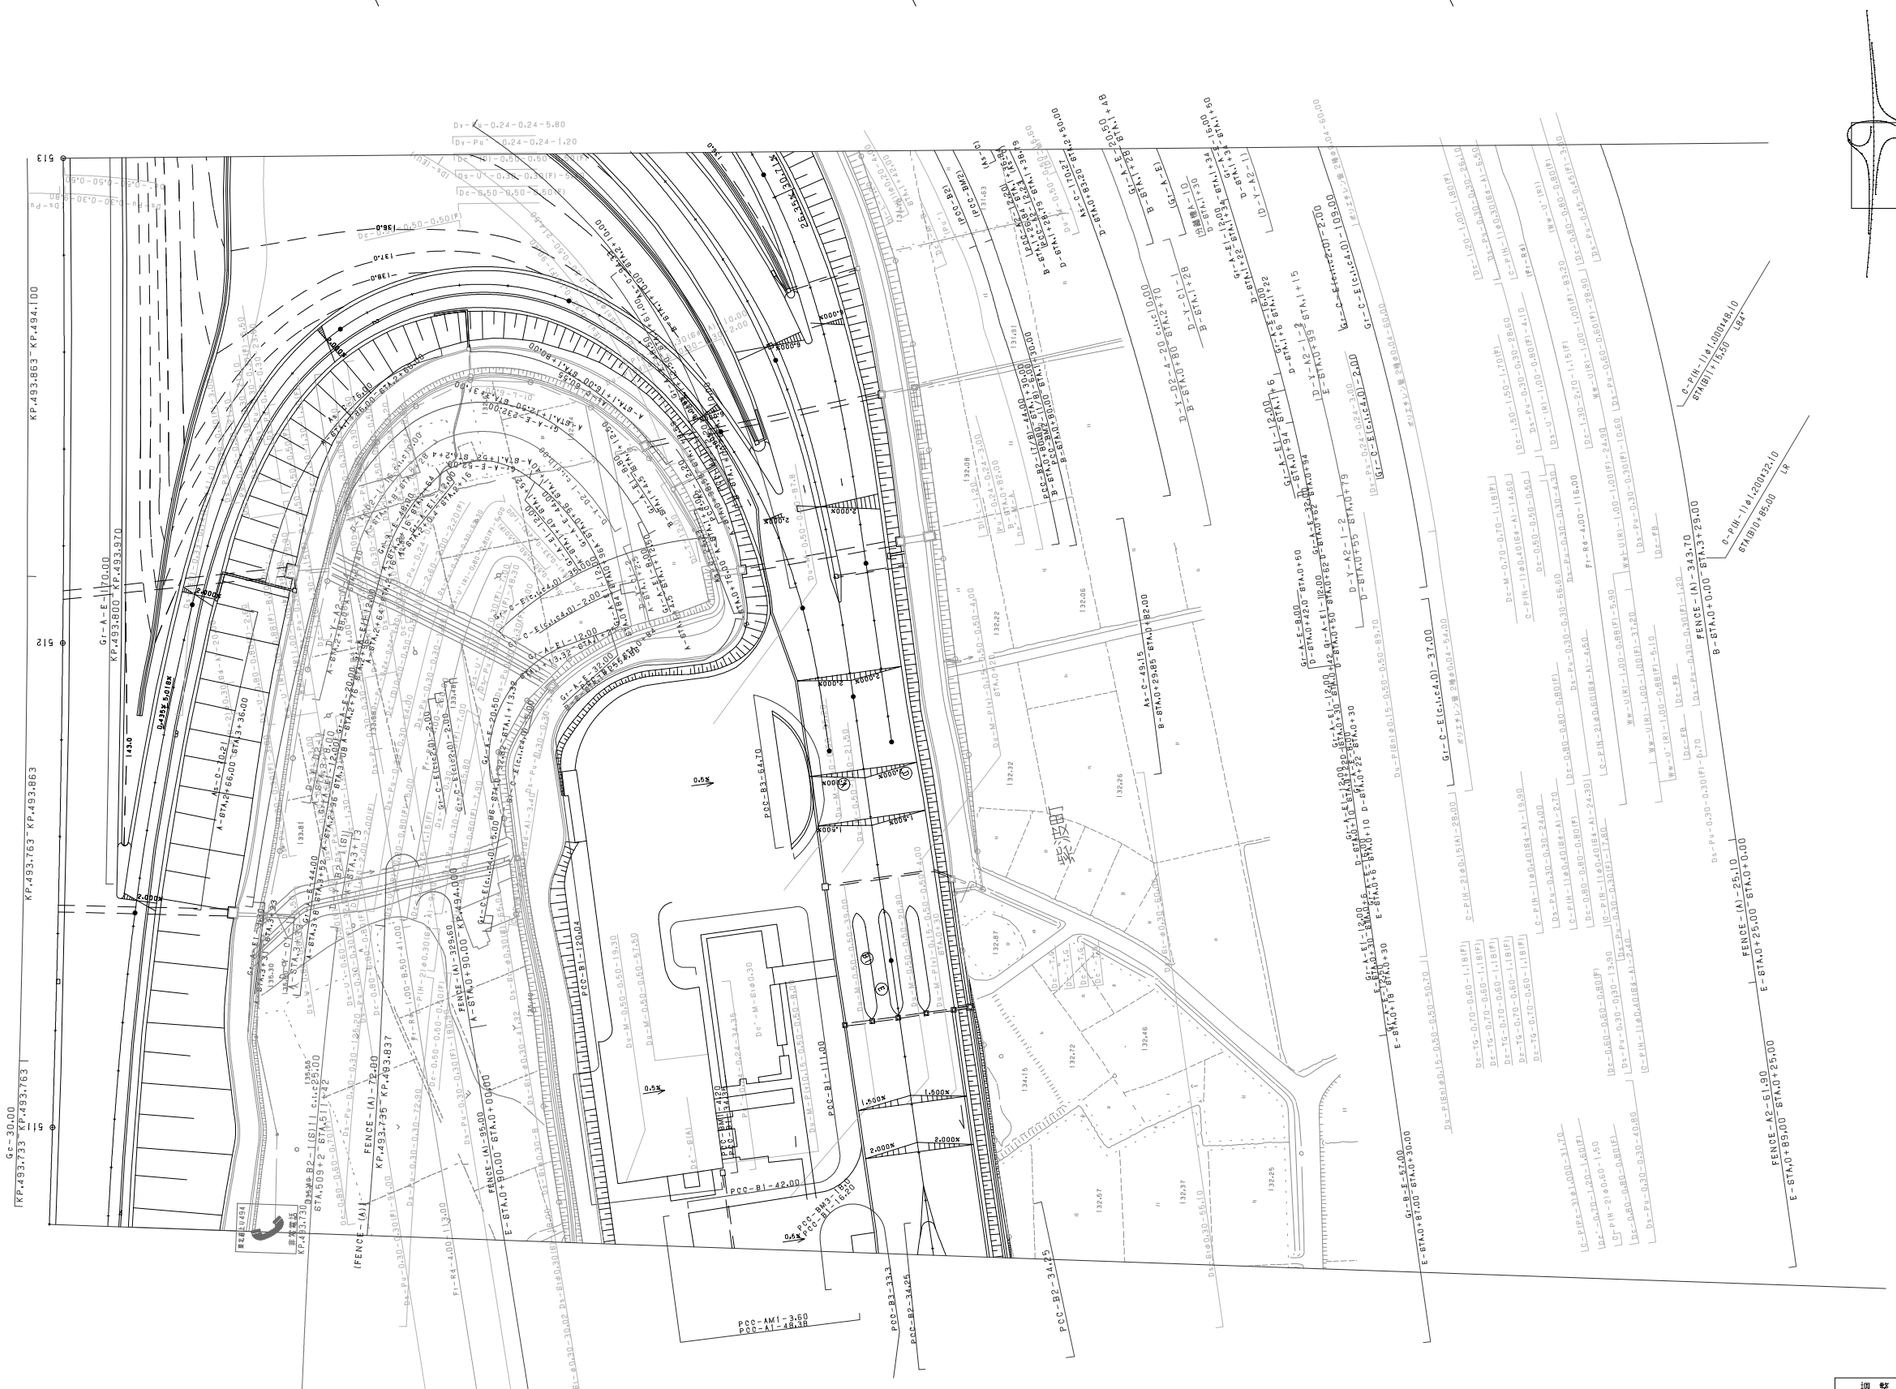
KP.493.863～KP.494.100
KP.493.763～KP.493.863
KP.493.800～KP.493.970
KP.493.735～KP.493.837
Gr－A－E1－170.00
Gr－30.00
FENCE－(A1)－95.00
FENCE－(A)－72.00
FENCE－(A)－329.60
FENCE－(A)－25.10
FENCE－A2－51.90
PCC－B1－111.00
PCC－B1－120.04
PCC－B1－42.00
PCC－B2－34.25
PCC－B3－33.3
PCC－AM1－3.60
PCC－A1－48.38
PCC－BM3－7.00
PCC－B1－16.80
PCC－B3－54.70
PCC－B3－83.70
D－Y－A2－1－2.00
D－Y－A2－1－109.00
D－Y－A2－1－2.00
D－Y－A2－1－2.00
D－Y－A2－1－2

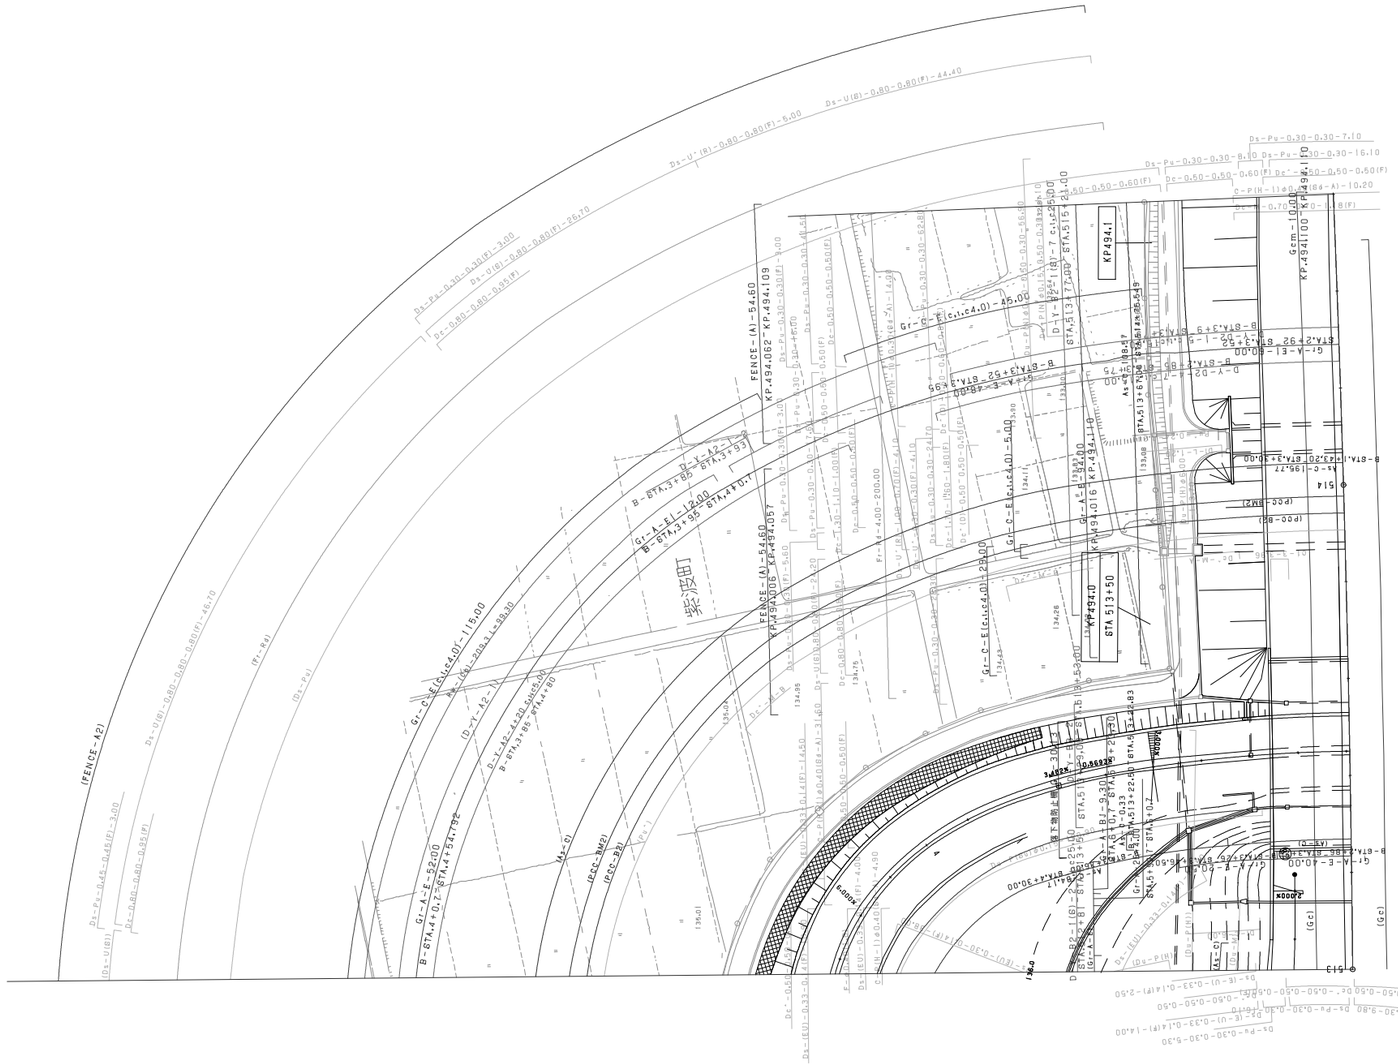
FENCE-(A)-54.60
KP.494.062
KP.494.109
KP494.1
KP494.0
KP494.016
KP494.057
KP494.006
KP494.100
KP494.110
STA.513+50
STA.513+27.00
STA.513+22.50
STA.514+30.00
STA.514+59
(FENCE-A2)
紫安田
Gr-C-E(c.c.4.0)-25.00
Gr-C-E(c.c.4.0)-115.00
Gr-C-E(c.c.4.0)-52.00
Gr-C-E(c.c.4.0)-29.00
Gr-A-E-52.00
Gr-A-E-1200
Gr-A-E-1300
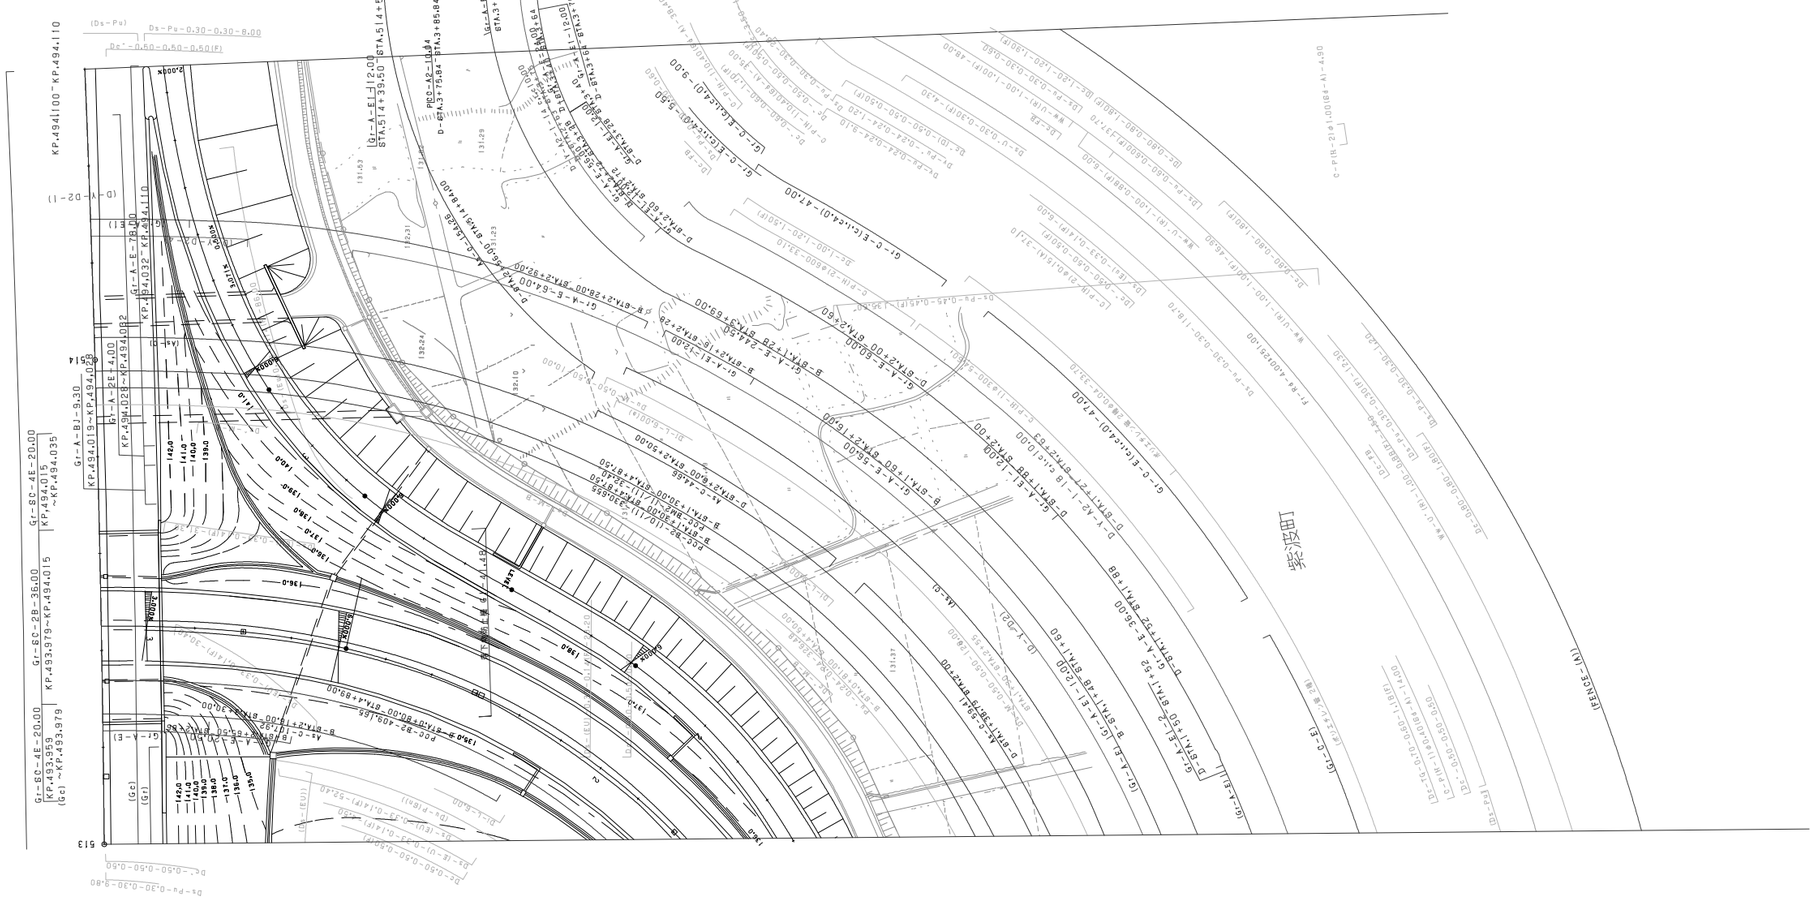
KP.494.100~KP.494.110
(Ds-Pu)
Ds-Pu-0.30-0.30-8.00
Dz-0.50-0.50-0.50(F)
2.00%
(D-Y-02-1)
Gr-A-E-76.00
KP.494.032~KP.494.110
Gr-A-E-4.00
KP.494.028~KP.494.032
Gr-A-BJ-9.30
KP.494.019~KP.494.028
Gr-BC-4E-20.00
KP.494.015
~KP.494.035
Gr-BC-2B-36.00
KP.494.015
~KP.494.019
Gr-BC-4E-20.00
KP.493.959
~KP.493.979
(Gc)
(Gr)
(Gr-A-E)
(Gr-A-BJ)
(Gr-BC-4E)
(Gr-BC-2B)
(Gr-BC-4E)
(Gc)
(Gr)
514
513
140.0
141.0
142.0
139.0
138.0
137.0
136.0
135.0
134.0
133.0
132.0
131.0
Gr-A-E-12.00
STA.514+39.50
STA.514+51.50
PRC-A2-1184
D-STA.3+75.84
~STA.3+85.84
Ip=+5.0, R=30
STA.3+69
~STA.3+77
D-STA.3+19.2
D-STA.3+79.2
D-STA.3+10.00
~STA.3+19.00
D-STA.3+29.00
~STA.3+39.00
D-STA.3+49.00
~STA.3+59.00
D-STA.3+69.00
~STA.3+79.00
D-STA.3+89.00
~STA.4+00.00
D-STA.4+10.00
~STA.4+20.00
D-STA.4+30.00
~STA.4+40.00
D-STA.4+50.00
~STA.4+60.00
D-STA.4+70.00
~STA.4+80.00
D-STA.4+90.00
~STA.5+00.00
D-STA.5+10.00
~STA.5+20.00
D-STA.5+30.00
~STA.5+40.00
D-STA.5+50.00
~STA.5+60.00
D-STA.5+70.00
~STA.5+80.00
D-STA.5+90.00
~STA.6+00.00
D-STA.6+10.00
~STA.6+20.00
D-STA.6+30.00
~STA.6+40.00
D-STA.6+50.00
~STA.6+60.00
D-STA.6+70.00
~STA.6+80.00
D-STA.6+90.00
~STA.7+00.00
D-STA.7+10.00
~STA.7+20.00
D-STA.7+30.00
~STA.7+40.00
D-STA.7+50.00
~STA.7+60.00
D-STA.7+70.00
~STA.7+80.00
D-STA.7+90.00


志和橋
上平沢橋
花巻 48
花巻 49
花巻 50
紫波町
KP493.6
STA.509+50.00
KP493.7
KP494.3
KP.493.640
KP.494.250
KP.494.260
493.28
493.67
493.40
494.10
494.27
494.26
Gr-80m-2E-270.15
KP.493.689 - KP.493.959
Gr-80-4E-20.00
KP.493.959 - KP.493.979
Gr-80-4E-20.00
KP.494.015 - KP.494.035
Gr-80-2B-36.00
KP.493.959 - KP.494.015
Gr-A-E-208.00
KP.494.110 - KP.494.310
Gr-A-E-15.00
KP.494.215 - KP.494.230
Gr-A-E-105.00
KP.494.110 - KP.494.215
Gc-A-E-499.70
STA.515+80.00 - STA.520+79.70
Gr-A-E-102.00
KP.493.535 - KP.493.637
Gr-A-2B-38.00
KP.493.637 - KP.493.675
Gr-A-E-68.00
KP.493.675 - KP.493.773
Gr-80m-2E-179.36
KP.493.449 - KP.493.629
Gr-80-4E-20.00
KP.493.629 - KP.493.649
Gr-80-4E-20.00
KP.493.649 - KP.493.669
Gr-80-4E-20.00
KP.493.669 - KP.493.689
Gr-80-2B-36.00
KP.493.649 - KP.493.669
Gr-80-4E-20.00
KP.493.629 - KP.493.649
Gr-80-2B-20.00
KP.493.649 - KP.493.669
Gr-80-4E-20.00
KP.493.669 - KP.493.689
Gr-80-4E-20.00
KP.493.689 - KP.493.699
Gr-A-E-1984.60
STA.508+10.00 - STA.529+94.60
As-C-100.85
STA.507+50.00 - STA.508+90.00
D-Y-B2-1(8)8(c.l.c25.00)
STA.509+2.00 - STA.510+70.00
D-Y-B2-1(8)11(c.l.c25.00)
STA.509+2.00 - STA.511+32.00
D-Y-B2-2-(8)8(c.l.c25.00)
STA.514+75.00 - STA.516+43.00
D-Y-B2-1(8)
STA.513+67.00 - STA.514+75.549
As-C-108.57
STA.513+67.00 - STA.514+81.949
As-C-59.25
STA.514+81.949 - STA.515+41.10
D-Y-B2-1(8)12(c.l.c25.00)
STA.513+77.00 - STA.516+21.00
D-Y-B2-1-164(c.l.c50.00)
STA.507+10.00 - STA.583+10.00
D-W-A2-201.20
STA.516+20.00 - STA.518+21.40
D-W-A2-213.00
STA.516+60.00 - STA.522+10.00
FENCE-A2-201.20
STA.516+20.00 - STA.518+21.40
FENCE-A2-206.80
STA.516+32.00 - STA.518+31.00
P-PL-B-793.10
STA.514+62.30 - STA.522+55.40
Rw-G-A=30.00
Rw-G-A=10.00
C-P(N)-φ1.80t170.00
C-P(N)-φ1.50t75.8
C-P(N)-φ1.80t15.8
C-P(N)-φ1.50t90.5
C-P(N)-φ1.00t76.306
C-Bx 1.80t1.80t63.025
C-Bx 1.00t5.00t7.00t4.50t130.27
C-Bx 5.00t41.0t63.00
Br-6-PosGf-R79-14.50-15.97t23.600
Br-3C-PosGf-(9.670+19.00+9.67)LR-10.75t39.000
14.50
14.932~15.973
KP.493.845
STA.509+95.00
KP.493.870
STA.510+15.00
KP.493.875
STA.513+25.273
KP.494.014
STA.513+64.273
KP.494.038
STA.513+87.50
KP.494.060
STA.514+10.00
KP.494.118
STA.514+68.30
KP.494.215
STA.515+41.10
KP.494.250
STA.515+60.00
KP.494.267
STA.515+17.00
KP.494.310
STA.516+21.00
KP.494.335
STA.516+45.00
KP.494.355
STA.516+65.00
KP.494.375
STA.516+85.00
KP.494.395
STA.517+05.00
KP.494.415
STA.517+25.00
KP.494.435
STA.517+45.00
KP.494.455
STA.517+65.00
KP.494.475
STA.517+85.00
KP.494.495
STA.518+05.00
KP.494.515
STA.518+25.00
KP.494.795
STA.511+45.00
KP.494.860
STA.512+10.00

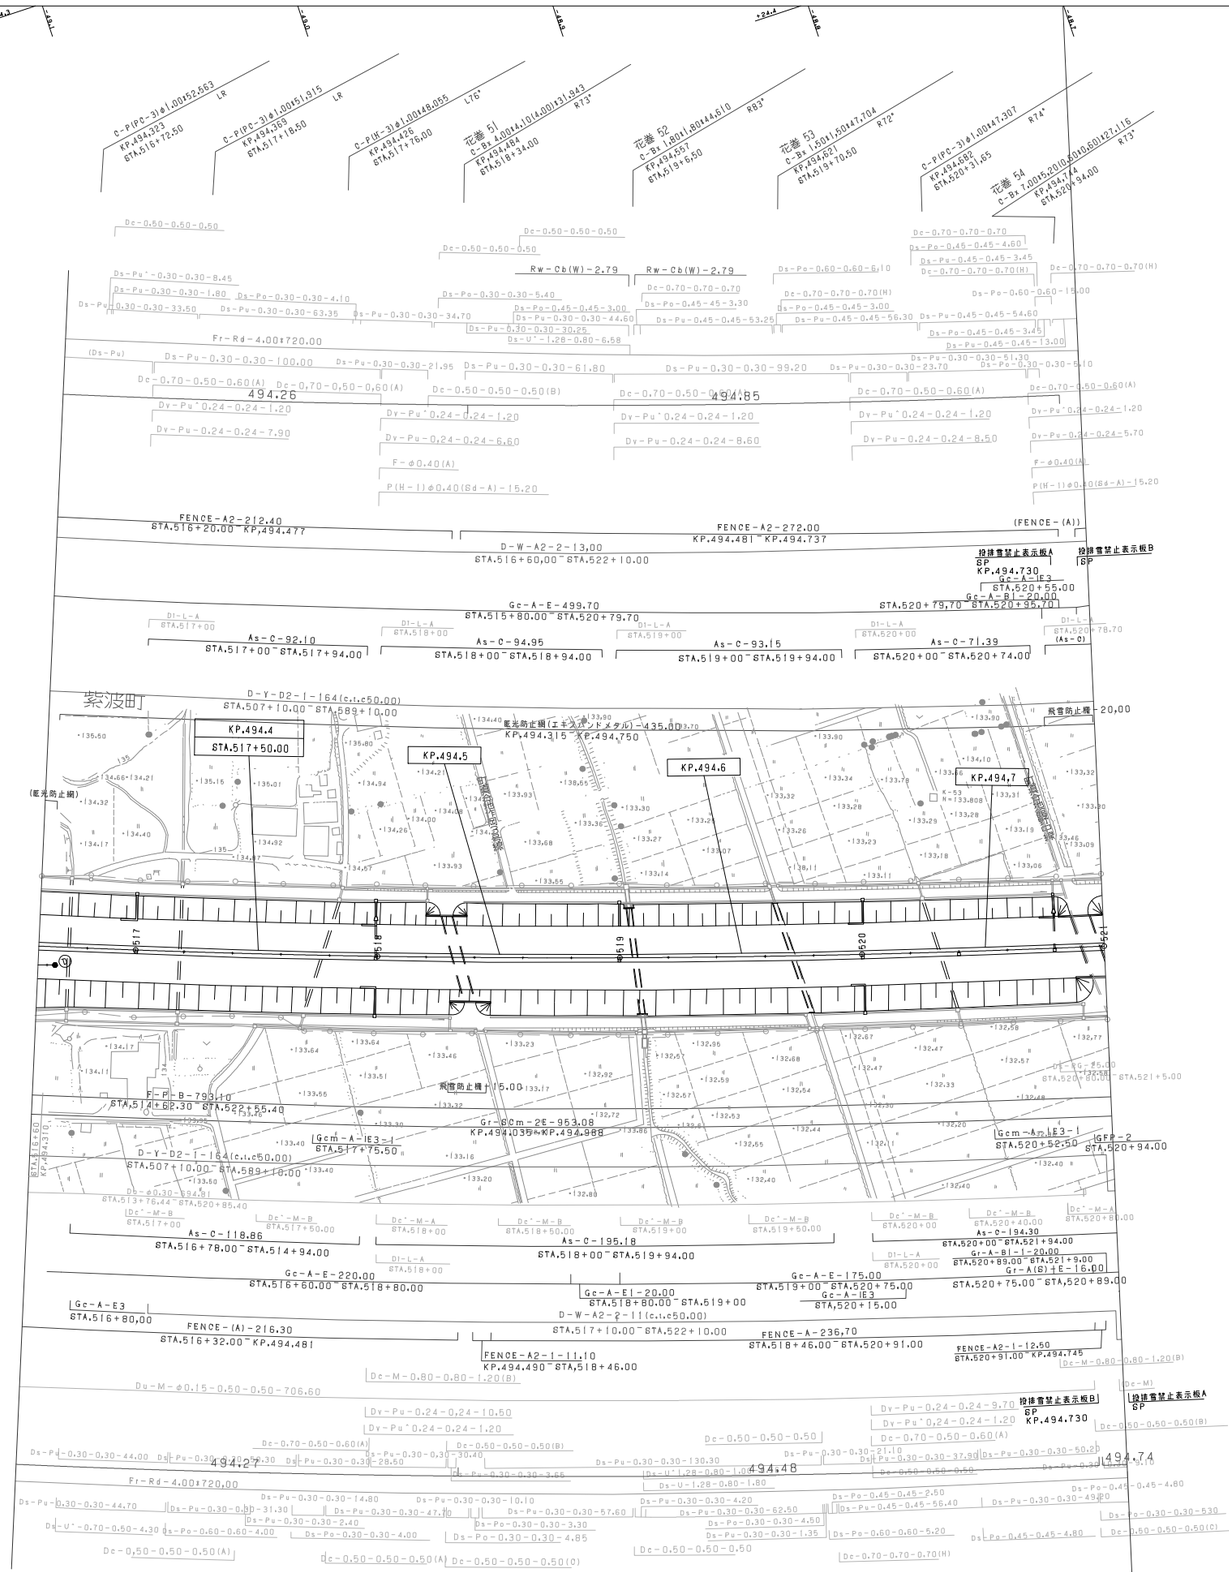

調整年月	摘要
第1回 2006年 2月	
第2回 2012年 4月	
第3回 2018年 9月	

東北縦貫自動車道弘前線
東北自動車道(紫波～盛岡南)

工種: 管理用平面図

名称: KP.494.320～KP.494.750
STA.516+60～STA.521+00

縮尺: 1/1000

1/15

東日本高速道路(株) 東北支社

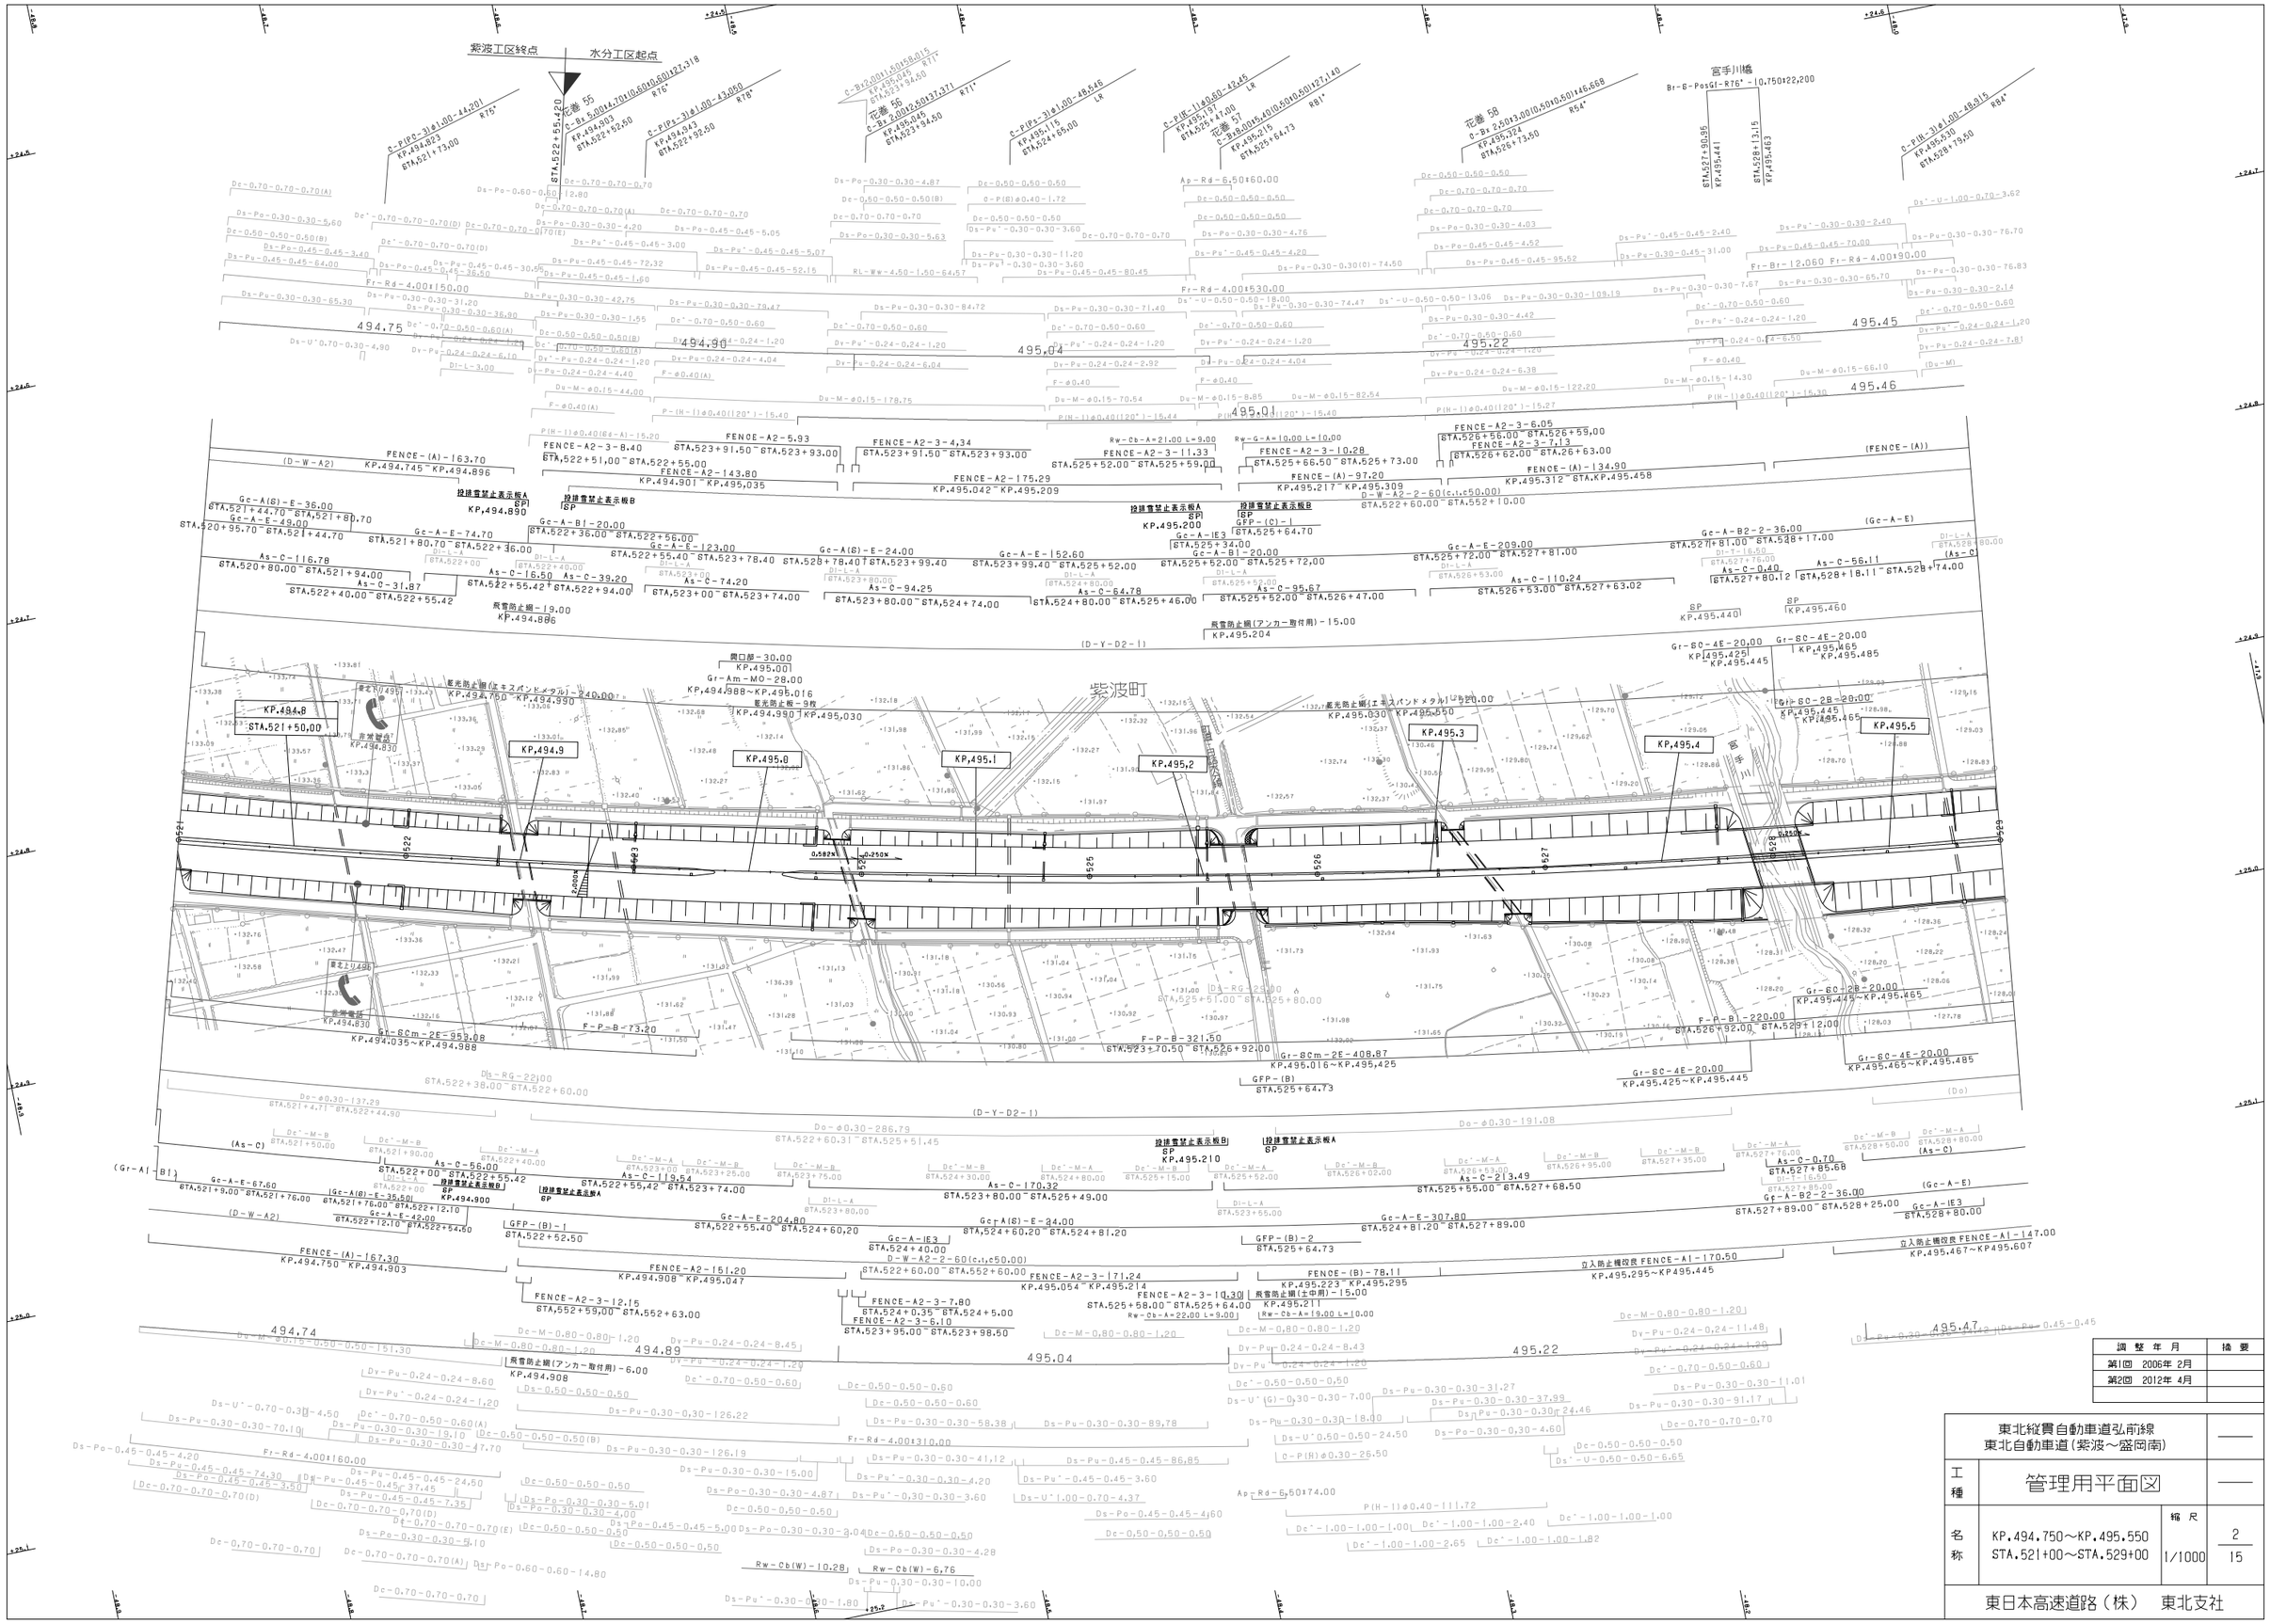

調 整 年 月	摘 要
第1回 2006年 2月	
第2回 2012年 4月	

東北縦貫自動車道弘前線 東北自動車道(紫波～盛岡南)			—
工種	管理用平面図		—
名称	KP.494.750～KP.495.550 STA.521+00～STA.529+00	縮尺 1/1000	2 15

東日本高速道路（株） 東北支社

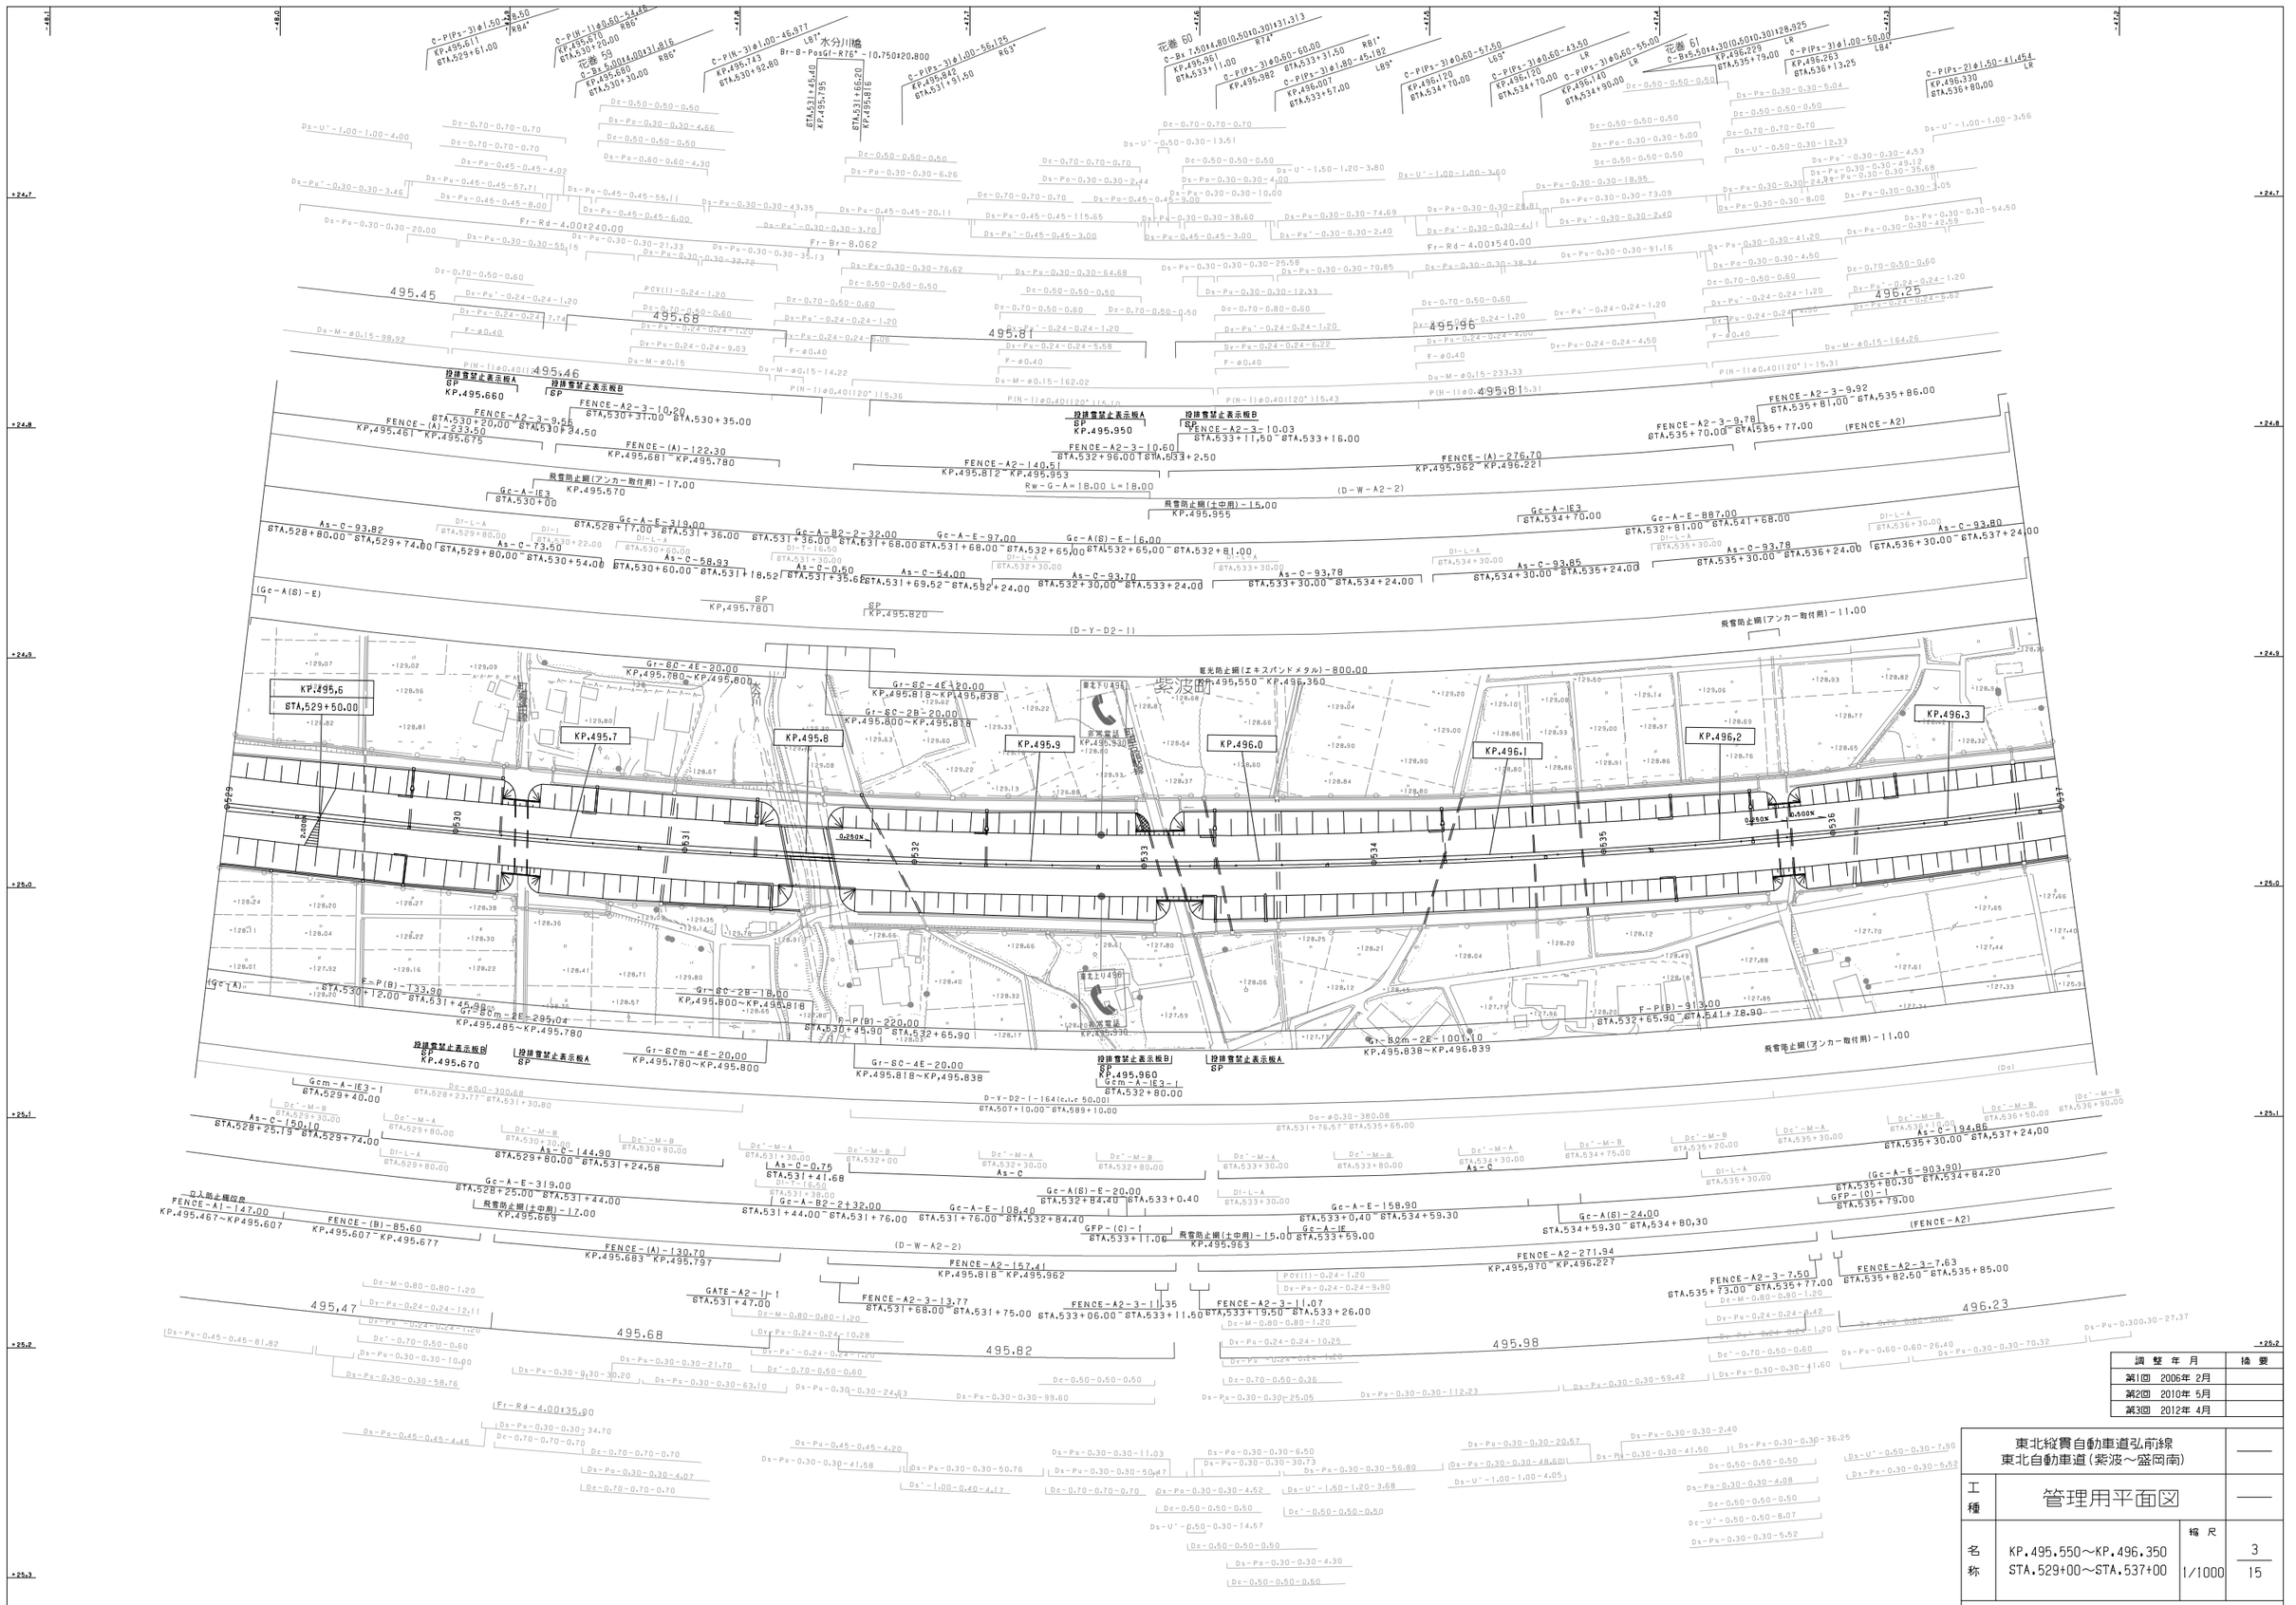
水分川橋
KP.495.6
KP.495.7
KP.495.8
KP.495.9
KP.496.0
KP.496.1
KP.496.2
KP.496.3
紫波
盛岡
495.45
495.68
495.81
495.46
495.96
496.25
495.47
495.68
495.82
495.98
496.23
Gr-6C-4E-20.00 KP.495.780~KP.495.800
Gr-8Cm-4E-295.04 KP.495.485~KP.495.780
Gr-8C-4E-20.00 KP.495.800~KP.495.818
Gr-8C-2B-18.00 KP.495.800~KP.495.818
Gr-8C-4E-20.00 KP.495.818~KP.495.838
Gr-8Cm-2E-100.10 KP.495.838~KP.496.839
Gr-SC-4E-120.00 KP.495.818~KP.495.838
Gr-SC-2B-20.00 KP.495.800~KP.495.818
遮光防止網(エキスパンドメタル)-800.00 KP.495.550~KP.496.350
飛雪防止網(アンカー取付用)-17.00 KP.495.670
飛雪防止網(アンカー取付用)-17.00 KP.495.669
飛雪防止網(土中用)-15.00 KP.495.955
飛雪防止網(土中用)-15.00 KP.495.963
飛雪防止網(アンカー取付用)-11.00
投雪雪望止表示板A SP KP.495.660
投雪雪望止表示板B SP
投雪雪望止表示板A SP KP.495.950
投雪雪望止表示板B SP
投雪雪望止表示板B SP KP.495.670
投雪雪望止表示板A SP
投雪雪望止表示板B SP KP.495.960
投雪雪望止表示板A SP
SP KP.495.780
SP KP.495.820
非常電話 KP.495.530
非常電話 KP.496.530
立入防止柵設置 FENCE-A1-147.00 KP.495.467~KP.495.607
FENCE-(B)-85.60 KP.495.607~KP.495.677
FENCE-(A)-233.50 KP.495.461~KP.495.675
FENCE-(A)-122.30 KP.495.681~KP.495.780
FENCE-(A)-130.70 KP.495.683~KP.495.797
FENCE-(A)-276.70 KP.495.962~KP.496.221
FENCE-A2-3-10.20 STA.530+31.00~STA.530+35.00
FENCE-A2-3-9.66 STA.530+20.00~STA.530+34.50
FENCE-A2-3-10.03 STA.533+11.50~STA.533+16.00
FENCE-A2-3-10.60 STA.532+96.00~STA.533+2.50
FENCE-A2-140.51 KP.495.812~KP.495.953
FENCE-A2-157.41 KP.495.818~KP.495.962
FENCE-A2-271.94 KP.495.970~KP.496.227
FENCE-A2-3-9.92 STA.535+81.00~STA.535+86.00
FENCE-A2-3-9.78 STA.535+70.00~STA.535+77.00 (FENCE-A2)
FENCE-A2-3-13.77 STA.531+68.00~STA.531+75.00
FENCE-A2-3-11.35 STA.533+06.00~STA.533+11.50
FENCE-A2-3-11.07 STA.533+19.50~STA.533+26.00
FENCE-A2-3-7.50 STA.535+73.00~STA.535+77.00
FENCE-A2-3-7.63 STA.535+82.50~STA.535+85.00
GATE-A2-1-1 STA.531+47.00
GFP-(C)-1 STA.533+11.00
GFP-(D)-1 STA.535+79.00
(FENCE-A2)
(D-W-A2-2)
(D-Y-D2-1)
(D-W-A2-2)
(D-Y-D2-1-164(c.t.c 50.00)) STA.507+10.00~STA.589+10.00
(Gc-A(S)-E)
(Gc-A)
(Do)
Rw-G-A=18.00 L=18.00
Gc-A-1E3 STA.530+00
Gc-A-1E3 STA.534+70.00
Gc-A-E-319.00 STA.528+17.00~STA.531+36.00
Gc-A-E-887.00 STA.532+81.00~STA.541+68.00
Gc-A-B2-2-32.00 STA.531+36.00~STA.531+68.00
Gc-A-E-97.00 STA.531+68.00~STA.532+65.00
Gc-A(S)-E-16.00 STA.532+65.00~STA.532+81.00
Gc-A-E-319.00 STA.528+25.00~STA.531+44.00
Gc-A-B2-2+32.00 STA.531+44.00~STA.531+76.00
Gc-A-E-108.40 STA.531+76.00~STA.532+84.40
Gc-A(S)-E-20.00 STA.532+84.40~STA.533+0.40
Gc-A-E-158.90 STA.533+0.40~STA.534+59.30
Gc-A(S)-24.00 STA.534+59.30~STA.534+80.30
(Gc-A-E-903.90) STA.535+80.30~STA.534+84.20
As-C-93.82 STA.528+80.00~STA.529+74.00
As-C-73.50 STA.529+80.00~STA.530+54.00
As-C-58.93 STA.530+60.00~STA.531+18.52
As-C-0.50 STA.531+35.68
As-C-54.00 STA.531+69.52~STA.532+24.00
As-C-93.70 STA.532+30.00~STA.533+24.00
As-C-93.78 STA.533+30.00~STA.534+24.00
As-C-93.85 STA.534+30.00~STA.535+24.00
As-C-93.80 STA.536+30.00~STA.537+24.00
As-C-150.10 STA.528+25.19~STA.529+74.00
As-C-144.90 STA.529+80.00~STA.531+24.58
As-C-0.75 STA.531+41.68
As-C STA.532+30.00
As-C-194.86 STA.535+30.00~STA.537+24.00
F-P(B)-133.90 STA.530+12.00~STA.531+45.90
F-P(B)-220.00 STA.530+45.90~STA.532+65.90
F-P(B)-913.00 STA.532+65.90~STA.541+78.90
Ft-Rd-4.00t240.00
Ft-Rd-4.00t540.00
Ft-Rd-4.00t35.90
Ft-Br-8.062
Br-B-PosGf-R76*-10.750t20.800
花巻60 C-Bx 7.50t4.80(0.50t0.30)t31.313 KP.495.961 STA.533+11.00
花巻59 C-Bx 5.00t4.00t31.815 KP.495.680 STA.530+30.00
花巻61 C-Bx5.50t4.30(0.50t0.30)t28.925 KP.496.229 STA.535+79.00
C-P(R-3)ø1.00-46.977 KP.495.143 STA.530+92.80
C-P(Ps-3)ø1.00-55.125 KP.496.642 STA.531+81.50
C-P(Ps-3)ø1.00-50.00 KP.496.263 STA.536+13.25
C-P(Ps-2)ø1.50-41.454 KP.496.330 STA.536+80.00
C-P(Ps-3)ø1.50-8.50 KP.495.611 STA.529+61.00
C-P(Ps-3)ø0.60-57.50 KP.495.982 STA.533+31.50
C-P(Ps-3)ø1.80-45.182 KP.496.007 STA.533+57.00
C-P(Ps-3)ø0.60-57.50 KP.496.120 STA.534+10.00
C-P(Ps-3)ø0.60-43.50 KP.496.120 STA.534+70.00
C-P(Ps-3)ø0.60-55.00 KP.496.140 STA.534+90.00
C-P(Ps-3)ø1.00-50.00 KP.496.263 STA.536+13.25
C-P(Ps-3)ø1.50-8.50 KP.495.611 STA.529+61.00
C-P(W-1)ø0.60-54.46 KP.495.630 STA.530+20.00
C-P(R-3)ø1.00-46.977 KP.495.143 STA.530+92.80
C-P(Ps-3)ø1.00-55.125 KP.496.642 STA.531+81.50
水分川橋 KP.495.795 KP.495.816
Dc-0.70-0.70-0.70
Dc-0.50-0.50-0.50
Dc-0.70-0.50-0.60
Dc-0.70-0.80-0.60
Dc-M-0.80-0.80-1.20
Ds-Po-0.30-0.30-4.66
Ds-Po-0.45-0.45-4.02
Ds-Po-0.60-0.60-4.30
Ds-Pu-0.45-0.45-57.71
Ds-Pu-0.45-0.45-55.11
Ds-Pu-0.45-0.45-6.00
Ds-Pu-0.45-0.45-8.00
Ds-Pu-0.30-0.30-43.35
Ds-Pu-0.45-0.45-20.11
Ds-Pu-0.45-0.45-15.65
Ds-Pu-0.45-0.45-3.00
Ds-Pu-0.30-0.30-3.70
Ds-Pu-0.30-0.30-20.00
Ds-Pu-0.30-0.30-55.15
Ds-Pu-0.30-0.30-21.33
Ds-Pu-0.30-0.30-32.72
Ds-Pu-0.30-0.30-35.13
Ds-Pu-0.30-0.30-76.62
Ds-Pu-0.30-0.30-64.68
Ds-Pu-0.30-0.30-38.60
Ds-Pu-0.30-0.30-74.69
Ds-Pu-0.30-0.30-25.58
Ds-Pu-0.30-0.30-70.85
Ds-Pu-0.30-0.30-12.33
Ds-Pu-0.30-0.30-10.00
Ds-Pu-0.30-0.30-28.81
Ds-Pu-0.30-0.30-38.34
Ds-Pu-0.30-0.30-18.95
Ds-Pu-0.30-0.30-73.09
Ds-Pu-0.30-0.30-91.16
Ds-Pu-0.30-0.30-24.34
Ds-Pu-0.30-0.30-8.00
Ds-Pu-0.30-0.30-41.20
Ds-Pu-0.30-0.30-4.50
Ds-Pu-0.30-0.30-42.59
Ds-Pu-0.30-0.30-54.50
Ds-Pu-0.30-0.30-3.05
Ds-Pu-0.24-0.24-4.56
Ds-Pu-0.24-0.24-4.50
Ds-Pu-0.24-0.24-9.03
Ds-Pu-0.24-0.24-5.58
Ds-Pu-0.24-0.24-6.22
Ds-Pu-0.24-0.24-4.00
Ds-Pu-0.24-0.24-1.20
Ds-Pu-0.24-0.24-9.90
Ds-Pu-0.24-0.24-10.28
Ds-Pu-0.24-0.24-10.25
Ds-Pu-0.24-0.24-12.11
Ds-Pu-0.24-0.24-7.74
Ds-Pu-0.30-0.30-10.00
Ds-Pu-0.30-0.30-58.76
Ds-Pu-0.30-0.30-30.20
Ds-Pu-0.30-0.30-21.70
Ds-Pu-0.30-0.30-63.10
Ds-Pu-0.30-0.30-24.63
Ds-Pu-0.30-0.30-99.60
Ds-Pu-0.30-0.30-25.05
Ds-Pu-0.30-0.30-112.23
Ds-Pu-0.30-0.30-59.42
Ds-Pu-0.30-0.30-41.60
Ds-Pu-0.30-0.30-27.37
Ds-Pu-0.45-0.45-8.82
Ds-Pu-0.45-0.45-4.45
Ds-Pu-0.30-0.30-34.70
Ds-Pu-0.30-0.30-4.07
Ds-Pu-0.45-0.45-4.20
Ds-Pu-0.30-0.30-41.58
Ds-Pu-0.30-0.30-50.76
Ds-Pu-0.30-0.30-11.03
Ds-Pu-0.30-0.30-50.47
Ds-Pu-0.30-0.30-6.50
Ds-Pu-0.30-0.30-30.73
Ds-Pu-0.30-0.30-56.80
Ds-Pu-0.30-0.30-20.57
Ds-Pu-0.30-0.30-48.60
Ds-Pu-0.30-0.30-41.50
Ds-Pu-0.30-0.30-2.40
Ds-Pu-0.30-0.30-36.25
Ds-Pu-0.30-0.30-4.08
Ds-Pu-0.30-0.30-5.52
Ds-U*-1.00-1.00-4.00
Ds-U*-0.50-0.30-13.51
Ds-U*-1.50-1.20-3.80
Ds-U*-1.00-1.00-3.60
Ds-U*-0.50-0.30-12.33
Ds-U*-1.00-1.00-3.56
Ds-U*-0.30-0.30-4.53
Ds-U*-0.30-0.30-49.12
Ds-U*-0.30-0.30-35.68
Ds-U*-0.30-0.30-24.34
Ds-U*-0.30-0.30-2.40
Ds-U*-0.30-0.30-4.1
Ds-U*-1.50-1.20-4.00
Ds-U*-1.00-1.00-4.17
Ds-U*-1.00-1.00-4.05
Ds-U*-0.60-0.30-7.90
Ds-Po-0.30-0.30-5.52
Dy-Pu*-0.24-0.24-1.20
Dy-Pu-0.24-0.24-9.03
Dy-Pu-0.24-0.24-5.58
Dy-Pu-0.24-0.24-6.22
Dy-Pu-0.24-0.24-4.00
Dy-Pu-0.24-0.24-4.50
Dy-Pu-0.24-0.24-1.20
Dy-Pu-0.24-0.24-4.56
Dy-Pu*-0.24-0.24-1.20
Dy-Pu*-0.24-0.24-5.62
Dy-Pu*-0.24-0.24-1.20
Dy-Pu-0.24-0.24-9.90
Dy-Pu-0.24-0.24-10.25
Dy-Pu-0.24-0.24-7.20
Dy-Pu-0.24-0.24-10.42
Dy-Pu-0.24-0.24-1.20
Dy-Pu-0.24-0.24-8.42
Dy-Pu-0.60-0.60-26.40
Dy-Pu-0.30-0.30-70.32
Dy-Pu-0.300.30-27.37
Dy-M-ø0.15-98.92
Dy-M-ø0.15-14.22
Dy-M-ø0.15-162.02
Dy-M-ø0.15-233.33
Dy-M-ø0.15-164.26
P(N-1)ø0.40(120°)15.36
P(N-1)ø0.40(120°)15.10
P(N-1)ø0.40(120°)15.43
P(N-1)ø0.40(120°)15.31
P(N-1)ø0.40(120°)15.31
F-ø0.40
PCV(1)-0.24-1.20
Dt-L-A
Dc'-M-A
Dc'-M-B
Dy-Pu'-0.24-0.24-1.20
Dy-Pu-0.24-0.24-7.74
Dy-Pu-0.24-0.24-9.03
Dy-Pu-0.24-0.24-5.58
Dy-Pu-0.24-0.24-6.22
Dy-Pu-0.24-0.24-4.00
Dy-Pu-0.24-0.24-4.50
Dy-Pu-0.24-0.24-1.20
Dy-Pu-0.24-0.24-4.56
Dy-Pu-0.24-0.24-5.62
Dy-Pu-0.24-0.24-1.20
Dy-Pu-0.24-0.24-9.90
Dy-Pu-0.24-0.24-10.25
Dy-Pu-0.24-0.24-7.20
Dy-Pu-0.24-0.24-10.42
Dy-Pu-0.24-0.24-1.20
Dy-Pu-0.24-0.24-8.42
Dy-Pu-0.60-0.60-26.40
Dy-Pu-0.30-0.30-70.32
Dy-Pu-0.300.30-27.37
Dy-M-ø0.15-98.92
Dy-M-ø0.15-14.22
Dy-M-ø0.15-162.02
Dy-M-ø0.15-233.33
Dy-M-ø0.15-164.26
P(N-1)ø0.40(120°)15.36
P(N-1)ø0.40(120°)15.10
P(N-1)ø0.40(120°)15.43
P(N-1)ø0.40(120°)15.31
P(N-1)ø0.40(120°)15.31
F-ø0.40
PCV(1)-0.24-1.20
Dt-L-A
Dc'-M-A
Dc'-M-B
0.250%
0.500%
0.250%
0.500%
0.250%
0.500%

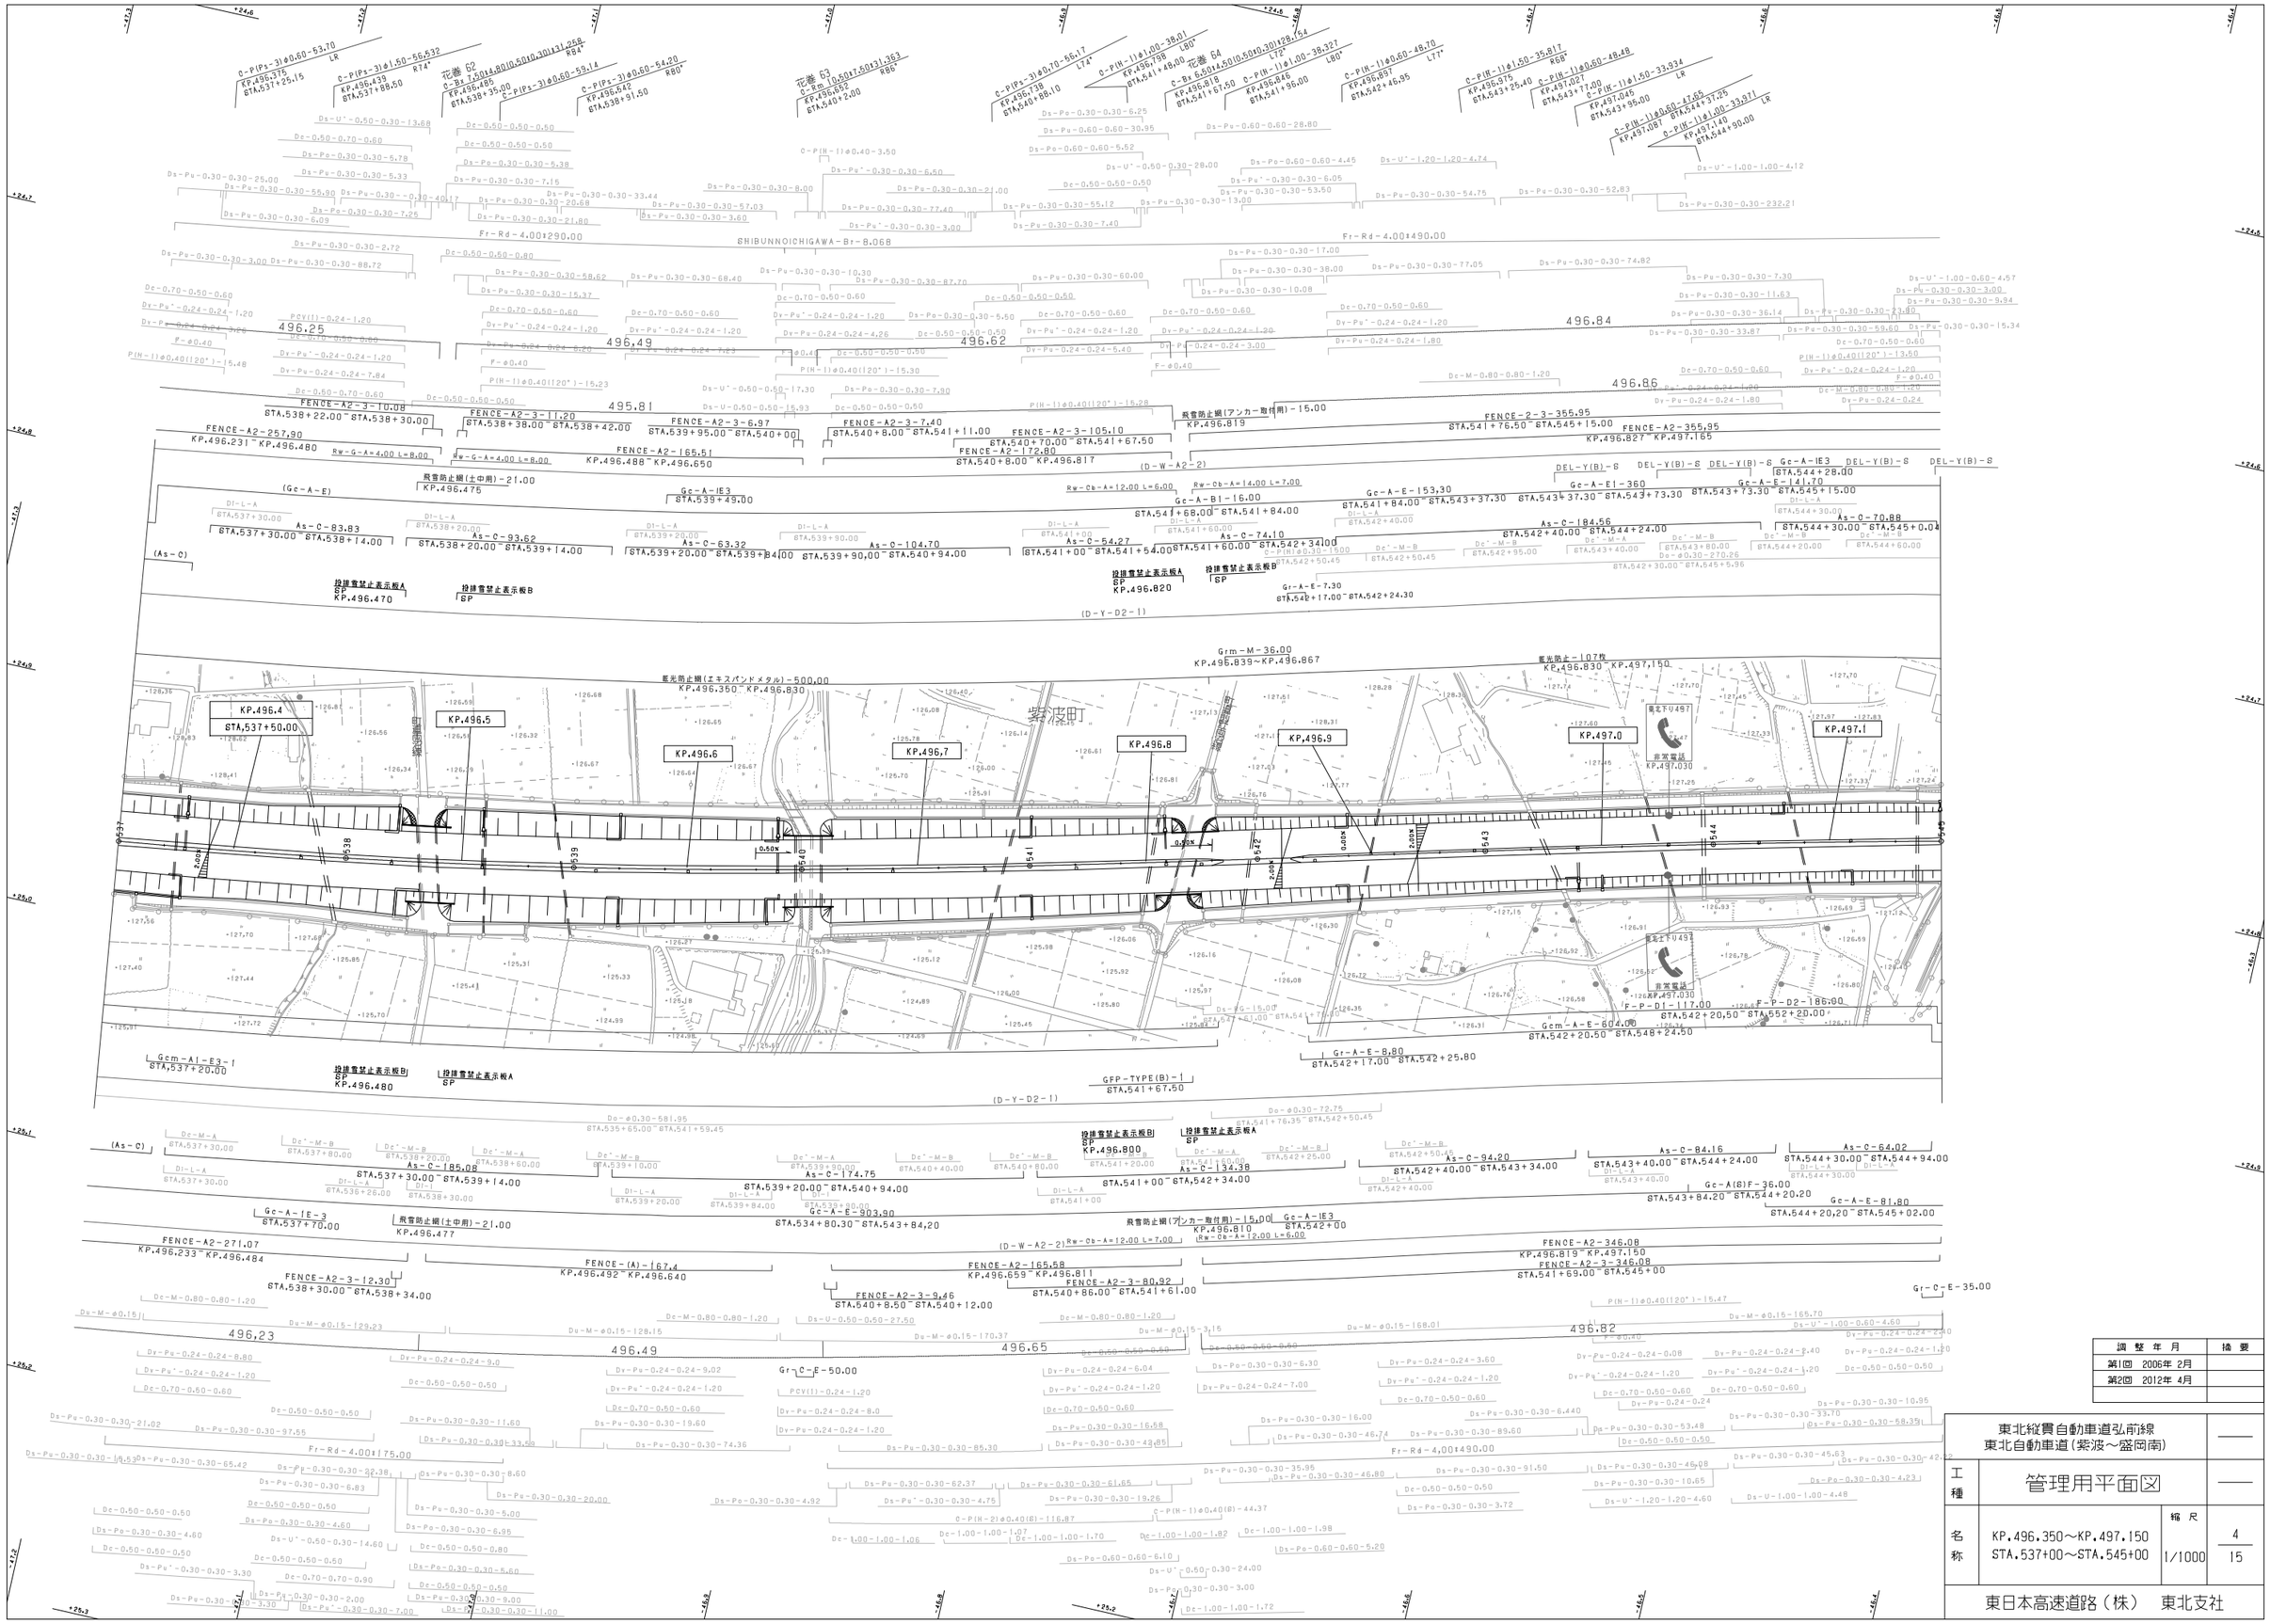
KP.496.4
STA.537+50.00
KP.496.5
KP.496.6
KP.496.7
KP.496.8
KP.496.9
KP.497.0
KP.497.1
紫波町
SHIBUNNOICHIGAWA-Br-8.068
Fr-Rd-4.00*290.00
Fr-Rd-4.00*490.00
496.25
496.49
495.81
496.62
496.84
496.86
496.23
496.65
496.82
FENCE-A2-257.90
KP.496.231~KP.496.480
FENCE-A2-3-10.08
STA.538+22.00~STA.538+30.00
FENCE-A2-3-11.20
STA.538+38.00~STA.538+42.00
FENCE-A2-3-6.97
STA.539+95.00~STA.540+00
FENCE-A2-3-7.40
STA.540+8.00~STA.541+11.00
FENCE-A2-3-105.10
STA.540+70.00~STA.541+67.50
FENCE-A2-165.51
KP.496.488~KP.496.650
FENCE-A2-172.80
STA.540+8.00~KP.496.817
FENCE-A2-3-355.95
STA.541+76.50~STA.545+15.00
FENCE-A2-355.95
KP.496.827~KP.497.165
飛雪防止柵(土中用)-21.00
KP.496.475
飛雪防止柵(アンカー取付用)-15.00
KP.496.819
Rw-G-A=4.00 L=8.00
Rw-Cb-A=12.00 L=6.00
Rw-Cb-A=14.00 L=7.00
(D-W-A2-2)
(D-Y-D2-1)
(Gc-A-E)
(As-C)
Gc-A-IE3
STA.539+49.00
Gc-A-B1-16.00
STA.541+68.00~STA.541+84.00
Gc-A-E-153.30
STA.541+84.00~STA.543+37.30
Gc-A-E1-360
STA.543+37.30~STA.543+73.30
Gc-A-IE3
STA.543+73.30~STA.545+15.00
Gc-A-IE3
STA.544+28.00
As-C-83.83
STA.537+30.00~STA.538+14.00
As-C-93.62
STA.538+20.00~STA.539+14.00
As-C-63.32
STA.539+20.00~STA.539+84.00
As-C-104.70
STA.539+90.00~STA.540+94.00
As-C-54.27
STA.541+00~STA.541+54.00
As-C-74.10
STA.541+60.00~STA.542+34.00
As-C-184.56
STA.542+40.00~STA.544+24.00
As-C-70.88
STA.544+30.00~STA.545+04
投雪雪望止表示板A SP KP.496.470
投雪雪望止表示板B SP
投雪雪望止表示板A SP KP.496.820
投雪雪望止表示板B SP
Gr-A-E-7.30
STA.542+17.00~STA.542+24.30
Grm-M-36.00
KP.496.839~KP.496.867
暴光防止網(エキスパンドメタル)-500.00
KP.496.350~KP.496.830
暴光防止-107枚
KP.496.830~KP.497.150
非常電話
KP.497.030
F-P-D1-117.00
STA.542+20.50~STA.552+20.00
F-P-D2-186.00
Gcm-A-E-604.00
STA.542+20.50~STA.548+24.50
Gr-A-E-8.80
STA.542+17.00~STA.542+25.80
GFP-TYPE(B)-1
STA.541+67.50
投雪雪望止表示板B SP KP.496.800
投雪雪望止表示板A SP
Gcm-A1-E3-1
STA.537+20.00
投雪雪望止表示板B SP KP.496.480
投雪雪望止表示板A SP
Gc-A-IE3-3
STA.537+70.00
飛雪防止柵(土中用)-21.00
KP.496.477
飛雪防止柵(アンカー取付用)-15.00
KP.496.810
Gc-A-IE3
STA.542+00
FENCE-A2-271.07
KP.496.233~KP.496.484
FENCE-A2-3-12.30
STA.538+30.00~STA.538+34.00
FENCE-(A)-167.4
KP.496.492~KP.496.640
FENCE-A2-165.58
KP.496.659~KP.496.811
FENCE-A2-3-80.92
STA.540+86.00~STA.541+61.00
FENCE-A2-3-9.46
STA.540+8.50~STA.540+12.00
FENCE-A2-346.08
KP.496.819~KP.497.150
FENCE-A2-3-346.08
STA.541+69.00~STA.545+00
Gr-C-E-35.00
Gr-C-E-50.00
Gcm-A1-E3-1
STA.537+20.00
As-C-185.08
STA.537+30.00~STA.539+14.00
As-C-174.75
STA.539+20.00~STA.540+94.00
As-C-134.38
STA.541+00~STA.542+34.00
As-C-94.20
STA.542+40.00~STA.543+34.00
As-C-84.16
STA.543+40.00~STA.544+24.00
As-C-64.02
STA.544+30.00~STA.544+94.00
Gc-A-E-903.90
STA.534+80.30~STA.543+84.20
Gc-A(8)F-36.00
STA.543+84.20~STA.544+20.20
Gc-A-E-81.80
STA.544+20.20~STA.545+02.00
Fr-Rd-4.00*175.00
Fr-Rd-4.00*490.00
C-P(H-1)ø0.40-3.50
C-P(H-1)ø0.40(120°)-15.48
C-P(H-1)ø0.40(120°)-15.30
C-P(H-1)ø0.40(120°)-15.23
C-P(H-1)ø0.40(120°)-15.28
C-P(H-1)ø0.40(120°)-15.47
C-P(H-2)ø0.40(8)-116.87
C-P(H-1)ø0.40(8)-44.37
C-P(H)ø0.30-1500
Do-ø0.30-270.26
Do-ø0.30-581.95
Do-ø0.30-72.75
Du-M-ø0.15-129.23
Du-M-ø0.15-128.15
Du-M-ø0.15-170.37
Du-M-ø0.15-3.15
Du-M-ø0.15-168.01
Du-M-ø0.15-165.70
F-ø0.40
PCV(1)-0.24-1.20
Dc-M-0.80-0.80-1.20
Dc-M-0.80-0.80-1.60
Dc-1.00-1.00-1.82
Dc-1.00-1.00-1.98
Dc-1.00-1.00-1.72
Dc-1.00-1.00-1.70
Dc-1.00-1.00-1.07
Dc-1.00-1.00-1.06
Ds-G-15.00
Ds-Pu-0.30-0.30-0.50
Ds-Pu-0.60-0.60-6.10
Ds-Pu-0.60-0.60-5.20
Ds-U'-0.50-0.30-24.00
Ds-U'-0.50-0.30-3.00
Ds-U'-1.20-1.20-4.60
Ds-U'-1.00-1.00-4.48
Ds-U'-1.00-1.00-4.12
Ds-U'-1.00-0.60-4.57
Ds-U'-0.50-0.30-14.60
Ds-U'-0.50-0.30-2.00
Ds-U'-0.50-0.30-7.00
Ds-U'-0.50-0.30-11.00
Ds-U'-0.50-0.30-13.68
Ds-U'-0.50-0.30-28.00
Ds-U'-1.20-1.20-4.74
Ds-U'-1.00-0.60-4.57
Ds-U'-1.00-1.00-4.12

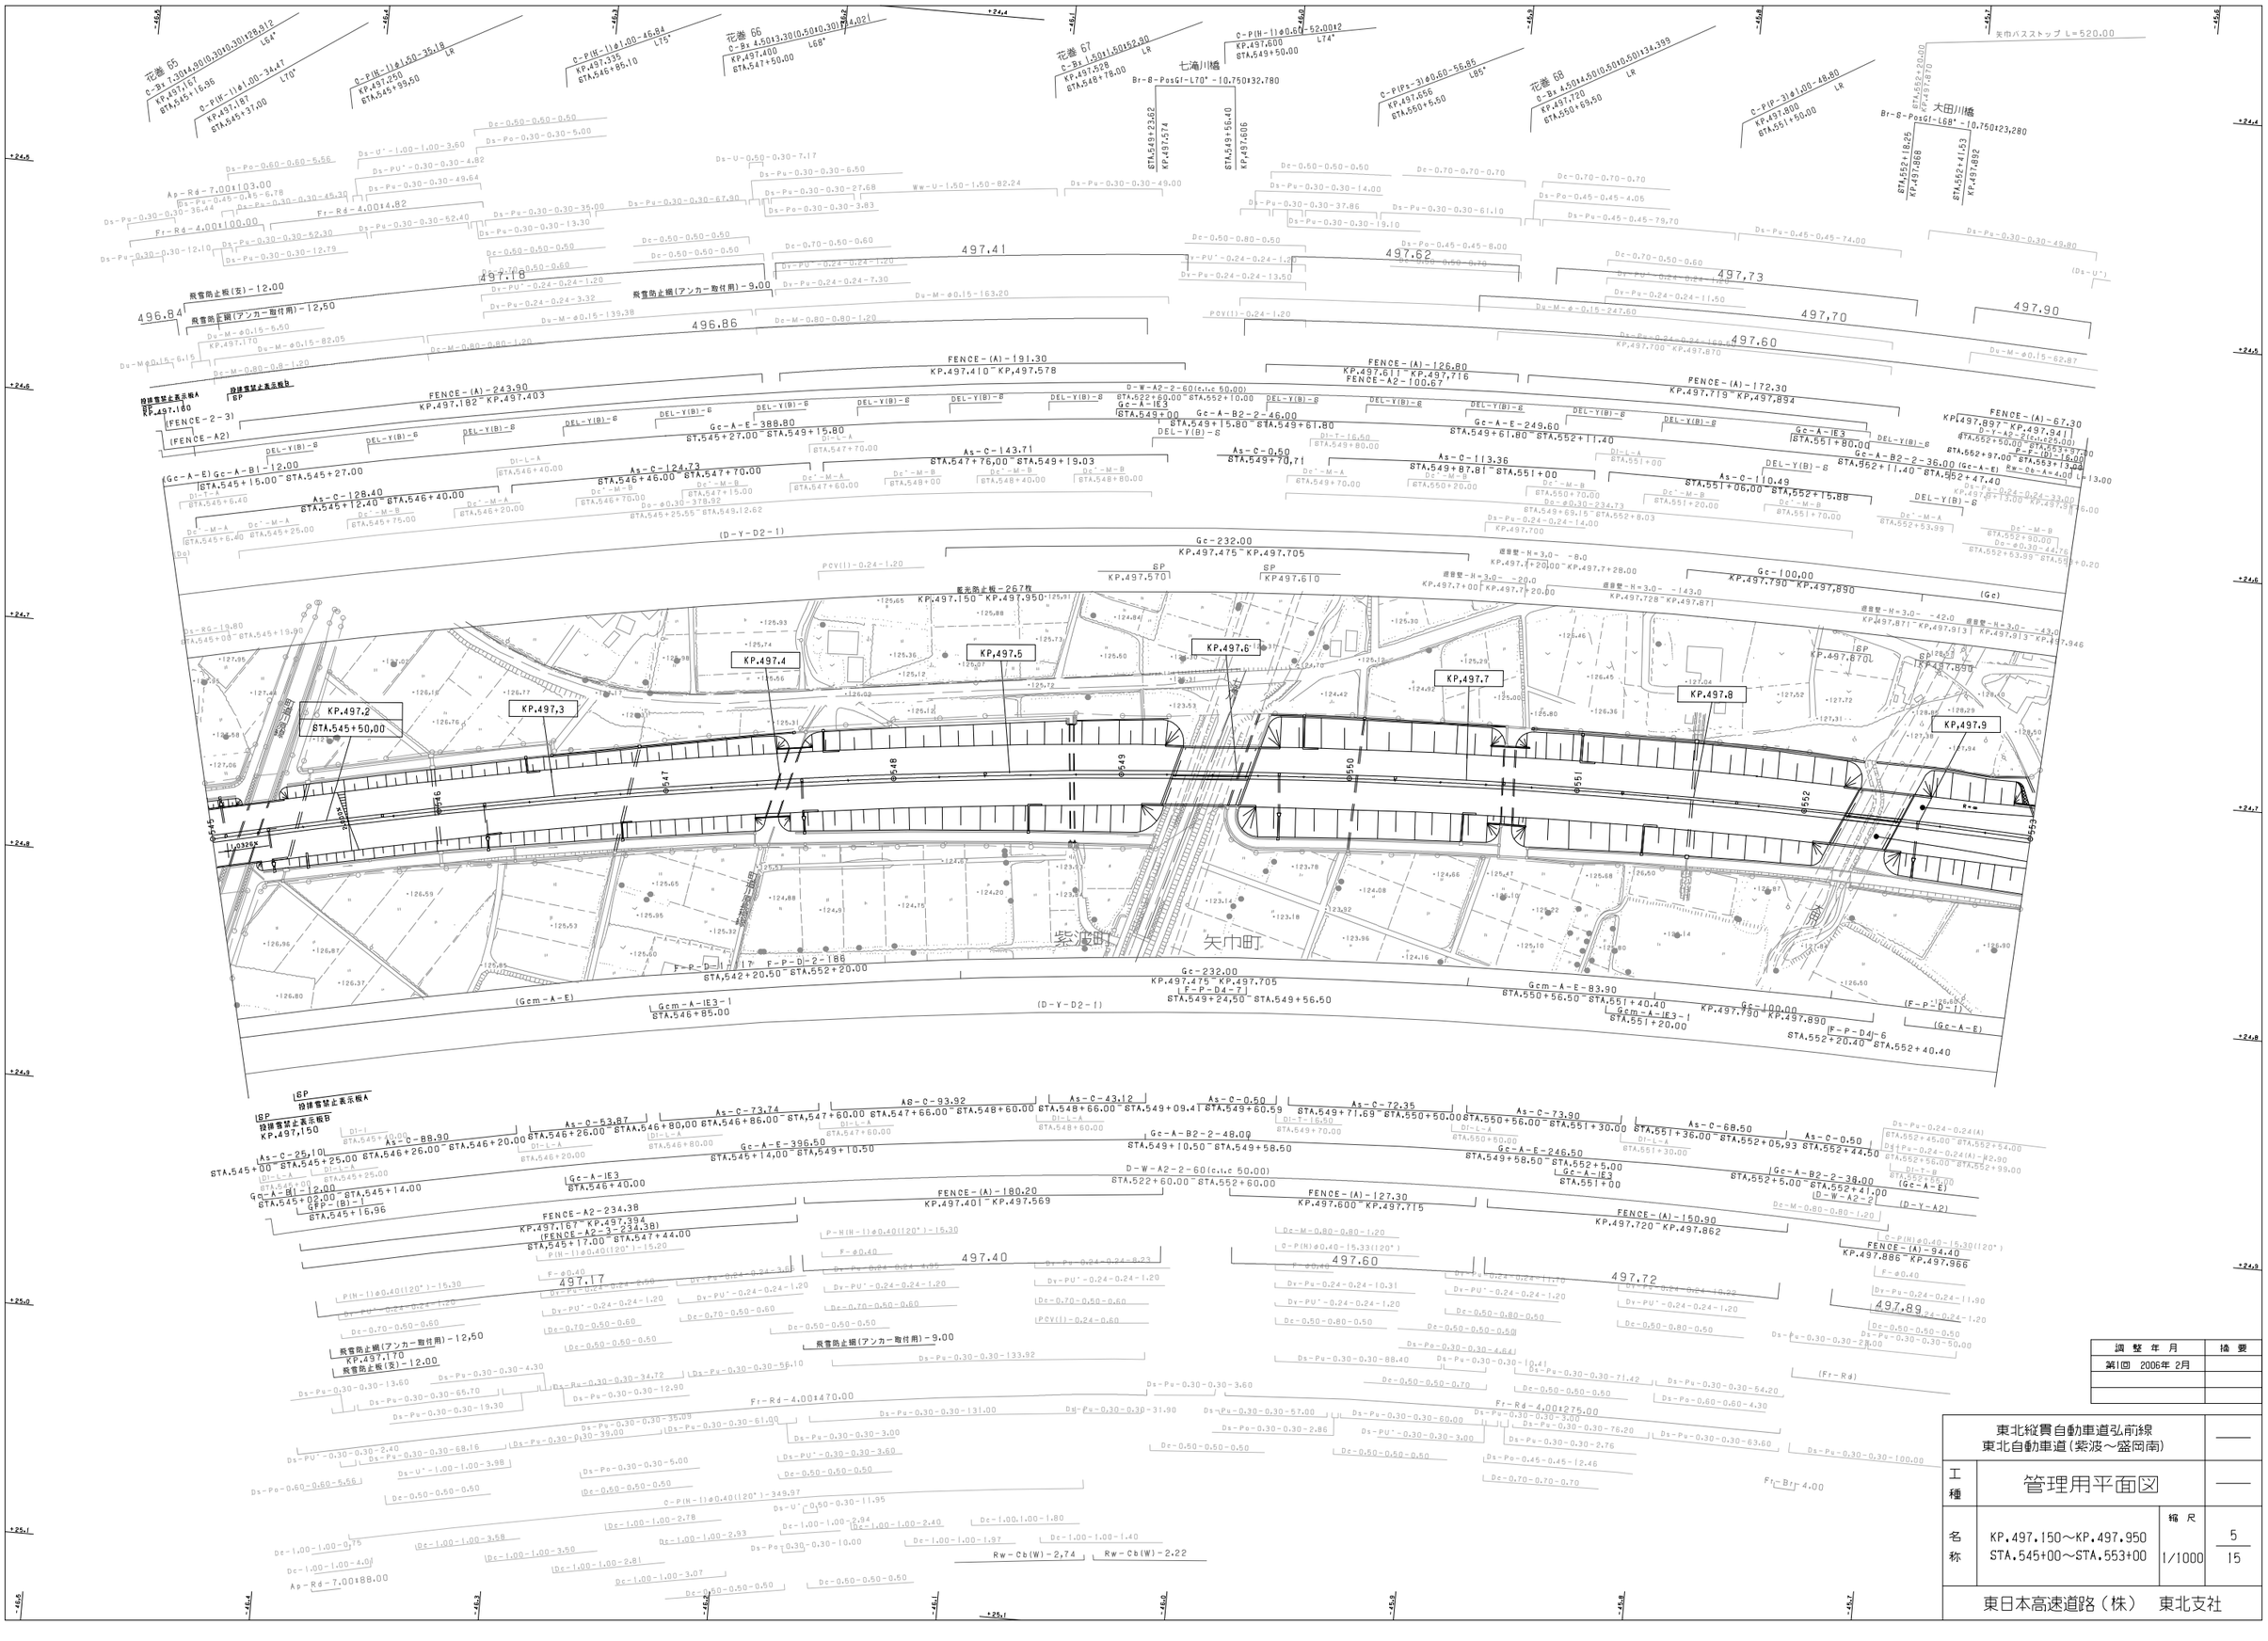
七滝川橋
Br-8-PosGf-L70°-10.750x32.780
大田川橋
Br-8-PosGf-L68°-10.750x23.280
矢巾パスストップ L=520.00
花巻 65
花巻 66
花巻 67
花巻 68
KP.497.150～KP.497.950
STA.545+00～STA.553+00
KP.497.2
STA.545+50
KP.497.3
KP.497.4
KP.497.5
KP.497.6
KP.497.7
KP.497.8
KP.497.9
紫波町
矢巾町
東北縦貫自動車道
(Gcm-A-E)
(D-Y-D2-1)
(F-P-D-1)
(Gc-A-E)
(Ft-Rd)
(Gc)
(D-Y-A2)
Gc-232.00
KP.497.475～KP.497.705
Gc-100.00
KP.497.790～KP.497.890
Gcm-A-E-83.90
STA.550+56.50～STA.551+40.40
Gcm-A-IE3-1
STA.546+85.00
STA.551+20.00
F-P-D-2-186
STA.542+20.50～STA.552+20.00
F-P-Da-7
STA.549+24.50～STA.549+56.50
F-P-D4j-6
STA.552+20.40～STA.552+40.40
Ft-Rd-4.00
Rw-Cb(W)-2,74
Rw-Cb(W)-2.22
SP
KP.497.570
SP
KP.497.610
SP
KP.497.870
SP
KP.497.890
496.84
496.86
497.18
497.41
497.62
497.73
497.70
497.60
497.90
497.40
497.72
497.89
飛雪防止柵(支)－12.00
飛雪防止柵(アンカー取付用)－12,50
飛雪防止柵(アンカー取付用)－9.00
飛雪防止板(支)－12.00
KP.497.180
KP.497.170
KP.497.160
KP.497.150
KP.497.950
FENCE-(A)-191.30
KP.497.410～KP.497.578
FENCE-(A)-243.90
KP.497.182～KP.497.403
FENCE-(A)-126.80
KP.497.611～KP.497.716
FENCE-A2-100.67
FENCE-(A)-172.30
KP.497.719～KP.497.894
FENCE-(A)-67.30
KP.497.897～KP.497.941
FENCE-A2-234.38
KP.497.167～KP.497.394
FENCE-(A)-180.20
KP.497.401～KP.497.569
FENCE-(A)-127.30
KP.497.600～KP.497.715
FENCE-(A)-150.90
KP.497.720～KP.497.862
FENCE-(A)-94.40
KP.497.886～KP.497.966
(FENCE-2-3)
(FENCE-A2)
(FENCE-A2-3-234.38)
(Ds-U*)
(Ds-Ra)
(Ds-RG)
(Dc)
(PCV(I))-0.24-1.20
(Dy-PU'-0.24-0.24-1.20)
(Dy-Pu-0.24-0.24-1.20)
(Dc-M-0.80-0.80-1.20)
(Ds-Pu-0.30-0.30-133.92)
(Ds-Pu-0.30-0.30-3.60)
(Dc-0.50-0.50-0.50)
(Ds-Pu-0.30-0.30-3.00)
(Ds-Pu-0.30-0.30-2.86)
(Ds-Pu-0.30-0.30-2.76)
(Ds-Pu-0.45-0.45-12.46)
(Dc-0.70-0.70-0.70)
(Ds-Pu-0.30-0.30-100.00)
(Ds-Pu-0.24-0.24-33.00)
(Ds-Pu-0.24-0.24-14.00)
(Ds-Pu-0.24-0.24-11.50)
(Ds-Pu-0.24-0.24-13.50)
(Ds-Pu-0.24-0.24-9.10)
(Ds-Pu-0.24-0.24-7.30)
(Ds-Pu-0.24-0.24-3.32)
(Ds-Pu-0.24-0.24-3.65)
(Ds-Pu-0.24-0.24-4.95)
(Ds-Pu-0.24-0.24-8.23)
(Ds-Pu-0.24-0.24-10.31)
(Ds-Pu-0.24-0.24-11.70)
(Ds-Pu-0.24-0.24-10.22)
(Ds-Pu-0.24-0.24-11.90)
(Ds-Pu-0.24-0.24-1.20)
(Ds-Pu-0.30-0.30-4.84)
(Ds-Pu-0.30-0.30-0.41)
(Ds-Pu-0.30-0.30-71.42)
(Ds-Pu-0.30-0.30-54.20)
(Ds-Pu-0.60-0.60-4.30)
(Ds-Pu-0.30-0.30-50.00)
(Ds-Pu-0.30-0.30-2.00)
(Ds-Pu-0.30-0.30-88.40)
(Ds-Pu-0.30-0.30-57.00)
(Ds-Pu-0.30-0.30-60.00)
(Ds-Pu-0.30-0.30-3.00)
(Ds-Pu-0.30-0.30-76.20)
(Ds-Pu-0.30-0.30-63.60)
(Ds-Pu-0.30-0.30-31.90)
(Ds-Pu-0.30-0.30-131.00)
(Ds-Pu-0.30-0.30-61.00)
(Ds-Pu-0.30-0.30-35.09)
(Ds-Pu-0.30-0.30-39.00)
(Ds-Pu-0.30-0.30-68.16)
(Ds-Pu-0.30-0.30-2.40)
(Ds-Pu-0.30-0.30-3.60)
(Ds-Pu-0.30-0.30-5.00)
(Ds-Pu-0.30-0.30-3.00)
(Ds-Pu-0.30-0.30-10.00)
(Ds-Pu-0.30-0.30-11.95)
(Ds-Pu-0.30-0.30-34.72)
(Ds-Pu-0.30-0.30-12.90)
(Ds-Pu-0.30-0.30-65.70)
(Ds-Pu-0.30-0.30-19.30)
(Ds-Pu-0.30-0.30-13.60)
(Ds-Pu-0.30-0.30-4.30)
(Ds-Pu-0.30-0.30-56.10)
(Ds-Pu-0.30-0.30-39.00)
(Ds-Pu-0.30-0.30-10.00)
(Ds-Pu-0.30-0.30-11.95)
(Ds-Pu-0.60-0.60-5.56)
(Ds-Pu-0.45-0.45-4.05)
(Ds-Pu-0.45-0.45-79.70)
(Ds-Pu-0.45-0.45-74.00)
(Ds-Pu-0.45-0.45-8.00)
(Ds-Pu-0.30-0.30-49.80)
(Ds-Pu-0.30-0.30-49.00)
(Ds-Pu-0.30-0.30-67.90)
(Ds-Pu-0.30-0.30-61.10)
(Ds-Pu-0.30-0.30-52.40)
(Ds-Pu-0.30-0.30-52.30)
(Ds-Pu-0.30-0.30-45.30)
(Ds-Pu-0.30-0.30-49.64)
(Ds-Pu-0.30-0.30-36.44)
(Ds-Pu-0.30-0.30-35.00)
(Ds-Pu-0.30-0.30-27.68)
(Ds-Pu-0.30-0.30-14.00)
(Ds-Pu-0.30-0.30-37.86)
(Ds-Pu-0.30-0.30-13.30)
(Ds-Pu-0.30-0.30-12.79)
(Ds-Pu-0.30-0.30-12.10)
(Ds-Pu-0.30-0.30-6.50)
(Ds-Pu-0.30-0.30-3.83)
(Ds-Pu-0.30-0.30-7.17)
(Ds-Pu-0.30-0.30-5.00)
(Ds-Pu-0.30-0.30-4.82)
(Ds-Pu-0.30-0.30-3.60)
(Ds-Pu-0.30-0.30-12.79)
(Ds-Pu-0.30-0.30-13.30)
(Ds-Pu-0.30-0.30-4.30)
(Ds-Pu-0.30-0.30-19.30)
(Ds-Pu-0.30-0.30-65.70)
(Ds-Pu-0.30-0.30-2.40)
(Ds-Pu-0.30-0.30-68.16)
(Ds-Pu-0.30-0.30-3.98)
(Ds-Pu-0.30-0.30-5.00)
(Ds-Pu-0.30-0.30-3.60)
(Ds-Pu-0.30-0.30-3.00)
(Ds-Pu-0.30-0.30-10.00)
(Ds-Pu-0.30-0.30-11.95)
(Ds-Pu-0.30-0.30-34.72)
(Ds-Pu-0.30-0.30-12.90)
(Ds-Pu-0.30-0.30-65.70)
(Ds-Pu-0.30-0.30-19.30)
(Ds-Pu-0.30-0.30-13.60)
(Ds-Pu-0.30-0.30-4.30)
(Ds-Pu-0.30-0.30-56.10)
(Ds-Pu-0.30-0.30-39.00)
(Ds-Pu-0.30-0.30-10.00)
(Ds-Pu-0.30-0.30-11.95)
(Ds-Pu-0.60-0.60-5.56)
(Ds-Pu-0.45-0.45-4.05)
(Ds-Pu-0.45-0.45-79.70)
(Ds-Pu-0.45-0.45-74.00)
(Ds-Pu-0.45-0.45-8.00)
(Ds-Pu-0.30-0.30-49.80)
(Ds-Pu-0.30-0.30-49.00)
(Ds-Pu-0.30-0.30-67.90)
(Ds-Pu-0.30-0.30-61.10)
(Ds-Pu-0.30-0.30-52.40)
(Ds-Pu-0.30-0.30-52.30)
(Ds-Pu-0.30-0.30-45.30)
(Ds-Pu-0.30-0.30-49.64)
(Ds-Pu-0.30-0.30-36.44)
(Ds-Pu-0.30-0.30-35.00)
(Ds-Pu-0.30-0.30-27.68)
(Ds-Pu-0.30-0.30-14.00)
(Ds-Pu-0.30-0.30-37.86)
(Ds-Pu-0.30-0.30-13.30)
(Ds-Pu-0.30-0.30-12.79)
(Ds-Pu-0.30-0.30-12.10)
(Ds-Pu-0.30-0.30-6.50)
(Ds-Pu-0.30-0.30-3.83)
(Ds-Pu-0.30-0.30-7.17)
(Ds-Pu-0.30-0.30-5.00)
(Ds-Pu-0.30-0.30-4.82)
(Ds-Pu-0.30-0.30-3.60)
(Ds-Pu-0.24-0.24(A))
(Ds-Pu-0.24-0.24(A)-R2.90)
(Ds-Pu-0.24-0.24-33.00)
(Ds-Pu-0.24-0.24-14.00)
(Ds-Pu-0.24-0.24-11.50)
(Ds-Pu-0.24-0.24-13.50)
(Ds-Pu-0.24-0.24-9.10)
(Ds-Pu-0.24-0.24-7.30)
(Ds-Pu-0.24-0.24-3.32)
(Ds-Pu-0.24-0.24-3.65)
(Ds-Pu-0.24-0.24-4.95)
(Ds-Pu-0.24-0.24-8.23)
(Ds-Pu-0.24-0.24-10.31)
(Ds-Pu-0.24-0.24-11.70)
(Ds-Pu-0.24-0.24-10.22)
(Ds-Pu-0.24-0.24-11.90)
(Ds-Pu-0.24-0.24-1.20)
(Ds-Pu-0.24-0.24-1.20

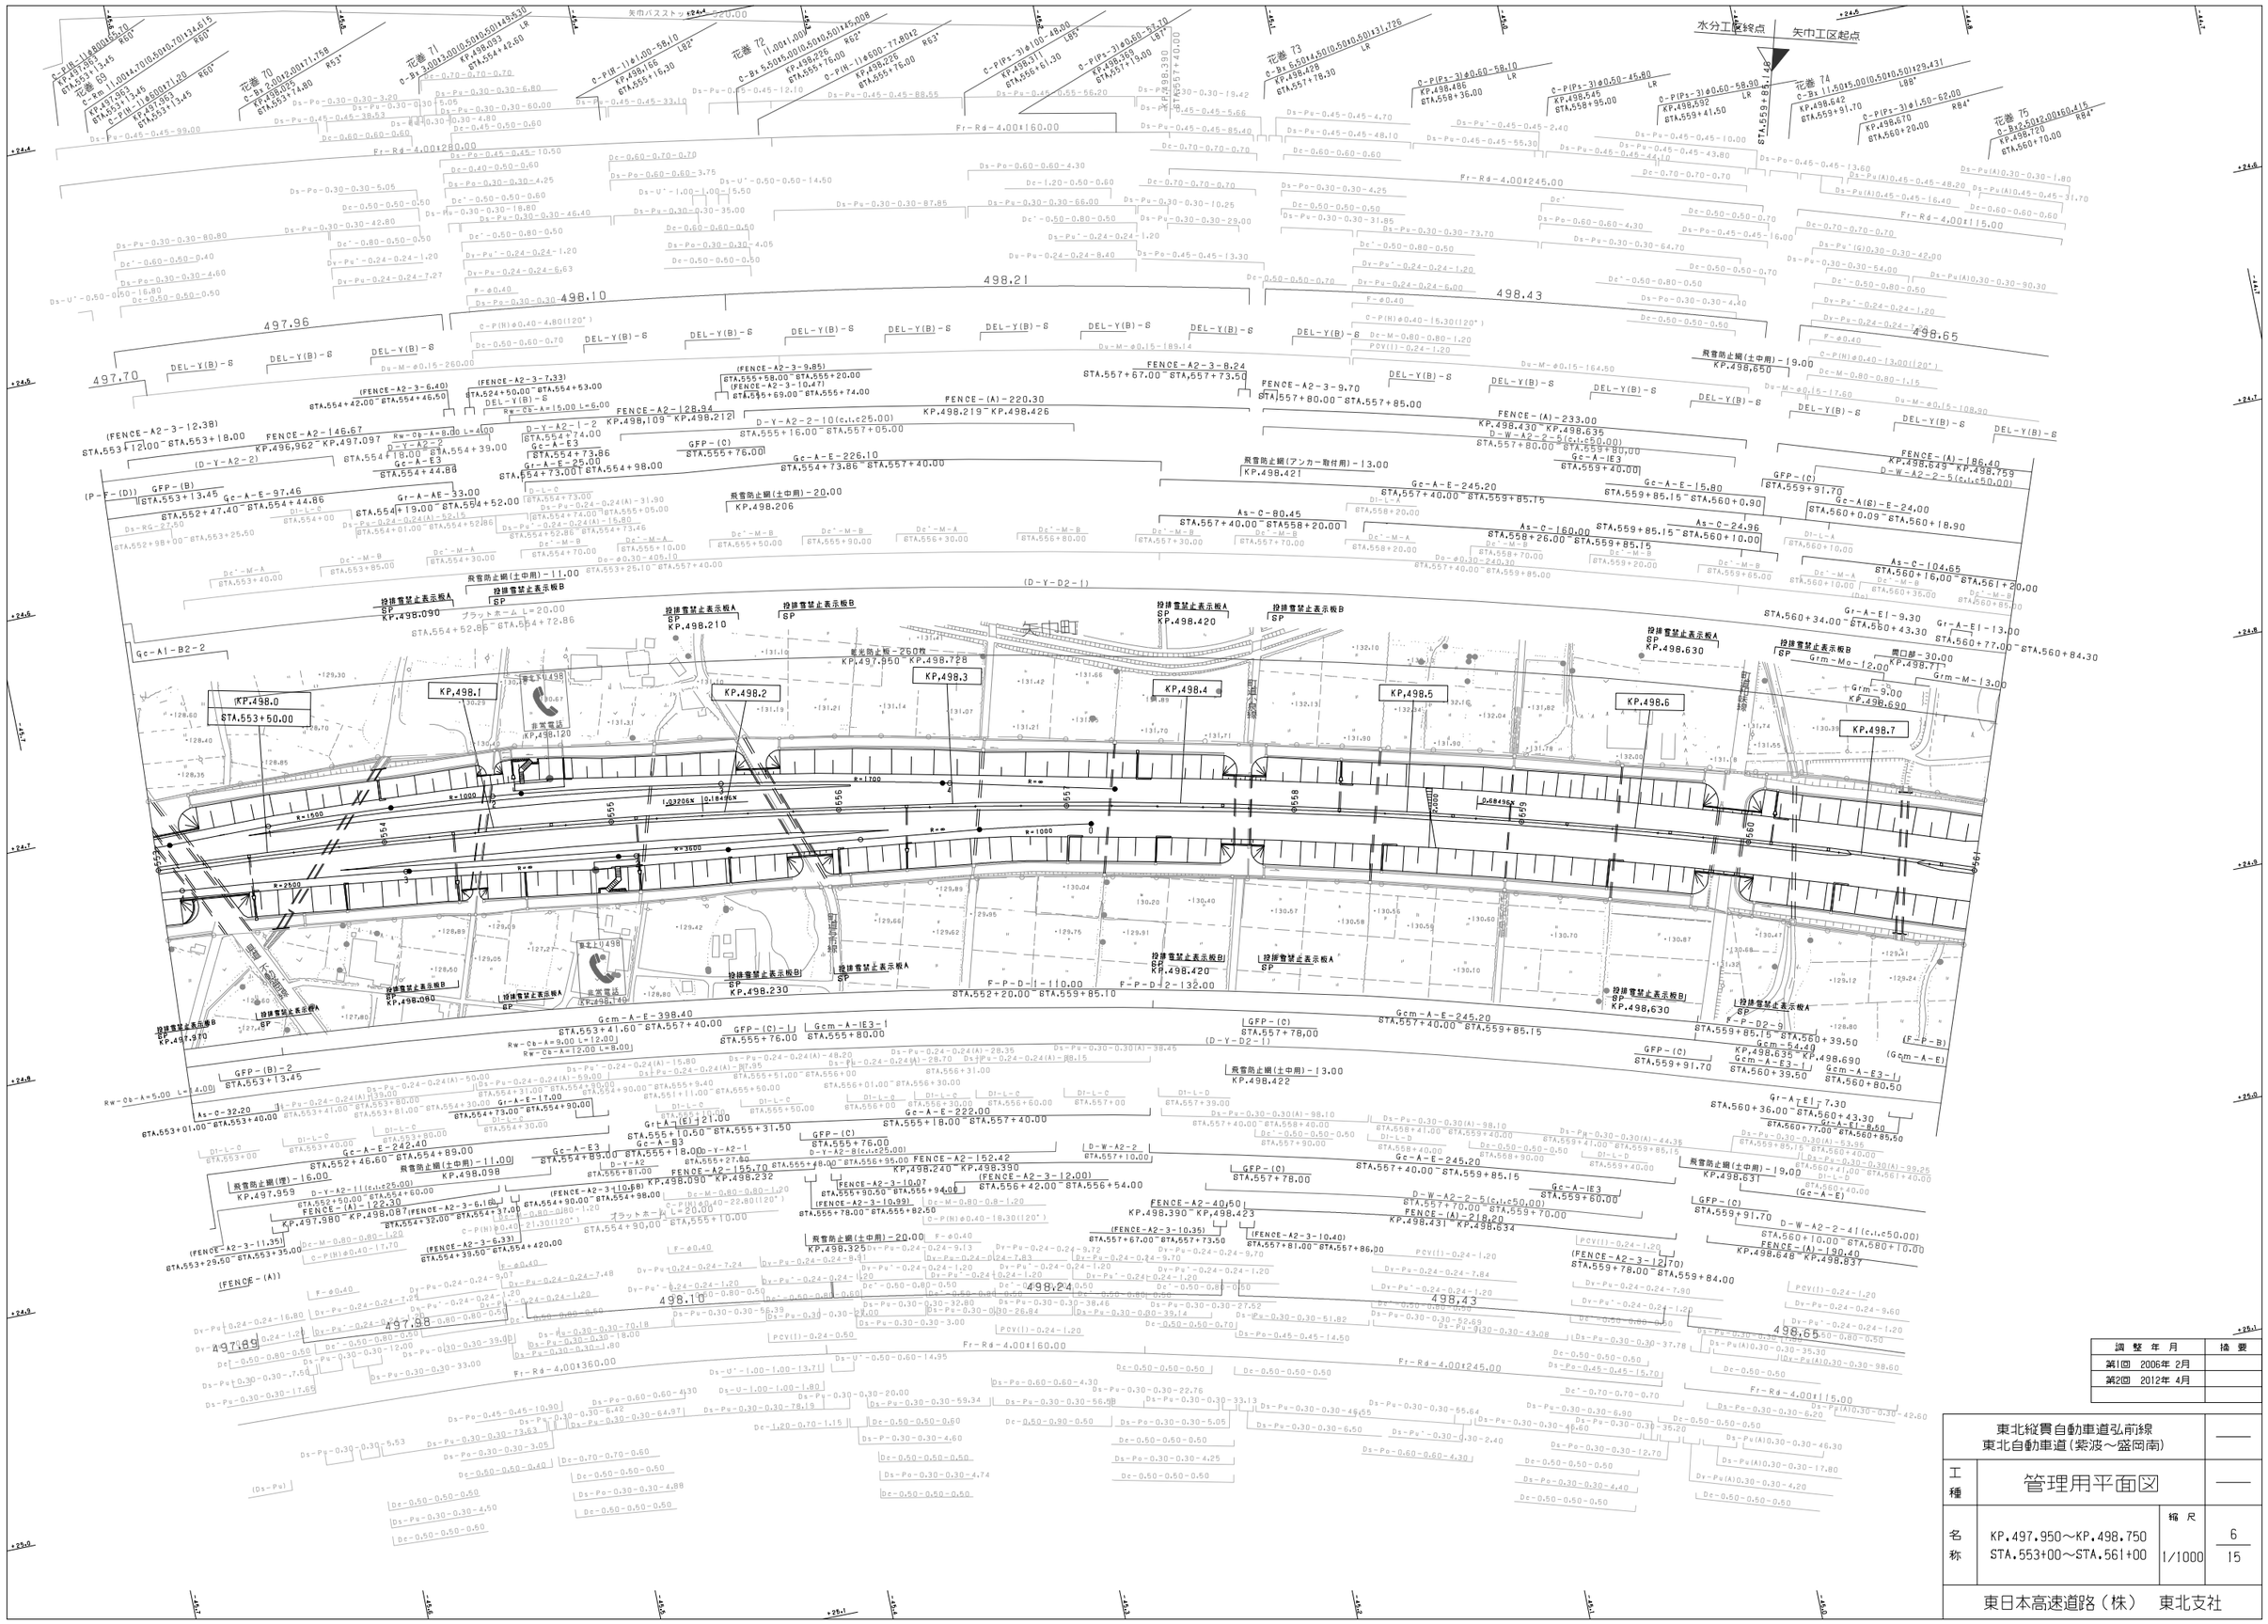
水分工区終点
矢巾工区起点
矢巾パスストッ
花巻 69
花巻 70
花巻 71
花巻 72
花巻 73
花巻 74
花巻 75
矢巾町
KP.498.0
STA.553+50.00
KP.498.1
KP.498.2
KP.498.3
KP.498.4
KP.498.5
KP.498.6
KP.498.7
非常電話
KP.498.120
非常電話
KP.498.140
非常電話
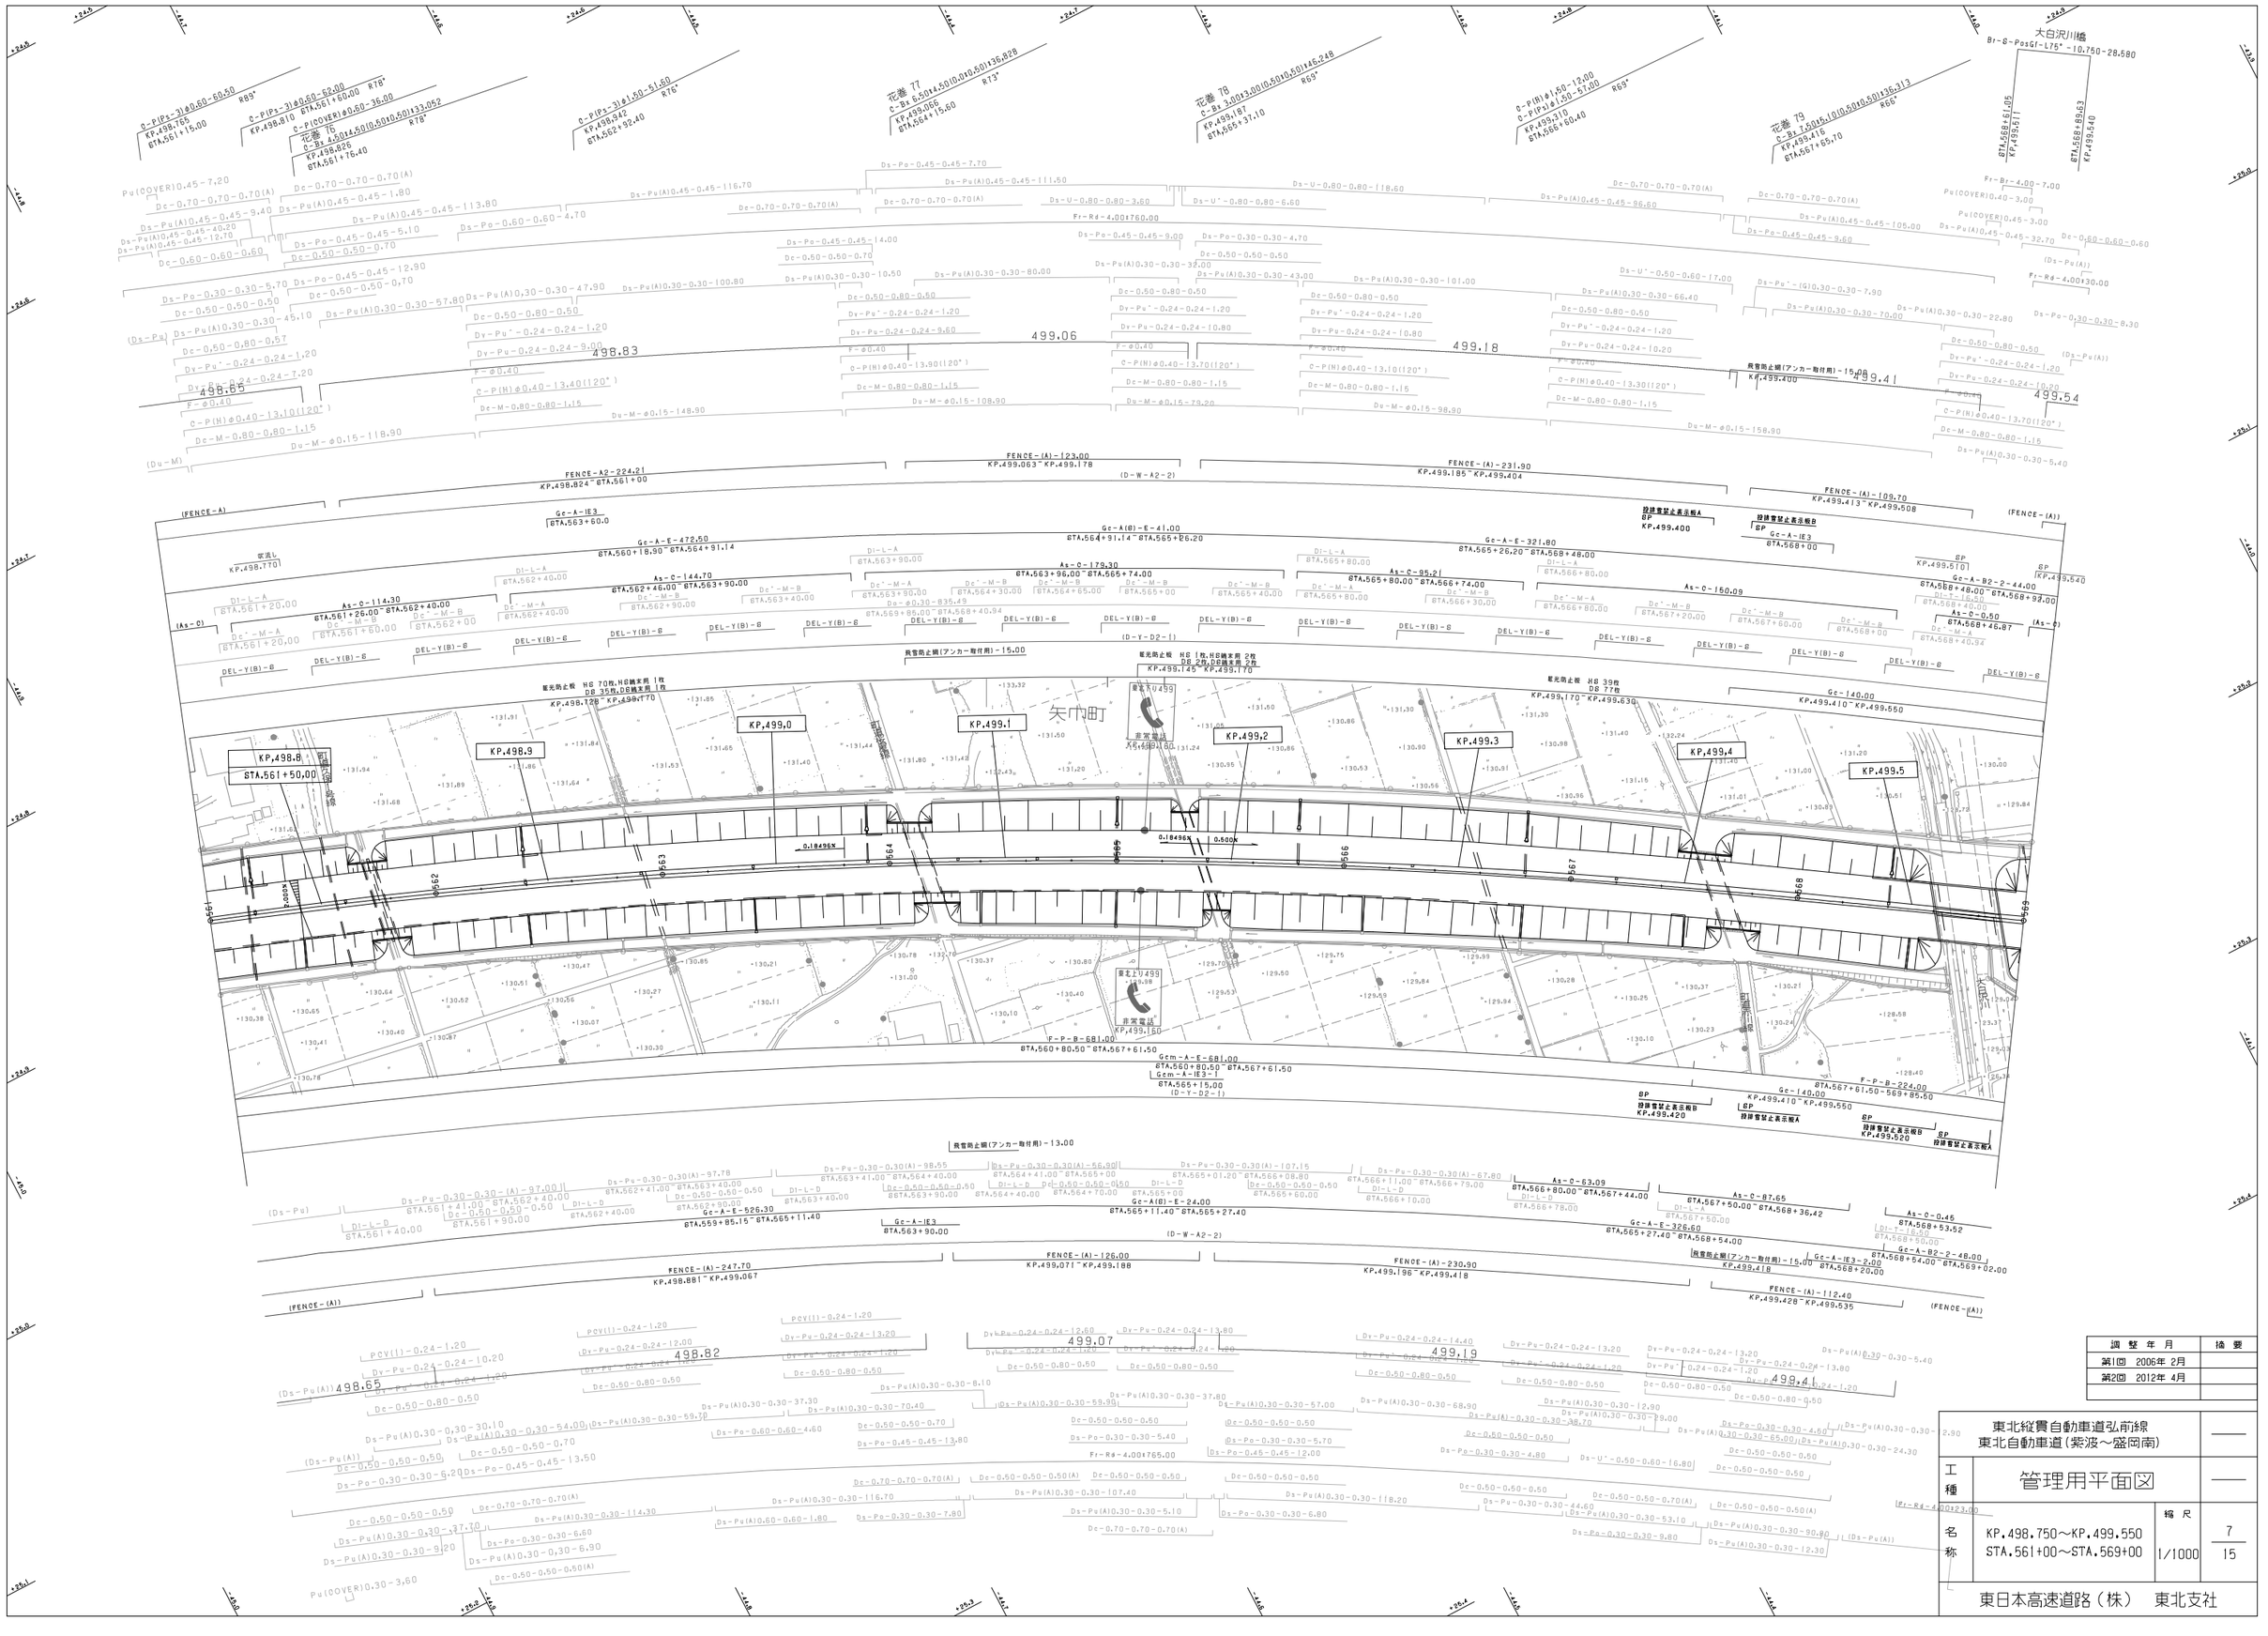
大白沢川橋
Br-B-PosGI-L75°-10.750-28.580
花巻 75
花巻 76
花巻 77
花巻 78
花巻 79
KP.498.8
STA.561+50.00
KP.499.0
KP.499.1
KP.499.2
KP.499.3
KP.499.4
KP.499.5
矢門町
非常電話
KP.499.150
0.18496%
0.500%
498.83
499.06
498.65
499.18
499.41
499.54
498.82
499.07
499.19
499.41
FENCE-A2-224.21
KP.498.824~STA.561+00
FENCE-(A)-123.00
KP.499.063~KP.499.178
FENCE-(A)-231.90
KP.499.185~KP.499.404
FENCE-(A)-109.70
KP.499.413~KP.499.508
FENCE-(A)-247.70
KP.498.881~KP.499.067
FENCE-(A)-126.00
KP.499.071~KP.499.188
FENCE-(A)-230.90
KP.499.196~KP.499.418
FENCE-(A)-112.40
KP.499.428~KP.499.535
Gc-A-E-472.50
STA.560+18.90~STA.564+91.14
Gc-A(B)-E-41.00
STA.564+91.14~STA.565+26.20
Gc-A-E-321.80
STA.565+26.20~STA.568+48.00
Gc-A-E-326.60
STA.565+27.40~STA.568+54.00
Gc-A-E-526.30
STA.559+85.15~STA.565+11.40
Gc-A(B)-E-24.00
STA.565+11.40~STA.565+27.40
Gcm-A-E-681.00
STA.560+80.50~STA.567+61.50
F-P-B-681.00
STA.560+80.50~STA.567+61.50
F-P-B-224.00
STA.567+61.50~569+85.50
Gc-A-IE3
STA.563+60.0
Gc-A-IE3
STA.563+90.00
Gc-A-IE3
STA.568+00
Gc-A-IE3-2.00
STA.568+20.00
Gc-A-B2-2-48.00
STA.568+54.00~STA.569+02.00
Gc-A-B2-2-44.00
STA.568+48.00~STA.568+92.00
Gc-140.00
KP.499.410~KP.499.550
As-C-114.30
STA.561+26.00~STA.562+40.00
As-C-144.70
STA.562+46.00~STA.563+90.00
As-C-179.30
STA.563+96.00~STA.565+74.00
As-C-95.21
STA.565+80.00~STA.566+74.00
As-C-150.09
As-C-63.09
STA.566+80.00~STA.567+44.00
As-C-87.65
STA.567+50.00~STA.568+36.42
As-C-0.50
STA.568+46.87
As-C-0.45
STA.568+53.52
設計雪堤止表示板A
KP.499.400
設計雪堤止表示板B
KP.499.420
設計雪堤止表示板B
KP.499.520
設計雪堤止表示板A
KP.499.540
発雪防止網(アンカー取付用)-15.00
KP.499.400
発雪防止網(アンカー取付用)-15.00
KP.499.418
発雪防止網(アンカー取付用)-13.00
KP.499.145~KP.499.170
眩光防止板 H6 70枚,H8鋳末前 1枚
DB 35枚,DB鋳末前 1枚
KP.498.720~KP.498.770
眩光防止板 H8 1枚,H8鋳末前 2枚
DB 2枚,DB鋳末前 2枚
KP.499.145~KP.499.170
眩光防止板 H8 39枚
DB 77枚
KP.499.170~KP.499.630
Fr-Br-4.00~7.00
Fr-Rd-4.00+760.00
Fr-Rd-4.00+765.00
Fr-Rd-4.00+730.00
Fr-Rd-4.00+823.00
Pu(COVER)0.45-7.20
Pu(COVER)0.40-3.00
Pu(COVER)0.45-3.00
Pu(COVER)0.30-3.60
Dc-0.70-0.70-0.70(A)
Dc-0.60-0.60-0.60
Dc-0.50-0.50-0.50
Dc-0.50-0.80-0.50
Dc-0.50-0.80-0.57
Dc-0.50-0.50-0.70
Dc-0.50-0.50-0.50(A)
Ds-Pu(A)0.45-0.45-9.40
Ds-Pu(A)0.45-0.45-40.20
Ds-Pu(A)0.45-0.45-12.70
Ds-Pu(A)0.45-0.45-5.10
Ds-Pu(A)0.45-0.45-113.80
Ds-Pu(A)0.45-0.45-116.70
Ds-Pu(A)0.45-0.45-96.60
Ds-Pu(A)0.45-0.45-105.00
Ds-Pu(A)0.45-0.45-32.70
Ds-Pu(A)0.30-0.30-45.10
Ds-Pu(A)0.30-0.30-57.80
Ds-Pu(A)0.30-0.30-100.80
Ds-Pu(A)0.30-0.30-80.00
Ds-Pu(A)0.30-0.30-32.00
Ds-Pu(A)0.30-0.30-43.00
Ds-Pu(A)0.30-0.30-101.00
Ds-Pu(A)0.30-0.30-66.40
Ds-Pu(A)0.30-0.30-70.00
Ds-Pu(A)0.30-0.30-22.80
Ds-Pu(A)0.30-0.30-8.30
Ds-Pu(A)0.30-0.30-5.40
Ds-Po-0.45-0.45-7.70
Ds-Po-0.45-0.45-14.00
Ds-Po-0.45-0.45-9.00
Ds-Po-0.45-0.45-12.90
Ds-Po-0.30-0.30-5.70
Ds-Po-0.30-0.30-4.70
Ds-Po-0.60-0.60-4.70
Ds-Po-0.30-0.30-6.20
Ds-Po-0.45-0.45-13.50
Ds-Po-0.30-0.30-116.70
Ds-Po-0.30-0.30-107.40
Ds-Po-0.30-0.30-118.20
Ds-Po-0.30-0.30-44.60
Ds-Po-0.30-0.30-53.10
Ds-Po-0.30-0.30-90.90
Ds-Po-0.30-0.30-12.30
Ds-Po-0.30-0.30-9.80
Ds-Po-0.30-0.30-6.80
Ds-Po-0.30-0.30-7.80
Ds-Po-0.30-0.30-6.60
Ds-Po-0.30-0.30-6.90
Ds-Po-0.60-0.60-4.60
Ds-Po-0.60-0.60-1.80
Ds-Po-0.30-0.30-5.40
Ds-Po-0.45-0.45-12.00
Ds-U-0.80-0.80-3.60
Ds-U-0.80-0.80-6.60
Ds-U-0.80-0.80-118.60
Ds-U-0.50-0.60-17.00
Ds-U-0.50-0.60-16.80
Ds-Pu-(G)0.30-0.30-7.90
Dy-Pu-0.24-0.24-1.20
Dy-Pu-0.24-0.24-1.80
Dy-Pu-0.24-0.24-10.80
Dy-Pu-0.24-0.24-10.20
Dy-Pu-0.24-0.24-13.20
Dy-Pu-0.24-0.24-13.80
Dy-Pu-0.24-0.24-14.40
Dy-Pu-0.24-0.24-12.60
Dy-Pu-0.24-0.24-7.20
Dy-Pu-0.24-0.24-9.60
Dy-Pu-0.24-0.24-9.00
Dy-Pu-0.24-0.24-1.20
Dy-Pu-0.24-0.24-13.20
PCV(I)-0.24-1.20
PCV(I)-0.24-13.20
Di-L-A
Di-L-B
Di-L-D
Dc'-M-A
Dc'-M-B
Dc-M-0.80-0.80-1.15
Dc-M-0.80-0.80-1.15
Du-M-φ0.15-118.90
Du-M-φ0.15-148.90
Du-M-φ0.15-108.90
Du-M-φ0.15-79.20
Du-M-φ0.15-98.90
Du-M-φ0.15-158.90
C-P(H)φ0.40-13.40(120°)
C-P(H)φ0.40-13.60(120°)
C-P(H)φ0.40-13.10(120°)
C-P(H)φ0.40-13.30(120°)
C-P(H)φ0.40-13.70(120°)
F-φ0.40
Do-φ0.30-935.49
DEL-Y(B)-6
(Ds-Pu)
(Ds-Pu(A))
(Du-M)
(As-C)
(FENCE-A)
(FENCE-(A))
(D-W-A2-2)
(D-Y-D2-1)
(D-Y-D2-1)
(D-W-A2-2)
(D-Y-D2-1)
(Dr-Pu)
(Ds-Pu(A))
(Dr-Pu(A))
(Dr-Pu)
(Dr-Pu(A))
(Ds-Pu(A))
(Ds-Pu)
(Ds-Pu(A))
(Ds-Pu(A))
(Ds-Pu(A))

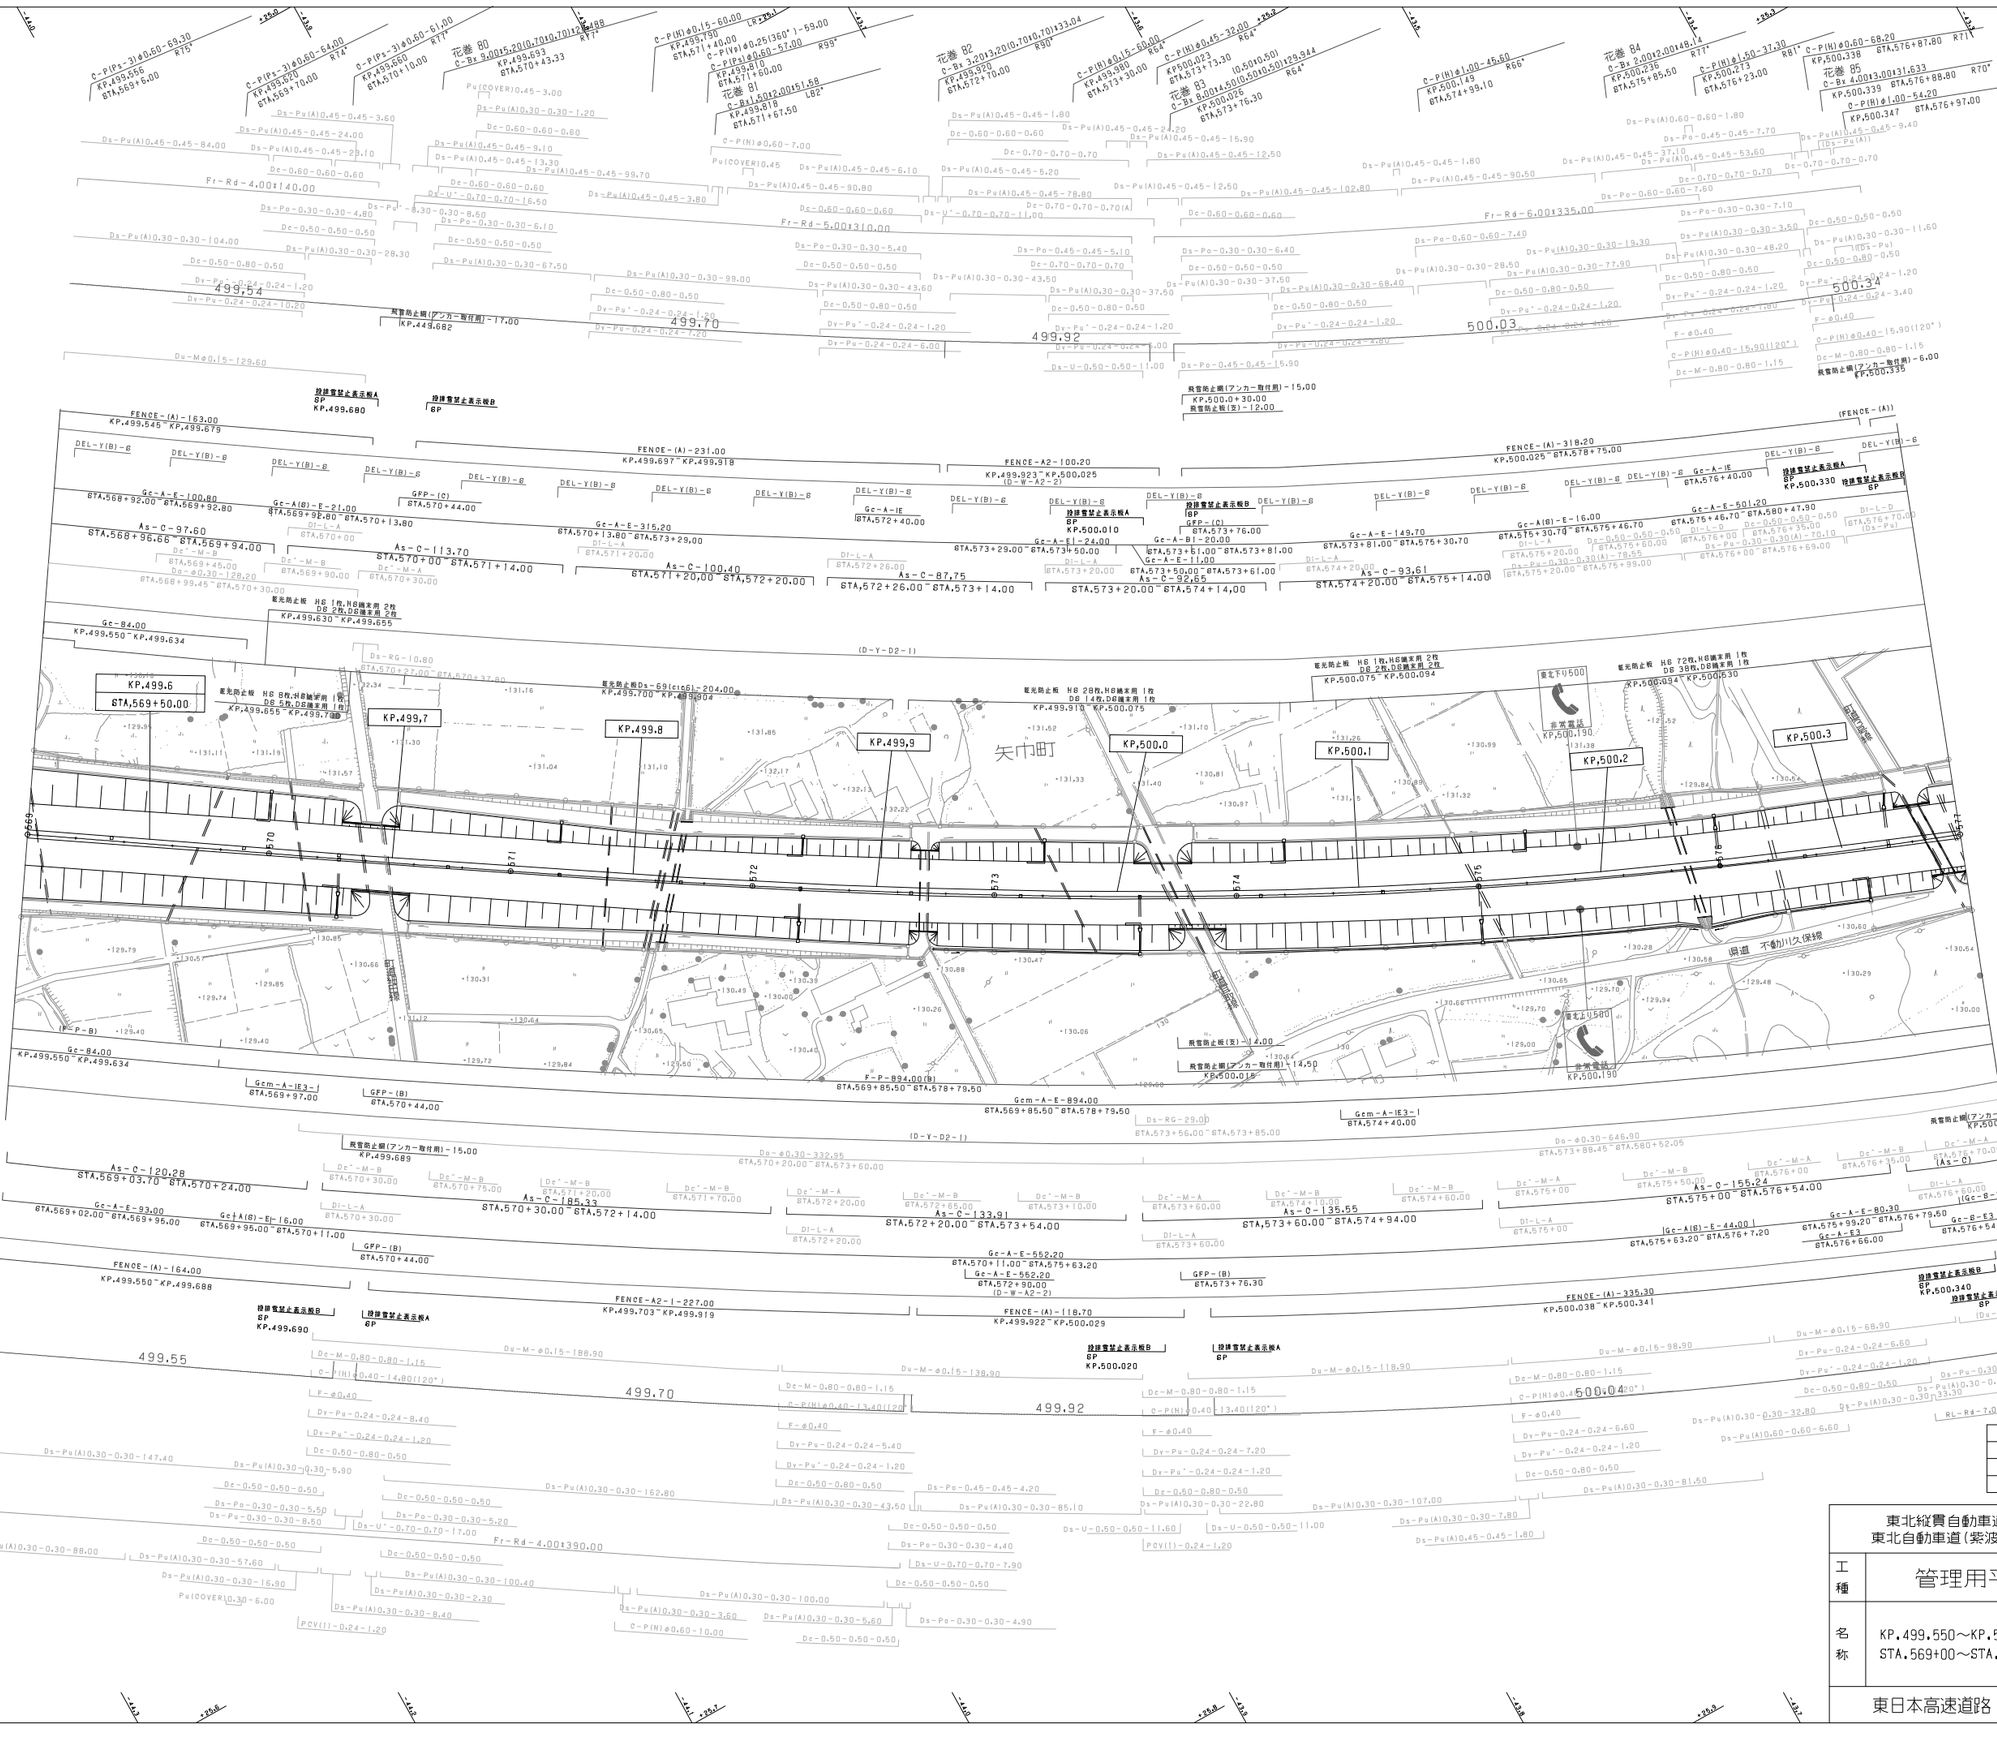

調整年月	摘要
第1回 2006年 2月	
第2回 2010年 5月	
第3回 2012年 4月	

東北縦貫自動車道弘前線
東北自動車道（紫波～盛岡南）

工種：管理用平面図

名称：KP.499.550～KP.500.350
STA.569+00～STA.577+00

縮尺：1/1000

8
15

東日本高速道路（株） 東北支社

調整年月	摘要
第1回 2006年 2月	
第2回 2012年 4月	
第3回 2015年 2月	
第4回 2021年 1月	

東北縦貫自動車道弘前線
東北自動車道(紫波～盛岡南)

工種：管理用平面図

名称：KP.500.350～KP.501.150
STA.577+00～STA.585+00

縮尺 1/1000

9
15

東日本高速道路（株） 東北支社

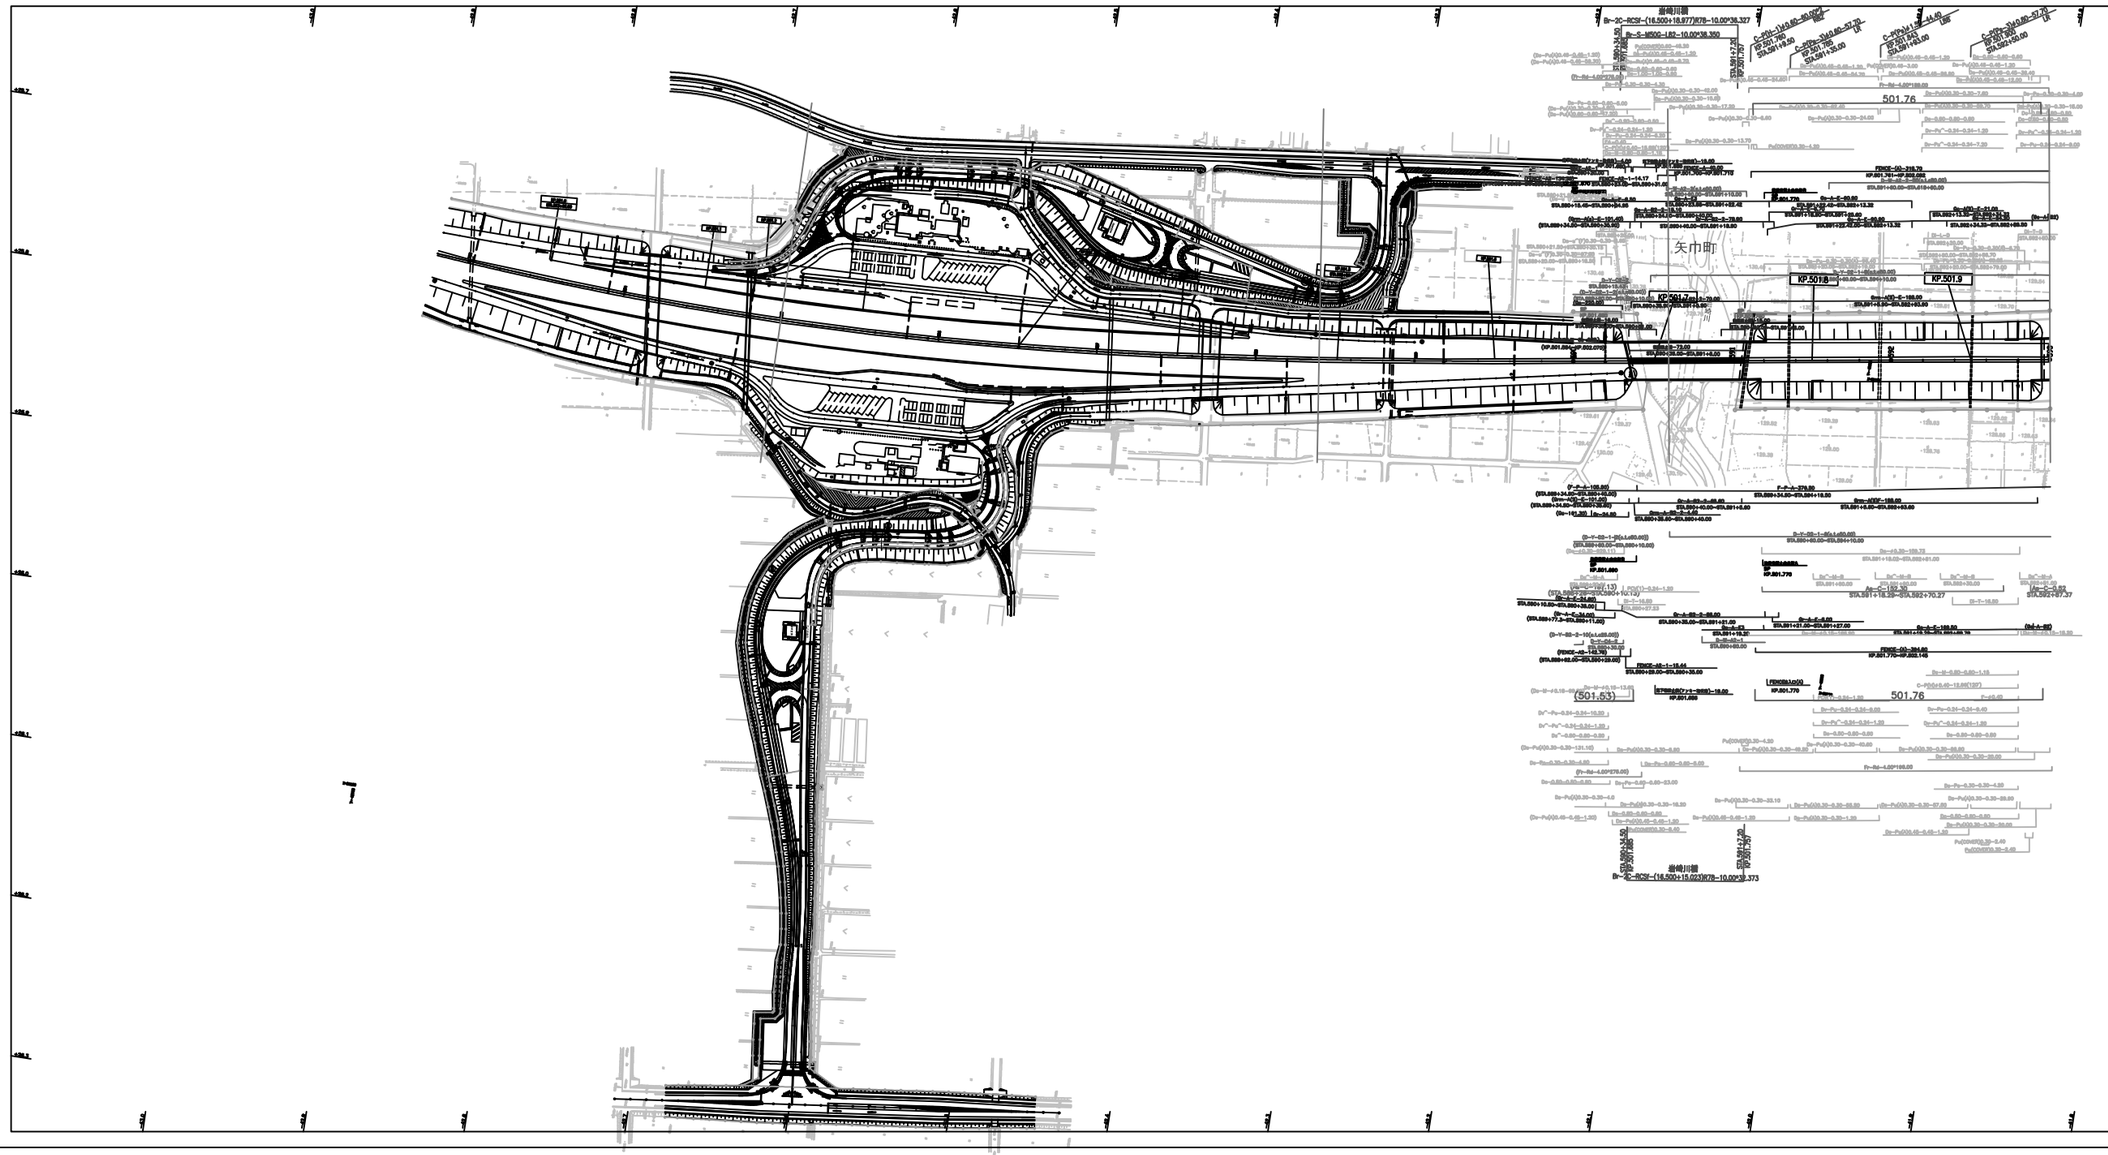

図 番 年 月	検 図
第1回 2006年 2月	
第2回 2015年 2月	
第3回 2021年 1月	

東北縦貫自動車道弘前線 東北自動車道(紫波～盛岡南)			——
工種	管理用平面図		——
名称	KP. 501. 150～KP. 501. 950 STA. 585+00～STA. 593+00	縮尺 1/1000	10 15
東日本高速道路（株） 東北支社			

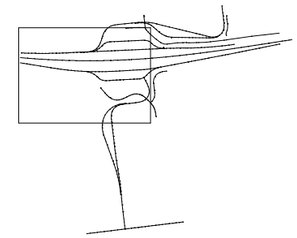

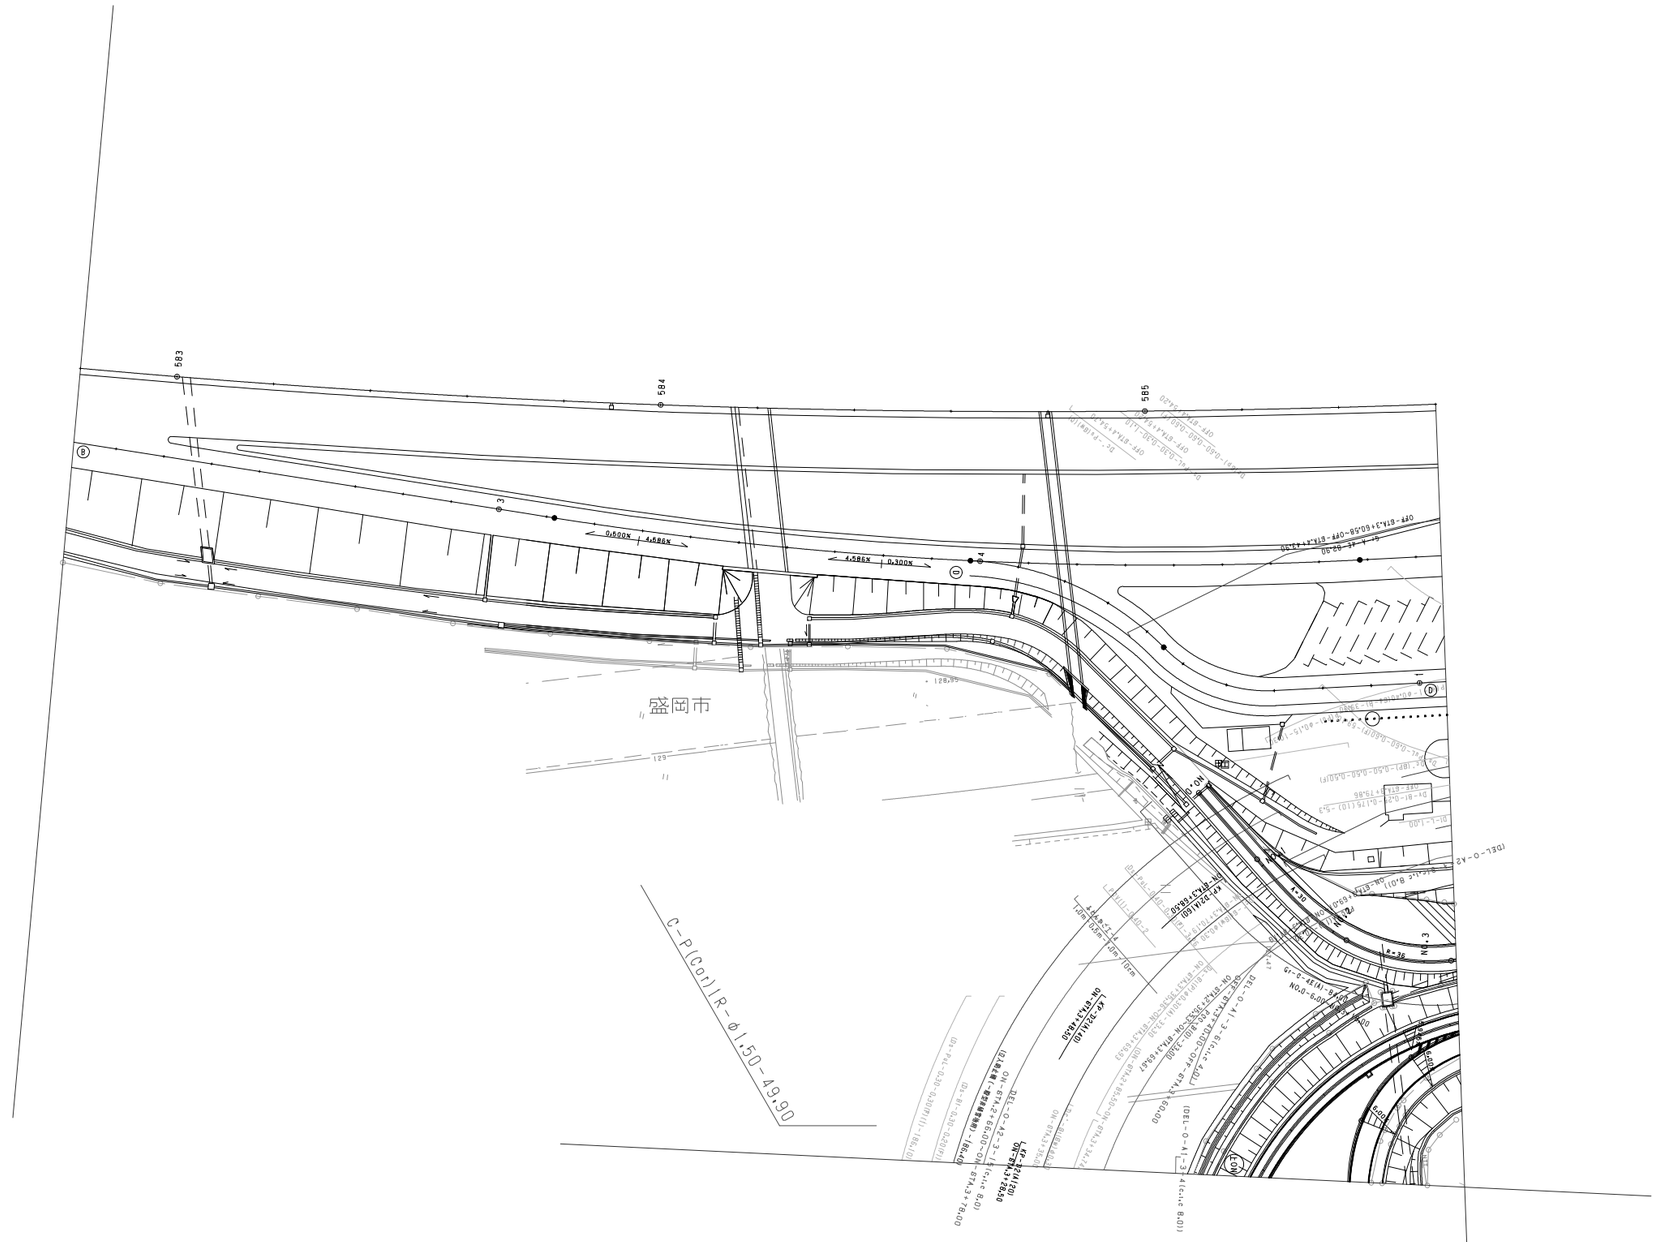

調整年月	摘要
第1回 2006年 2月	
第2回 2021年 1月	

東北縦貫自動車道弘前線 東北自動車道（紫波～盛岡南）			——
工種	管理用平面図		——
名称	矢巾ＰＡ・ＳＩＣ KP.500.940～KP.501.950 STA.582+90～STA.590+35	縮尺 1/500	1 7
東日本高速道路（株） 東北支社			

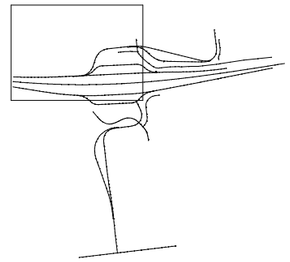

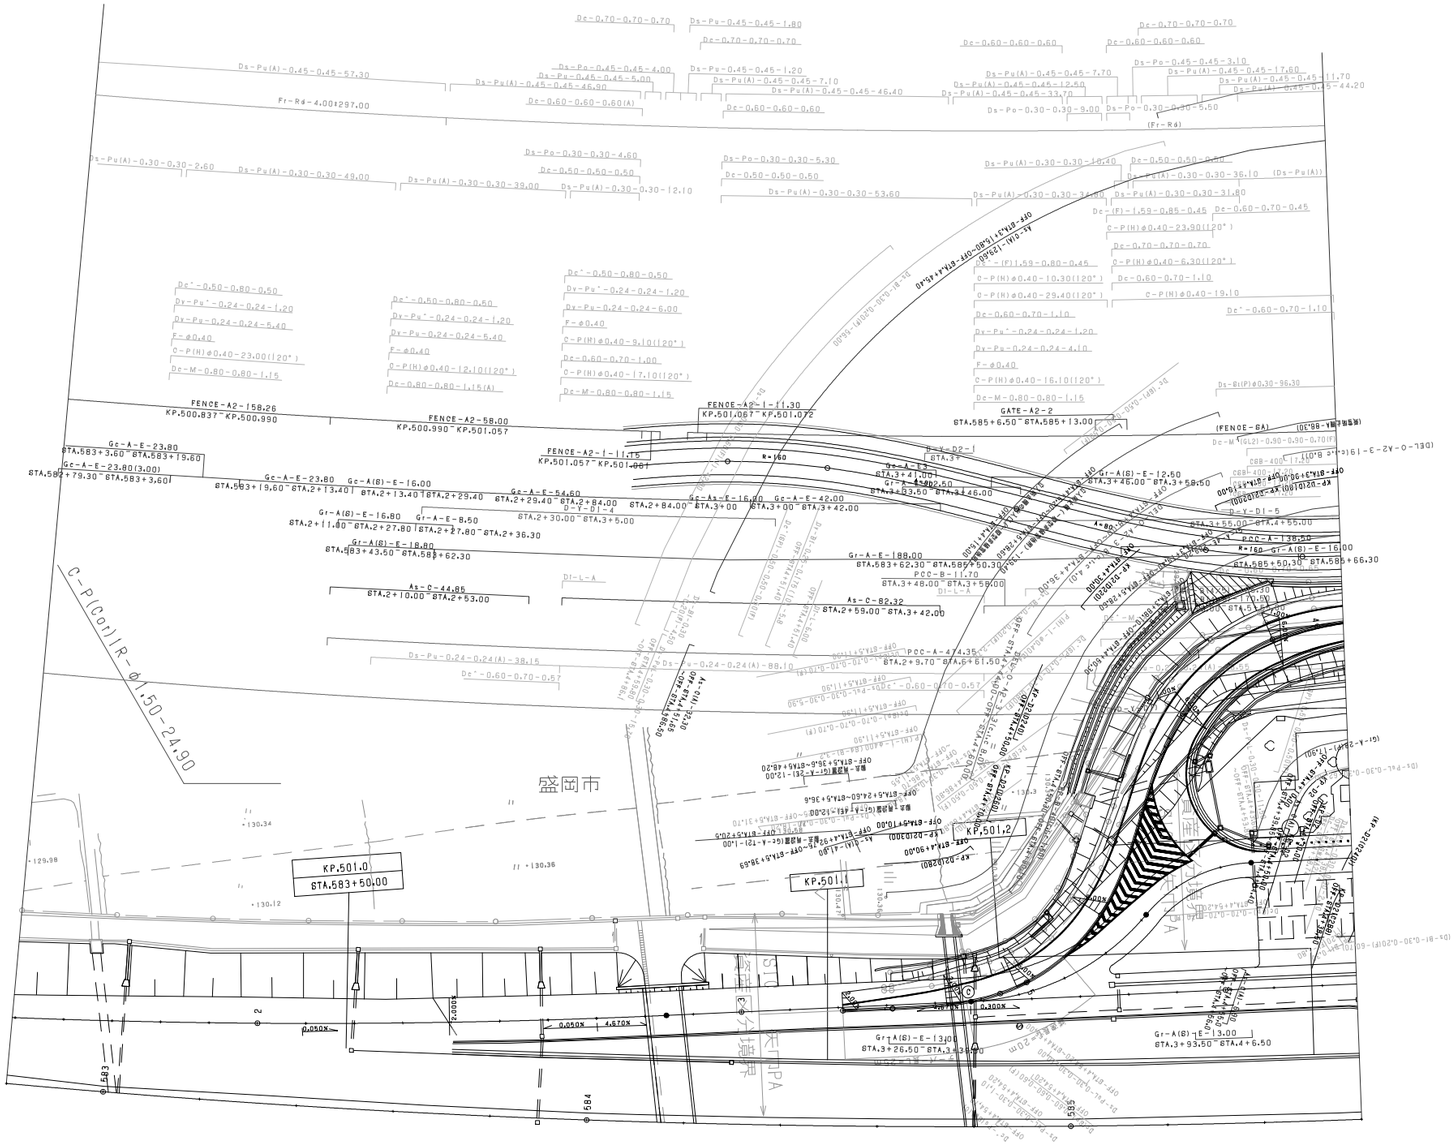

調整年月	摘要
第1回 2006年 2月	
第2回 2018年 9月	
第3回 2021年 1月	

東北縦貫自動車道弘前線 東北自動車道(紫波～盛岡南)			——
工種	管理用平面図		——
名称	矢巾PA・SIC KP.500.940～KP.501.950 STA.582+90～STA.590+35	縮尺 1/500	2 7
東日本高速道路(株) 東北支社			

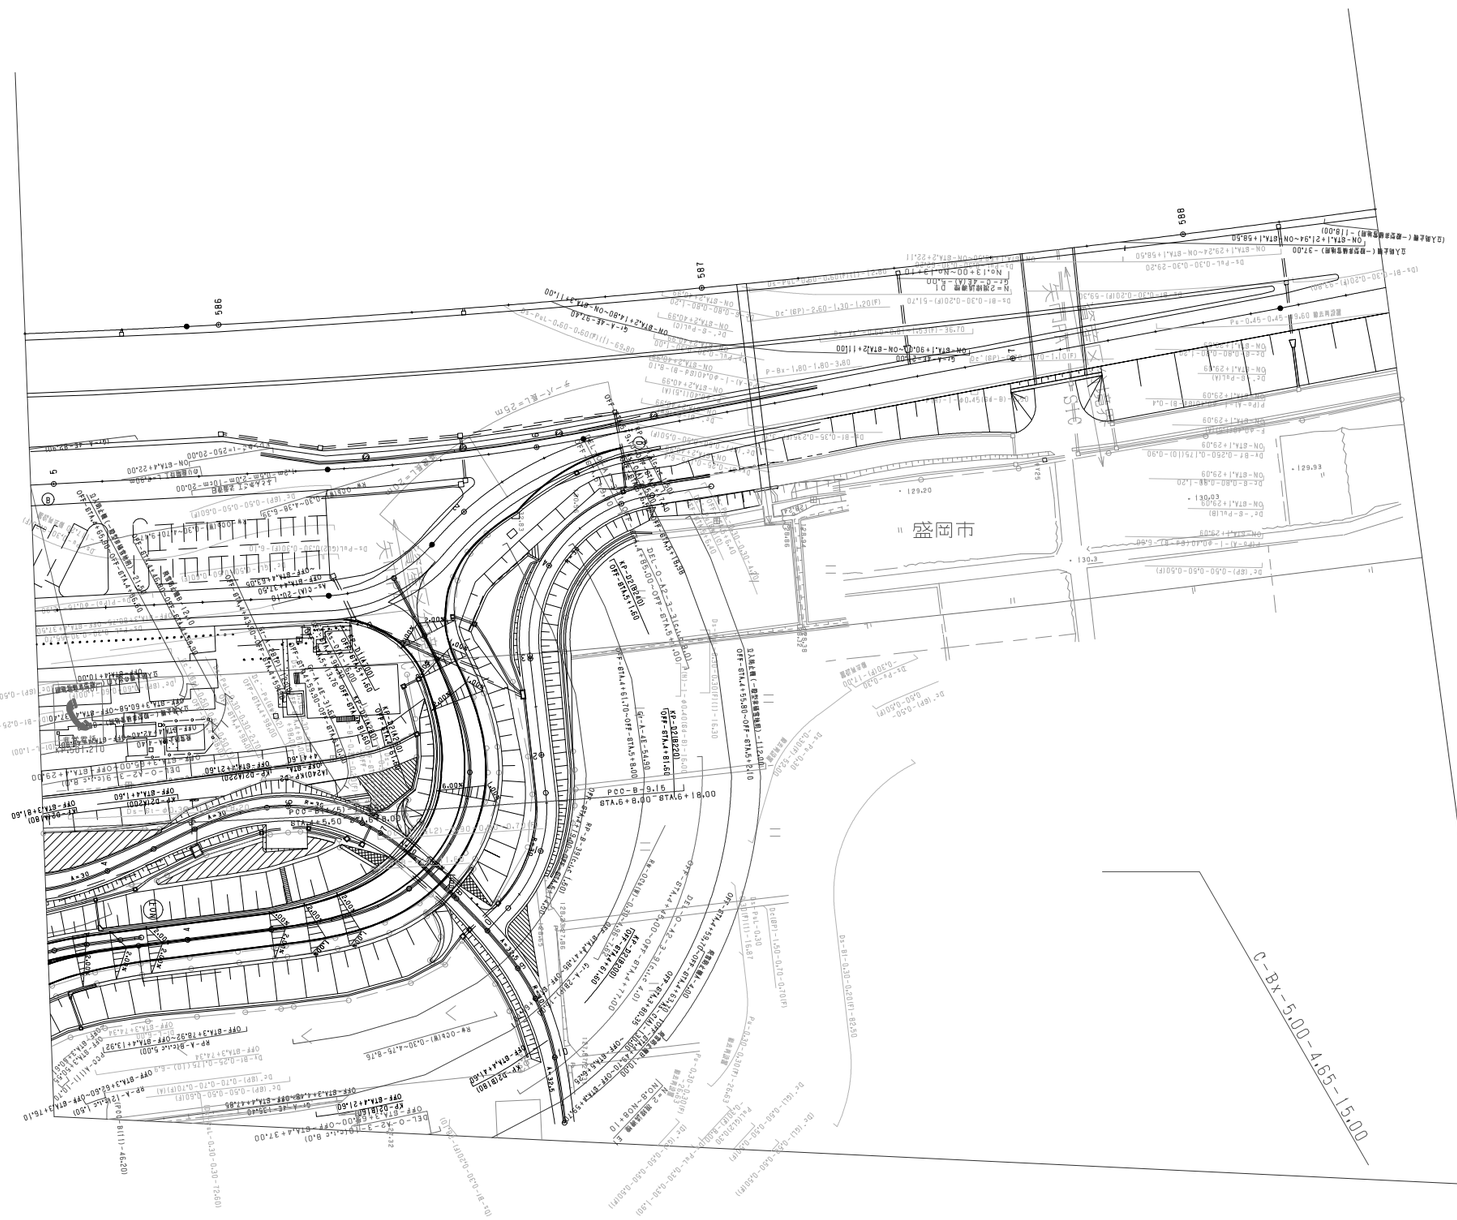

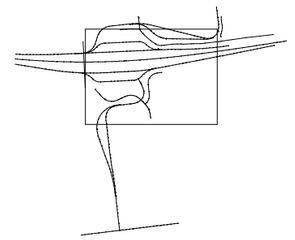

調整年月	摘要
第1回 2006年 2月	
第2回 2021年 1月	

東北縦貫自動車道弘前線 東北自動車道(紫波～盛岡南)			——
工種	管理用平面図		——
名称	矢巾PA・SIC KP.500.940～KP.501.950 STA.582+90～STA.590+35	縮尺 1/500	3 7
東日本高速道路（株） 東北支社			

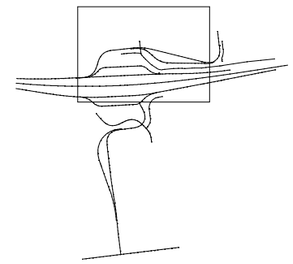

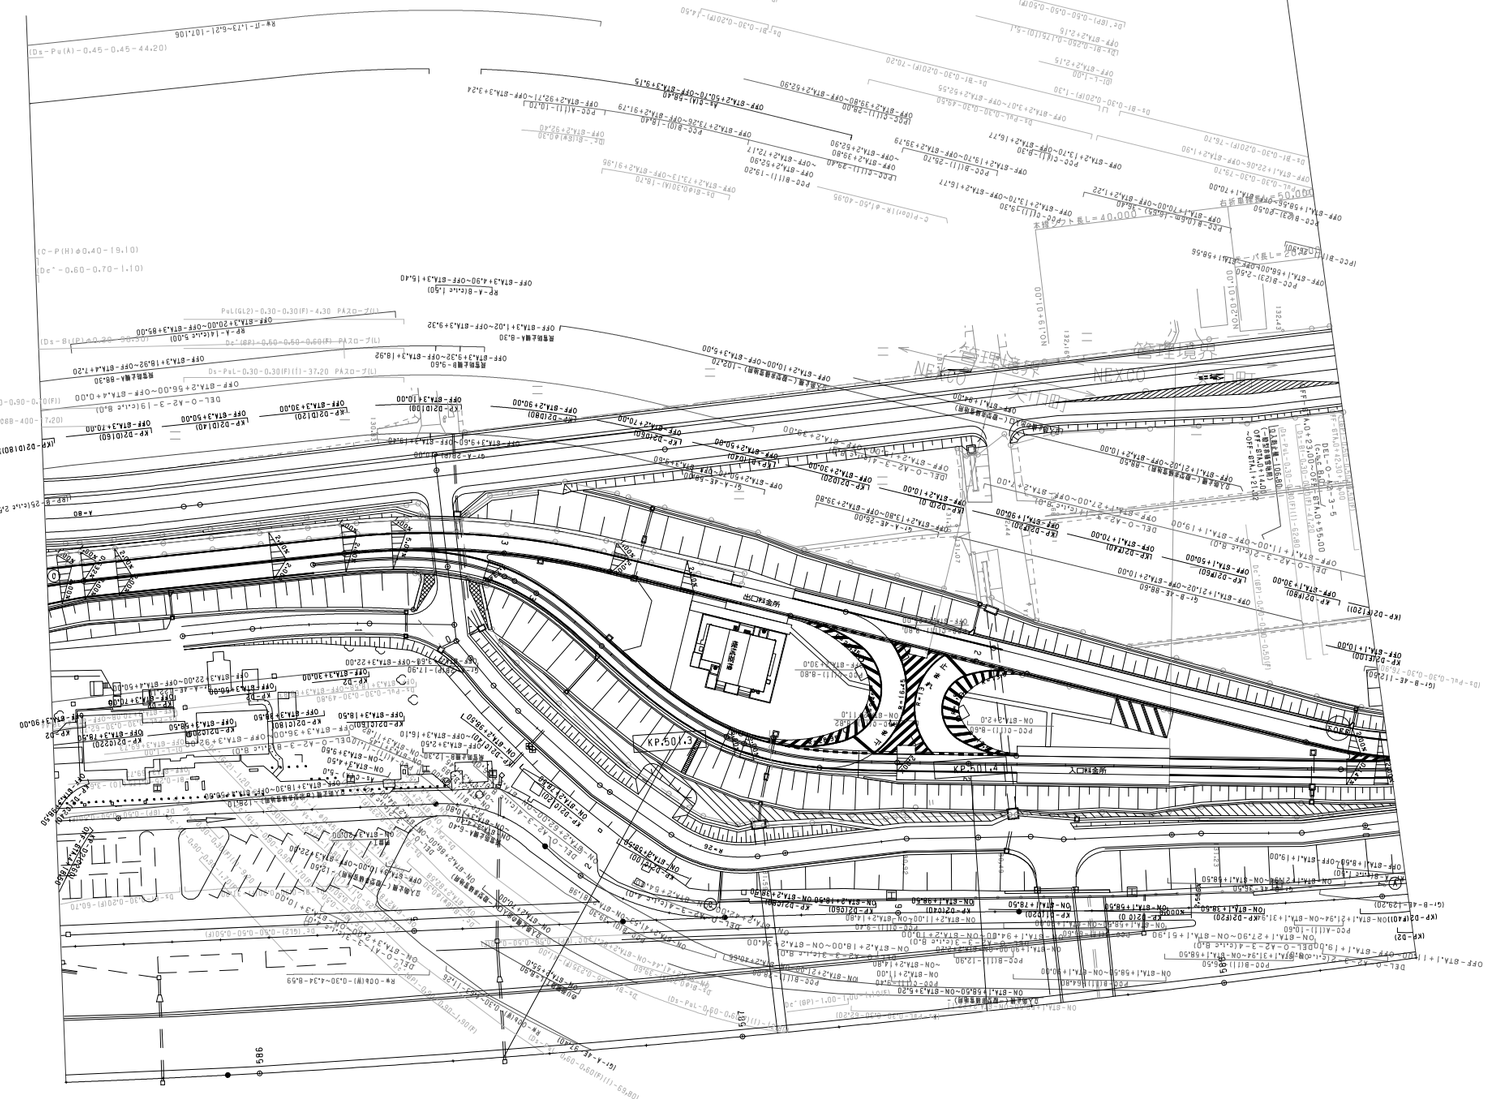

調整年月	摘要
第1回 2006年 2月	
第2回 2021年 1月	

東北縦貫自動車道弘前線 東北自動車道(紫波～盛岡南)			——
工種	管理用平面図		——
名称	矢巾PA・SIC KP.500.940～KP.501.950 STA.582+90～STA.590+35	縮尺 1/500	4/7
東日本高速道路（株） 東北支社			

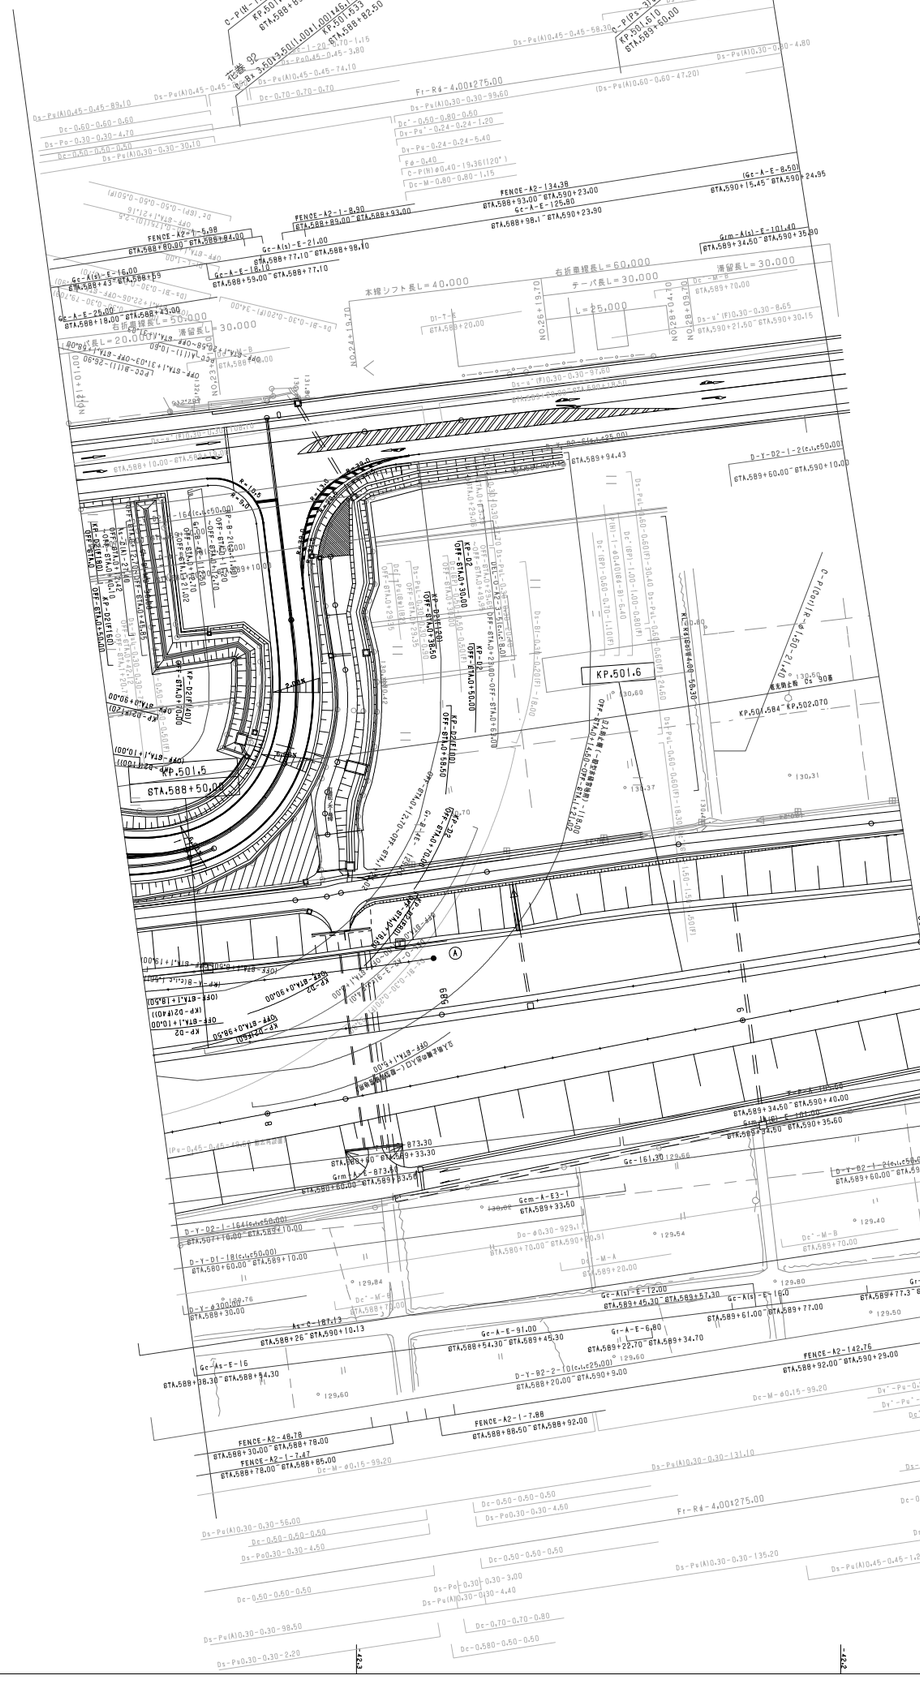
KP.501.6
KP.501.5
STA.588+50.00
KP.501.584 - KP.502.070
Fr-R4-4.00t275.00
FENCE-A2-142.76
STA.588+92.00 - STA.590+29.00
FENCE-A2-1-7.88
STA.588+88.50 - STA.588+92.00
FENCE-A2-48.78
STA.588+30.00 - STA.588+78.00
FENCE-A2-1-7.43
STA.588+78.00 - STA.588+85.00
FENCE-A2-1-8.30
STA.588+85.00 - STA.588+93.00
FENCE-A2-134.38
STA.588+93.00 - STA.590+23.00
本線ソフト長L=40.000
右近章線長L=60.000
チーバ長L=30.000
滑留長L=30.000
L=25.000
右近章線長L=50.000
滑留長L=30.000
右近章線長L=20.000
STA.589+94.43
STA.589+34.50 - STA.590+40.00
STA.589+60.00 - STA.590+10.00
STA.589+70.00
STA.589+20.00
STA.588+70.00 - STA.590+10.00
STA.588+60.00 - STA.589+10.00
STA.588+30.00
STA.588+26 - STA.590+10.13
STA.588+98.30 - STA.588+94.30
STA.588+54.30 - STA.589+45.30
STA.589+22.70 - STA.589+34.70
STA.589+45.30 - STA.589+57.30
STA.589+61.00 - STA.589+77.00
STA.589+77.3 - STA.590+11.00
STA.589+33.30
STA.589+60.00 - STA.589+93.50
STA.588+77.10 - STA.588+98.10
STA.588+55.00 - STA.588+77.10
STA.588+80.00 - STA.588+84.00
STA.588+43.5 - STA.588+55
STA.588+19.00 - STA.588+43.00
STA.588+10.00 - STA.588+50.00
STA.588+00.00 - STA.588+10.00
STA.588+17.00
STA.588+00.00
STA.588+00.00
STA.588+00

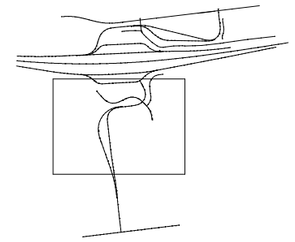

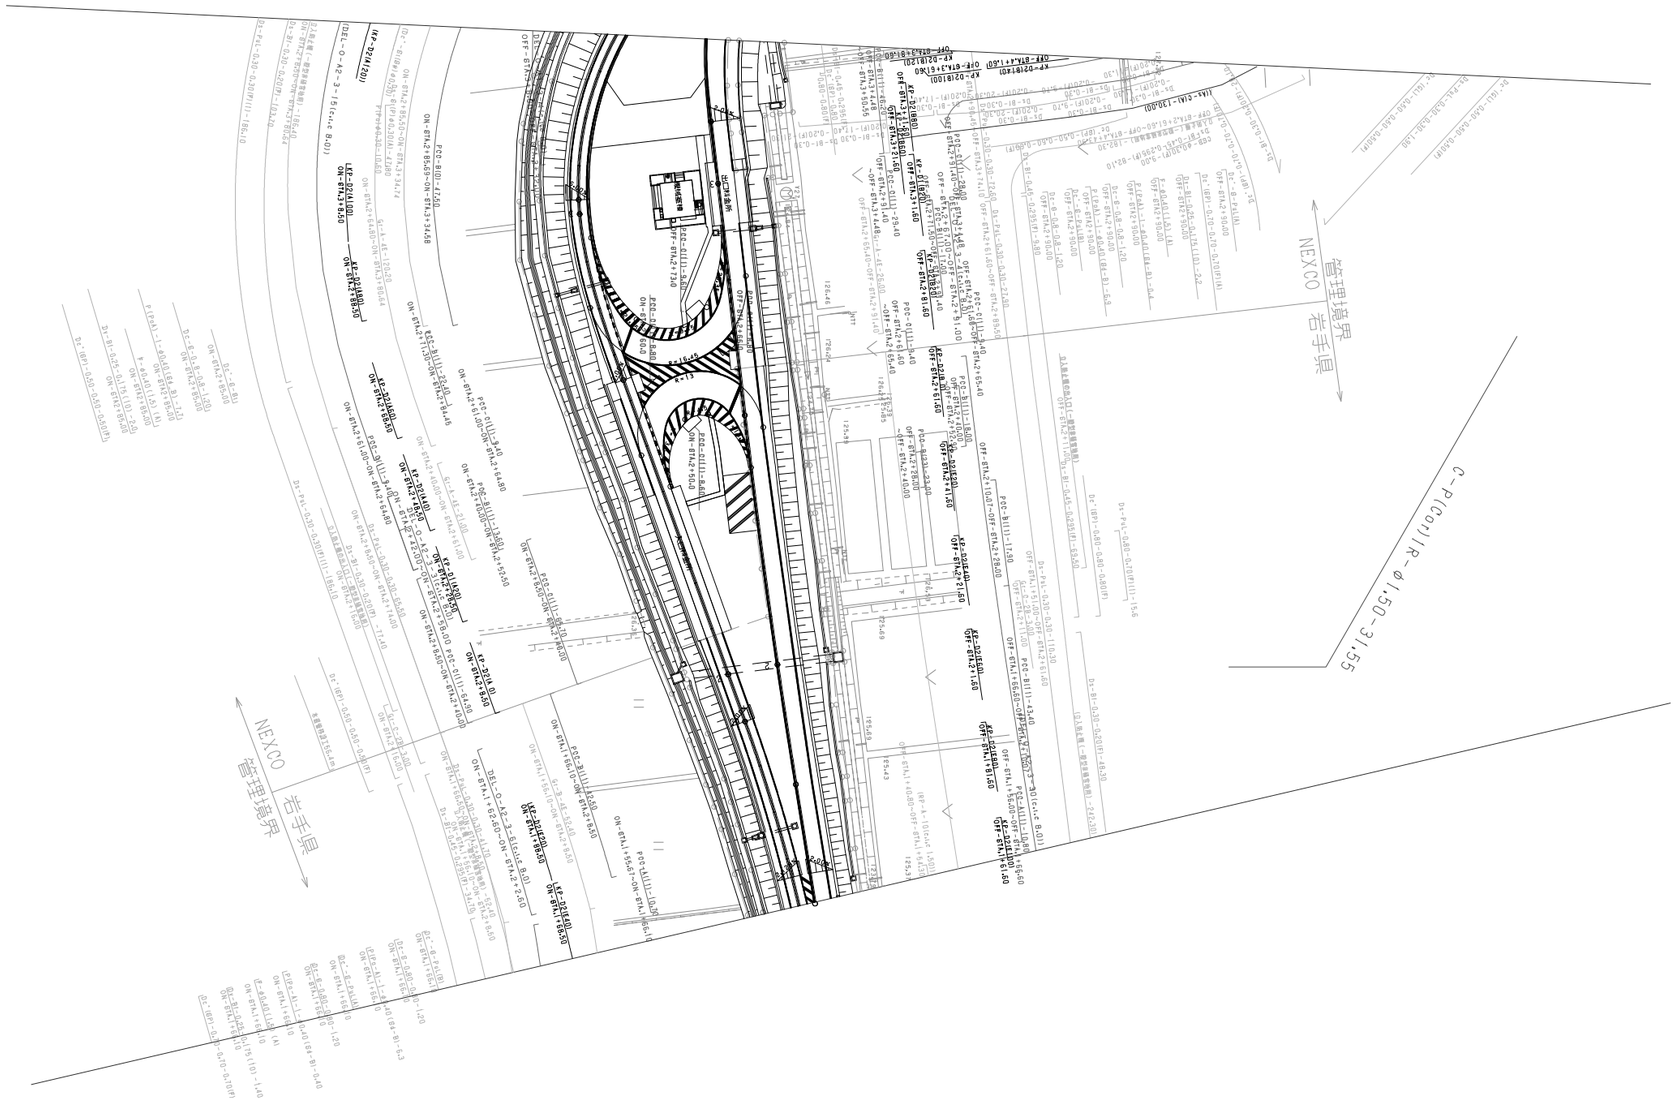

調整年月	摘要
第1回 2006年 2月	
第2回 2021年 1月	

東北縦貫自動車道弘前線 東北自動車道(紫波～盛岡南)			——
工種	管理用平面図		——
名称	矢巾ＰＡ・ＳＩＣ KP.500.940～KP.501.950 STA.582+90～STA.590+35	縮尺 1/500	6 7
東日本高速道路（株） 東北支社			

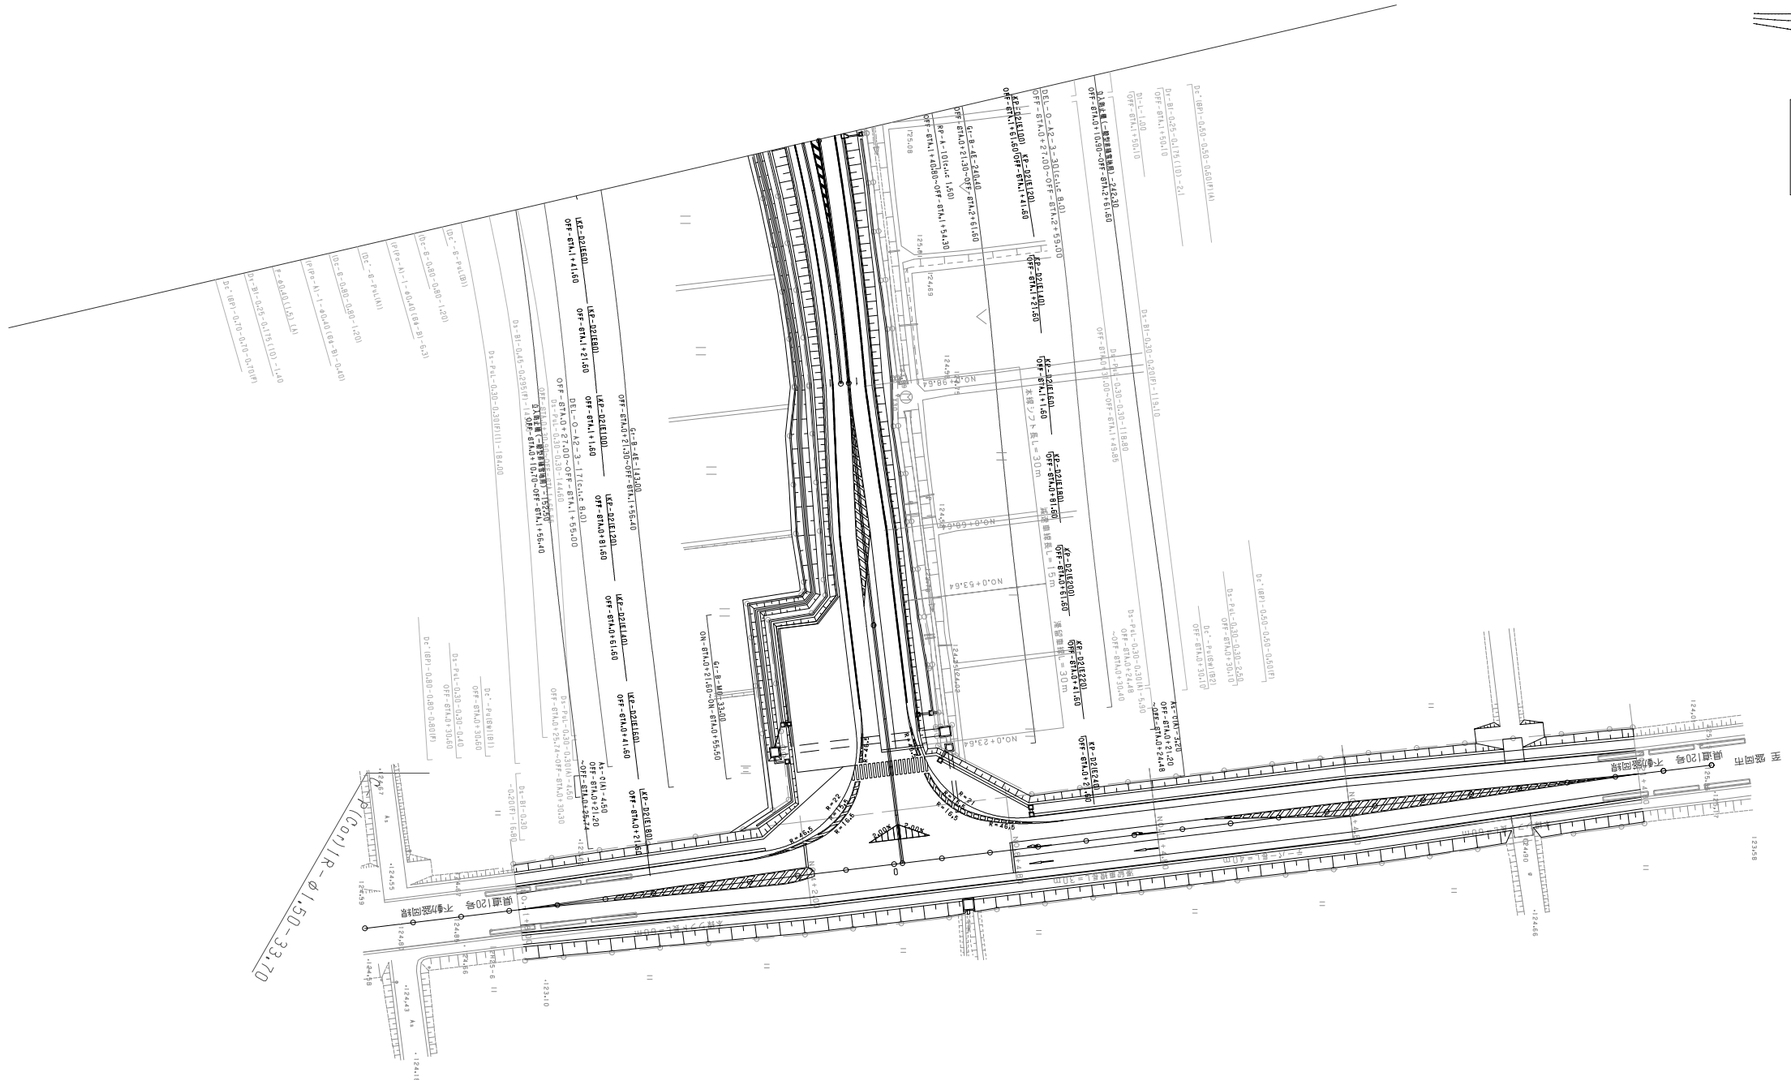
国道120号
至 盛岡市
至 宮古
No.0+53.64
No.0+69.64
No.0+23.64
No.0+24.48
No.0+30.48
No.0+24.48
No.0+30.48
No.0+24.48
No.0+30.48

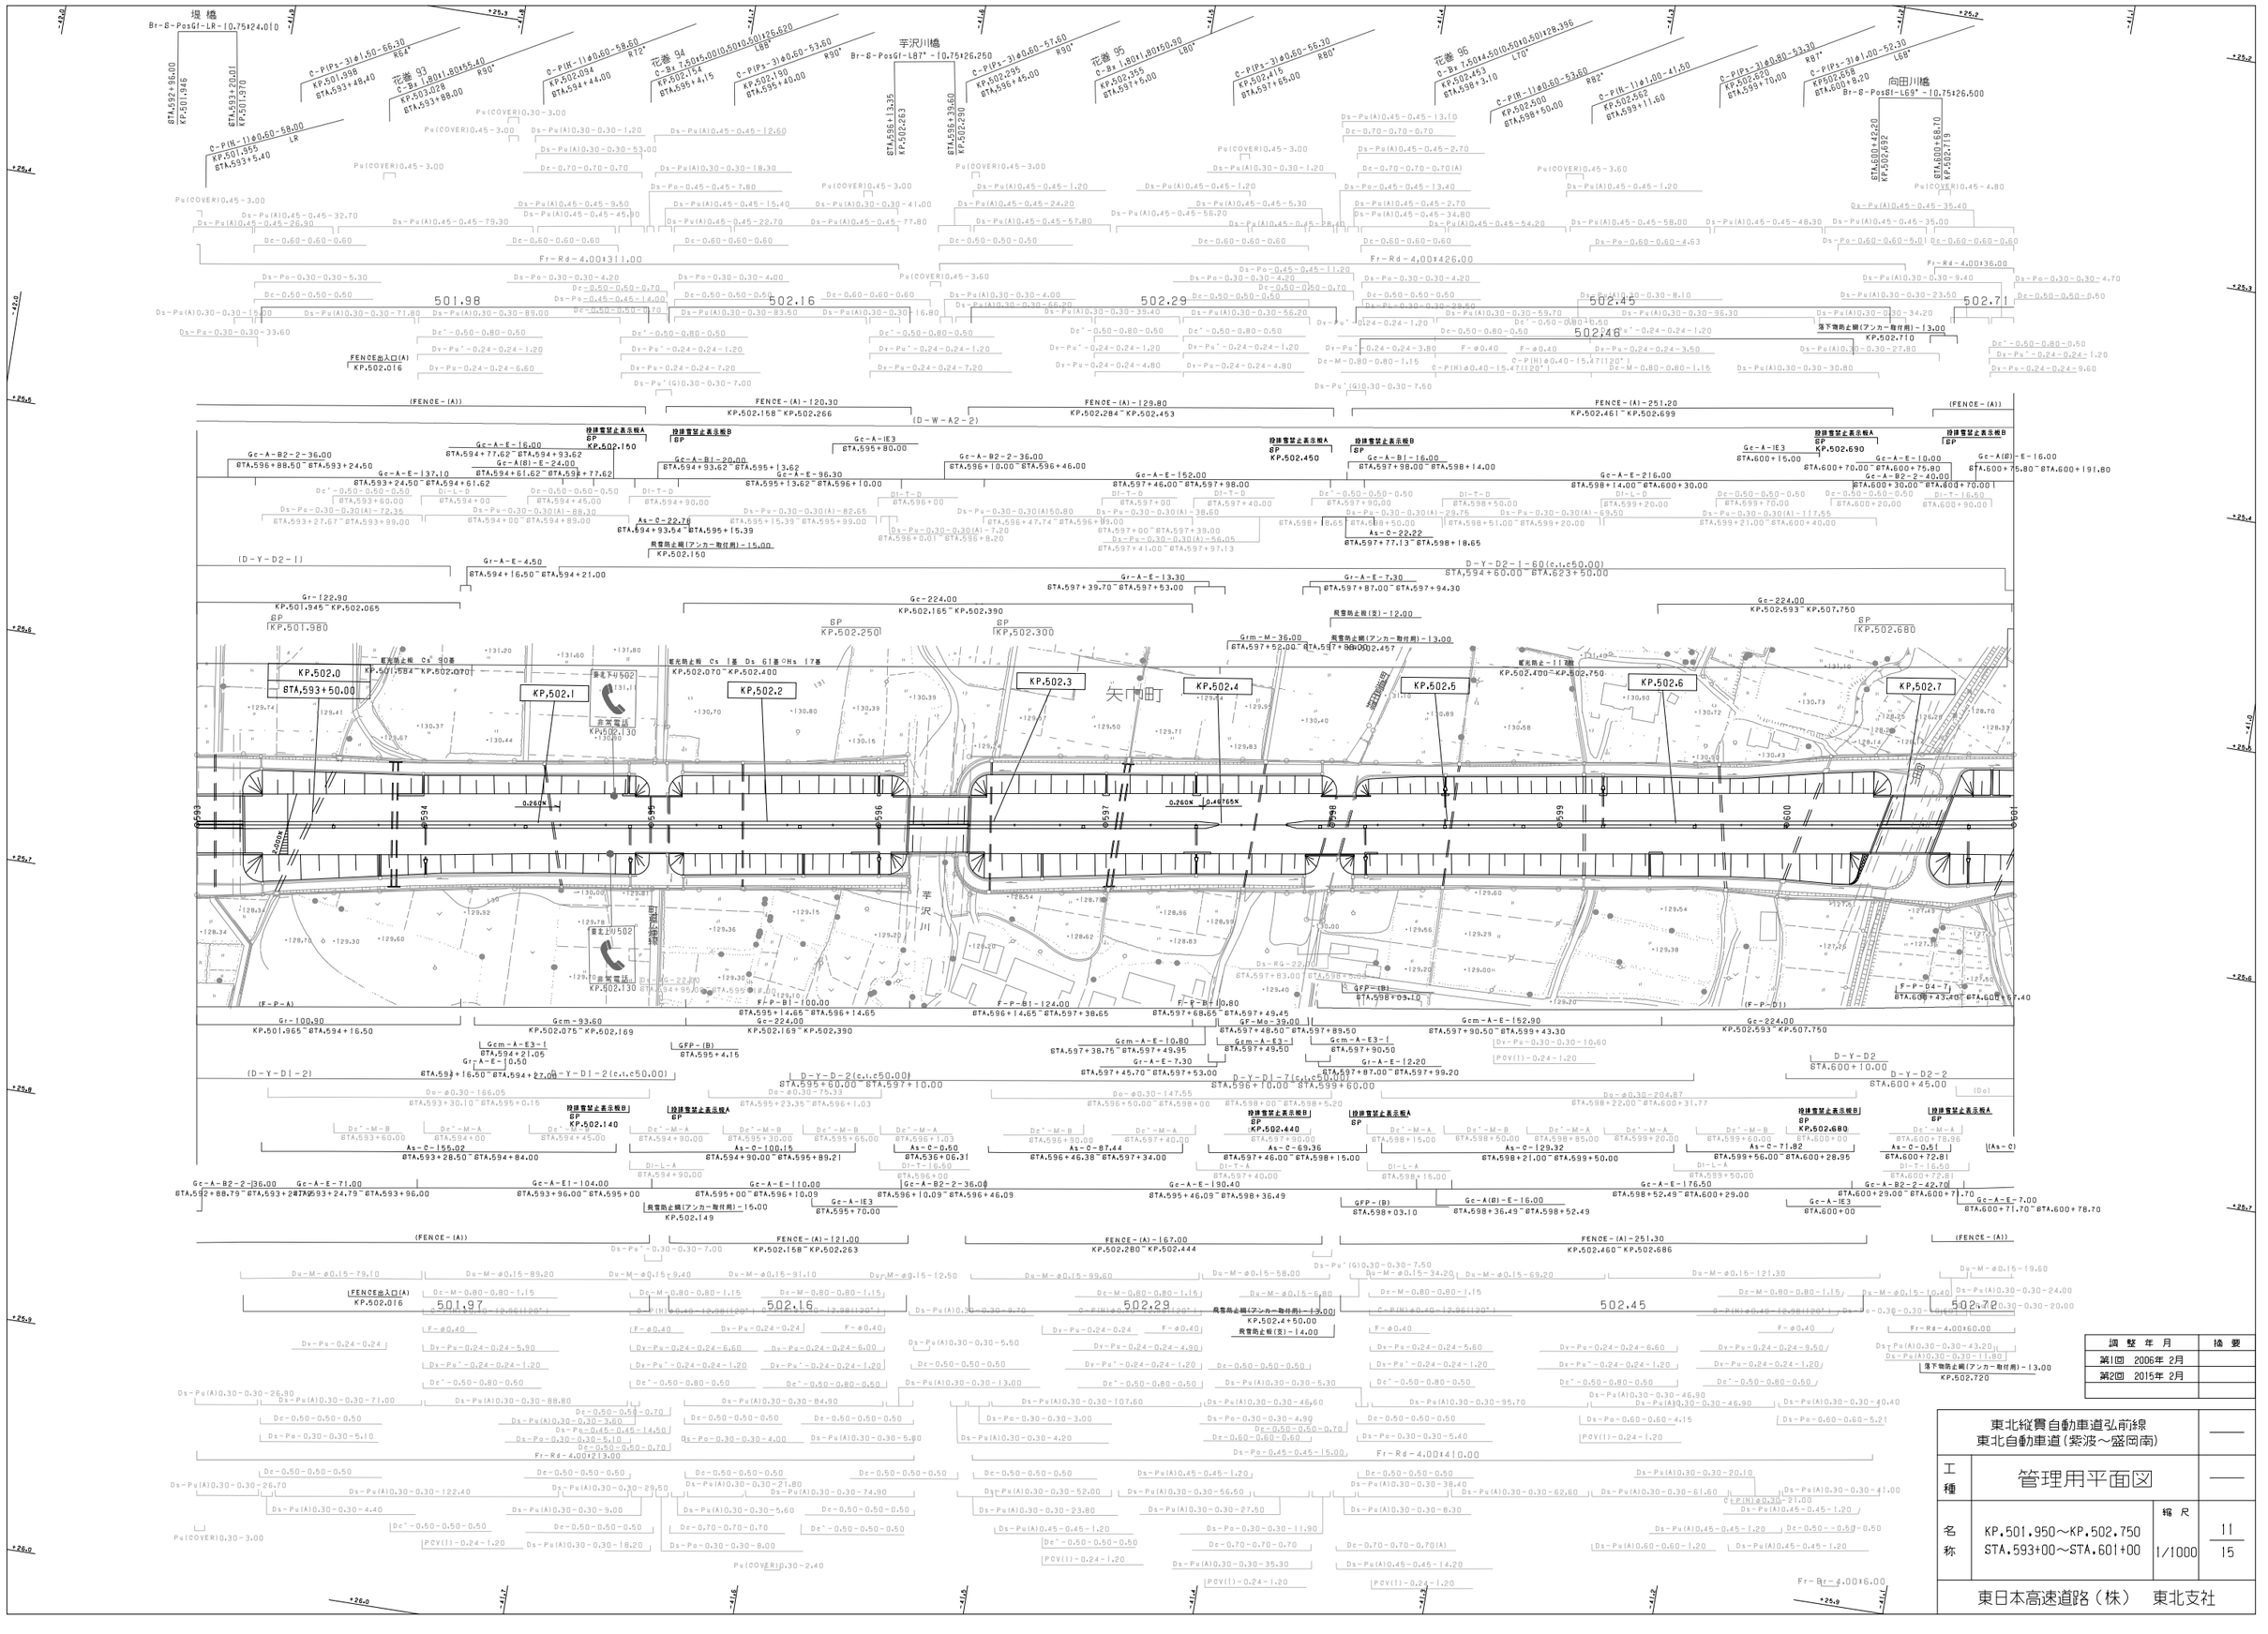

調整年月	摘要
第1回 2006年 2月	
第2回 2015年 2月	

東北縦貫自動車道弘前線 東北自動車道(紫波～盛岡南)			——
工種	管理用平面図		——
名称	KP.501.950～KP.502.750 STA.593+00～STA.601+00	縮尺 1/1000	11 15
東日本高速道路(株) 東北支社			

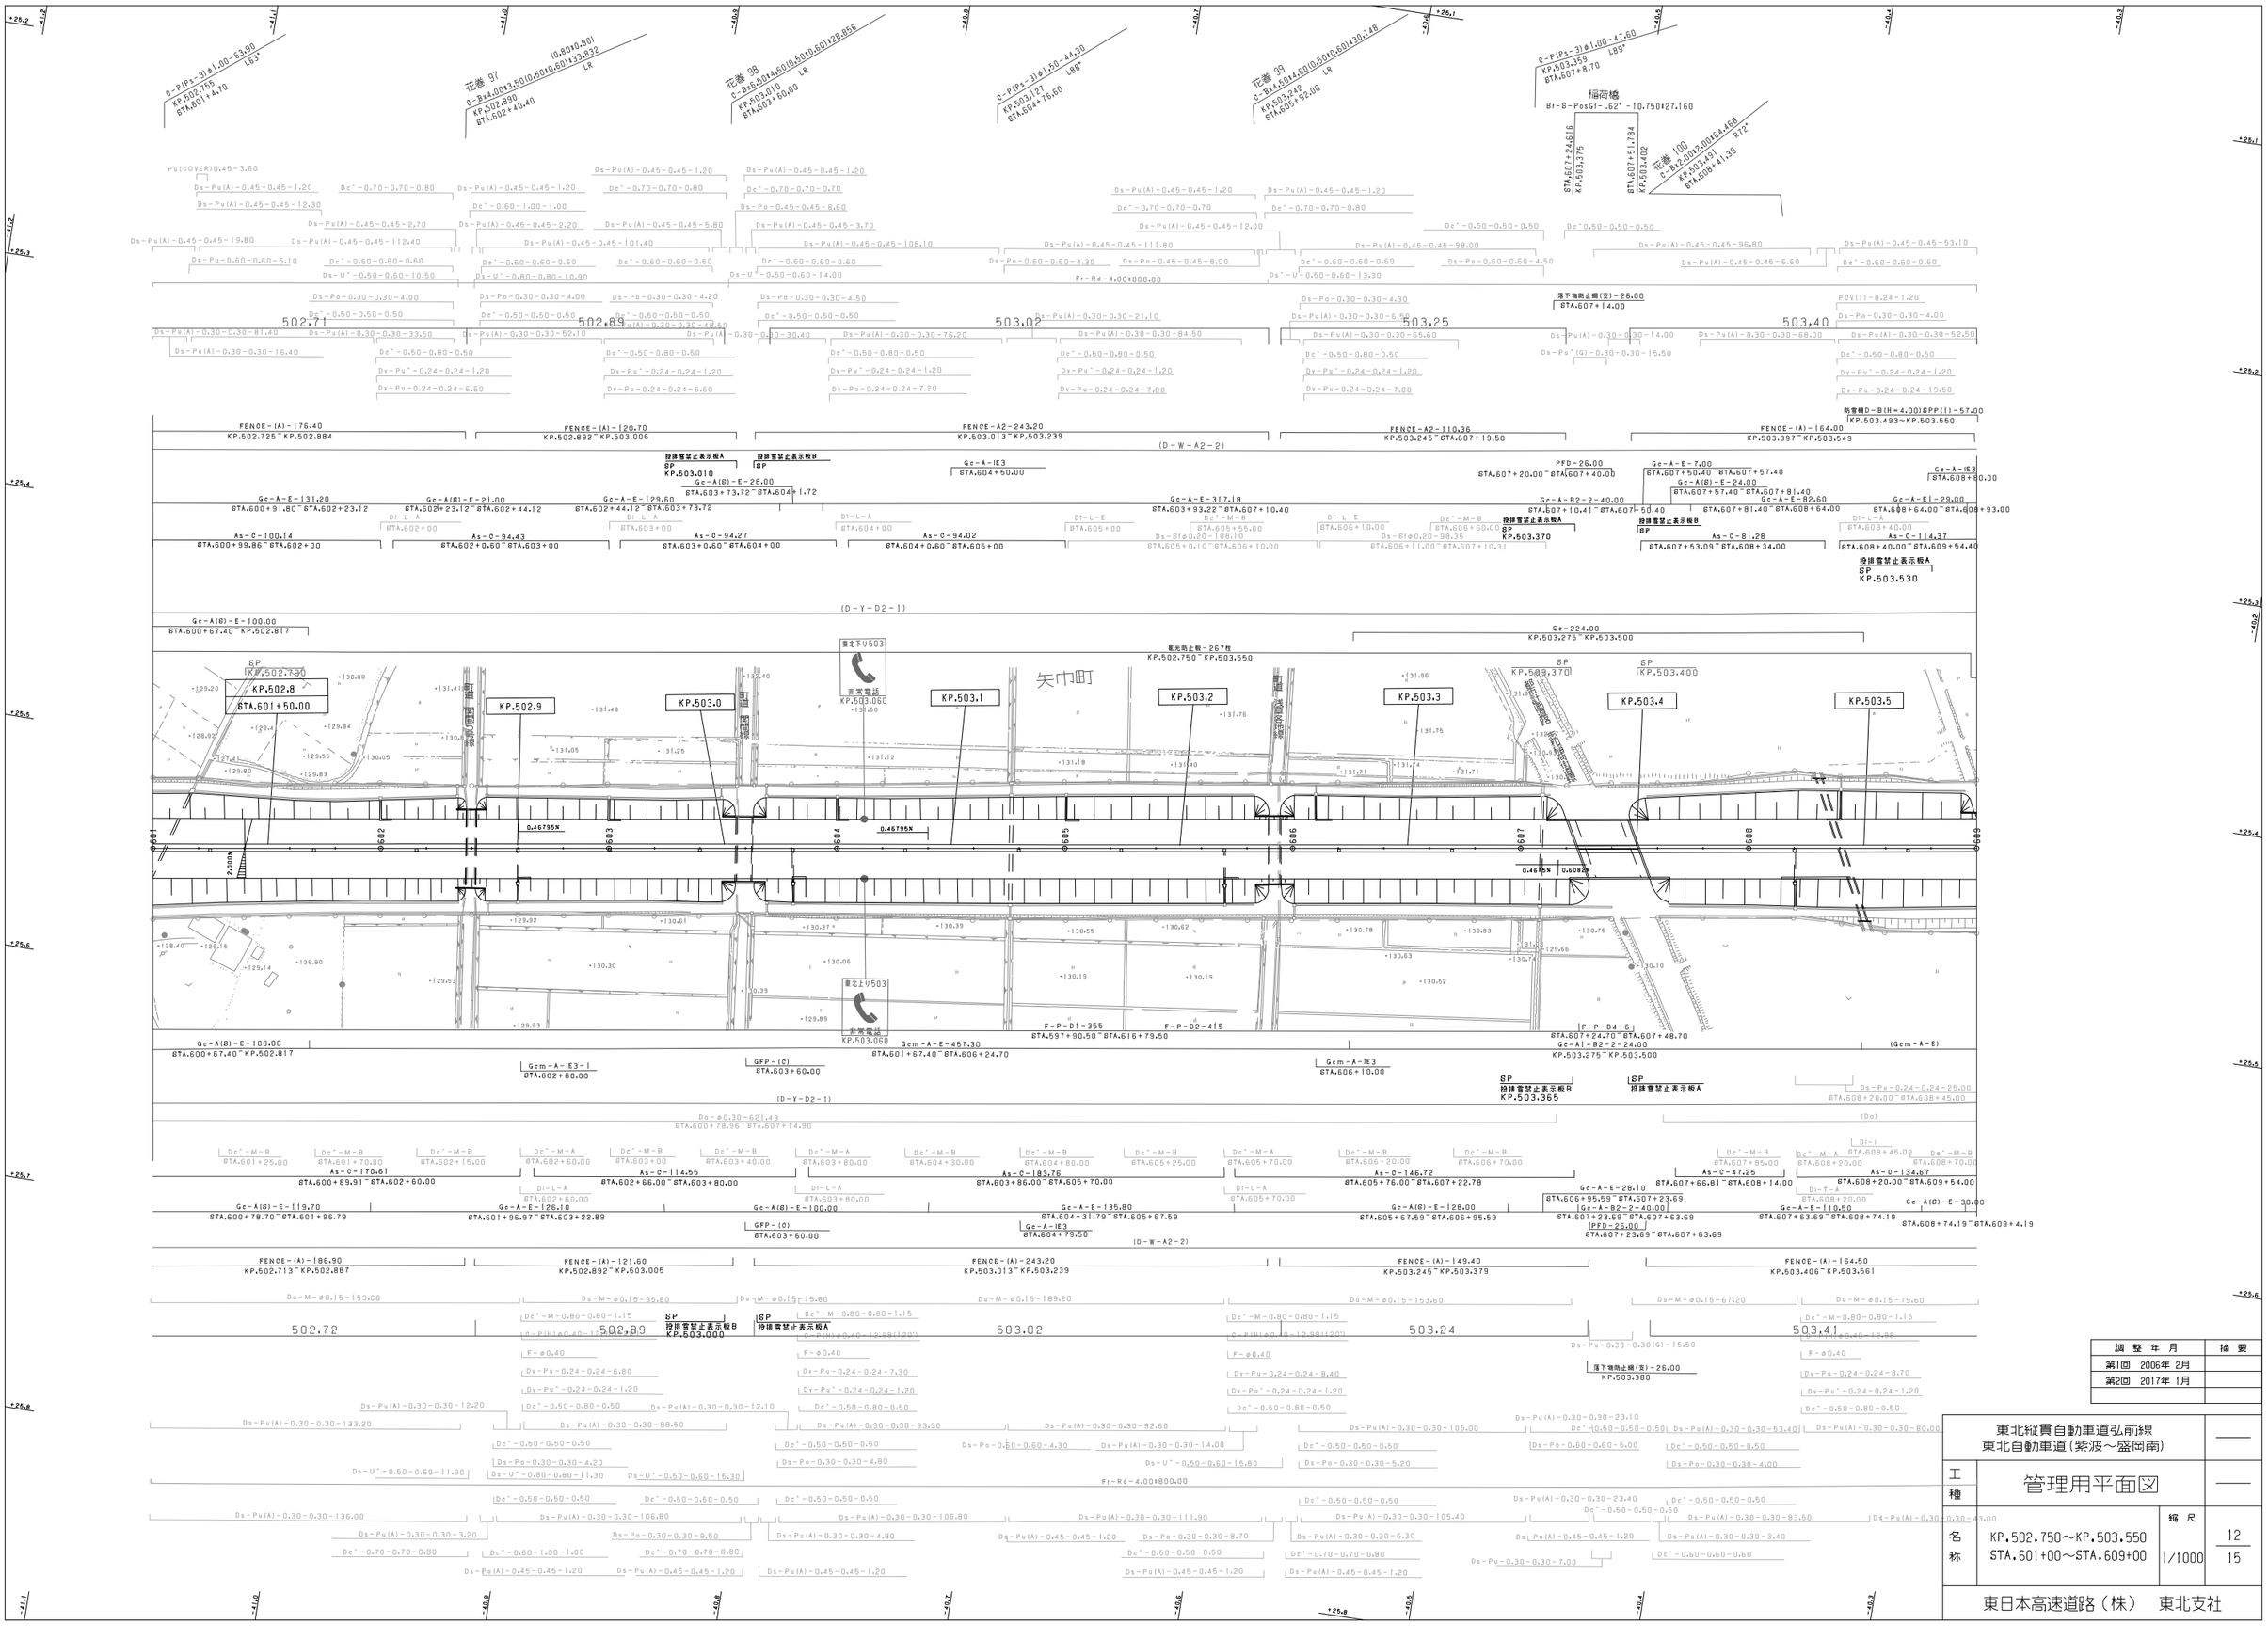

調整年月	摘要
第1回 2006年 2月	
第2回 2017年 1月	

東北縦貫自動車道弘前線
東北自動車道（紫波～盛岡南）

工種：管理用平面図

名称：KP.502.750～KP.503.550
STA.601+00～STA.609+00

縮尺：1/1000

12
15

東日本高速道路（株） 東北支社

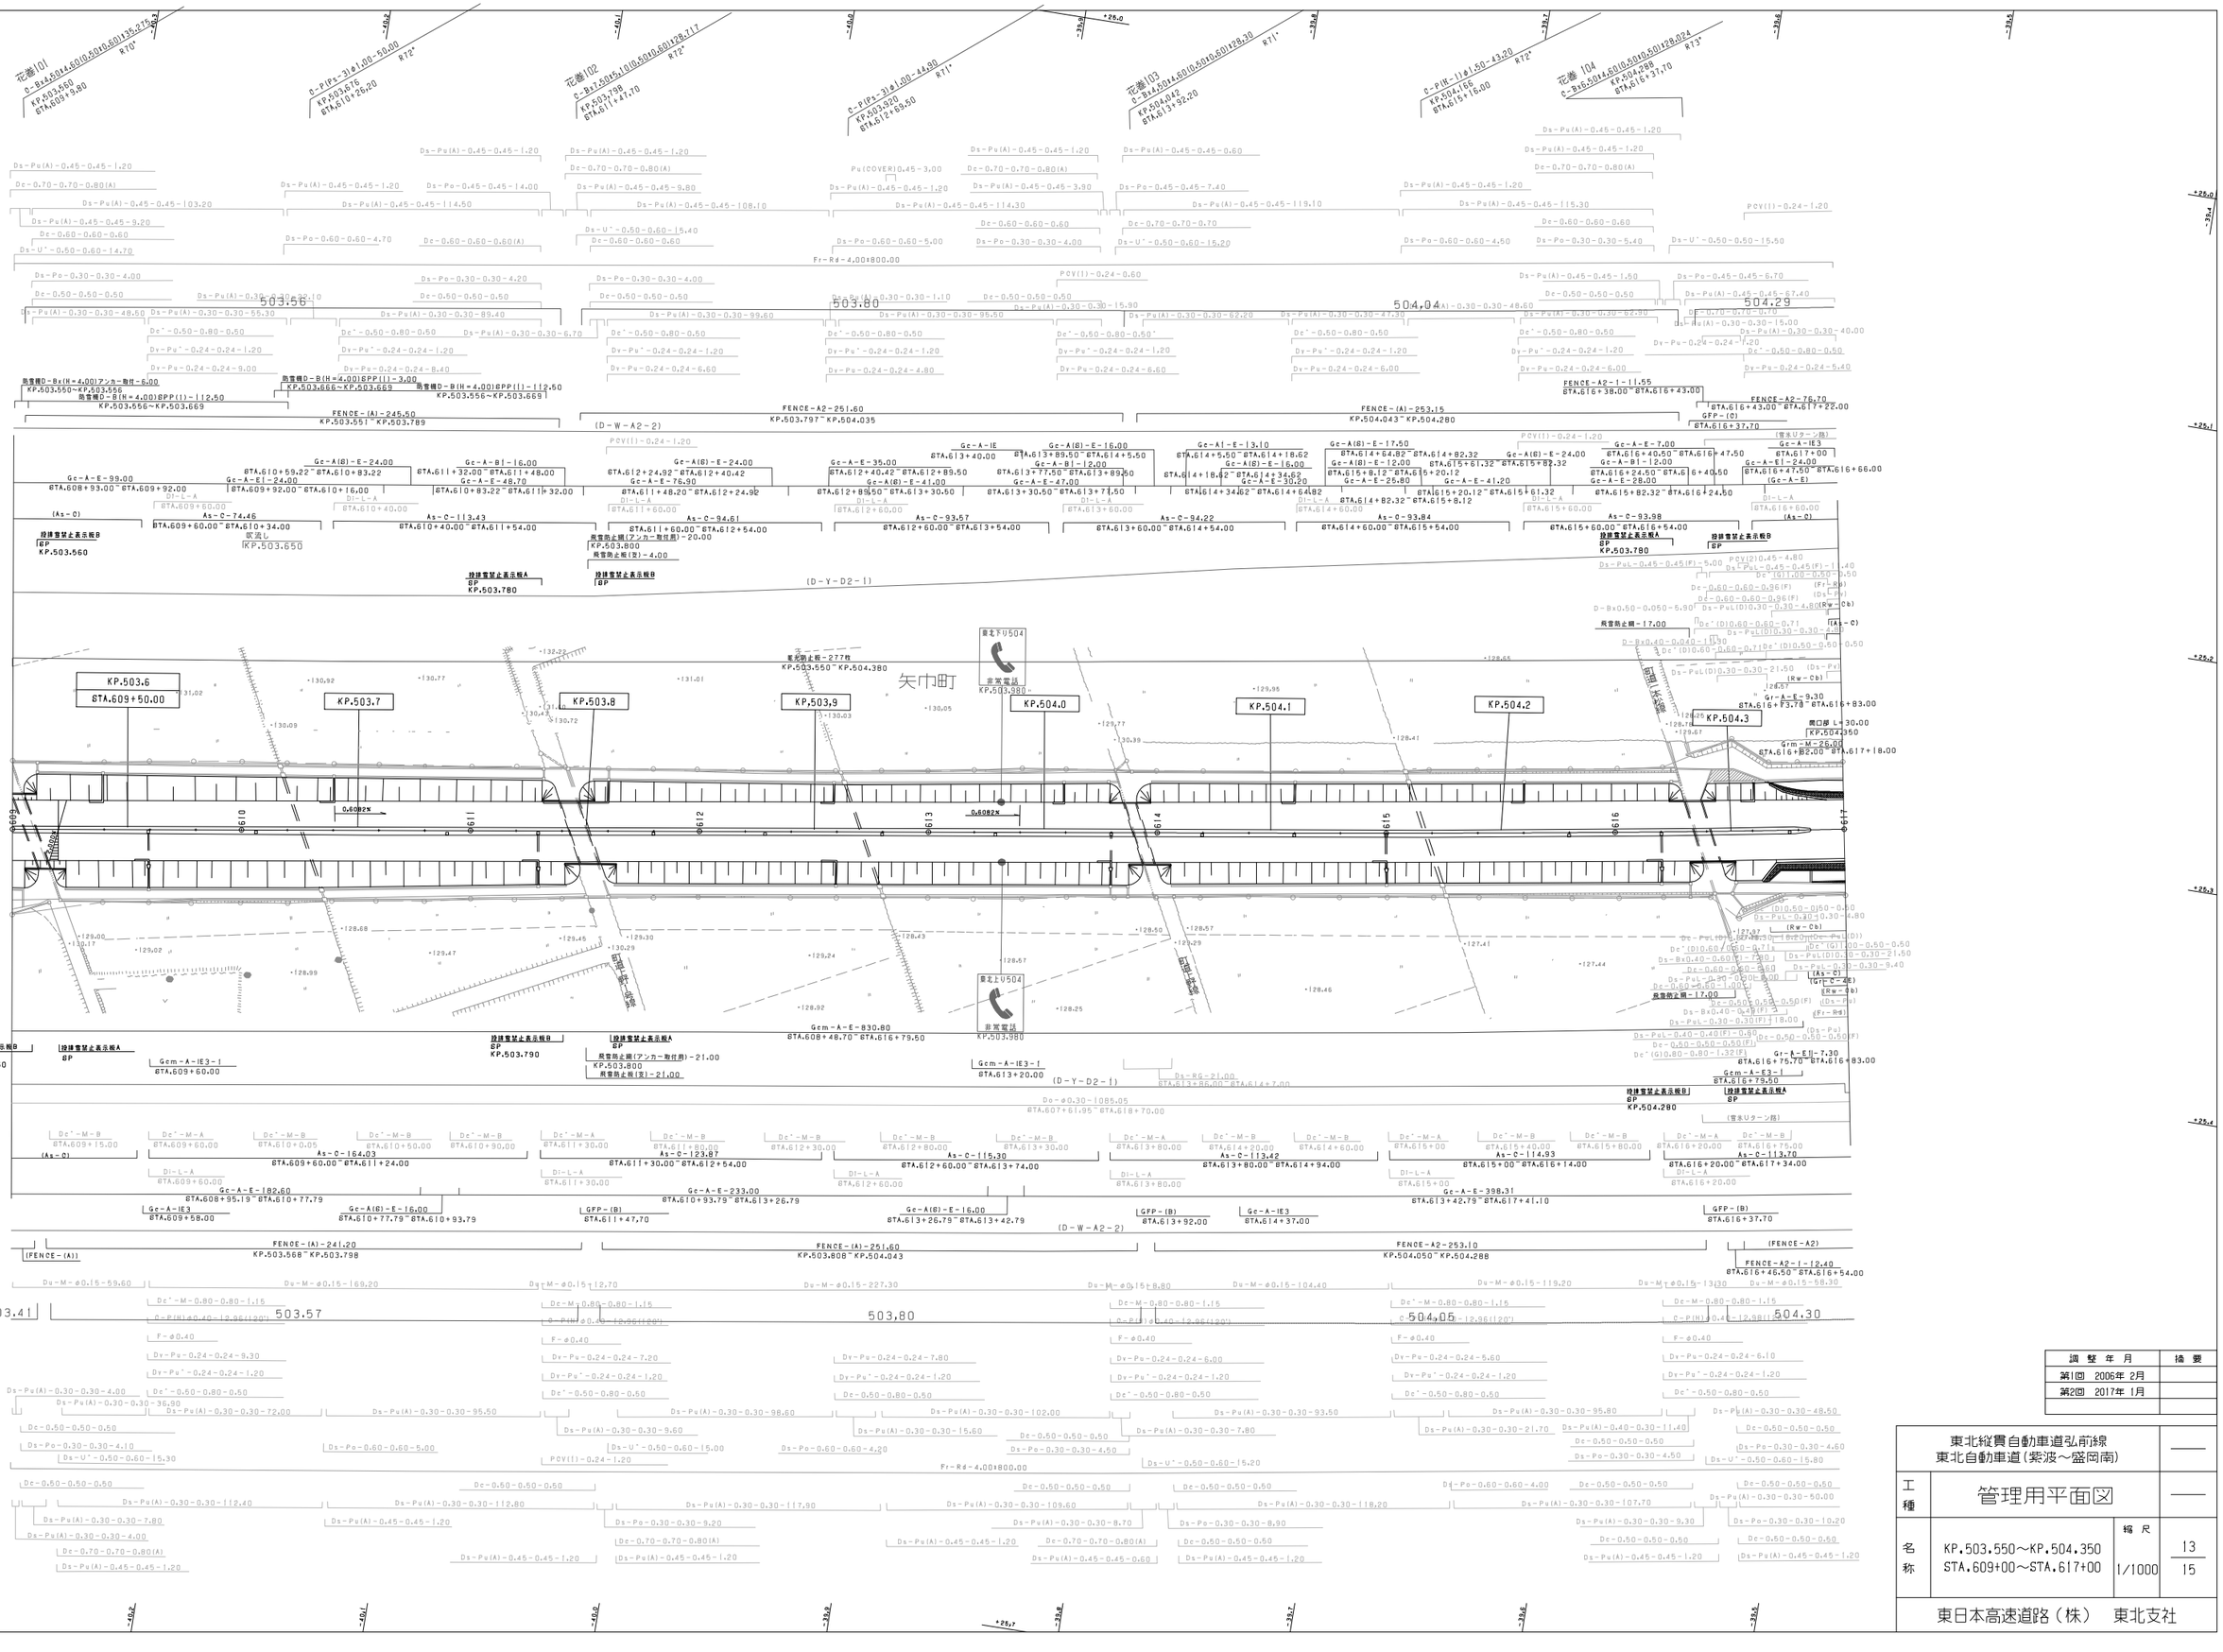
花巻101
C-B14.5@14.60(10.50)(10.60)135.275
KP.503.560
STA.609+9.80
C-P(Pz-3)ø1.00-50.00
KP.503.676
STA.610+26.20
花巻102
C-B17.5@15.10(10.50)(10.60)128.717
KP.503.798
STA.611+47.70
C-P(Pz-3)ø1.00-44.80
KP.503.920
STA.612+69.50
花巻103
C-B14.5@14.60(10.50)(10.60)129.30
KP.504.042
STA.613+92.20
C-P(R-1)ø1.50-43.20
KP.504.156
STA.615+16.00
花巻 104
C-B16.5@14.60(10.50)(10.60)128.024
KP.504.288
STA.616+37.70
503.56
503.80
504.04
504.29
KP.503.6
STA.609+50.00
KP.503.7
KP.503.8
KP.503.9
KP.504.0
KP.504.1
KP.504.2
KP.504.3
矢巾町
非常電話
KP.503.980
KP.503.650
KP.503.780
KP.503.790
KP.504.280
KP.504.350
503.41
503.57
503.80
504.05
504.30
(D-W-A2-2)
(D-Y-D2-1)
(D-W-A2-2)
FENCE-(A)-245.50
KP.503.551~KP.503.789
FENCE-A2-251.60
KP.503.797~KP.504.035
FENCE-(A)-253.15
KP.504.043~KP.504.280
FENCE-A2-1-11.55
STA.616+38.00~STA.616+43.00
FENCE-A2-76.70
STA.616+43.00~STA.617+22.00
FENCE-(A)-241.20
KP.503.568~KP.503.798
FENCE-(A)-251.60
KP.503.808~KP.504.043
FENCE-A2-253.10
KP.504.050~KP.504.288
FENCE-A2-1-12.40
STA.616+46.50~STA.616+54.00
防雪柵D-B(H=4.00)BPP(1)-6.00
KP.503.550~KP.503.556
防雪柵D-B(H=4.00)BPP(1)-112.50
KP.503.556~KP.503.669
防雪柵D-B(H=4.00)BPP(1)-3.00
KP.503.666~KP.503.669
防雪柵D-B(H=4.00)BPP(1)-112.50
KP.503.556~KP.503.669
GFP-(C)
STA.616+37.70
GFP-(B)
STA.611+47.70
GFP-(B)
STA.613+92.00
GFP-(B)
STA.616+37.70
防雪防止柵(アンカー取付用)-20.00
KP.503.800
防雪防止板(R)-4.00
防雪防止板(R)-277枚
KP.503.550~KP.504.380
防雪防止板(R)-21.00
KP.503.800
防雪防止板(R)-21.00
(雪氷Uターン路)
(雪氷Uターン路)
(雪氷Uターン路)

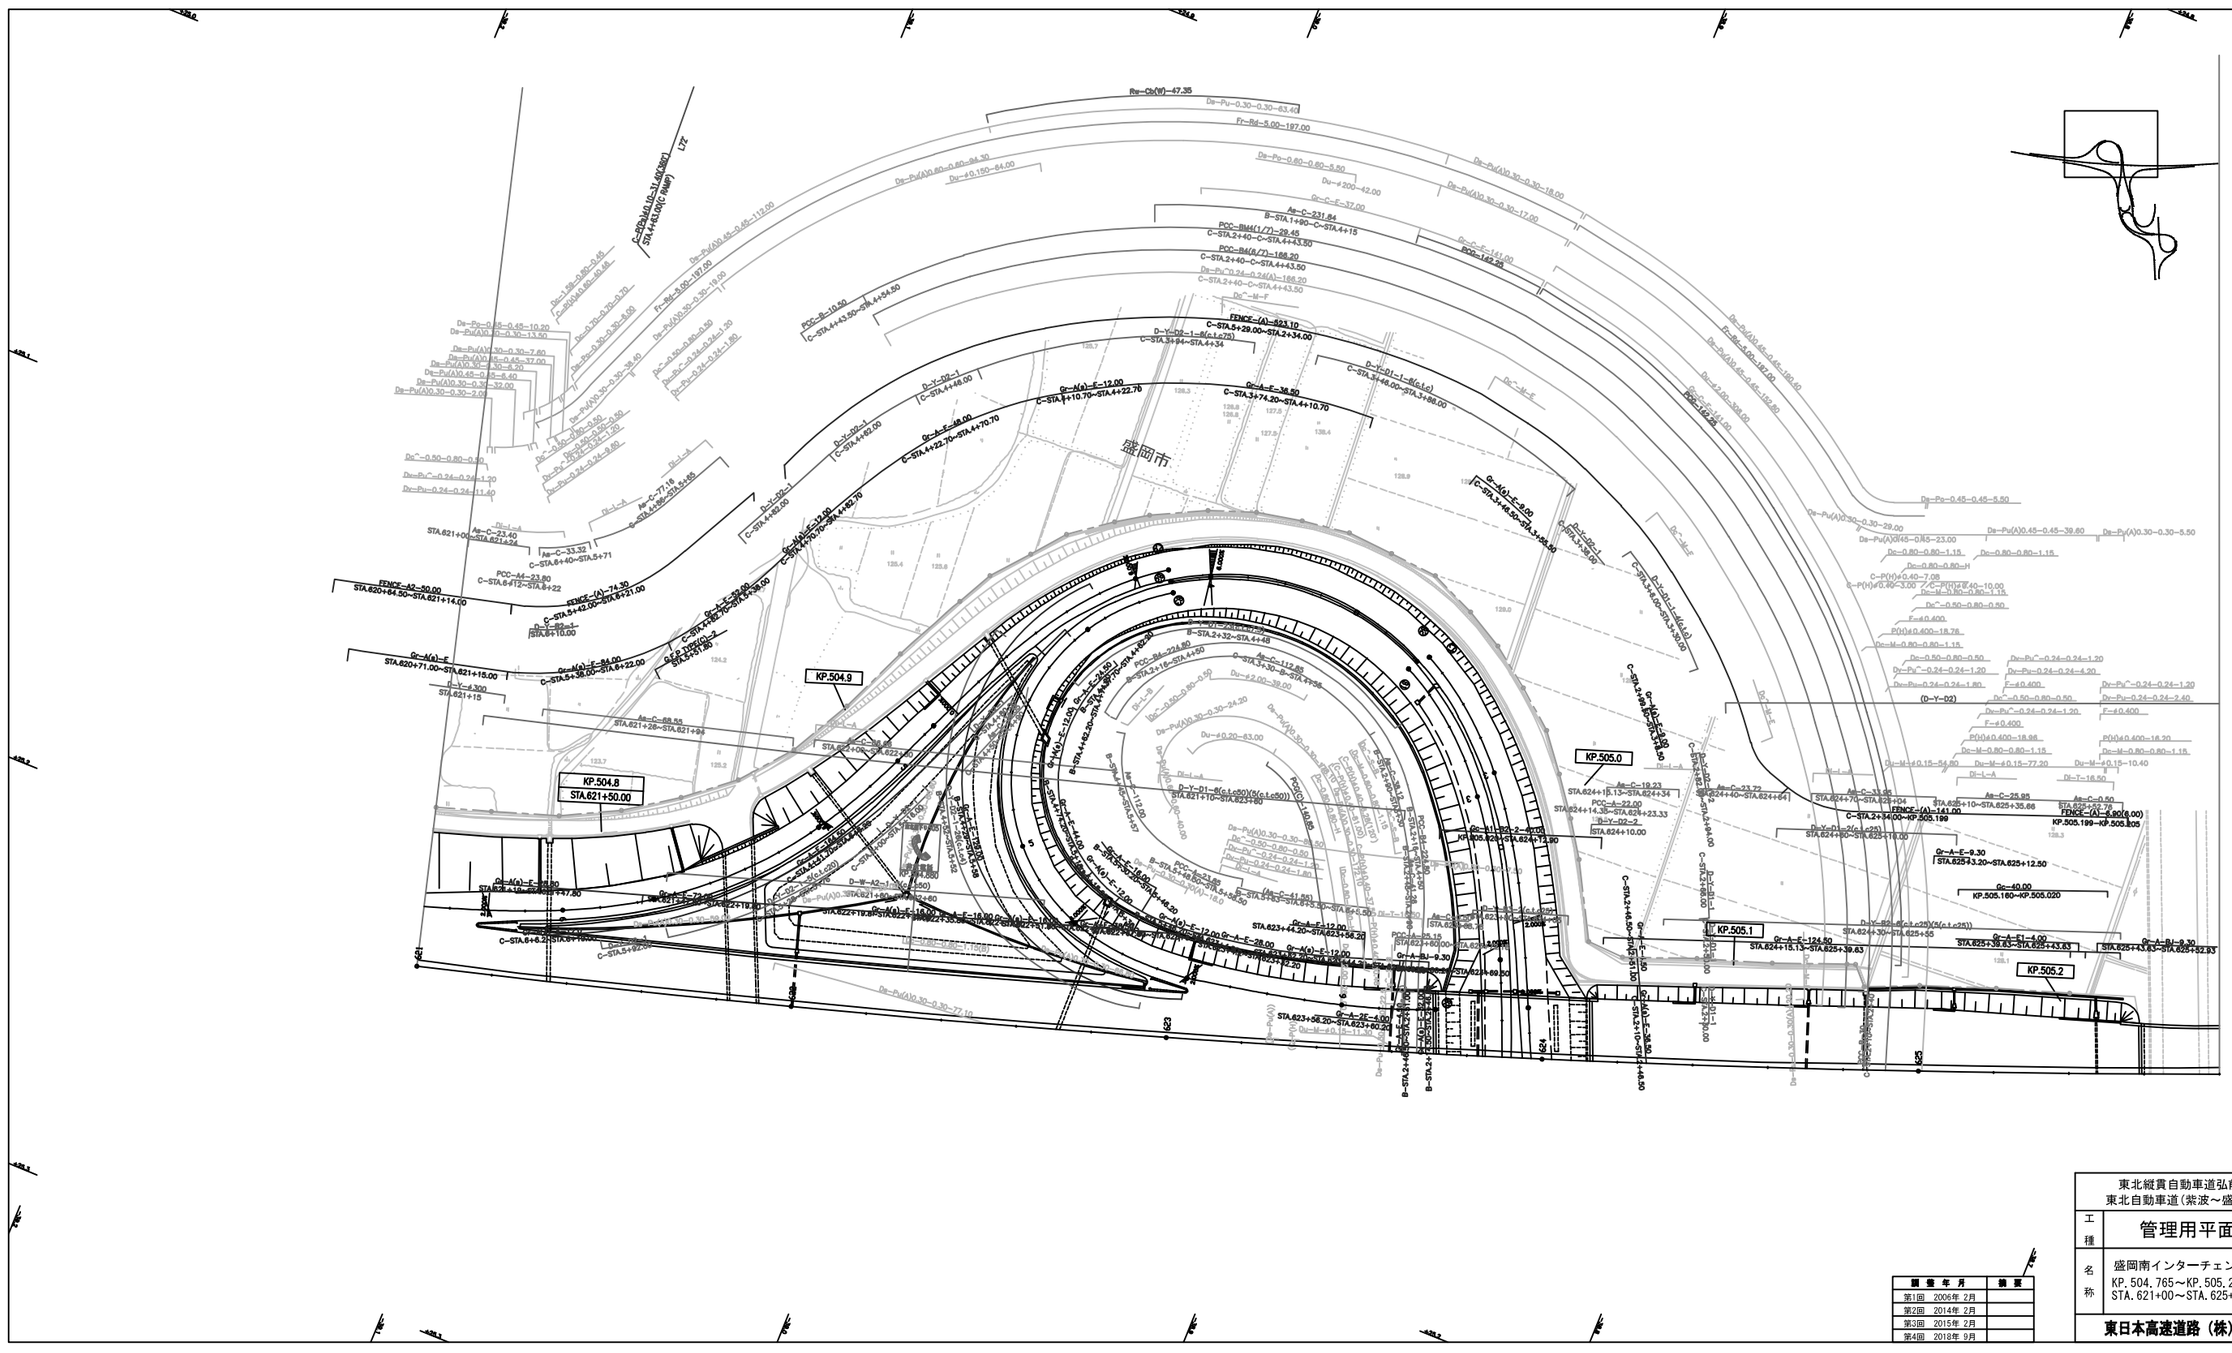
KP.504.8
STA.621+50.00
KP.504.9
KP.505.0
KP.505.1
KP.505.2
盛岡市
Re–Cb(W)–47.35
Fr–Rd–5.00–197.00
FENCE–(A)–823.10
C–STA.5+29.00–STA.2+34.00
Gr–A(a)–E–12.00
C–STA.4+10.70–STA.4+22.70
Gc–A–E–36.50
C–STA.3+74.20–STA.4+10.70
Gr–A(a)–E–9.30
C–STA.3+46.50–STA.3+56.00
Gr–A(a)–E–84.00
C–STA.5+36.00–STA.6+22.00
Gr–A(a)–E–72.00
C–STA.6+22.00–STA.6+94.00
Gr–A(a)–E–18.00
C–STA.6+18.00–STA.6+36.00
Gr–A–E–28.00
C–STA.4+22.70–STA.4+70.70
Gr–A–E–12.00
C–STA.4+70.70–STA.4+82.70
Gr–A–E–4.00
STA.623+58.20–STA.623+62.20
Gr–A–E–9.30
STA.623+62.20–STA.623+71.50
Gr–A–E–124.50
STA.624+18.13–STA.625+39.63
Gr–A–E–4.00
STA.625+39.63–STA.625+43.63
Gr–A–E–9.30
STA.625+43.63–STA.625+52.93
Gc–40.00
KP.505.160–KP.505.020
FENCE–(A)–141.00
C–STA.2+34.00–KP.505.199
FENCE–(A)–5.80(8.00)
KP.505.199–KP.505.205
FENCE–A2–30.00
STA.620+84.50–STA.621+14.00
FENCE–(A)–74.30
C–STA.5+42.00–STA.6+21.00
PCC–A6–23.80
C–STA.6+12–STA.6+22
Ae–C–23.40
STA.621+00–STA.621+24
Ae–C–33.30
C–STA.6+40–STA.5+71
Ae–C–27.16
STA.4+80–STA.5+46
Ae–C–68.55
STA.621+28–STA.621+96
Ae–C–231.84
B–STA.1+90–C–STA.4+15
PCC–B4(1/7)–29.45
C–STA.2+40–C–STA.4+43.50
PCC–B4(8/7)–166.20
C–STA.2+40–C–STA.4+43.50
PCC–B–10.50
C–STA.4+43.50–STA.4+54.50
Ae–C–19.23
STA.624+18.13–STA.624+34
Ae–C–23.72
STA.624+40–STA.624+64
Ae–C–25.85
STA.625+10–STA.625+35.66
Ae–C–0.50
STA.625+35.66–STA.625+36.16
PCC–A–22.00
STA.624+14.35–STA.624+23.33
D–Y–D2–2
STA.624+10.00
D–Y–D2–2(c.t.c25)
STA.624+30–STA.625+10
D–Y–D2–1
C–STA.4+46.00
D–Y–D1–1–B(c.t.c70)
C–STA.3+94–STA.4+34
D–Y–D1–1–B(c.t.c)
C–STA.3+46.00–STA.3+56.00
D–W–A2–1
STA.621+60–STA.622+60
D–Y–D1–B(c.t.c50)(S(c.t.c50))
STA.621+10–STA.623+80
D–Y–D1–2(c.t.c25)
STA.624+90–STA.625+10.00
D–T–1.80
STA.622+18.00
D–T–16.50
D–L–A
D–M–F
D–M–E
Du–4.200–42.00
Du–4.0.20–83.00
Du–4.0.150–84.00
Du–4.0.15–54.80
Du–M–4.0.15–77.20
Du–M–4.0.15–10.40
Dc–0.50–0.80–0.50
Dc–0.80–0.80–1.15
Dc–0.80–0.80–H
Dc–M–0.80–0.80–1.15
Dc–M–0.80–0.80–1.15
Dc–Pu–0.24–0.24–1.80
Dc–Pu–0.24–0.24–2.40
Dc–Pu(A)0.30–0.30–24.20
Dc–Pu(A)0.30–0.30–77.10
Dc–Pu(A)0.30–0.30–18.00
Dc–Pu(A)0.30–0.30–17.00
Dc–Pu(A)0.45–0.45–180.60
Dc–Pu(A)0.45–0.45–192.60
Dc–Pu(A)0.45–0.45–112.00
Dc–Pu(A)0.60–0.60–84.30
Dc–Pu(A)0.30–0.30–36.40
Dc–Pu(A)0.30–0.30–13.50
Dc–Pu(A)0.30–0.30–7.80
Dc–Pu(A)0.45–0.45–37.00
Dc–Pu(A)0.30–0.30–4.70
Dc–Pu(A)0.45–0.45–5.40
Dc–Pu(A)0.30–0.30–32.00
Dc–Pu(A)0.30–0.30–2.00
Dc–Pu–0.45–0.45–10.20
Dc–Pu–0.60–0.60–5.50
Dc–Pu–0.24–0.24–1.20
Dc–Pu–0.24–0.24–4.20
Dc–Pu–0.24–0.24–11.40
Dc–Pu–0.24–0.24–1.80
Dc–Pu–0.24–0.24–9.60
Dc–Pu–0.24–0.24–1.80
Dc–Pu–0.24–0.24–1.20
Dc–Pu–0.24–0.24–2.40
Dc–Pu–0.24–0.24–1.20
Dc–Pu–0.24–0.24–1.20
Dc–Pu–0.24–0.24–1.20

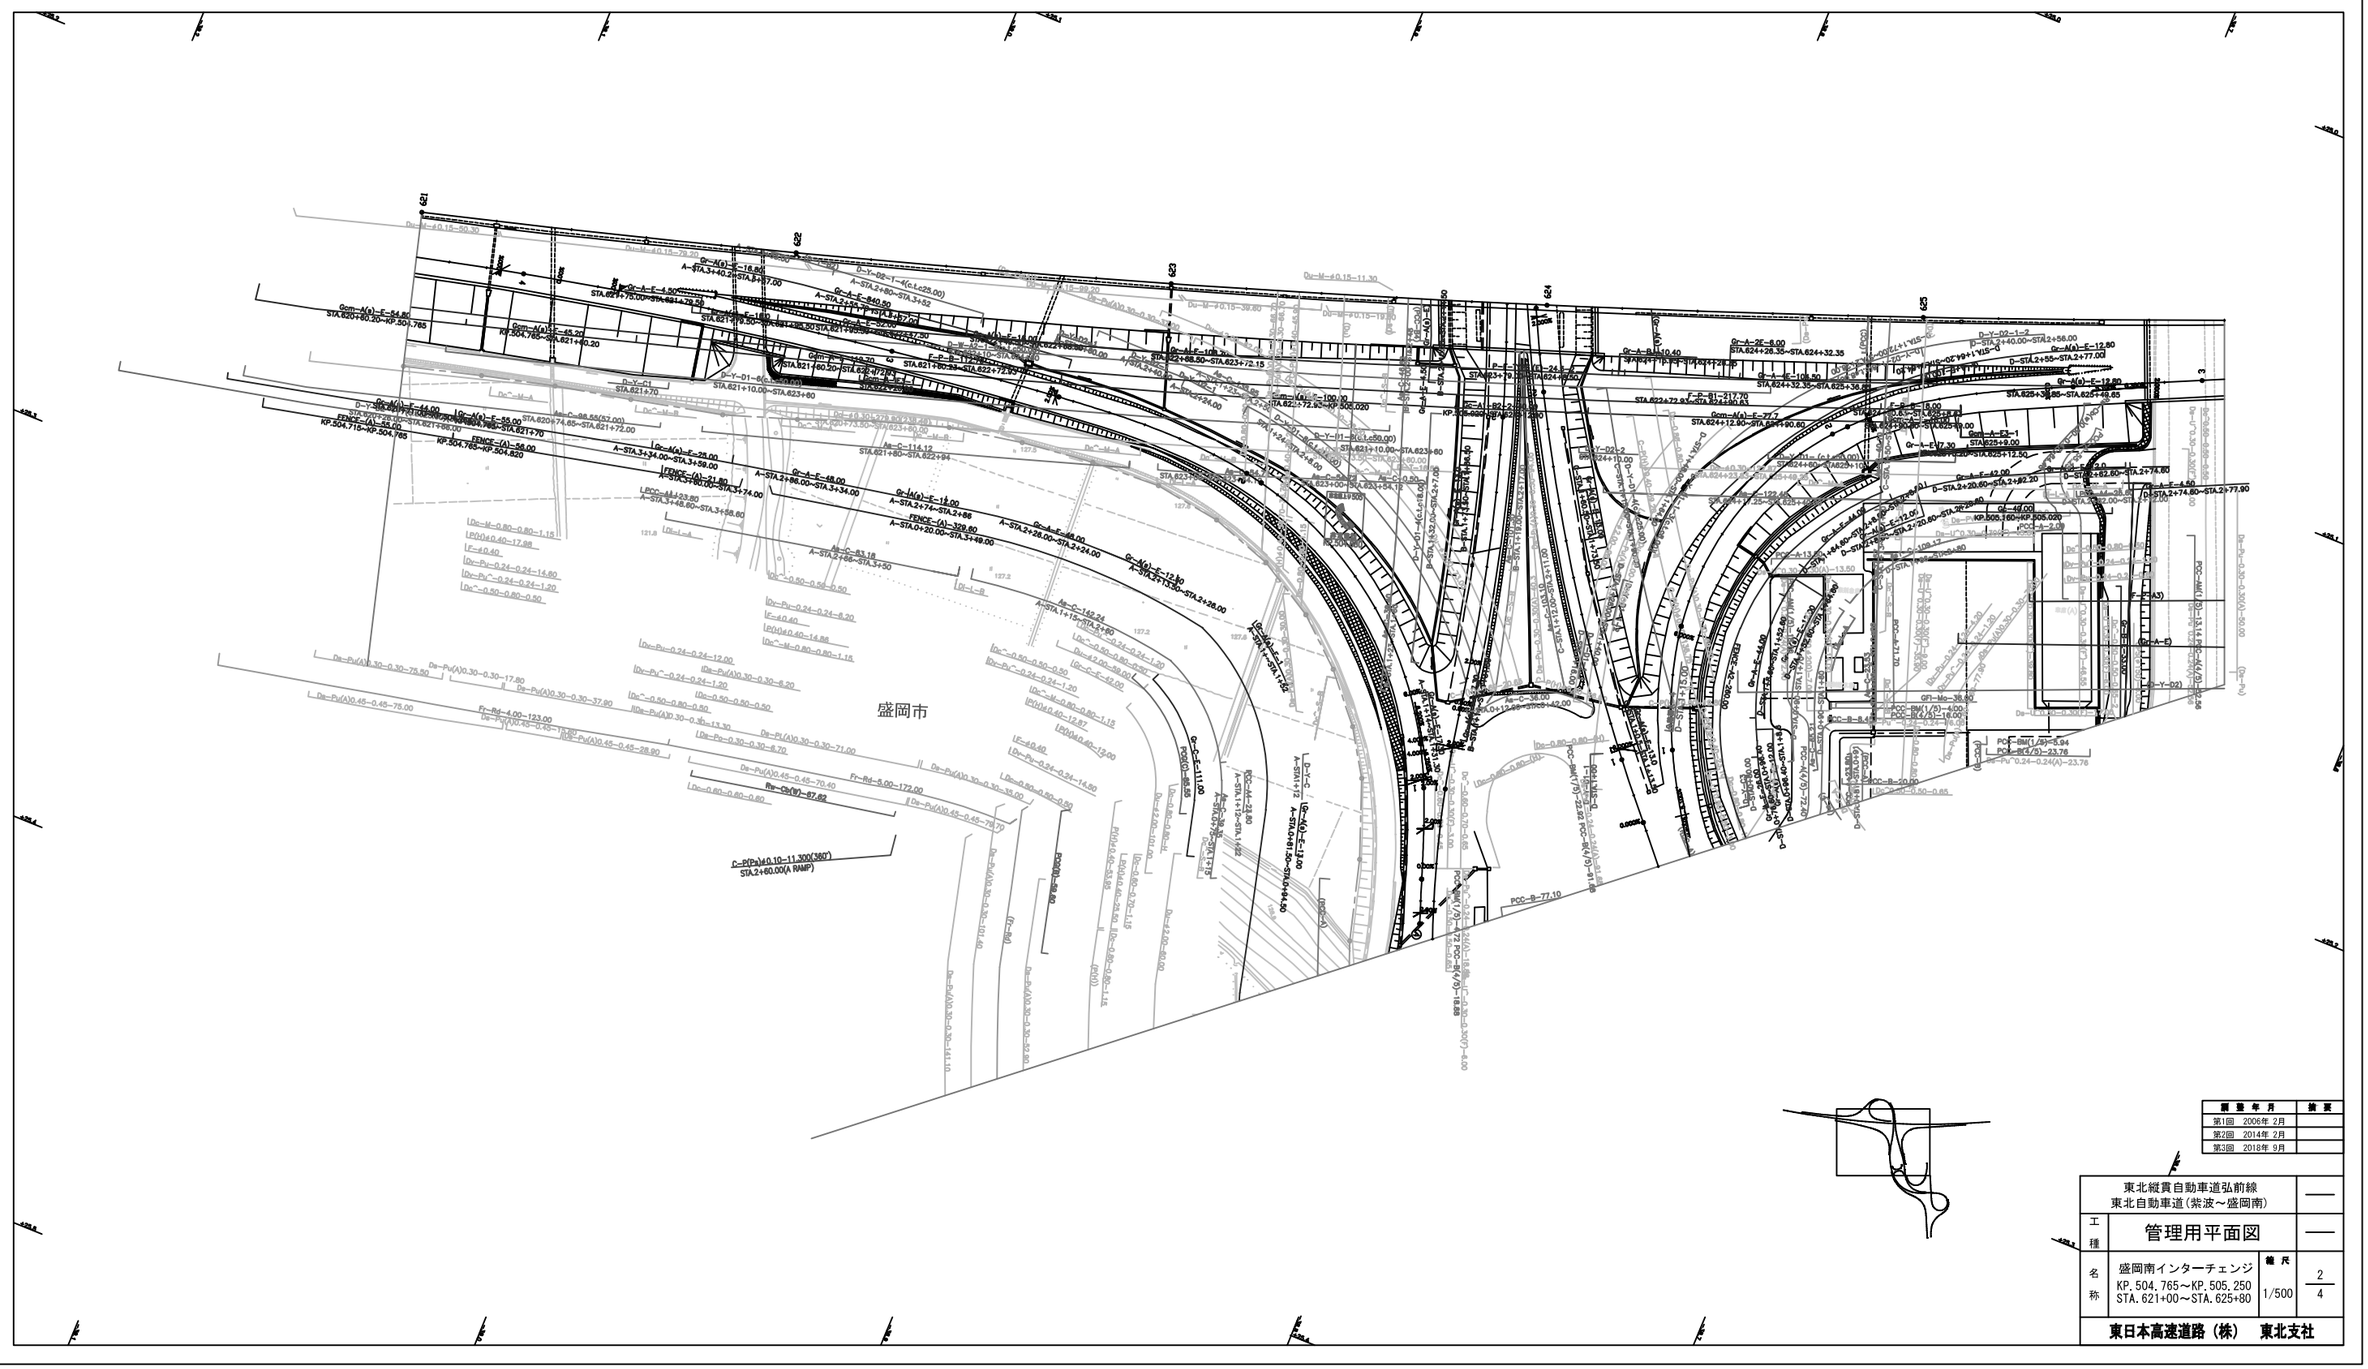

調整年月	摘要
第1回 2006年 2月	
第2回 2014年 2月	
第3回 2018年 9月	

東北縦貫自動車道弘前線 東北自動車道（紫波～盛岡南）			—
工種	管理用平面図		—
名称	盛岡南インターチェンジ KP.504.765～KP.505.250 STA.621+00～STA.625+80	縮尺 1/500	2 4
東日本高速道路（株） 東北支社			


C-BL4.5,0.0,0.0,IL=5.50
STA.0+0.0(F RAMP)
C-BL4.0,0.0,0.0,IL=5.60
STA.0+0.0(F RAMP)
C-BL4.0,0.0,23.25,IL=23.67
STA.0+10.0(F RAMP)
C-BL4.0,0.0,1.000,-1.0,IL=2.24
STA.0+23.10(F RAMP)
C-BL4.0,0.0,0.0,IL=5.60
STA.0+0.0

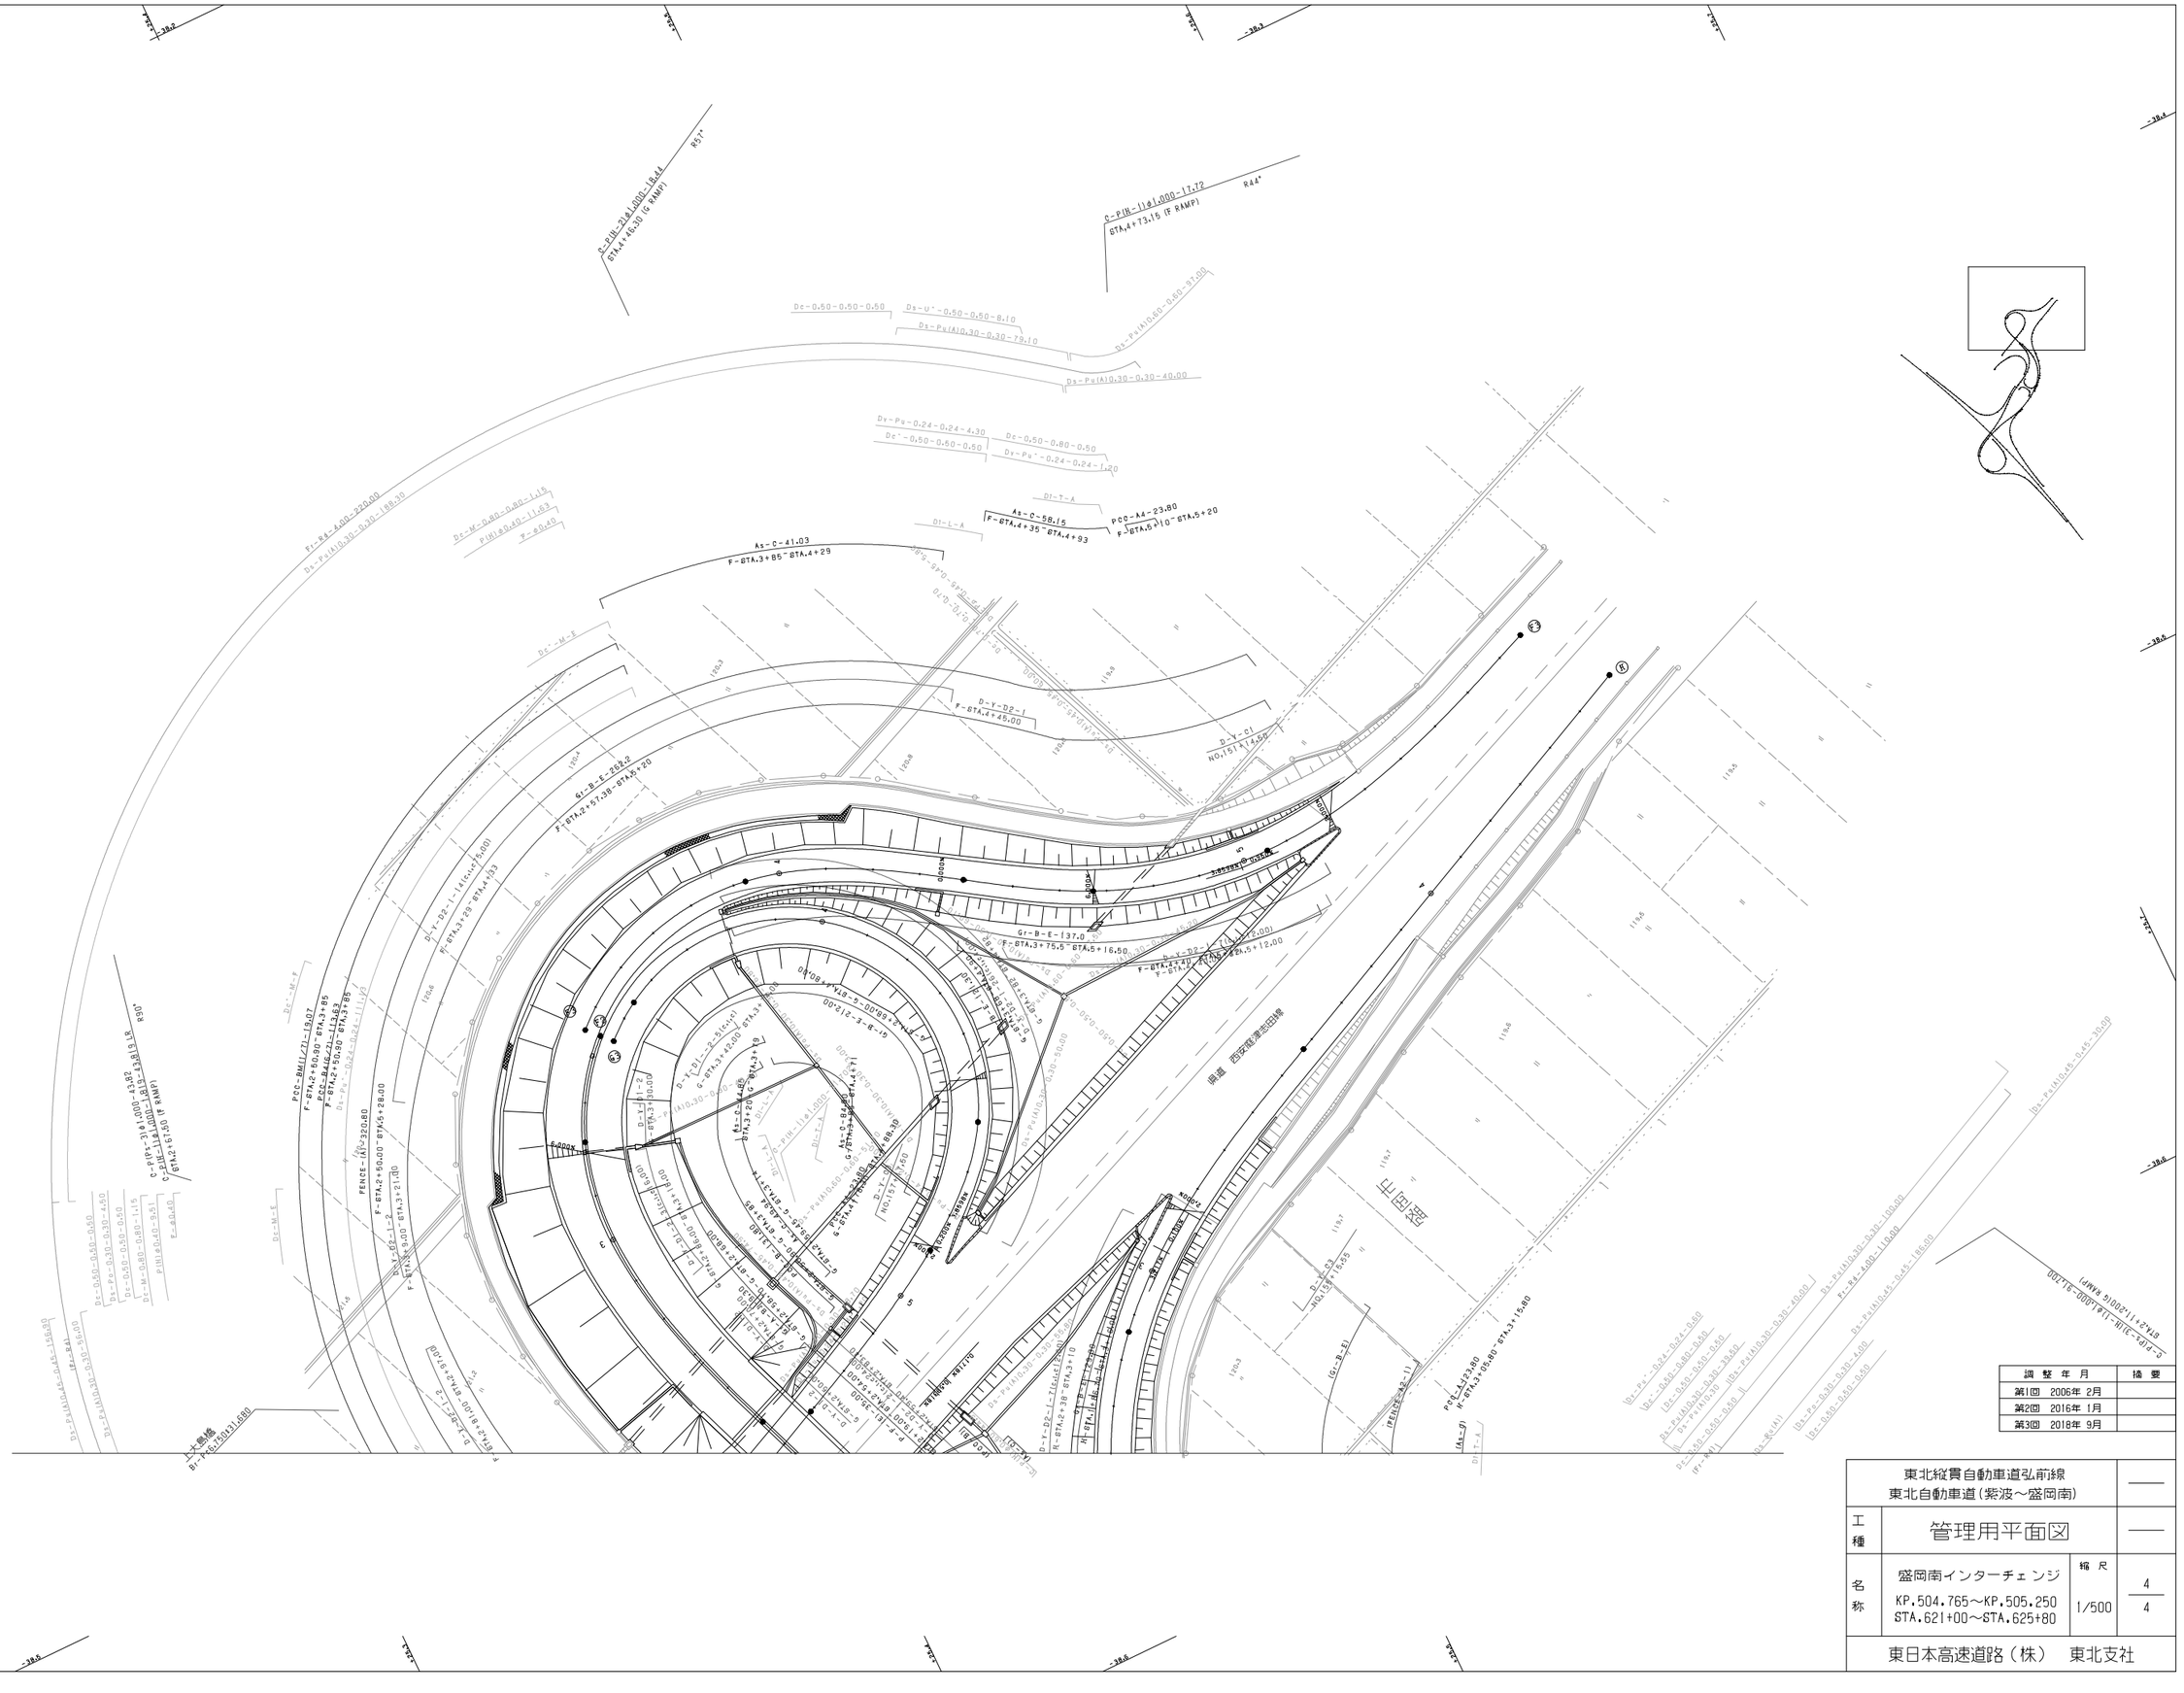

調整年月	摘要
第1回 2006年 2月	
第2回 2016年 1月	
第3回 2018年 9月	

東北縦貫自動車道弘前線 東北自動車道（紫波～盛岡南）			——
工種	管理用平面図		——
名称	盛岡南インターチェンジ KP.504.765～KP.505.250 STA.621+00～STA.625+80	縮尺 1/500	4 4
東日本高速道路（株） 東北支社			

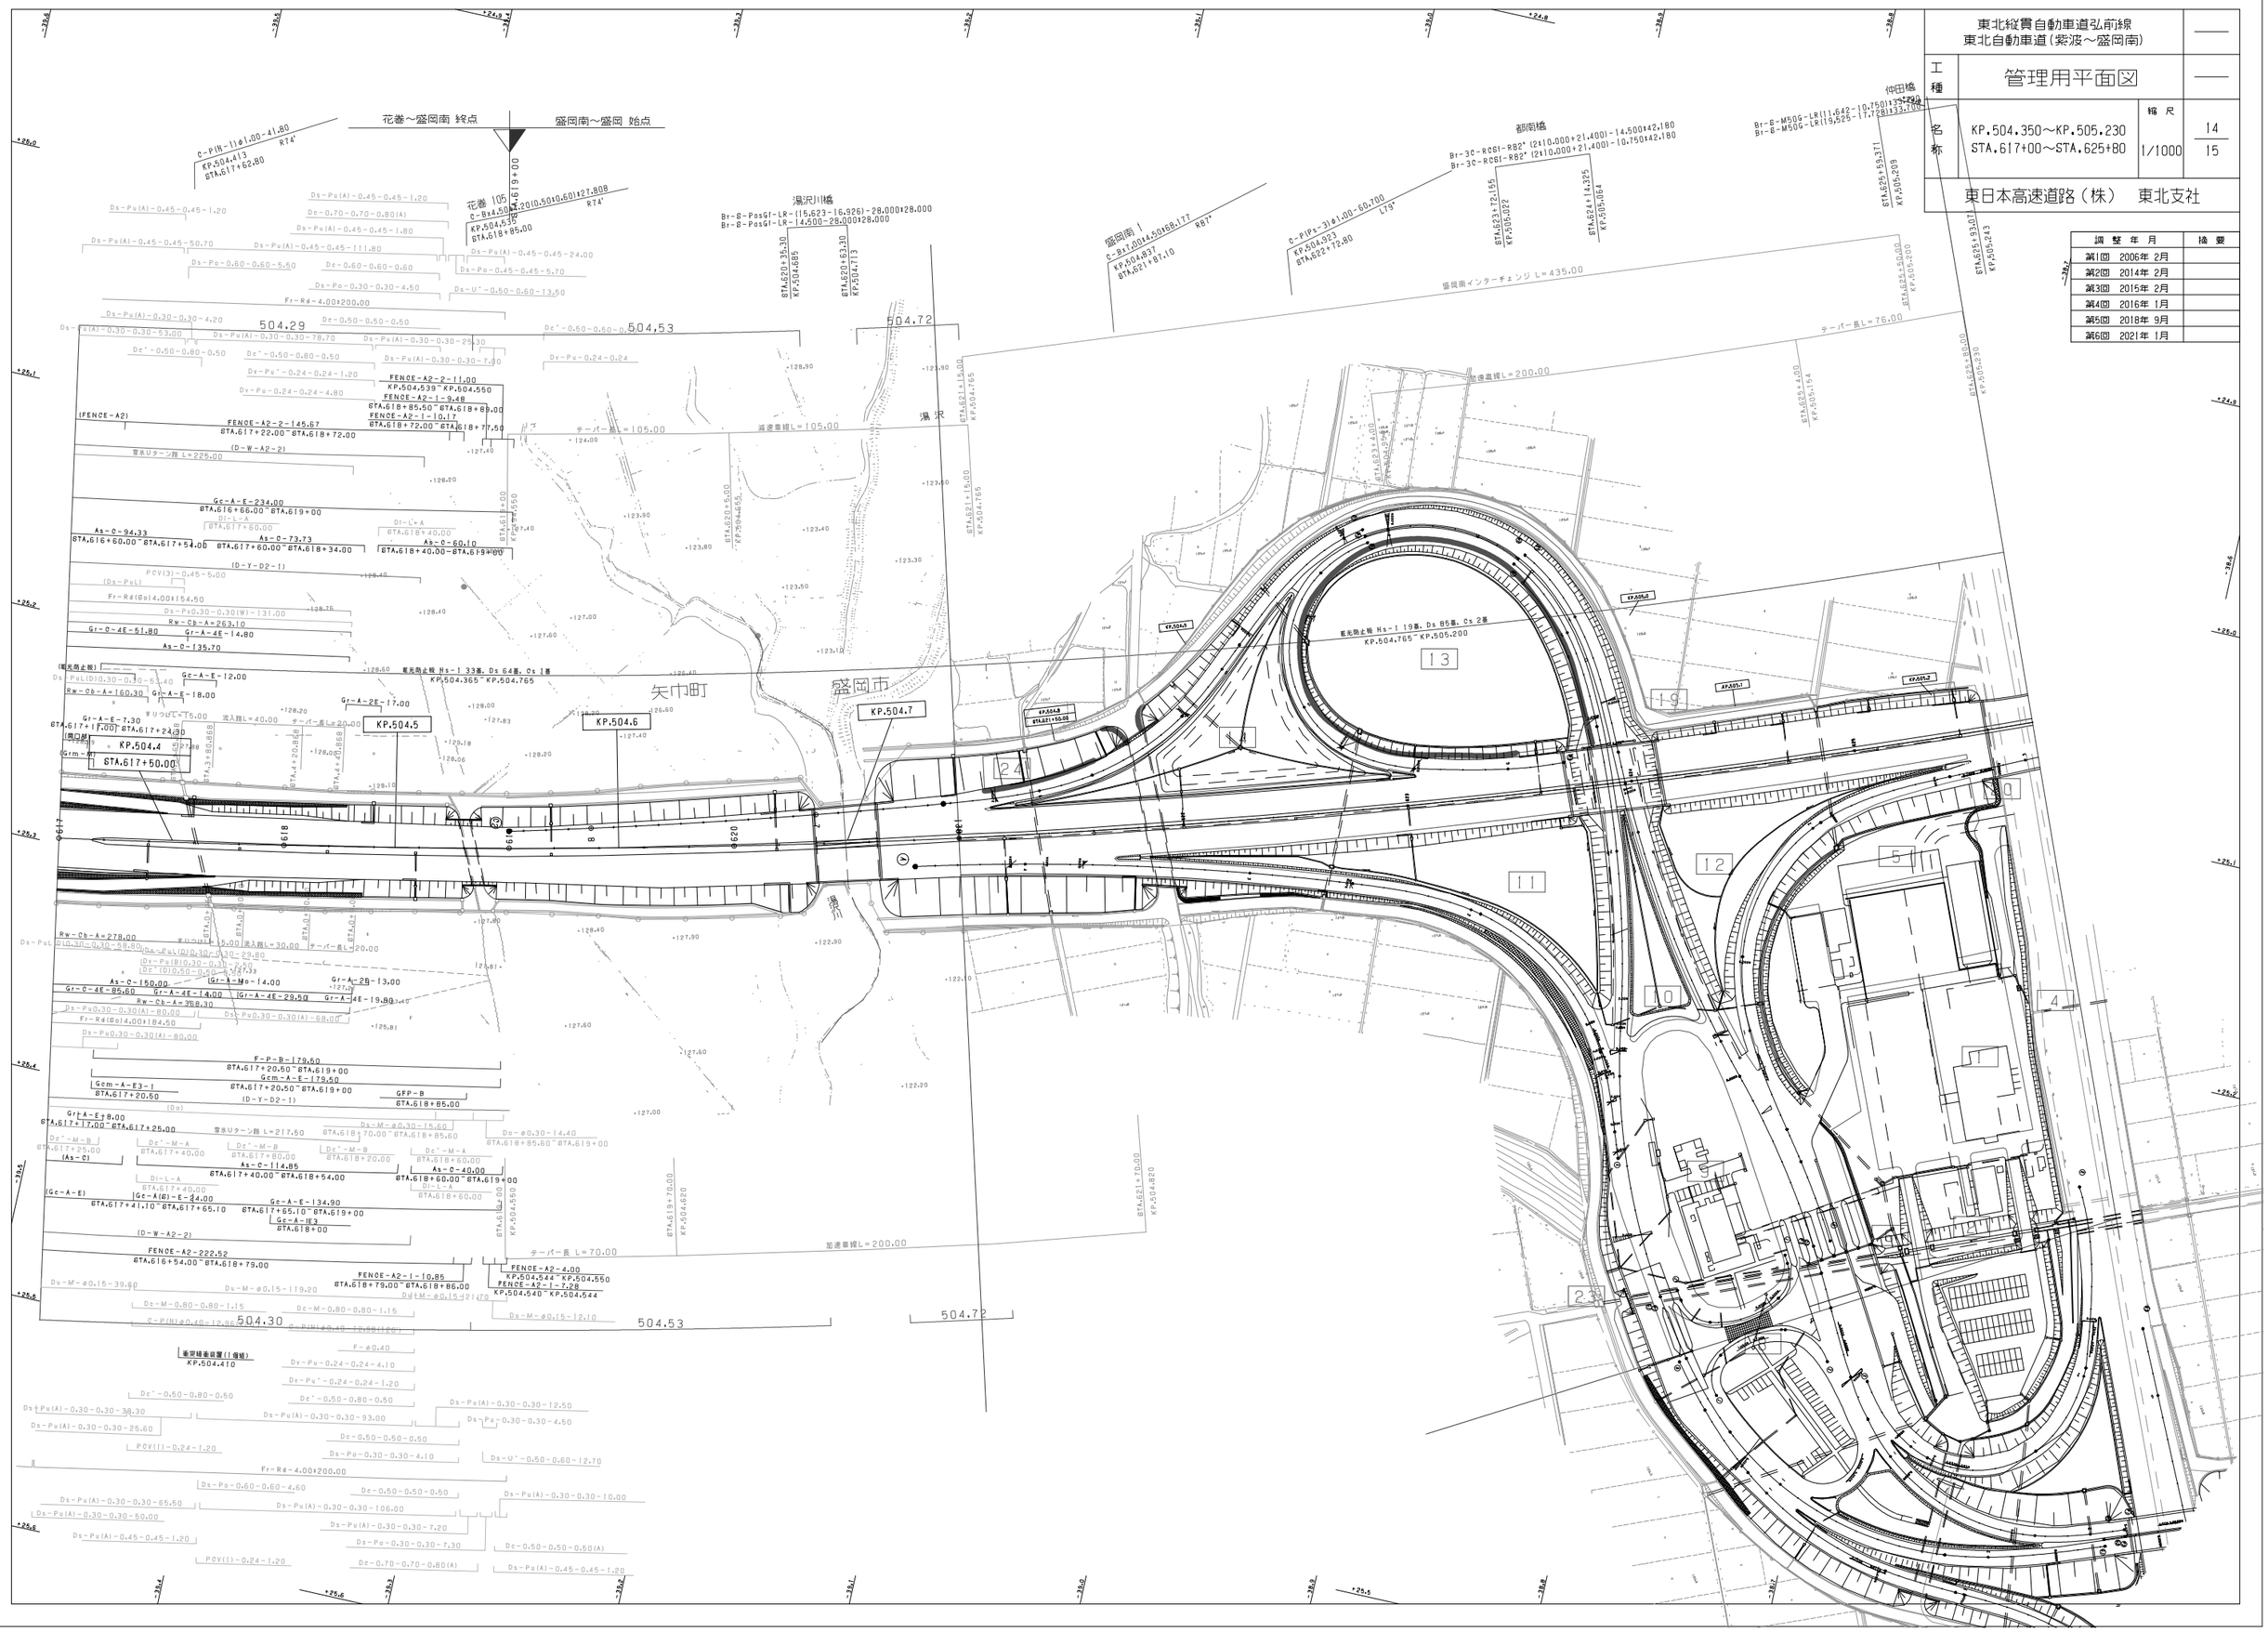

東北縦貫自動車道弘前線 東北自動車道（紫波～盛岡南）			
工種	管理用平面図		
名称	KP.504.350～KP.505.230 STA.617+00～STA.625+80	縮尺 1/1000	14 15
東日本高速道路（株）　東北支社			

調整年月	摘要
第1回 2006年 2月	
第2回 2014年 2月	
第3回 2015年 2月	
第4回 2016年 1月	
第5回 2018年 9月	
第6回 2021年 1月	

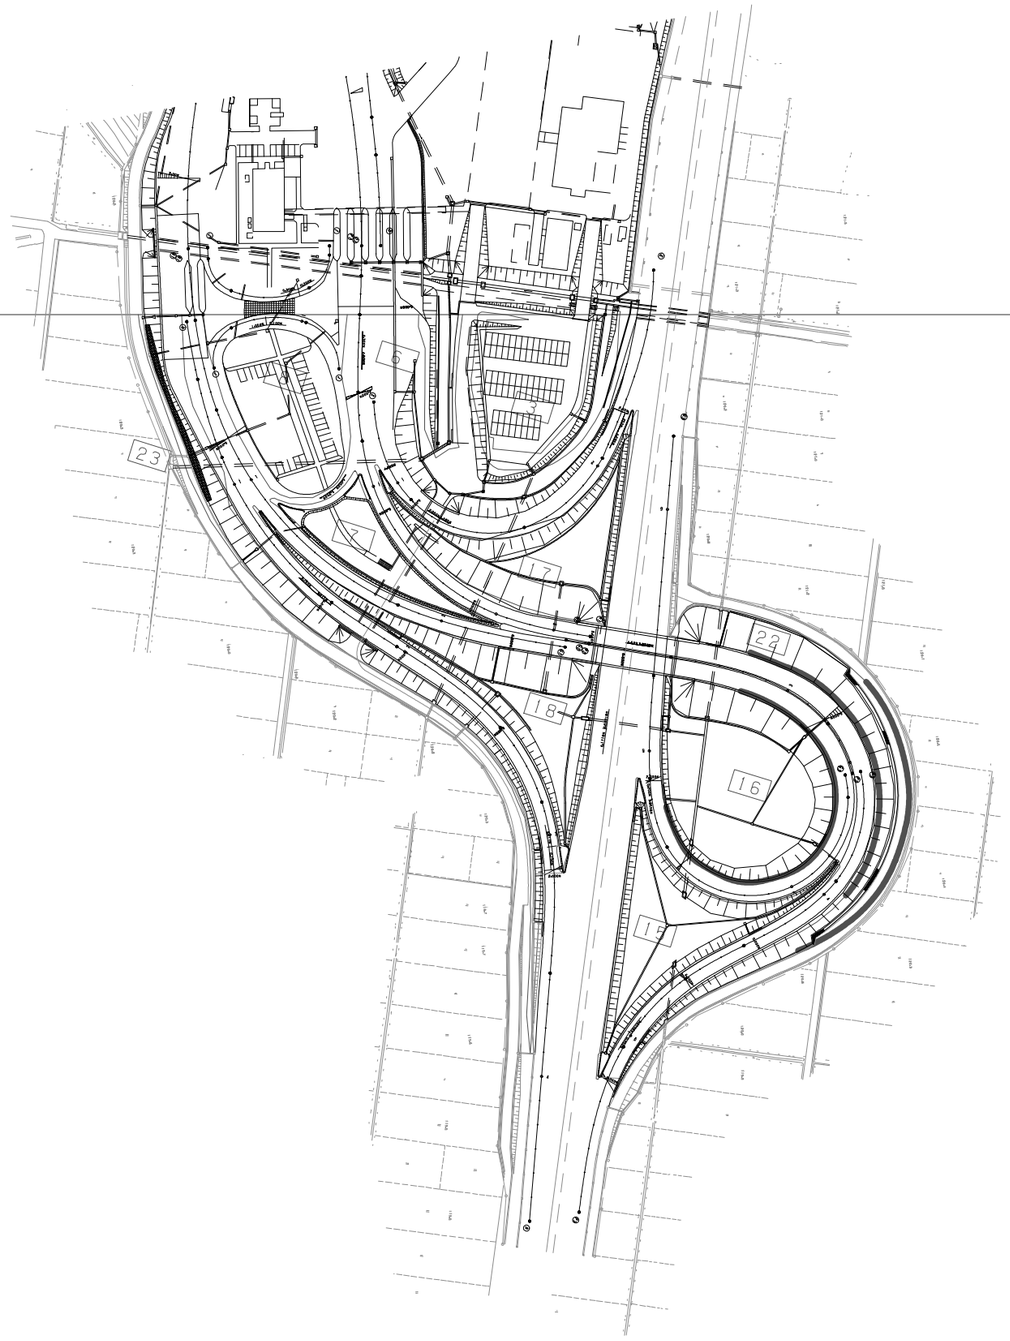

調整年月	摘要
第1回 2006年 2月	
第2回 2016年 1月	
第3回 2018年 9月	

東北縦貫自動車道弘前線 東北自動車道（紫波～盛岡南）			——
工種	管理用平面図		——
名称	KP.505.230～KP.505.250 STA.621+15～STA.625+49	縮尺 1/1000	15 15
東日本高速道路（株） 東北支社			

東北縦貫自動車道弘前線
東北自動車道（盛岡南～盛岡）

工種：管理用平面図

名称：KP.505.230～KP.506.050
STA.625+80～STA.634+00

縮尺：1/1000

1/11

東日本高速道路（株）　東北支社

調整年月	摘要
第1回　2006年 2月	
第2回　2015年 2月	
第3回　2016年 1月	

矢巾舗装工事終点
盛岡 舗装工事始点
盛岡南インターチェンジ
仲田橋
矢巾工事終点
都南工事始点
下羽場
羽場川橋
羽場橋

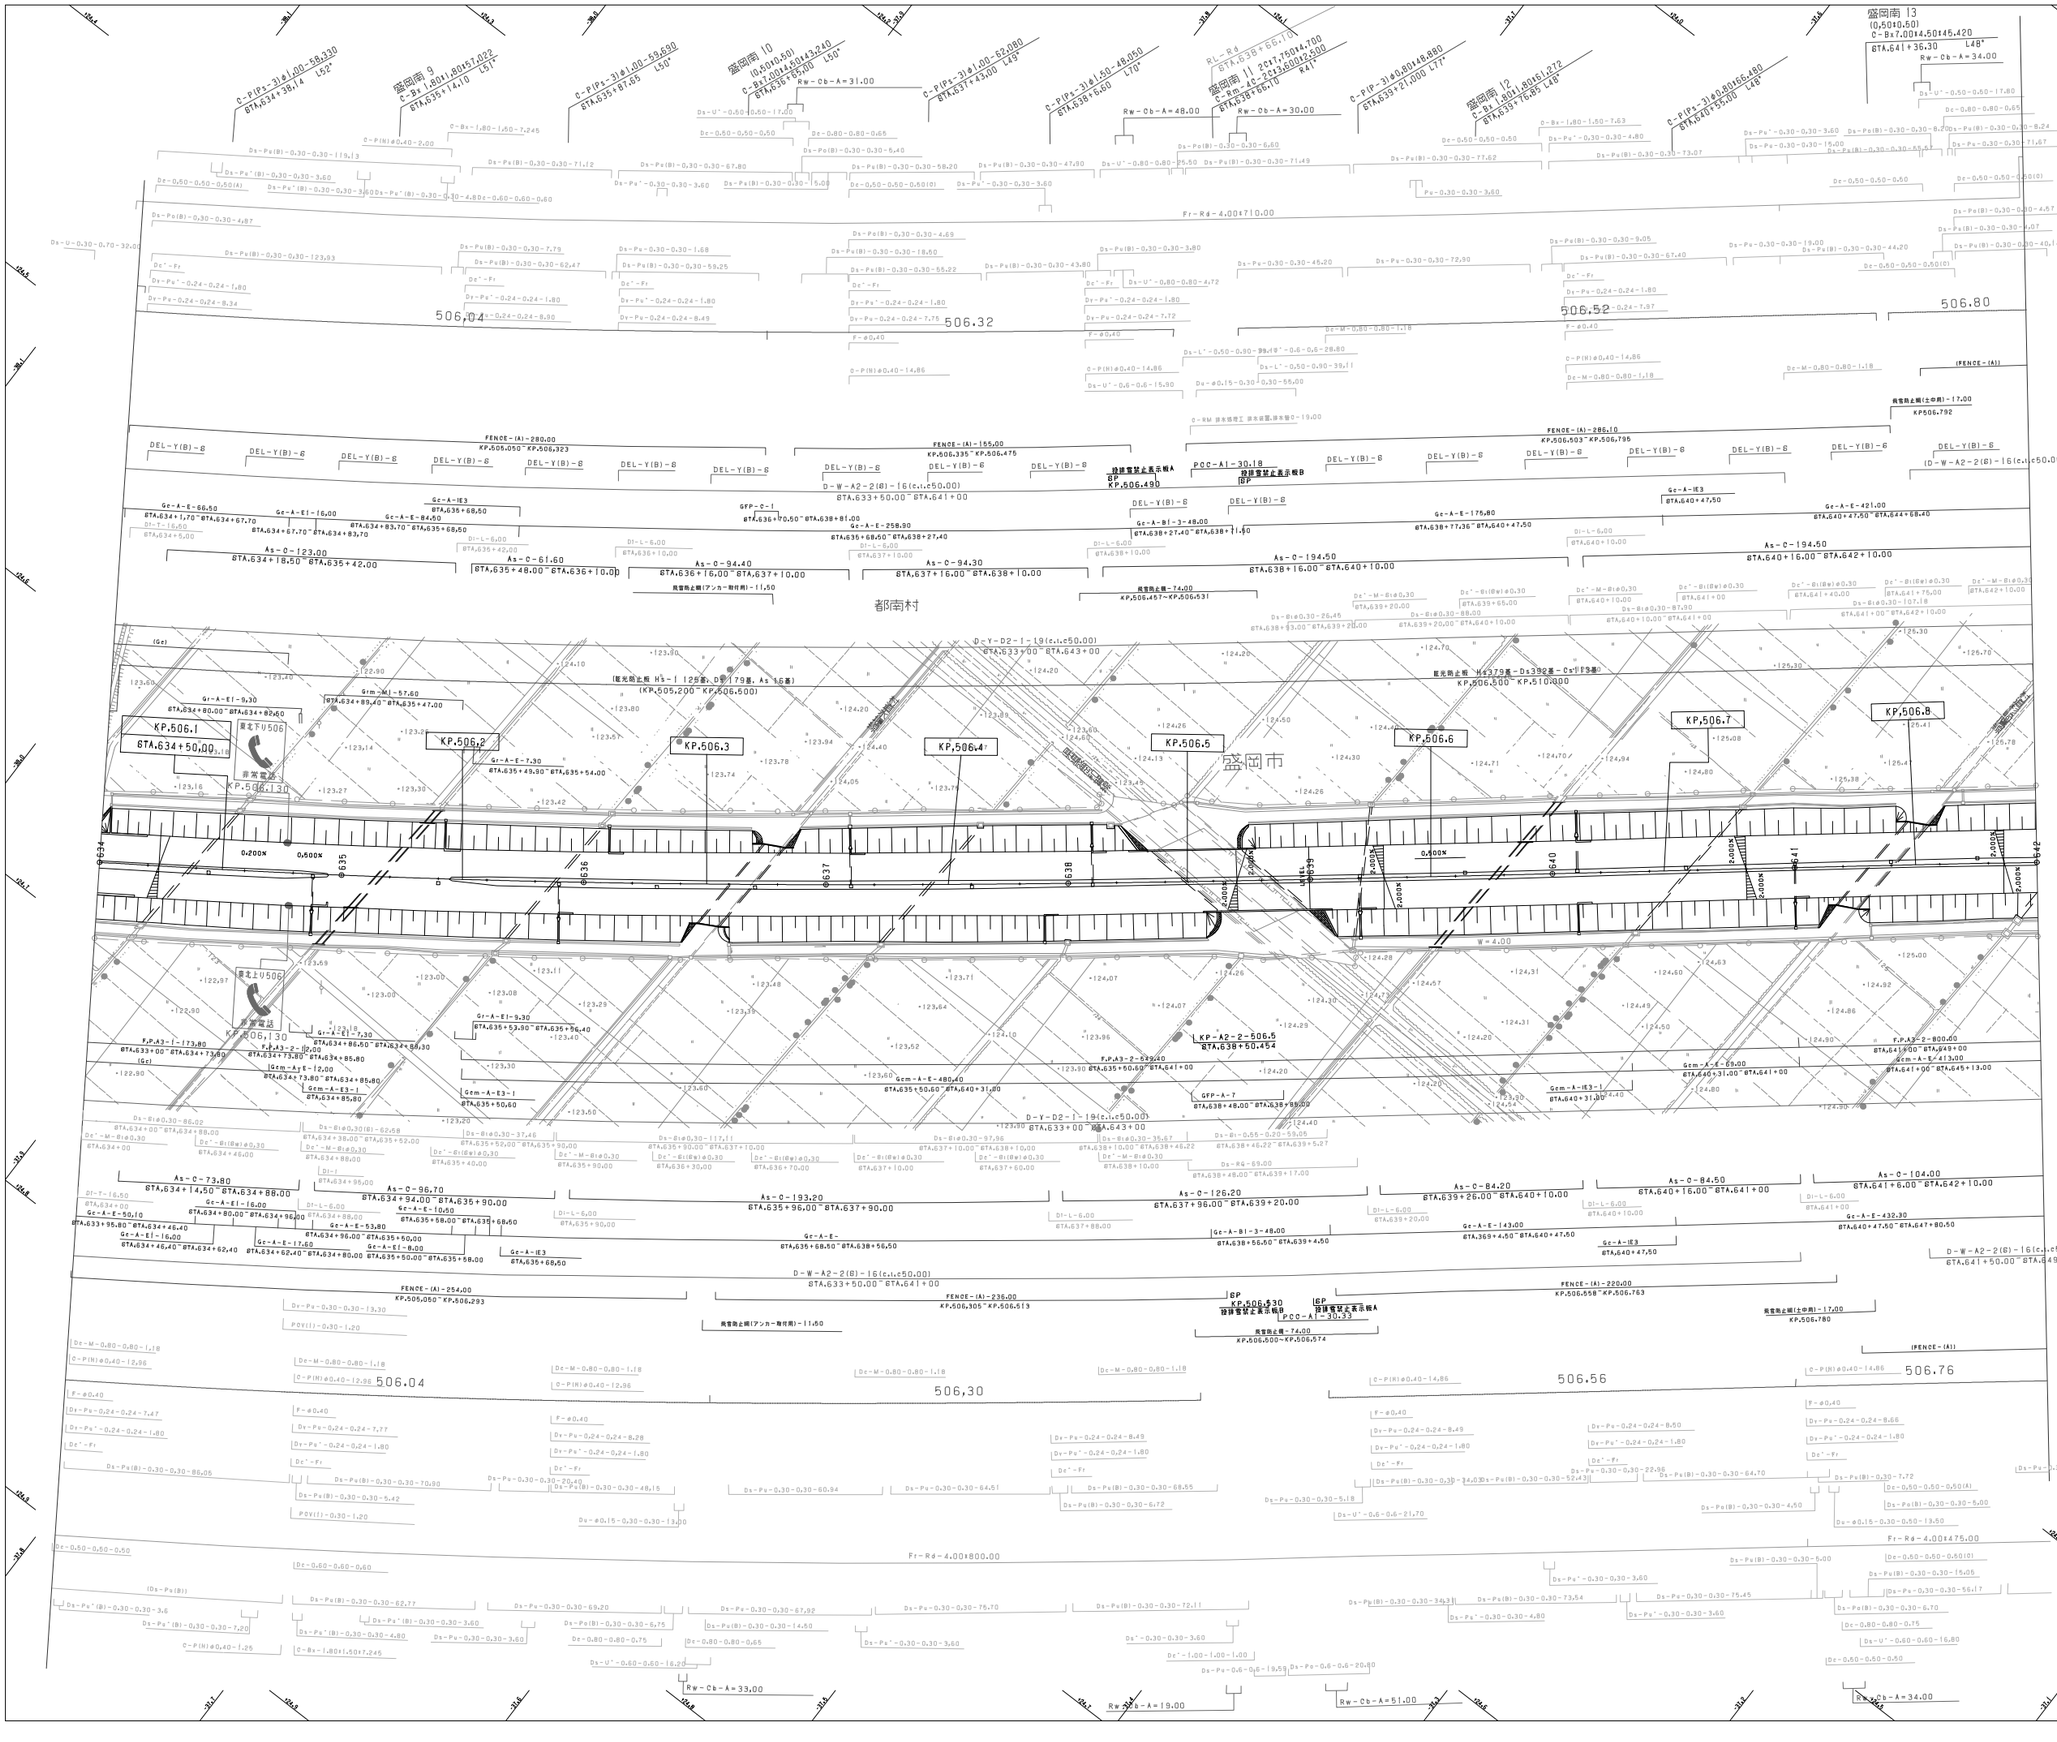

調整年月	摘要
第1回 2006年 2月	
第2回 2016年 1月	
第3回 2021年 1月	

東北縦貫自動車道弘前線 東北自動車道（盛岡南～盛岡）			——
工種	管理用平面図		——
名称	KP.506.050～KP.506.850 STA.634+00～STA.642+00	縮尺 1/1000	2 11
東日本高速道路（株） 東北支社			

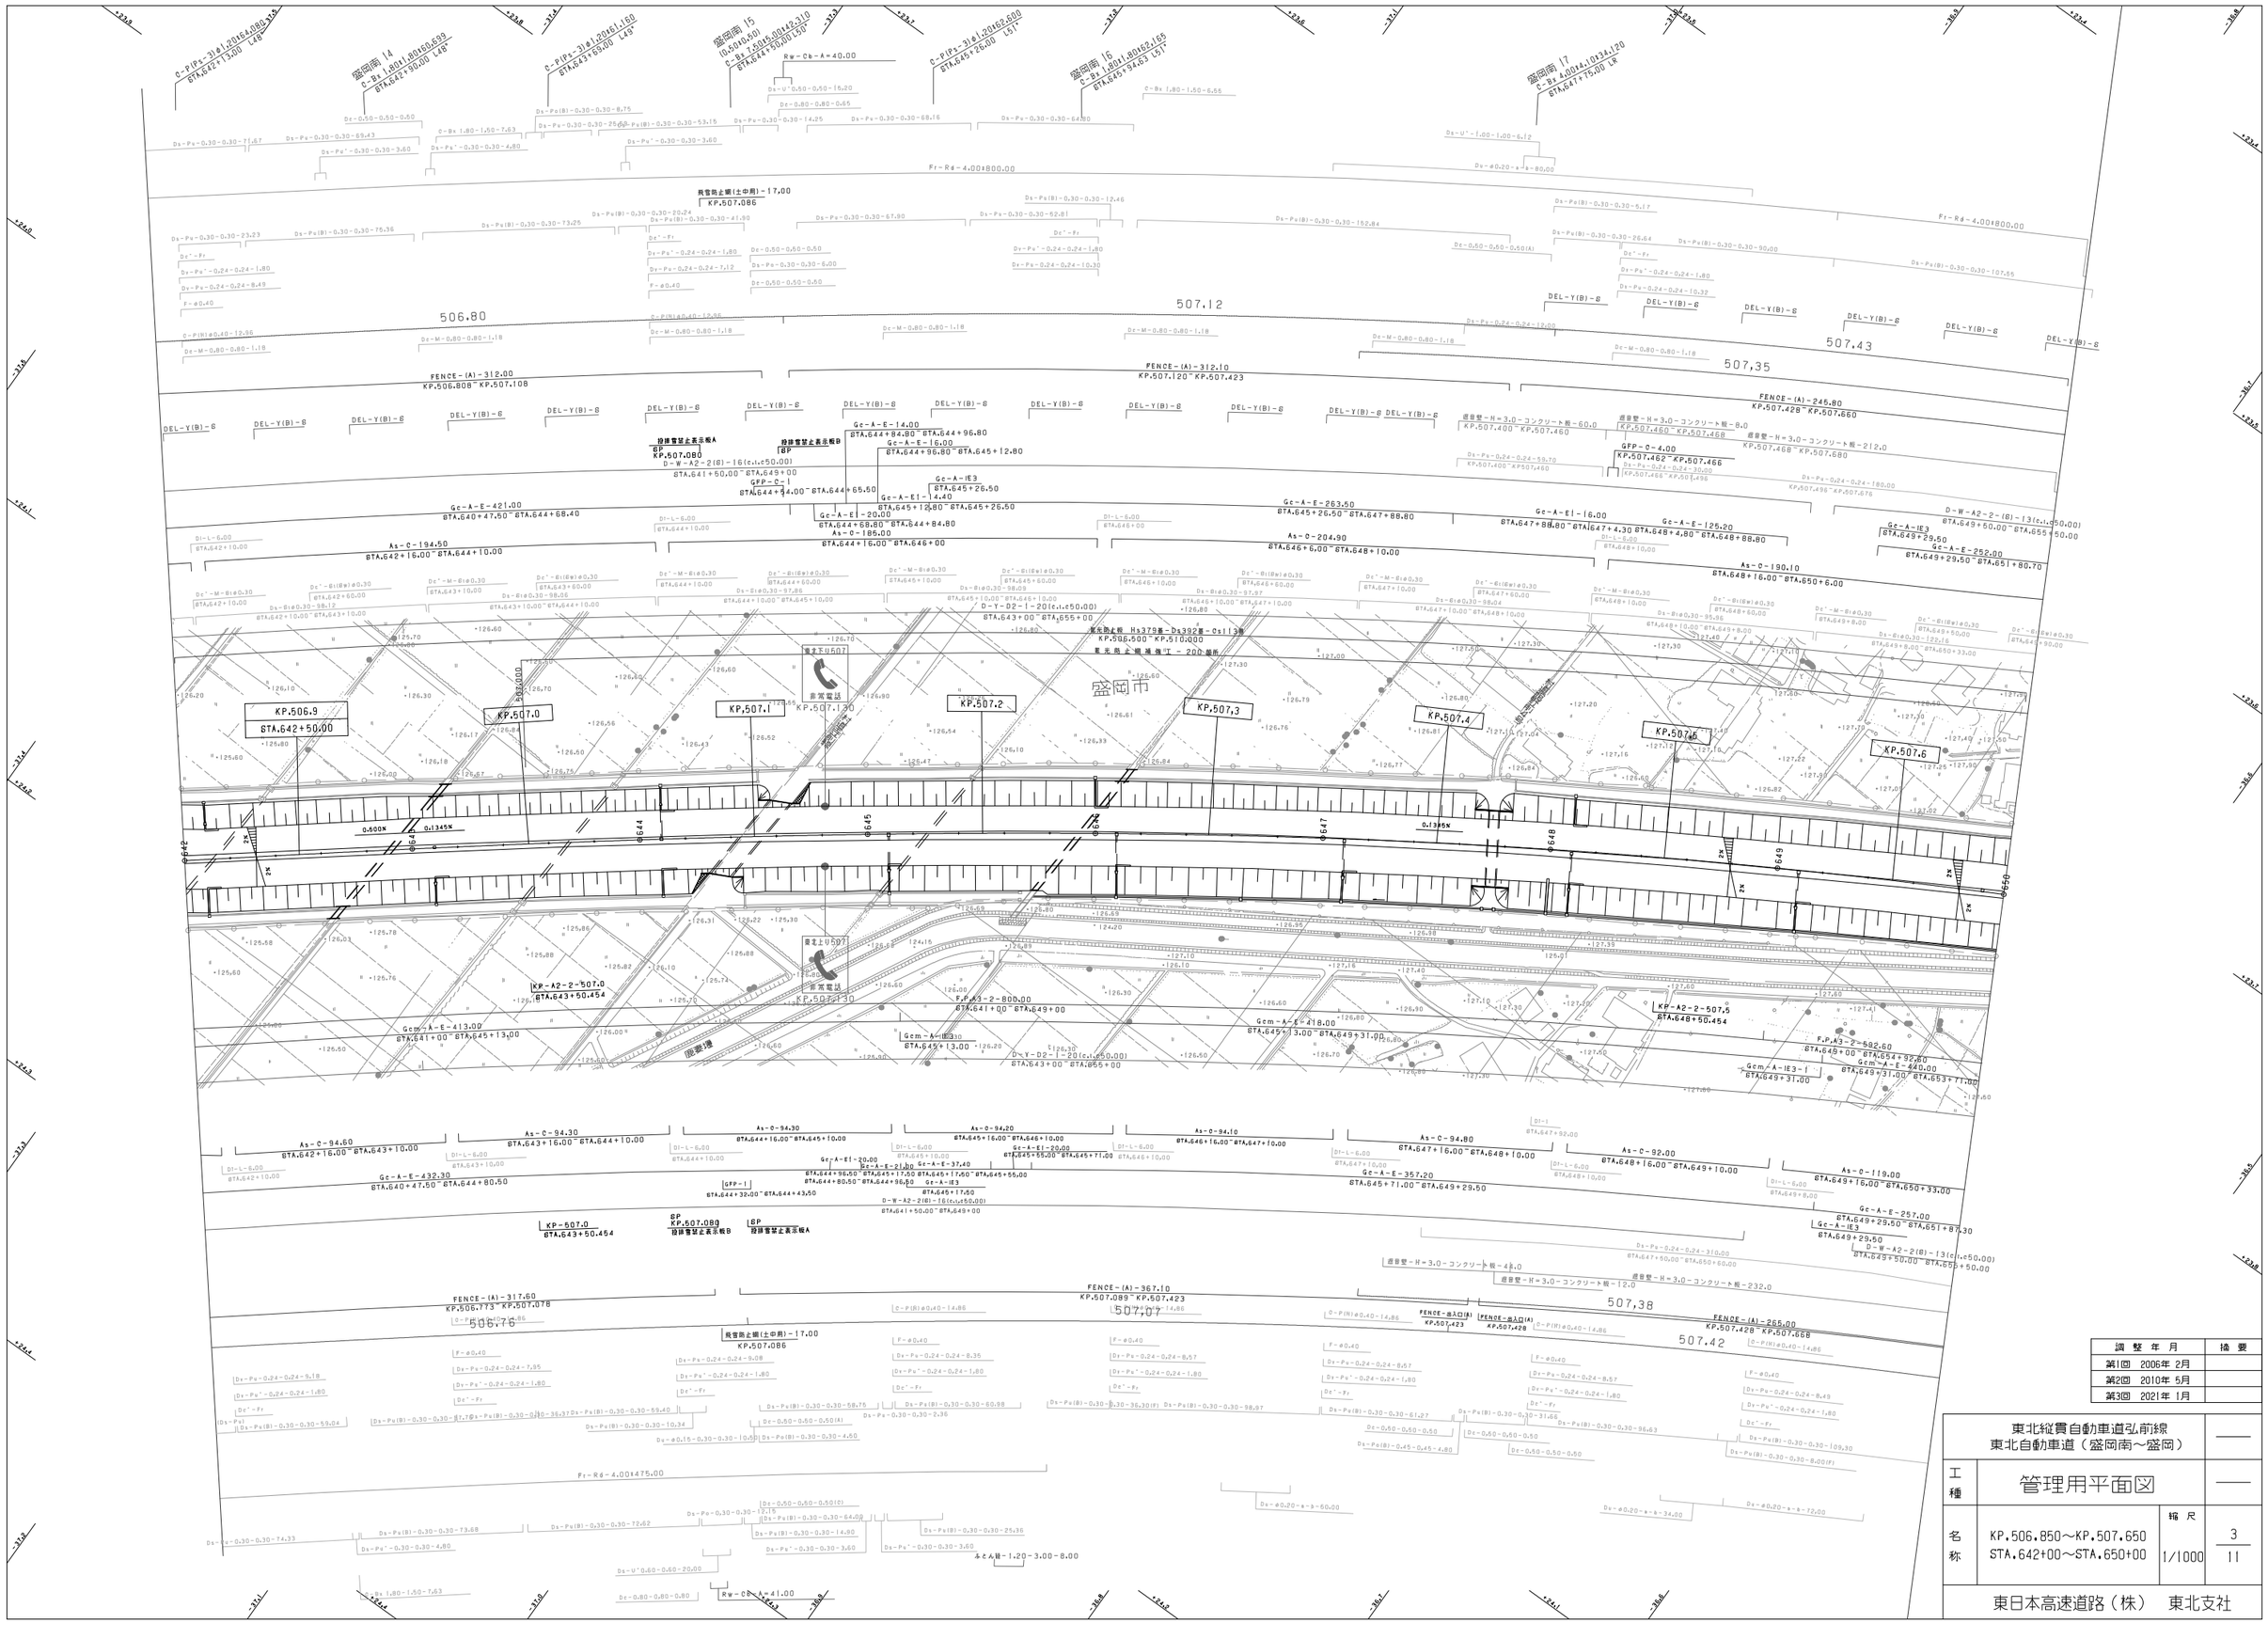
盛岡南 14
C-Bx 1.80t1.80t60.69θ
C-P(Px-3)ø1.20t6.00θ
盛岡南 15
C-Bx 1.80t1.80t62.31θ
C-P(Px-3)ø1.20t6.00θ
盛岡南 16
C-Bx 1.80t1.80t62.15θ
C-P(Px-3)ø1.20t6.00θ
盛岡南 17
C-Bx 1.00t4.10t34.12θ
Rw-Cb-A=40.00
Rw-Cb-A=41.00
Fr-Rd-4.00t800.00
FENCE-(A)-312.00
KP.506.808~KP.507.108
FENCE-(A)-312.10
KP.507.120~KP.507.423
FENCE-(A)-245.80
KP.507.428~KP.507.660
FENCE-(A)-317.60
KP.506.773~KP.507.078
FENCE-(A)-367.10
KP.507.089~KP.507.423
FENCE-(A)-265.00
KP.507.428~KP.507.668
506.80
507.12
507.43
507,35
506.76
507.07
507,38
507.42
KP.506.9
STA.642+50.00
KP.507.0
KP.507.1
KP.507.2
KP.507.3
KP.507.4
KP.50745
KP.507.6
KP-507.0
STA.643+50.454
KP-A2-2-507.0
STA.643+50.454
KP-A2-2-507.5
STA.648+50.454
非常電話
KP.507.130
盛岡市
盛岡南IC
盛岡南IC入口(A)
盛岡南IC入口(B)
FENCE-出入口(A)
KP.507.428
FENCE-出入口(B)
KP.507.423
SP
KP.507.080
設排雪禁止表示板A
SP
KP.507.080
設排雪禁止表示板B
SP
KP.507.086
設排雪禁止表示板A
SP
KP.507.086
設排雪禁止表示板B
GFP-C-1
GFP-C-4.00
KP.507.462~KP.507.466
GFP-I
防雪防止柵(土中用)-17.00
KP.507.086
防雪防止柵(土中用)-17.00
KP.507.086
遮音壁-H=3.0-コンクリート板-60.0
遮音壁-H=3.0-コンクリート板-8.0
遮音壁-H=3.0-コンクリート板-212.0
遮音壁-H=3.0-コンクリート板-4.0
遮音壁-H=3.0-コンクリート板-12.0
遮音壁-H=3.0-コンクリート板-232.0
DEL-Y(B)-8
Gc-A-E-14.00
STA.644+84.80~STA.644+96.80
Gc-A-E-16.00
STA.644+96.80~STA.645+12.80
Gc-A-E3
STA.645+26.50
Gc-A-E1-14.40
STA.645+12.80~STA.645+26.50
Gc-A-E1-20.00
STA.644+68.60~STA.644+84.80
Gc-A-E-421.00
STA.640+47.50~STA.644+68.40
As-C-194.50
STA.642+16.00~STA.644+10.00
Gc-A-E-263.50
STA.645+26.50~STA.647+88.80
Gc-A-E1-16.00
STA.647+88.80~STA.647+4.30
Gc-A-E-125.20
STA.647+4.30~STA.648+4.80
Gc-A-E3
STA.649+29.50
Gc-A-E-252.00
STA.649+29.50~STA.651+80.70
As-C-204.90
STA.646+6.00~STA.648+10.00
As-C-190.10
STA.648+16.00~STA.650+6.00
D-W-A2-2-(B)-13(c.t.=50.00)
STA.649+50.00~STA.655+50.00
D-W-A2-2(B)-16(c.t.=50.00)
STA.641+50.00~STA.649+00
D-Y-D2-1-20(c.t.=50.00)
STA.643+00~STA.655+00
Gcm-A-E-413.00
STA.641+00~STA.645+13.00
Gcm-A-E3-30
STA.645+13.00
Gcm-A-E-418.00
STA.645+13.00~STA.649+31.00
Gcm-A-E3-1
STA.649+31.00
Gcm-A-E-440.00
STA.649+31.00~STA.653+71.00
F.P.A2-2-800.00
STA.641+00~STA.649+00
F.P.A3-2-592.60
STA.645+00~STA.654+92.60
As-C-94.60
STA.642+16.00~STA.643+10.00
As-C-94.30
STA.643+16.00~STA.644+10.00
As-C-94.30
STA.644+16.00~STA.645+10.00
As-C-94.20
STA.645+16.00~STA.646+10.00
As-C-94.10
STA.646+16.00~STA.647+10.00
As-C-94.80
STA.647+16.00~STA.648+10.00
As-C-92.00
STA.648+16.00~STA.649+10.00
As-C-119.00
STA.649+16.00~STA.650+33.00
Gc-A-E-432.30
STA.640+47.50~STA.644+80.50
Gc-A-E-357.20
STA.645+71.00~STA.649+29.50
Gc-A-E-257.00
STA.649+29.50~STA.651+87.30
Fr-Rg-4.00t475.00
Rw-Cb-A=41.00
Ds-Pu(B)-0.30-0.30-73.68
Ds-Pu(B)-0.30-0.30-72.62
Ds-Pu(B)-0.30-0.30-64.00
Ds-Pu(B)-0.30-0.30-14.90
Ds-Pu(B)-0.30-0.30-25.36
Ds-Pu'-0.30-0.30-3.60
Ds-Pu'-0.30-0.30-4.80
Ds-U'0.60-0.60-20.00
Dc-0.80-0.80-0.80
Dc-0.50-0.50-0.50(C)
Ds-Pe-0.30-0.30-12.15
Ds-Pu(B)-0.30-0.30-75.36
Ds-Pu(B)-0.30-0.30-73.25
Ds-Pu(B)-0.30-0.30-20.24
Ds-Pu(B)-0.30-0.30-61.90
Ds-Pe-0.30-0.30-67.90
Ds-Pu-0.30-0.30-62.81
Ds-Pu(B)-0.30-0.30-12.46
Ds-Pu(B)-0.30-0.30-152.84
Ds-Pe(B)-0.30-0.30-5.17
Ds-Pu(B)-0.30-0.30-26.64
Ds-Pu(B)-0.30-0.30-90.00
Ds-Pu(B)-0.30-0.30-107.65
Ds-Pu-0.24-0.24-10.32
Ds-Pu-0.24-0.24-12.00
Ds-Pu-0.24-0.24-59.70
Ds-Pu-0.24-0.24-30.00
Ds-Pu-0.24-0.24-180.00
Ds-Pu-0.30-0.30-74.33
Ds-Pu-0.30-0.30-79.43
Ds-Pu-0.30-0.30-77.87
Ds-Pu-0.30-0.30-75.67
Ds-Pu-0.24-0.24-1.80
Ds-Pu-0.24-0.24-8.49
Ds-Pu-0.24-0.24-9.18
Ds-Pu-0.24-0.24-7.95
Ds-Pu-0.24-0.24-8.28
Ds-Pu-0.24-0.24-8.35
Ds-Pu-0.24-0.24-8.57
Ds-Pu-0.24-0.24-8.57
Ds-Pu-0.24-0.24-8.57
Ds-Pu-0.24-0.24-8.49
Ds-Pu(B)-0.30-0.30-59.04
Ds-Pu(B)-0.30-0.30-59.40
Ds-Pu(B)-0.30-0.30-58.75
Ds-Pu(B)-0.30-0.30-60.98
Ds-Pu(B)-0.30-0.30-36.30(F)
Ds-Pu(B)-0.30-0.30-58.97
Ds-Pu(B)-0.30-0.30-61.27
Ds-Pu(B)-0.30-0.30-31.66
Ds-Pu(B)-0.30-0.30-96.63
Ds-Pu(B)-0.30-0.30-109.30
Ds-Pu(B)-0.30-0.30-8.00(F)
Ds-Pu(B)-0.30-0.30-10.34
Ds-Pu(B)-0.30-0.30-4.50
Ds-Pu-0.30-0.30-2.36
Ds-Pu-0.24-0.24-1.80
Ds-Pu'-0.24-0.24-1.80
Ds-Pu'-0.24-0.24-1.80
Ds-Pu'-0.24-0.24-1.80
Ds-Pu'-0.24-0.24-1.80
Ds-Pu'-0.24-0.24-1.80
Ds-Pu'-0.24-0.24-1.80
Ds-Pu'-0.24-0.24-1.80
Ds-Pu'-0.30-0.30-4.80
Ds-Pu'-0.30-0.30-3.60
Ds-Pu'-0.30-0.30-3.60
Ds-Pu'-0.30-0.30-3.60
Ds-Pu'-0.30-0.30-3.60
Ds-Pu'-0.30-0.30-3.60
Ds-Pu'-0.30-0.30-3.60
Ds-Pu'-0.30-0.30-3.60
Ds-Pu-0.30-0.30-71.67
Ds-Pu-0.30-0.30-89.43
Ds-Pu-0.30-0.30-93.23
Ds-Pu-0.30-0.30-98.12
Ds-Pu-0.30-0.30-98.06
Ds-Pu-0.30-0.30-97.86
Ds-Pu-0.30-0.30-98.09
Ds-Pu-0.30-0.30-97.97
Ds-Pu-0.30-0.30-98.04
Ds-Pu-0.30-0.30-95.96
Ds-Pu-0.30-0.30-99.16
Ds-Pu-0.30-0.30-98.86
Ds-Pu-0.30-0.30-98.33
Ds-Pu-0.30-0.30-97.97
Ds-Pu-0.30-0.30-98.04
Ds-Pu-0.30-0.30-95.96
Ds-Pu-0.30-0.30-99.16
Ds-Pu-0.30-0.30-98.86
Ds-Pu-0.30-0.30-98.33
Dc'-M-Bi=0.30
Dc'-Bi(Bw)=0.30
Dc'-Bi(Be)=0.30
Dc'-Fr
Dc-0.50-0.50-0.50
Dc-0.80-0.80-0.65
Dc-M-0.80-0.80-1.18
Dc-P(N)=0.40-12.56
Dc-P(N)=0.40-12.86
Dc-P(N)=0.40-14.86
Dc-P(N)=0.40-14.86
Dc-P(N)=0.40-14

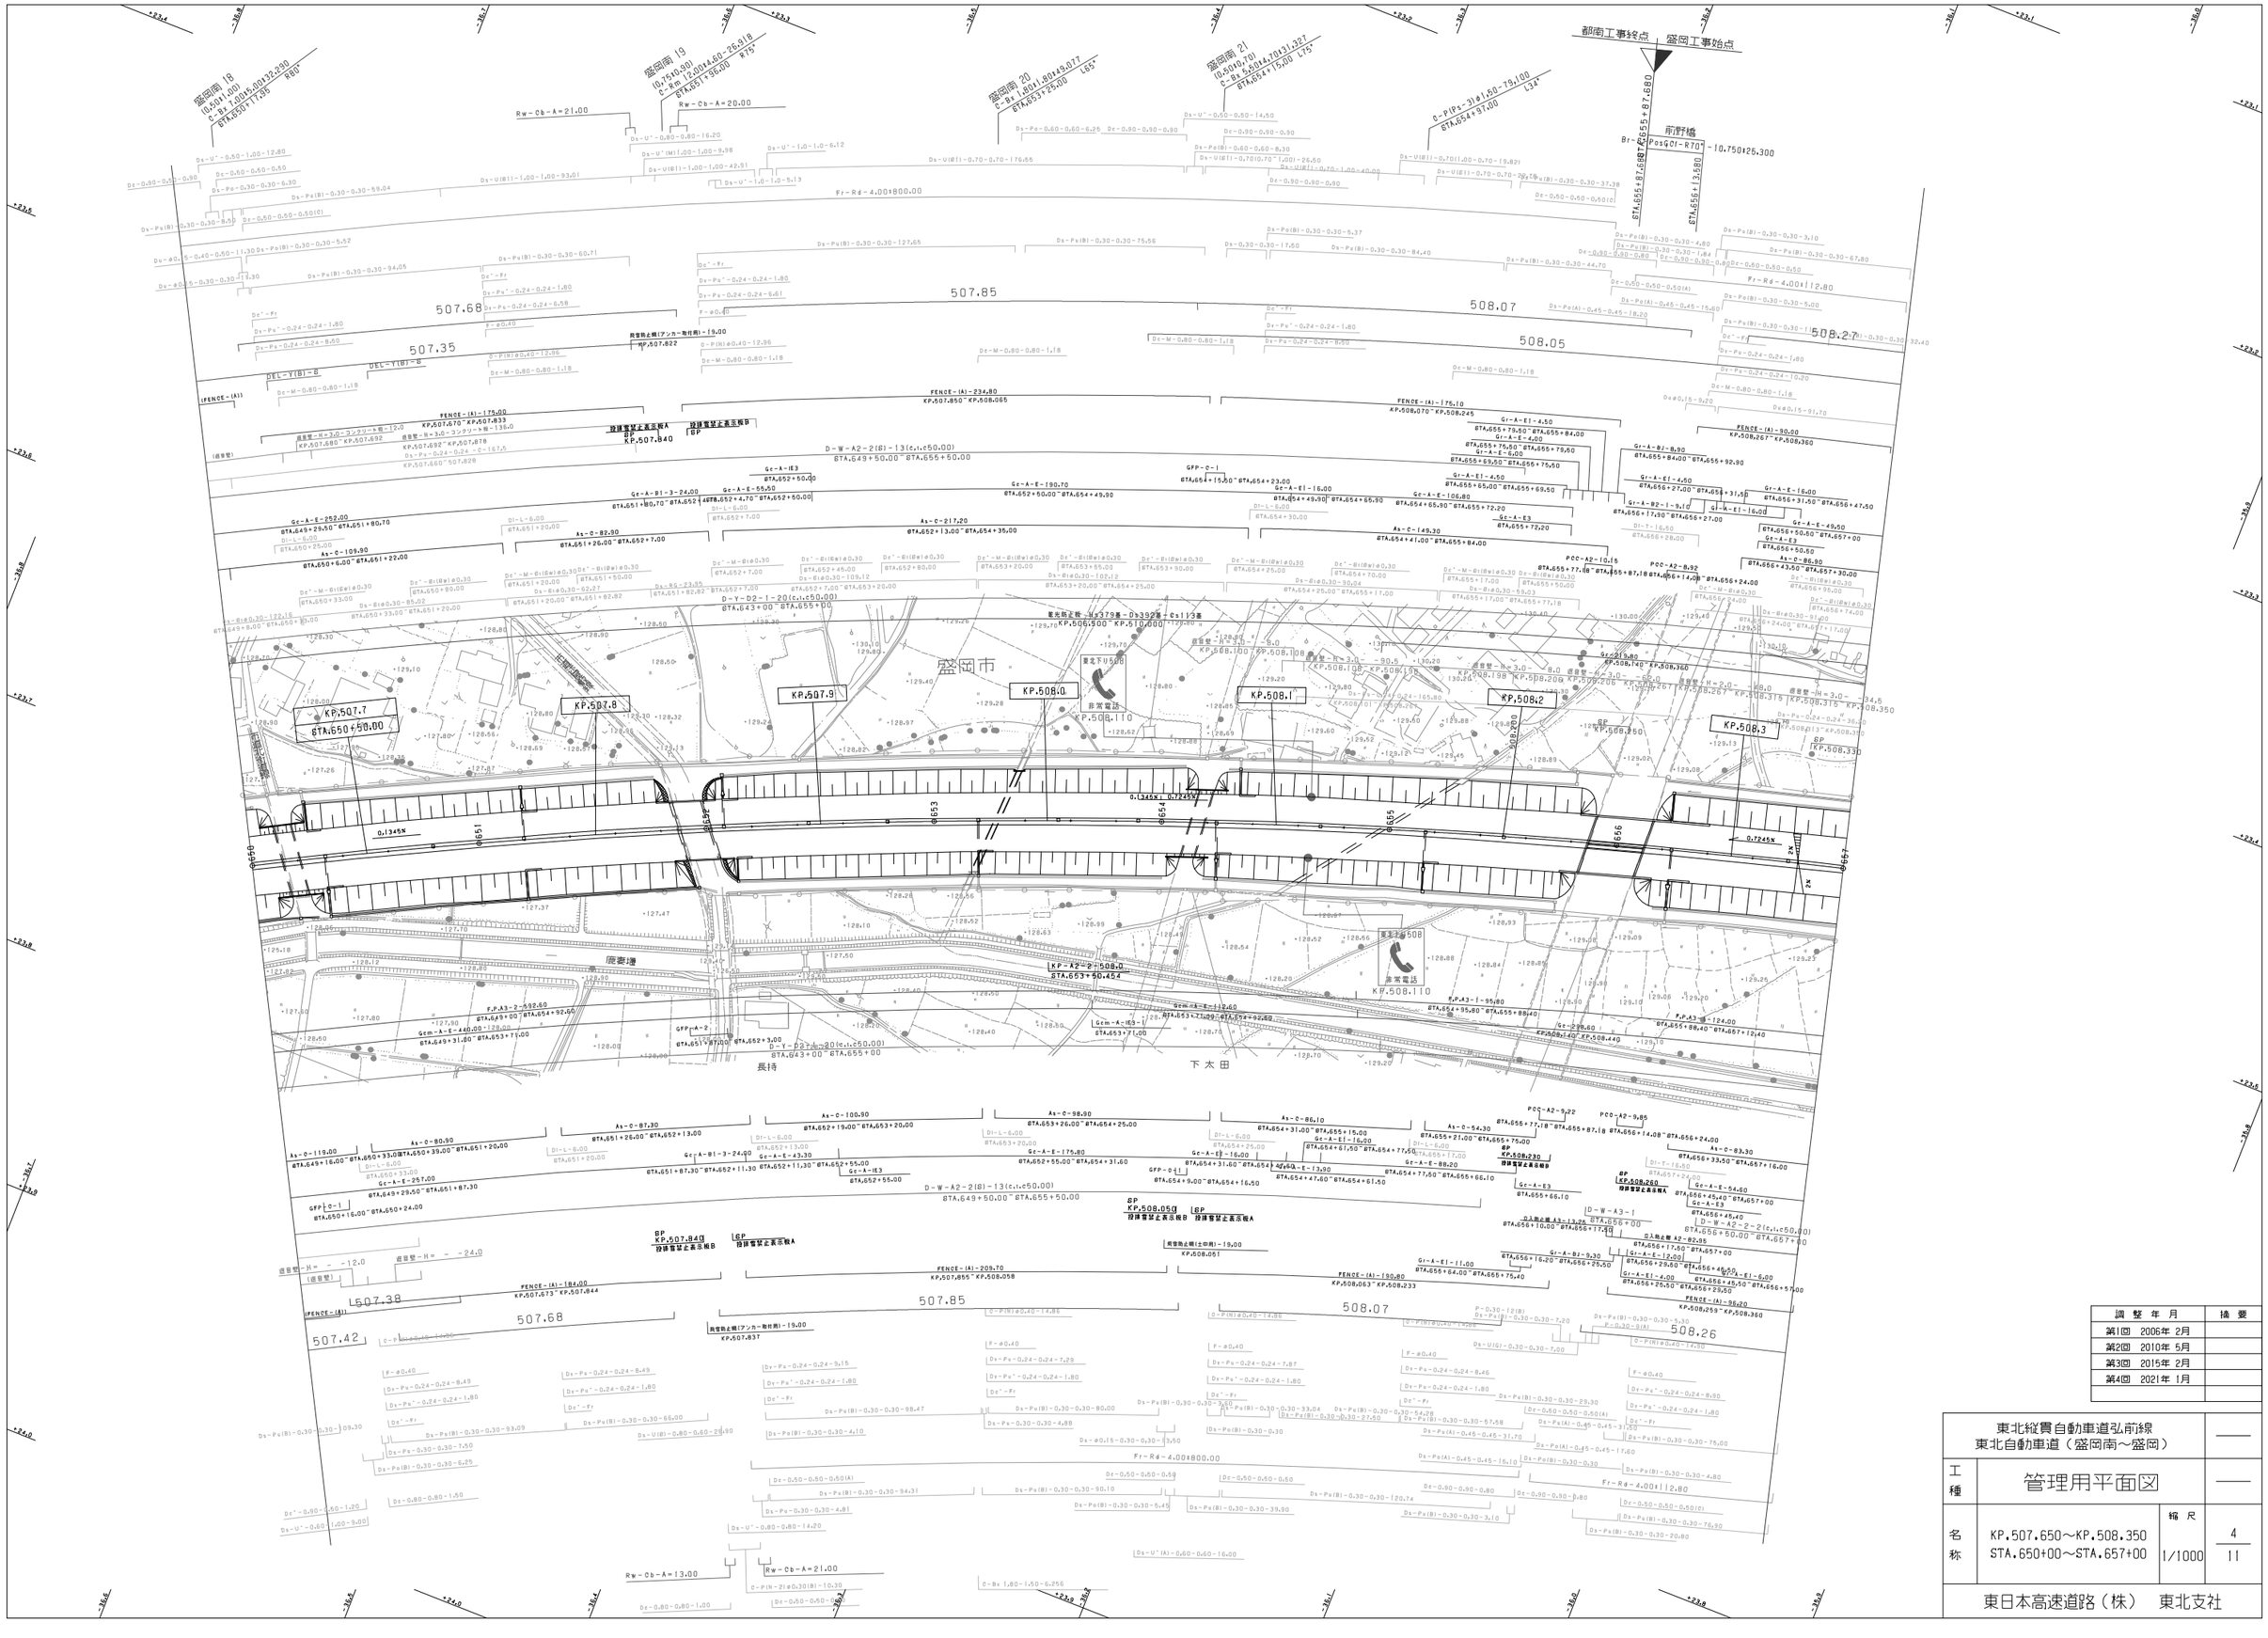
盛岡南 18
盛岡南 19
盛岡南 20
盛岡南 21
都南工事終点
盛岡工事始点
南野橋
盛岡市
KP.507.7
KP.507.8
KP.507.9
KP.508.0
KP.508.1
KP.508.2
KP.508.3
非常電話
KP.508.110
東北下り508
STA.650+50.00
STA.653+50.454
507.68
507.35
507.85
508.07
508.05
508.27
507.38
507.42
508.26
盛岡南工事終点 盛岡工事始点 STA.655+87.680
南野橋 Br-1 STA.656+87.680
STA.656+12.580
Rw-Cb-A=21.00
Rw-Cb-A=20.00
Rw-Cb-A=13.00
Fr-Rd-4.00+800.00
Fr-Rd-4.00+12.80
D-W-A2-2(B)-13(c1.c50.00)
D-W-A2-2-2(c1.c50.00)
D-Y-B2-1-20(c1.c50.00)
D-W-A2-2-20(c1.c50.00)
FENCE-(A)-175.00
FENCE-(A)-234.80
FENCE-(A)-175.10
FENCE-(A)-50.00
FENCE-(A)-184.00
FENCE-(A)-209.70
FENCE-(A)-150.80
FENCE-(A)-58.20
PCC-A2-10.15
PCC-A2-8.92
PCC-A2-9.22
PCC-A2-9.85
GFP-C-1
GFP-A-2
GFP-A-3
GFP-C-2
Gc-A-E-252.00
As-C-109.90
As-C-82.90
As-C-217.20
As-C-149.30
As-C-100.90
As-C-98.30
As-C-86.10
As-C-119.00
As-C-80.90
As-C-87.30
As-C-54.30
As-C-83.30
Gc-A-E-252.00
Gc-A-E-55.50
Gc-A-E-190.70
Gc-A-E-106.80
Gc-A-E-175.80
Gc-A-E-88.20
Gc-A-E-54.60
Gc-A-E-257.00
Gc-A-E-43.30
Gc-A-E-16.00
Gc-A-E-49.50
Gc-A-E-299.60
Gc-A-E-12.60
Gc-A-E3
Gc-A-E1-4.50
Gc-A-E1-16.00
Gc-A-B2-9.30
Gc-A-E1-11.00
Gc-A-E1-4.00
Gc-A-E1-6.00
Gc-A-E1-12.00
Gc-A-B2-8.90
Gc-A-B2-1-9.10
Gc-A-E1-16.00
Gc-A-E1-4.50
Gc-A-E1-5.00
Gc-A-E1-95.80
Gc-A-E1-124.00
Gc-A-E1-95.80
Gc-A-E1-88.40
Gc-A-E1-12.40
Gc-A-E1-40.00
Gc-A-E1-31.80
Gc-A-E1-7.00
Gc-A-E1-92.60
Gc-A-E1-52.60
Gc-A-E1-31.80
Gc-A-E1-7.00
Gc-A-E1-92.60
Gc-A-IE3
Gc-A-IE3
Gc-A-IE3

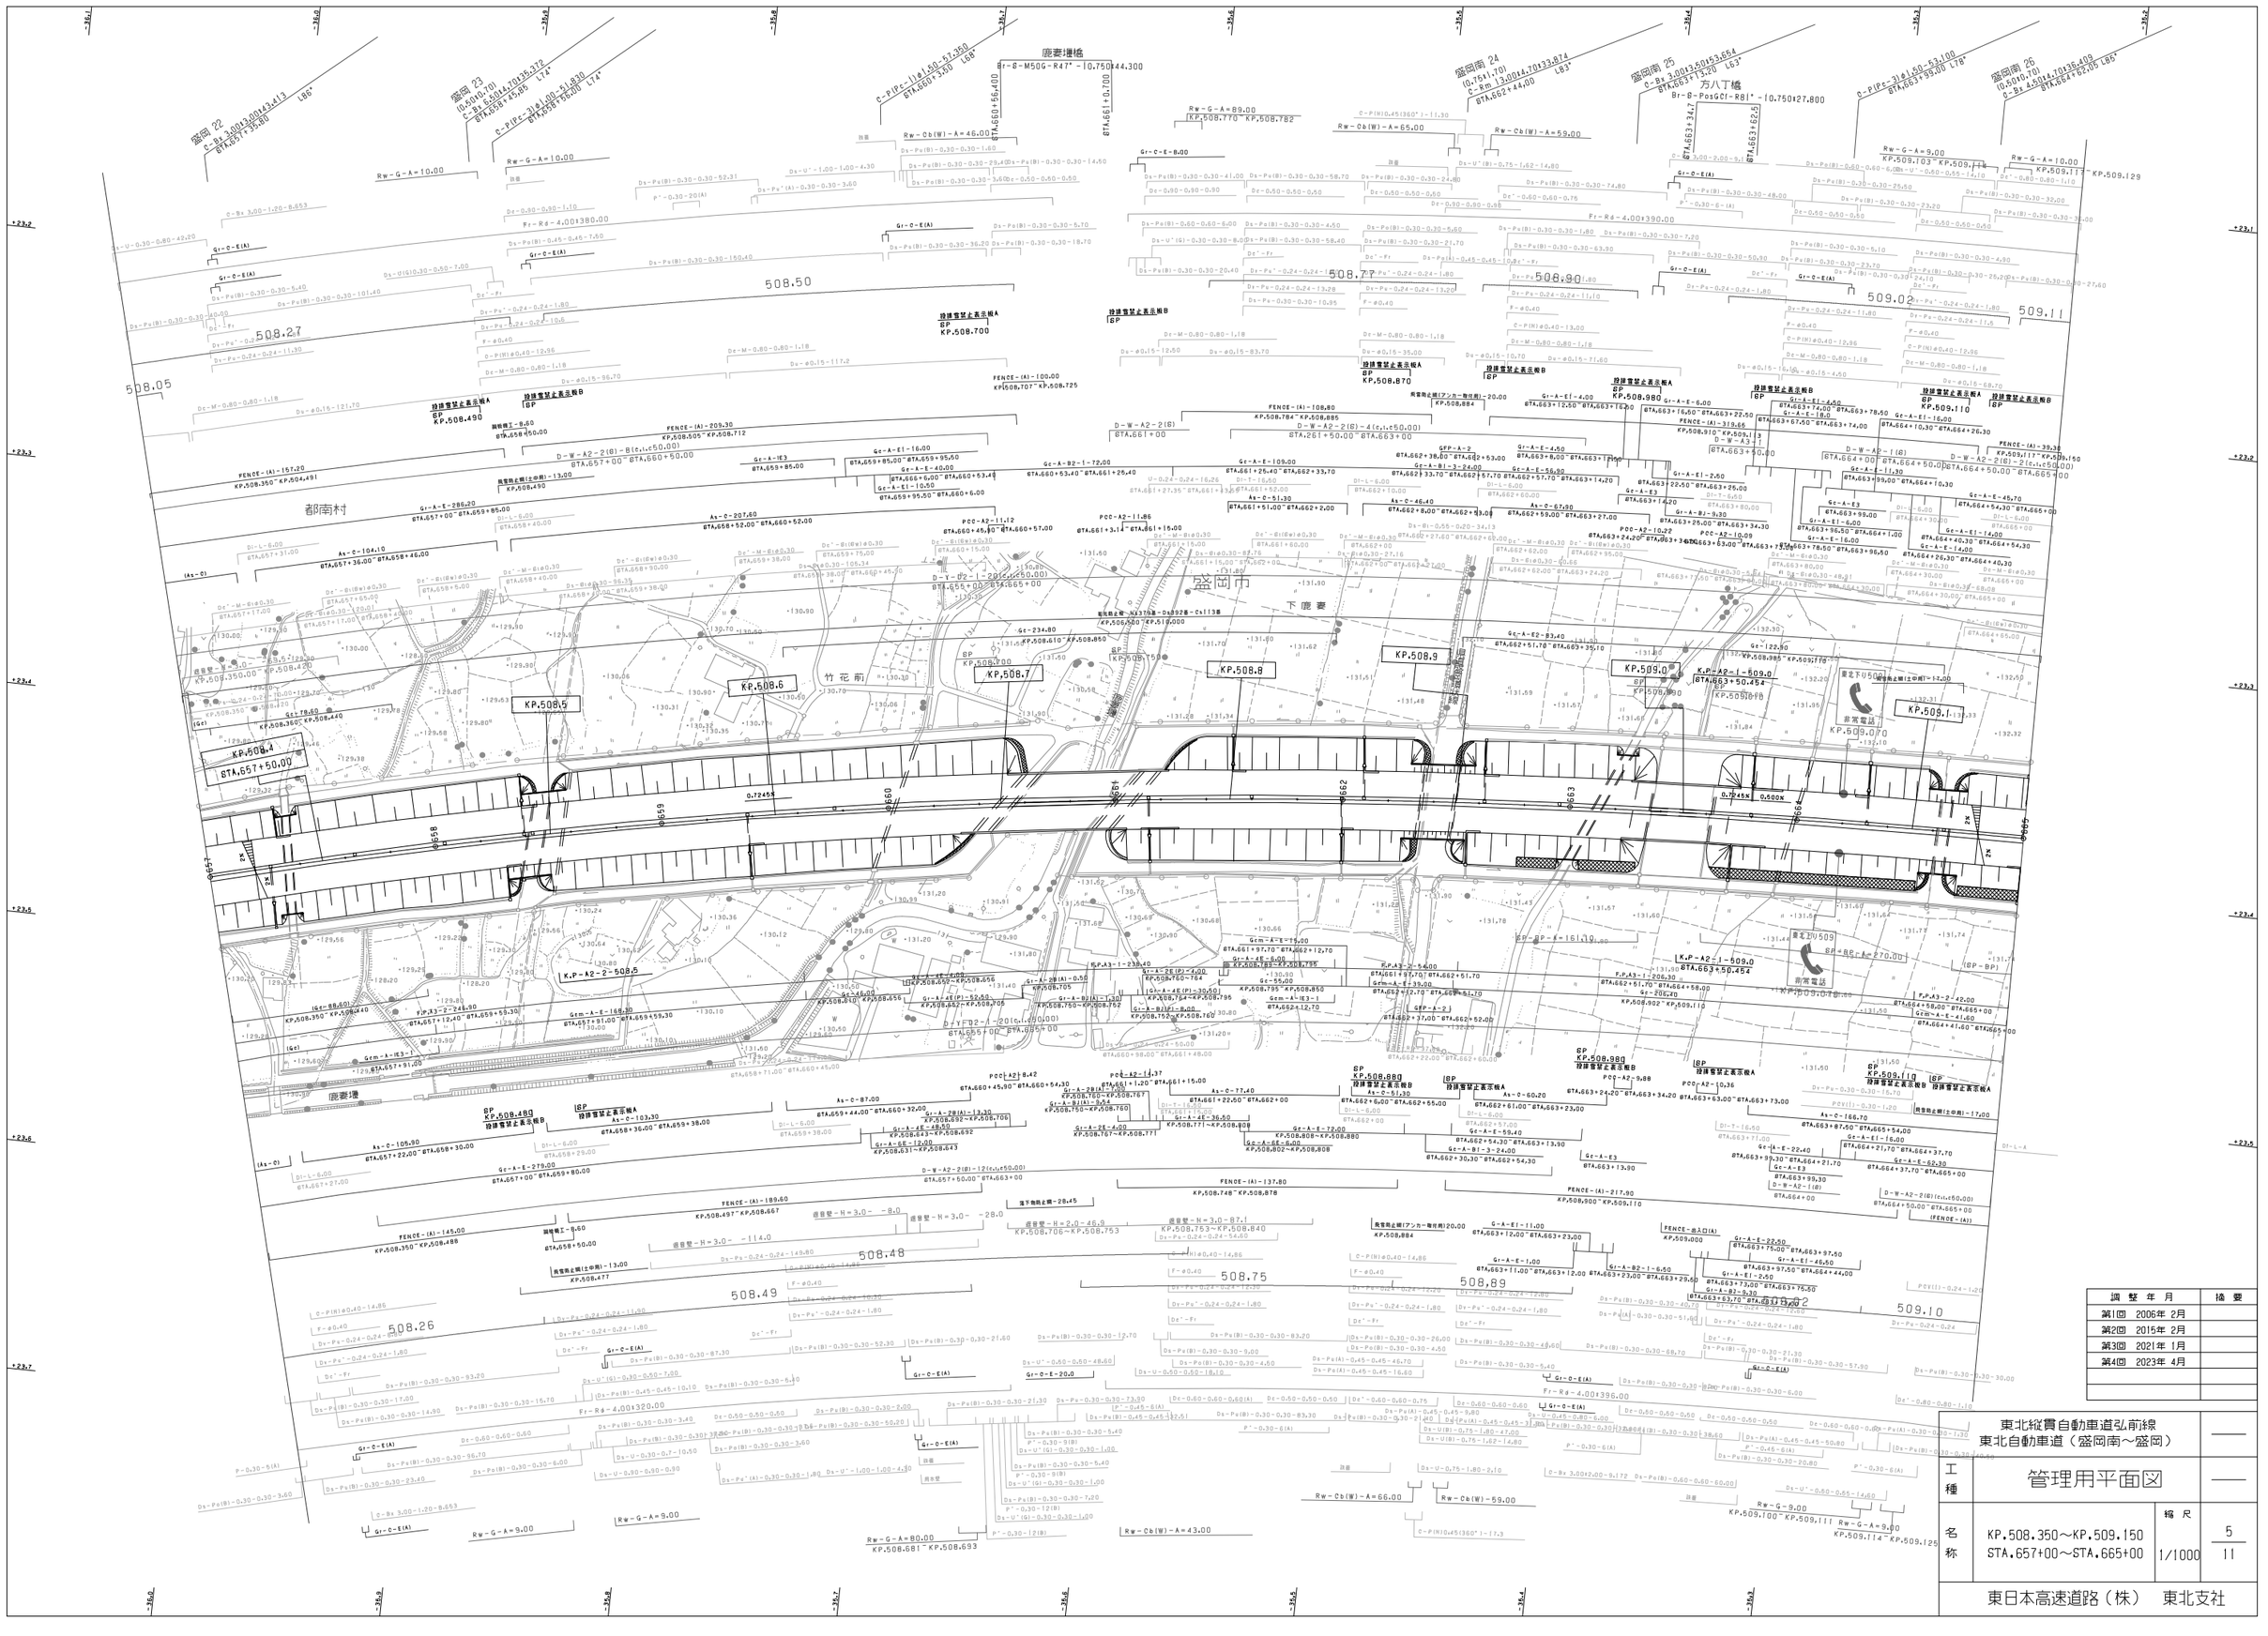

調整年月	摘要
第1回　2006年 2月	
第2回　2015年 2月	
第3回　2021年 1月	
第4回　2023年 4月	

東北縦貫自動車道弘前線
東北自動車道（盛岡南～盛岡）

工種　管理用平面図

名称　KP.508.350～KP.509.150
STA.657+00～STA.665+00

縮尺　1/1000

5
11

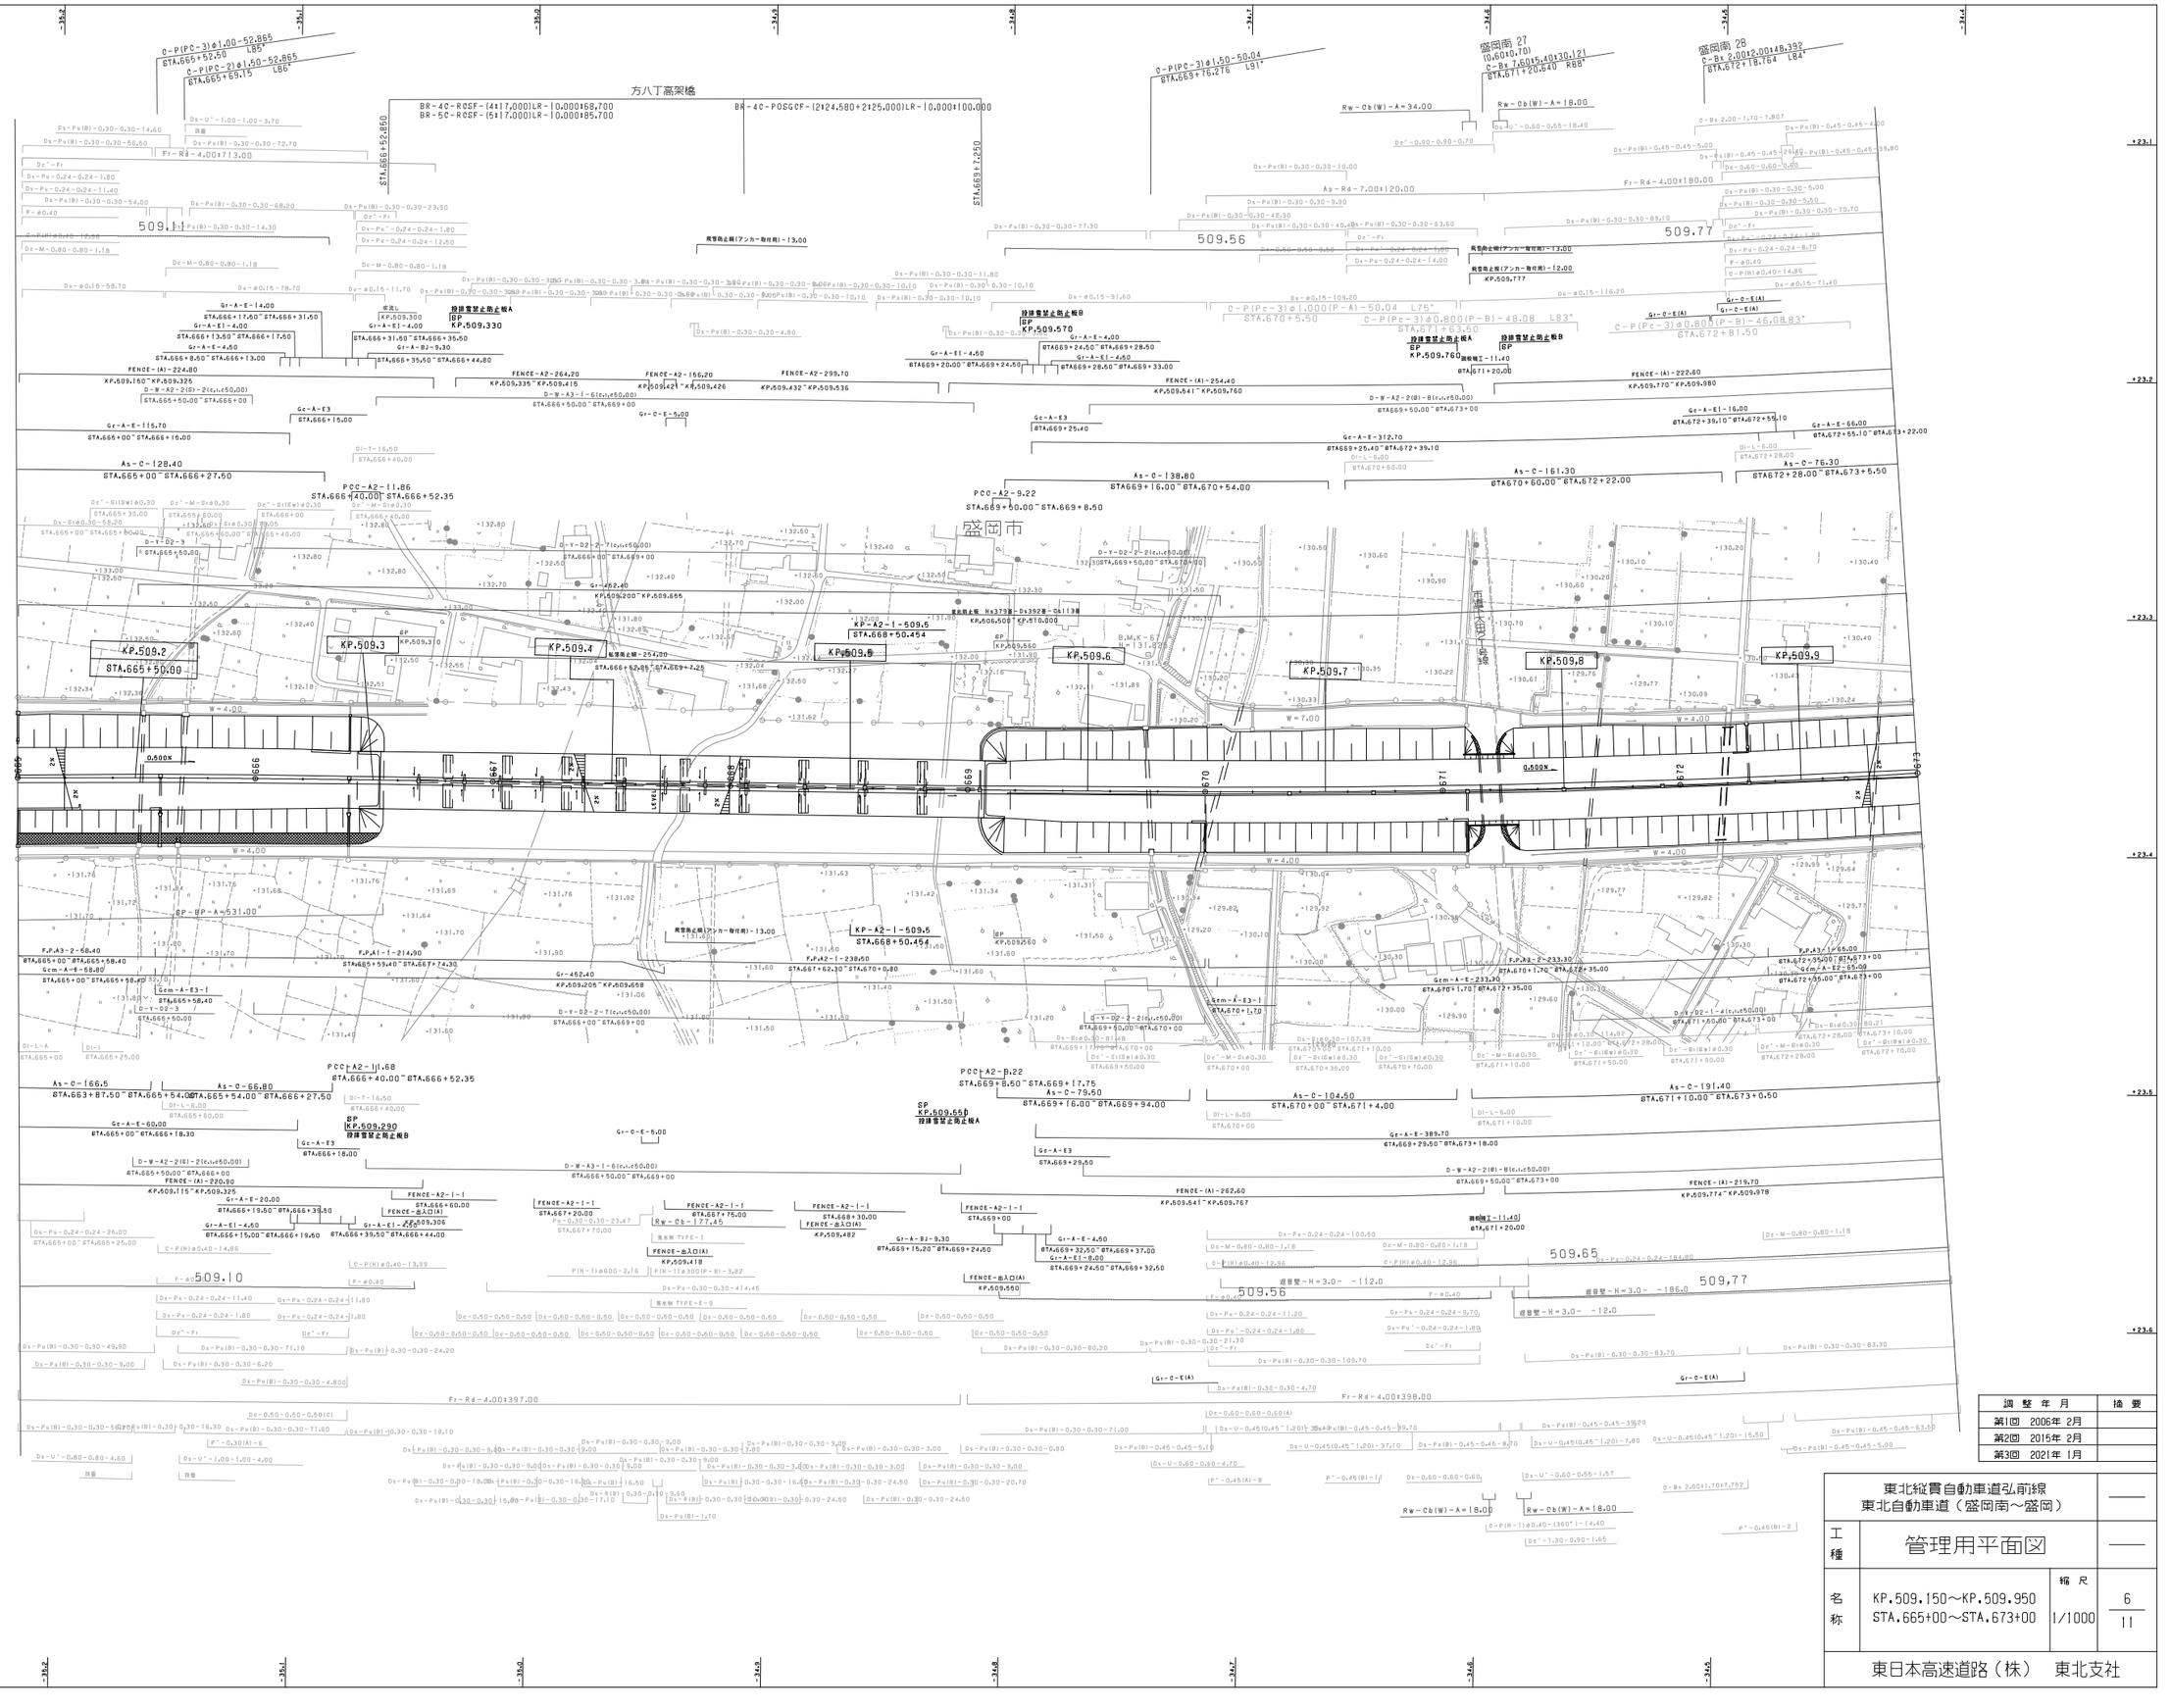
方八丁高架橋
BR-4C-RCSF-(4x17.000)LR-(0.000+68.700
BR-5C-RCSF-(5x17.000)LR-(0.000+85.700
BR-4C-POSGCF-(2+24.580+2+25.000)LR-(0.000+100.000
盛岡南 27
(0.601+0.70)
C-Bx 7.501+5.401+30.121
STA.671+20.640 R88°
盛岡南 28
C-Bx 2.001+2.001+49.392
STA.672+18.764 L84°
C-P(PC-3)φ1.00-52.865 L85°
STA.665+52.50
C-P(PC-2)φ1.50-52.865 L86°
STA.665+69.15
C-P(PC-3)φ1.50-50.04 L91°
STA.665+76.276
C-P(PC-3)φ1.000(P-A1-50.04 L75°
STA.670+5.50
C-P(PC-3)φ0.800(P-B)-48.08 L83°
STA.671+63.50
C-P(PC-3)φ0.800(P-B)-46.0883°
STA.672+81.50
KP.509.2
STA.665+50.00
KP.509.3
KP.509.4
KP.509.5
KP.509.6
KP.509.7
KP.509.8
KP.509.9
KP-A2-1-509.5
STA.668+50.454
KP-A2-1-509.5
STA.668+50.454
盛岡市
509.10
509.56
509.65
509.77
509.11
509.77
Fr-Rd-4.00+397.00
Fr-Rd-4.00+398.00
Ap-Rd-7.00+120.00
Fr-Rd-4.00+180.00
As-C-128.40 STA.665+00-STA.666+27.50
PCC-A2-11.86 STA.666+40.00-STA.666+52.35
PCC-A2-9.22 STA.669+00.00-STA.669+8.50
As-C-138.80 STA.669+16.00-STA.670+54.00
As-C-161.30 STA.670+60.00-STA.672+22.00
As-C-76.30 STA.672+28.00-STA.673+5.50
As-C-166.5 STA.663+87.50-STA.665+54.00
As-C-66.80 STA.665+54.00-STA.666+27.50
PCC-A2-11.68 STA.666+40.00-STA.666+52.35
PCC-A2-8.22 STA.669+8.50-STA.669+17.75
As-C-79.50 STA.669+16.00-STA.669+94.00
As-C-104.50 STA.670+00-STA.671+4.00
As-C-191.40 STA.671+10.00-STA.673+0.50
FENCE-(A)-224.80 KP.509.150-KP.509.325
FENCE-A2-264.20 KP.509.335-KP.509.415
FENCE-A2-166.20 KP.509.421-KP.509.426
FENCE-A2-299.70 KP.509.432-KP.509.536
FENCE-(A)-254.40 KP.509.641-KP.509.760
FENCE-(A)-222.60 KP.509.770-KP.509.980
FENCE-(A)-220.90 KP.509.115-KP.509.325
FENCE-(A)-262.60 KP.509.641-KP.509.767
FENCE-(A)-219.70 KP.509.774-KP.509.978
Gr-A-E-116.70 STA.665+00-STA.666+16.00
Gr-A-E3 STA.666+16.00
Gr-A-E3 STA.669+25.40
Gr-A-E-312.70 STA.669+25.40-STA.672+39.10
Gr-A-E1-16.00 STA.672+39.10-STA.672+55.10
Gr-A-E-66.00 STA.672+55.10-STA.673+22.00
Gr-A-E-60.00 STA.665+00-STA.666+18.30
Gr-A-E3 STA.666+18.00
Gr-A-E3 STA.669+29.50
Gr-A-E-389.70 STA.669+29.50-STA.673+18.00
Gr-C-E(A)
Gr-C-E-5.00
D-W-A2-2(B)-B(r=1,c=50.00) STA.669+50.00-STA.673+00
D-W-A2-2(B)-B(r=1,c=50.00) STA.673+00-STA.673+50.00
D-W-A2-2-2(r=1,c=50.00) STA.669+50.00-STA.670+00
D-W-A2-2-2(r=1,c=50.00) STA.671+50.00-STA.673+00
D-W-A3-1-6(r=1,c=50.00) STA.666+50.00-STA.669+00
D-W-A2-2(B)-2(r=1,c=50.00) STA.665+50.00-STA.666+00
D-W-A2-2-2(r=1,c=50.00) STA.665+50.00-STA.666+00
D-W-A3-1-6(r=1,c=50.00) STA.666+50.00-STA.669+00
D-W-A2-2-2(r=1,c=50.00) STA.669+50.00-STA.670+00
D-Y-D2-2-7(r=1,c=50.00) STA.666+00-STA.669+00
D-Y-D2-2-2(r=1,c=50.00) STA.669+50.00-STA.670+00
D-Y-D2-2-2(r=1,c=50.00) STA.671+50.00-STA.673+00
D-Y-D2-3
D-Y-D2-1-4(r=1,c=50.00) STA.671+50.00-STA.673+00
Gr-452.40 KP.509.205-KP.509.658
Gr-462.40 KP.509.200-KP.509.655
Gcm-A-E3-1 STA.665+58.40
Gcm-A-E3-1 STA.669+50.00-STA.670+00
Gcm-A-E3-1 STA.670+1.70
Gcm-A-E-233.30 STA.670+1.70-STA.672+35.00
Gcm-A-E2-55.00 STA.672+55.00-STA.673+00
Gcm-A-E-68.00 STA.665+00-STA.665+58.40
F.P.A3-2-58.40 STA.665+00-STA.665+58.40
F.P.A1-1-214.90 STA.665+59.40-STA.667+74.30
F.P.A2-1-238.50 STA.667+62.30-STA.670+0.80
F.P.A3-2-233.30 STA.670+1.70-STA.672+35.00
F.P.A3-1-65.00 STA.672+55.00-STA.673+00
Rw-Cb(W)-A=34.00
Rw-Cb(W)-A=18.00
Rw-Cb(W)-A=18.00
Rw-Cb(W)-A=18.00
SP-BP-A=531.00
SP KP.509.290 排水管堅足防止幅B
SP KP.509.330
SP KP.509.570
SP KP.509.760
SP KP.509.550
SP KP.509.656 排水管堅足防止幅A
排水管堅足防止幅A
排水管堅足防止幅B
KP.509.482
KP.509.418
KP.509.306
KP.509.310
KP.509.560
KP.509.777
KP.505.500
KP.510.000
Gr-A-E1-4.50
Gr-A-E1-4.00
Gr-A-E-4.00
Gr-A-E-4.50
Gr-A-E1-4.60
Gr-A-E-20.00
Gr-A-E-11.40
Gr-A-B2-9.30
Gr-A-E-4.50
Gr-A-E1-6.00
Gr-A-E-11.40
Gr-A-E-4.50
Gr-A-E-4.50
Gr-A-E1-4.50
Gr-A-E-4.50
Gr-A-E-4.50
Gr-A-E

調整年月	摘要
第1回 2006年 2月	
第2回 2021年 1月	
第3回 2022年 3月	

東北縦貫自動車道弘前線
東北自動車道（盛岡南～盛岡）

工種 管理用平面図

名称 KP.509.950～KP.510.750
STA.673+00～STA.681+00

縮尺 1/1000

7
11

東日本高速道路（株） 東北支社

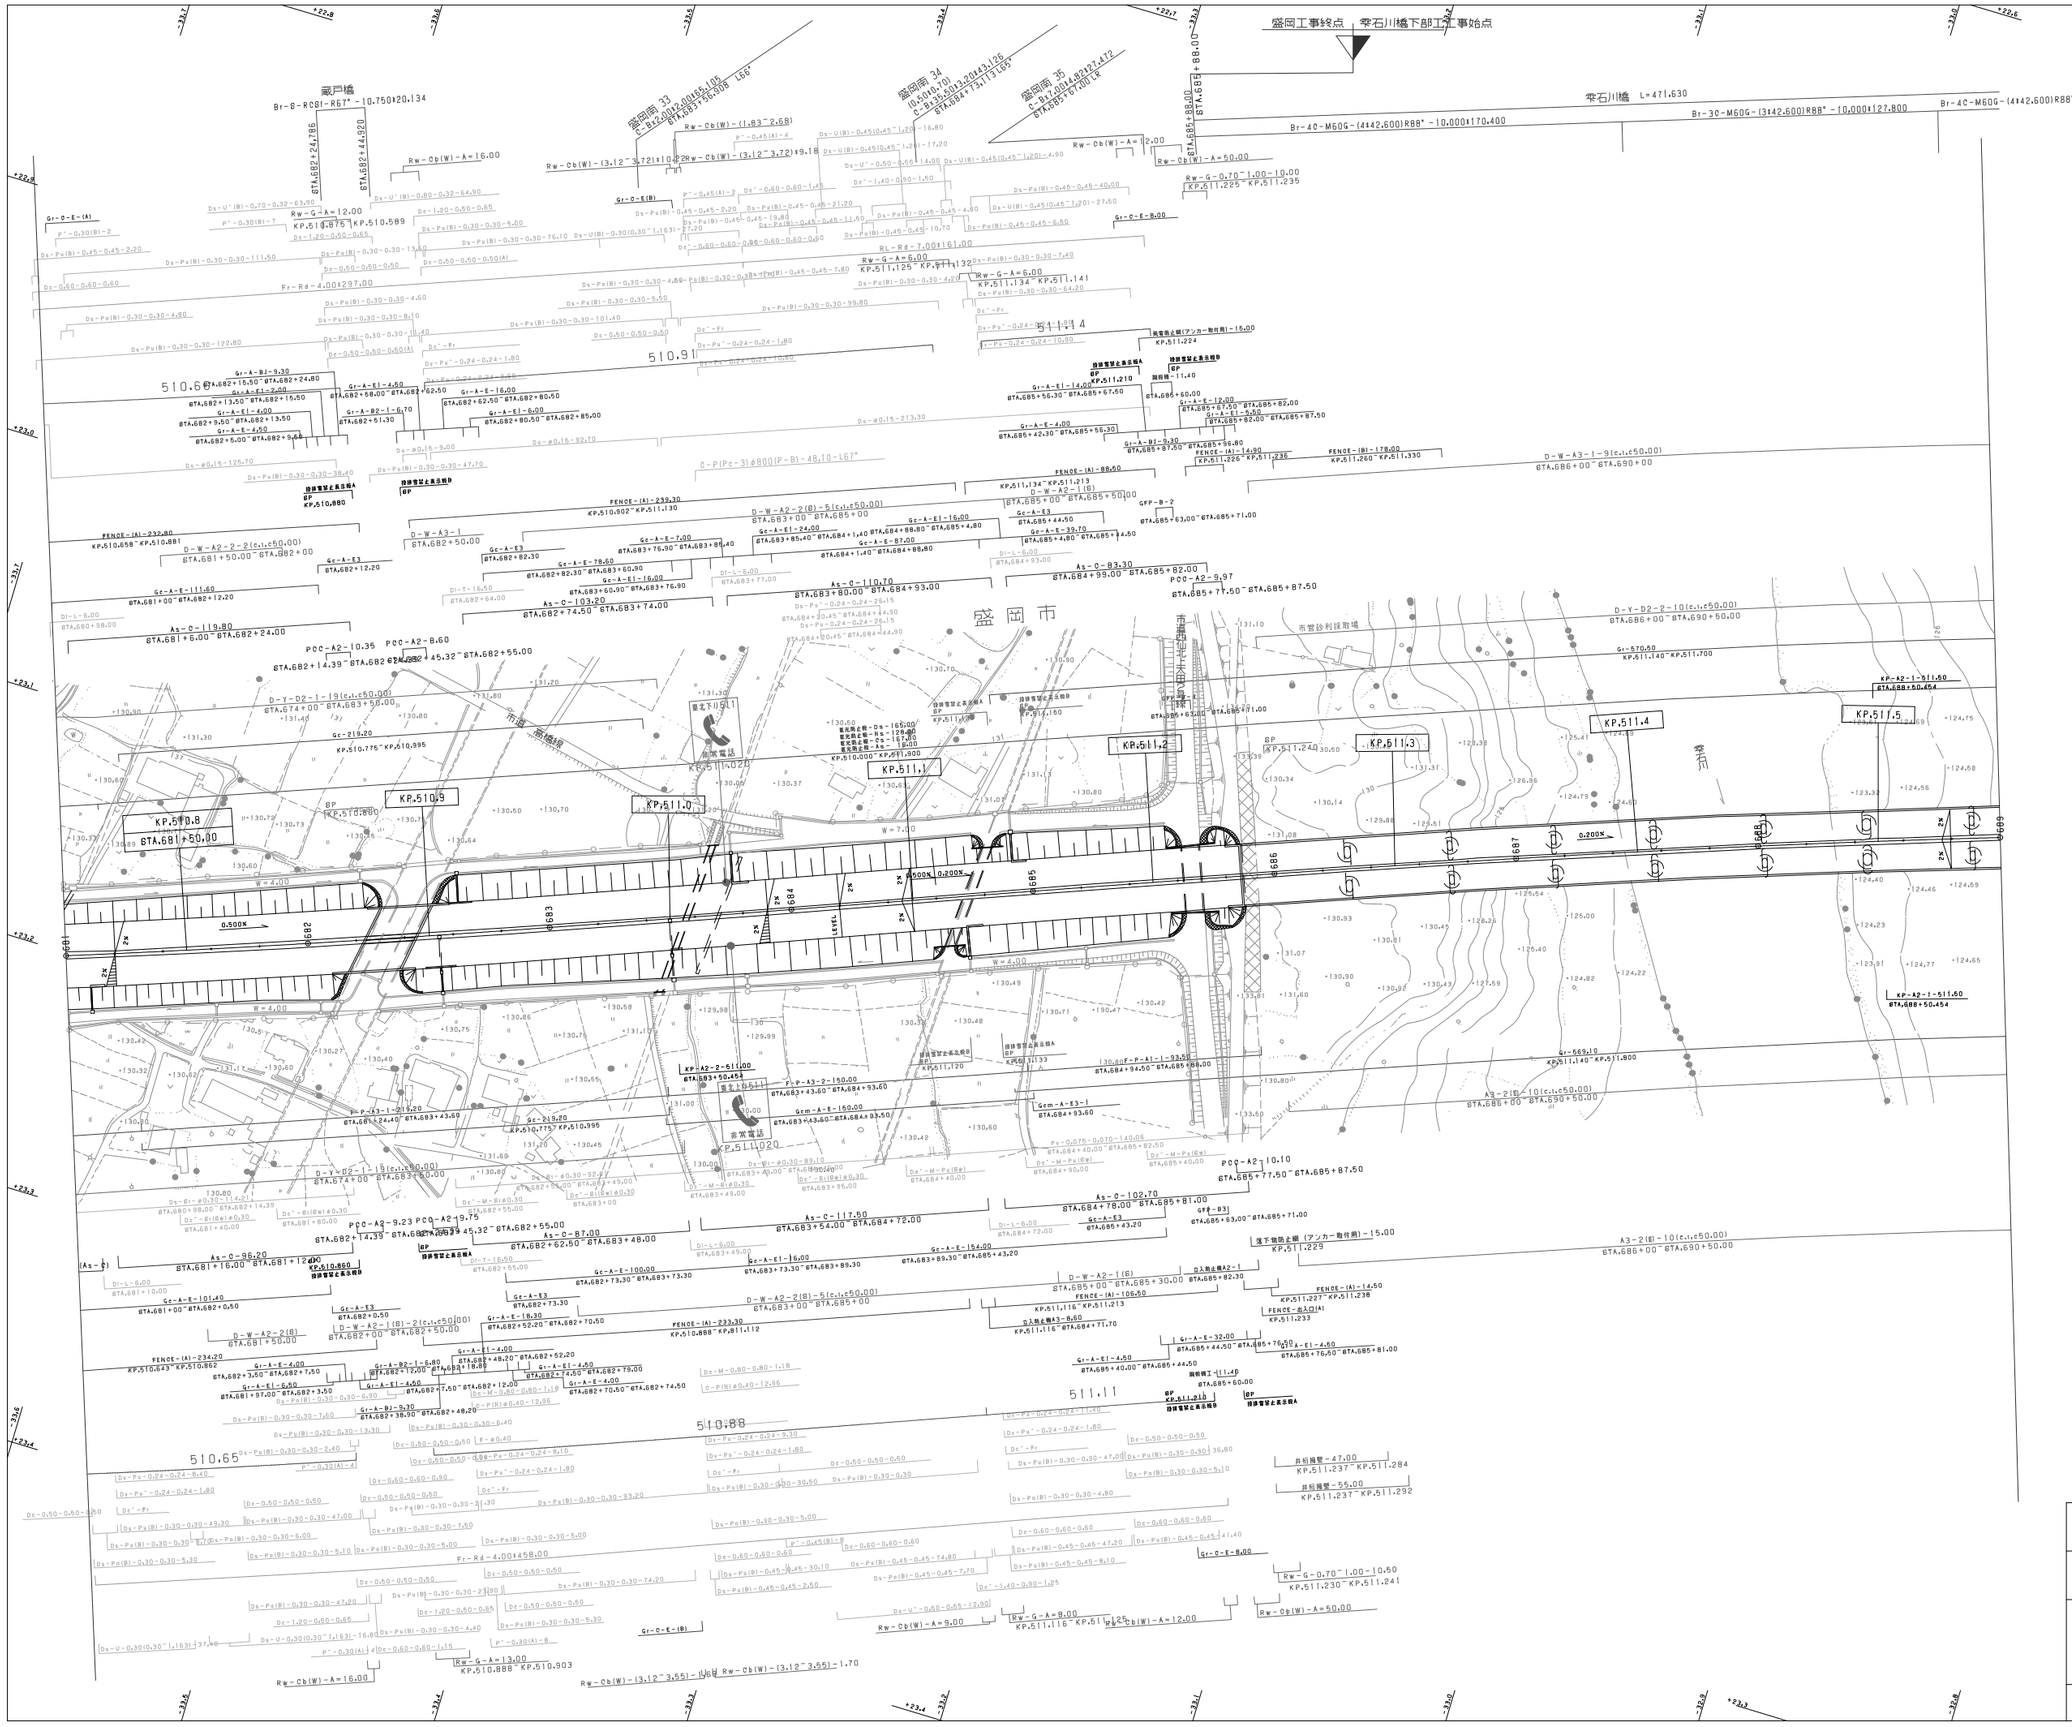

調整年月	摘要
第1回 2006年 2月	
第2回 2014年 2月	
第3回 2015年 2月	
第4回 2016年 1月	
第5回 2022年 3月	
第6回 2023年 4月	

東北縦貫自動車道弘前線 東北自動車道（盛岡南～盛岡）			—
工種	管理用平面図		—
名称	KP.510.750～KP.511.550 STA.681+00～STA.689+00	縮尺 1/1000	8 11
東日本高速道路（株） 東北支社			

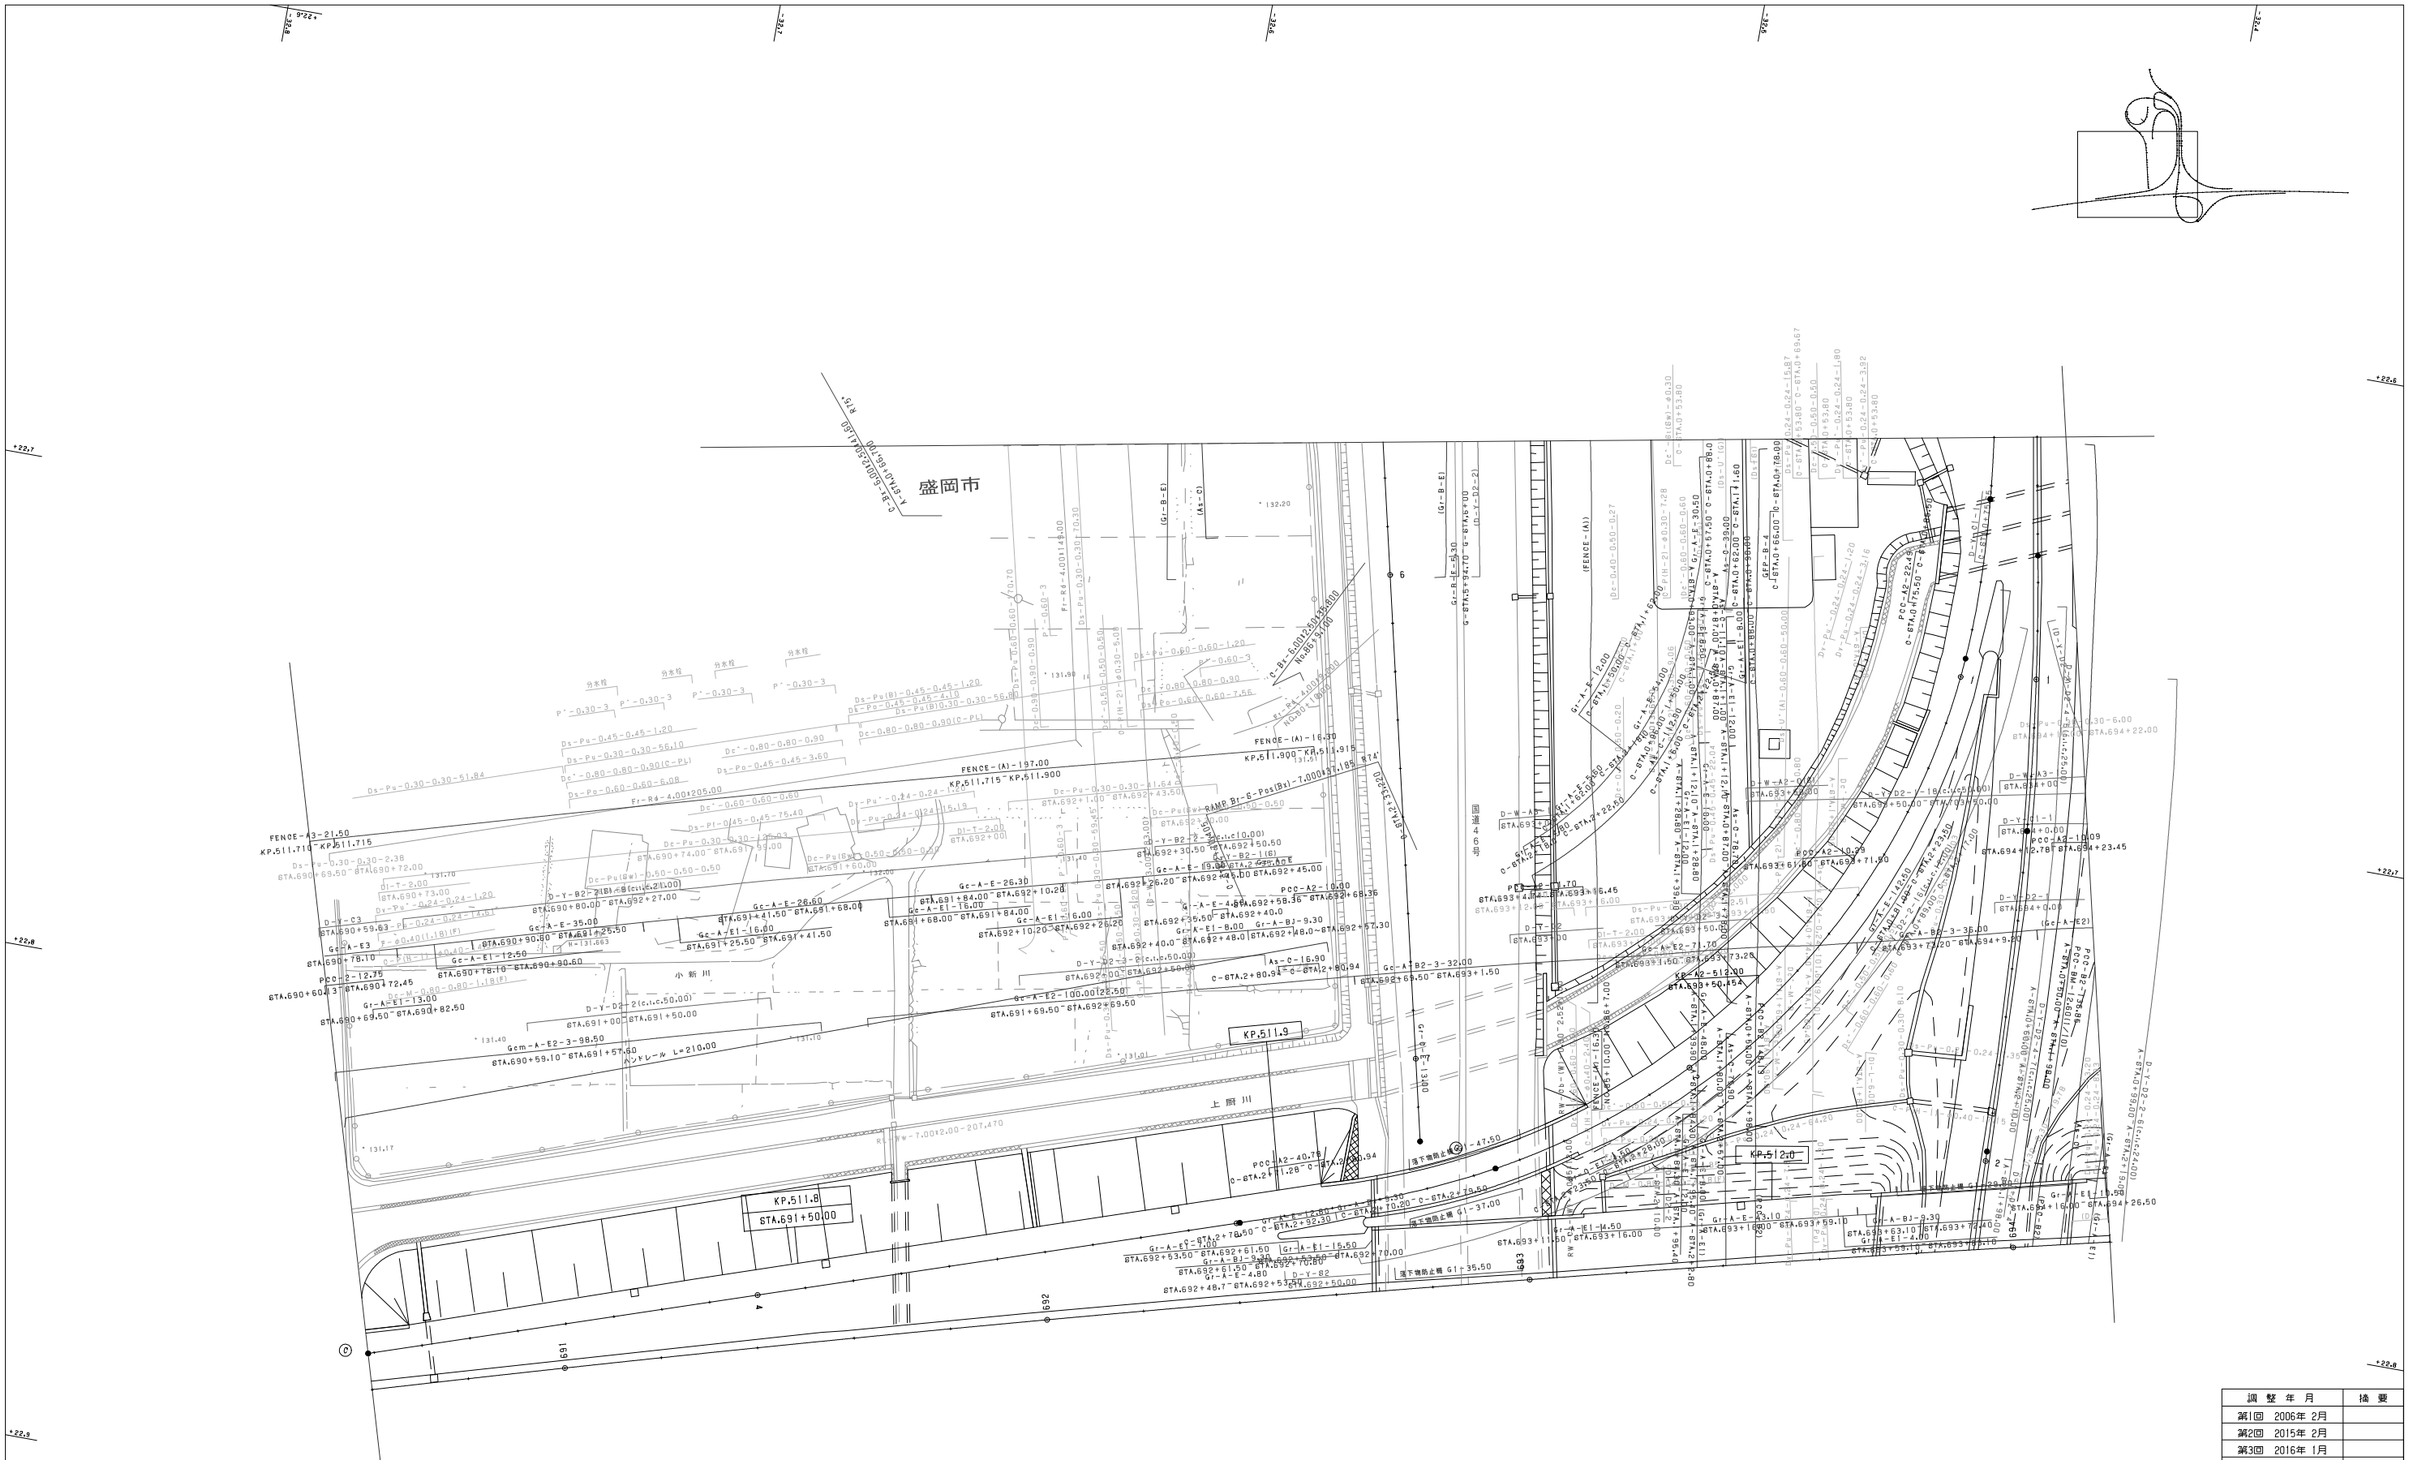
盛岡市
小新川
上厨川
KP.511.9
KP.512.0
KP.511.8
STA.691+50.00
FENCE-(A)-197.00
KP.511.715~KP.511.900
FENCE-(A)-16.39
KP.511.900~KP.511.915
FENCE-A3-21.50
KP.511.715~KP.511.737
Fr-R4-4.00=205.00
Fr-R4-4.00=148.00
Ds-Pu-0.30-0.30-51.84
Ds-Pu-0.30-0.30-56.10
Ds-Pu-0.45-0.45-1.20
Ds-Pu(B)-0.45-0.45-1.20
Ds-Pu(B)-0.30-0.30-56.10
Ds-Pu(B)-0.30-0.30-(C-PL)
Ds-Pu-0.45-0.45-3.60
Ds-Pu-0.60-0.60-6.08
Ds-Pu-0.60-0.60-7.56
Ds-Pu-0.60-0.60-50.00
Dc-Pu-0.30-0.30-81.64
Dc-Pu-0.30-0.30-43.50
Dc-Pu(Sw)-0.50-0.50-0.50
Dc-Pu(Sw)-RAMP B1-B-Pos(B1)-7.000=137.185
Ds-Pu-0.30-0.30-72.00
Ds-Pu-0.30-0.30-2.38
Ds-Pu-0.24-0.24-1.20
Ds-Pu-0.24-0.24-160.81
Ds-Pu-0.24-0.24-115.19
Ds-Pu-0.24-0.24-1.20
Ds-Pu-0.24-0.24-3.16
Ds-Pu-0.24-0.24-1.80
Ds-Pu-0.24-0.24-3.92
Ds-Pu-0.24-0.24-15.68
Ds-Pu-0.24-0.24-1.60
Ds-Pu-0.24-0.24-1.20
Ds-Pu-0.24-0.24-1.40
Ds-Pu-0.24-0.24-1.00
Ds-Pu-0.24-0.24-1.20
Ds-Pu-0.24-0.24-1.20
Ds-Pu-0.24-0.24-1.20

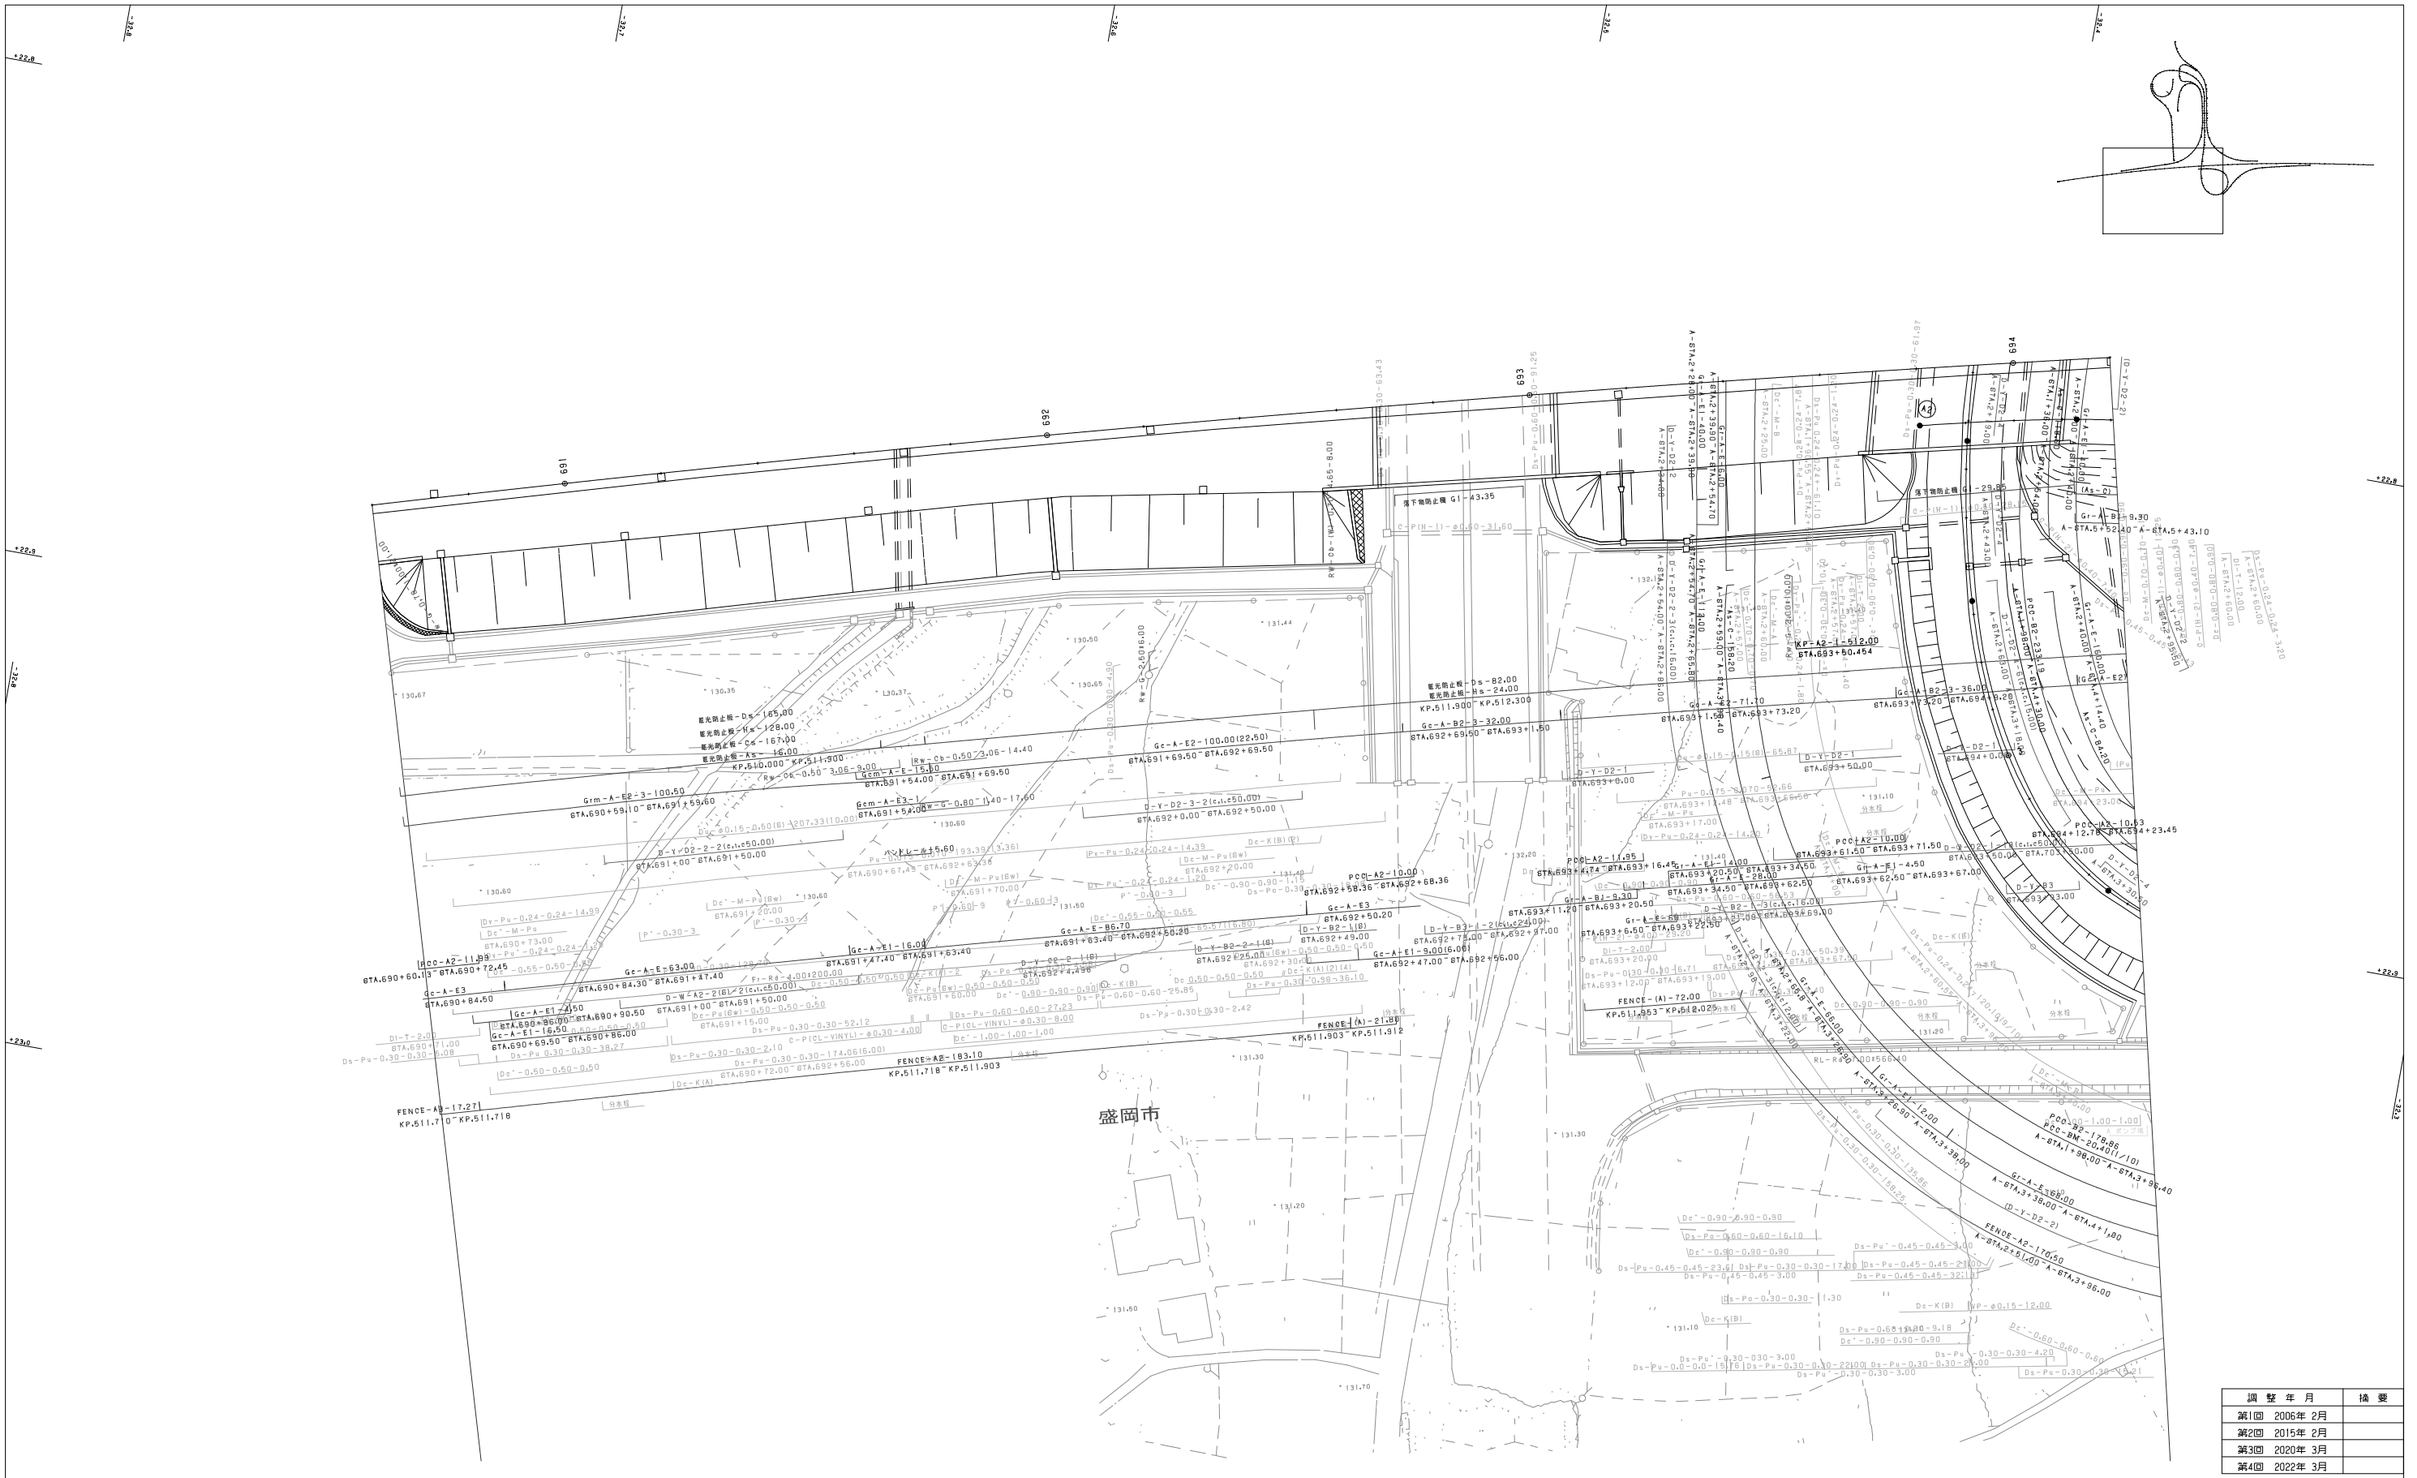

調 整 年 月	摘 要
第1回 2006年 2月	
第2回 2015年 2月	
第3回 2020年 3月	
第4回 2022年 3月	

東北縦貫自動車道弘前線 東北自動車道(盛岡南～盛岡)			——
工種	管理用平面図		——
名称	盛岡インターチェンジ KP.511.900～KP.512.292 STA.692+50～STA.696+42	縮尺 1/500	2 6
東日本高速道路（株） 東北支社			

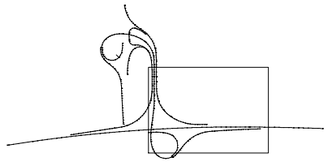

調 整 年 月	摘 要
第1回 2006年 2月	
第2回 2020年 3月	
第3回 2022年 3月	

東北縦貫自動車道弘前線 東北自動車道(盛岡南～盛岡)			——
工種	管理用平面図		——
名称	盛岡インターチェンジ KP.511.900～KP.512.292 STA.692+50～STA.696+42	縮尺 1/500	3 6
東日本高速道路（株） 東北支社			

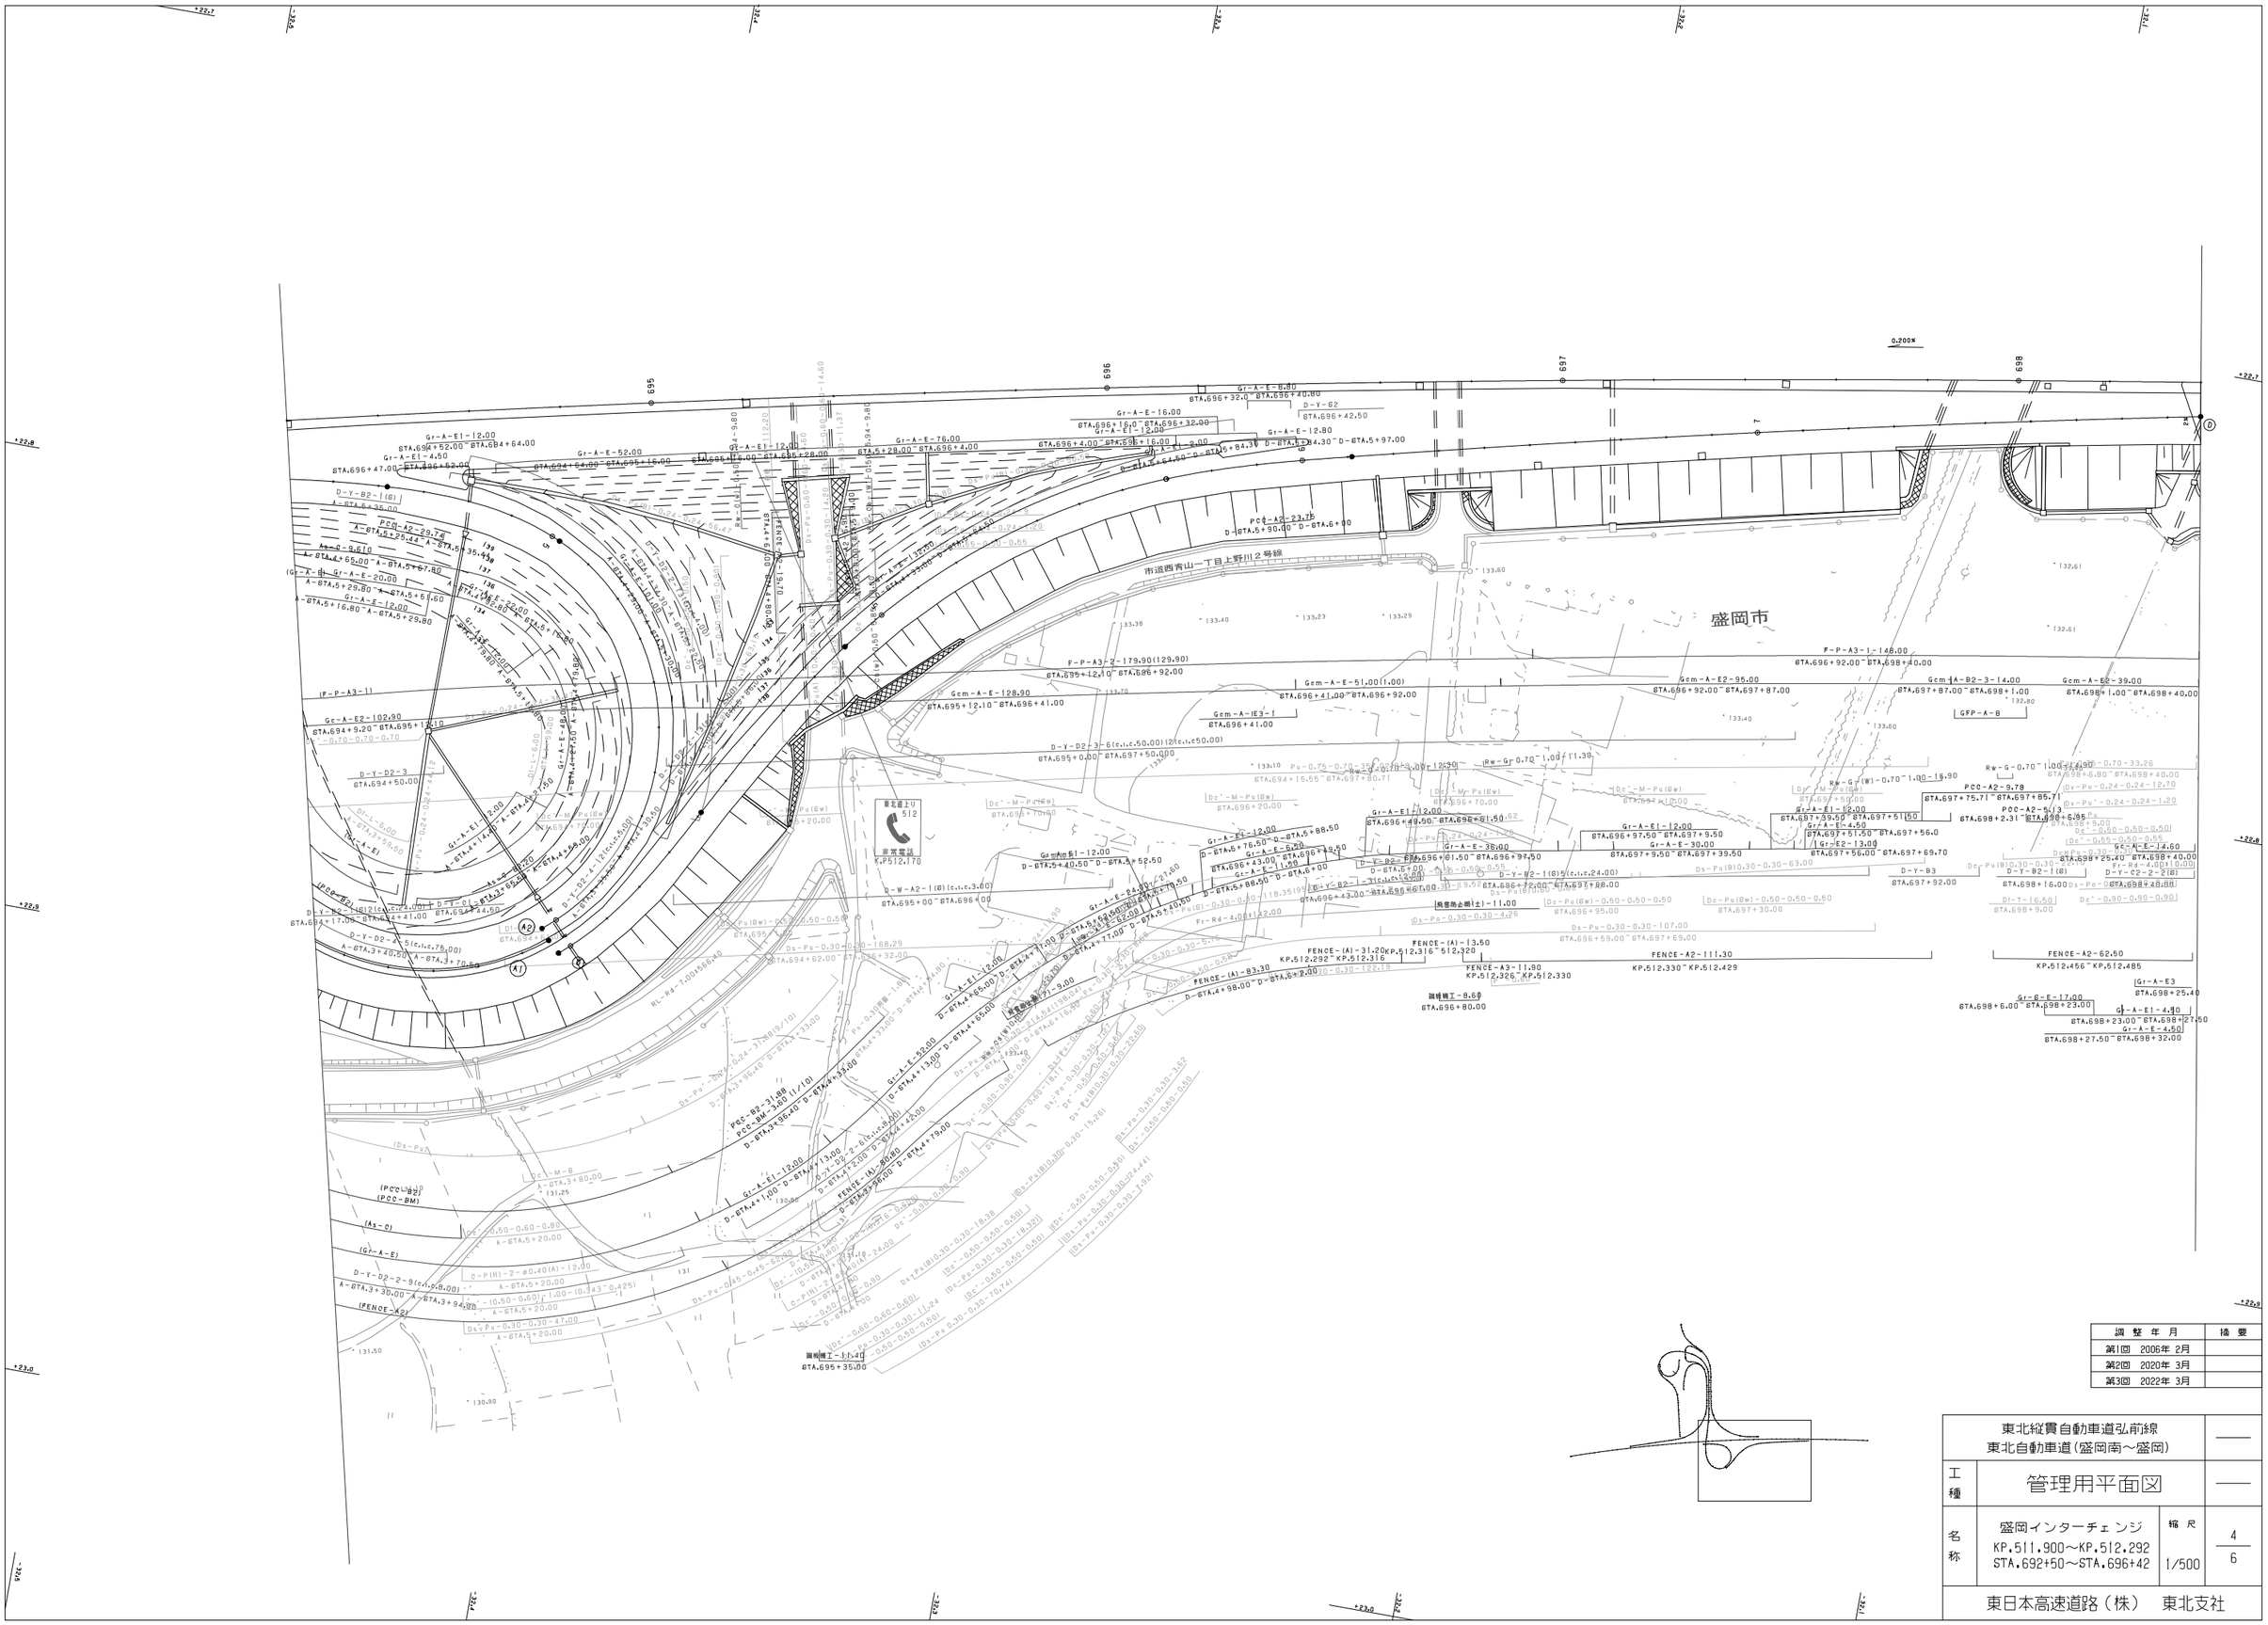

調整年月	摘要
第1回 2006年 2月	
第2回 2020年 3月	
第3回 2022年 3月	

東北縦貫自動車道弘前線
東北自動車道（盛岡南～盛岡）

工種：管理用平面図

名称：盛岡インターチェンジ
KP.511.900～KP.512.292
STA.692+50～STA.696+42

縮尺：1/500

4/6

東日本高速道路（株） 東北支社

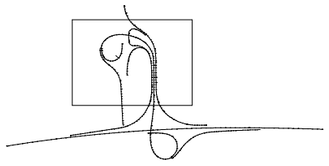

盛岡市

整地中

調整年月	摘要
第1回 2006年 2月	
第2回 2010年 5月	
第3回 2016年 1月	
第4回 2020年 3月	
第5回 2022年 3月	

東北縦貫自動車道弘前線 東北自動車道（盛岡南～盛岡）			——
工種	管理用平面図		——
名称	盛岡インターチェンジ KP.511.900～KP.512.292 STA.692+50～STA.696+42	縮尺 1/500	5/6
東日本高速道路（株） 東北支社			

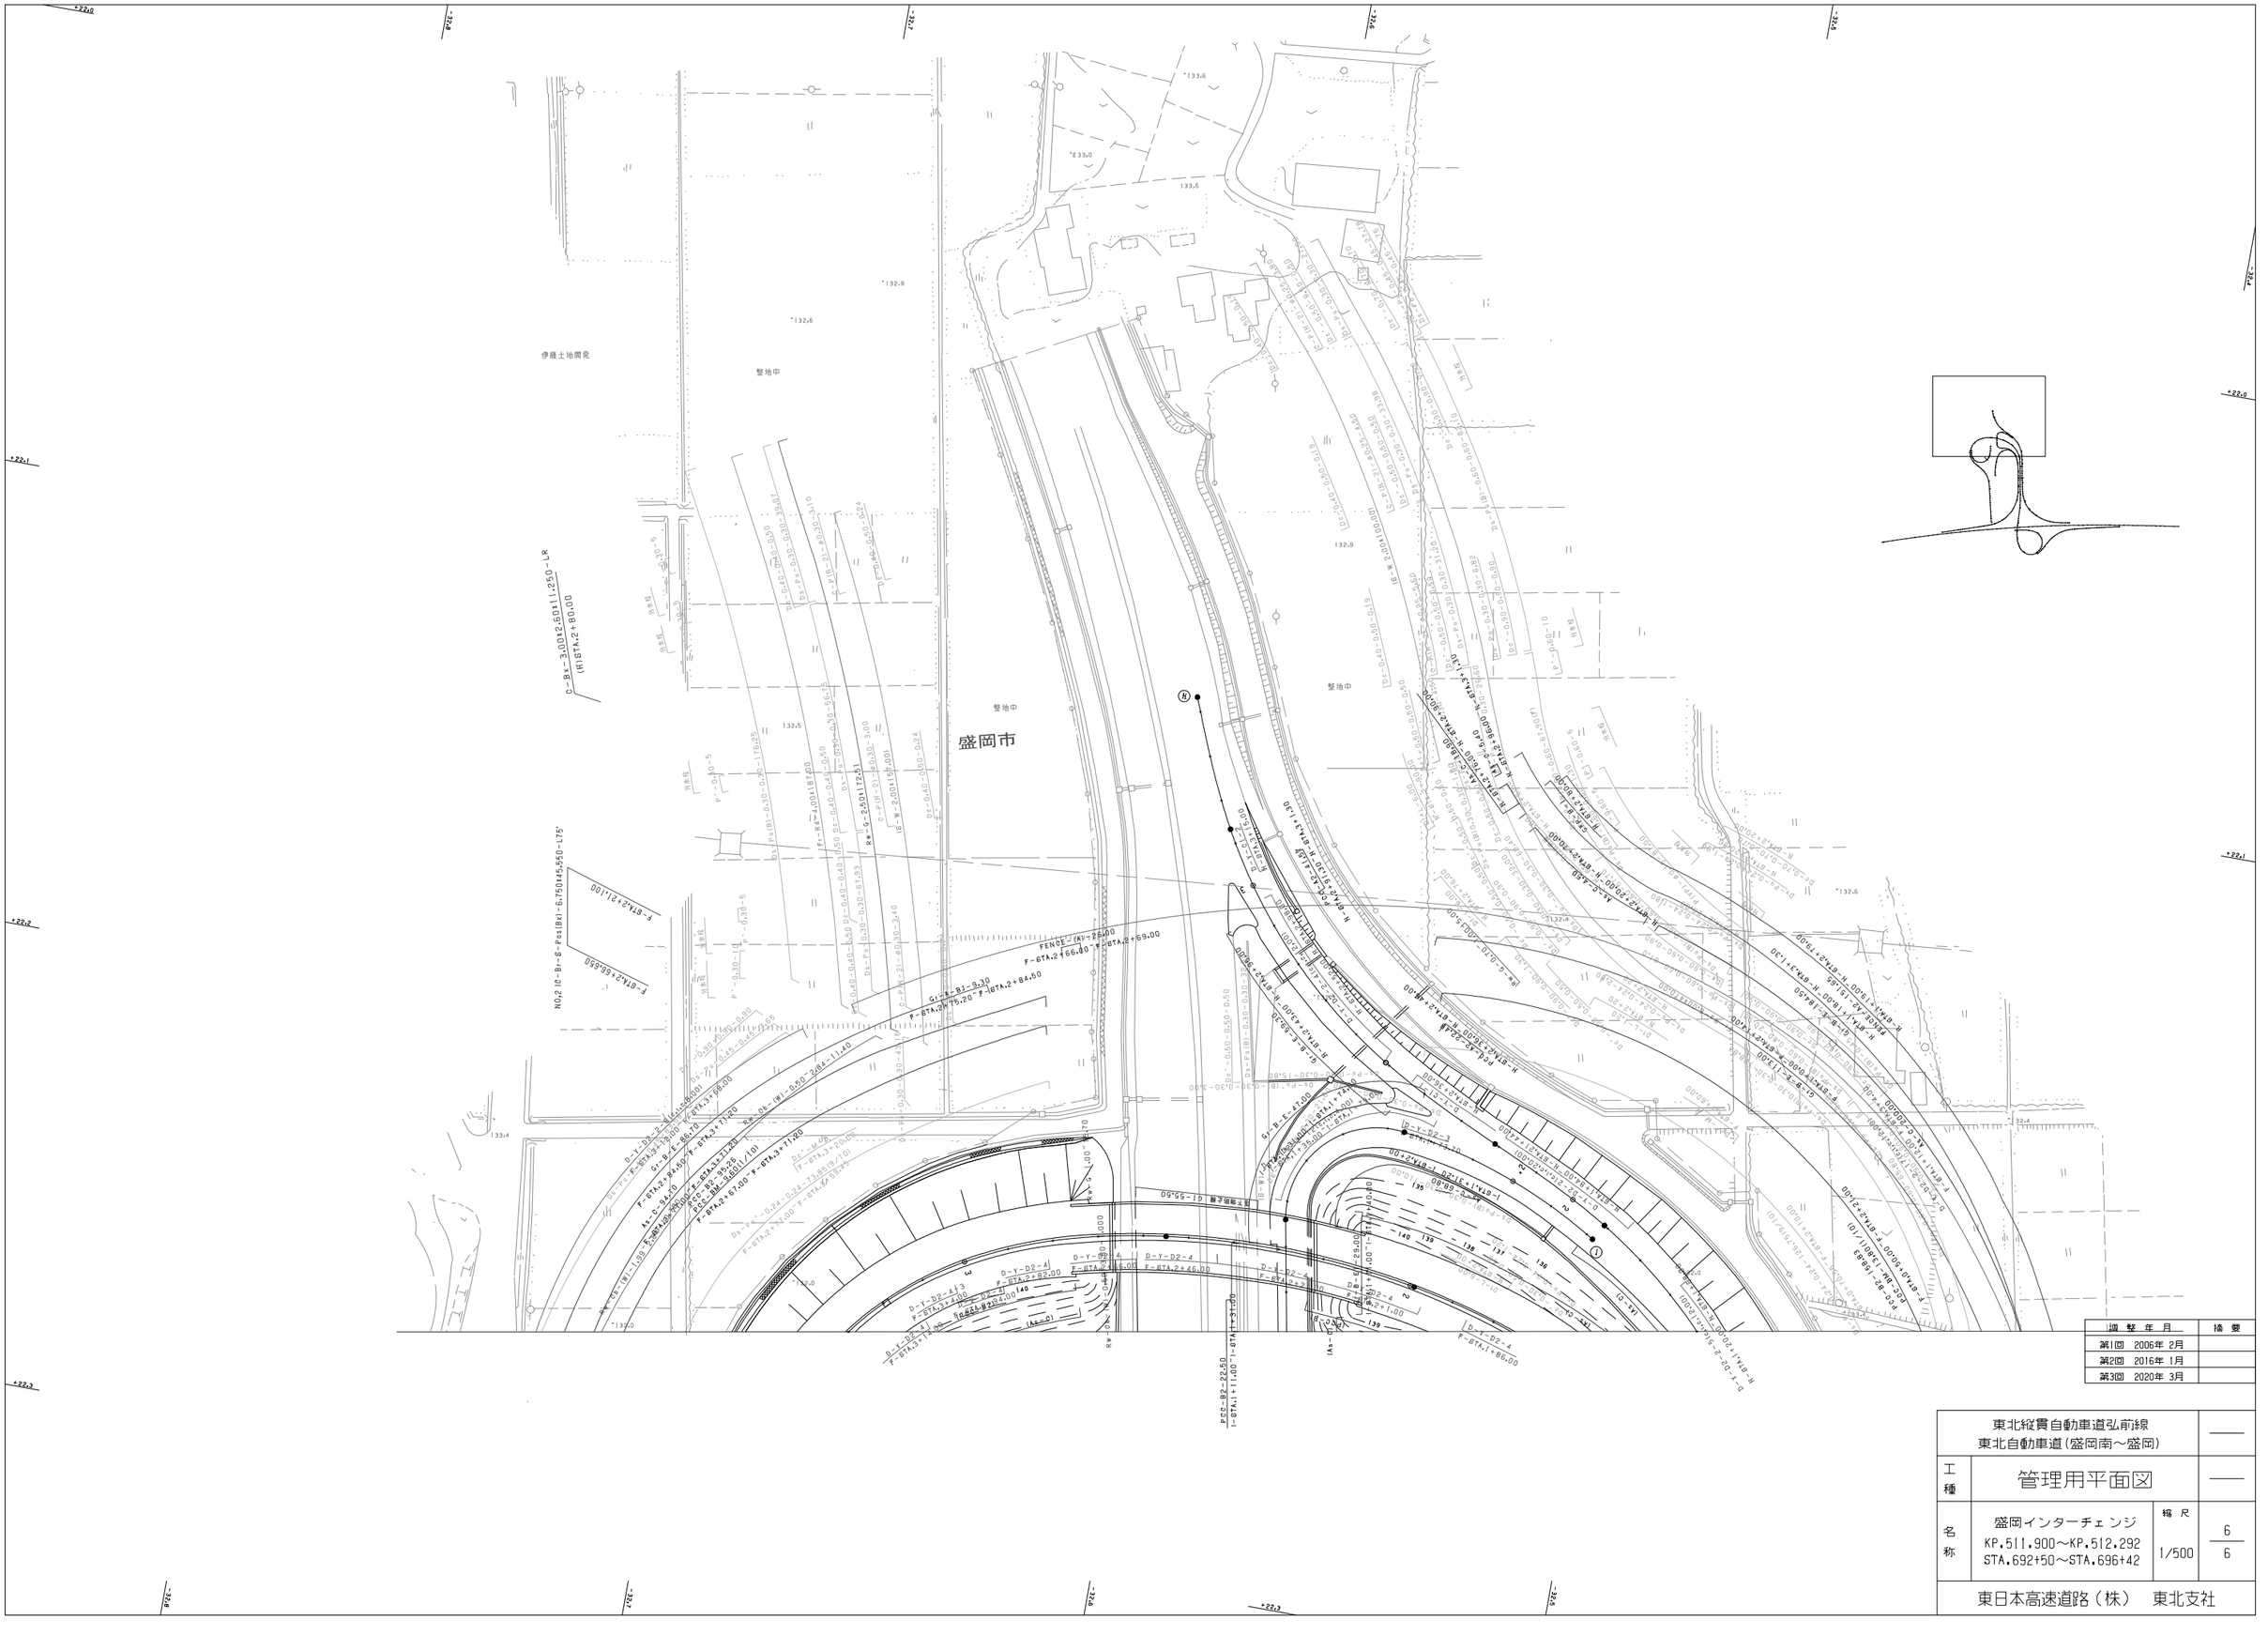
盛岡市
整地中
伊藤土地開発
132.9
132.6
133.6
133.5
133.0
132.5
133.4
132.4
132.0
+22.0
+22.1
東北縦貫自動車道弘前線
東北自動車道（盛岡南～盛岡）

工種：管理用平面図

名称：KP.511.550～KP.512.350
STA.689+00～STA.697+00

縮尺：1/1000

9
11

東日本高速道路（株）　東北支社

調整年月	摘要
第1回　2006年 2月	
第2回　2015年 2月	
第3回　2016年 1月	
第4回　2022年 3月	
第5回　2023年 4月	

盛岡南～盛岡終点
盛岡～滝沢始点
雫石川橋下部工事終点
雫石工事始点
盛岡インターチェンジ
511.73
512.29
NO.93+13.127
NO.90+4.243
NO.85+7.611
STA.690+60.00
STA.691+60.000
STA.692+60.000
減速車線L=190.00
テーパー長L=100.00
加速車線L=240.000
落下物防止柵(アンカー取付用)-20.50
KP.571.670
盛岡市
雫石
KP.511.7
STA.690+50.00
KP.571.650
511.73
512.29
STA.692+4.498
STA.692+64.498
STA.694+4.498
テーパー長L=60.000
加速車線L=240.000

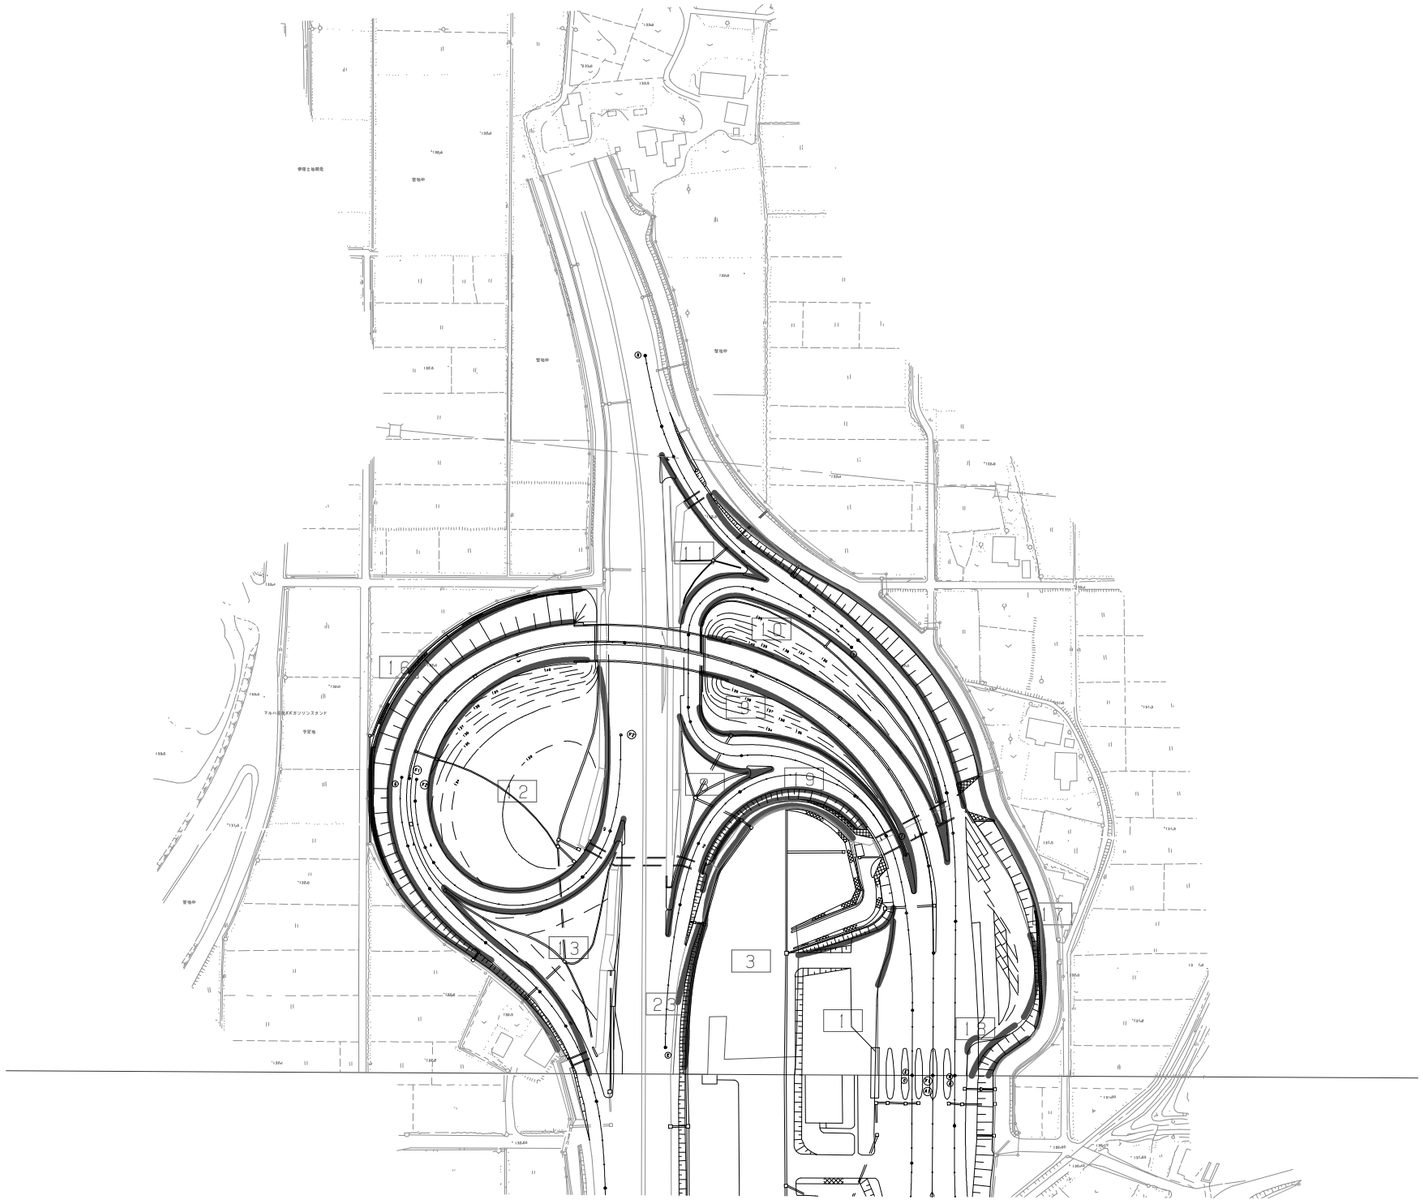

調整年月	摘要
第1回 2006年 2月	
第2回 2016年 1月	

東北縦貫自動車道弘前線 東北自動車道（盛岡南～盛岡）			——
工種	管理用平面図		——
名称	KP.511.900～KP.512.292 STA.692+50～STA.696+42	縮尺 1/1000	10 11
東日本高速道路（株） 東北支社			

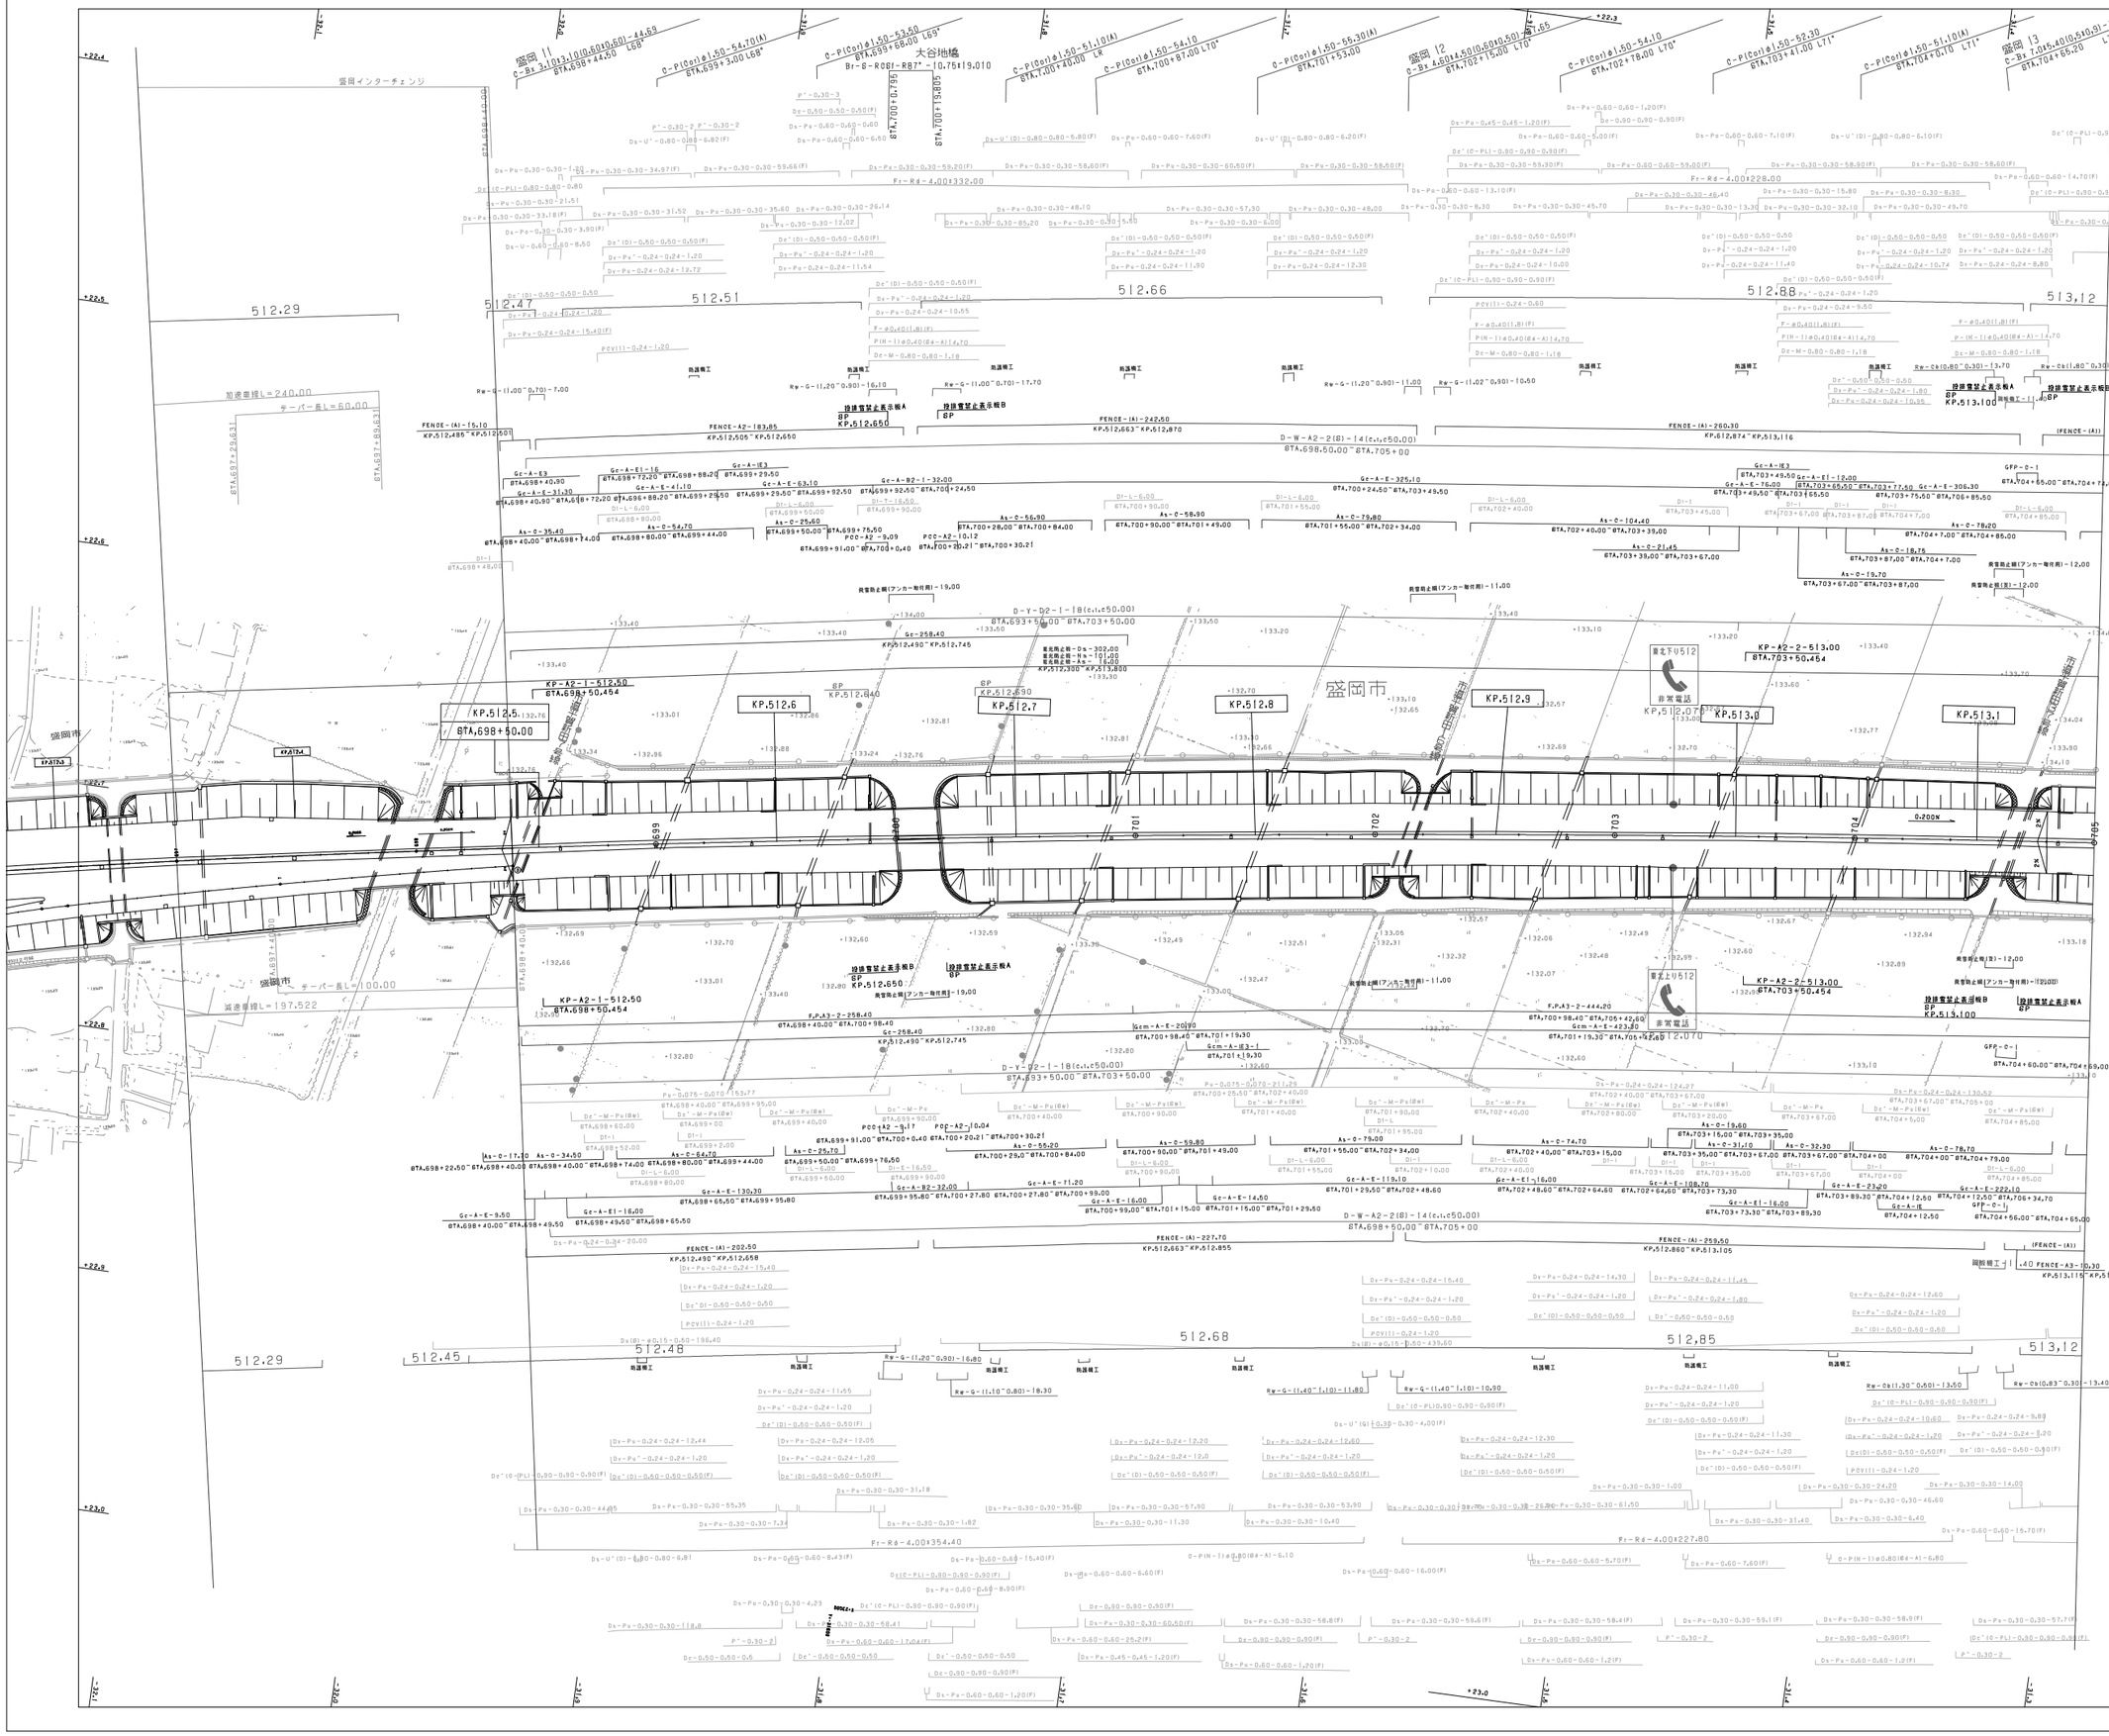

調整年月	摘要
第1回 2006年 2月	
第2回 2022年 3月	

東北縦貫自動車道弘前線
東北自動車道（盛岡南～盛岡）

工種：管理用平面図

名称：KP.512.350～KP.513.150
STA.697+00～STA.705+00

縮尺 1/1000

11
11

東日本高速道路（株） 東北支社

盛岡市

滝沢市

調整年月	摘要
第1回 2006年 2月	
第2回 2016年 1月	
第3回 2018年 9月	
第4回 2022年 3月	

東北縦貫自動車道弘前線
東北自動車道(盛岡～滝沢)

工種：管理用平面図

名称：KP.513.150～KP.513.950
STA.705+00～STA.713+00

縮尺：1/1000

1
14

東日本高速道路(株)　東北支社

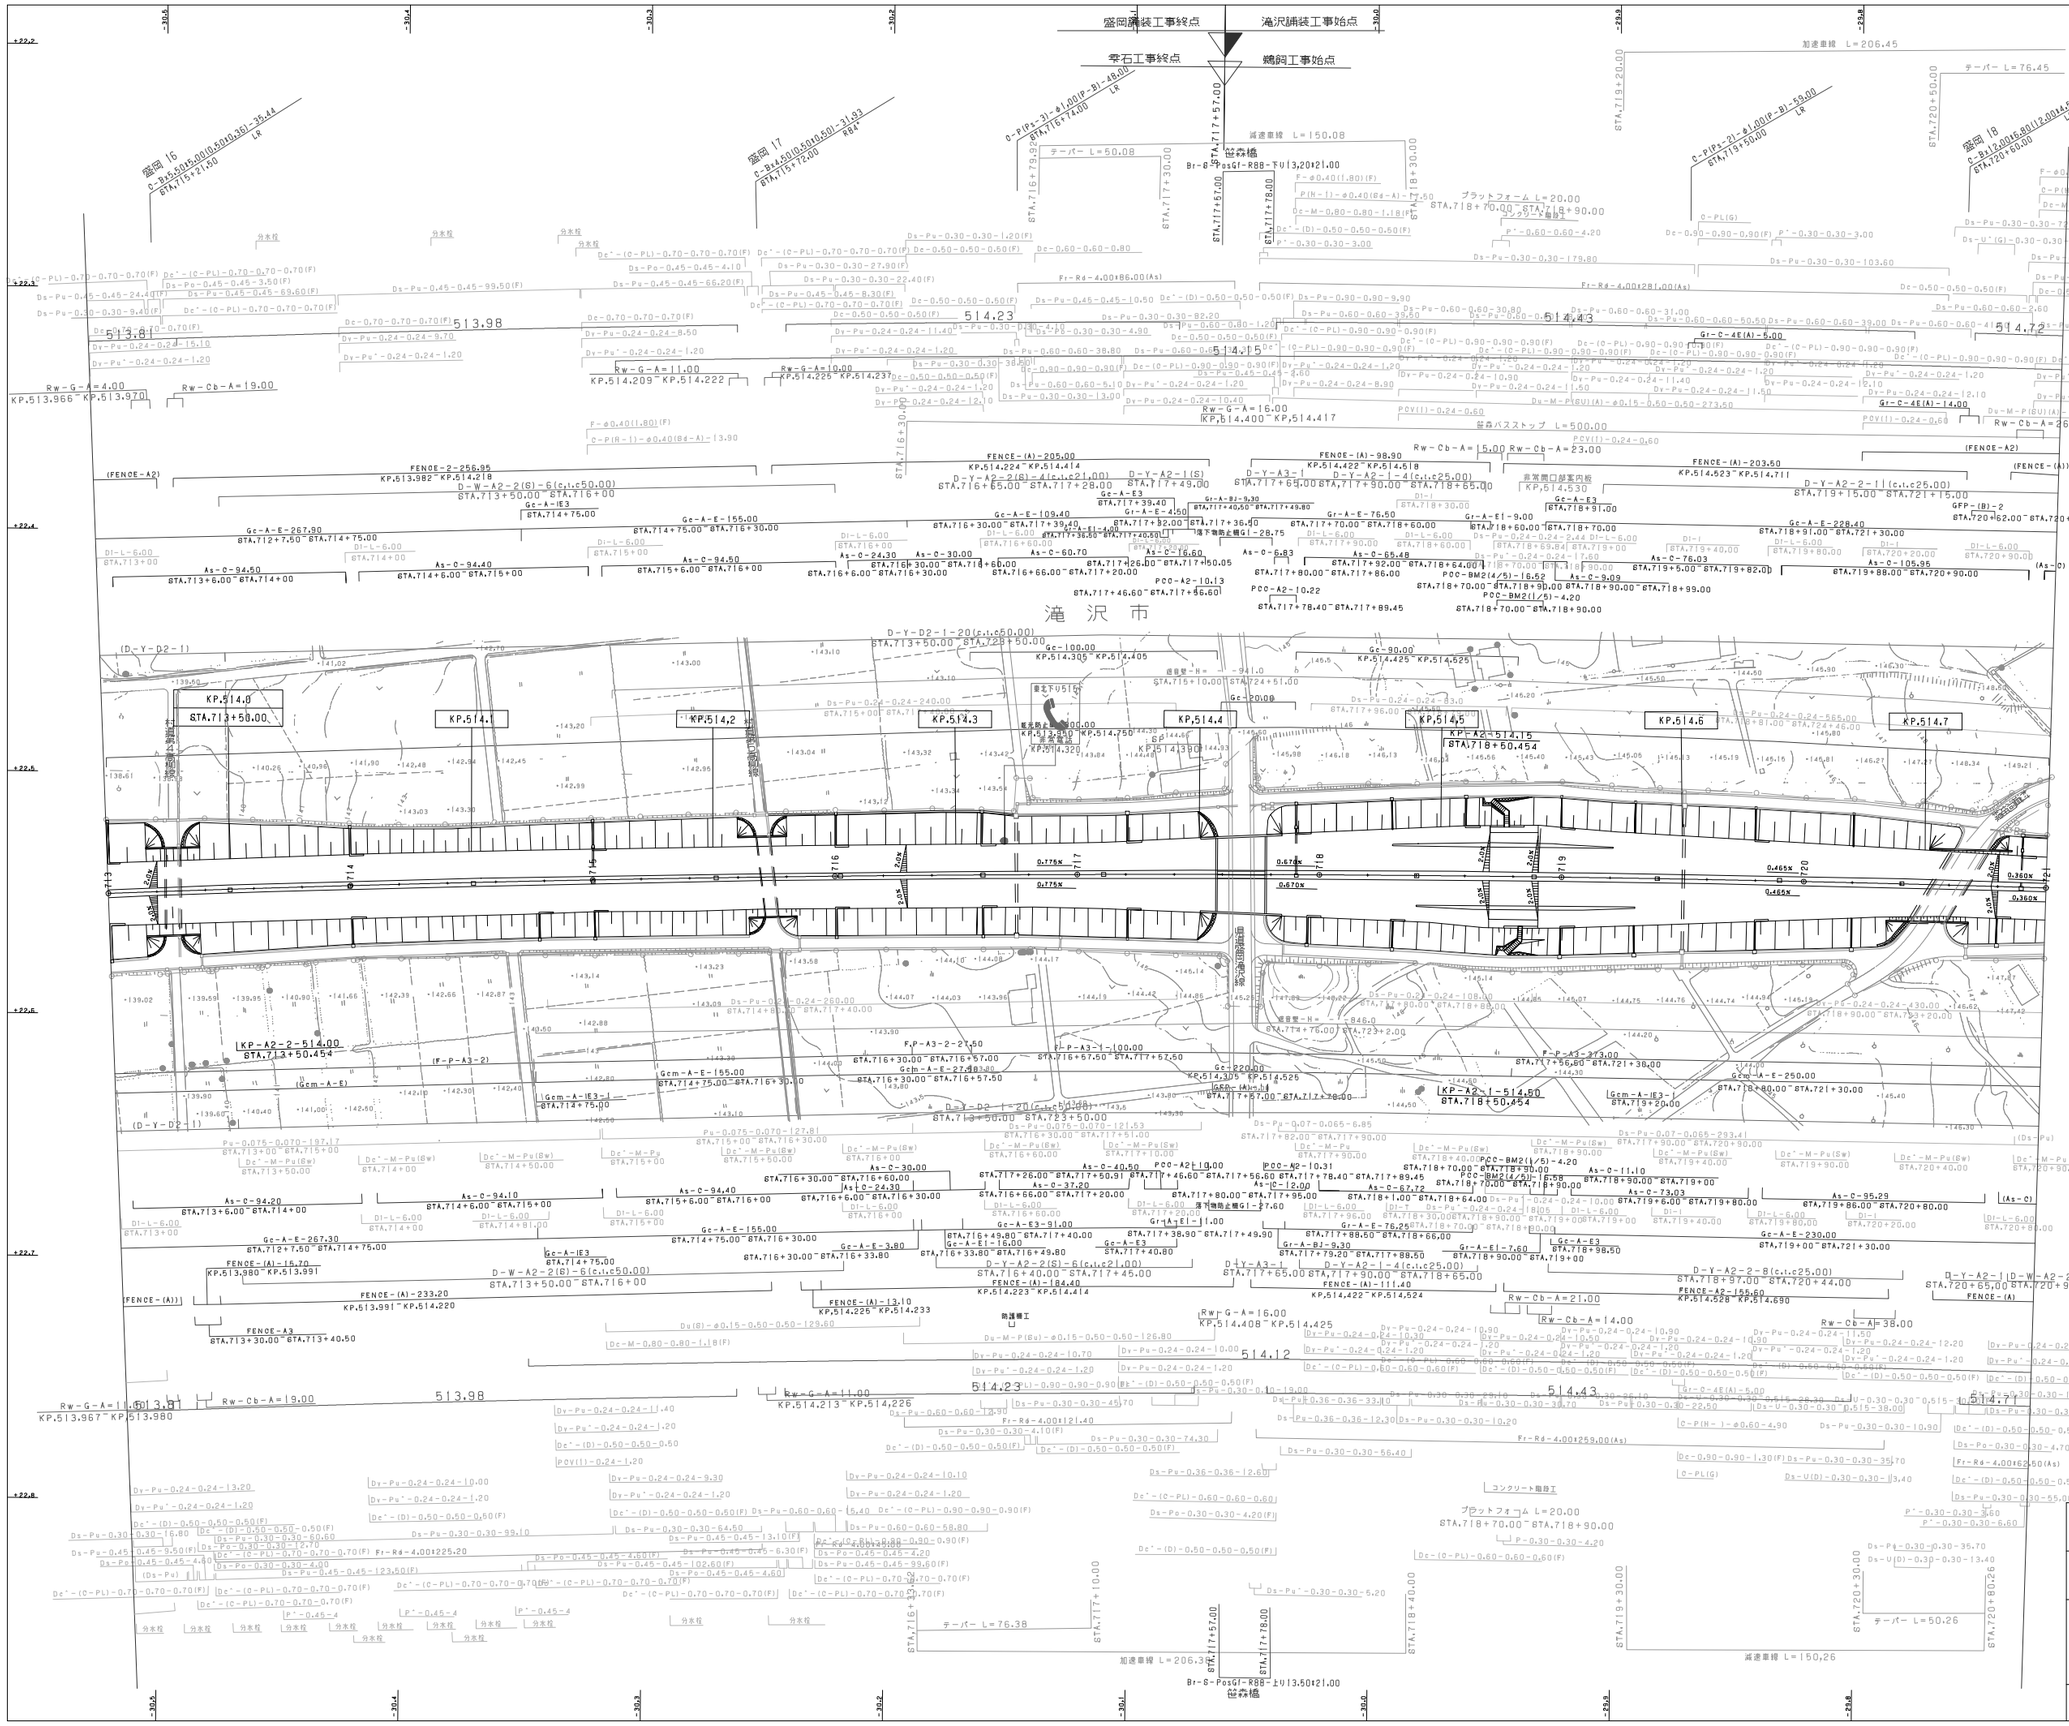

調整年月	摘要
第1回 2006年 2月	
第2回 2015年 2月	
第3回 2016年 1月	
第4回 2018年 9月	

東北縦貫自動車道弘前線
東北自動車道(盛岡～滝沢)

工種	管理用平面図		
名称	KP.513.950～KP.514.750 STA.713+00～STA.721+00	縮尺 1/1000	2 14

東日本高速道路(株) 東北支社

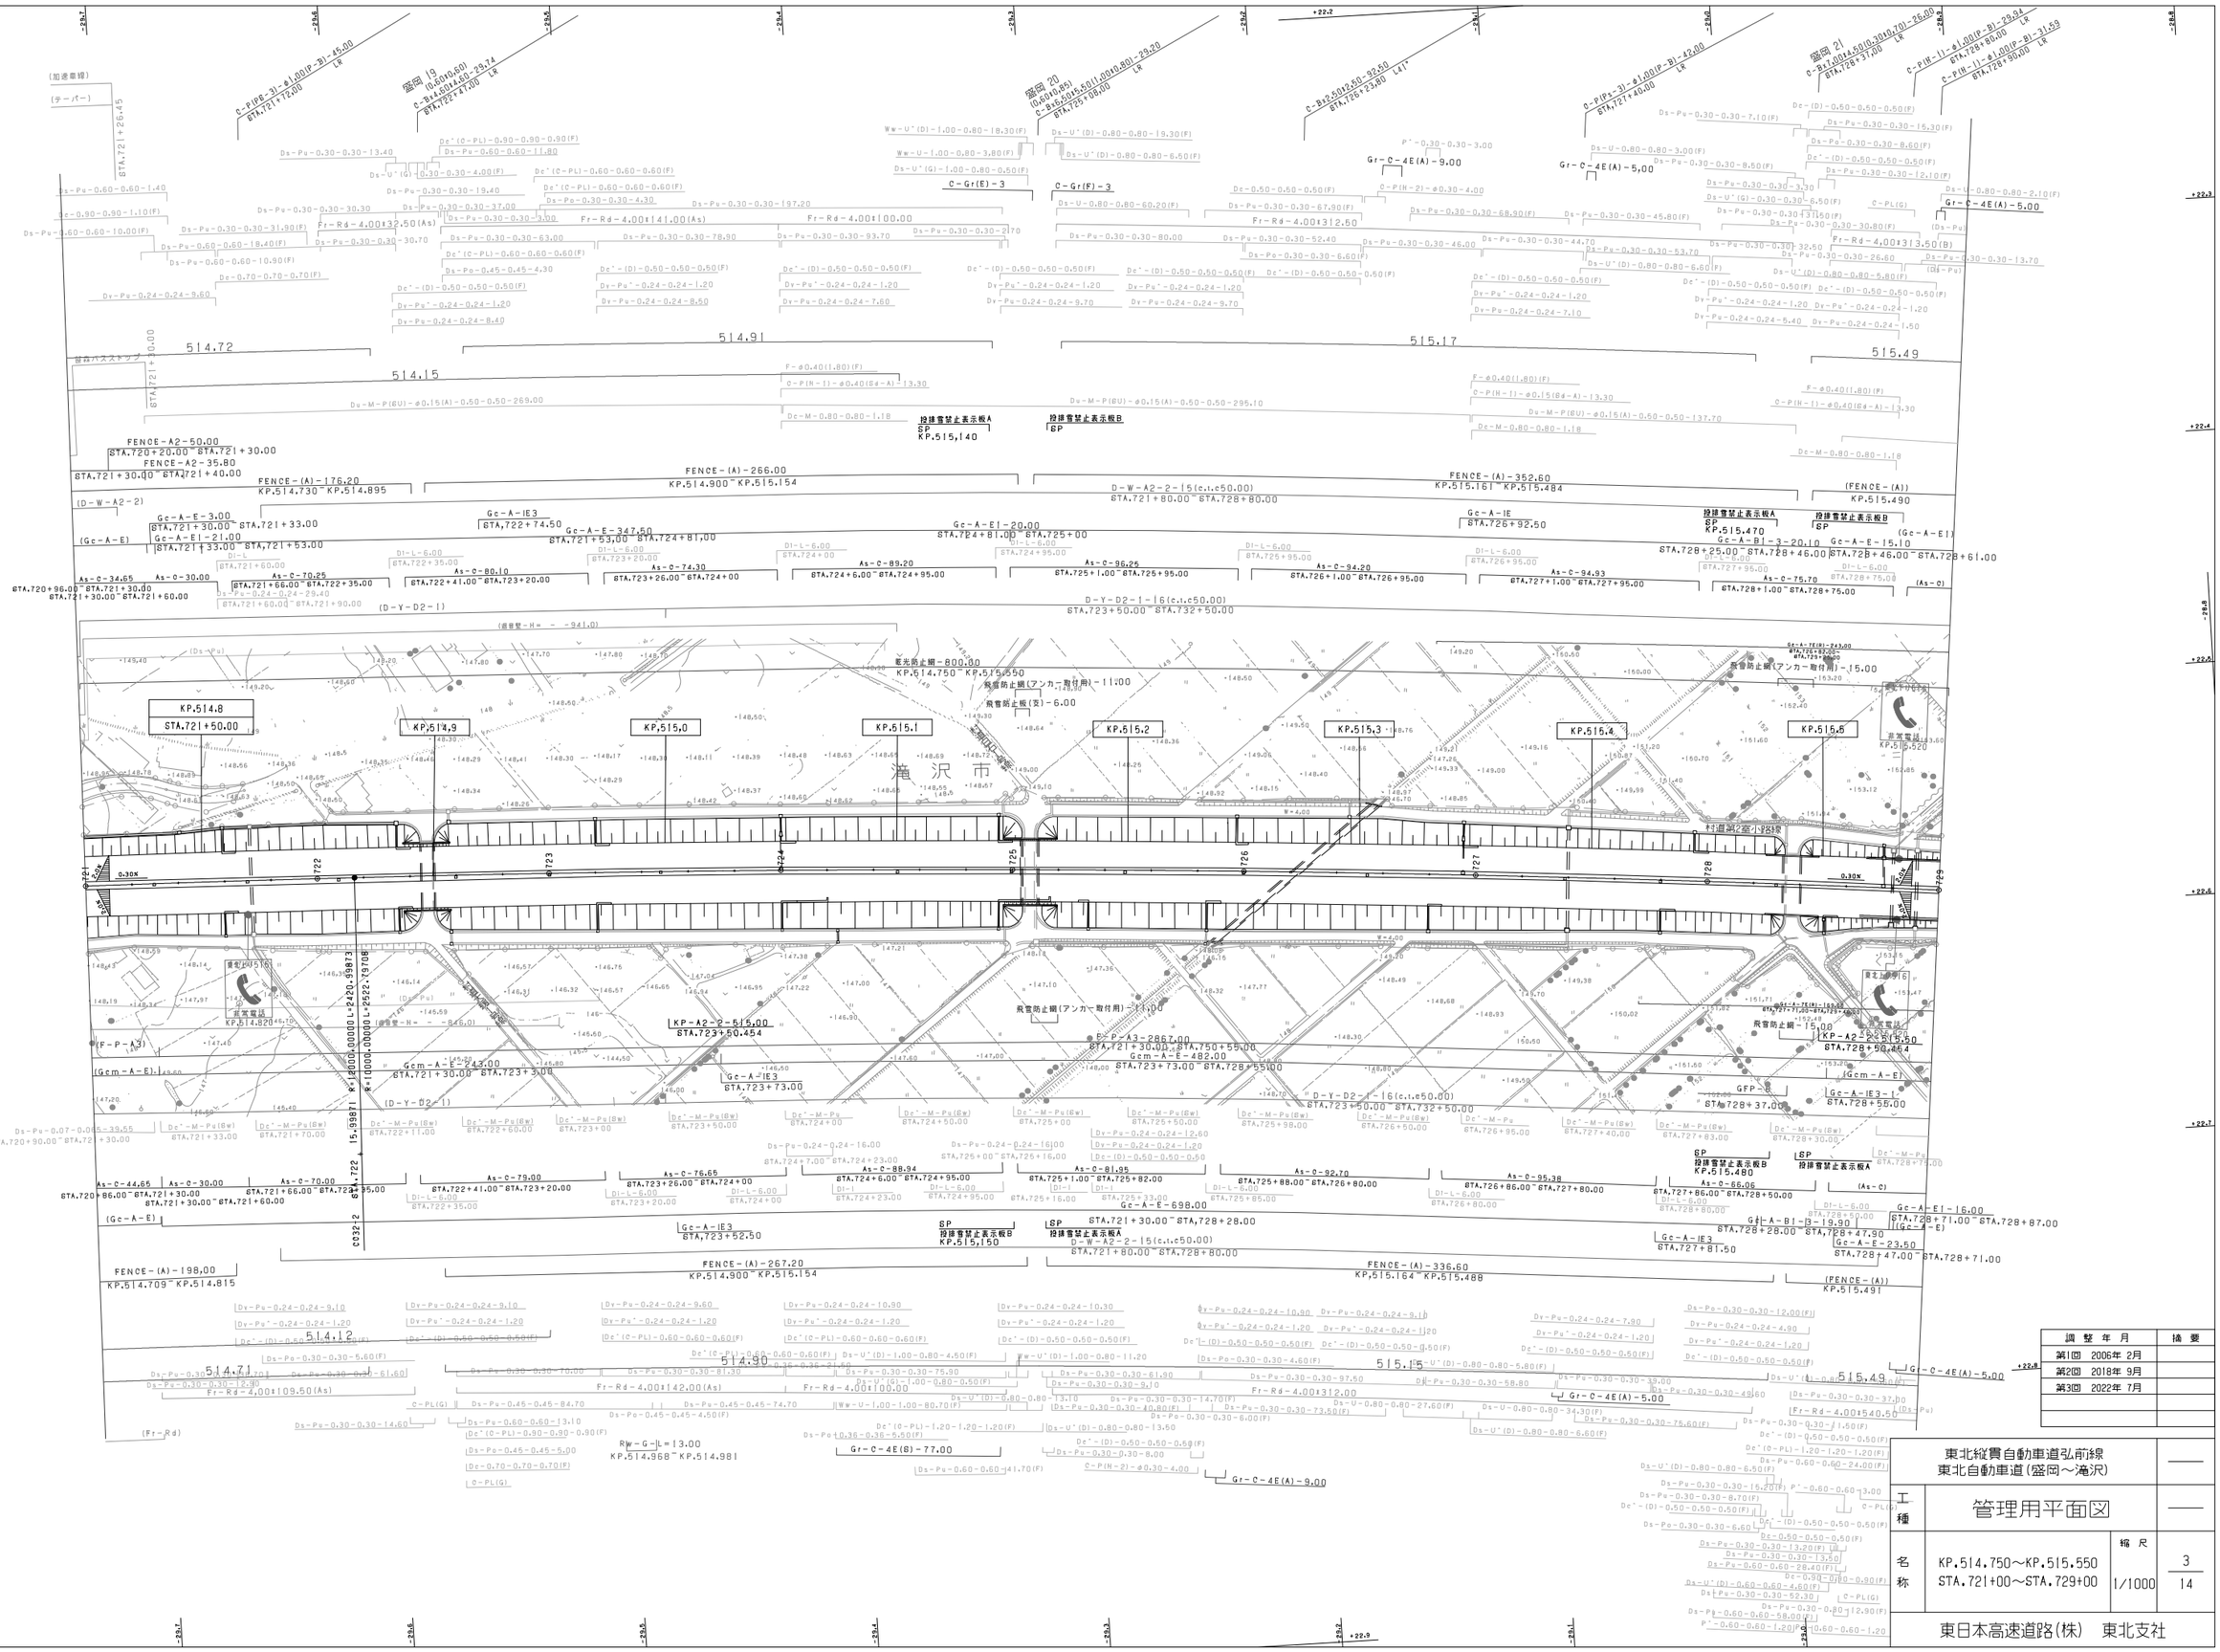
KP.514.8
STA.721+50.00
KP.514.9
KP.515.0
KP.515.1
KP.515.2
KP.515.3
KP.515.4
KP.515.5
KP.515.520
滝沢市
KP.514.750～KP.515.550
KP-A2-2-515.00
STA.723+50.454
KP-A2-2-515.550
STA.728+50.454
C-P(P2-3)-φ1.00(P-B)-45.00
C-P(H-1)-φ1.00(P-B)-29.04
C-P(H-1)-φ1.00(P-B)-31.59
盛岡19
盛岡20
盛岡21
(加速車線)
(テーパー)
(D-W-A2-2)
(Gc-A-E)
(D-Y-D2-1)
(F-P-A3)
(Gcm-A-E)
(Fr-Rd)
(Gc-A-E1)
(Gc-A-E)
(As-C)
(FENCE-(A))
(D-Y-D2-1)
(直線型-H= - -941.0)
(直線型-H= - -846.0)
C032-2
R=12000.00000 L=2420.93873
R=10000.00000 L=2522.93708
514.72
514.15
514.91
515.17
515.49
514.12
514.71
514.90
515.15
515.49
FENCE-A2-50.00
STA.720+20.00 STA.721+30.00
FENCE-A2-35.80
STA.721+30.00 STA.721+40.00
FENCE-(A)-176.20
KP.514.730～KP.514.895
FENCE-(A)-266.00
KP.514.900～KP.515.154
FENCE-(A)-352.60
KP.515.161～KP.515.484
(FENCE-(A))
KP.515.490
FENCE-(A)-198.00
KP.514.709～KP.514.815
FENCE-(A)-267.20
KP.514.900～KP.515.154
FENCE-(A)-336.60
KP.515.164～KP.515.488
(FENCE-(A))
KP.515.491
D-W-A2-2-15(c.t.c50.00)
STA.721+80.00～STA.728+80.00
D-Y-D2-1-16(c.t.c50.00)
STA.723+50.00～STA.732+50.00
D-Y-D2-1-16(c.t.e50.00)
STA.723+50.00～STA.732+50.00
Gc-A-E-3.00
STA.721+30.00～STA.721+33.00
Gc-A-E1-21.00
STA.721+33.00～STA.721+53.00
Gc-A-IE3
STA.722+74.50
Gc-A-E-347.50
STA.721+53.00～STA.724+81.00
Gc-A-E1-20.00
STA.724+81.00～STA.725+00
Gc-A-IE
STA.726+92.50
Gc-A-B1-3-20.10
STA.728+25.00～STA.728+46.00
Gc-A-E-15.10
STA.728+46.00～STA.728+61.00
Gc-A-E-3.65
As-C-30.00
STA.720+96.00～STA.721+30.00
As-C-70.25
STA.721+66.00～STA.722+35.00
As-C-80.10
STA.722+41.00～STA.723+20.00
As-C-74.30
STA.723+26.00～STA.724+00
As-C-89.20
STA.724+6.00～STA.724+95.00
As-C-96.25
STA.725+1.00～STA.725+95.00
As-C-94.20
STA.726+1.00～STA.726+95.00
As-C-94.93
STA.727+1.00～STA.727+95.00
As-C-75.70
STA.728+1.00～STA.728+75.00
As-C-76.65
STA.723+26.00～STA.724+00
As-C-88.94
STA.724+6.00～STA.724+95.00
As-C-81.95
STA.725+1.00～STA.725+82.00
As-C-92.70
STA.725+88.00～STA.726+80.00
As-C-95.38
STA.726+86.00～STA.727+80.00
As-C-66.06
STA.727+86.00～STA.728+50.00
As-C-79.00
STA.722+41.00～STA.723+20.00
As-C-44.66
As-C-30.00
As-C-70.00
STA.720+86.00～STA.721+30.00
STA.721+66.00～STA.722+35.00
STA.721+30.00～STA.721+60.00
Gc-A-E-698.00
STA.721+30.00～STA.728+28.00
Gc-A-IE3
STA.723+52.50
Gc-A-IE3
STA.727+81.50
Gc-A-E1-16.00
STA.728+71.00～STA.728+87.00
Gc-A-E-23.50
STA.728+47.00～STA.728+71.00
Gc-A-B1-B-19.90
STA.728+28.00～STA.728+47.90
Gc-A-IE3-1
STA.728+55.00
GFP-B
STA.728+37.00
Gr-C-4E(A)-9.00
Gr-C-4E(A)-5.00
Gr-C-4E(A)-5.00
Gr-C-4E(A)-5.00
Gr-C-4E(B)-77.00
C-Gr(E)-3
C-Gr(F)-3
Gr-C-4E(A)-9.00
Gr-C-4E(A)-5,00
Fr-Rd-4.00+141.00(As)
Fr-Rd-4.00+100.00
Fr-Rd-4.00+312.60
Fr-Rd-4.00+313.50(B)
Fr-Rd-4.00+142.00(As)
Fr-Rd-4.00+100.00
Fr-Rd-4.00+109.50(As)
Fr-Rd-4.00+312.00
Fr-Rd-4.00+540.50
C-P(A3)-2667.00
STA.721+30.00～STA.750+55.00
Gcm-A-E-482.00
STA.723+73.00～STA.728+55.00
Gcm-A-E-243.00
STA.721+30.00～STA.723+3.00
Gc-A-IE3
STA.723+73.00
RW-G-L=13.00
KP.514.968～KP.514.981
飛雪防止柵-800.00
KP.514.750～KP.515.550
飛雪防止柵(アンカー取付用)-11.00
飛雪防止柵(支)-6.00
飛雪防止柵(アンカー取付用)-11.00
飛雪防止柵-15.00
飛雪防止柵(アンカー取付用)-15.00
投排雪禁止表示板A
KP.515.140
投排雪禁止表示板B
KP.515.150
投排雪禁止表示板A
KP.515.470
投排雪禁止表示板B
KP.515.480
投排雪禁止表示板A
KP.515.490
投排雪禁止表示板B
KP.515.500
岩洞電話
KP.514.820
岩洞電話
KP.515.520
村道第2号小路線
0.30%
W=4.00
W=4.00
W=4.00

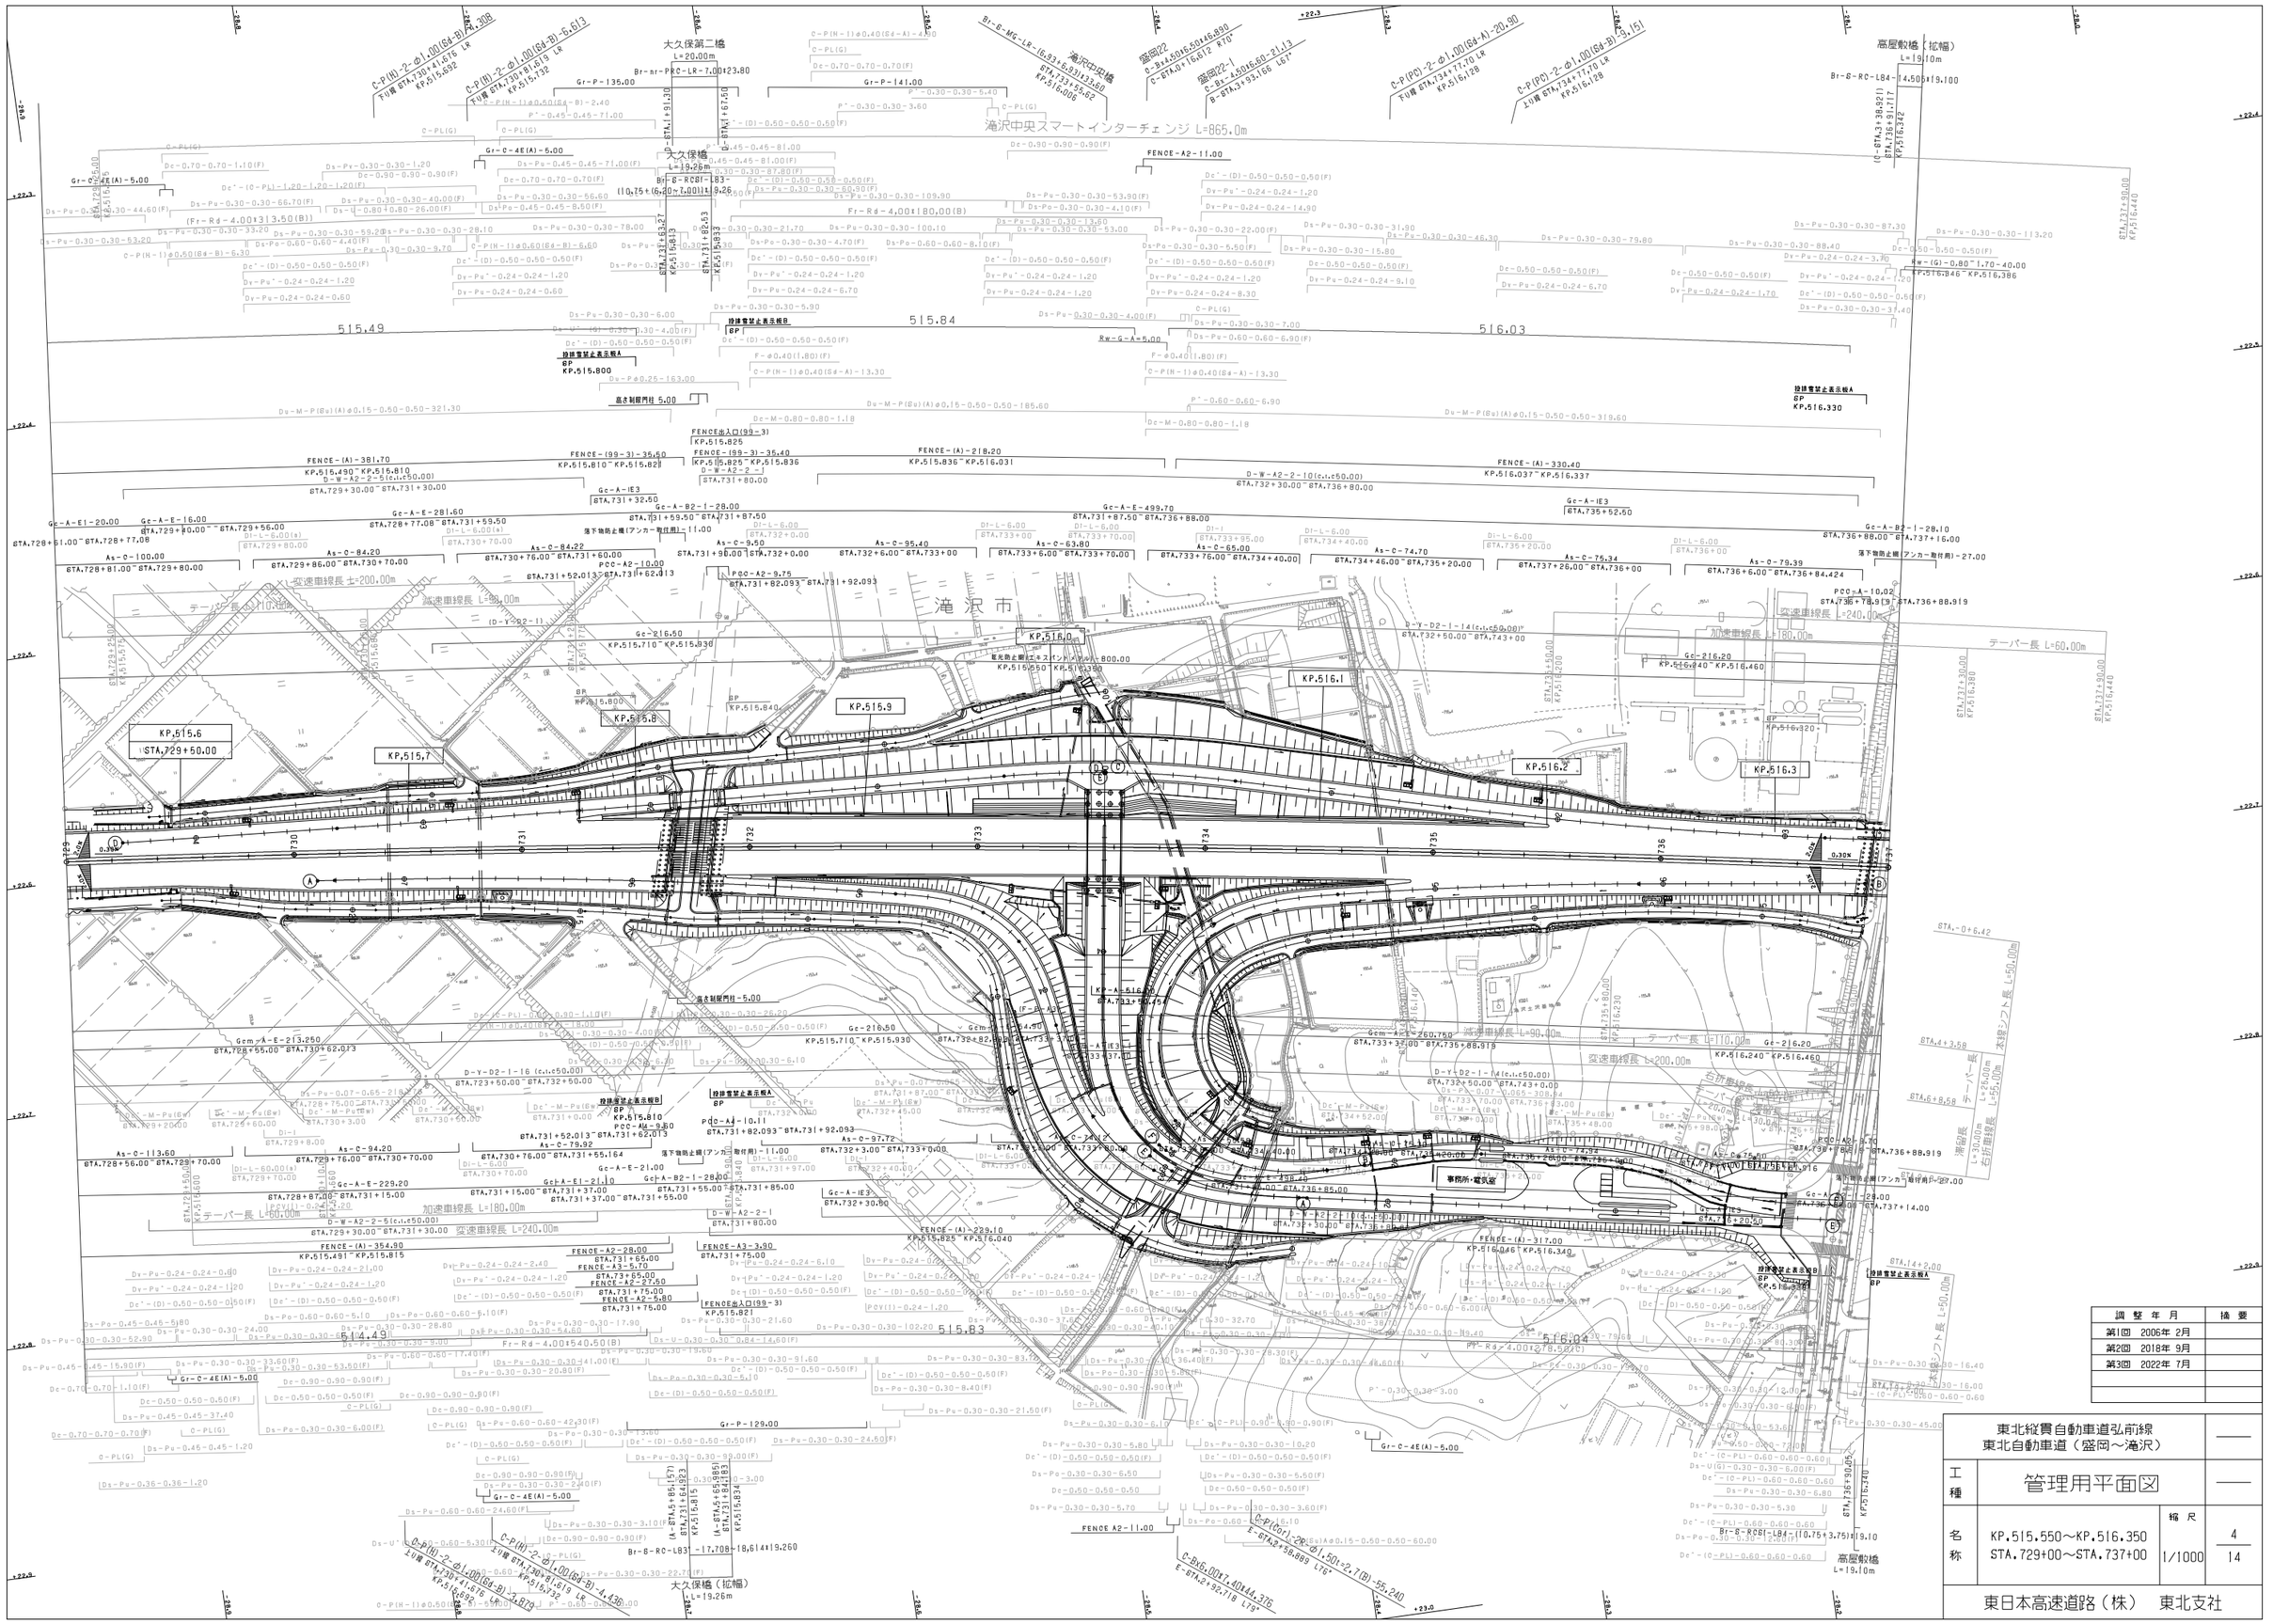

調整年月	摘要
第1回 2006年 2月	
第2回 2018年 9月	
第3回 2022年 7月	

東北縦貫自動車道弘前線
東北自動車道（盛岡～滝沢）

工種	管理用平面図	縮尺	4/14
名称	KP.515.550～KP.516.350 STA.729+00～STA.737+00	1/1000	

東日本高速道路（株） 東北支社

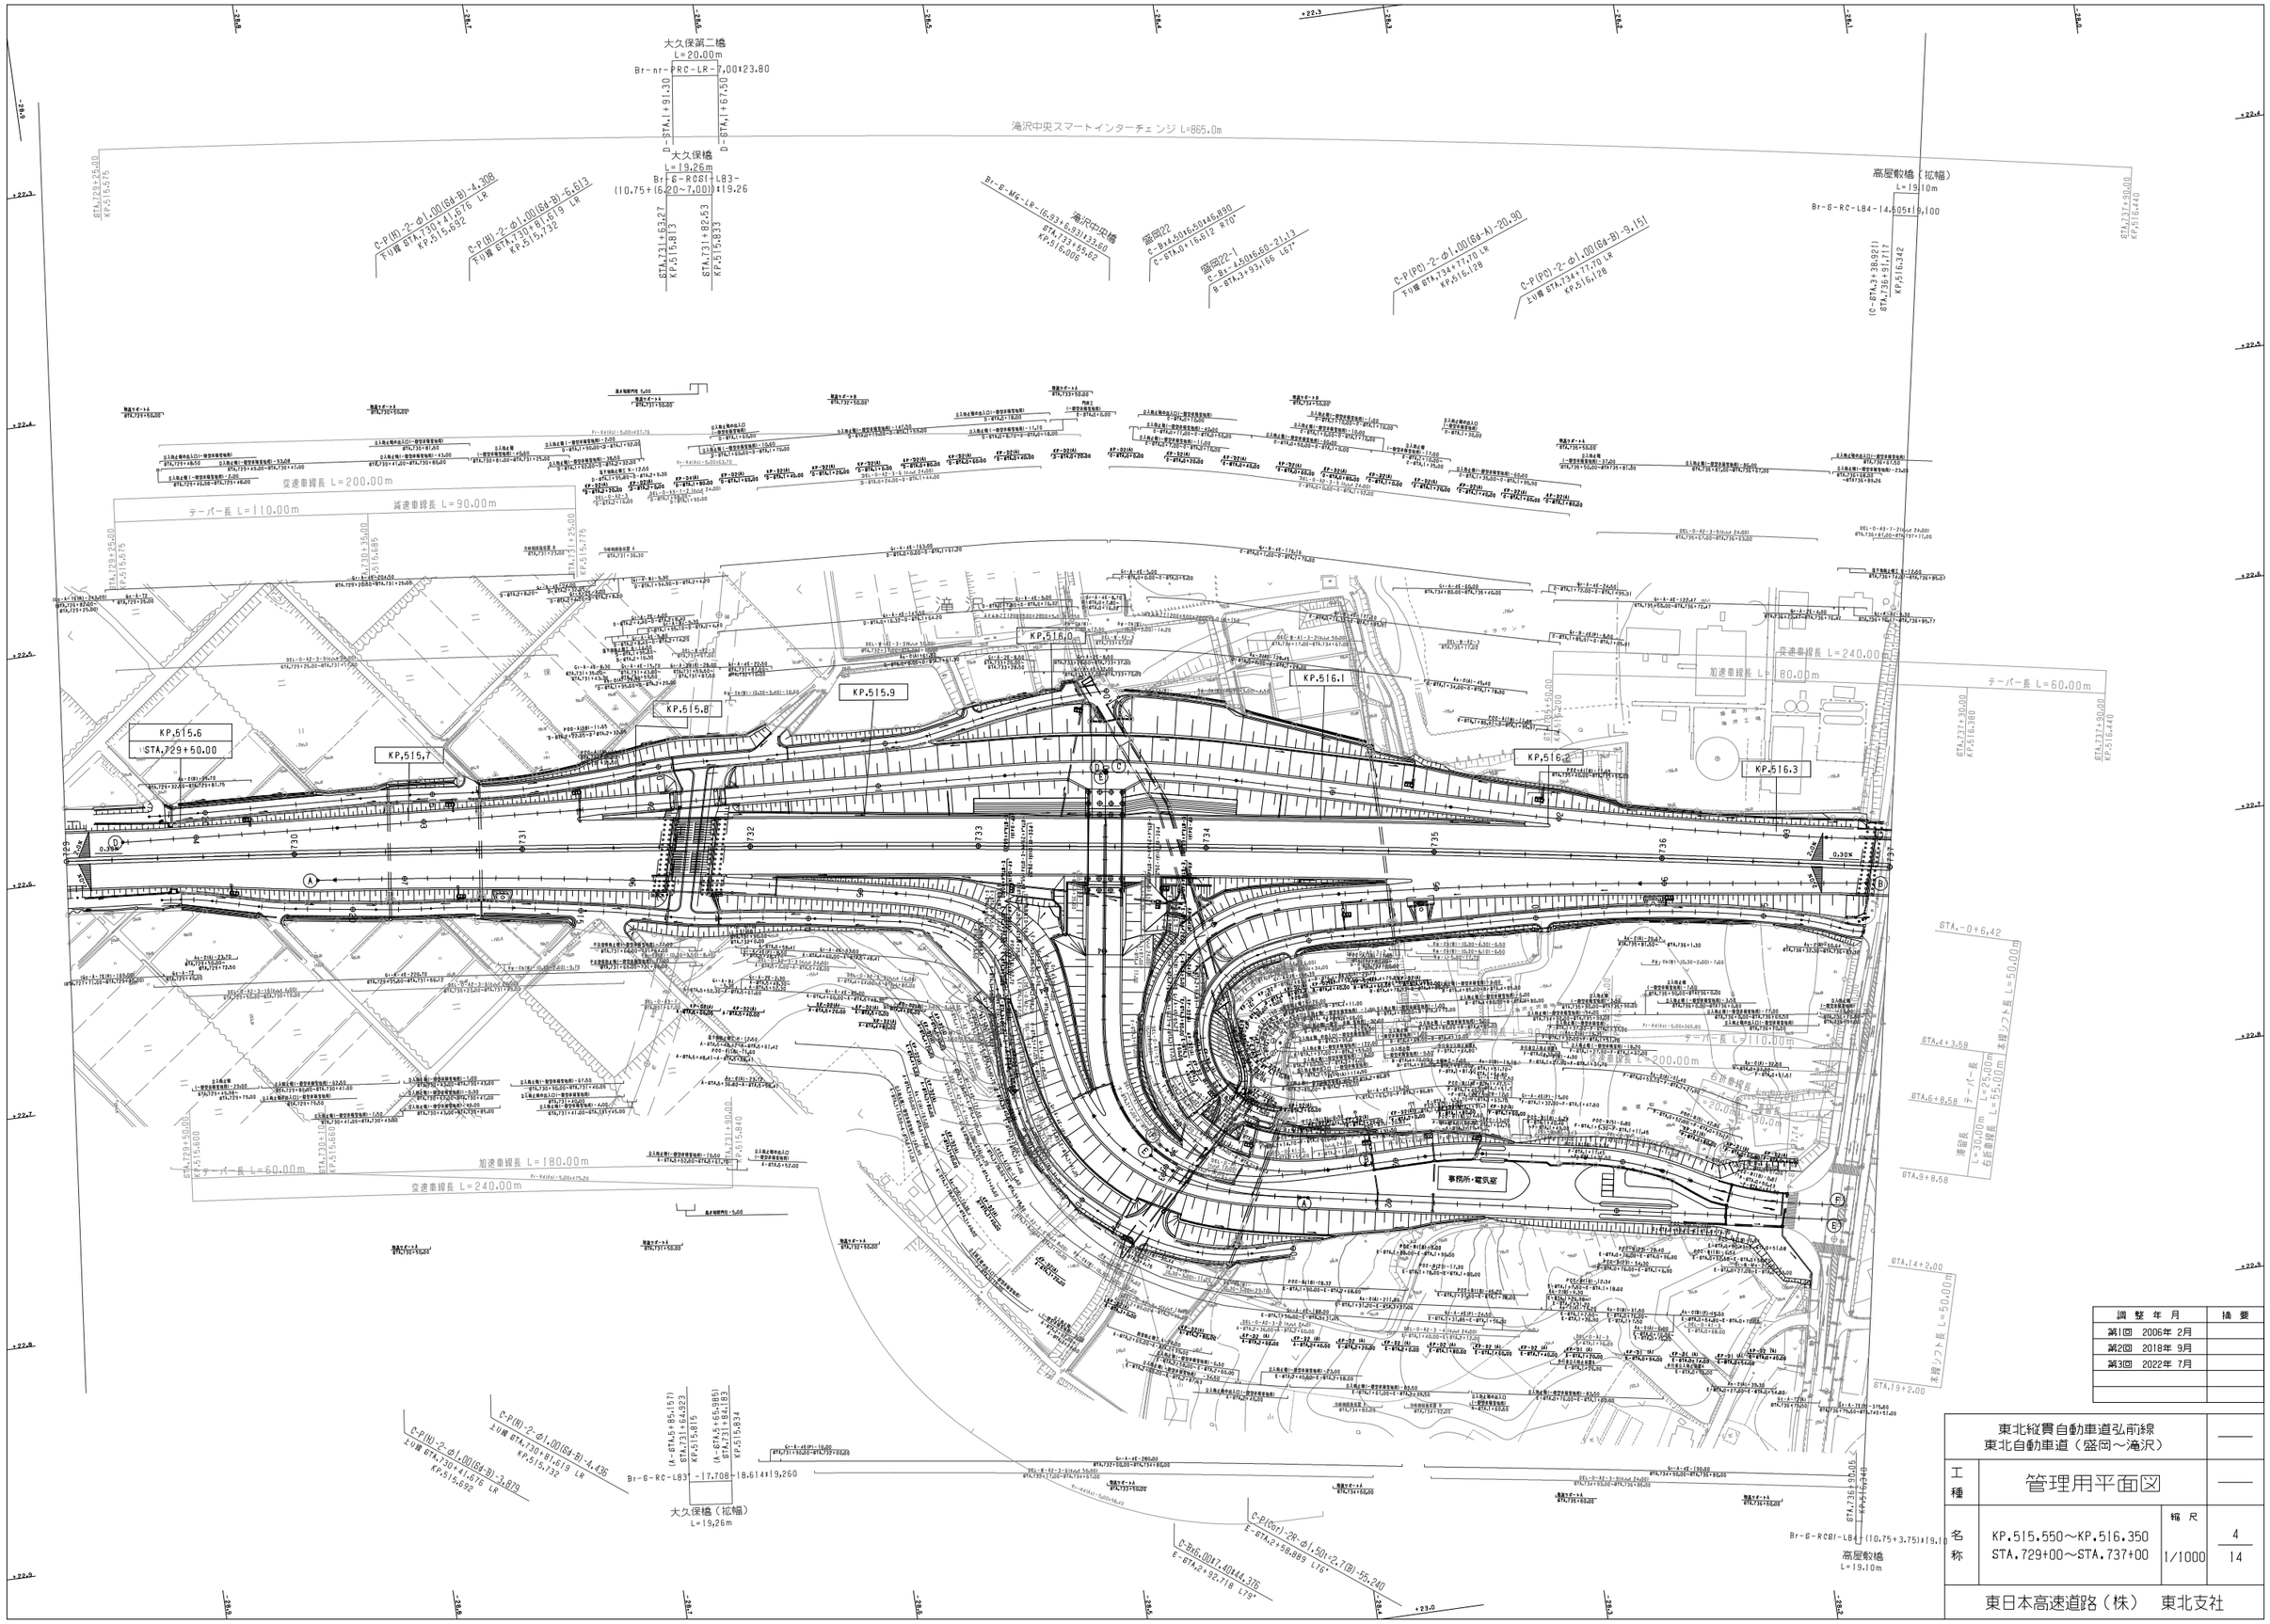

調整年月	摘要
第1回 2006年 2月	
第2回 2018年 9月	
第3回 2022年 7月	

東北縦貫自動車道弘前線 東北自動車道（盛岡～滝沢）			——
工種	管理用平面図		——
名称	KP.515.550～KP.516.350 STA.729+00～STA.737+00	縮尺 1/1000	4 14
東日本高速道路（株） 東北支社			

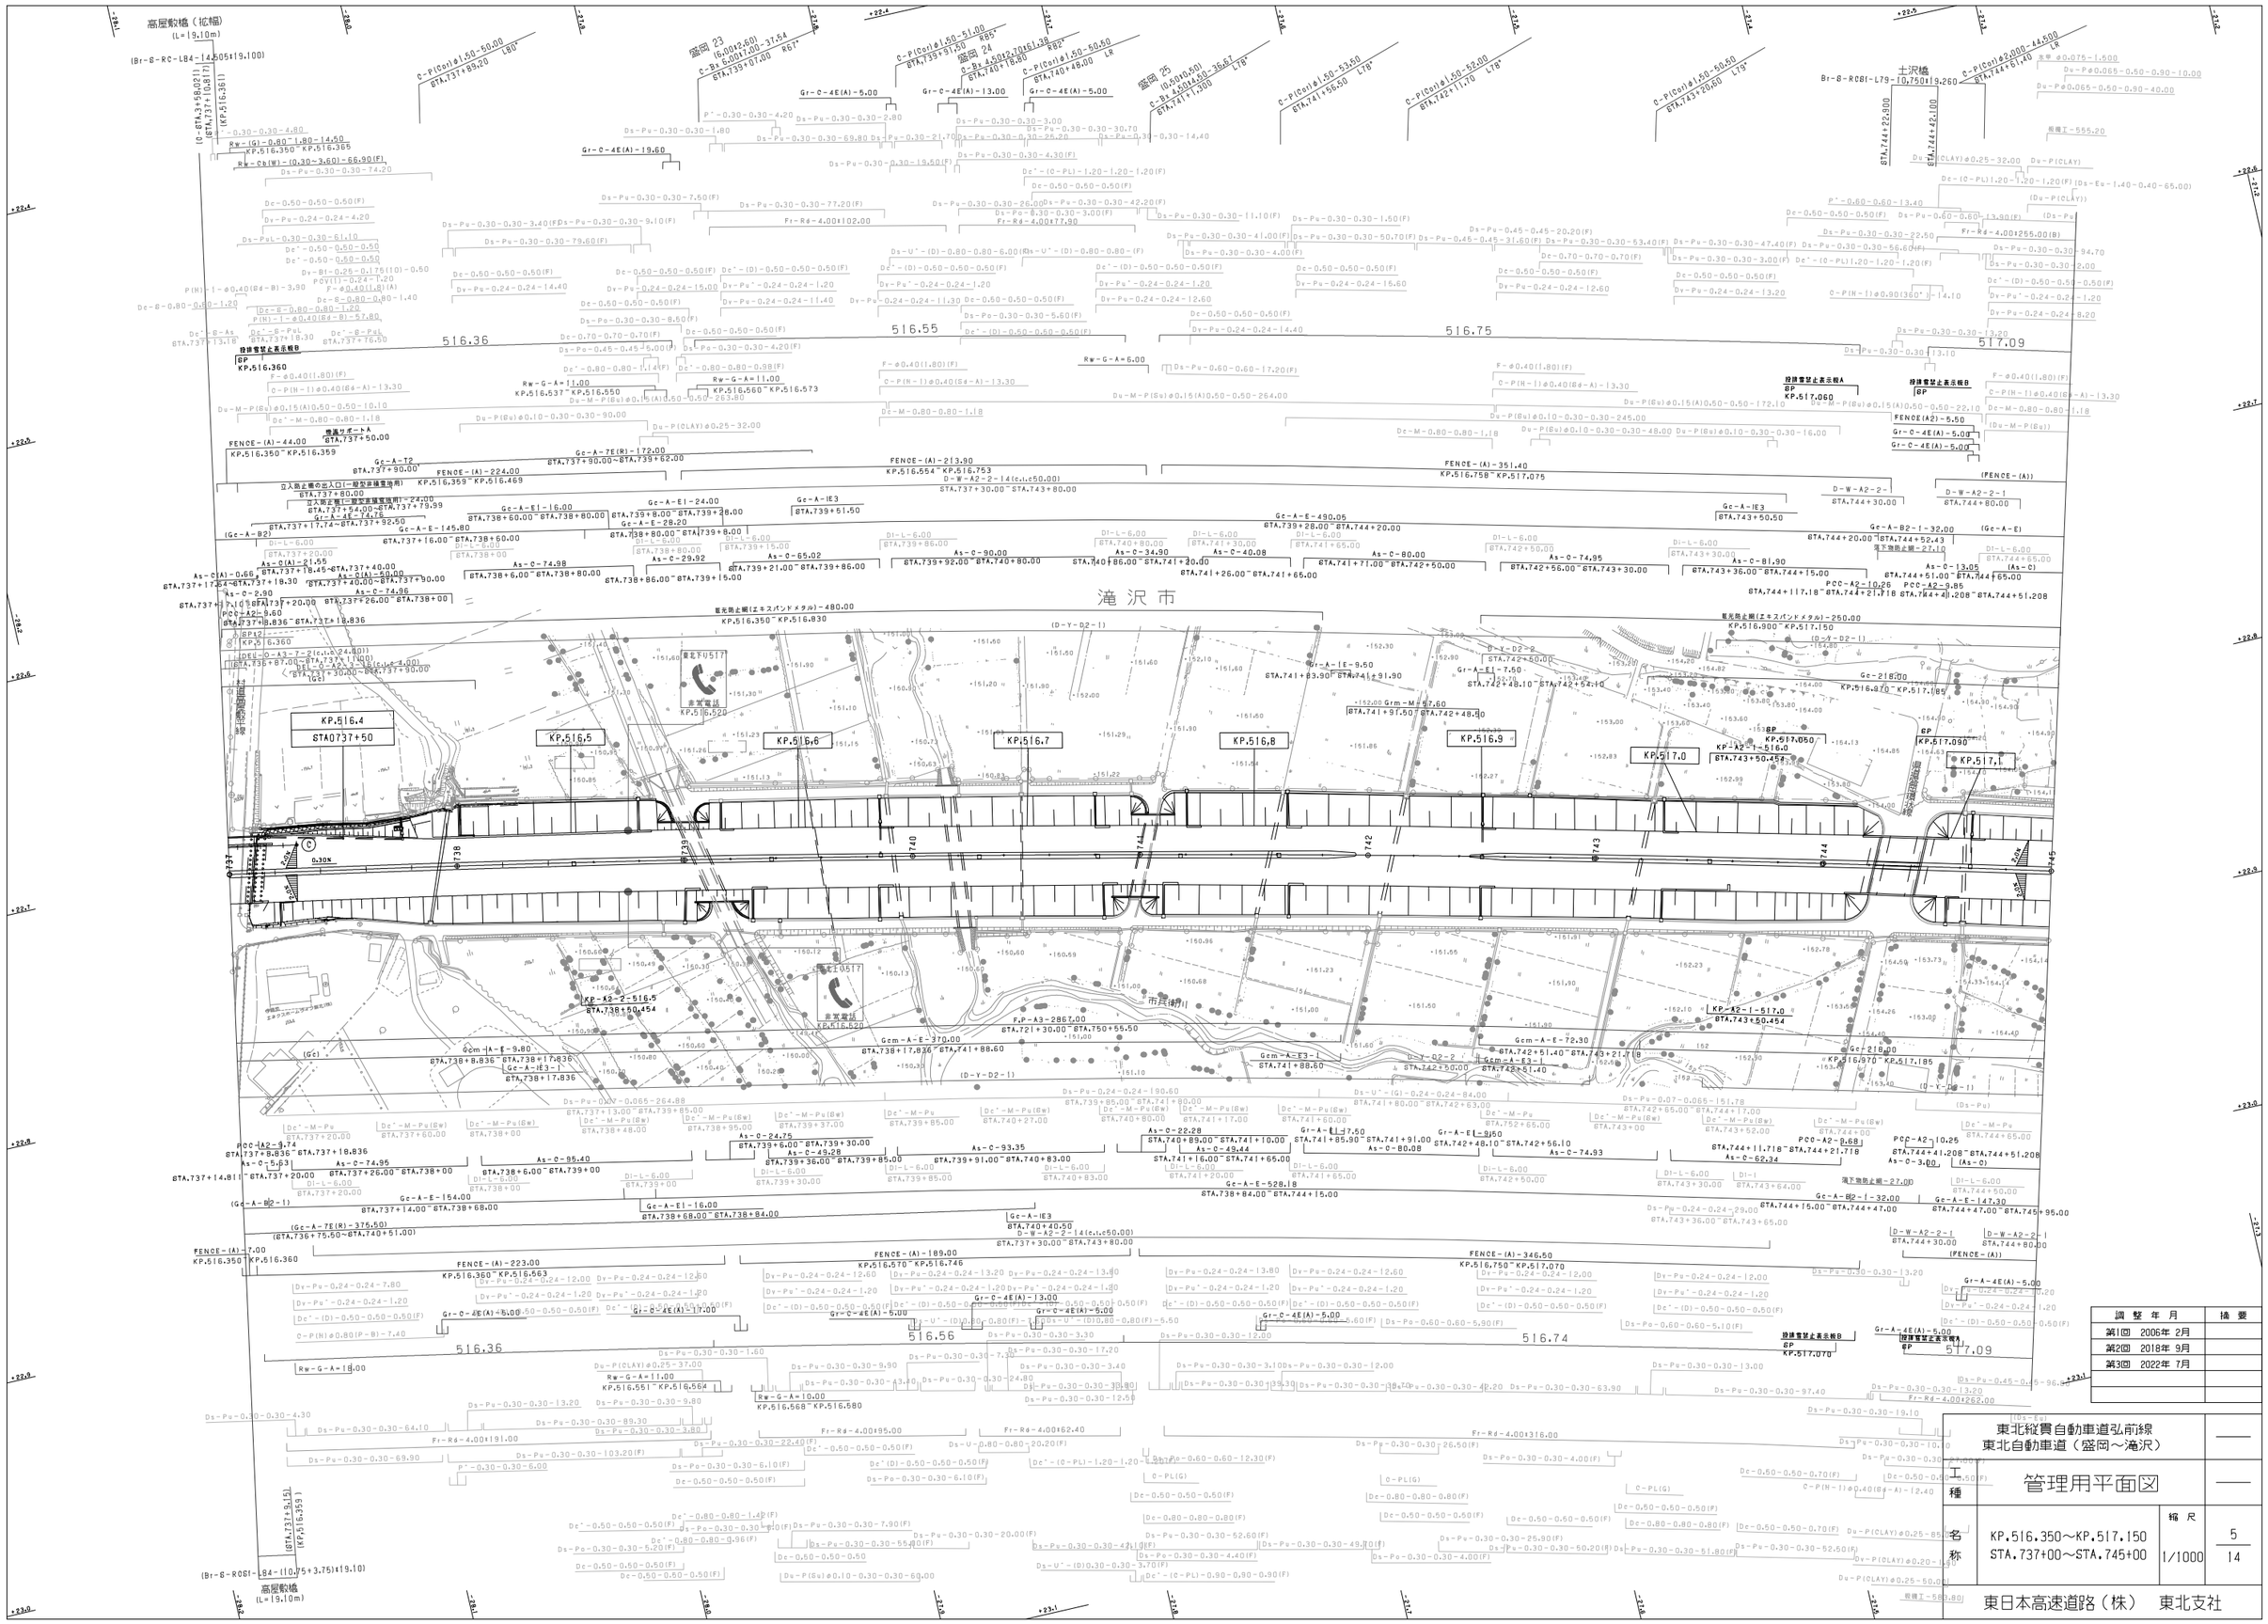

調整年月	摘要
第1回 2006年 2月	
第2回 2018年 9月	
第3回 2022年 7月	

東北縦貫自動車道弘前線
東北自動車道（盛岡～滝沢）

工種 管理用平面図

名称 KP.516.350～KP.517.150
STA.737+00～STA.745+00

縮尺 1/1000

5
14

東日本高速道路（株） 東北支社

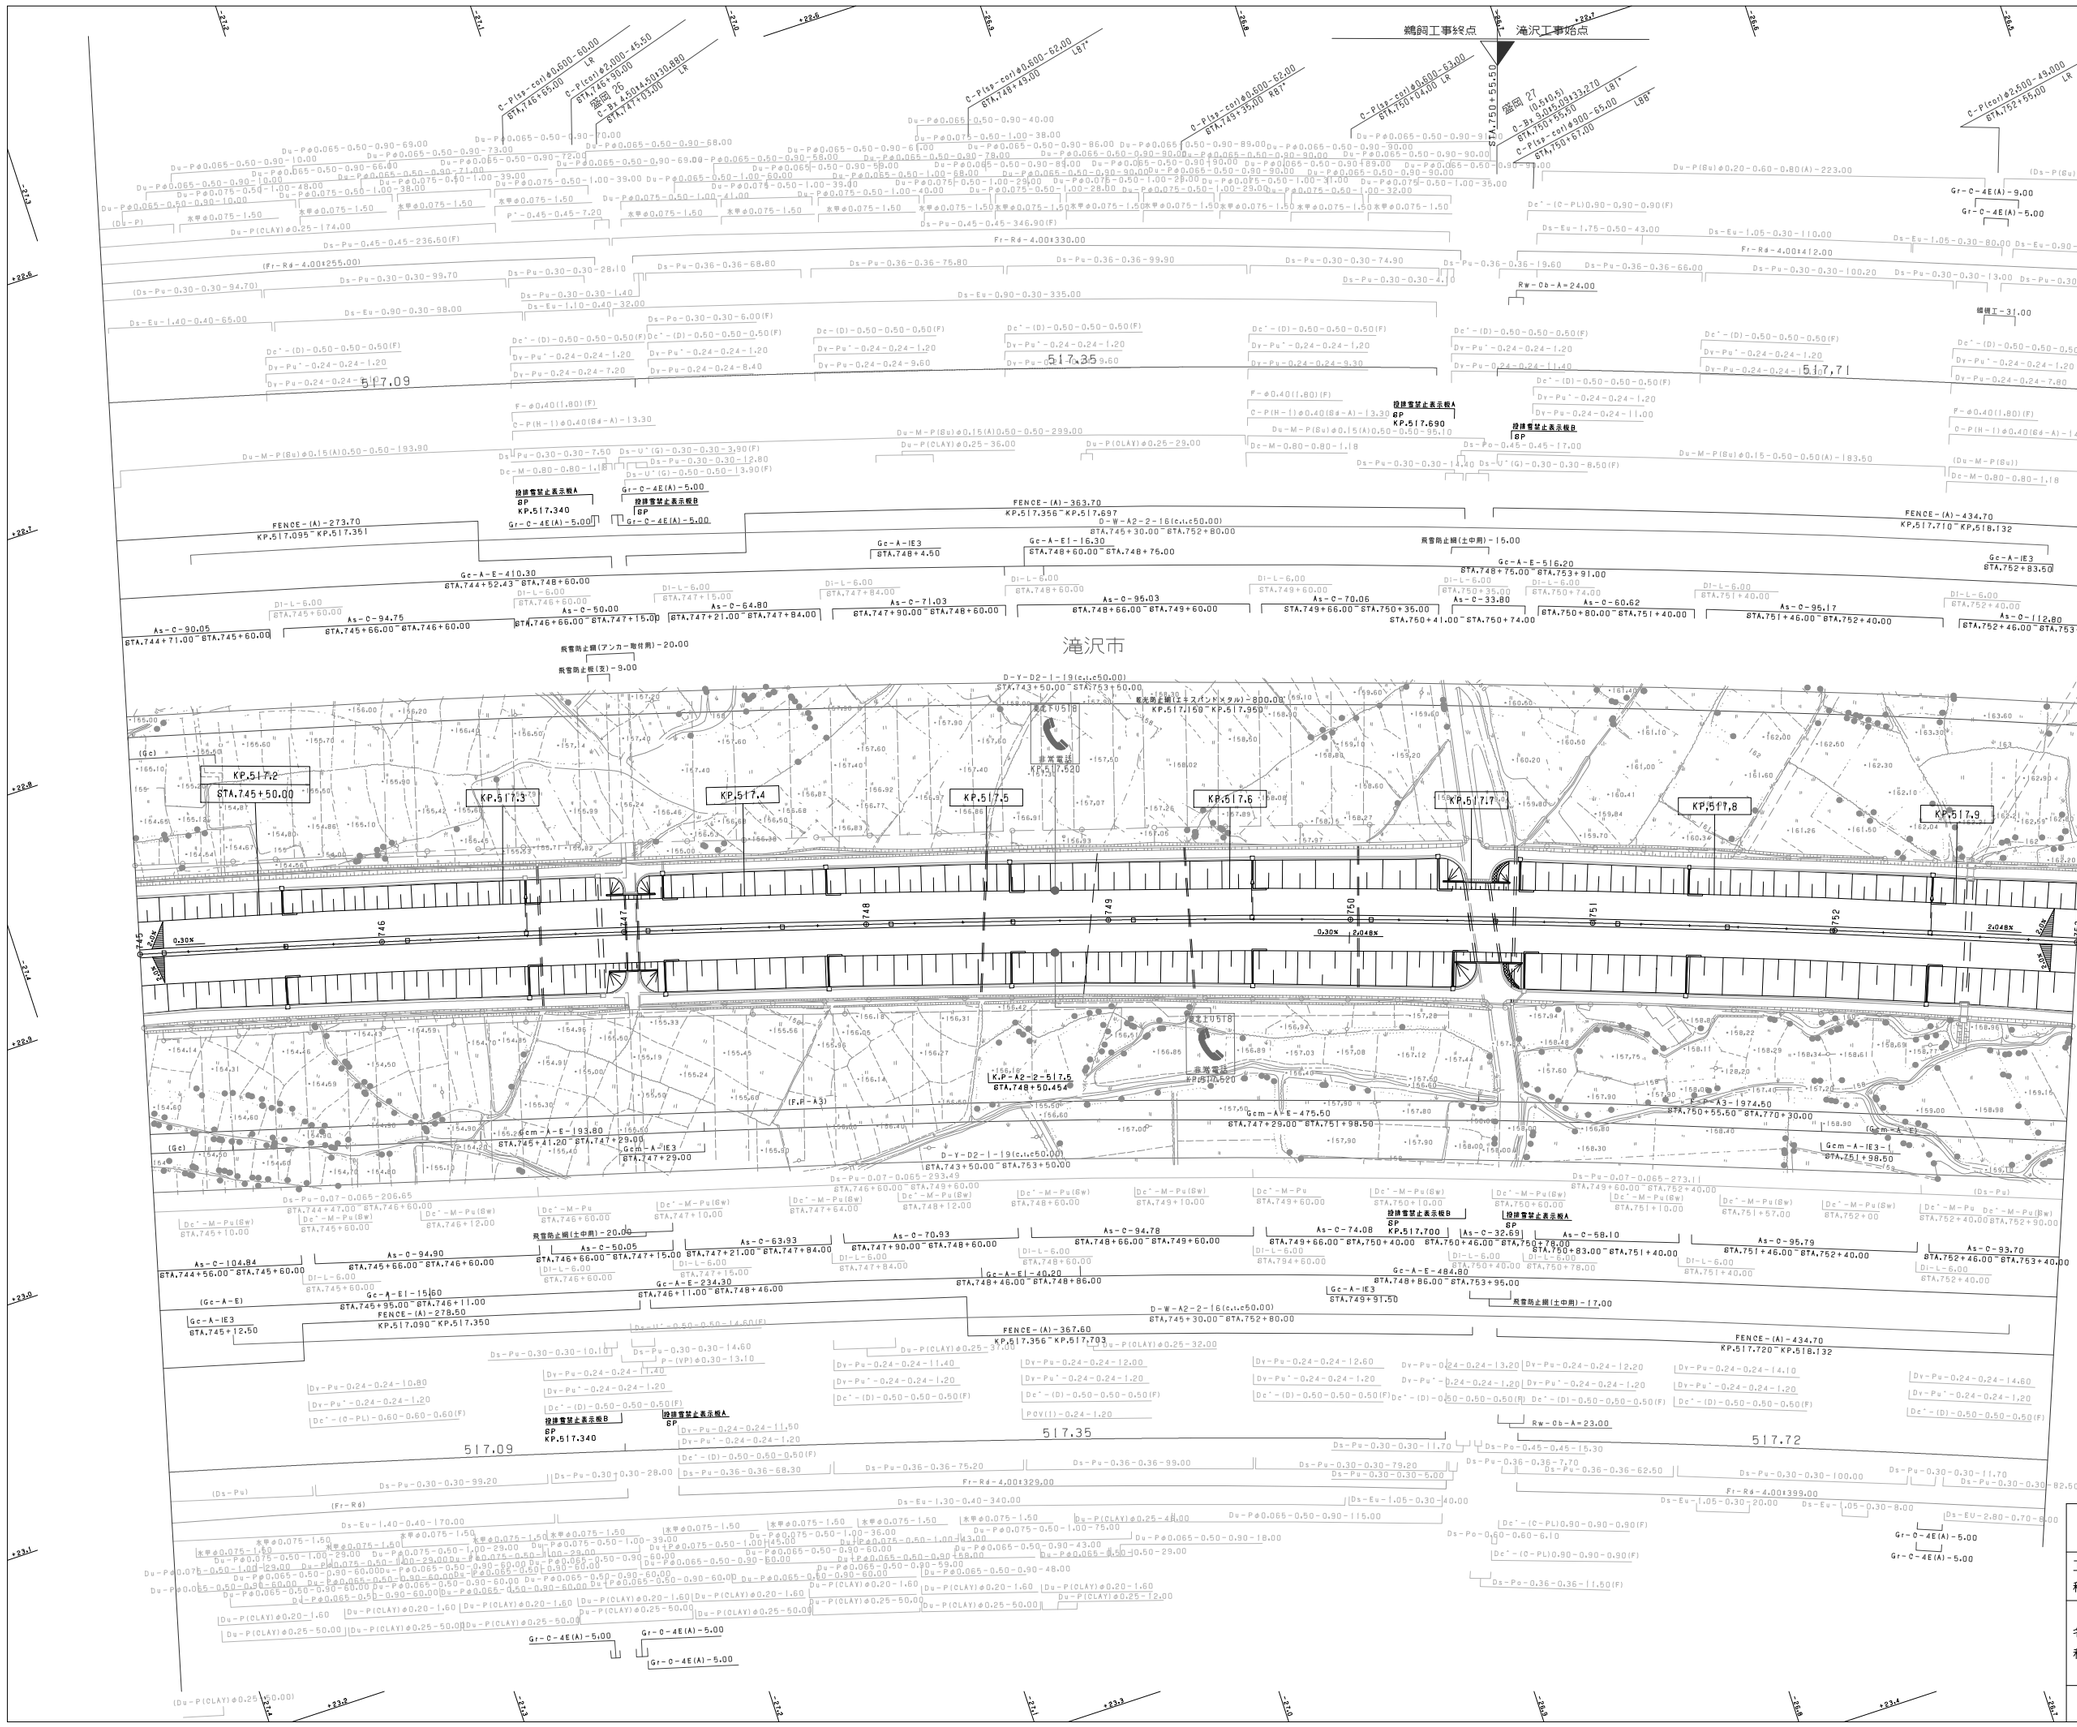

調 整 年 月	摘 要
第1回 2006年 2月	
第2回 2018年 9月	
第3回 2020年 3月	

東北縦貫自動車道弘前線 東北自動車道（盛岡～滝沢）			——
工種	管理用平面図		——
名称	KP.517.150～KP.517.950 STA.745+00～STA.753+00	縮尺 1/1000	6 14

東日本高速道路（株） 東北支社

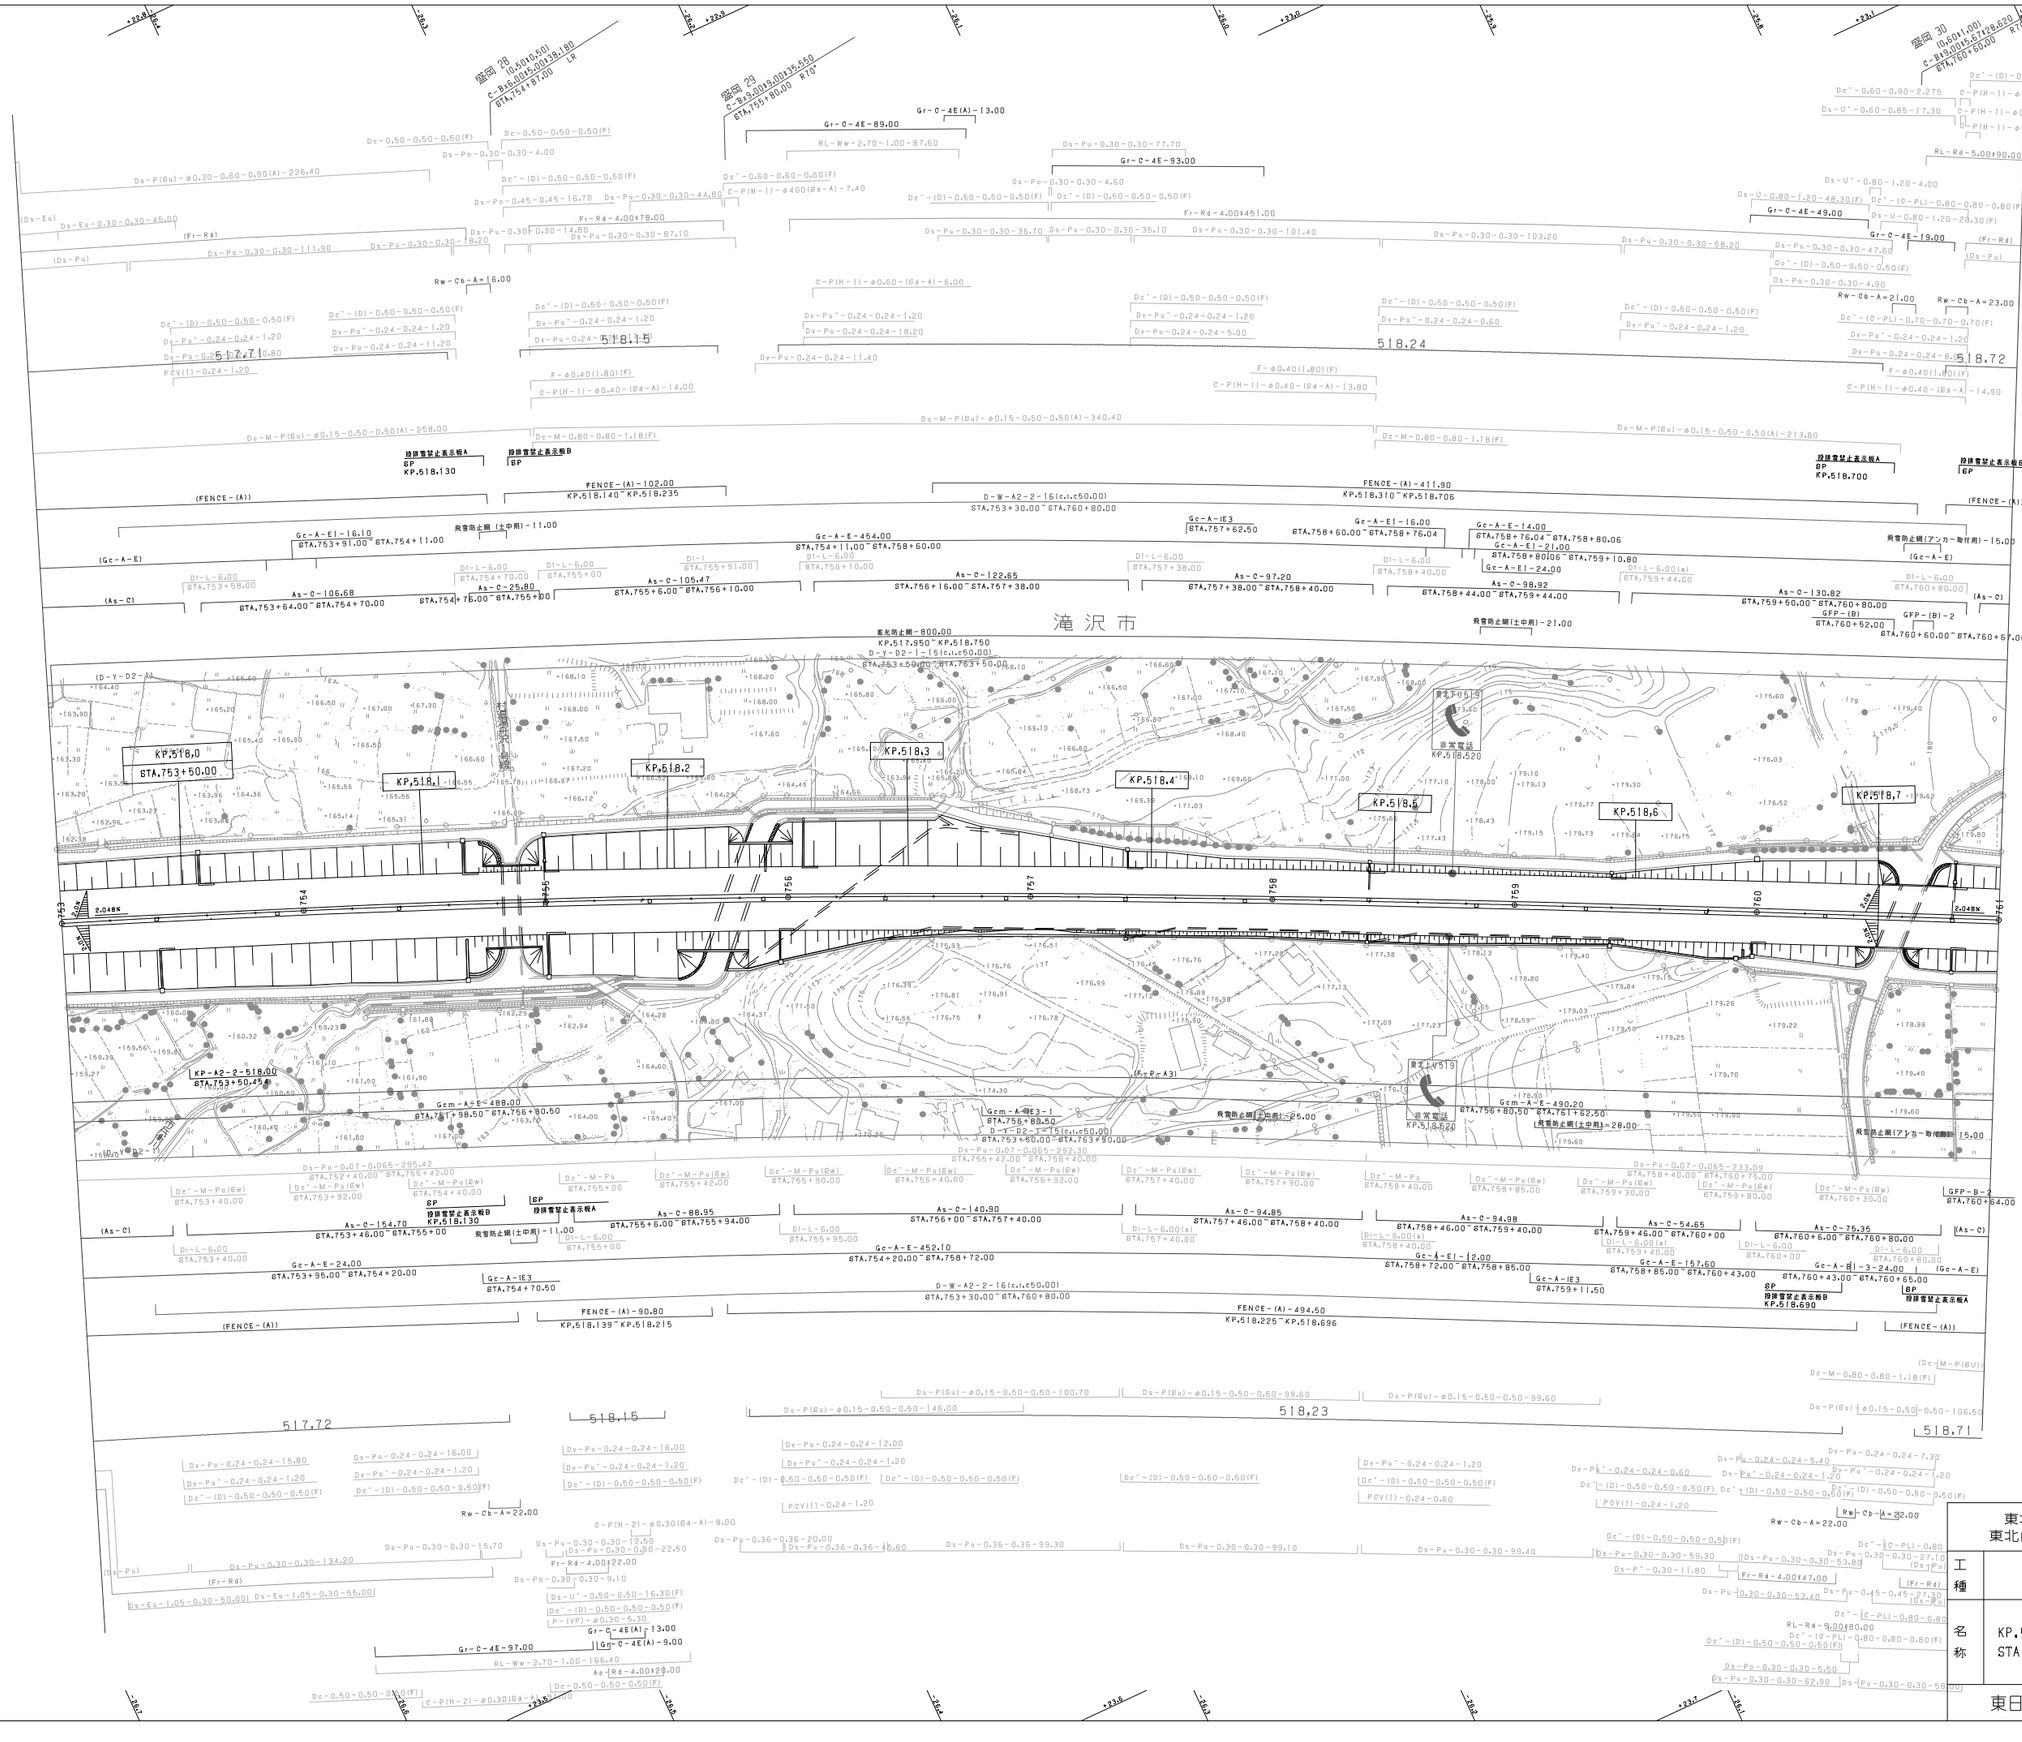

調整年月	摘要
第1回 2006年 2月	
第2回 2018年 9月	

東北縦貫自動車道弘前線
東北自動車道（盛岡～滝沢）

工種：管理用平面図

名称：KP.517.950～KP.518.750
STA.753+00～STA.761+00

縮尺：1/1000

7
14

東日本高速道路（株）　東北支社

盛岡 31
C-Bx 4.00×4.00×26.000
STA.763+60.00 L8

盛岡 32
(0.40×1.00)
C-Bx 12.00×19.00×26.104
STA.765+86.60 R86°

盛岡 33
(0.40×0.75)
C-Bx 4.00×4.75×38.100
STA.768+17.00 R86°

C-P(PR-1)-ø1.00-40.000
STA.762+46.45 L8

C-P(PR-1)-ø1.00-40.000
STA.764+45.00 L8

C-P(Con)-ø1.50-58.500
STA.767+0.60 R87°

(RL-Rd)

C-PL(F)
Dc-1.20-1.20-1.12
Ds-Pu-0.45-0.45-1.20
Ds-Pu-0.45-0.45-5.00
Ds-Pu-0.60-0.60-14.60
Dc'-(C-PL)-0.80-0.80-0.80(F)
Ds-Pu-0.60-0.60-1.20(F)
Ds-Pu-0.60-0.60-56.50(F)
Dc-0.60-0.60-0.60(F)
Ds-Pu-0.45-0.45-54.40(F)
Fr-Rd-4.00×102.00
Ds-Pu-0.30-0.30-77.30
Ds-Pu-0.30-0.30-42.00
(Ds-Pu)

Ds-Po-0.45-0.45-4.50
C-PL(F)
Dc-0.45-0.45-0.60(F)
Ds-Pu-0.45-0.45-54.60
Ds-Pu-0.45-0.45-55.00(F)
Fr-Rd-4.00×271.00
Gr-C-4EA-5.00
Dc-0.50-0.50-0.50
Ds-Pu-0.45-0.45-1.20
Ds-Pu-0.45-0.45-99.20
Ds-Pu-0.45-0.45-67.50
Ds-Pu-0.45-0.45-32.50
Ds-Pu-0.36-0.36-72.30
Ds-Pu-0.30-0.30-11.00
Rw-Cb-A=23.00
Rw-Cb-A=23.00

Gr-C-4E(A)-3.00
Dc'-(C-PL)-0.60-0.60-0.60(F)
Ds-Pu-0.45-0.45-20.40(F)
Ds-Pu-0.45-0.45-5.20
Ds-U'-0.60-0.80-25.60
Ds-Pu-0.36-0.36-26.60(F)
Ds-Pu-0.30-0.30-17.60
Ds-Pu-0.30-0.30-74.40
Ds-Pu-0.30-0.30-12.00
Ds-Pu-0.30-0.30-34.50
Ds-Pu-0.30-0.30-92.20
Fr-Rd-4.00×202.00
Rw-Cb-A=88.00

Gr-C-4E-110.00
Dc'-(C-PL)-0.60-0.60-0.60(F)
Ds-Pu-0.45-0.45-45.50(F)
Ds-Pu-0.45-0.45-59.60(F)
Ds-Pu-0.45-0.45-61.80(F)
Ds-Pu-0.45-0.45-25.00
Ds-Pu-0.45-0.45-74.50
Ds-Pu-0.30-0.30-8.40
Ds-Pu-0.45-0.45-11.70
Fr-Rd-4.00×200.00
Ds-Pu-0.36-0.36-67.20
Ds-Pu-0.30-0.30-52.30
Rw-Cb-A=98.00

Rw-G-1.00-1.50
KP.519.350~KP.519.352

Dc'-(C-PL)-0.60-0.6-0.60(F)
Dv-Pu'-0.24-0.24-1.20
Ds-Pu-0.24-0.24-5.20
F-ø0.40(1.80)(F)
C-P(H-I)-ø0.40(6a-A)-15.00
518.72

Dc'-(C-PL)-0.60-0.6-0.60(F)
Dv-Pu'-0.24-0.24-1.20
Ds-Pu-0.24-0.24-5.20
F-ø0.40(1.80)(F)
C-P(H-I)-ø0.40(6a-A)-15.00

Dc'-(D)-0.50-0.50-0.50(F)
Dv-Pu'-0.24-0.24-1.20
Ds-Pu-0.24-0.24-6.00
F-ø0.40(1.80)(F)
C-P(H-I)-ø0.40(6a-A)-15.00
519.01

Dc'-(D)-0.50-0.50-0.50(F)
Dc'-(C-PL)-0.60-0.60-0.60(F)
Dv-Pu'-0.24-0.24-1.20
Ds-Pu-0.24-0.24-7.50
F-ø0.40(1.80)(F)
C-P(H-I)-ø0.40(6a-A)-15.00

Dc'-(D)-0.50-0.50-0.50(F)
Dc'-(C-PL)-0.60-0.60-0.60(F)
Dv-Pu'-0.24-0.24-1.20
Ds-Pu-0.24-0.24-15.40
F-ø0.40(1.80)(F)
C-P(H-I)-ø0.40(6a-A)-15.00

Dc'-(D)-0.50-0.50-0.50(F)
Dc'-(C-PL)-0.60-0.60-0.60(F)
Dv-Pu'-0.24-0.24-1.20
Dv-Pu-0.24-0.24-5.30
Ds-Pu-0.24-0.24-74.40
519.24

Dc'-(C-PL)-0.60-0.60-0.60(F)
Dv-Pu'-0.24-0.24-1.20
Dv-Pu-0.24-0.24-5.30
Dc'-(D)-0.50-0.50-0.50(F)
Dv-Pu-0.24-0.24-46.70
Dc-(D)-0.50-0.50-0.50(F)
Dv-Pu-0.24-0.24-1.20
Dv-Pu-0.24-0.24-8.00
F-ø0.40(1.80)(F)
C-P(H-I)-ø0.40(6a-A)-15.00

Dc'-(D)-0.50-0.50-0.50(F)
Dv-Pu'-0.24-0.24-1.20
Dv-Pu-0.24-0.24-15.20
519.47

Dc'-(D)-0.50-0.50-0.50(F)
Dv-Pu-0.24-0.24-1.20
Dv-Pu'-0.24-0.24-7.10
Dc'-(D)-0.50-0.50-0.50(F)
Dv-Pu'-0.24-0.24-1.20
Dv-Pu-0.24-0.24-6.00
Ds-Pu-0.24-0.24-109.50
F-ø0.40(1.80)(F)
C-P(H-I)-ø0.40(6a-A)-15.00

設排雪禁止表示板A
8P
KP.519.220

設排雪禁止表示板B
8P

駅流し
KP.519.260

FENCE-(A)-305.10
KP.518.721~KP.519.005

FENCE-(A)-222.10
KP.519.013~KP.519.225

FENCE-(A)-228.30
KP.519.230~KP.519.462

FENCE-(A)-170.20
KP.519.467~KP.519.630

D-W-A2-2-16(c.c.c50.00)
STA.761+30.00~STA.768+80.00

Gc-A-E-294.60
STA.759+10.00~STA.762+5.00
Gc-A-E-24.00
STA.762+5.00~STA.762+25.00
Gc-A-E3
STA.762+41.50
Gc-A-E-130.20
STA.762+25.00~STA.763+54.00
Gc-A-E1-3-11.90
STA.763+54.00~STA.763+66.00
Gc-A-E-208.10
STA.763+66.00~STA.765+70.00
Gc-A-E-7.00
STA.765+90.00~STA.766+0.00
Gc-A-E1-24.00
STA.766+0.00~STA.766+21.04
Gc-A-E1-3-28.02
STA.765+70.00~STA.765+90.00
Gc-A-E-235.70
STA.766+21.04~STA.768+65.00
Gc-A-E1-20.00
STA.768+65.00~STA.768+81.00
(Gc-A-E)

D1-L-6.00
STA.761+80.00
As-C-93.53
STA.760+86.00~STA.761+80.00
As-C-95.43
STA.761+86.00~STA.762+80.00
D1-L-6.00
STA.762+80.00
As-C-84.22
STA.762+86.00~STA.763+70.00
D1-L-6.00
STA.763+70.00
As-C-106.60
STA.763+76.00~STA.764+80.00
D1-L-6.00
STA.764+80.00
As-C-119.80
STA.764+86.00~STA.765+93.00
D1-L-6.00
STA.765+93.00
As-C-82.07
STA.765+99.00~STA.766+94.00
D1-L-6.00
STA.766+94.00
As-C-62.88
STA.767+0.00~STA.767+60.00
D1-L-6.00
STA.767+60.00
As-C-86.00
STA.767+66.00~STA.768+53.00
D1-L-6.00
STA.768+53.00
As-C-112.40
STA.768+59.00~STA.769+70.00

照光防止幅-800.00
KP.518.750~KP.519.550

D-Y-D2-1-20(c.c.c50.00)
STA.763+50.00~STA.773+50.00

(D-Y-D2-1)

KP.518.8
STA.761+50.00
KP.518.9
KP.519.0
KP.519.1
KP.519.2
KP.519.3
KP.519.4
KP.519.5

滝沢市

2.048% 0.875% 0.875%

761 762 763 764 765 766 767 768

(Gcm-A-E)
Gcm-A-E3-1
STA.761+52.50
(D-Y-D2-1)

KP-A2-2-518.00
STA.763+50.454

(F-P-A3)
Gcm-A-E-447.00
STA.761+62.50~STA.766+24.50
GFP-(B)-2
STA.763+68.00~STA.763+84.00
GFP-B-2
STA.765+83.80~STA.765+89.80
Gcm-A-E3-1
STA.766+24.50

D-Y-D2-1-20(c.c.c50.00)
STA.763+50.00~STA.773+50.00

KP-A2-2-519.5
STA.768+50.454
音声管路
KP.519.520
Gc-A-E-390.50
STA.766+24.50~STA.770+30.00

Ds-Bi-ø0.30-97.87
STA.760+80.00~STA.761+80.00
Dc'-Bi(Bw)-ø0.30
STA.761+30.00
Ds-Bi-ø0.30-97.85
STA.761+80.00~STA.762+0.00
Dc'-M-Bi-ø0.30
STA.761+80.00
Dc'-Bi(Bw)-ø0.30
STA.762+30.00
Ds-Bi-ø0.30-71.63
STA.762+80.00~STA.763+52.60
Dc'-M-Bi-ø0.30
STA.762+80.00
Ds-RG-0.50-0.10-16.00
STA.763+52.60~STA.763+71.00
Dc'-M-Bi-ø0.30
STA.763+30.00
Ds-Bi-ø0.30-110.82
STA.763+71.00~STA.764+80.00
Dc'-M-Bi-ø0.30
STA.763+65.00
Dc'-Bi(Bw)-ø0.30
STA.764+25.00
Ds-Bi-ø0.30-90.55
STA.764+80.00~STA.765+74.396
Dc'-M-Bi-ø0.30
STA.764+81.50
Dc'-Bi(Bw)-ø0.30
STA.765+20.00
Ds-RG-0.50-0.10-33.00
STA.765+74.396~STA.766+5.00
Ds-Bi-ø0.30-85.03
STA.766+5.00~STA.766+80.00
Dc'-M-Bi-ø0.30
STA.766+6.00
Dc'-Bi(Bw)-ø0.30
STA.766+42.50
Dc'-M-Bi-ø0.30
STA.766+93.00
Dc'-Bi(Bw)-ø0.30
STA.767+20.00
Ds-Bi-ø0.30-155.15
STA.766+80.00~STA.768+50.00
Dc'-M-Bi-ø0.30
STA.767+60.00
Dc'-Bi(Bw)-ø0.30
STA.768+0.00
(Ds-Bi)
STA.768+50.00~STA.769+70.00
Dc'-M-Bi-ø0.30
STA.768+52.00
Dc'-Bi(Bw)-ø0.30
STA.768+90.00

As-C-95.20
STA.760+86.00~STA.761+80.00
As-C-188.45
STA.761+86.00~STA.763+74.00
As-C-226.30
STA.763+80.00~STA.765+94.00
As-C-149.14
STA.766+0.00~STA.767+58.00
As-C-204.15
STA.767+64.00~STA.769+67.00

D1-L-6.00
STA.761+80.00
Gc-A-E-285.92
STA.760+65.00~STA.763+51.928
D1-L-6.00
STA.763+30.00
Gc-A-B1-3-16.10
STA.763+51.928~STA.763+68.442
Gc-A-E-130.85
STA.763+68.442~STA.764+99.00
Gc-A-E1-19.00
STA.764+99.00~STA.765+19.00
Gc-A-B1-3-28.00
STA.765+70.897~STA.766+2.728
D1-L-6.00
STA.766+94.00
Gc-A-E-271.70
STA.766+2.728~STA.768+71.00
Gc-A-E3
STA.768+40.50
Gc-A-E-15.60
STA.768+71.00~STA.768+81.00

Gc-A-E3
STA.763+90.50

FENCE-(A)-307.40
KP.518.711~KP.519.004

FENCE-(A)-223.80
KP.519.013~KP.519.225

FENCE-(A)-220.90
KP.519.250~KP.519.457

FENCE-(A)-164.60
KP.519.464

D-W-A2-1-16(c.c.c50.00)
STA.761+30.00~STA.768+80.00

Du-M-P(BU)-ø0.15-0.50-0.50(A)-98.30
Dc-M-0.80-0.80-1.18(F)
Du-M-P(BU)-ø0.15-0.50-0.50(A)-99.50
Dc-M-0.80-0.80-1.18(F)
Du-M-P(BU)-ø0.15-0.50-0.50(A)-76.90
Dc-M-0.80-0.80-1.18(F)
Du-M-P(BU)-ø0.15-0.50-0.50(A)-116.60
Dc-M-0.80-0.80-1.18(F)
Du-M-P(BU)-ø0.15-0.50-0.50(A)-123.30
Dc-M-0.80-0.80-1.18(F)
Du-M-P(BU)-ø0.15-0.50-0.50(A)-74.80
Dc-M-0.80-0.80-1.80(F)
DU-M-P(BU)-ø0.15-0.50-0.50(A)-167.00
Dc-M-0.80-0.80-1.18(F)
(Ds-M-P(Bu))
(Ds-Pu)

Rw-Cb-A=20.00
Rw-Cb-A=19.00
518.71
519.02
Rw-Cb-A=82.00
Rw-Cb-A=90.00
519.24
519.46

Dv-Pu-0.24-0.24-7.60
Dv-Pu'-0.24-0.24-1.20
Dc'(D)-0.50-0.50-0.50(F)
Dv-Pu-0.24-0.24-7.10
Dv-Pu'-0.24-0.24-1.20
Dc'-(D)-0.50-0.50-0.50(F)
Dv-Pu-0.24-0.24-15.50
Dv-Pu'-0.24-0.24-1.20
Dc'-(D)-0.50-0.50-0.50(F)
Dv-Pu-0.24-0.24-11.80
Dv-Pu'-0.24-0.24-1.20
Dc'-(D)-0.50-0.50-0.50(F)
Dv-Pu-0.24-0.24-4.30
Dv-Pu'-0.24-0.24-1.20
Dc'-(D)-0.50-0.50-0.50(F)

Dc-1.20-1.20-1.0
C-PL(F)
Ds-Pu-0.30-0.30-15.60
Ds-Pu-0.30-0.30-70.60
Fr-Rd-4.00×203.50
Ds-Pu-0.60-0.60-82.00
Ds-Pu-0.30-0.30-59.60
Ds-Pu-0.30-0.30-71.70
Ds-Pu-0.30-0.30-11.00
Ds-Pu-0.30-0.30-6.00
Ds-U'-0.60-0.60-20.80
Rw-G-0.90-21.40
KP.519.243~KP.519.264

Gr-G-4E(A)-5.00
Dc-1.20-1.20-1.12
C-PL(F)
Ds-Pu-0.30-0.30-154.80
Fr-Rd-4.00×203.00
Ds-Pu-0.30-0.30-93.10
Ds-Pu-0.30-0.30-1.20
Ds-Pu-0.30-0.30-52.60(F)
Ds-Pu-0.30-0.30-55.10
Dc'-(C-PL)-0.80-0.80-0.80(F)
Ds-Pu-0.30-0.30-47.30(F)
Dc-0.60-0.60-0.60(F)
Ds-Pu-0.60-0.60-55.00(F)
Dc'-(C-PL)-0.80-0.80-0.80(F)
Ds-Pu-0.30-0.30-1.20
Ds-Pu-0.30-0.30-1.20
Ds-Pu-0.60-0.60-14.60
Dc'-(C-PL)-0.80-0.80-0.80(F)
Ds-Pu-0.30-0.30-76.80
Fr-Rd-4.00×101.00
(Ds-Pu)

Ds-Pu-0.30-0.30-99.80
Fr-Rd-4.00×70.00
Ds-Pu-0.45-0.45-59.40(F)
Ds-P1-0.45-3.00
Ds-Pu-0.30-0.30-65.20(F)
Ds-Pu-0.60-0.60-107.70(F)
Ds-Pu-0.30-0.30-10.4
Ds-Pu-0.60-0.60-4.80
Dc'-(C-PL)-0.80-0.80-0.80(F)
Ds-Pu-0.60-0.60-5.00

調整年月	摘要
第1回 2006年 2月	
第2回 2018年 9月	

東北縦貫自動車道弘前線
東北自動車道（盛岡～滝沢）

工種 管理用平面図

名称 KP.518.750～KP.519.550
STA.761+00～STA.769+00

縮尺 1/1000

8
14

東日本高速道路（株） 東北支社

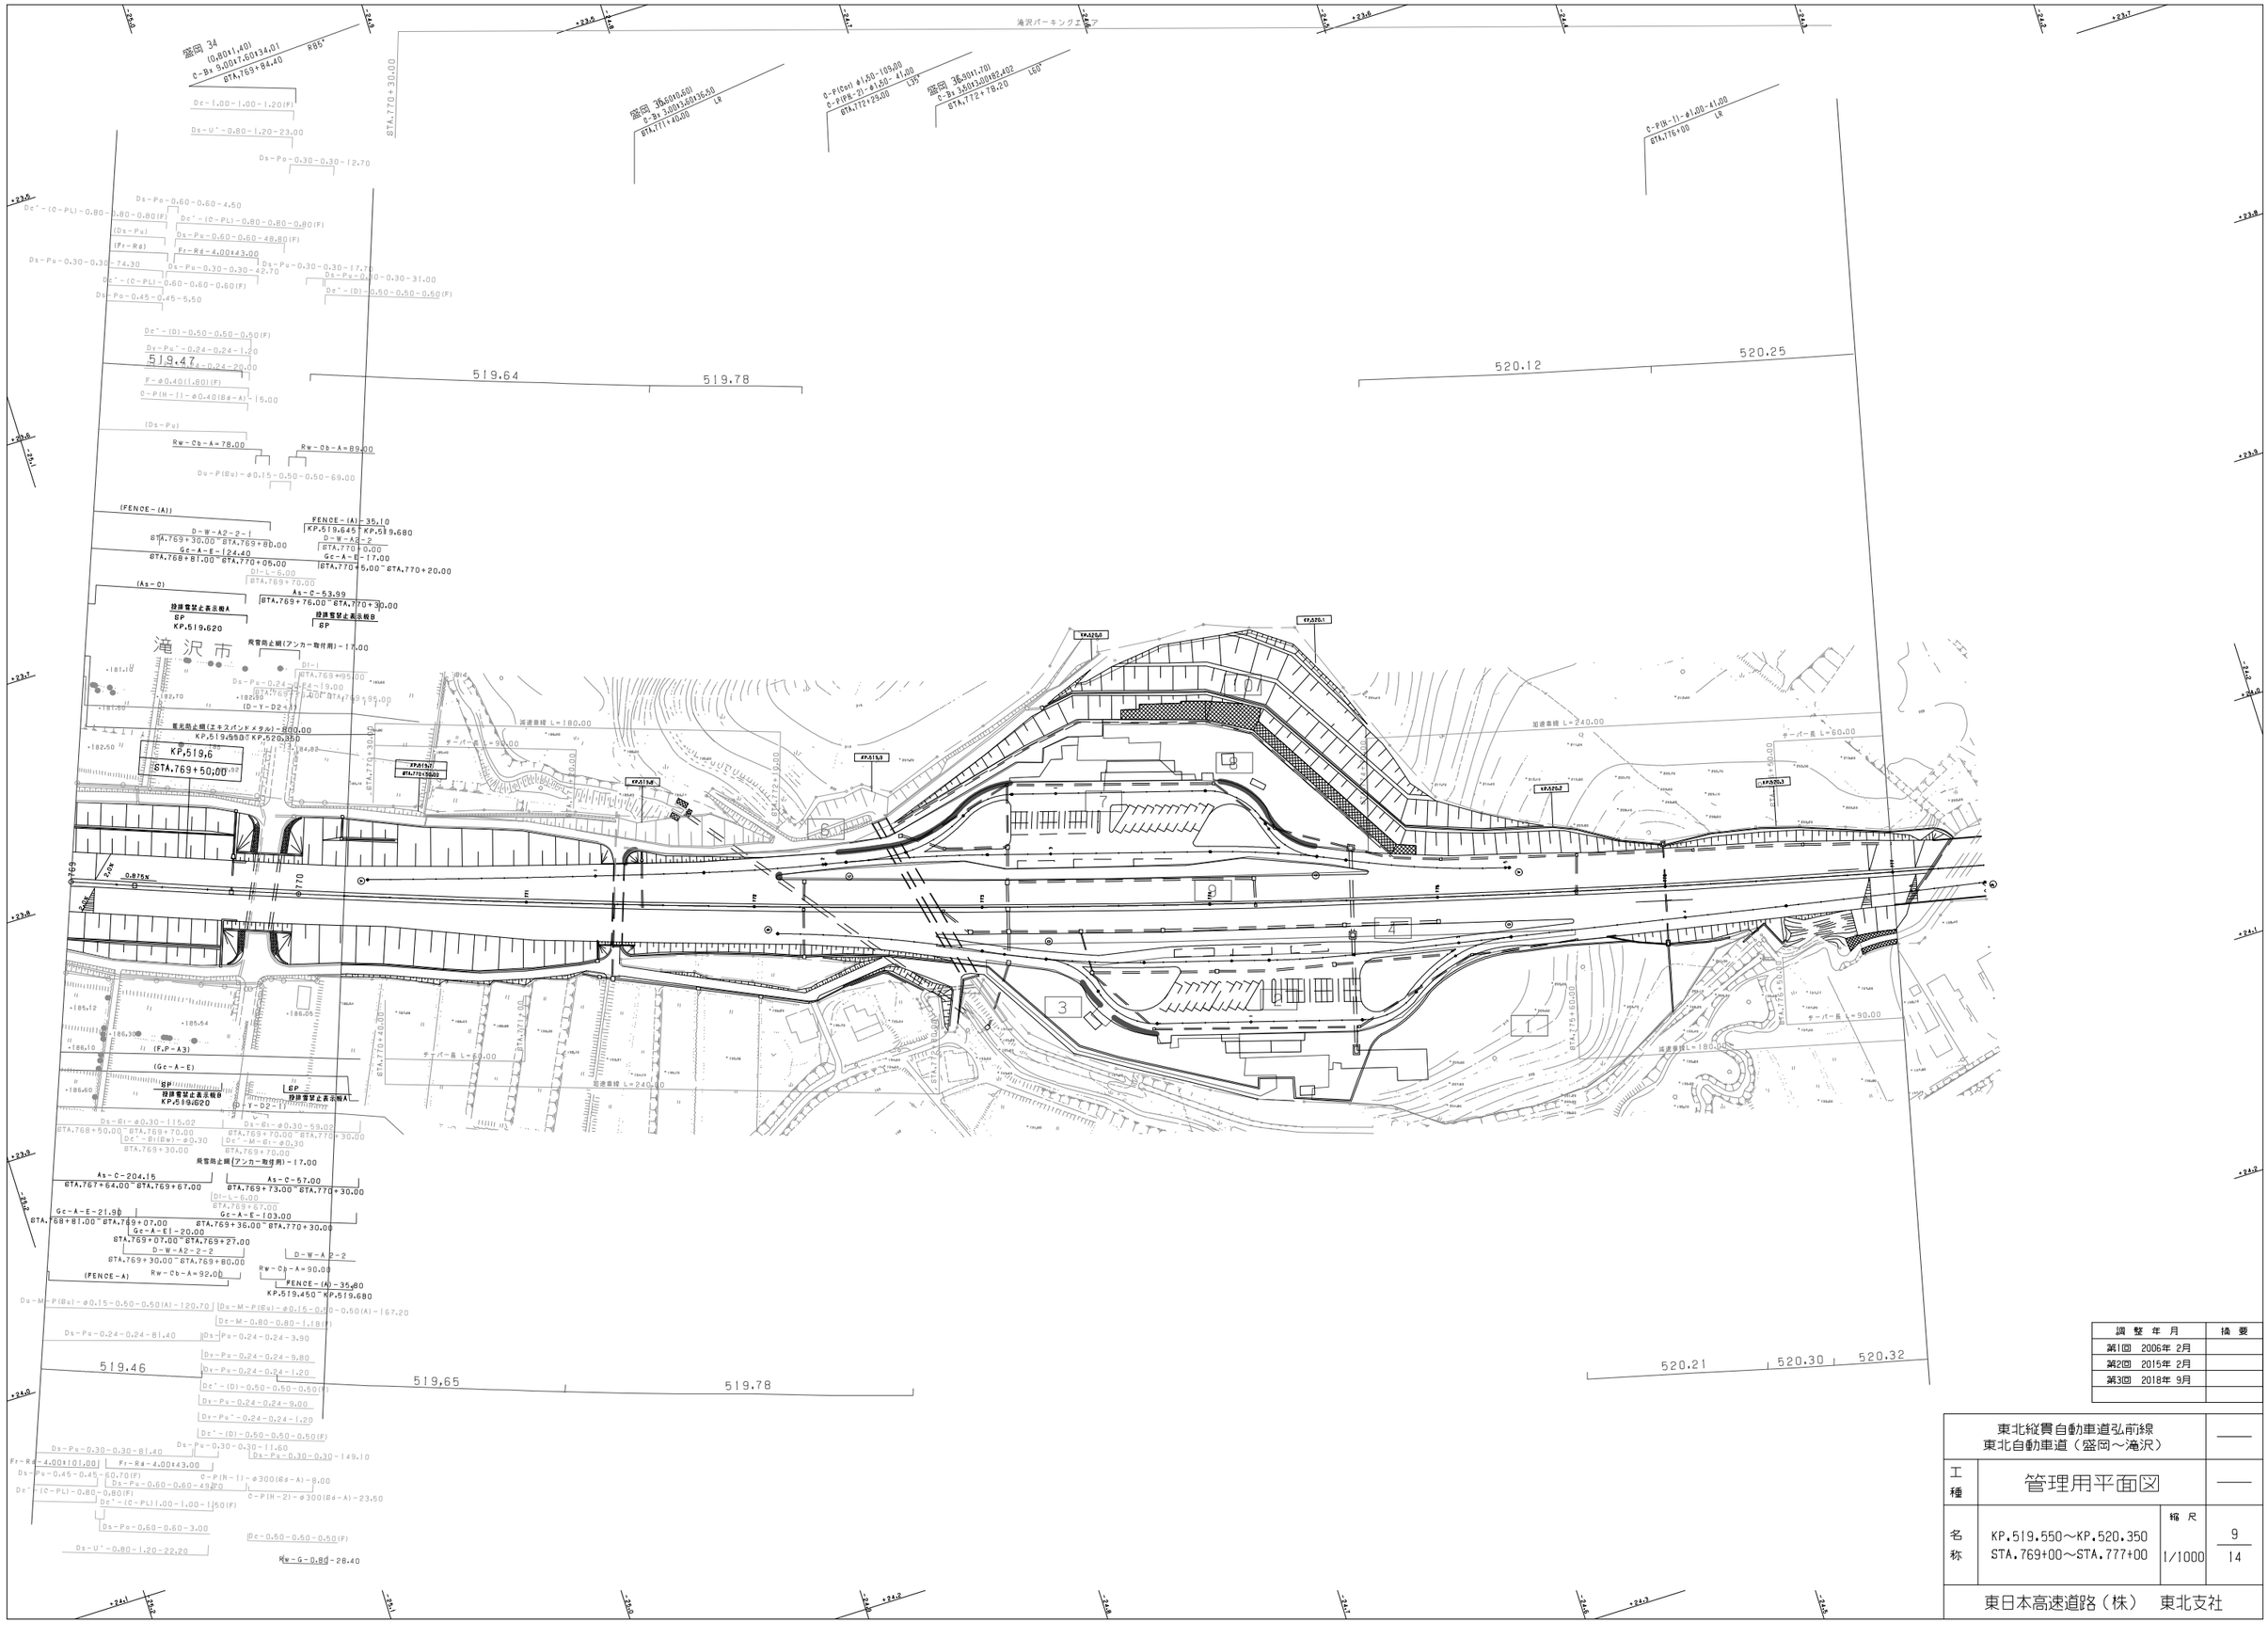

調整年月	摘要
第1回 2006年 2月	
第2回 2015年 2月	
第3回 2018年 9月	

東北縦貫自動車道弘前線
東北自動車道（盛岡～滝沢）

工種：管理用平面図

名称：KP.519.550～KP.520.350
STA.769+00～STA.777+00

縮尺：1/1000

9
14

東日本高速道路（株） 東北支社

滝沢パーキングエリア

STA.770+30.00

Ds-Po-0.30-0.30-7.00　Ds-Po-0.30-0.30-6.00
Dc'-(D)-0.50-0.50-0.50(F)
Du-Pu-0.30-0.30-20.30　Du-Pu-0.30-0.30-25.00
Ds-Pu-0.30-0.30-298.00
P.C.G
Dc'-(D)-0.50-0.50-0.50(F)
Du-Pu-0.30-0.30-7.20
Du-Pu-0.30-0.30-75.70
Du-Pu-0.30-0.30-243.40
Du-S-P(VU)-φ0.20-0.60-0.70-243.30
Du-S-P(VU)-φ0.20-0.60-0.70-8.00
Du-S-P(VU)-φ0.20-0.60-0.70-49.30　Du-S-P(VU)-φ0.20-0.60-0.70-39.10
Du-S-P(VU)-φ0.20-0.60-0.70-46.00
C-P(H-1)-φ0.40(Sd-A)-46.00

Ds-P'-0.60-3.00
Ds-P'-0.60-3.00
Ds-Pu-0.60-0.60-61.40
Dc-1.00-1.00-1.00(F)
Ds-Pu-0.60-0.60-8.20
Ds-U-0.60-0.60-11.50
Ds-U-0.80-0.80-0.80-83.80
Ds-Pu-0.30-0.30-38.50
Dc'-(D)-0.50-0.50-0.50(F)
Dy-Pu'-0.24-0.24-1.20
Dy-Pu-0.24-0.24-8.80
Dc'-(D)-0.50-0.50-0.50(F)
Ds-Pu-0.24-0.24-24.60
Ds-Pu-0.30-0.30-80.70
Dc'-(D)-0.50-0.50-0.50(F)
Ds-Po-0.30-0.30-4.30
Ds-Pu-0.30-0.30-8.00
Dc'-(D)-0.50-0.50-0.50(F)
Dy-Pu'-0.24-0.24-1.20
Dy-Pu-0.24-0.24-2.20
F-φ0.40(1.8)(F)
C-P(H-1)-φ0.40(8d-A)-18.50
Ds-Pu-0.30-0.30-110.00
Dc-S-0.80-0.80-1.20
C-P(H-1)-φ0.40(8d-A)-12.00
Dc-M-0.80-0.80-1.18(F)
Ap-Rd-3.00-43.00
RL-Ww-U-1.90-1.60-46.55
側溝工
Ds-P'-0.30-30.70
Dc'-(D)-0.50-0.50-0.50(F)
Dc'-(D)-0.50-0.50-0.50(F)
Ds-Po-0.30-0.30-4.00

Dc-S-0.90-0.90-1.20(F)　Dc-S-0.80-0.80-1.20
C-P(H-1)-φ0.50(8d-A)-49.30　C-P(H-1)-φ0.50(8d-A)-39.10
C-P(H-1)-φ0.70(8d-A)-24.60　Dc-S-0.80-0.80-1.20　Dc-S-0.80-0.80-1.20
Dc-S-0.90-0.90-1.80　C-P(H-1)-φ0.40(8d-A)-39.10　C-P(H-1)-φ0.50(8d-A)-39.10
C-P(H-1)-φ0.70(8d-A)-14.85
Dc-S-0.90-0.90-1.20(F)
Dc-S-0.70-0.60-0.80(F)　C-P(H-1)-φ0.70(8d-A)-11.95
C-P(H-1)-φ0.40(8d-A)-31.20　Dc-M-0.90-0.90-1.28(F)
Dc-S-0.80-0.80-1.20

出入口-A2-3
STA.772+60.00
立入防止柵-A2-562.00
STA.772+60.00-STA.777+38.00
Dc-M-0.80-0.80-0.60
C-P(H-1)-φ0.40(8d-A)-24.00　C-P(H-2)-φ0.40(8d-A)-
Dc'-S(B)
STA.773+10.00
Dc'-S-As(A)
STA.773+60.00
D-W-A2-1-5(c.t.c50.00)
STA.770+50.00-STA.772+0.00
PCC-BM1(4/5)-248.32
STA.772+11.00-STA.774+60.00
PCC-BM1(1/5)-19.80
STA.773+10.00-STA.774+5.00
D-Y-B2-2
STA.3+40.00(B)
Dc'-S(B)
STA.773+10.00
Ds-S1-φ0.30-30-149.26
STA.773+60.00-STA.775+60.00
Gr-A-E1-24.00　(Gr-A-E)
STA.773+80.00
Gr-A-E1-12.00
STA.773+80.00-STA.773+92.00
(Gr-A-E)
Gr-A-E1-23.00
STA.773+35.00-STA.773+60.00
As-C-239.00
STA.772+20.00-STA.774+60.00
D-Y-B2-2(c.t.c100.00)(H(c.t.c100.00))　D-Y-S1-7(c.t.c70.00)
STA.770+50.00-STA.777+0.00

立入防止柵-A3-8.40
STA.771+81.00
立入防止柵-A3-8.80
STA.771+43.00
立入防止柵-A2-113.20
STA.770+30.00-STA.771+81.00
立入防止柵-A2-120.20(50.00)
STA.771+43.00-STA.772+60.00
D-Y-B2-2-8(c.t.c25.00)
STA.770+50.00-STA.772+0.00
D-Y-C2-2-2
STA.770+30.00
D-Y-B2-1
STA.0+82.00
D1-L-6.00
STA.771+50.00
As-C-56.26
STA.771+56.00-STA.772+11.00
As-C-119.65
STA.770+30.00-STA.771+50.00
Gr-A-E-56.00
STA.770+22.00-STA.770+78.00
Gc-A-E1-17.00
STA.770+78.00-STA.770+95.00
Gc-A-E-26.00
STA.770+95.00-STA.771+19.50
Gc-A-E1-16.00
STA.771+19.50-STA.771+36.00
Gc-A-E-27.00
STA.771+36.00-STA.771+60.00
Gc-A-E1-19.60
STA.771+60.00-STA.771+83.00
Gc-A-E-27.90
STA.771+83.00-STA.772+10.00
Gc-A-E-8.50
STA.772+8.00-STA.772+16.00
D-Y-B2
STA.772+15.00
PCC-A2-11.68
STA.772+10.00-STA.772+20.00
Gr-A-E1-9.10
STA.772+10.00-STA.772+20.00
Gr-A-E1-12.00
STA.772+10.00-STA.772+18.00
FENCE-A2-出入口1箇
FENCE-A2-36.20
Gc-A-E3
STA.772+10.00
Dc'-S-As(A)
STA.772+20.00
Gr-A-E-8.00
FENCE-A2-9.00
Gr-A-E-32.00
STA.772+18.00-STA.772+50.00
Gr-A-E1-6.00
STA.772+16.00-STA.772+18.00
Gr-A-E-9.20
STA.772+20.00-STA.773+12.00
GFP-(B)
STA.772+73.00
Gr-A-E-116.00
STA.772+18.00-STA.773+35.00
Gr-A-E1-12.50
STA.772+50.00-STA.772+63.00
Dc'-S-As(C)
STA.772+78.50
Gr-A-E1-12.00
STA.773+10.00
Gr-A-E-20.00
STA.773+25.00-STA.773+50.00
Gr-A-E1-12.00
STA.773+12.00-STA.773+25.00
Dc'-S-As(C)
STA.773+10.00
Dc'-S-As(B)
STA.773+40.00
PCC-A2-11.66
STA.772+10.00-STA.772+20.00
GFP-(B)-2
STA.772+76.00-STA.772+82.00
PCC-A1-61.50
KP.520.0
KP.519.7
STA.770+50.00
KP.519.8
KP.519.9
滝沢市
東北道下り5208
非常電話
KP.520.000

調整年月	摘要
第1回　2006年 2月	
第2回　2018年 9月	
第3回　2020年 3月	

東北縦断自動車道弘前線
東北自動車道(盛岡～滝沢)

工種　管理用平面図

名称　滝沢パーキングエリア
KP.519.650～KP.520.050
STA.770+20～STA.774+00

縮尺　1/500

1/4

東日本高速道路（株）　東北支社

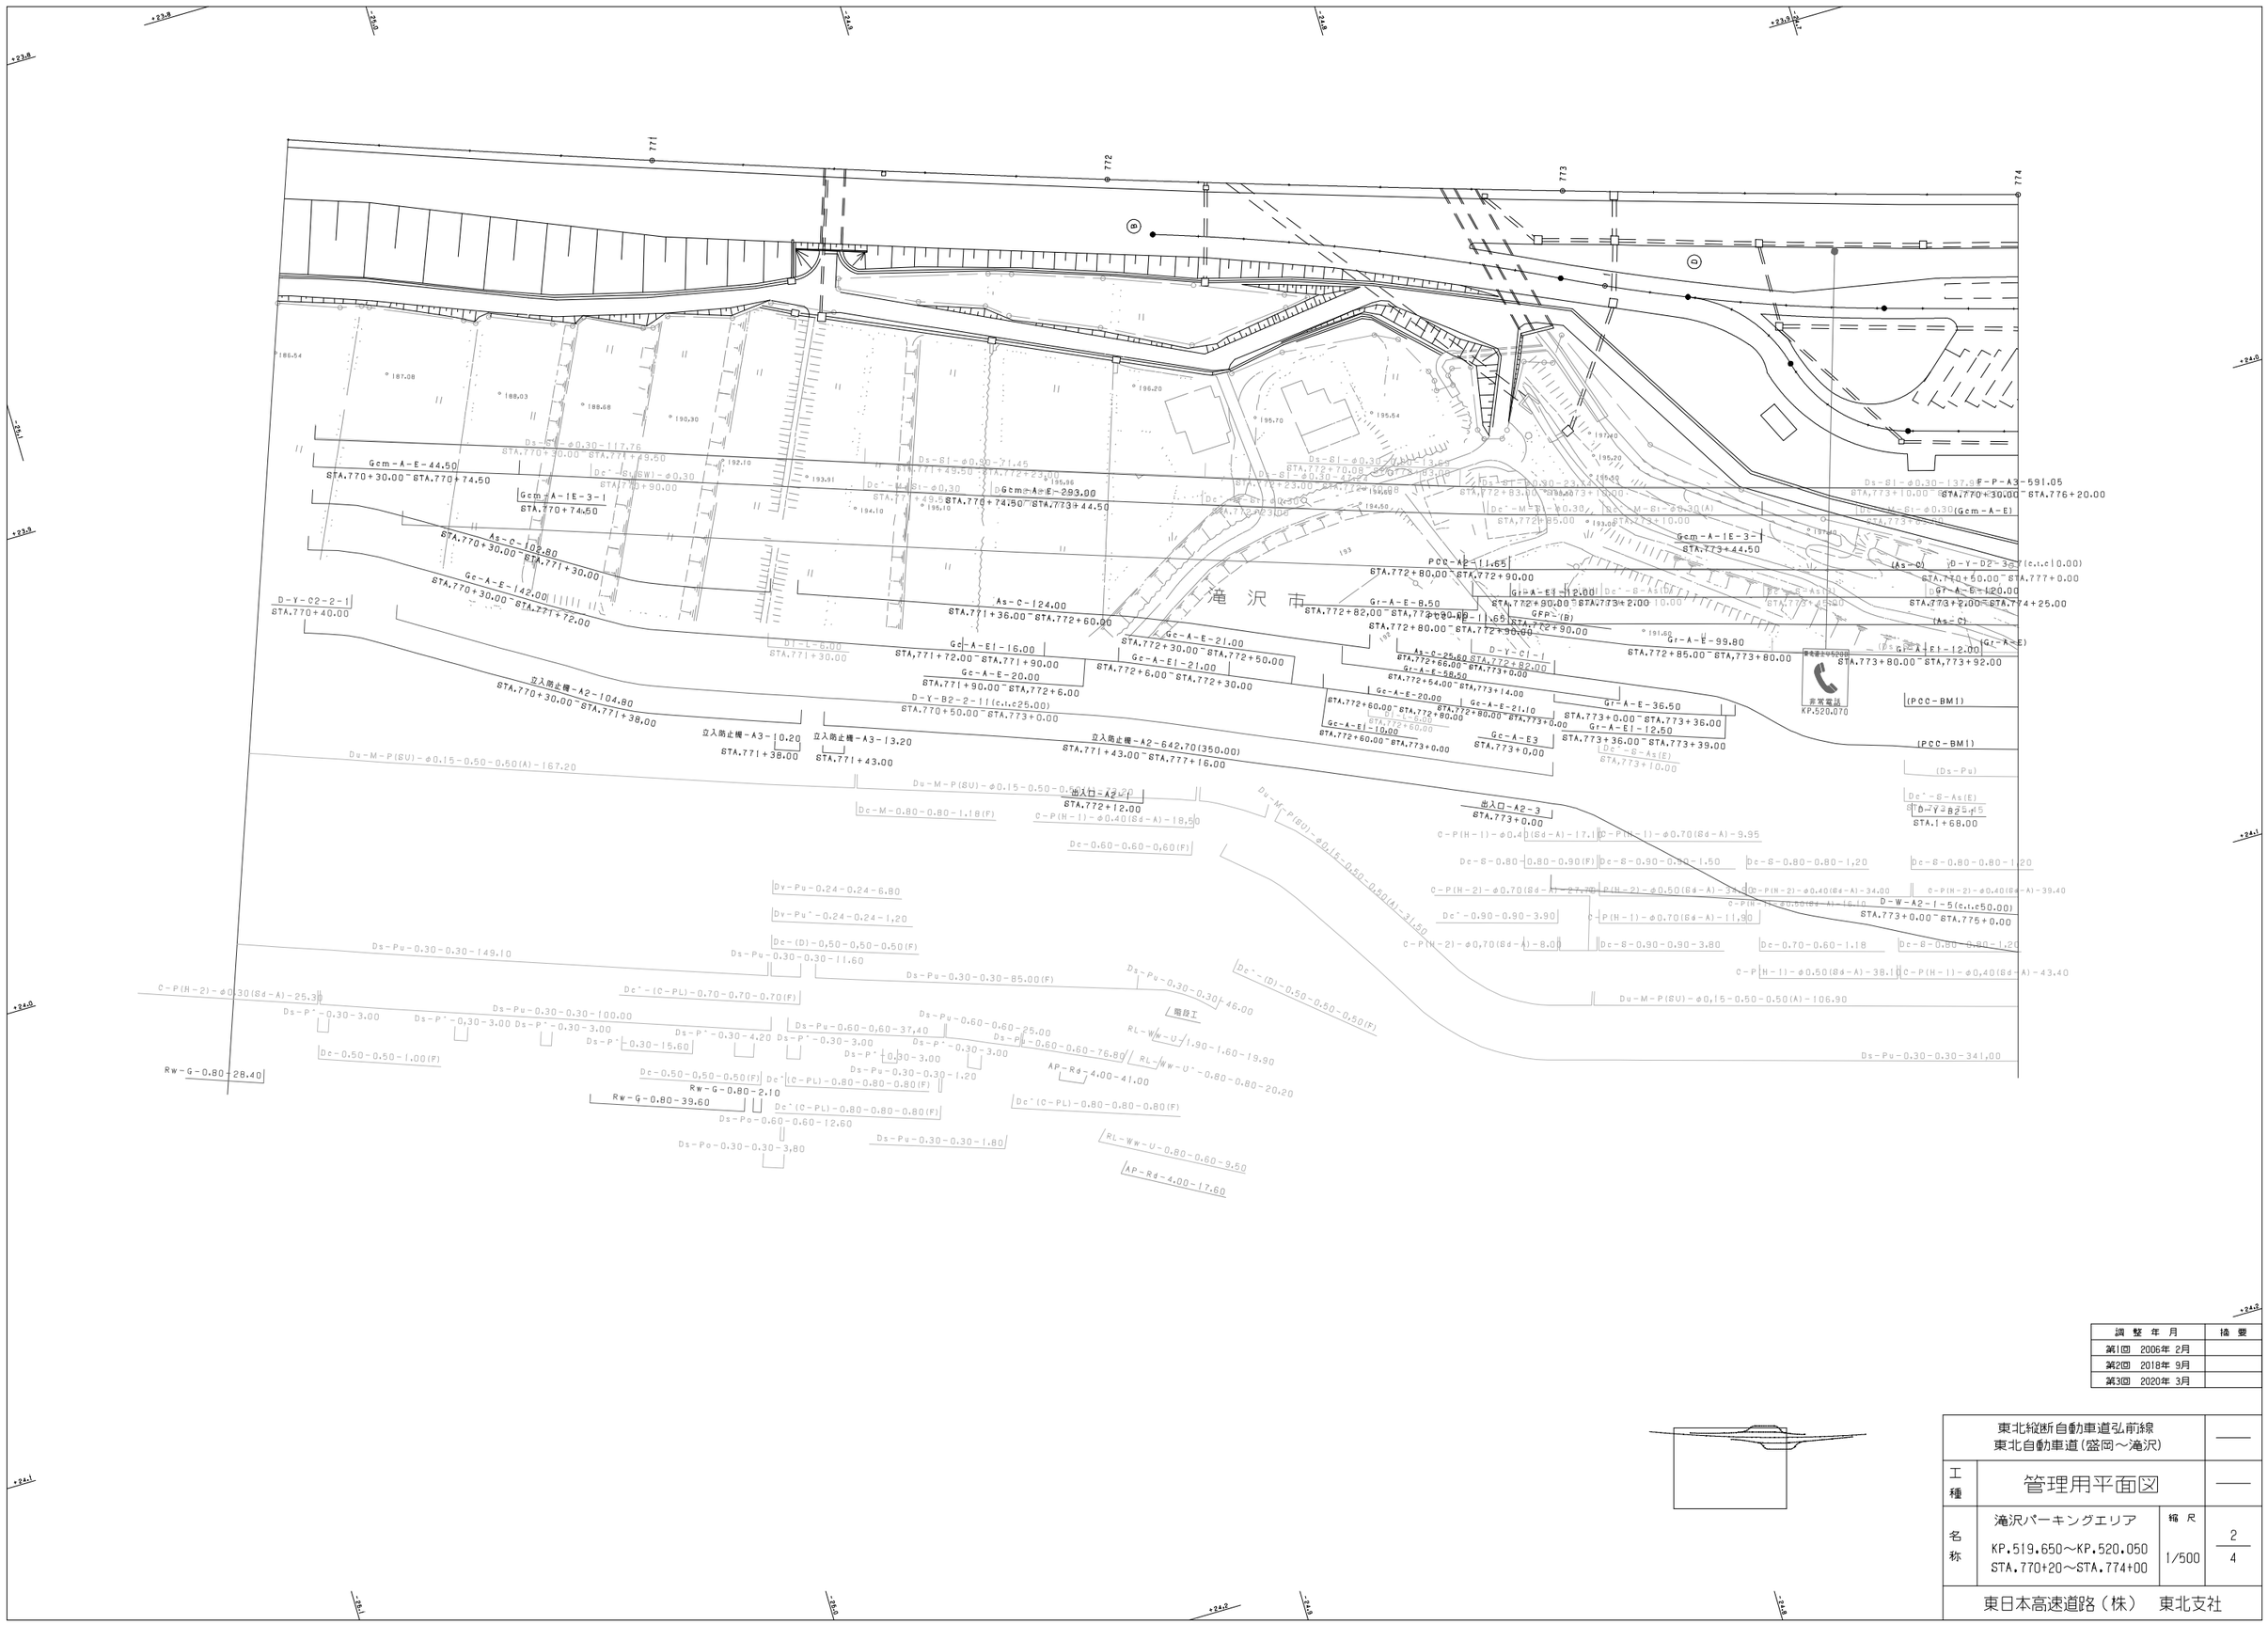

調 整 年 月	摘 要
第1回 2006年 2月	
第2回 2018年 9月	
第3回 2020年 3月	

東北縦断自動車道弘前線 東北自動車道(盛岡～滝沢)			——
工種	管理用平面図		——
名称	滝沢パーキングエリア KP.519.650～KP.520.050 STA.770+20～STA.774+00	縮尺 1/500	2 4
東日本高速道路（株） 東北支社			

滝沢パーキングエリア

STA.777+40.00

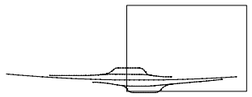

(Ds-Pu)

(PCG)

(Du-Pu)

(Du-S-P(VU))

Du-S-P(VU)-φ0.20-0.60-0.70-38.90

(Du-S-P(VU))

Du-S-P(VU)-φ0.20-0.60-0.70-38.70

Dc-S-0.80-0.80-1.20

C-P(H-1)φ0.40(Sd-A)-38.90

(C-P(H-1))

Dc-S-0.80-0.80-1.20

(C-P(H-1))

C-P(H-2)φ0.40(Sd-A)-28.30

P(VU)-φ0.20-32.00

Dc-S-0.80-0.80-1.20

C-P(H-2)φ0.40(Sd-A)-39.70

Du-S-P(VU)-φ0.20-0.60-0.70-58.70

Dc-S-0.80-0.80-1.20

C-P(H-2)φ0.40(Sd-A)-58.70

Du-S-P(VU)-φ0.20-0.60-0.70-48.90

Dc-S-0.80-0.80-1.20

C-P(H-2)φ0.40(Sd-A)-48.90

C-P(H-1)φ0.40(Sd-A)-16.50

Du-S-P(VU)-φ0.20-0.60-0.70-48.90

Dc-S-0.80-0.80-1.05

C-P(H-2)φ0.40(Sd-A)-48.90

Du-S-P(VU)-φ0.20-0.60-0.70-49.00

Dc-S-0.80-0.80-1.05

C-P(H-2)φ0.40(Sd-A)-49.00

Dc-S-0.80-0.80-1.05

Ds-Pu-0.30-0.30-149.70

Ds-Pu-0.30-0.30-8.00

Dc-0.50-0.50-0.50(F)

Ds-Pu-0.24-0.24-29.50

(立入防止柵-A2)

Dc'-1.50-2.00-2.10(F)

C-P(H-2)φ3.00(Sd-A)-38.20-78.00

C-P(H-2)φ2.00(Sd-A)-38.20

Dc'-S-As(A) STA.774+5.00

(D-W-A2-1)

(PCC-BM1)

Dc'-S-As(A) STA.774+30.00

(PCC-BM1)

KP.520.1

Dc'-S-As(C) STA.774+60.00

Gr-A-E1-12.00 STA.774+60.00-STA.774+75.00

Gr-A-E-20.00 STA.774+41.00-STA.774+60.00

Gr-A-E1-12.40 STA.774+30.00-STA.774+41.00

(As-C)

Gr-A-E-64.00 STA.773+99.00-STA.774+55.00

D-Y-C1-1 STA.774+68.00

PCC-A2-12.27 STA.774+60.00-STA.774+70.00

Gr-A-E1-10.00 STA.774+56.00-STA.774+68.00

Gr-A-E-96.00 STA.773+50.00-STA.774+55.00

Gr-A-E1-12.50 STA.774+55.00-STA.774+70.00

PCC-A2-12.27 STA.772+60.00-STA.774+70.00

Gr-A-E-8.50 STA.774+75.00-STA.774+85.00

Gr-A-E1-17.00 STA.775+0.00-STA.775+13.00

Gr-A-E-4.50 STA.774+36.00-STA.775+0.00

D-Y-B1-7(c,t.c25.00) L(cd.225.00) R=249.15(80.00) STA.775+75.00-STA.776+75.00

Dc'-S-As(B) STA.775+10.00

D-Y-B2-1 STA.775+50.00

D-Y-B2-1 STA.775+60.00 STA.775+80.00

As-C-258.39(100.00) STA.774+60.00-STA.775+78.00

Gr-A-E1-17.00 STA.775+45.00-STA.775+58.00

Gr-A-E-4.50 STA.775+41.00-STA.775+45.00

Gr-A-E-8.50 STA.775+78.00-STA.775+95.00

D-Y-D2-2 STA.775+95.00-STA.776+4.00

Dc'-S-As(B) STA.776+10.00

Dc'-S-As(B) STA.776+60.00

D-Y-D2-2 STA.776+58.00

Gr-A-BJ-9.30 STA.777+14.50-STA.777+23.80

Gr-A-E16.50 STA.777+0.00-STA.777+14.50

D-Y-C2-1-1 STA.777+10.00

Dc'-S-As(C) STA.777+10.00

立入防止柵-A3-7.40 STA.777+38.00

PCC-A2-12.27 STA.777+16.89-STA.777+16.89

Gr-A-E2-102.80 STA.776+16.89-STA.777+16.89

Gr-A-B2-5-15.00 STA.777+16.89-STA.777+40.00

KP.520.2

KP.520.3

滝沢市

調整年月		摘要
第1回	2006年 2月	
第2回	2015年 2月	
第3回	2018年 9月	
第4回	2020年 3月	

東北縦断自動車道弘前線
東北自動車道(盛岡～滝沢)

工種：管理用平面図

名称：滝沢パーキングエリア
KP.520.050～KP.520.350
STA.774+00～STA.777+40

縮尺：1/500

3/4

東日本高速道路（株）　東北支社

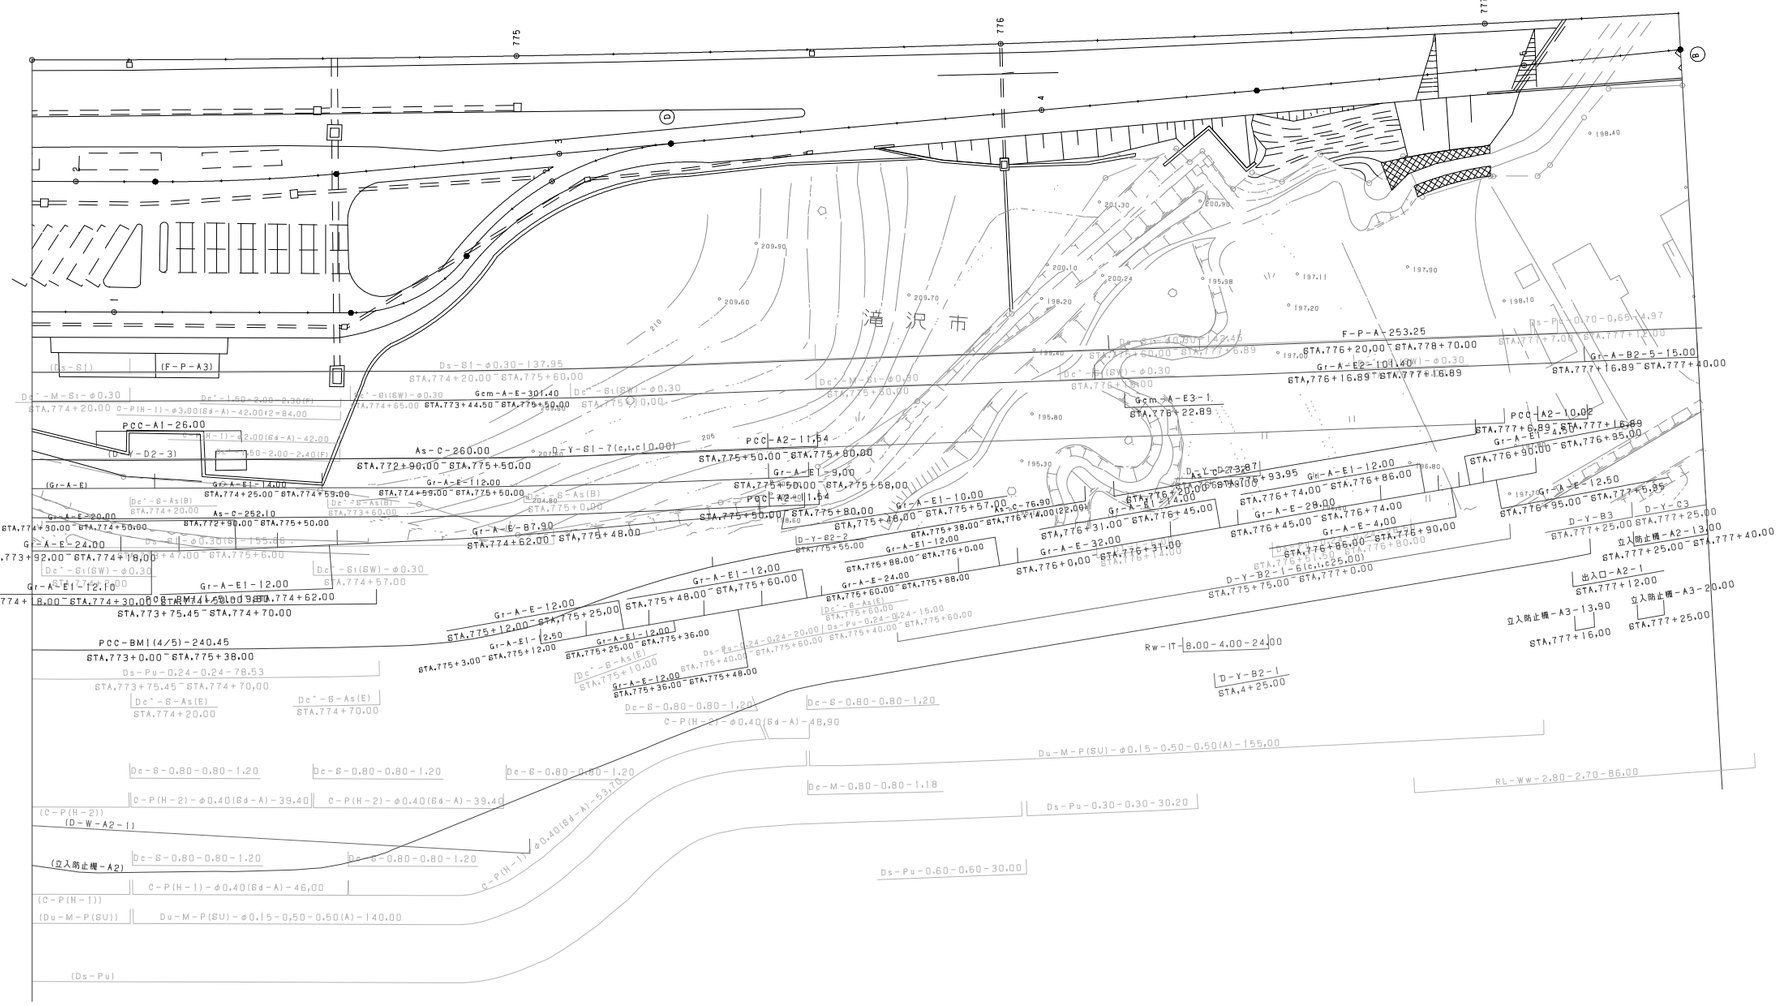

調整年月	摘要
第1回 2006年 2月	
第2回 2018年 9月	
第3回 2020年 3月	

東北縦断自動車道弘前線
東北自動車道(盛岡～滝沢)

工種：管理用平面図

名称：滝沢パーキングエリア
KP.520.050～KP.520.350
STA.774+00～STA.777+40

縮尺：1/500

4/4

東日本高速道路（株）　東北支社

滝沢パーキングエリア

諸磐川橋

Br-2C-M50G-(2+32+2)@1150-10.00×65.200

FENCE-A2-出入口1箇所

FENCE-A2-24.00

FENCE-A2-5.50

盛岡 37 (1.80×1.70)
C-Bx 3.50×3.00×65.430
STA.776+27.70 LR

盛岡 38 (10.50×0.64)
C-Bx 12.00×8.10×26.800
STA.778+87.00 R74°

盛岡 39 (0.50×0.50)
C-Bx 3.00×3.00×45.750
STA.780+25.80 R60°

C-P(PC-)-ø1.00-50.500
STA.780+33.00 R88°

盛岡 40
C-Bx 4.00×4.00×127.800
STA.781+0.60 R85°

C-P(PI-)-ø1.00-77.000
STA.781+70.20 L65°

Gr-C-4EA-9.00

Gr-C-4EA-9.00

RL-Ww-2.80-2.70-19.00

RL-Ww-U'1.90-1.70-1.20

RL-Ww-U'3.50-3.00-7.32

RL-Ww-U'1.90-1.70-26.78

Dc'-1.90-2.00-3.50

階段工

Ap-Rd-3.00×63.00

Ap-Rd-4.00×65.00

DB-P'-3.00

DB-P'-3.00

DB-P'-3.00

DB-P'-3.00

P.C.G-A=2338.00 L=220.00

Fr-Rd-4.00×13.00

Fr-Rd-4.00×33.50

Fr-Rd-4.00×54.50

Fr-Rd-4.00×37.50

Ds-Pu-0.30-0.30-28.00

Ds-Pu-0.30-0.30-17.00

Ds-Pu-0.30-0.30-26.00

Ds-Pu-0.30-0.30-16.50

Ds-Pu-0.30-0.30-40.00

Ds-Pu-0.30-0.30-13.20

Ds-Pu-0.30-0.30-15.10

Ds-Pu-0.30-0.30-98.00

Ds-Pu-0.30-0.30-13.80

Ds-Pu-0.45-0.45-1.20

Ds-Pu-0.30-0.30-63.00(F)

Ds-Pu-0.30-0.30-15.30(F)

Ds-Pu-0.30-0.30-131.10(F)

Ds-Pu-0.30-0.30-124.30

Ds-Pu-0.30-0.30-103.10

Ds-Pu-0.30-0.30-33.00(F)

Ds-Pu-0.30-0.30-21.50(F)

Ds-Pu-0.30-0.30-40.20

Dc-(C-PL)-0.60-0.60-0.60(F)

Dc'-(D)-0.50-0.50-0.50(F)

Dc-0.50-0.50-0.50(F)

Du-0.50-0.50-67.00

Dc-(D)-0.50-0.50-0.50(F)

Dy-Pu'-0.24-0.24-1.20

Dy-Pu-0.24-0.24-1.60

F-ø0.40(1.80)(F)

C-P(N-1)-ø0.40(8ø-A)-15.00

C-P(N-2)-ø0.30(8ø-A)-7.30

C-P(N-2)-ø0.40(8ø-A)-9.60

C-P(N-2)-ø0.40(8ø-A)-7.30

Dc-(D)-0.60-0.60-2.00(F)

Dc-(D)-0.60-0.60-0.60(F)

Dc-(D)-0.50-0.50-6.50

Du-(G)-0.30-0.30-4.00

Du-0.50-0.50-28.00

C-P(N-1)-ø0.40(8ø-A)-12.10

C-P(N-1)-ø0.40(8ø-A)-12.20

Dc-8-0.80-0.80-1.40(F)

Dc-8-0.80-0.80-1.40(F)

C-P(N-2)-ø0.40(8ø-A)-49.30

Du-8-P(Vu)-ø0.20-0.60-0.70-54.30

Ds-Pu-0.24-0.24-9.35

Rw-Cb-A=10.00 L=6.00

Rw-Cb-A=13.00 L=8.00

Rw-Cb-A=52.00 L=16.00

Rw-Cb-A=60.00 L=16.00

BP(C)
KP.521.+0.00

FENCE-(A)-178.0
KP.520.390~KP.520.526

立入防止柵改良 FENCE-A1-134.90
KP.520.556~KP.520.680

立入防止柵改良 FENCE-A1-76.30
KP.520.685~KP.520.749

FENCE-(A)-408.30
KP.520.756~KP.521.148

D-W-A3-1
STA.733+50.00

D-W-A3-1
STA.777+80.00

Gr-A-E-21.00
STA.778+6.50~STA.778+26.50

Gc-A-E3
STA.778+24.50

Gc-A-E-12.50
STA.779+7.25~STA.779+20.00

Gc-A-E-53.00
STA.778+26.50~STA.778+73.064

Gc-A-B1-3-28.00
STA.778+73.06~STA.779+7.25

Gc-A-E1-16.00
STA.779+20.00~STA.779+36.00

Gc-A-E-139.50
STA.779+36.00~STA.780+85.00

Gc-A-E1-20.00
STA.780+85.00~STA.781+9.81

Gc-A-E3
STA.781+9.81~STA.781+30.40

D-W-A2-1-1
STA.781+30.00

Gr-41.00
KP.520.789~KP.520.810

D-W-A2-2-6(c.t.c50.00)
STA.778+30.00~STA.781+30.00

D-W-A1-5(c.t.c50.00)
STA.782+30.00~STA.783+80.00

D-W-A2-1-1
STA.784+30.00

Gc-A-E3
STA.784+50.00

Gr-A-E1-12.00
STA.784+11.00~STA.784+50.00

D1-L-6.00
STA.784+50.00

As-C-65.28
STA.784+66.00

STA.785+30.00

D1-L-6.00
STA.778+10.00

D1-L-6.00
STA.779+12.00

D1-L-6.00
STA.780+10.00

As-C-2.42

As-C-97.12

As-C-93.27

AS-C-444.17

Dc'-8-As(B)

Gr-A-E-20.10
STA.784+50.00~STA.784+66.00

Gr-A-E-16.30
STA.784+66.00~STA.784+84.00

(D-W-D2-1)

Gr-A-E1-9.50
STA.782+98.10~STA.783+6.60

Gr-A-E1-7.50
STA.783+63.10~STA.783+69.10

Grm-M-57.00
STA.783+6.50~STA.783+63.50

PCC-A2-10.39
STA.777+83.46~STA.777+90.00

As-C-2.42
STA.778+6.50~STA.778+8.00

As-C-97.12
STA.778+16.00~STA.779+10.00

As-C-93.27
STA.779+16.00~STA.780+10.00

As-C-494.40
STA.780+21.00~STA.785+15.00

擁壁防止柵-65.20

擁壁防止柵-G1-32.00

Gr-A-B3-9.30
STA.777+82.20~STA.777+91.50

Gr-A-E1-3.50
STA.777+91.50~STA.777+95.00

FENCE-(A)-141.70
KP.520.390~KP.520.540

FENCE-(A)-137.30
KP.520.547~KP.520.655

FENCE-(A)-132.80
KP.520.661~KP.520.745

FENCE-(A)-210.20
KP.520.752~KP.521.352

FENCE-(A)-71.90
KP.520.952~KP.521.030

FENCE-(B)-66.90
KP.521.030~KP.51.074

FENCE-(A)-65.00
KP.521.074~KP.521.147

FENCE-(A)-11.40
KP.521.147~KP.521.148

Gc-A-E3
STA.778+2.20

D-W-A3-1-1
STA.777+50.00

D-W-A2-1-1
STA.777+90.00

D-W-A2-2-6(c.t.c50.00)
STA.778+50.00~STA.781+40.00

Gc-A-E-337.00
STA.778+2.20~STA.781+40.00

Gc-A-E3
STA.781+40.00

Gr-A-E-47.00
STA.781+38.00~STA.781+86.00

Gc-A-E3
STA.783+80.00~STA.783+97.00

Gc-A-E3
STA.783+90.00

Gc-A-E1-17.00
STA.784+18.00~STA.784+35.00

D-W-A2-2-3(c.t.c50.00)
STA.783+90.00~STA.784+90.00

Gc-A-E-28.00
STA.783+90.00~STA.784+18.00
(Gc-A-E)

GFP-B-3
STA.778+84.00~STA.778+98.00

GFP-(B)-3
STA.778+76.00~STA.778+90.00

GFP-B-2
STA.778+80.27~STA.778+86.272

Gcm-A-E3
STA.778+70.00

Gcm-A-E3-1
STA.783+3.60

Gcm-A-E3-1
STA.783+66.40

F-P-A3-433.30
STA.778+70.00~STA.783+3.60

C-P(Cor2)-ø1.500-13.20

Rw-Cb-A=67.00 L=15.00

Rw-Cb-A=75.00 L=18.00

Rw-Cb-A=12.00 L=7.00

Rw-Cb-A=14.00 L=9.00

Rw-G-A=144.00 L=144.00
KP.520.760~KP.520.604

Gr-0-4EA-5.00

P.C.G-A=1178.00 L=126.00

諸磐川

村道 猿久保大石湖主幹線

KP.520.4
STA.777+50.00

KP.520.5

KP.520.6

KP.520.7

KP.520.8

KP.520.9

KP.521.0

KP.521.1

KP-A2-1-50.454
STA.778+580.454

KP-A2-1-520.50
STA.778+50.45

KP-A2-2-521.00
STA.783+50.454

D-Y-D2-2
STA.778+60.00

D-Y-D2-1-1(c.t.c100.00)
STA.773+50.00~STA.782+50.00

D-Y-D2-1-11(c.t.c100.00)
STA.782+50.00~STA.783+50.00

KP.520.265~KP.520.525

KP.520.555

KP.520.830

KP.520.470

KP.520.520

KP.520.670

KP.520.720

KP.520.800

KP.520.900

KP.521.000

KP.521.070

KP.520.430

KP.520.530

KP.520.650

KP.520.740

KP.520.600

KP.520.760

KP.520.810

KP.520.900

KP.521.000

KP.520.952

KP.521.030

KP.521.074

KP.521.147

KP.521.148

BP12
KP.520.360~KP.520.480

BP12
KP.520.525~KP.520.550

BP
KP.520.547

BP
KP.520.661

BP
KP.520.745

BP
KP.520.752

BP
KP.521.352

Gr-256.70

Gr-A-E1-3.50
STA.777+91.50~STA.777+95.00

Gr-A-B3-9.30
STA.777+82.20~STA.777+91.50

Gr-A-E-41.00
STA.781+30.00~STA.781+38.00

Gr-A-E-47.00
STA.781+38.00~STA.781+86.00

Gr-A-E-17.00
STA.783+80.00~STA.783+97.00

Gr-A-E1-17.00
STA.784+18.00~STA.784+35.00

Gr-A-E-16.30
STA.784+66.00~STA.784+84.00

Gr-A-E-20.10
STA.784+50.00~STA.784+66.00

Gr-A-E1-9.50
STA.782+98.10~STA.783+6.60

Gr-A-E1-7.50
STA.783+63.10~STA.783+69.10

Gr-A-E1-9.50
STA.783+63.10~STA.783+71.10

Gr-A-E-446.00
STA.783+66.40~STA.788+30.00

Gr-A-E-433.30
STA.778+70.00~STA.783+3.60

Gr-A-E-17.00
STA.783+90.00~STA.784+90.00

Gr-A-E-65.28
STA.784+66.00~STA.785+30.00

Gr-A-E-7.50
STA.783+63.10~STA.783+69.10

Gr-A-E1-9.50
STA.783+63.10~STA.783+71.10

Gr-A-E-446.00
STA.783+66.40~STA.788+30.00

Gr-A-E3-1
STA.783+66.40

Gr-A-E3-1
STA.783+3.60

Gr-A-E-433.30
STA.778+70.00~STA.783+3.60

Gr-A-E-16.30
STA.784+66.00~STA.784+84.00
(D-W-D2-11)

Gr-A-E-7.50
STA.783+63.10~STA.783+69.10

Grm-M-57.00
STA.783+6.50~STA.783+63.50

Gr-C-1-7.50
STA.783+0.90~STA.783+6.90

Gr-C-1-7.50
STA.783+63.10~STA.783+71.10

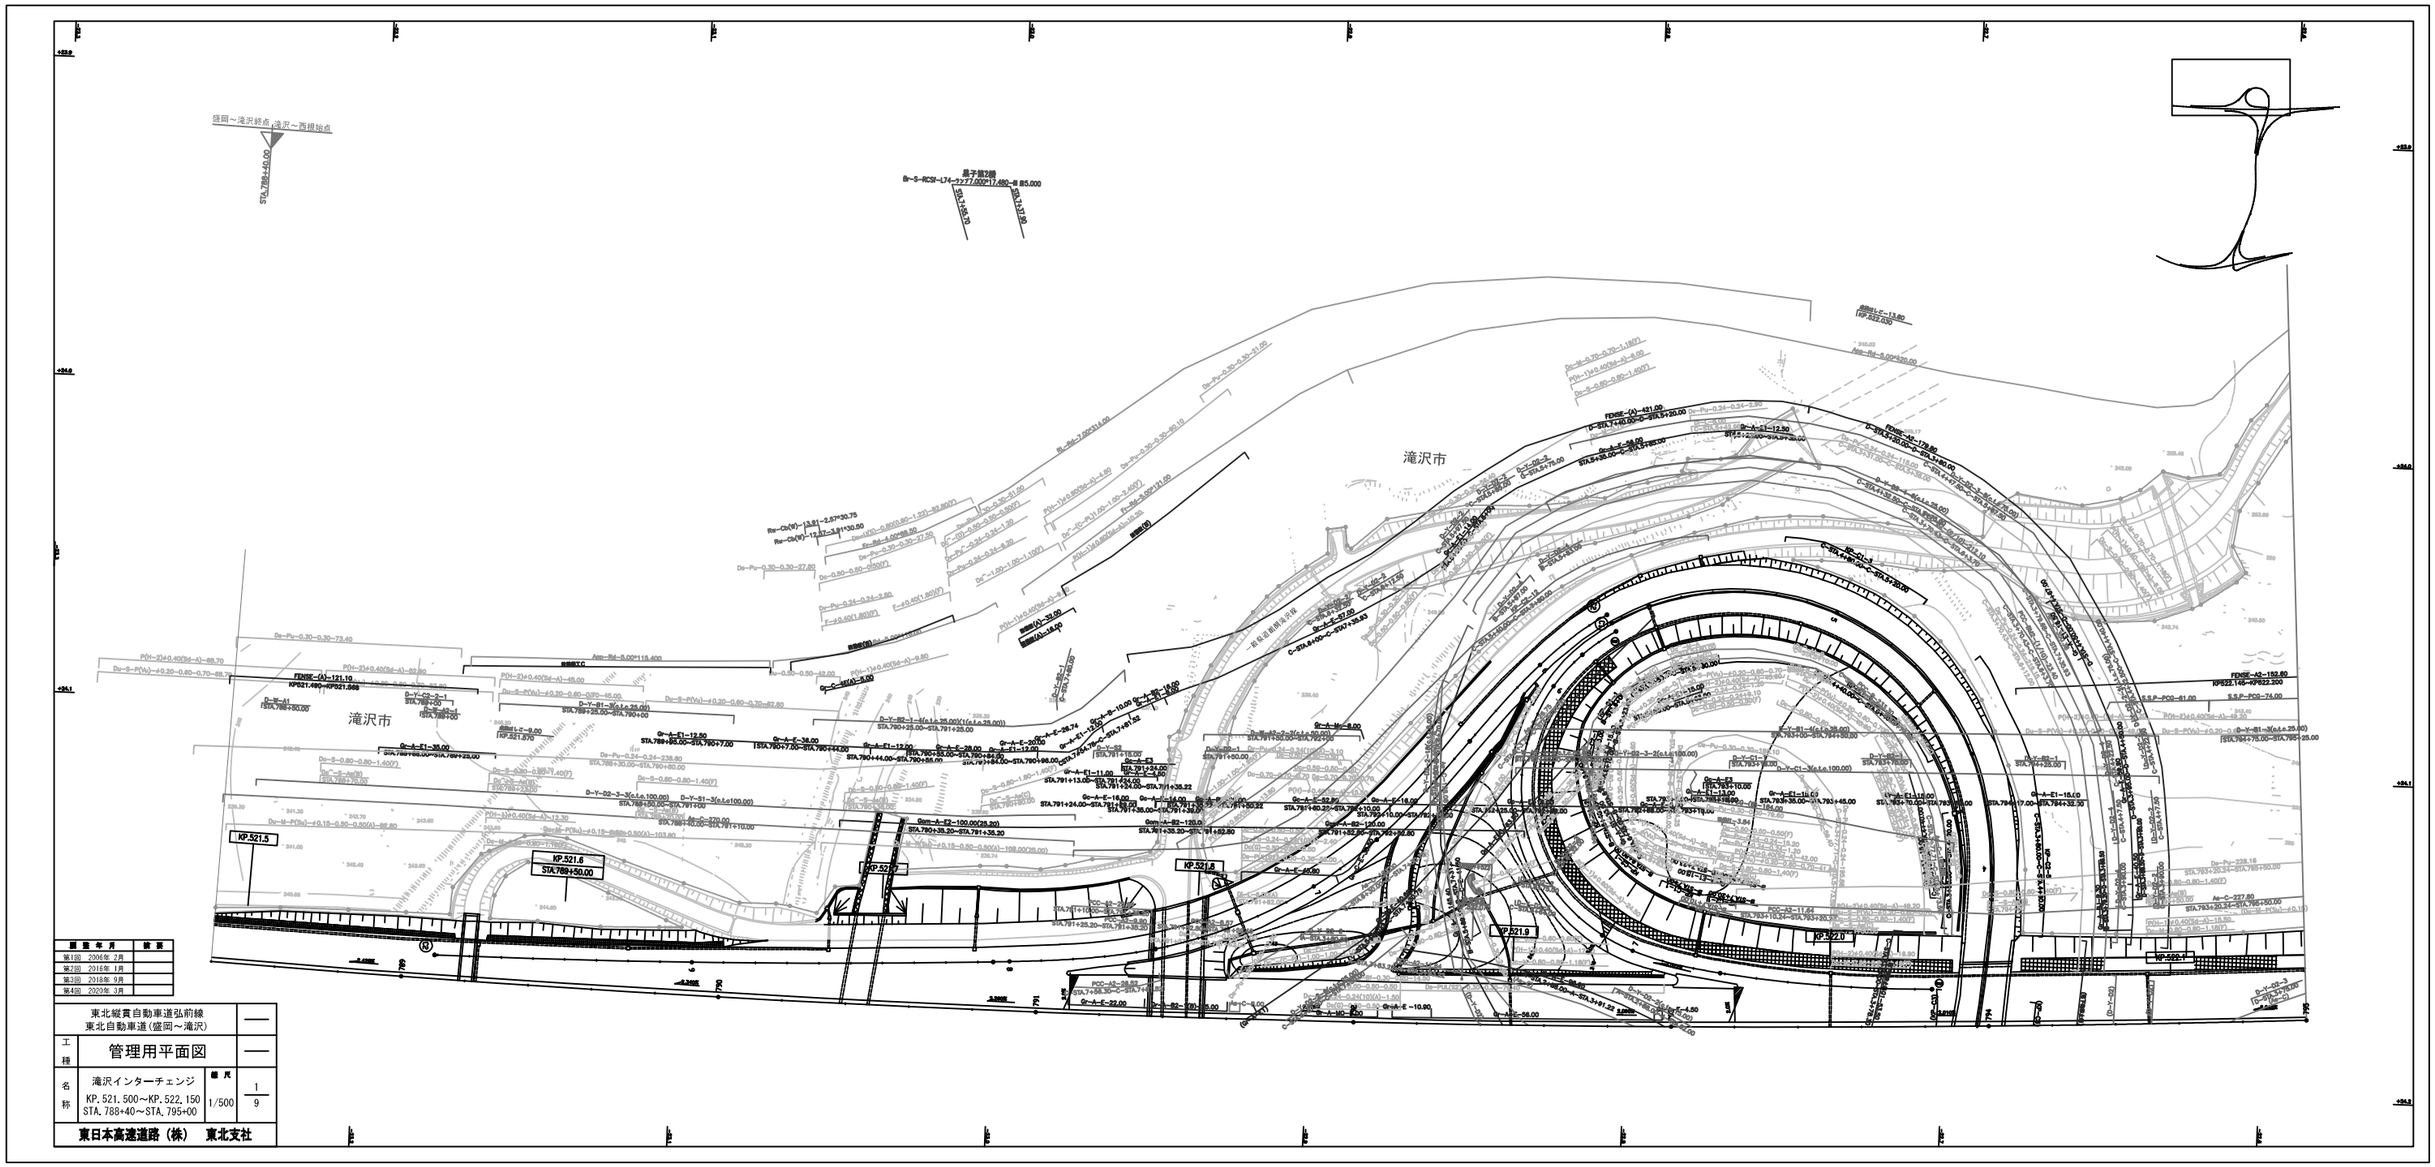

調査年月	検索
第1回　2006年 2月	
第2回　2016年 1月	
第3回　2018年 9月	
第4回　2020年 3月	

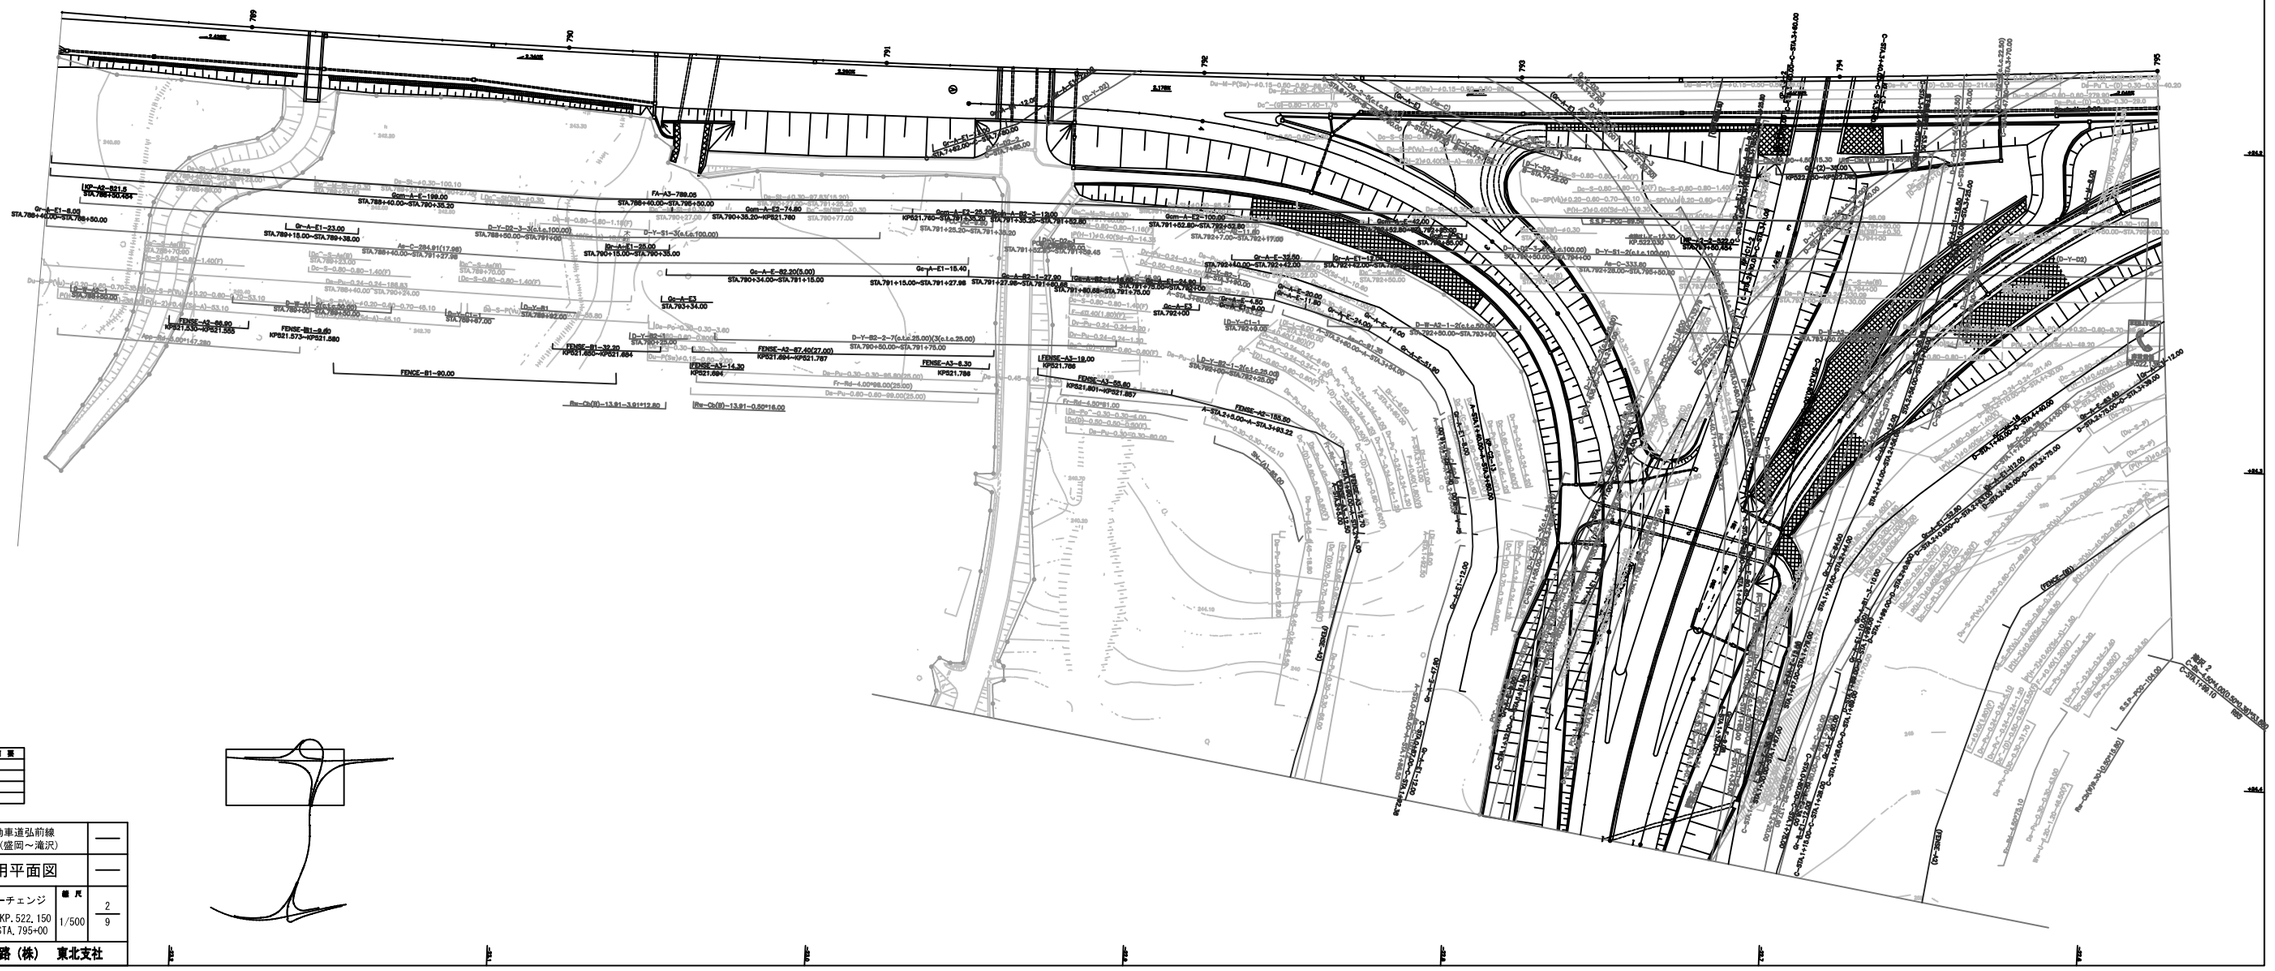

図面年月	摘要
第1回 2006年 2月	
第2回 2016年 1月	
第3回 2018年 9月	
第4回 2020年 3月	

東北縦貫自動車道弘前線 東北自動車道(盛岡～滝沢)			—
工種	管理用平面図		—
名称	滝沢インターチェンジ KP. 521. 500～KP. 522. 150 STA. 788+40～STA. 795+00	縮尺 1/500	2 9
東日本高速道路（株） 東北支社			

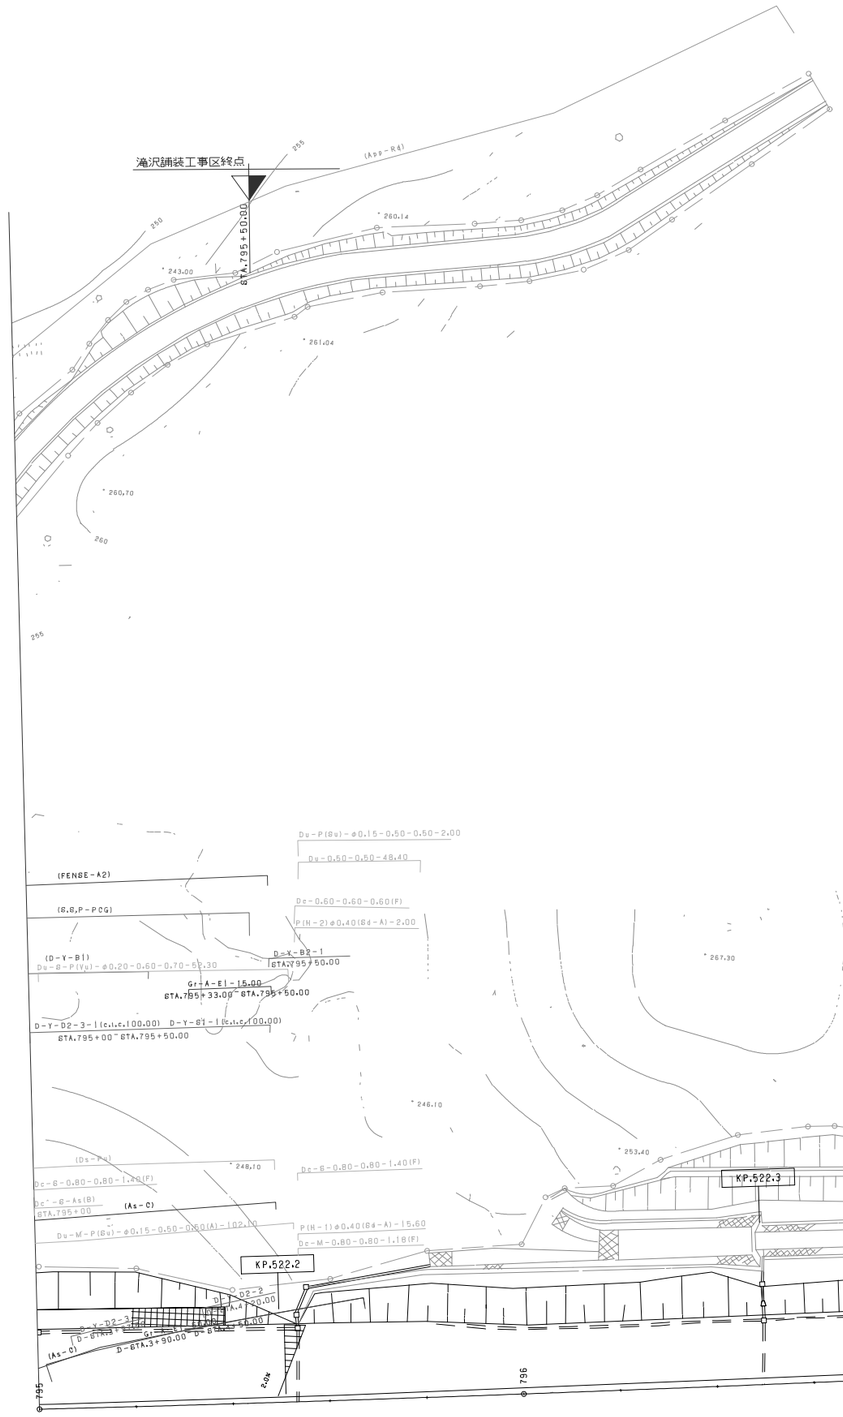

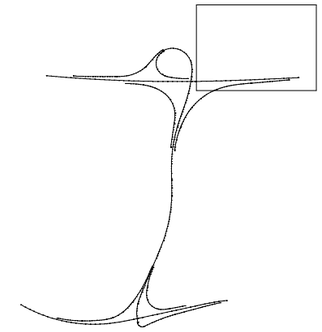

調整年月	摘要
第1回 2006年 2月	
第2回 2018年 9月	
第3回 2020年 3月	

東北縦貫自動車道弘前線 東北自動車道(盛岡～滝沢)			——
工種	管理用平面図		——
名称	滝沢インターチェンジ KP.522.150～KP.522.450 STA.795+00～STA.798+40	縮尺 1/500	3 9
東日本高速道路(株) 東北支社			

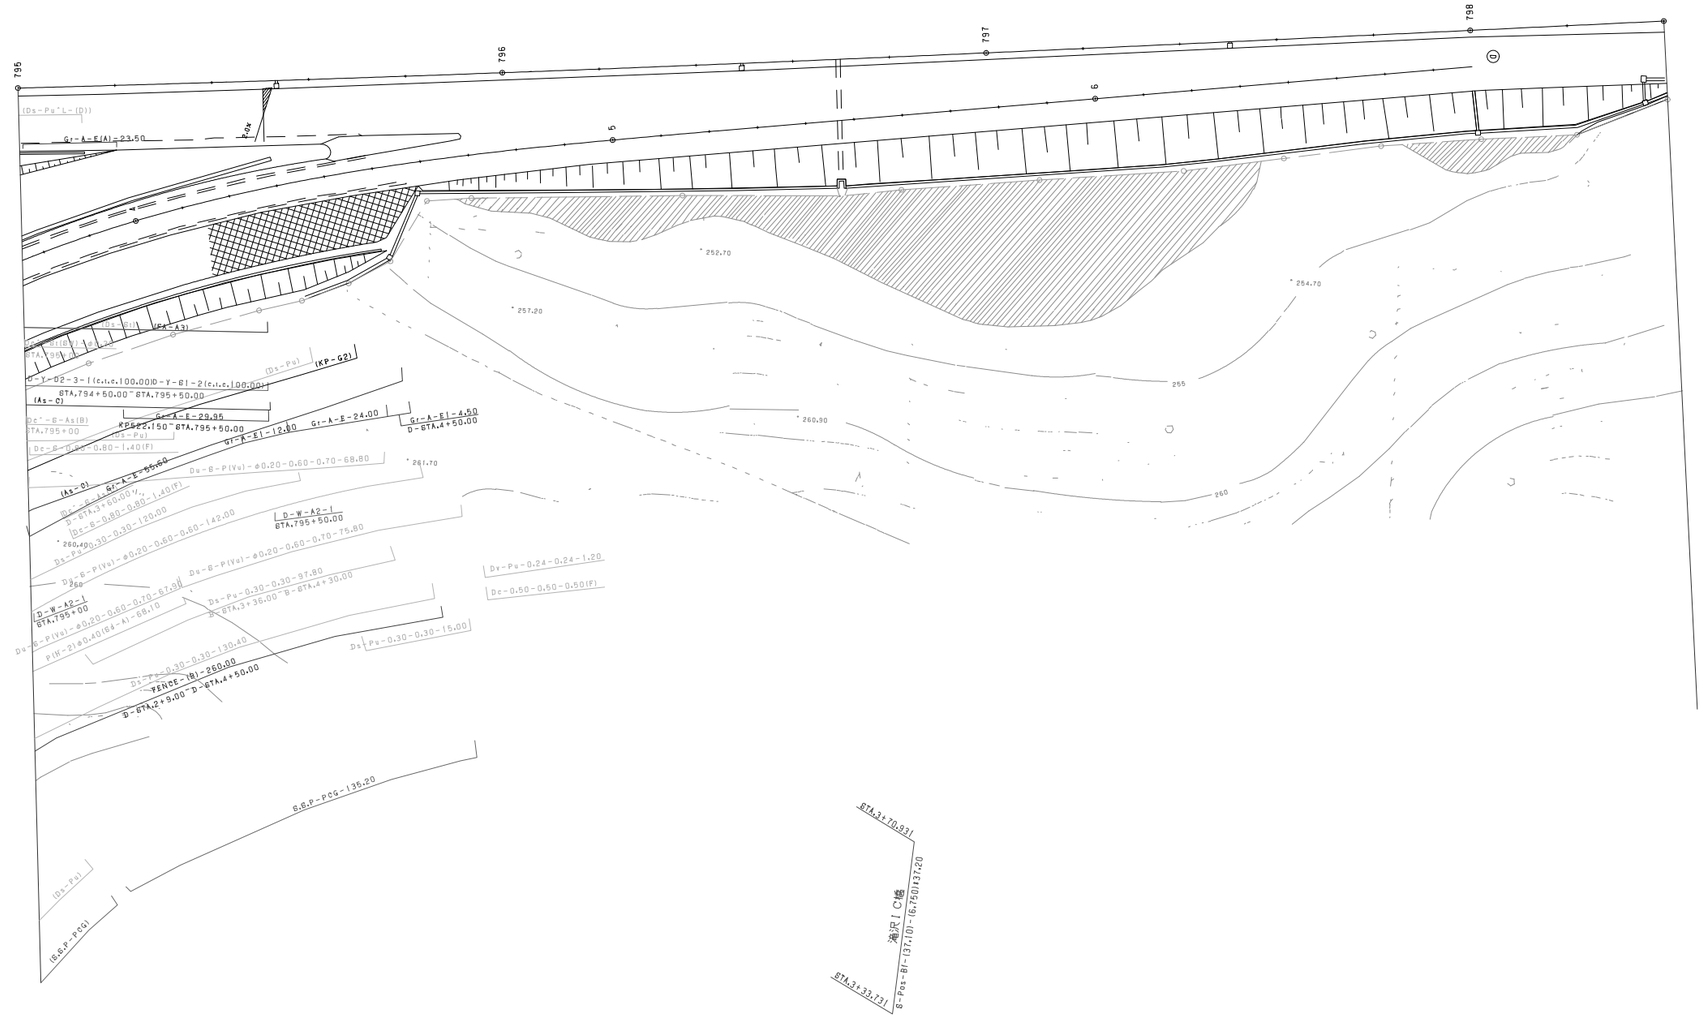

調整年月	摘要
第1回 2006年 2月	
第2回 2018年 9月	
第3回 2020年 3月	

東北縦貫自動車道弘前線 東北自動車道(盛岡～滝沢)			——
工種	管理用平面図		——
名称	滝沢インターチェンジ KP.522.150～KP.522.450 STA.795+00～STA.798+40	縮尺 1/500	4 9
東日本高速道路(株) 東北支社			

調整年月	摘要
第1回 2006年 2月	
第2回 2012年 4月	
第3回 2016年 1月	
第4回 2018年 9月	
第5回 2020年 3月	

東北縦貫自動車道弘前線 東北自動車道(盛岡～滝沢)			——
工種	管理用平面図		——
名称	滝沢インターチェンジ KP.521.760～KP.522.239 STA.791+10～STA.795+89	縮尺 1/500	5 9

東日本高速道路(株)　東北支社

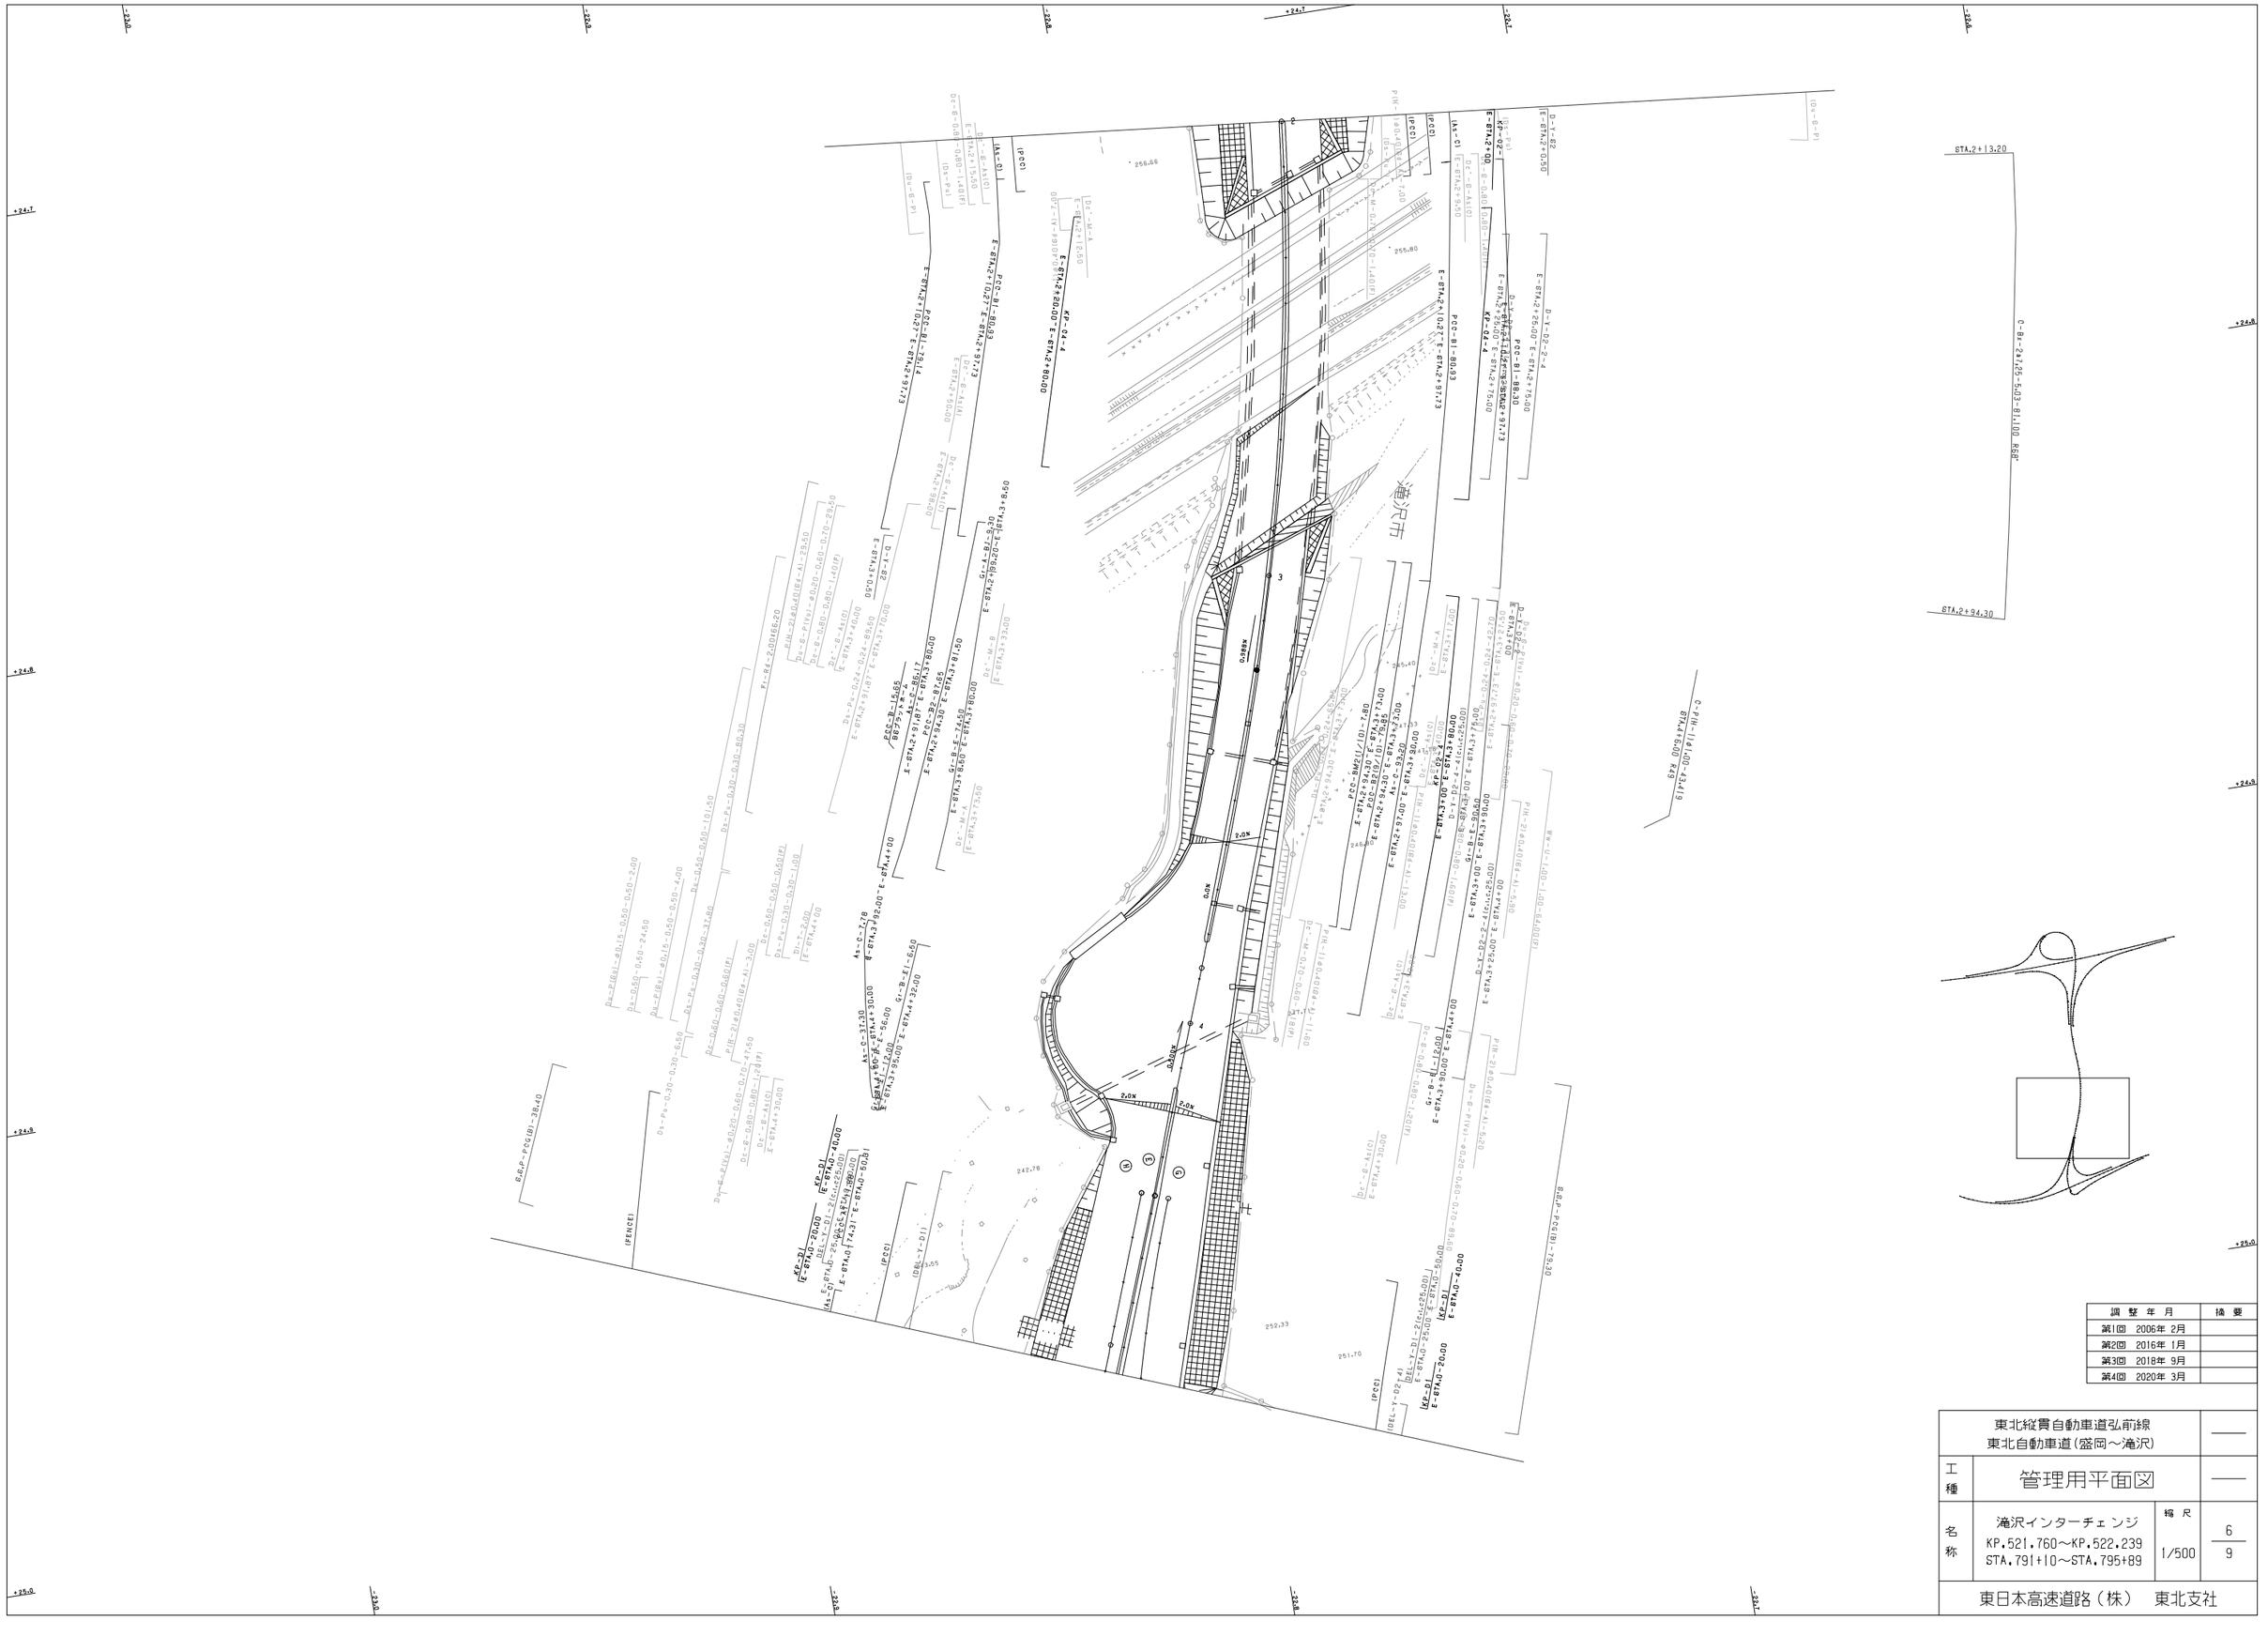
STA.2+13.20
STA.2+94.30
C-RH-114.00-43.19
STA.2+80.00 K49
C-BX-247.25-503-81.100 R68
KP=0.00
KP=0.04
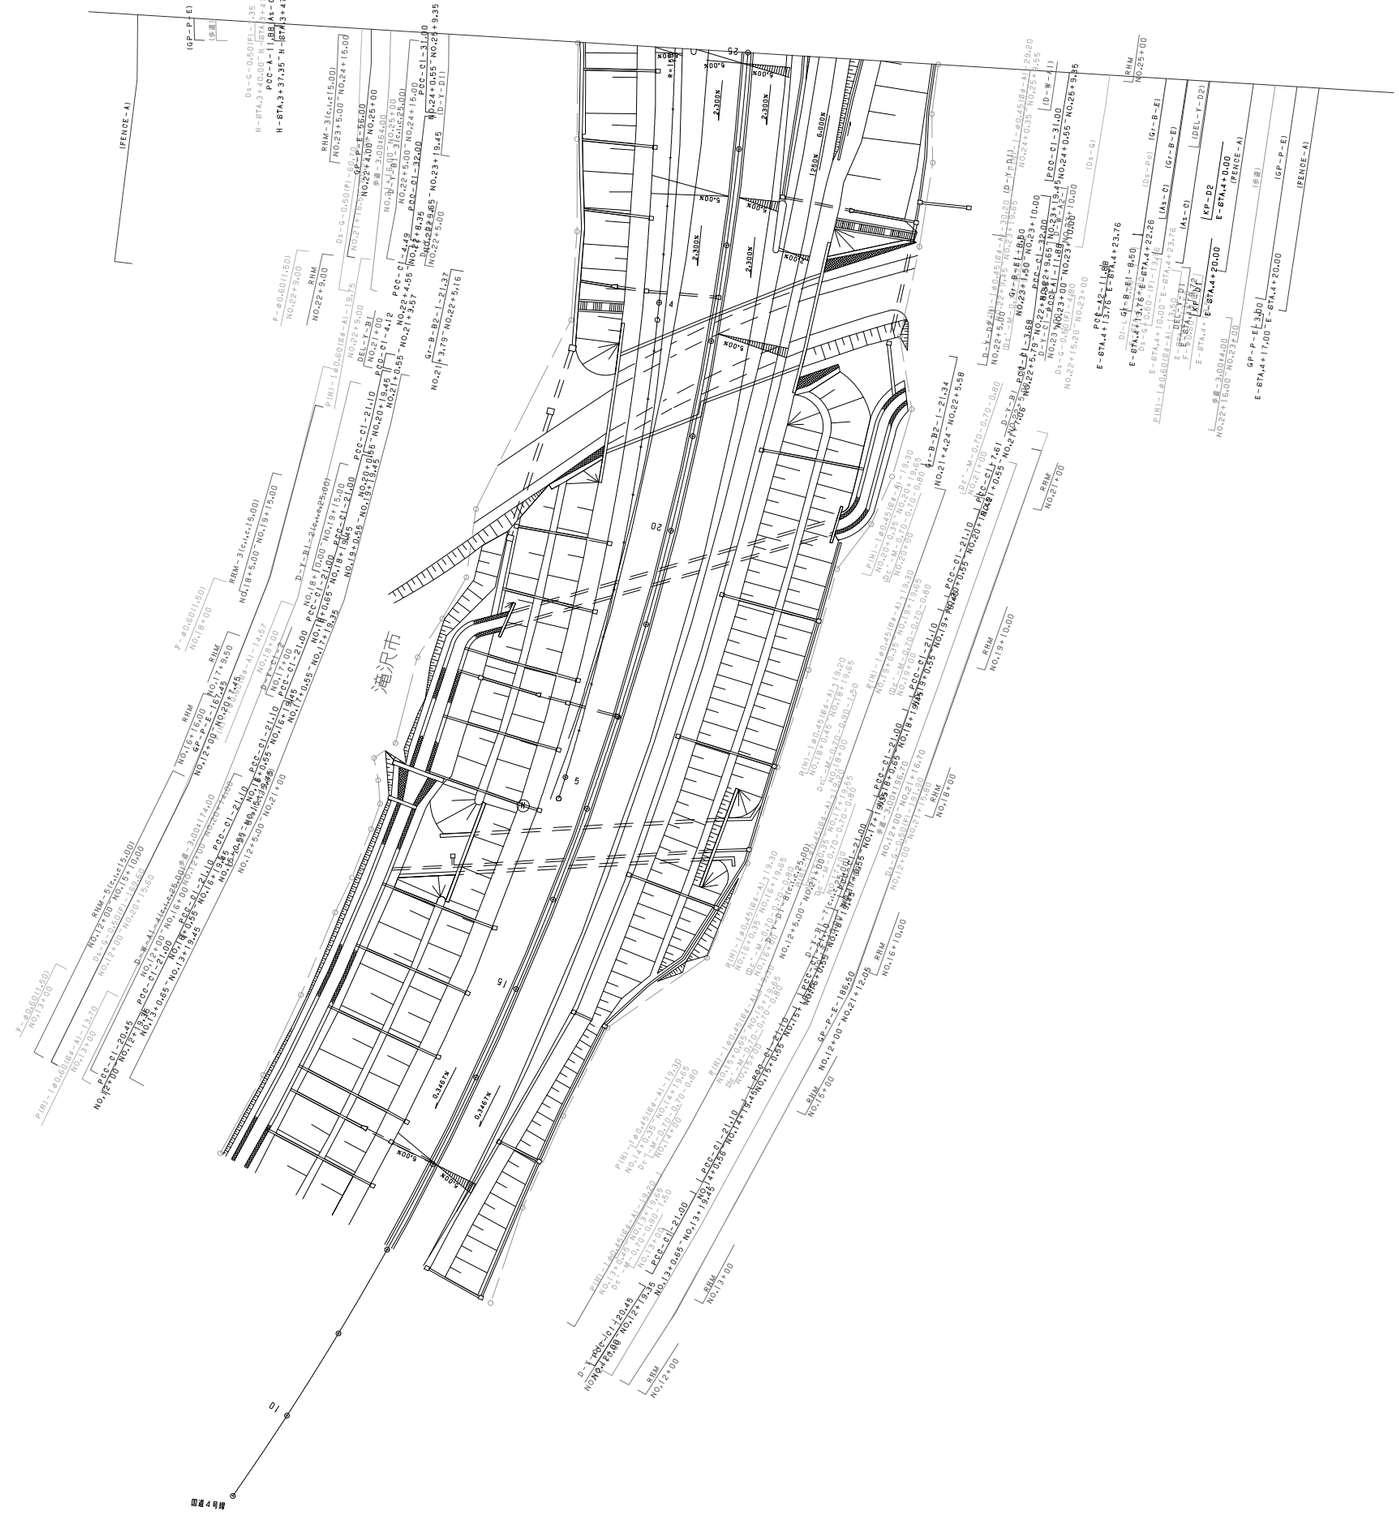

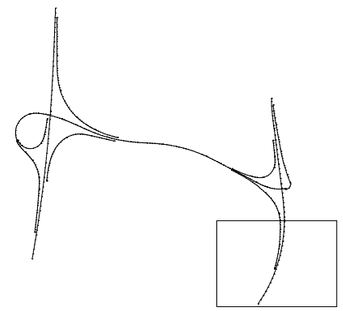

調整年月	摘要
第1回 2006年 2月	
第2回 2018年 9月	
第3回 2020年 3月	

東北縦貫自動車道弘前線 東北自動車道(盛岡～滝沢)			——
工種	管理用平面図		——
名称	滝沢インターチェンジ KP.521.760～KP.522.239 STA.791+10～STA.795+89	縮尺 1/500	7 9
東日本高速道路（株） 東北支社			



調整年月	摘要
第1回 2006年 2月	
第2回 2018年 9月	
第3回 2020年 3月	

東北縦貫自動車道弘前線 東北自動車道（盛岡～滝沢）			——
工種	管理用平面図		——
名称	滝沢インターチェンジ KP.521.760～KP.522.239 STA.791+10～STA.795+89	縮尺 1/500	8 9
東日本高速道路（株） 東北支社			

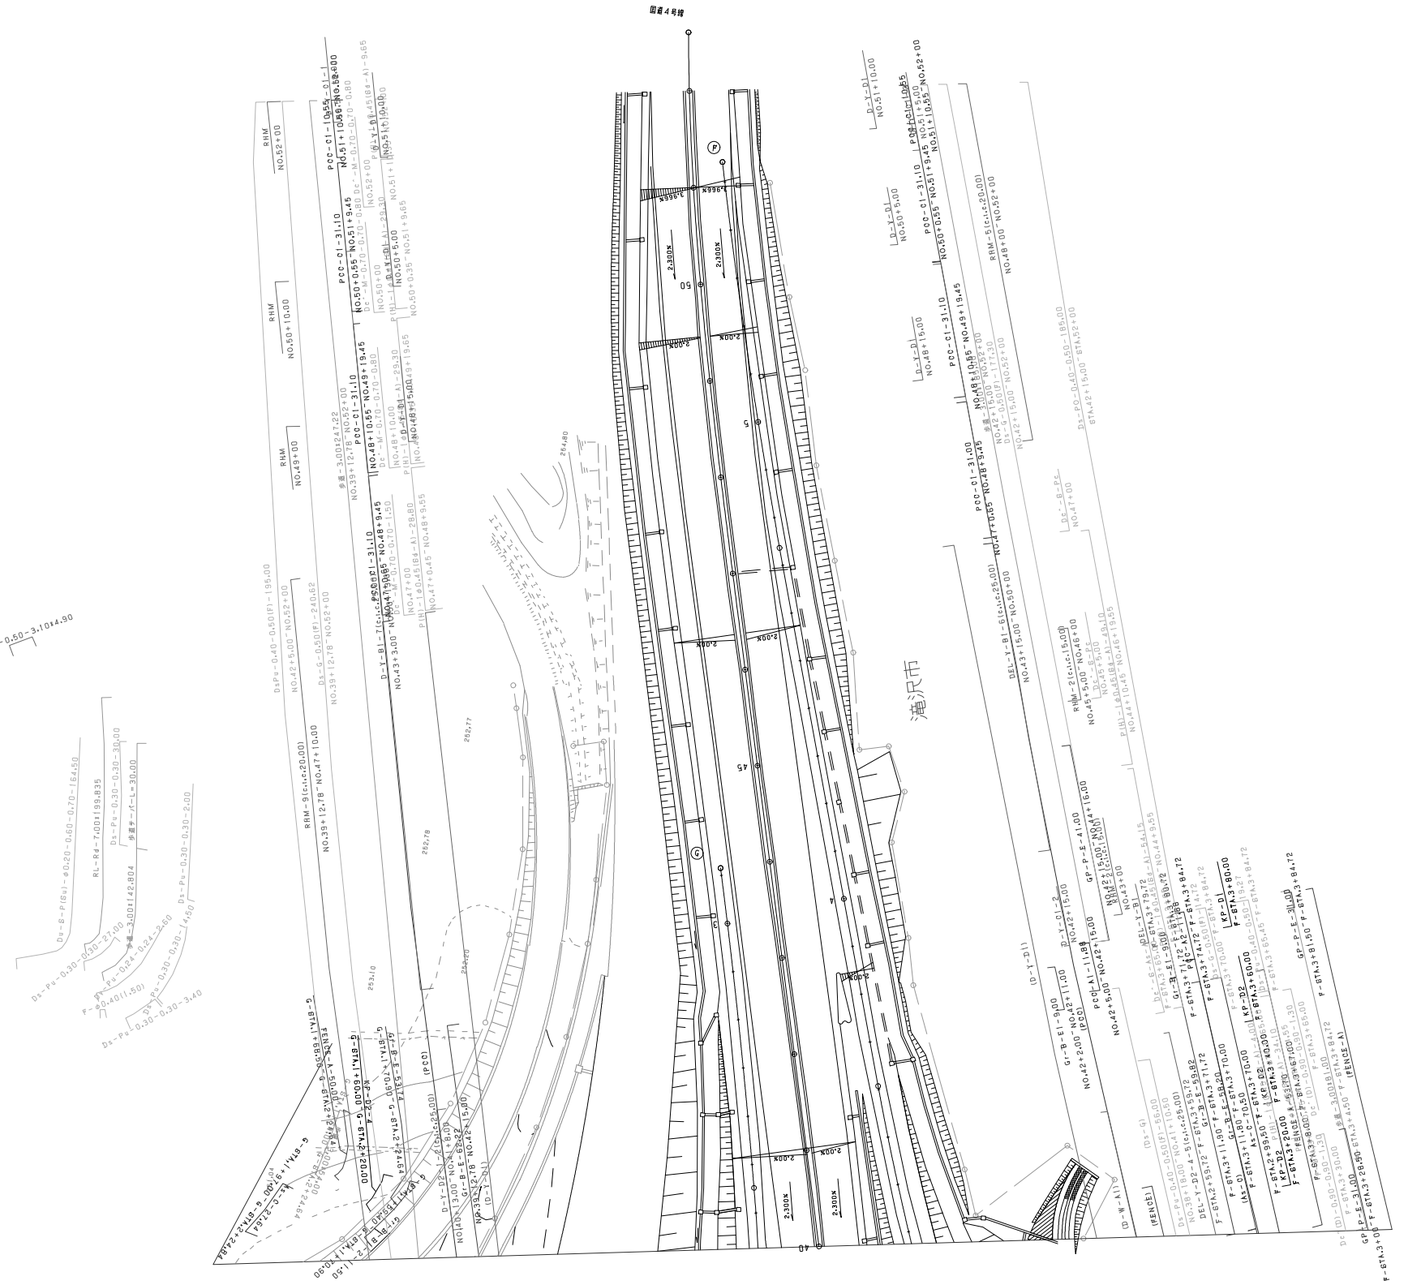

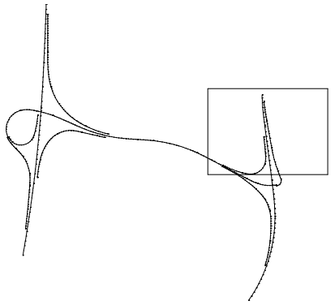

調整年月	摘要
第1回 2006年 2月	
第2回 2018年 9月	
第3回 2020年 3月	

東北縦貫自動車道弘前線 東北自動車道(盛岡～滝沢)			——
工種	管理用平面図		——
名称	滝沢インターチェンジ KP.521.760～KP.522.239 STA.791+10～STA.795+89	縮尺 1/500	9 9
東日本高速道路(株) 東北支社			

東北縦貫自動車道弘前線 東北自動車道（盛岡～滝沢）		——
工種	管理用平面図	——
名称	KP.521.150～KP.521.550 STA.785+00～STA.789+00	縮尺 1/1000
		11 14
東日本高速道路（株）　東北支社		

調整年月	摘要
第1回　2006年 2月	
第2回　2016年 1月	
第3回　2018年 9月	

盛岡～滝沢 終点

滝沢～西根 始点

滝沢インターチェンジ

滝沢市。

KP.521.2
STA.785+50.00

KP.521.3

KP.521.4

KP.521.5
STA.785+55.00

520.79

521.44

521.15

521.48

FENCE-(A)-319.60
KP.521.153～KP.521.495

FENCE-(A)-329.10
KP.521.153～KP.521.490

最先防止柵(エキスパンドメタル)-400.00
KP.521.150～KP.521.550

Ap-Rd-4.00×237.00

Pr-Rd-4.00×150.00

C-P(H-2)-φ0.30(Sd-A)-16.00

C-P(H-2)-φ0.40(Sd-A)-7.70

C-P(H-1)-φ0.40(Sd-A)-15.00

C-P(H-1)-φ0.40(Sd-A)-12.10

C-P(H-2)-φ0.40(Sd-A)-68.70

C-P(H-2)-φ0.40(Sd-A)-7.30

C-P(Cor-2)-φ1500-13.20

F-φ0.40(1.80)(F)

Du-P(Su)-φ0.15-0.50-2.00

Du-S-P(Vu)-φ0.20-0.50-0.70-68.70

緩衝工-L=84.00

Ds-Po-0.30-0.30-4.00

Dc'-(D)-0.50-0.50-0.50(F)

Ds-Pu-0.30-0.30-61.00

Ds-Pu-0.60-0.60-13.00

Ds-Pu-0.30-0.30-69.00

Ds-Pu-0.30-0.30-95.50

Ds-Pu-0.30-0.30-96.10

Ds-Pu-0.30-0.30-52.00

Ds-Pu-0.30-0.30-31.70

Dc-0.60-0.60-1.00(F)

Dy-Pu'-0.24-0.24-1.20

Dy-Pu-0.24-0.24-12.90

Dy-Pu-0.24-0.24-17.40

Dy-Pu-0.24-0.24-12.60

Du-0.50-0.50-49.50

Dc-S-0.80-0.80-1.40(F)

Du-M-P(Su)

Du-M-P(SU)-φ0.15-0.50-0.50-166.00(A)

Du-M-P(SU)-φ0.15-0.50-0.50-102.40(A)

Du-M-P(SU)-φ0.15-0.50-0.50-40.00(A)

Dc-M-0.80-0.80-1.18(F)

Du-0.50-0.50-96.00

Dy-Pu'-0.24-0.24-1.20

Ds-Pu-0.24-0.24-139.20

Dc-0.50-0.50-0.50(F)

Dy-Pu-0.24-0.24-13.10

Ds-Pu-0.30-0.30-28.10

Ds-Pu-0.30-0.30-25.00

Ds-Pu-0.45-0.45-52.00

Ds-Pu-0.30-0.30-108.70

Ds-Pu-0.30-0.30-130.50

Ds-Pu-0.30-0.30-13.20

Dc-0.60-0.60-0.60(F)

Dc-0.60-0.60-1.00(F)

Dc-0.50-0.50-0.50

Ds-Pu-0.30-0.30-65.20

(Gcm-A-E)

(F-P-A3)

Gcm-A-E-27.00
STA.788+3.00～STA.788+30.00

Gc-A-E3-I
STA.788+3.00

D-W-A2-2-6(c.t.c50.00)
STA.785+0.00～STA.787+40.00

D-W-A2-I
STA.788+0.00

D-Y-D2-I-9(c.t.c100.00)
STA.784+50.00～STA.792+50.00

Gc-A-E-200.00
STA.784+84.00～STA.786+85.00

Gc-A-E-7.00
STA.785+30.00～STA.785+80.00

Gc-A-E-120.10
STA.784+35.00～STA.785+55.00

Gc-A-E-21.00
STA.785+55.00～STA.785+76.00

Gc-A-E-221.30
STA.785+75.00～STA.787+95.00

Gc-A-E-16.00
STA.786+85.00～STA.787+0.00

Gc-A-E-64.00

Gc-A-E-20.00
STA.787+7.04～STA.787+26.00

Gc-A-E-14.00
STA.787+95.00～STA.788+9.00

Gc-A-E3
STA.788+30.00

Gr-A-E-45.00
STA.787+80.00～STA.788+25.00

Gr-A-E-33.00
STA.788+24.00～STA.788+58.00

Gc-A-E-20.90
STA.788+5.00～STA.788+30.00

As-C-64.33
STA.785+36.00～STA.786+0.00

As-C-95.00
STA.786+5.00～STA.786+96.50

As-C-134.00
STA.787+2.50～STA.788+30.00

As-C-175.68
STA.785+21.00～STA.787+0.00

As-C-134.00
STA.787+6.00～STA.788+40.00

Dc'-S-As(B)
STA.788+0.00

Ds-Pu-0.24-0.24-34.00
STA.788+0.00～STA.788+30.00

Ds-Bi-φ0.30-166.28
STA.785+30.00～STA.786+96.50

Ds-Bi-φ0.30-136.91
STA.788+96.50～STA.788+40.00

Dc'-M(Bi)-φ0.30
STA.785+30.00

Dc'-Bi(Bw)-φ0.30
STA.785+73.00

Dc'-Bi(Bw)-φ0.30
STA.786+14.00

Dc'-Bi(Bw)-φ0.30
STA.786+55.00

Dc'-M-Bi-φ0.30
STA.787+0.00

Dc'-M-Bi-φ0.30
STA.787+46.00

Dc'-Bi(Bw)-φ0.30
STA.788+0.00

Dc'-Bi(Bw)-φ0.30
STA.788+36.00

Dl-L-6.00
STA.785+20.00

Dl-L-6.00
STA.785+30.00

Dl-L-6.00
STA.786+0.00

Dl-L-6.00
STA.787+0.00

Dl-L-6.00
STA.787+0.00

(As-C)

(As-C)

(Ds-Bi)

(Ap-Rd)

最先防止柵(土中用)-9.00

最先防止柵(土中用)-9.00

盛岡IC (0.5D10.D0)
C-Bx 6.D0014.5D136.475
STA.785+00 -LR

C-P(Do)-φ150-92.00
STA.785+56.20
RSP

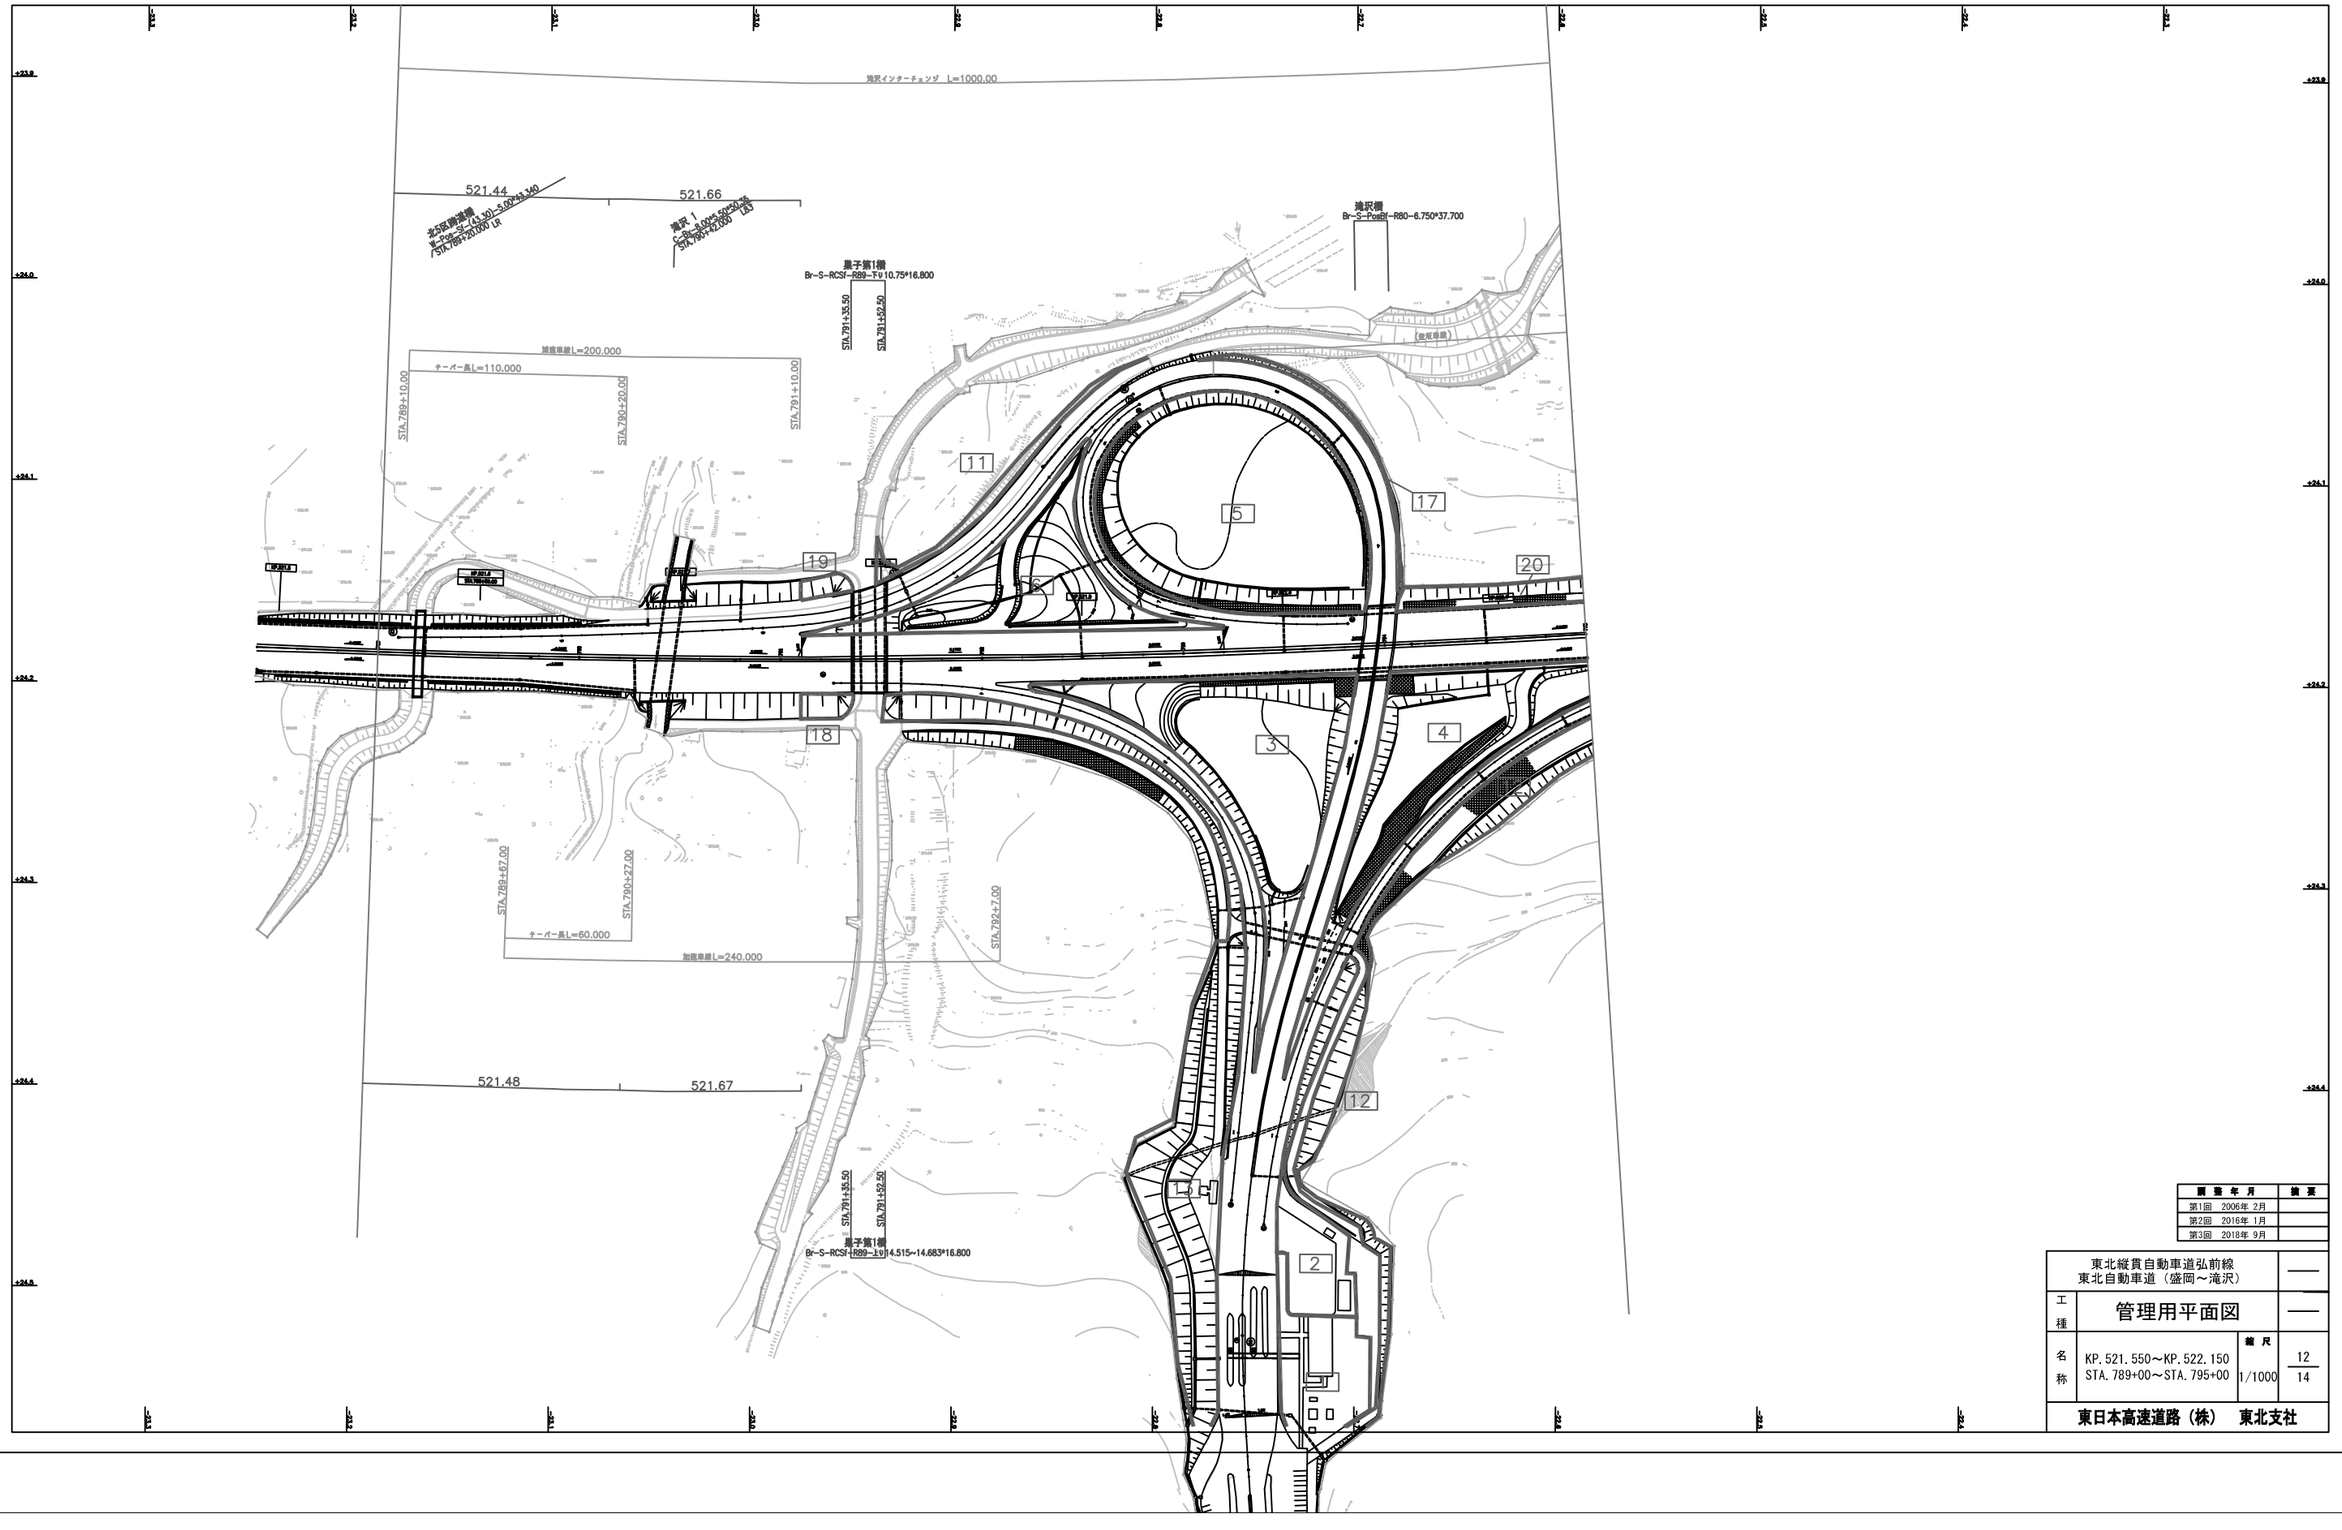

調整年月	備考
第1回　2006年 2月	
第2回　2016年 1月	
第3回　2018年 9月	

東北縦貫自動車道弘前線
東北自動車道（盛岡～滝沢）

工種：管理用平面図

名称：KP.521.550～KP.522.150
STA.789+00～STA.795+00

縮尺：1/1000

12
14

東日本高速道路（株）　東北支社

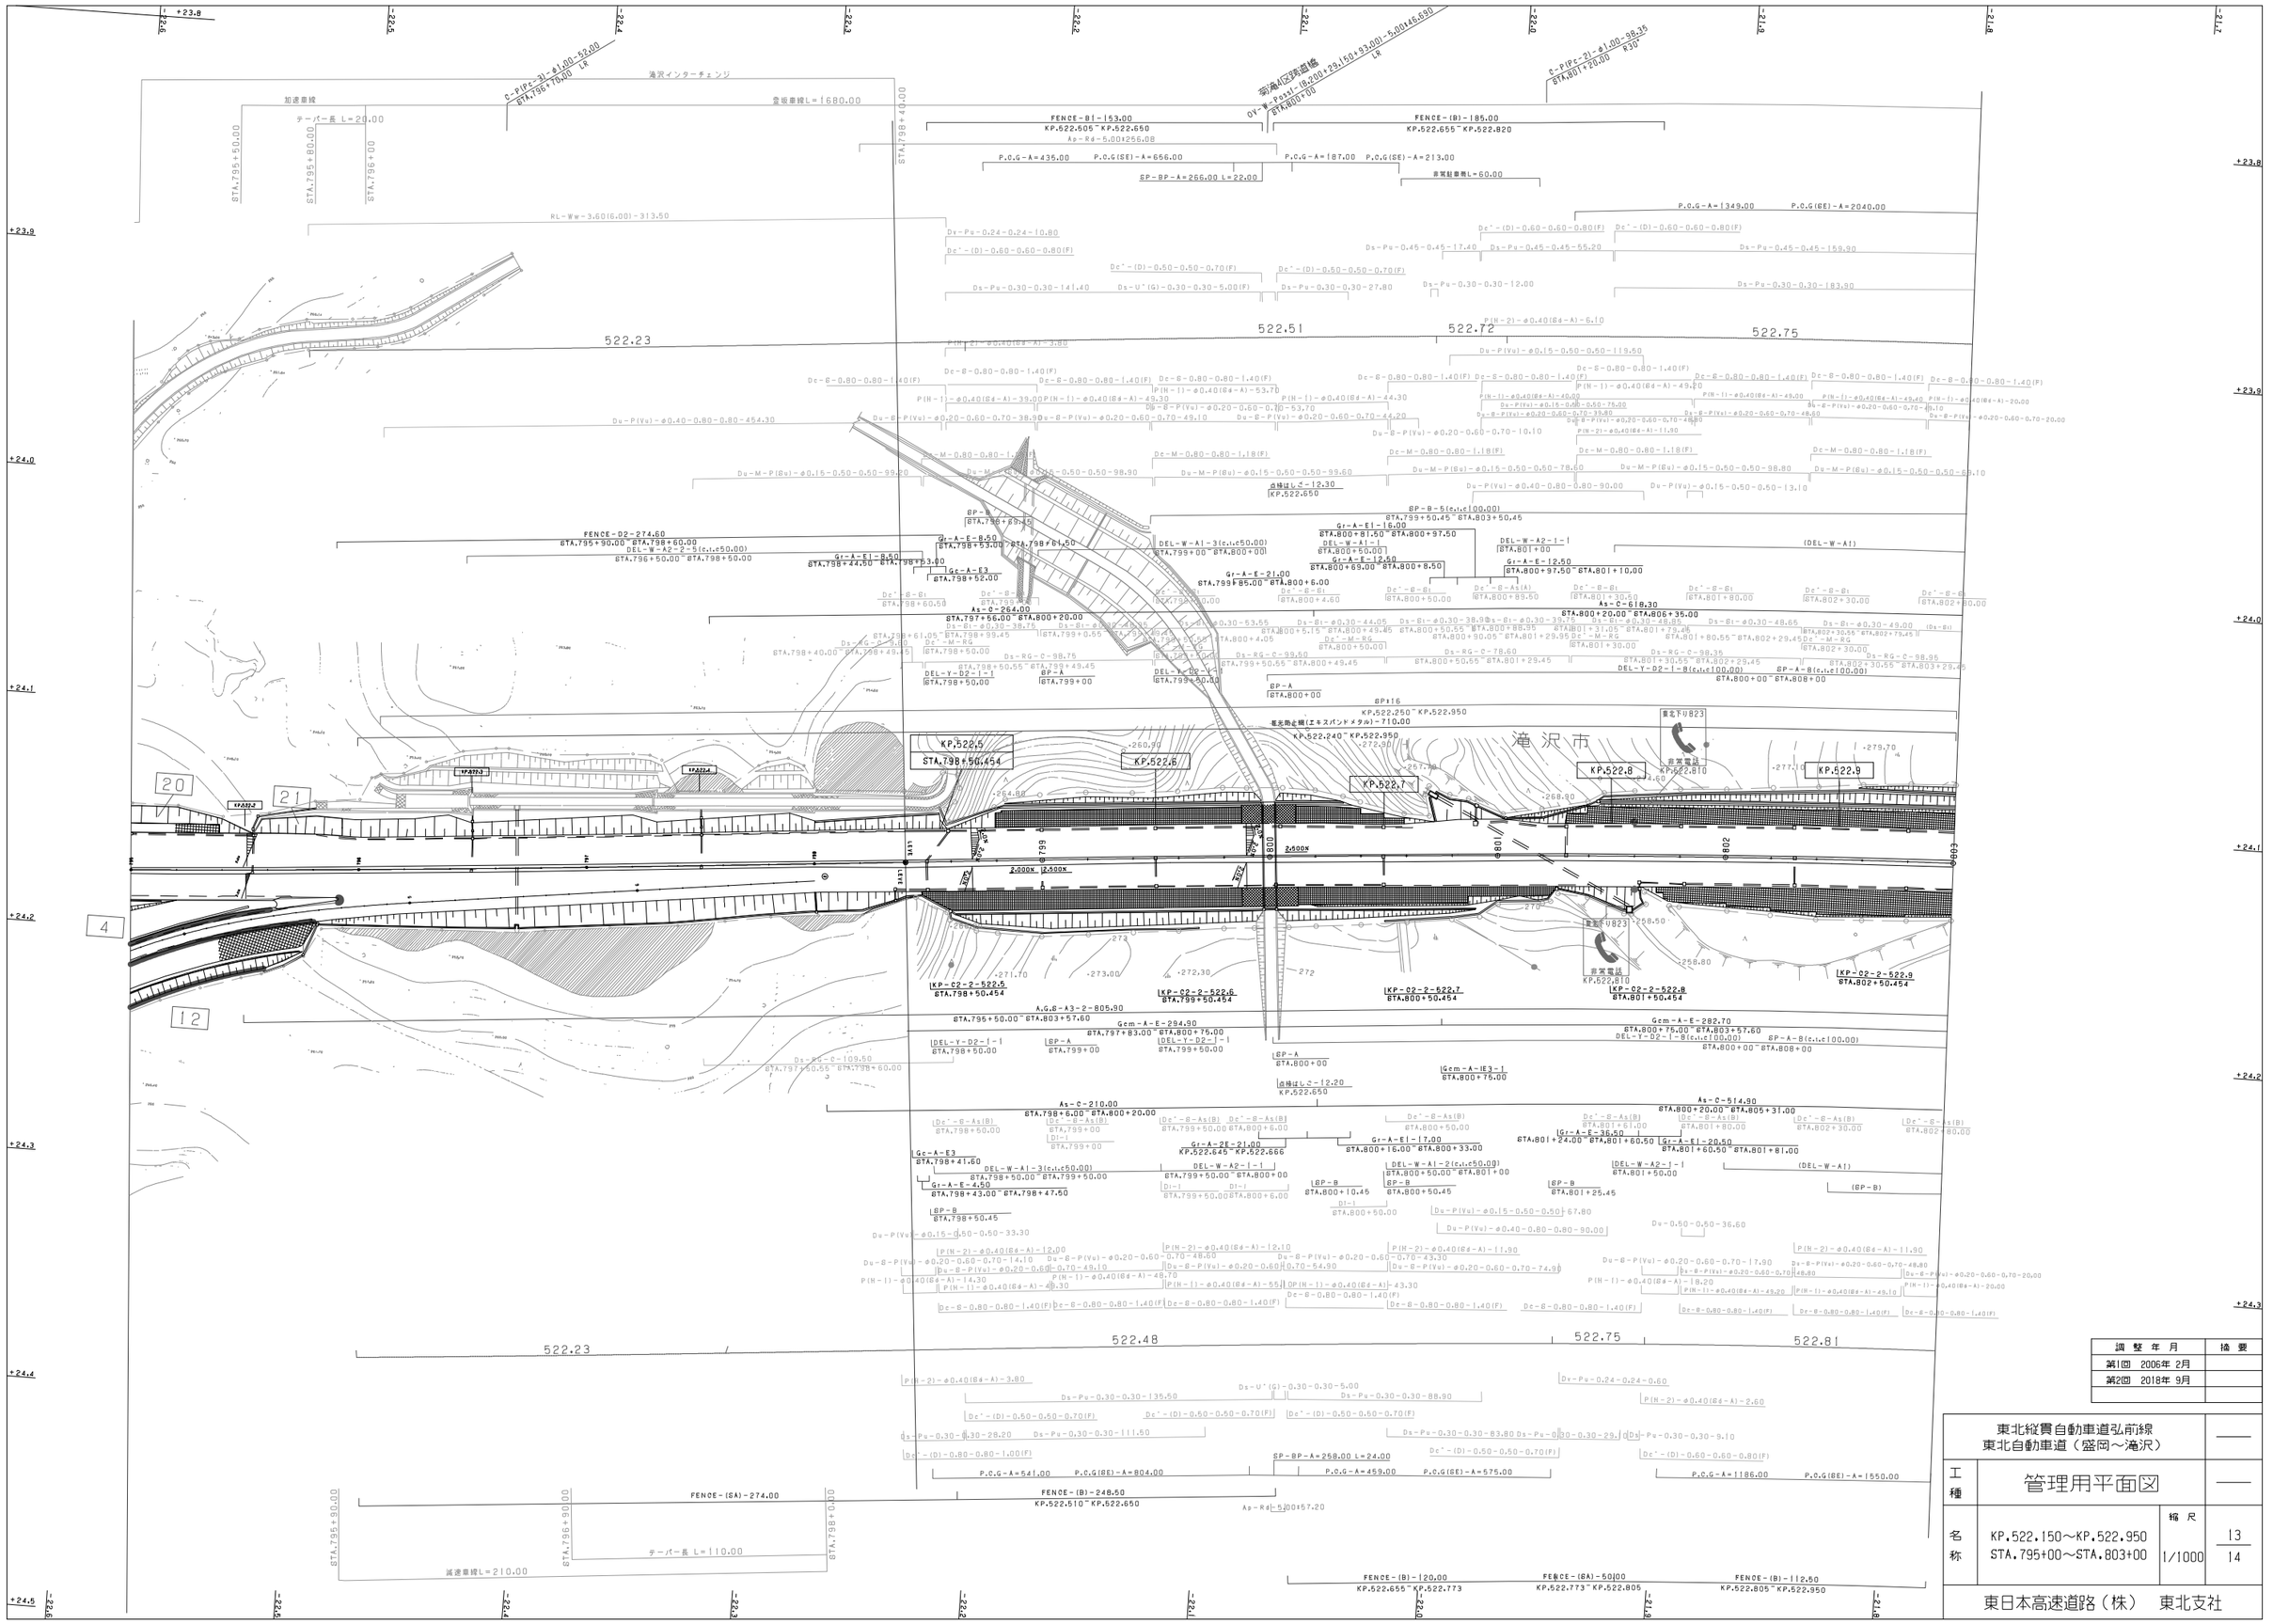
滝沢インターチェンジ
加速車線
登坂車線L=1680.00
テーパー長 L=20.00
STA.795+50.00
STA.795+80.00
STA.796+00
STA.798+40.00
C-P(P(-2)-φ1.00-52.00 STA.796+70.00 LR
C-P(P(-2)-φ1.00-98.35 STA.801+20.00 R30°
GV-W-2ss1-(8.200+29.150+33.00)-5.00=46.650 STA.800+00
FENCE-B(-153.00 KP.522.505~KP.522.650
FENCE-(B)-185.00 KP.522.655~KP.522.820
As-Rd-5.00=266.08
P.O.G-A=435.00
P.O.G(SE)-A=656.00
P.O.G-A=187.00
P.O.G(SE)-A=213.00
SP-BP-A=266.00 L=22.00
非常駐車帯L=60.00
RL-Ww-3.60(6.00)-313.50
P.O.G-A=1349.00
P.O.G(EE)-A=2040.00
522.23
522.51
522.72
522.75
522.48
522.81
FENCE-D2-274.60 STA.795+90.00~STA.798+60.00
DEL-W-A2-2-5(c.i.c50.00) STA.796+50.00~STA.798+50.00
Gr-A-E-8.50 STA.798+53.00~STA.798+61.50
Gr-A-E1-8.50 STA.798+44.50~STA.798+53.00
Gcc-A-E3 STA.798+52.00
Gr-A-E-21.00 STA.799+85.00~STA.800+6.00
Gr-A-E1-16.00 STA.800+81.50~STA.800+97.50
Gr-A-E-12.50 STA.800+69.00~STA.800+8.50
Gr-A-E-12.50 STA.800+97.50~STA.801+10.00
DEL-W-A1-3(c.i.c50.00) STA.799+00~STA.800+00
DEL-W-A1-1 STA.800+60.001
DEL-W-A2-1-1 STA.801+00
(DEL-W-A1)
As-C-264.00 STA.797+56.00~STA.800+20.00
As-C-618.30 STA.800+20.00~STA.806+35.00
DEL-Y-D2-1-1 STA.798+50.00
DEL-Y-D2-1-1 STA.799+50.00
DEL-Y-D2-1-8(c.i.c100.00) STA.800+00~STA.808+00
SP-A STA.799+00
SP-A STA.800+00
SP-B STA.798+50.45
SP-B STA.799+50.45~STA.803+50.45
SP-A-8(c.i.c100.00) STA.800+00~STA.808+00
SP-B(c.i.c100.00) STA.800+20.00~STA.806+35.00
SP-B STA.800+10.45
SP-B STA.800+50.45
SP-B STA.801+25.45
(SP-B)
点検はしご-12.30 KP.522.650
点検はしご-12.20 KP.522.650
KP.522.5 STA.798+50.454
KP.522.6
KP.522.7
KP.522.8
KP.522.9
KP.522.250~KP.522.950
KP.522.240~KP.522.950
低光防止柵(エキスパンドメタル)-710.00
非常電話 KP.522.810
非常電話 KP.522.810
KP-02-2-522.5 STA.798+50.454
KP-02-2-522.6 STA.799+50.454
KP-02-2-522.7 STA.800+50.454
KP-02-2-522.8 STA.801+50.454
KP-02-2-522.9 STA.802+50.454
A.G.G-A3-2-805.90 STA.795+50.00~STA.803+57.60
Gcm-A-E-294.90 STA.797+83.00~STA.800+75.00
Gcm-A-E-282.70 STA.800+75.00~STA.803+57.60
Gcm-A-1E3-1 STA.800+75.00
Gr-A-2E-21.00 KP.522.645~KP.522.666
Gr-A-E1-17.00 STA.800+16.00~STA.800+33.00
Gr-A-E-36.50 STA.801+24.00~STA.801+60.50
Gr-A-E1-20.50 STA.801+60.50~STA.801+81.00
Gr-A-E3 STA.798+41.60
Gr-A-E-4.50 STA.798+43.00~STA.798+47.50
As-C-210.00 STA.798+6.00~STA.800+20.00
As-C-514.80 STA.800+20.00~STA.805+31.00
FENCE-(SA)-274.00
FENCE-(B)-248.50 KP.522.510~KP.522.650
FENCE-(B)-120.00 KP.522.656~KP.522.773
FENCE-(SA)-50.00 KP.522.773~KP.522.805
FENCE-(B)-112.50 KP.522.805~KP.522.950
テーパー長 L=110.00
減速車線L=210.00
P.O.G-A=541.00
P.O.G(SE)-A=804.00
P.O.G-A=459.00
P.O.G(SE)-A=575.00
P.O.G-A=1186.00
P.O.G(EE)-A=1550.00
SP-BP-A=258.00 L=24.00
Ds-RG-C-109.50
Ds-RG-C-98.75
Ds-RG-C-99.50
Ds-RG-C-78.60
Ds-RG-C-98.35
Ds-RG-C-98.95
Ds-M-RG
Ds-M-RG
Ds-M-RG

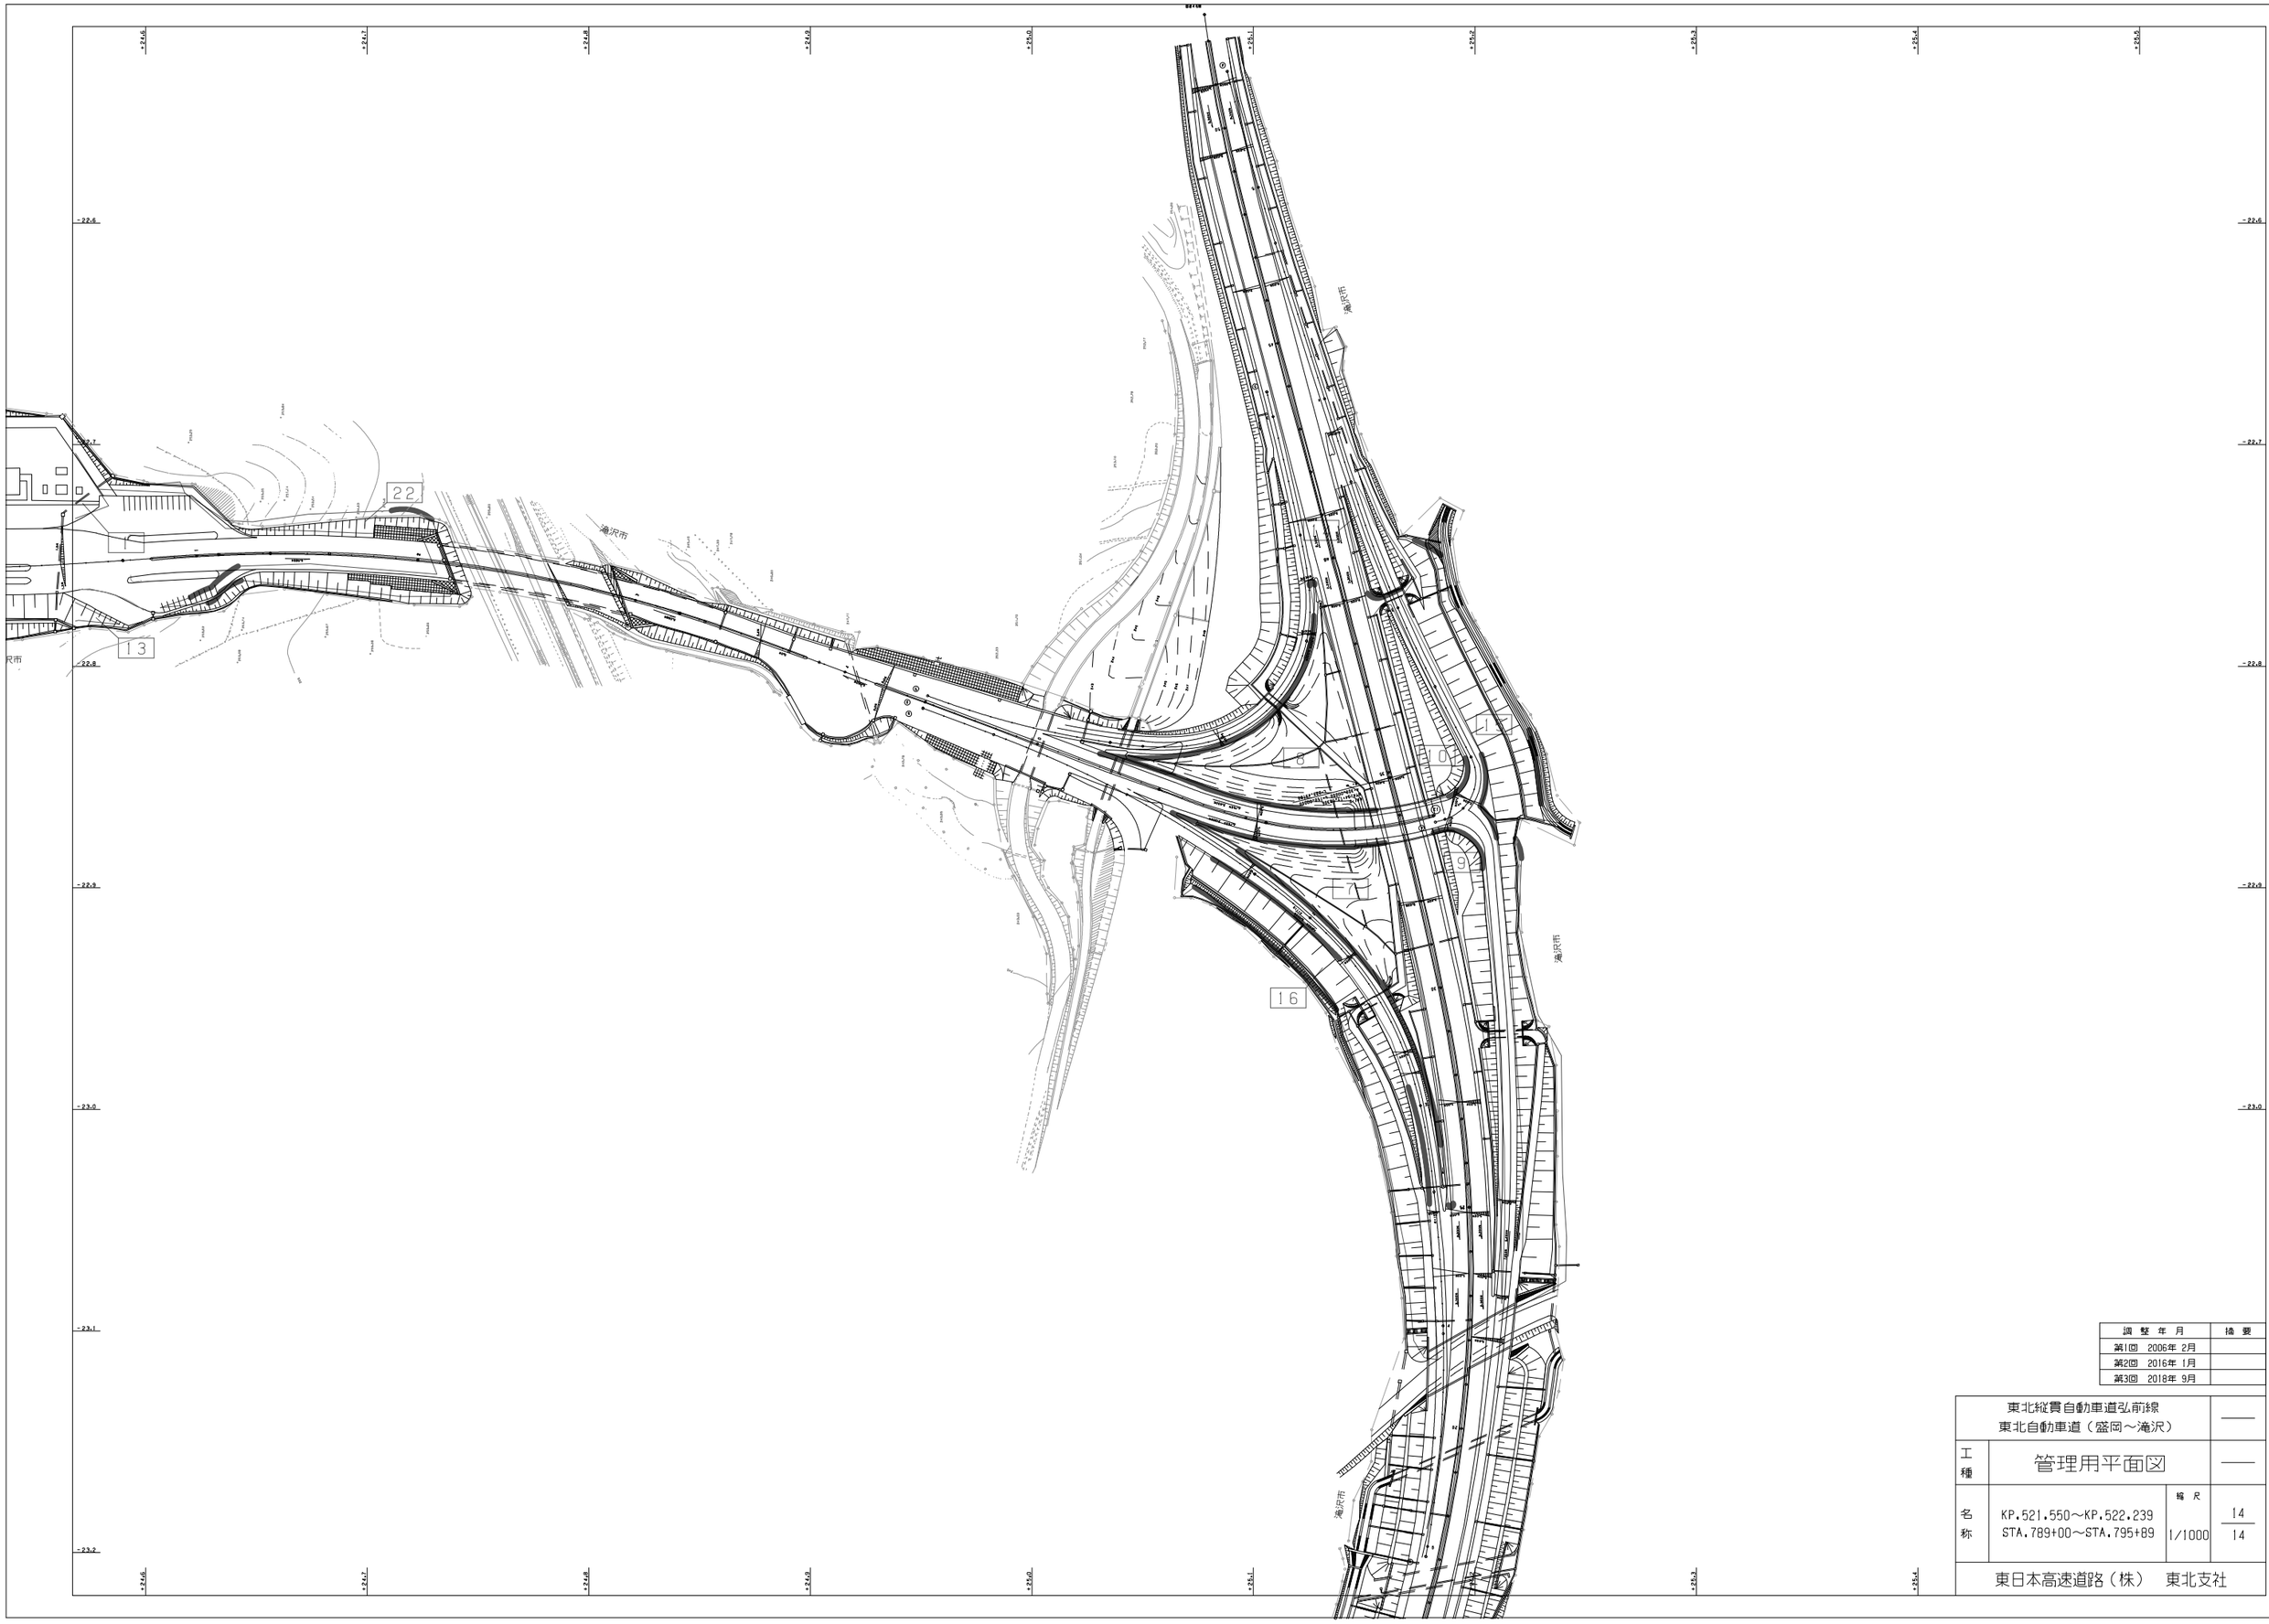

調 整 年 月	摘 要
第1回 2006年 2月	
第2回 2016年 1月	
第3回 2018年 9月	

東北縦貫自動車道弘前線 東北自動車道（盛岡～滝沢）			——
工種	管理用平面図		——
名称	KP.521.550～KP.522.239 STA.789+00～STA.795+89	縮尺 1/1000	14 14
東日本高速道路（株） 東北支社			

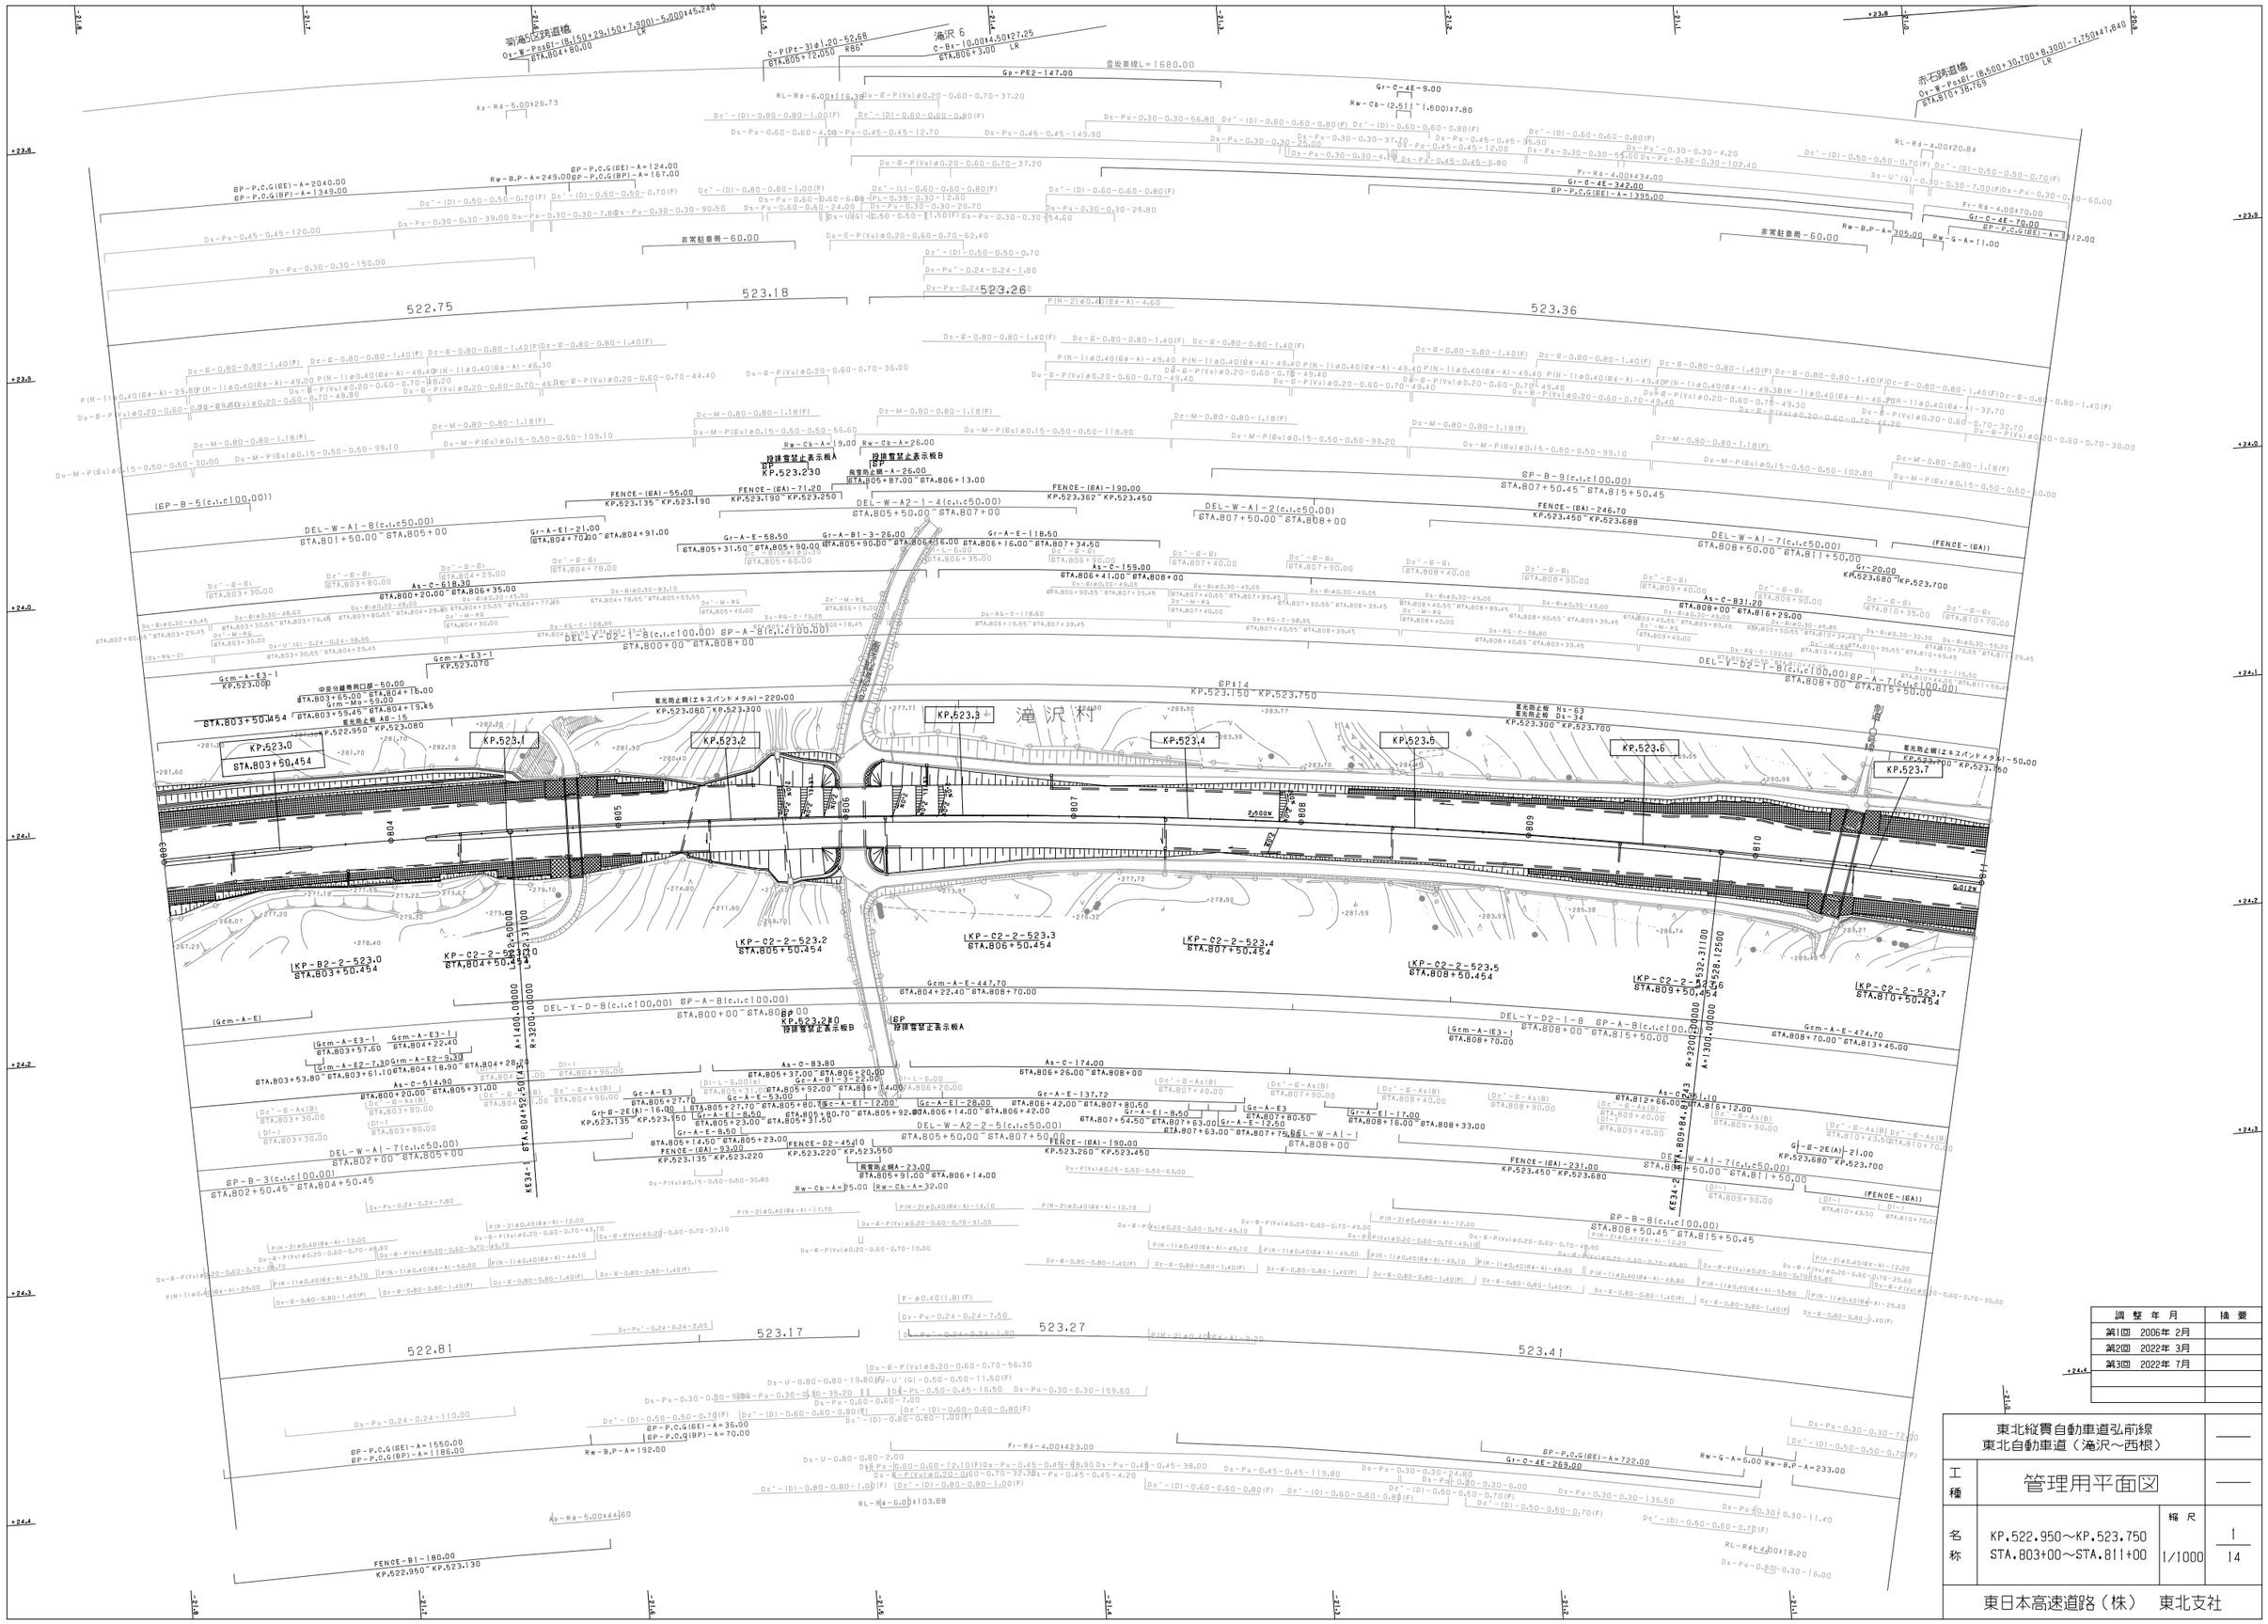

調整年月	摘要
第1回 2006年 2月	
第2回 2022年 3月	
第3回 2022年 7月	

東北縦貫自動車道弘前線
東北自動車道（滝沢～西根）

工種	管理用平面図		
名称	KP.522.950～KP.523.750 STA.803+00～STA.811+00	縮尺 1/1000	1 14

東日本高速道路（株） 東北支社

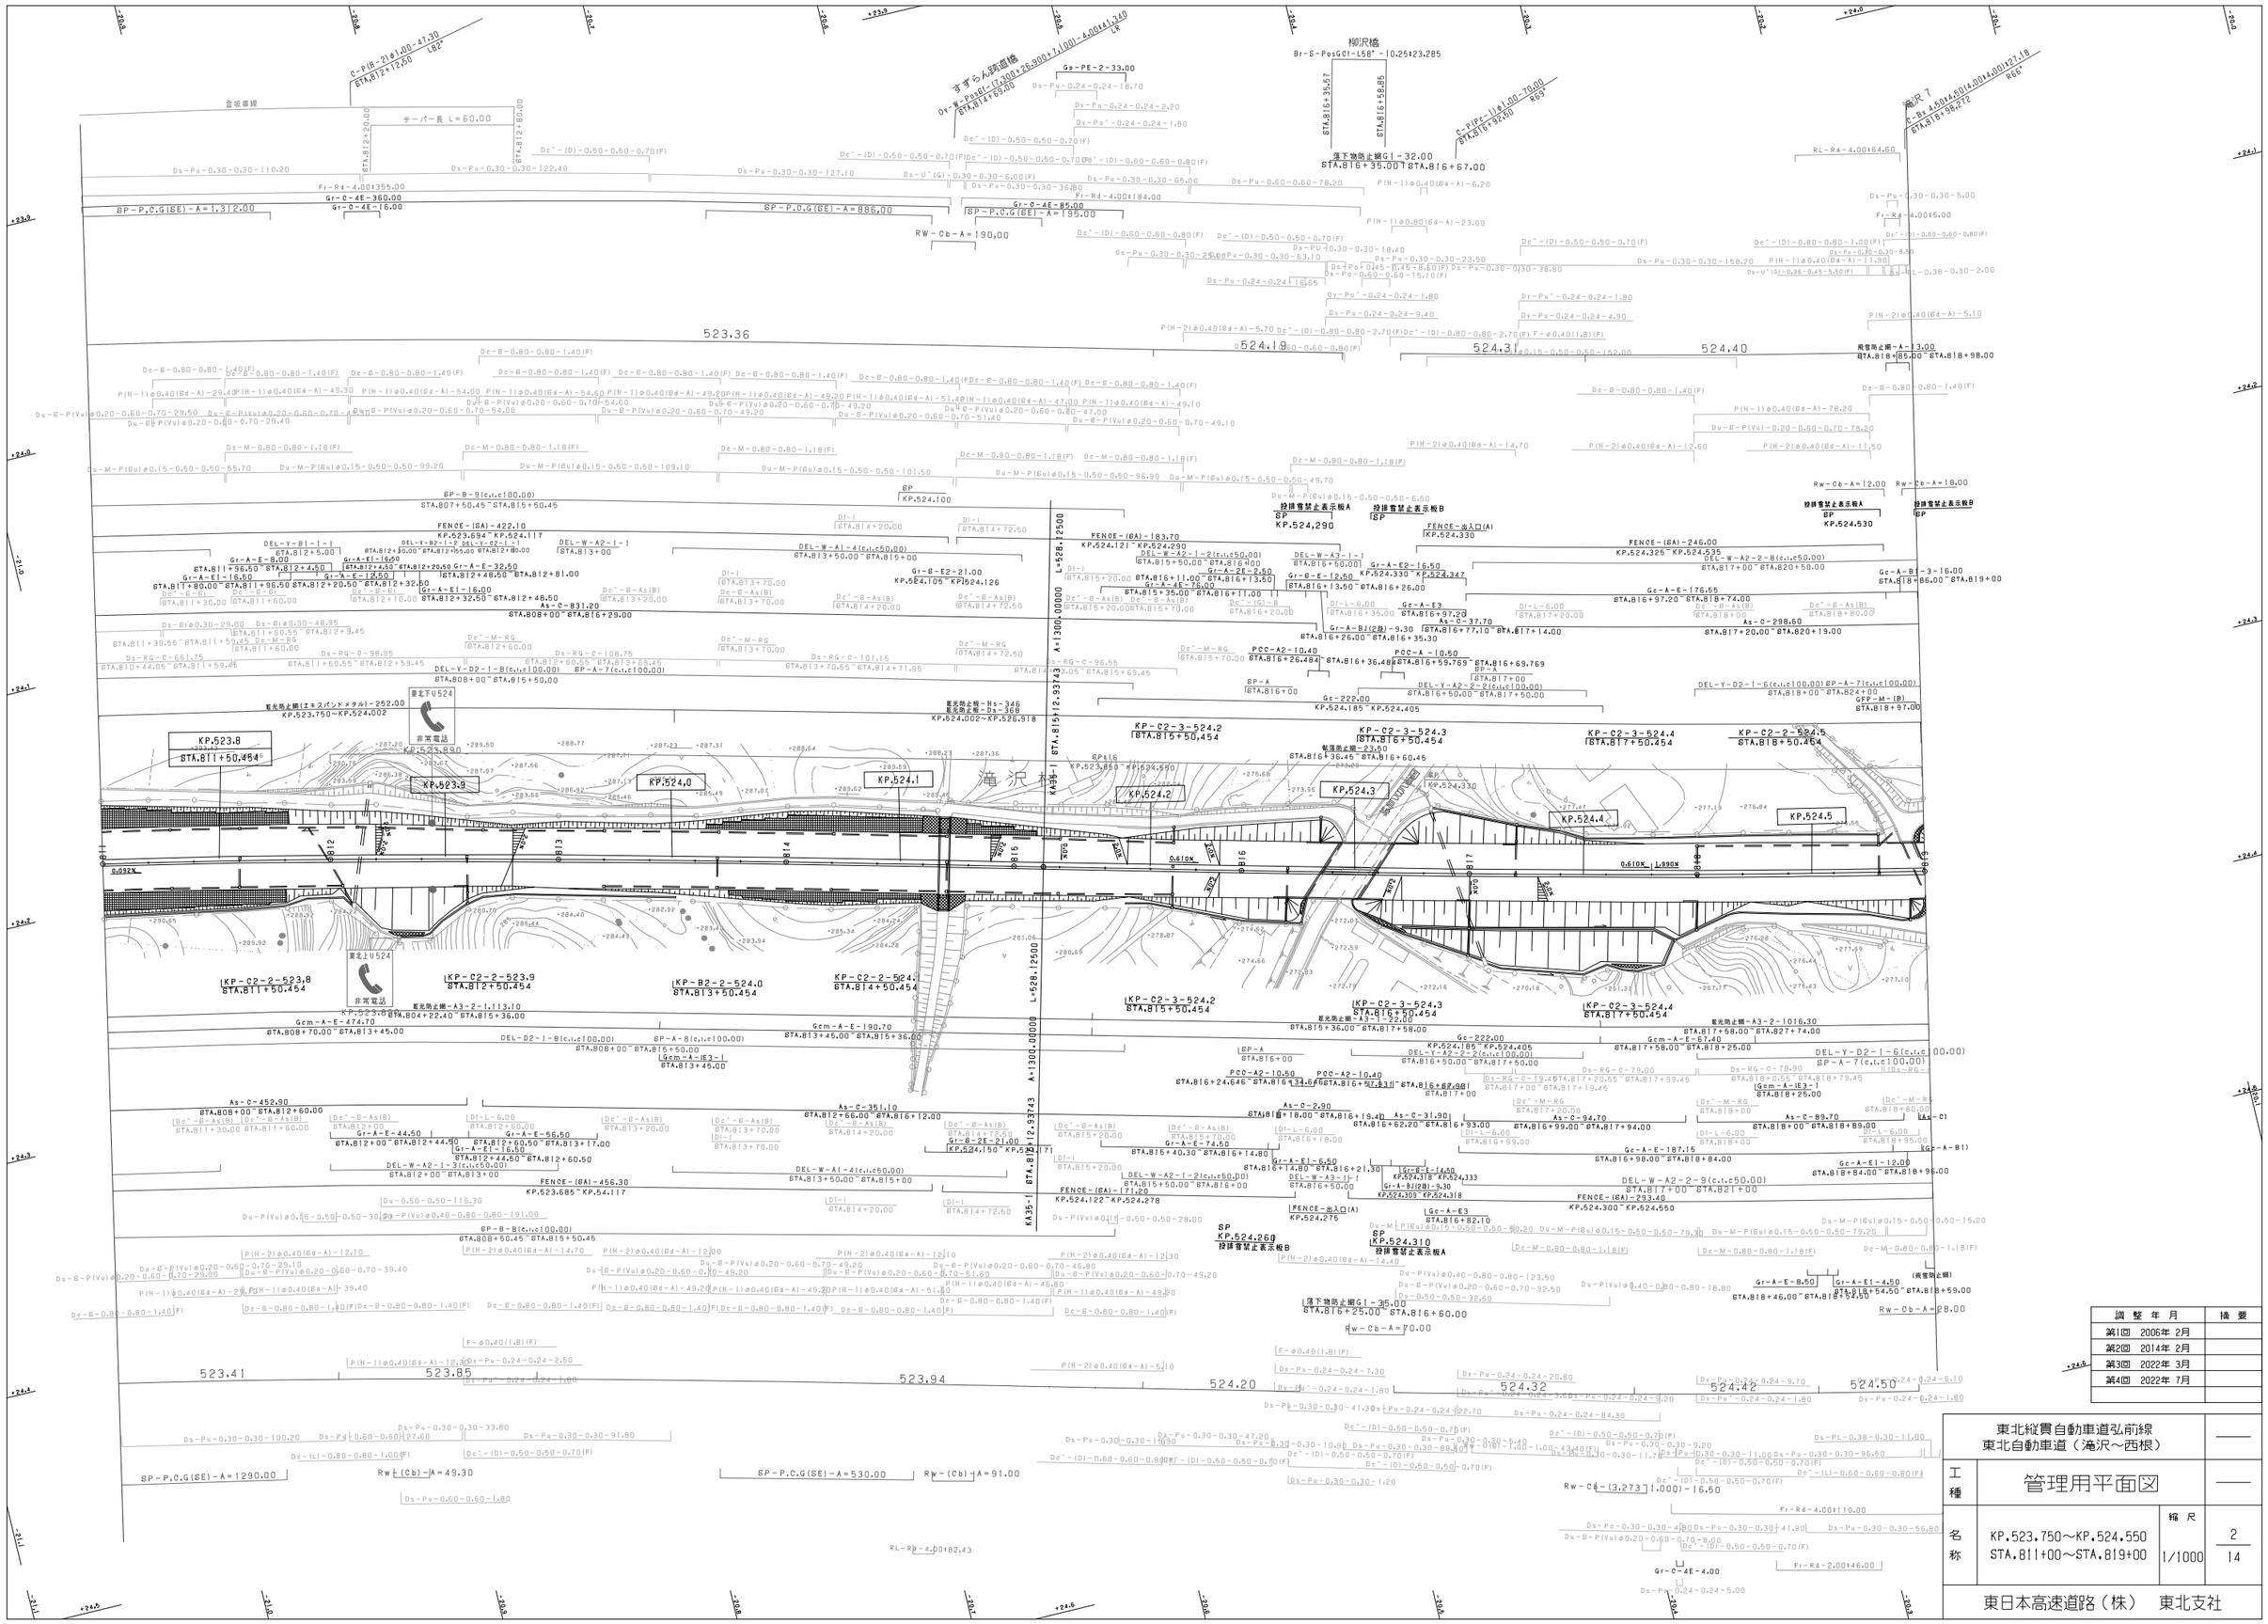

調整年月	摘要
第1回 2006年 2月	
第2回 2014年 2月	
第3回 2022年 3月	
第4回 2022年 7月	

東北縦貫自動車道弘前線 東北自動車道（滝沢～西根）			——
工種	管理用平面図		——
名称	KP.523.750～KP.524.550 STA.811+00～STA.819+00	縮尺 1/1000	2/14

東日本高速道路（株） 東北支社

東北縦貫自動車道弘前線 東北自動車道（滝沢～西根）		——
工種	管理用平面図	——
名称	KP.524.550～KP.525.350 STA.819+00～STA.827+00	縮尺 1/1000
		3/14
東日本高速道路（株）　東北支社		

調整年月	摘要
第1回　2006年 2月	
第2回　2018年 9月	
第3回　2020年 3月	
第4回　2022年 7月	

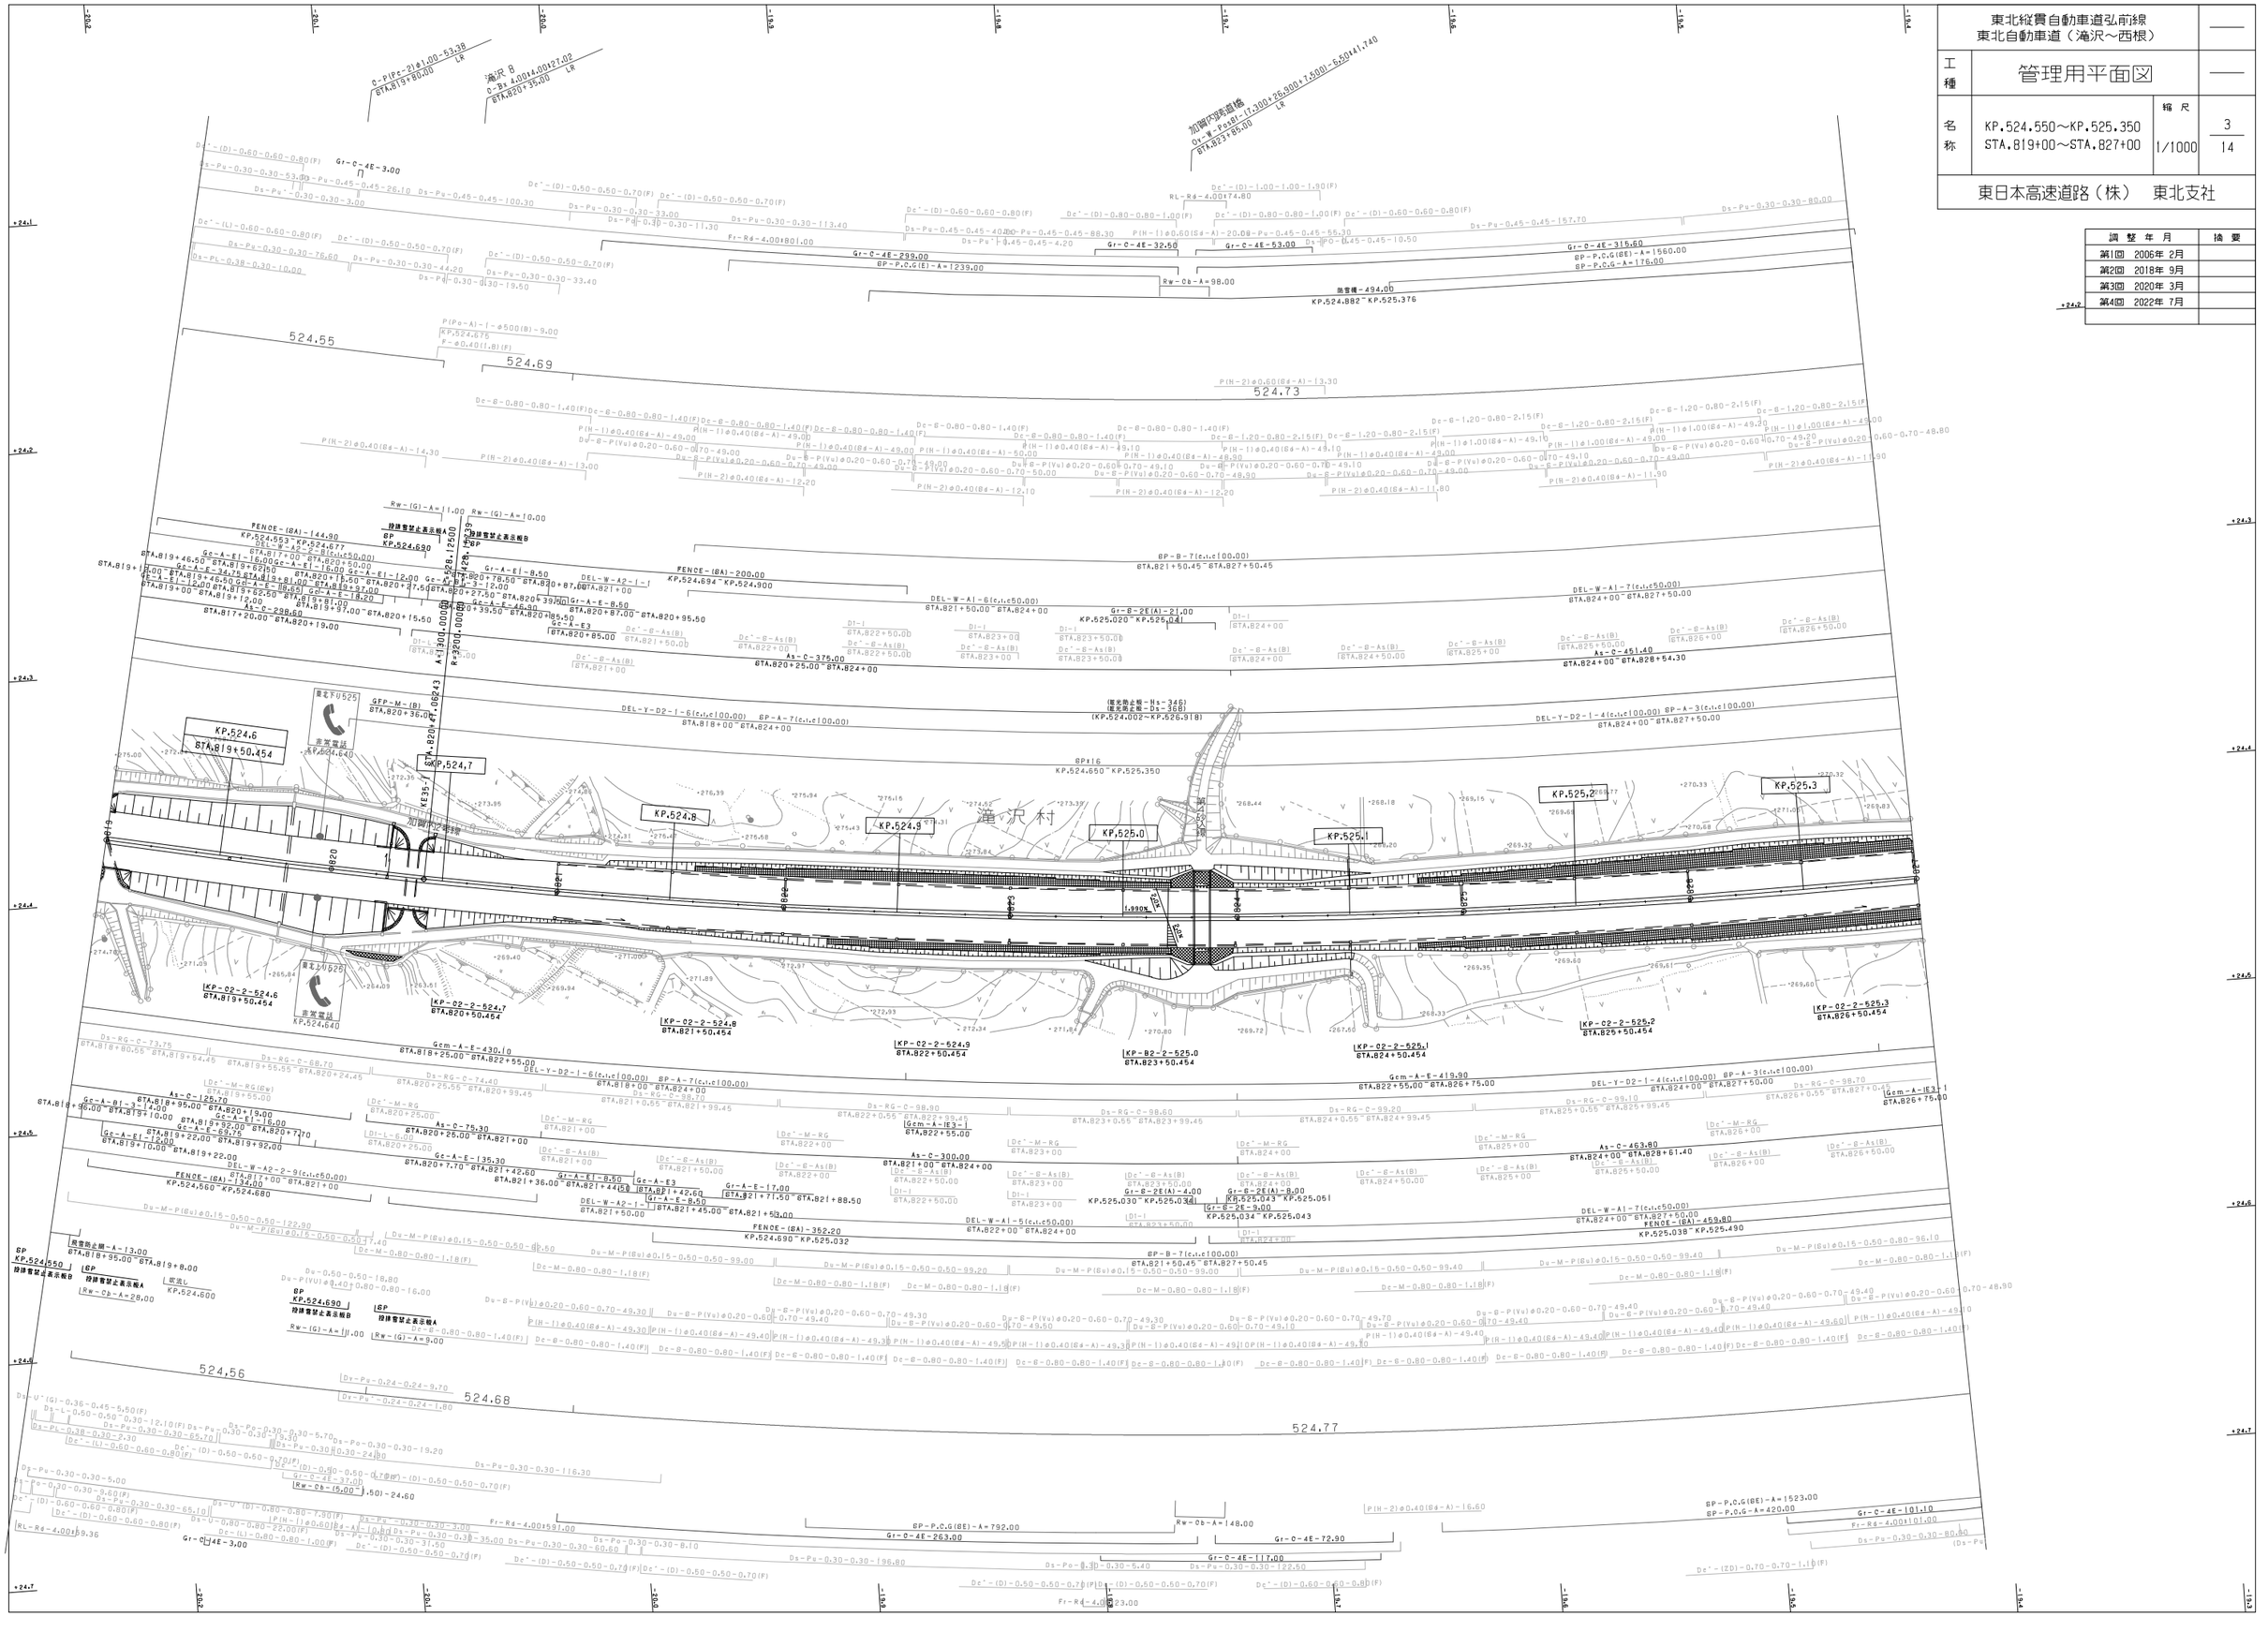

東北縦貫自動車道弘前線
東北自動車道（滝沢～西根）

工種：管理用平面図

名称：KP.525.350～KP.526.150
STA.827+00～STA.835+00

縮尺：1/1000

4
14

東日本高速道路（株）　東北支社

調整年月	摘要
第1回　2006年 2月	
第2回　2021年 1月	
第3回　2022年 7月	

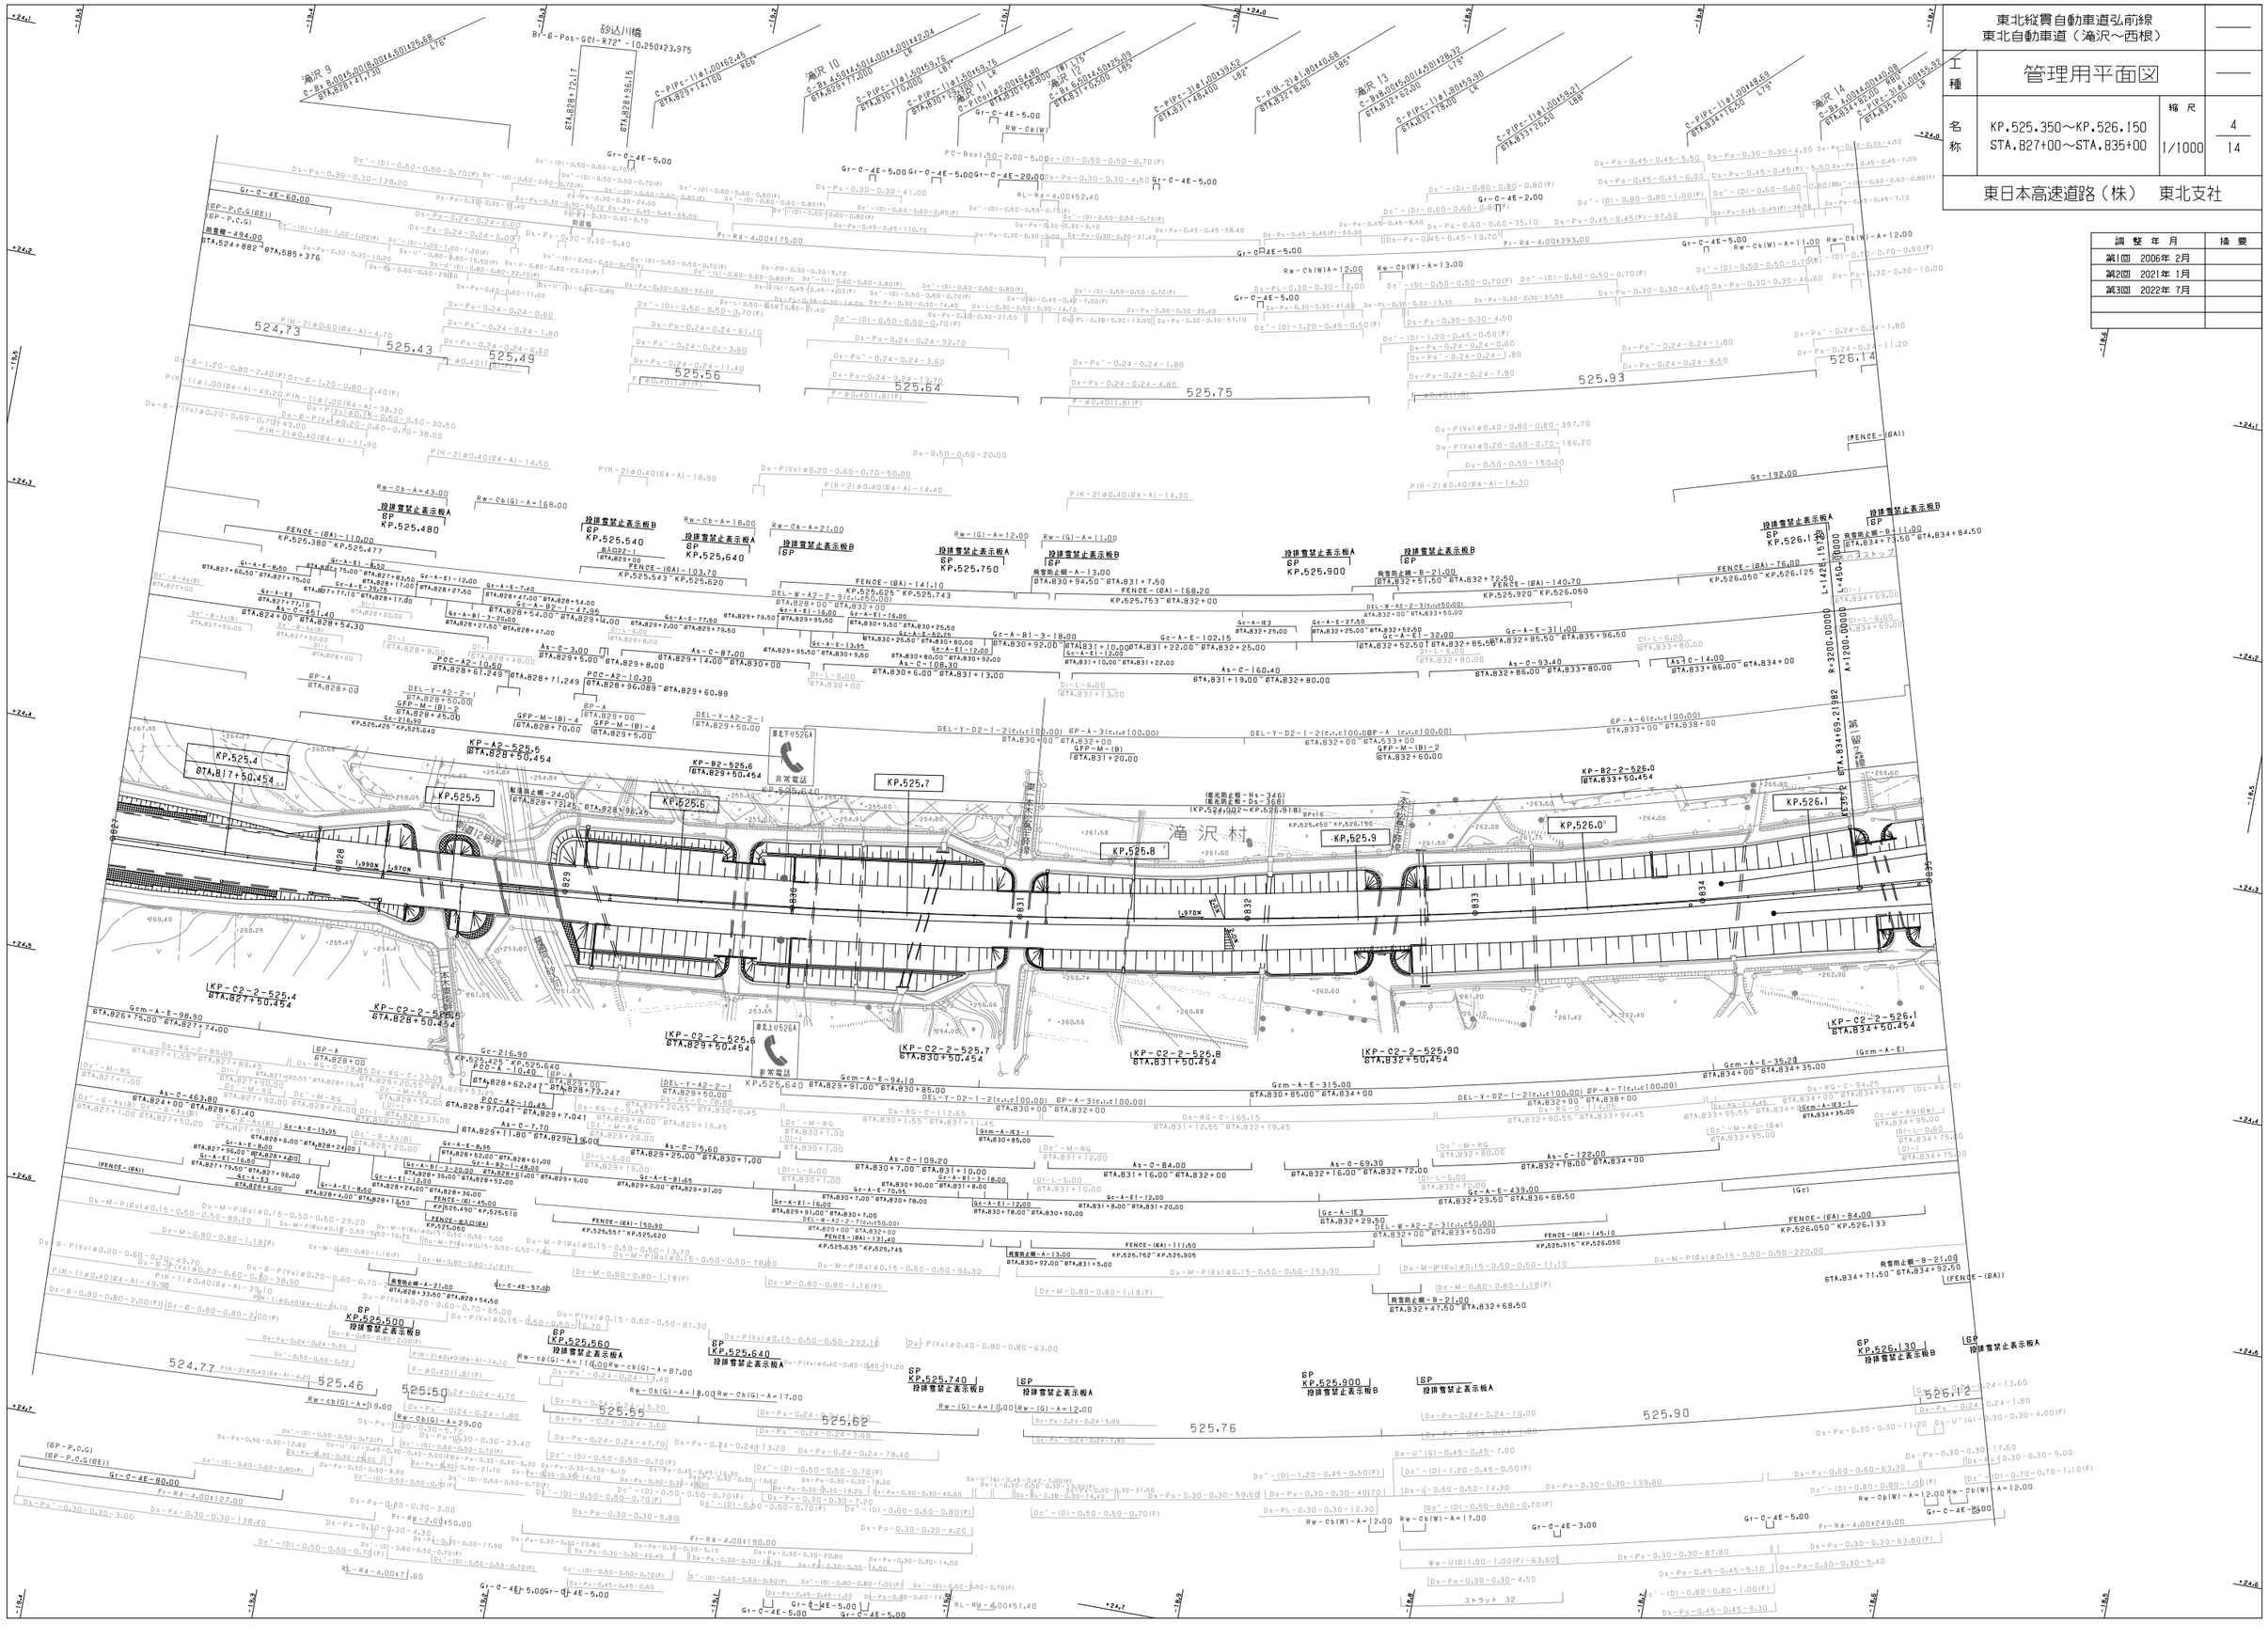

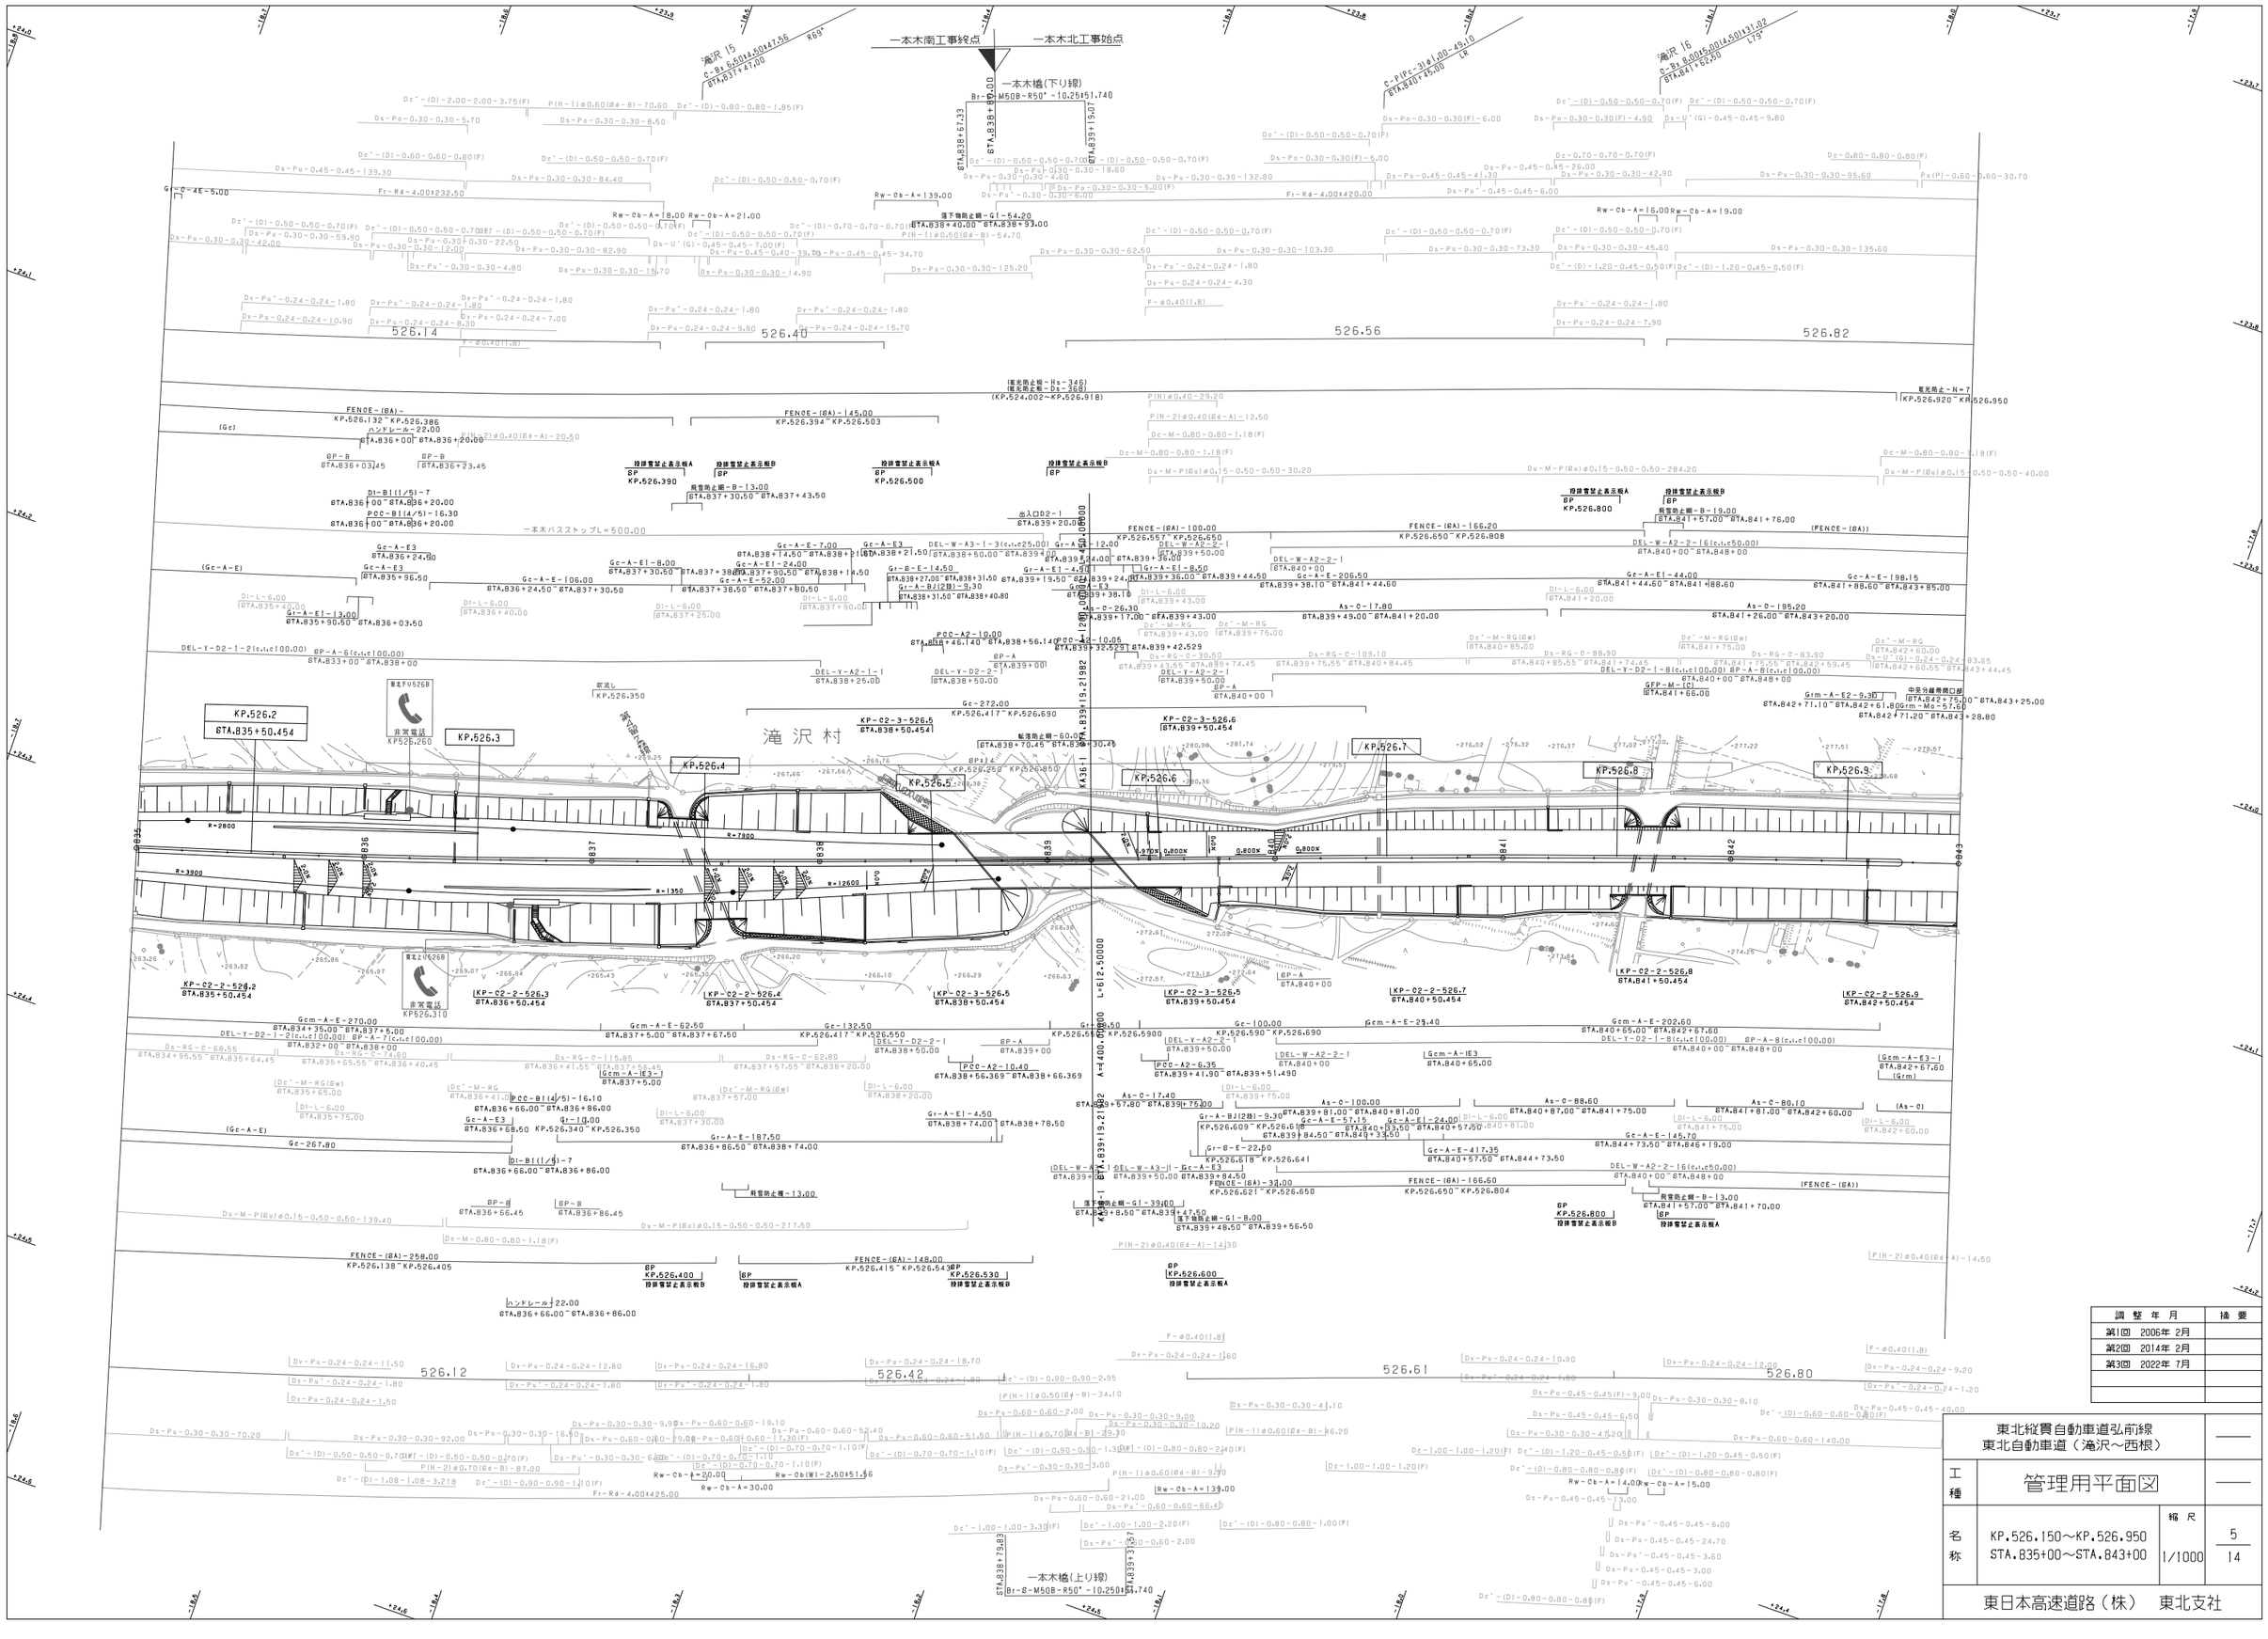
一本木南工事終点
一本木北工事始点
一本木橋(下り線)
Br-S-M50B-R50°-10.250+51.740
滝沢 I5
滝沢 I6
滝 沢 村
KP.526.2
KP.526.3
KP.526.4
KP.526.5
KP.526.6
KP.526.7
KP.526.8
KP.526.9
526.14
526.40
526.56
526.82
526.12
526.42
526.61
526.80
FENCE-(BA)-258.00
FENCE-(BA)-145.00
FENCE-(BA)-100.00
FENCE-(BA)-166.20
FENCE-(BA)-148.00
FENCE-(BA)-166.60
ハンドレール-22.00
ハンドレール-22.00
非常電話
KP526.260
KP526.310
一本木バスストップレ=500.00
Gc-A-E-270.00
Gc-267.80
Gc-132.50
Gc-272.00
Gc-100.00
Gcm-A-E-62.50
Gcm-A-E-29.40
Gcm-A-E-202.60
Gcm-A-E3-1
Gcm-A-E3
Gr-A-E-187.50
Gr-A-E-4.50
Gr-A-E-57.15
Gr-A-E-24.00
Gr-A-E-206.50
Gr-A-E-44.00
Gr-A-E-198.15
Gr-A-E-146.70
Gr-A-E-417.35
Gr-A-E3
Gr-A-E-13.00
Gr-A-E3
Gr-A-E3
Gr-A-E-106.00
Gr-A-E-52.00
Gr-A-E1-24.00
Gr-A-E1-8.00
Gr-A-E1-4.00
Gr-A-E1-8.50
Gr-A-E1-44.00
Gr-A-E1-88.00
Gr-A-E1-5.30
Gr-A-B1(2B)-5.30
Gr-A-B1(2B)-9.30
Gr-B-E-22.50
Gr-S-E-14.50
Gr-A-E3
Gr-10.00
Gr-A-E-7.00
Gr-A-E3
Gr-A-E-24.00
Gr-A-E-63
Gr-A-E-63
Gr-A-E-12.00
Gr-A-E-63
Gr-A-E-63
Gr-A-E-63

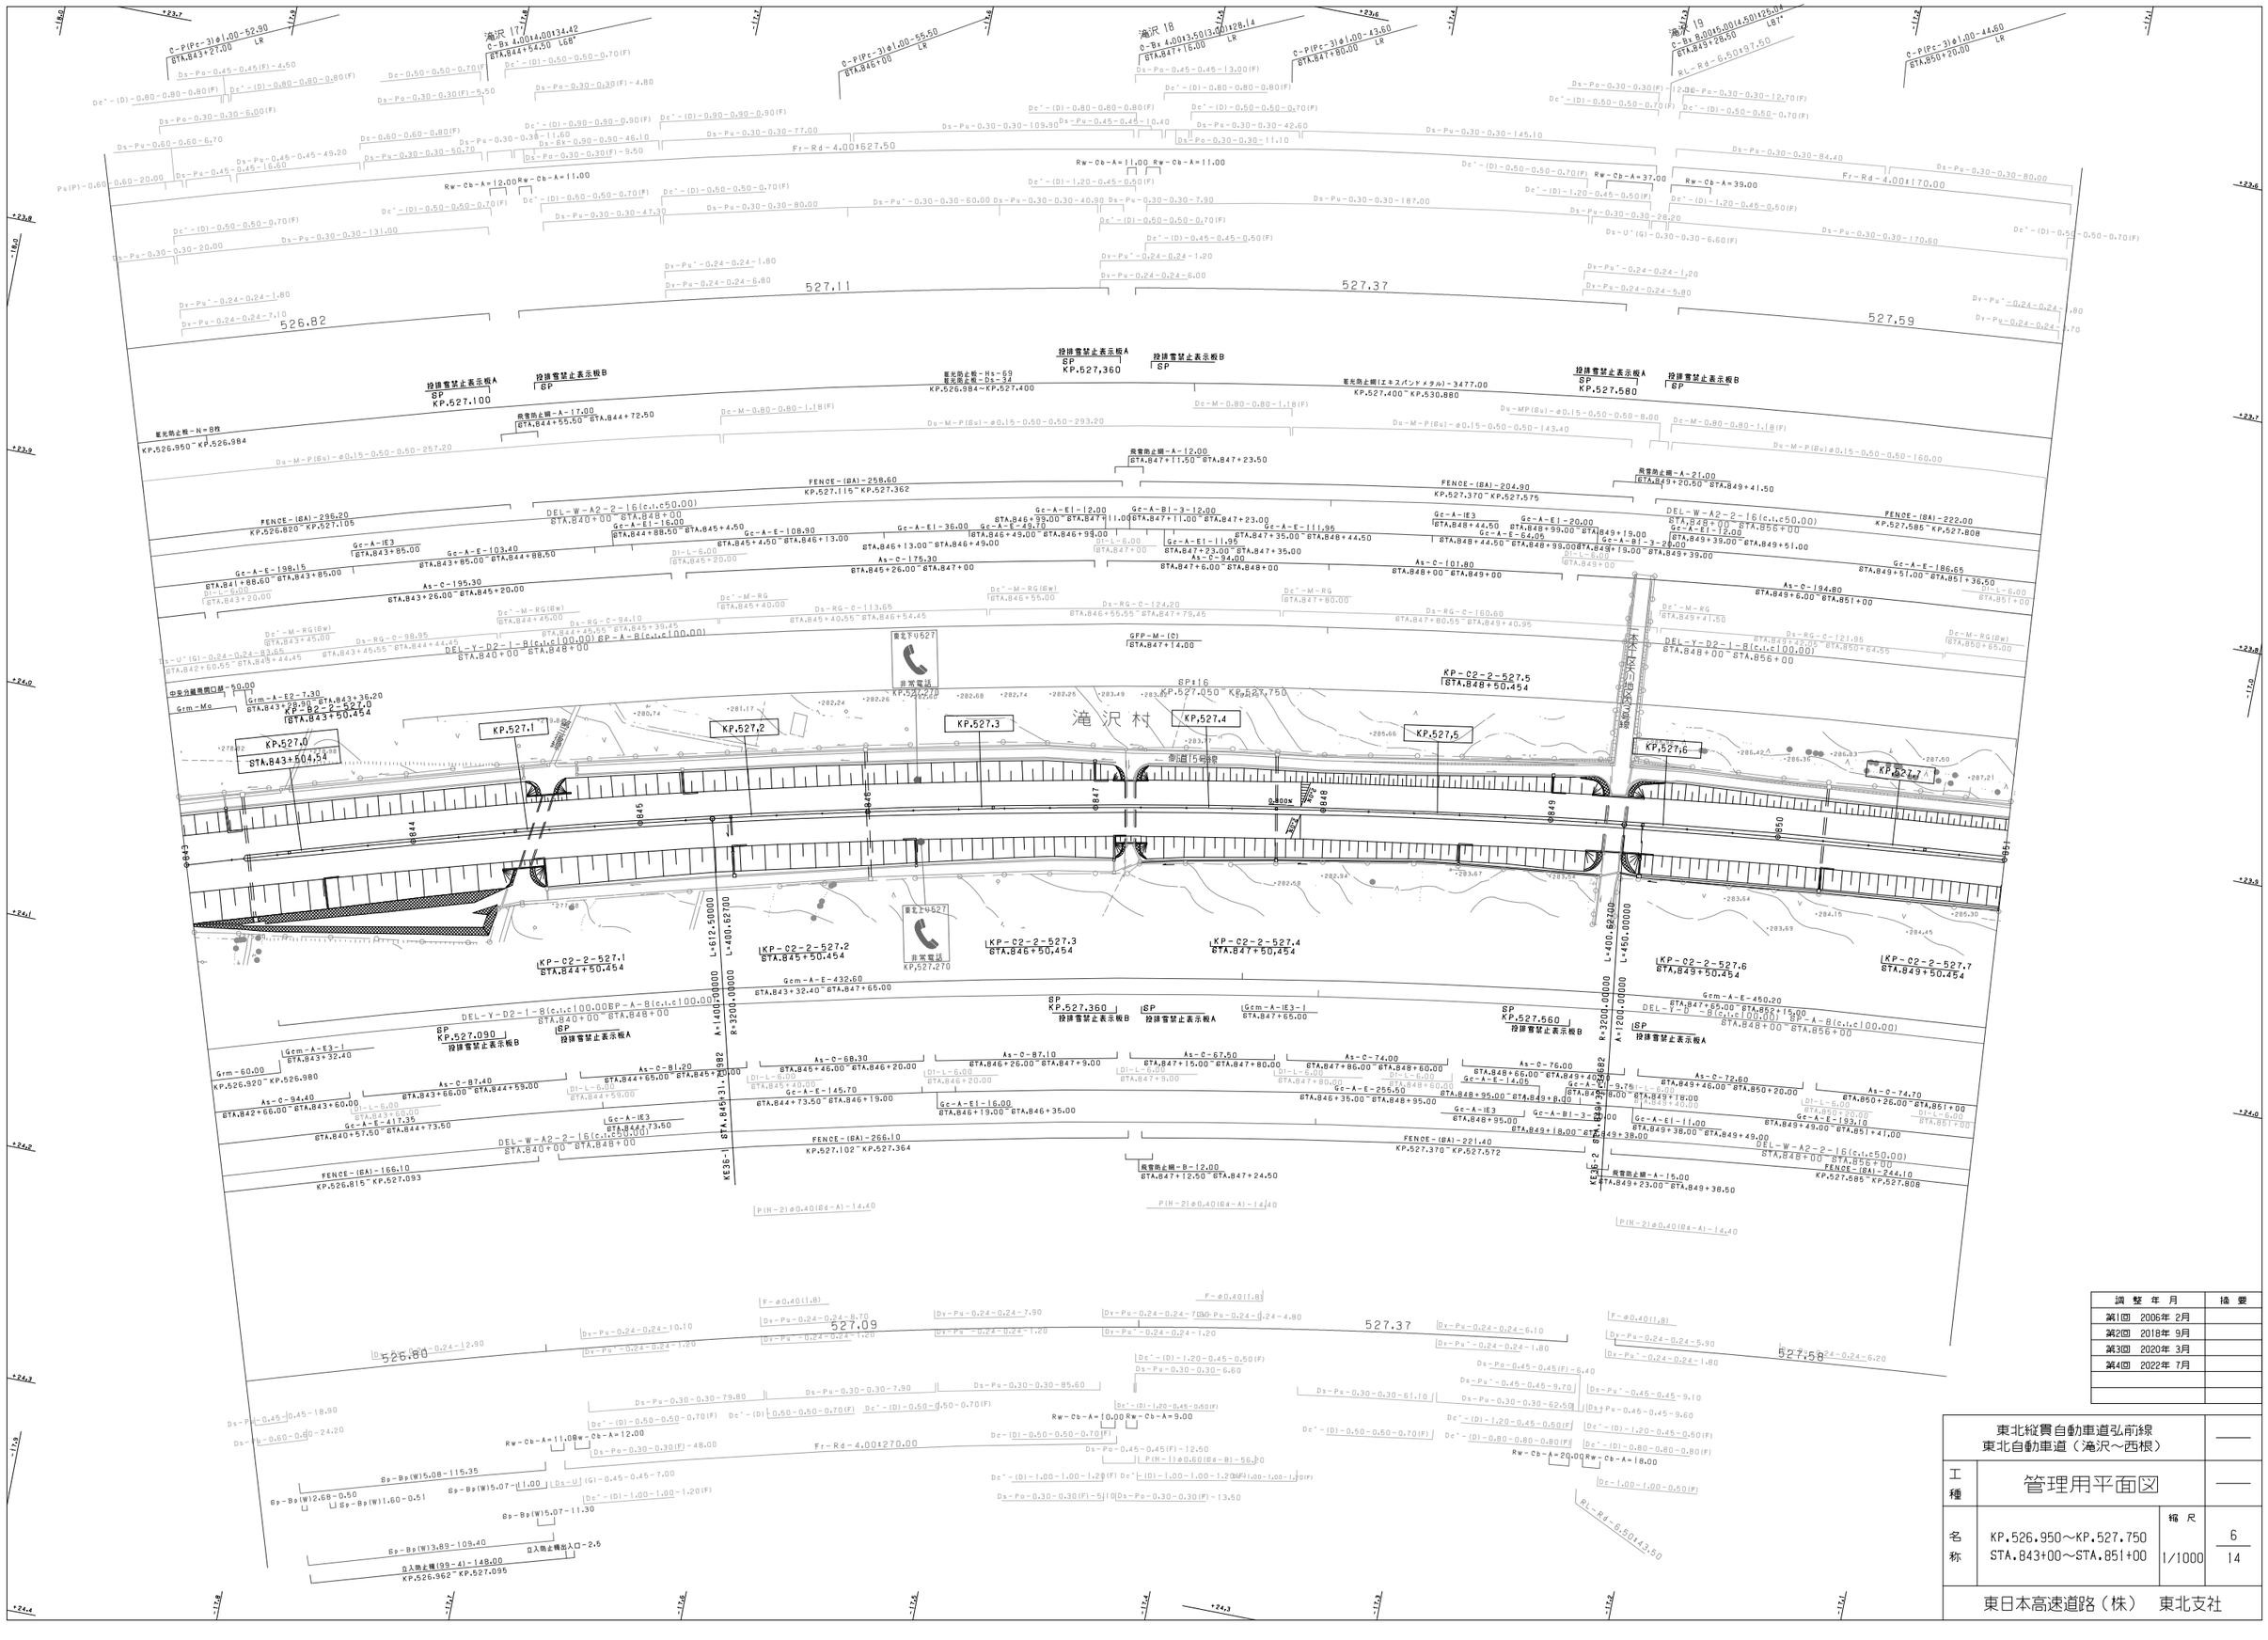

調整年月	摘要
第1回 2006年 2月	
第2回 2018年 9月	
第3回 2020年 3月	
第4回 2022年 7月	

東北縦貫自動車道弘前線
東北自動車道（滝沢～西根）

工種：管理用平面図

名称：KP.526.950～KP.527.750
STA.843+00～STA.851+00

縮尺：1/1000

6
14

東日本高速道路（株） 東北支社

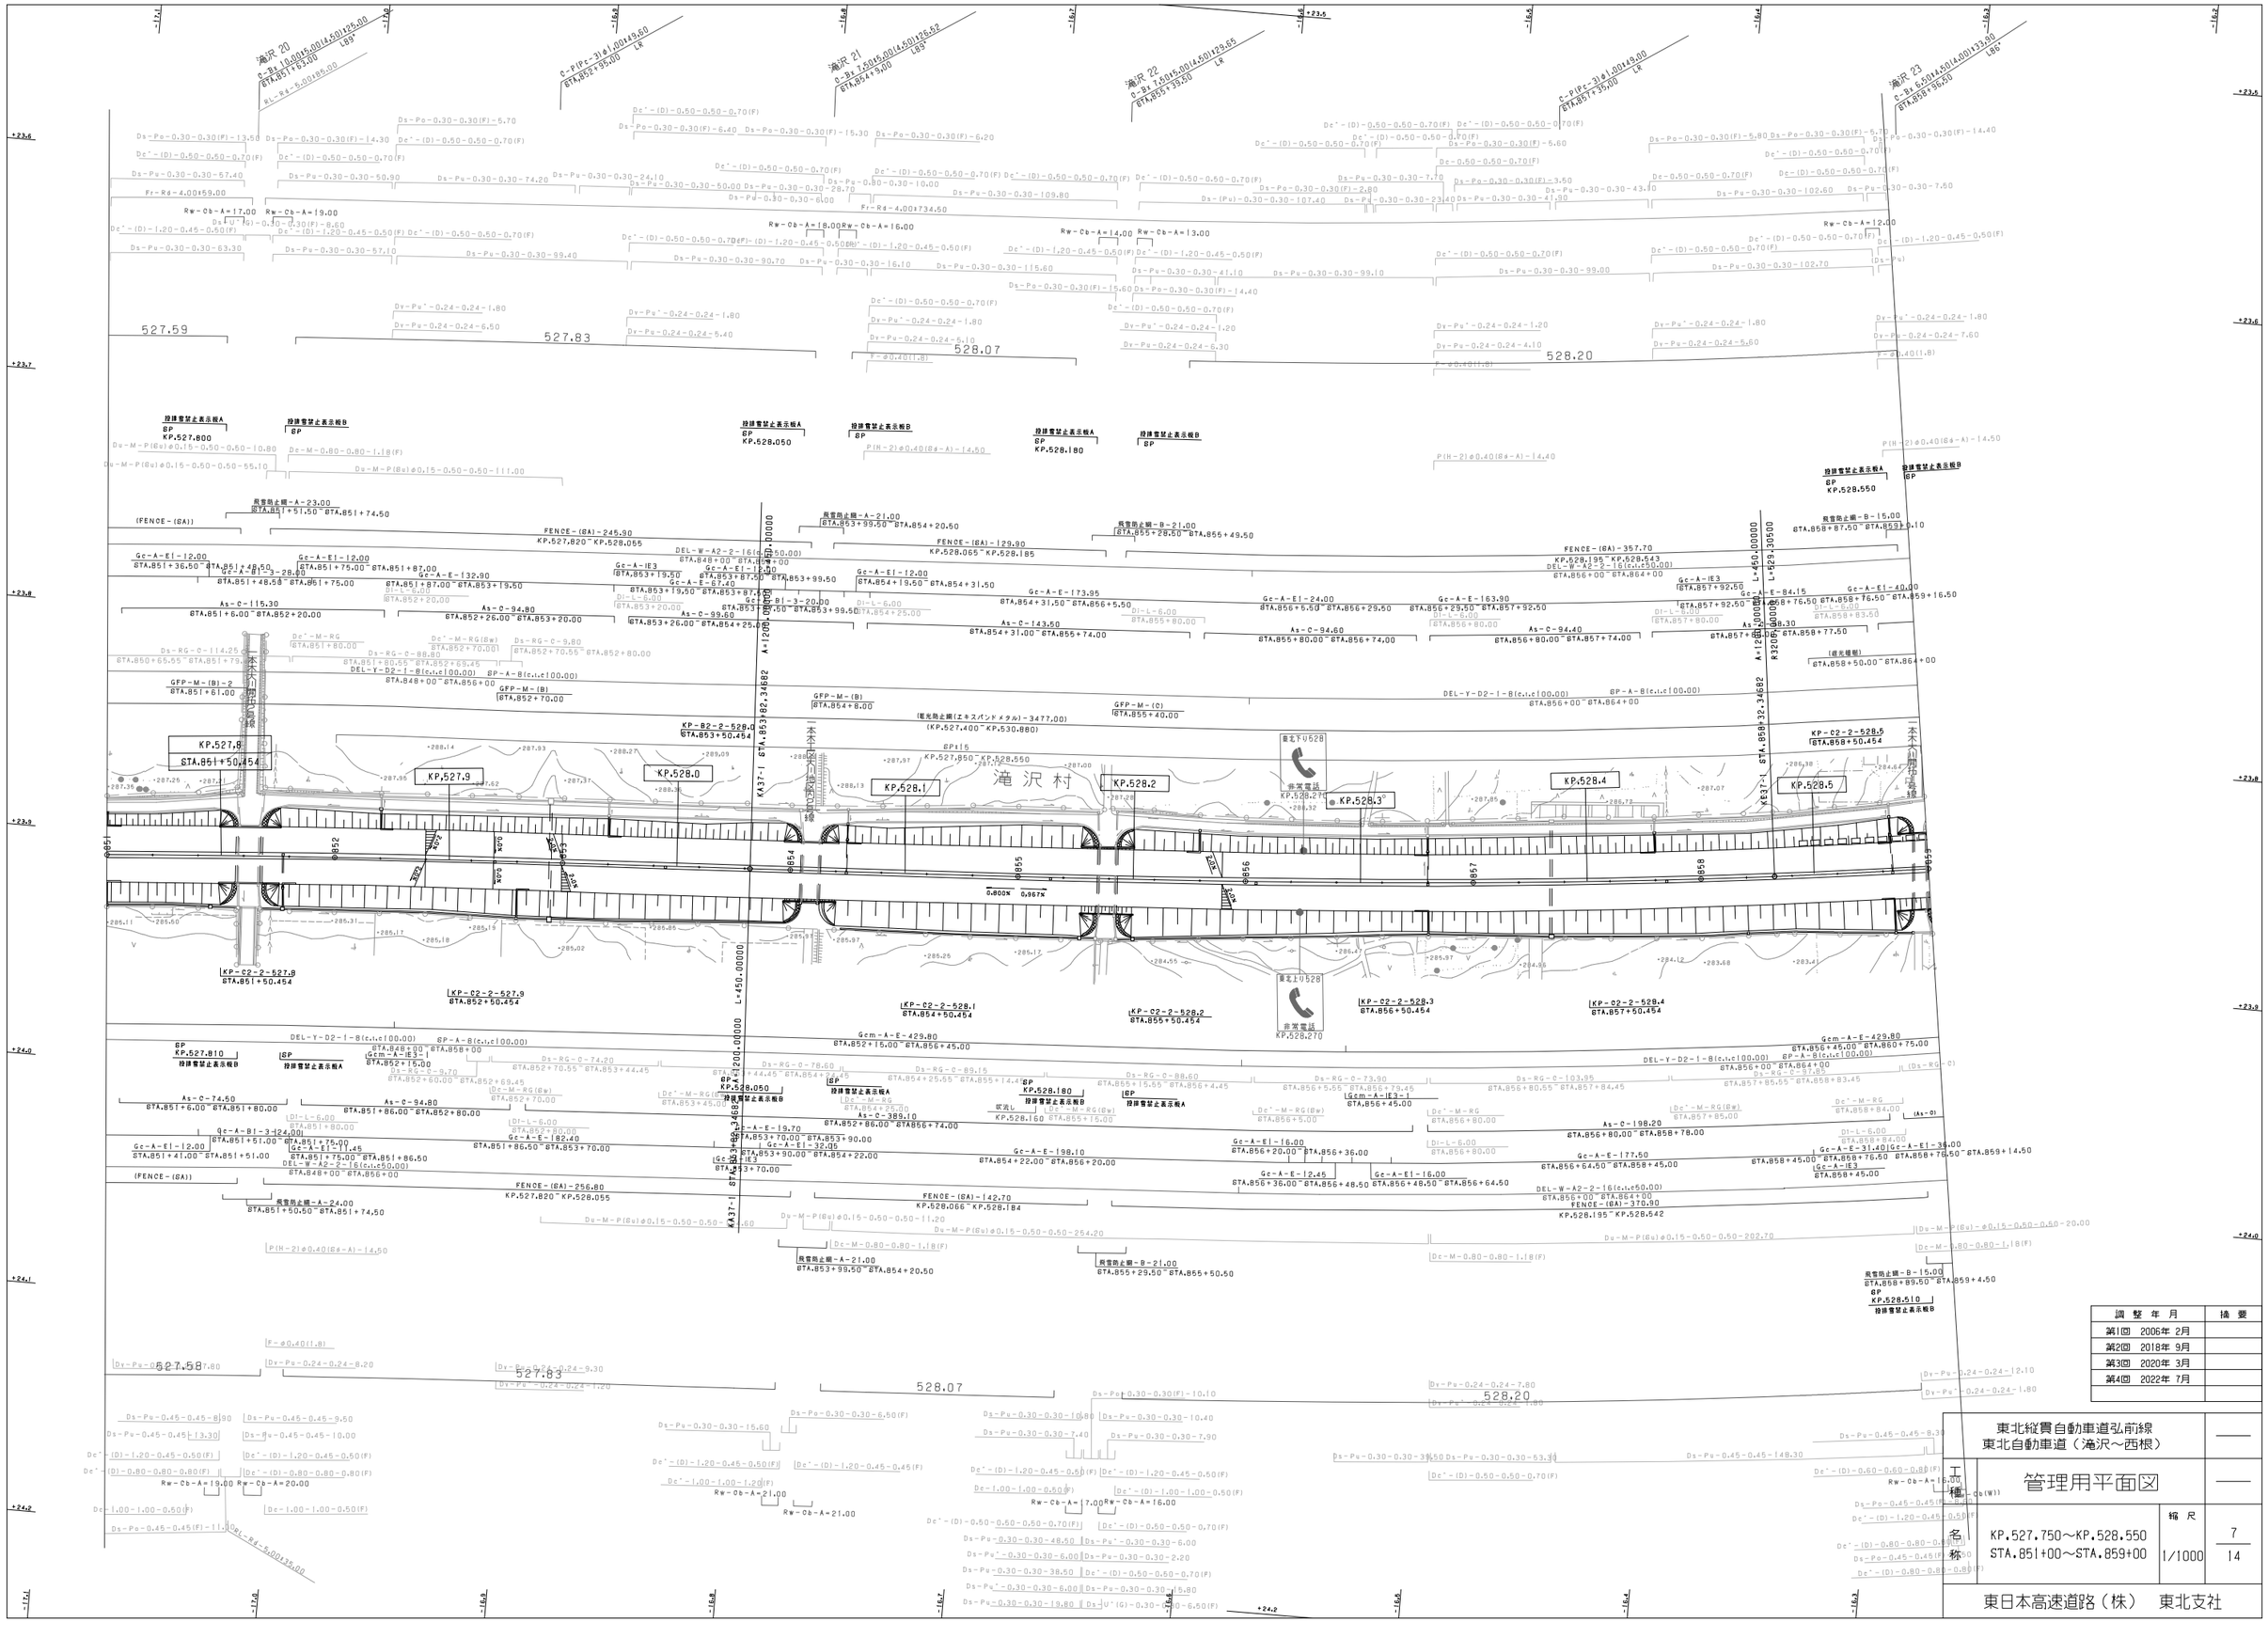

調整年月	摘要
第1回 2006年 2月	
第2回 2018年 9月	
第3回 2020年 3月	
第4回 2022年 7月	

東北縦貫自動車道弘前線
東北自動車道（滝沢～西根）

管理用平面図

名称：KP.527.750～KP.528.550 STA.851+00～STA.859+00

縮尺：1/1000

7
14

東日本高速道路（株） 東北支社

東北縦貫自動車道弘前線
東北自動車道（滝沢～西根）

工種	管理用平面図		
名称	KP.528.550～KP.529.350 STA.859+00～STA.867+00	縮尺 1/1000	8 14

東日本高速道路（株）　東北支社

調整年月	摘要
第1回　2006年 2月	
第2回　2018年 9月	
第3回　2020年 3月	
第4回　2022年 7月	

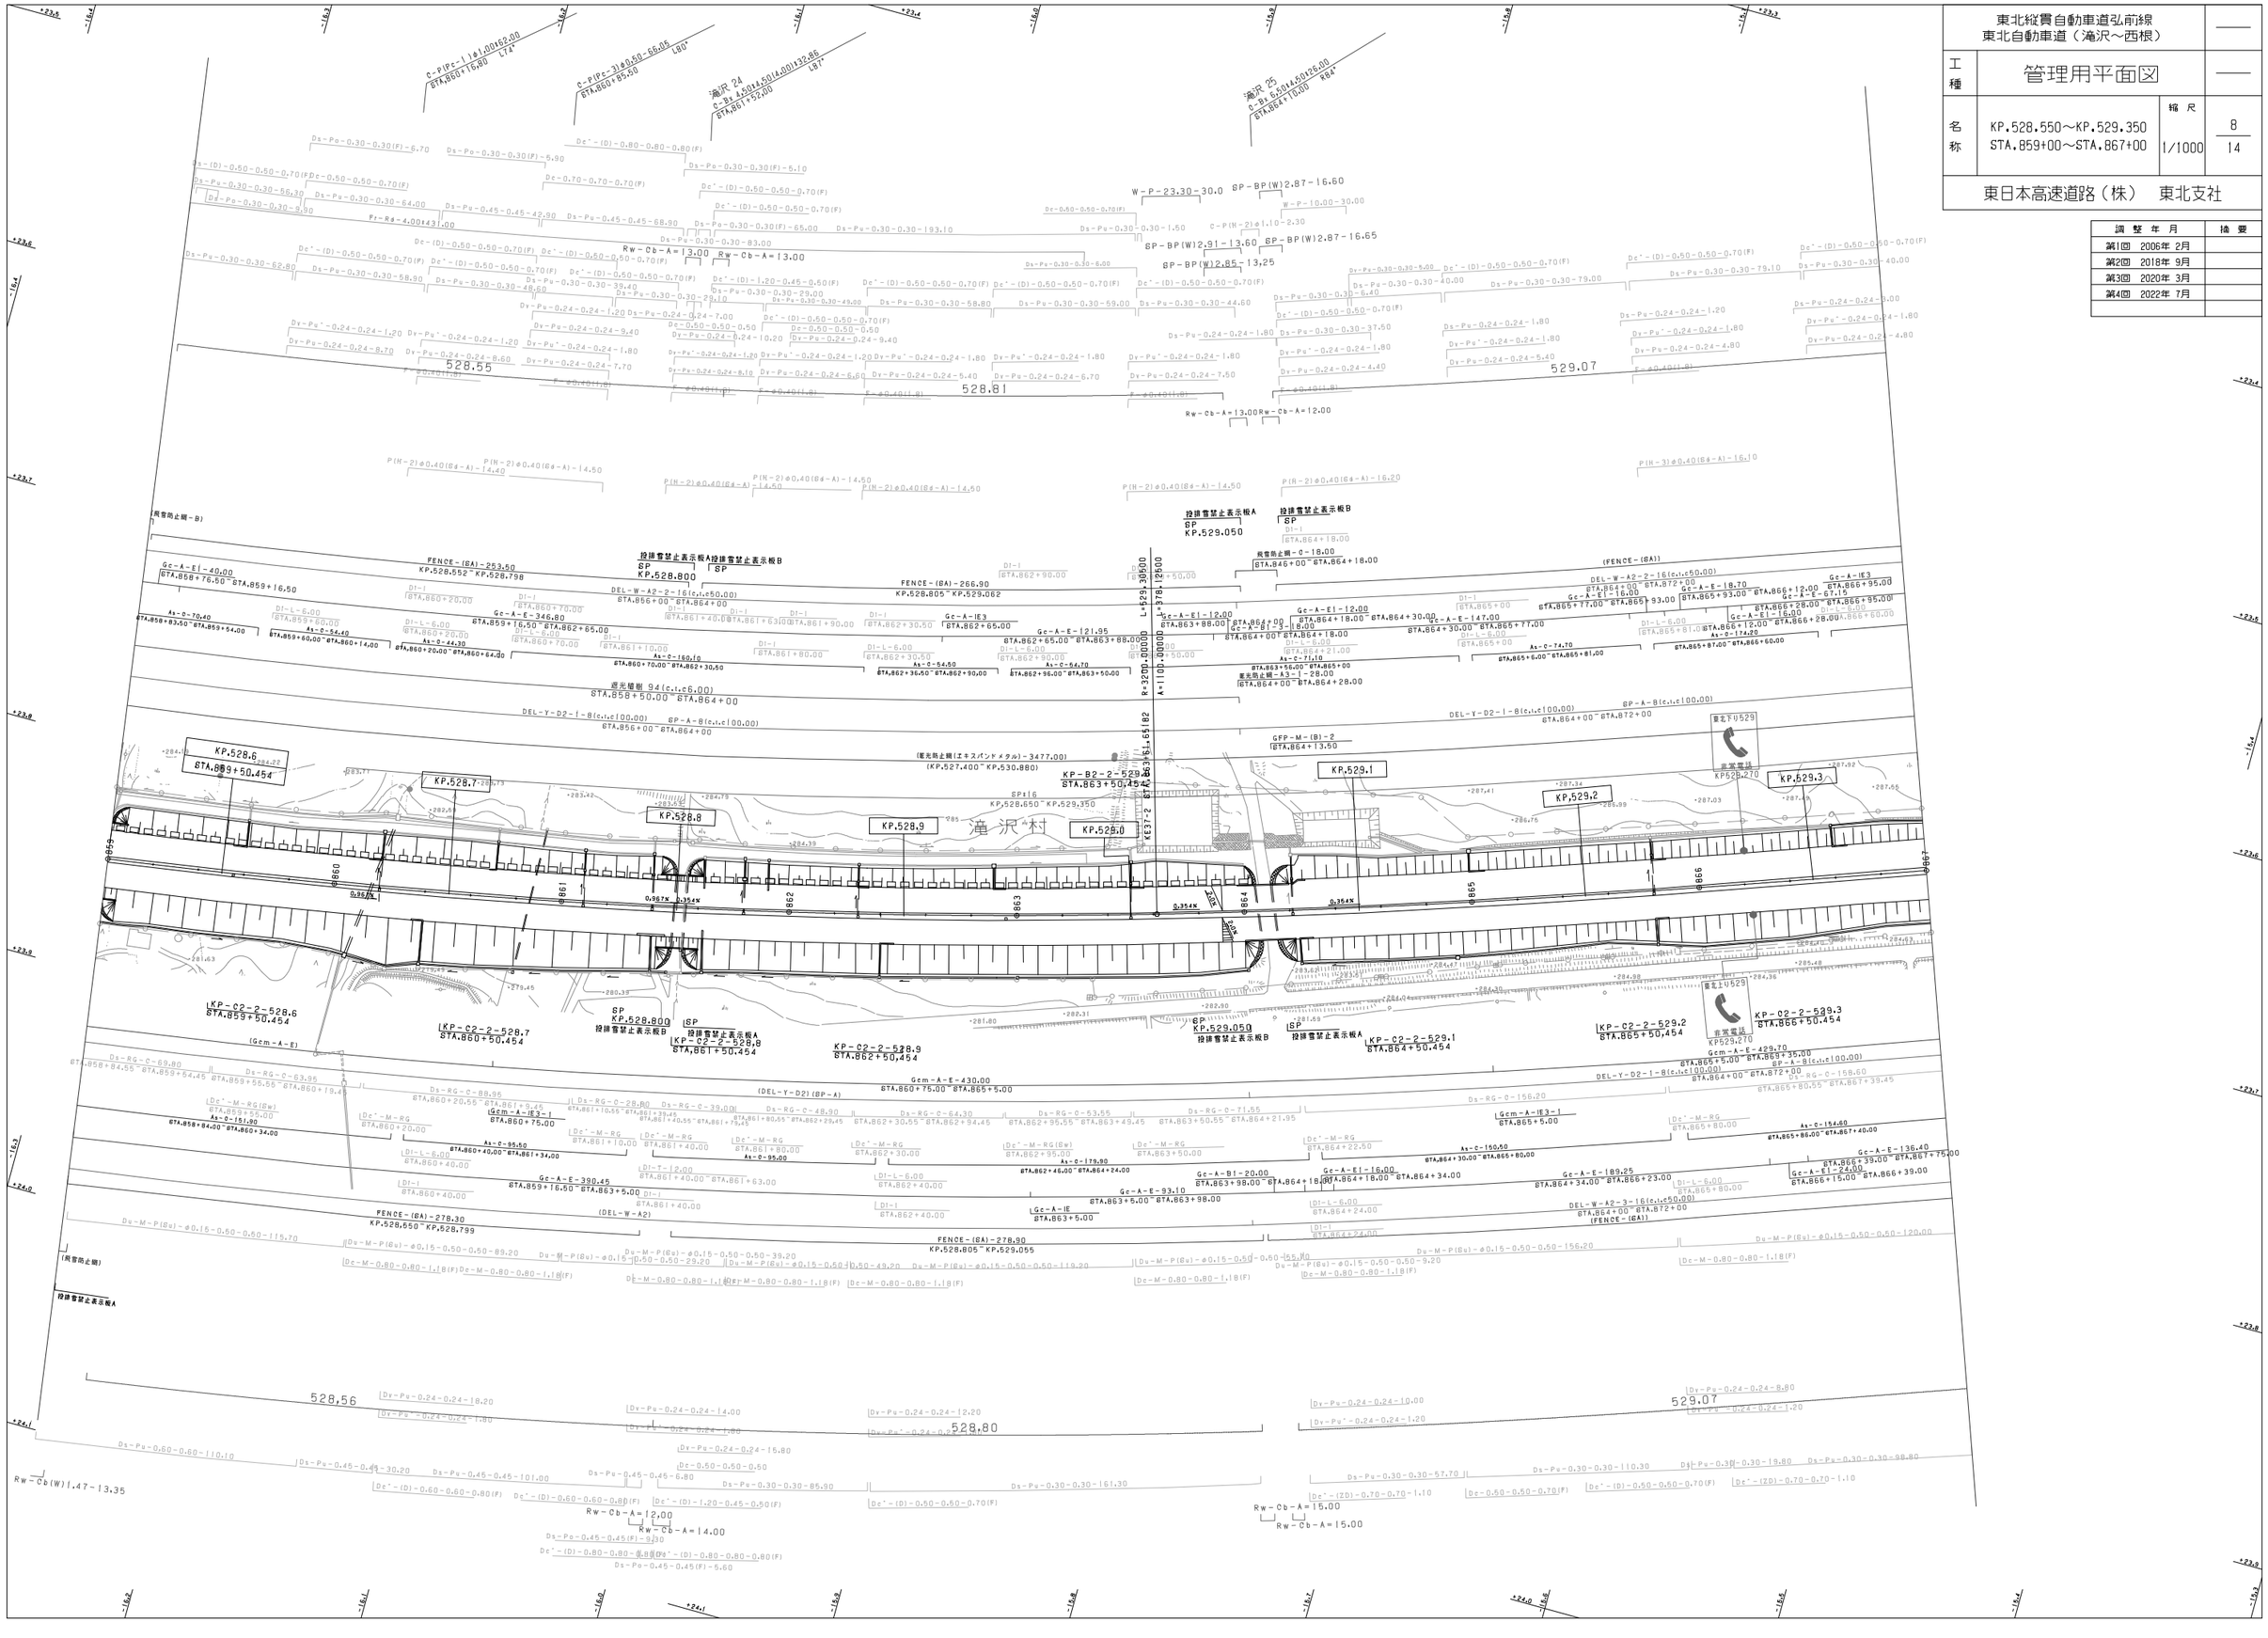

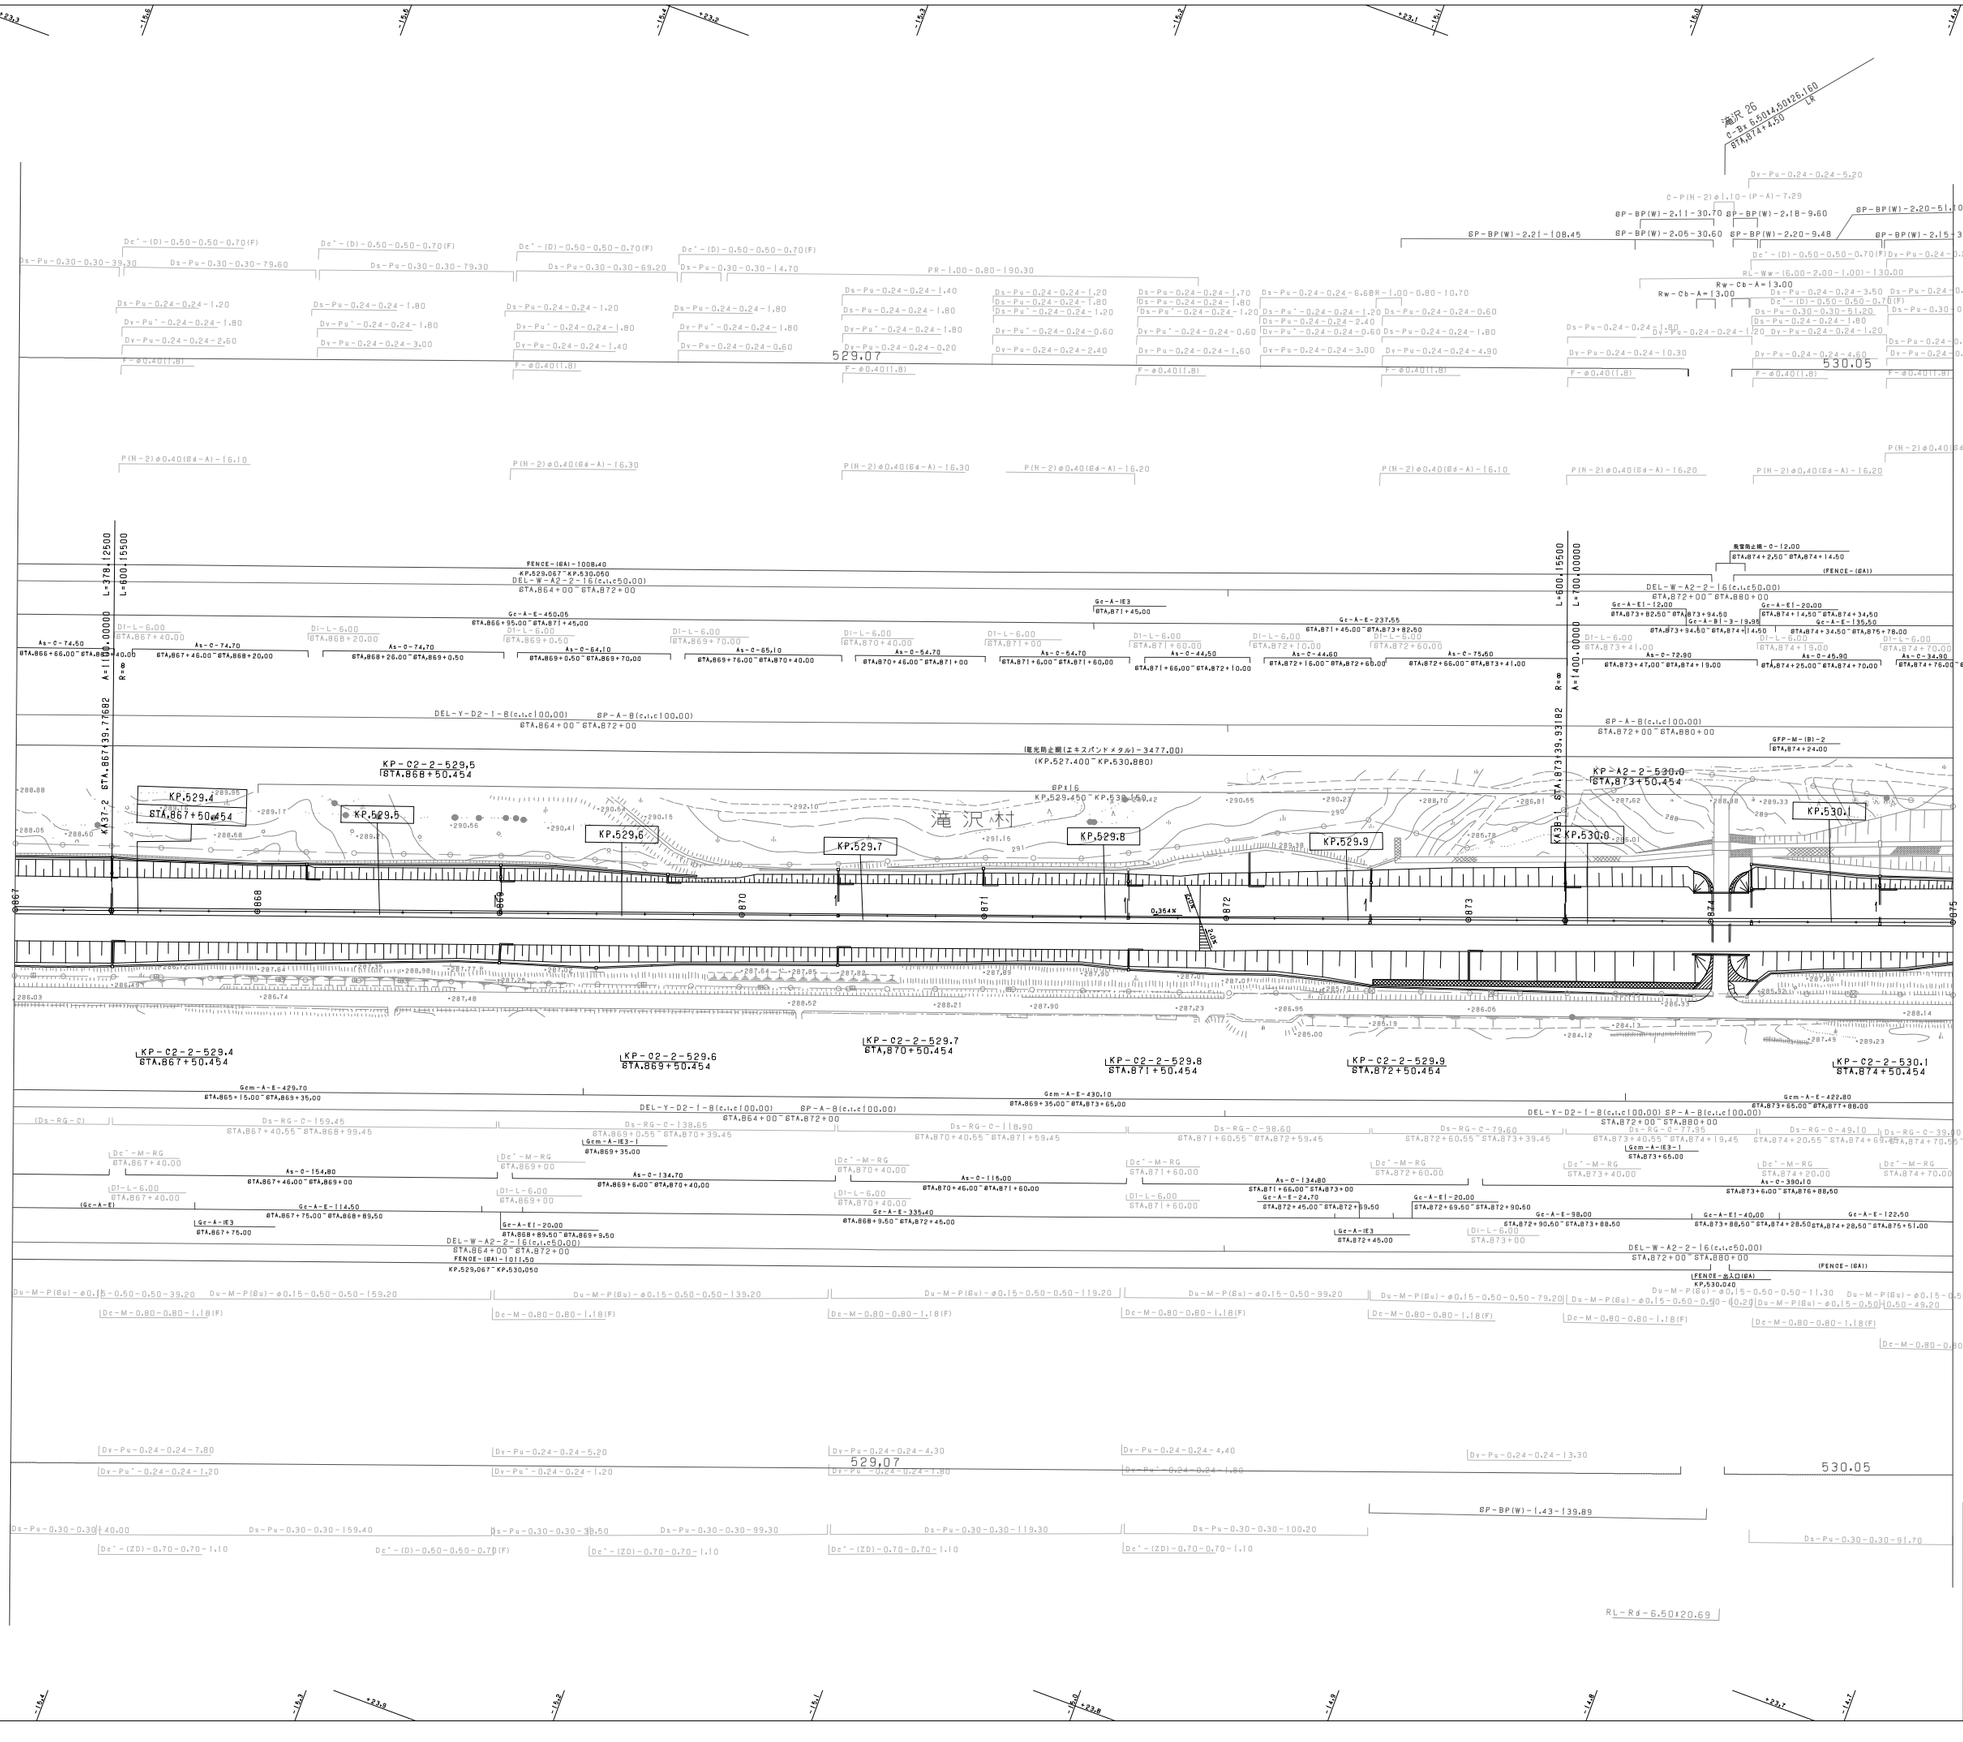

調整年月	摘要
第1回 2006年 2月	
第2回 2018年 9月	
第3回 2020年 3月	
第4回 2022年 7月	

東北縦貫自動車道弘前線
東北自動車道（滝沢～西根）

工種	管理用平面図	
名称	KP.529.350～KP.530.150 STA.867+00～STA.875+00	縮尺 1/1000

9
14

東日本高速道路（株） 東北支社

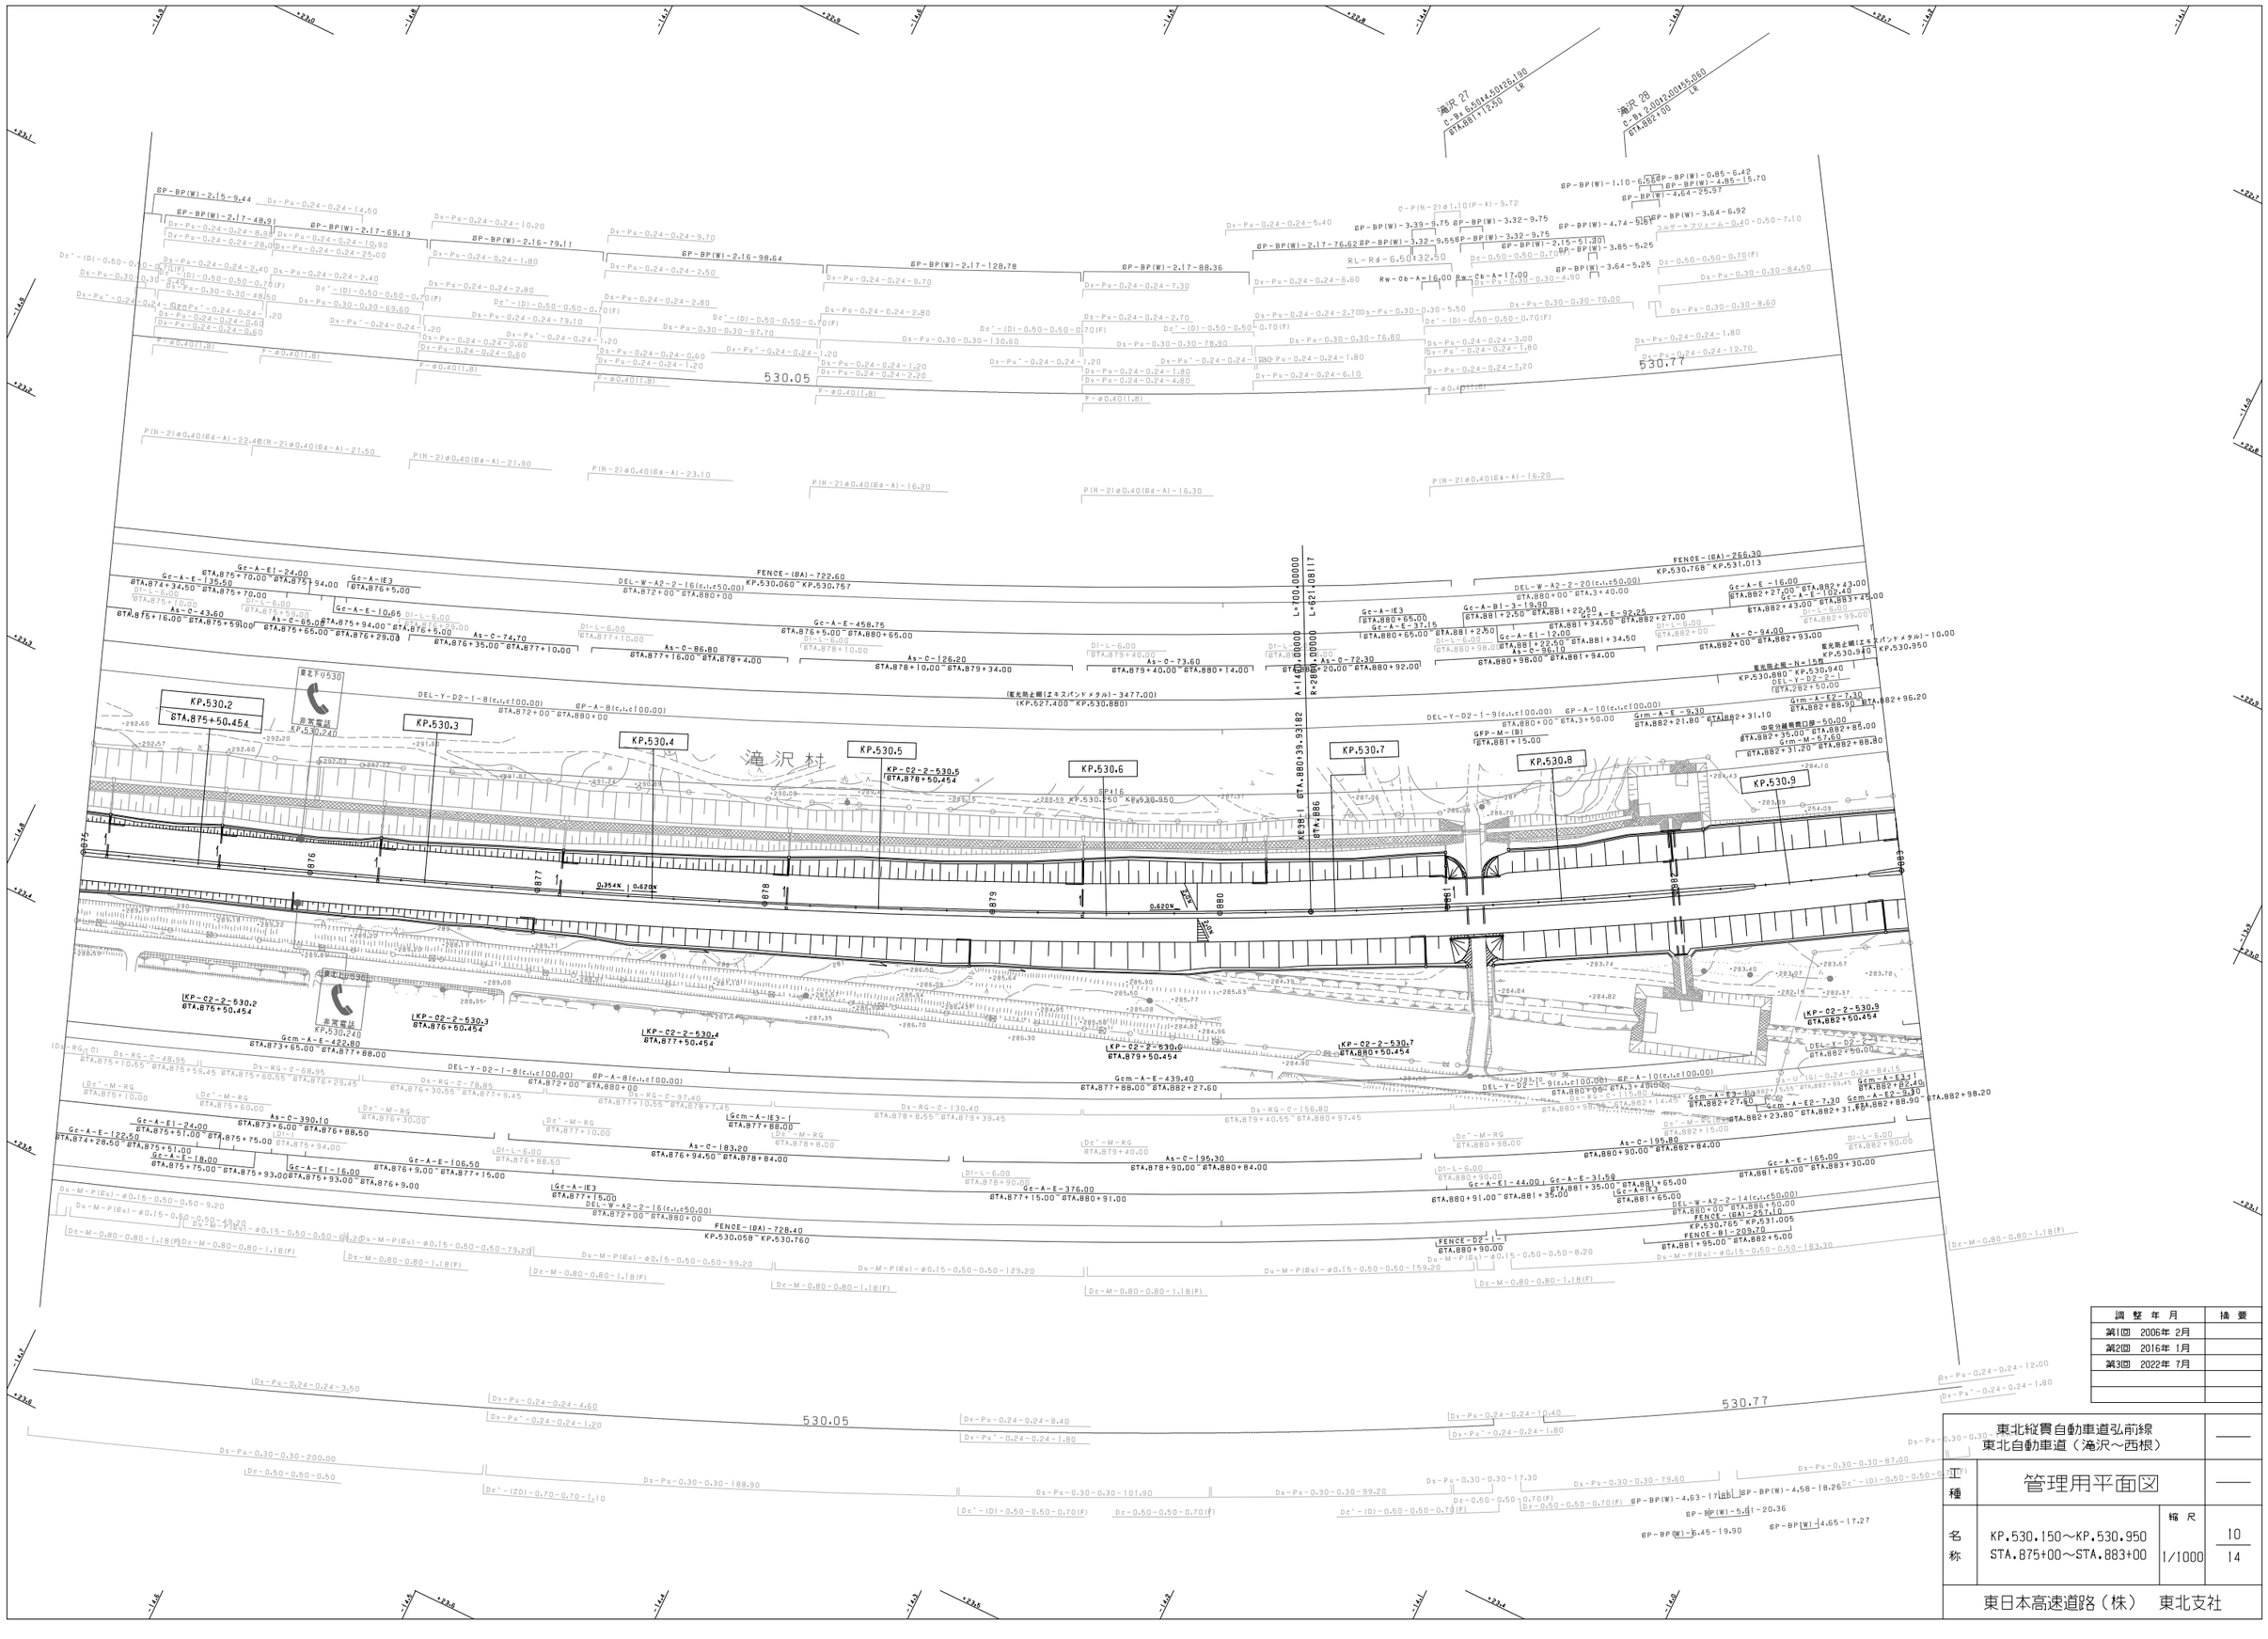

調整年月	摘要
第1回 2006年 2月	
第2回 2016年 1月	
第3回 2022年 7月	

	東北縦貫自動車道弘前線 東北自動車道（滝沢～西根）		——
工種	管理用平面図		——
名称	KP.530.150～KP.530.950 STA.875+00～STA.883+00	縮尺 1/1000	10 14
	東日本高速道路（株） 東北支社		

東北縦貫自動車道弘前線
東北自動車道（滝沢～西根）

工種	管理用平面図		
名称	KP.530.950～KP.531.691 STA.883+00～STA.3+80	縮尺 1/1000	11 14

東日本高速道路（株）　東北支社

調整年月	摘要
第1回　2006年 2月	
第2回　2018年 9月	
第3回　2020年 3月	

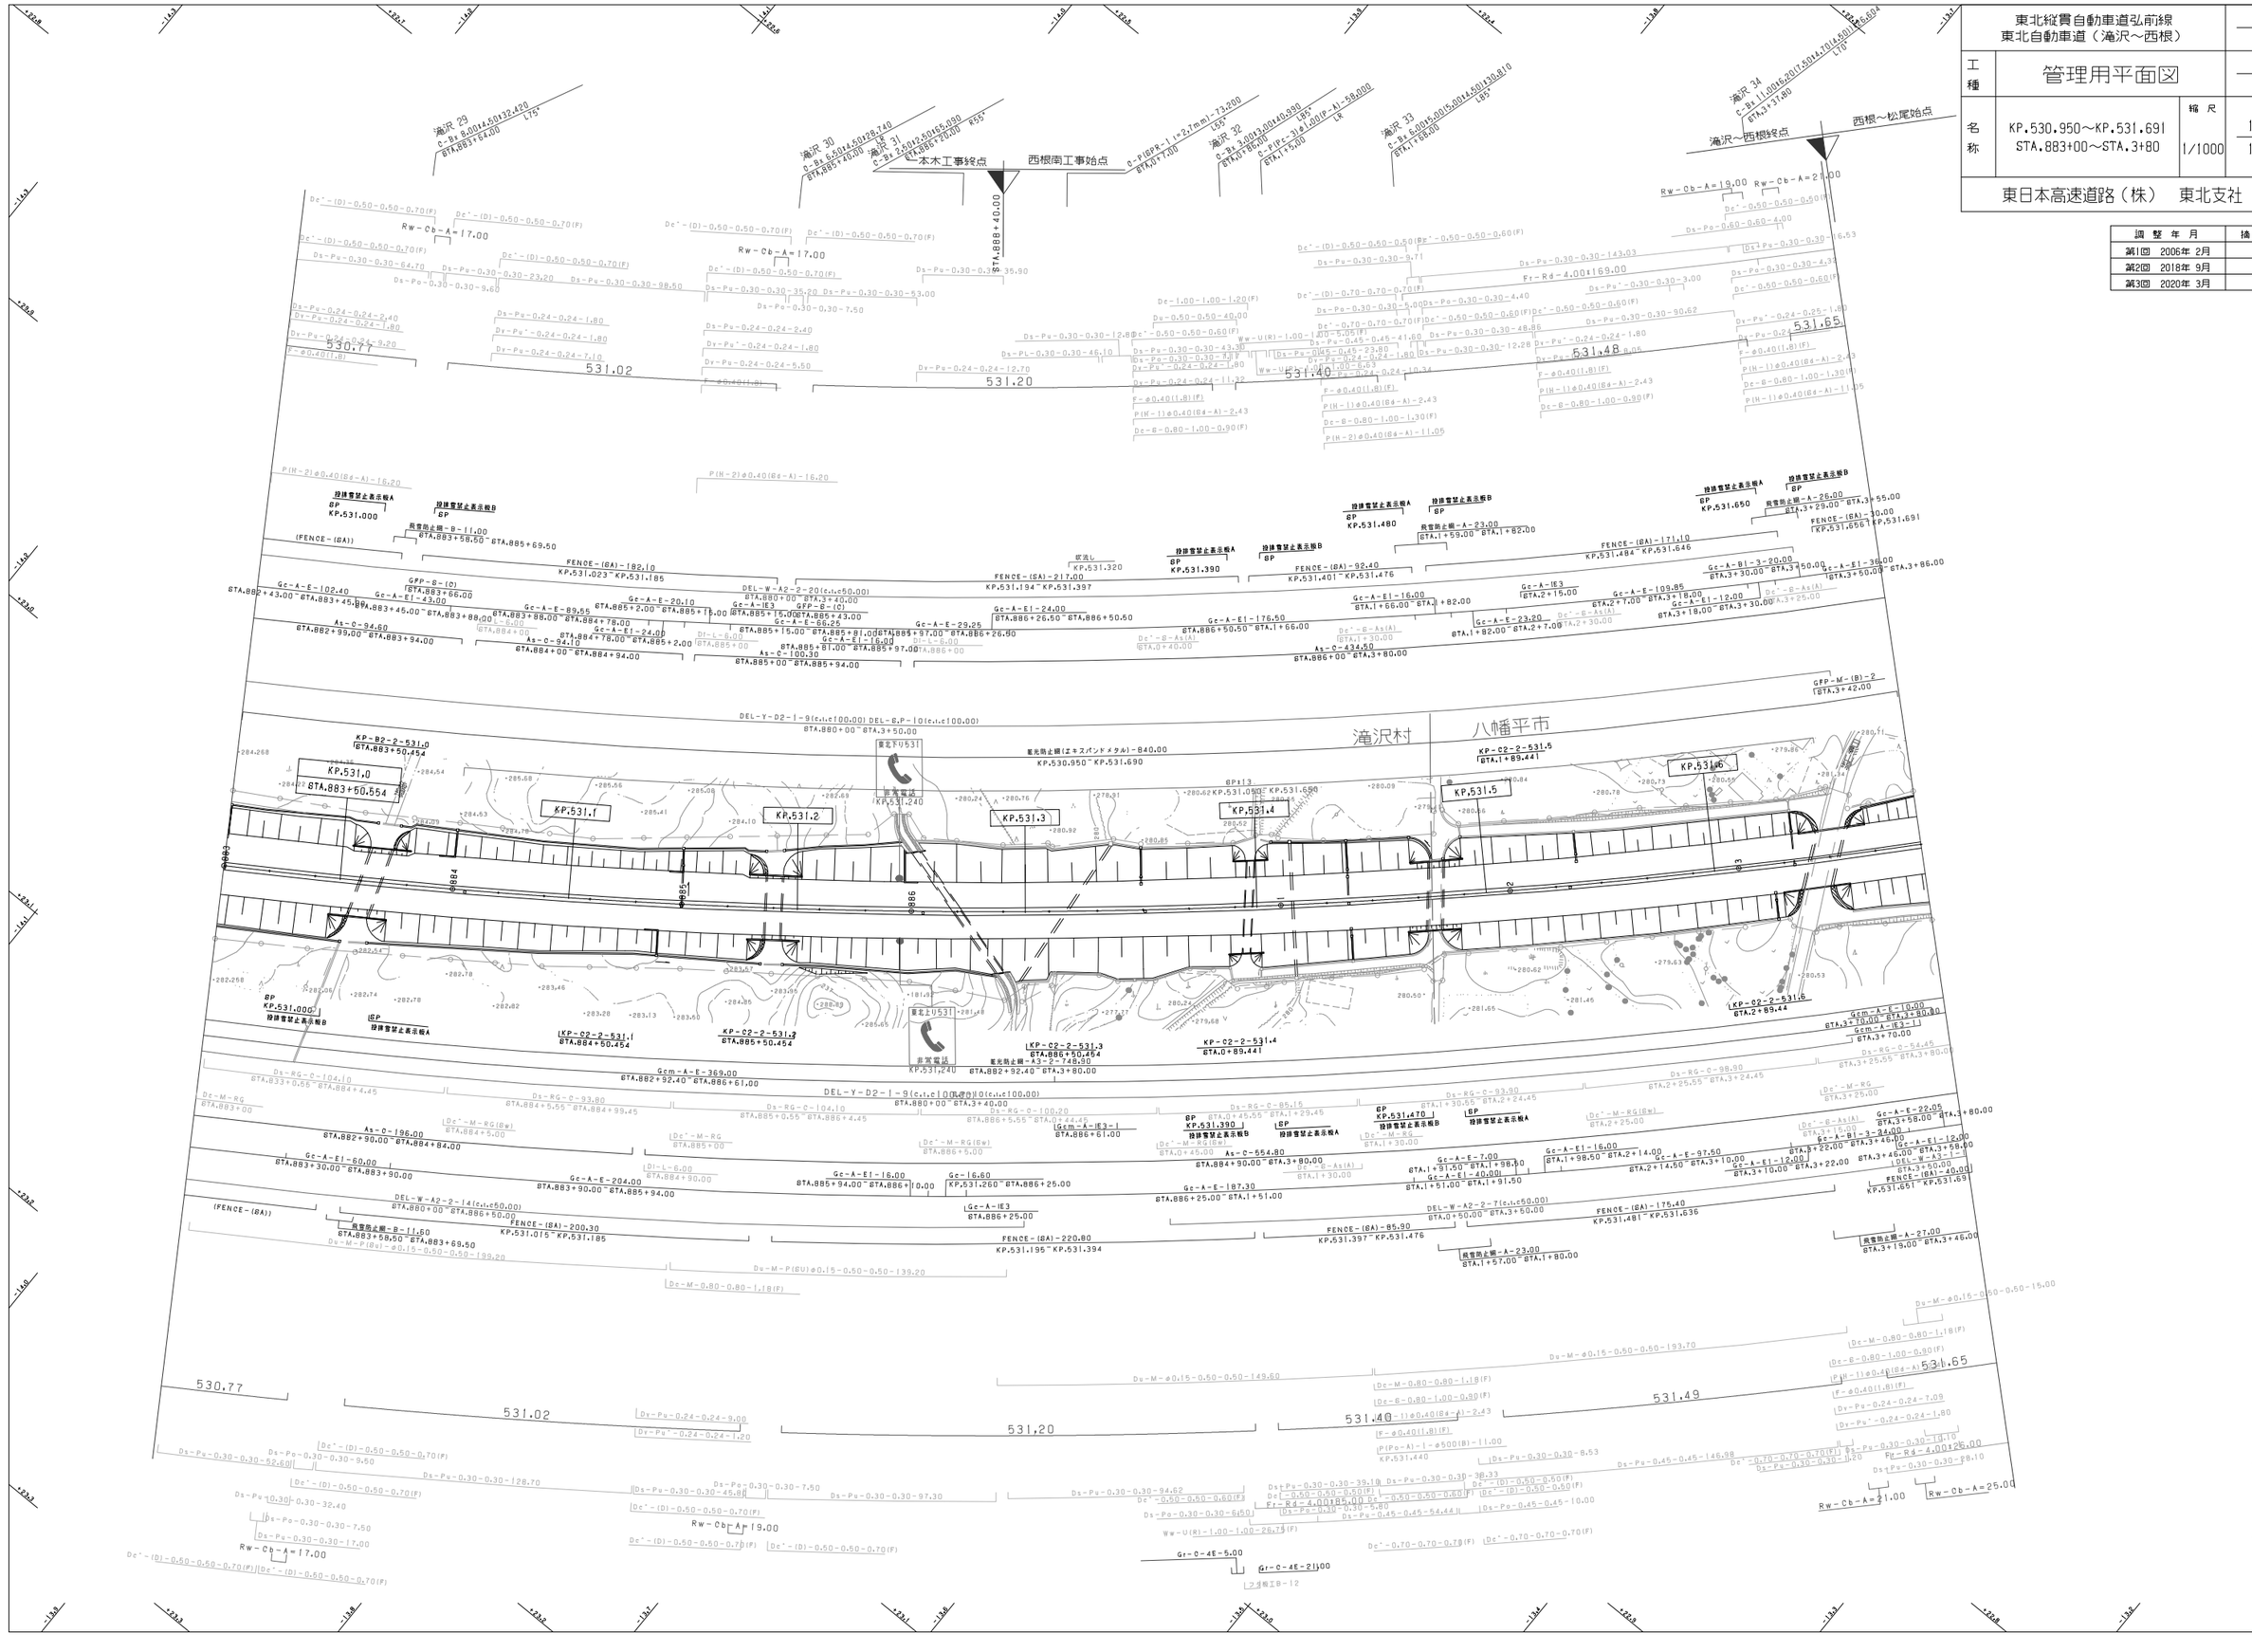
本木工事終点
西根南工事始点
滝沢～西根終点
西根～松尾始点
滝沢村
八幡平市
KP.531.0
KP.531.1
KP.531.2
KP.531.3
KP.531.4
KP.531.5
KP.531.6
非常電話
KP.531.240
非常電話
KP.531.420
滝沢 29
滝沢 30
滝沢 31
滝沢 32
滝沢 33
滝沢 34
530.77
531.02
531.20
531.40
531.49
531.65
FENCE-(GA)-182.10
FENCE-(GA)-217.00
FENCE-(GA)-92.40
FENCE-(GA)-171.10
FENCE-(GA)-175.40
FENCE-(GA)-40.00
FENCE-(BA)-200.30
FENCE-(BA)-220.80
FENCE-(BA)-85.90
FENCE-(BA)-40.00
Rw-Cb-A=17.00
Rw-Cb-A=19.00
Rw-Cb-A=21.00
Rw-Cb-A=25.00
Fr-Rd-4.00+169.00
Fr-Rd-4.00+126.00
Gcm-A-E-369.00
Gcm-A-E-10.00
Gcm-A-IE3-1
Gr-C-4E-5.00
Gr-C-4E-21.00
As-C-196.00
As-C-554.80
As-C-434.50
As-C-100.30
As-C-94.10
As-C-94.60
DEL-Y-D2-1-9(c.t.c100.00)
DEL-W-A2-2-20(c.t.c50.00)
DEL-W-A2-2-14(c.t.c50.00)
DEL-W-A2-2-7(c.t.c50.00)
DEL-W-A3-1-1
DEL-W-A3-1-2
GFP-M-(B)-2
GFP-B-(C)
GFP-B-As(A)
Gc-A-E-102.40
Gc-A-E1-43.00
Gc-A-E-89.55
Gc-A-E-20.10
Gc-A-E-66.25
Gc-A-E-29.25
Gc-A-E1-24.00
Gc-A-E1-16.00
Gc-A-E1-24.00
Gc-A-E1-176.50
Gc-A-E1-16.00
Gc-A-E-23.20
Gc-A-E-109.85
Gc-A-E1-12.00
Gc-A-E1-36.00
Gc-A-E1-60.00
Gc-A-E-204.00
Gc-A-E1-16.00
Gc-16.60
Gc-A-IE3
Gc-A-E-187.30
Gc-A-E-7.00
Gc-A-E1-40.00
Gc-A-E-97.50
Gc-A-E1-12.00
Gc-A-E-22.05
Gc-A-E1-12.00
Gc-A-E1-16.00
Gc-A-E-94.10
Gc-A-E1-16.00
Gc-A-IE3
Gc-A-IE3-1
Gc-A-IE3-2
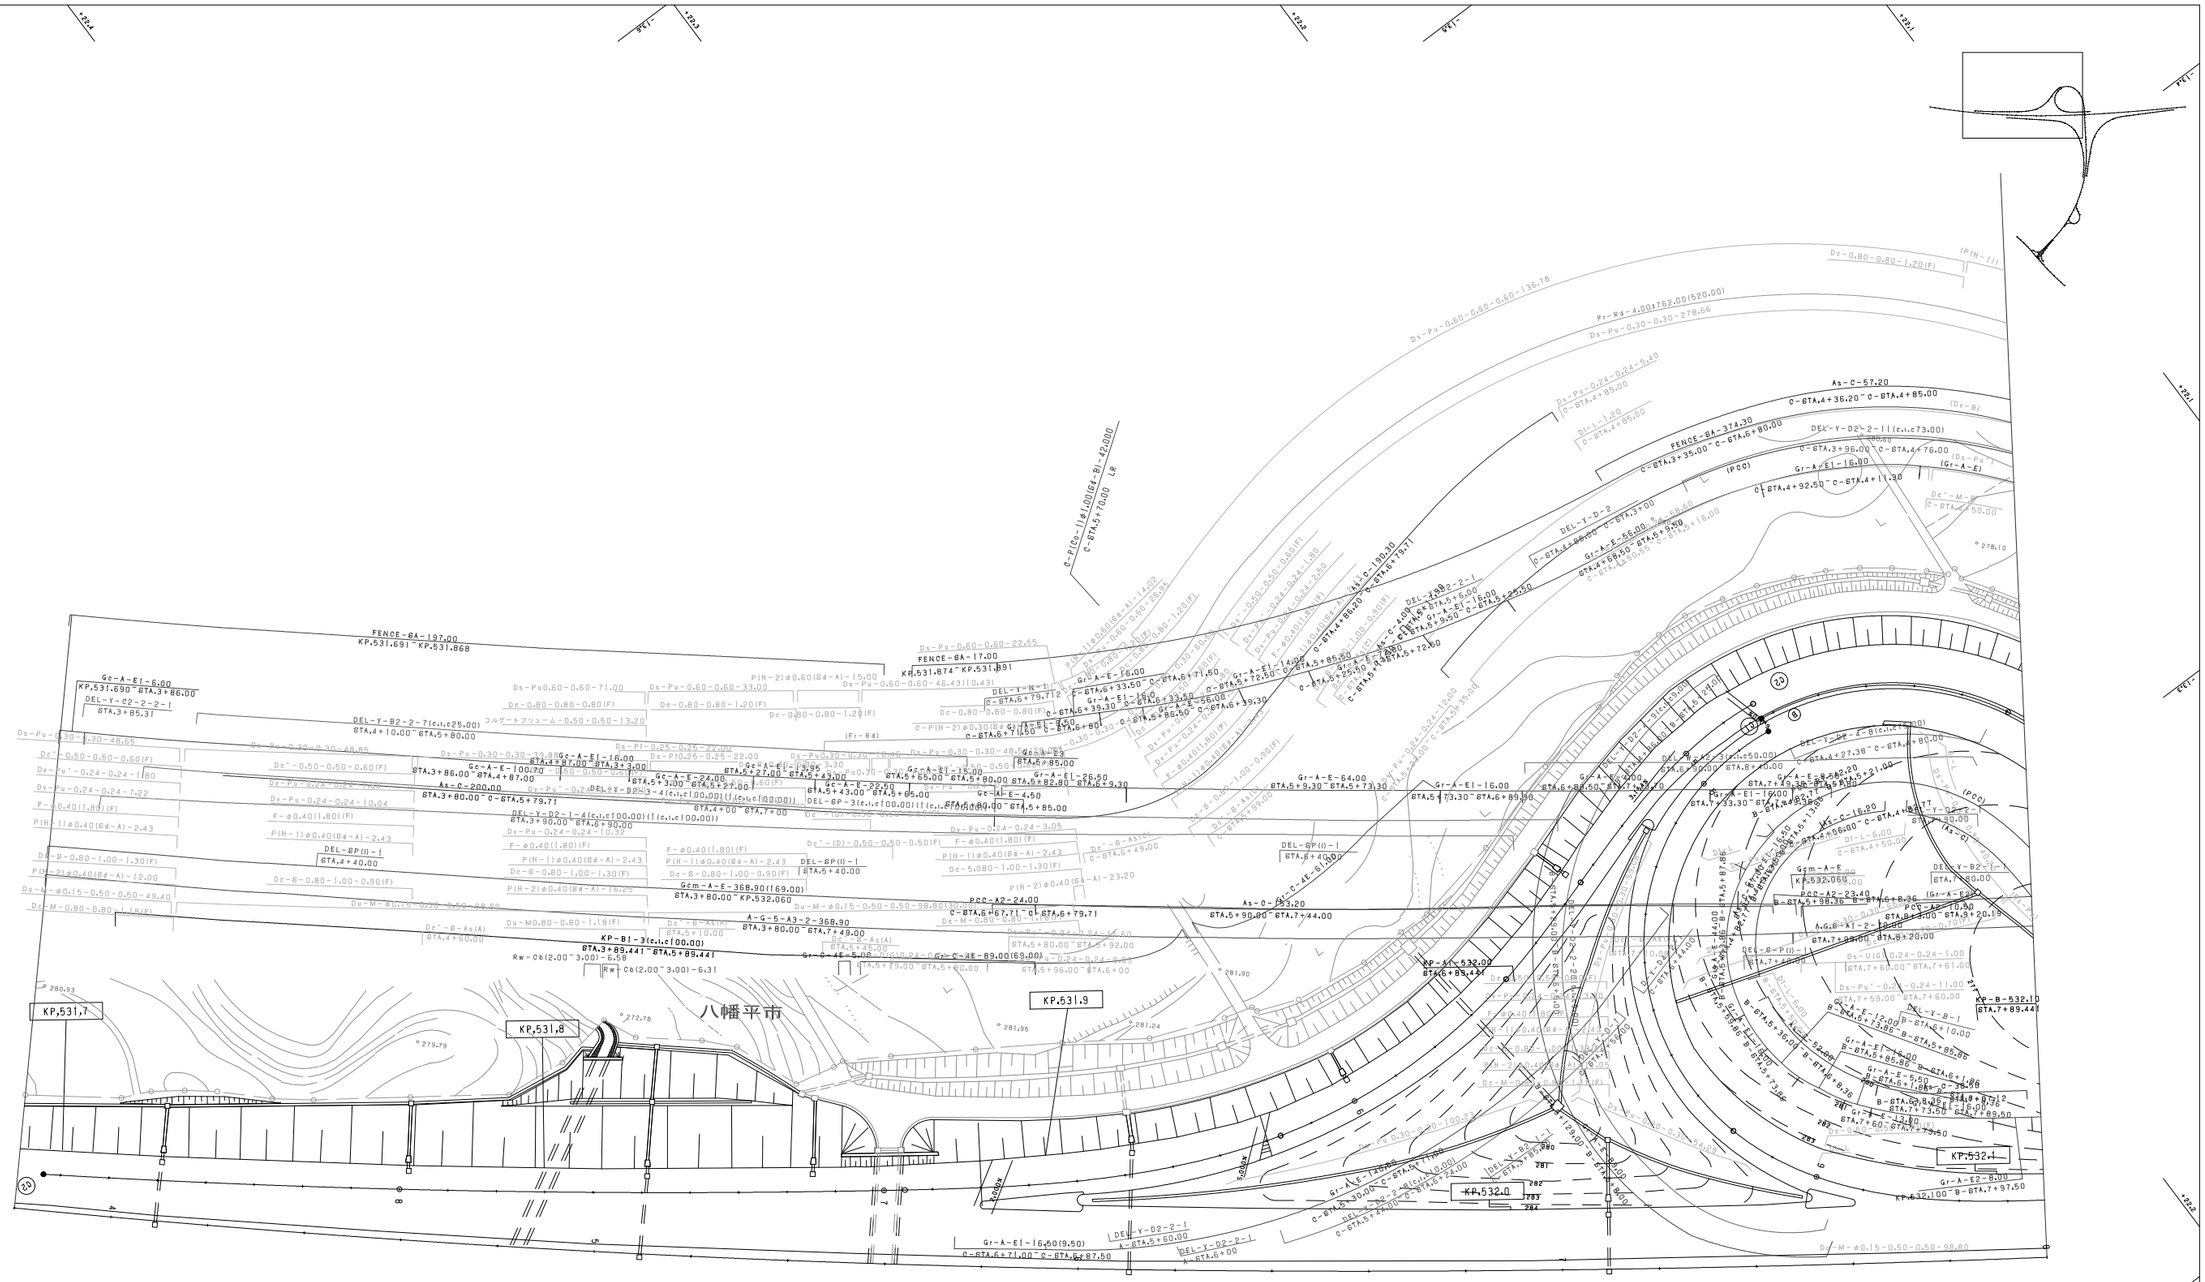
八幡平市
KP.531.7
KP.531.8
KP.531.9
KP.532.0
KP.532.1
FENCE-8A-197.00
KP.531.691 - KP.531.868
FENCE-8A-17.00
KP.531.874 - KP.531.891
FENCE-8A-374.30
Gc-A-E1-6.00
KP.531.690 - STA.3+86.00
DEL-Y-D2-2-2-1
STA.3+85.31
DEL-Y-B2-2-7(c1.c25.00)
STA.4+10.00 - STA.5+80.00
Gc-A-E1-16.00
STA.3+87.00 - STA.3+3.00
Gc-A-E-100.70
STA.3+86.00 - STA.4+87.00
As-C-200.00
STA.3+80.00 - C-STA.5+79.71
Gc-A-E-24.00
STA.5+27.00 - STA.5+43.00
Gc-A-E-22.50
STA.5+43.00 - STA.5+65.00
Gc-A-E1-15.00
STA.5+65.00 - STA.5+80.00
Gc-A-E-26.50
STA.5+80.00 - STA.6+82.80
Gc-A-E-4.50
STA.6+82.80 - STA.6+87.30
DEL-Y-D2-1-4(c1.c100.00)((c1.c100.00))
STA.3+90.00 - STA.6+90.00
DEL-SP3(c1.c100.00)((c1.c100.00))
STA.4+00 - STA.7+00
DEL-SP(I)-1
STA.4+40.00
Gcm-A-E-368.90(169.00)
STA.3+80.00 - KP.532.060
A-G-5-A3-2-368.90
STA.3+80.00 - STA.7+49.00
KP-B1-3(c1.c100.00)
STA.3+89.441 - STA.5+89.441
Rw-Cb(2.00~3.00)-6.58
Rw-Cb(2.00~3.00)-6.31
Gr-C-4E-5.00
STA.5+79.00 - STA.5+84.00
C-E1(Dz-11.00(Bd-A)1.1402
C-STA.5+70.00 LR
Gr-A-E1-140.00
STA.5+72.50 - C-STA.5+86.00
Gr-A-E-56.00
STA.5+86.00 - STA.6+42.50
Gr-A-E1-16.00
STA.5+42.50 - STA.5+58.50
Gr-A-E-64.00
STA.5+9.30 - STA.5+73.30
Gr-A-E1-16.00
STA.5+73.30 - STA.6+89.30
DEL-Y-D2-2-1
STA.5+72.50 - STA.6+88.50
DEL-Y-D2-1-4(c1.c100.00)((c1.c100.00))
STA.6+90.00 - STA.7+44.00
As-C-57.20
C-STA.4+36.20 - C-STA.4+85.00
DEL-Y-D2-2-1(c1.c73.00)
C-STA.3+96.00 - C-STA.4+76.00
Gr-A-E1-16.00
C-STA.4+92.50 - C-STA.4+11.30
DEL-Y-D-2
C-STA.4+86.00 - C-STA.5+00
Gr-A-E-56.00
STA.4+68.50 - STA.5+9.50
Gr-A-E1-16.00
STA.5+9.50 - STA.5+25.50
DEL-Y-B2-2-1
C-STA.4+88.00 - C-STA.5+79.71
DEL-Y-D2-1-4(c1.c100.00)
STA.4+27.36 - C-STA.4+80.00
DEL-Y-B2-1-4(c1.c50.00)
STA.6+80.00 - STA.7+30.00
Gr-A-E-64.00
STA.6+86.50 - STA.7+50.50
Gr-A-E1-16.00
STA.7+33.30 - STA.7+49.30
Gcm-A-E
KP.532.060
PCC-A2-23.40
B-STA.5+98.36 - STA.6+8.36
PCC-A2-10.50
B-STA.6+8.36 - STA.6+20.19
A-G-5-A1-2-1.00
STA.7+49.00 - STA.7+50.00
DEL-Y-B2-1-4(c1.c100.00)
STA.7+30.00 - STA.7+90.00
DEL-Y-B2-2-1
STA.7+30.00 - STA.7+80.00
DEL-Y-B-1
B-STA.6+10.00
Gr-A-E1-16.00
B-STA.6+86.86 - B-STA.7+1.86
Gr-A-E-5.50
B-STA.6+1.86 - B-STA.6+7.36
Gr-A-E1-16.00
B-STA.6+7.36 - B-STA.6+23.36
Gr-A-E2-8.00
KP.532.100 - B-STA.7+97.50
KP-B-532.10
STA.7+89.44
As-C-16.20
C-STA.4+56.00 - C-STA.4+72.20
DEL-L-5.00
C-STA.4+50.00
DEL-Y-B2-2-1
STA.7+30.00
DEL-Y-B2-1-4(c1.c100.00)
STA.7+80.00
DEL-Y-B2-2-1
STA.7+30.00 - STA.7+80.00
DEL-Y-B-1
B-STA.6+10.00
Gr-A-E1-16.00
B-STA.6+86.86 - B-STA.7+1.86
Gr-A-E-5.50
B-STA.6+1.86 - B-STA.6+7.36
Gr-A-E1-16.00
B-STA.6+7.36 - B-STA.6+23.36
Gr-A-E2-8.00
KP.532.100 - B-STA.7+97.50
KP-B-532.10
STA.7+89.44
DEL-Y-B2-2-1
STA.7+30.00
DEL-Y-B2-1-4(c1.c100.00)

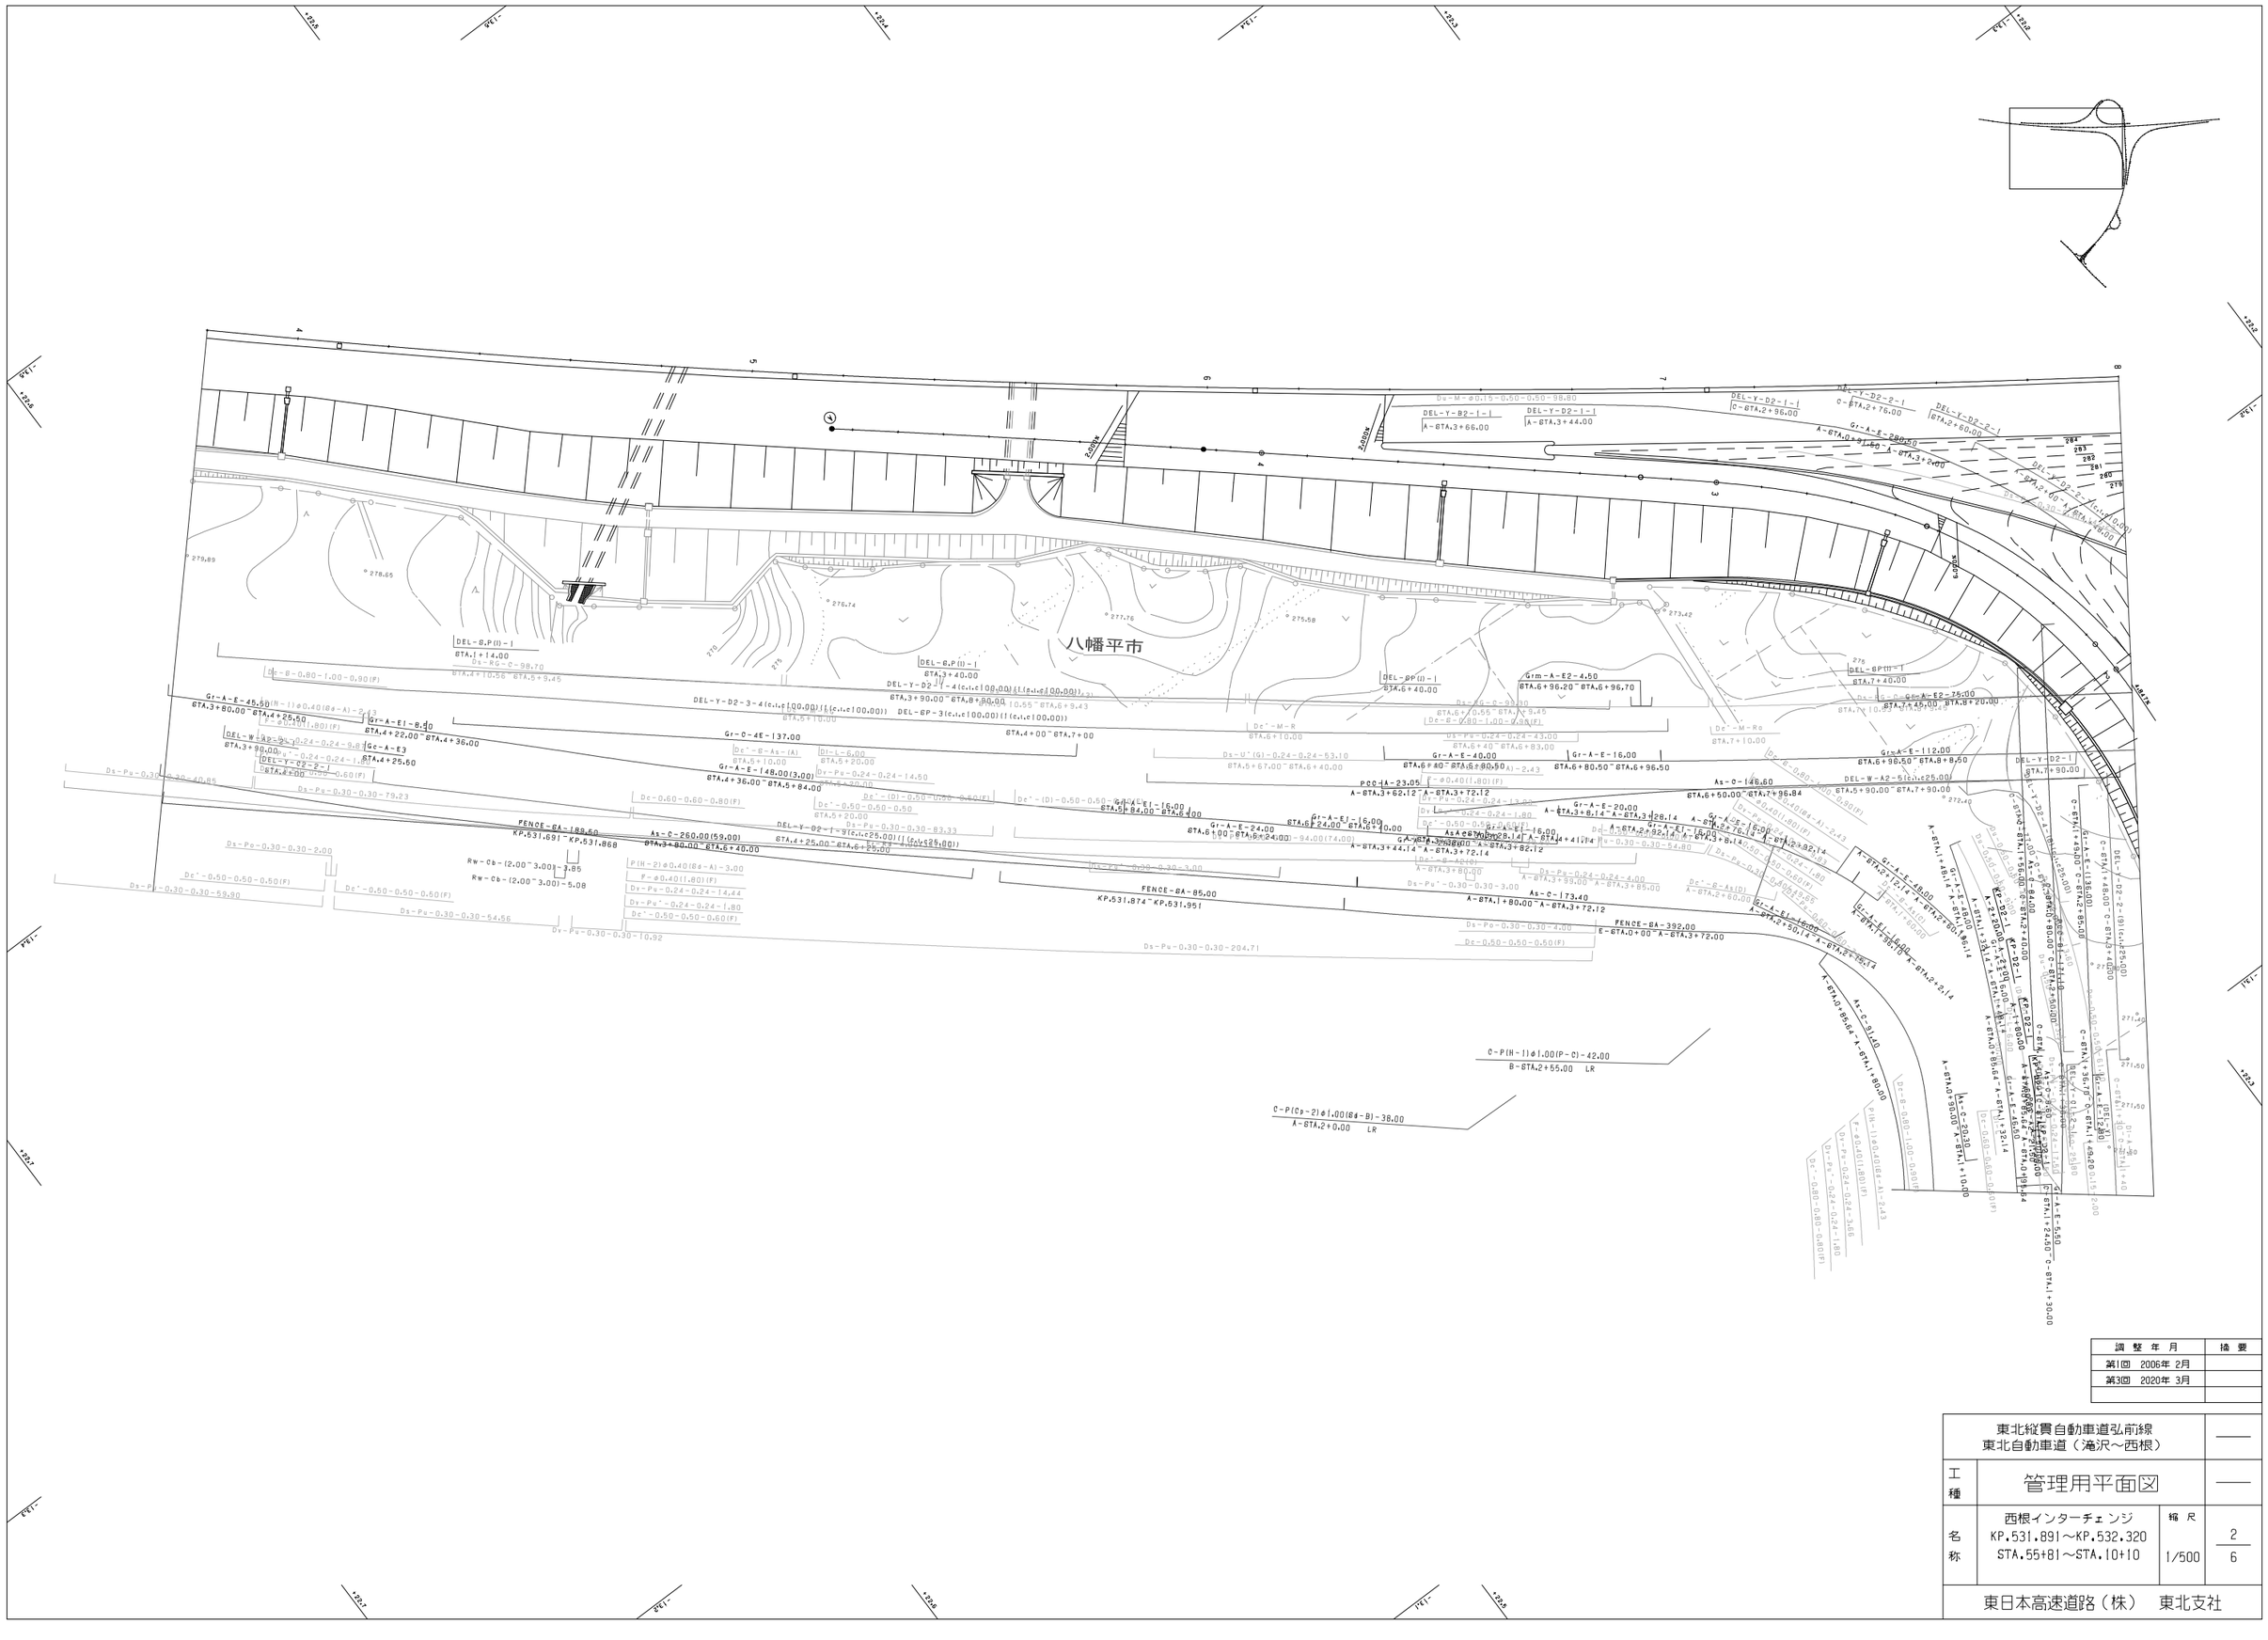
八幡平市
DEL-B,P(I)-1 STA.1+14.00
DEL-B,P(I)-1 STA.3+40.00
DEL-Y-D2-3-4(c.i.c100.00)(I(c.i.c100.00))
DEL-6P-3(c.i.c100.00)(I(c.i.c100.00))
DEL-6P(I)-1 STA.6+40.00
DEL-6P(II)-1 STA.7+40.00
DEL-Y-B2-1-1 A-STA.3+66.00
DEL-Y-D2-1-1 A-STA.3+44.00
DEL-Y-D2-1-1 C-STA.2+96.00
DEL-Y-D2-2-1 C-STA.2+76.00
DEL-Y-D2-2-1 STA.2+66.00
DEL-Y-D2-2-1 A-STA.2+44.00
DEL-Y-D2-1 STA.7+90.00
DEL-W-A2-5(c.i.c25.00)
Gr-A-E-45.50 STA.3+80.00~STA.4+25.50
Gr-A-E1-8.50 STA.4+22.00~STA.4+36.00
Gc-A-E3 STA.4+25.50
Gr-C-4E-137.00 STA.4+00~STA.7+00
Gr-A-E-148.00(3.00) STA.4+36.00~STA.5+84.00
Gr-A-E-16.00 STA.5+84.00~STA.6+00
Gr-A-E-24.00 STA.6+00~STA.6+24.00
Gr-A-E-40.00 STA.6+40~STA.6+80.50
Gr-A-E-16.00 STA.6+80.50~STA.6+96.50
Grm-A-E2-4.50 STA.6+96.20~STA.6+96.70
Gr-A-E-112.00 STA.6+96.50~STA.8+8.50
Gr-A-E-5.50 STA.7+24.00~C-STA.1+30.00
Gr-A-E-136.00 C-STA.1+48.00~C-STA.2+85.00
Gr-A-E-48.00 A-STA.2+12.14~A-STA.2+60.14
Gr-A-E1-16.00 A-STA.3+8.14~A-STA.3+24.14
Gr-A-E-20.00 A-STA.3+8.14~A-STA.3+28.14
Gr-A-E-16.00 A-STA.3+24.14~A-STA.3+40.14
Gr-A-E1-16.00 A-STA.3+40.14~A-STA.3+56.14
Gr-A-E-16.00 A-STA.3+56.14~A-STA.3+72.14
Gr-A-E-16.00 A-STA.3+72.14~A-STA.3+88.14
Gr-A-E-16.00 A-STA.3+88.14~A-STA.4+4.14
Gr-A-E-16.00 A-STA.4+4.14~A-STA.4+20.14
Gr-A-E-16.00 A-STA.4+20.14~A-STA.4+36.14
Gr-A-E-16.00 A-STA.4+36.14~A-STA.4+52.14
Gr-A-E-16.00 A-STA.4+52.14~A-STA.4+68.14
Gr-A-E-16.00 A-STA.4+68.14~A-STA.4+84.14
Gr-A-E-16.00 A-STA.4+84.14~A-STA.5+0.14
Gr-A-E-16.00 A-STA.5+0.14~A-STA.5+16.14
Gr-A-E-16.00 A-STA.5+16.14~A-STA.5+32.14
Gr-A-E-16.00 A-STA.5+32.14~A-STA.5+48.14
Gr-A-E-16.00 A-STA.5+48.14~A-STA.5+64.14
Gr-A-E-16.00 A-STA.5+64.14~A-STA.5+80.14
Gr-A-E-16.00 A-STA.72+88.14~A-STA.73+4.14
Gr-A-E-16.00 A-STA.73+4.14~A-STA.73+20.14
Gr-A-E-16.00 A-STA.73+20.14~A-STA.73+36.14
Gr-A-E-16.00 A-STA.73+36.14~A-STA.73+52.14
Gr-A-E-16.00 A-STA.73+52.14~A-STA.73+68.14
Gr-A-E-16.00 A-STA.73+68.14~A-STA.73+84.14
Gr-A-E-16.00 A-STA.73+84.14~A-STA.74+0.14
Gr-A-E-16.00 A-STA.74+0.14~A-STA.74+16.14
Gr-A-E-16.00 A-STA.74+16.14~A-STA.74+32.14
Gr-A-E

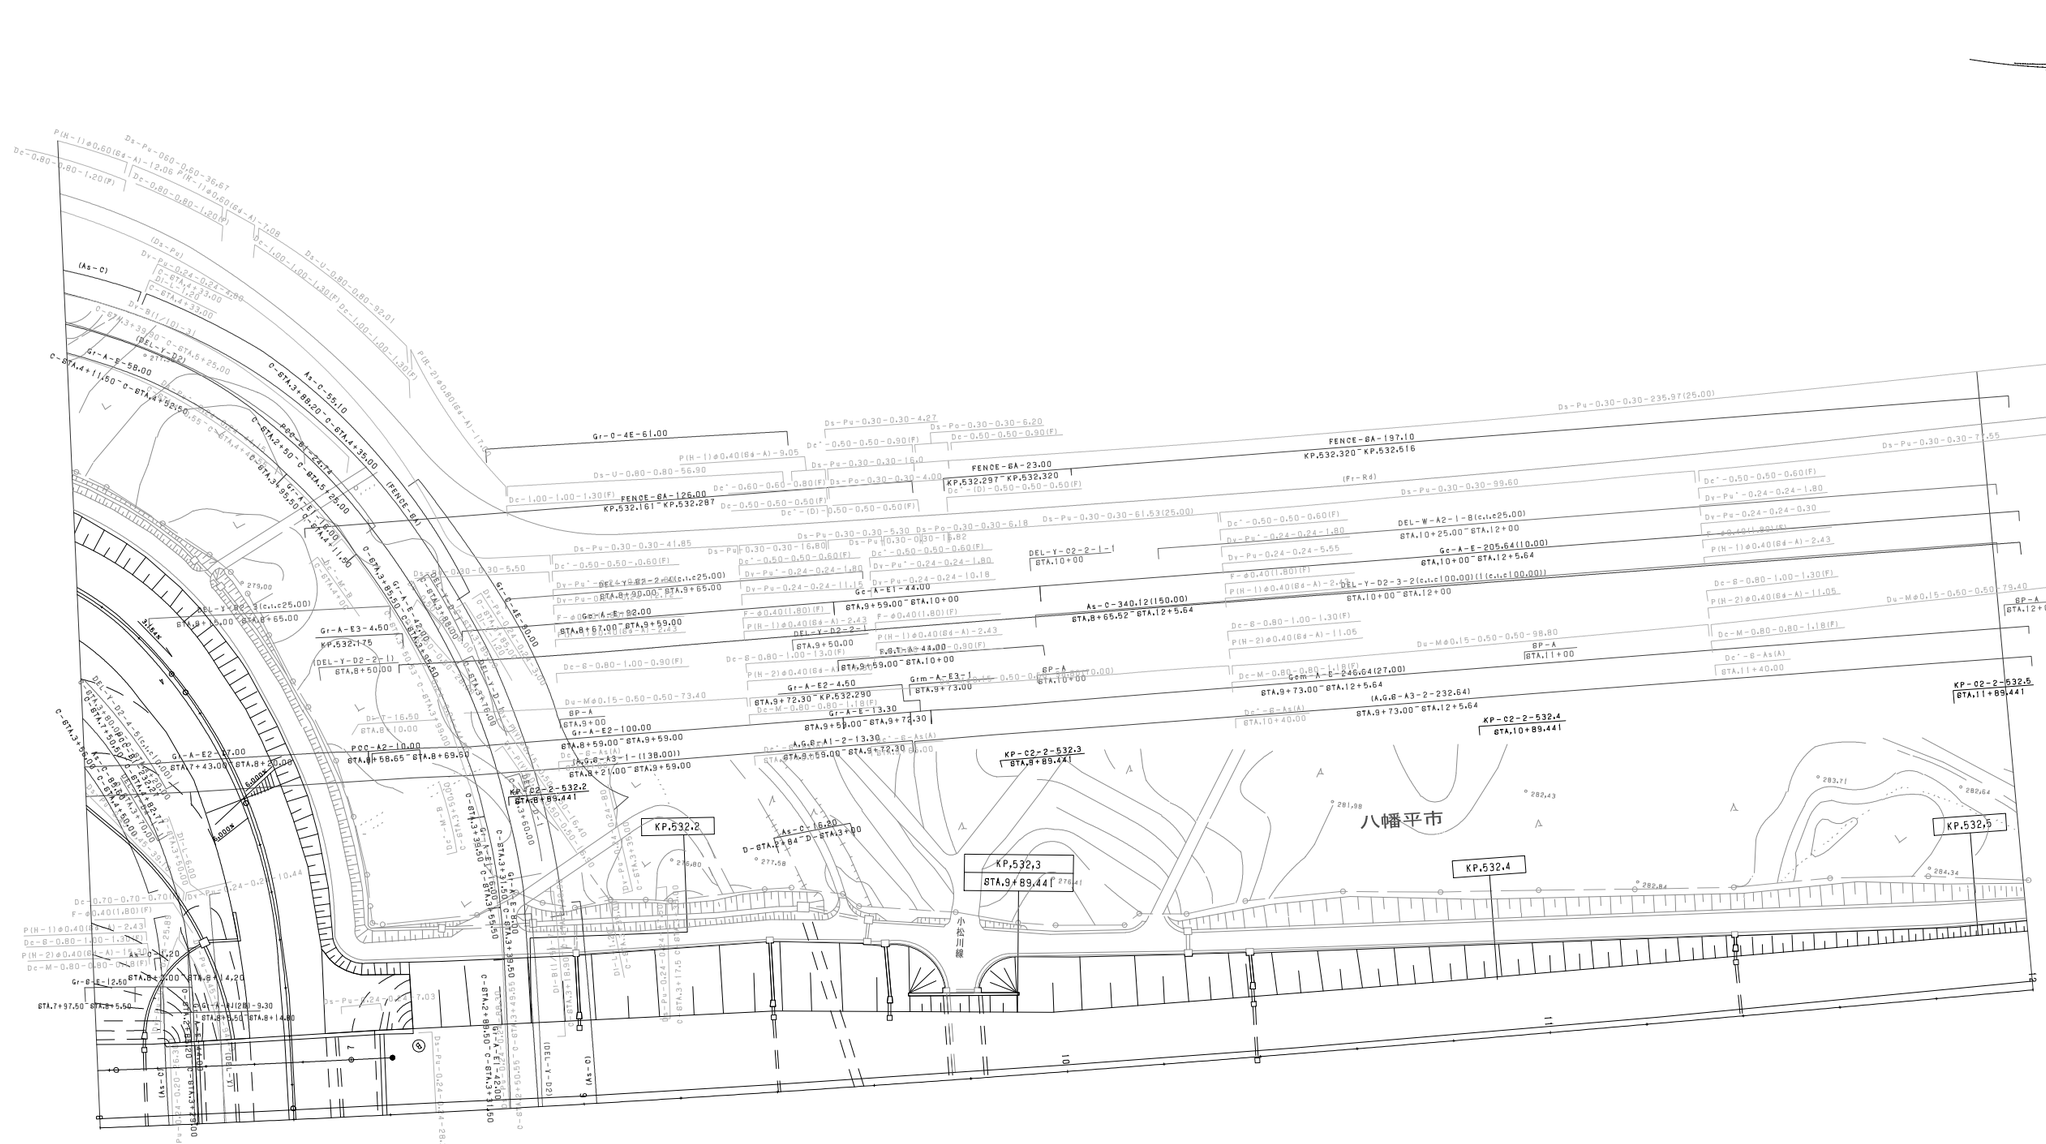
八幡平市
小松川線
KP.532.2
KP.532.3
KP.532.4
KP.532.5
KP,532,3
STA.9+89.44
KP-C2-2-532.2
STA.8+89.44
KP-C2-2-532.3
STA.8+89.44
KP-C2-2-532.4
STA.10+89.441
KP-C2-2-532.5
STA.11+89.441
FENCE-8A-126.00
KP.532.161 ~ KP.532.287
FENCE-8A-23.00
KP.532.297 ~ KP.532.320
FENCE-8A-197.10
KP.532.320 ~ KP.532.516
Gr-A-E3-4.50
KP.532.175
Gr-A-E2-100.00
STA.8+59.00 ~ STA.9+59.00
Gr-A-E2-97.00
STA.7+43.00 ~ STA.8+20.00
PCC-A2-10.00
STA.8+58.65 ~ STA.8+69.60
Gr-A-E2-4.50
KP.532.290
Gr-A-E1-13.30
STA.9+59.00 ~ STA.9+72.30
Grm-A-E3-1
STA.9+73.00
Gr-A-E1-44.00
STA.9+59.00 ~ STA.10+00
Gc-A-E1-44.00
STA.9+59.00 ~ STA.10+00
Gc-A-E2-205.64(10.00)
STA.10+00 ~ STA.12+5.64
Grm-A-E3-1
STA.9+73.00 ~ STA.12+5.64
Gr-A-E2-97.00
STA.7+97.50 ~ STA.8+5.50
Gr-A-E2-12.50
STA.8+4.20 ~ STA.8+16.70
Gr-0-4E-61.00
Gr-E-4E-40.00
As-C-55.10
As-C-340.12(150.00)
STA.8+65.52 ~ STA.12+5.64
As-C-16.20
STA.13+00
DEL-Y-D2-2-1
STA.10+00
DEL-W-A2-1-8(c.r.c25.00)
STA.10+25.00 ~ STA.12+00
DEL-Y-D2-3-2(c.r.c100.00)((c.r.c100.00))
STA.10+00 ~ STA.12+00
DEL-Y-D2-4-5(c.r.c100.00)
STA.8+50.00 ~ STA.8+65.00
DEL-Y-D2-2-1
STA.8+50.00
BP-A
STA.9+00
BP-A
STA.10+00
BP-A
STA.11+00
BP-A
STA.12+00
A-G.B-A1-2-13.30
STA.9+59.00 ~ STA.9+72.30
A-G.B-A3-1-(138.001)
STA.8+21.00 ~ STA.9+59.00
A-G.B-A3-2-232.64
STA.9+73.00 ~ STA.12+5.64
Gr-A-E2-100.00
STA.8+59.00 ~ STA.9+59.00
Ds-Pu-0.30-0.30-235.97(25.00)
Ds-Pu-0.30-0.30-98.60
Ds-Pu-0.30-0.30-77.55
Ds-Pu-0.30-0.30-61.53(25.00)
Ds-Pu-0.30-0.30-41.85
Ds-Pu-0.30-0.30-16.80
Ds-Pu-0.30-0.30-5.30
Ds-Pu-0.30-0.30-6.18
Ds-Pu-0.30-0.30-6.20
Ds-Pu-0.30-0.30-4.27
Ds-Pu-0.30-0.30-16.40
Ds-Pu-0.30-0.30-4.00
Ds-Pu-0.30-0.30-18.82
Ds-Pu-0.30-0.30-5.50
Ds-Pu-0.24-0.24-1.80
Ds-Pu-0.24-0.24-10.18
Ds-Pu-0.24-0.24-11.15
Ds-Pu-0.24-0.24-5.55
Ds-Pu-0.24-0.24-0.30
Ds-Pu-0.24-0.24-7.03
Ds-Pu-0.24-0.24-28.34
Ds-Pu-0.60-0.60-36.67
Ds-U-0.80-0.80-82.01
Ds-U-0.80-0.80-1.20(F)
Dc-0.50-0.50-0.60(F)
Dc-0.50-0.50-0.90(F)
Dc-0.50-0.50-0.50(F)
Dc-(D)-0.50-0.50-0.50(F)
Dc-1.00-1.00-1.30(F)
Dc-0.80-1.00-1.30(F)
Dc-0.80-1.00-0.90(F)
Dc-0.80-1.00-1.05
Dc-M-0.80-0.80-1.18(F)
Dc-0.70-0.70-0.70
Dc-E-16.50
Du-M⌀0.15-0.50-0.50-73.40
Du-M⌀0.15-0.50-0.50-98.80
Du-M⌀0.15-0.50-0.50-79.40
F-⌀0.40(1.80)(F)
P(H-1)⌀0.40(8A-A)-9.05
P(H-1)⌀0.40(8A-A)-7.08
P(H-1)⌀0.40(8A-A)-11.46
P(H-1)⌀0.40(8A-A)-2.43
P(H-2)⌀0.40(8A-A)-13.50
P(H-2)⌀0.40(8A-A)-11.05
P(H-2)⌀0.40(8A-A)-1.18(F)
P(H-2)⌀0.40(8A-A)-1.05
As-C-9.30
As-C-16.20
D-STA.12+84-D-STA.13+00
C-STA.3+88.20-C-STA.4+35.00
C-STA.4+11.50-C-STA.4+45.50
C-STA.3+38.50-C-STA.4+11.50
C-STA.4+45.50-C-STA.5+25.00
C-STA.12+5.50-C-STA.12+35.00
C-STA.13+38.50-C-STA.13+59.50
C-STA.13+59.50-C-STA.13+91.50
C-STA.13+91.50-C-STA.14+20.00
C-STA.14+20.00-C-STA.14+50.00
C-STA.13+59.50-C-STA.14+20.00
C-STA.13+38.50-C-STA.13+59.50
C-STA.13+91.50-C-STA.14+20.00
C-STA.14+20.00-C-STA.14+50.00
R=60.00
R=279.00
R=600.00
R=1,600
R=1,000
R=1,600
R=1,000
R=1,600
R=1,000

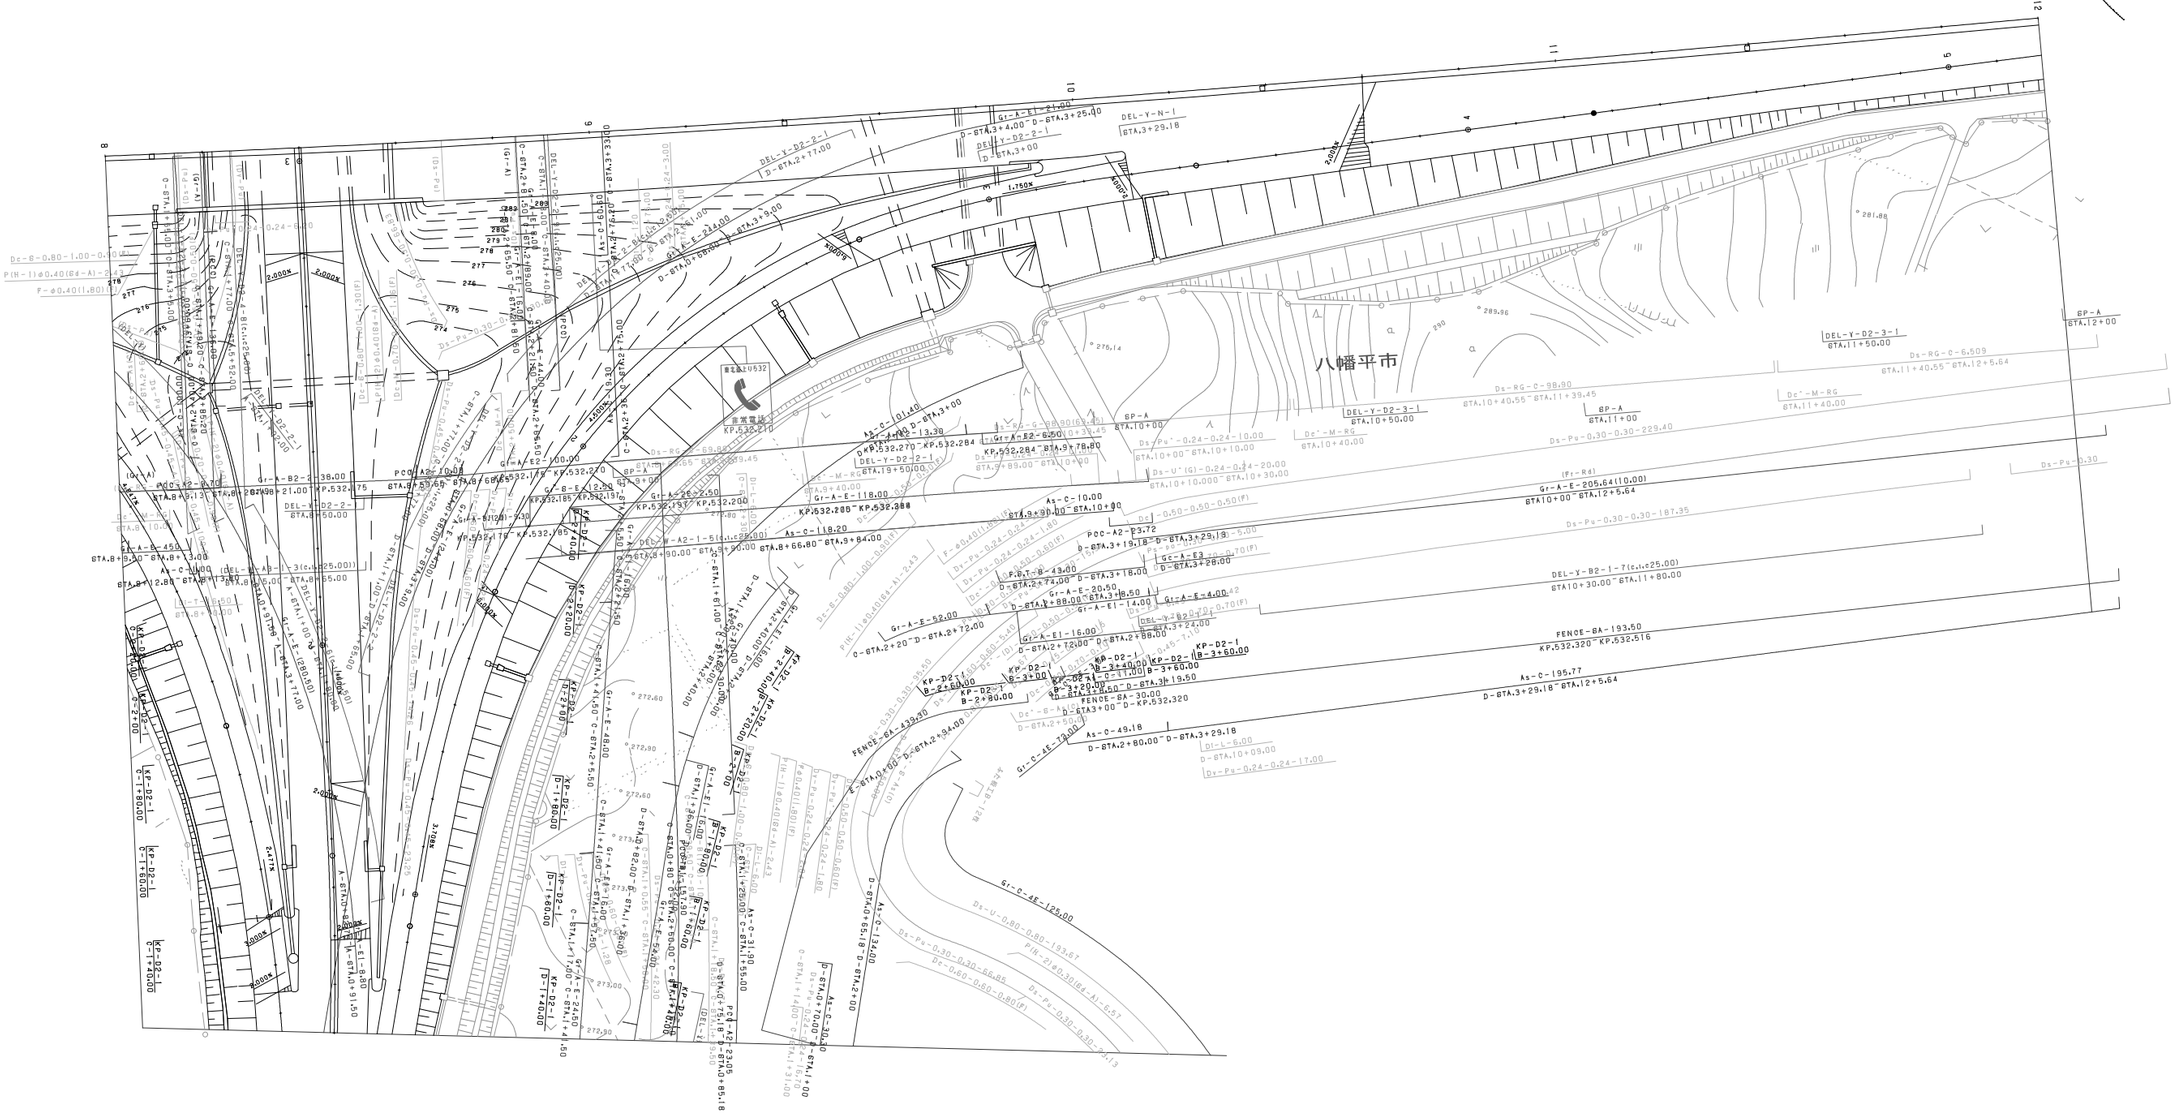
八幡平市
KP.532.210
DEL-Y-D2-2-1
D-STA.2+17.00
DEL-Y-N-1
STA.3+29.18
Gr-A-E1-21.00
D-STA.3+25.00
D-STA.3+4.00
DEL-Y-D2-2-1
D-STA.3+00
Gr-A-E-24.00
D-STA.3+9.00
D-STA.0+60.00
Gr-A-E2-100.00
KP.532.270~KP.532.284
KP.532.284~STA.9+78.80
Gr-A-E-118.00
KP.532.288~KP.532.288
DEL-Y-D2-2-1
STA.9+40.00
STA.9+89.00~STA.10+90
As-C-110.00
STA.9+90.00~STA.10+90
PCC-A2-P3.72
D-STA.3+19.18~D-STA.3+29.18
Gr-A-E-205.64(10.00)
STA10+00~STA.12+5.64
DEL-Y-B2-1-7(c1,c25.00)
STA10+30.00~STA.11+80.00
FENCE-BA-193.50
KP.532.320~KP.532.516
As-C-195.77
D-STA.3+29.18~STA.12+5.64
As-C-49.18
D-STA.2+80.00~D-STA.3+29.18
FENCE-BA-30.00
D-STA3+00~D-KP.532.320
FENCE-BA-139.20
D-STA.2+94.00~D-STA.3+33.20
Gr-A-E-52.00
D-STA.2+20~D-STA.2+72.00
Gr-A-E1-16.00
D-STA.2+12.00~D-STA.2+88.00
Gr-A-E-20.50
D-STA.2+74.00~D-STA.3+18.00
Gr-A-E1-14.00
D-STA.3+88.00~STA.3+18.50
Gr-A-E-4.00
Gr-A-E3-45.00
D-STA.3+00~D-STA.3+45.00
Gr-A-E-45.00
STA.8+9.50~STA.8+13.00
As-C-40.00
STA.8+12.88~STA.8+55.00
Gr-A-E2-38.00
STA.8+59.69~STA.8+97.69
Gr-A-E2-21.00
KP.532.175~KP.532.196
DEL-Y-D2-2-1
STA.8+50.00
Gr-A-E2-6.00
KP.532.185~KP.532.191
Gr-A-E2-25.50
KP.532.191~KP.532.200
Gr-A-E2-31.00
KP.532.175~KP.532.205
DEL-W-A2-1-5(c1,c25.00)
STA.8+90.00~STA.9+50.00
As-C-118.20
STA.8+66.80~STA.9+84.00
As-C-31.90
STA.1+55.00~STA.1+87.00
As-C-134.00
D-STA.0+55.18~D-STA.2+10
As-C-5.00
D-STA.0+00~STA.1+00
Gr-C-EZ-125.00
Gr-C-E-13.00
Gr-C-E-48.00
STA.2+45.00~STA.2+93.00
Gr-A-E1-18.00
STA.1+67.00~STA.1+85.00
Gr-A-E1-21.00
STA.1+00~STA.1+21.00
Gr-A-E1-6.00
STA.1+21.00~STA.1+27.00
Gr-A-E1-3(c1,c25.00)
STA.1+27.00~STA.1+30.00
Gr-A-E1-3.00
STA.1+30.00~STA.1+33.00
Gr-A-E1-3.00
STA.1+33.00~STA.1+36.00
Gr-A-E1-3.00
STA.1+36.00~STA.1+39.00
Gr-A-E1-3.00
STA.1+39.00~STA.1+42.00
Gr-A-E1-3.00
STA.1+42.00~STA.1+45.00
Gr-A-E1-3.00
STA.1+45.00~STA.1+48.00
Gr-A-E1-3.00
STA.1+48.00~STA.1+51.00
Gr-A-E1-3.00
STA.1+51.00~STA.1+54.00
Gr-A-E1-3.00
STA.1+54.00~STA.1+57.00
Gr-A-E1-3.00
STA.1+57.00~STA.1+60.00
Gr-A-E1-3.00
STA.1+60.00~STA.1+63.00
Gr-A-E1-3.00
STA.1+63.00~STA.1+66.00
Gr-A-E1-3.00
STA.1+66.00~STA.1+69.00
Gr-A-E1-3.00
STA.1+69.00~STA.1+72.00
Gr-A-E1-3.00
STA.1+72.00~STA.1+75.00
Gr-A-E1-3.00
STA.1+75.00~STA.1+78.00
Gr-A-E1-3.00
STA.1+78.00~STA.1+81.00
Gr-A-E1-3.00
STA.1+81.00~STA.1+84.00
Gr-A-E1-3.00
STA.1+84.00~STA.1+87.00
Gr-A-E1-3.00

調整年月	摘要
第1回 2006年 2月	
第2回 2020年 3月	

東北縦貫自動車道弘前線 東北自動車道（滝沢～西根）		——
工種	管理用平面図	——
名称	西根インターチェンジ KP.531.891～KP.532.320 STA.55+81～STA.10+10	縮尺 1/500
		5/6
東日本高速道路（株） 東北支社		

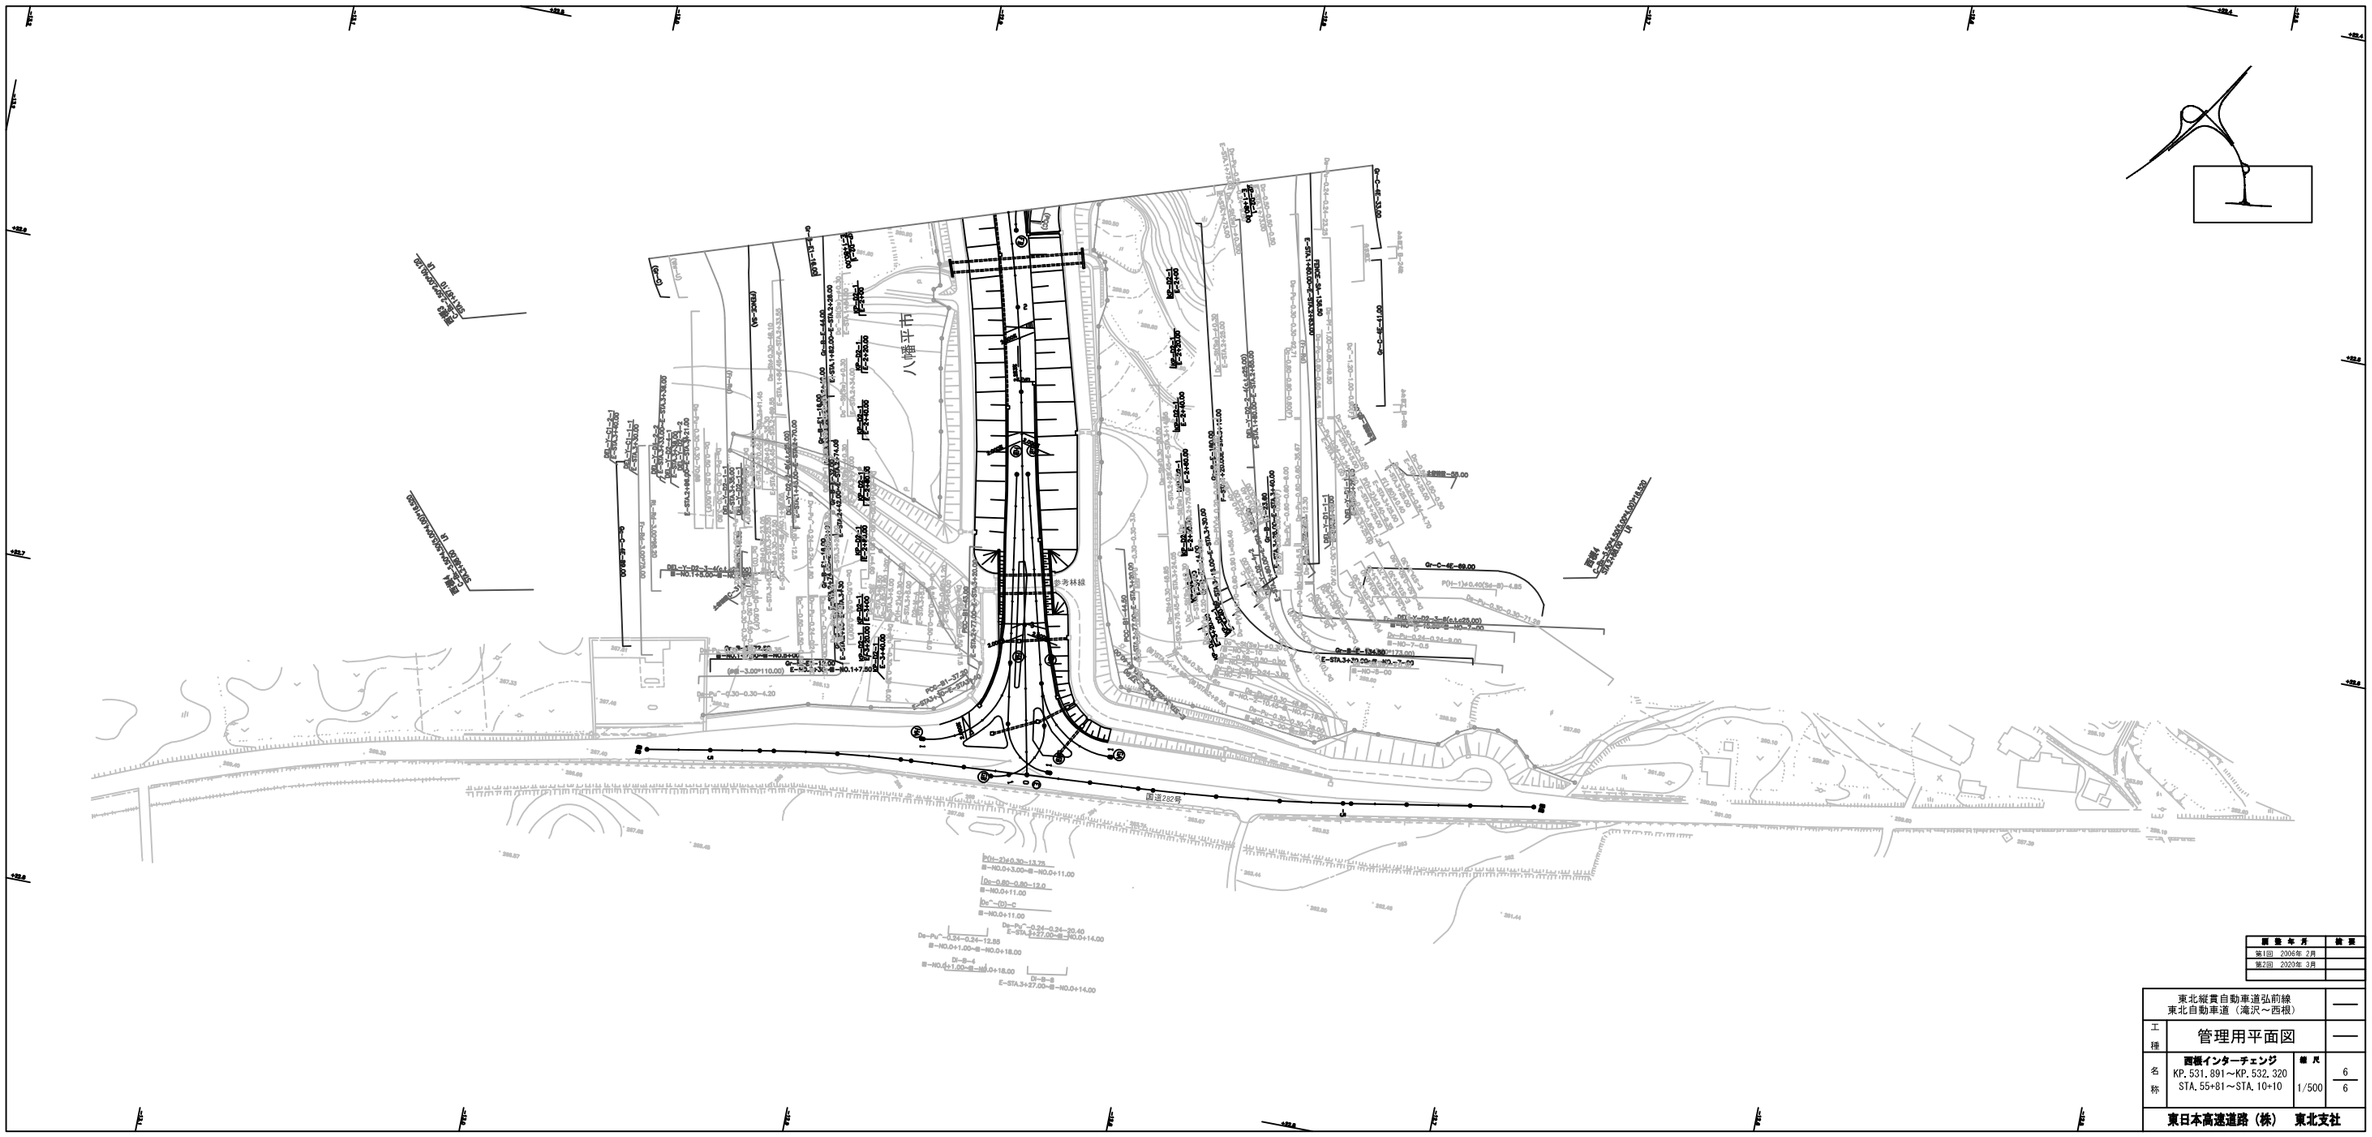

調査年月	検要
第1回 2006年 2月	
第2回 2020年 3月	

東北縦貫自動車道弘前線 東北自動車道（滝沢～西根）			——
工種	管理用平面図		——
名称	西根インターチェンジ KP. 531. 891～KP. 532. 320 STA. 55+81～STA. 10+10	縮尺 1/500	6 6
東日本高速道路（株） 東北支社			

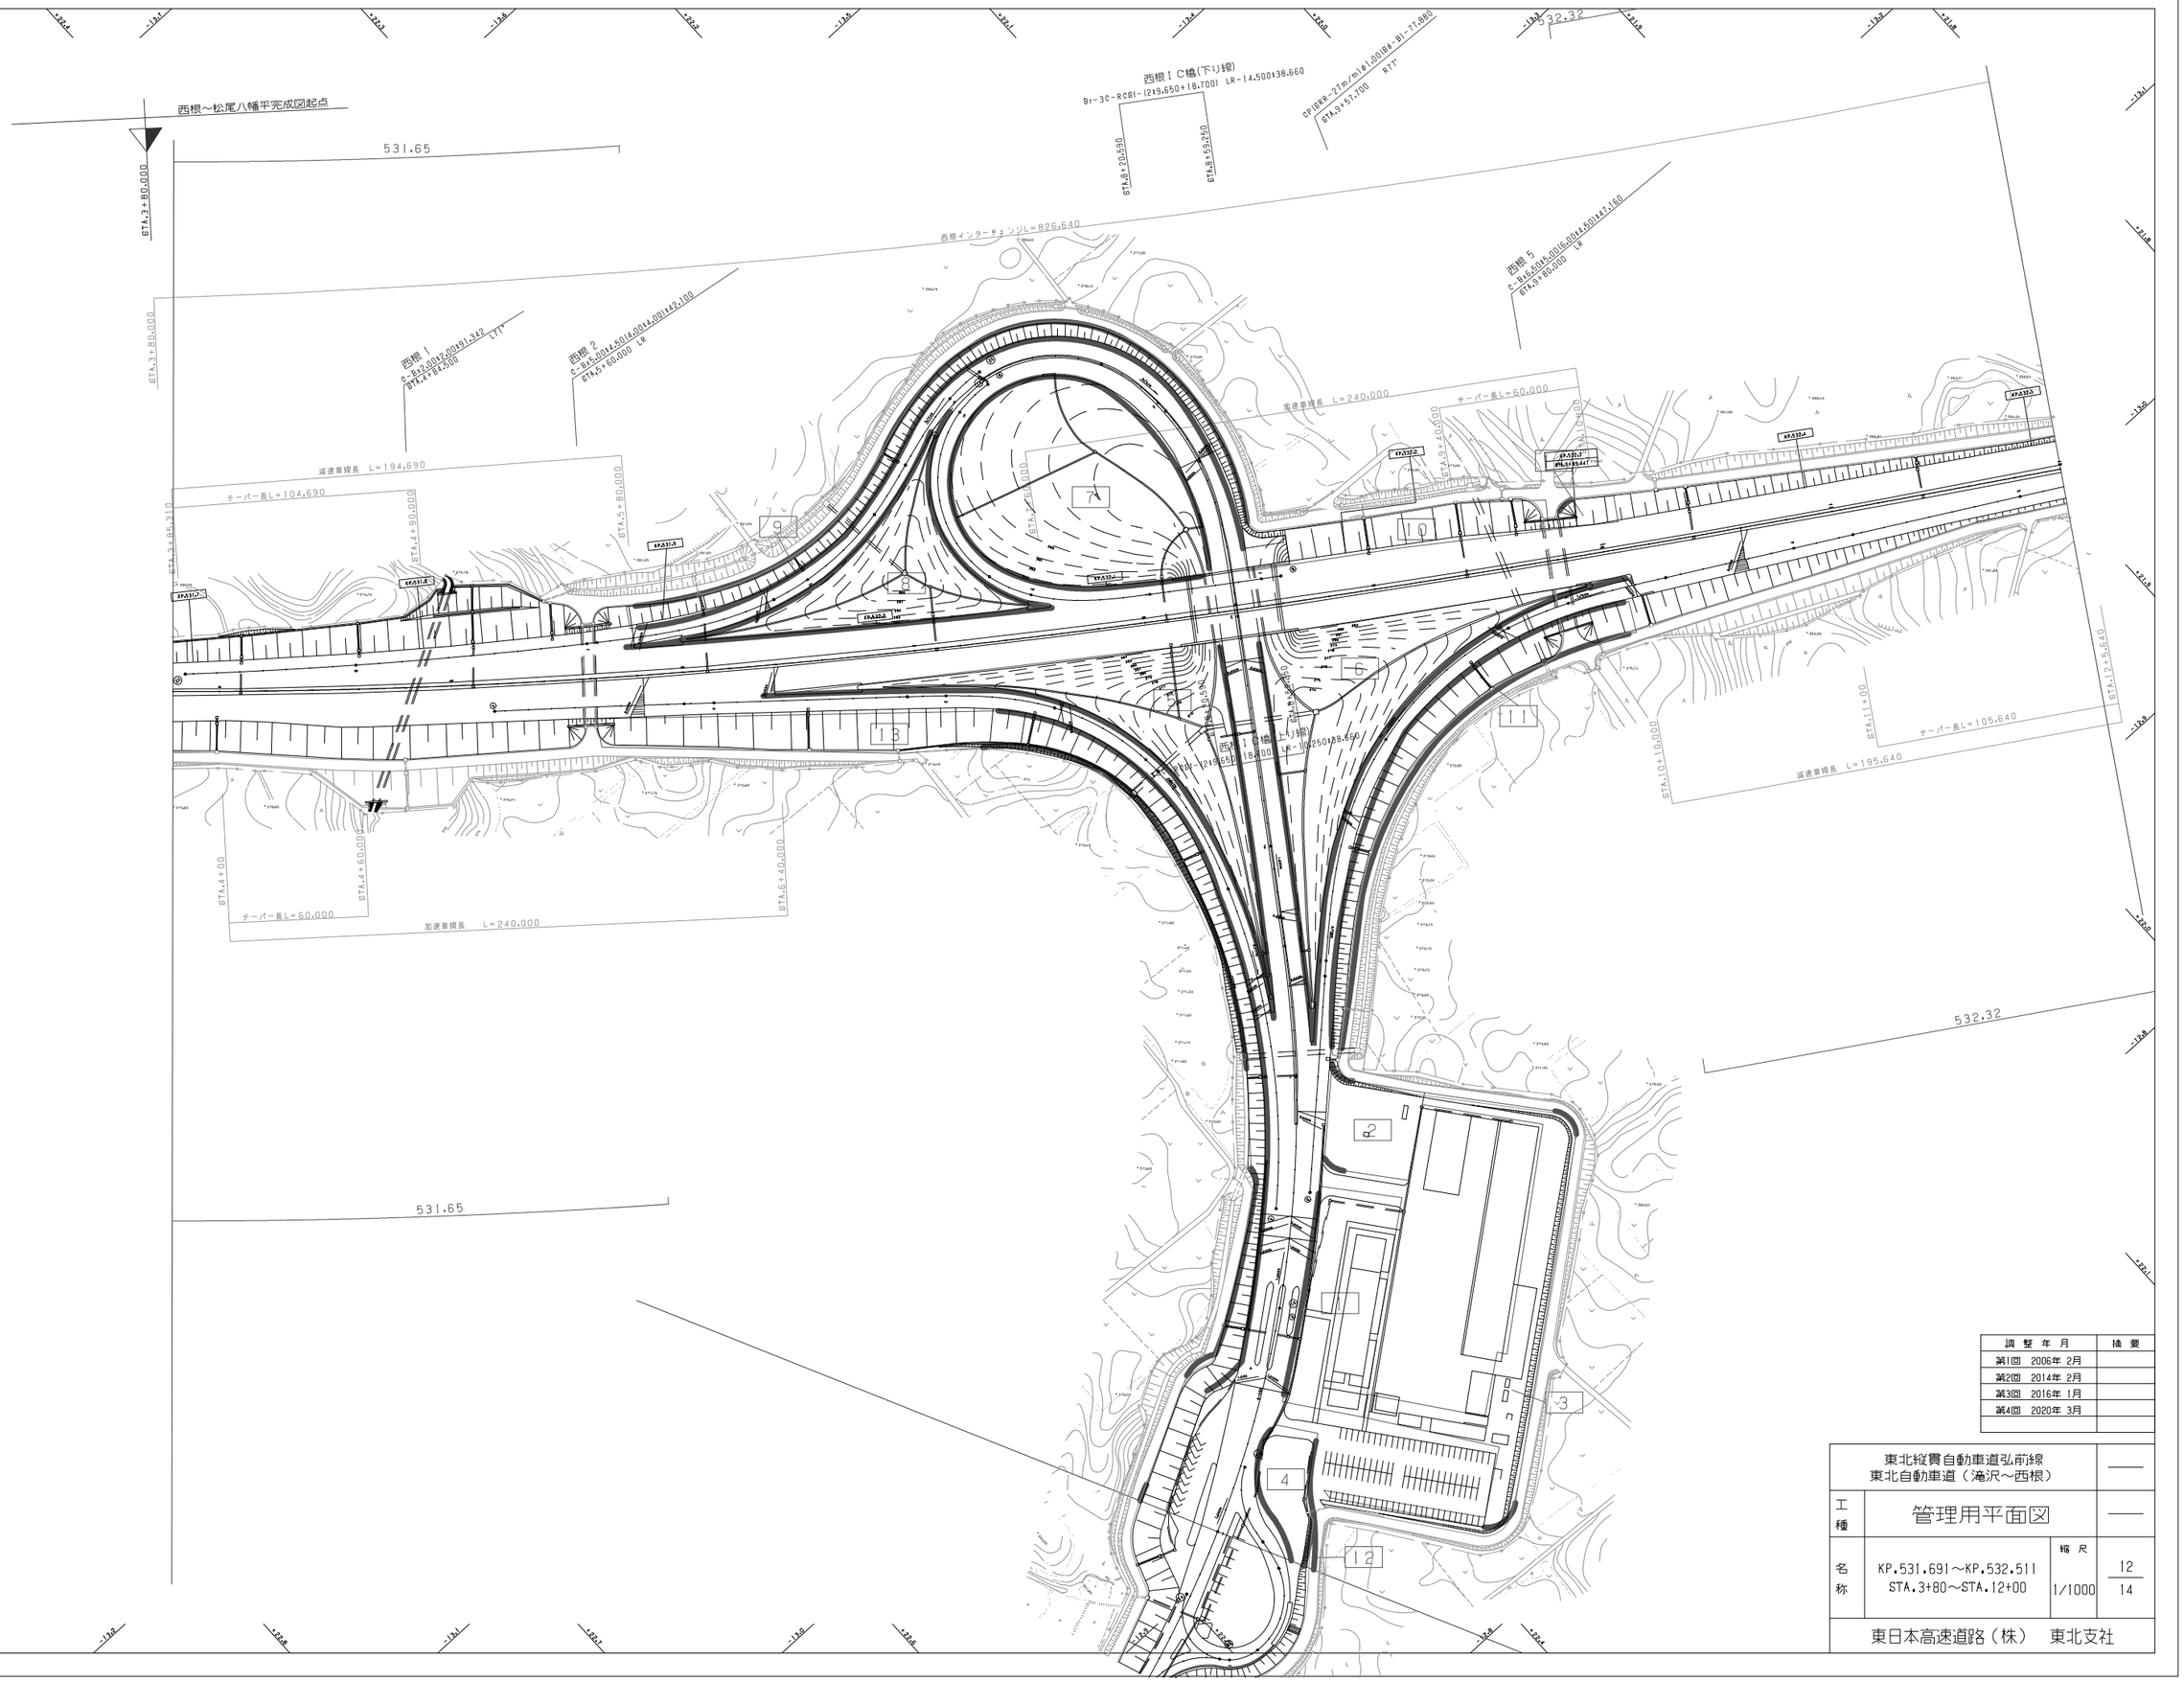

調整年月	摘要
第1回 2006年 2月	
第2回 2014年 2月	
第3回 2016年 1月	
第4回 2020年 3月	

東北縦貫自動車道弘前線
東北自動車道（滝沢～西根）

工種：管理用平面図

名称：KP.531.691～KP.532.511
STA.3+80～STA.12+00

縮尺：1/1000

12
14

東日本高速道路（株） 東北支社

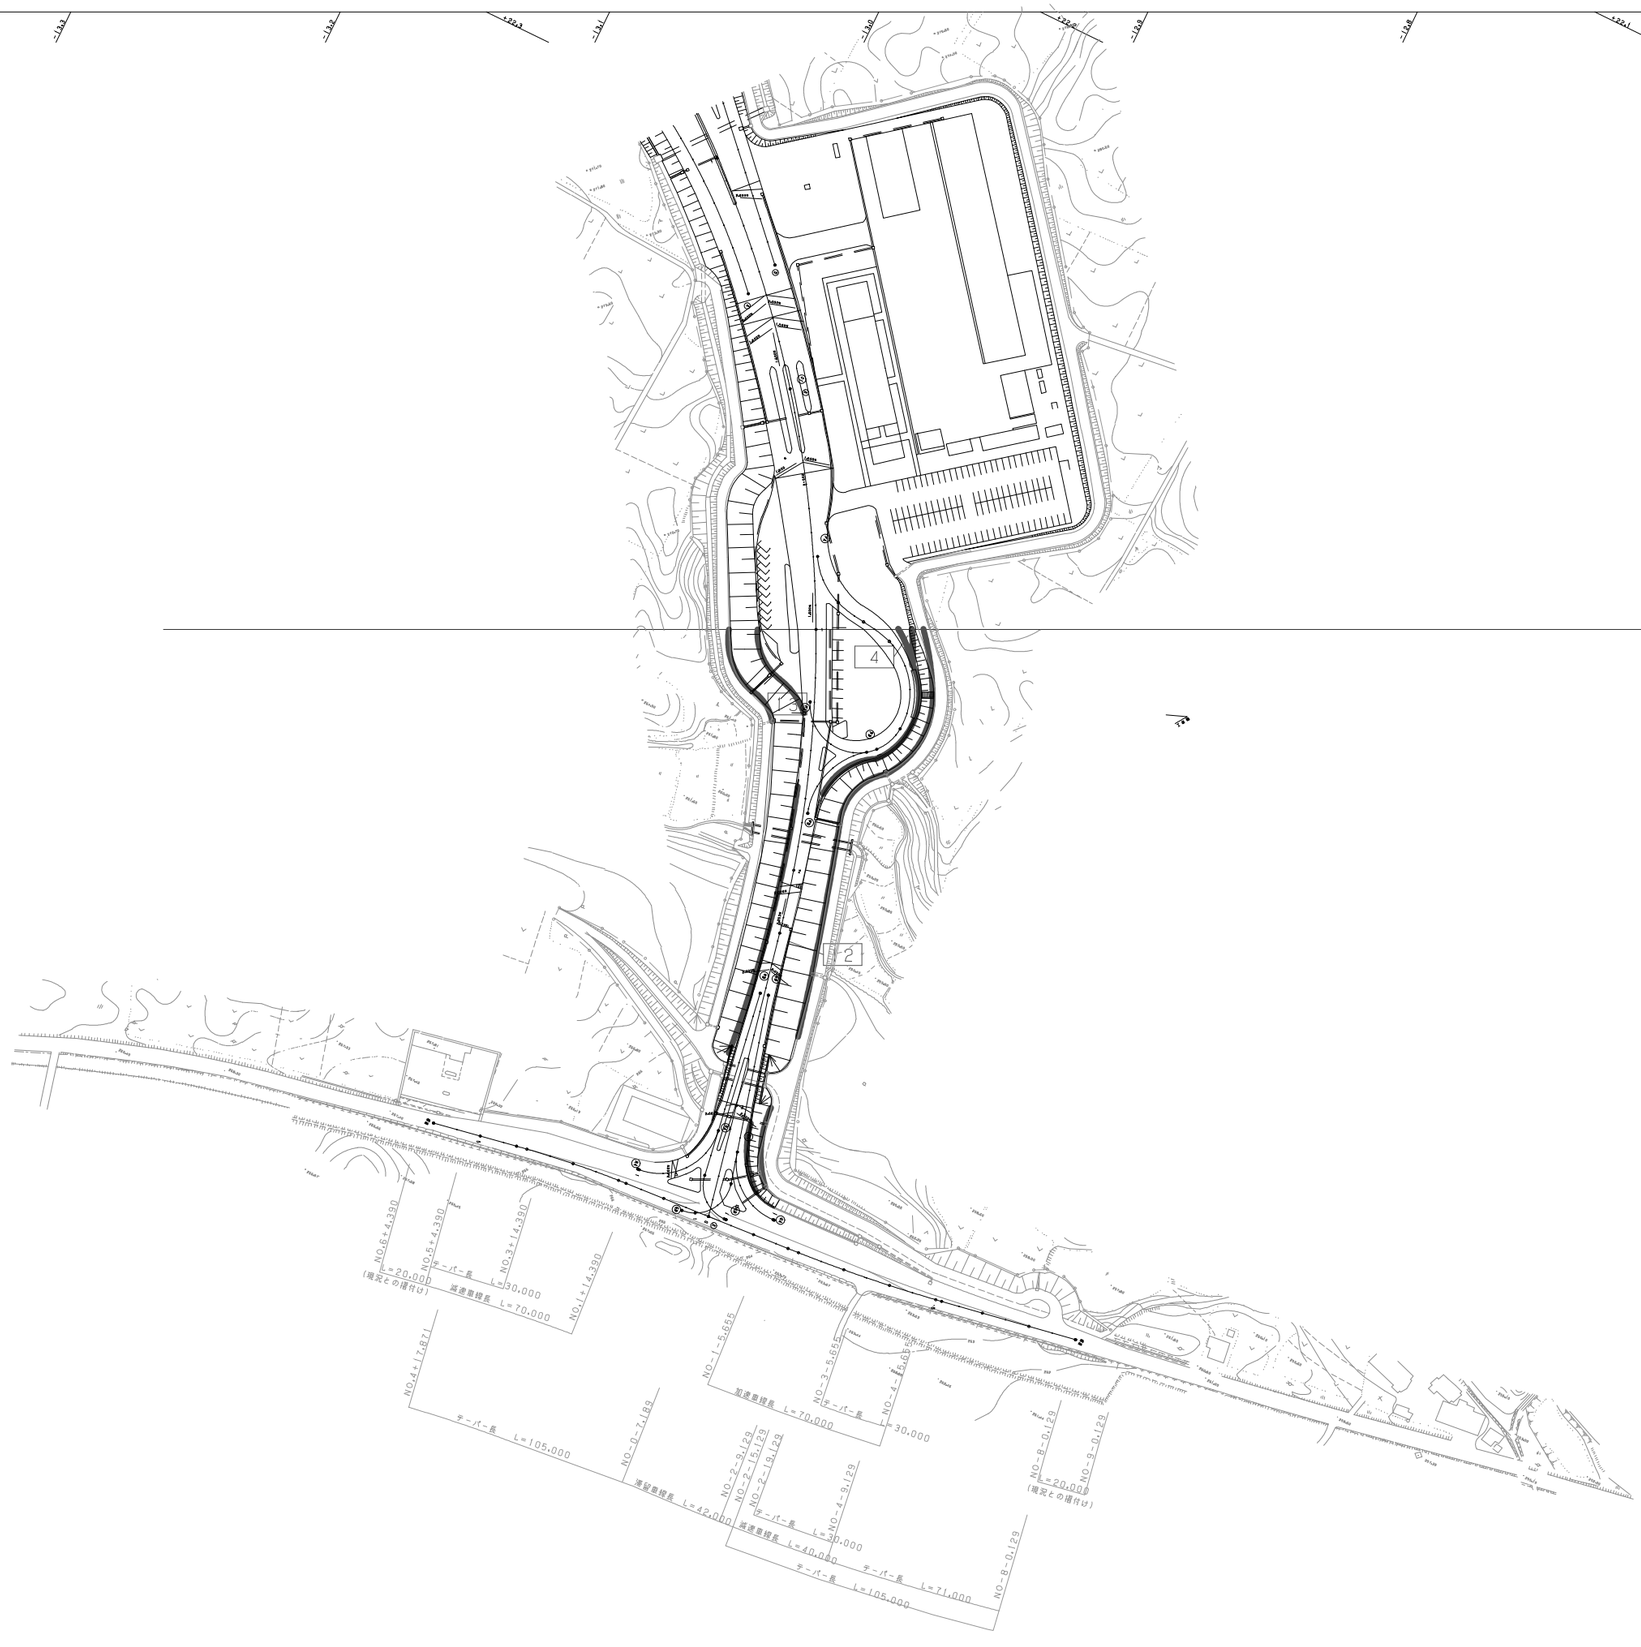

調整年月	摘要
第1回 2006年 2月	
第2回 2020年 3月	

東北縦貫自動車道弘前線 東北自動車道（滝沢～西根）			——
工種	管理用平面図		——
名称	KP.531.891～KP.532.320 STA.55+81～STA.10+10	縮尺 1/1000	13 14
東日本高速道路（株） 東北支社			

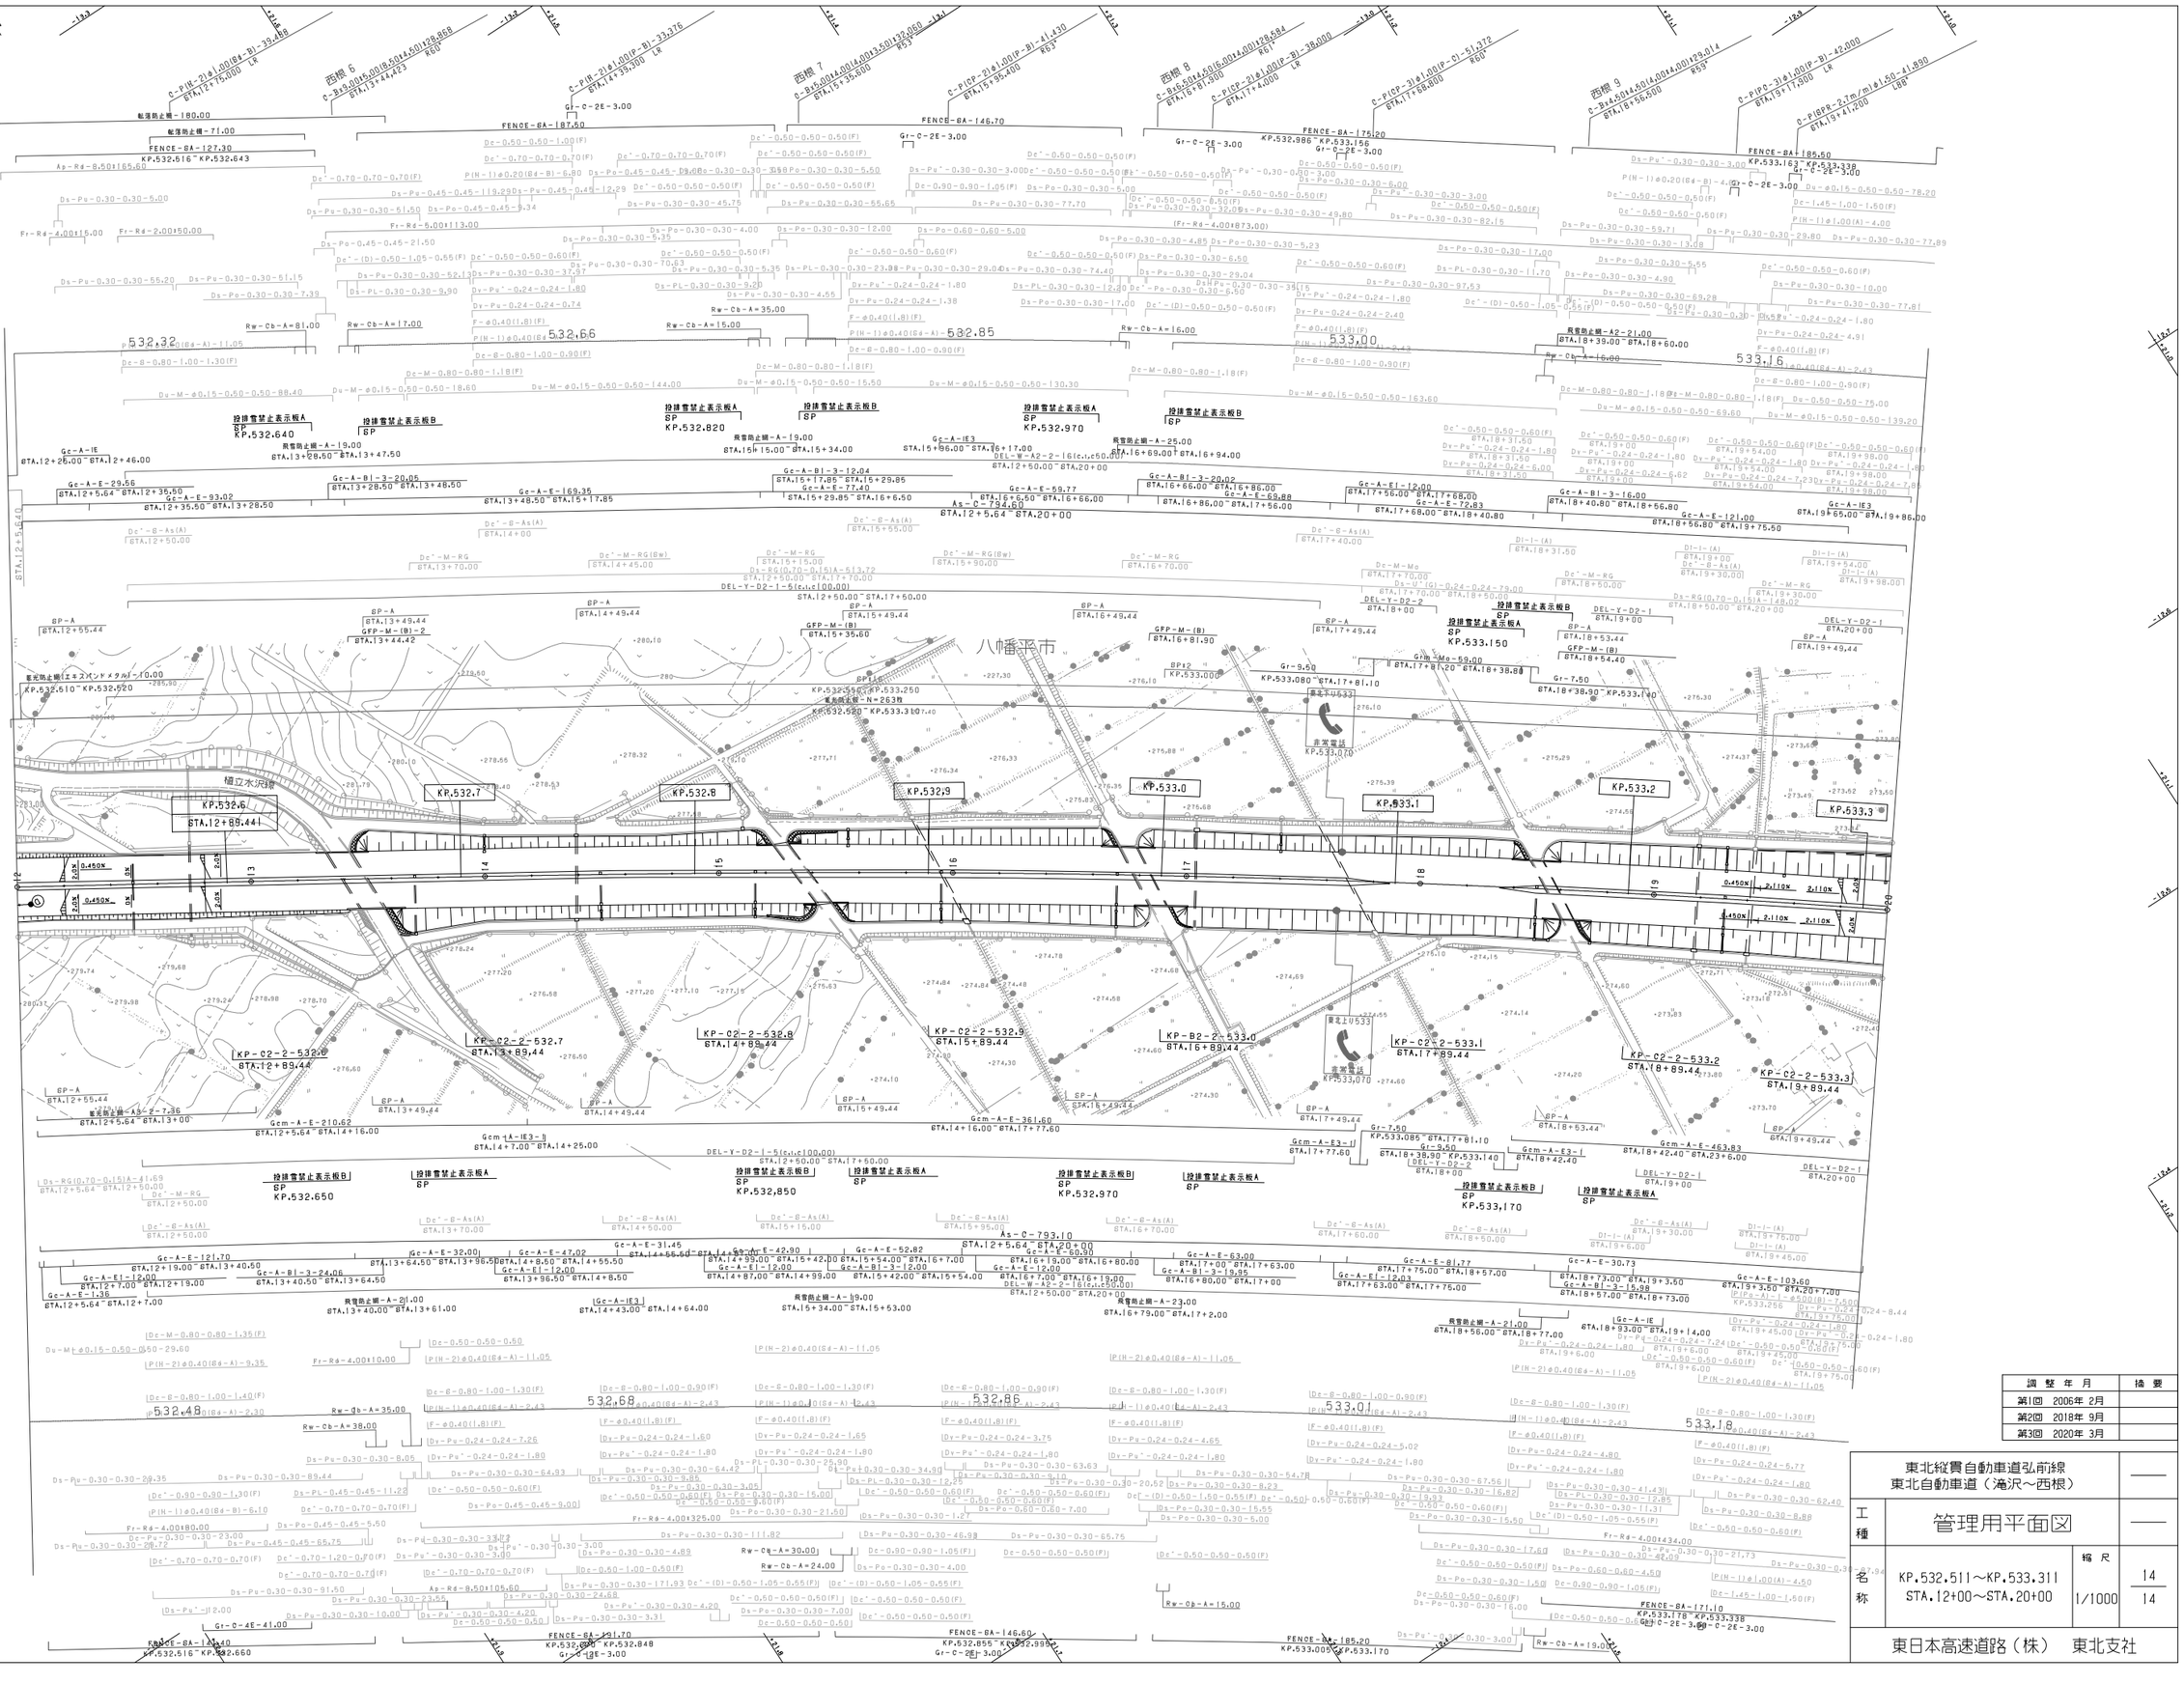

調整年月	摘要
第1回 2006年 2月	
第2回 2018年 9月	
第3回 2020年 3月	

東北縦貫自動車道弘前線
東北自動車道（滝沢～西根）

工種：管理用平面図

名称：KP.532.511～KP.533.311
STA.12+00～STA.20+00

縮尺：1/1000

14
14

東日本高速道路（株） 東北支社

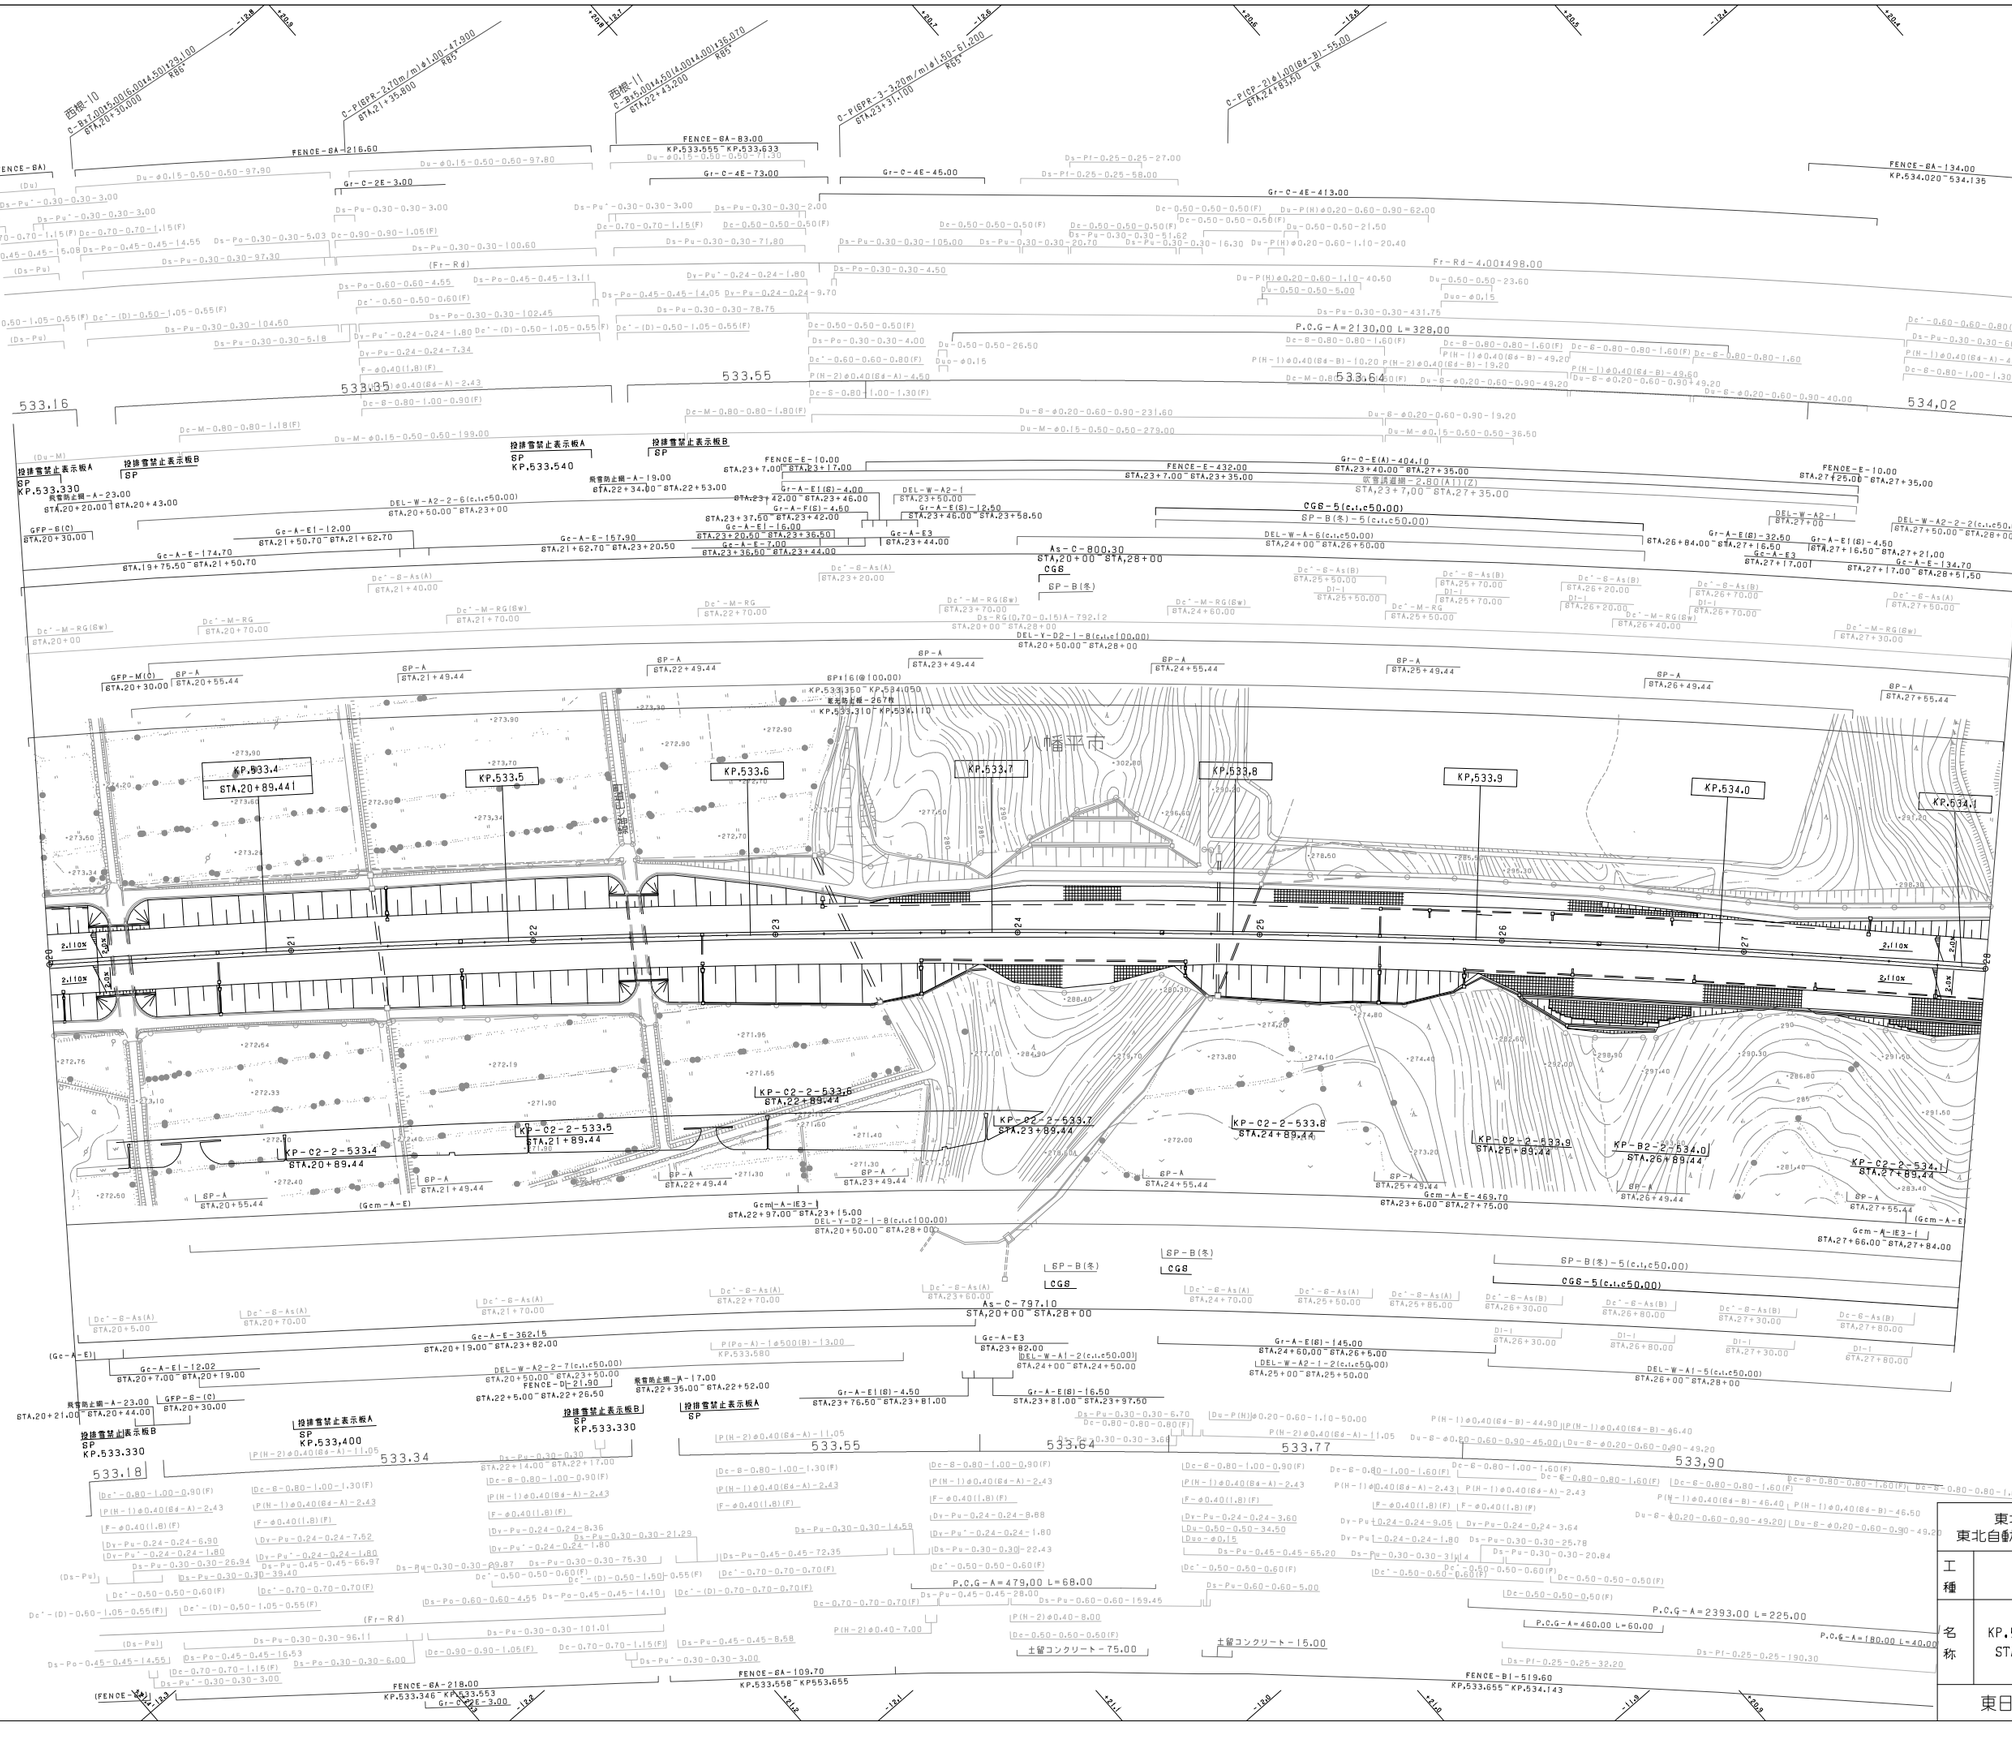

調整年月	摘要
第1回 2006年 2月	
第2回 2018年 9月	
第3回 2020年 3月	

東北縦貫自動車道弘前線
東北自動車道（西根～松尾八幡平）

工種	管理用平面図		
名称	KP.533.311～KP.534.111 STA.20+00～STA.28+00	縮尺 1/1000	1 11

東日本高速道路（株） 東北支社

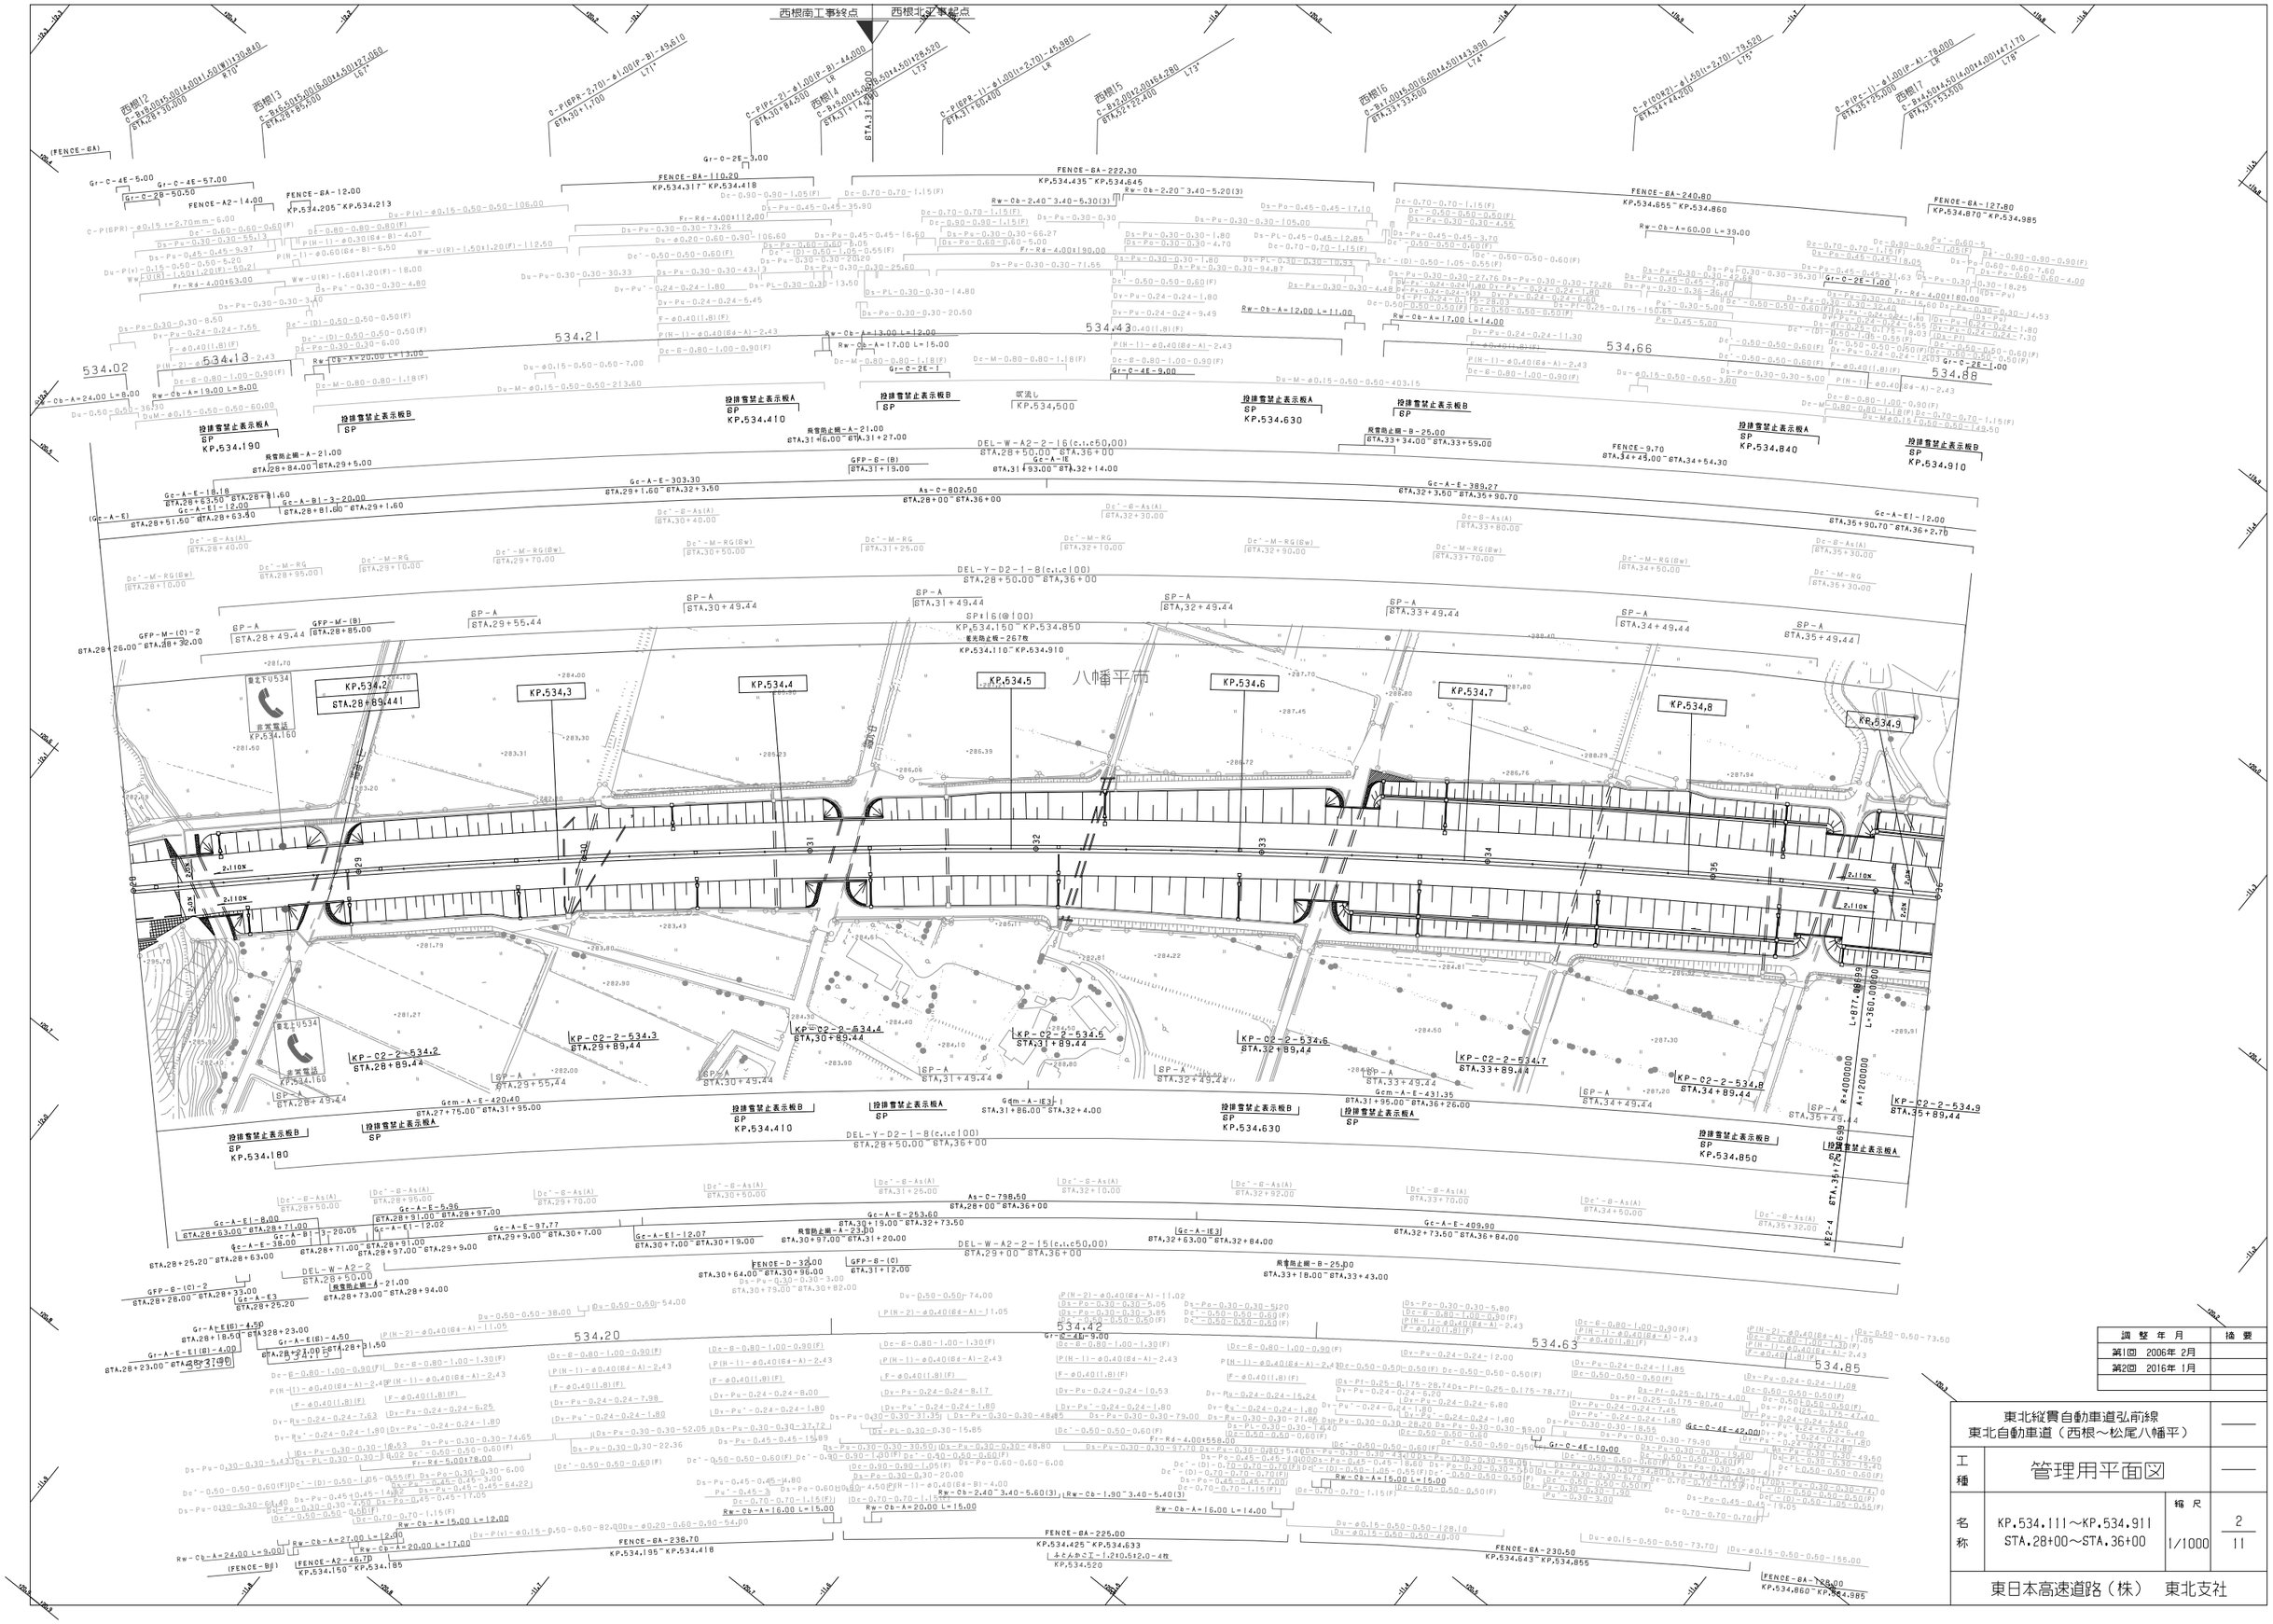

調整年月	摘要
第1回 2006年 2月	
第2回 2016年 1月	

東北縦貫自動車道弘前線
東北自動車道（西根～松尾八幡平）

工種	管理用平面図		
名称	KP.534.111～KP.534.911 STA.28+00～STA.36+00	縮尺 1/1000	2 11

東日本高速道路（株）　東北支社

調整年月	摘要
第1回 2006年2月	

東北縦貫自動車道弘前線
東北自動車道（西根～松尾八幡平）

工種 管理用平面図

名称 KP.534.911～KP.535.711
STA.36+00～STA.44+00

縮尺 1/1000

3
11

東日本高速道路（株） 東北支社

東北縦貫自動車道弘前線
東北自動車道（西根～松尾八幡平）

工種	管理用平面図		
名称	KP.535.711～KP.536.511 STA.44+00～STA.52+00	縮尺 1/1000	4 11

東日本高速道路（株）　東北支社

調整年月	摘要
第1回　2006年 2月	
第2回　2010年 5月	
第3回　2015年 2月	
第4回　2016年 1月	

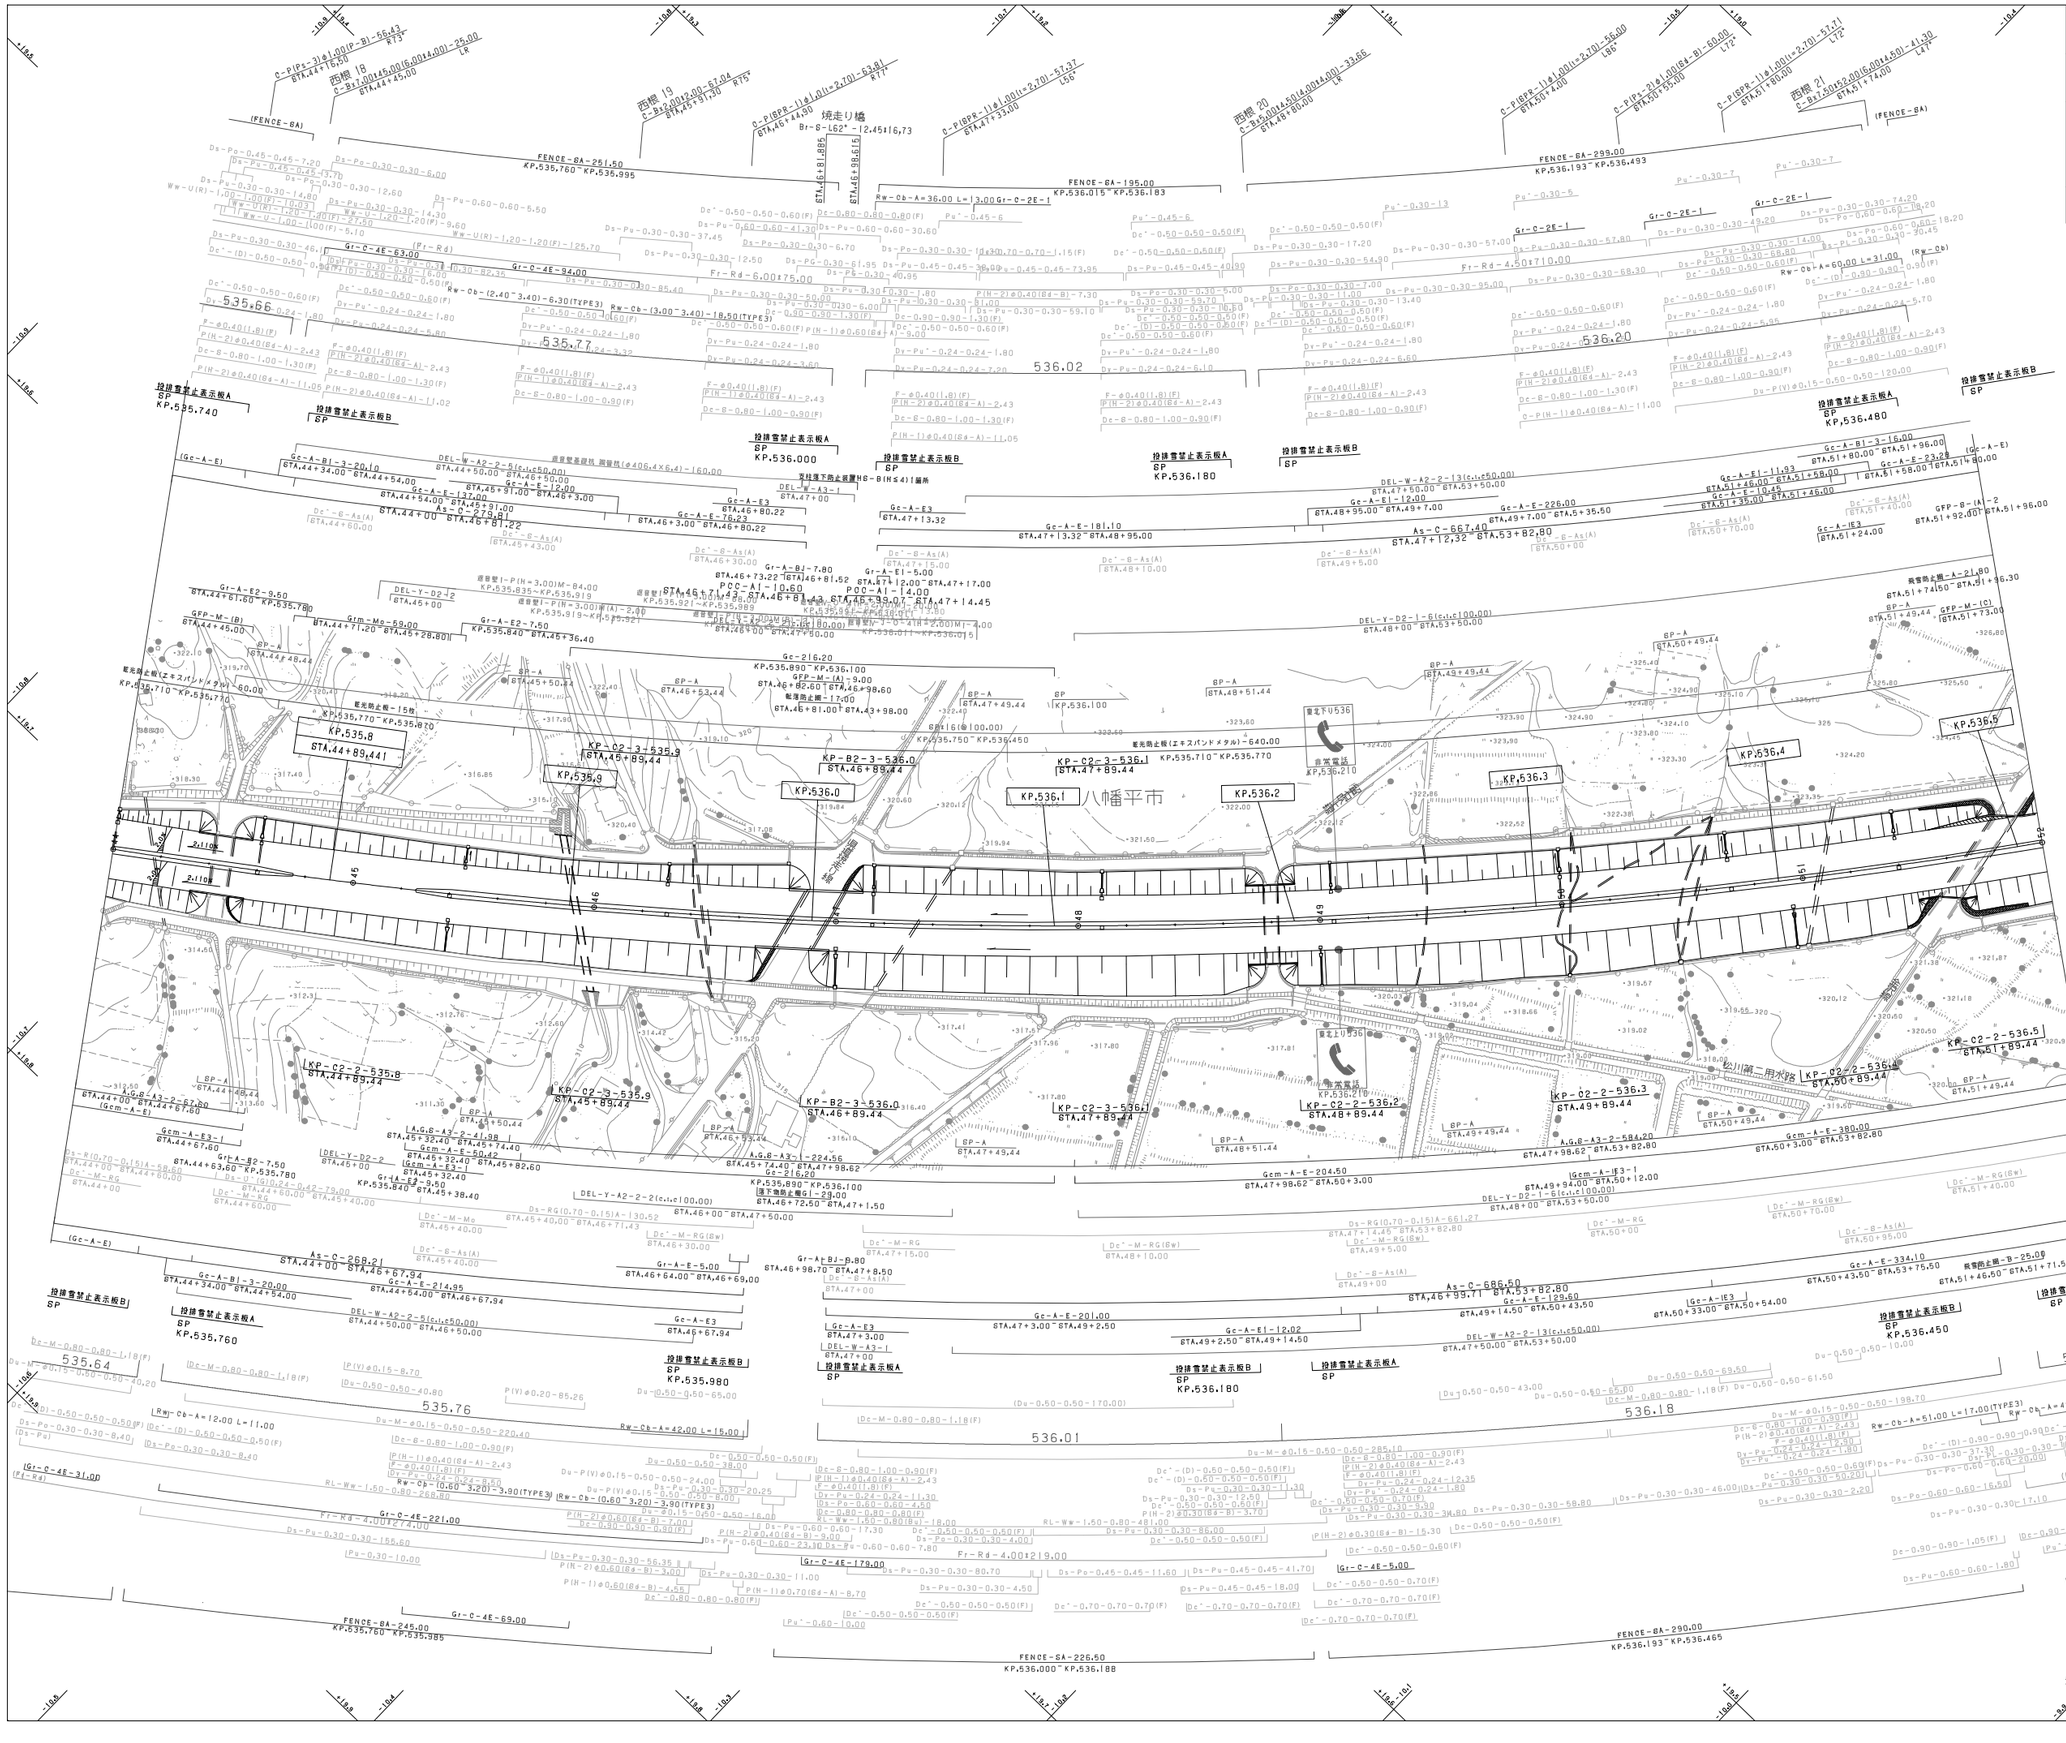
八幡平市
KP.535.8
KP.536.0
KP.536.1
KP.536.2
KP.536.3
KP.536.4
KP.536.5
KP.535.9
536.02
535.77
535.66
536.20
535.64
535.76
536.01
536.18
536.48
FENCE-8A-251.50
KP.535.760～KP.535.995
FENCE-8A-195.00
KP.536.015～KP.536.183
FENCE-8A-299.00
KP.536.193～KP.536.493
FENCE-8A-245.00
KP.535.760～KP.535.985
FENCE-8A-226.50
KP.536.000～KP.536.188
FENCE-8A-290.00
KP.536.193～KP.536.465
焼走り橋
西根 19
西根 20
西根 21
投排雪禁止表示板A
投排雪禁止表示板B
KP.535.740
KP.535.760
KP.536.000
KP.536.180
KP.536.480
KP.536.450
KP.535.980
KP.536.180
KP-C2-2-535.8
KP-C2-3-535.9
KP-B2-3-536.0
KP-C2-3-536.1
KP-C2-2-536.2
KP-C2-2-536.3
KP-C2-2-536.5
公共電話
KP.535.210
KP.536.210
雨水排水
公共用水路
公共用水路
KP.535.770～KP.535.820
KP.535.710～KP.535.770
KP.535.750～KP.536.450
KP.535.710～KP.535.770
KP.536.210～KP.536.450
KP.535.919～KP.535.921
KP.535.919～KP.535.921
KP.535.835～KP.535.919
KP.535.921～KP.535.985
KP.535.919～KP.535.921
KP.536.011～KP.536.015
KP.535.840～KP.535.890
KP.536.100～KP.536.210
KP.536.450～KP.536.480
KP.536.015～KP.536.193
KP.536.465～KP.536.511
KP.535.890～KP.536.100
KP.536.210～KP.536.450
KP.536.450～KP.536.480
KP.536.480～KP.536.511
KP.536.450～KP.536.480
KP.536.480～KP.536.511
KP.536.450～KP.536.480
KP.536.480～KP.536.511

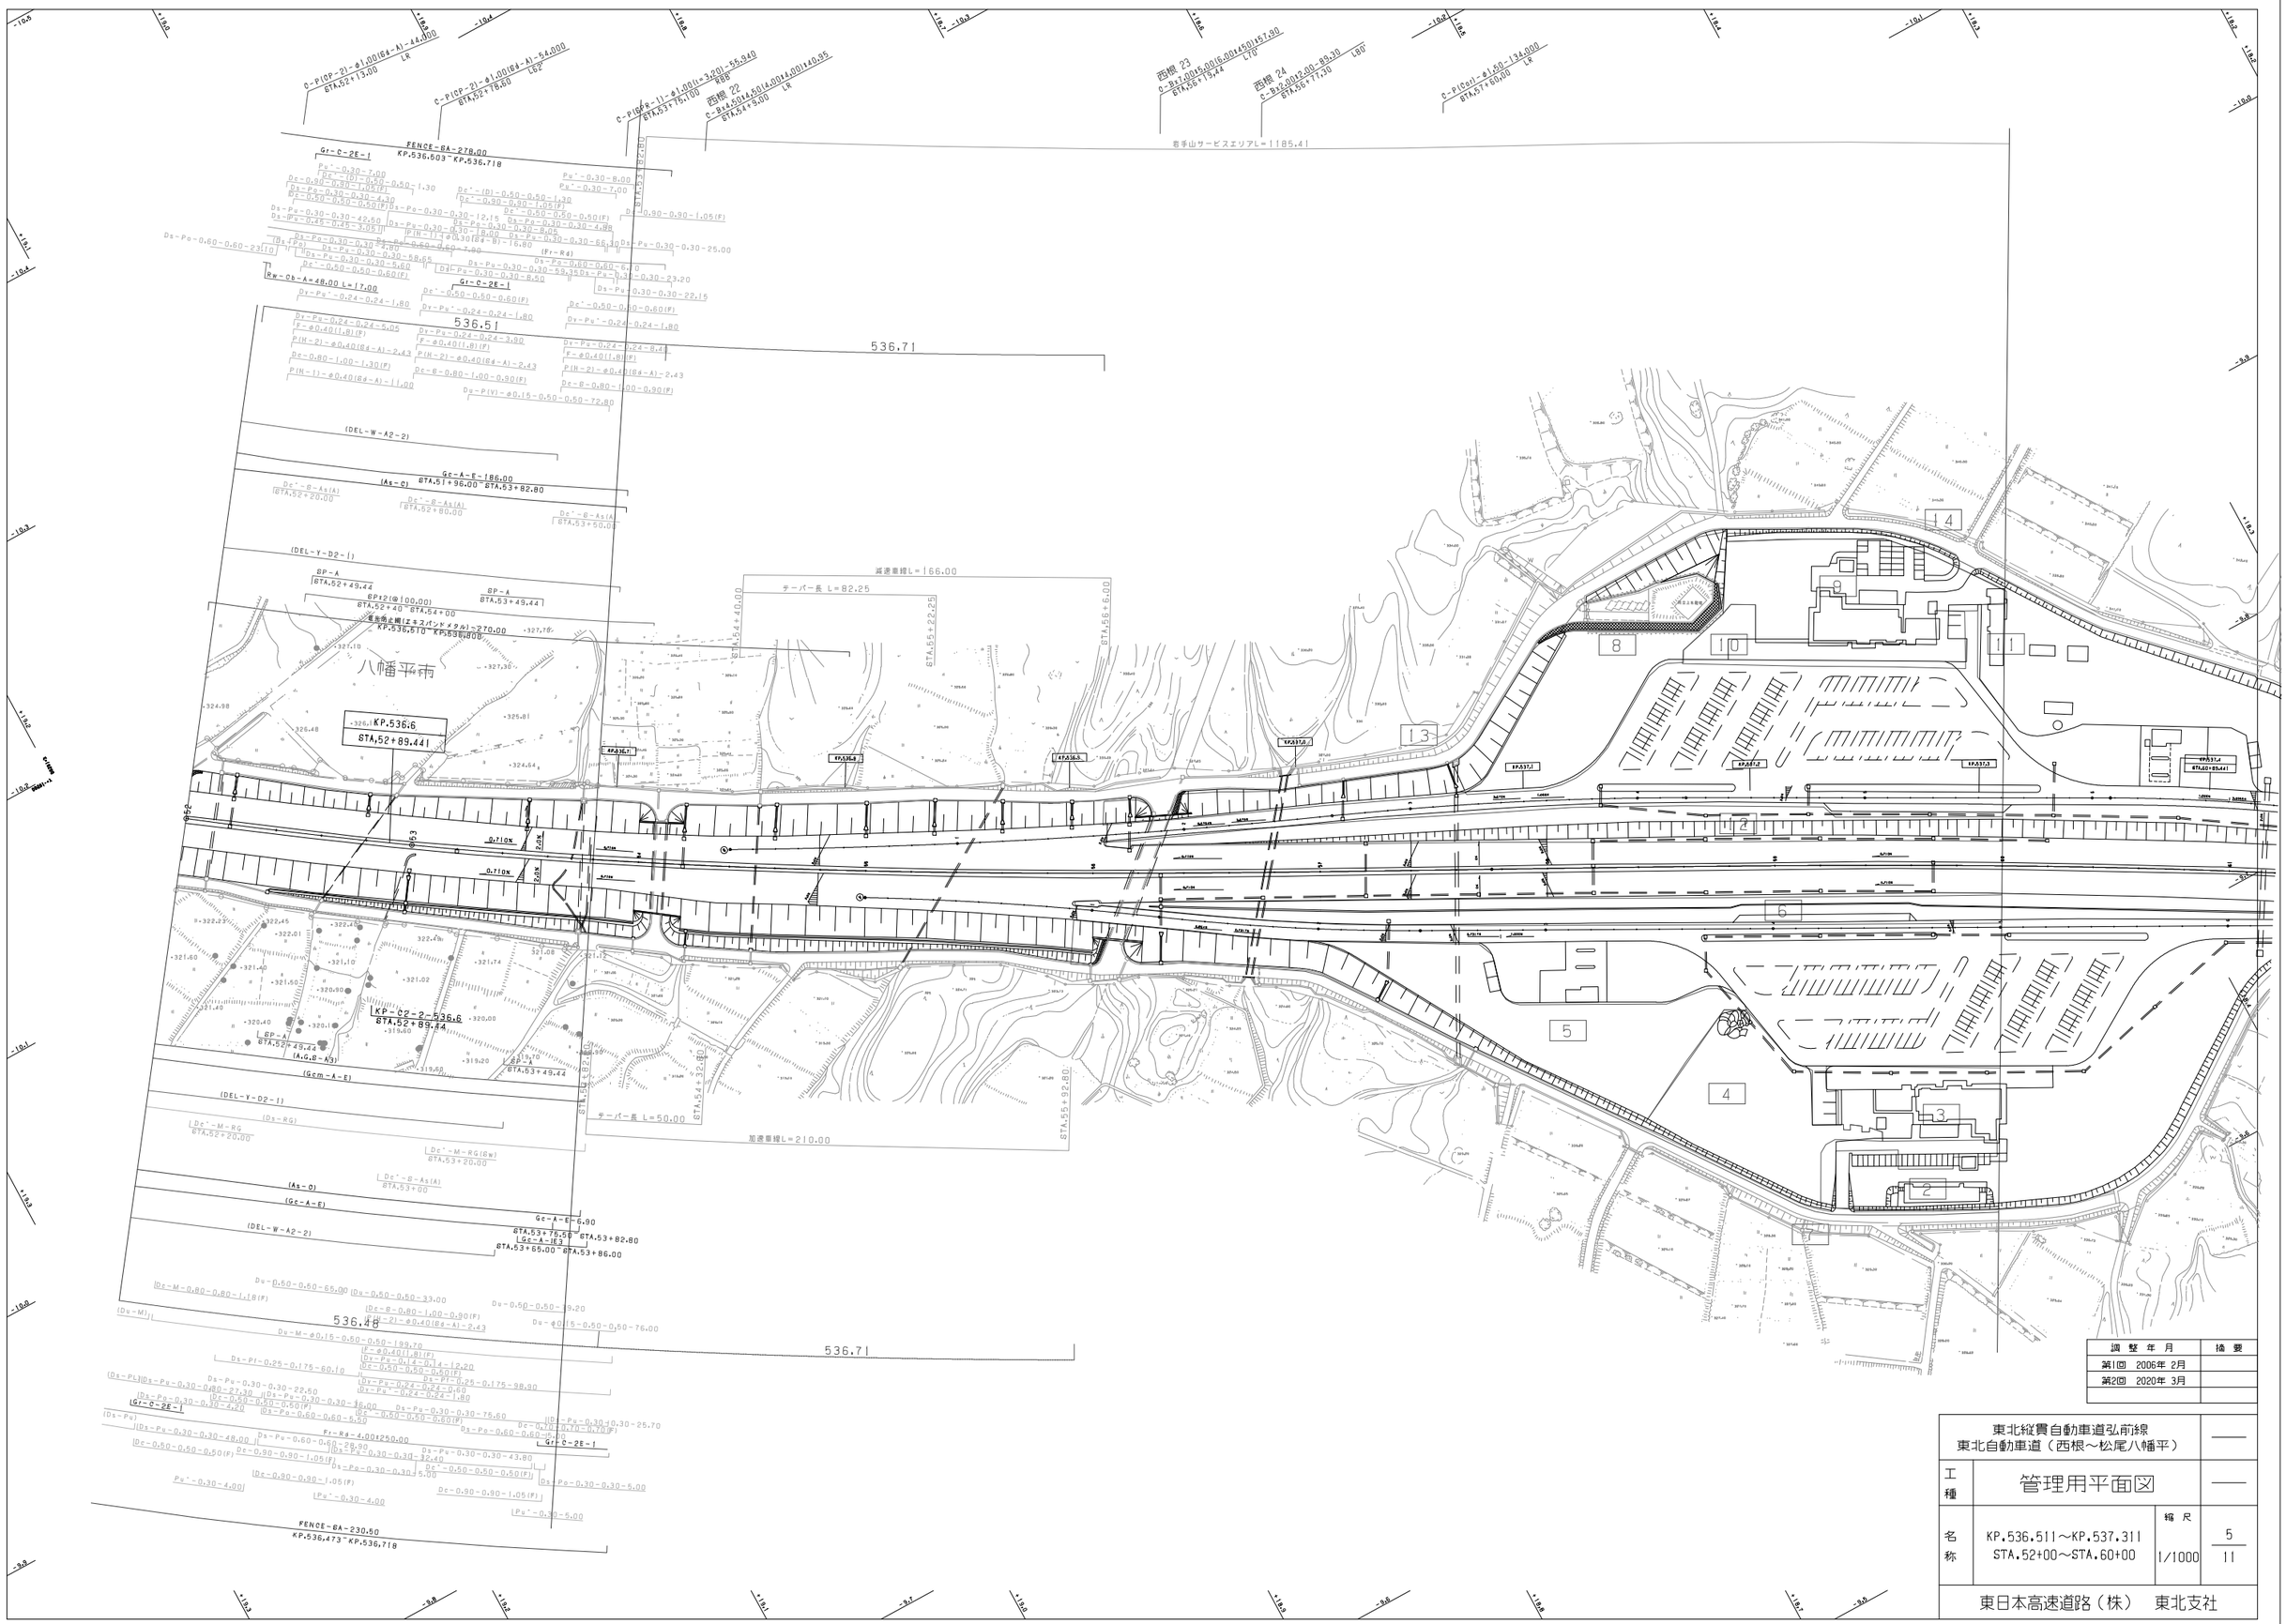

調整年月	摘要
第1回 2006年 2月	
第2回 2020年 3月	

東北縦貫自動車道弘前線
東北自動車道（西根～松尾八幡平）

工種：管理用平面図

名称：KP.536.511～KP.537.311
STA.52+00～STA.60+00

縮尺：1/1000

5
11

東日本高速道路（株） 東北支社

岩手山サービスエリア L=1185,41

C-P(BPR-3)φ2.000(I=3.002)-74.60
BTA.61+15.00 LR

C-P(SP-2)φ1.00(64-01)-70.30
BTA.61+64.70 #61

西構 25
C-Bx4.50t4.00(4.00t4.00)-48.41
BTA.62+20.00 LR

C-P(SP-2)φ1.00(64-A)-68.00
BTA.62+53.70 LT2

C-P(Pc-1)φ1.00(64-B)-84.00
BTA.63+19.50 L69

西構 26
C-Bx2.00t2.00-75.29
BTA.63+34.50 LT0

西構 27
C-Bx7.00t5.00(6.00t4.50)+38.23
BTA.64+2.50

西構 28
C-Bx4.50t4.00-30.496
#65

岩手松川橋
Br-6C-Pos-GC1-(2136.25+37.25+2126.93+27.86)L65-71-tU10.750t193.670

FENCE-BA-121.60

STA.65+35.80

加速車線長L=210.00

537.56

537.73

STA.62+58.21

STA.64+58.21

Ds-Pu-0.30-0.30-96.40
Fr-R4-4.00t70.00
Ds-Pu-0.30-0.30-103.00
Ds-Pt-0.30-0.30-22.00
Ds-M-60.15-0.50-0.50-66.00

Rw-Cb-A=52.00 L=23.00

Gc-A-E3
STA.65+21.23
Gr-A-E1-7.80
STA.65+16.00 - STA.65+23.80

DEL-W-A2-2
STA.65+00
Gc-A-E1-16.00
STA.64+95.50 - STA.65+11.50
Gc-A-E-31.20
STA.64+68.21 - STA.64+99.50
As-C-54.79
STA.64+68.21 - STA.65+22.68

Gc-A-E-10.22
STA.65+11.50 - STA.65+21.23

DEL-W-A3-1-5(c1,c50.00)
STA.65+50.00 - STA.67+50.00

Ds-(0.70-0.(5)A-46.05
STA.64+68.21 - STA.65+25.25

PCC-A1-10.65
STA.65+15.25 - STA.65+25.25

DEL-V-A2-1-4(c1,c100.00)
DEL-BP(B)-3(c1,c100.00)
STA.65+00 - STA.68+00

Gr-406.50
KP.537.740 - KP.538.110

BP-A
STA.66+47.44

KP-C2-3-537.8
STA.64+89.44

KP.537.8
STA.64+89.441

KP-C2-3-537.9
STA.65+89.44

KP-B2-3-538.0
STA.66+89.44

KP.537.9

KP.538.0

0.710%

BP-A
STA.65+45.44

PCC-A1-9.45
STA.65+15.25 - STA.65+25.25

A.G.B-A1-1-363.70
STA.64+88.21 - STA.66+51.90

BP-A
STA.66+51.44

Gr-407.10
KP.537.740 - KP.538.110

DEL-V-A2-1-4(c1,c100.00)
DEL-BP(B)-3(c1,c100.00)
STA.65+00 - STA.68+00

As-C-43.24
STA.64+88.21 - STA.65+1.66
Gc-A-E-33.45
Gc-A-E1-8.00
STA.65+2.00 - STA.65+10.56
Gc-A-E3
STA.65+10.66
DEL-W-A
STA.65+00
Gr-A-E1-5.00
STA.65+6.50 - STA.65+11.50

DEL-W-A3-1-4(c1,c50.00)
STA.65+50.00 - STA.67+00

P(H-2)φ0.80(64-B)-82.00
P(H-2)φ0.80(36.00)
Dc'-(0)-1.20-1.20-1.20(F)

537.53

537.70

RW-Cb-A=87.00 L=20.00

Ds-Pu-0.30-0.30-16.00
Ds-Pt-0.30-0.30-24.00
Dp-Pu-0.30-0.30-58.80
P(H-1)φ0.40(64-B)-4.00
Dc'-0.50-0.50-0.50(F)

Br-6C-Pos-GC1-(2136.25+37.25+2126.93+27.86)L65-71-tU10.500t193.670
岩手松川橋

Gr-C-2E-1

Fr-R4-4.00t55.00

Dsr-Pu-0.30-0.30-51.90

Dc'-0.70-0.70-0.70(F)

Pu'-0.30-8.00

STA.62+28.22

STA.63+22.60

テーパー長L=87.40

減速車線長L=181.78

STA.64+10.00

PENCE-A-140.00

八幡平市
松尾村
西根町

調整年月	摘要
第1回 2006年 2月	
第2回 2015年 2月	
第3回 2020年 3月	
第4回 2021年 1月	

東北縦貫自動車道弘前線 東北自動車道（西根～松尾八幡平）			——
工種	管理用平面図		——
名称	KP.537.311～KP.538.011 STA.60+00～STA.67+00	縮尺 1/1000	6 11
東日本高速道路（株） 東北支社			

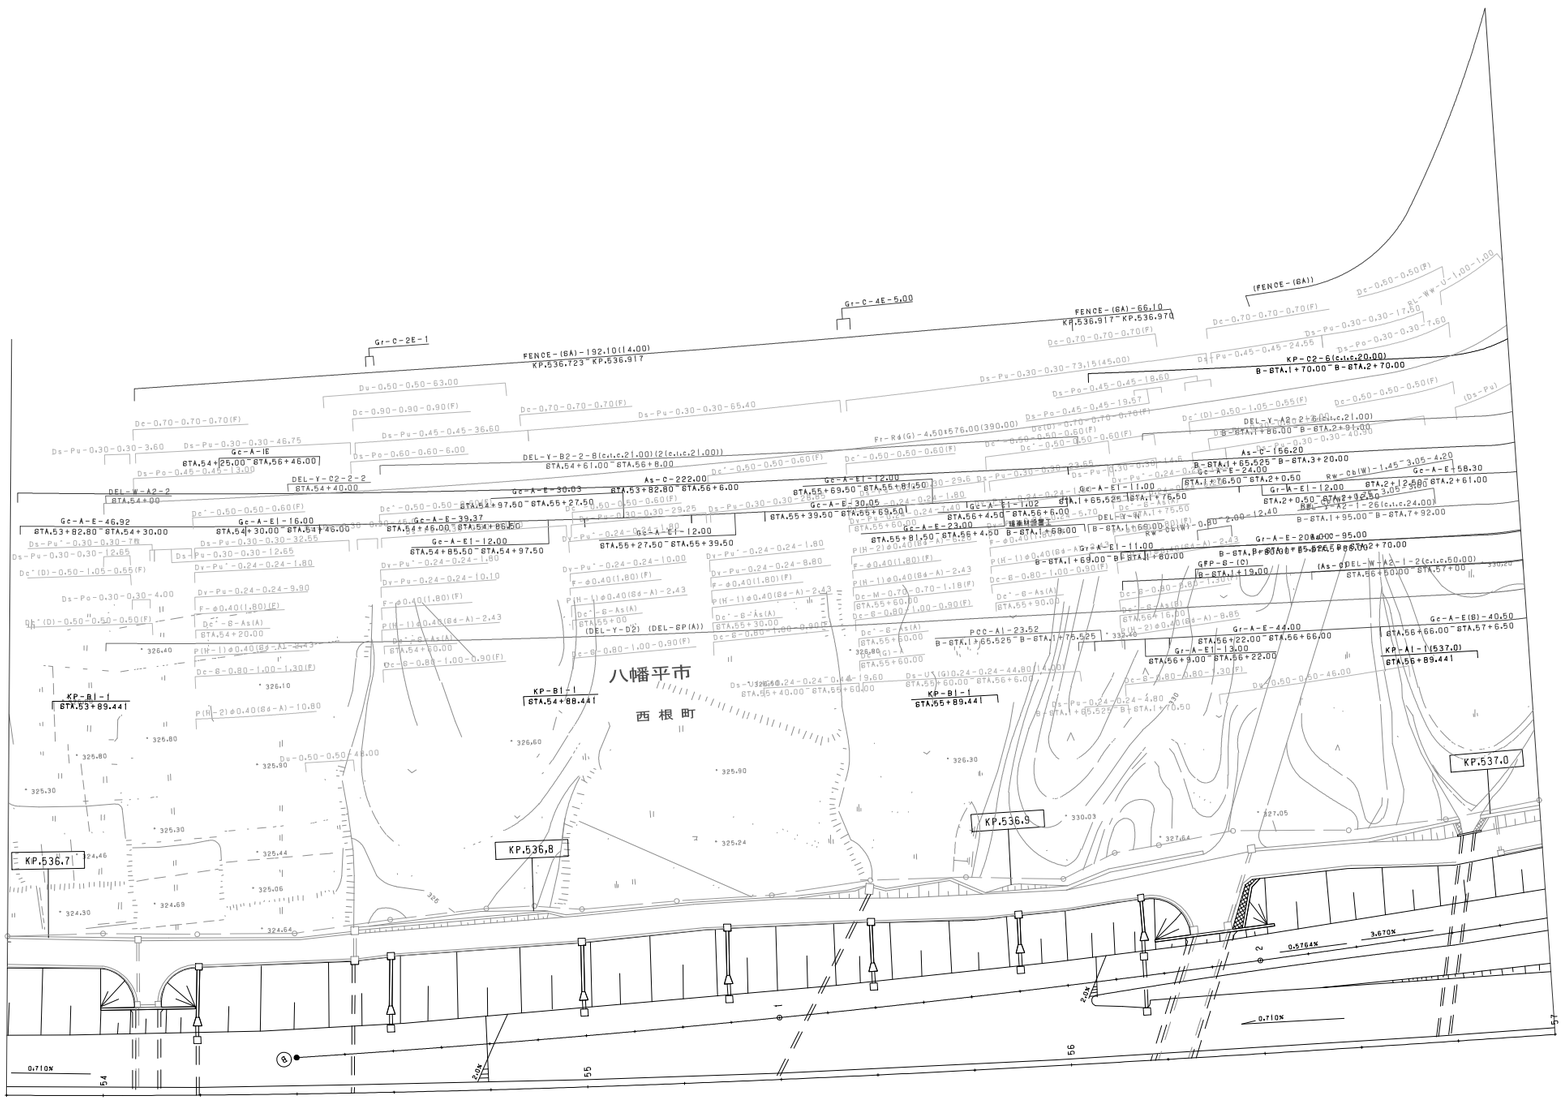

調整年月	摘要
第1回 2006年 2月	
第2回 2020年 3月	

東北縦貫自動車道弘前線 東北自動車道（西根～松尾八幡平）			——
工種	管理用平面図		——
名称	岩手山サービスエリア KP.536.903～KP.537.569 STA.55+92～STA.62+58	縮尺 1/500	1/6
東日本高速道路（株） 東北支社			

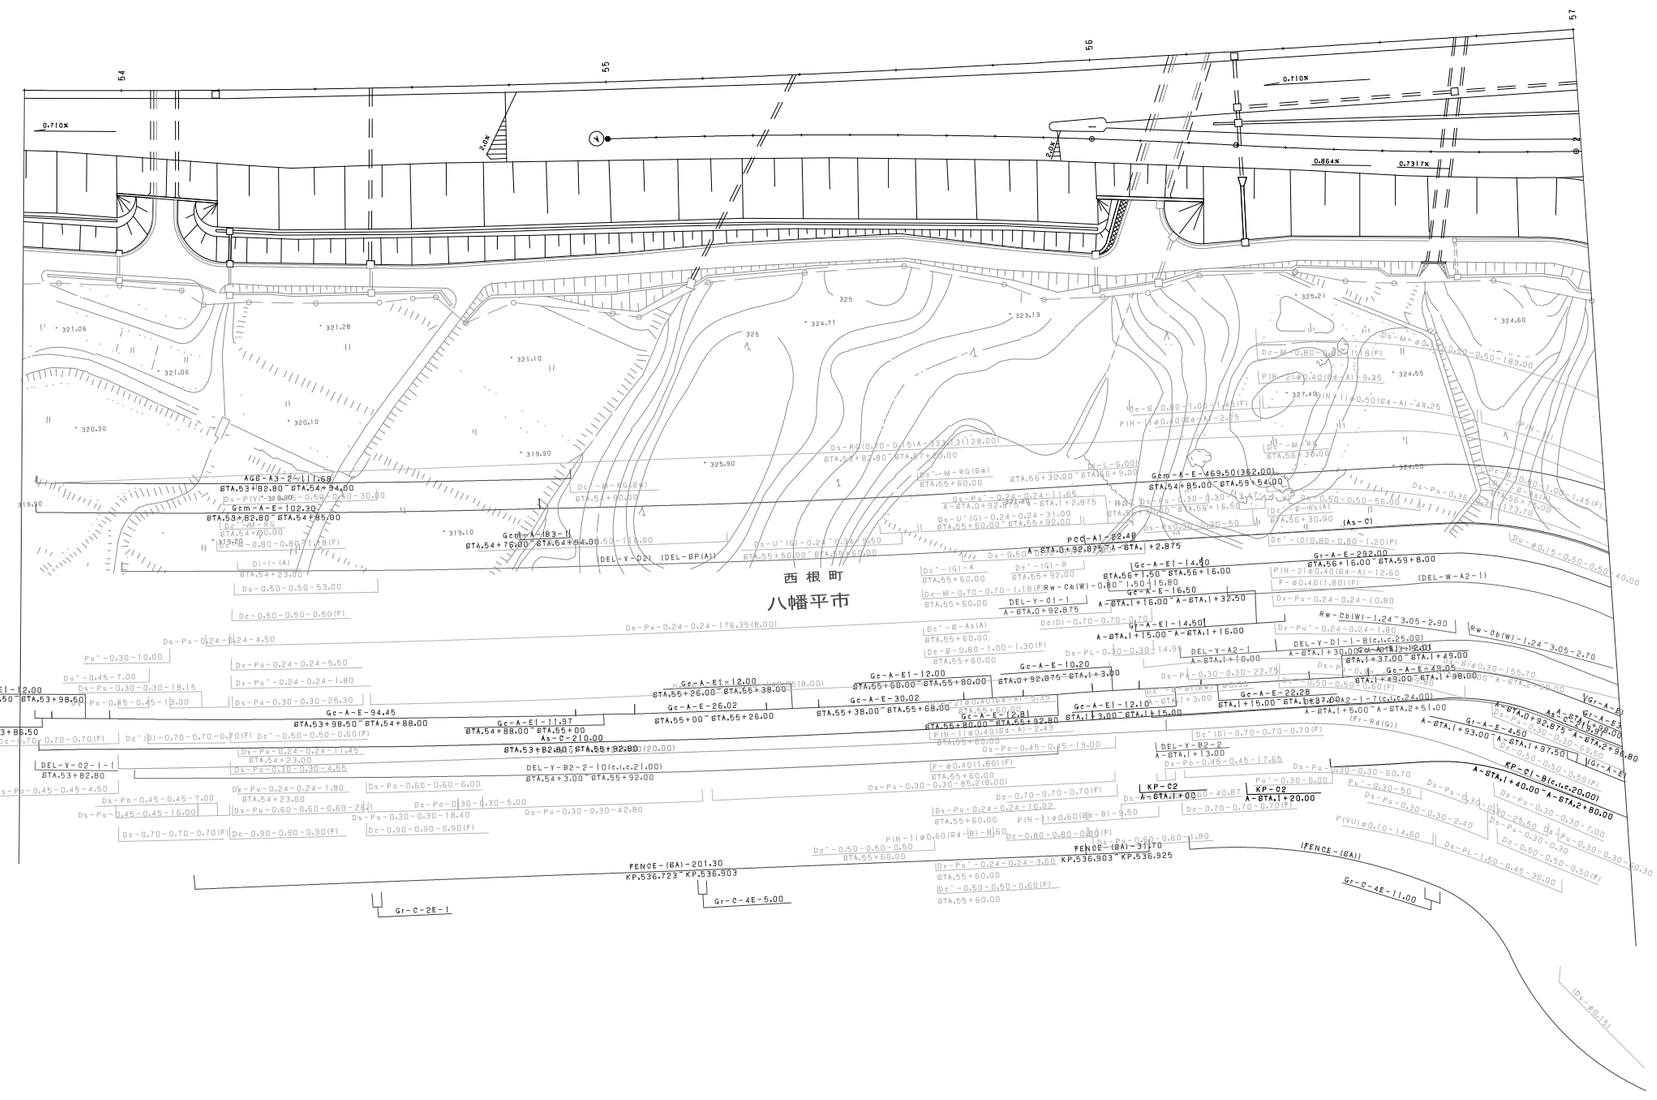

調整年月	摘要
第1回 2006年 2月	
第2回 2020年 3月	

東北縦貫自動車道弘前線 東北自動車道（西根～松尾八幡平）			——
工種	管理用平面図		——
名称	岩手山サービスエリア KP.536.903～KP.537.569 STA.55+92～STA.62+58	縮尺 1/500	2 6
東日本高速道路（株） 東北支社			

八幡平市

西根町

調整年月	摘要
第1回 2006年 2月	
第2回 2020年 3月	

東北縦貫自動車道弘前線 東北自動車道（西根～松尾八幡平）			——
工種	管理用平面図		——
名称	岩手山サービスエリア KP.536.903～KP.537.569 STA.55+92～STA.62+58	縮尺 1/500	3 6
東日本高速道路（株） 東北支社			

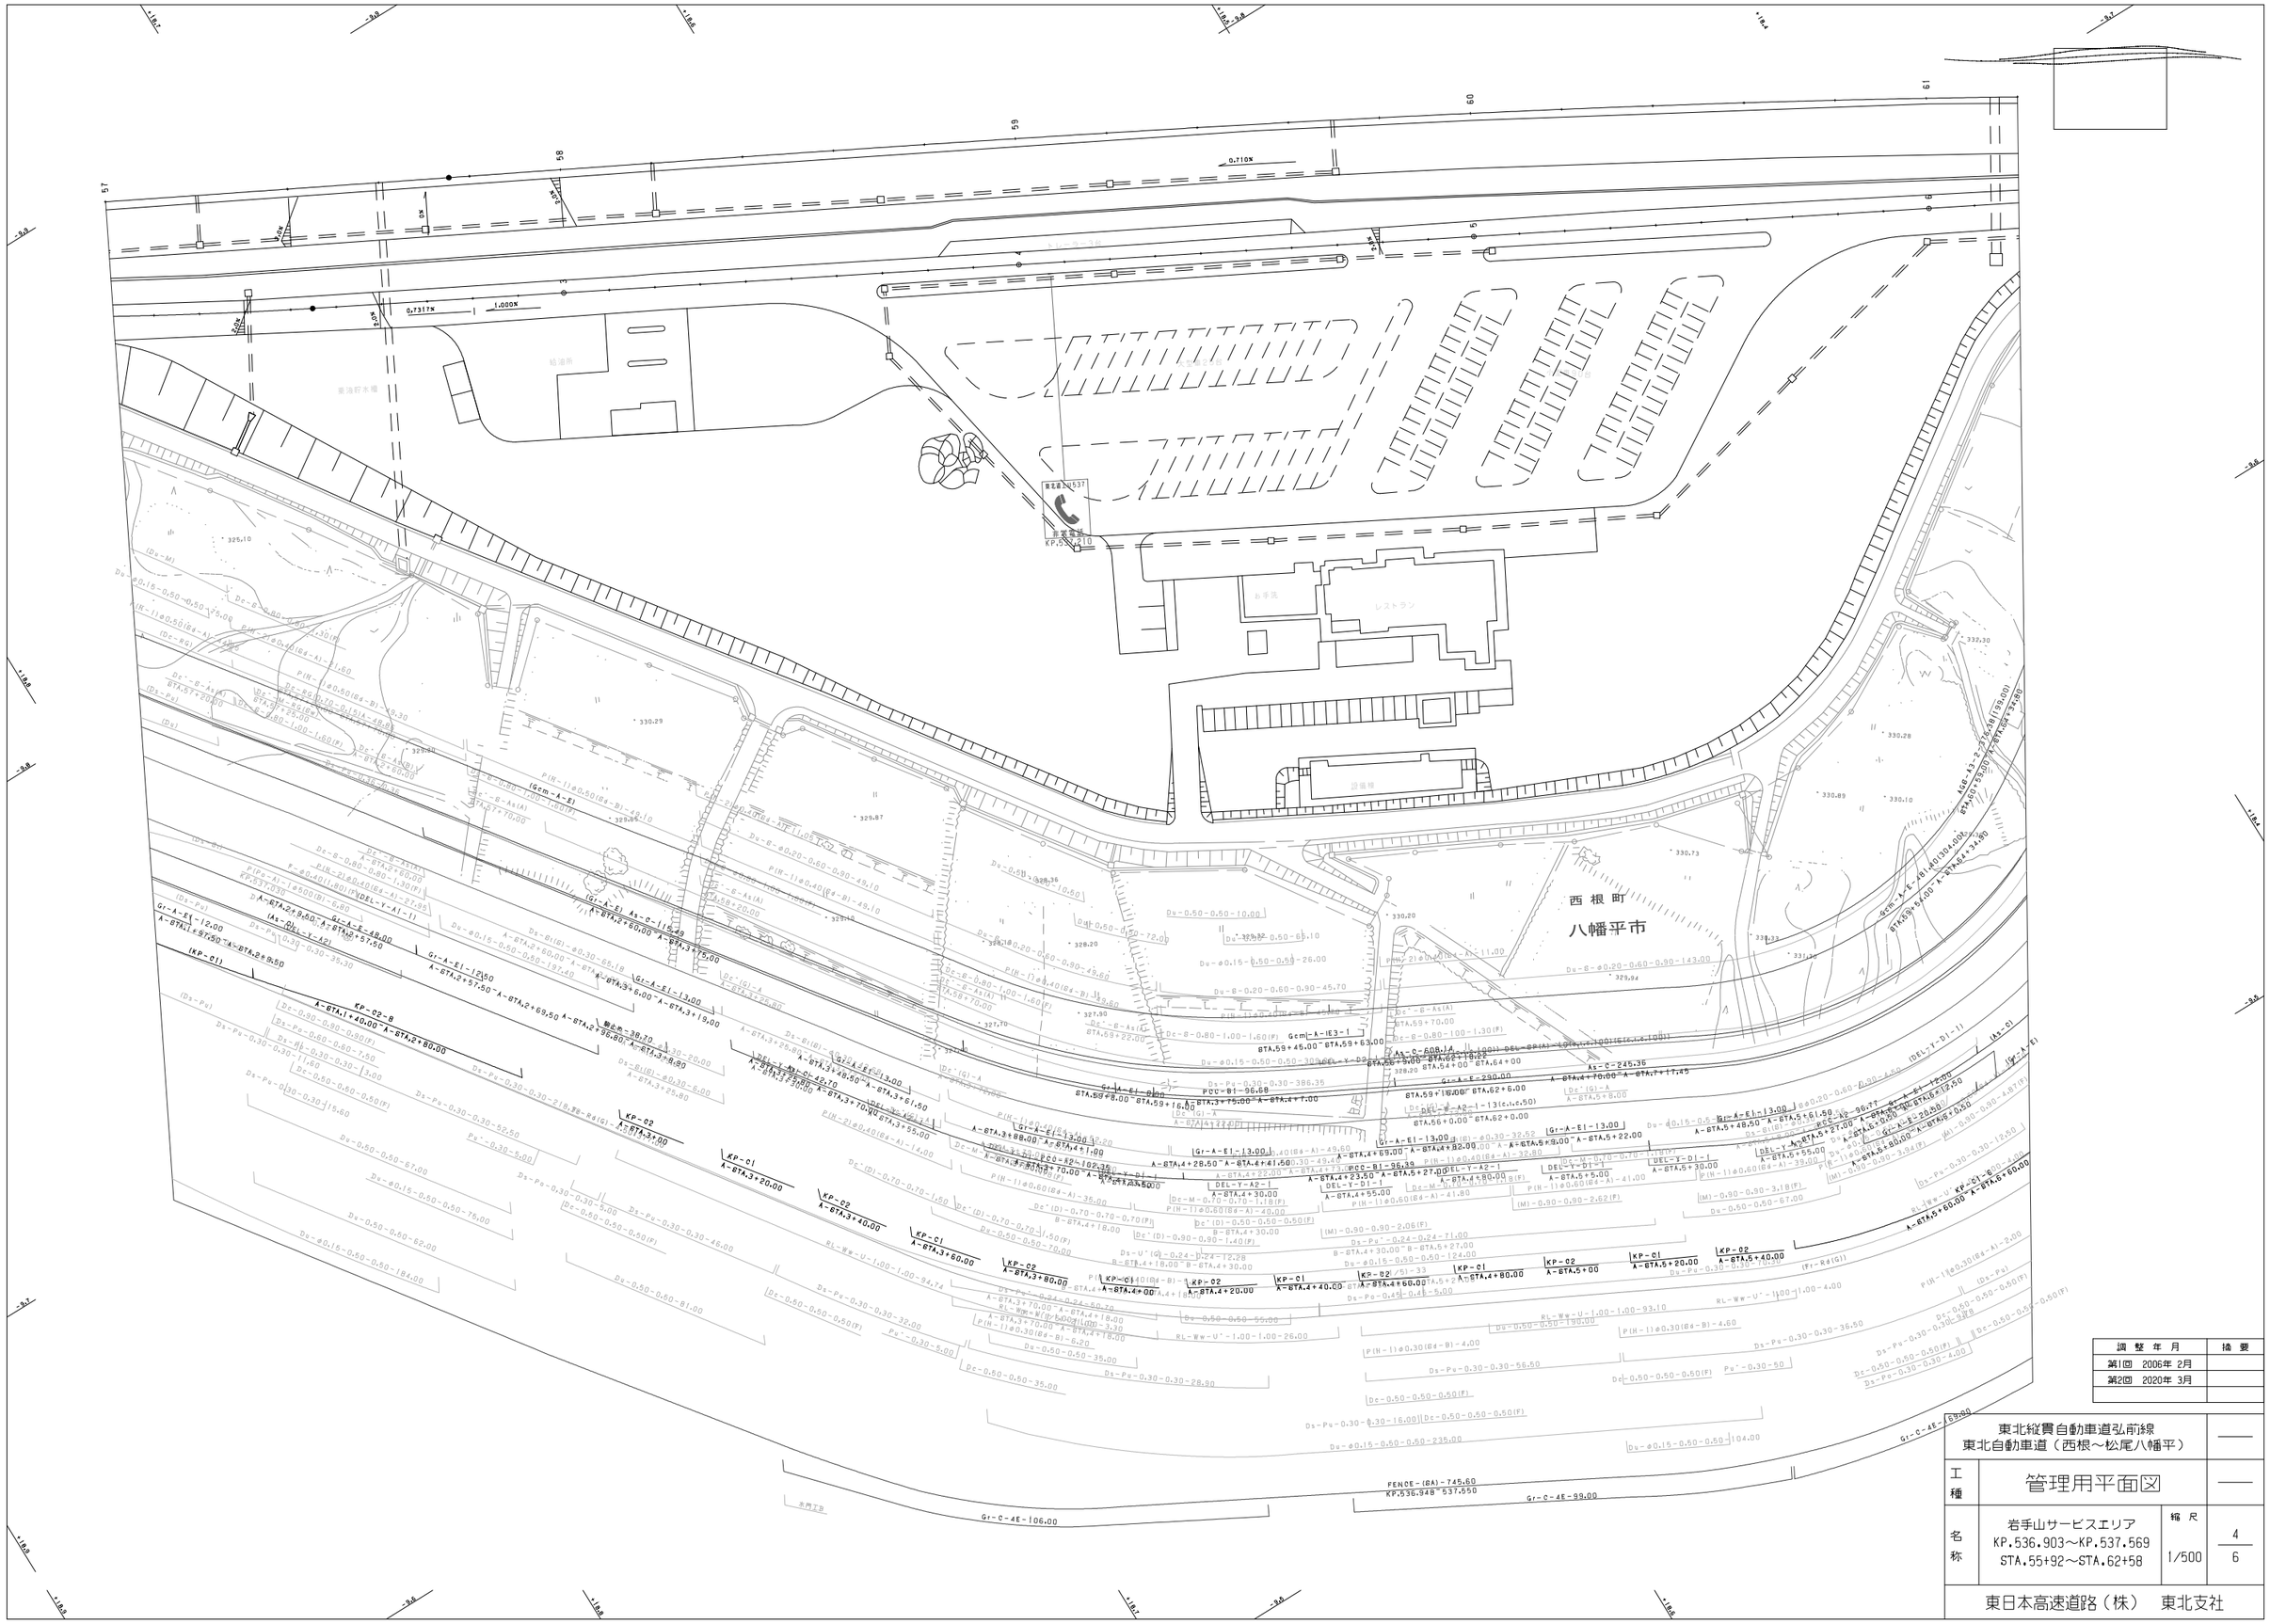
西根町
八幡平市
給油所
洗車場
お手洗
レストラン
KP.537.210
KP.536.903
KP.537.569
KP-01
KP-02
KP-C1
KP-C2
A-STA.4+60.00
A-STA.5+00
A-STA.5+20.00
A-STA.5+40.00
A-STA.5+60.00
A-STA.5+80.00
A-STA.6+00.00
A-STA.6+20.00
A-STA.6+40.00
A-STA.6+60.00
A-STA.6+80.00
A-STA.7+00.00
A-STA.7+20.00
A-STA.7+40.00
A-STA.7+60.00
A-STA.7+80.00
A-STA.8+00.00
A-STA.8+20.00
A-STA.8+40.00
A-STA.8+60.00
A-STA.8+80.00
A-STA.9+00.00
A-STA.9+20.00
A-STA.9+40.00
A-STA.9+60.00
A-STA.9+80.00
A-STA.10+00.00
A-STA.10+20.00
A-STA.10+40.00
A-STA.10+60.00
A-STA.10+80.00
A-STA.11+00.00
A-STA.11+20.00
A-STA.11+40.00
A-STA.11+60.00
A-STA.11+80.00
A-STA.12+00.00
A-STA.12+20.00
A-STA.12+40.00
A-STA.12+60.00
A-STA.12+80.00

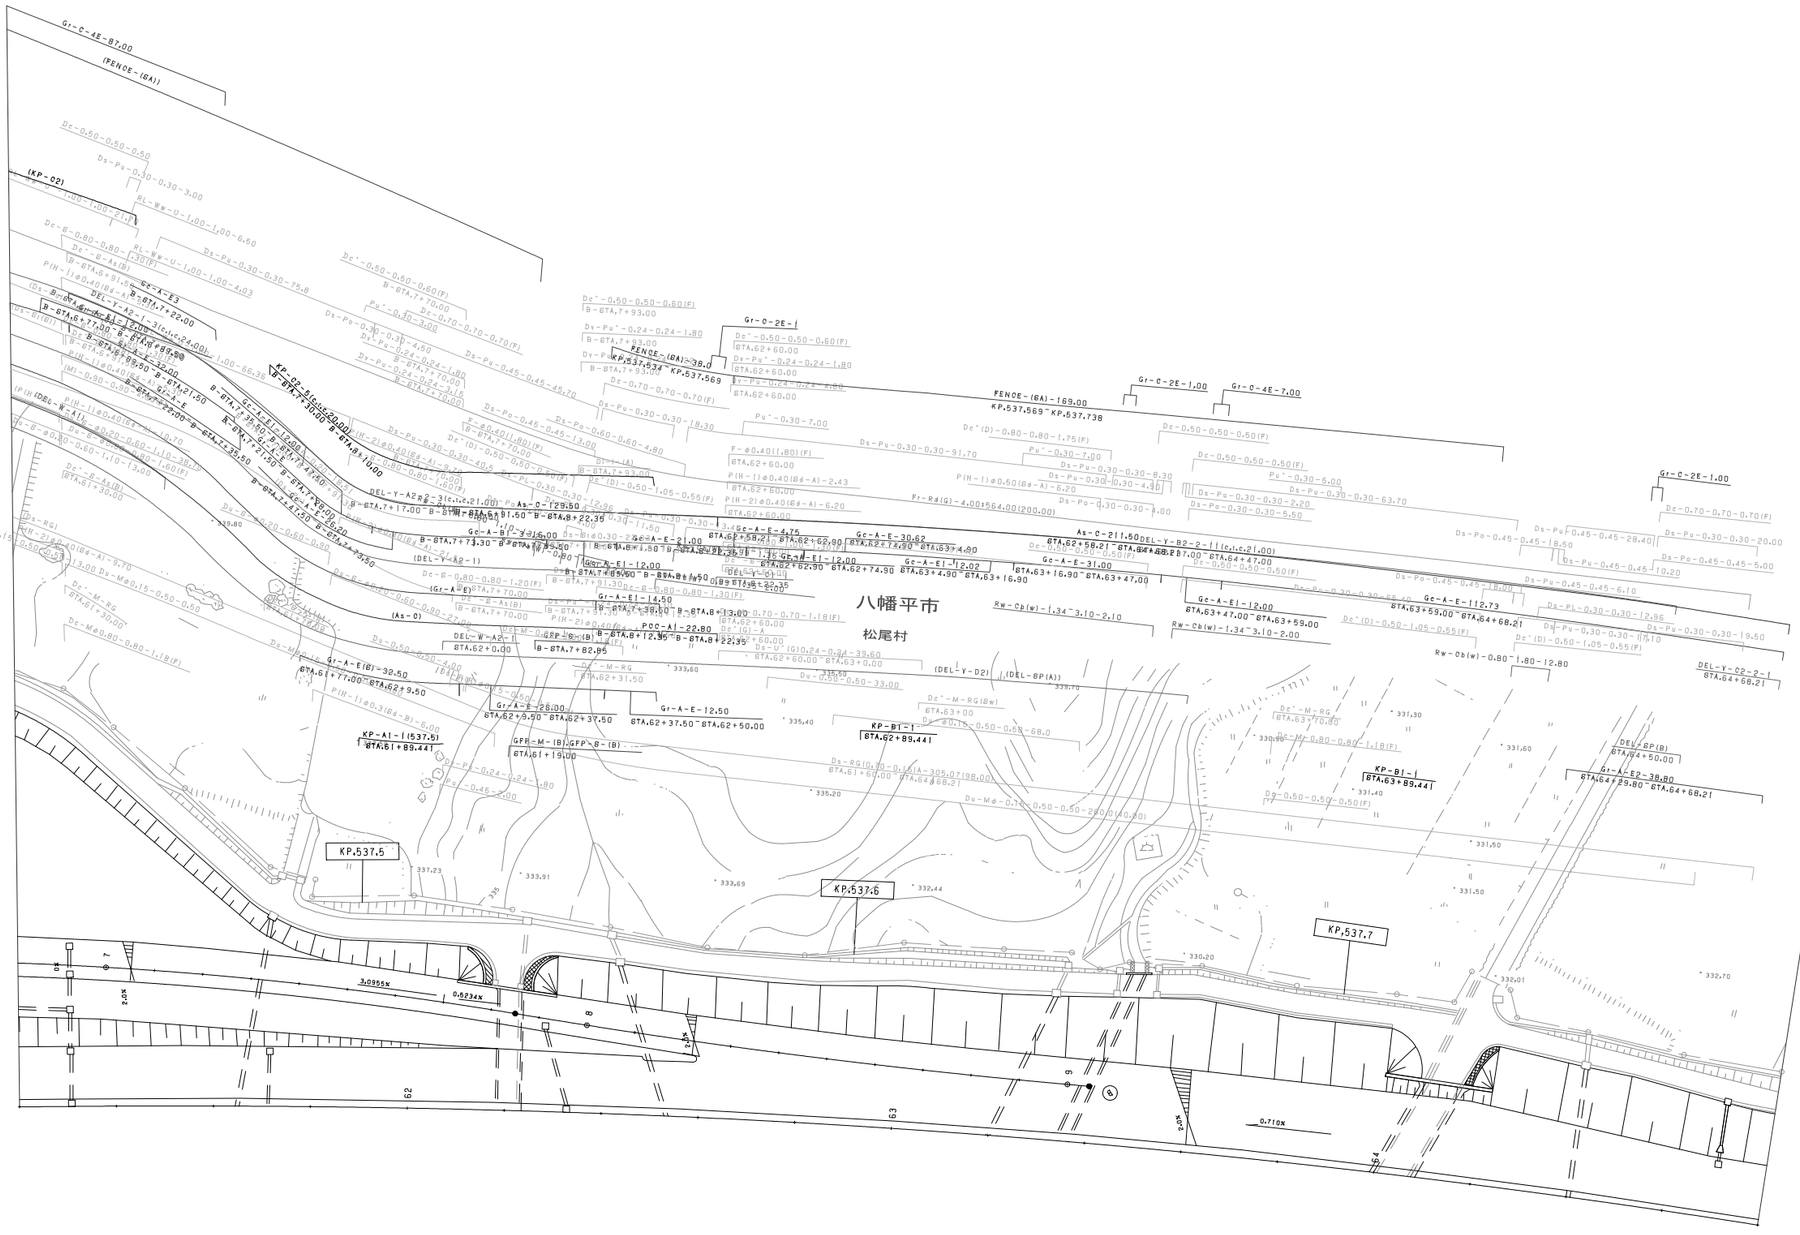

調整年月	摘要
第1回 2006年 2月	
第2回 2020年 3月	
第3回 2021年 1月	

東北縦貫自動車道弘前線 東北自動車道（西根～松尾八幡平）			——
工種	管理用平面図		——
名称	岩手山サービスエリア KP.536.903～KP.537.569 STA.55+92～STA.62+58	縮尺 1/500	5 6
東日本高速道路（株） 東北支社			

松尾村

八幡平市

調整年月	摘要
第1回 2006年 2月	
第2回 2020年 3月	

東北縦貫自動車道弘前線 東北自動車道（西根～松尾八幡平）			——
工種	管理用平面図		——
名称	岩手山サービスエリア KP.536.903～KP.537.569 STA.55+92～STA.62+58	縮尺 1/500	6 6
東日本高速道路（株） 東北支社			

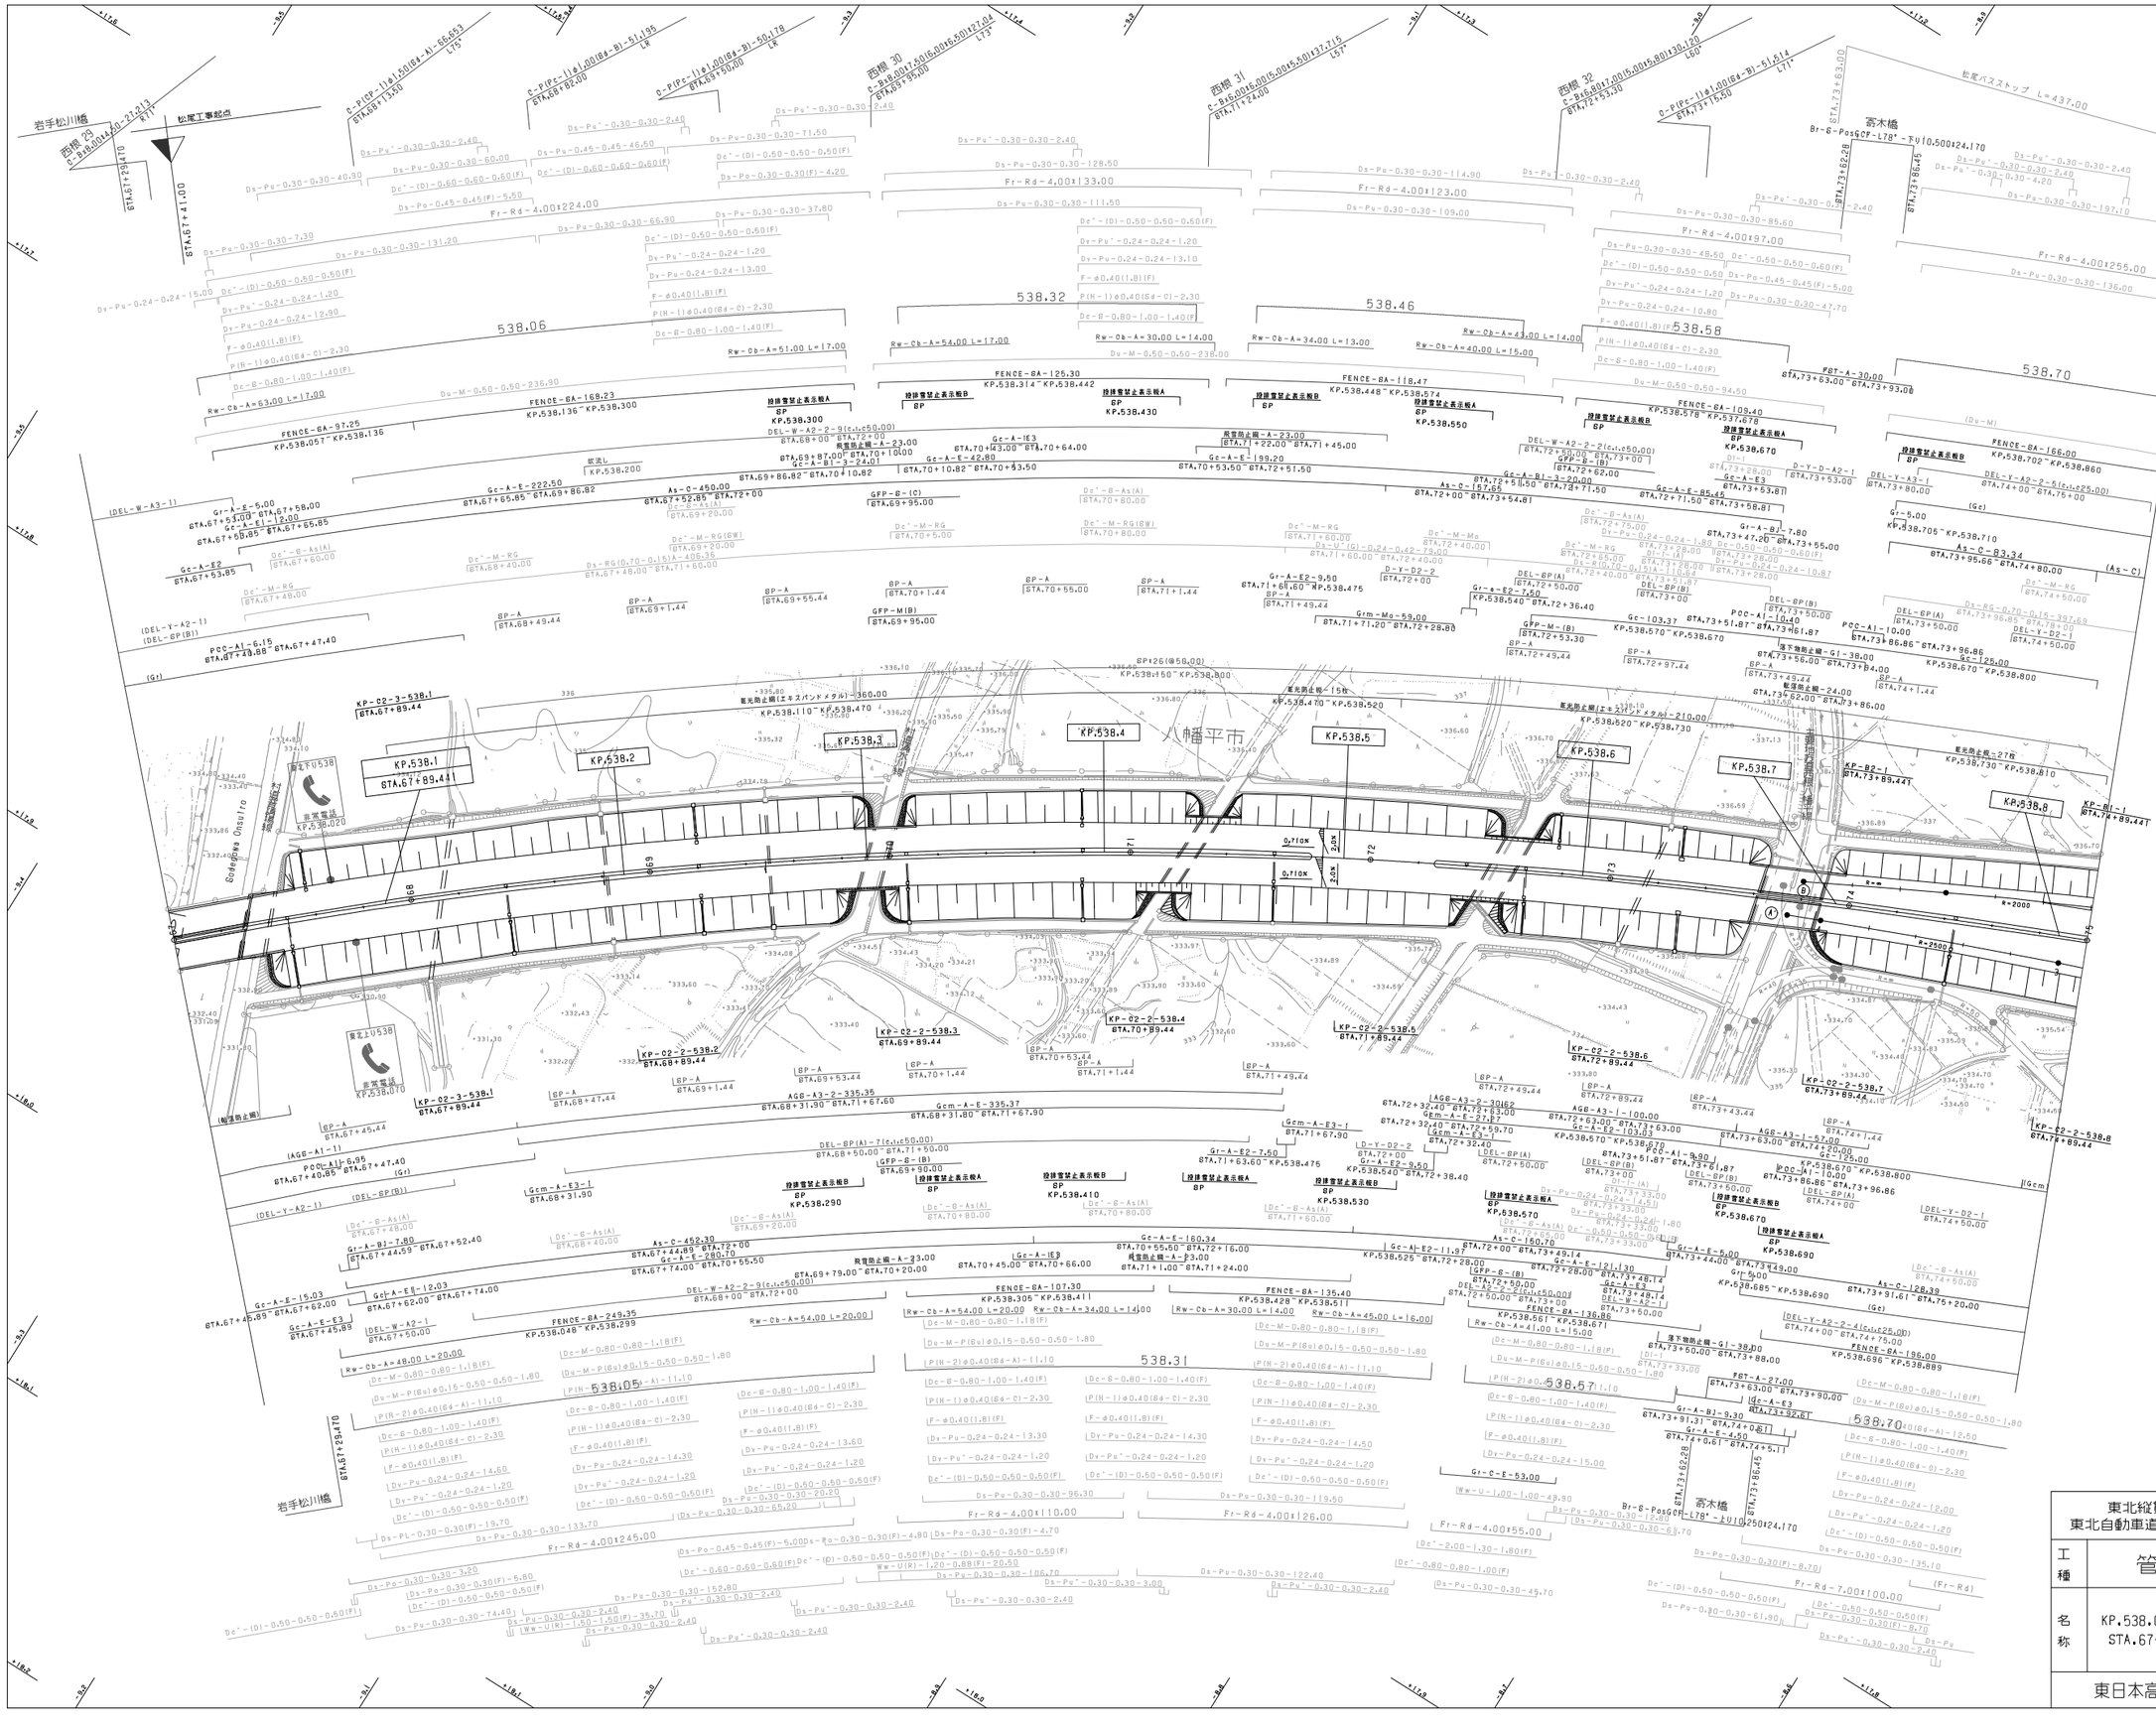
岩手松川橋
西橋 29
C-B=8.00|4.00-2.212|3
BTA.67+29.470
松尾工事起点
BTA.67+41.00
C-PIPc-I|φ1.50|64-A|-66.953
BTA.68+13.00
L=75°
C-PIPc-I|φ1.00|64-B|-51.195
BTA.68+82.00
L=4°
C-PIPc-I|φ1.00|64-B|-50.178
BTA.69+50.00
L=4°
西橋 30
C-B=8.00|4.50|6.00|5.00|127.04
BTA.69+95.00
L=73°
西橋 31
C-B=8.00|5.00|5.00|5.00|137.715
BTA.71+24.00
L=57°
西橋 32
C-B=8.00|7.00|5.00|5.80|130.120
BTA.72+53.30
L=60°
C-PIPc-I|φ1.00|64-B|-51.614
BTA.73+16.50
L=71°
松尾バストップ L=437.00
BTA.73+63.00
寄木橋
Br-B-PosGCF-L78*-T=10.500|24.170
BTA.73+62.28
BTA.73+86.45
Ds-Pu'-0.30-0.30-2.40
Ds-Pu-0.30-0.30-4.20
Ds-Pu-0.30-0.30-197.10
Fr-Rd-4.00|255.00
Ds-Pu-0.30-0.30-136.00
538.70
FENCE-GA-166.00
KP.538.702~KP.538.860
DEL-Y-A2-2-5(c.t.c25.00)
BTA.74+00~BTA.75+00
Gr-5.00
KP.538.705~KP.538.710
As-C-83.34
BTA.73+95.66~BTA.74+80.00
PCC-A1-10.00
BTA.73+86.86~BTA.73+96.86
538.58
FENCE-GA-109.40
KP.538.578~KP.537.678
FBT-A-30.00
BTA.73+63.00~BTA.73+93.00
538.46
FENCE-GA-118.47
KP.538.448~KP.538.574
538.32
FENCE-GA-125.30
KP.538.314~KP.538.442
538.06
FENCE-GA-168.23
KP.538.136~KP.538.300
FENCE-GA-97.25
KP.538.057~KP.538.136
Rw-Cb-A=63.00 L=17.00
Rw-Cb-A=51.00 L=17.00
Rw-Cb-A=54.00 L=17.00
Rw-Cb-A=30.00 L=14.00
Rw-Cb-A=34.00 L=13.00
Rw-Cb-A=43.00 L=14.00
Rw-Cb-A=40.00 L=15.00
Ft-Rd-4.00|224.00
Ft-Rd-4.00|133.00
Ft-Rd-4.00|123.00
Ft-Rd-4.00|97.00
Du-M-0.50-0.50-238.00
Du-M-0.50-0.50-236.90
Du-M-0.50-0.50-94.50
Ds-Pu-0.30-0.30-7.30
Ds-Pu-0.30-0.30-131.20
Ds-Pu-0.30-0.30-66.90
Ds-Pu-0.30-0.30-128.50
Ds-Pu-0.30-0.30-111.50
Ds-Pu-0.30-0.30-114.90
Ds-Pu-0.30-0.30-109.00
Ds-Pu-0.30-0.30-85.60
Ds-Pu-0.30-0.30-48.50
Ds-Pu-0.24-0.24-15.00
Ds-Pu-0.24-0.24-1.20
Ds-Pu-0.24-0.24-12.90
Ds-Pu-0.24-0.24-13.10
Ds-Pu-0.24-0.24-10.80
Ds-Pu-0.45-0.45-46.50
Ds-Pu-0.45-0.45(F)-5.50
Ds-Pu-0.45-0.45(F)-5.00
Ds-Pu-0.30-0.30-71.50
Ds-Pu-0.30-0.30(F)-4.20
Ds-Pu-0.30-0.30-40.30
Ds-Pu-0.30-0.30-69.00
Ds-Pu-0.30-0.30-37.80
Ds-Pu-0.30-0.30-47.70
Dc'-(D)-0.60-0.60-0.60(F)
Dc'-(D)-0.50-0.50-0.50(F)
Dc'-(D)-0.50-0.50-0.50
Dc-8-0.80-1.00-1.40(F)
Dc-8-0.80-1.00-1.40
Dy-Pu'-0.24-0.24-1.20
Dy-Pu-0.24-0.24-13.00
F-φ0.40(1.8)(F)
P(H-1)φ0.40(64-C)-2.30
Gc-A-E-222.50
BTA.67+65.85~BTA.69+86.82
Gc-A-E-42.80
BTA.70+10.82~BTA.70+53.50
Gc-A-E-199.20
BTA.70+53.50~BTA.72+51.50
Gc-A-E-85.45
BTA.72+71.50~BTA.73+58.81
Gc-A-E3
BTA.67+55.85~BTA.67+65.85
Gc-A-E2
BTA.67+53.85
Gr-A-E-5.00
BTA.67+54.00~BTA.67+58.00
Gc-A-E1-12.00
BTA.67+55.85~BTA.67+65.85
Gr-A-B1-7.80
BTA.73+47.20~BTA.73+55.00
Gr-A-E3
BTA.73+53.81
Gr-A-E2-7.50
BTA.71+63.60~KP.538.475
Gr-A-E2-9.50
KP.538.540~BTA.72+38.40
Gr-A-E2-11.97
BTA.72+00~BTA.73+49.14
Gr-A-E2-12.03
BTA.67+62.00~BTA.67+74.00
Gr-A-E3-15.03
BTA.67+45.89~BTA.67+62.00
Gr-A-E3
BTA.67+45.89
Gr-A-E2-7.50
KP.538.540~BTA.72+36.40
Gr-A-E2-9.50
BTA.71+60.60~KP.538.475
Gr-C-E-53.00
BTA.73+62.28~BTA.73+86.45
Gr-A-E-4.50
BTA.74+0.61~BTA.74+5.11
Gr-A-B1-9.30
BTA.73+91.31~BTA.74+0.61
Gc-103.37
KP.538.570~KP.538.670
Gc-A-E2-103.03
KP.538.670~KP.538.800
Gc-125.00
KP.538.670~KP.538.800
Gc-A-E2-5.50
BTA.72+62.00~BTA.73+00
Gc-A-E3
BTA.73+49.14~BTA.73+60.00
Gc-A-E2-121.30
BTA.72+28.00~BTA.73+48.14
Gc-A-E2-11.97
BTA.72+00~BTA.73+49.14
Gc-A-E-160.34
BTA.70+55.50~BTA.72+16.00
Gc-A-E-280.70
BTA.67+74.00~BTA.70+55.50
Gc-A-E-150.70
BTA.72+00~BTA.73+53.81
Gc-A-E3-1
BTA.71+67.90
Gcm-A-E3-1
BTA.68+31.90
Gcm-A-E-335.37
BTA.68+31.80~BTA.71+67.90
Gcm-A-E-27.67
BTA.72+32.40~BTA.72+59.70
Gcm-A-E3-1
BTA.72+32.40
Gc-A-E-128.39
BTA.73+51.61~BTA.75+20.00
Gc-A-E-196.00
KP.538.696~KP.538.889
Gc-A-E-15.03
BTA.67+45.89~BTA.67+62.00
Gc-A-E3
BTA.67+45.89
As-C-452.30
BTA.67+44.89~BTA.72+00
As-C-450.00
BTA.67+52.85~BTA.72+00
As-C-197.65
BTA.72+00~BTA.73+54.81
As-C-150.70
BTA.72+00~BTA.73+49.14
As-C-83.34
BTA.73+95.66~BTA.74+80.00
As-C-128.39
BTA.73+51.61~BTA.75+20.00
Gr-A-B1-7.80
BTA.67+44.59~BTA.67+52.40
Gc-A-E2-12.03
BTA.67+62.00~BTA.67+74.00
DEL-W-A2-2-9(c.t.c50.00)
BTA.68+00~BTA.72+00
DEL-W-A2-2-9(c.t.c50.00)
BTA.72+00~BTA.73+49.14
DEL-W-A2-2-5(c.t.c25.00)
BTA.72+00~BTA.73+49.14
DEL-Y-A2-2-4(c.t.c25.00)
BTA.74+00~BTA.74+75.00
DEL-W-A3-1)
(DEL-W-A2-1)
(DEL-GP(B))
(DEL-Y-A2-1)
(Gt)
(Gc)
(As-C)
(Gcm)
(Du-M)
PCC-A1-6.15
BTA.67+40.88~BTA.67+47.40
PCC-A1-6.95
BTA.67+40.85~BTA.67+47.40
PCC-A1-9.90
BTA.73+51.87~BTA.73+61.87
PCC-A1-10.00
BTA.73+86.86~BTA.73+96.86
PCC-A1-10.00
BTA.73+86.86~BTA.73+96.86
Gr-5.00
KP.538.685~KP.538.690
Gr-5.00
KP.538.705~KP.538.710
Gr-A-B1-7.80
BTA.67+44.59~BTA.67+52.40
Gr-A-B1-9.30
BTA.73+91.31~BTA.74+0.61
Gr-A-E-4.50
BTA.74+0.61~BTA.74+5.11
DEL-GP(A)
DEL-GP(B)
DEL-W-A2-2-9(c.t.c50.00)
DEL-Y-A2-2-5(c.t.c25.00)
DEL-Y-A2-1
DEL-Y-D2-1
DEL-W-A2-1
DEL-Y-D2-2
DEL-W-A3-1
DEL-GP(A)
DEL-GP(B)
GFP-B-(B)
GFP-M-(B)
GFP-A
GFP-B-(C)
GFP-M(B)
Dc'-G-As(A)
Dc'-M-RG
Dc'-M-RG(GW)
Dc'-M-Mo
Dc'-G-As(A)
Dc'-M-RG
Dc'-M-RG(GW)
Dc'-M-Mo
Dc'-G-As(A)
Dc'-M-RG
Dc'-M-RG
Dc'-M-RG

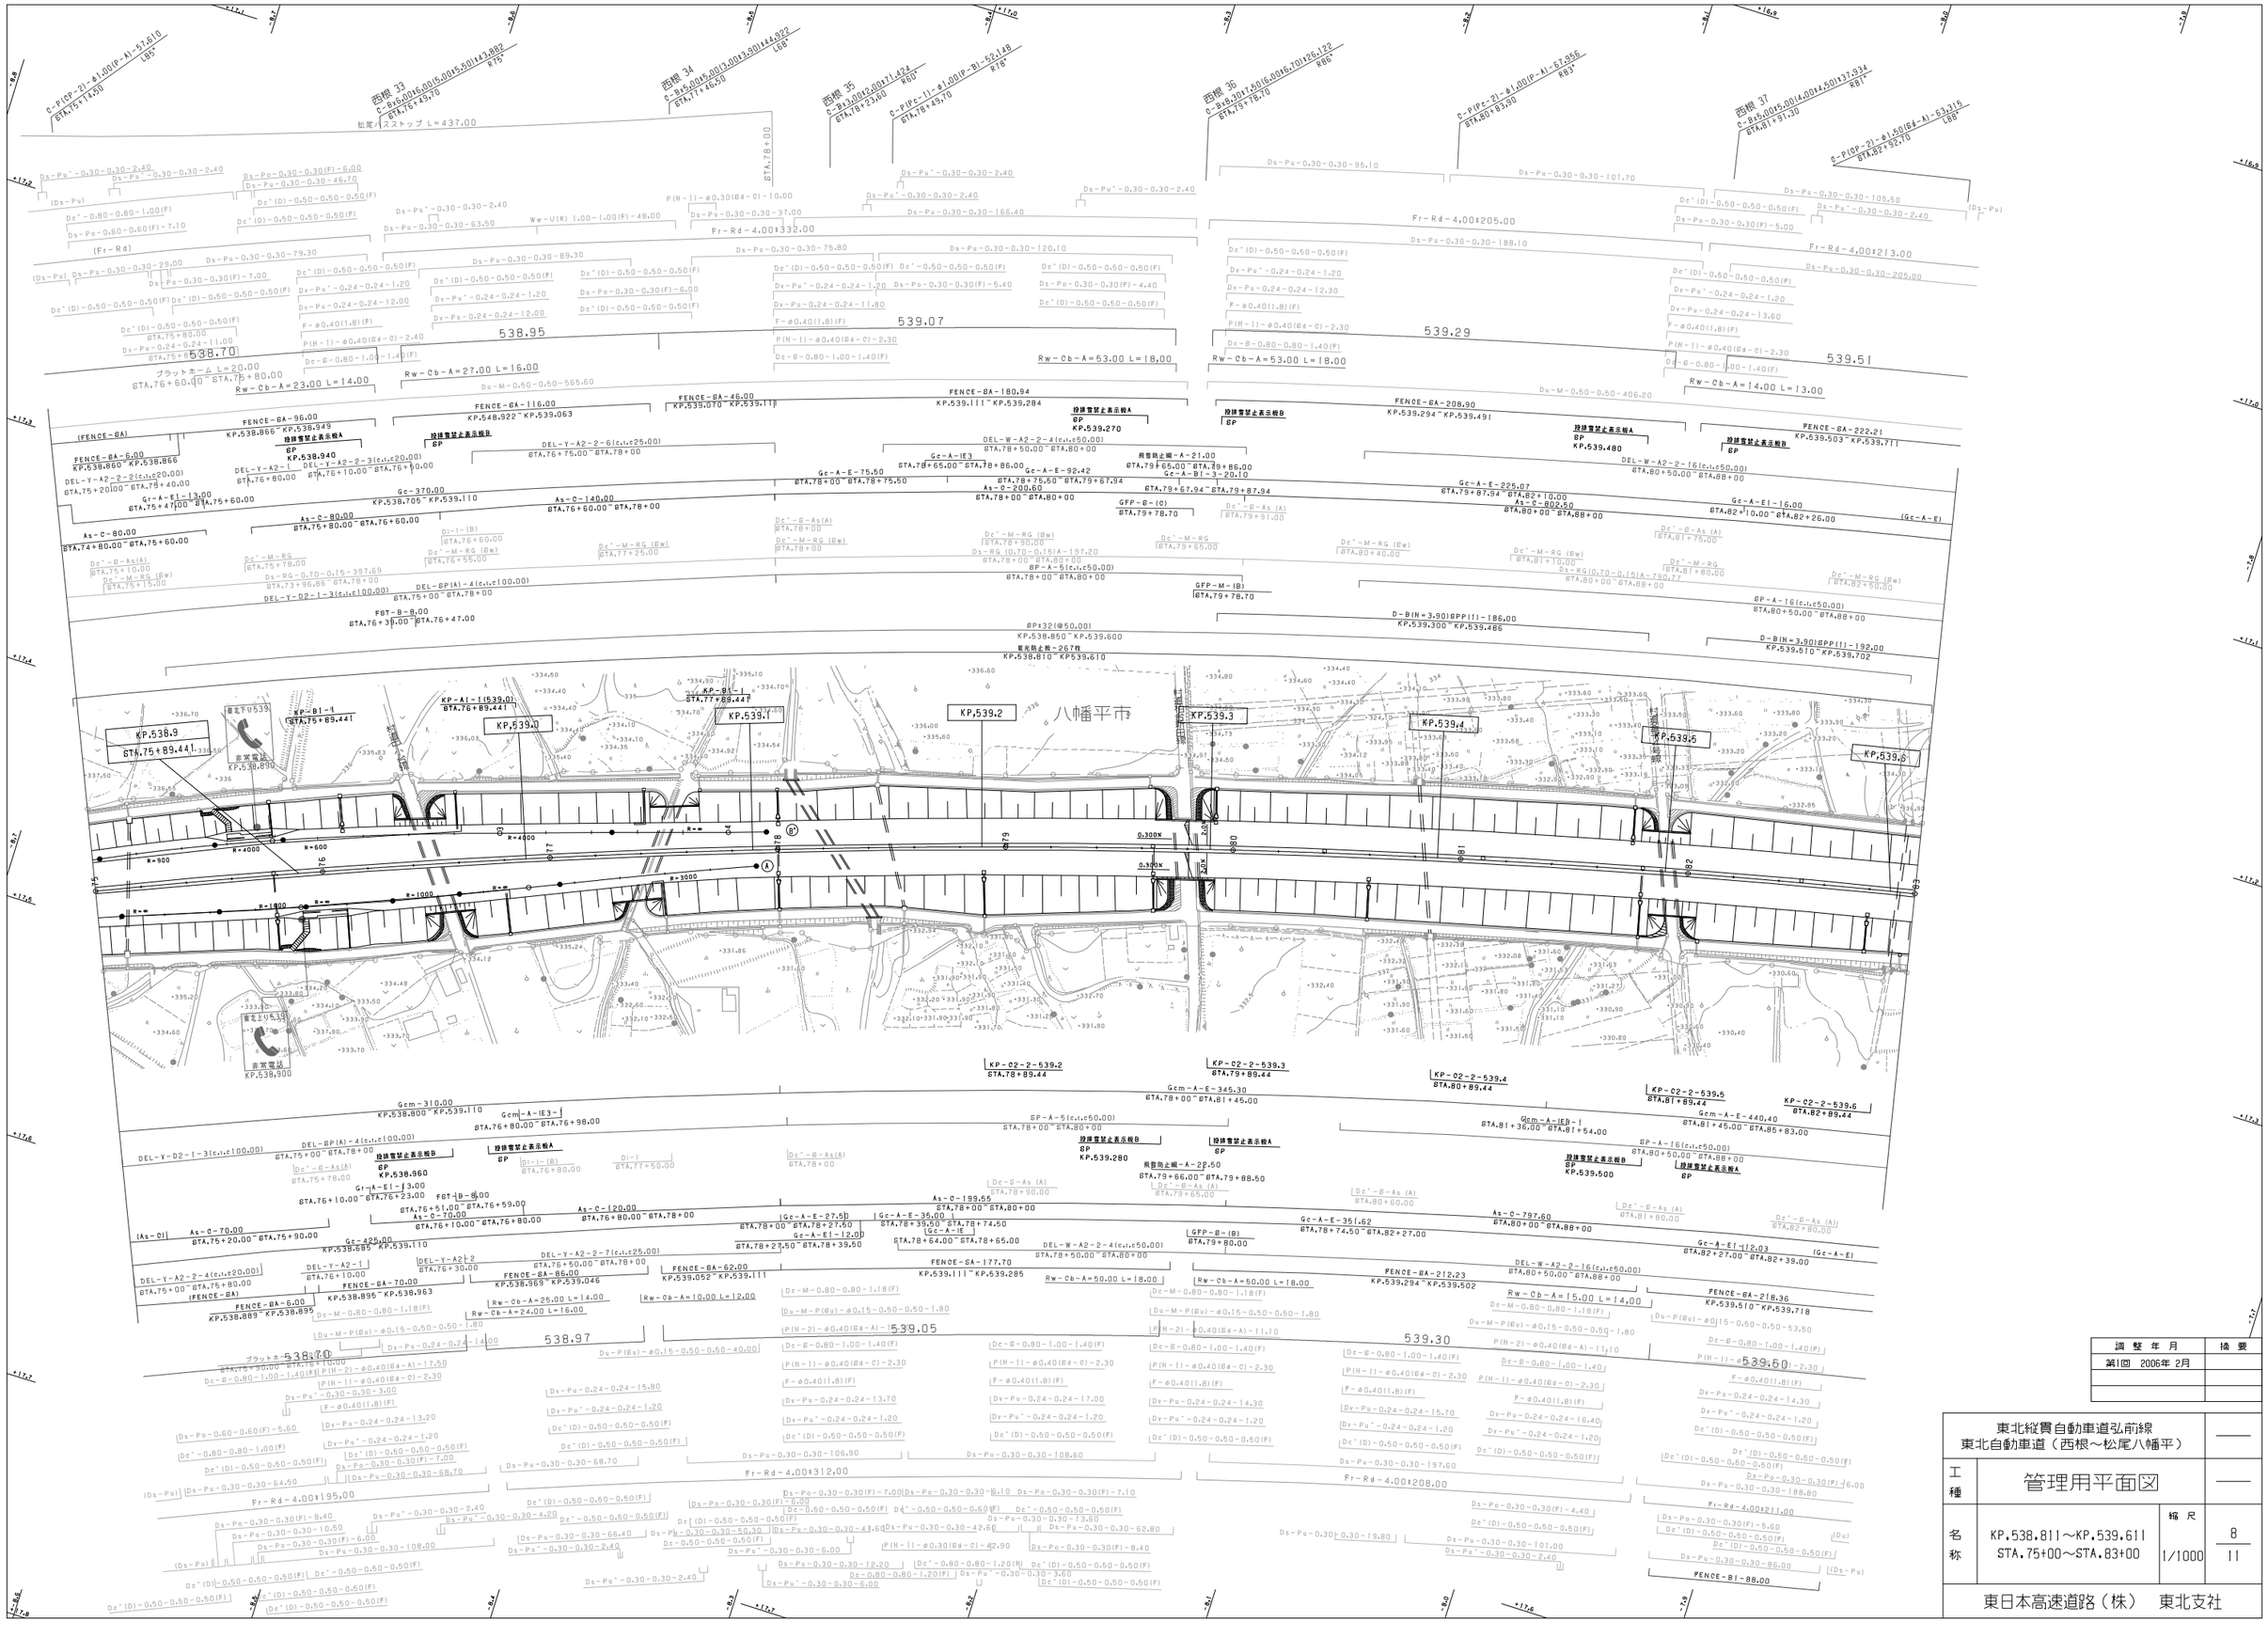

調整年月	摘要
第1回 2006年 2月	

東北縦貫自動車道弘前線
東北自動車道（西根～松尾八幡平）

工種	管理用平面図		
名称	KP.538.811～KP.539.611 STA.75+00～STA.83+00	縮尺 1/1000	8 11

東日本高速道路（株） 東北支社

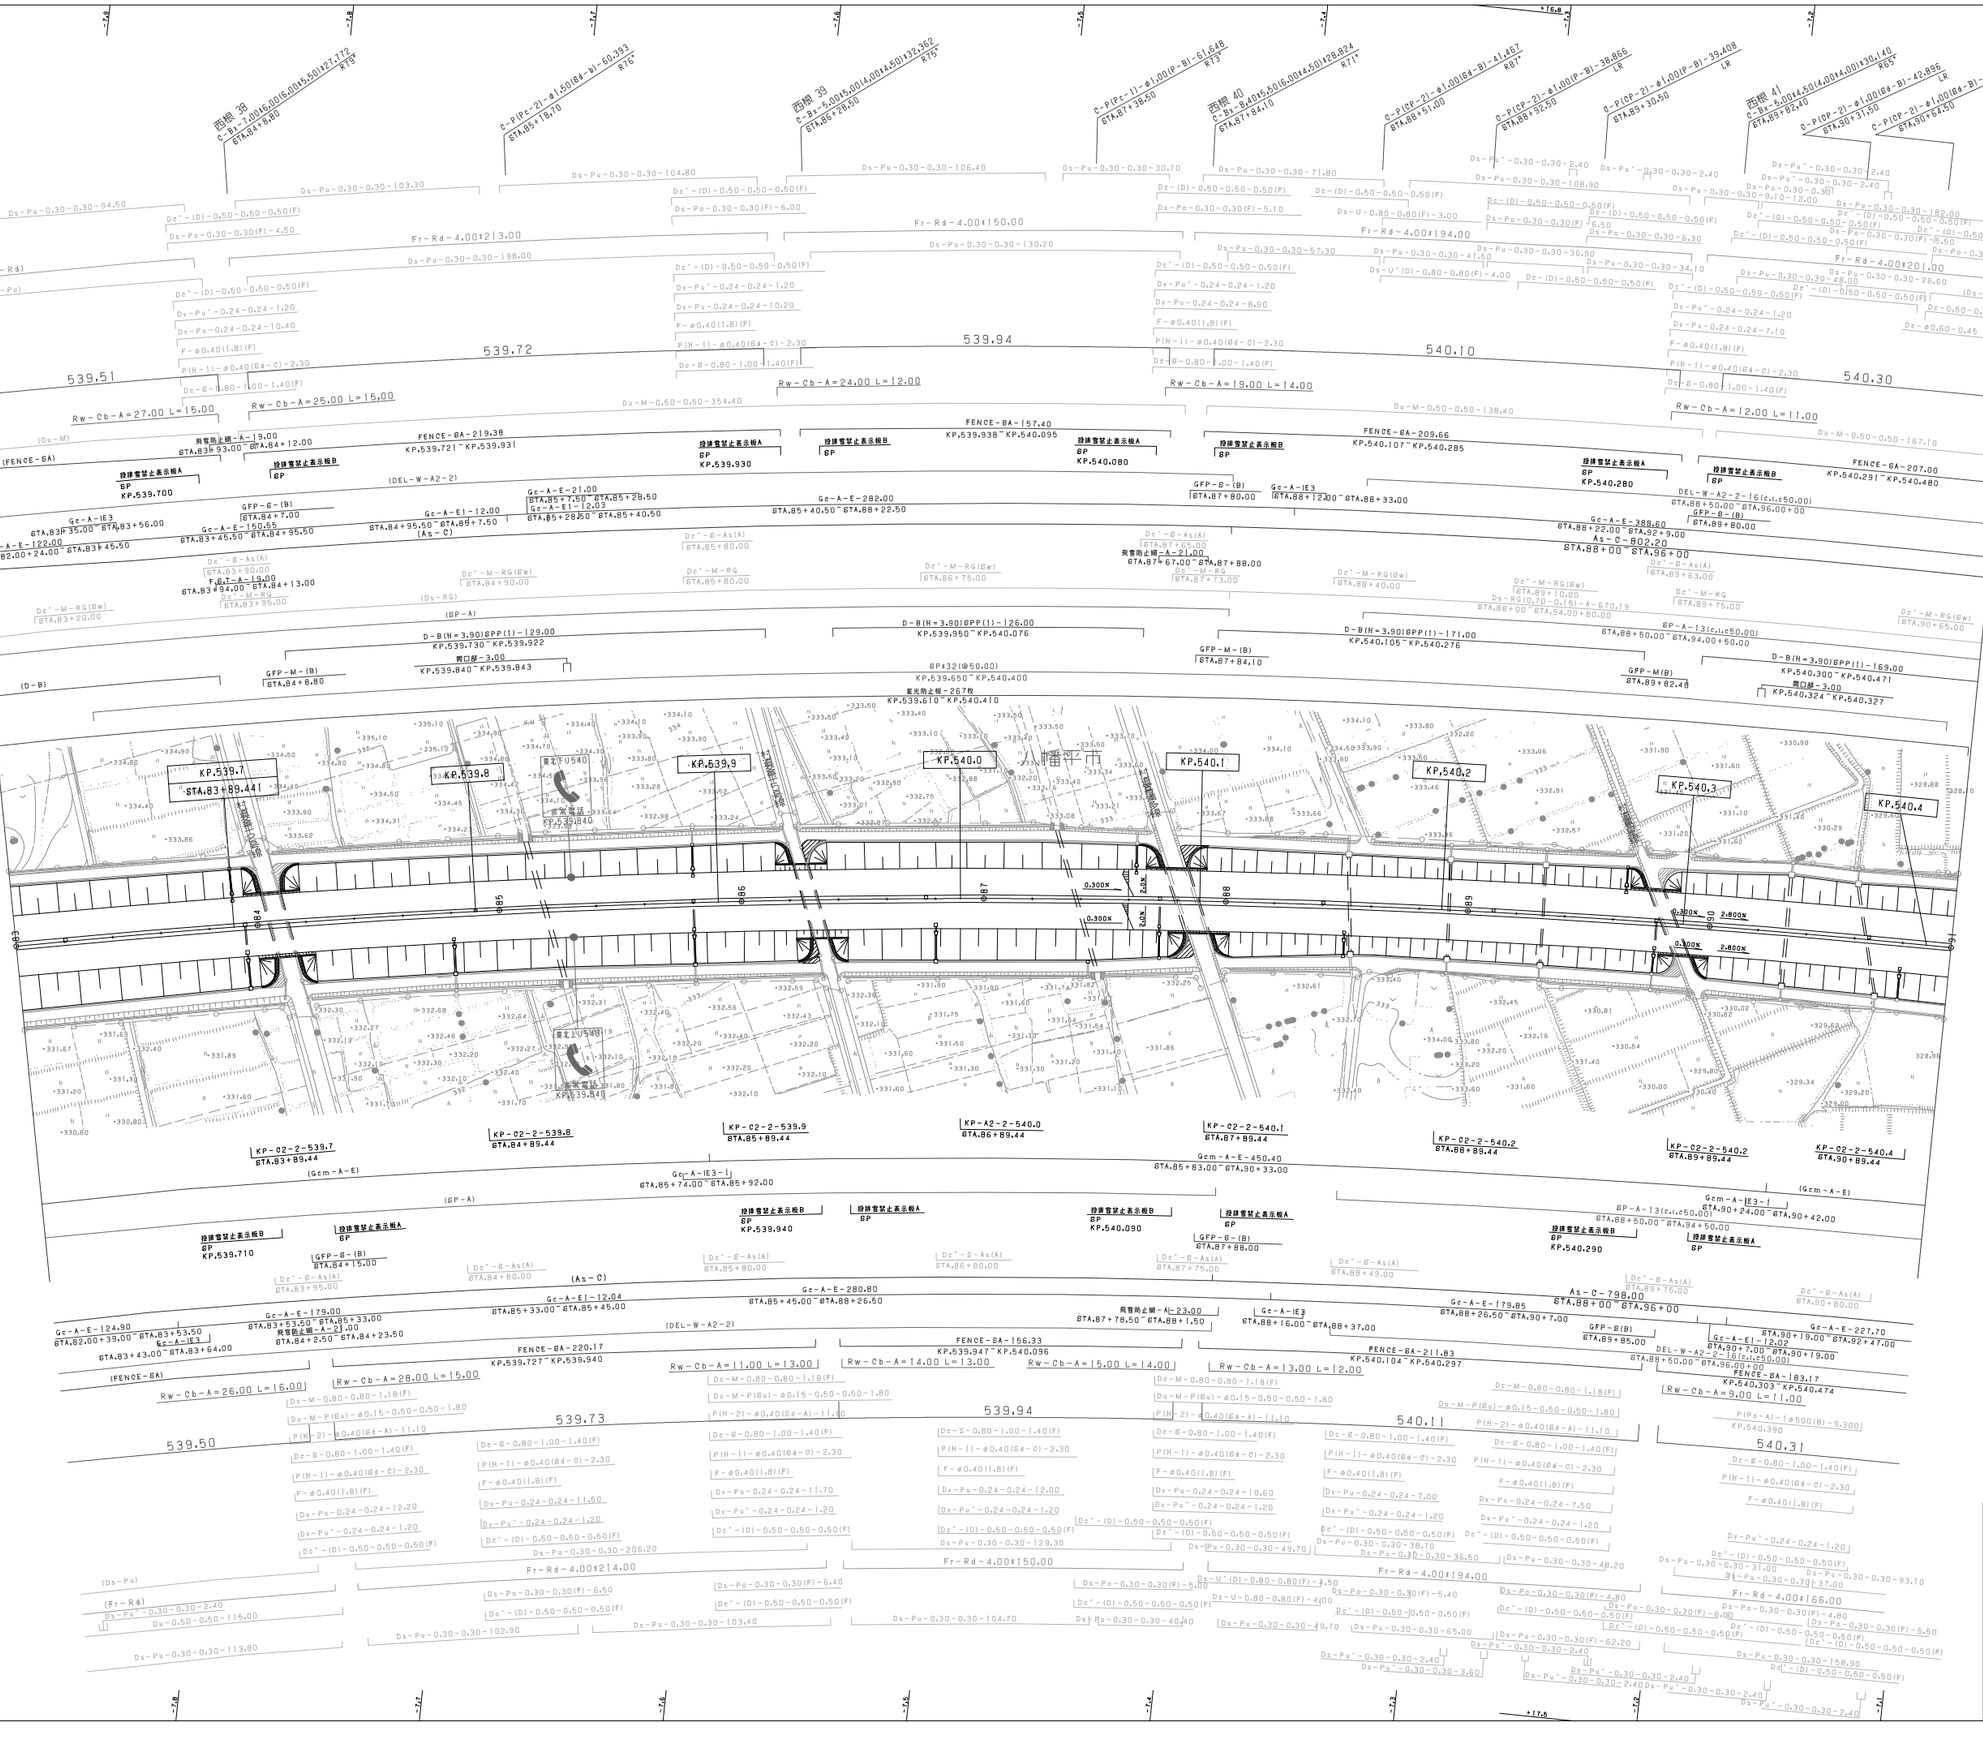
西根 38
C-Bx-5.0045@6.00(4.00+4.50)127.772
BTA.84+84.80
R75°
C-P(PC-2)-φ1.00(P-B)-129.393
BTA.85+18.70
R76°
西根 39
C-Bx-5.0045@6.00(4.00+4.50)132.362
BTA.86+28.50
R75°
C-P(PC-1)-φ1.00(P-B)-51.648
BTA.87+38.50
R73°
西根 40
C-Bx-8.4015@6.00(4.00+4.50)129.824
BTA.87+84.10
R71°
C-P(CP-2)-φ1.00(64-B)-41.467
BTA.88+51.00
R81°
C-P(CP-2)-φ1.00(P-B)-36.866
BTA.88+92.50
LR
C-P(CP-2)-φ1.00(P-B)-39.408
BTA.89+30.50
LR
西根 41
C-Bx-5.0044@6.00(4.00+4.00)130.140
BTA.89+82.40
R65°
C-P(DP-2)-φ1.00(64-B)-42.896
BTA.90+31.60
LR
C-P(DP-2)-φ1.00(64-B)-44.448
BTA.90+84.50
R76°
KP.539.7
STA.83+89.44
KP.539.8
KP.539.9
KP.540.0
KP.540.1
KP.540.2
KP.540.3
KP.540.4
KP-02-2-539.7
KP-02-2-539.8
KP-02-2-539.9
KP-A2-2-540.0
KP-02-2-540.1
KP-02-2-540.2
KP-02-2-540.2
KP-02-2-540.4
539.51
539.72
539.94
540.10
540.30
539.50
539.73
539.94
540.11
540.31
Rw-Cb-A=27.00 L=15.00
Rw-Cb-A=25.00 L=15.00
Rw-Cb-A=24.00 L=12.00
Rw-Cb-A=19.00 L=14.00
Rw-Cb-A=12.00 L=11.00
Rw-Cb-A=26.00 L=16.00
Rw-Cb-A=28.00 L=15.00
Rw-Cb-A=11.00 L=13.00
Rw-Cb-A=14.00 L=13.00
Rw-Cb-A=5.00 L=14.00
Rw-Cb-A=13.00 L=12.00
Rw-Cb-A=9.00 L=11.00
FENCE-8A-219.38
KP.539.721~KP.539.931
FENCE-8A-157.40
KP.539.938~KP.540.095
FENCE-8A-209.66
KP.540.107~KP.540.285
FENCE-8A-207.00
KP.540.291~KP.540.480
FENCE-8A-220.17
KP.539.727~KP.539.940
FENCE-8A-156.33
KP.539.947~KP.540.096
FENCE-8A-211.83
KP.540.104~KP.540.297
FENCE-8A-183.17
KP.540.303~KP.540.474
設計雪堤止表示板A 8P KP.539.700
設計雪堤止表示板B 8P
設計雪堤止表示板A 8P KP.539.930
設計雪堤止表示板B 8P KP.539.940
設計雪堤止表示板A 8P KP.540.080
設計雪堤止表示板B 8P KP.540.090
設計雪堤止表示板A 8P KP.540.280
設計雪堤止表示板B 8P KP.540.290
設計雪堤止表示板B 8P KP.539.710
設計雪堤止表示板A 8P
荷雪防止網-A-19.00 STA.83+93.00~STA.84+12.00
荷雪防止網-A-23.00 STA.87+76.50~STA.88+1.50
荷雪防止網-A-21.00 STA.87+67.00~STA.87+88.00
荷雪防止網-A-2|.00 STA.84+2.50~STA.84+23.50
Gc-A-E-122.00 STA.82.00+39.00~STA.83+45.50
Gc-A-IE3 STA.83+35.00~STA.83+56.00
Gc-A-E-124.90 STA.82.00+39.00~STA.83+53.50
Gc-A-IE3 STA.83+43.00~STA.83+64.00
Gc-A-E-150.55 STA.83+45.00~STA.84+95.50
GFP-8-(B) STA.84+7.00
Gc-A-E-179.00 STA.83+53.50~STA.85+33.00
Gc-A-E1-12.00 STA.84+95.50~STA.85+7.50 (As-C)
Gc-A-E1-12.04 STA.85+33.00~STA.85+45.00
Gc-A-E-21.00 STA.85+7.50~STA.85+28.50
Gc-A-E1-12.03 STA.85+28.50~STA.85+40.50
Gc-A-E-282.00 STA.85+40.50~STA.88+22.50
Gc-A-E-280.80 STA.85+45.00~STA.88+26.50
GFP-8-(B) STA.87+80.00
Gc-A-IE3 STA.88+12.00~STA.88+33.00
Gc-A-IE3 STA.88+16.00~STA.88+37.00
Gc-A-E-388.60 STA.88+22.00~STA.89+9.00
As-C-802.20 STA.88+00~STA.96+00
Gc-A-E-179.85 STA.88+26.50~STA.90+7.00
GFP-8(B) STA.89+85.00
DEL-W-A2-2-16(c.c.50.00) STA.88+50.00~STA.96.00+00
GFP-8-(B) STA.89+80.00
Gc-A-E1-12.02 STA.90+7.00~STA.92+47.00
Gc-A-E-227.70 STA.90+19.00~STA.92+47.00
As-C-798.00 STA.88+00~STA.96+00
(Gcm-A-E)
Gcm-A-E-450.40 STA.85+83.00~STA.90+33.00
Gcm-A-E3-1 STA.90+24.00~STA.90+42.00
Gc-A-IE3-1J STA.85+74.00~STA.85+92.00
(GP-A)
GP-A-13(c.c.50.00) STA.88+50.00~STA.94+50.00
(D-B)
D-B(N=3.90)8PP(1)-129.00 KP.539.730~KP.539.922
D-B(N=3.90)8PP(1)-126.00 KP.539.950~KP.540.076
D-B(N=3.90)8PP(1)-171.00 KP.540.105~KP.540.276
D-B(N=3.90)8PP(1)-169.00 KP.540.300~KP.540.471
開口部-3.00 KP.539.840~KP.539.843
開口部-3.00 KP.540.324~KP.540.327
8P132(@50.00) KP.539.650~KP.540.400
GFP-M-(B) STA.84+8.80
GFP-M-(B) STA.87+84.10
GFP-M(B) STA.89+82.40
GFP-8-(B) STA.84+15.00
GFP-8-(B) STA.87+88.00
(Gcm-A-E)
(Ds-Pu)
(Fr-Rd)
(FENCE-8A)
(DEL-W-A2-2)
(Ds-RG)
(As-C)
Fr-Rd-4.00I213.00
Fr-Rd-4.00I150.00
Fr-Rd-4.00I194.00
Fr-Rd-4.00I201.00
Fr-Rd-4.00I214.00
Fr-Rd-4.00I150.00
Fr-Rd-4.00I194.00
Fr-Rd-4.00I166.00
Du-M-0.60-0.50-354.40
Du-M-0.50-0.50-138.40
Du-M-0.50-0.50-167.10
Ds-Pu-0.30-0.30-94.50
Ds-Pu-0.30-0.30-103.30
Ds-Pu-0.30-0.30-104.80
Ds-Pu-0.30-0.30-106.40
Ds-Pu-0.30-0.30-30.70
Ds-Pu-0.30-0.30-71.80
Ds-Pu-0.30-0.30-108.90
Ds-Pu-0.30-0.30-182.00
Ds-Pu-0.30-0.30-198.00
Ds-Pu-0.30-0.30-130.20
Ds-Pu-0.30-0.30-57.30
Ds-Pu-0.30-0.30-41.50
Ds-Pu-0.30-0.30-36.90
Ds-Pu-0.30-0.30-34.10
Ds-Pu-0.30-0.30-48.00
Ds-Pu-0.30-0.30-26.60
Ds-Pu-0.30-0.30-206.20
Ds-Pu-0.30-0.30-129.30
Ds-Pu-0.30-0.30-49.70
Ds-Pu-0.30-0.30-38.70
Ds-Pu-0.30-0.30-36.50
Ds-Pu-0.30-0.30-49.20
Ds-Pu-0.30-0.30-37.00
Ds-Pu-0.30-0.30-39.80
Ds-Pu-0.30-0.30-93.10
Ds-Pu-0.30-0.30-137.00
Ds-Pu-0.30-0.30-102.90
Ds-Pu-0.30-0.30-103.40
Ds-Pu-0.30-0.30-104.70
Ds-Pu-0.30-0.30-40.40
Ds-Pu-0.30-0.30-49.70
Ds-Pu-0.30-0.30-65.00
Ds-Pu-0.30-0.30-62.20
Ds-Pu-0.30-0.30-158.90
Ds-Pu-0.30-0.30-113.80
Ds-Pu-0.30-0.30-115.00
Dc'-(D)-0.50-0.50-0.50(F)
Dc'-(D)-0.50-0.50-0.50
Ds-Pu-0.30-0.30(F)-4.50
Ds-Pu-0.30-0.30(F)-6.00
Ds-Pu-0.30-0.30(F)-5.10
Ds-U-0.80-0.80(F)-3.00
Ds-Pu-0.30-0.30(F)-6.50
Ds-Pu-0.30-0.30(F)-6.30
Ds-Pu-0.30-0.30(F)-5.60
Ds-Pu-0.30-0.30(F)-6.50
Ds-Pu-0.30-0.30(F)-6.40
Ds-Pu-0.30-0.30(F)-5.40
Ds-Pu-0.30-0.30(F)-4.80
Ds-Pu-0.30-0.30(F)-6.00
Ds-Pu-0.30-0.30(F)-4.00
Ds-Pu-0.30-0.30(F)-5.50
Ds-Pu-0.30-0.30(F)-6.50
Ds-Pu-0.30-0.30(F)-5.00
Ds-Pu-0.30-0.30(F)-6.40
Ds-U-0.80-0.80(F)-4.50
Ds-U-0.80-0.80(F)-4.00
Ds-Pu-0.30-0.30(F)-62.20
Dc-(D)-0.50-0.50-0.50(F)
Dc-(D)-0.50-0.50-0.50
Dc-8-0.80-1.00-1.40(F)
Dc-0.50-0.50-0.50(F)
Dc-0.60-0.45
Dy-Pu'-0.24-0.24-1.20
Dy-Pu-0.24-0.24-10.20
Dy-Pu-0.24-0.24-10.40
Dy-Pu-0.24-0.24-8.50
Dy-Pu-0.24-0.24-7.10
Dy-Pu-0.24-0.24-12.20
Dy-Pu-0.24-0.24-11.70
Dy-Pu-0.24-0.24-12.00
Dy-Pu-0.24-0.24-10.60
Dy-Pu-0.24-0.24-7.00
Dy-Pu-0.24-0.24-7.50
Dy-Pu'-0.24-0.24-1.20
Dy-Pu'-0.24-0.24-1.50
F-ø0.40(1.8)(F)
P(N-1)-ø0.40(64-C)-2.30
P(N-2)-ø0.40(64-A)-11.10
Dc-M-0.80-0.80-1.18(F)
Du-M-P(64)-ø0.15-0.50-0.50-1.80
Du-M-P(64)-ø0.15-0.50-0.50-1.80
Dc'-M-RG(8w) STA.83+20.00
Dc'-M-RG STA.83+95.00
Dc'-M-RG(8w) STA.84+90.00
Dc'-M-RG STA.85+80.00
Dc'-M-RG(8w) STA.86+75.00
Dc'-M-RG STA.87+73.00
Dc'-M-RG(8w) STA.88+40.00
Dc'-M-RG(8w) STA.89+10.00
Dc'-M-RG STA.89+75.00
Dc'-M-RG(8w) STA.90+65.00
Dc'-8-As(A) STA.83+95.00
Dc'-8-As(A) STA.84+80.00
Dc'-8-As(A) STA.85+80.00
Dc'-8-As(A) STA.87+75.00
Dc'-8-As(A) STA.88+49.00
Dc'-8-As(A) STA.89+75.00
Dc'-8-As(A) STA.89+63.00
Dc'-8-As(A) STA.90+80.00
Ds-RG(0.70-0.15)-A-670.19 STA.88+00~STA.94.00+80.00
Dc-8-0.80-1.00-1.40(F)
P(N-1)-ø0.40(64-C)-2.30
F-ø0.40(1.8)(F)
Dy-Pu-0.24-0.24-1.20
Dc'-(D)-0.50-0.50-0.50(F)
Dc'-(D)-0.50-0.50-0.50
Ds-Pu-0.30-0.30-38.70
Ds-Pu-0.30-0.30-36.50
Ds-Pu-0.30-0.30-49.20
Ds-Pu-0.30-0.30-37.00
Ds-Pu-0.30-0.30-39.80
Ds-Pu-0.30-0.30-93.10
Ds-Pu-0.30-0.30-137.00
Ds-Pu-0.30-0.30-65.00
Ds-Pu-0.30-0.30-62.20
Ds-Pu-0.30-0.30-158.90
Ds-Pu-0.30-0.30-40.40
Ds-Pu-0.30-0.30-49.70
Ds-Pu-0.30-0.30-2.40
Ds-Pu-0.30-0.30-3.60
Ds-Pu-0.30-0.30-2.40
Ds-Pu-0.30-0.30-2.40
Ds-Pu-0.30-0.30-2.40

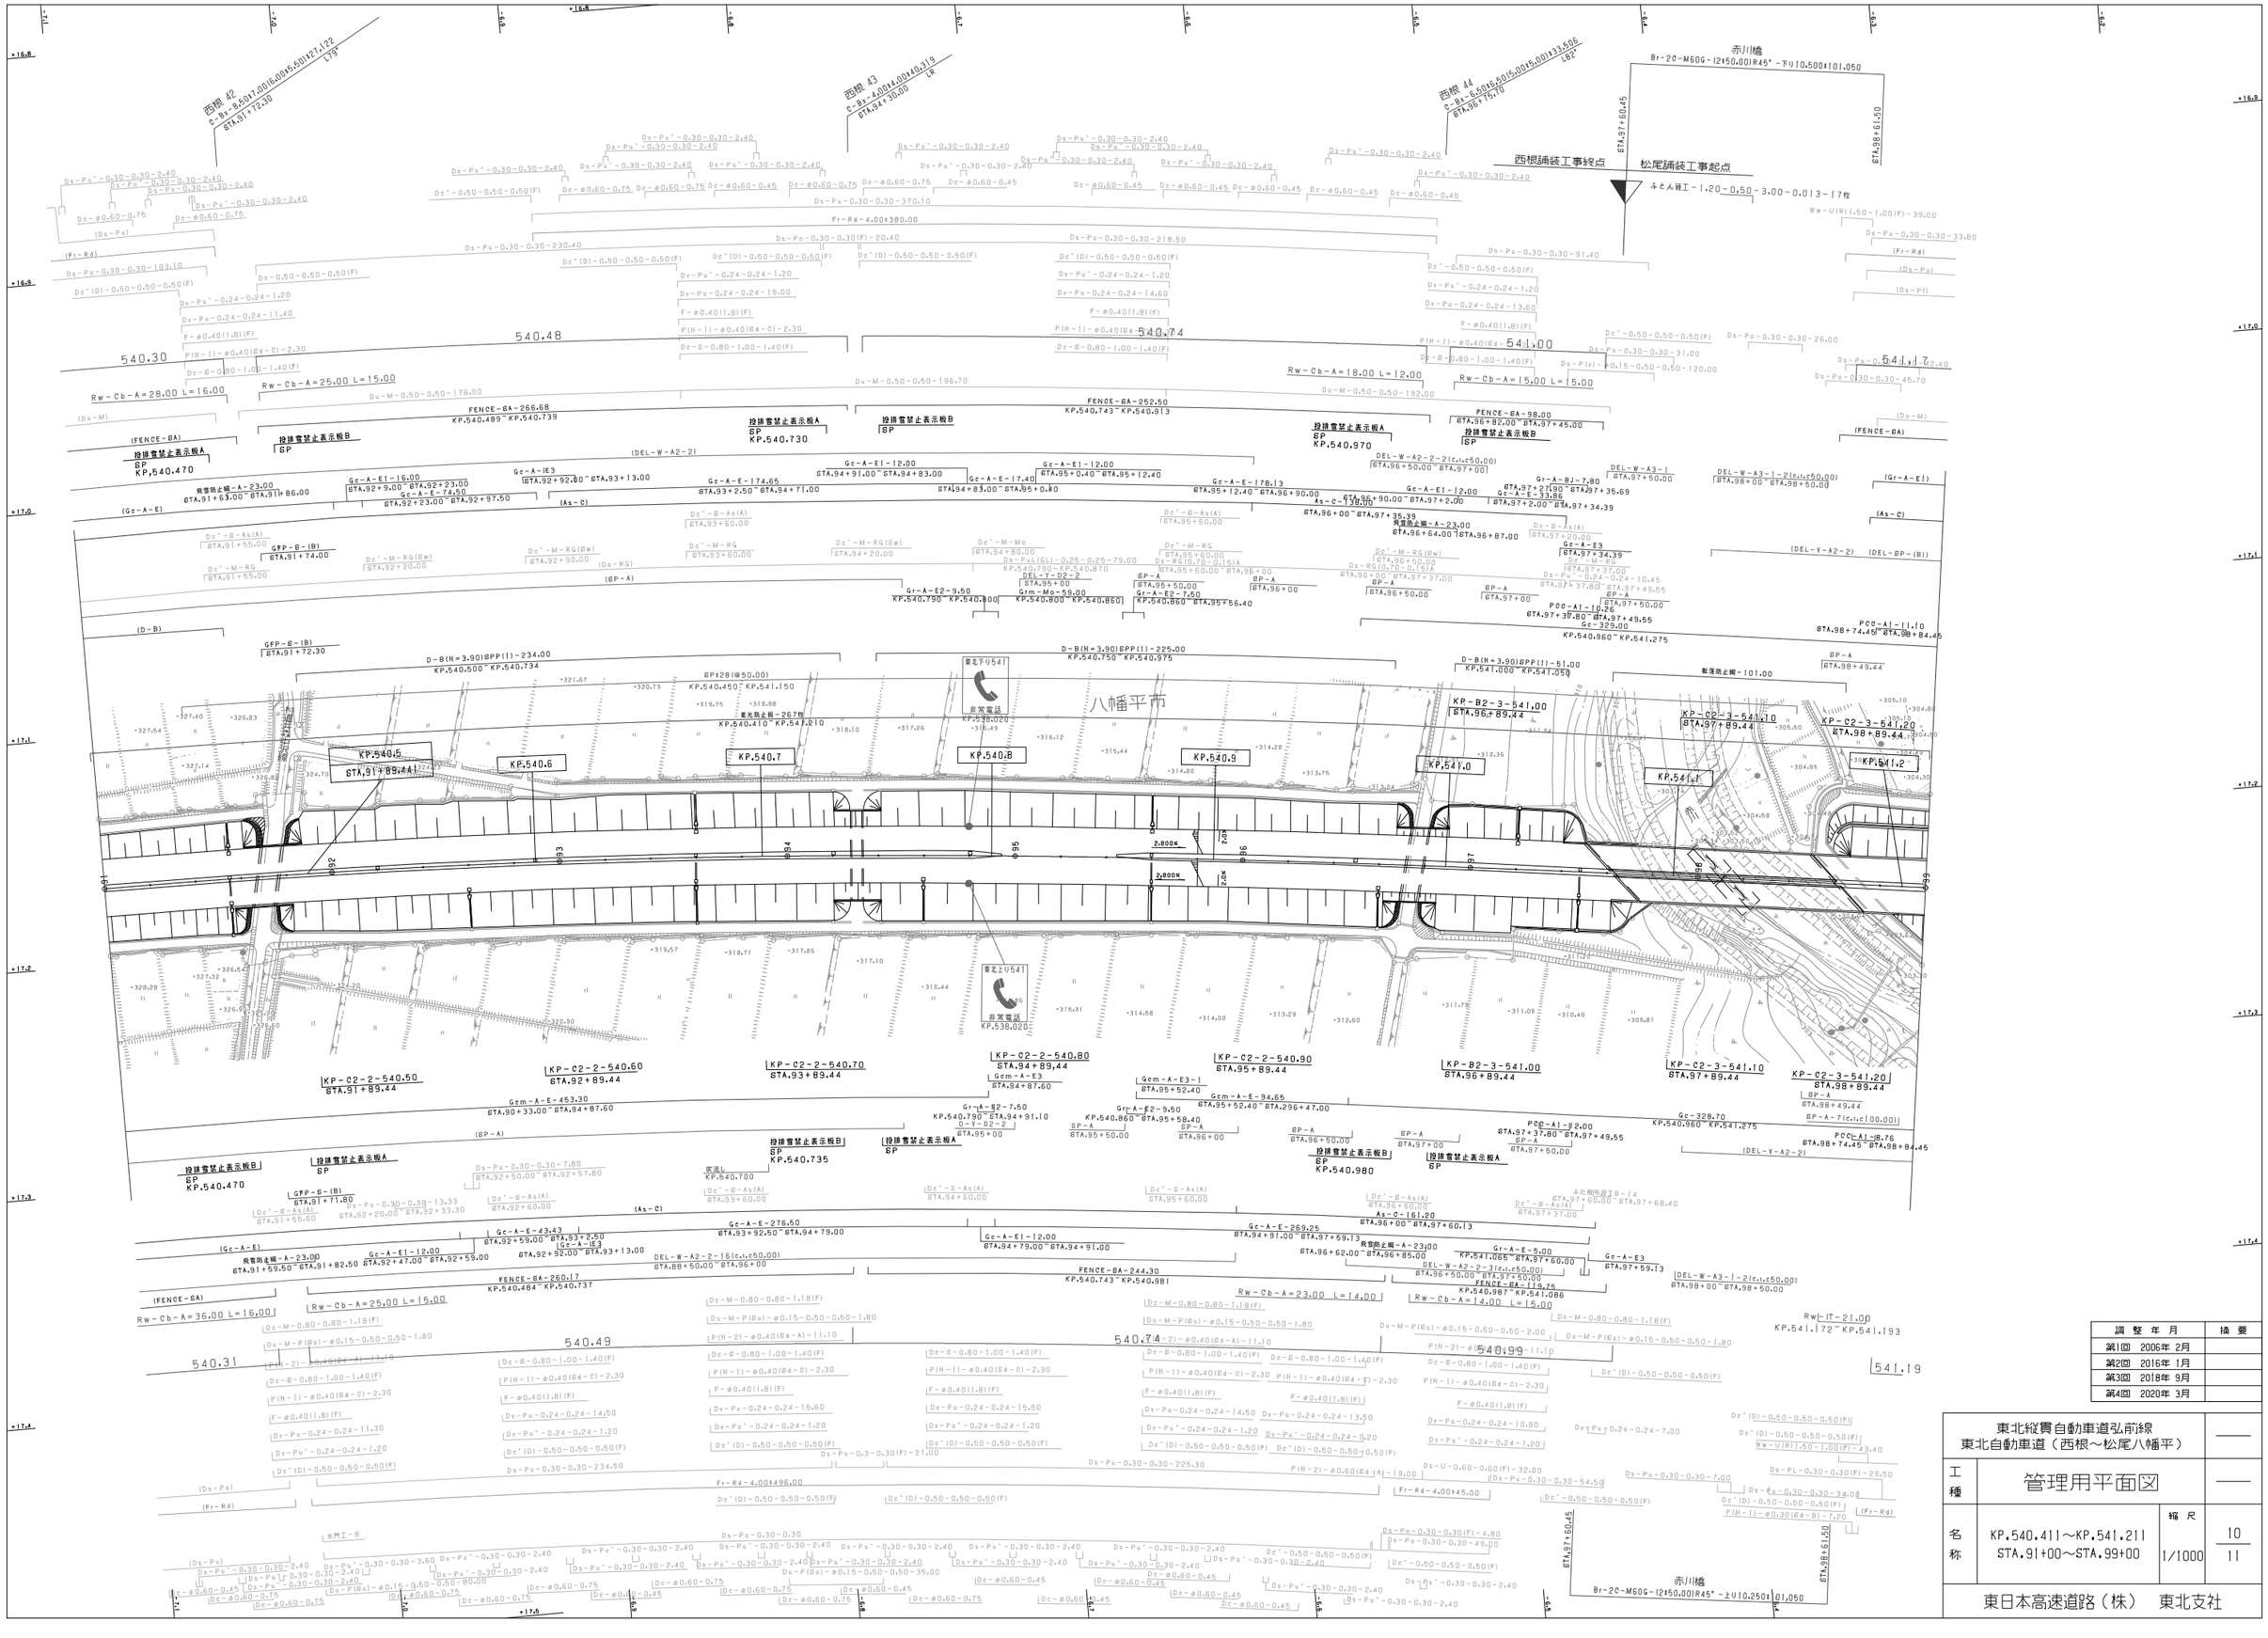

調整年月	摘要
第1回 2006年 2月	
第2回 2016年 1月	
第3回 2018年 9月	
第4回 2020年 3月	

東北縦貫自動車道弘前線 東北自動車道（西根～松尾八幡平）			——
工種	管理用平面図		——
名称	KP.540.411～KP.541.211 STA.91+00～STA.99+00	縮尺 1/1000	10 11
東日本高速道路（株） 東北支社			

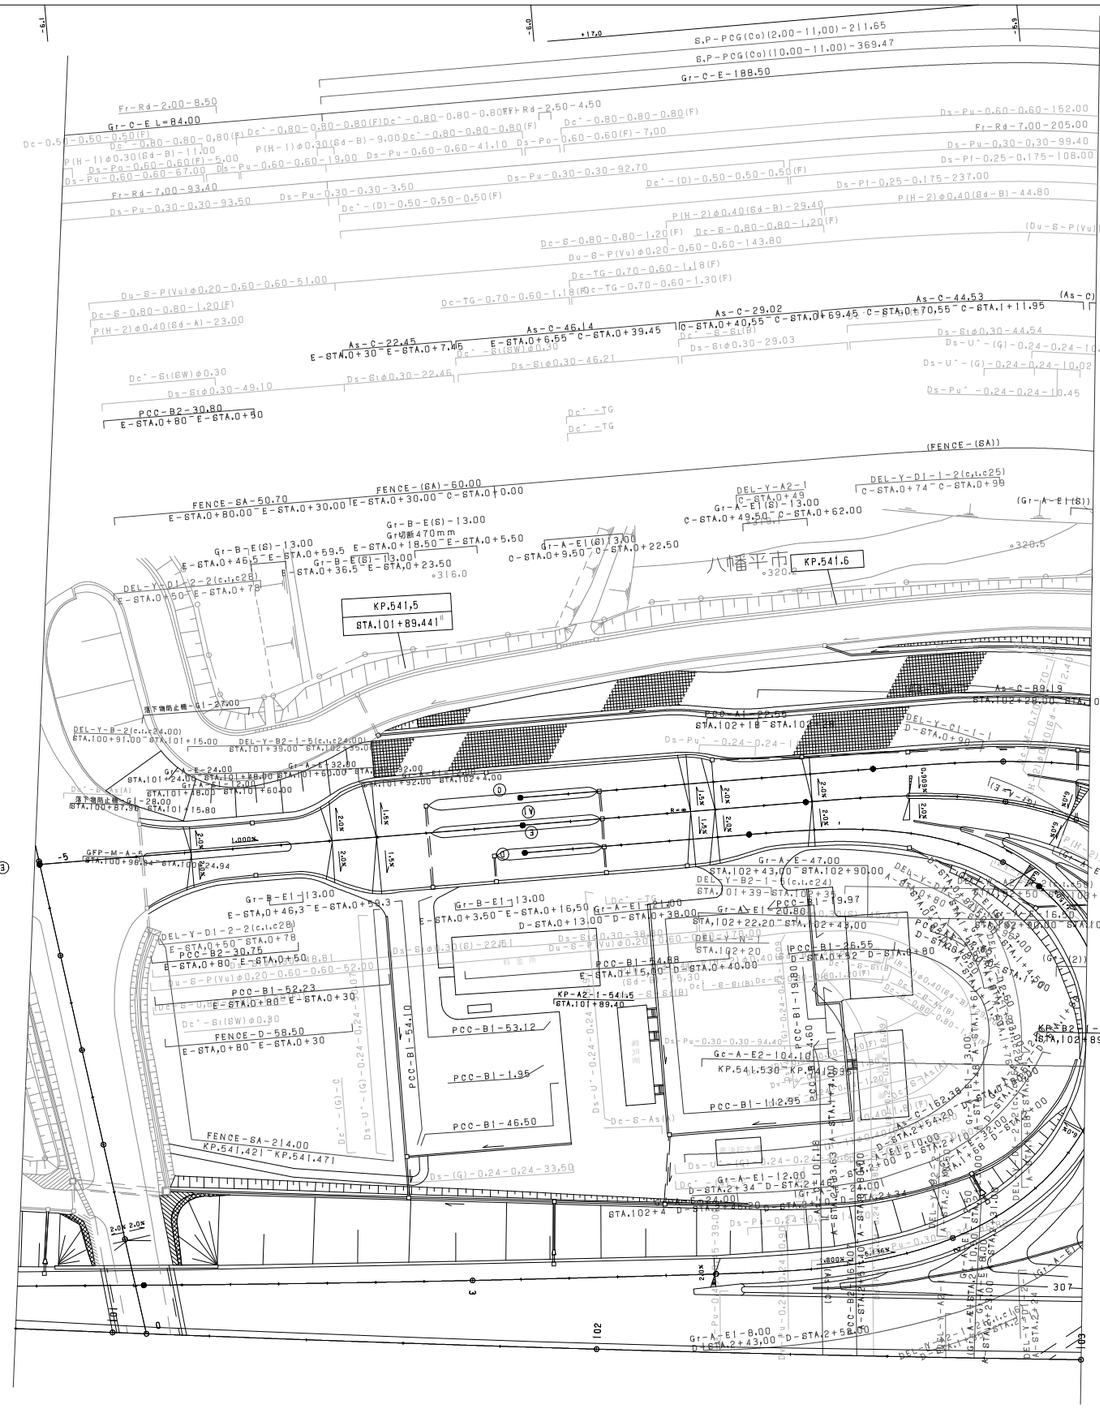

調整年月	摘要
第1回 2006年 2月	
第2回 2012年 4月	
第3回 2015年 2月	

東北縦貫自動車道弘前線 東北自動車道（西根～松尾八幡平）			——
工種	管理用平面図		——
名称	松尾八幡平インターチェンジ KP.541.531～KP.541.850 STA.102+20～STA.105+39	縮尺 1/500	1 4
東日本高速道路（株） 東北支社			

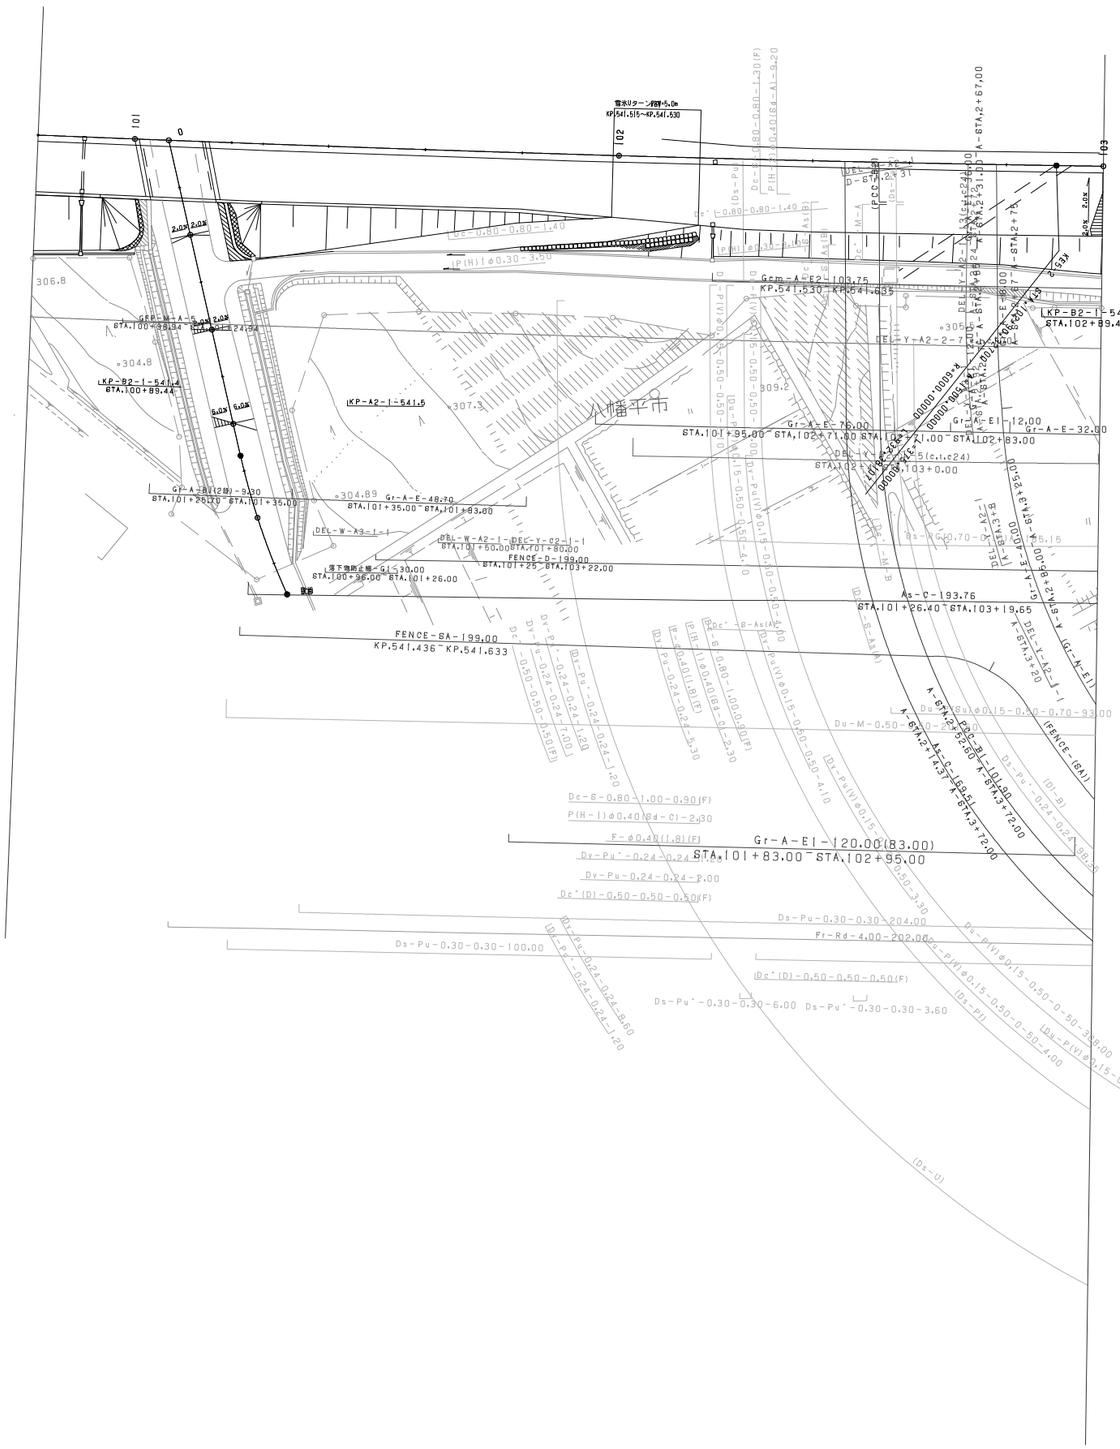
KP.541.515~KP.541.530
KP.541.530~KP.541.635
KP-B2-I-541.6
STA.102+89.441
KP-B2-I-541.4
STA.100+89.44
KP-A2-I-541.5
FENCE-BA-199.00
KP.541.436~KP.541.633
FENCE-D-199.00
STA.101+25~STA.103+22.00
As-C-193.76
STA.101+26.40~STA.103+19.65
Gr-A-E1-120.00(83.00)
STA.101+83.00~STA.102+95.00
Gr-A-E-76.00
STA.101+95.00~STA.102+71.00
Gr-A-E1-12.00
Gr-A-E-32.00
STA.102+71.00~STA.102+83.00
Gr-A-E-48.70
STA.101+35.00~STA.101+83.00
Gr-A-E1(2B)-9.30
STA.101+26.10~STA.101+35.00
Gr-A-E1-120.00(83.00)
STA.101+83.00~STA.102+95.00
Gcm-A-E2-103.75
KP.541.530~KP.541.635
DEL-W-A2-I-DEL-Y-A2-I-1
STA.101+50.00~STA.101+80.00
DEL-W-A3-I-1
DEL-Y-A2-2-7
DEL-Y-A2-I-1
STA.101+80.00~STA.102+83.00
DEL-Y-A2-I-1
STA.102+83.00~STA.103+0.00
Gr-A-E1-12.00
Gr-A-E-32.00
STA.102+71.00~STA.102+83.00
Gr-A-E1-120.00(83.00)
STA.101+83.00~STA.102+95.00
Gr-A-E1-120.00(83.00)
STA.101+83.00~STA.102+95.00
Ds-Pu-0.30-0.30-204.00
Fr-Rd-4.00-202.00
Ds-Pu-0.30-0.30-100.00
Ds-Pu'-0.30-0.30-6.00
Ds-Pu'-0.30-0.30-3.60
Dc-B-0.80-1.00-0.90(F)
P(H-I)φ0.40(Bd-C)-2.30
F-φ0.42(1.8)(F)
Dv-Pu'-0.24-0.24-8.60
Dv-Pu-0.24-0.24-P.00
Dc'(D)-0.50-0.50-0.50(F)
Dv-Pu-0.24-0.24-7.00
Dv-Pu-0.24-0.24-1.20
Dc-B-0.80-1.00-0.90(F)
Dc-B-0.80-0.80-1.40
P(H-I)φ0.30-3.50
Dc-B-0.80-0.80-1.30(F)
P(H-I)φ0.40(Bd-A)-8.20
Dv-Pu-0.24-0.24-5.30
Dv-P(V)φ0.15-0.50-0.50-4.10
Dv-P(V)φ0.15-0.50-0.50-3.30
Dv-P(V)φ0.15-0.50-0.50-4.00
Dv-P(V)φ0.15-0.50-0.50-3.70
Dv-P(V)φ0.15-0.50-0.50-3.00

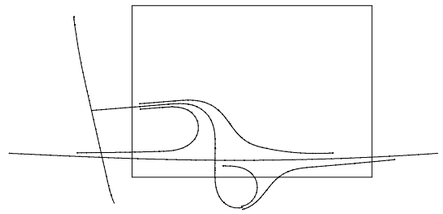

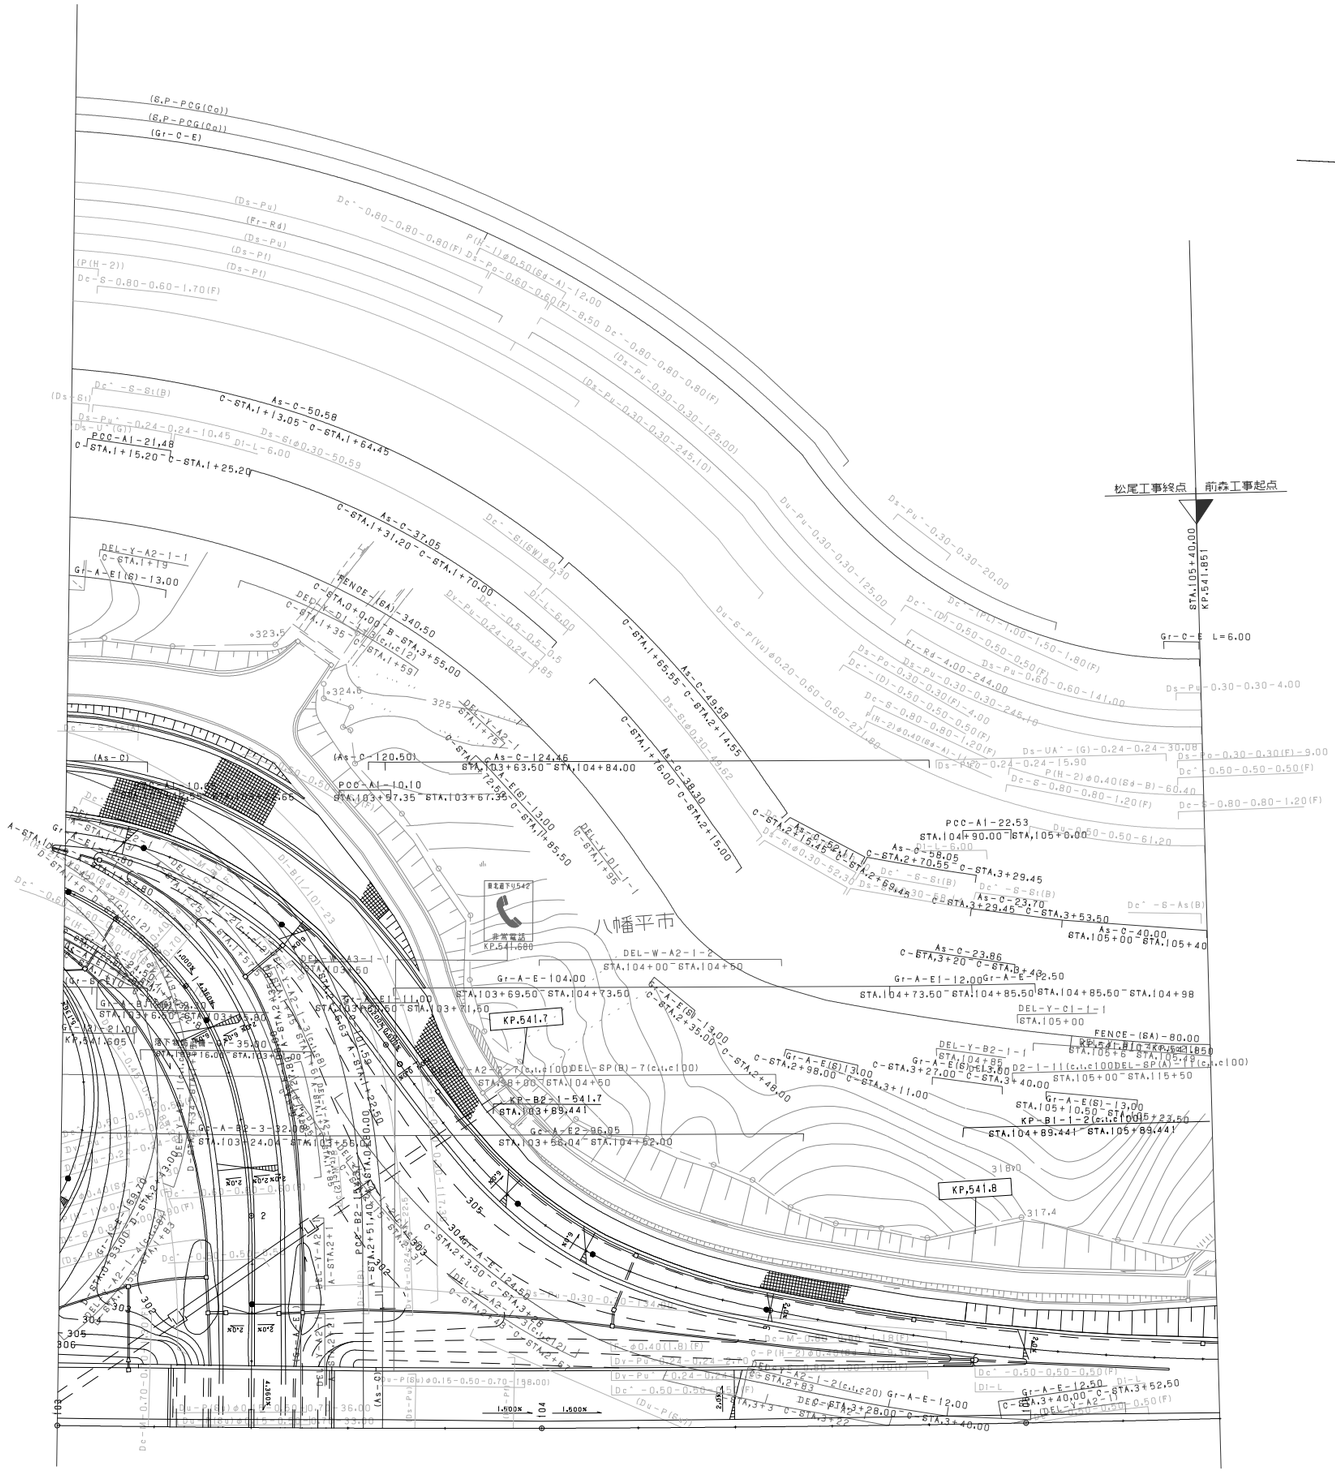
松尾工事終点
前森工事起点
STA.105+40.00
KP.541.851
KP.541.7
KP.541.8
八幡平市
非常電話
KP.541.680
Gr-A-E(G)-13.00
Gr-A-E-12.50
Gr-A-E-12.00
Gr-A-E-104.00
Gr-A-E2-96.05
Gr-A-E(G)-13.00
Gr-A-E(G)-13.00
Gr-A-E(G)-13.00

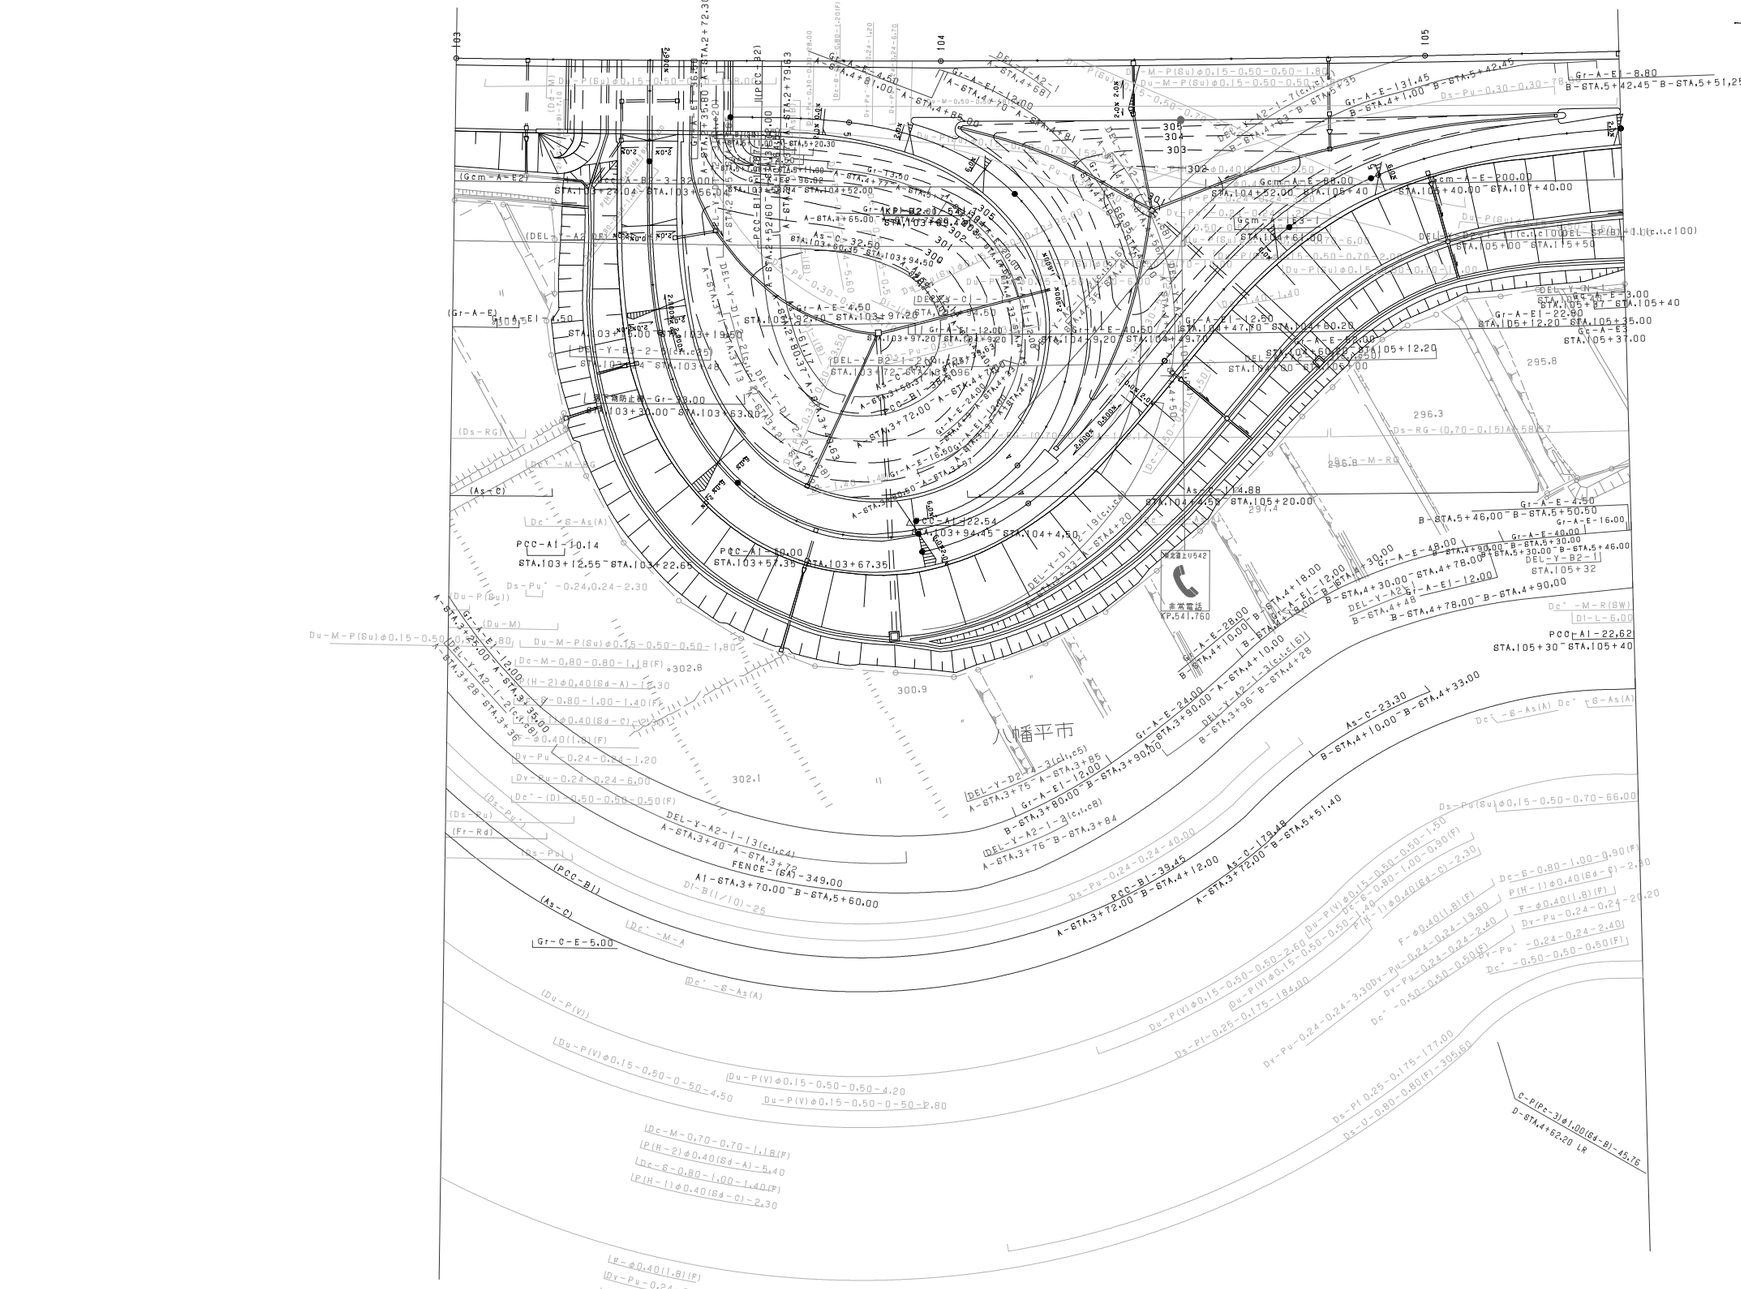
八幡平市
A1-STA.3+70.00-B-STA.5+60.00
A-STA.3+72.00-B-STA.4+12.00
A-STA.3+76.00-B-STA.5+51.40
A1-STA.3+28.00-STA.3+36.00
A-STA.3+25.00-A-STA.3+36.00
FENCE-(6A)-349.00
A-STA.3+40.00-A-STA.3+72
A-STA.3+75.00-A-STA.3+85
A-STA.3+80.00-B-STA.3+90.00
B-STA.3+84.00-B-STA.3+96
B-STA.4+10.00-B-STA.4+33.00
B-STA.4+78.00-B-STA.4+90.00
B-STA.4+98.00-B-STA.5+30.00
B-STA.5+46.00-B-STA.5+50.00
B-STA.5+42.45-B-STA.5+51.25
STA.105+30-STA.105+40
STA.105+37.00
STA.105+40.00-STA.105+40
STA.105+12.20
STA.105+20.00
STA.104+52.00-STA.105+40
STA.104+40.00-STA.105+40
STA.103+94.45-STA.104+4.50
STA.103+97.20-STA.104+9.20
STA.103+63.00-STA.103+94.50
STA.103+12.55-STA.103+22.65
STA.103+57.35-STA.103+67.35
STA.102+20.04-STA.103+56.00
STA.102+20.04-STA.103+52.00
STA.103+11.00-STA.103+63.00
STA.103+97.20
STA.104+9.20
STA.104+9.77
STA.104+47.90
STA.104+50.28
STA.105+00-STA.105+00
STA.105+00-STA.115+50
STA.105+27-STA.105+40
STA.105+12.20-STA.105+35.00
STA.105+32
STA.105+30-STA.105+40
STA.105+40-STA.105+40
STA.105+40-STA.105+40
STA.105+40

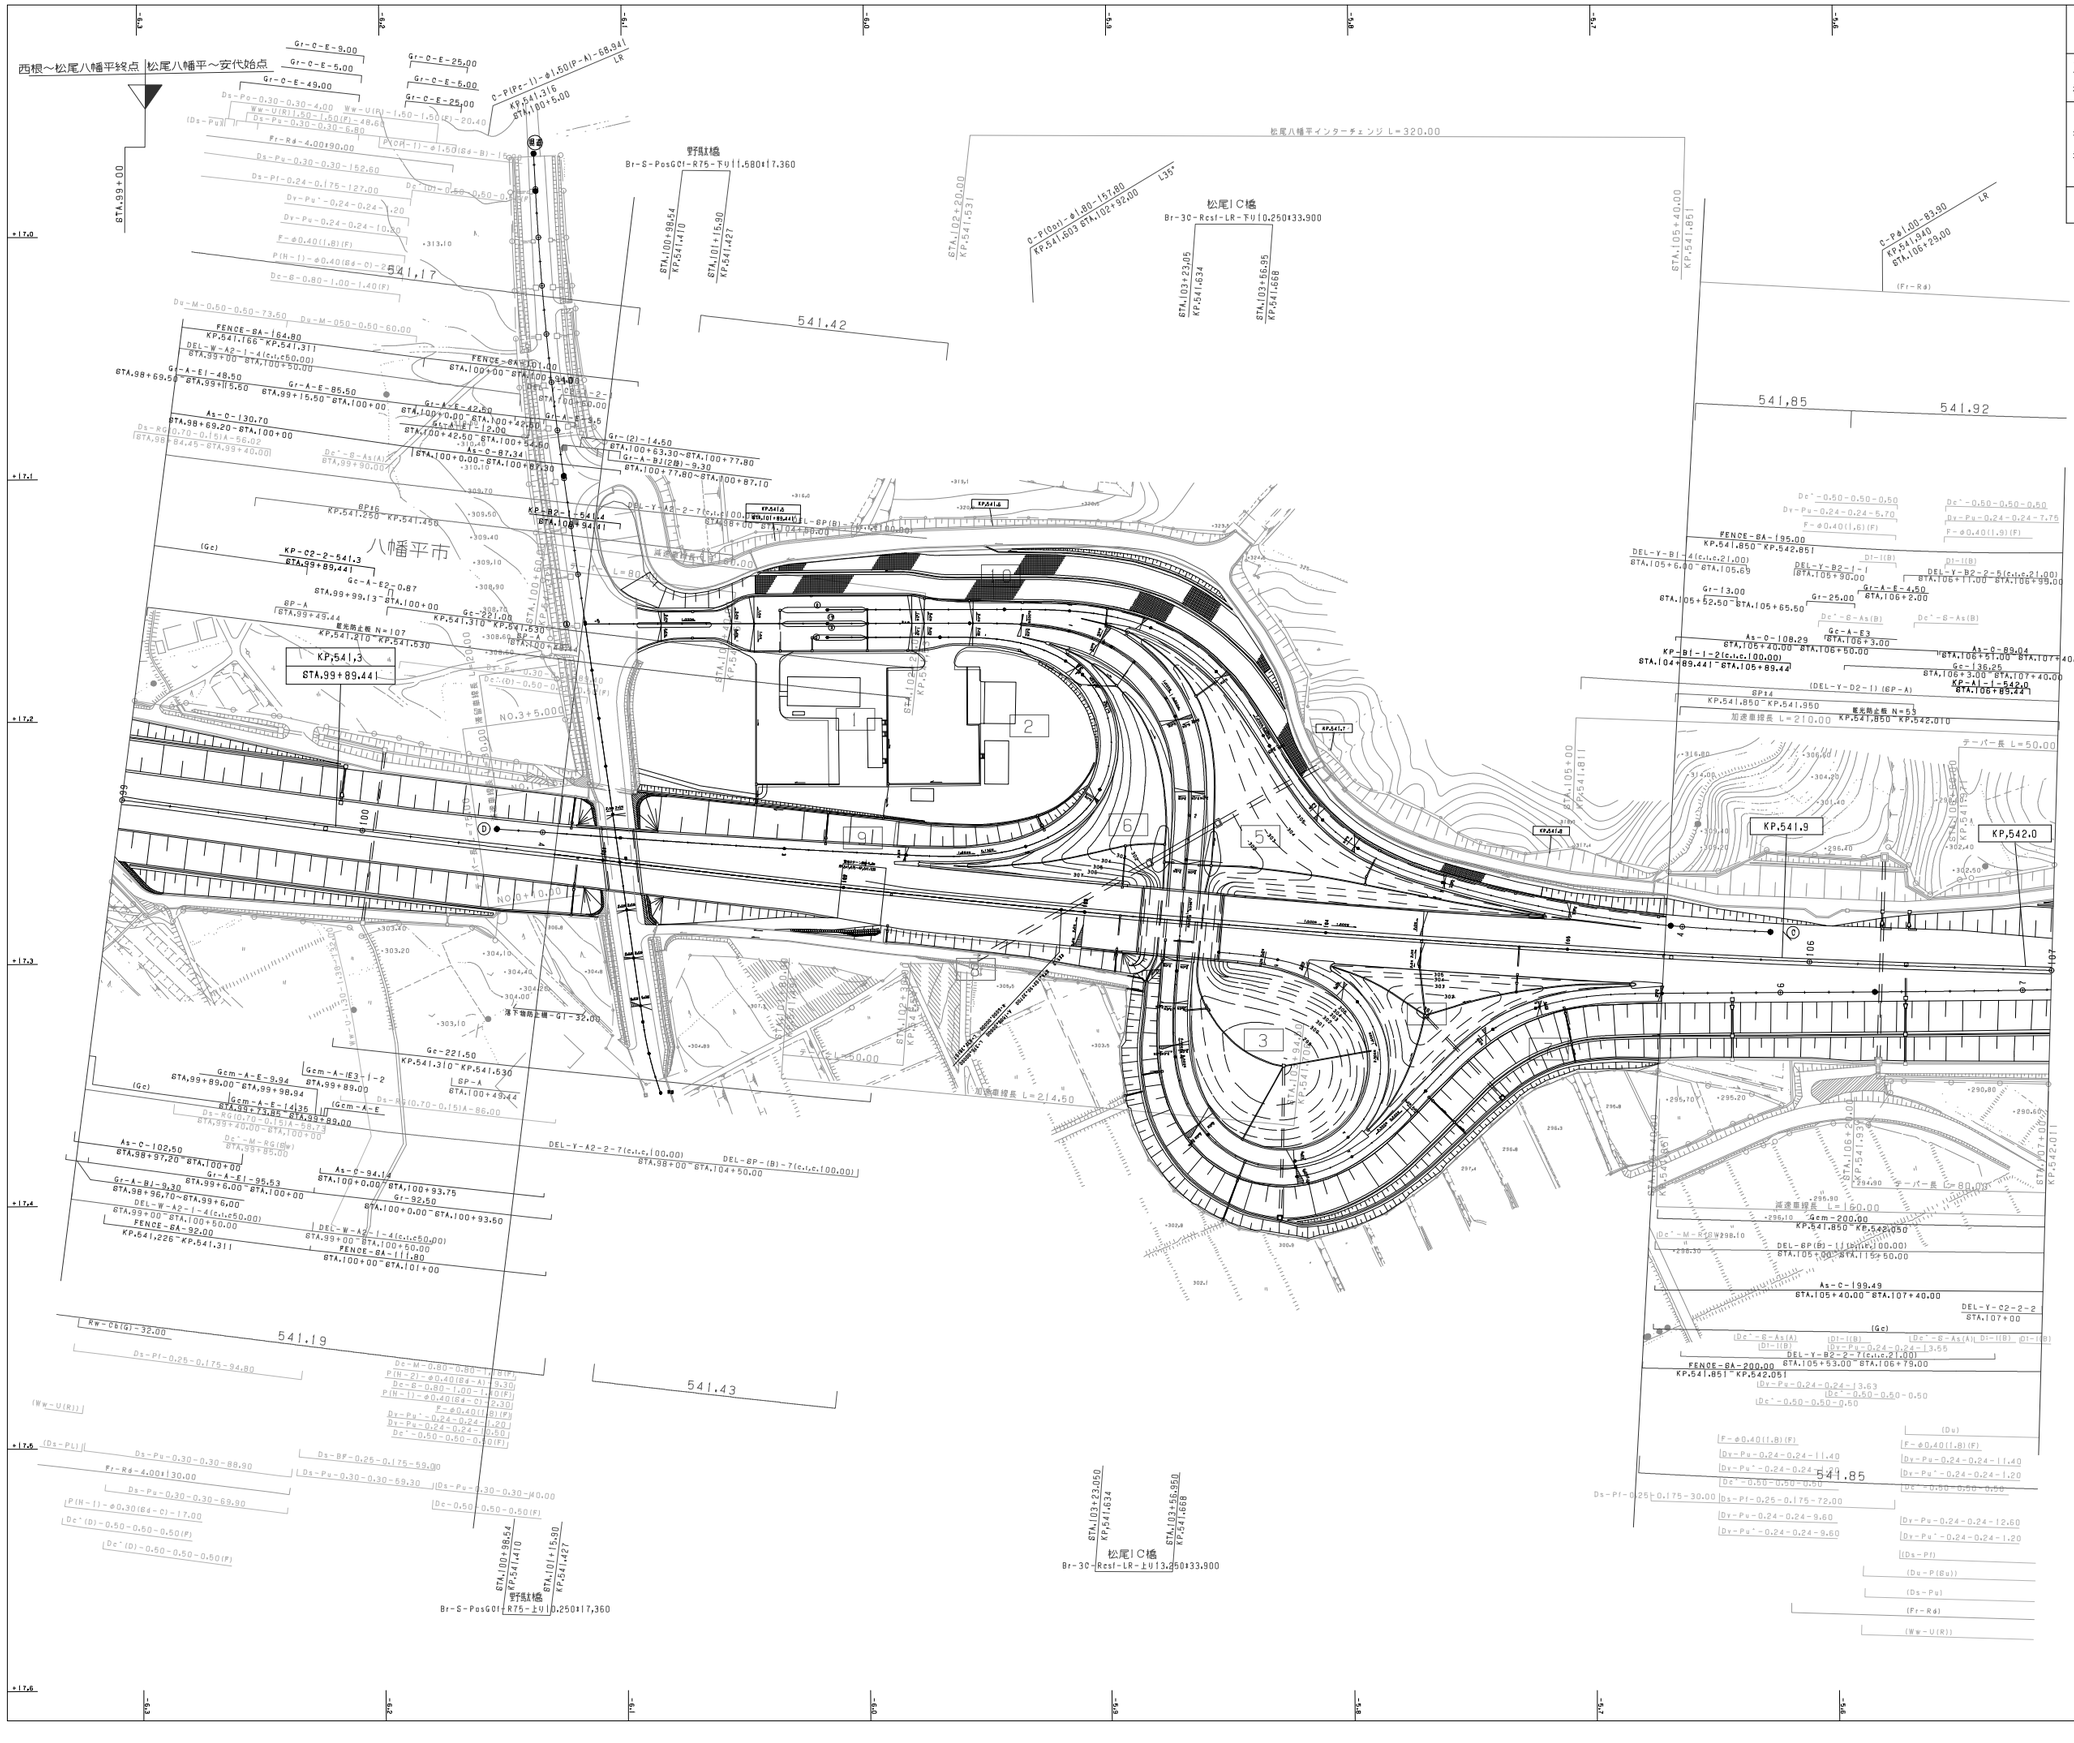
西根～松尾八幡平終点 松尾八幡平～安代始点
野駄橋
Br-S-PosGf-R75-下り1.580+17.360
松尾IC橋
Br-3C-Rcsf-LR-下り0.250+33.900
松尾八幡平インターチェンジ L=320.00
八幡平市
KP,541,3
STA.99+89.441
KP,541.9
KP,542.0
541,17
541.42
541,85
541.92
541.19
541.43
541.85
加速車線長 L=210.00
テーパー長 L=50.00
減速車線長 L=160.00
テーパー長 L=80.00
減速車線長 L=240.00
落下物防止柵 G1-32.00
Kw-Cr(G)-32.00
Gcm-200.00
KP.541.850～KP.542.050
FENCE-8A-195.00
KP.541.850～KP.542.050
FENCE-8A-200.00
KP.541.851～KP.542.051
Gc-221.50
KP.541.310～KP.541.630
As-C-199.49
STA.105+40.00～STA.107+40.00
As-C-102.50
STA.98+97.20～STA.100+00
As-C-130.70
STA.98+69.20～STA.100+00
As-C-87.34
STA.100+00.00～STA.100+87.30
As-C-89.04
STA.106+51.00～STA.107+40.00
As-C-136.29
STA.106+3.00～STA.107+40.00
As-C-108.29
STA.105+40.00～STA.106+50.00
As-C-94.14
STA.100+0.00～STA.100+93.75
Gr-92.50
STA.100+0.00～STA.100+93.50
Gr-13.00
STA.105+52.50～STA.105+65.50
Gr-25.00
STA.106+2.00
Gr-A-E-4.50
STA.106+2.00
Gr-A-E-95.50
STA.99+15.50～STA.100+00
Gr-A-E-42.50
STA.100+0.00～STA.100+42.50
Gr-A-E-12.00
STA.100+42.50～STA.100+54.50
Gr-A-E-48.50
STA.99+15.50
Gr-A-E-95.53
STA.99+6.00～STA.100+00
Gr-(2)-14.50
STA.100+63.30～STA.100+77.80
Gr-A-BJ(2B)-9.30
STA.100+77.80～STA.100+87.10
Gr-A-E3
STA.106+3.00
Gcm-A-E-9.94
STA.99+89.00～STA.99+98.94
Gcm-A-E-14.35
STA.99+73.85～STA.99+89.00
Gcm-A-E3-1-2
STA.99+89.00
Gcm-A-E
STA.100+43.44
BP-A
STA.99+49.44
BP16
KP.541.250～KP.541.436
BP14
KP.541.850～KP.541.950
BP-A
KP.541.210～KP.541.530
KP-02-2-541.3
STA.99+89.441
KP-B2-1-2(c,i,c,100.00)
STA.104+89.441～STA.105+89.441
KP-A1-1-542.0
STA.106+89.441
DEL-Y-A2-2-7(c,i,c,100.00)
STA.98+00～STA.104+50.00
DEL-BP-(B)-7(c,i,c,100.00)
DEL-W-A2-1-4(c,i,c50.00)
STA.99+00～STA.100+50.00
DEL-W-A2-1-4(c,i,c50.00)
STA.99+00～STA.100+50.00
DEL-Y-B1-4(c,i,c,21.00)
STA.105+6.90～STA.105.69
DEL-Y-B2-1
STA.105+90.00
DEL-Y-B2-2-5(c,i,c,21.00)
STA.106+11.00～STA.106+99.00
DEL-Y-B2-2-7(c,i,c,21.00)
STA.105+53.00～STA.106+79.00
DEL-BP-(B)-1(c,i,c,100.00)
STA.105+00～STA.115+50.00
DEL-Y-C2-2-2
STA.107+00
FENCE-8A-64.80
KP.541.166～KP.541.311
FENCE-8A-101.00
STA.100+00～STA.100+101.00
FENCE-8A-111.80
STA.100+00～STA.101+00
FENCE-8A-92.00
KP.541.226～KP.541.311
Ds-Pu-0.24-0.24-5.70
Ds-Pu-0.24-0.24-7.75
Ds-Pu-0.24-0.24-13.55
Ds-Pu-0.24-0.24-13.63
Ds-Pf-0.25-0.175-94.80
Ds-Pf-0.25-0.175-72.00
Ds-Pf-0.25-0.175-30.00
Ds-Pu-0.30-0.30-88.90
Ds-Pu-0.30-0.30-69.30
Ds-Pu-0.30-0.30-69.90
Ds-Pu-0.30-0.30-M0.00
Ds-BF-0.25-0.175-59.00
Ds-Rg(0.70-0.15)A-86.00
Ds-Rg(0.70-0.15)A-58.73
Ds-M-RG(Bw)
Dc-M-0.80-0.80-1.60(F)
Dc-E-0.80-1.00-1.60(F)
Dc'-M-RG(Bw)
Dc'-0.50-0.50-0.50
Dc'-0.50-0.50-0.50(F)
Dc'-0.50-0.50-0.50(F)
Dc'-0.50-0.50-0.50
Dc'-0.50-0.50-0.50
Dc'-0.50-0.50-0.50

東北縦貫自動車道弘前線 東北自動車道 （松尾八幡平～安代ＪＣＴ）			——
工種	管理用平面図		——
名称	KP.542.011～KP.542.811 STA.107+00～STA.115+00	縮尺 1/1000	1 29
東日本高速道路（株）　東北支社			

調整年月	摘要
第1回　2006年 2月	
第2回　2012年 4月	
第3回　2016年 1月	

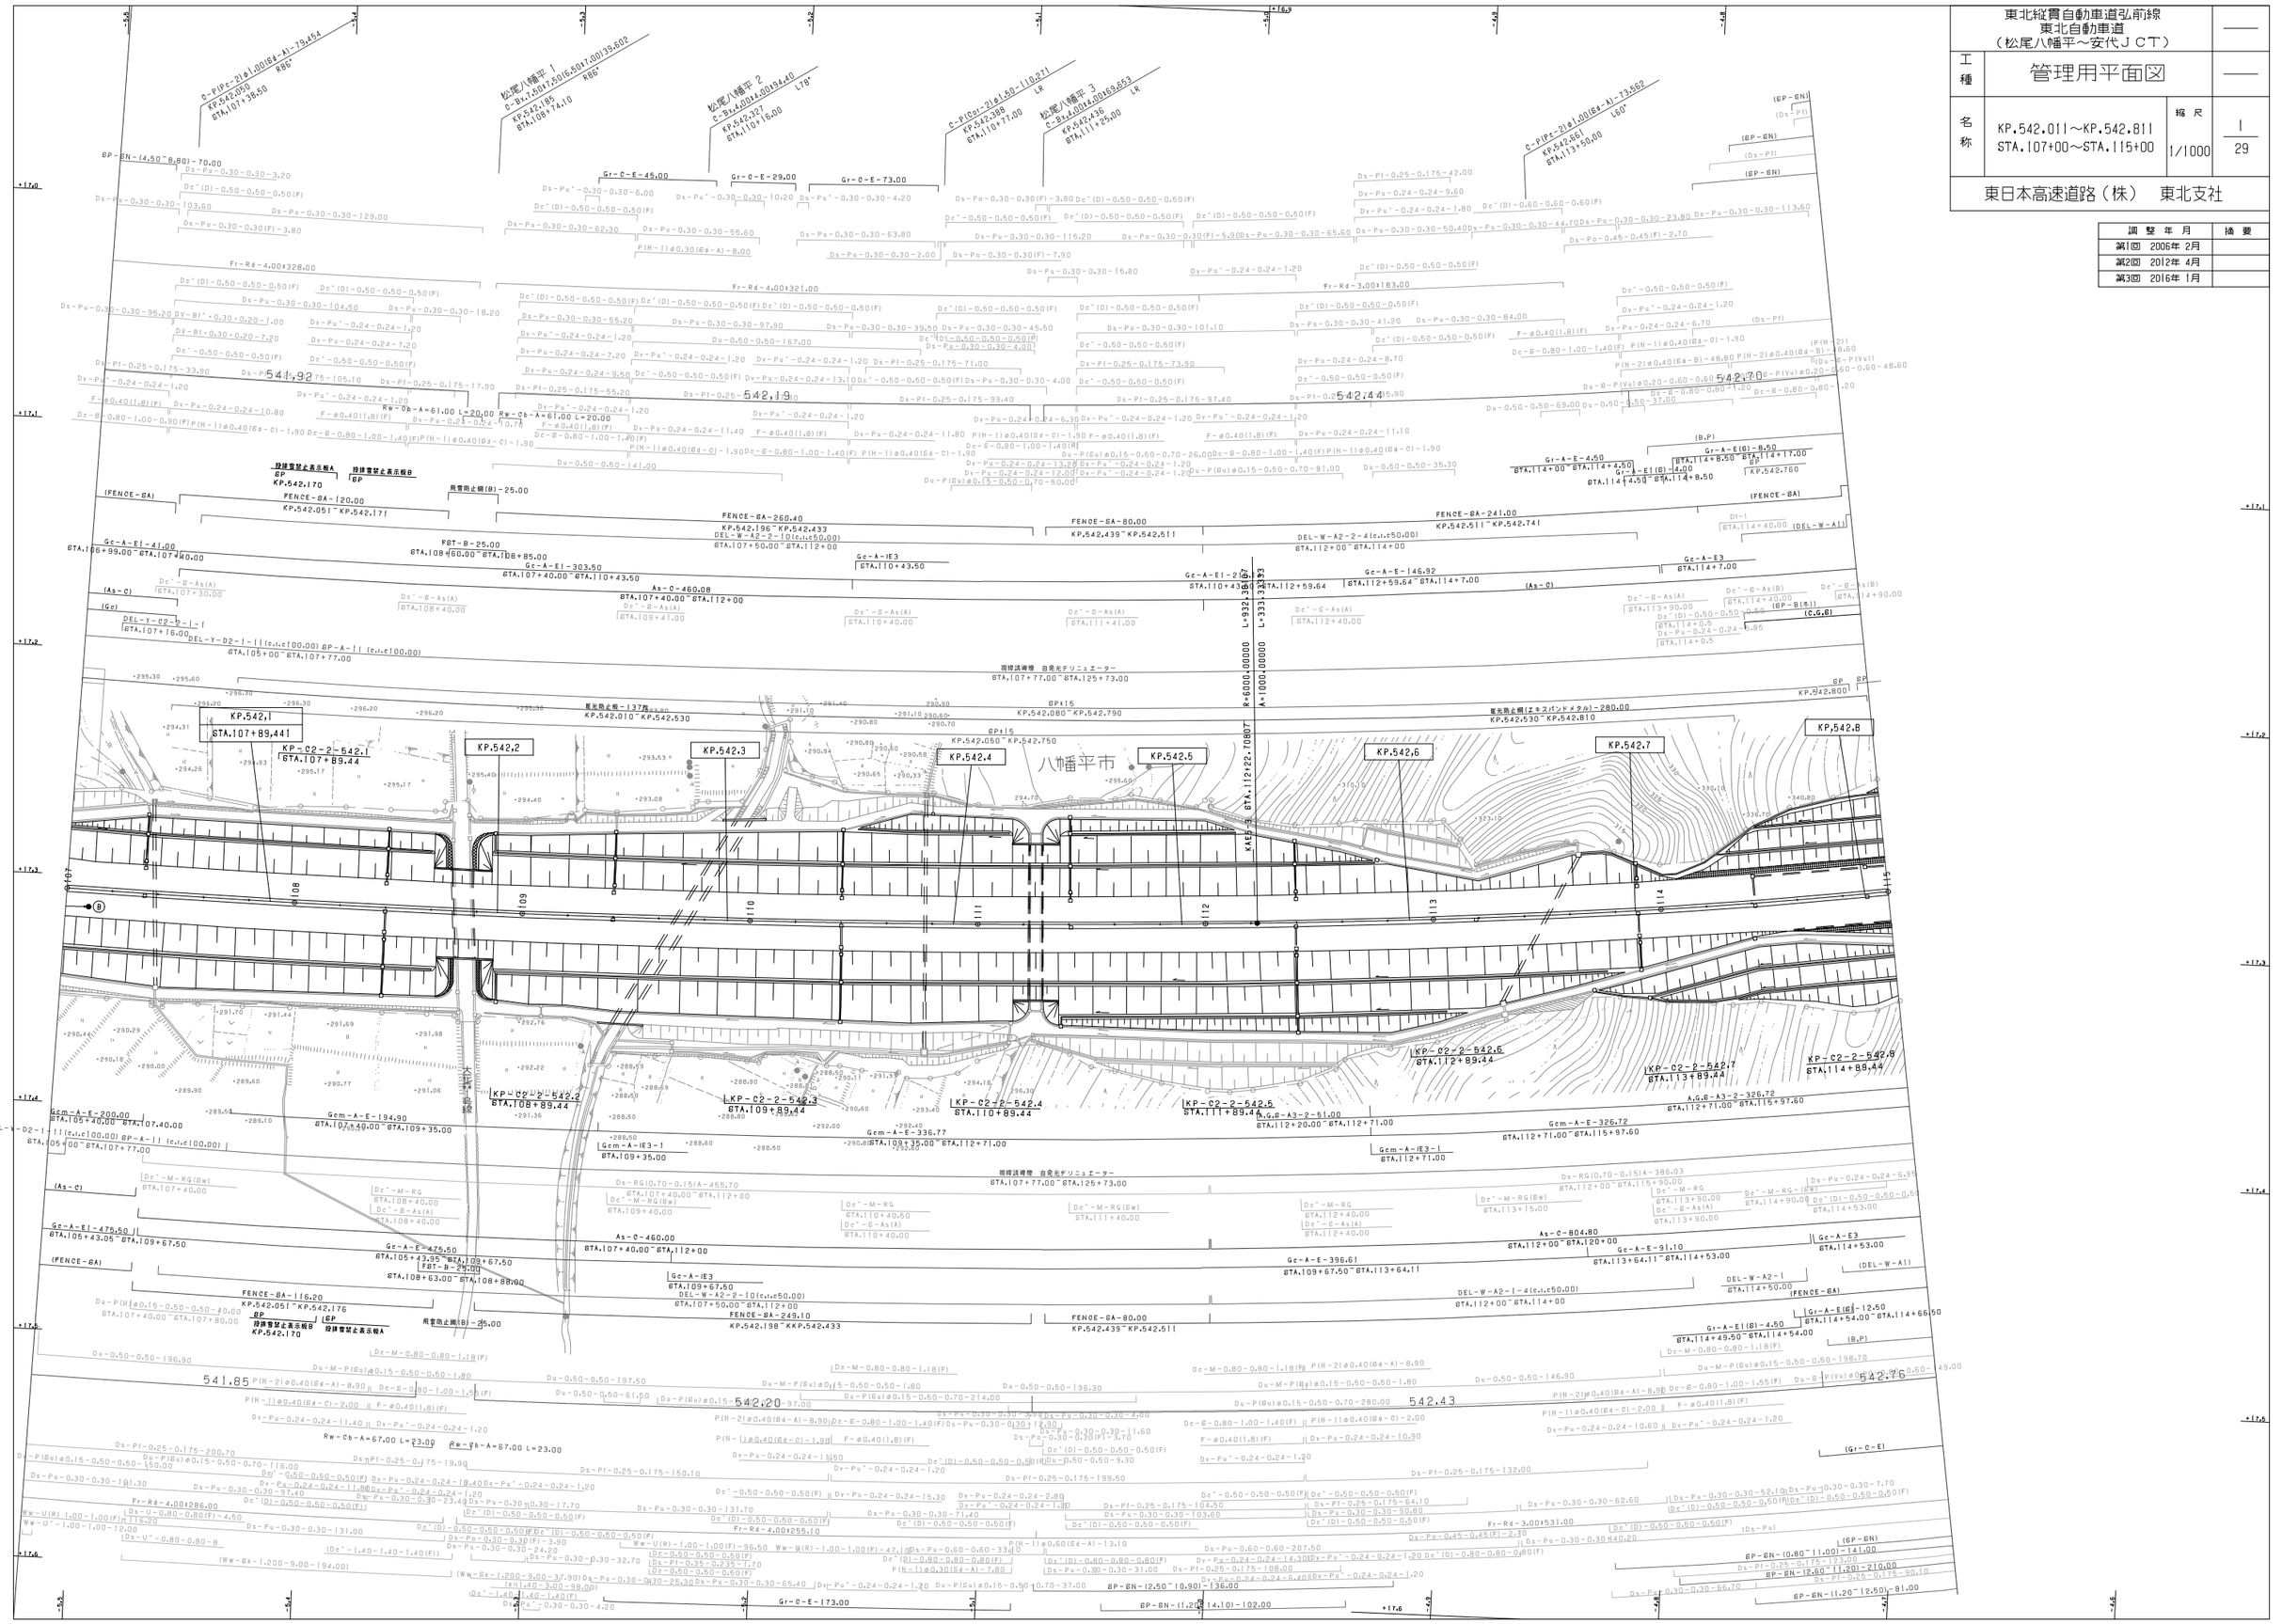
KP.542,1
STA.107+89.441
KP.542,2
KP.542.3
KP.542.4
KP.542.5
KP.542.6
KP.542.7
KP.542.8
八幡平市
KP-C2-2-542.1
STA.107+89.44
KP-C2-2-542.2
STA.108+89.44
KP-C2-2-542.3
STA.109+89.44
KP-C2-2-542.4
STA.110+89.44
KP-C2-2-542.5
STA.111+89.44
KP-C2-2-542.6
STA.112+89.44
KP-C2-2-542.7
STA.113+89.44
KP-C2-2-542.8
STA.114+89.44
松尾八幡平 1
C-B=1.5017.50(6.501?.00)39.602
KP.542.165
STA.108+74.10
松尾八幡平 2
C-B=4.004?4.00?94.40
KP.542.327
STA.110+16.00
松尾八幡平 3
C-B=4.004?4.00?69.653
KP.542.436
STA.111+25.00
C-P(PC-2)ø1.00(64-A)-79.454
KP.542.050
STA.107+38.50
C-P(PC-2)ø1.00(64-A)-73.562
KP.542.661
STA.113+50.00
C-P(Or-2)ø1.50-110.271
KP.542.388
STA.110+77.00
Gr-C-E-45.00
Gr-C-E-29.00
Gr-C-E-73.00
Gr-C-E-173.00
Fr-Rd-4.00?328.00
Fr-Rd-4.00?321.00
Fr-Rd-3.00?183.00
Fr-Rd-4.00?286.00
Fr-Rd-4.00?255.10
Fr-Rd-3.00?531.00
541,92
542,19
542,14
542,70
542,20
542,43
542,76
Rw-Cb-A=61.00 L=20.00
Rw-Cb-A=67.00 L=23.09
Rw-Sb-A=67.00 L=23.00
FENCE-SA-120.00
KP.542.051~KP.542.171
FENCE-SA-260.40
KP.542.196~KP.542.433
FENCE-SA-80.00
KP.542.439~KP.542.511
FENCE-SA-241.00
KP.542.511~KP.542.741
FENCE-SA-116.20
KP.542.051~KP.542.176
FENCE-SA-249.10
KP.542.198~KKP.542.433
FENCE-SA-80.00
KP.542.439~KP.542.511
FBT-B-25.00
STA.108+60.00~STA.108+85.00
FBT-B-25.00
STA.107+40.00~STA.112+00
DEL-W-A2-2-10(c.r.c50.00)
STA.107+50.00~STA.112+00
DEL-W-A2-2-4(c.r.c50.00)
STA.112+00~STA.114+00
DEL-W-A2-1-4(c.r.c50.00)
STA.112+00~STA.114+00
DEL-Y-C2-2-1
STA.107+16.00
DEL-Y-D2-1-1(c.r.c100.00) SP-A-11 (c.r.c100.00)
STA.105+00~STA.107+77.00
DEL-Y-D2-1-11(c.r.c100.00) SP-A-11 (c.r.c100.00)
STA.105+00~STA.107+77.00
Gc-A-E1-41.00
STA.105+99.00~STA.107+40.00
Gc-A-E1-303.50
STA.107+40.00~STA.110+43.50
Gc-A-E1-475.50
STA.105+43.05~STA.109+67.50
Gc-A-E1-475.50
STA.105+40.00~STA.107+40.00
Gc-A-E1-146.92
STA.112+59.64~STA.114+7.00
Gc-A-E1(B)-4.50
STA.114+8.50~STA.114+17.00
Gc-A-E1(B)-4.50
STA.114+4.50~STA.114+8.50
Gc-A-E1(B)-4.50
STA.114+49.50~STA.114+54.00
Gc-A-E1(B)-12.50
STA.114+54.00~STA.114+66.50
Gc-A-IE3
STA.110+43.50
Gc-A-E3
STA.114+7.00
Gc-A-E3
STA.114+53.00
Gcm-A-E-200.00
STA.105+40.00~STA.107.40.00
Gcm-A-E-194.90
STA.107+40.00~STA.109+35.00
Gcm-A-E-336.77
STA.109+35.00~STA.112+71.00
Gcm-A-E-326.72
STA.112+71.00~STA.115+97.60
Gcm-A-IE3-1
STA.109+35.00
Gcm-A-IE3-1
STA.112+71.00
Gc-A-IE3
STA.109+67.50
Gc-A-E-475.50
STA.105+43.95~STA.109+67.50
Gc-A-E-396.61
STA.109+67.50~STA.113+64.11
Gc-A-E-91.10
STA.113+64.11~STA.114+53.00
As-C-460.00
STA.107+40.00~STA.112+00
As-C-804.80
STA.112+00~STA.120+00
A,G,E-A3-2-51.00
STA.112+20.00~STA.112+71.00
A,G,E-A3-2-326.72
STA.112+71.00~STA.115+97.60
DEL-W-A2-1
STA.114+50.00
DEL-W-A1
STA.114+40.00
DEL-W-A1
STA.114+90.00
Dc'-M-RG(Bw)
STA.107+40.00
Dc'-M-RG
STA.108+40.00
Dc'-E-As(A)
STA.108+40.00
Dc'-M-RG
STA.109+40.00
Dc'-M-RG(Bw)
STA.110+40.00
Dc'-M-RG
STA.110+40.00
Dc'-M-RG(Bw)
STA.111+40.00
Dc'-M-RG
STA.112+40.00
Dc'-M-RG(Bw)
STA.113+15.00
Dc'-M-RG
STA.113+50.00
Dc'-E-As(A)
STA.113+90.00
Dc'-M-RG-(Bw)
STA.114+90.00
Dc'-E-As(A)
STA.113+90.00
Dc'-E-As(A)
STA.107+30.00
Dc'-E-As(A)
STA.108+40.00
Dc'-E-As(A)
STA.109+41.00
Dc'-E-As(A)
STA.110+40.00
Dc'-E-As(A)
STA.111+41.00
Dc'-E-As(A)
STA.112+40.00
Dc'-E-As(A)
STA.113+90.00
Dc'-E-As(B)
STA.114+40.00
Dc'-E-As(B)
STA.114+90.00
Dc'(D)-0.50-0.50-0.50(F)
Dc'(D)-0.60-0.60-0.60(F)
Dc'-0.50-0.50-0.50(F)
Dc'-0.60-0.60-0.60(F)
Dc'-1.40-1.40-1.40(F)
Dc'-1.60-1.60-1.60(F)
Dc'-0.80-0.80-0.80(F)
Dc-M-0.80-0.80-1.18(F)
Dc-E-0.80-1.00-1.40(F)
Dc-E-0.80-1.00-1.55(F)
Dc-E-0.80-1.00-1.60(F)
Dc-E-0.80-1.00-1.40(R)
Dc-E-0.80-1.00-0.90(F)
Dc-E-0.80-1.00-1.40(F)
Dc-E-0.80-1.00-1.20
Dc-E-0.80-0.80-1.20
Dc-E-0.80-0.80-1.40
Dc-E-0.80-0.80-1.60

東北縦貫自動車道弘前線
東北自動車道
（松尾八幡平～安代ＪＣＴ）

工種	管理用平面図		
名称	KP.542.811～KP.543.611 STA.115+00～STA.123+00	縮尺 1/1000	2 29

東日本高速道路（株）　東北支社

調整年月	摘要
第1回　2006年 2月	
第2回　2010年 5月	
第3回　2012年 4月	
第4回　2016年 1月	

調整	年月	摘要
第1回	2006年 2月	
第2回	2010年 5月	
第3回	2012年 4月	
第4回	2016年 1月	
第5回	2020年 3月	

東北縦貫自動車道弘前線
東北自動車道
（松尾八幡平～安代ＪＣＴ）

工種	管理用平面図		
名称	KP.543.611～KP.544.511 STA.123+00～STA.132+00	縮尺 1/1000	3 29

東日本高速道路（株）　東北支社

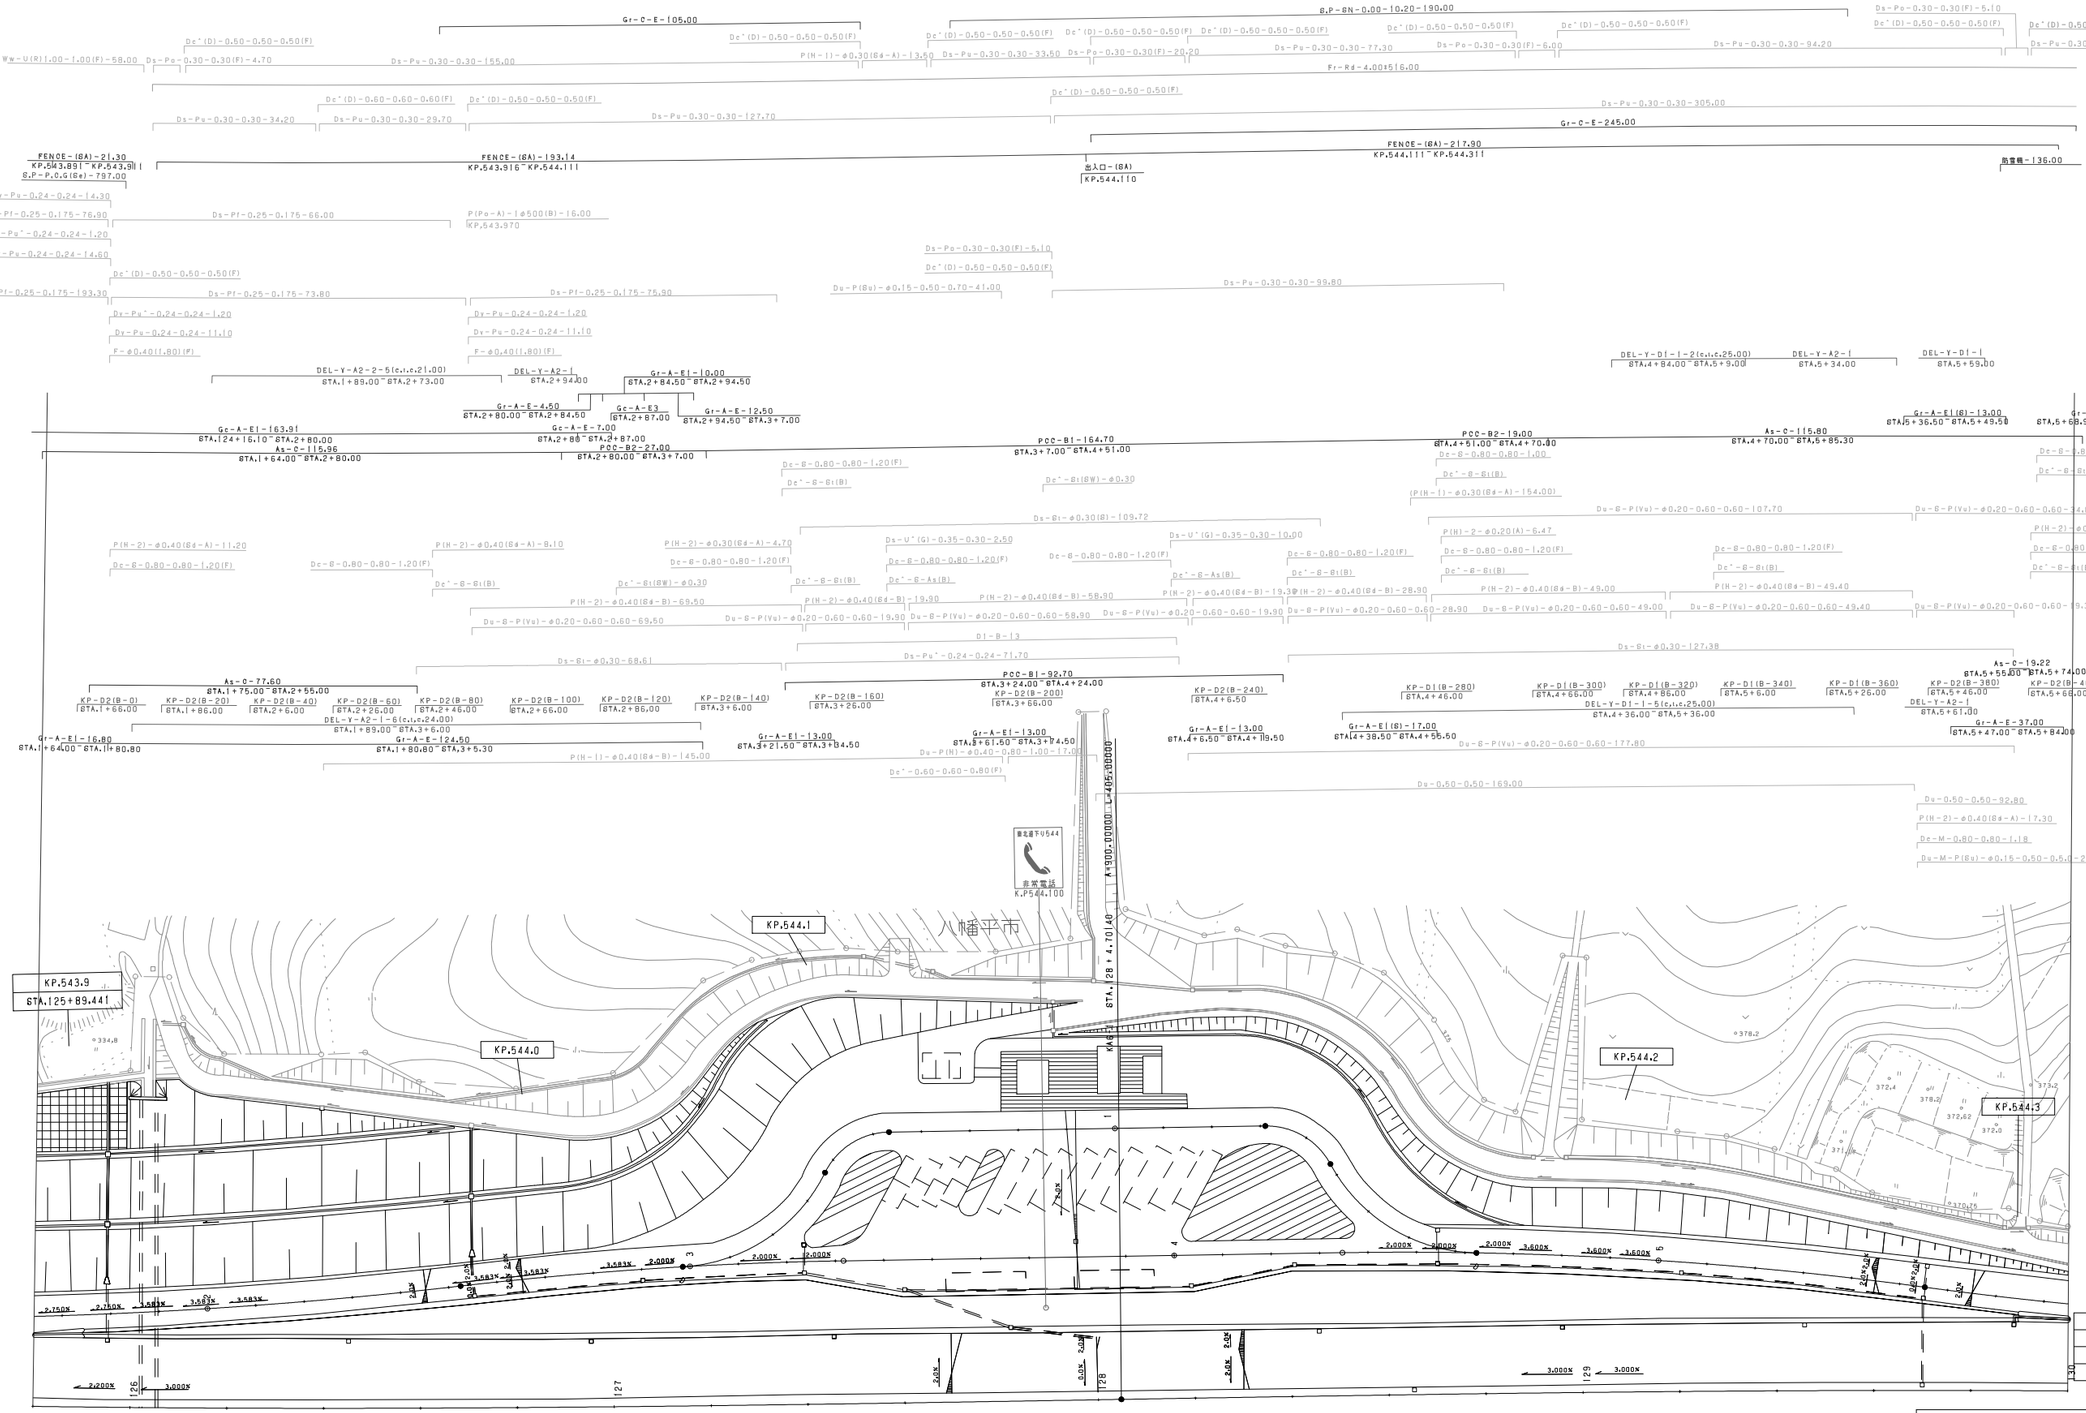

調整年月	摘要
第1回 2006年 2月	
第2回 2018年 9月	
第3回 2020年 3月	

東北縦貫自動車道弘前線 東北自動車道(松尾八幡平～安代ＪＣＴ)			——
工種	管理用平面図		——
名称	前森山パーキングエリア KP.543.891～KP.544.311 STA.125+80～STA.130+00	縮尺 1/500	1 2
東日本高速道路（株） 東北支社			

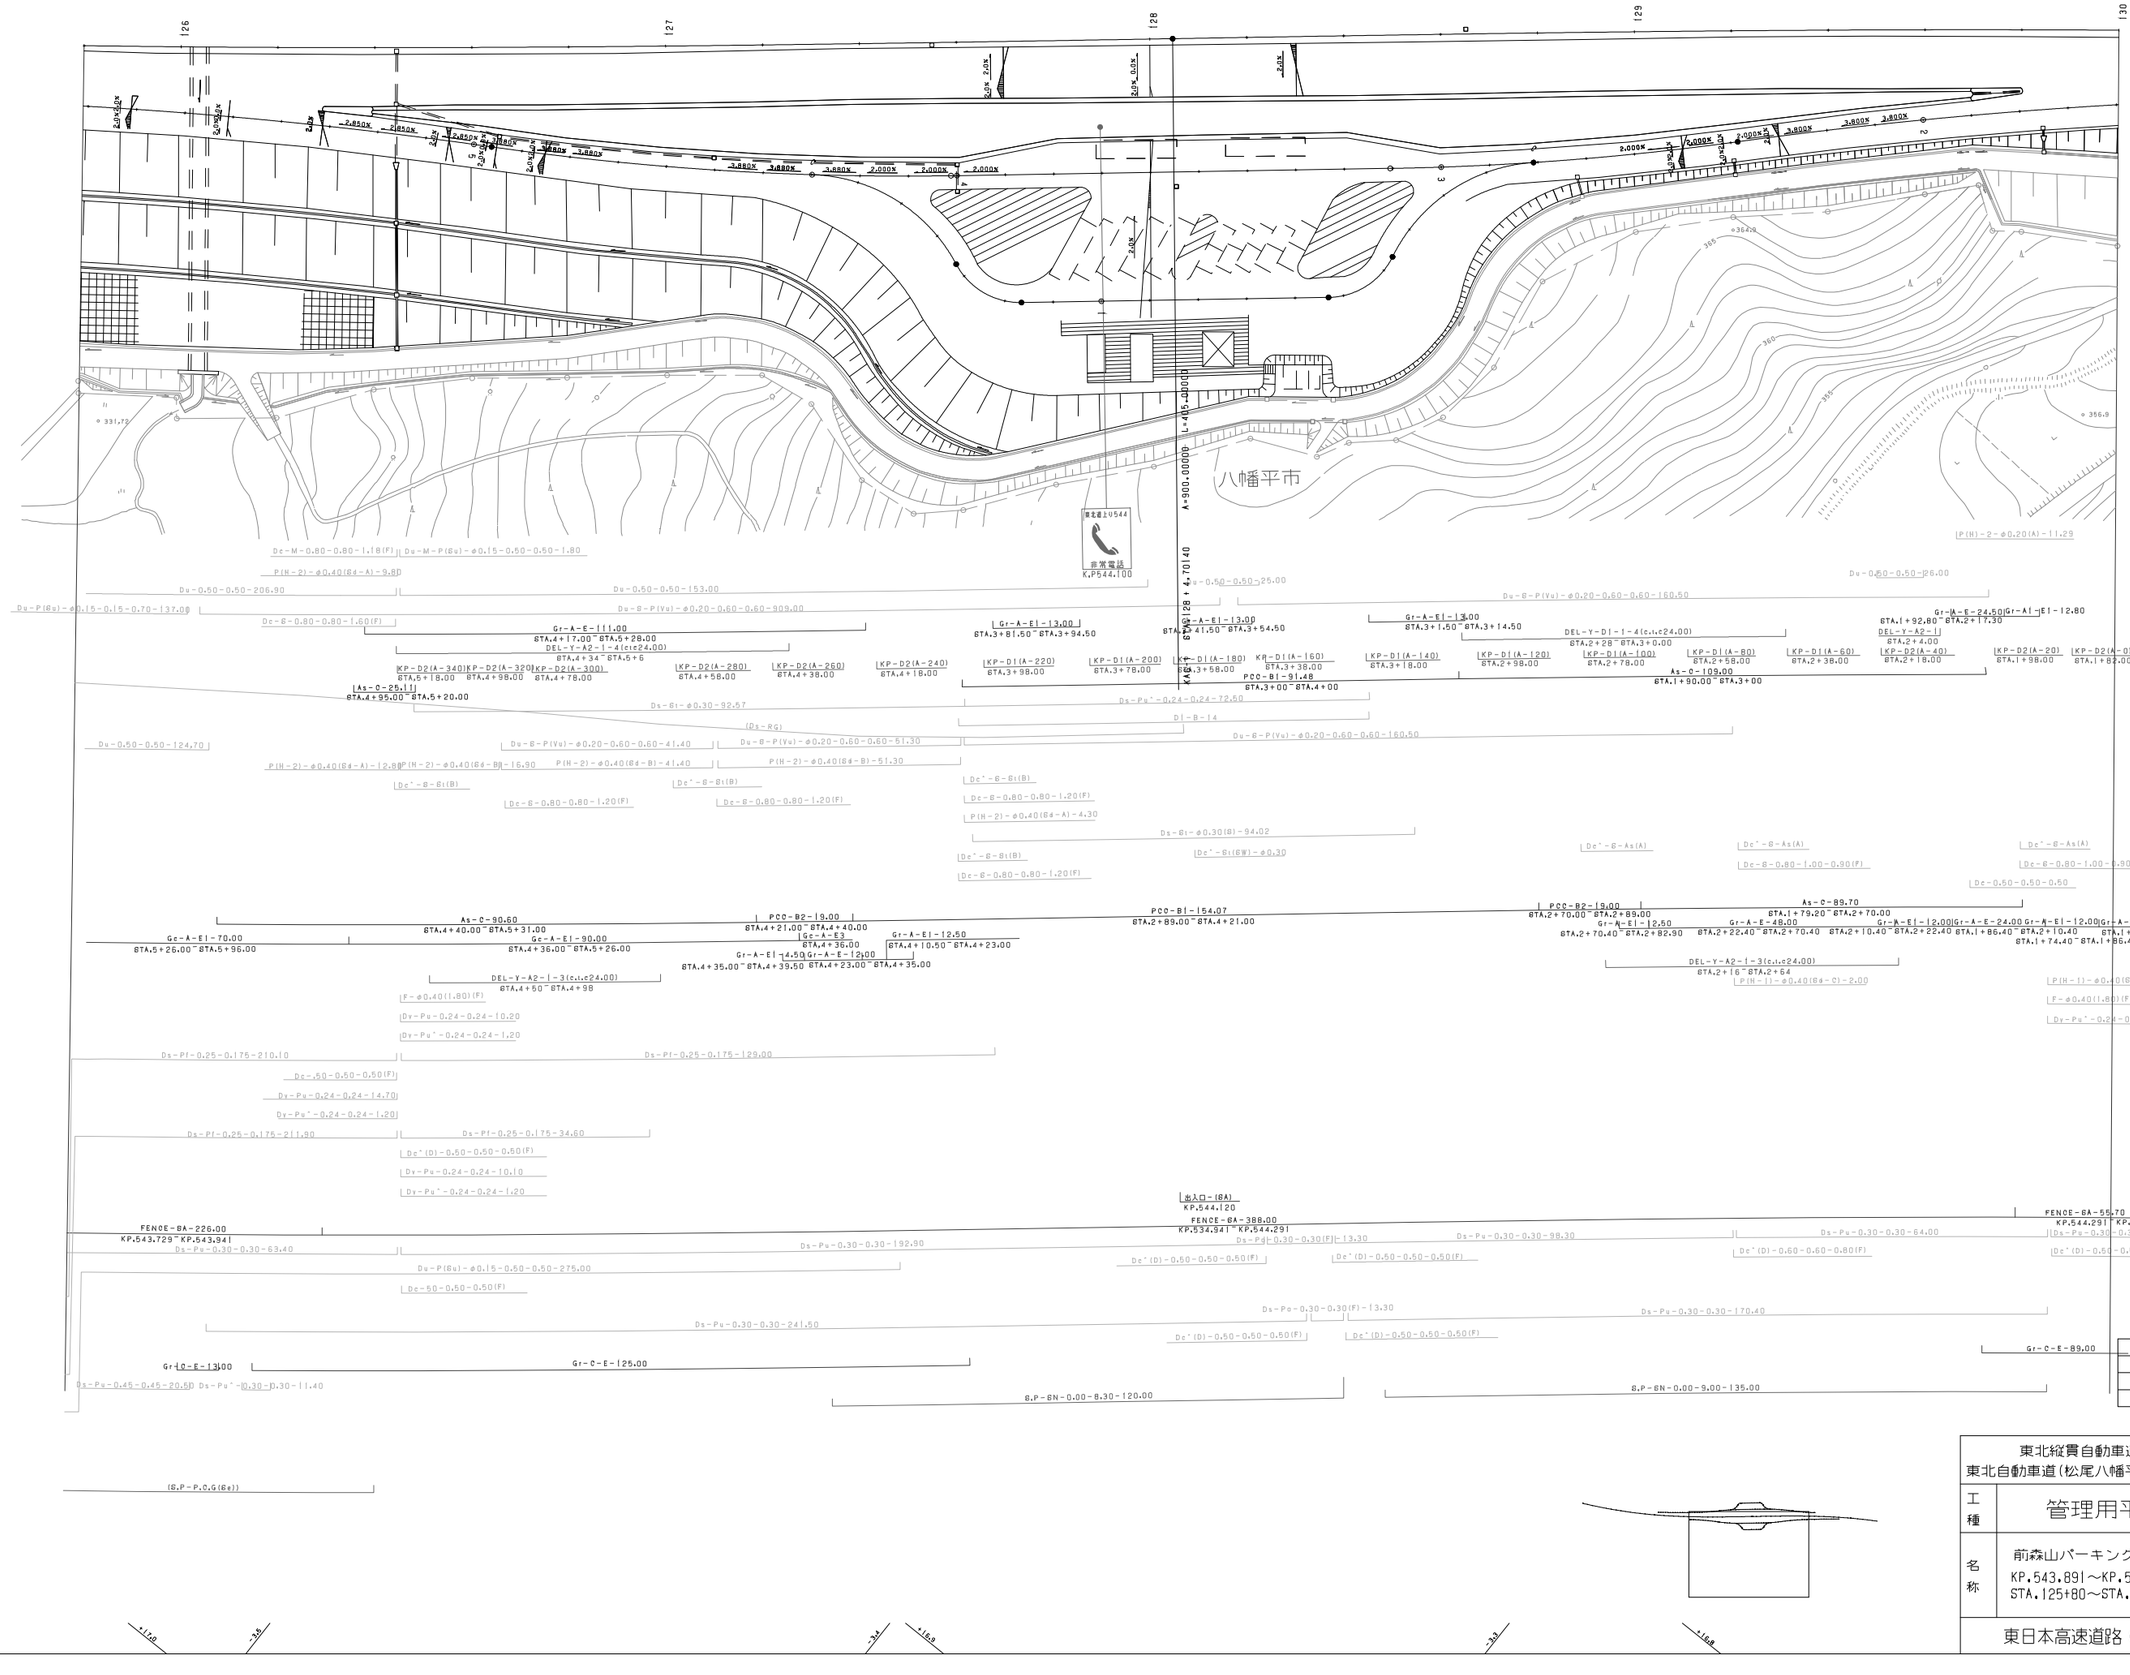

調整年月	摘要
第1回 2006年 2月	

東北縦貫自動車道弘前線
東北自動車道(松尾八幡平～安代ＪＣＴ)

工種：管理用平面図

名称：前森山パーキングエリア
KP.543.891～KP.544.311
STA.125+80～STA.130+00

縮尺：1/500

2/2

東日本高速道路（株） 東北支社

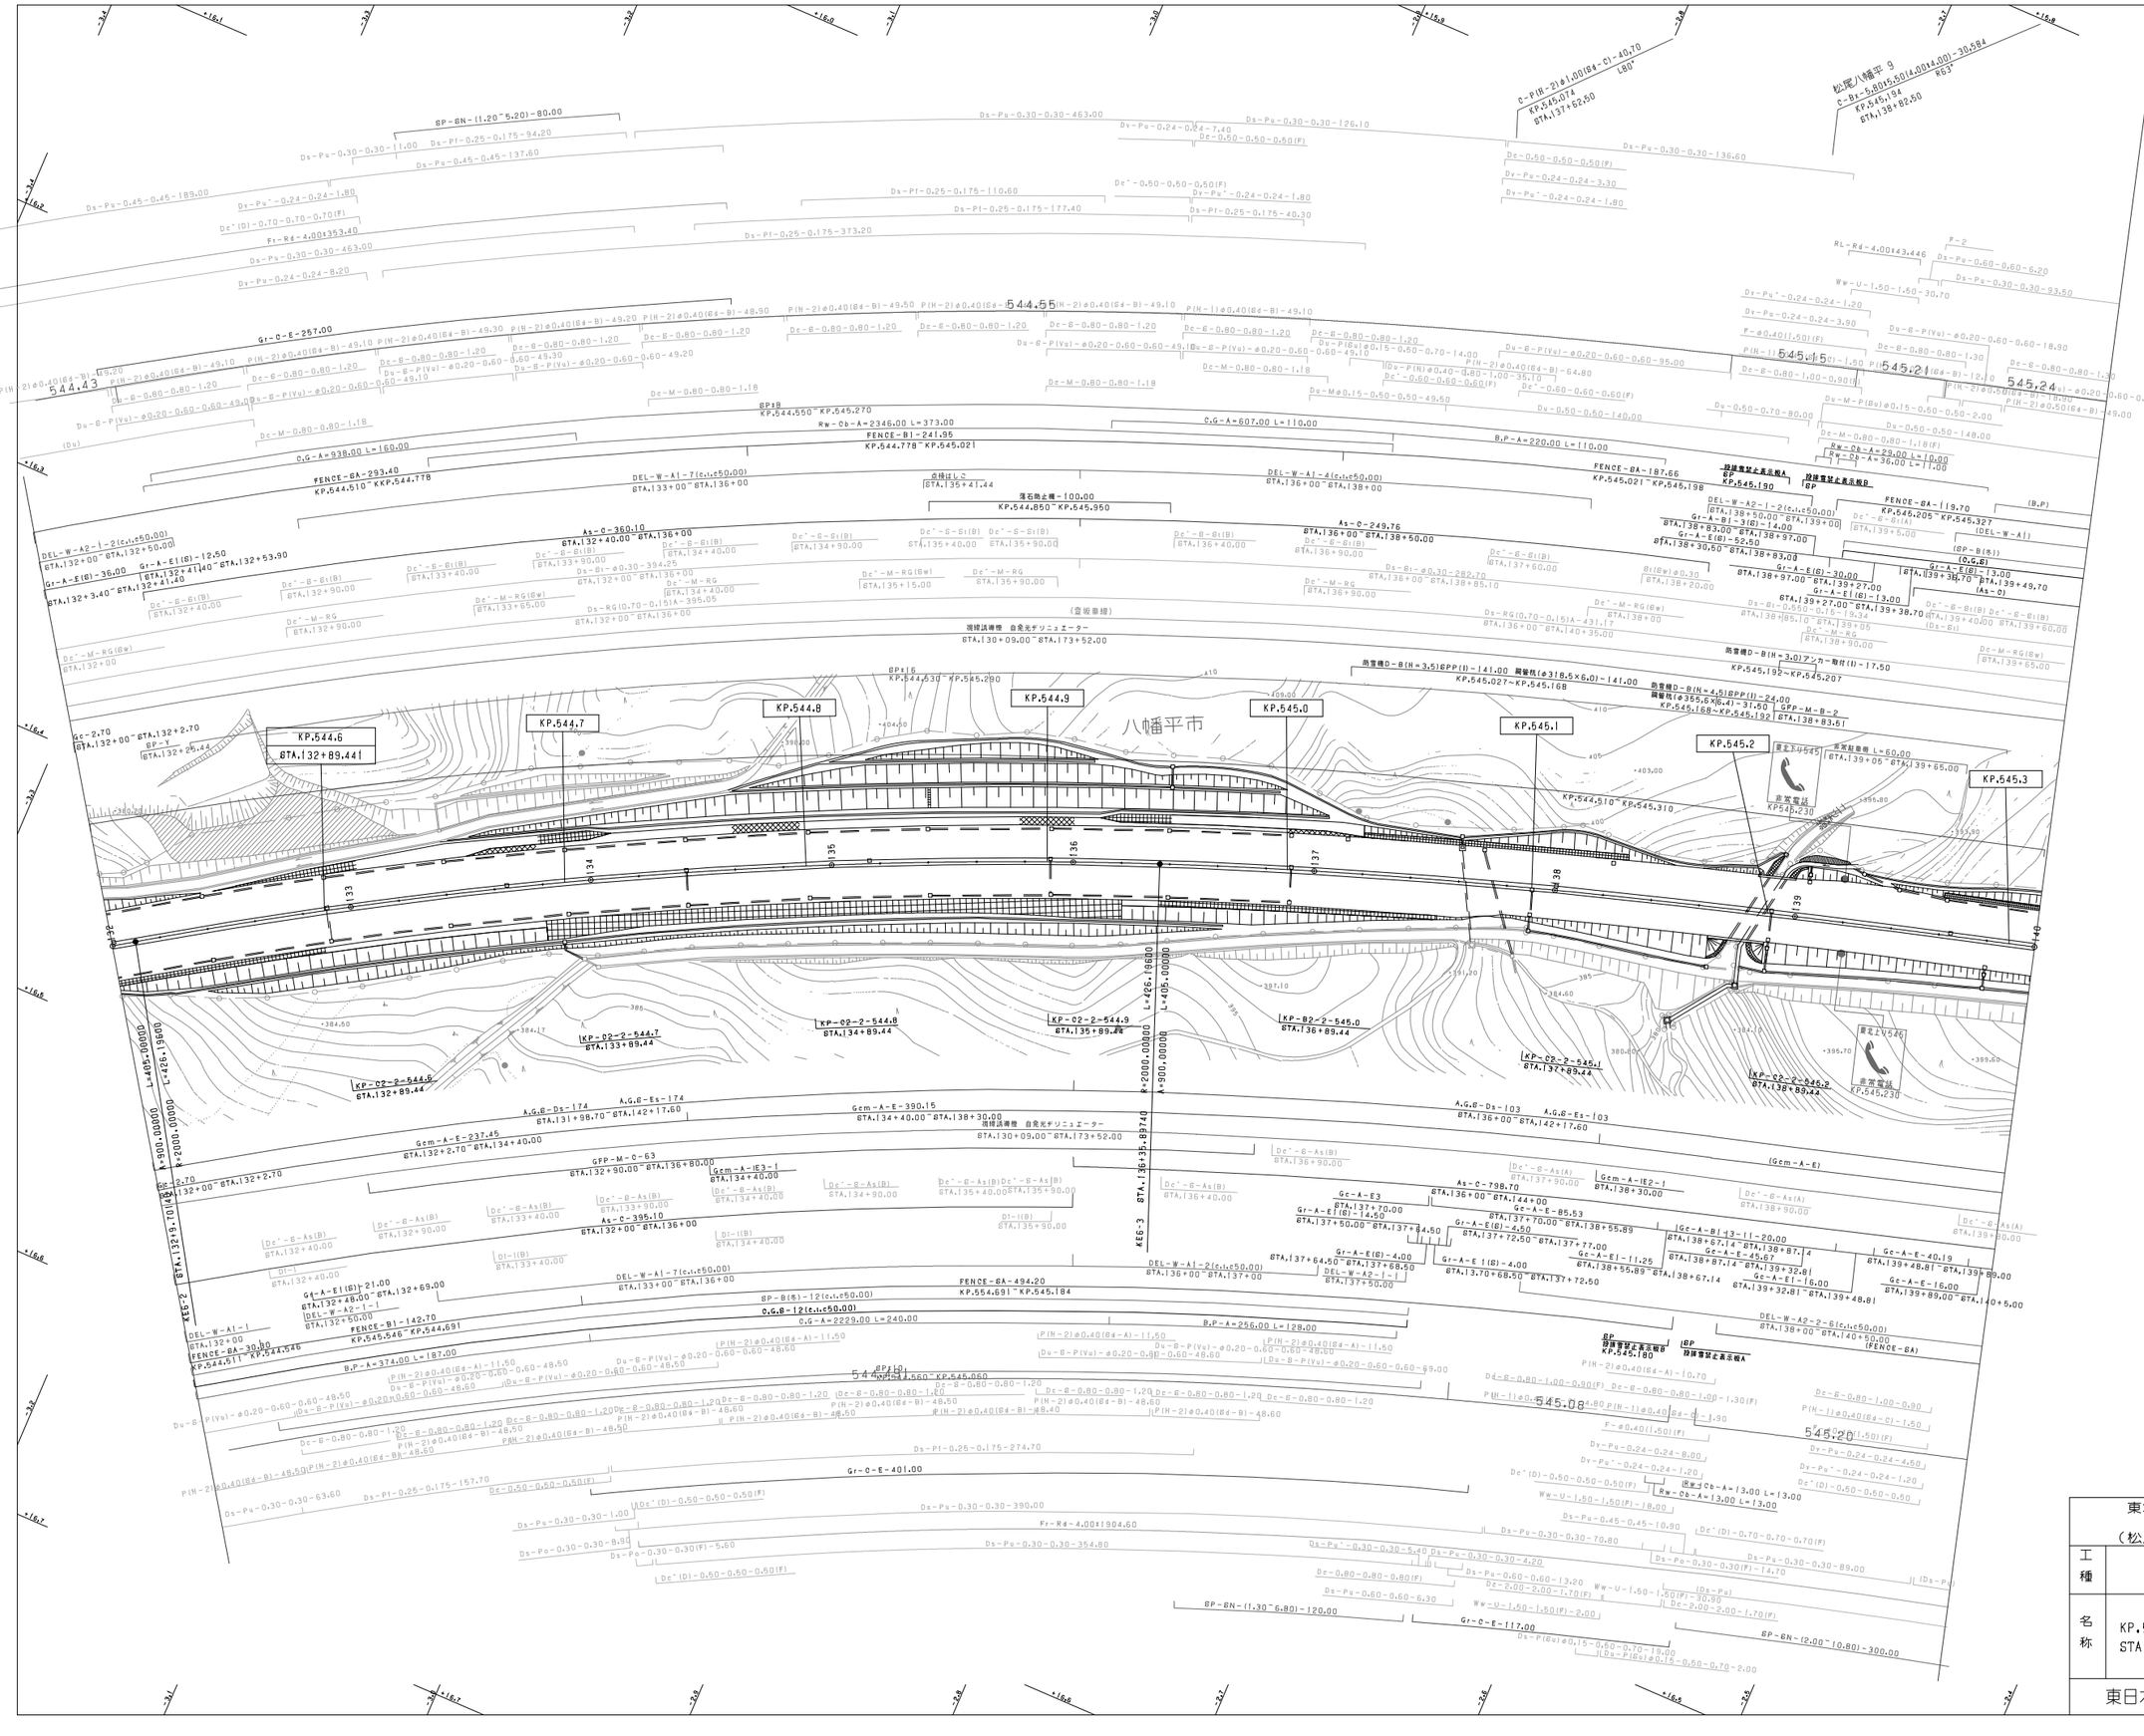

調整年月	摘要
第1回 2006年 2月	
第2回 2010年 5月	
第3回 2012年 4月	

東北縦貫自動車道弘前線
東北自動車道
（松尾八幡平～安代ＪＣＴ）

工種：管理用平面図

名称：KP.544.511～KP.545.311
STA.132+00～STA.140+00

縮尺：1/1000

4
29

東日本高速道路（株） 東北支社

東北縦貫自動車道弘前線
東北自動車道
（松尾八幡平～安代ＪＣＴ）

工種	管理用平面図		
名称	KP.545.311～KP.546.111 STA.140+00～STA.148+00	縮尺 1/1000	5 29

東日本高速道路（株）　東北支社

調整年月	摘要
第1回　2006年 2月	
第2回　2012年 4月	

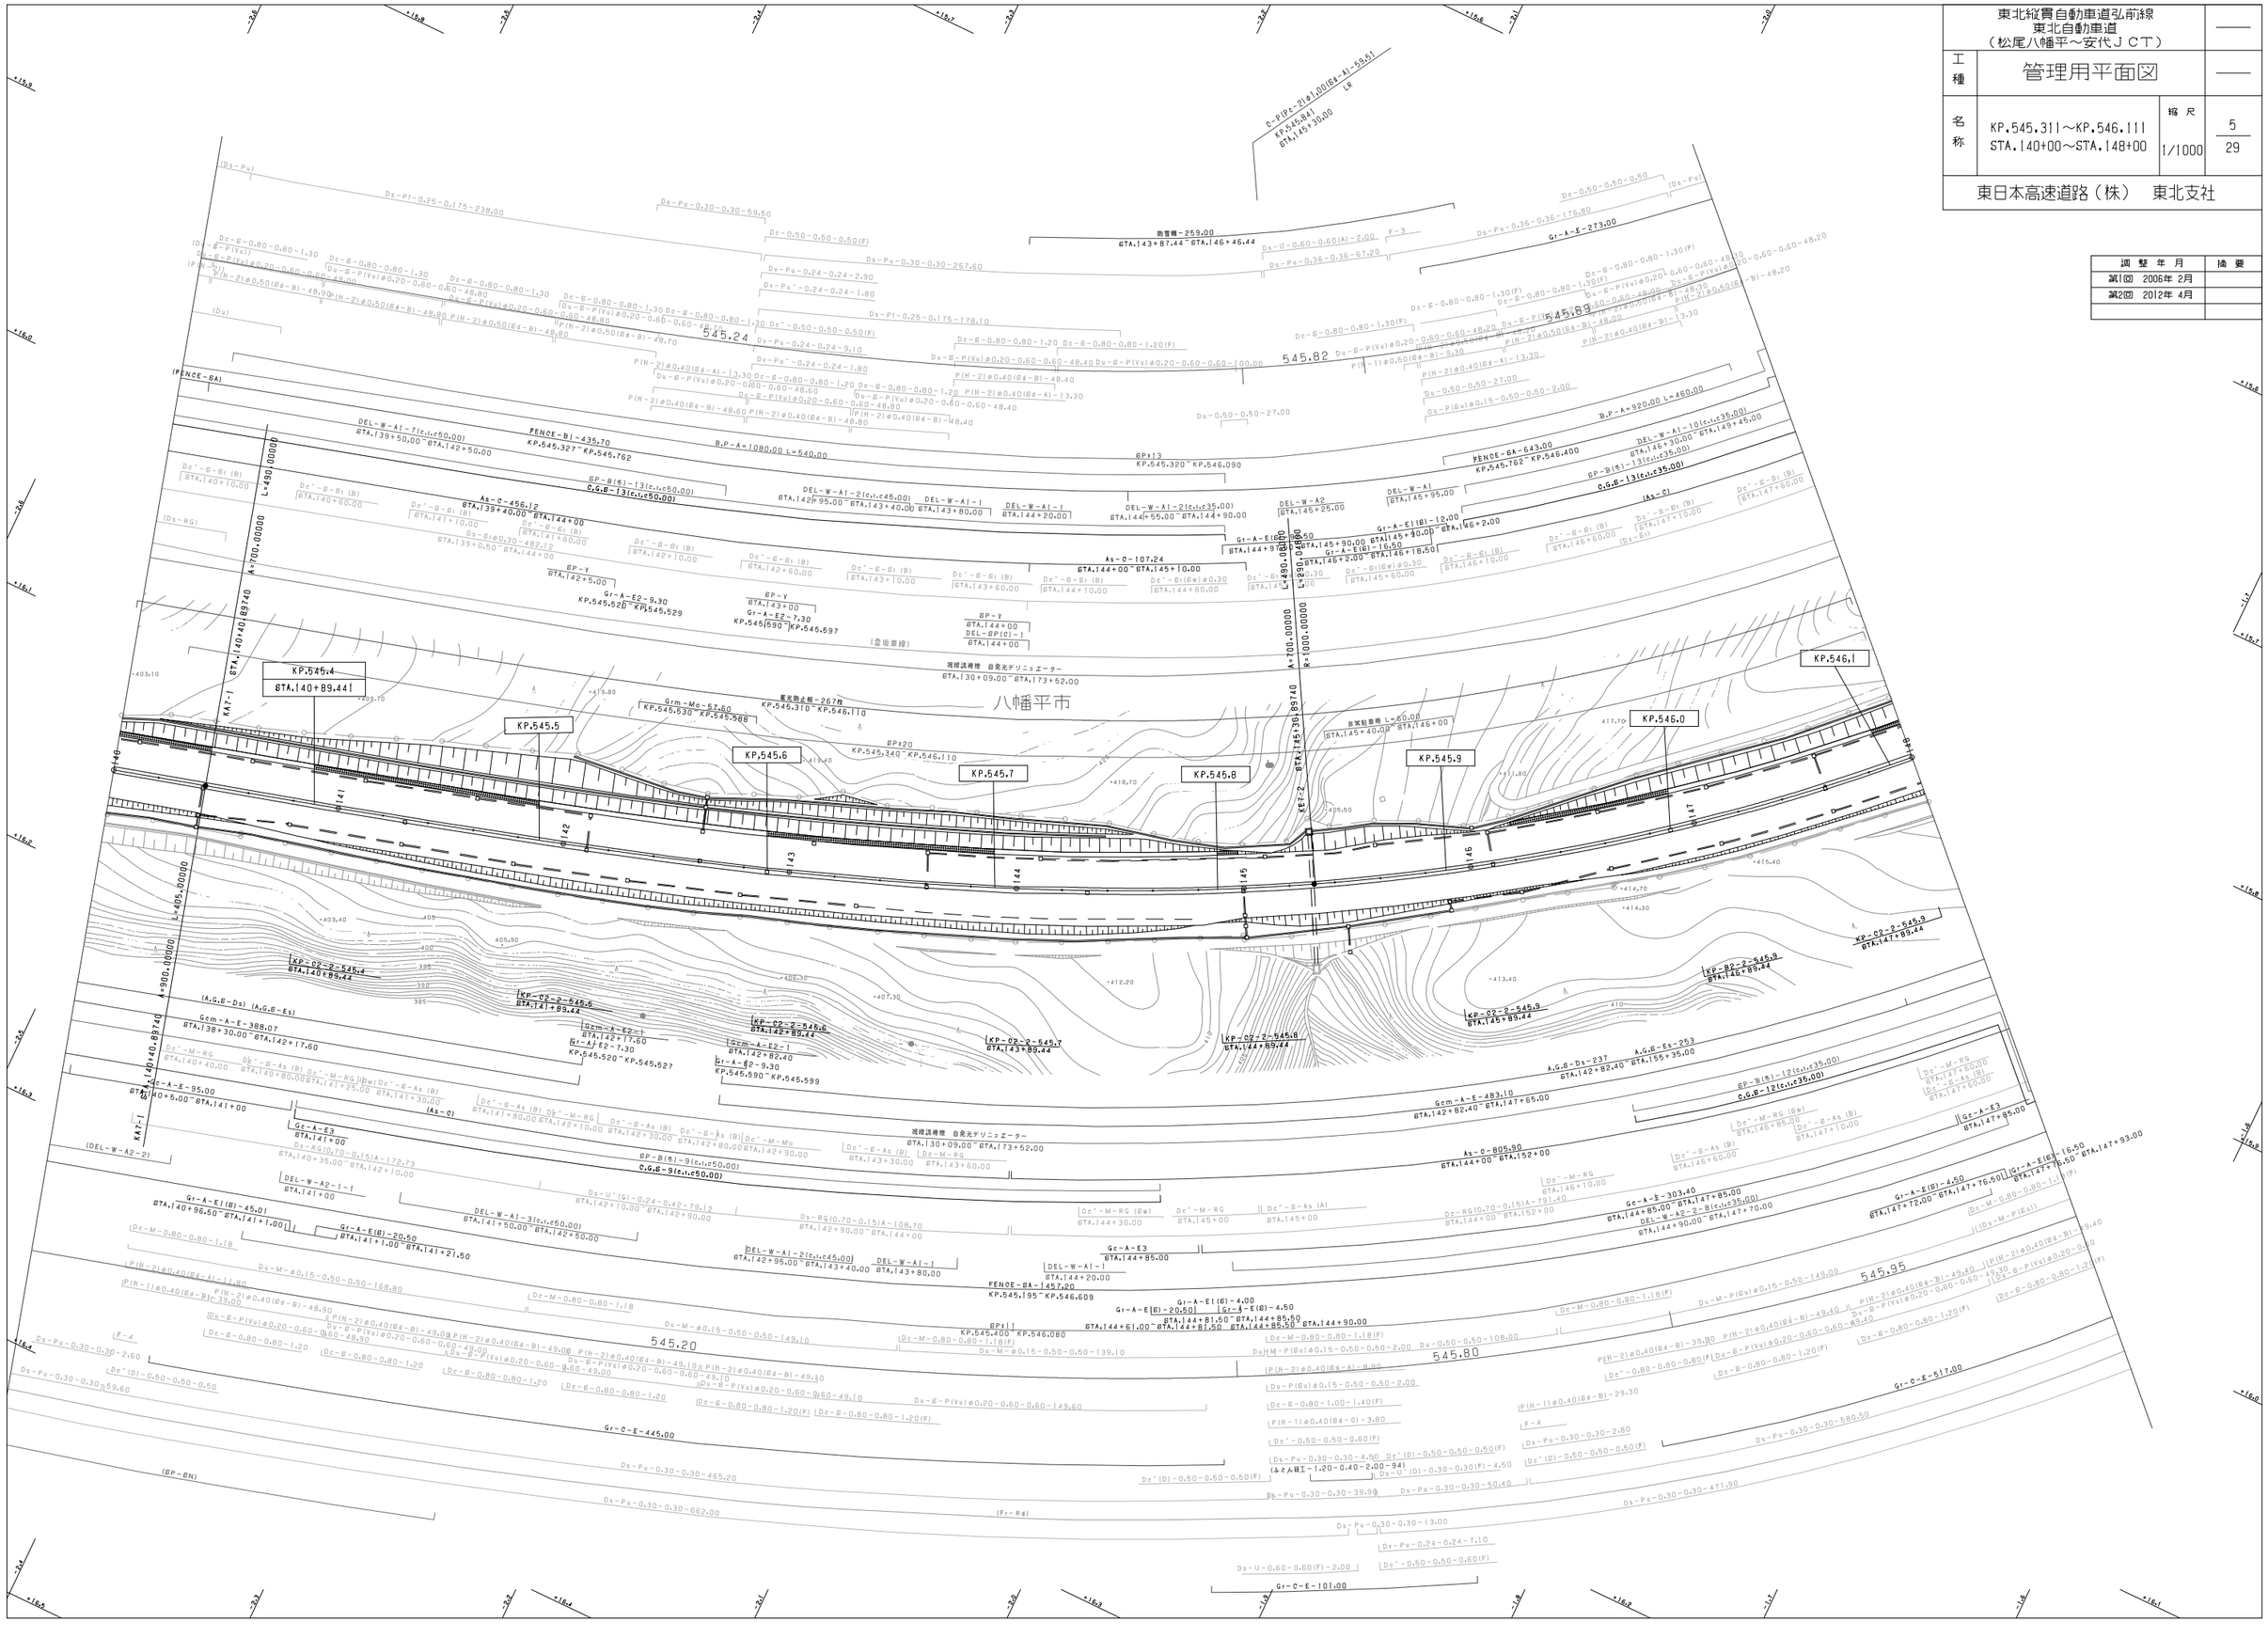

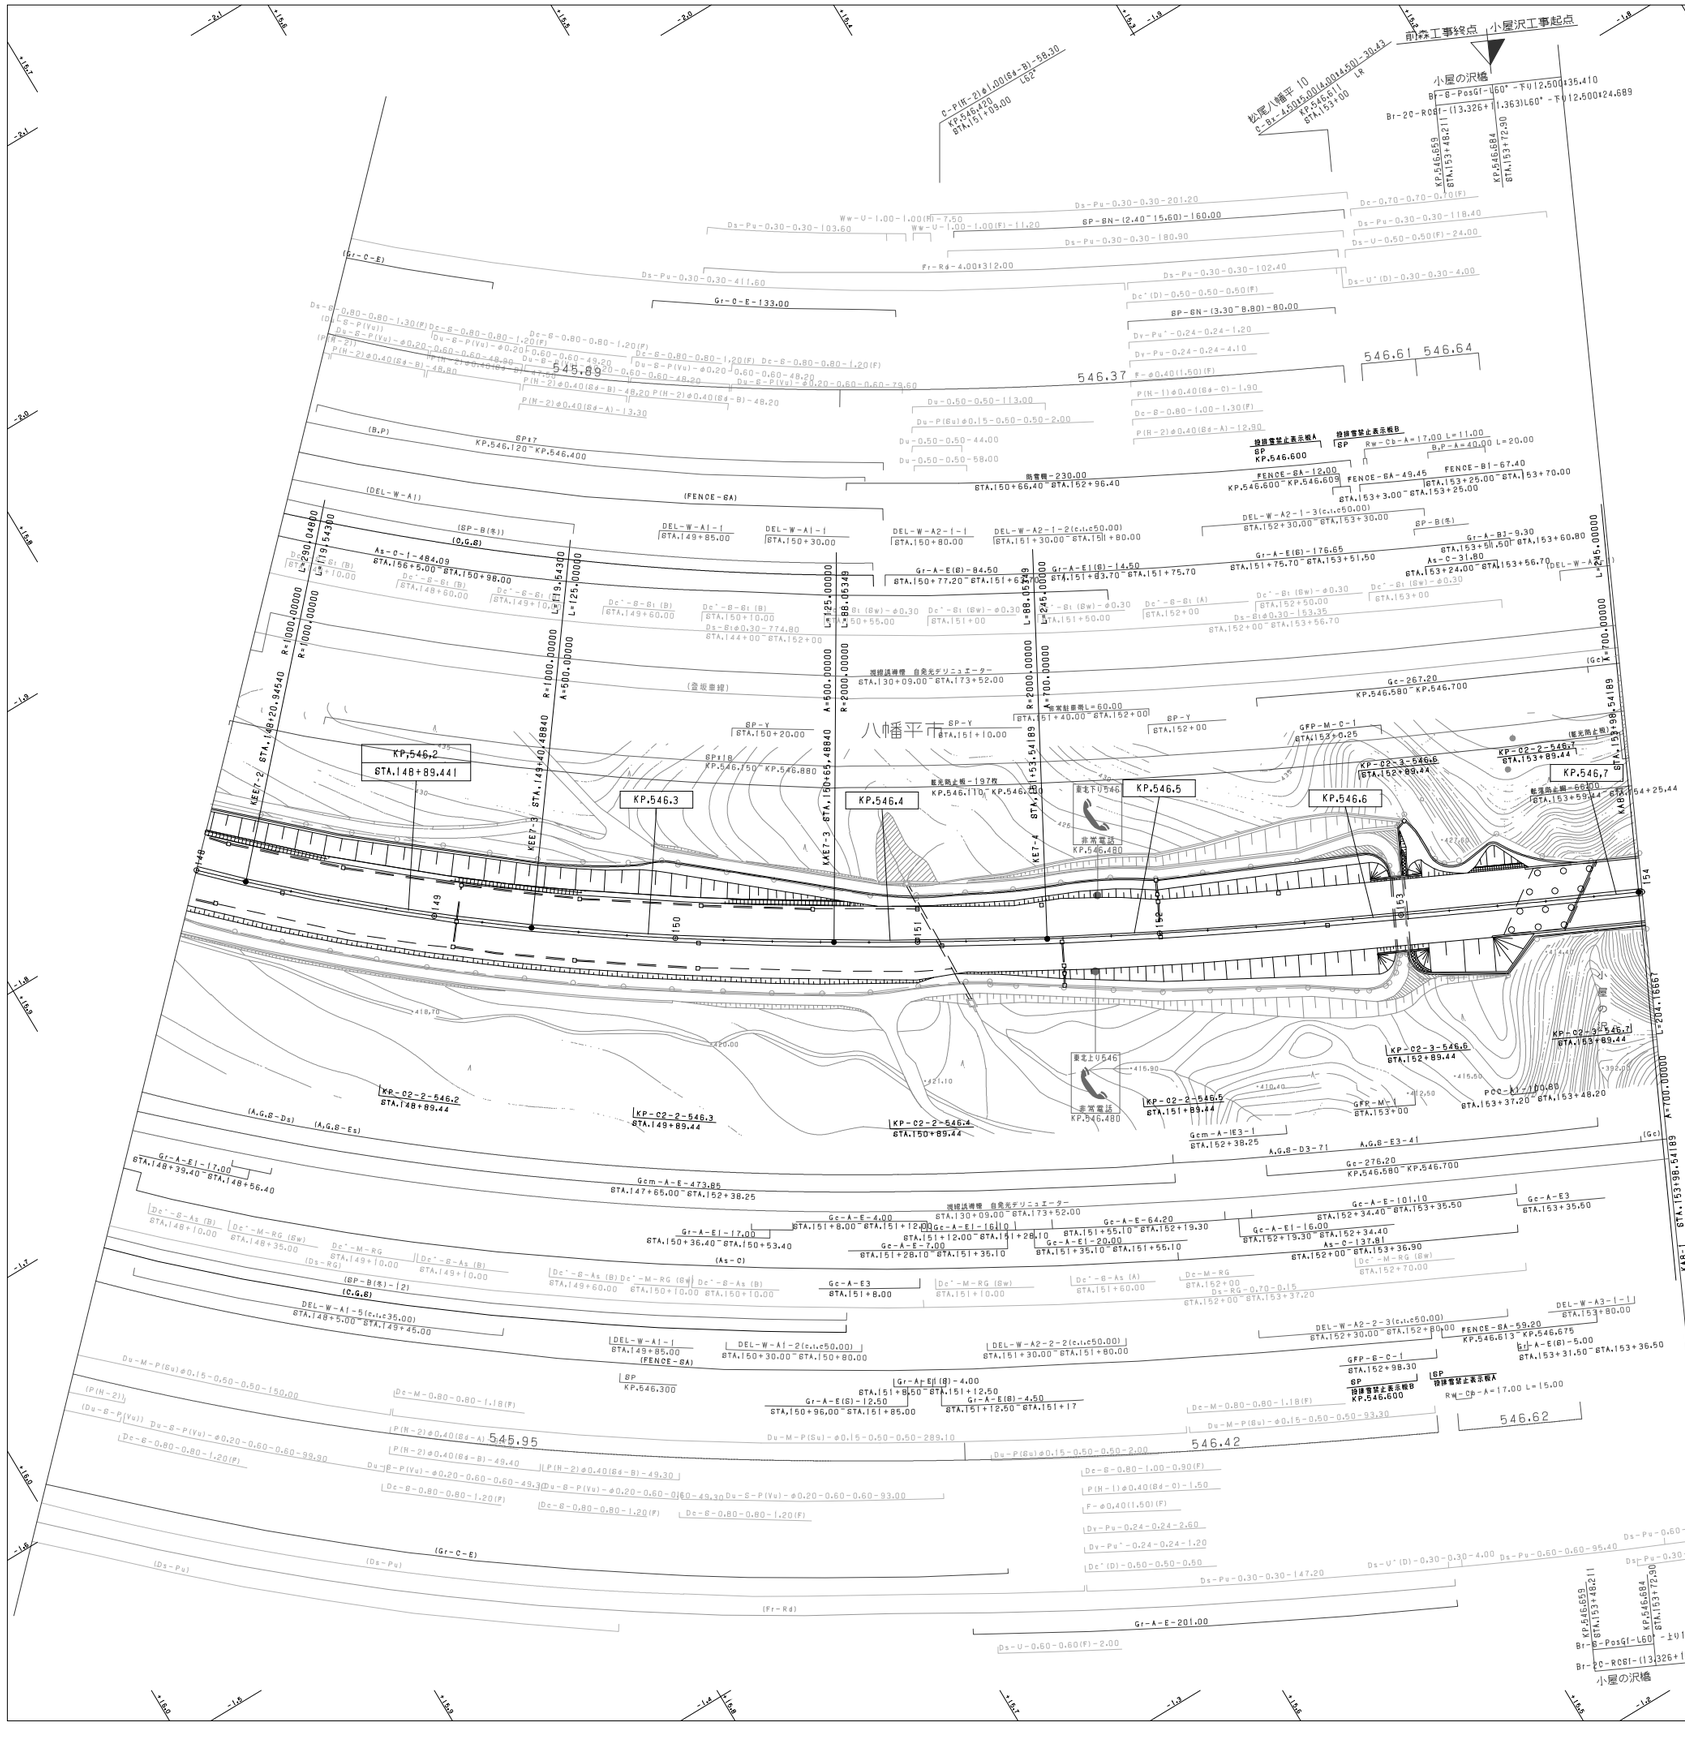
前森工事終点
小屋沢工事起点
小屋の沢橋
八幡平市
KP.546.3
KP.546.4
KP.546.5
KP.546.6
KP.546,7
KP.546,2
STA.148+89.441
KP-02-2-546.2
STA.148+89.44
KP-02-2-546.3
STA.149+89.44
KP-02-2-546.4
STA.150+89.44
KP-02-2-546.5
STA.151+89.44
KP-02-3-546.6
STA.152+89.44
KP-02-3-546.7
STA.153+89.44
546.37
546.61
546.64
545.89
545.95
546.42
546.62
Gr-A-E-133.00
Gr-A-E-176.65
Gr-A-E-101.10
Gr-A-E-201.00
Gcm-A-E-473.85
Gc-267.20
Gc-276.20
Gc-A-E3
Gc-A-E-4.00
Gc-A-E-64.20
Gc-A-E-7.00
Gc-A-E-20.00
Gc-A-E-16.00
Gr-A-E-17.00
Gr-A-E-12.50
Gr-A-E-4.00
Gr-A-E-4.50
Gcm-A-E3-1
Gcm-A-E-163-1
Gr-A-B3-9.30
As-C-31.80
As-C-137.81
As-C-17.00
As-C-20.00
As-C-39.00
As-C-484.09
As-C-230.048
As-C-191.543
As-C-125.000
As-C-88.05348
As-C-125.000
As-C-125.000
As-C-500.00000
As-C-1000.00000
As-C-1000.00000
As-C-1000.00000
As-C-2000.00000
As-C-2000.00000
As-C-700.00000
As-C-700.00000
As-C-700

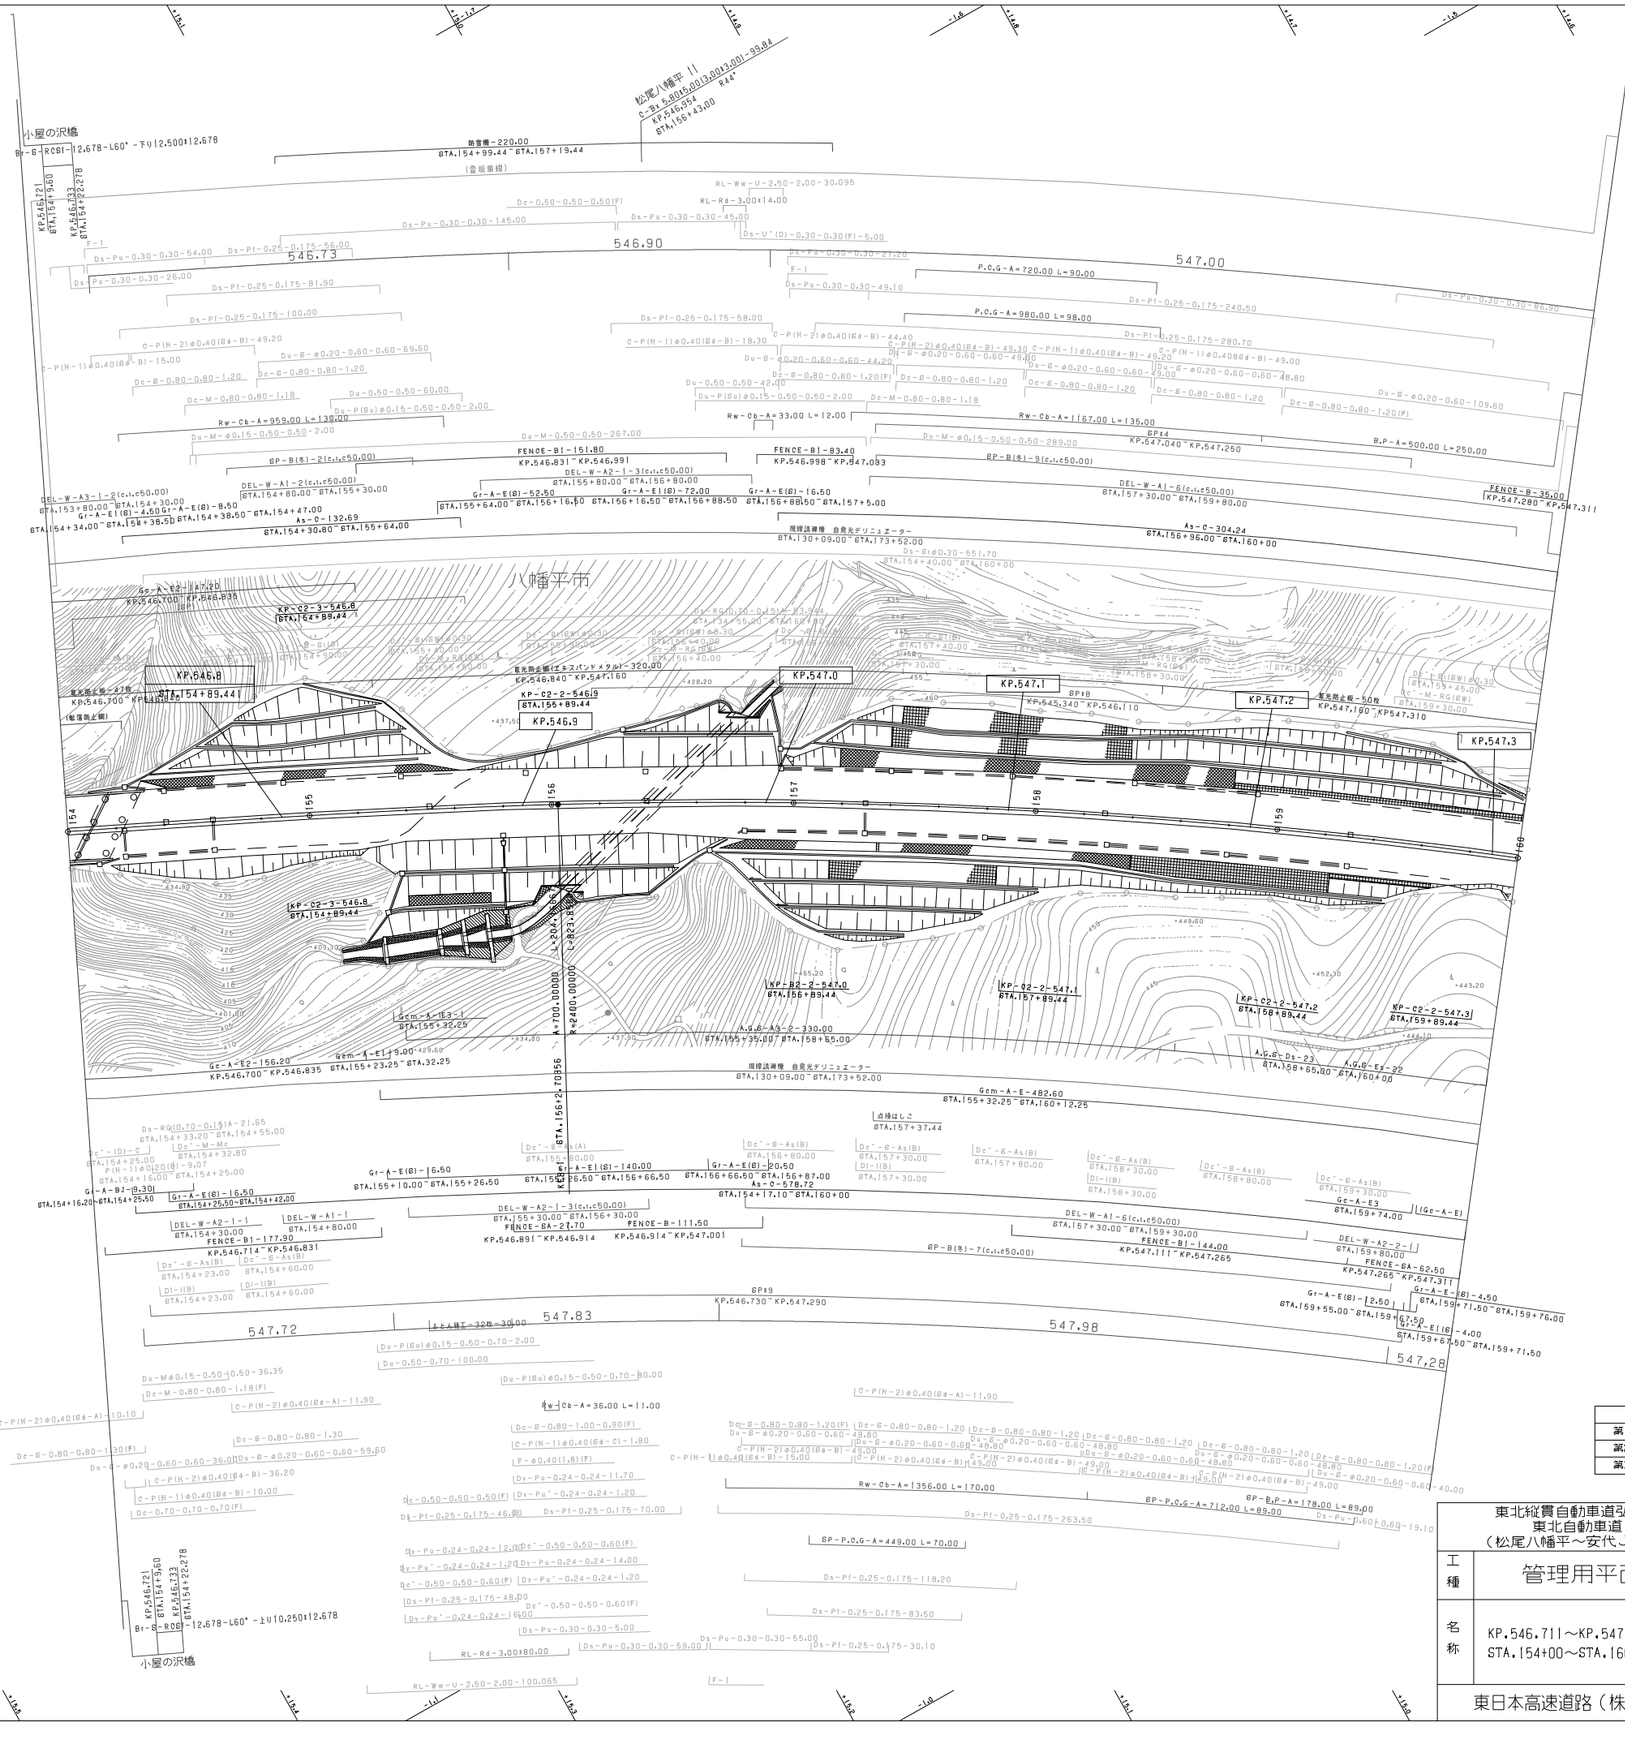
小屋の沢橋
546.73
546.90
547.00
547.72
547.83
547.98
547.28
八幡平市
KP.546.8
KP.546.9
KP.547.0
KP.547.1
KP.547.2
KP.547.3
KP-C2-3-546.8
KP-C2-2-546.9
KP-B2-2-547.0
KP-C2-2-547.1
KP-C2-2-547.2
KP-C2-2-547.3
Gc-A-E2-156.20
Gem-A-E1-9.00
Gem-A-E3-1
Gem-A-E-482.60
A.G.B-A3-2-330.00
A.G.B-Ds-23
A.G.B-Ex-22
Rw-Cb-A=33.00 L=12.00
Rw-Cb-A=167.00 L=135.00
Rw-Cb-A=959.00 L=130.00
Rw-Cb-A=36.00 L=11.00
Rw-Cb-A=356.00 L=170.00
BP-B(R)-2(c.,c50.00)
BP-B(R)-9(c.,c50.00)
BP-B(R)-7(c.,c50.00)
BP-P.G-A=712.00 L=89.00
BP-P.G-A=449.00 L=70.00
P.C.G-A=720.00 L=90.00
P.C.G-A=980.00 L=98.00
B.P-A=500.00 L=250.00
FENCE-B-35.00
FENCE-BA-62.50
FENCE-B-111.50
FENCE-B-144.00
FENCE-B-151.80
FENCE-B-83.40
FENCE-BA-21.70
DEL-W-A1-6(c.,c50.00)
DEL-W-A2-1-3(c.,c50.00)
DEL-W-A3-1-2(c.,c50.00)
Gr-A-E(B)-52.50
Gr-A-E(B)-72.00
Gr-A-E(B)-16.50
Gr-A-E(B)-20.50
Gr-A-E(B)-12.50
Gr-A-E(B)-4.50
As-C-132.69
As-C-304.24
As-C-578.72
現排該当種 自発光デリニエーター
BTA.130+09.00~BTA.173+52.00
点検はしご
BTA.157+37.44
BP#8
KP.545.340~KP.546.110
BP#9
KP.546.730~KP.547.290
落光防止柵-50m
KP.547.190~KP.547.310
落光防止柵-27m
KP.546.700~KP.546.835
落光防止柵ガスバンドメタル-320.00
KP.546.840~KP.547.160
(転落防止柵)
(金属車線)
RL-Ww-U-2.50-2.00-30.095
RL-Rd-3.00+14.00
RL-Rd-3.00+80.00
RL-Ww-U-2.50-2.00-100.065
R=700.00000
R=2400.00000
R=2821.80000
Bt-S-RC8-12.678-L60°-上U10.250+12.678
KP.546.721
BTA.154+15.60
KP.546.733
BTA.154+22.278
松尾八幡平 I.C
C-S 6.8015.00(3.00)(3.00)-99.84
KP.546.454
BTA.158+43.00
R44°
小屋の沢橋
Sc-A-E2-A1-20
KP.546.700~KP.546.835
現排該当種 自発光デリニエーター
BTA.130+09.00~BTA.173+52.00
点検はしご
BTA.157+37.44
BP#8
KP.545.340~KP.546.110
落光防止柵-50m
KP.547.190~KP.547.310
BP#9
KP.546.730~KP.547.290
Gem-A-E-482.60
BTA.156+32.25~BTA.160+12.25
Gc-A-E3
BTA.159+74.00
L(Gc-A-E)
Gr-A-E(B)-4.50
BTA.159+71.50~BTA.159+76.00
Gr-A-E1(B)-4.00
BTA.159+67.50~BTA.159+71.50
Gr-A-E(B)-12.50
BTA.159+55.00~BTA.159+67.50
As-C-304.24
BTA.156+96.00~BTA.160+00
As-C-578.72
BTA.156+66.50~BTA.156+87.00
Gr-A-E(B)-20.50
BTA.154+17.10~BTA.160+00
Gr-A-E(B)-16.50
BTA.154+26.50~BTA.156+66.50
Gr-A-E(B)-16.50
BTA.154+10.00~BTA.155+26.50
Gr-A-E(B)-16.50
BTA.154+25.50~BTA.154+42.00
Gr-A-BJ-9.30
BTA.154+16.20~BTA.154+25.50
As-C-132.69
BTA.154+30.80~BTA.155+64.00
Gr-A-E(B)-72.00
BTA.155+64.00~BTA.156+16.50
Gr-A-E(B)-52.50
BTA.155+80.00~BTA.156+16.50
Gr-A-E(B)-16.50
BTA.156+16.50~BTA.156+88.50
Gr-A-E(B)-16.50
BTA.156+88.50~BTA.157+5.00
Gr-A-E(B)-4.50
BTA.153+80.00~BTA.154+30.00
Gr-A-E1(B)-4.50
BTA.154+34.00~BTA.154+38.50
Gr-A-E(B)-8.50
BTA.154+38.50~BTA.154+47.00
DEL-W-A1-2(c.,c50.00)
BTA.154+80.00~BTA.155+30.00
DEL-W-A1-1
BTA.154+80.00
DEL-W-A2-1-1
BTA.154+30.00
FENCE-B1-177.90
KP.546.714~KP.546.831
DEL-W-A2-1-3(c.,c50.00)
BTA.155+30.00~BTA.156+30.00
FENCE-BA-21.70
KP.546.891~KP.546.914
FENCE-B-111.50
KP.546.914~KP.547.001
DEL-W-A1-6(c.,c50.00)
BTA.157+30.00~BTA.159+30.00
FENCE-B1-144.00
KP.547.111~KP.547.265
DEL-W-A2-2-1
BTA.159+80.00
FENCE-BA-62.50
KP.547.265~KP.547.311
FENCE-B-35.00
KP.547.280~KP.547.311
FENCE-B1-151.80
KP.546.831~KP.546.991
FENCE-B1-83.40
KP.546.998~KP.547.083
Rw-Cb-A=959.00 L=130.00
Rw-Cb-A=33.00 L=12.00
Rw-Cb-A=167.00 L=135.00
Rw-Cb-A=36.00 L=11.00
Rw-Cb-A=356.00 L=170.00
BP-B(R)-2(c.,c50.00)
BP-B(R)-9(c.,c50.00)
BP-B(R)-7(c.,c50.00)
BP-P.G-A=712.00 L=89.00
BP-P.G-A=449.00 L=70.00
P.C.G-A=720.00 L=90.00
P.C.G-A=980.00 L=98.00
B.P-A=500.00 L=250.00
Dc-0.50-0.50-0.60(F)
Ds-Pu-0.30-0.30-145.00
Ds-Pu-0.30-0.30-45.00
Ds-U'(D)-0.30-0.30(F)-5.00
Ds-Pu-0.30-0.30-54.00
Ds-Pf-0.25-0.175-66.00
Ds-Pu-0.30-0.30-26.00
Ds-Pf-0.25-0.175-81.90
Ds-Pf-0.25-0.175-100.00
Ds-Pu-0.30-0.30-21.20
Ds-Pu-0.30-0.30-49.10
Ds-Pf-0.25-0.175-58.00
Ds-Pf-0.25-0.175-240.50
Ds-Pu-0.30-0.30-88.30
Ds-Pf-0.25-0.175-280.70
C-P(N-2)φ0.40(Bd-B)-49.20
C-P(N-1)φ0.40(Bd-B)-15.00
Du-B-φ0.20-0.60-0.60-69.60
Du-B-φ0.20-0.60-0.60-44.20
Du-B-φ0.20-0.60-0.60-49.00
Du-B-φ0.20-0.60-0.60-48.80
Du-B-φ0.20-0.60-0.60-109.60
Dc-B-0.80-0.80-1.20
Dc-B-0.80-0.80-1.20(F)
Dc-M-0.80-0.80-1.18
Du-0.50-0.50-60.00
Du-P(Bu)φ0.15-0.50-0.50-2.00
Du-P(Bu)φ0.15-0.50-0.50-42.00
Du-M-0.50-0.50-267.00
Du-M-φ0.15-0.50-0.50-2.00
Du-M-φ0.15-0.50-0.50-289.00
Du-B-φ0.30-65.70
Du-P(Bu)φ0.15-0.50-0.70-2.00
Du-0.50-0.70-100.00
Du-M-φ0.15-0.50-0.50-36.35
Dc-M-0.80-0.80-1.18(F)
C-P(N-2)φ0.40(Bd-A)-11.90
C-P(N-2)φ0.40(Bd-A)-10.10
Dc-B-0.80-0.80-1.30
Du-B-φ0.20-0.60-0.60-36.00
Du-B-φ0.20-0.60-0.60-59.60
C-P(N-2)φ0.40(Bd-B)-36.20
C-P(N-1)φ0.40(Bd-B)-10.00
Dc-0.70-0.70-70(F)
Dc-0.50-0.50-0.50(F)
Dy-Pu-0.24-0.24-11.70
Dy-Pu'-0.24-0.24-1.20
Dy-Pu-0.24-0.24-12.00
Dc'-0.50-0.50-0.60(F)
Dy-Pu'-0.24-0.24-1.20
Dy-Pu-0.24-0.24-14.00
Dc'-0.50-0.50-0.60(F)
Dy-Pu'-0.24-0.24-1.20
Ds-Pf-0.25-0.175-48.00
Dc'-0.50-0.50-0.60(F)
Dy-Pu'-0.24-0.24-1.00
Ds-Pu-0.30-0.30-5.00
Ds-Pu-0.30-0.30-59.00
Ds-Pf-0.25-0.175-46.90
Ds-Pf-0.25-0.175-70.00
Ds-Pf-0.25-0.175-263.50
Ds-Pf-0.25-0.175-118.20
Ds-Pf-0.25-0.175-83.50
Ds-Pu-0.30-0.30-55.00
Ds-Pf-0.25-0.175-30.10
Ds-Pf-0.60-19.10
C-P(N-2)φ0.40(Bd-A)-11.90
C-P(N-1)φ0.40(Bd-B)-15.00
C-P(N-2)φ0.40(Bd-B)-49.00
C-P(N-2)φ0.40(Bd-B)-49.00
C-P(N-2)φ0.40(Bd-B)-49.00
C-P(N-2)φ0.40(Bd-B)-49.00
Du-B-φ0.20-0.60-0.60-48.80
Du-B-φ0.20-0.60-0.60-48.80
Du-B-φ0.20-0.60-0.60-48.80
Du-B-φ0.20-0.60-0.60-40.00
Dc-B-0.80-0.80-1.20(F)
Dc-B-0.80-0.80-1.20
Dc-B-0.80-0.80-1.20
Dc-B-0.80-0.80-1.20
Dc-B-0.80-0.80-1.20
Dc-B-0.80-0.80-1.20(F)
Dc-B-0.80-0.80-1.20
Dc-B-0.80-0.80-1.20
Dc-B-0.80-0.80-1.20
Dc-B-0.80-0.80-1.20
Dc-B-0.80-0.80-1.20

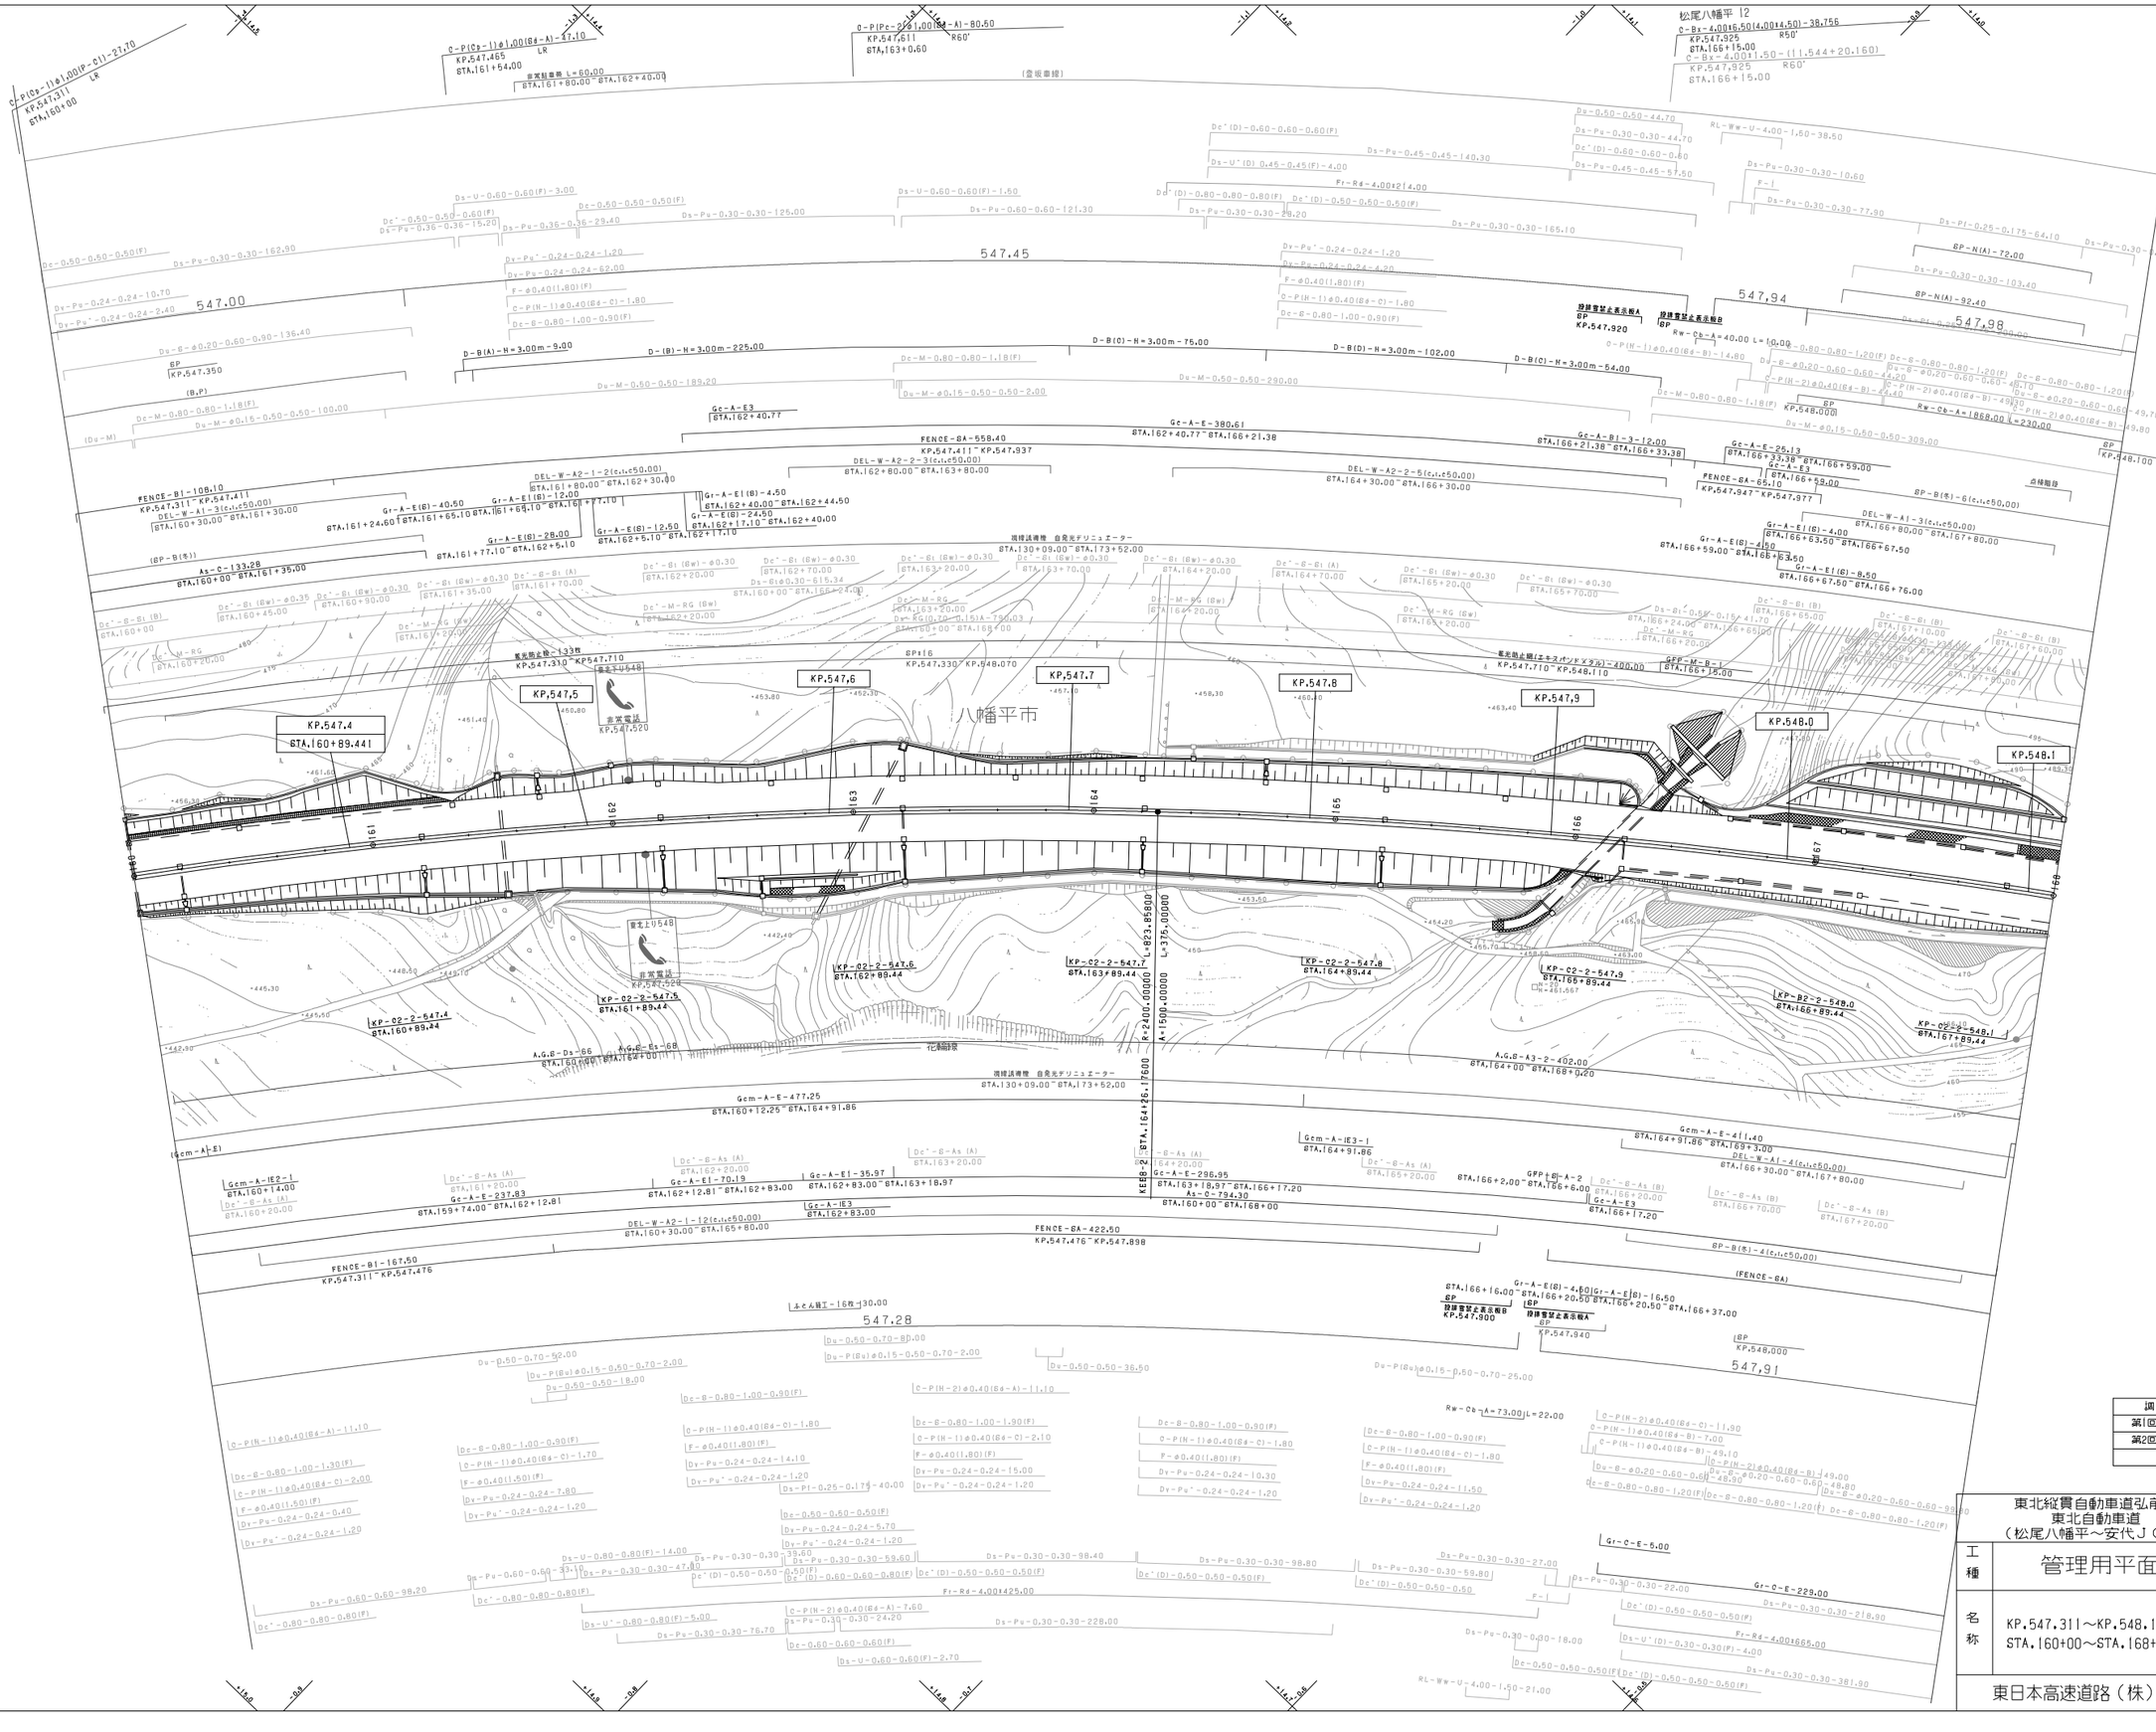
KP.547.4
STA.160+89.44
KP.547,5
KP.547,6
KP.547,7
KP.547.8
KP.547,9
KP.548.0
KP.548.1
八幡平市
547.00
547,45
547,94
547,98
547.28
547,91
KP.547.311～KP.547.411
KP.547.411～KP.547.937
KP.547.947～KP.547.977
KP.547.311～KP.547.476
KP.547.476～KP.547.898
KP.547.330～KP.548.070
KP.547.710～KP.548.110
KP.547.920
KP.548.000
KP.548.100
KP.547.900
KP.547.940
KP.547.310～KP.547.710
KP.547.520
KP.547.540
KP.547.560
KP.547.580
KP.547.600
KP.547.620
KP.547.640
KP.547.660
KP.547.680
KP.547.700
KP.547.720
KP.547.740
KP.547.760
KP.547.780
KP.547.800
KP.547.820
KP.547.840
KP.547.860
KP.547.880
KP.547.900
KP.547.920
KP.547.940
KP.547.960
KP.547.980
KP.548.000
KP.548.020
KP.548.040
KP.548.060
KP.548.080
KP.548.100
R=2400.00000
L=375.00000
A=1500.00000
KEEB-2
STA.164+26.17600
STA.160+00～STA.168+00
非常電話
KP.547.520
KP.547.640
KP.547.760
KP.547.880
KP.548.040
KP.548.080
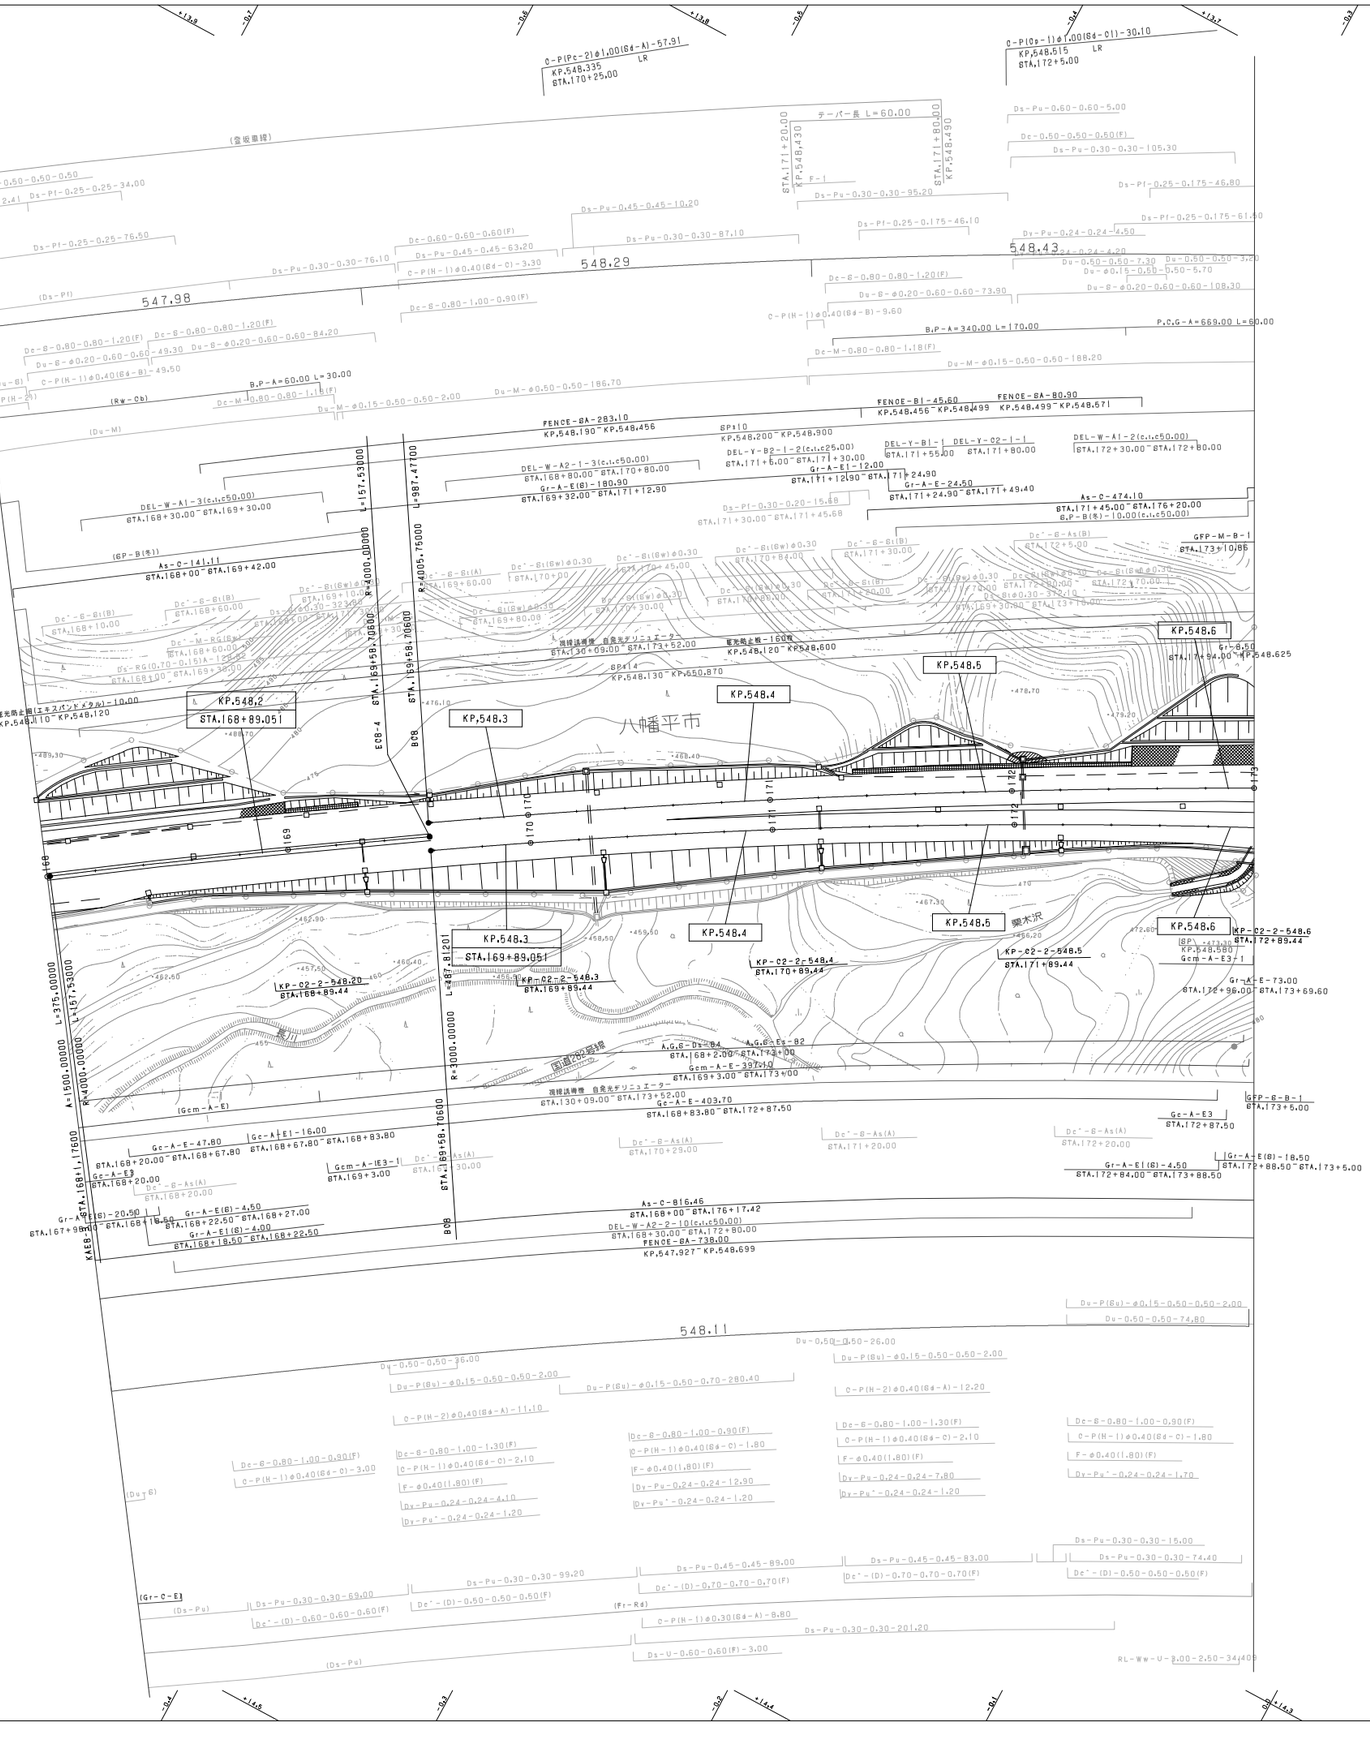
KP.548.2
STA.168+89.051
KP.548.3
STA.169+89.051
KP.548.4
KP.548.5
KP.548.6
八幡平市
関木沢
547.98
548.29
548.43
548.11
(盛坂橋縁)
(Ds-Pf)
(Ds-B)
(Rw-Cb)
(Ds-M)
(GP-B(冬))
(Gem-A-E)
(Gr-C-E)
(Ds-Pu)
(Du-G)
(Fr-Rd)
(Dy-G)
(Ds-U)
(Du-M)
(Du-B)
(Du-Pu)
(Dy-Pu)
(Dy-Pu')
(Dy-Pu'')
(Du-P(Gu))
(Du-P(Bu))
(Du-P(Su))
(Du-P(Mu))
(Du-P(Ru))
(Du-P(Gs))
(Du-P(Ss))
(Du-P(Ms))
(Du-P(Rs))
(Du-P(Bs))
(Du-P(Ds))
(Du-P(Ps))
(Du-P(Ws))
(Du-P(Ys))
(Du-P(Ks))
(Du-P(Hs))
(Du-P(Cs))
(Du-P(Ks

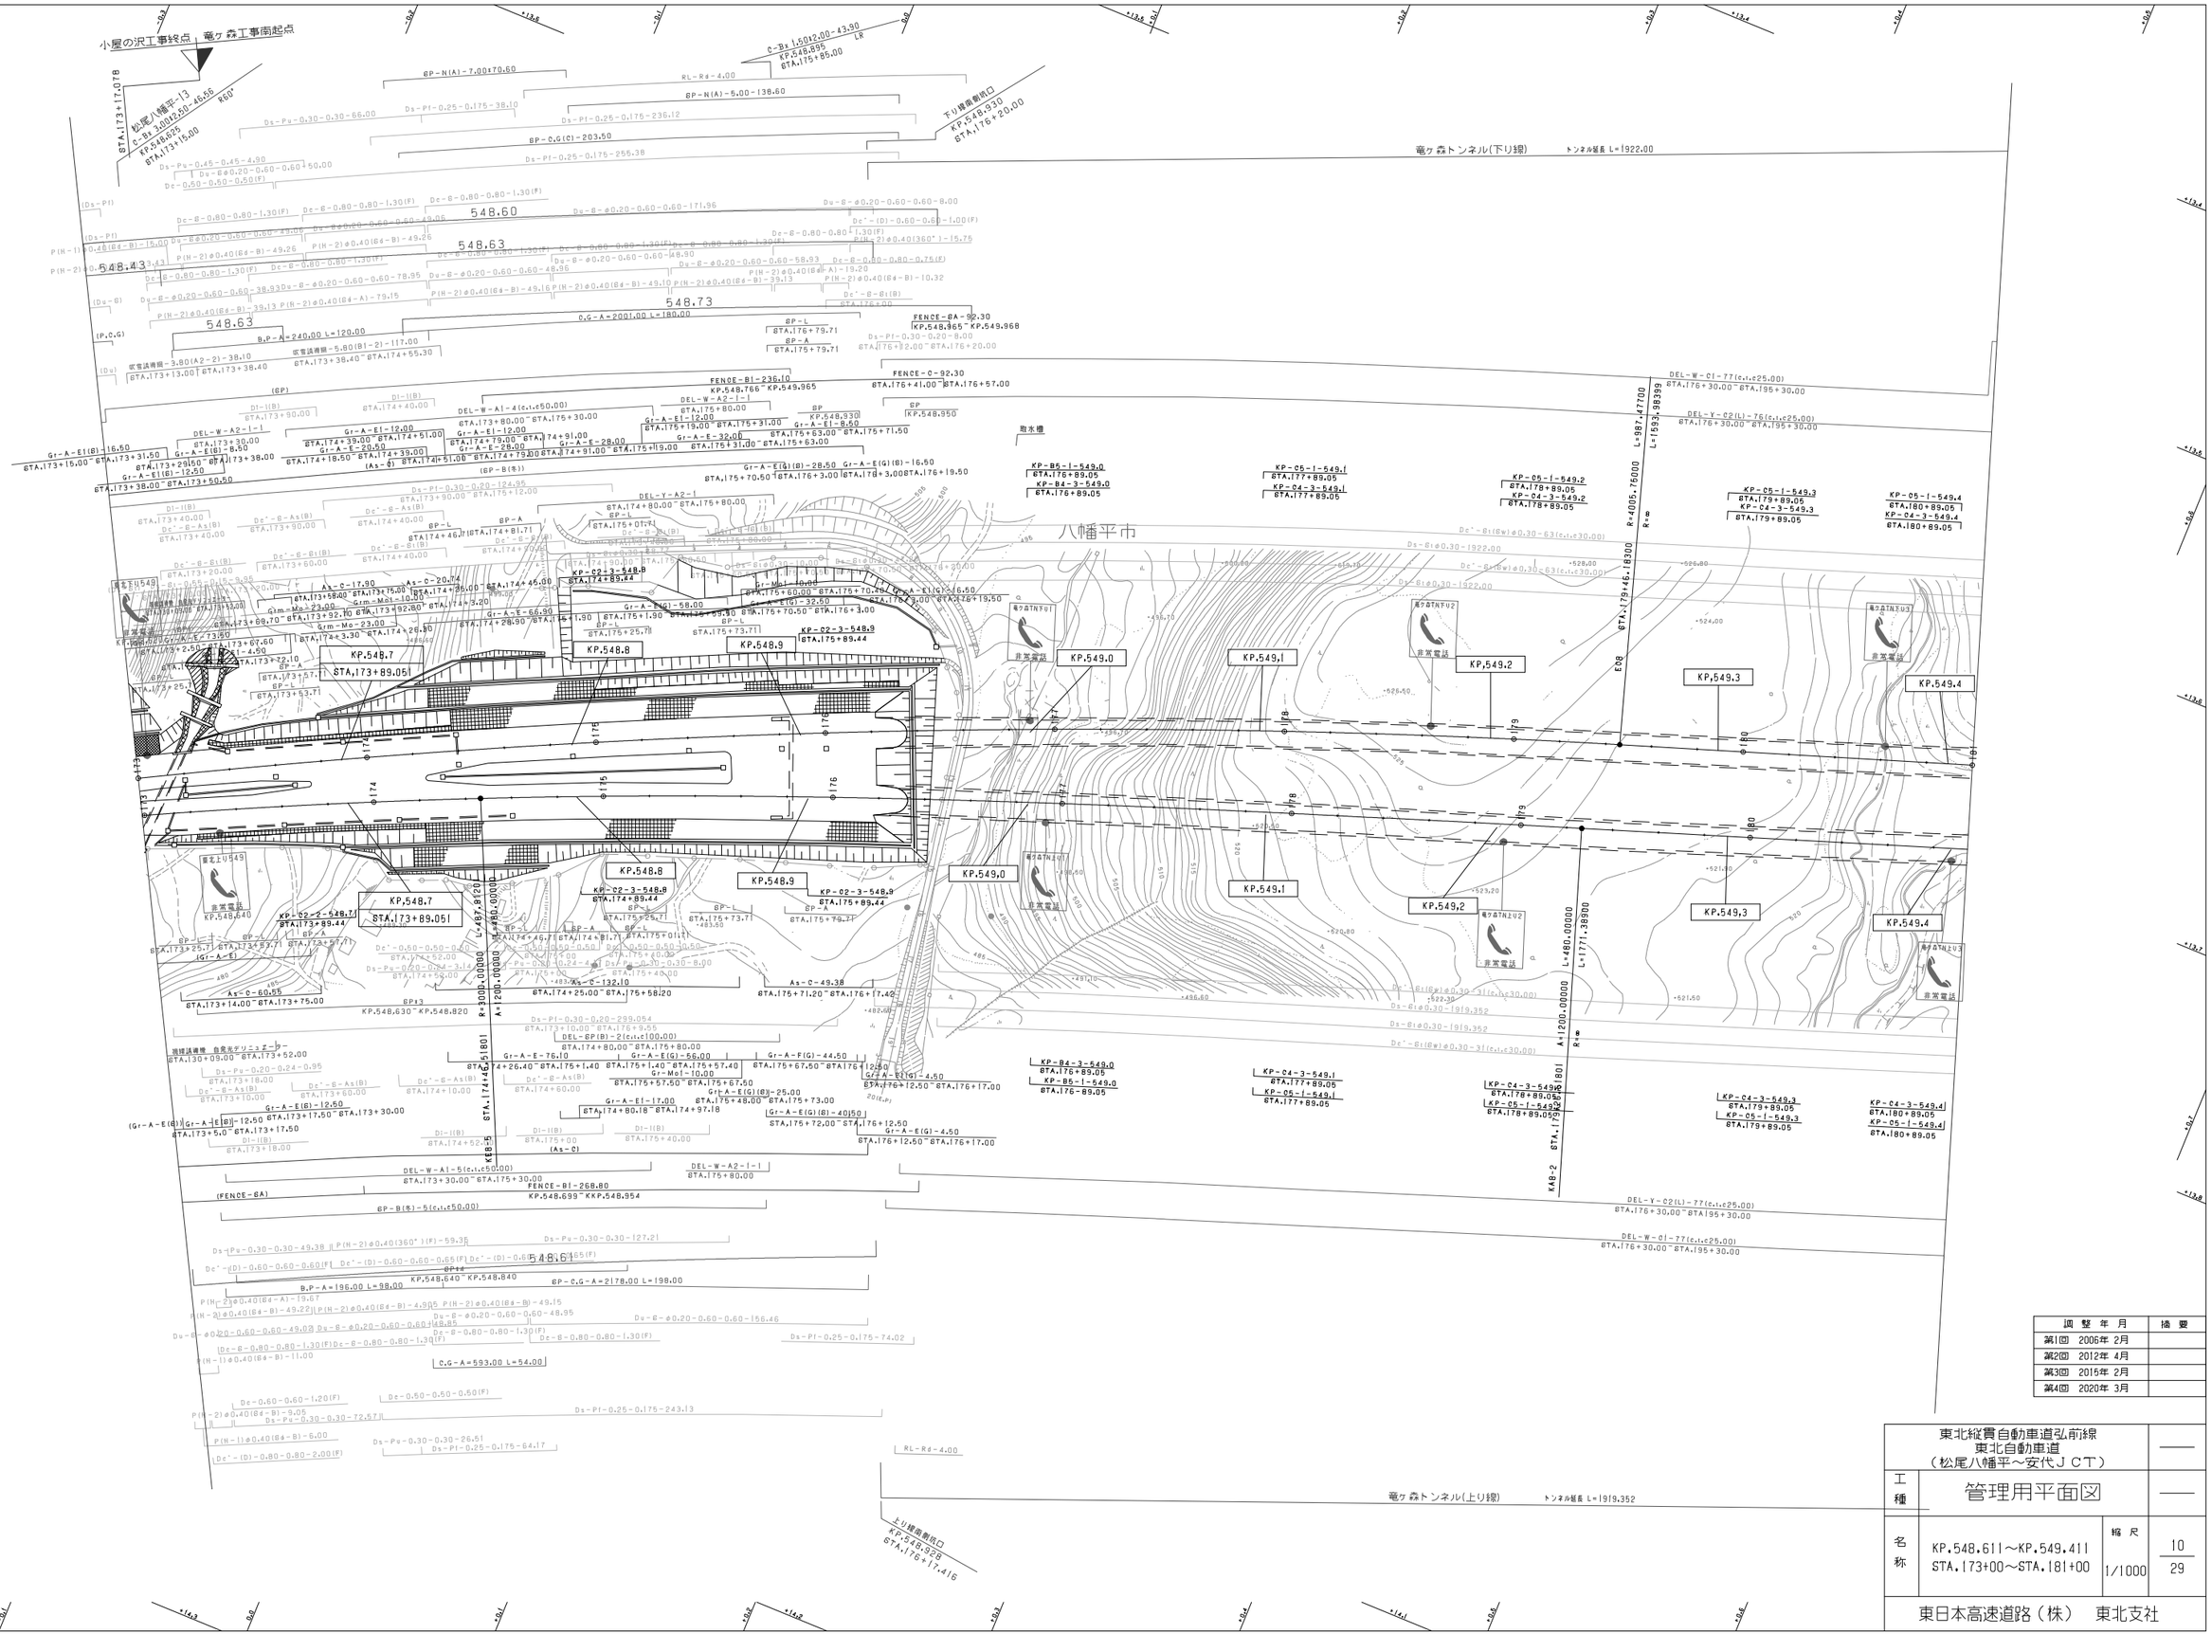

訂正年月	摘要
第1回 2006年 2月	
第2回 2012年 4月	
第3回 2015年 2月	
第4回 2020年 3月	

東北縦貫自動車道弘前線
東北自動車道
（松尾八幡平～安代ＪＣＴ）

工種：管理用平面図

名称：KP.548.611～KP.549.411
STA.173+00～STA.181+00

縮尺：1/1000

10
29

東日本高速道路（株） 東北支社

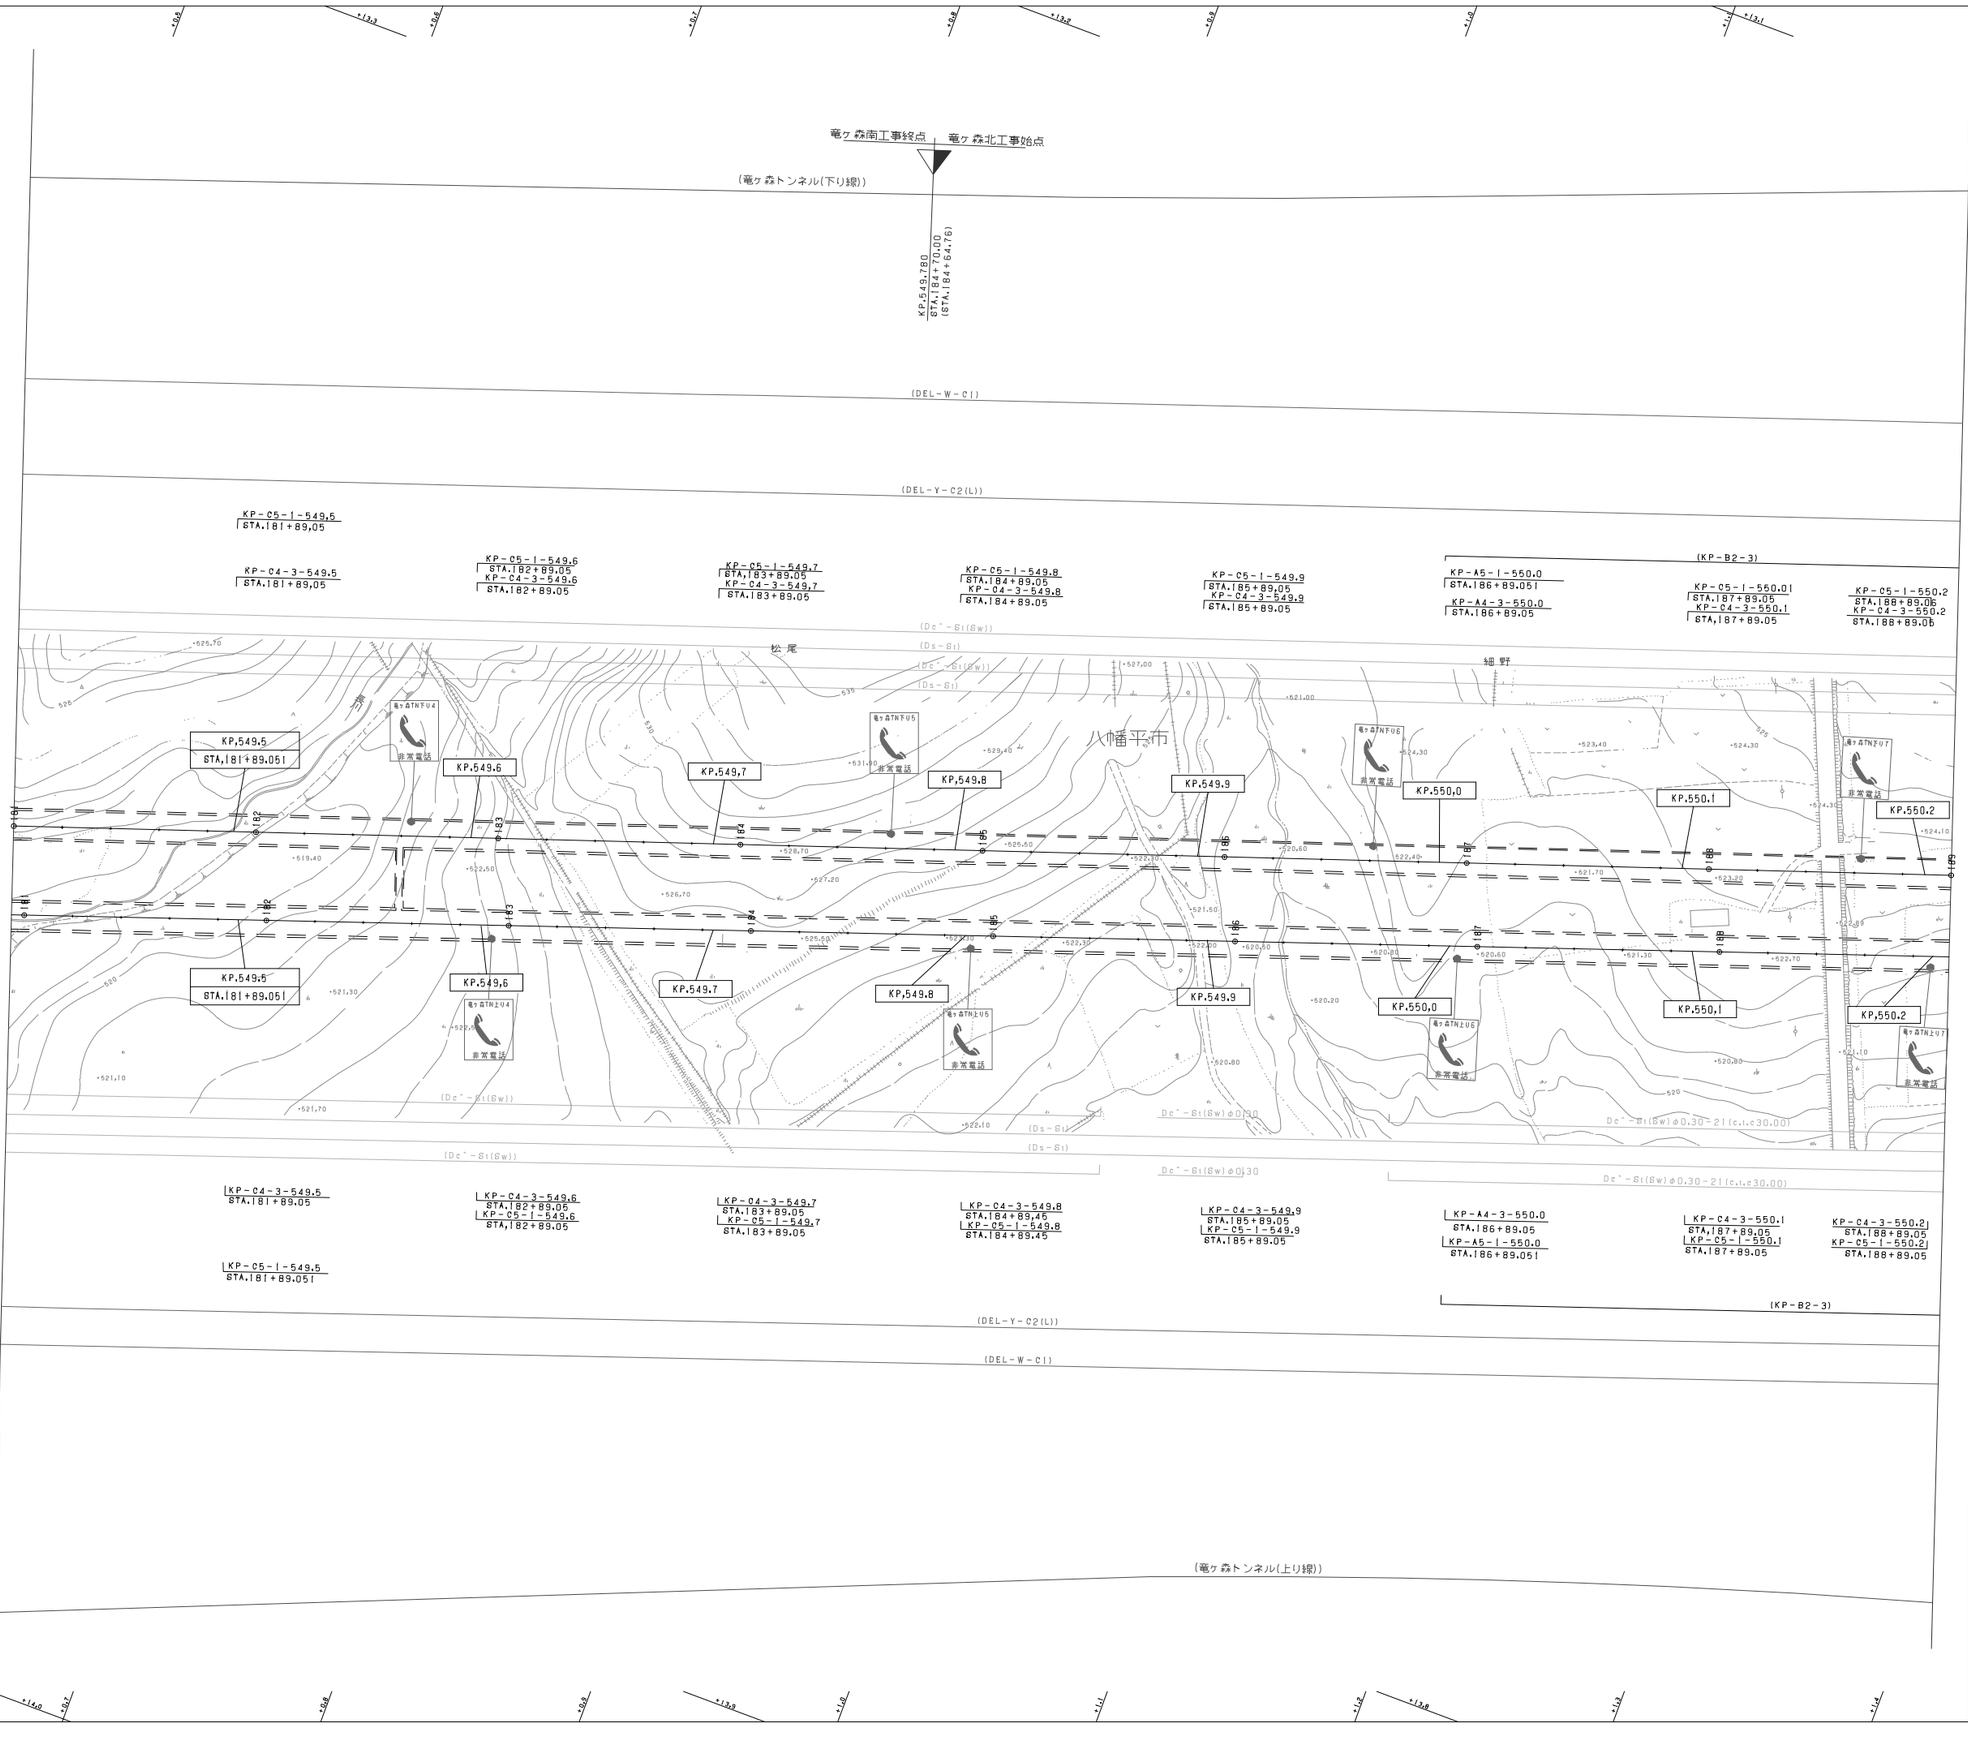

調整年月	摘要
第1回 2006年 2月	
第2回 2015年 2月	

東北縦貫自動車道弘前線 東北自動車道 (松尾八幡平～安代ＪＣＴ)			——
工種	管理用平面図		——
名称	KP.549.411～KP.550.211 STA.181+00～STA.189+00	縮尺 1/1000	11 29
東日本高速道路(株) 東北支社			

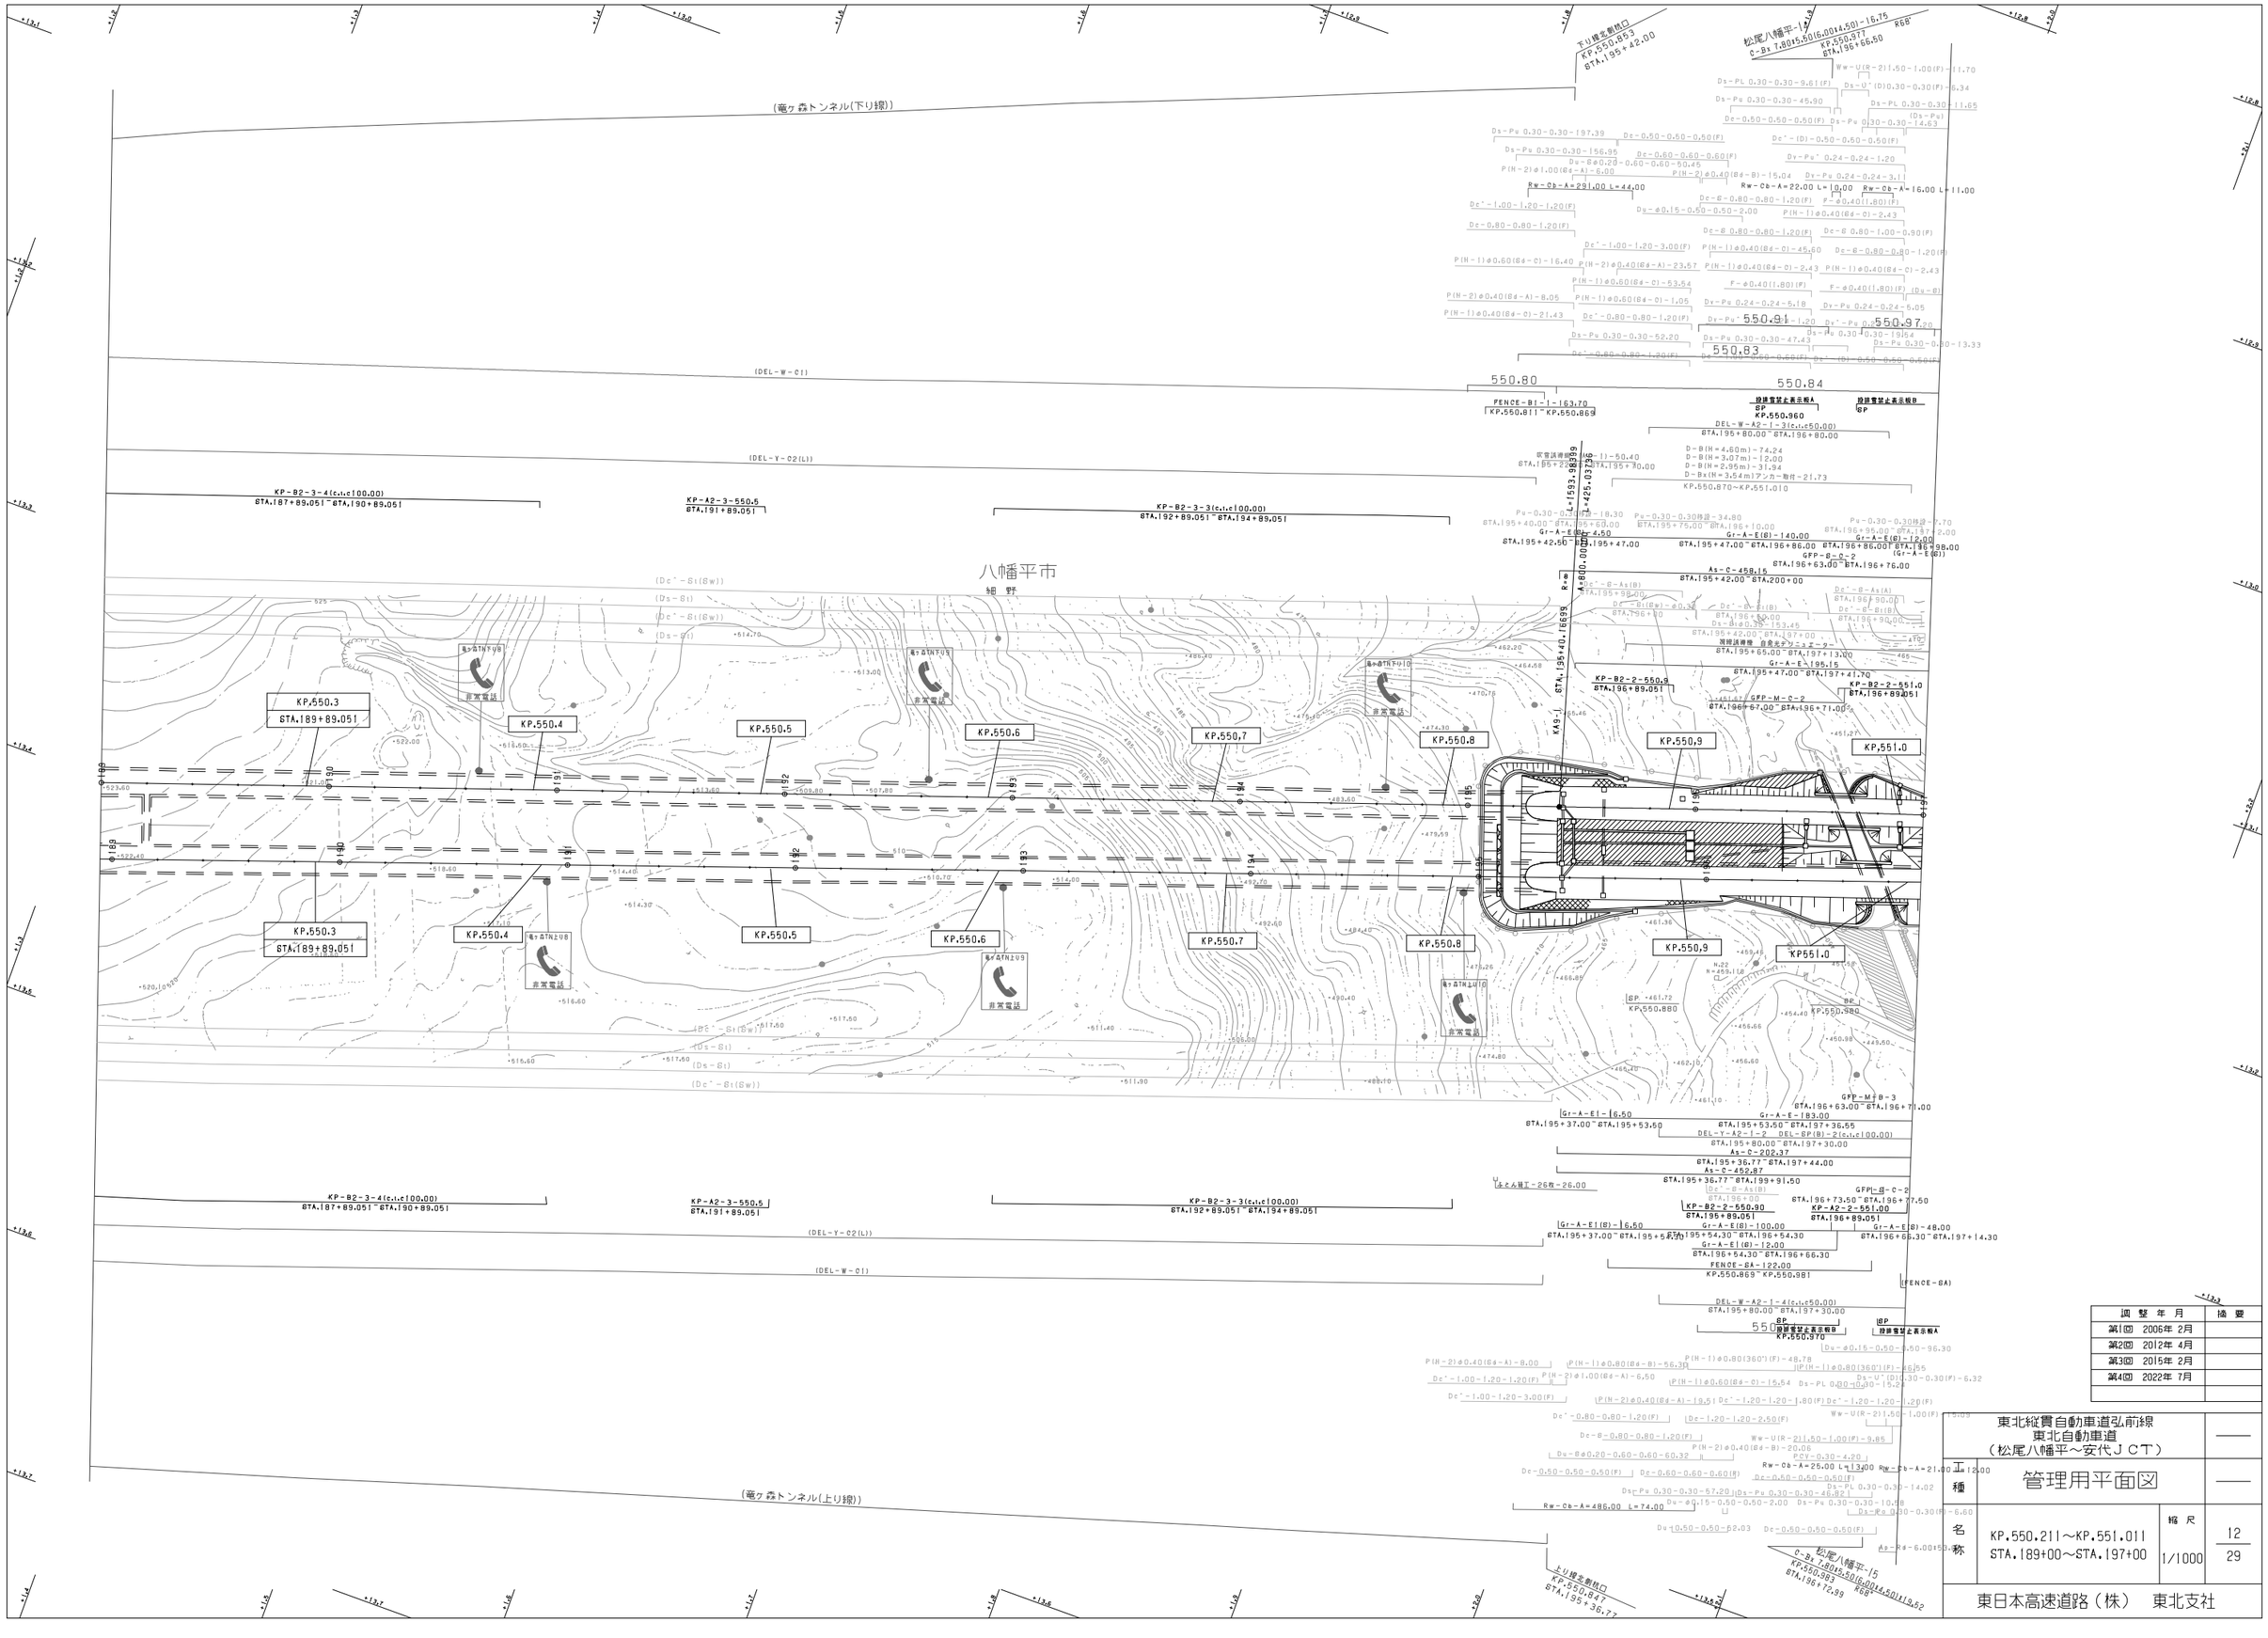

調 整 年 月	摘 要
第1回 2006年 2月	
第2回 2012年 4月	
第3回 2015年 2月	
第4回 2022年 7月	

東北縦貫自動車道弘前線 東北自動車道 （松尾八幡平～安代ＪＣＴ）			——
工種	管理用平面図		——
名称	KP.550.211～KP.551.011 STA.189+00～STA.197+00	縮尺 1/1000	12 29

東日本高速道路（株） 東北支社

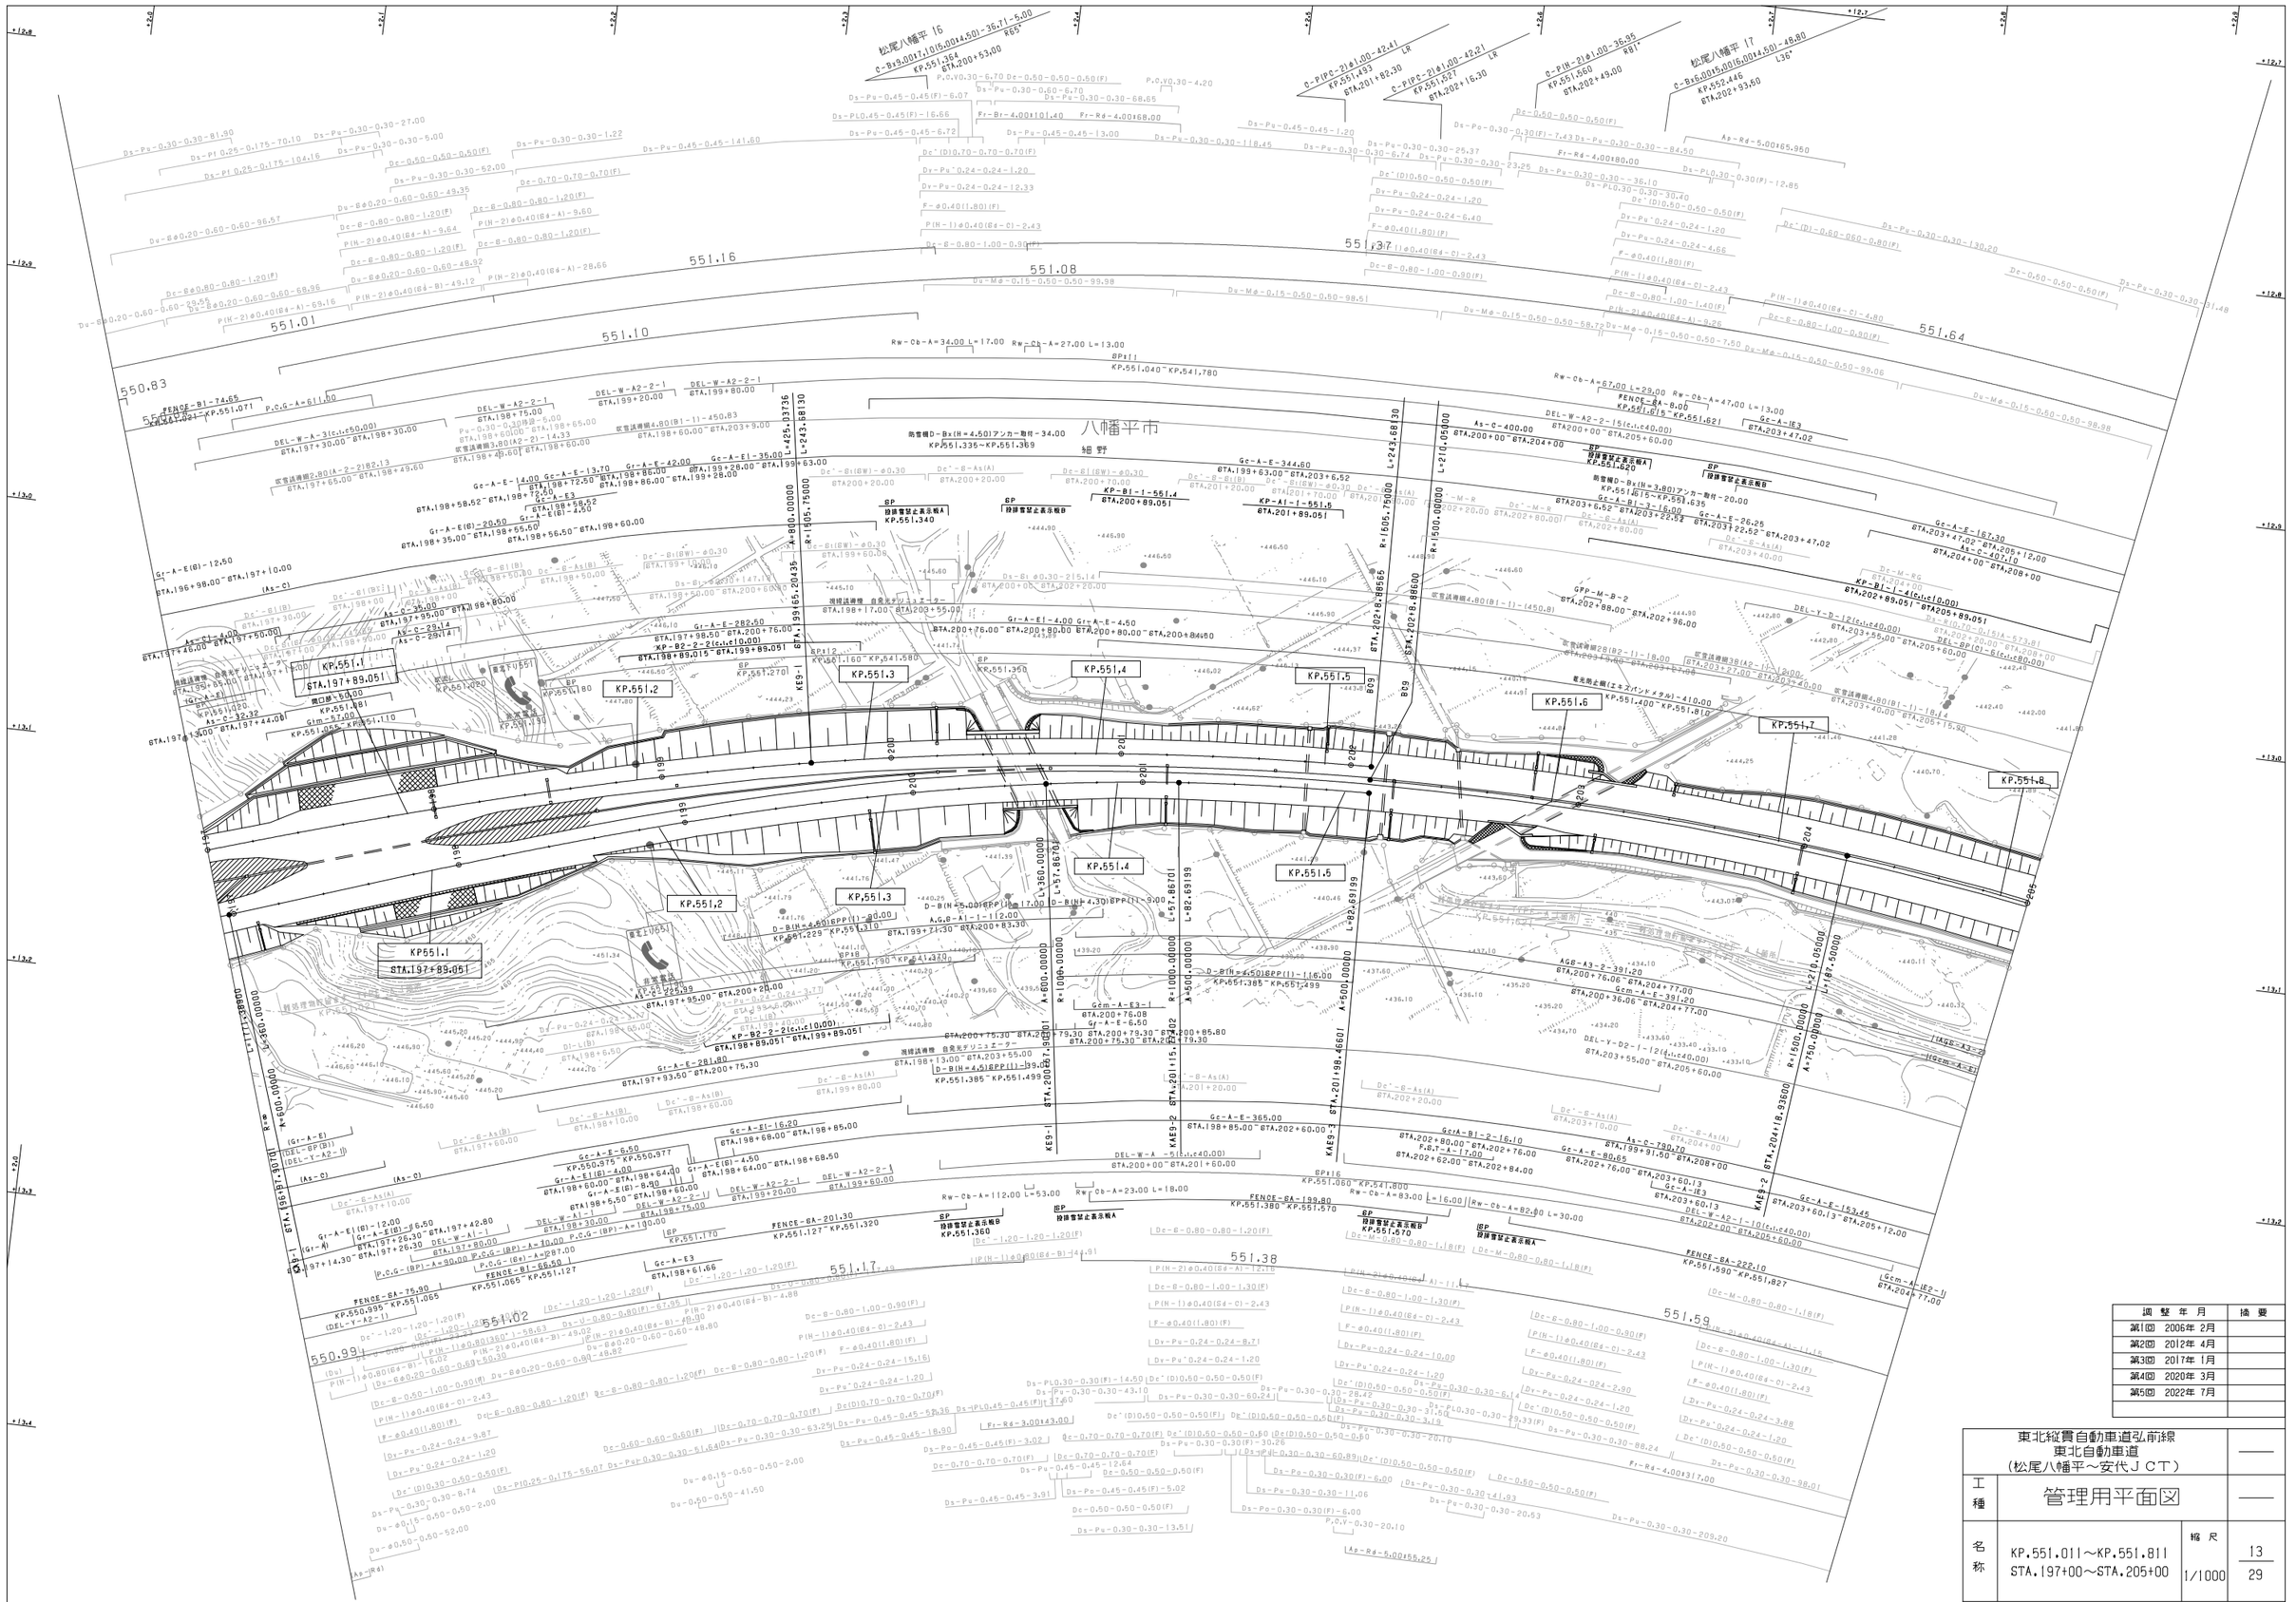
八幡平市
細野
KP.551.1
STA.197+89.051
KP.551.2
KP.551.3
KP.551.4
KP.551.5
KP.551.6
KP.551.7
KP.551.8
松尾八幡平 I6
C-B=9.00 I=10(S=0.014.50)-36.71-5.00 R65
KP.551.364
STA.200+53.00
松尾八幡平 I7
C-B=6.00 I=5.00(S=0.014.50)-46.80 L35
KP.552.446
STA.202+93.50
C-P(PC-2)=1.00-42.41 LR
KP.551.493
STA.201+82.30
C-P(PC-2)=1.00-42.21 LR
KP.551.527
STA.202+16.30
C-P(N-2)=1.00-36.95 R87
KP.551.560
STA.202+49.00
KP.551.811
KP.551.621
KP.551.635
KP.551.640
八幡平市

KP.551.9
STA.205+89.051

KP.552.0

KP.552.1

KP.552.2

KP.552.3

KP.552.4

KP.552.5

調整年月	摘要
第1回 2006年2月	
第2回 2012年4月	
第3回 2020年3月	

東北縦貫自動車道弘前線 東北自動車道 （松尾八幡平～安代ＪＣＴ）			——
工種	管理用平面図		——
名称	KP.551.811～KP.552.511 STA.205+00～STA.212+00	縮尺 1/1000	14 29
東日本高速道路（株） 東北支社			

東北縦貫自動車道弘前線 東北自動車道 （松尾八幡平～安代ＪＣＴ）			——
工種	管理用平面図		——
名称	KP.552.511～KP.553.311 STA.212+00～STA.220+00	縮尺 1/1000	15 29
東日本高速道路（株）　東北支社			

調整年月	摘要
第1回　2006年 2月	
第2回　2010年 5月	
第3回　2012年 4月	
第4回　2016年 1月	

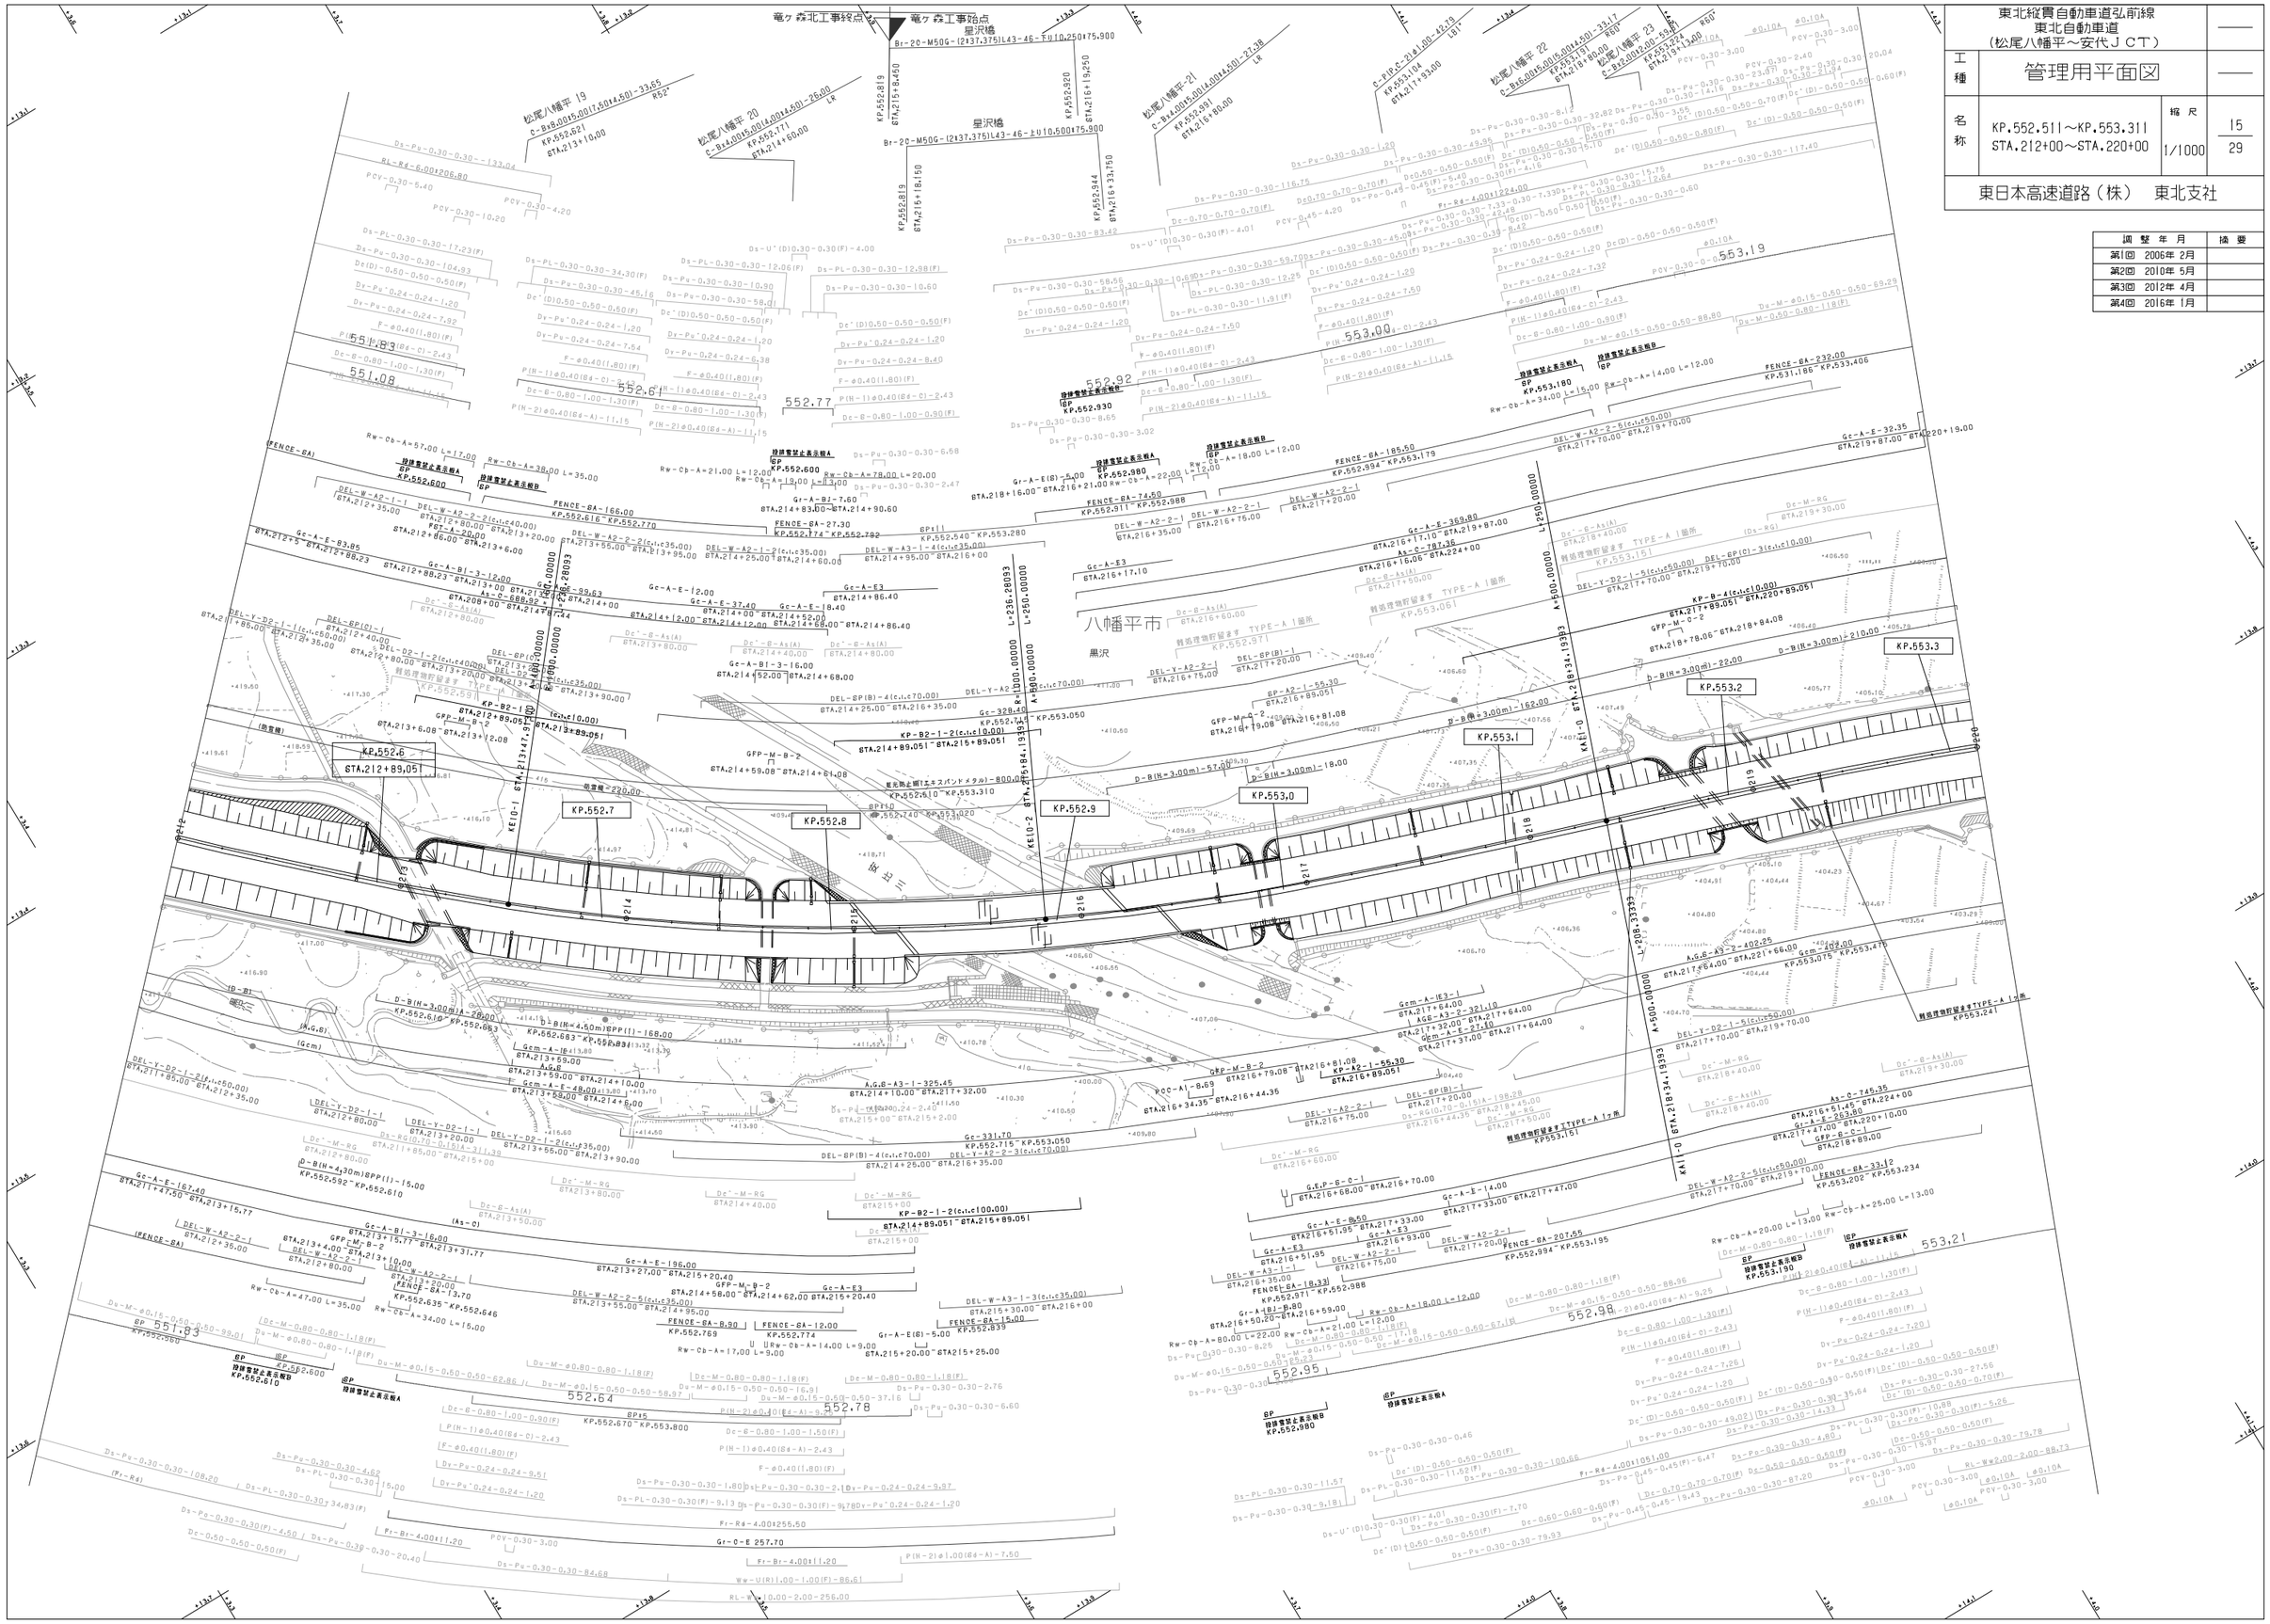

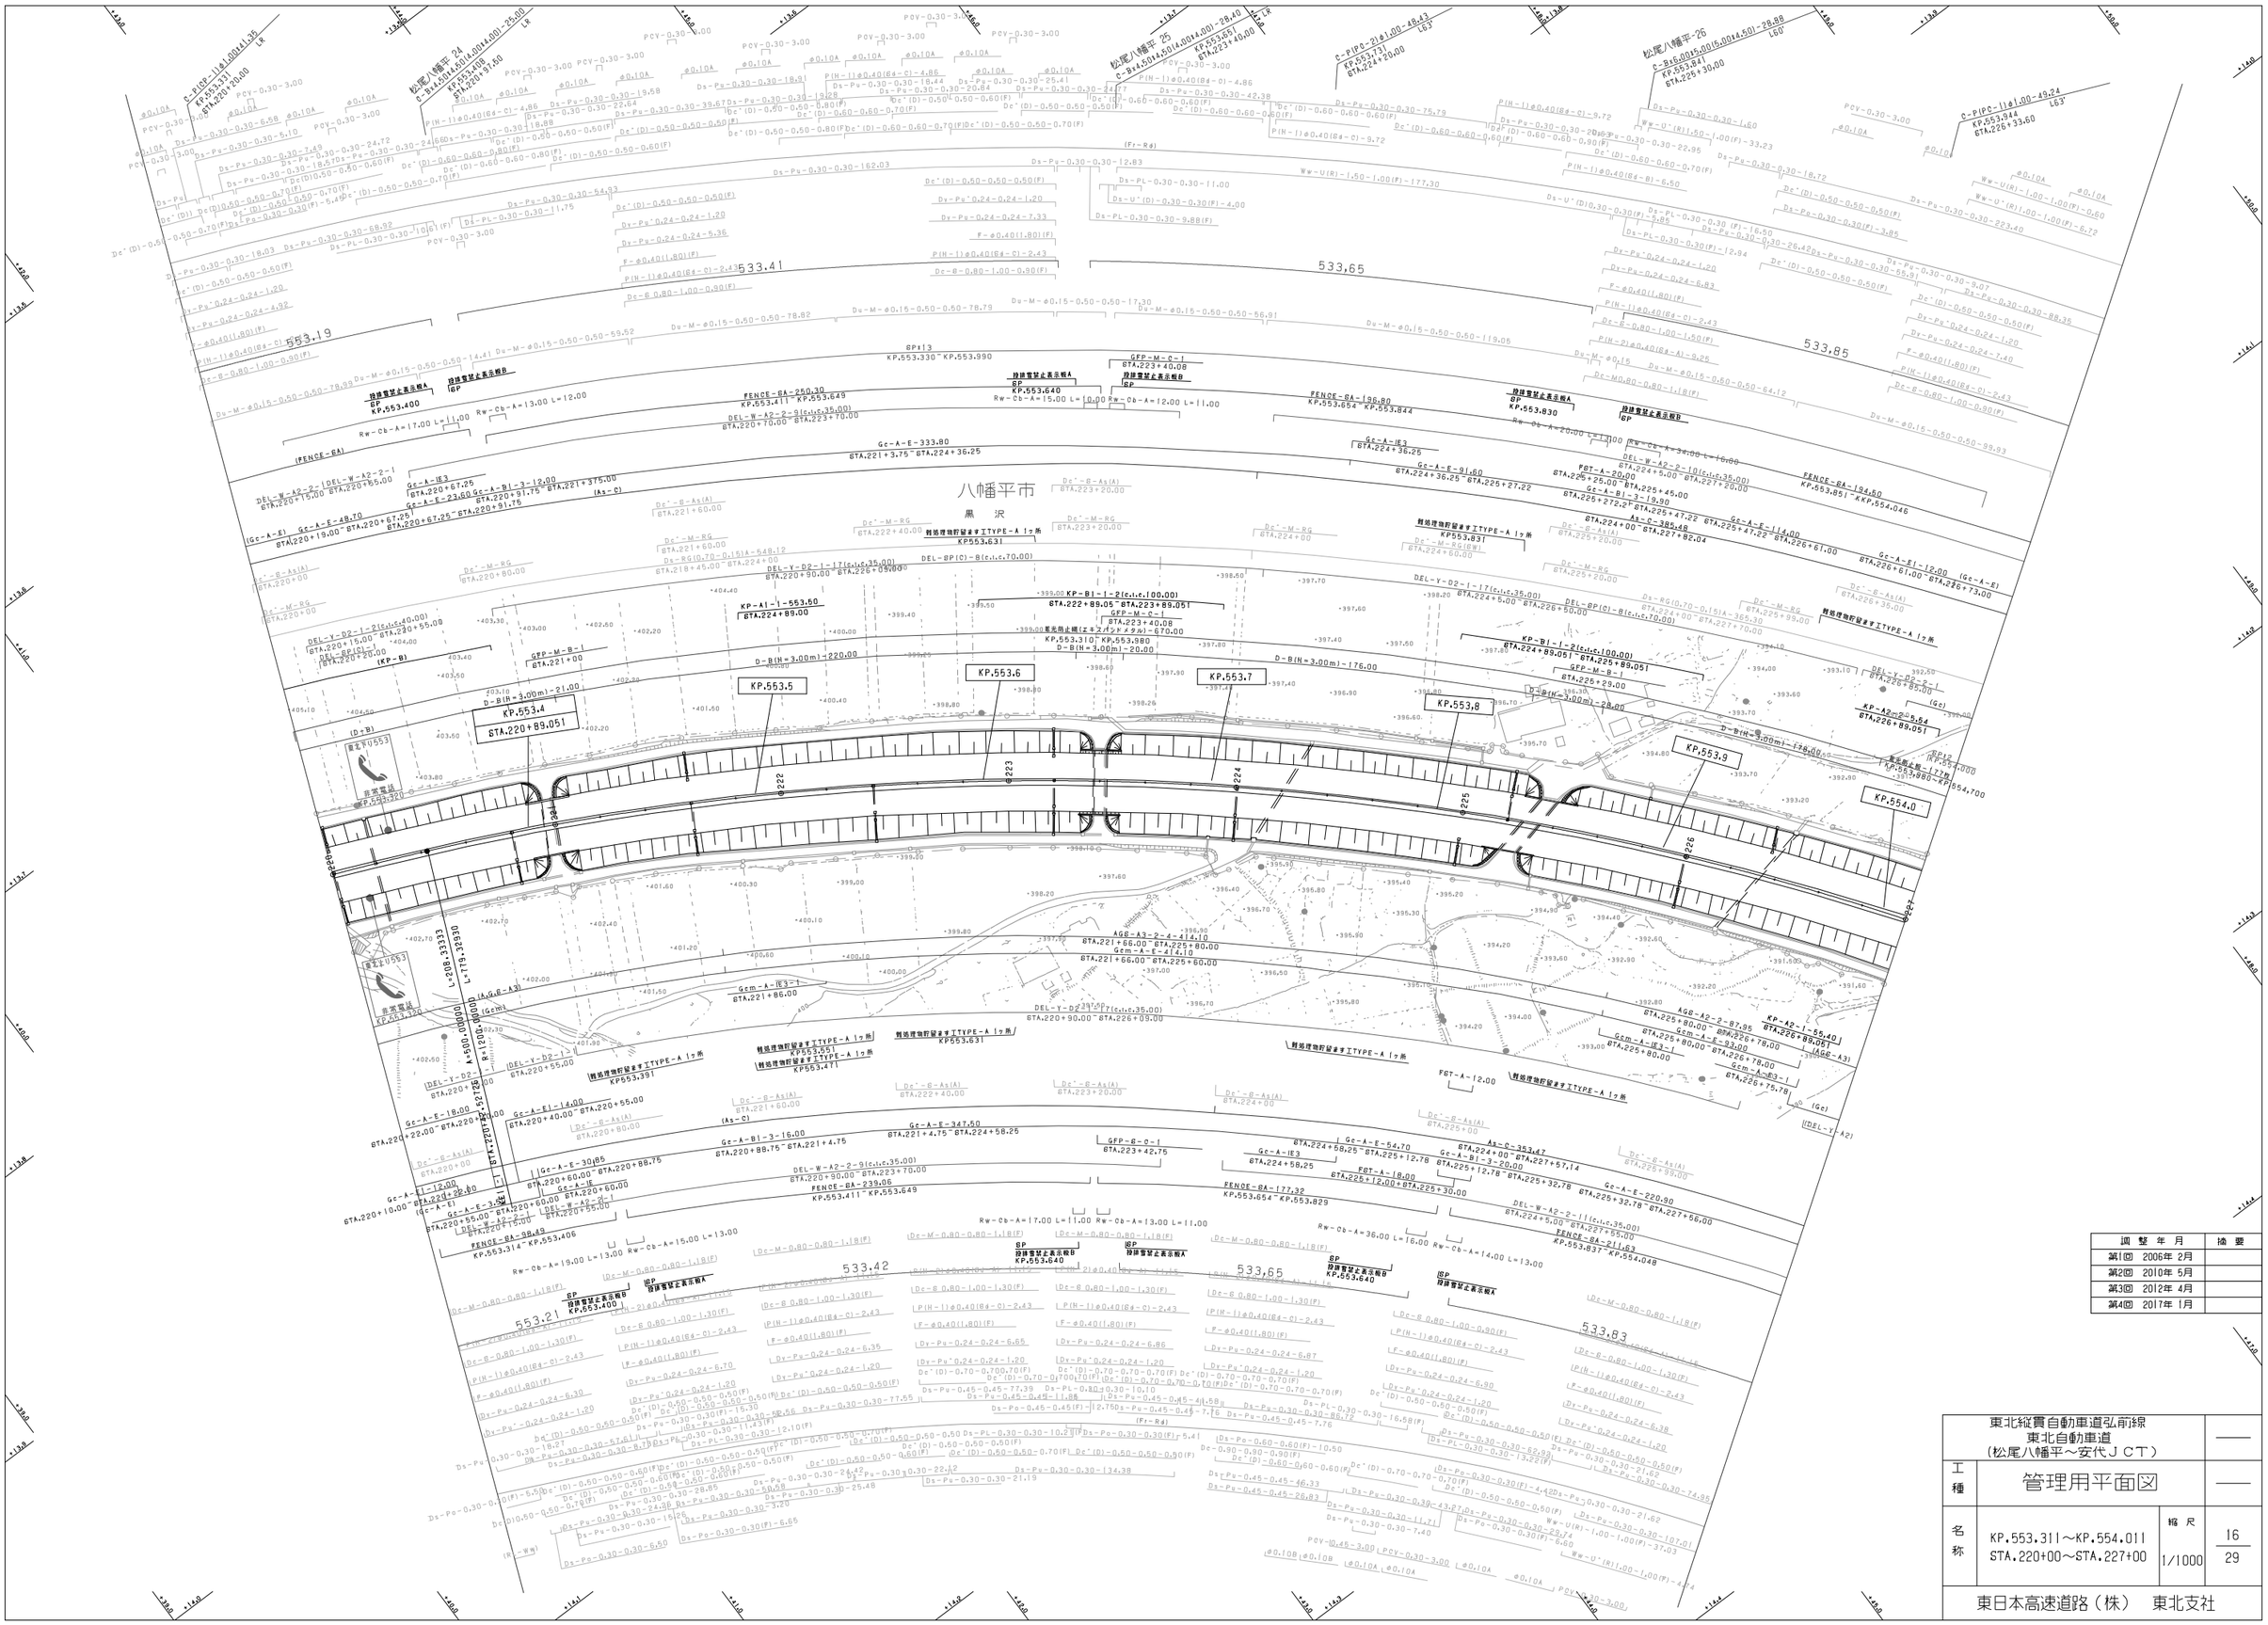
八幡平市
黒沢
KP.553.4
STA.220+89.051
KP.553.5
KP.553.6
KP.553.7
KP.553.8
KP.553.9
KP.554.0
533.41
533.65
533.85
553.19
533.42
553.21
533.65
533.83
KP.553.330 - KP.553.990
KP.553.640
KP.553.400
KP.553.830
KP.553.631
KP.553.980
KP.553.649
KP.553.654 - KP.553.844
KP.553.406
KP.553.314 - KP.553.649
KP.553.411 - KP.553.829
KP.553.640
KP.553.831
KP.553.837 - KP.554.048
KP.553.551
KP.553.471
KP.553.639
KP.553.631
KP.553.851 - KP.554.046
KP.553.944 - KP.554.000
KP.554.000 - KP.554.700
KP.553.731
KP.553.851
KP.553.884
KP.553.944
KP.553.311 - KP.554.011
STA.220+00 - STA.227+00
1/1000
16
29
東日本高速道路（株） 東北支社
管理用平面図
東北縦貫自動車道弘前線
東北自動車道
（松尾八幡平～安代ＪＣＴ）
松尾八幡平 24
松尾八幡平 25
松尾八幡平 26
FENCE-6A-250.30
FENCE-6A-239.06
FENCE-6A-177.32
FENCE-6A-196.80
FENCE-6A-194.50
FENCE-6A-211.63
GFP-M-C-1
GFP-M-B-1
GFP-M-B-2
GFP-M-C-2
SP12
SP13
排水管禁止表示板A
排水管禁止表示板B
転処理物貯留ますTYPE-A 1ヶ所
非常電話
KP.553.400
KP.553.640
KP.553.980
KP.553.649
KP.553.654
KP.553.830
KP.553.631
KP.553.851
KP.553.944
KP.554.000
KP.554.700
L=209.33353
L=179.32930
R=1200.00000
A=500.00000
(Gc-A-E)
(Gc-A-C)
(Gc-A-B)
(Gcm)
(As-C)
(Gc)
(Gcm-A)
(Agc-A3)
(Agc-A2)
(Agc-A1)
(DEL-Y-A2)
(FENCE-6A)
(KP-B)
(KP-A)
(D+B)
(Fr-Rg)
(Fr-Wg)
(G2)
(G1)
(Gc-A-E) STA.220+10.00 - STA.221+32.80
(Gc-A-C) STA.220+00 - STA.220+10.00
(Gc-A-B) STA.220+32.80 - STA.220+91.75
(Gc-A-E) STA.220+91.75 - STA.221+3.75
(Gc-A-C) STA.221+3.75 - STA.221+32.80
(Gc-A-E) STA.221+32.80 - STA.221+66.00
(Gcm-A-E) STA.221+66.00 - STA.225+80.00
(Gcm-A-C) STA.225+80.00 - STA.225+99.00
(Gc-A-E) STA.225+99.00 - STA.226+35.00
(Gc-A-C) STA.226+35.00 - STA.226+73.00
(Gc-A-E) STA.226+73.00 - STA.227+00
(Agc-A3) STA.221+66.00 - STA.225+80.00
(Agc-A2) STA.225+80.00 - STA.226+78.00
(Agc-A1) STA.226+78.00 - STA.226+89.051
(Gcm-A) STA.225+80.00 - STA.226+78.00
(Gc) STA.226+78.00 - STA.227+00
(DEL-Y-A2) STA.220+00 - STA.220+55.00
(DEL-Y-B2) STA.220+55.00 - STA.220+90.00
(DEL-Y-D2) STA.220+90.00 - STA.226+05.00
(DEL-W-A2) STA.220+00 - STA.220+15.00
(DEL-W-B2) STA.220+15.00 - STA.220+20.00
(DEL-BP(C)) STA.220+20.00 - STA.220+55.00
(DEL-BP(C)) STA.220+55.00 - STA.220+90.00
(DEL-BP(C)) STA.224+50.00 - STA.225+99.00
(DEL-BP(C)) STA.225+99.00 - STA.227+00
(DEL-W-A2) STA.220+15.00 - STA.220+55.00
(DEL-W-A2) STA.220+55.00 - STA.220+60.00
(DEL-W-A2) STA.220+60.00 - STA.220+70.00
(DEL-W-A2) STA.220+70.00 - STA.223+70.00
(DEL-W-A2) STA.223+70.00 - STA.224+50.00
(DEL-W-A2) STA.224+50.00 - STA.227+00
(DEL-W-B2) STA.220+55.00 - STA.220+60.00
(DEL-W-C2) STA.220+55.00 - STA.220+60.00
(DEL-Y-D2) STA.220+55.00 - STA.220+90.00
(DEL-Y-D2) STA.220+90.00 - STA.226+05.00
(DEL-Y-A2) STA.226+05.00 - STA.227+00
(DEL-BP(C)) STA.220+90.00 - STA.224+50.00
(DEL-BP(C)) STA.225+99.00 - STA.226+35.00
(DEL-BP(C)) STA.226+35.00 - STA.227+00
(DEL-W-A2) STA.220+60.00 - STA.220+88.75
(DEL-W-A2) STA.220+88.75 - STA.223+70.00
(DEL-W-A2) STA.223+70.00 - STA.224+50.00
(DEL-W-A2) STA.224+50.00 - STA.225+99.00
(DEL-W-A2) STA.225+99.00 - STA.227+00
(DEL-W-B2) STA.220+60.00 - STA.220+88.75
(DEL-W-C2) STA.220+60.00 - STA.220+88.75
(DEL-Y-D2) STA.220+90.00 - STA.226+05.00
(DEL-Y-A2) STA.226+05.00 - STA.227+00
(DEL-BP(C)) STA.220+90.00 - STA.224+50.00
(DEL-BP(C)) STA.225+99.00 - STA.226+35.00
(DEL-BP(C)) STA.226+35.00 - STA.227+00
Gc-A-E-18.00 STA.220+22.00 - STA.220+40.00
Gc-A-E-14.00 STA.220+40.00 - STA.220+55.00
Gc-A-E-30.85 STA.220+60.00 - STA.220+88.75
Gc-A-E-333.80 STA.221+3.75 - STA.224+36.25
Gc-A-E-347.50 STA.221+4.75 - STA.224+58.25
Gc-A-E-64.70 STA.224+58.25 - STA.225+12.78
Gc-A-E-220.90 STA.225+32.78 - STA.227+56.00
Gc-A-E-114.00 STA.225+47.22 - STA.226+61.00
Gc-A-E-12.00 STA.226+61.00 - STA.226+73.00
Gc-A-E-9.60 STA.224+36.25 - STA.225+27.22
Gc-A-E-23.60 STA.220+67.25 - STA.220+91.75
Gc-A-E-48.70 STA.220+19.00 - STA.220+67.25
Gc-A-E-12.00 STA.220+10.00 - STA.220+22.00
Gc-A-B1-3-19.90 STA.225+27.22 - STA.225+47.22
Gc-A-B1-3-20.00 STA.225+12.78 - STA.225+32.78
Gc-A-B1-3-12.00 STA.220+67.25 - STA.220+79.25
Gc-A-IE3 STA.220+67.25
Gc-A-IE3 STA.224+36.25
Gc-A-IE3 STA.224+58.25
Gc-A-IE STA.220+60.00
Gcm-A-IE3-1 STA.221+86.00
Gcm-A-IE3-1 STA.225+75.78
FGT-A-20.00 STA.224+5.00 - STA.225+25.00
FGT-A-18.00 STA.225+12.00 - STA.225+30.00
FGT-A-12.00
Aa-C-385.48 STA.224+00 - STA.227+82.04
Aa-C-353.47 STA.224+00 - STA.227+57.14
As-C-365.38 STA.225+00 - STA.226+35.00
Rw-Cb-A=13.00 L=12.00
Rw-Cb-A=17.00 L=11.00
Rw-Cb-A=15.00 L=10.00
Rw-Cb-A=12.00 L=11.00
Rw-Cb-A=19.00 L=13.00
Rw-Cb-A=15.00 L=13.00
Rw-Cb-A=17.00 L=11.00
Rw-Cb-A=13.00 L=11.00
Rw-Cb-A=36.00 L=16.00
Rw-Cb-A=14.00 L=13.00
Rw-Cb-A=20.00 L=12.00
Rw-Cb-A=34.00 L=16.00
KP-A1-1-553.60 STA.224+89.00
KP-B1-1-2(c.t.c.100.00) STA.222+89.05 - STA.223+89.051
KP-B1-1-2(c.t.c.100.00) STA.224+89.051 - STA.225+89.051
KP-A2-2-5.64 STA.226+89.051
KP-A2-1-5.64 STA.226+89.051
D-B(H=3.00m)-220.00
D-B(H=3.00m)-21.00
D-B(H=3.00m)-20.00
D-B(H=3.00m)-176.00
D-B(H=3.00m)-28.00
D-B(H=3.00m)-136.00
GFP-M-C-1 STA.223+40.08
GFP-M-B-1 STA.221+00
GFP-M-C-2 STA.223+40.08
GFP-M-B-1 STA.225+29.00
GFP-M-C-1 STA.223+42.75
GFP-M-C-1 STA.224+58.25
GFP-M-B-1 STA.225+12.78
GFP-M-B-1 STA.225+32.78
GFP-M-C-1 STA.225+47.22
GFP-M-B-1 STA.226+61.00
GFP-M-C-1 STA.226+73.00
GFP-M-C-1 STA.227+57.14
GFP-M-B-1 STA.227+56.00
DEL-W-A2-2-9(c.t.c.35.00) STA.220+70.00 - STA.223+70.00
DEL-W-A2-2-10(c.t.c.35.00) STA.224+5.00 - STA.227+20.00
DEL-W-A2-2-11(c.t.c.35.00) STA.224+5.00 - STA.227+55.00
DEL-Y-D2-1-17(c.t.c.35.00) STA.224+5.00 - STA.226+05.00
DEL-BP(C)-8(c.t.c.70.00) STA.224+00 - STA.227+82.04
DEL-BP(C)-8(c.t.c.70.00) STA.225+00 - STA.227+70.00
DEL-BP(C)-8(c.t.c.70.00) STA.224+00 - STA.225+00
FENCE-6A-239.06 KP.553.649 - KP.553.888
FENCE-6A-177.32 KP.553.654 - KP.553.829
FENCE-6A-196.80 KP.553.654 - KP.553.844
FENCE-6A-194.50 KP.553.851 - KP.554.046
FENCE-6A-211.63 KP.553.837 - KP.554.048
FENCE-6A-198.48 KP.553.406 - KP.553.649
Ds-Pu-0.30-0.30-162.03
Ds-Pu-0.30-0.30-12.83
Ds-Pu-0.30-0.30-42.38
Ds-Pu-0.30-0.30-75.79
Ds-Pu-0.30-0.30-223.40
Ds-Pu-0.30-0.30-22.95
Ds-Pu-0.30-0.30-18.72
Ds-Pu-0.30-0.30-26.42
Ds-Pu-0.30-0.30-55.51
Ds-Pu-0.30-0.30-5.07
Ds-Pu-0.30-0.30-88.35
Ds-Pu-0.30-0.30-68.92
Ds-Pu-0.30-0.30-54.93
Ds-Pu-0.30-0.30-18.63
Ds-Pu-0.30-0.30-6.58
Ds-Pu-0.30-0.30-5.10
Ds-Pu-0.30-0.30-7.48
Ds-Pu-0.30-0.30-24.72
Ds-Pu-0.30-0.30-19.58
Ds-Pu-0.30-0.30-22.64
Ds-Pu-0.30-0.30-39.67
Ds-Pu-0.30-0.30-20.84
Ds-Pu-0.30-0.30-25.41
Ds-Pu-0.30-0.30-18.44
Ds-Pu-0.30-0.30-18.89
Ds-Pu-0.30-0.30-3.28
Ds-Pu-0.30-0.30-24.27
Ds-PL-0.30-0.30-11.00
Ds-PL-0.30-0.30-9.88(F)
Ds-PL-0.30-0.30-11.75
Ds-PL-0.30-0.30-10.63
Ds-PL-0.30-0.30(F)-16.50
Ds-PL-0.30-0.30(F)-12.94
Ds-PL-0.30-0.30(F)-5.85
Ds-U'(D)0.30-0.30(F)-4.00
Ds-U'(D)0.30-0.30(F)-5.85
Ds-Pu-0.24-0.24-1.20
Ds-Pu'0.24-0.24-1.20
Ds-Pu-0.24-0.24-5.36
Ds-Pu-0.24-0.24-4.32
Ds-Pu-0.24-0.24-7.33
Ds-Pu-0.24-0.24-6.83
Ds-Pu-0.24-0.24-1.40
Ds-Pu-0.24-0.24-6.87
Ds-Pu-0.24-0.24-6.90
Ds-Pu-0.24-0.24-6.38
Ds-Pu-0.24-0.24-6.35
Ds-Pu-0.24-0.24-6.65
Ds-Pu-0.24-0.24-6.86
Ds-Pu-0.24-0.24-6.70
Ds-Pu-0.24-0.24-6.30
Ds-Pu-0.45-0.45-77.39
Ds-Pu-0.45-0.45-46.33
Ds-Pu-0.45-0.45-26.83
Ds-Pu-0.45-0.45-41.58
Ds-Pu-0.45-0.45-7.76
Ds-Pu-0.30-0.30-134.38
Ds-Pu-0.30-0.30-21.19
Ds-Pu-0.30-0.30-25.48
Ds-Pu-0.30-0.30-11.43
Ds-Pu-0.30-0.30-15.26
Ds-Pu-0.30-0.30-6.50
Ds-Pu-0.30-0.30(F)-6.86
Ds-Pu-0.30-0.30(F)-5.41
Ds-Pu-0.30-0.30(F)-4.42
Ds-Pu-0.30-0.30(F)-6.60
Ds-Pu-0.30-0.30-16.58(F)
Ds-Pu-0.30-0.30-13.22(F)
Ds-Pu-0.30-0.30-82.93
Ds-Pu-0.30-0.30-43.27
Ds-Pu-0.30-0.30-11.71
Ds-Pu-0.30-0.30-7.40
Ds-Pu-0.30-0.30-21.62
Ds-Pu-0.30-0.30-74.96
Ds-Pu-0.30-0.30-21.62
Ds-Pu-0.30-0.30-107.01
Ds-Pu-0.30-0.30-37.03
Ds-Pu-0.30-0.30-223.40
Ds-Pu-0.30-0.30-88.35
Ds-Pu-0.30-0.30-65.51
Ds-Pu-0.30-0.30-26.42
Ds-Pu-0.30-0.30-3.85
Ds-Pu-0.30-0.30-16.50
Ds-Pu-0.30-0.30-5.85
Ds-Pu-0.30-0.30-12.94
Ds-Pu-0.30-0.30-1.60
Ds-Pu-0.30-0.30-6.58
Ds-Pu-0.30-0.30-1.60
Ds-Pu-0.30-0.30-2.95
Ds-Pu-0.30-0.30-33.23
Ds-Pu-0.30-0.30-1.60
Ds-Pu-0.30-0.30-2.95
Ds-Pu-0.30-0.30-1.60
Ds-Pu-0.30-0.30-1.60
Ds-Pu-0.30-0.30-1.60

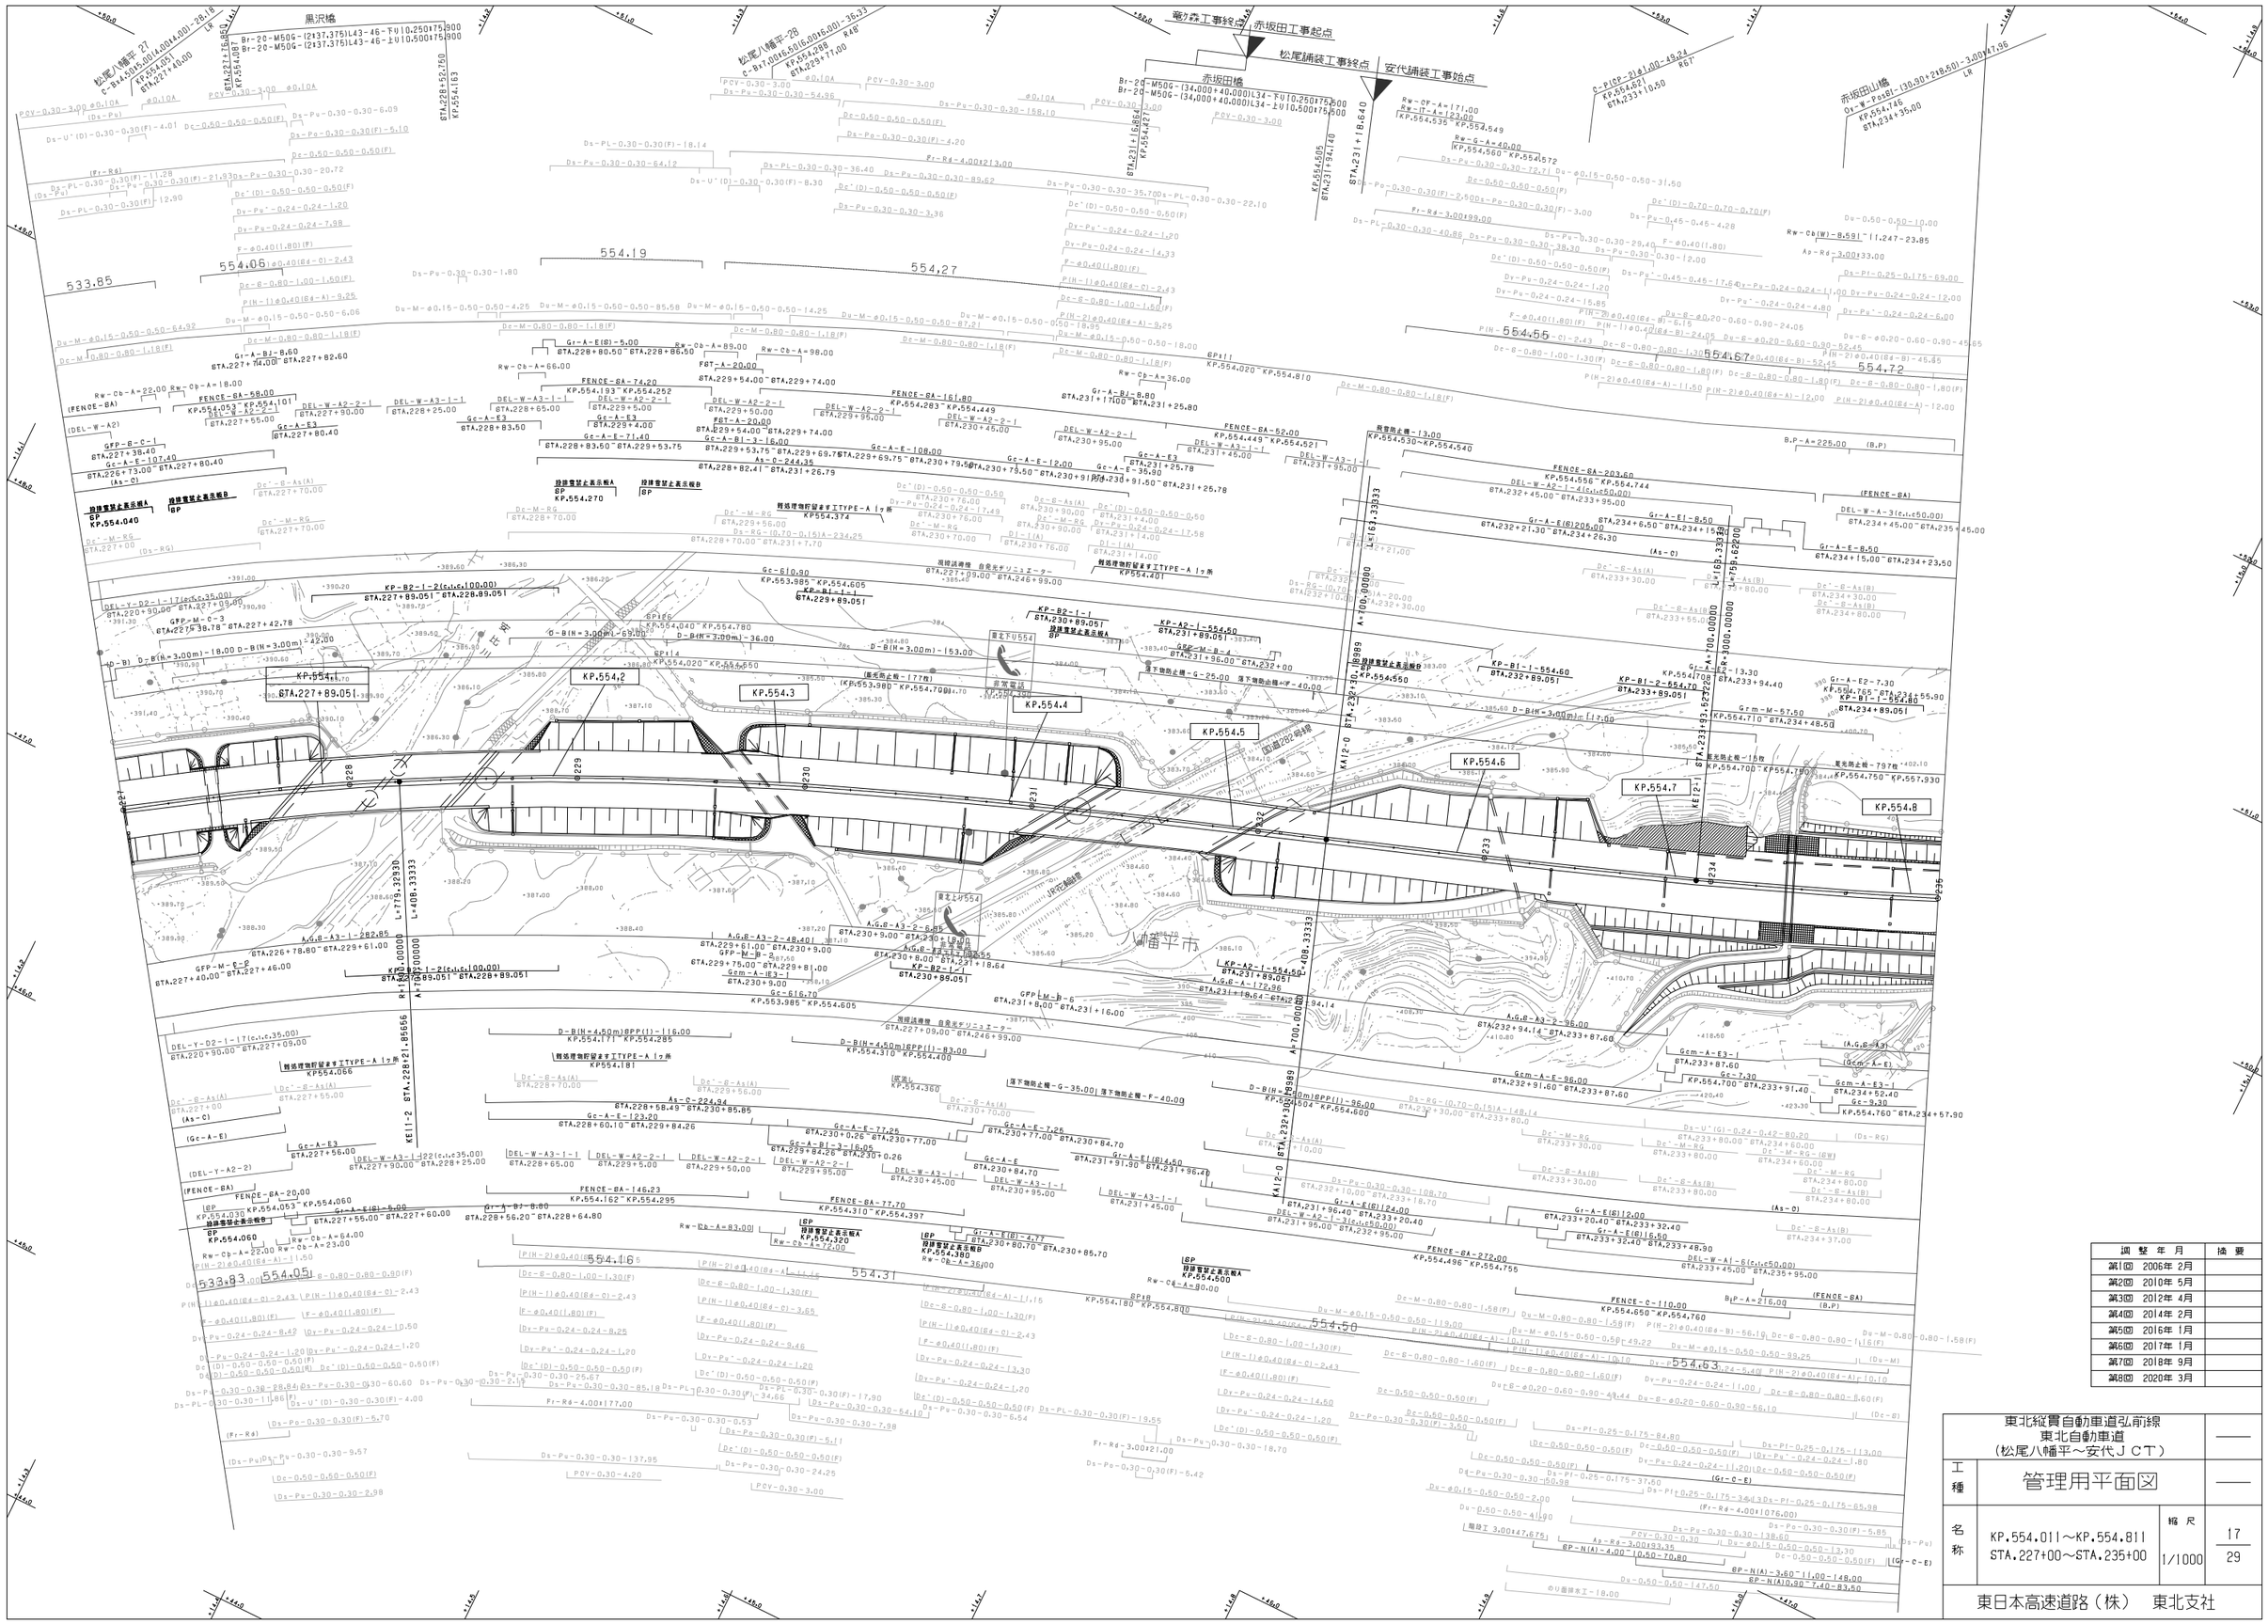

調整年月	摘要
第1回 2006年 2月	
第2回 2010年 5月	
第3回 2012年 4月	
第4回 2014年 2月	
第5回 2016年 1月	
第6回 2017年 1月	
第7回 2018年 9月	
第8回 2020年 3月	

東北縦貫自動車道弘前線
東北自動車道
（松尾八幡平～安代ＪＣＴ）

工種：管理用平面図

名称：KP.554.011～KP.554.811
STA.227+00～STA.235+00

縮尺：1/1000

17
29

東日本高速道路（株） 東北支社

八幡平市

KP.554.9 STA.235+89.051

KP.555.0

KP.555.1

KP.555.2

KP.555.3

KP.555.4

KP.555.5

改訂年月	摘要
第1回 2006年 2月	
第2回 2012年 4月	
第3回 2017年 1月	

東北縦貫自動車道弘前線
東北自動車道
（松尾八幡平～安代ＪＣＴ）

工種：管理用平面図

名称：KP.554.811～KP.555.511
STA.235+00～STA.242+00

縮尺：1/1000

18
29

東日本高速道路（株） 東北支社

八幡平市

調整年月	摘要
第1回 2006年 2月	
第2回 2012年 4月	
第3回 2017年 1月	

東北縦貫自動車道弘前線 東北自動車道 （松尾八幡平～安代ＪＣＴ）			——
工種	管理用平面図		——
名称	KP.555.511～KP.556.111 STA.242+00～STA.248+00	縮尺 1/1000	19 29
東日本高速道路（株） 東北支社			

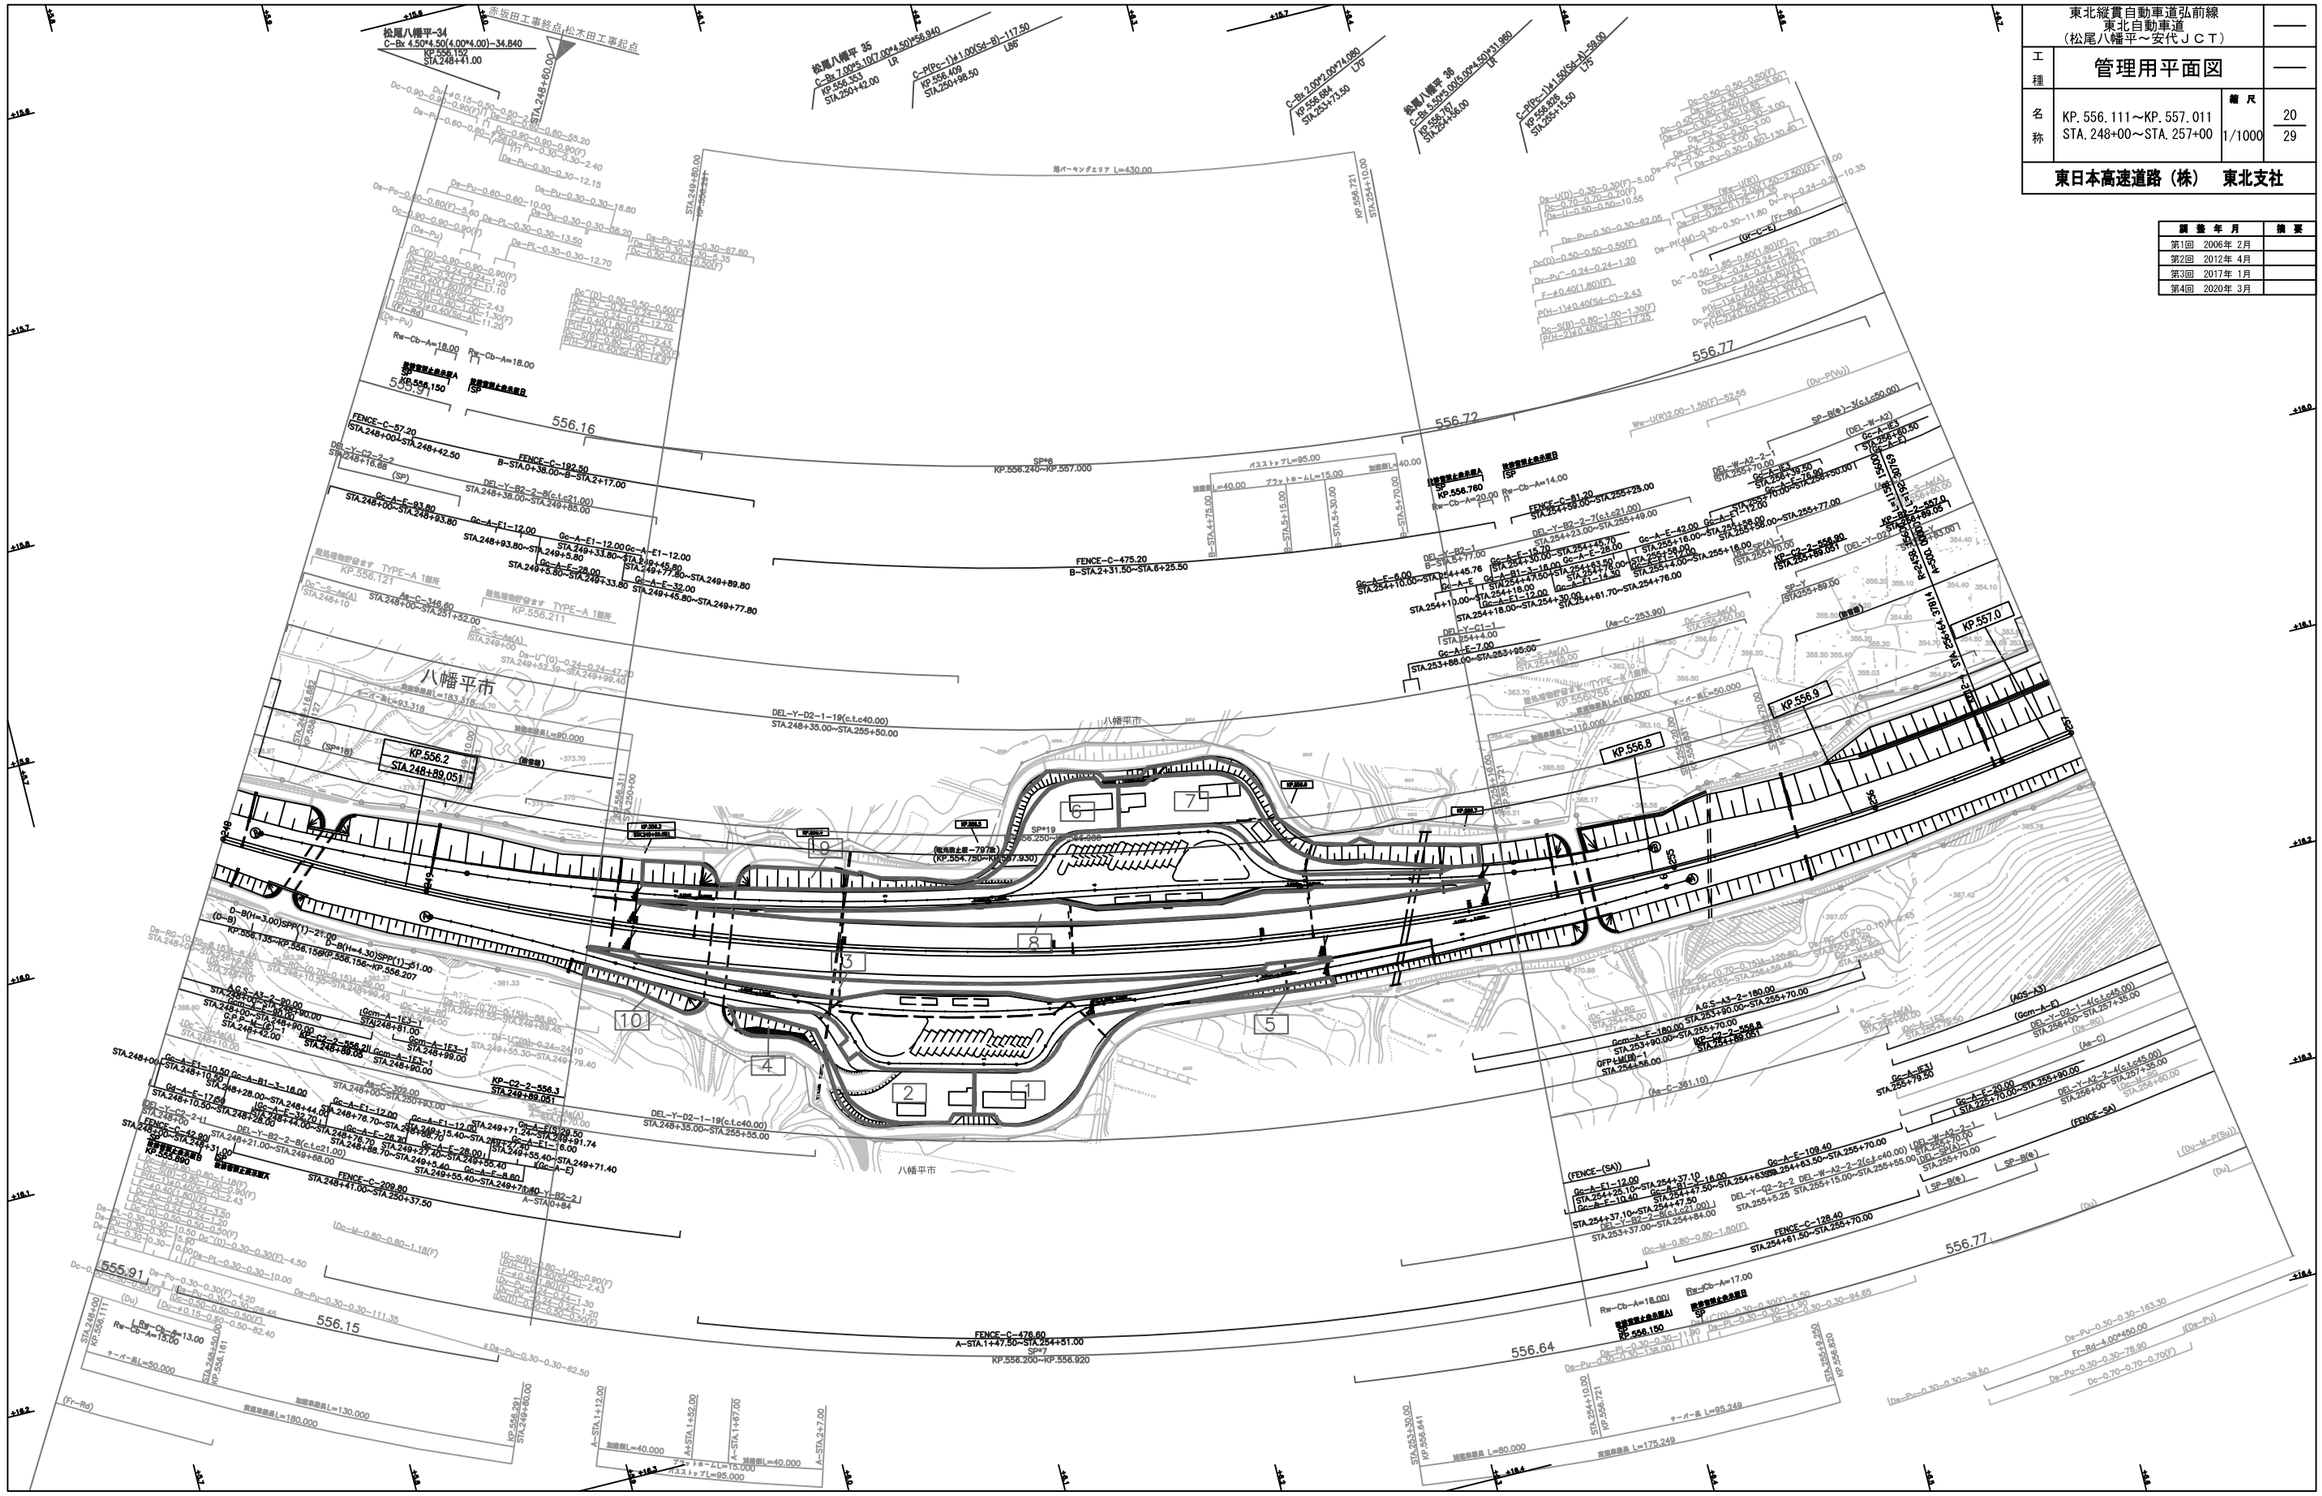

東北縦貫自動車道弘前線 東北自動車道 （松尾八幡平～安代ＪＣＴ）			——
工種	管理用平面図		——
名称	KP.556.111～KP.557.011 STA.248+00～STA.257+00	縮尺 1/1000	20 29
東日本高速道路（株）　東北支社			

調整年月	摘要
第1回　2006年 2月	
第2回　2012年 4月	
第3回　2017年 1月	
第4回　2020年 3月	

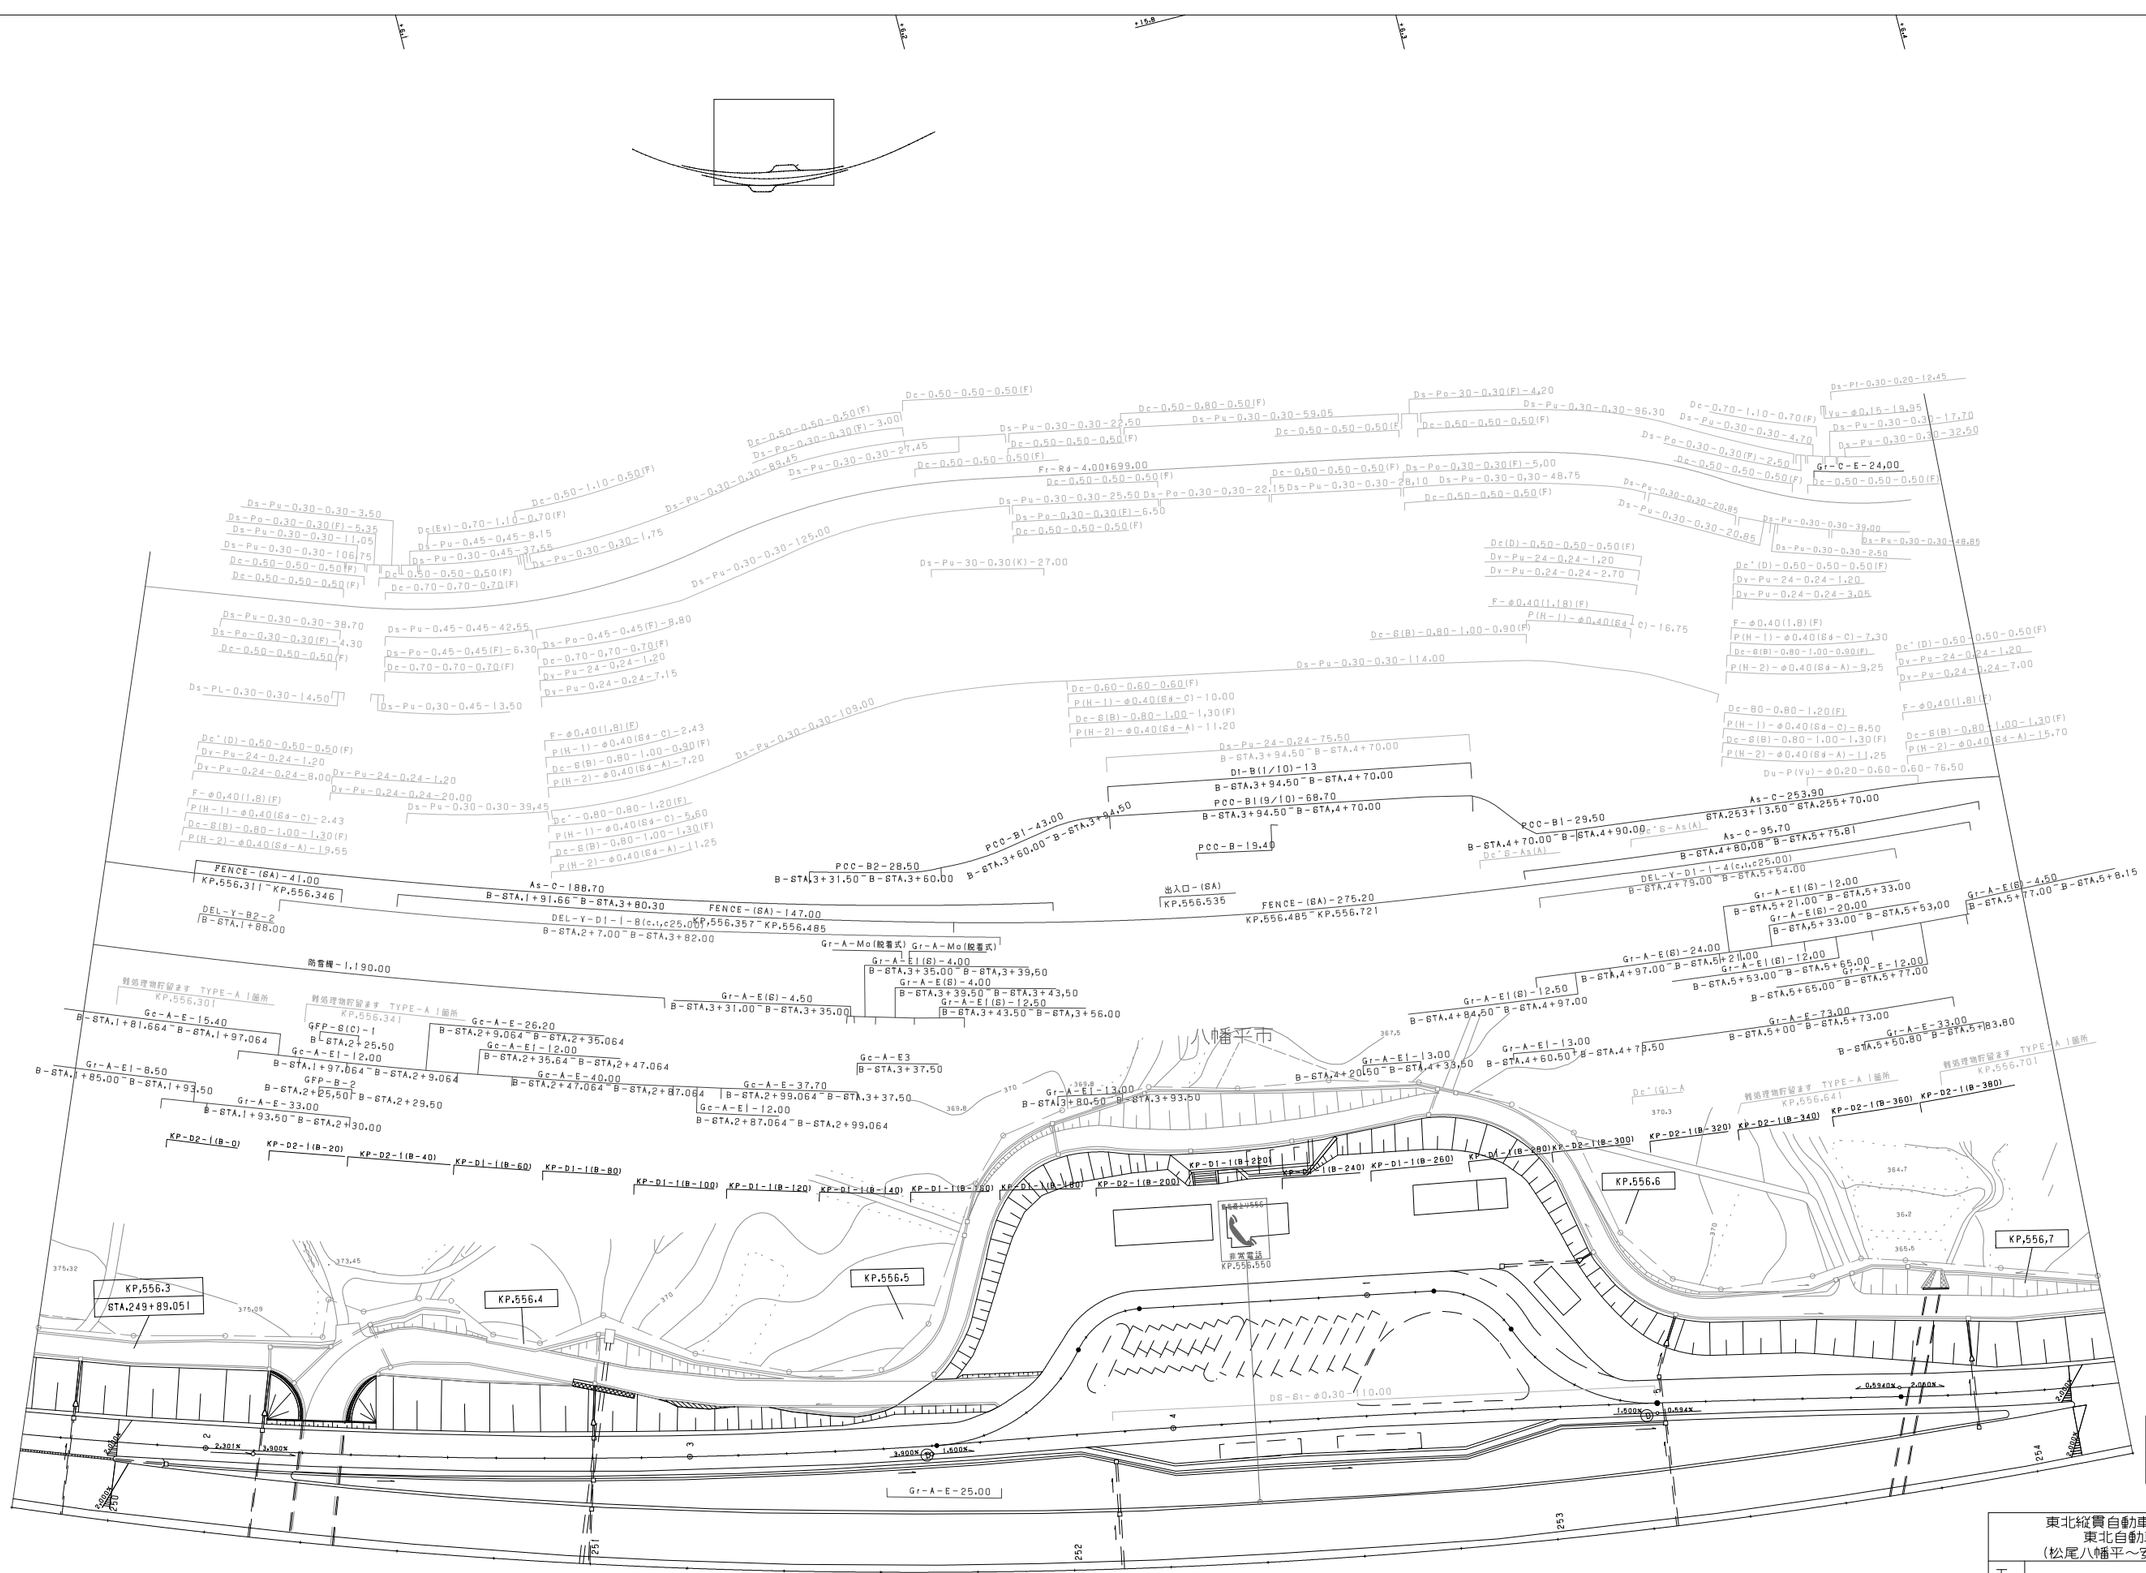

調整年月	摘要
第1回 2006年 2月	
第2回 2012年 4月	

東北縦貫自動車道弘前線
東北自動車道
（松尾八幡平～安代ＪＣＴ）

工種：管理用平面図

名称：畑パーキングエリア
KP.556.291～KP.556.721
STA.249+80～STA.254+10

縮尺：1/500

1/2

東日本高速道路（株） 東北支社

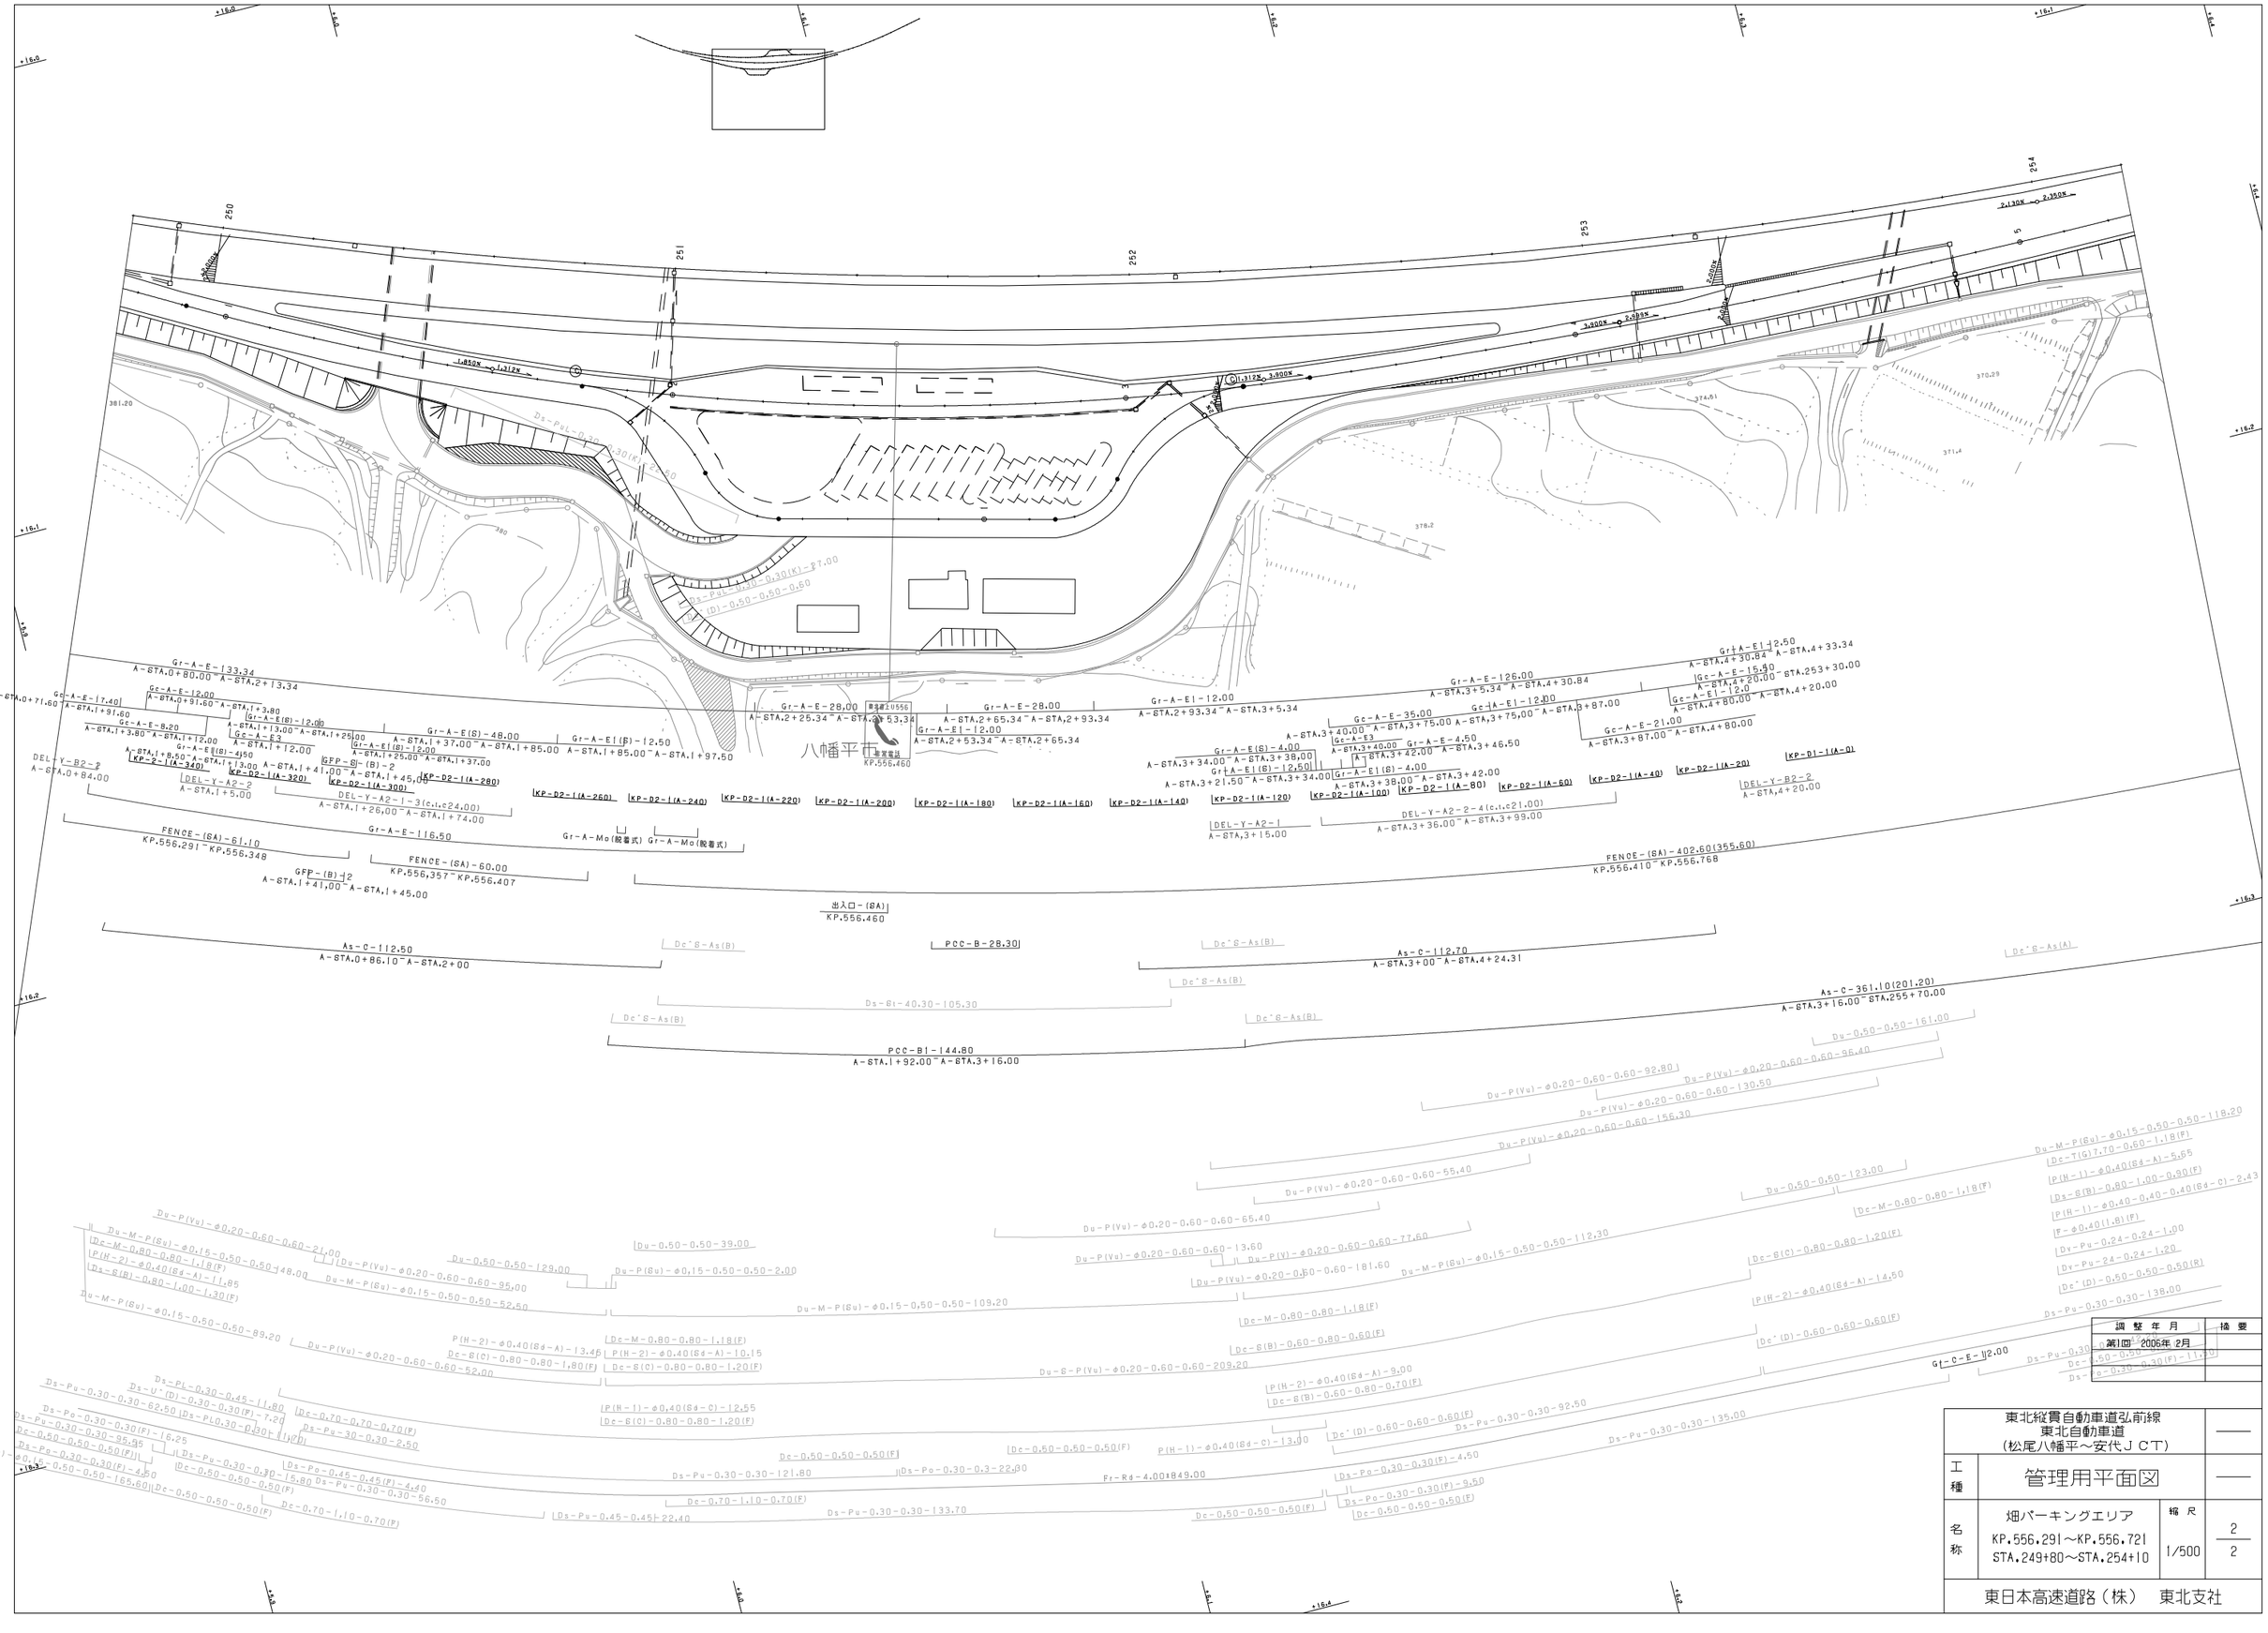
250
251
252
253
254
Gr-A-E-133.34
A-STA.0+80.00 - A-STA.2+13.34
Gr-A-E-28.00
A-STA.2+25.34 - A-STA.2+53.34
Gr-A-E-28.00
A-STA.2+65.34 - A-STA.2+93.34
Gr-A-E-12.00
A-STA.2+93.34 - A-STA.3+5.34
Gr-A-E-126.00
A-STA.3+5.34 - A-STA.4+30.84
Gr-A-E-12.50
A-STA.4+30.84 - A-STA.4+33.34
Gr-A-E(B)-48.00
Gr-A-E(B)-4.00
Gr-A-E(B)-12.50
Gr-A-E-116.50
Gr-A-Mo(脱着式)
Gr-A-Mo(脱着式)
出入口-(8A)
KP.556.460
FENCE-(8A)-61.10
KP.556.291 - KP.556.348
FENCE-(8A)-60.00
KP.556.357 - KP.556.407
FENCE-(8A)-402.60(355.60)
KP.556.410 - KP.556.768
As-C-112.50
A-STA.0+86.10 - A-STA.2+00
As-C-112.70
A-STA.3+00 - A-STA.4+24.31
As-C-361.10(201.20)
A-STA.3+16.00 - STA.255+70.00
PCC-B-28.30
PCC-B1-144.80
A-STA.1+92.00 - A-STA.3+16.00
Dc'S-As(B)
Dc'S-As(A)
Ds-St-40.30-105.30
Du-P(Vu)-φ0.20-0.60-0.60-92.80
Du-P(Vu)-φ0.20-0.60-0.60-96.40
Du-P(Vu)-φ0.20-0.60-0.60-130.50
Du-P(Vu)-φ0.20-0.60-0.60-156.30
Du-P(Vu)-φ0.20-0.60-0.60-55.40
Du-P(Vu)-φ0.20-0.60-0.60-65.40
Du-P(Vu)-φ0.20-0.60-0.60-13.60
Du-P(Vu)-φ0.20-0.60-0.60-77.60
Du-P(Vu)-φ0.20-0.60-0.60-181.60
Du-P(Vu)-φ0.20-0.60-0.60-21.00
Du-M-P(Su)-φ0.15-0.50-0.50-148.00
Du-M-P(Su)-φ0.15-0.50-0.50-52.50
Du-M-P(Su)-φ0.15-0.50-0.50-109.20
Du-M-P(Su)-φ0.15-0.50-0.50-89.20
Du-M-P(Su)-φ0.15-0.50-0.50-112.30
Du-M-P(Su)-φ0.15-0.50-0.50-118.20
Du-P(Vu)-φ0.20-0.60-0.60-95.00
Du-P(Vu)-φ0.20-0.60-0.60-52.00
Du-P(Su)-φ0.15-0.50-0.50-2.00
Du-0.50-0.50-129.00
Du-0.50-0.50-39.00
Du-0.50-0.50-123.00
Du-0.50-0.50-161.00
Du-6-P(Vu)-φ0.20-0.60-0.60-209.20
Dc-M-0.80-0.80-1.18(F)
Dc-6(B)-0.60-0.80-0.60(F)
Dc-6(C)-0.80-0.80-1.20(F)
Dc-6(C)-0.80-0.80-1.80(F)
Dc-M-0.80-0.80-1.18(F)
Dc-6(C)-0.80-0.80-1.20(F)
Dc'(D)-0.60-0.60-0.60(F)
Dc-7(G)7.70-0.60-1.18(F)
P(H-2)-φ0.40(8d-A)-13.45
P(H-2)-φ0.40(8d-A)-10.15
P(H-2)-φ0.40(8d-A)-14.50
P(H-2)-φ0.40(8d-A)-9.00
P(H-1)-φ0.40(8d-C)-12.55
P(H-1)-φ0.40(8d-C)-13.00
P(H-1)-φ0.40(8d-A)-5.65
P(H-1)-φ0.40-0.40-0.40(8d-C)-2.43
F-φ0.40(1.8)(F)
Ds-6(B)-0.80-1.00-0.30(F)
Ds-Pu-0.30-0.30-62.50
Ds-Pu-0.30-0.30(F)-16.25
Ds-Pu-0.30-0.30-95.95
Ds-Pu-0.30-0.30(F)-4.50
Ds-Pu-0.30-0.30-15.80
Ds-Pu-0.30-0.30-56.50
Ds-Pu-0.30-0.30-121.80
Ds-Pu-0.30-0.30-133.70
Ds-Pu-0.30-0.30-135.00
Ds-Pu-0.30-0.30(F)-4.50
Ds-Pu-0.30-0.30(F)-9.50
Ds-Pu-0.30-0.30-138.00
Ds-Pu-0.30-0.30(F)-11.50
Ds-Pu-0.45-0.45(F)-4.40
Ds-Pu-0.45-0.45-22.40
Ds-Po-0.30-0.3-22.80
Ds-Pu-0.70-0.70-0.70(F)
Ds-Pu-30-0.30-2.50
Ds-Pu-24-0.24-1.20
Dy-Pu-0.24-0.24-1.00
Dc'(D)-0.50-0.50-0.50(R)
Dc-0.50-0.50-165.60
Dc-0.70-1.10-0.70(F)
Fr-Rd-4.00×849.00
GL-C-E-112.00
Gr-A-E-12.00
Gr-A-E-8.20
Gr-A-E-63
Gr-A-E(B)-45.50
Gr-A-E(B)-12.00
Gr-A-E-12.00
Gr-A-E-21.00
Gc-A-E-17.40
Gc-A-E-12.00
Gc-A-E-8.20
Gc-A-E3
Gc-A-E-35.00
Gc-A-E-4.50
Gc-A-E-15.90
Gc-A-E1-12.00
Gc-A-E1-12.00
Gc-A-E-21.00
Gr-A-E1(B)-12.00
Gr-A-E1(B)-12.50
Gr-A-E1(B)-4.00
Gr-A-E1-12.50
Gr-A-E1-12.00
DEL-Y-B2-2
A-STA.0+84.00
DEL-Y-A2-2
A-STA.1+5.00
DEL-Y-A2-1-3(c.l.c24.00)
DEL-Y-A2-1
A-STA.3+15.00
DEL-Y-A2-2-4(c.l.c21.00)
DEL-Y-B2-2
A-STA.4+20.00
GFP-(B)-2
GFP-(B)-4.2
KP-D2-1(A-320)
KP-D2-1(A-300)
KP-D2-1(A-280)
KP-D2-1(A-260)
KP-D2-1(A-240)
KP-D2-1(A-220)
KP-D2-1(A-200)
KP-D2-1(A-180)
KP-D2-1(A-160)
KP-D2-1(A-140)
KP-D2-1(A-120)
KP-D2-1(A-100)
KP-D2-1(A-80)
KP-D2-1(A-60)
KP-D2-1(A-40)
KP-D2-1(A-20)
KP-D1-1(A-0)
KP-2-1(A-340)
Ds-Pvl-0.30-0.30(K)-27.00
Ds-Pvl-0.30-0.30(K)-22.60
Ds-Pvl-0.30-0.30(K)-17.60
Ds-Pvl-0.30-0.30(K)-12.60
Ds-Pvl-0.30-0.30(K)-7.60
Ds-Pvl-0.30-0.30(K)-2.60
Ds-U'(D)-0.30-0.30(F)-7.20
Ds-Pl-0.30-0.45-11.80
Ds-Pl-0.30-0.30(F)-11.80
Ds-Pl-0.30-0.30(F)-7.20
Ds-Pl-0.30-0.30(F)-2.60
Ds-Pl-0.30-0.30(F)-1.80
Ds-Pl-0.30-0.30(F)-6.80
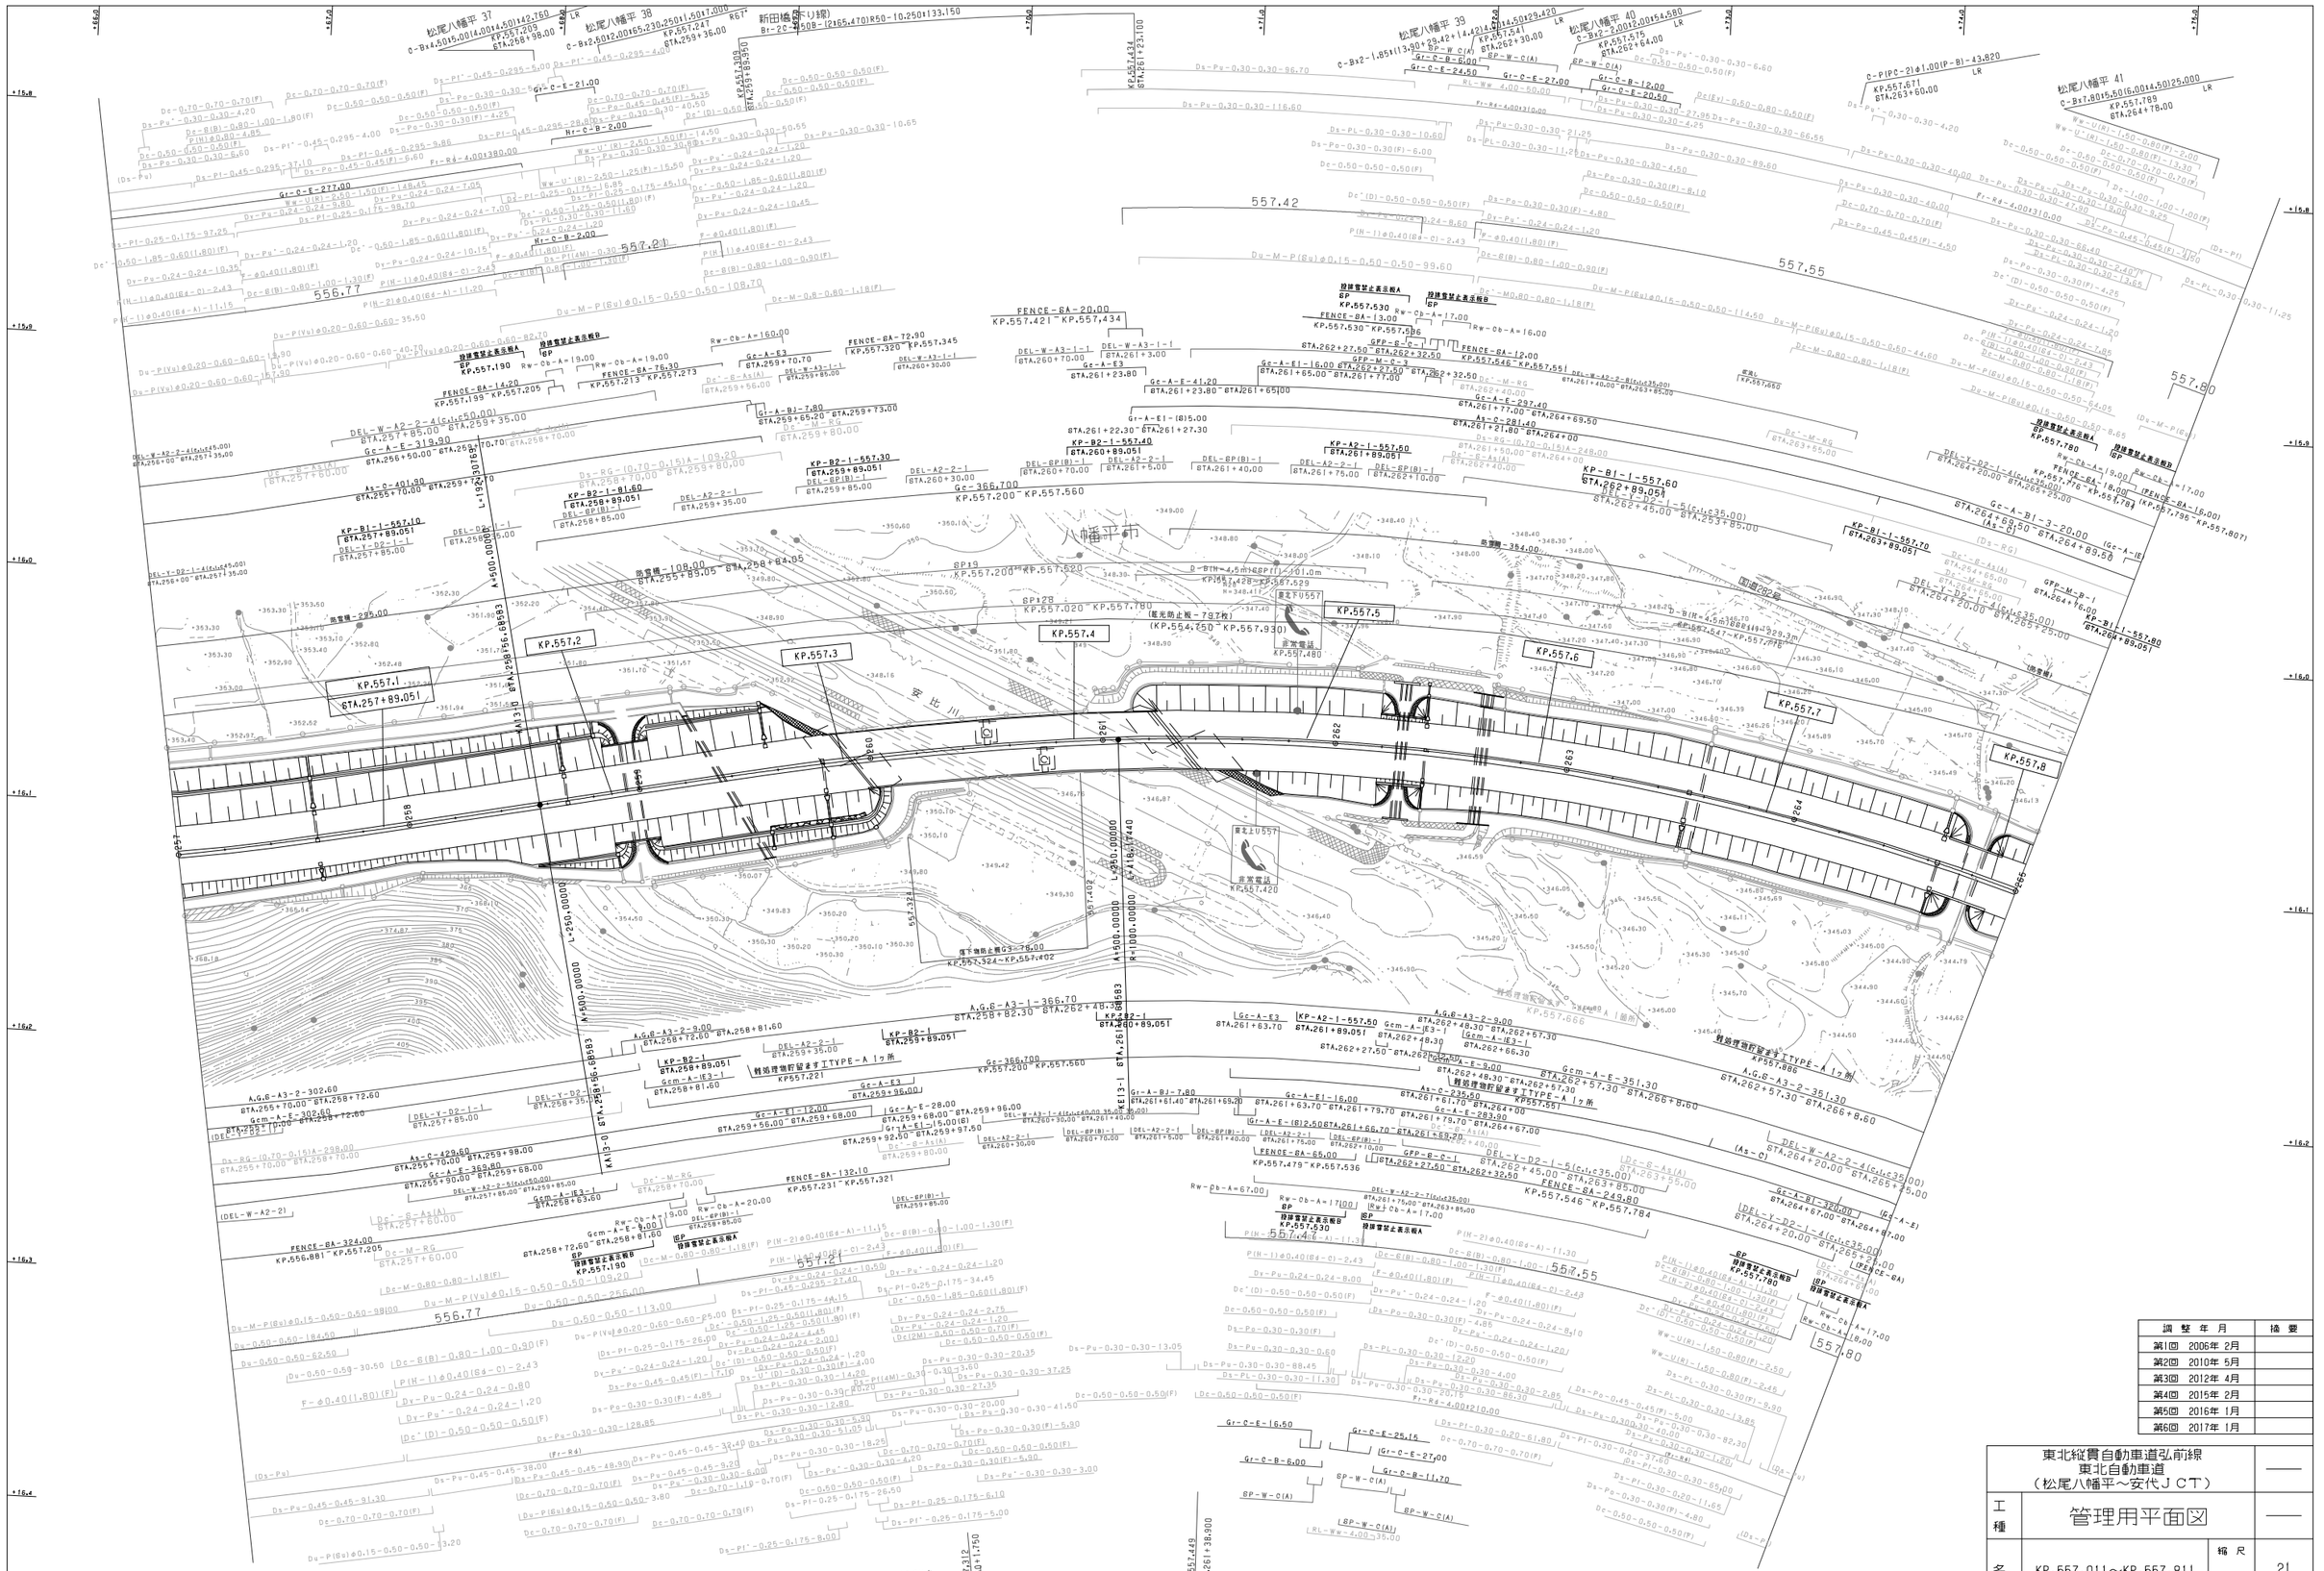
松尾八幡平 37
松尾八幡平 38
新田橋(下り線)
松尾八幡平 39
松尾八幡平 40
松尾八幡平 41
557.42
557.55
557.80
556.77
557.21
FENCE-BA-20.00
KP.557.421 ~ KP.557.434
FENCE-BA-13.00
KP.557.530 ~ KP.557.686
FENCE-BA-12.00
KP.557.546 ~ KP.557.551
FENCE-BA-14.20
KP.557.199 ~ KP.557.205
FENCE-BA-76.30
KP.557.213 ~ KP.557.273
FENCE-BA-72.90
KP.557.320 ~ KP.557.345
FENCE-BA-132.10
KP.557.231 ~ KP.557.321
FENCE-BA-65.00
KP.557.479 ~ KP.557.536
FENCE-BA-249.80
KP.557.546 ~ KP.557.784
FENCE-BA-324.00
KP.556.881 ~ KP.557.205
FENCE-BA-369.60
KP.557.205 ~ KP.557.571
FENCE-BA-18.00
KP.557.778 ~ KP.557.796
(FENCE-BA-18.00)
KP.557.796 ~ KP.557.807
KP.557.1
KP.557.2
KP.557.3
KP.557.4
KP.557.5
KP.557.6
KP.557.7
KP.557.8
八幡平トンネル
SP19
KP.557.200 KP.557.220
SP128
KP.557.020 KP.557.780
(延先防止板－797枚)
(KP.554.750 ~ KP.557.930)
非常電話
KP.557.480
非常電話
KP.557.420
非常電話
KP.557.666
非常電話
KP.557.789
非常電話
KP.557.671
非常電話
KP.557.650
非常電話
KP.557.641
非常電話
KP.557.780
非常電話
KP.557.784
非常電話
KP.557.536
非常電話
KP.557.546
非常電話
KP.557.530
非常電話
KP.557.190
非常電話
KP.557.205
非常電話
KP.557.199
非常電話
KP.557.571
非常電話
KP.557.686
非常電話
KP.557.551
非常電話
KP.557.345
非常電話
KP.557.321
非常電話
KP.557.273
非常電話
KP.557.213
非常電話
KP.557.220
非常電話
KP.557.200
非常電話
KP.557.434
非常電話
KP.557.421
非常電話
KP.557.324
非常電話
KP.557.402
非常電話
KP.557.449
非常電話
KP.557.512
非常電話
KP.557.571
非常電話
KP.557.666
非常電話
KP.557.641
非常電話
KP.557.650
非常電話
KP.557.671
非常電話
KP.557.789
非常電話
KP.557.780
非常電話
KP.557.778
非常電話
KP.557.796
非常電話
KP.557.807
非常電話
KP.557.881
非常電話
KP.557.571
非常電話
KP.557.641
非常電話
KP.557.650
非常電話
KP.557.666
非常電話
KP.557.671
非常電話
KP.557.686
非常電話
KP.557.778
非常電話
KP.557.789
非常電話
KP.557.796
非常電話
KP.557.807
非常電話
KP.557.881
非常電話
KP.557.881
非常電話
KP.557.881

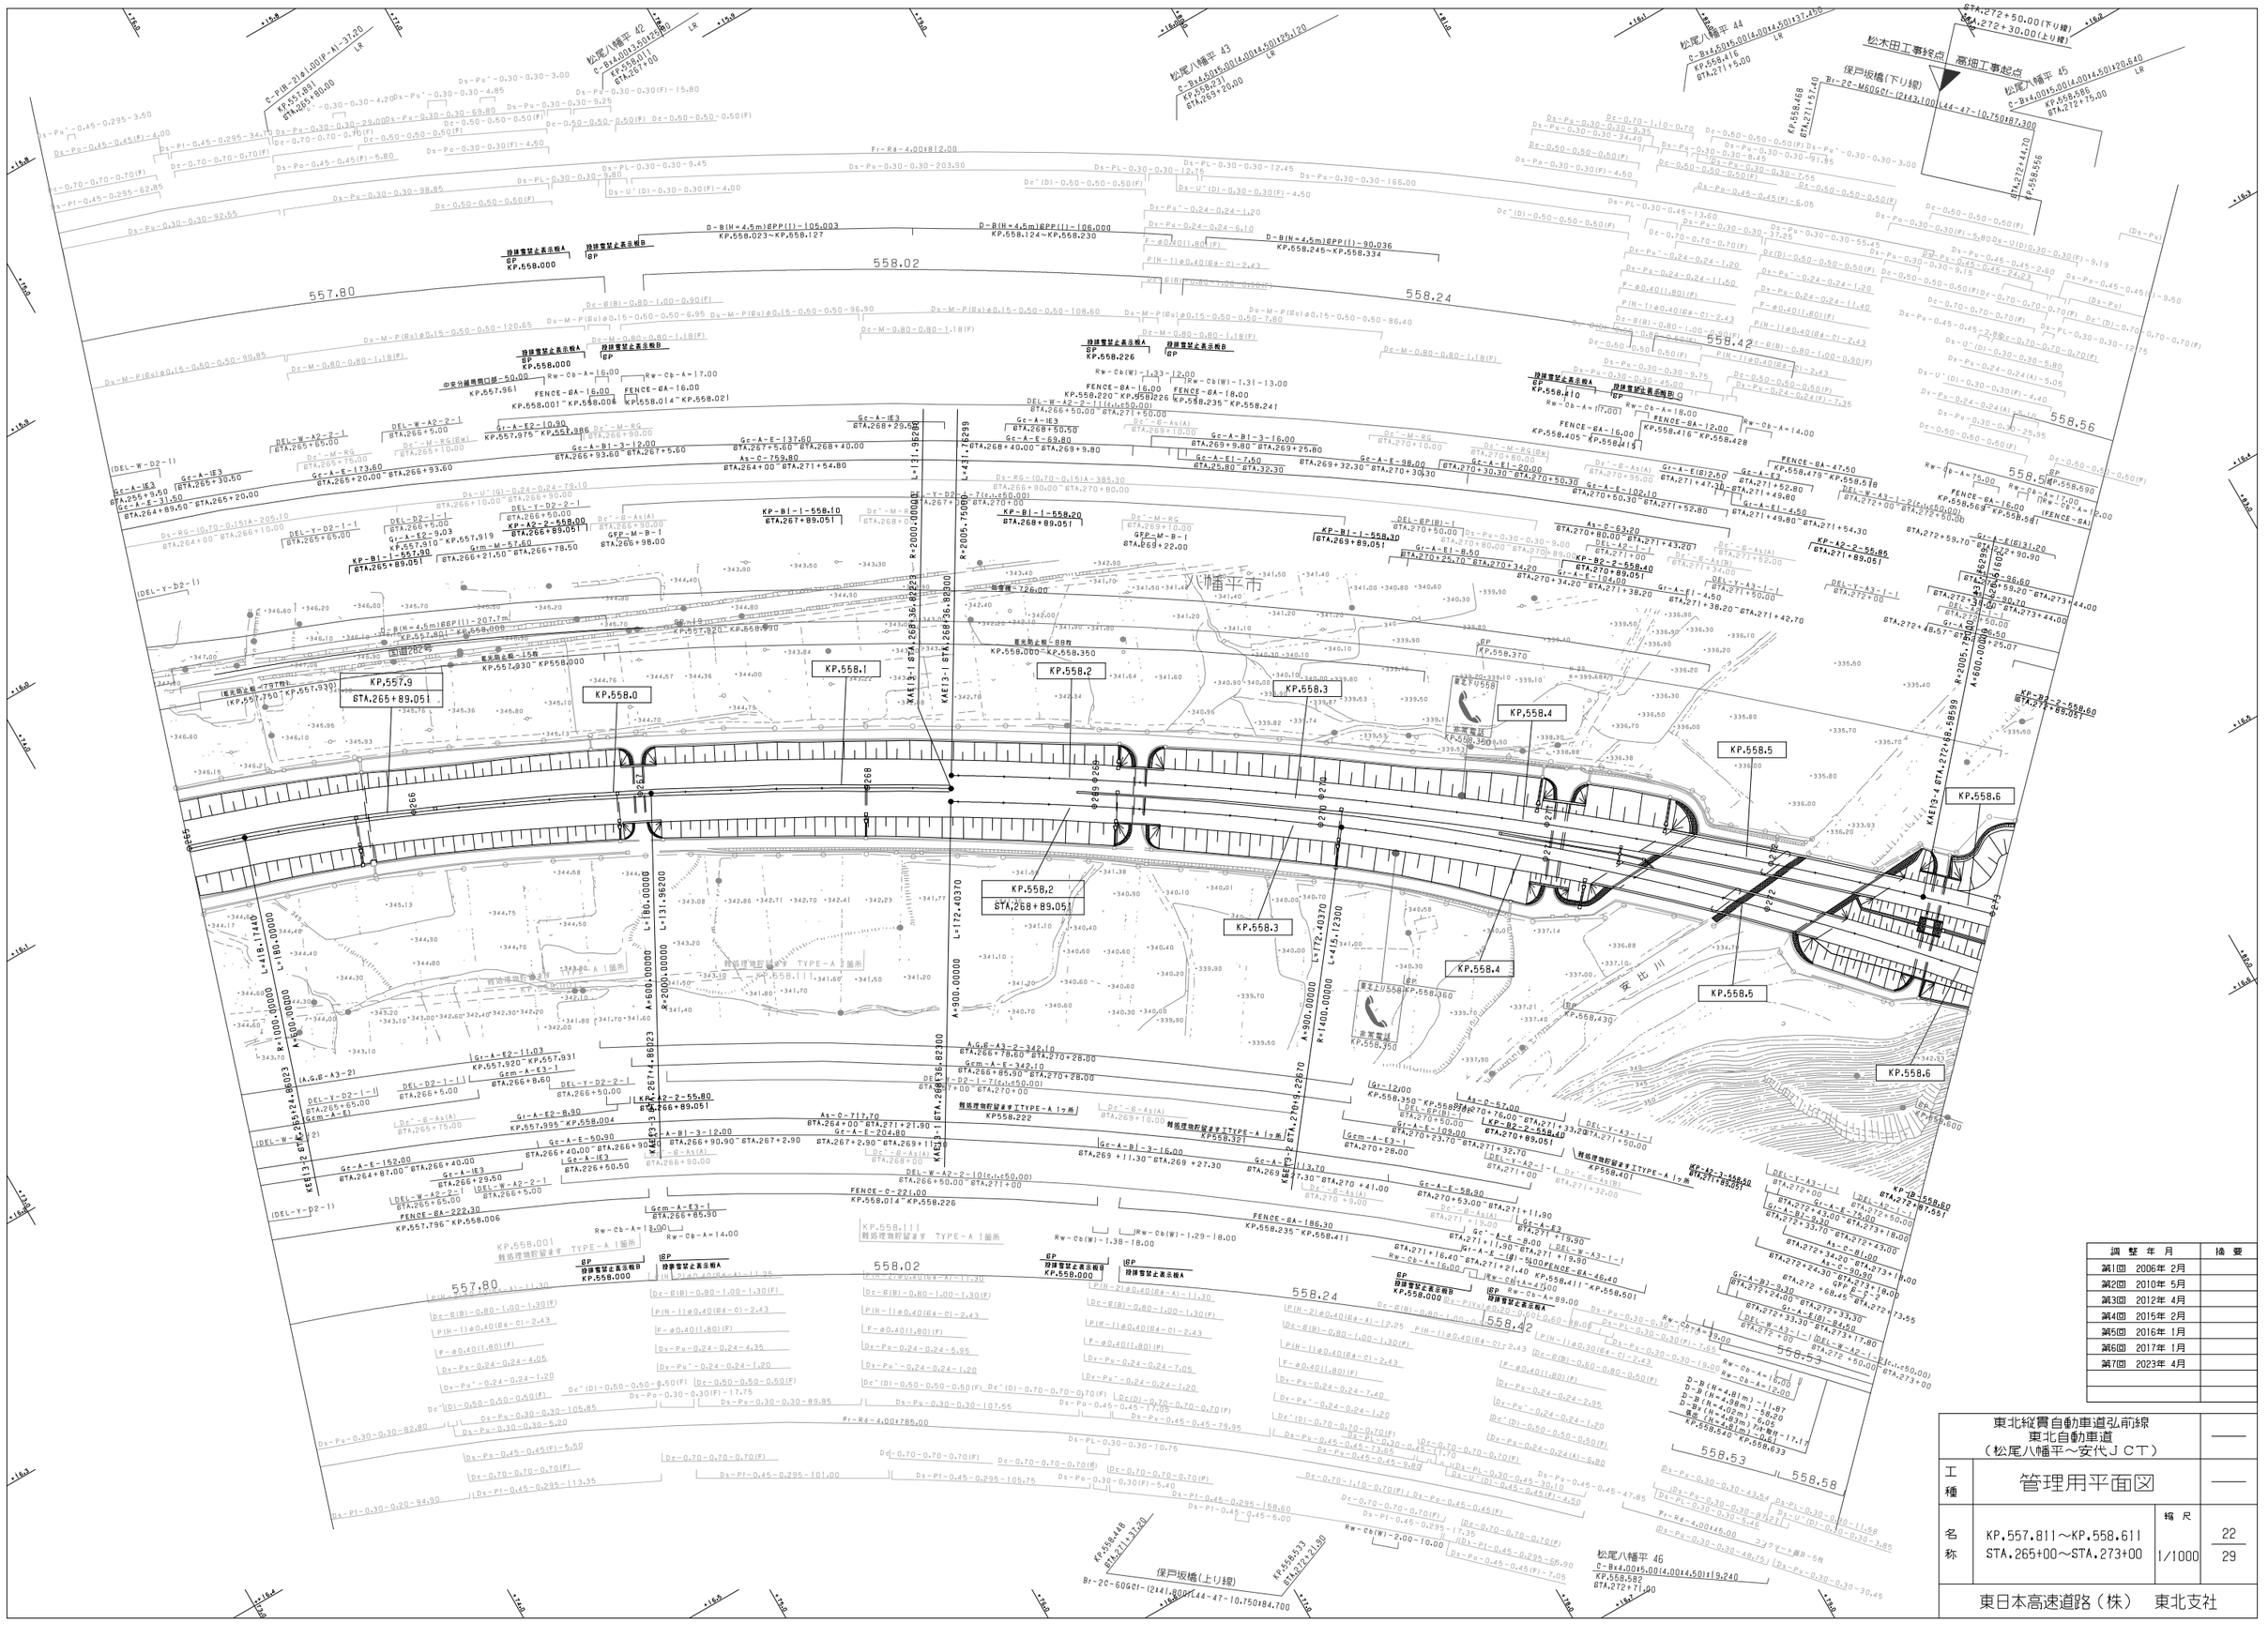

調整年月	摘要
第1回 2006年 2月	
第2回 2010年 5月	
第3回 2012年 4月	
第4回 2015年 2月	
第5回 2016年 1月	
第6回 2017年 1月	
第7回 2023年 4月	

東北縦貫自動車道弘前線
東北自動車道
（松尾八幡平～安代ＪＣＴ）

工種	管理用平面図		——
名称	KP.557.811～KP.558.611 STA.265+00～STA.273+00	縮尺 1/1000	22 29

東日本高速道路（株）　東北支社

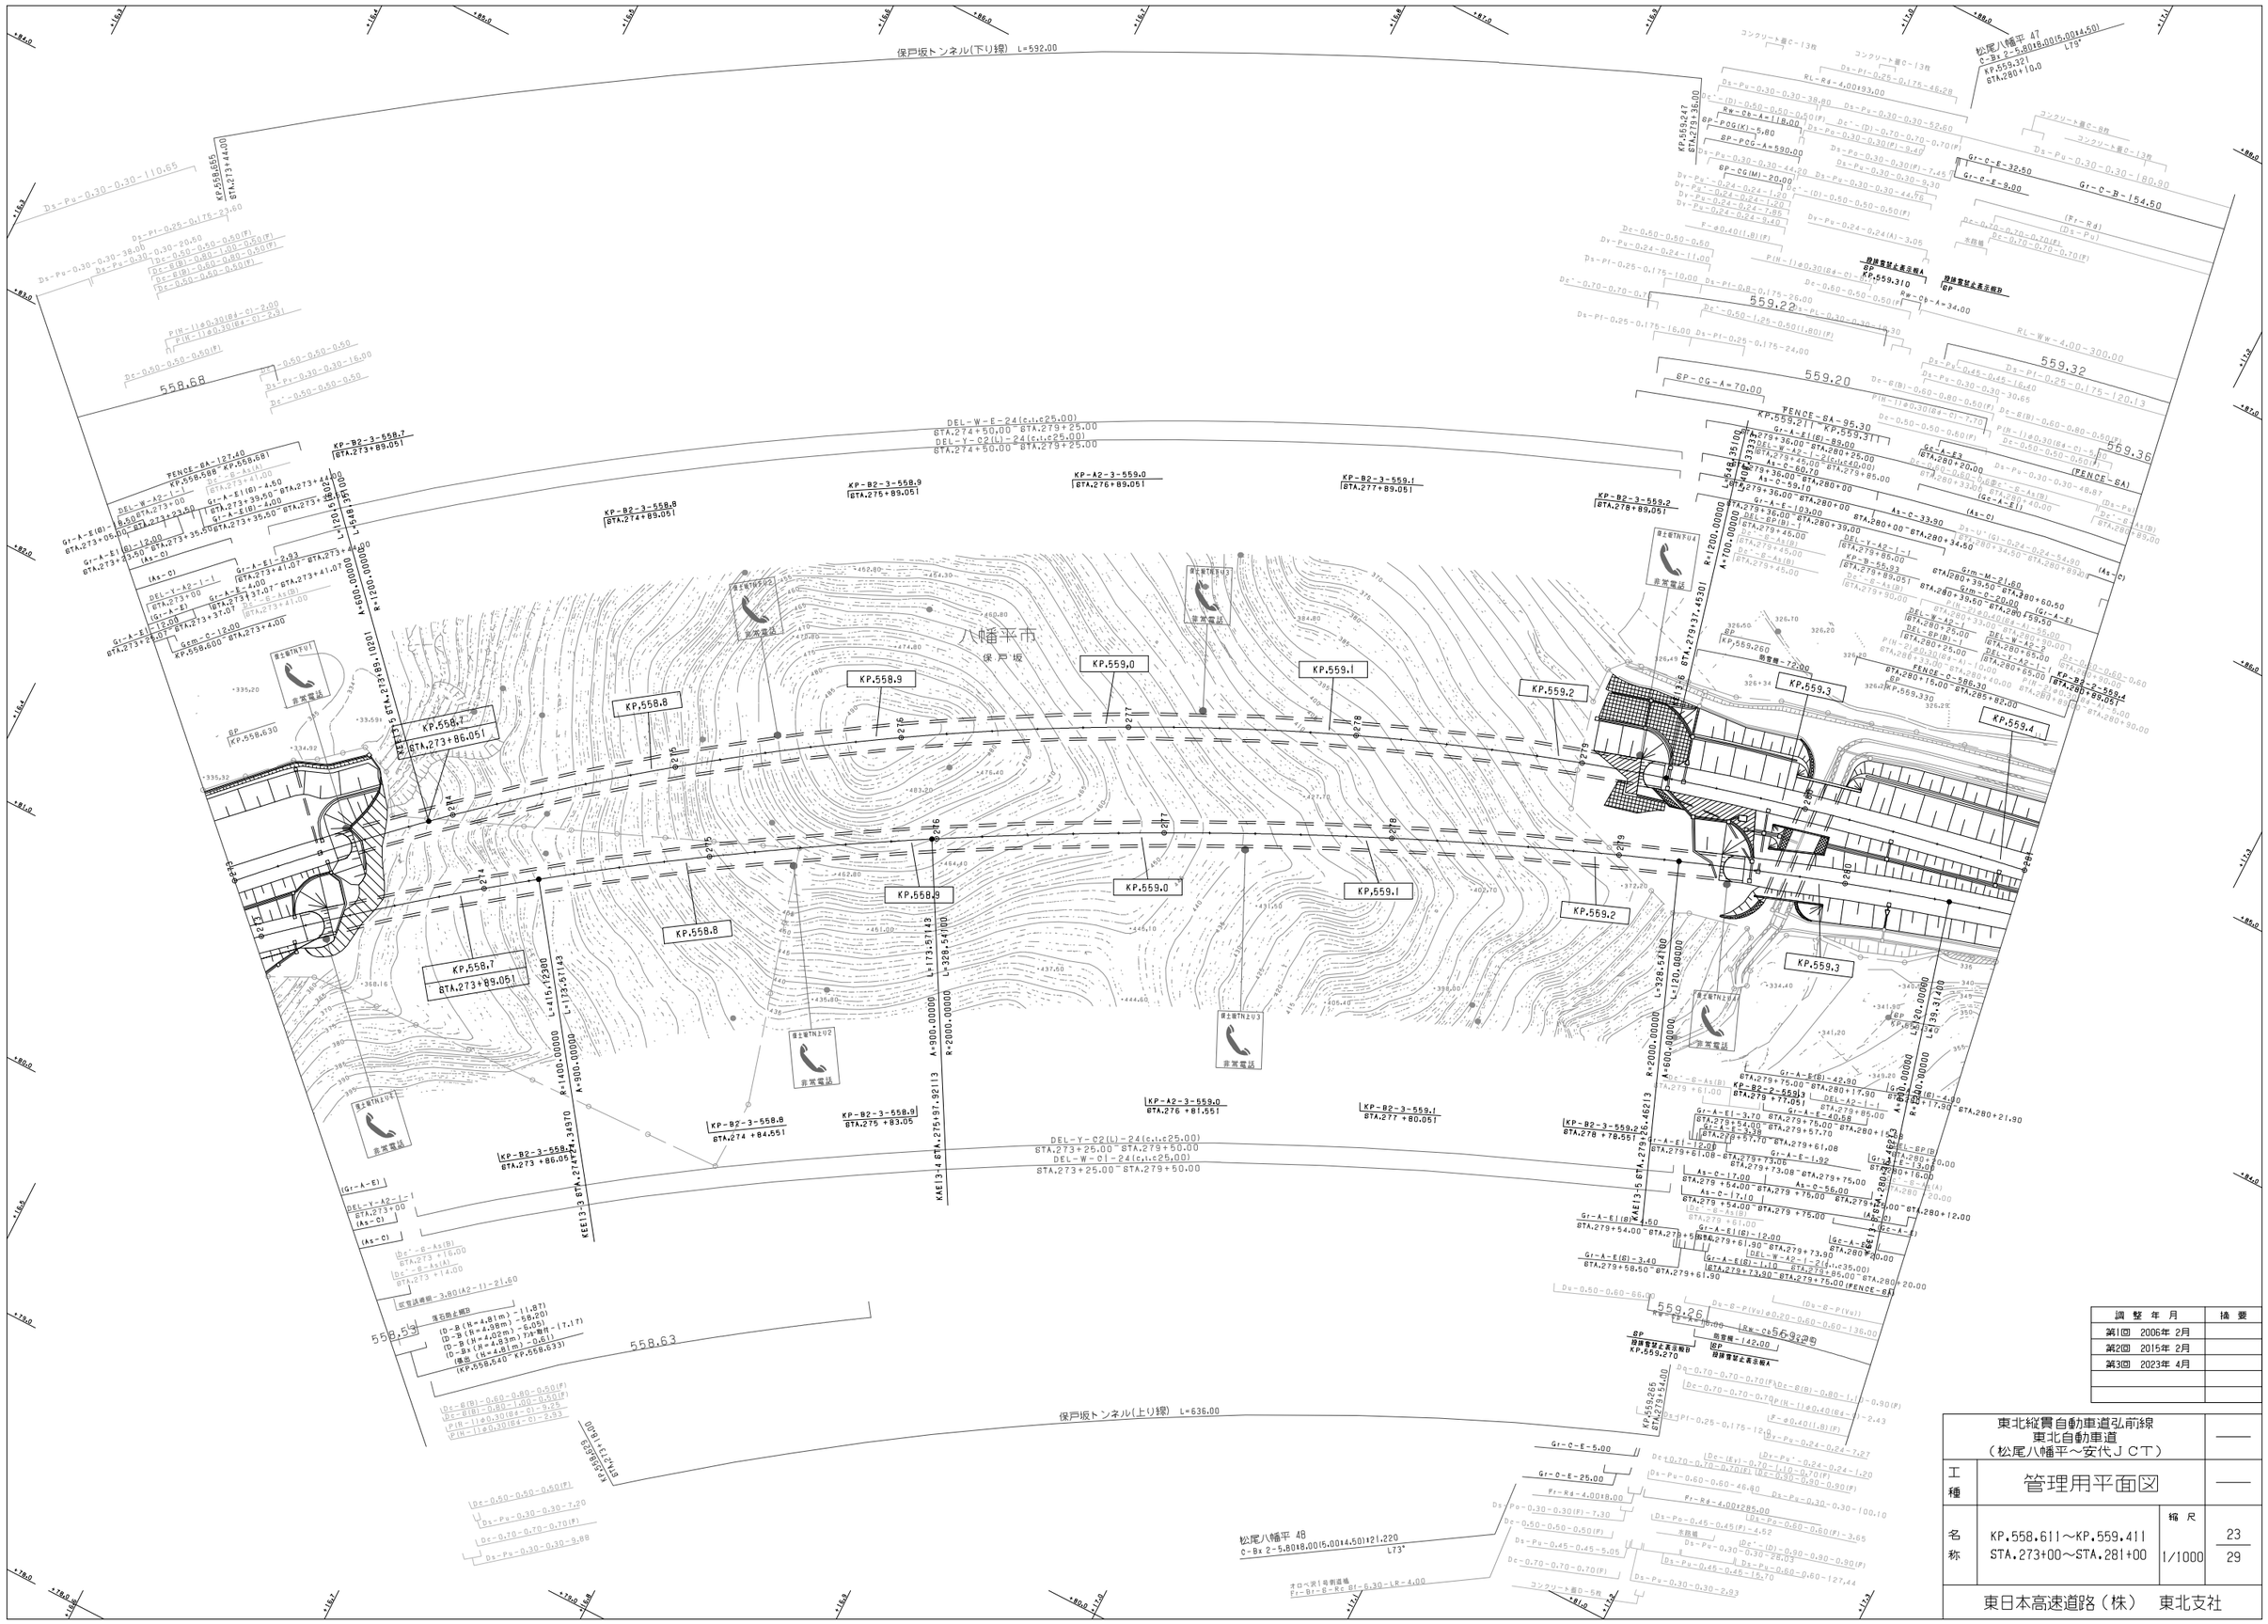

調整年月	摘要
第1回 2006年 2月	
第2回 2015年 2月	
第3回 2023年 4月	

東北縦貫自動車道弘前線
東北自動車道
（松尾八幡平～安代ＪＣＴ）

工種：管理用平面図

名称：KP.558.611～KP.559.411
STA.273+00～STA.281+00

縮尺：1/1000

23
29

東日本高速道路（株）　東北支社

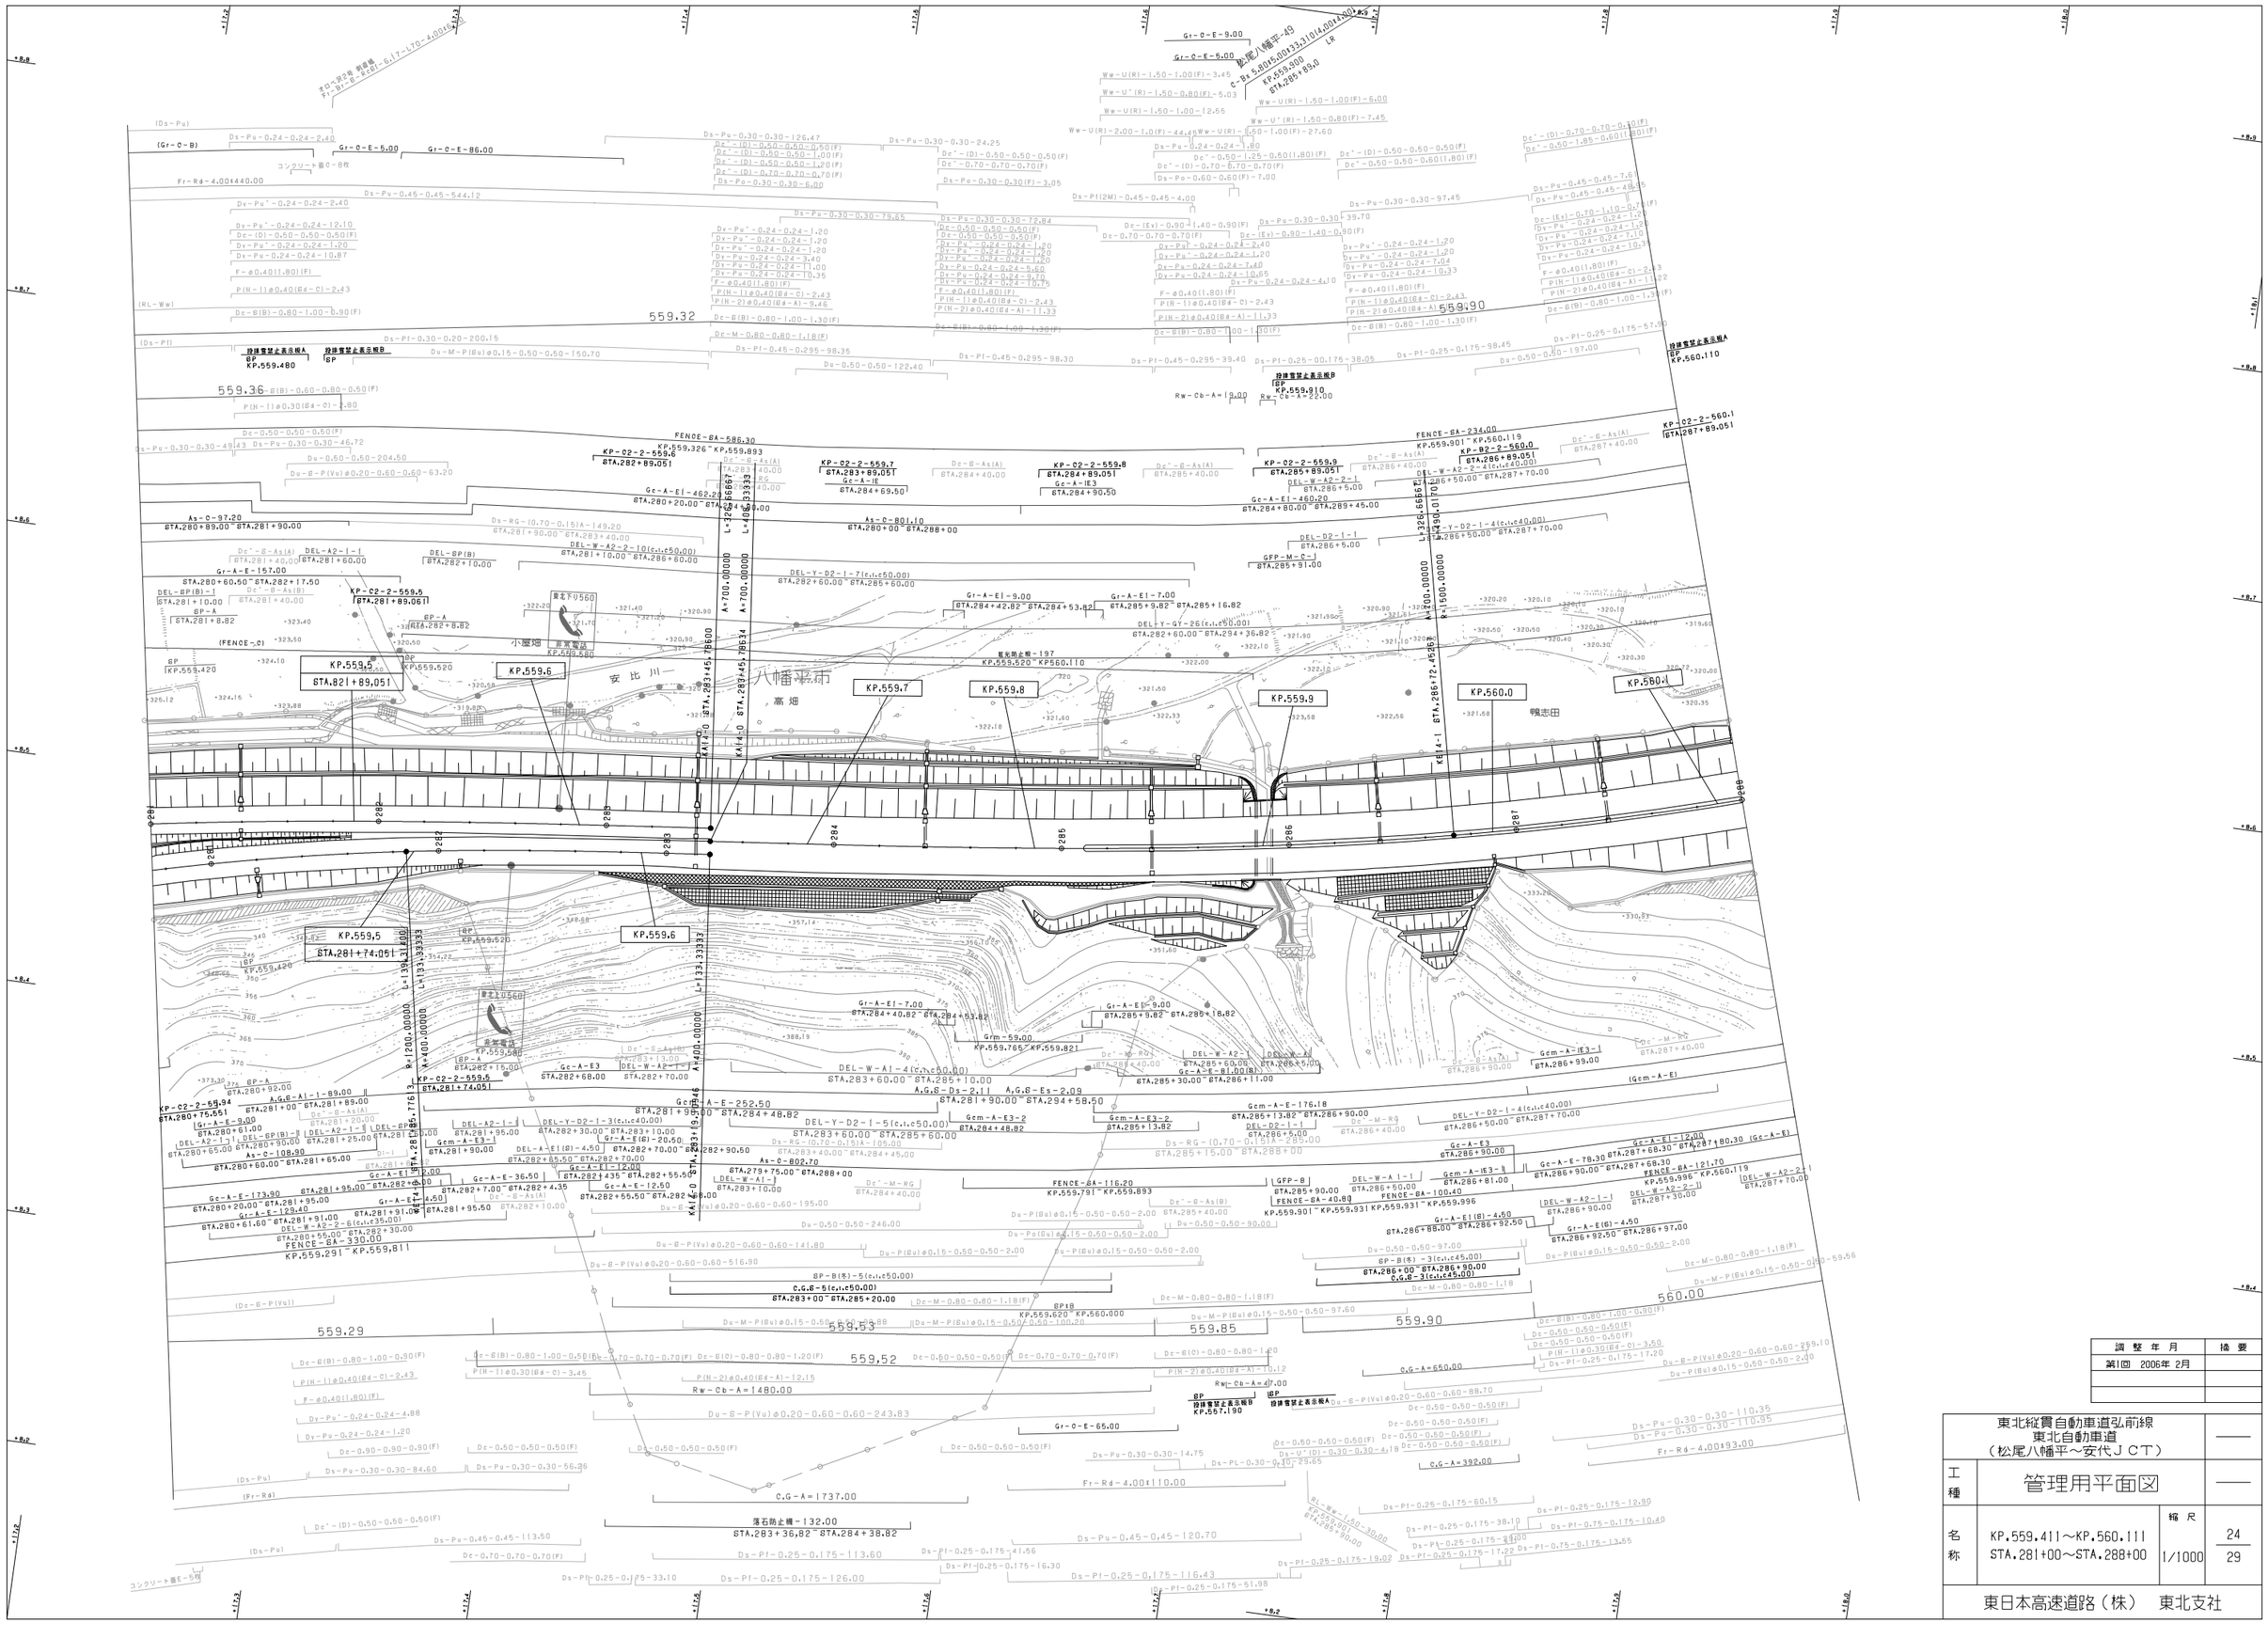

調整年月	摘要
第1回 2006年2月	

東北縦貫自動車道弘前線
東北自動車道
（松尾八幡平～安代ＪＣＴ）

工種：管理用平面図

名称：KP.559.411～KP.560.111
STA.281+00～STA.288+00

縮尺：1/1000

24
29

東日本高速道路（株） 東北支社

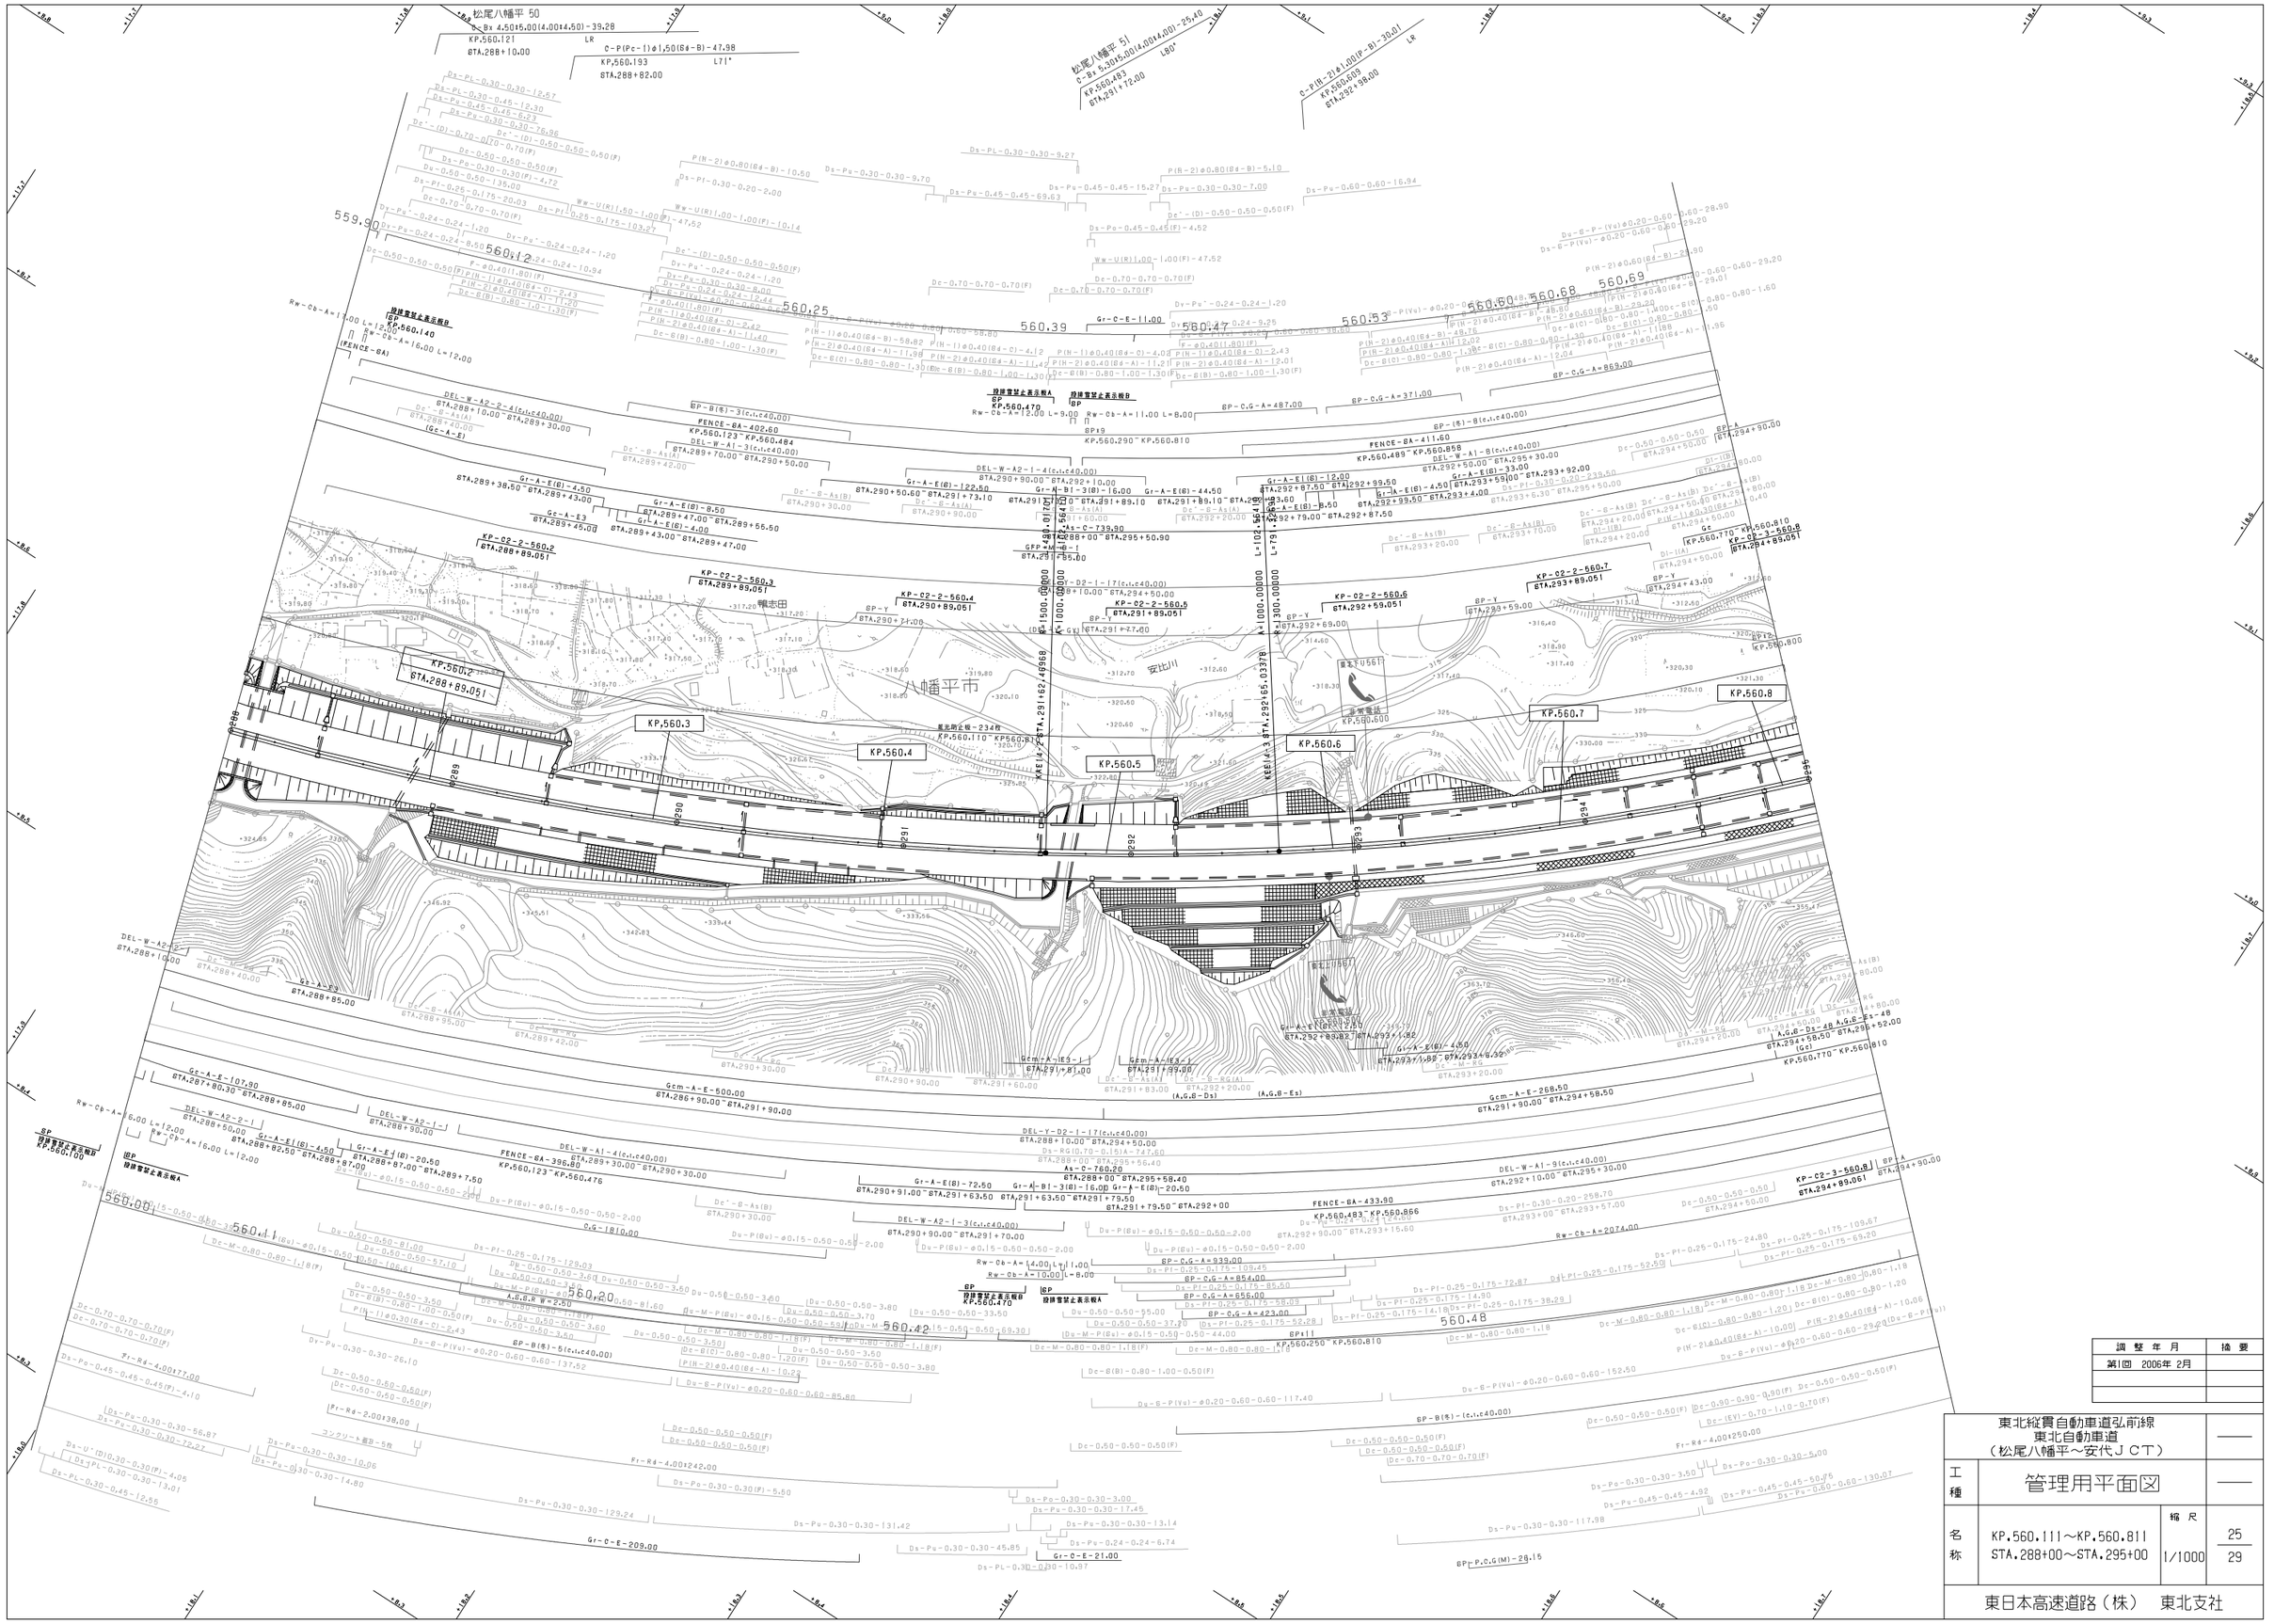

調整年月	摘要
第1回 2006年 2月	

東北縦貫自動車道弘前線 東北自動車道 （松尾八幡平～安代ＪＣＴ）			——
工種	管理用平面図		——
名称	KP.560.111～KP.560.811 STA.288+00～STA.295+00	縮尺 1/1000	25 29
東日本高速道路（株） 東北支社			

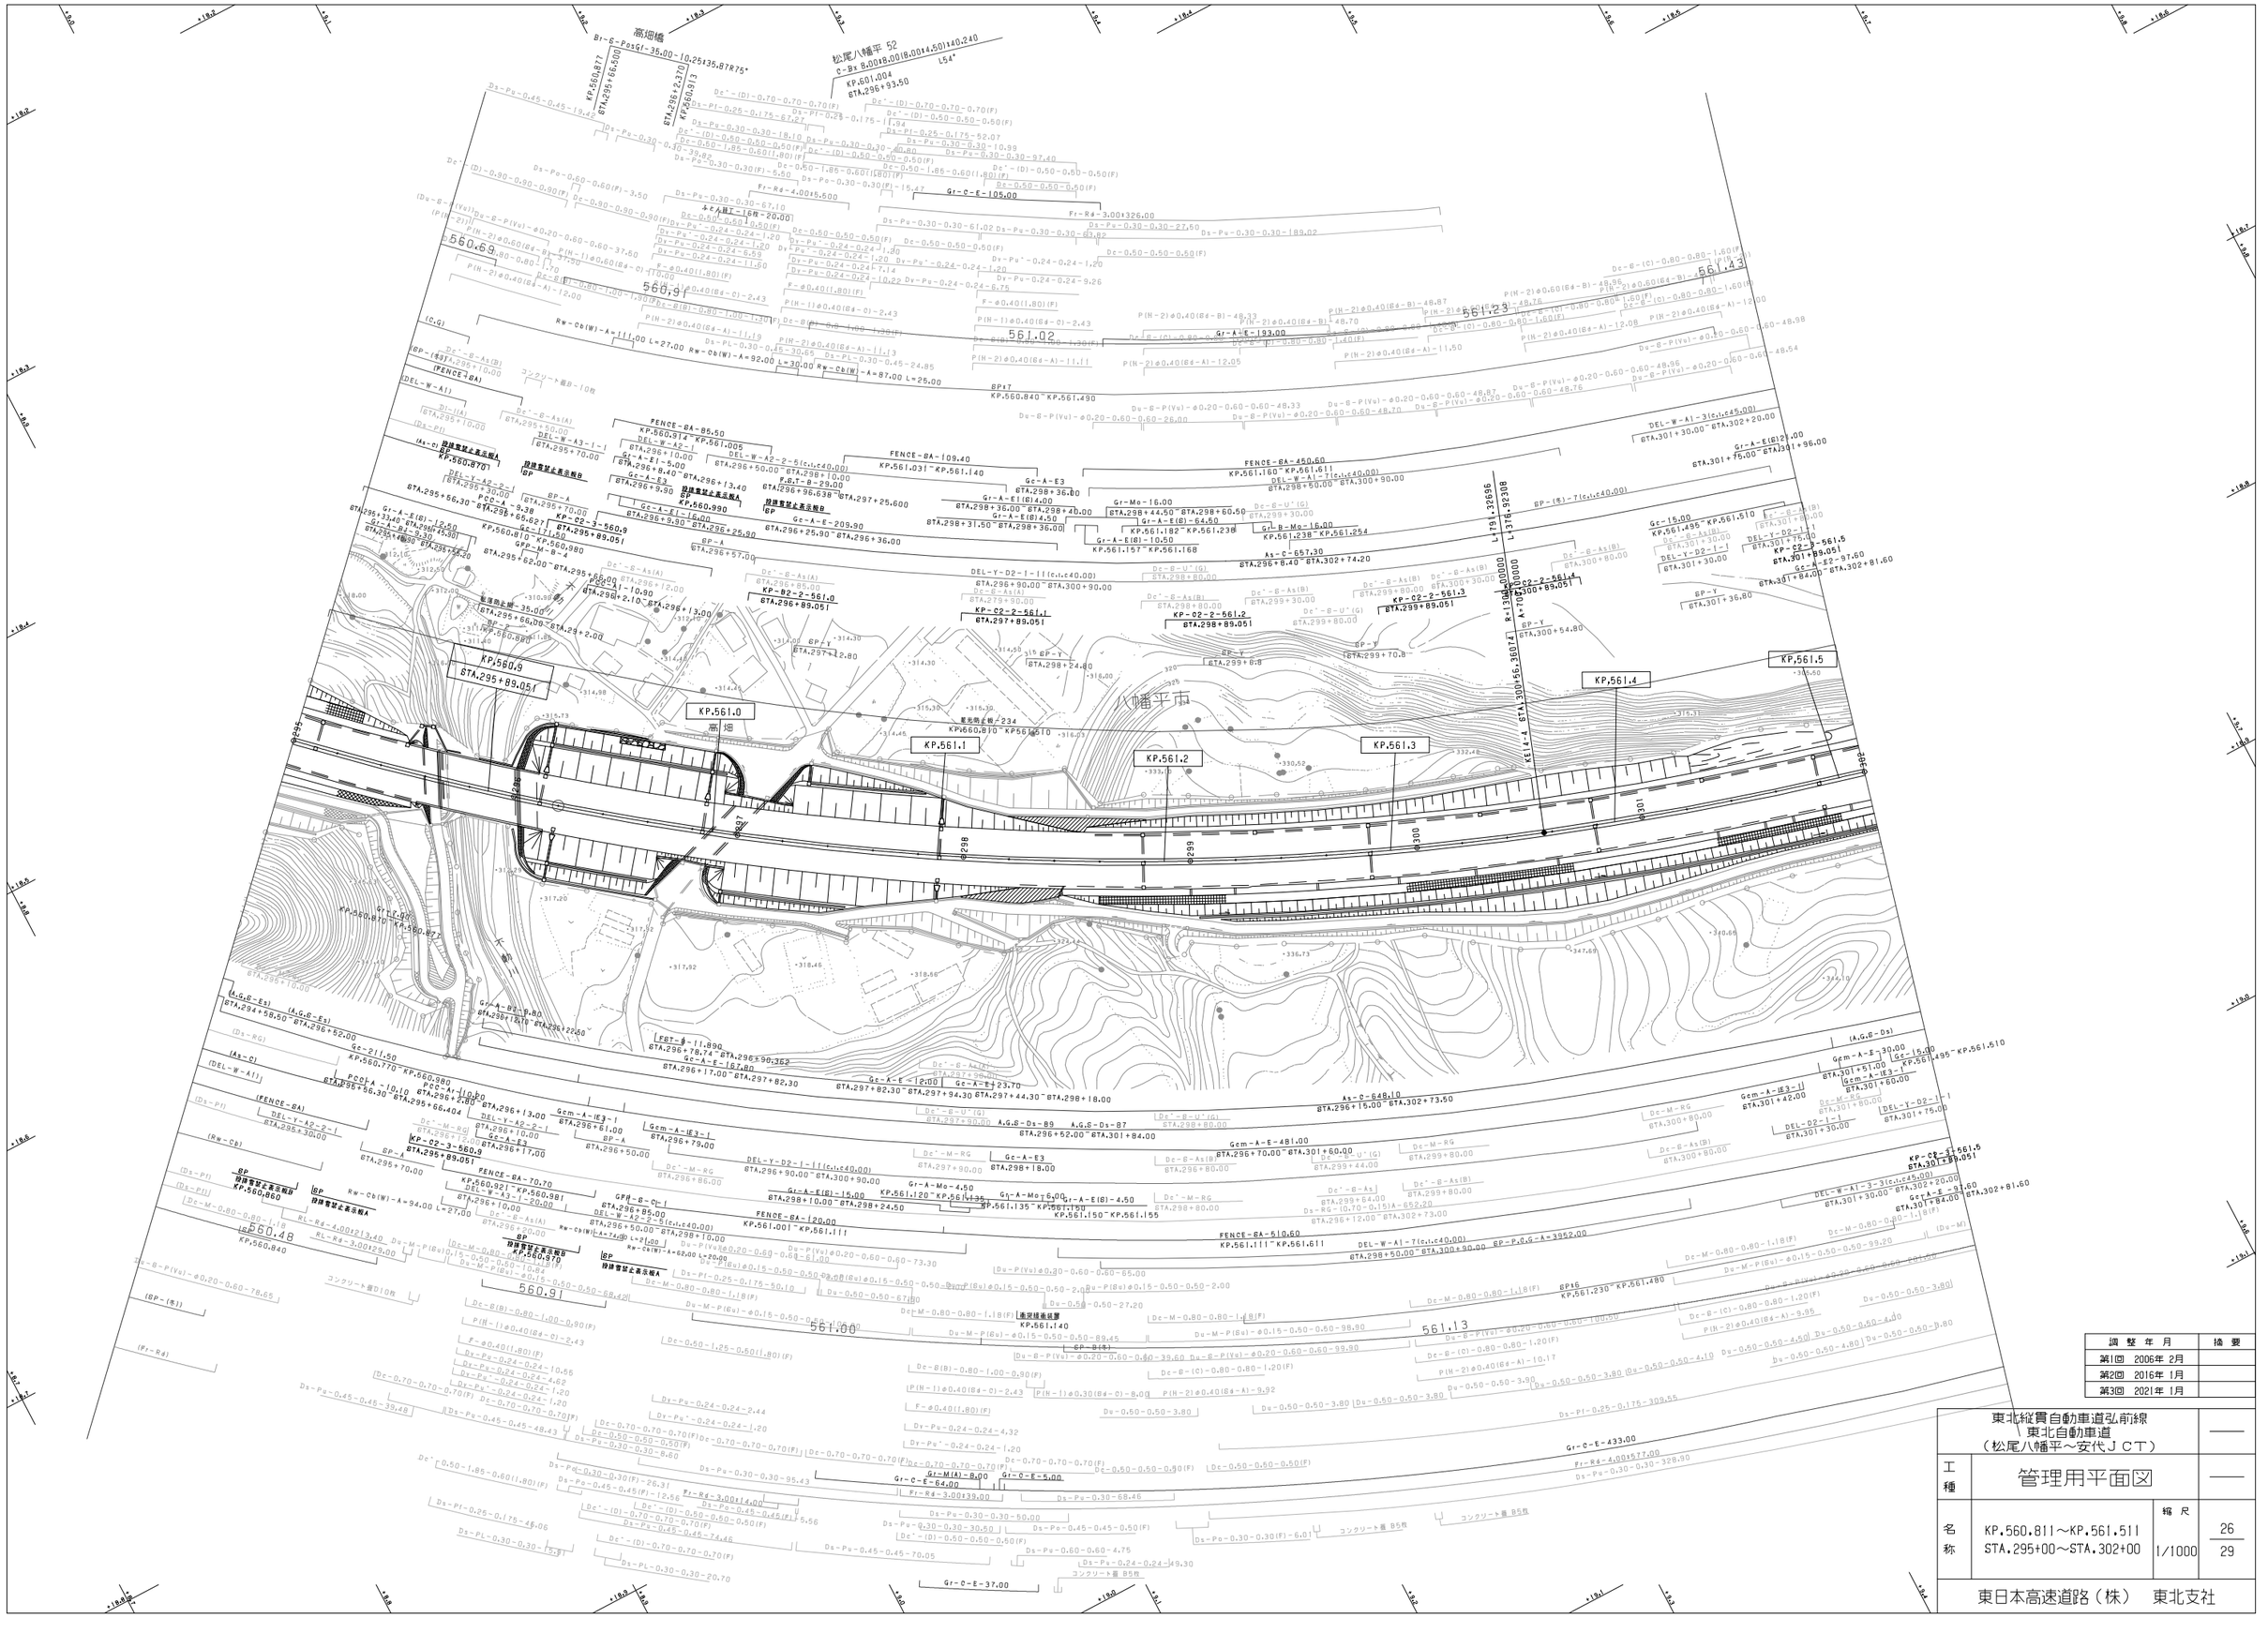

調整年月	摘要
第1回 2006年 2月	
第2回 2016年 1月	
第3回 2021年 1月	

東北縦貫自動車道弘前線
\ 東北自動車道
（松尾八幡平～安代ＪＣＴ）

工種：管理用平面図

名称：KP.560.811～KP.561.511 STA.295+00～STA.302+00

縮尺：1/1000

26
29

東日本高速道路（株） 東北支社

高畑工事終点

松木田工事起点

軽 井 沢 橋

Br-4C-RC5I-(4I17.500)LR-10.250I70.000

KP.561.591

STA.302+80.00

KP.561.732

STA.304+21.370

落下物防止網－G1－31.00

STA.302+93.82～STA.303+24.82

Dr-Pu-0.45-0.45-27.45

Dc-0.90-0.90-0.90(F)

Dc-0.60-0.60-0.70(F)

P(N-1)φ0.40(8#-C)-4.72

Du-B-P(Vu)-φ0.20-0.60-0.60-42.85

Ds-Pu-0.45-0.45-3.00

P(N-2)φ0.40(8#-B)-42.20

561.43

Dc-B(B)-0.80-1.00-1.60(F)

P(N-2)φ0.40(8#-A)-11.30

Dc-B(B)-0.80-1.00-1.60(F)

GP

KP.561.540

接続雪堤止表示板A

GP

KP.561.580

(Du-B-P(Vu))

(FENCE-8A)

FENCE-8A-151.50

KP.561.616～KP.561.821

(DEL-W-A1)

DEL-W-A2-1-1

STA.302+70.00

DEL-W-A3-1-2(c.,c=50.00)

STA.303+20.00～STA.303+70.00

DEL-W-A3-1-1

STA.304+20.00

Gr-A-B1-31|6.50

STA.304+26.40～STA.304+42.90

Gr-A-E(8)-16.50 Gr-A-BJ-9.30

STA.302+48.70～STA.302+65.20 STA.302+74.50

Dc-B-As(B)

STA.302+30.00

Dc-B-As(A)

STA.302+73.00

DEL-TY-A2-2-2(c.,c=100.00)

STA.302+20.00～STA.303+70.00

KP-02-3-561.6

STA.302+89.051

KP-02-3-561.7

STA.303+89.051

(As-D)

Gc-321.80

KP.561.510～KP.561.830

転落防止網－141.00

STA.302+80.00～STA.304+21.00

(Gc-A-E2)

KP.561.630～KP.561.830

KP.561.6

STA.302+89.051

KP.561.7

KP.561.680

接続雪堤止表示板B

KP.561.680

KP.561.511～KP.562.310

KP.561.8

KP.561.9

KP.562.0

KP.562.1

KP.562.2

KP.562.3

八幡平市

KA15-0 STA.304+33.28382

KA15-1 STA.304+31.28382

KA15-2 STA.308+31.58382

L=376.92308

L=196.00000

L=700.00000

R=700.00000

L=209.36000

L=200.00000

R=2500.00000

A=1000.00000

Fr-R4-2.00I280.00

Ds-Pu-0.30-0.30-33.00 Ds-Pu-0.30-0.30-76.10

Ds-Pu-0.30-0.30-75.05

Ds-Pu-0.30-0.30-76.25

Ds-Pu-0.30-0.30-78.25

Ds-Pu-0.30-0.30-49.75

Ds-Pu-0.30-0.30-60.30

Ds-Pu-0.45-0.45-25.15

Dc'-(D)-0.50-0.50-0.50(F)

Dy-Pu'-0.24-0.24-1.20

Dy-Pu-0.24-0.24-12.45

Dy-Pu-0.24-0.24-12.15

Dy-Pu-0.24-0.24-12.55

Dy-Pu-0.24-0.24-10.55

Dy-Pu-0.24-0.24-11.10

Dy-Pu-0.24-0.24-12.95

8,P-P,G-A=514.00

8,P-P,G-A=552.00

Ds-Pf-0.25-0.175-73.30

Ds-Pf-0.25-0.175-74.60

Ds-Pf-0.25-0.175-76.00

Ds-Pf-0.25-0.175-78.00

Ds-Pf-0.26-0.175-49.00

Ds-Pf-0.25-0.175-74.00

Dc'-0.50-1.85-0.60(1.80)(F)

Dy-Pu-0.24-0.24-1.20

Dy-Pu-0.24-0.24-12.70

Dy-Pu-0.24-0.24-12.55

Dy-Pu-0.24-0.24-12.65

Dy-Pu-0.24-0.24-12.60

Dc'-(D)-0.50-0.50-0.60(F)

Dc-0.90-1.40-0.90(F)

Dc-0.90-1.40-1.70(F)

Dy-Pu-0.60-0.60(A)-15.50

Dy-Pu-0.60-0.60(A)-16.15

Dy-Pu-0.24-0.24-26.25

Ds-Pf-0.25-0.175-70.50

Ds-Pf-0.25-0.175-74.30

Ds-Pf-0.25-0.175-75.70

Ds-Pf-0.25-0.175-78.00

Ds-Pf-0.25-0.175-48.00

Ds-Pf-0.25-0.175-54.90

Ds-Pf-0.25-0.175-2.20

Dc'-0.50-1.85-0.60(1.80)

Dy-Pu'-0.24-0.24-1.20

Dy-Pu-0.24-0.24-11.20

Dy-Pu-0.24-0.24-10.50

Dy-Pu-0.24-0.24-10.40

Dy-Pu-0.24-0.24-11.20

Dy-Pu-0.24-0.24-1.70

Dy-Pu-0.60-0.60(A)-7.90

F-φ0.40(1.80)(F)

P(H-1)φ0.40(8#-C)-2.43

Dc-B(B)-0.80-1.00-0.90(F)

8,P-P,G-A=374.00

8,P-P,G-A=443.00

Du-0.50-0.50-50.00

Du-0.50-0.50-468.00

Du-0.50-0.50-335.80

Du-0.50-0.50-52.30

Du-0.50-0.50-57.40

Du-0.50-0.50-36.60

Du-B-P(Vu)-φ0.20-0.60-0.60-109.00

561.73

561.82

562.24

Du-P(Eu)φ0.15-0.50-0.50-2.00

Du-B-P(Vu)-φ0.20-0.60-0.60-41.80

Du-P(Vu)-φ0.20-0.60-0.60-37.00

Du-P(Vu)-φ0.20-0.60-0.60-51.20

Du-P(Vu)-φ0.20-0.60-0.60-40.50

Du-P(Vu)-φ0.20-0.60-0.60-42.20

Du-P(Eu)φ0.15-0.50-0.50-2.00

Du-B-P(Vu)-φ0.20-0.60-0.60-70.00

Du-P(Vu)-φ0.20-0.60-0.60-28.50

Du-P(Vu)-φ0.20-0.60-0.60-295.00

Du-P(Vu)-φ0.20-0.60-0.60-42.70

Du-P(Vu)-φ0.20-0.60-0.60-311.20

Du-M-P(Eu)-φ0.15-0.50-0.50-99.20

Du-M-P(Eu)-φ0.15-0.50-0.50-87.70

Du-M-P(Eu)-φ0.15-0.50-0.50-99.20

Du-M-P(Eu)-φ0.15-0.50-0.50-107.60

Du-M-P(Eu)-φ0.15-0.50-0.50-108.30

Dc-M-0.80-0.80-1.18(F)

Dc-N-0.80-0.80-1.18(F)

P(N-2)φ0.40(8#-A)-9.30

SP

KP.561.280

(SP)

(SP(S))

中央分離帯開口部－50.00

KP.561.981

FENCE-8A-860.00

KP.561.821～KP.562.621

8,P-P,G-A=354.00

8,P-P,G-A=320.00

DEL-W-A2-1-10(c.,c=50.00)

STA.304+70.00～STA.309+20.00

Gc-A-E1-492.60

STA.304+47.00～STA.309+37.00

As-C-775.70

STA.304+25.90～STA.312+00

DEL-W-A1

STA.309+70.00

Ds-RG(0.70-0.15)A-194.90

STA.304+31.970～STA.306+30.00

Ds-U'(G)0.24-0.42-79.30

STA.306+30.00～STA.307+10.00

Ds-RG(0.70-0.15)A-483.80

STA.307+10.00～STA.312+00

DEL-Y-D2-1-3(c.,c=50.00)

STA.305+20.00～STA.306+20.00

KP-02-2-561.9

STA.305+89.051

KP-82-2-562.0

STA.306+89.05

KP-02-2-562.1

STA.307+89.051

DEL-Y-D2-2-1

STA.306+70.00

KP-02-2-562.2

STA.308+89.051

DEL-Y-D2-1-10(c.,c=50.00)

STA.307+20.00～STA.311+70.00

KP-02-2-562.3

STA.309+89.051

Gr-A-E2-9.30

KP.561.740～KP.561.749

Gr-A-E2-7.30

KP.562.005～KP.562.014

Grm-Mo-59.00

KP.561.950～KP.562.007

Gc-A-E3

STA.304+47.00

KP-02-3-561.8

STA.304+89.051

Gc-A-E1-9.00

STA.309+30.00～STA.309+39.00

Gc-A-E2-56.00

KP.562.160～KP.562.216

Gc-A-E3

STA.309+37.00～STA.309+43.50

Gr-A-E(8)4.50

STA.309+39.00～STA.309+43.50

Gr-A-E1(8)1P.50

STA.302+33.00～STA.302+45.50

Gr-A-E(8)-15.00

STA.302+58.00～STA.303+73.00

A.G.8-Ds-84 A.G.8-E2-84

STA.301+84.00～STA.305+20.80

A.G.8 Ds-2 A.G.8 Es-19

STA.305+20.80～STA.306+37.60

Gr-A-E2-7.30

KP.561.940～KP.561.947

Gr-A-E2-9.30

KP.562.005～KP.562.014

Gcm-A-E-144.00

STA.307+4.82～STA.308+48.82

Gcm-A-E-116.80

STA.305+20.80～STA.306+37.60

Gcm-A-E3-1

STA.306+37.60

DEL-Y-D2-2-1

STA.306+70.00

Gcm-A-E3-1

STA.307+2.40

DEL-W-A1-15(c.,c=50.00)

STA.304+70.00～STA.311+70.00

A.G.8-Ds-85

STA.307+2.40～STA.311+83.40

Gc-A-E2-56.00

KP.562.160～KP.562.216

Gcm-A-E-278.60

STA.309+4.82～STA.311+83.40

DEL-Y-D2-1-10(c.,c=50.00)

STA.307+20.00～STA.311+70.00

As-C-768.10

STA.304+25.90～STA.312+00

Gr-A-BJ-9.30

STA.304+34.90～STA.304+59.40

Gr-A-E(8)-24.50

STA.304+34.90～STA.304+59.40

KP-02-3-561.8

STA.304+89.051

DEL-W-A3-1-1

STA.304+20.00

FENCE-8A-123.20

KP.561.651～KP.562.171

Rw-Cb(W)-4.34-1824.00

Rw-Cb(W)-8.17-2497.00

STA.308+86.82～STA.309+46.82

8P-B(8)-16(c.,c=50.00)

BP-B(8)

BP

KP.561.730

8P-10

KP.561.230～KP.561.480

561.75

561.73

P(N-2)φ0.40(8#-A)-12.00

P(N-2)φ0.40(8#-B)-48.90

P(N-2)φ0.40(8#-B)-49.00

P(N-2)φ0.40(8#-B)-49.10

P(N-2)φ0.40(8#-B)-48.85

P(N-2)φ0.40(8#-B)-36.89

P(N-2)φ0.80(8#-B)-48.80

P(N-2)φ0.40(8#-B)-30.20

Dc-B(C)-0.80-1.40-1.90

Dc-B(C)-0.80-1.20-2.20

Dc-B(C)-0.80-1.30(F)

Dc-B(C)-0.80-0.80-1.30

Du-B-P(Vu)-φ0.20-0.60-0.60-48.85

Du-B-P(Vu)-φ0.20-0.60-0.60-48.90

Du-B-P(Vu)-φ0.20-0.60-0.60-49.00

Du-B-P(Vu)-φ0.20-0.60-0.60-49.10

Du-B-P(Vu)-φ0.20-0.60-0.60-48.85

Du-B-P(Vu)-φ0.20-0.60-0.60-36.80

Du-B-P(Vu)-φ0.20-0.60-0.63-48.80

Du-B-P(Vu)-φ0.20-0.60-0.60-46.80

Du-B-P(Vu)-φ0.20-0.60-0.60-48.90

Du-B-P(Vu)-φ0.20-0.60-0.60-49.00

Du-B-P(Vu)-φ0.20-0.60-0.60-52.95

落下物防止網－G1－31.00

STA.302+89.82～STA.303+20.82

Ds-Pf-0.25-0.175-59.40

Ds-Pf-0.25-0.175-24.35

Ds-Pf-0.25-0.175-59.50

Ds-Pf-0.25-0.175-80.00

Ds-Pf-0.25-0.175-74.75

Ds-Pf-0.25-0.175-59.75

Ds-U-1.45-0.15-5.00

Ds-U-0.30-0.30-3.90

Ds-U-0.30-0.30-8.70

Ds-U-0.30-0.30-9.00

Ds-U-0.30-0.30-10.00

Ds-U-0.30-0.30-8.00

Ds-U-0.30-0.30-9.45

Ds-U-0.30-0.30-6.10

Ds-U-0.30-0.30-5.10

Ds-U-0.30-0.30-3.00

Ds-U-1.45-0.15-8.00

Ds-U-1.45-0.15-10.00

Ds-U-1.45-0.15-8.00

Ds-U-1.45-0.15-20.00

Ds-U-1.45-0.15-16.00

Ds-U-1.45-0.15-9.70

Ds-U-1.45-0.15-9.45

Ds-U-1.45-0.15-7.00

Ds-U-1.45-0.15-6.00

Ds-U-1.45-0.15-5.00

P.C.G-A=598.00

R.CUW-A=1221.00

P.C.G-A=513.00

R.CUW-A=1279.00

P.C.G-A=33.00

R.CUW-A=1294.00

P.C.G-A=321.00

CG-A=736.00

R.CUW-A=971.00

Gr-C-E-42.00

Fr-R4-4.00I440.00

RL-Rd-4.00I141.00

RL-Rd-4.00I20.00

Fr-R4-2.00I64.00

Ds-Pu-0.30-0.30-118.90

Ds-Pu-0.45-0.45-146.80

Ds-Pu-0.45-0.45-14.80

Ds-Pu-0.45-0.45-10.00

Ds-Pu-0.30-0.30-140.00

Ds-Pu-0.30-0.30-143.60

Ds-Pu-0.30-0.30-3.00

Ds-Pu-0.30-0.30-50.94

Dc-0.50-0.50-0.50(F)

Dc'-(D)0.70-0.70-0.70(F)

Dc-0.70-1.10-0.70(F)

Dc(EV)-0.70-1.10-0.70(F)

Dc-0.50-0.50-0.50(F)

(Gr-C-E)

(Fr-R4)

(Ds-Pu)

(Ds-Pf)

(P,C,G)

(DEL-W-A1)

(Ds-RG)

(Ds-U)

(Ds-U')

(Ds-Pu')

(Ds-Pf')

(Dc-B-As(B))

(Dc-B-As(A))

(Dc-M-RG)

(Dc-M-RG(W))

(Dc-Y-As(A))

(Dc-Y-As(B))

(Dc-Y-As(C))

(Dc-Y-As(ZZ

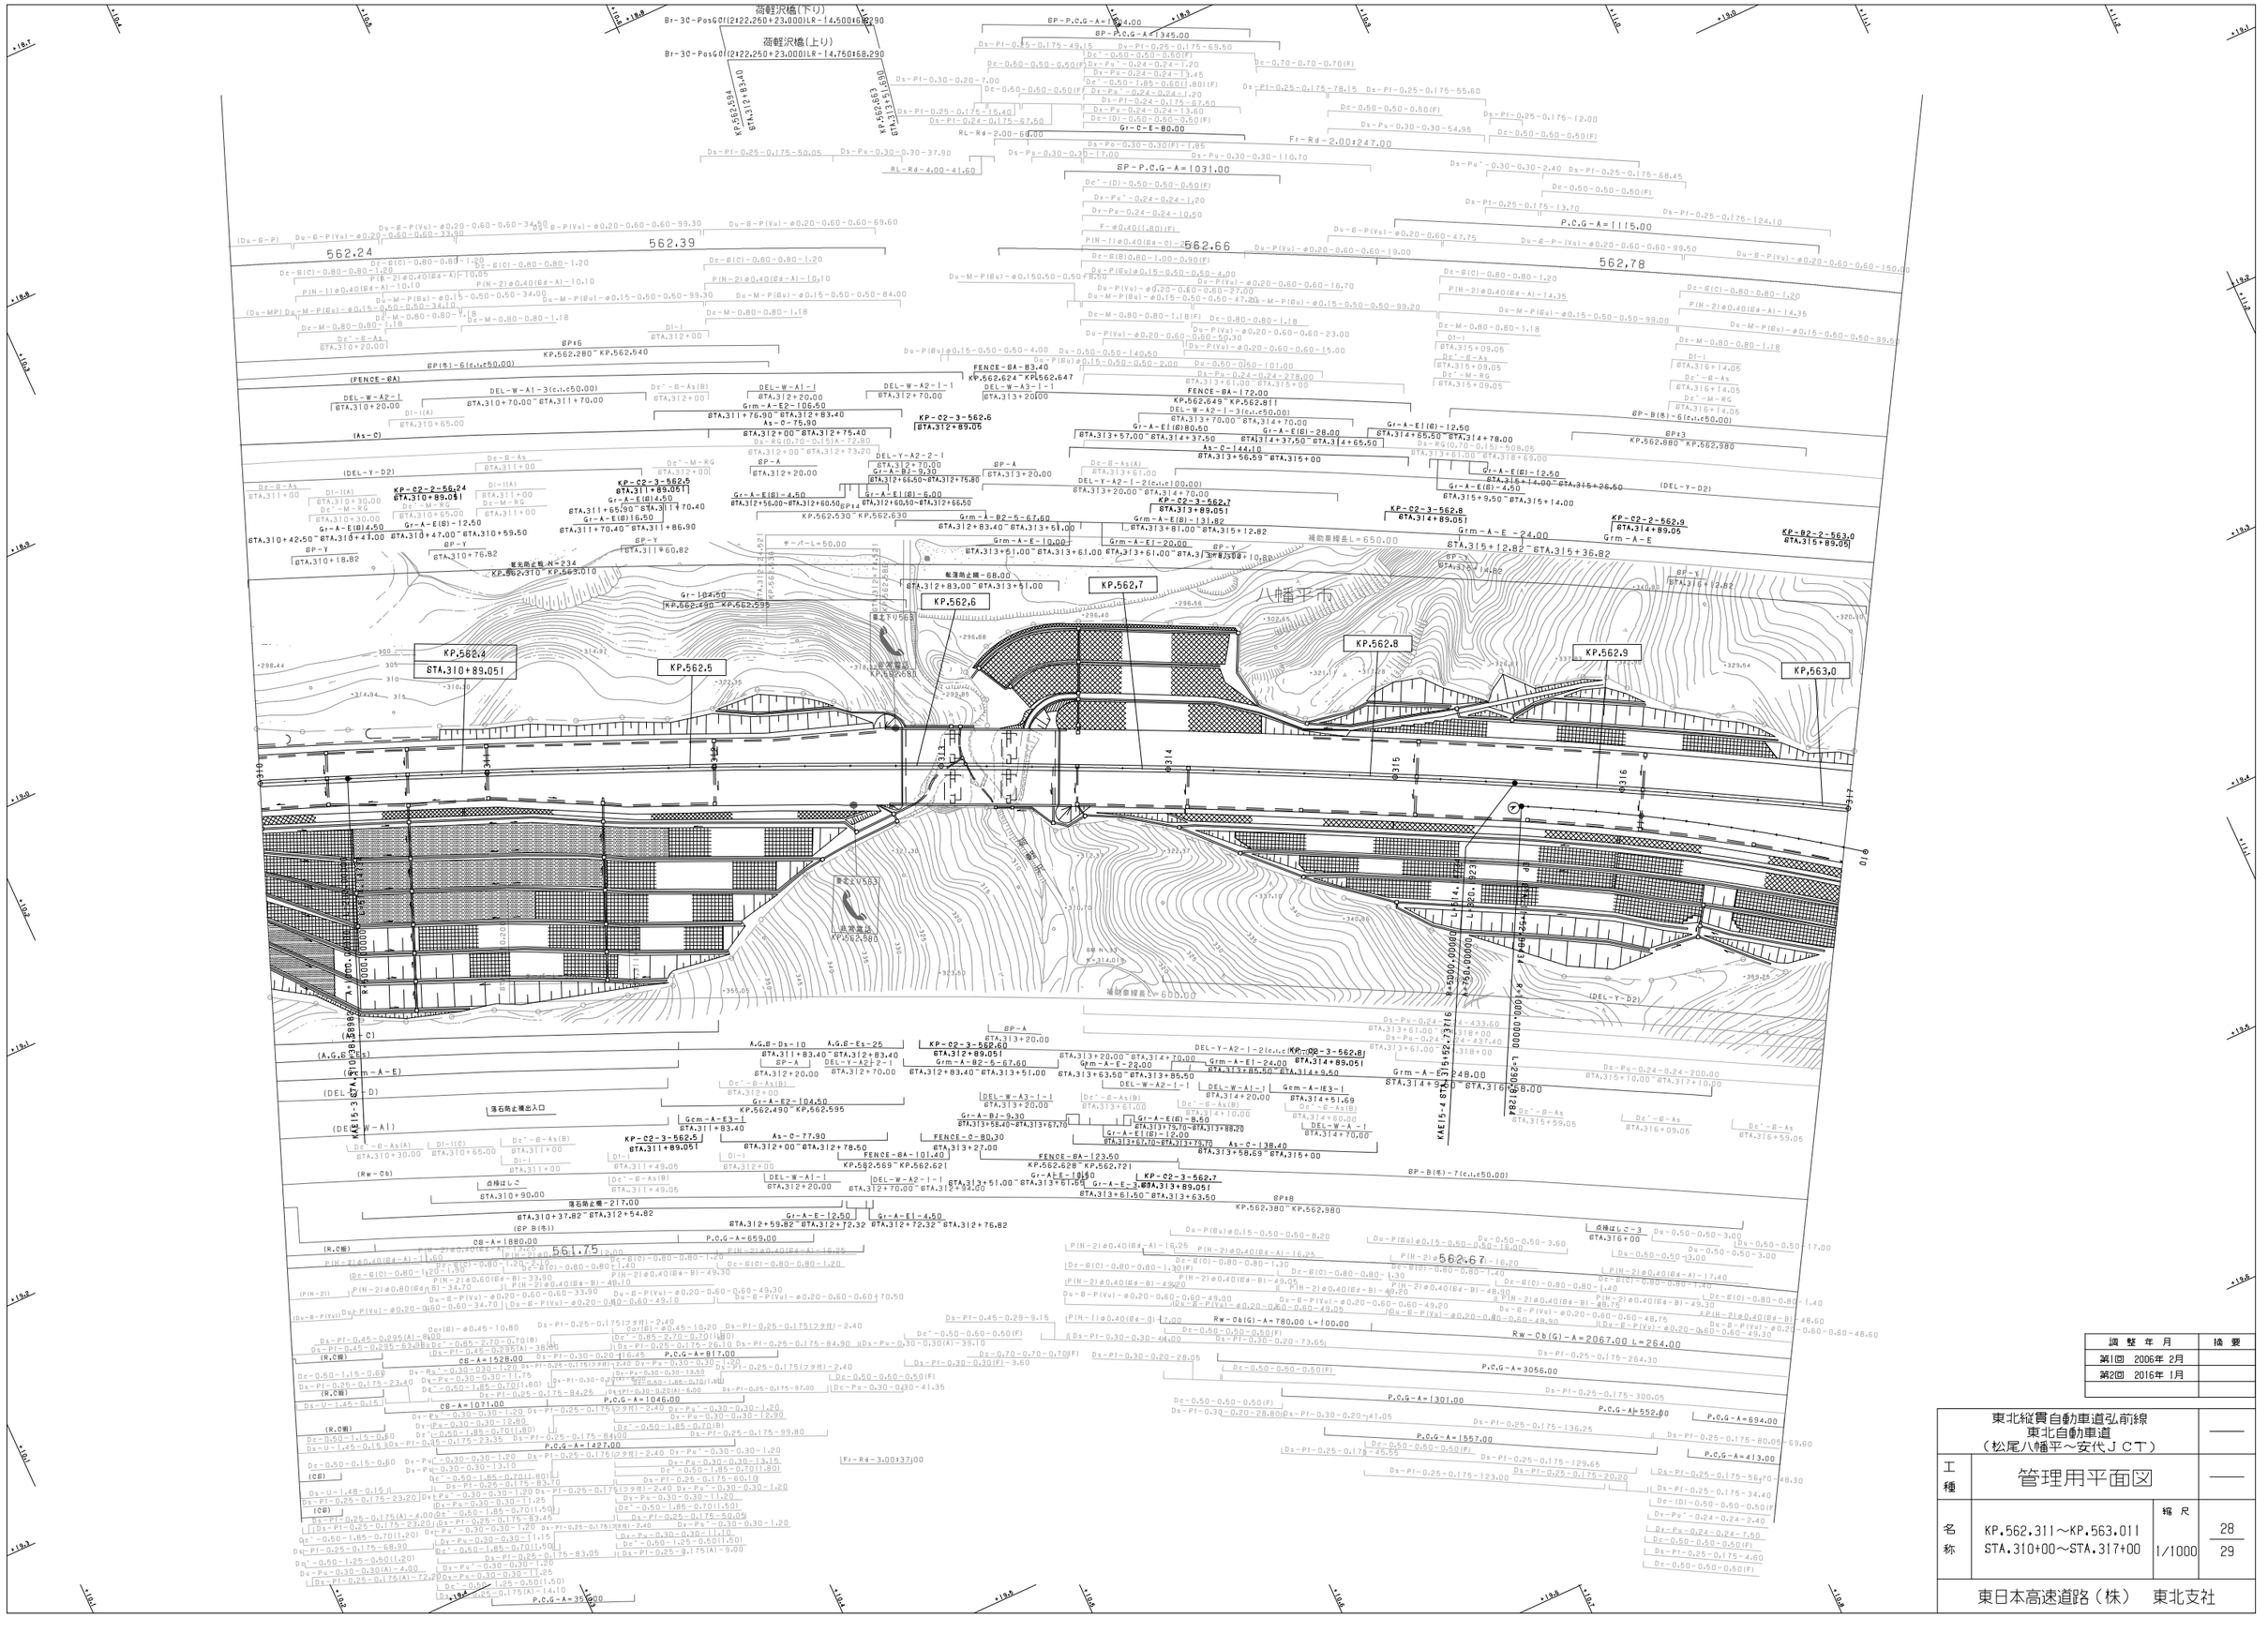

調整年月	摘要
第1回 2006年 2月	
第2回 2016年 1月	

東北縦貫自動車道弘前線
東北自動車道
（松尾八幡平～安代ＪＣＴ）

工種：管理用平面図

名称：KP.562.311～KP.563.011
STA.310+00～STA.317+00

縮尺：1/1000

28
29

東日本高速道路（株）　東北支社

東北縦貫自動車道八戸線
八戸自動車道（安代ＪＣＴ～八戸）

工種	管理用平面図		
名称	安代ジャンクション KP.563.020～KP.563.910 STA.318+74～STA.0+00 (KP.563.190～KP.563.853) (STA.318+74～STA.325+40)	縮尺 1/500	1 6

東日本高速道路（株）　東北支社

調整年月	摘要
第1回　2006年 2月	
第2回　2015年 2月	
第3回　2016年 1月	
第4回　2020年 3月	

調整年月	摘要
第1回 2006年 2月	
第2回 2015年 2月	
第3回 2016年 1月	
第4回 2020年 3月	

東北縦貫自動車道八戸線
八戸自動車道（安代ＪＣＴ～八戸）

工種：管理用平面図

名称：安代ジャンクション
KP.563.020～KP.563.910
STA.318+74～STA.0+00
(KP.563.190～KP.563.853)
(STA.318+74～STA.325+40)

縮尺：1/500

2/6

東日本高速道路（株）　東北支社

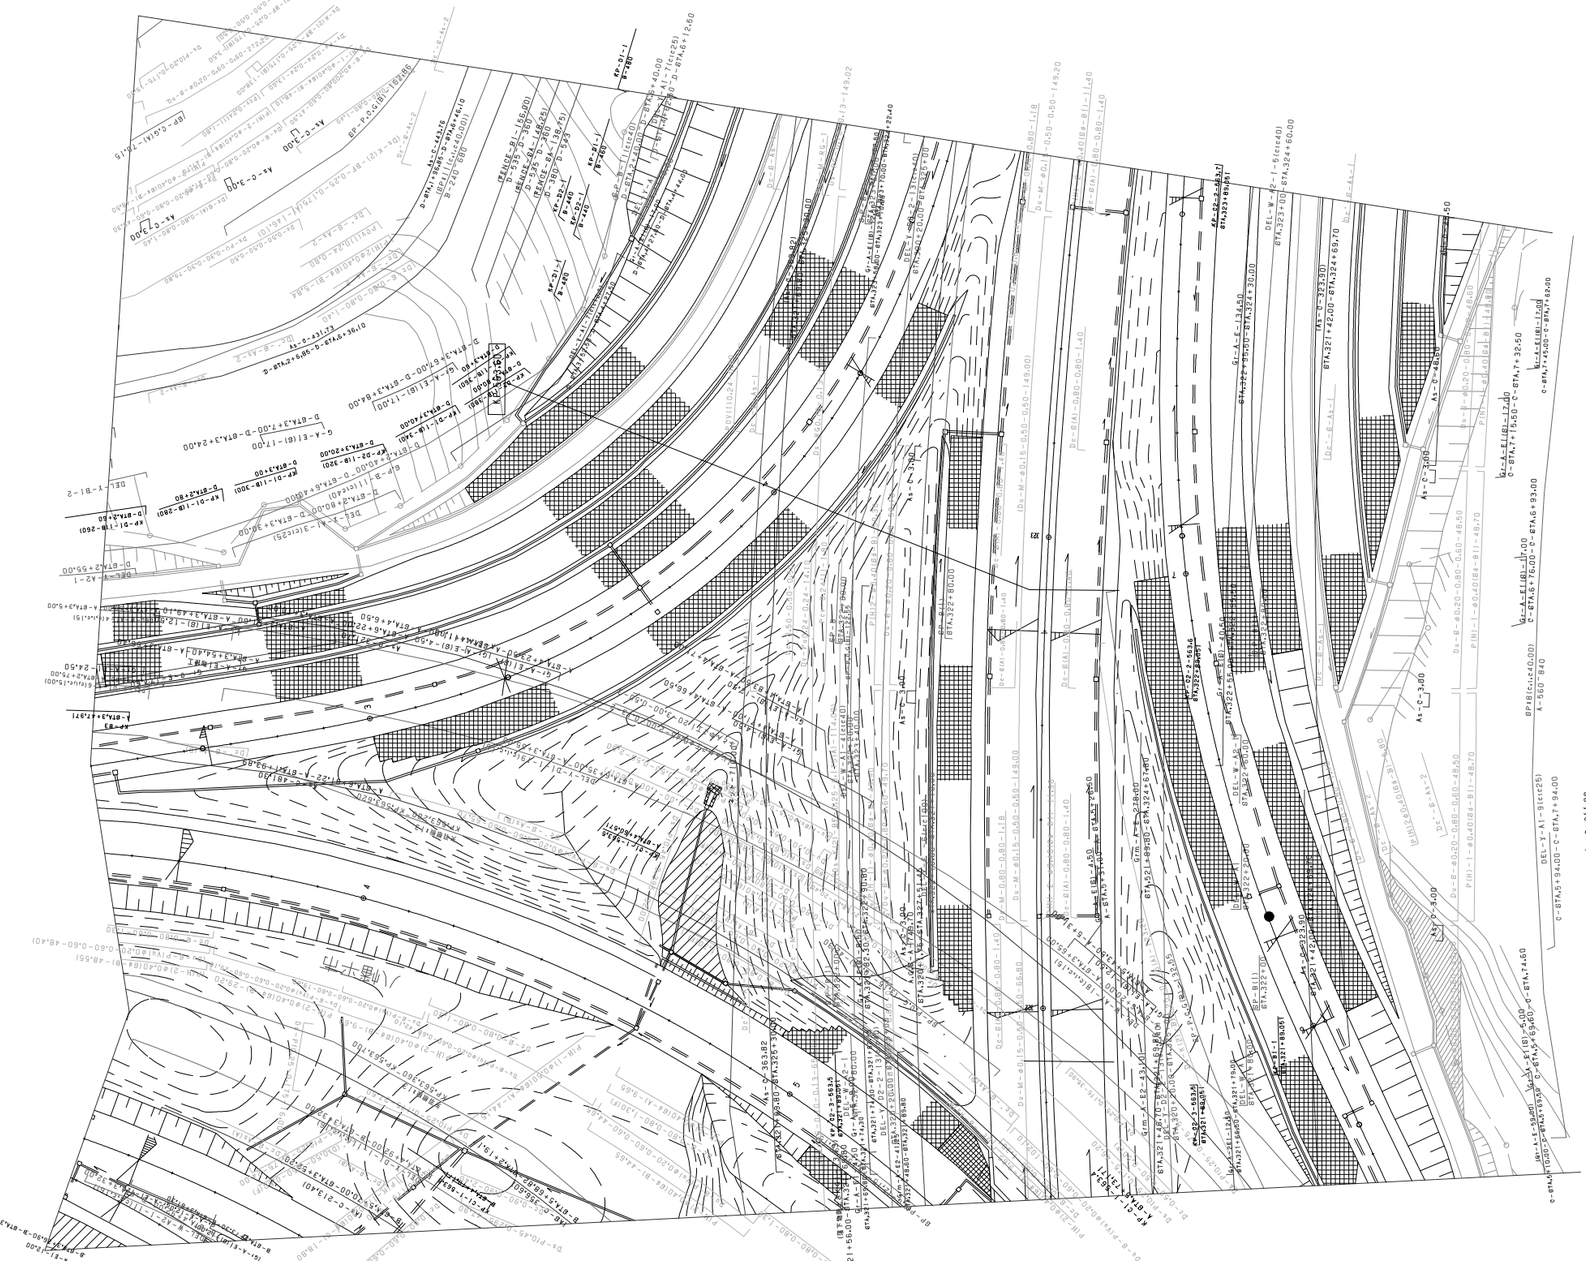

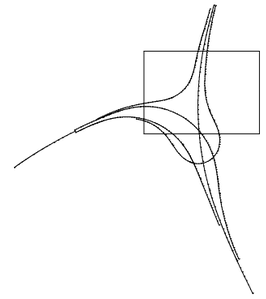

調整年月	摘要
第1回 2006年 2月	
第2回 2020年 3月	

東北縦貫自動車道八戸線 八戸自動車道(安代JCT～八戸)		——
工種	管理用平面図	——
名称	安代ジャンクション KP.563.020～KP.563.910 STA.318+74～STA.0+00 (KP.563.190～KP.563.853) (STA.318+74～STA.325+40)	縮尺 1/500
		3/6
東日本高速道路(株) 東北支社		

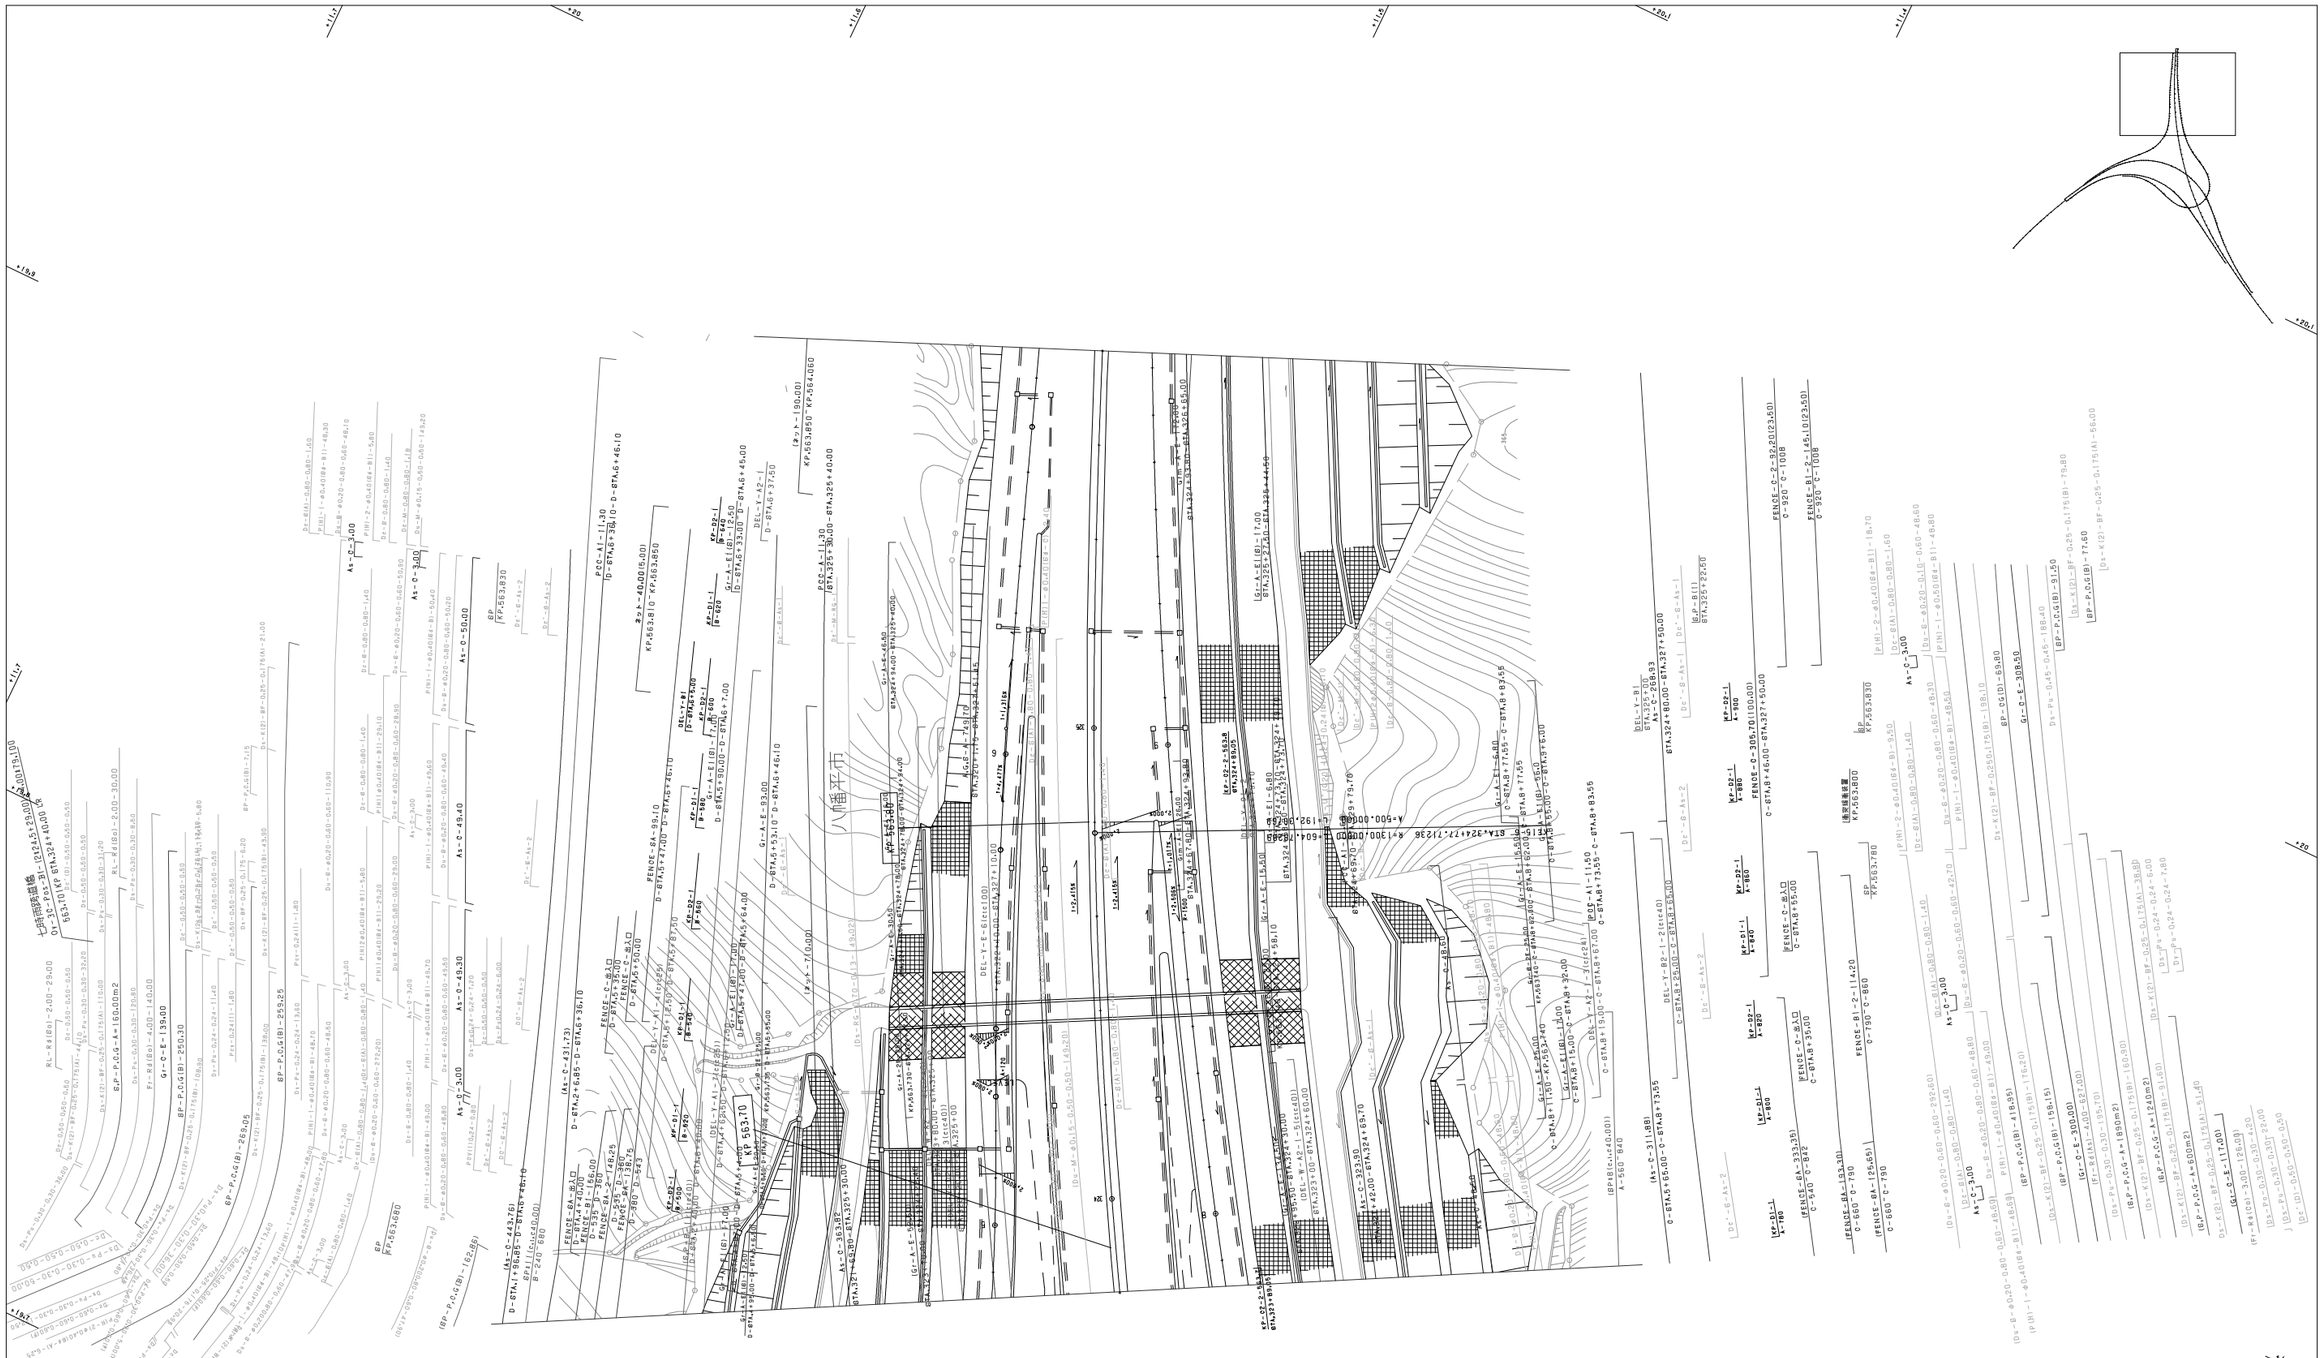

調 整 年 月	摘 要
第1回 2006年 2月	
第2回 2020年 3月	

東北縦貫自動車道八戸線
八戸自動車道(安代ＪＣＴ～八戸)

工種 管理用平面図

安代ジャンクション
KP.563.020～KP.563.910
STA.318+74～STA.0+00
(KP.563.190～KP.563.853)
(STA.318+74～STA.325+40)

縮尺 1/500

4/6

東日本高速道路（株） 東北支社

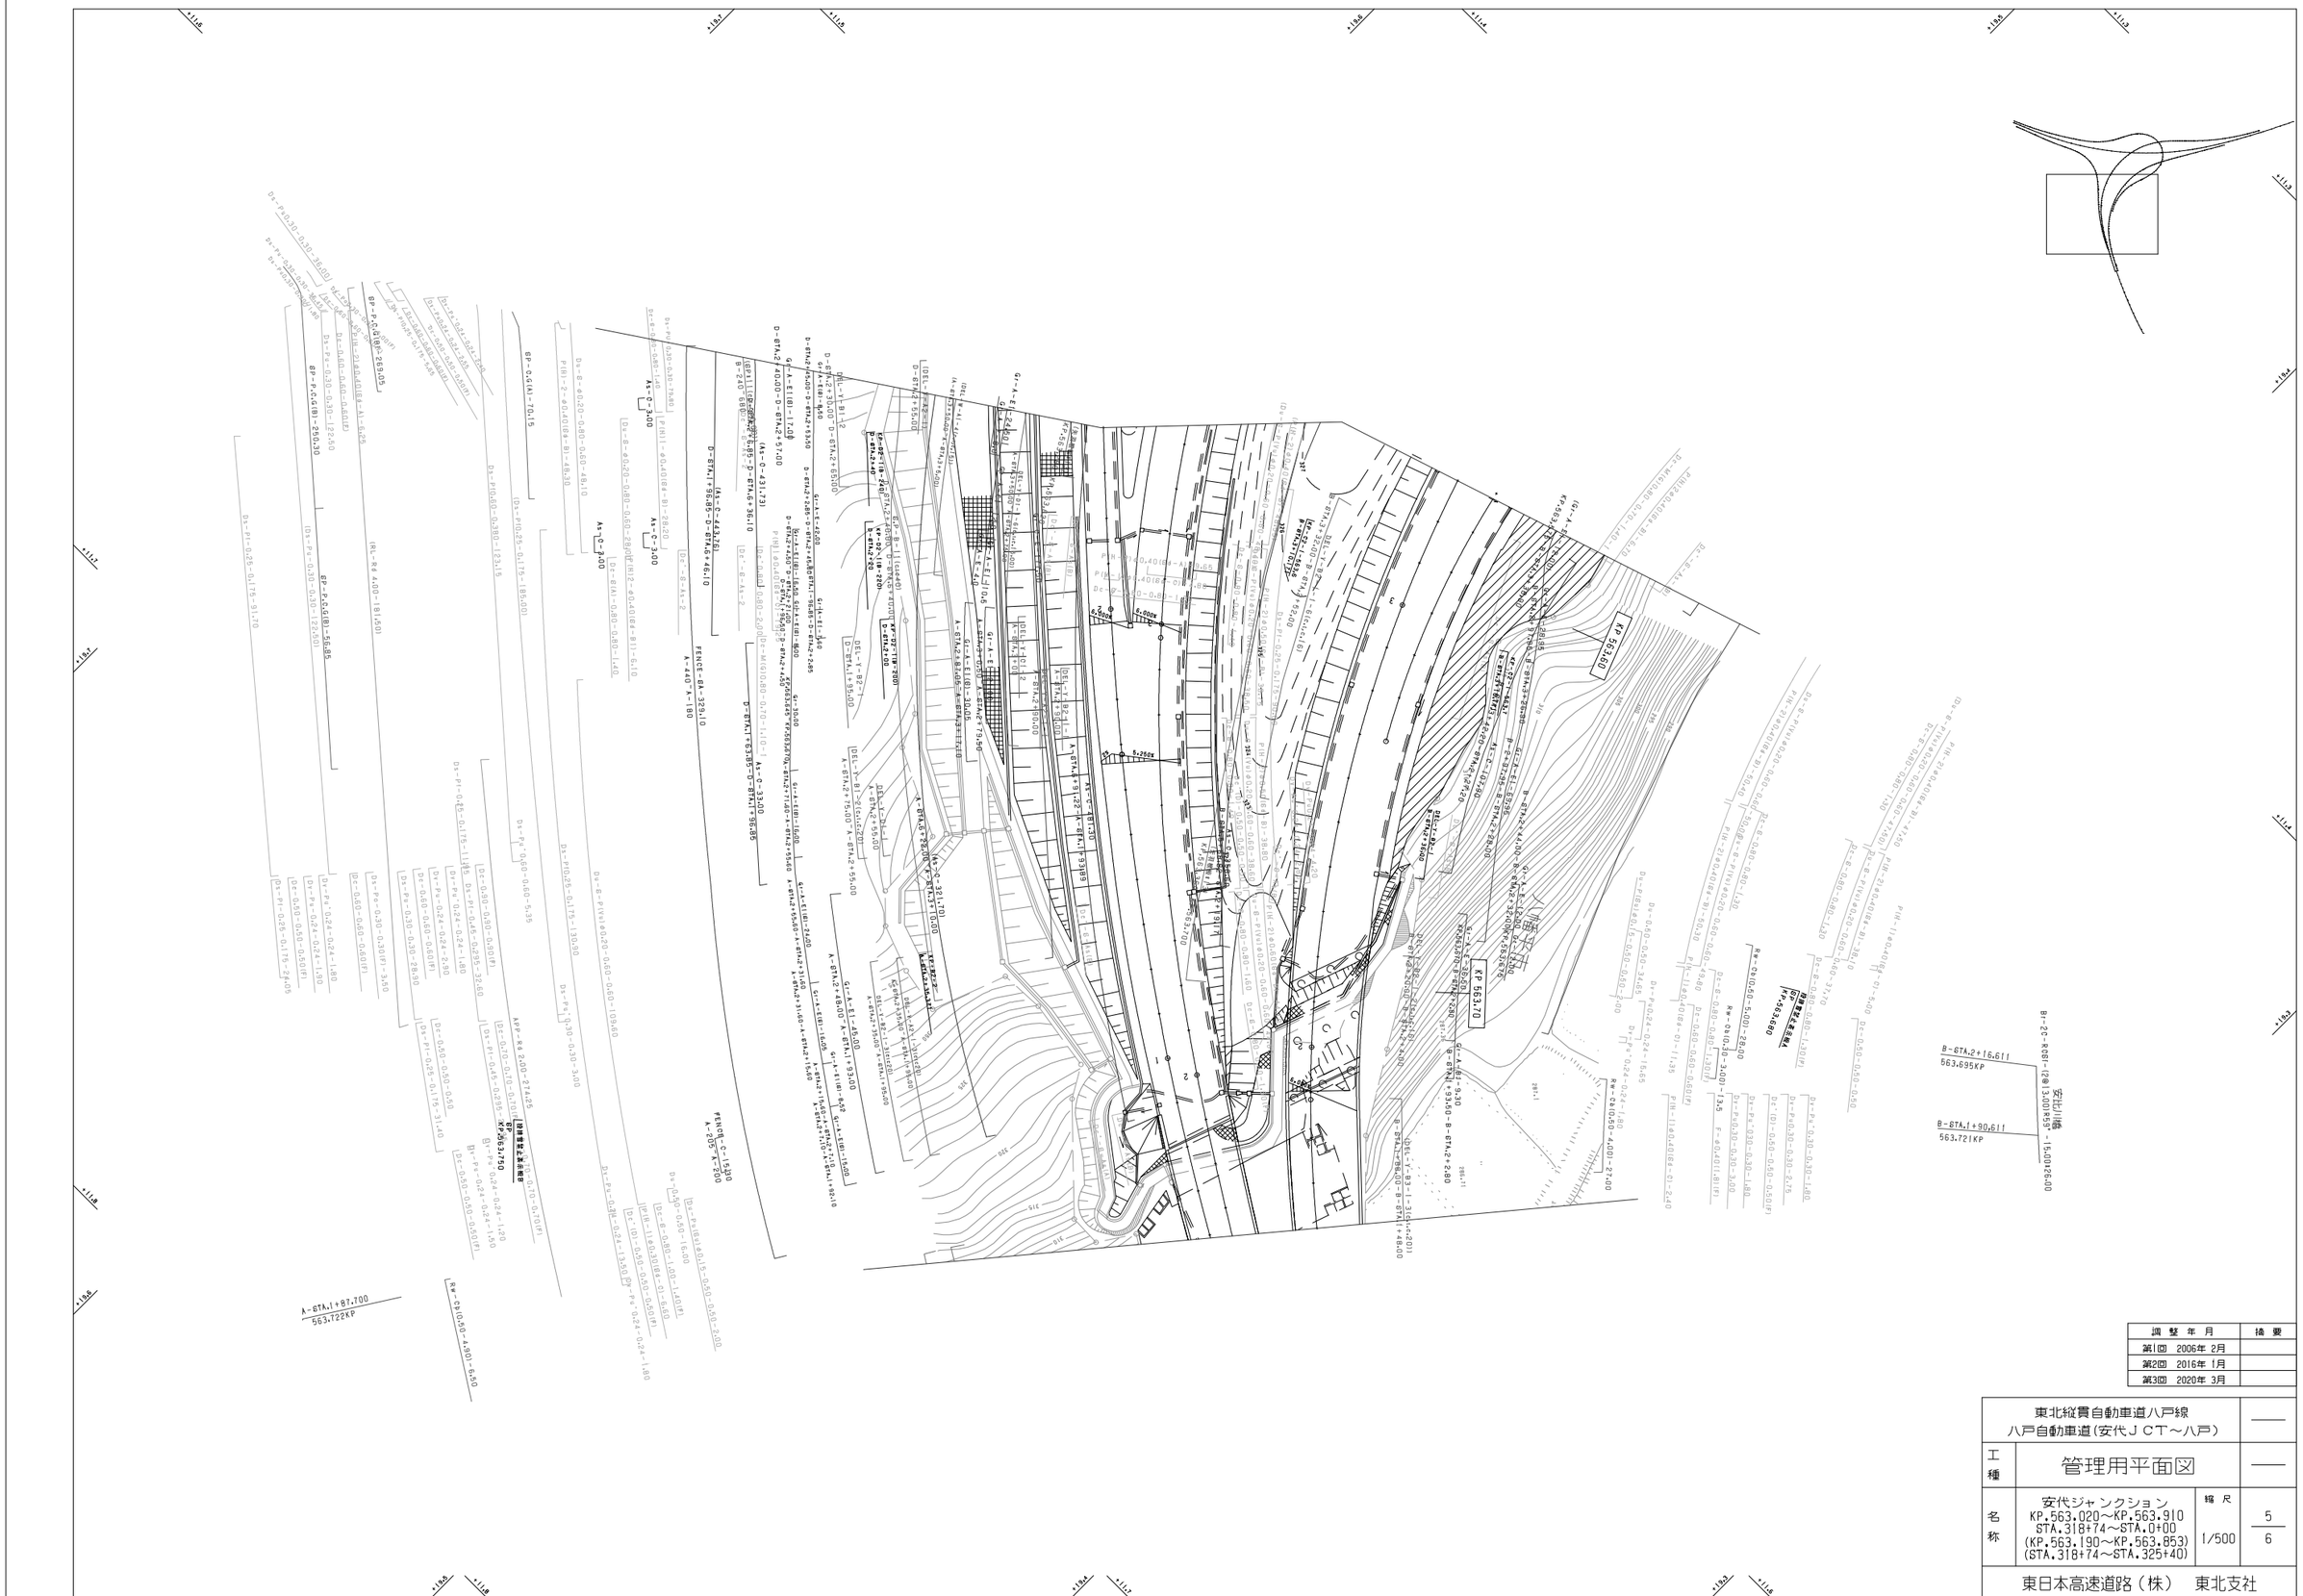
KP 563.720
KP 563.760
KP 563.800
KP 563.840
KP 563.880
KP 563.920
KP 563.960
KP 564.000
KP 564.040
KP 564.080
KP 564.120
KP 564.160
KP 564.200
KP 564.240
KP 564.280
KP 564.320
KP 564.360
KP 564.400
KP 564.440
KP 564.480
KP

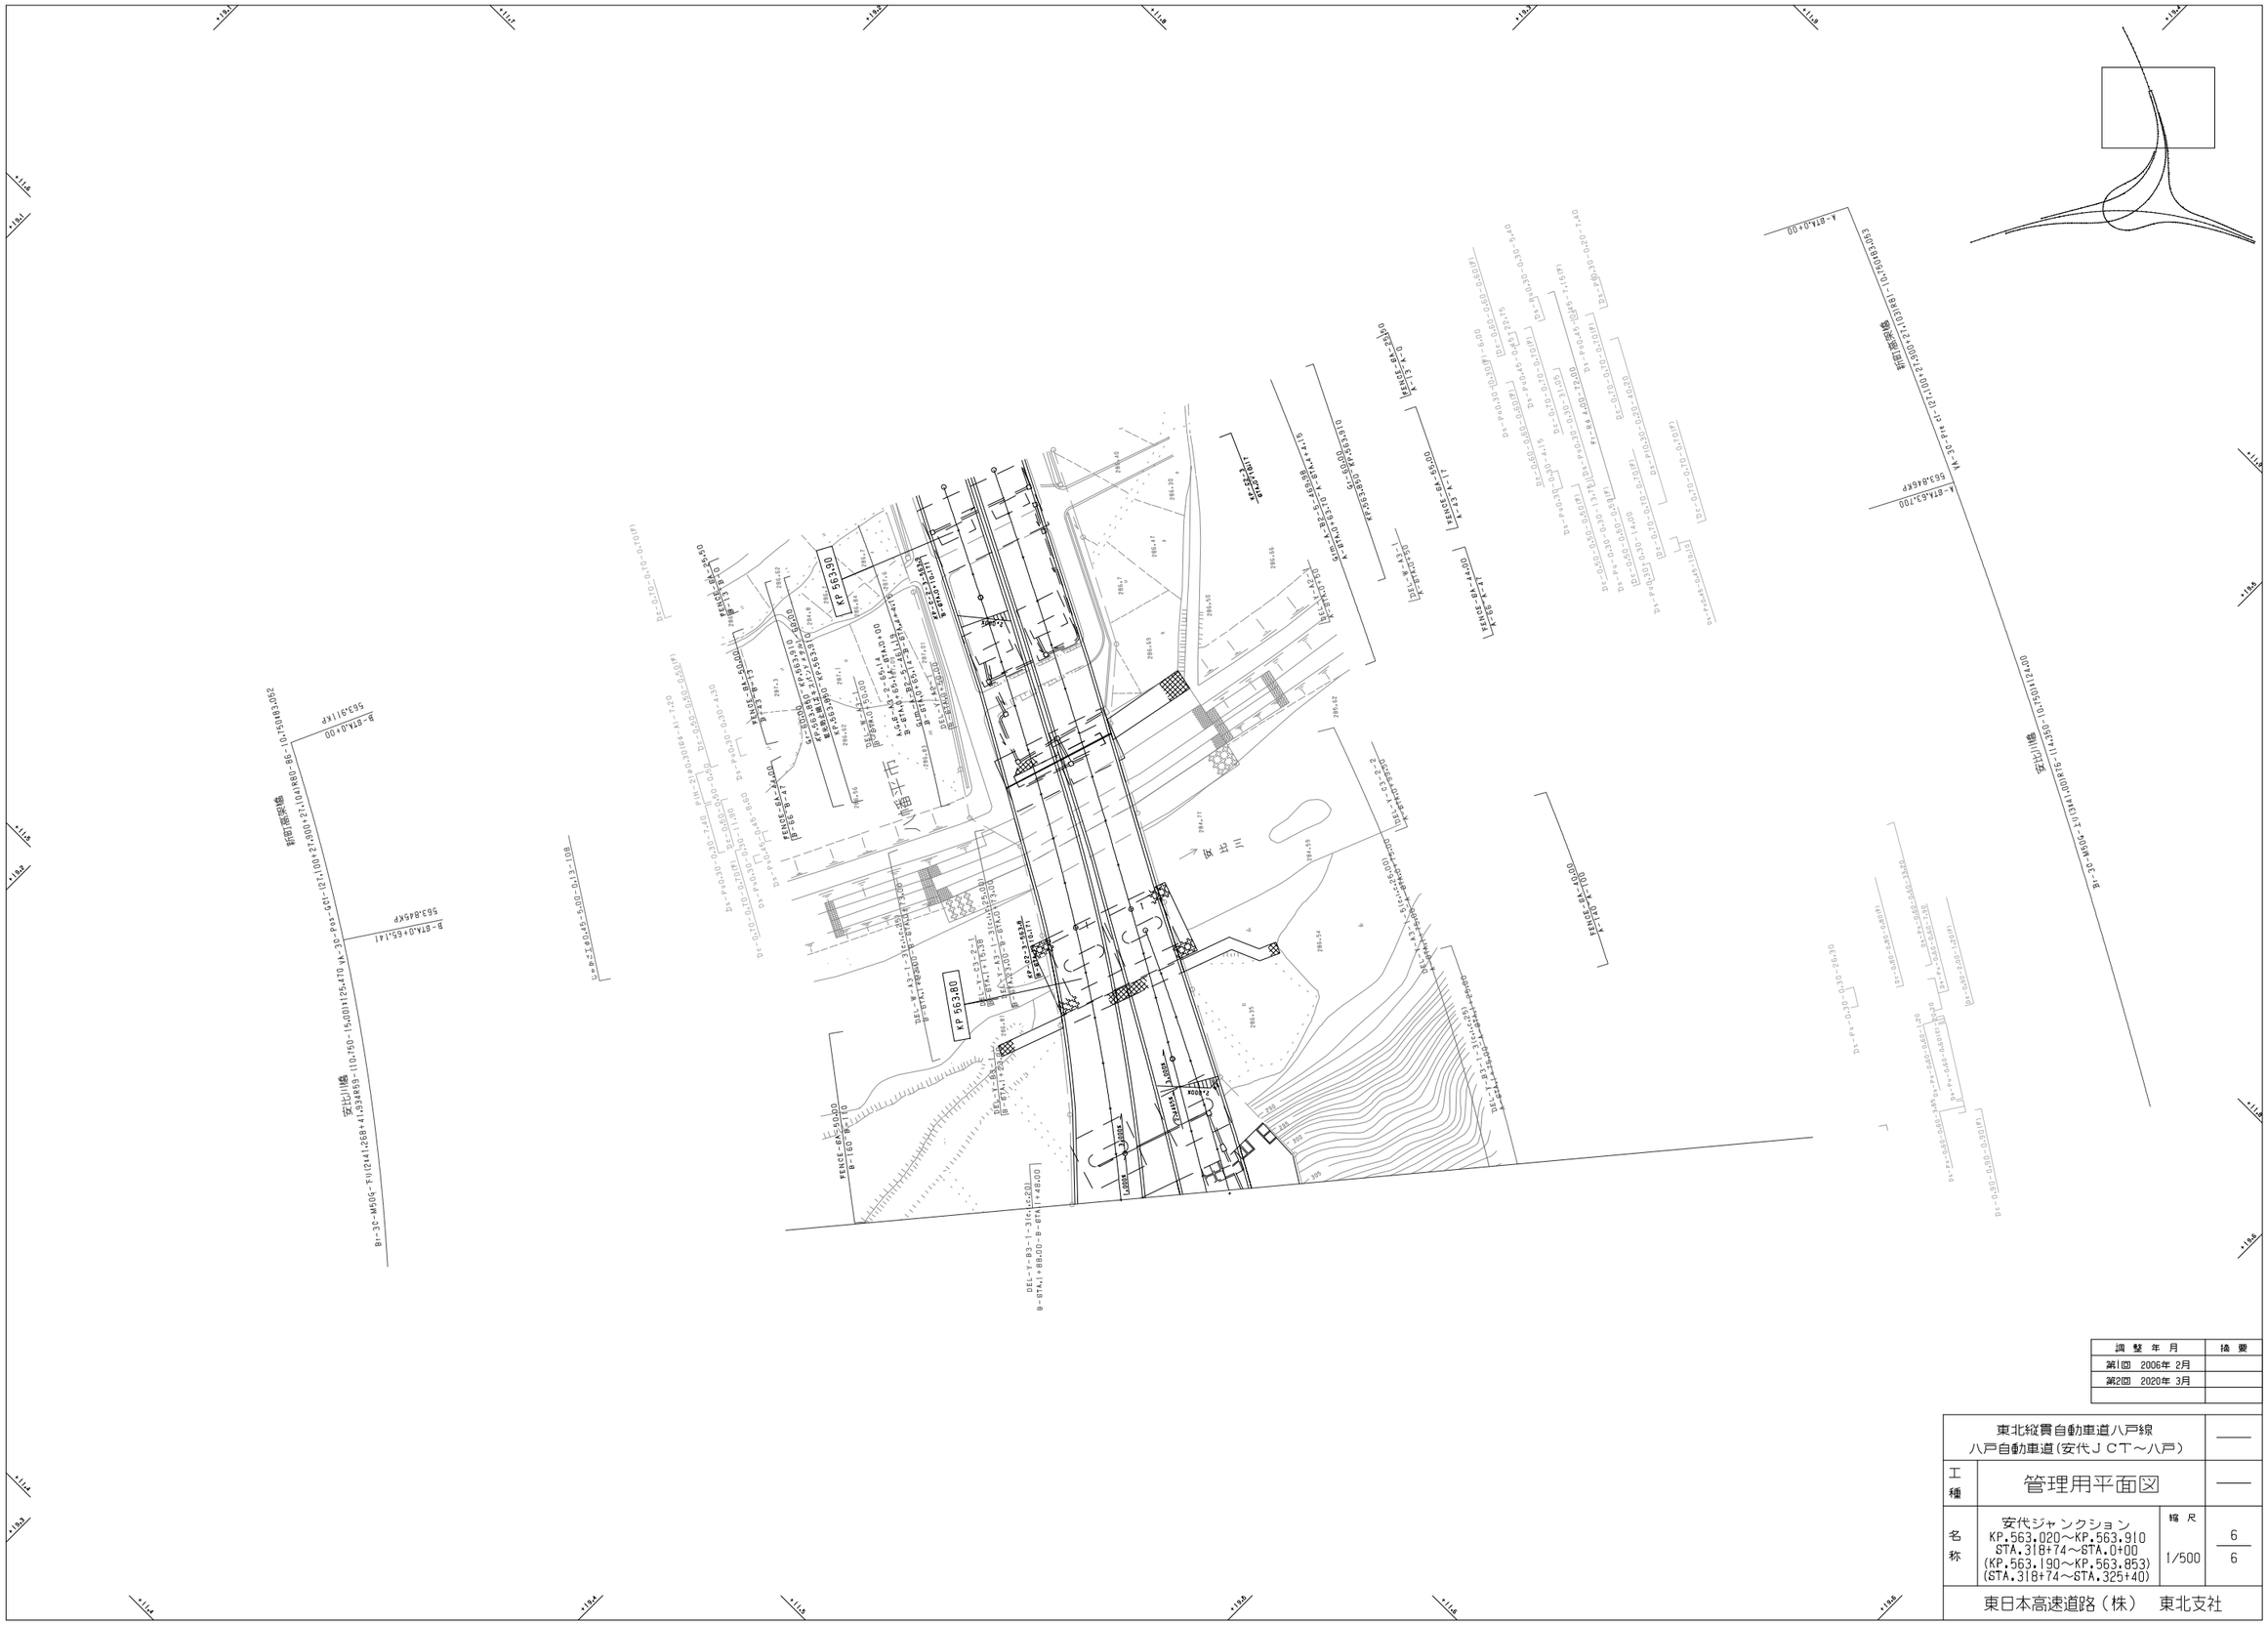
KP 563.60
KP 563.80
KP 563.00
KP 563.20
KP 563.40
KP 563.60
KP 563.80
KP 564.00
KP 564.20
KP 564.40
KP 564.60
KP 564.80
KP 565.00
KP 565.20
KP 565.40
KP 565.60
KP 565.80
KP 566.00
KP 566.20
KP 566.40
KP 566.60
KP 566.80
KP

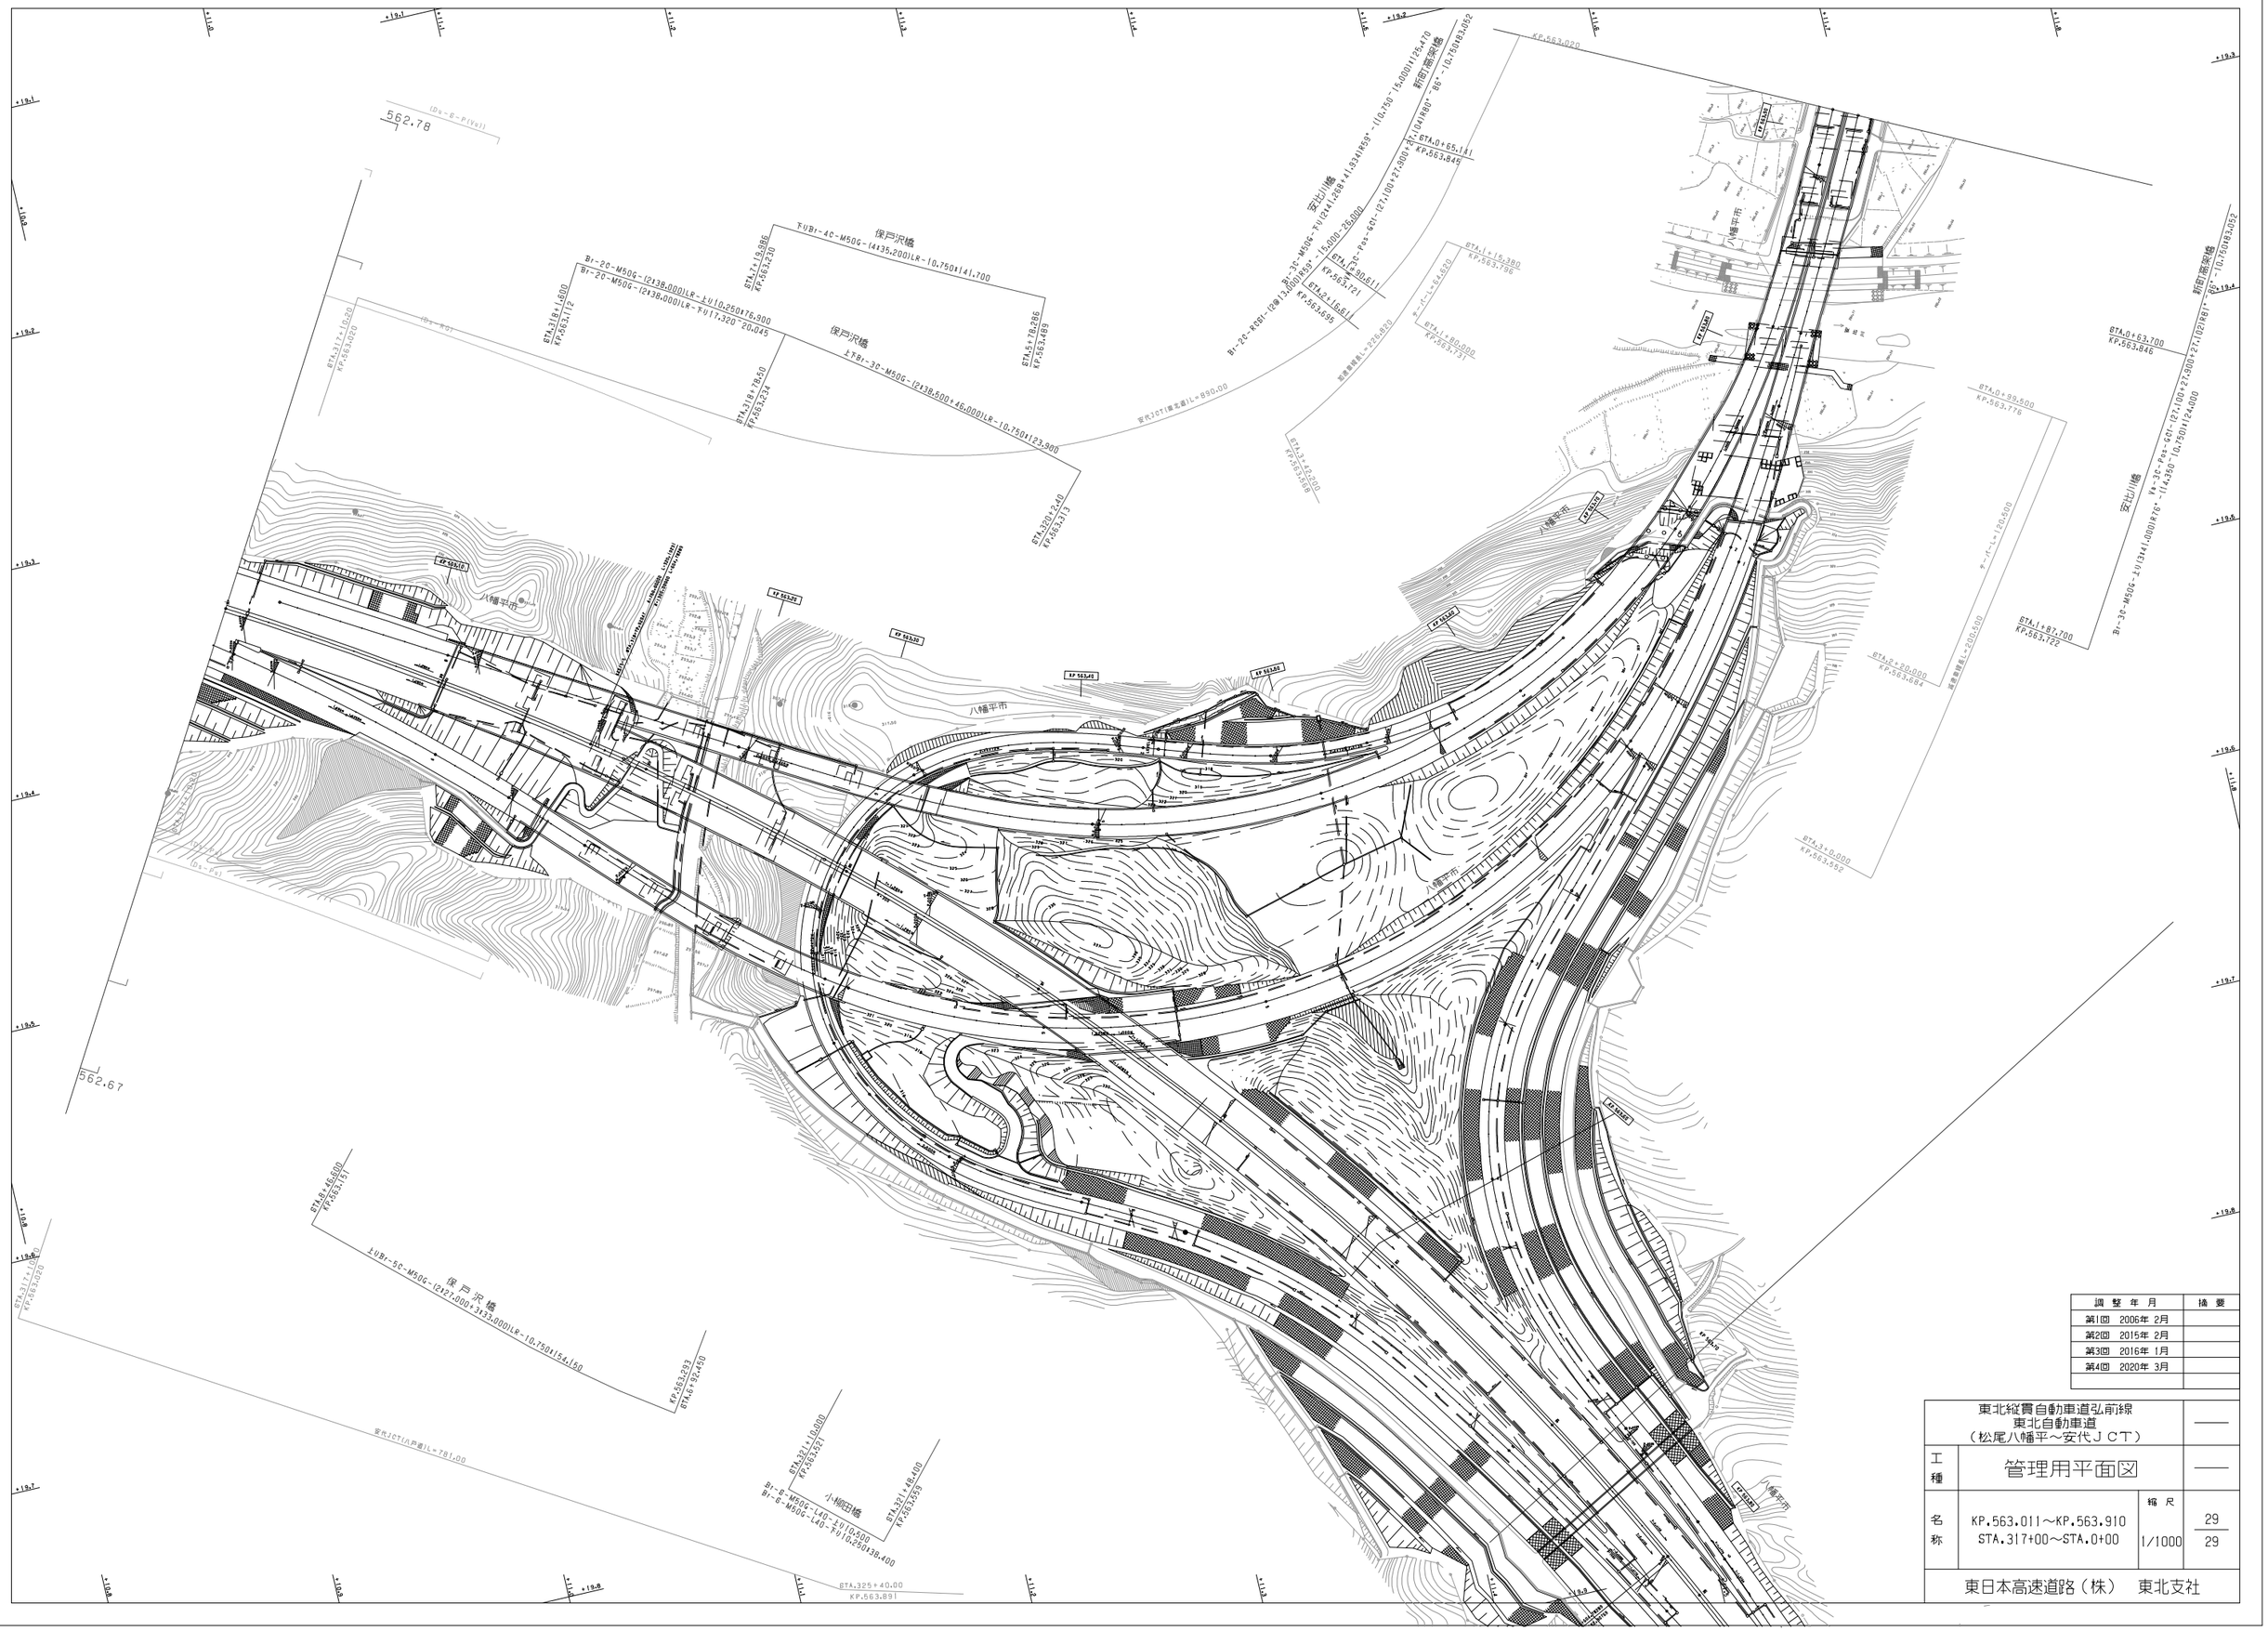

調整年月	摘要
第1回 2006年 2月	
第2回 2015年 2月	
第3回 2016年 1月	
第4回 2020年 3月	

東北縦貫自動車道弘前線 東北自動車道 （松尾八幡平～安代ＪＣＴ）			——
工種	管理用平面図		——
名称	KP.563.011～KP.563.910 STA.317+00～STA.0+00	縮尺 1/1000	29 29
東日本高速道路（株）　東北支社			



調整年月	摘要
第1回 2006年 2月	
第2回 2016年 1月	
第3回 2020年 3月	

東北縦貫自動車道弘前線 東北自動車道（安代ＪＣＴ～安代）			——
工種	管理用平面図		——
名称	KP.563.910～KP.564.390 STA.0+00～STA.4+80	縮尺 1/1000	1 2
東日本高速道路（株） 東北支社			



調整年月	摘要
第1回 2006年 2月	
第2回 2016年 1月	

東北縦貫自動車道弘前線 東北自動車道（安代ＪＣＴ～安代）			——
工種	管理用平面図		——
名称	KP.564.390～KP.565.110 STA.4+80～STA.12+00	縮尺 1/1000	2 2
東日本高速道路（株） 東北支社			

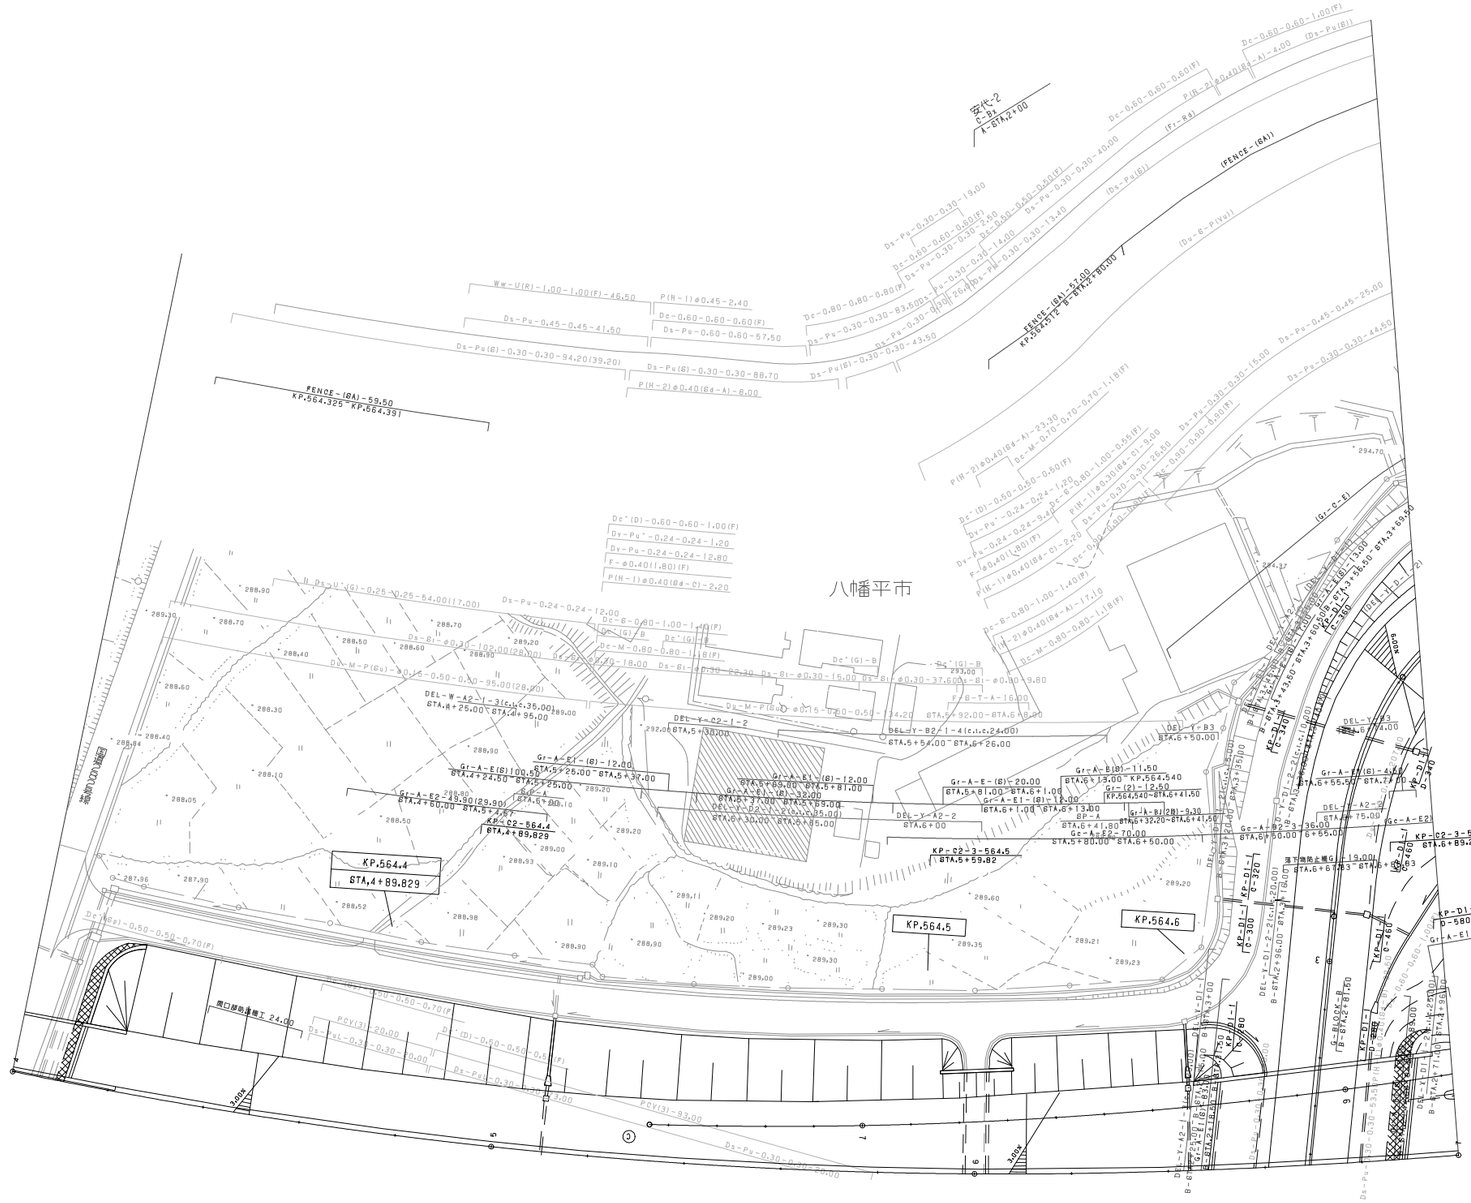
八幡平市
FENCE-(8A)-59.50
KP.564.325 - KP.564.391
FENCE-(8A)-57.00
KP.564.012 B-STA.2+85.00
FENCE-(6A)
KP.564.4
STA.4+89.829
KP.564.5
KP.564.6
KP-C2-3-564.6
STA.6+89.29
KP-C2-3-564.5
STA.5+59.82
KP-C2-2-564.4
STA.4+89.829
KP-D1-1
D-580
KP-D1-1
C-300
KP-D1-1
C-240
KP-D1-1
C-460
KP-C2-1
C-340
KP-C2-1
C-240
KP-C2-1
C-300
KP-C2-1
C-460
KP-C2-2
C-460
KP-C2-2
C-300
KP-C2-2
C-240
KP-C2-3
C-460
KP-C2-3
C-300
KP-C2-3
C-240
KP-C2-3
C-340
KP-C2-3
C-460
KP-D1-1
C-460
KP-D1-1
C-300
KP-D1-1
C-240
KP-D1-1
C-340

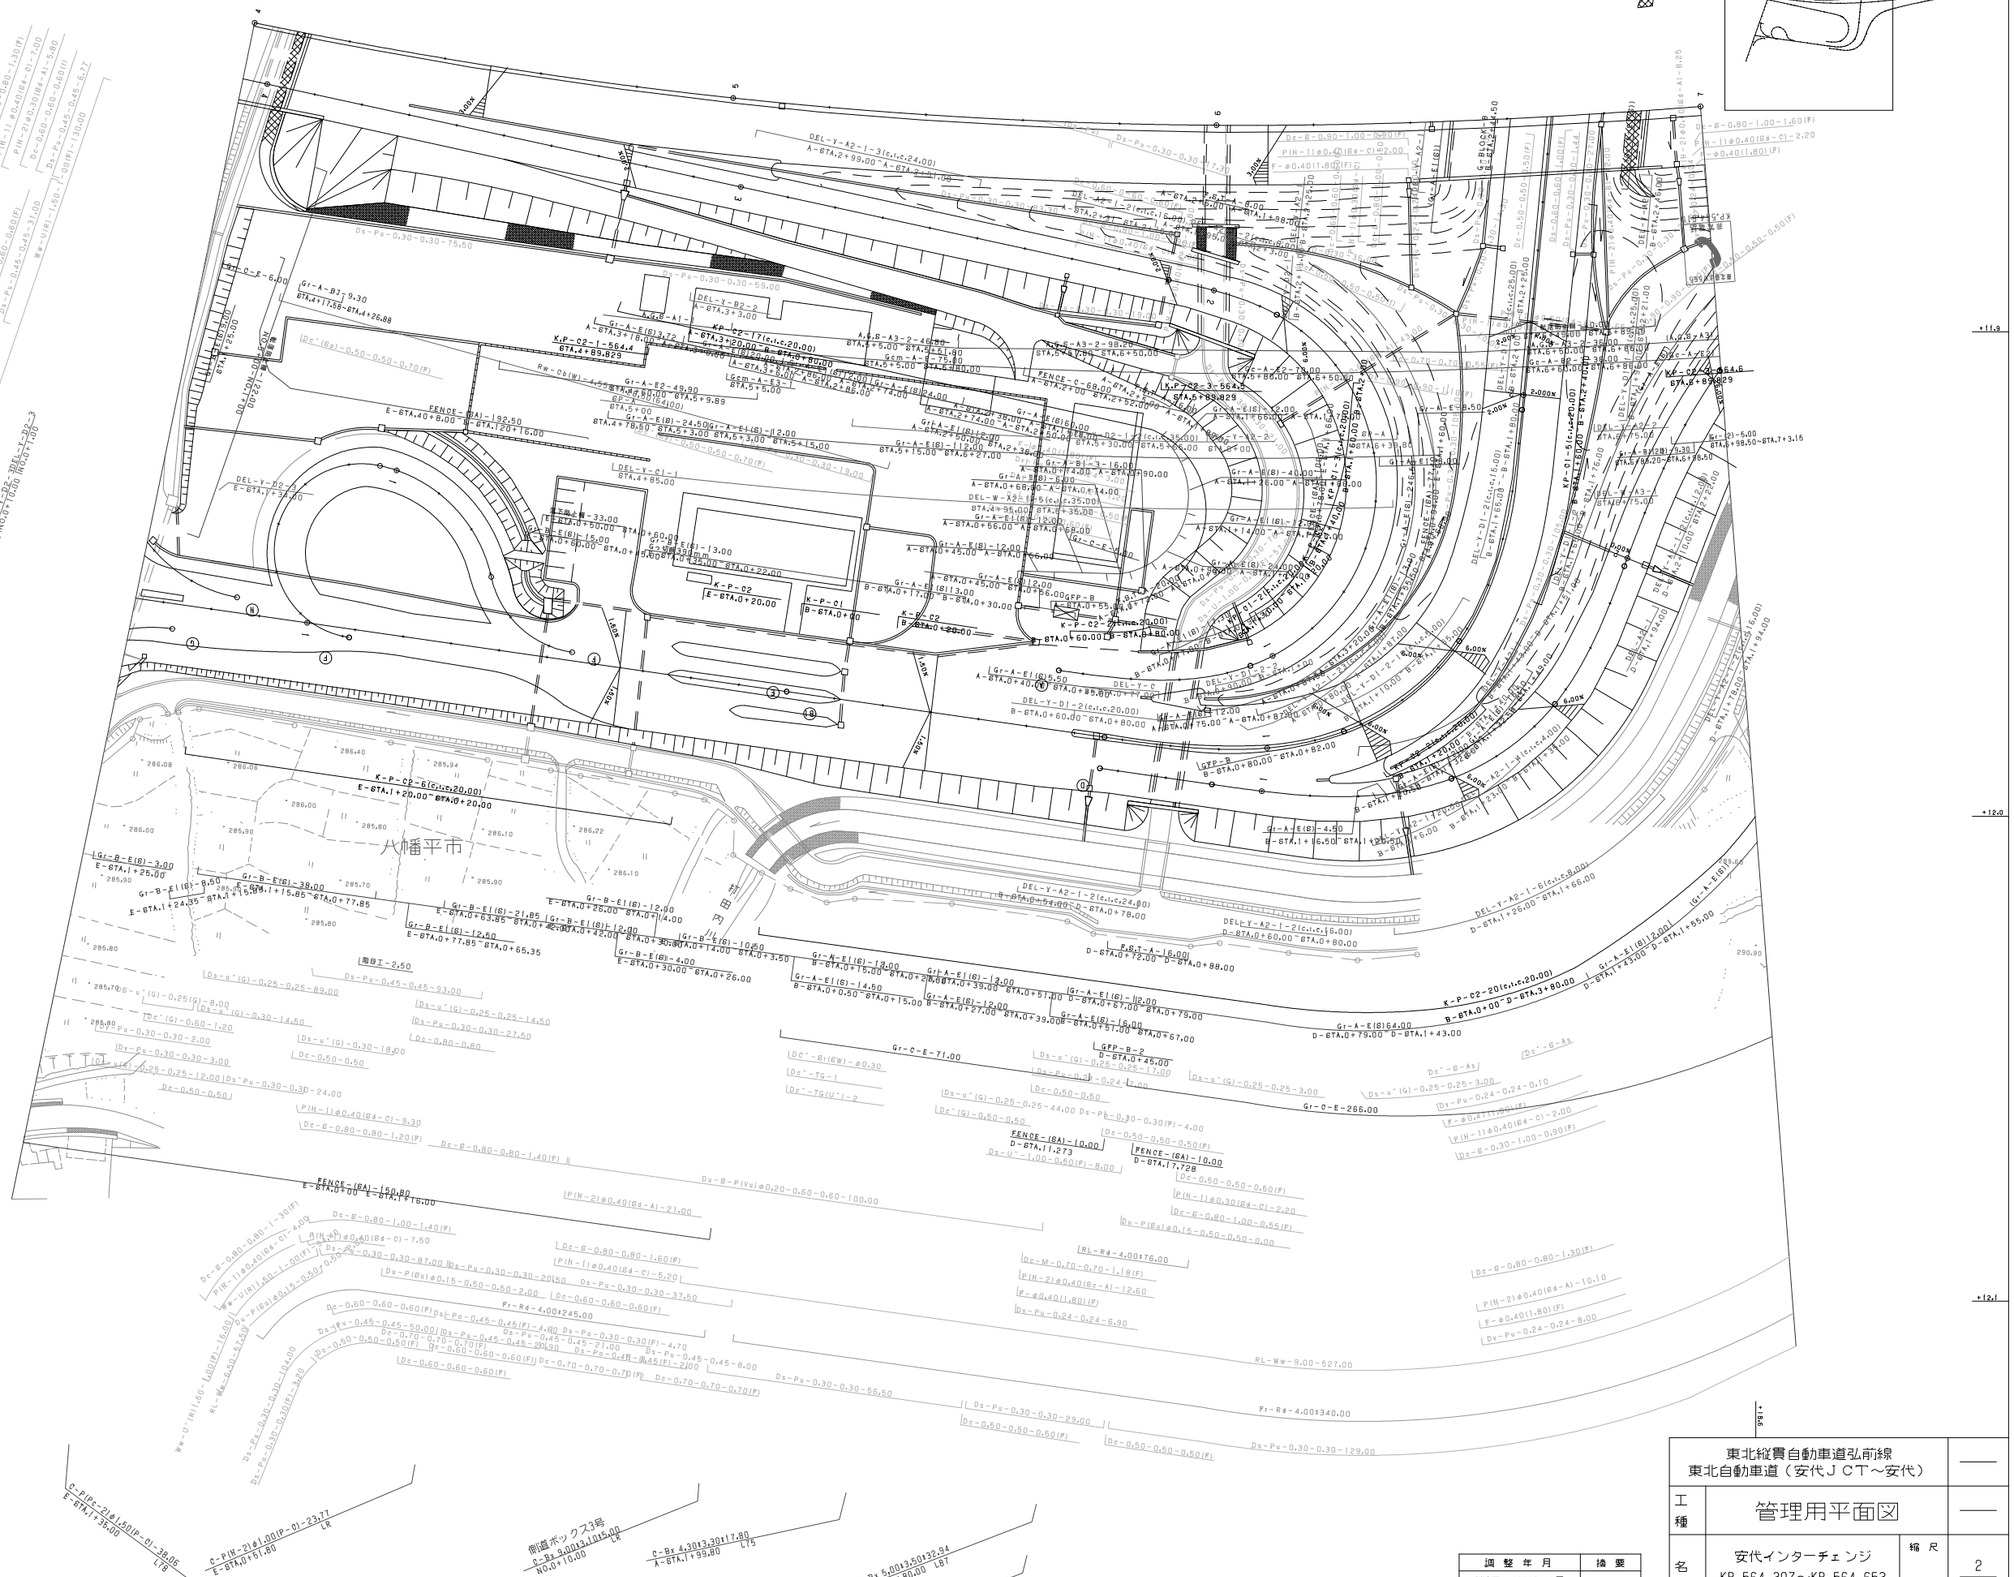

調整年月	摘要
第1回 2006年 2月	
第2回 2012年 4月	
第3回 2016年 1月	
第4回 2020年 3月	

東北縦貫自動車道弘前線
東北自動車道（安代ＪＣＴ～安代）

工種：管理用平面図

名称：安代インターチェンジ
KP.564.307～KP.564.653
STA.4+00～STA.7+00

縮尺：1/500

2/4

東日本高速道路（株）　東北支社

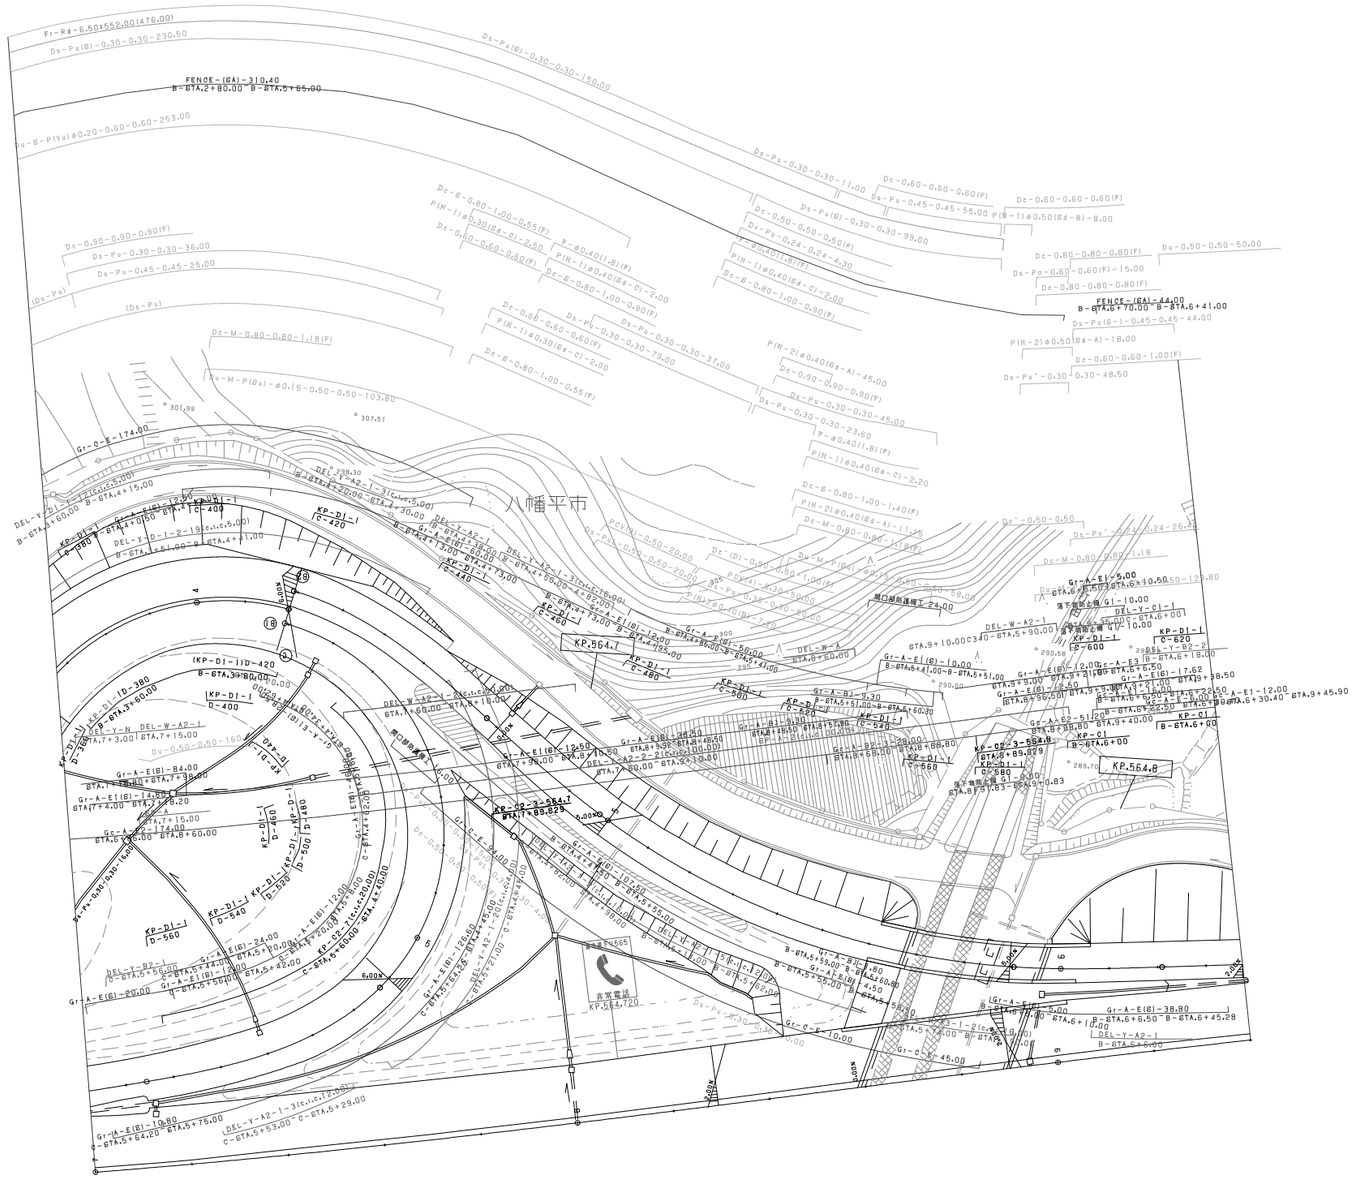

調整年月	摘要
第1回 2006年 2月	
第2回 2016年 1月	
第3回 2020年 3月	

東北縦貫自動車道弘前線
東北自動車道（安代ＪＣＴ～安代）

工種：管理用平面図

名称：安代インターチェンジ
KP.564.653～KP.564.850
STA.7+00～STA.9+40

縮尺：1/500

3/4

東日本高速道路（株） 東北支社

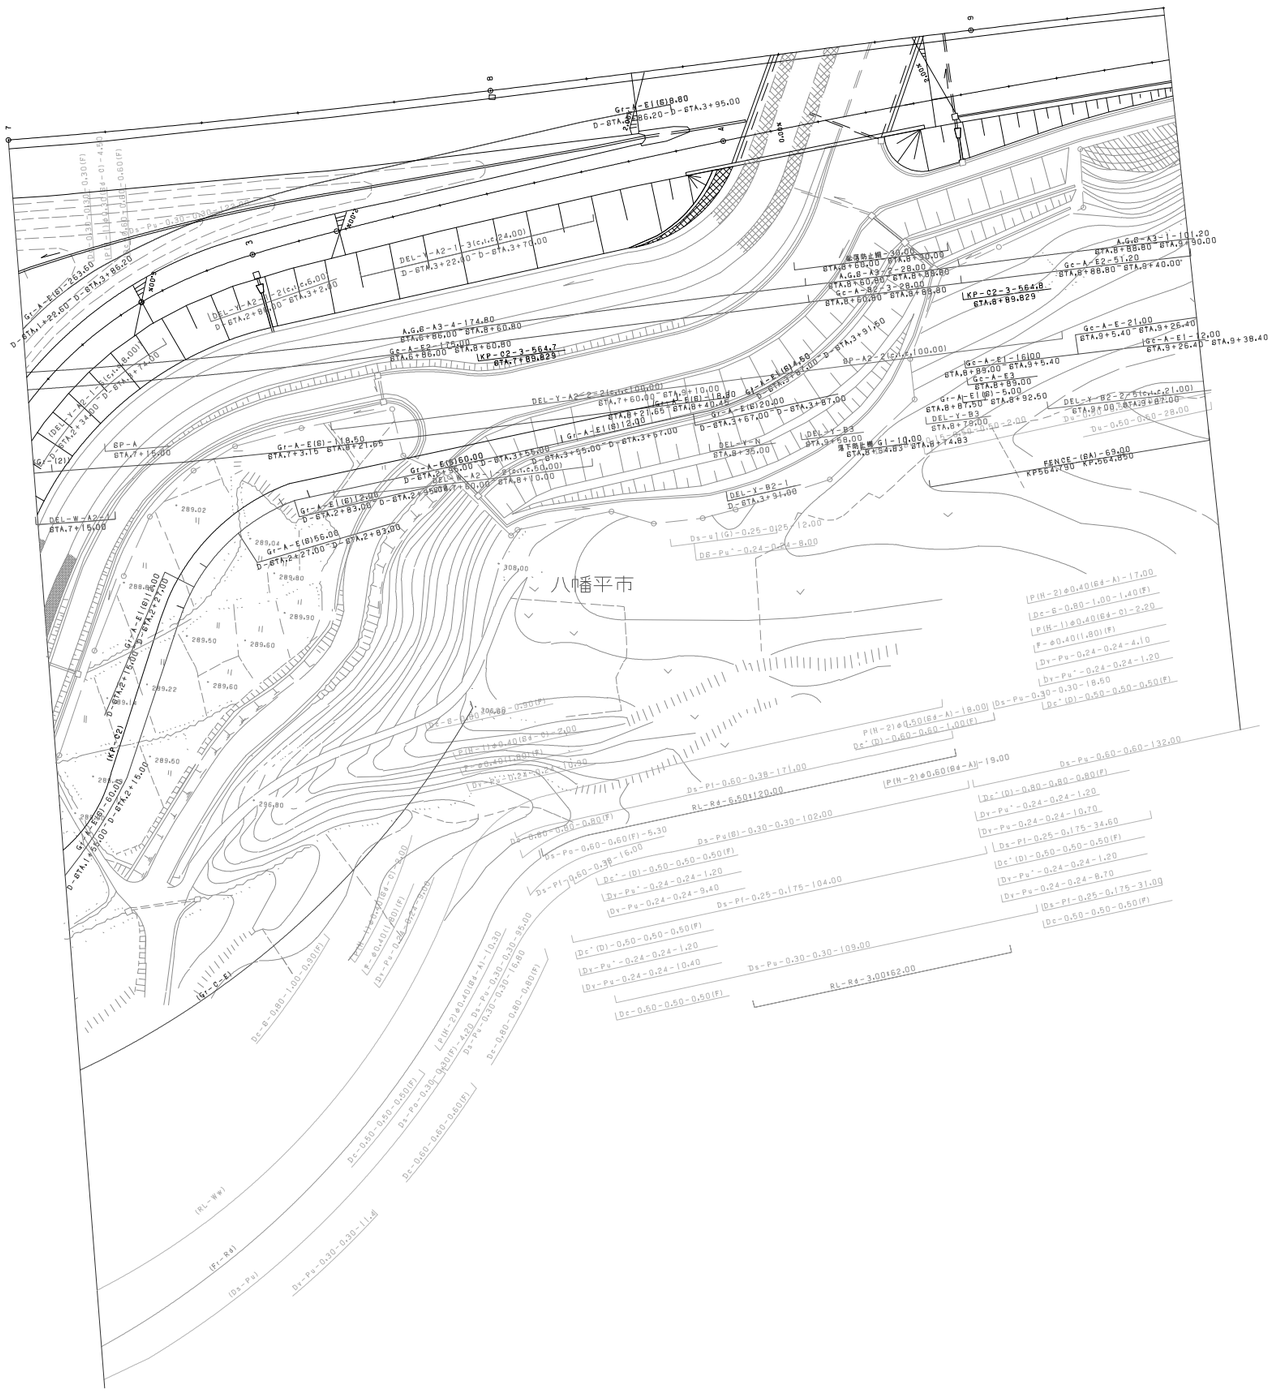
八幡平市
KP=564.650
KP=564.653
KP=564.850
KP=564.900
KP=565.000
KP=565.100
KP=565.200
KP=565.300
KP=565.400
KP=565.500
KP=565.600
KP=565.700
KP=565.800
KP=565.900
KP=566.000
KP=566.100
KP=566.200
KP=566.300
KP=566.400
KP=566.500
KP=566.600
KP=566.700
KP=566.800
KP=566.900
KP=567.000
KP=567.100
KP=567.200
KP=567.300
KP=567.400
KP=567.500
KP=567.600
KP=567.700
KP=567.800
KP=567.900
KP=568.000
KP=568.100
KP=568.200
KP=568.300
KP=568.400
KP=568.500
KP=568.600
KP=568.700
KP=568.800

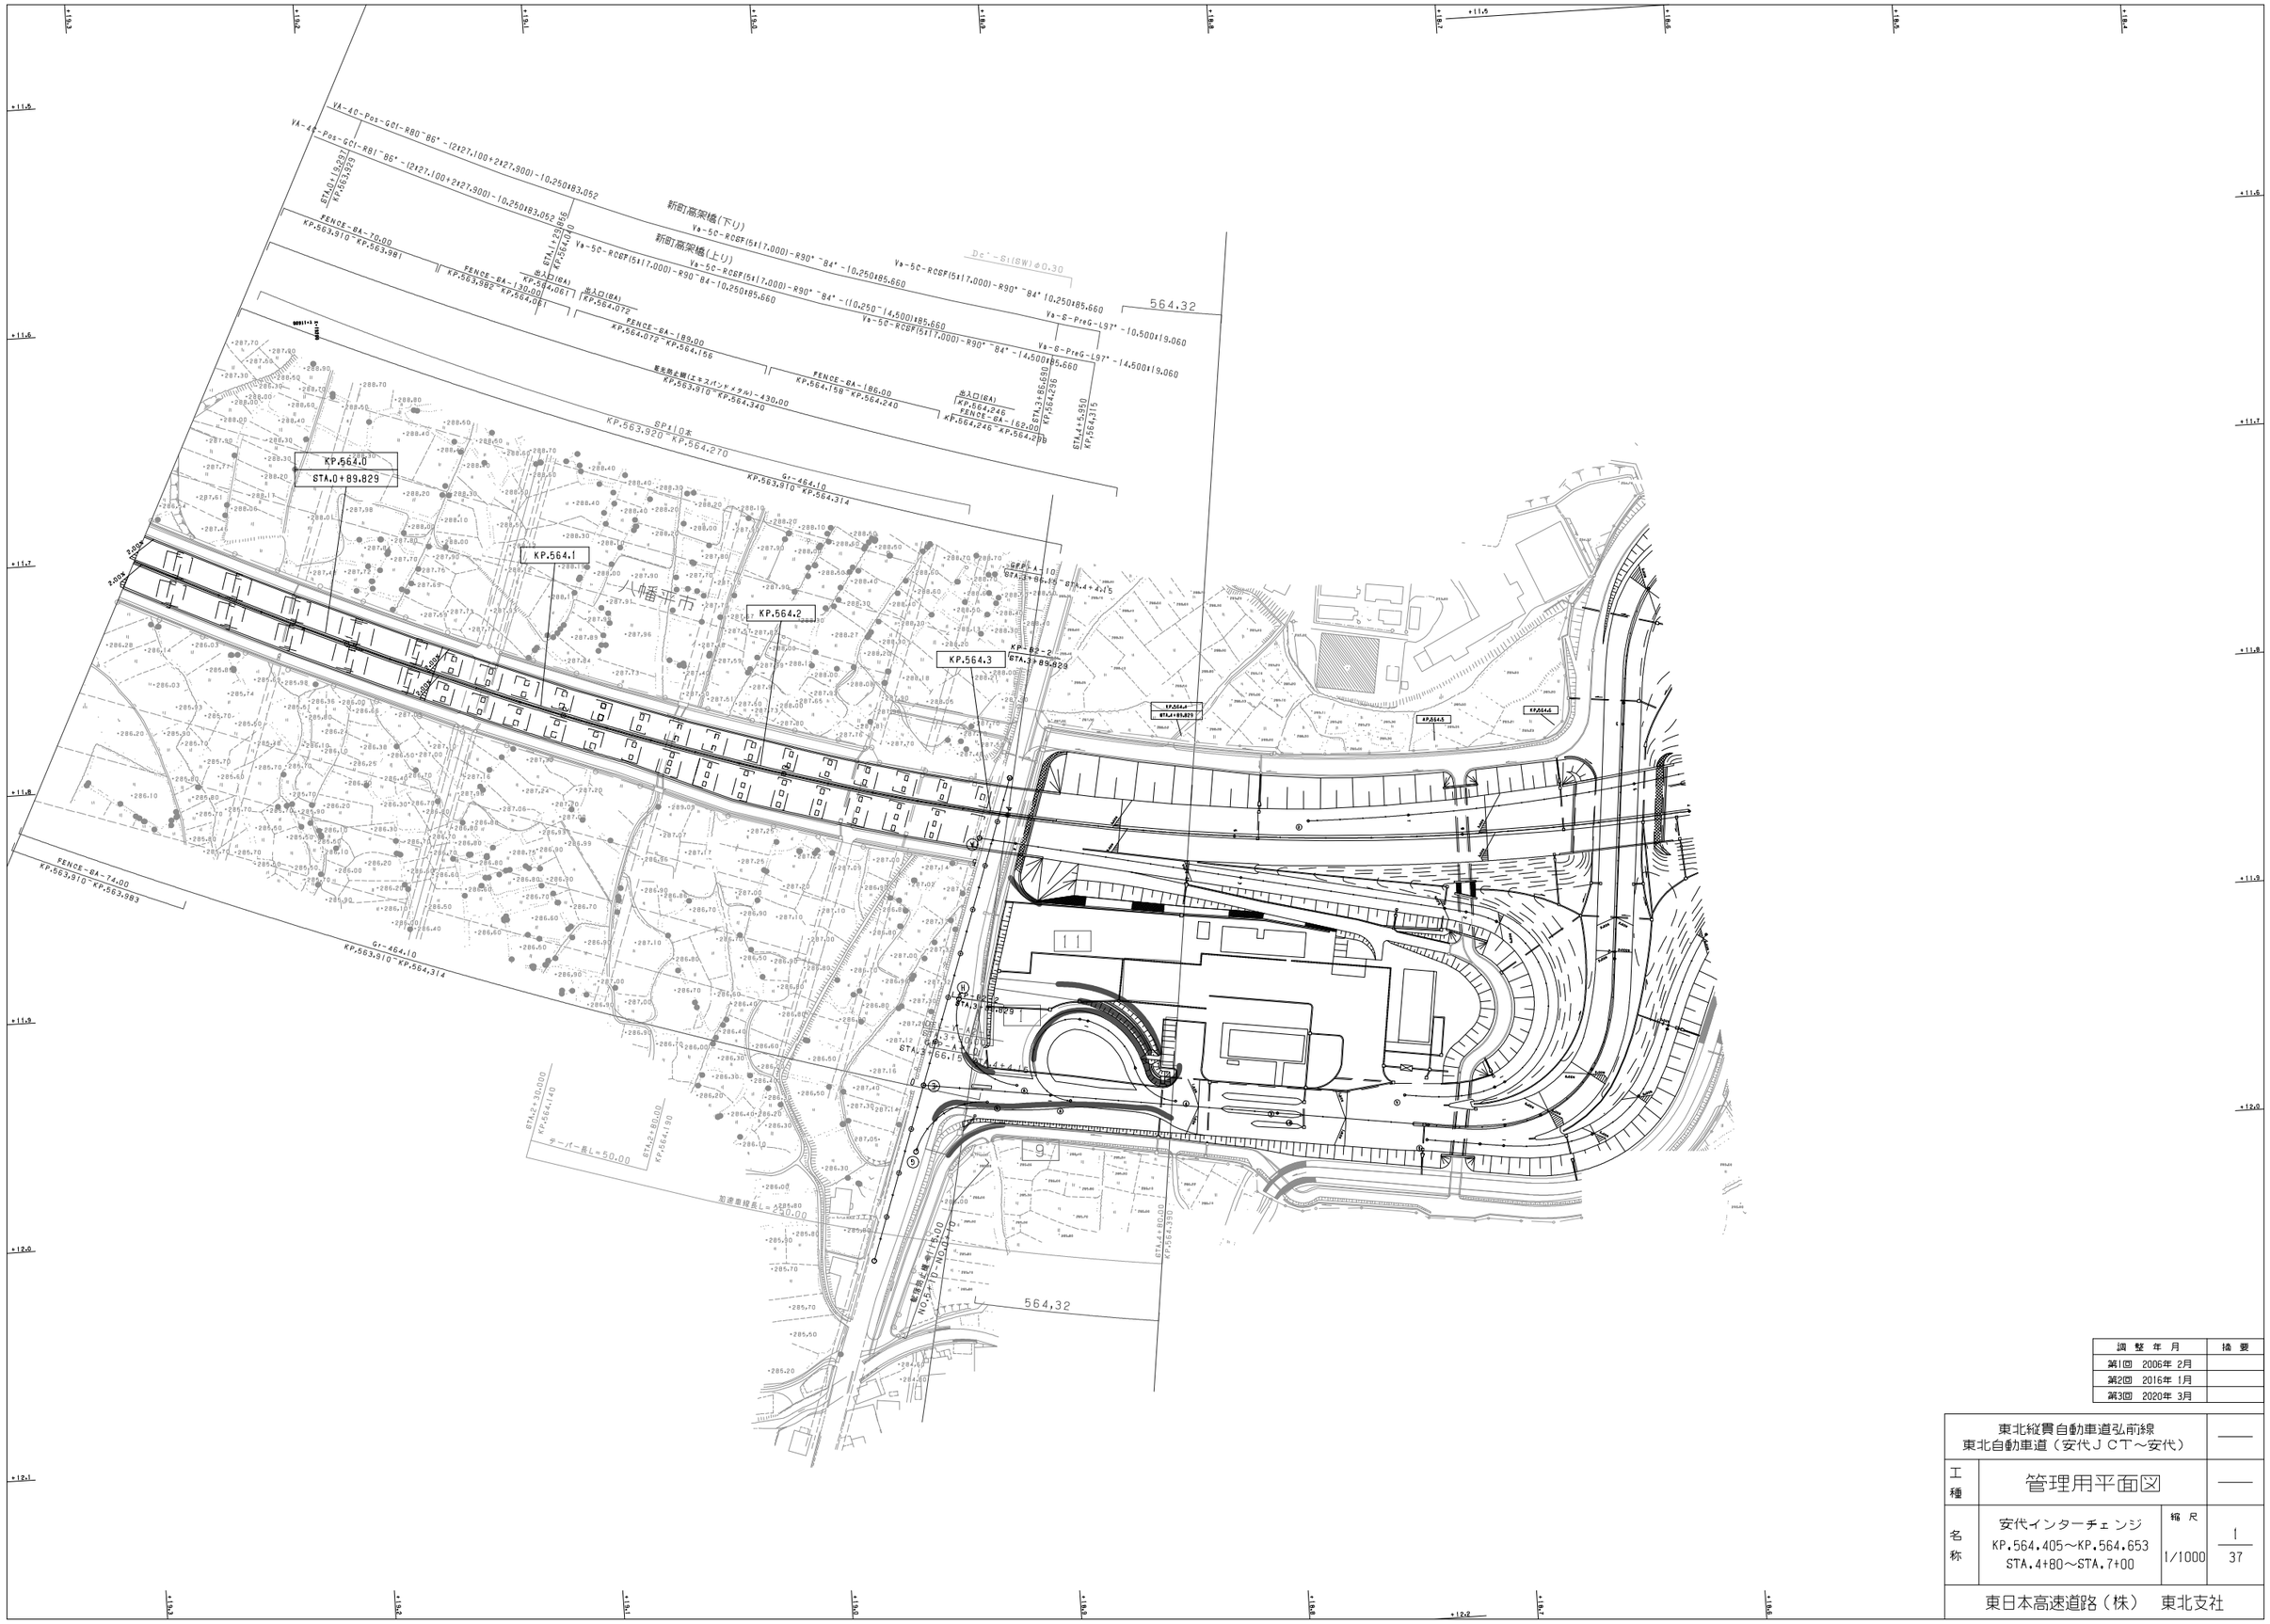

調整年月	摘要
第1回 2006年 2月	
第2回 2016年 1月	
第3回 2020年 3月	

東北縦貫自動車道弘前線 東北自動車道（安代ＪＣＴ～安代）			——
工種	管理用平面図		——
名称	安代インターチェンジ KP.564.405～KP.564.653 STA.4+80～STA.7+00	縮尺 1/1000	1 37
東日本高速道路（株） 東北支社			

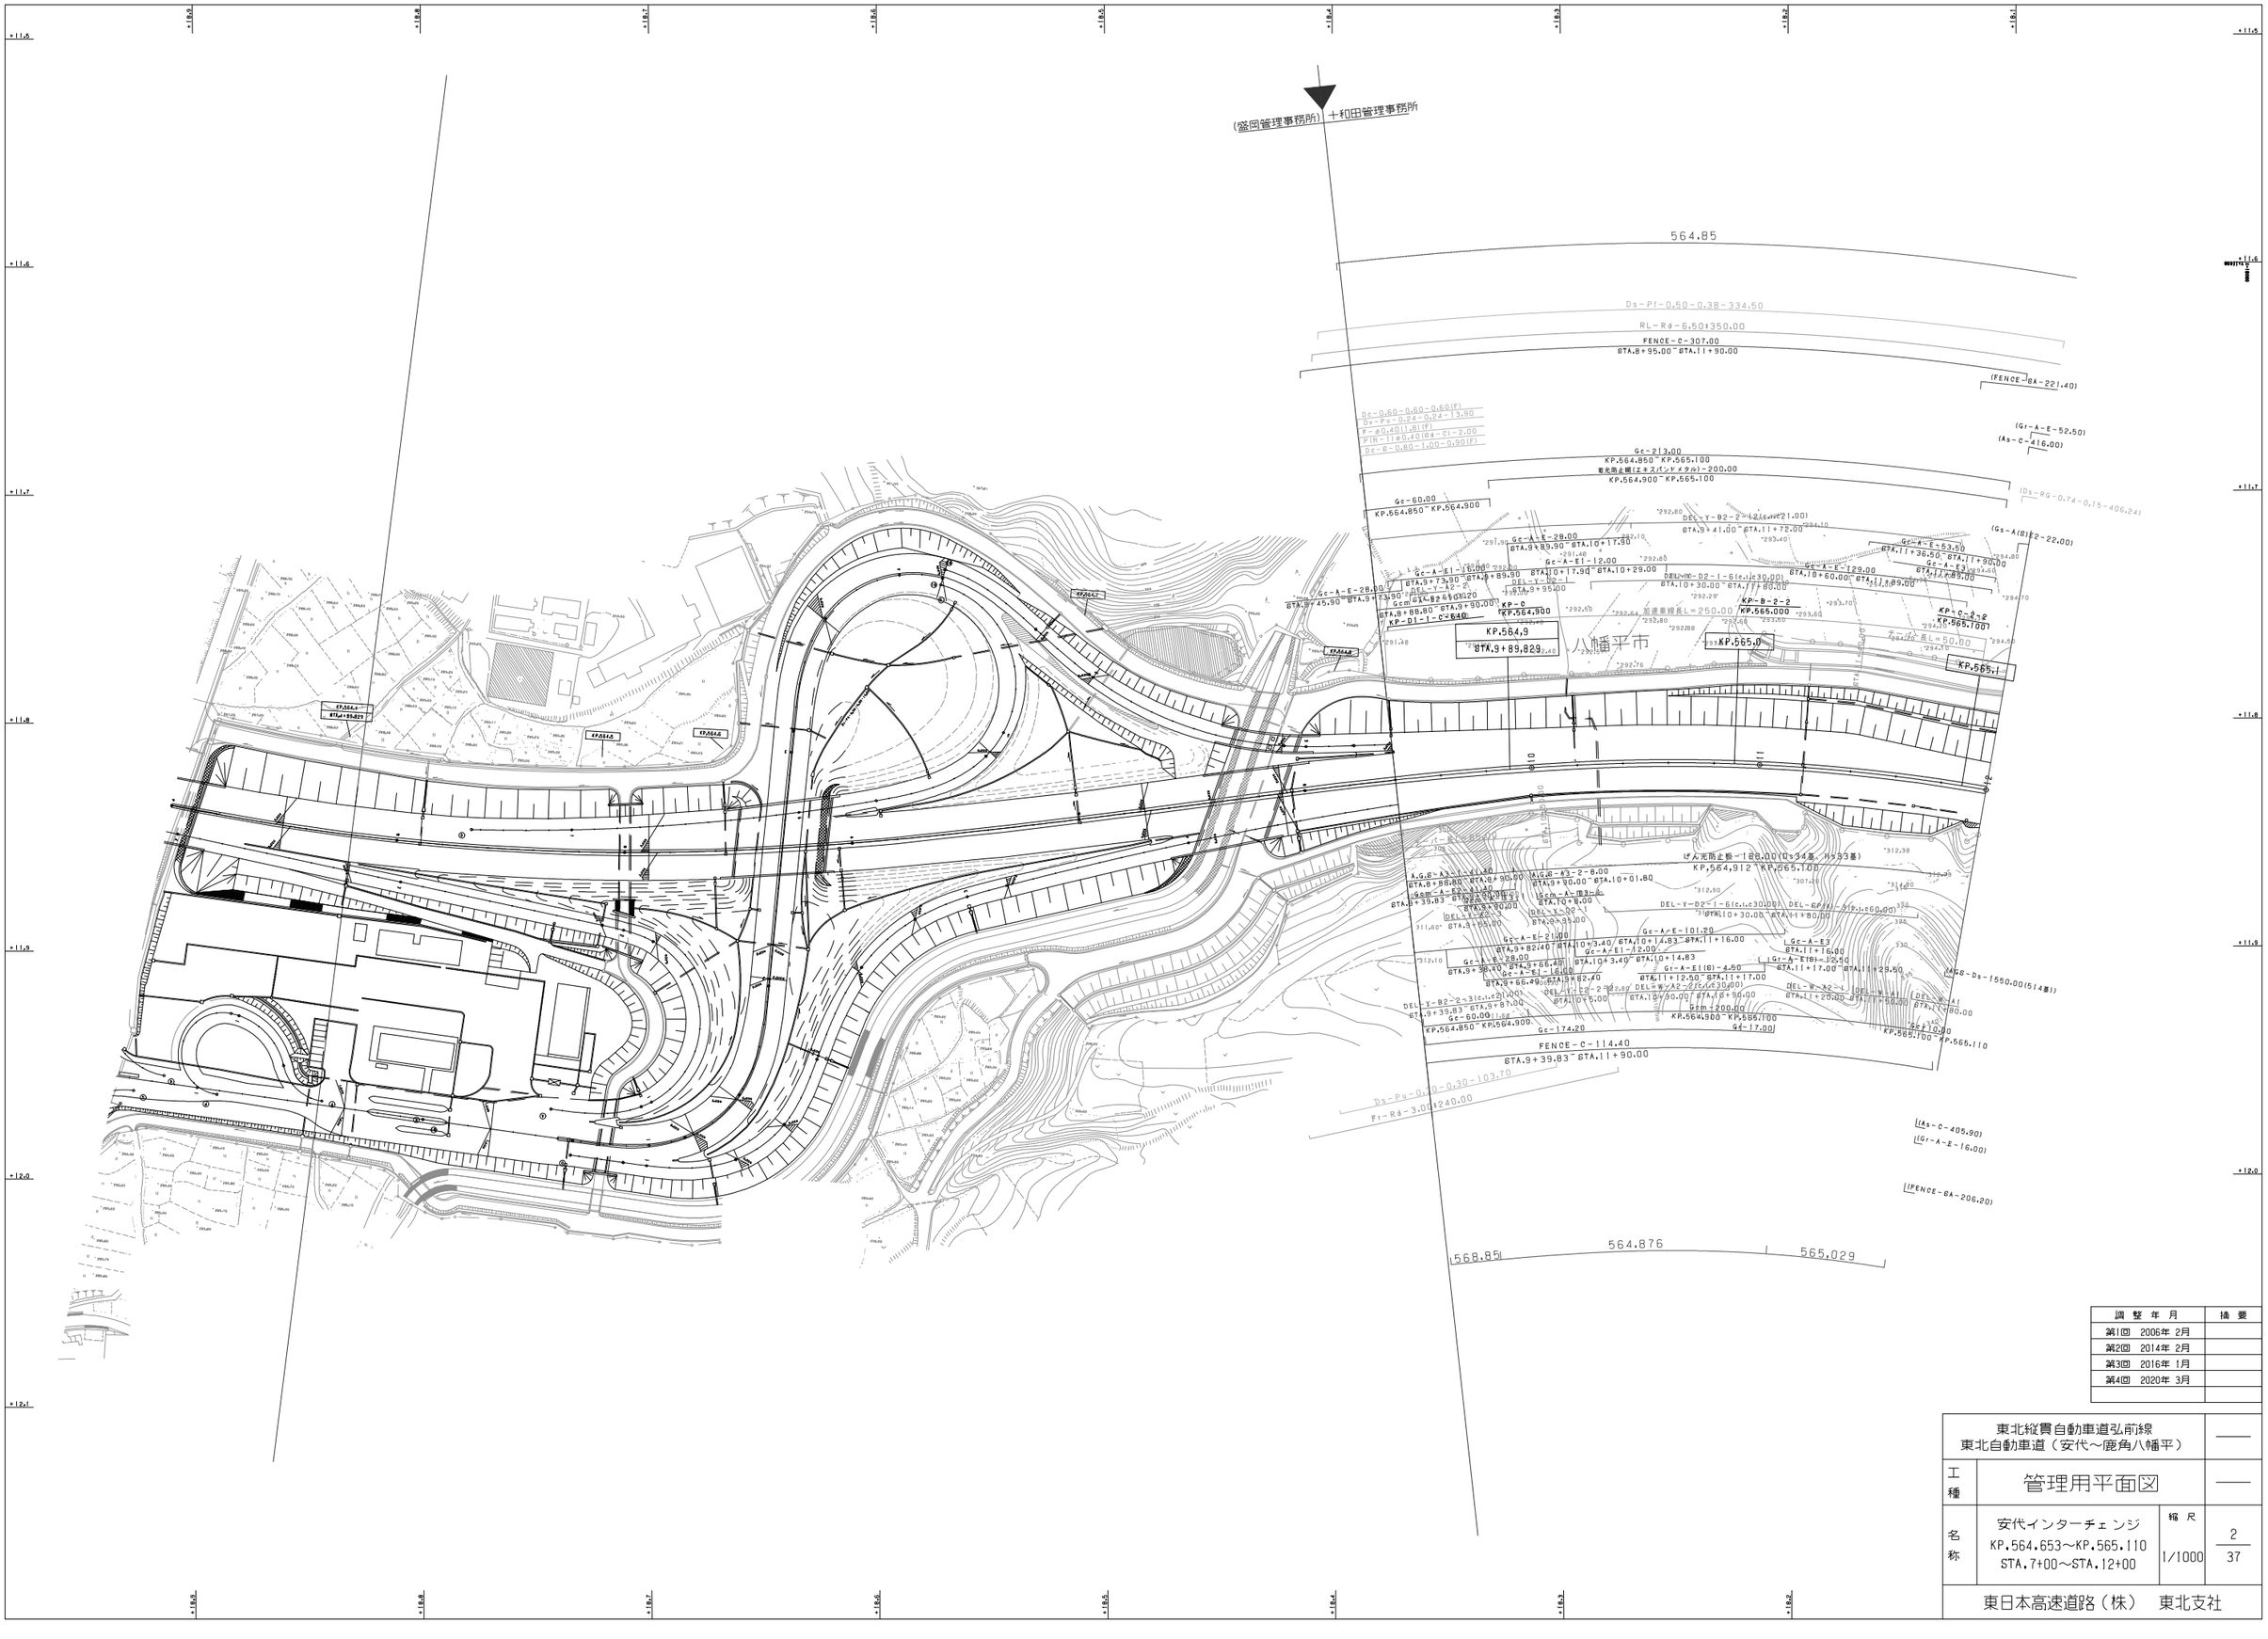

調整年月	摘要
第1回 2006年 2月	
第2回 2014年 2月	
第3回 2016年 1月	
第4回 2020年 3月	

東北縦貫自動車道弘前線 東北自動車道（安代～鹿角八幡平）			——
工種	管理用平面図		——
名称	安代インターチェンジ KP.564.653～KP.565.110 STA.7+00～STA.12+00	縮尺 1/1000	2 37
東日本高速道路（株） 東北支社			

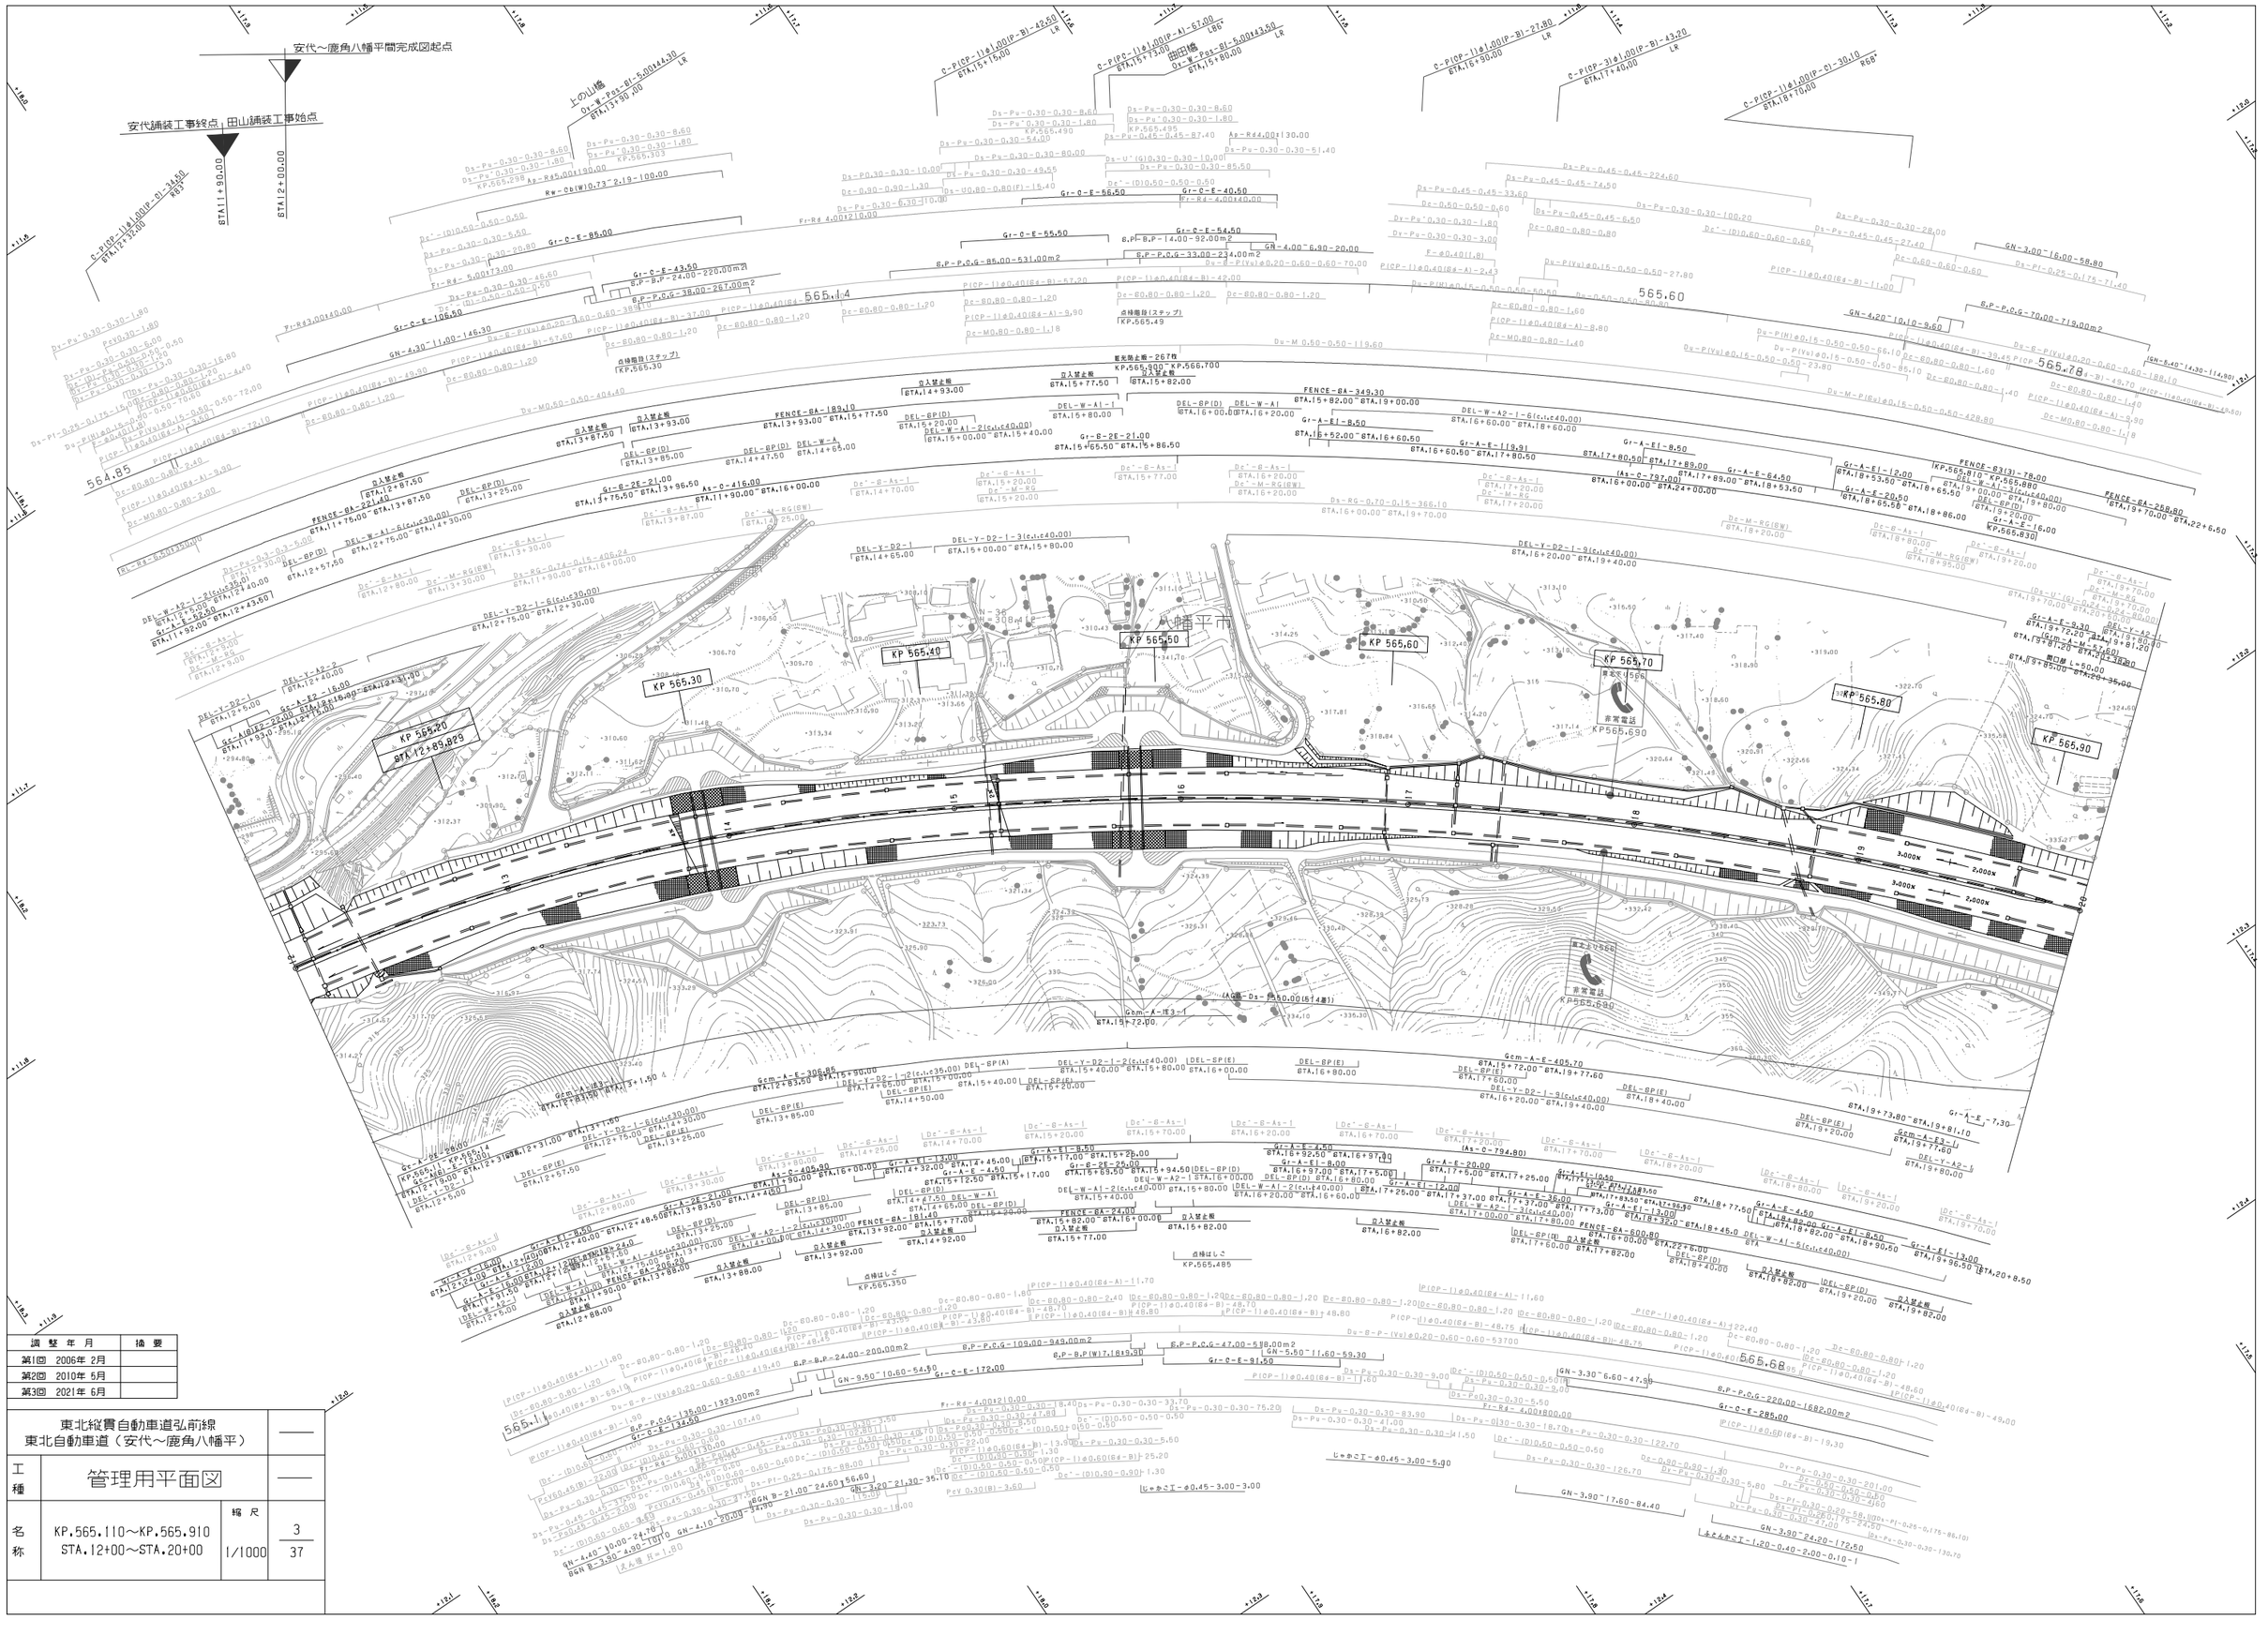

調整年月	摘要
第1回 2006年 2月	
第2回 2010年 5月	
第3回 2021年 6月	

東北縦貫自動車道弘前線 東北自動車道（安代～鹿角八幡平）			——
工種	管理用平面図		——
名称	KP.565.110～KP.565.910 STA.12+00～STA.20+00	縮尺 1/1000	3 37

東北縦貫自動車道弘前線 東北自動車道（安代～鹿角八幡平）		——
工種	管理用平面図	——
名称	KP.565.910～KP.566.710 STA.20+00～STA.28+00	縮尺 1/1000
東日本高速道路（株）　東北支社		4/37

調整年月	摘要
第2回　2010年 5月	
第3回　2014年 2月	
第4回　2018年 1月	

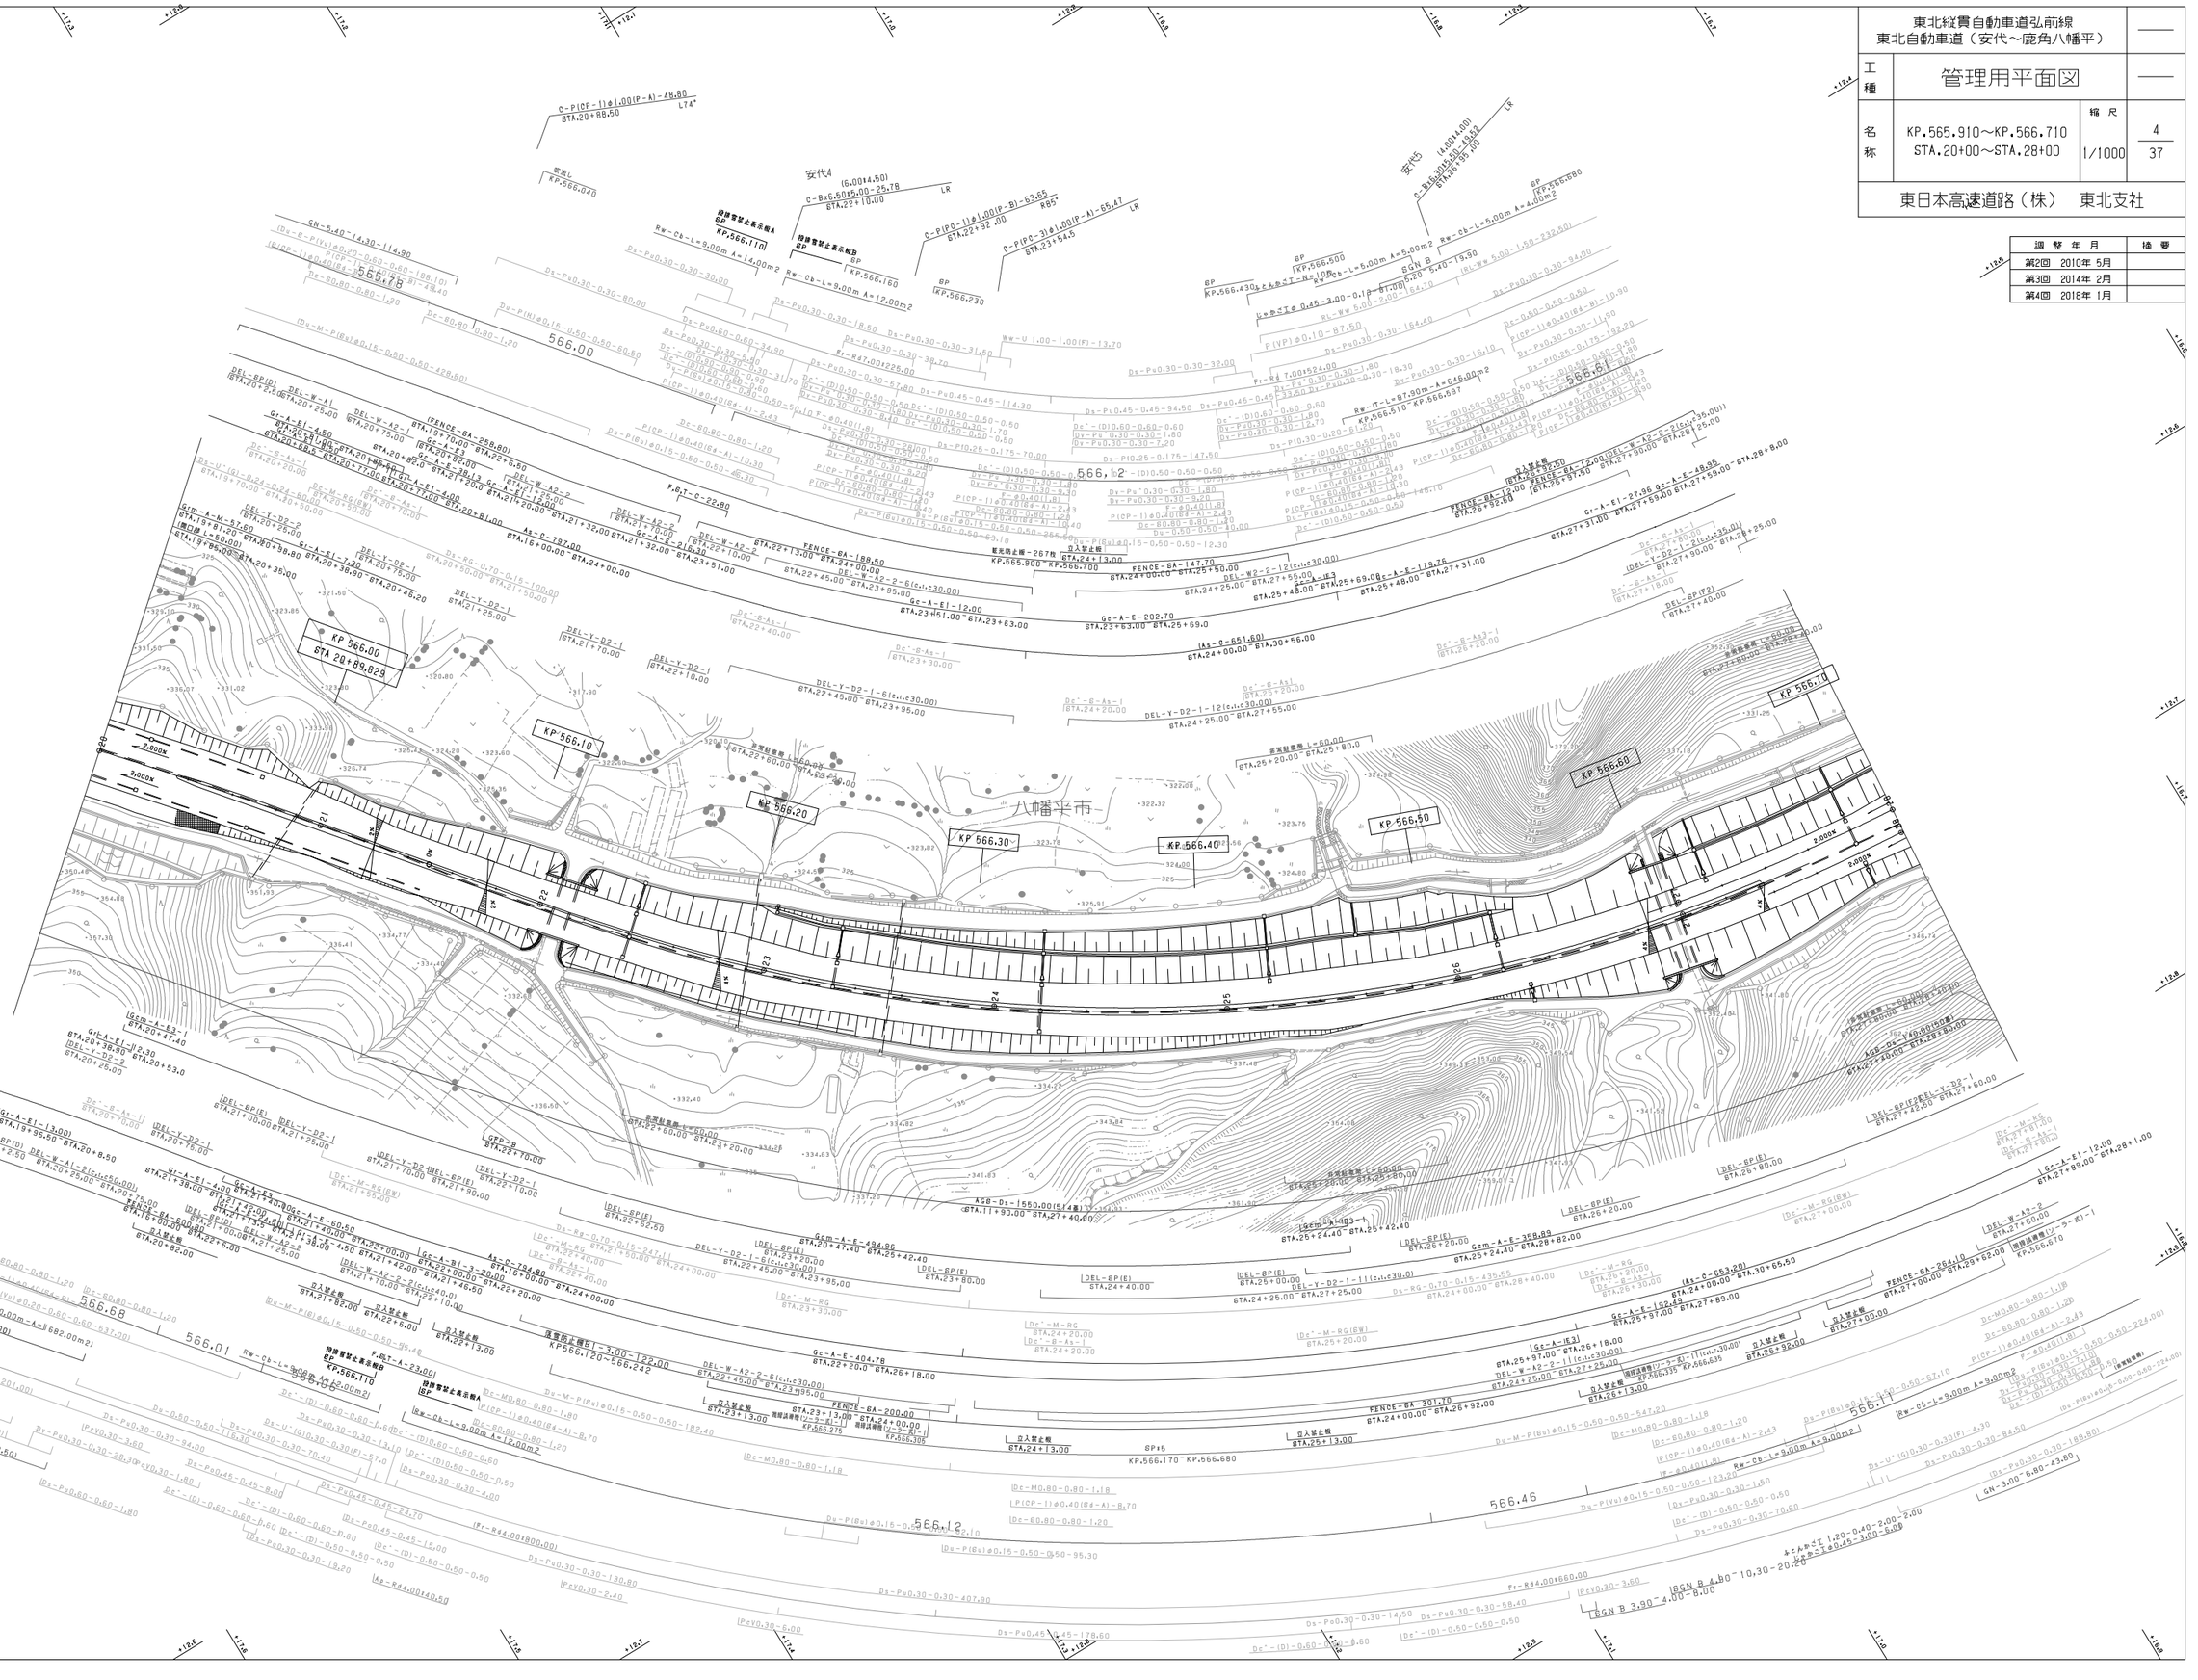
八幡平市
KP 566.00
STA 20+89.829
KP 566.10
KP 566.20
KP 566.30
KP 566.40
KP 566.50
KP 566.60
KP 566.70
566.00
566.12
566.68
566.01
566.18
566.46
566.11
566.61
566.12
566.46
566.11
566.61
566.12
566.46
566.11
566.61
566.12

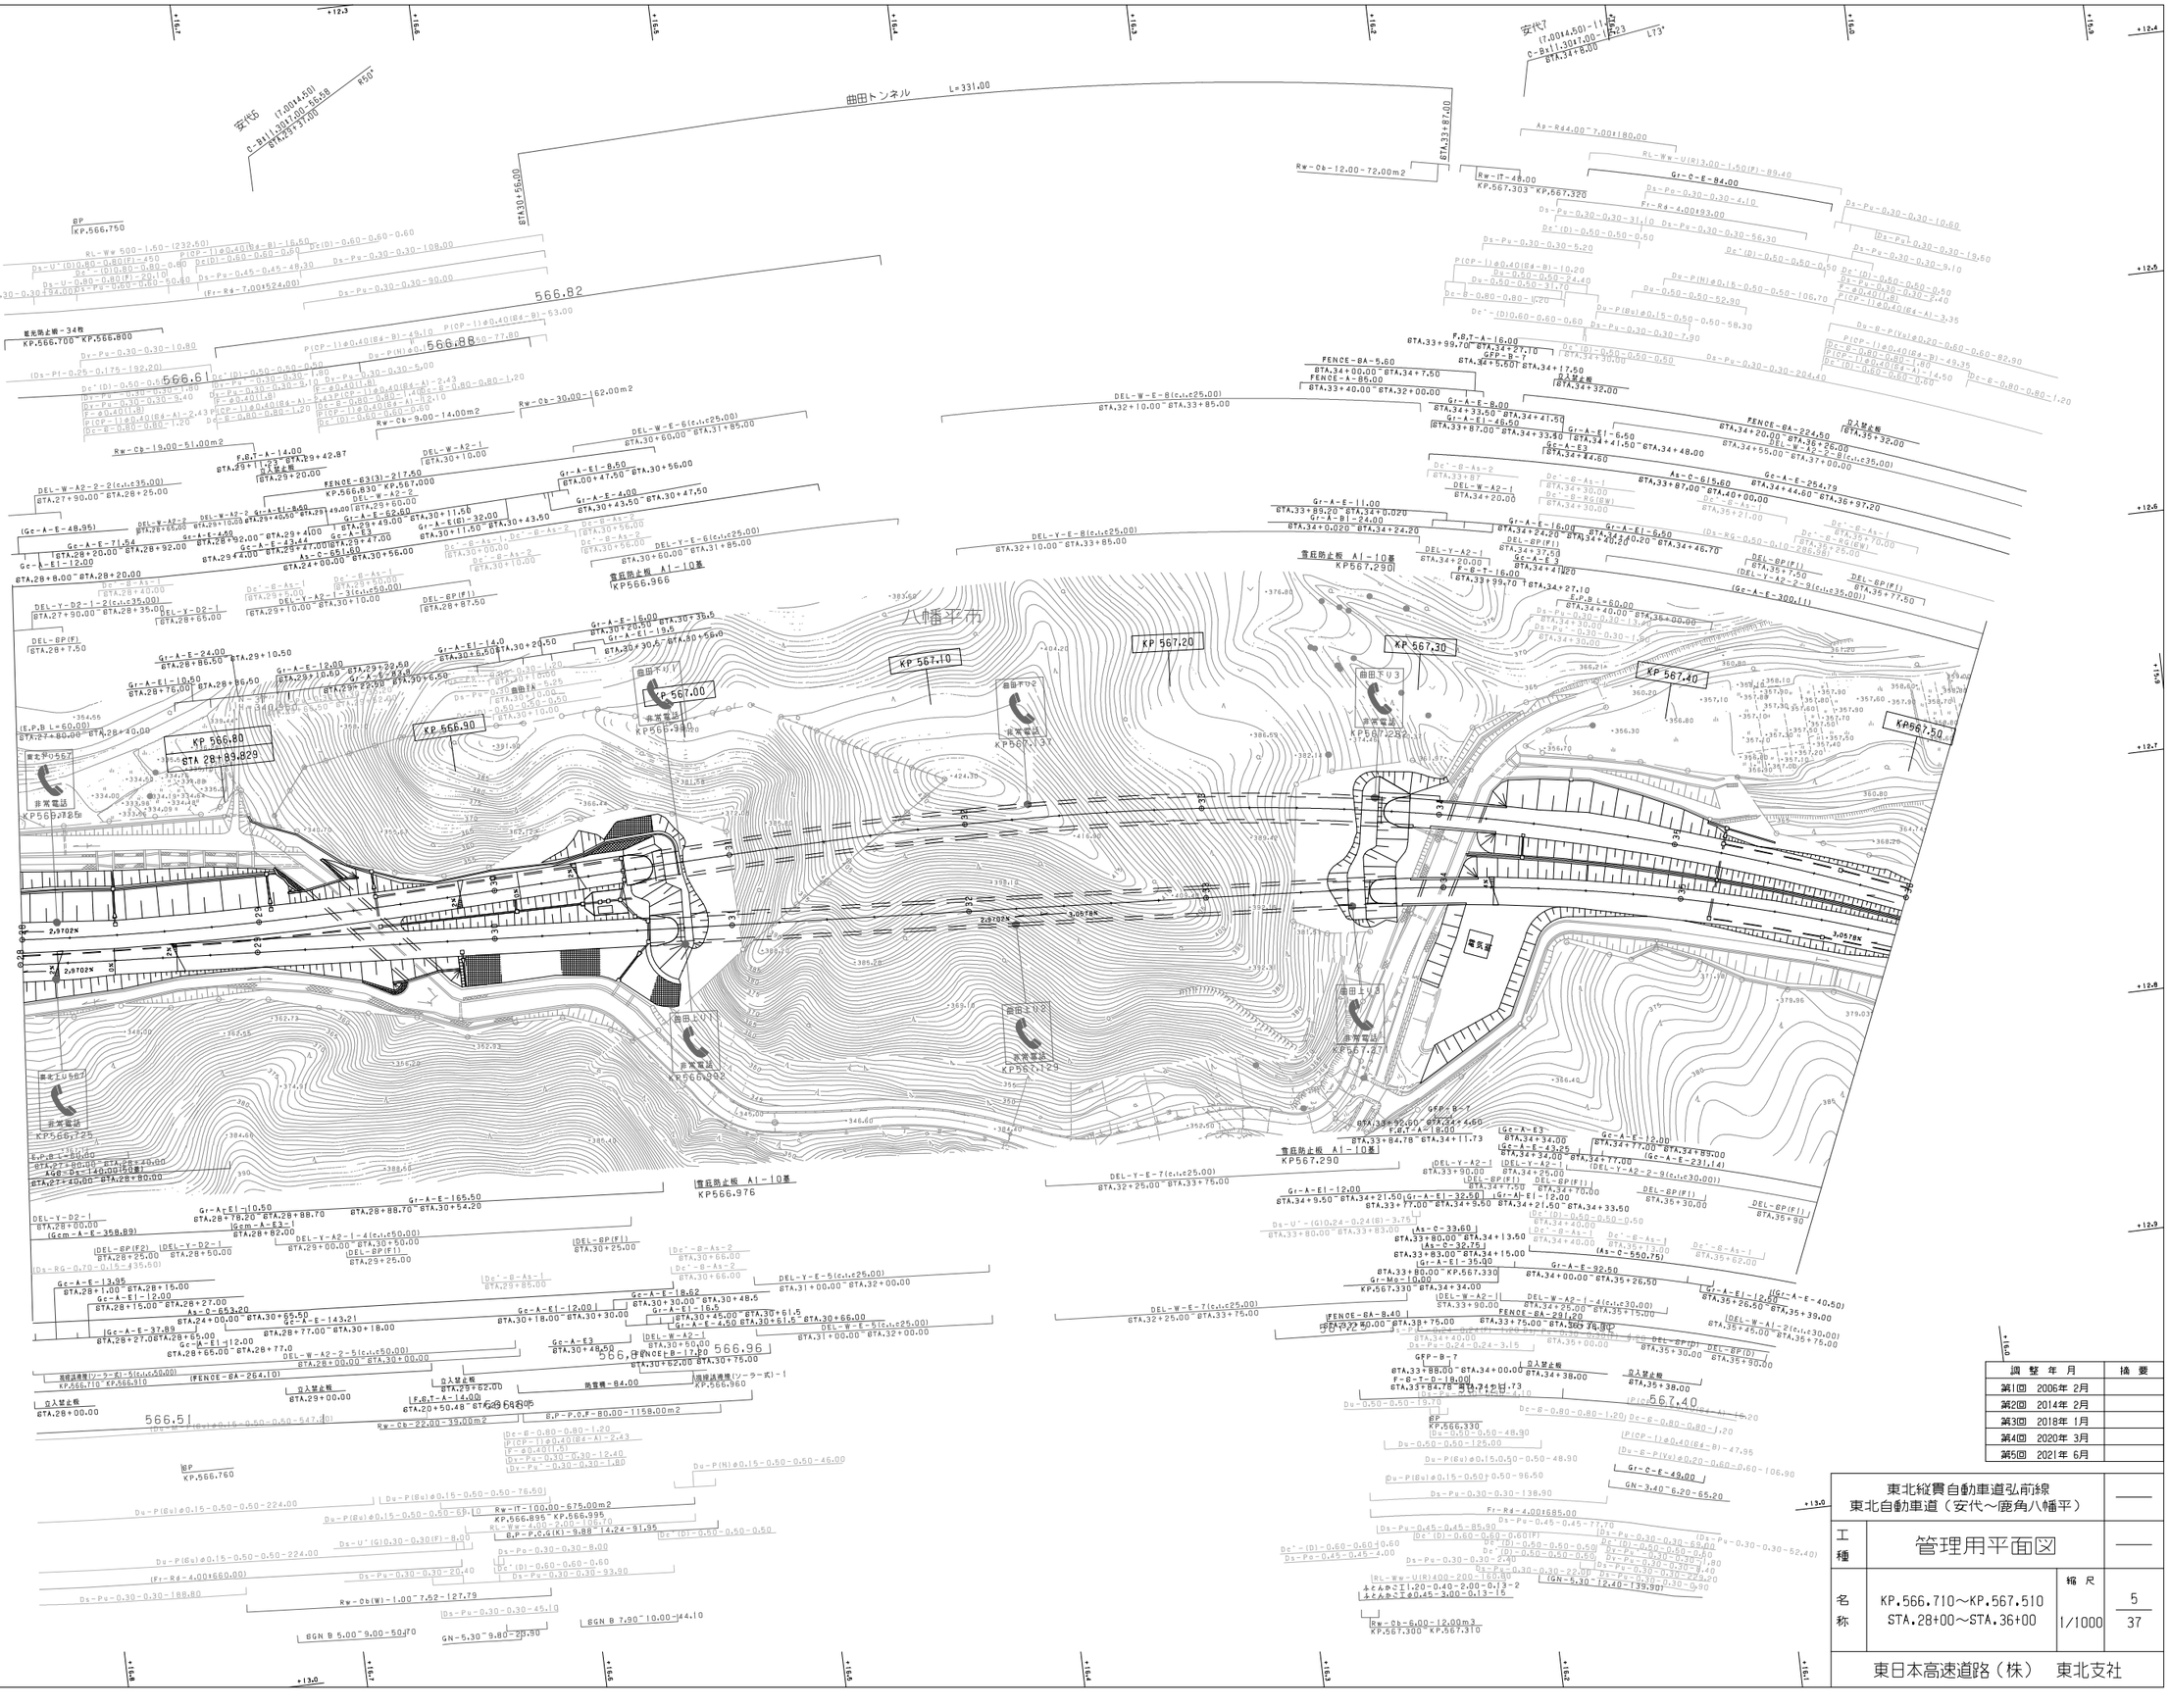
曲田トンネル L=331.00
安代5 (7.0014.50)
C-B+11.30+17.00=56.68
BTA.29+37.00
850°
安代7 (7.0014.50)-11.30+17.00=13.20
C-B+11.30+17.00=56.68
BTA.34+8.00
L73°
BTA30+56.00
BTA33+87.00
566.82
566.61
566.88
KP.566.750
KP.566.800
KP.566.700
KP.567.000
KP.566.830
KP.566.966
KP.567.290
KP.567.330
KP.566.976
KP.566.710
KP.566.760
KP.566.895
KP.566.995
KP.567.310
KP.566.810
KP.566.925
KP.566.990
KP.567.320
KP.567.303
KP.567.10
KP.567.20
KP.567.30
KP.567.40
KP.567.50
KP.566.80
KP.566.90
KP.567.00
KP.567.37
KP.567.129
KP.567.27
KP.566.902
KP.566.725
KP.567.237
KP.567.253
KP.567.268
KP.567.278
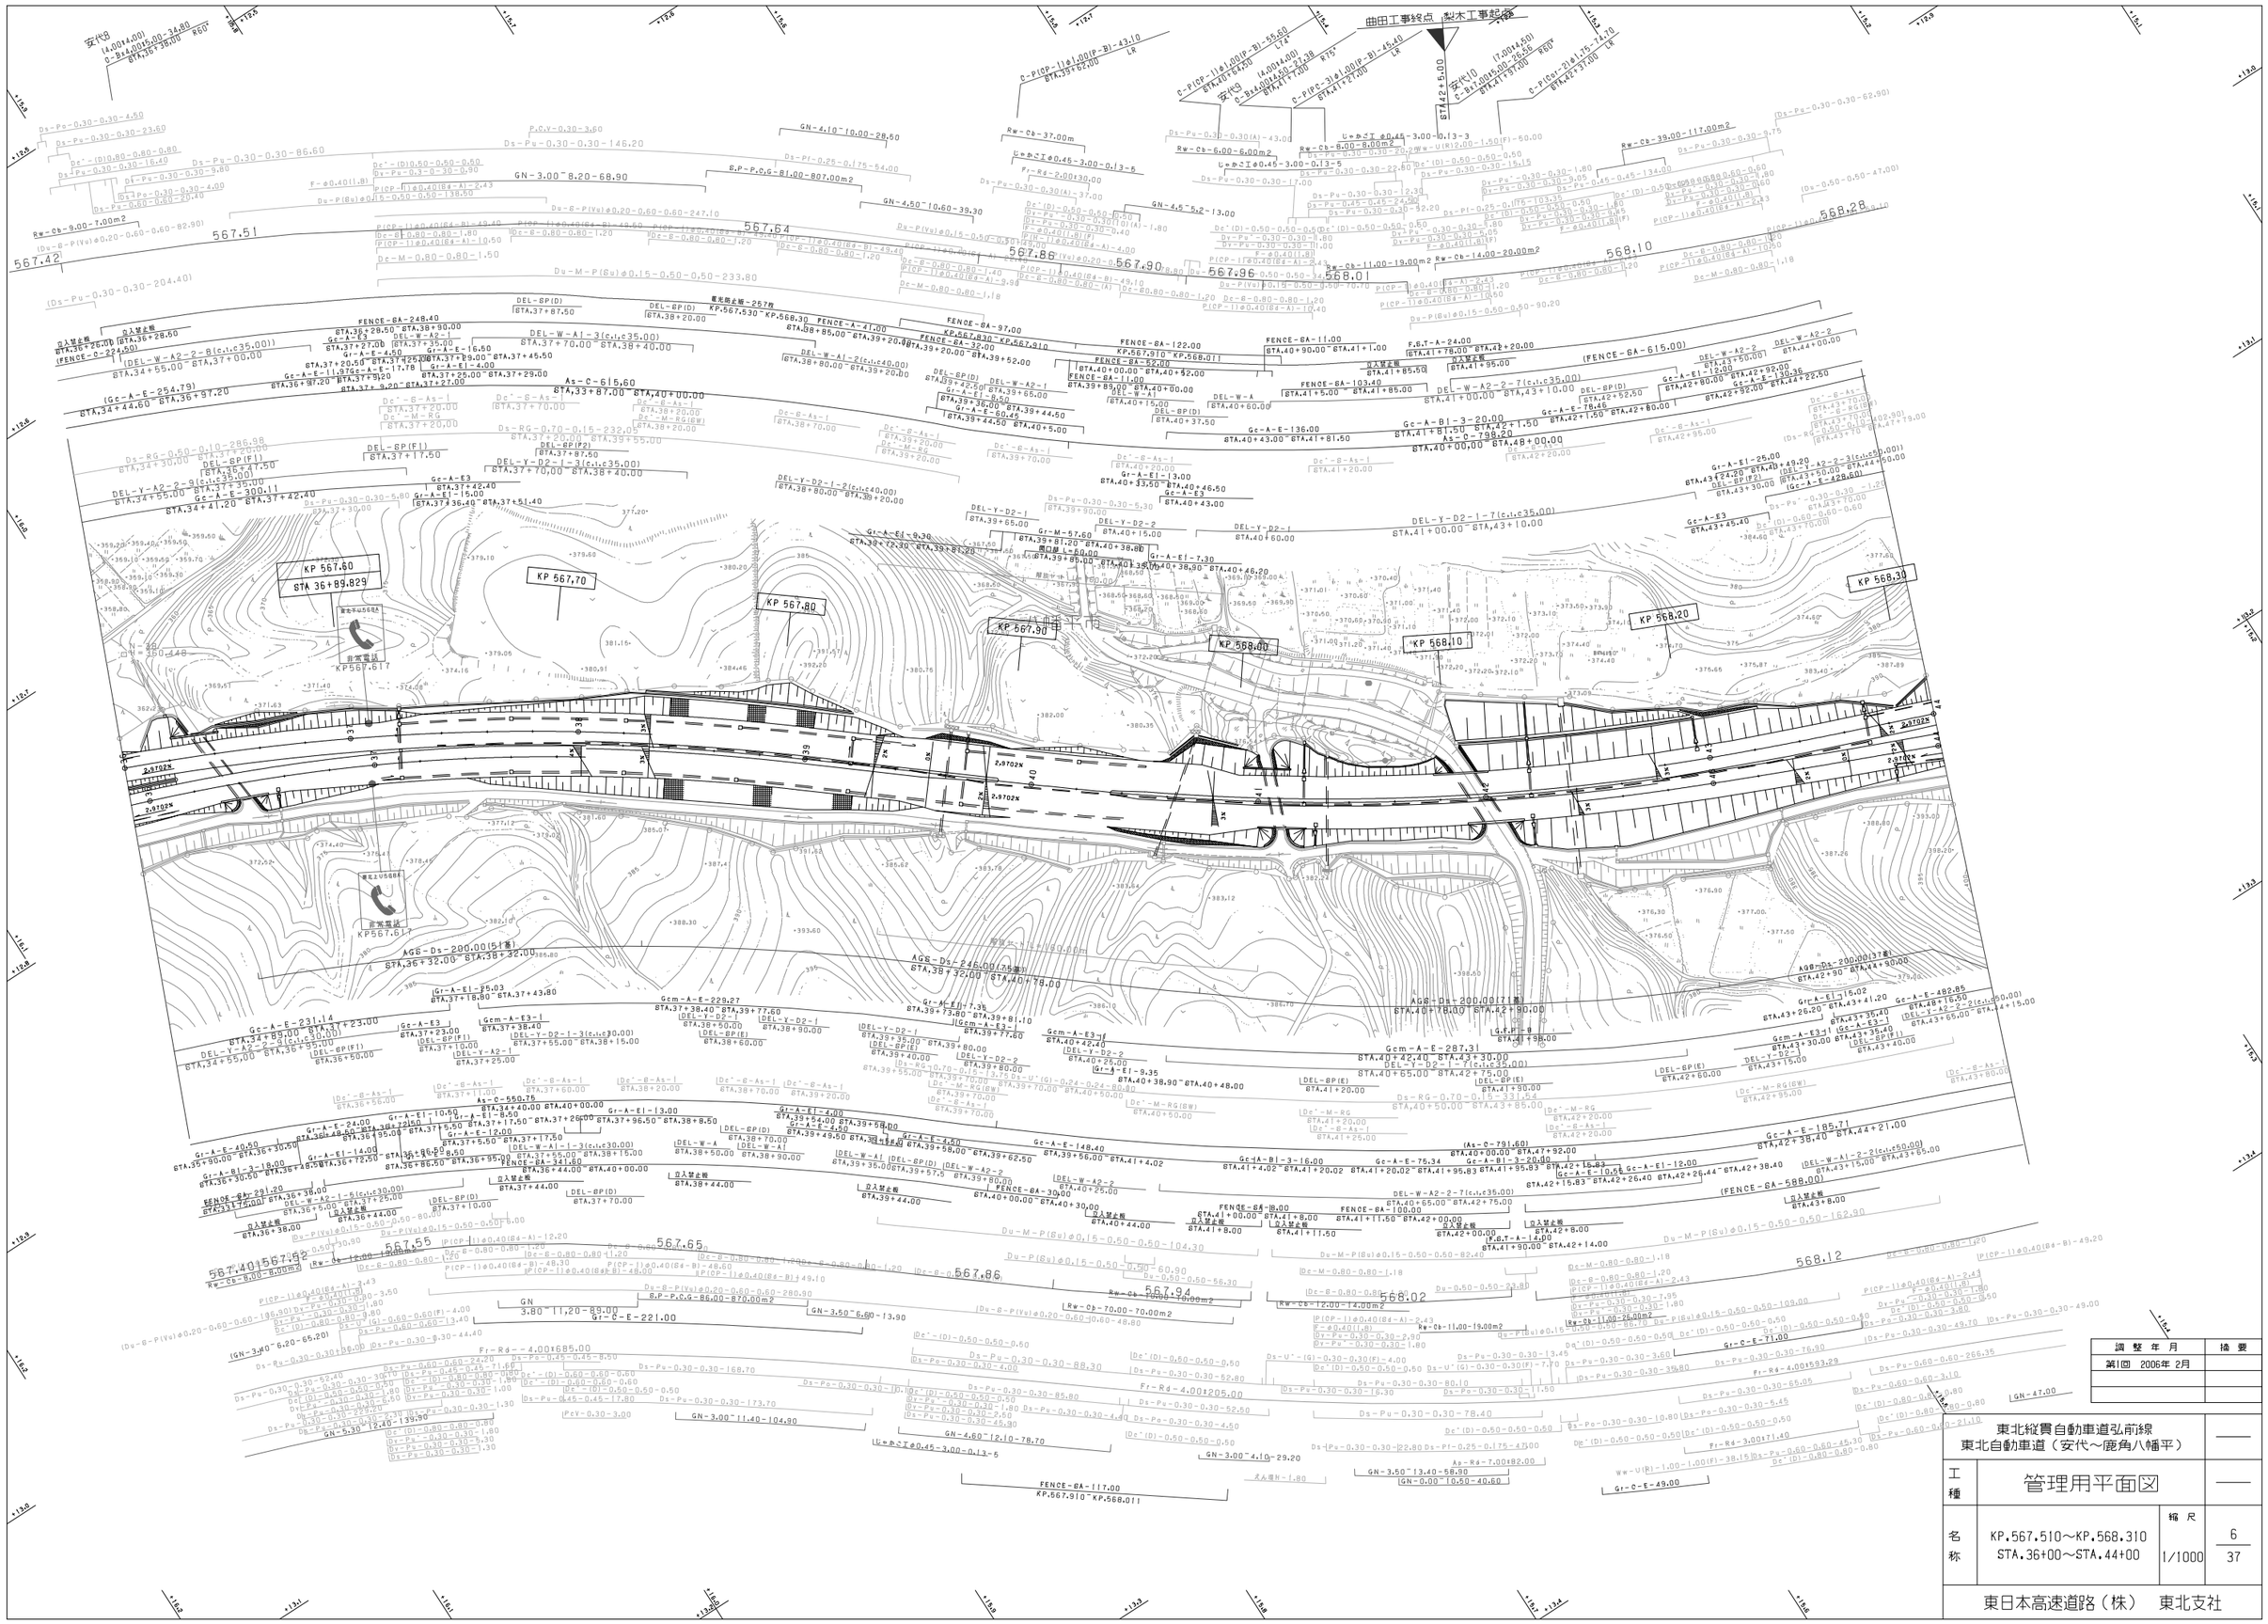
曲田工事終点 梨木工事起点
KP 567.60
STA 36+89.829
KP 567.70
KP 567.80
KP 567.90
KP 568.00
KP 568.10
KP 568.20
KP 568.30
非常電話
KP567.61.7
非常電話
KP567.81.7
AGS-Ds-200.00(15m)
AGS-Ds-246.00(15m)
AGS-Ds-200.00(71m)
AGS-Ds-200.00(137m)
FENCE-GA-117.00
KP.567.910-KP.568.011
FENCE-GA-248.40
FENCE-GA-97.00
FENCE-GA-122.00
FENCE-GA-11.00
FENCE-GA-52.00
FENCE-GA-103.40
FENCE-GA-341.60
FENCE-GA-30.00
FENCE-GA-8.00
FENCE-GA-100.00
FENCE-GA-588.00
(FENCE-GA-615.00)
(FENCE-O-224.00)
FENCE-GA-291.20
立入禁止柵
防護柵 L=60.00
(Gc-A-E-254.79)
(Gc-A-E-231.14)
(Gc-A-E-428.60)
(Gc-A-E-300.11)
(Gc-A-E-185.71)
(Gc-A-E-482.85)
(Gc-A-E-130.36)
(Gc-A-E-78.46)
(Gc-A-E-10.56)
(Gc-A-E-136.00)
(Gc-A-E-148.40)
(Gc-A-E-75.34)
(Gc-A-E-287.31)
(Gc-A-E-40.50)
(Gc-A-E-291.20)
(Gc-A-E-221.00)
(Gc-A-E-49.00)
(Gc-A-E-12.00)
(Gc-A-E-798.20)
(Gc-A-E-12.00)
(Gc-A-E-22.00)
(Gc-A-E-49.20)
(Gc-A-E-15.02)
(Gc-A-E-16.50)
(Gc-A-E-25.00)
(Gc-A-E-231.14)
(Gc-A-E-229.27)
(Gc-A-E-24.00)
(Gc-A-E-14.00)
(Gc-A-E-10.50)
(Gc-A-E-8.50)
(Gc-A-E-17.78)
(Gc-A-E-11.97)
(Gc-A-E-4.50)
(Gc-A-E-20.50)
(Gc-A-E-17.50)
(Gc-A-E-12.00)
(Gc-A-E-13.00)
(Gc-A-E-8.50)
(Gc-A-E-4.00)
(Gc-A-E-9.35)
(Gc-A-E-4.50)
(Gc-A-E-4.00)
(Gc-A-E-13.00)
(Gc-A-E-7.30)
(Gc-A-E-4.00)
(Gc-A-E-1.00)
(Gc-A-E-2.00)
(Gc-A-E-1.00)
(Gc-A-E-2.00)
(Gc-A-E-1.00)
(Gc-A-E-2


梨木トンネル
(L=816.00)
KP 568.40
STA 44+89.829
KP 568.50
KP 568.60
KP 568.70
KP 568.80
KP 568.90
KP 569.00
KP 569.10
梨木下り
梨木上り
非常電話
KP568.770
KP568.946
KP568.757
KP568.949
568.62
568.59
568.50
568.47
568.40
568.33
568.28
568.74
568.36
568.34
568.12
BP
KP.568.390
KP.568.400
EP
KP.568.600
EP
KP.568.610
(DEL-W-E-3(c₁,c25.00))
(DEL-Y-E-3(c₁,c25.00))
(DEL-Y-E-30(c₁,c25.00))
(DEL-W-E-30(c₁,c25.00))
FENCE-BA-104.50
FENCE-BA-122.00
FENCE-BA-588.00
FENCE-BA-615.00
As-C-29.20
As-C-38.00
As-C-791.60
As-C-789.70
Gc-A-E3
Gr-A-E-482.85
Gr-A-E-428.60
Gr-C-E-64.50
Gr-C-E-374.50
Rw-Cb-L=43.00m-A=233.00m2
S.P-P.C.G-L=231.00m-A=161.00m2
S.P-P.C.G-L=43.00m-A=231.00m2
(Fr-R4-4.00)593.29
(Fr-R4-4.00)184.70
Fr-R4-3.50)70.80
(Ds-P(Vu)φ0.20-0.60-0.60-144.05
(Ds-P(Gu)φ0.15-0.50-0.50-19.60
(Ds-P(Vu)φ0.20-0.60-0.60-98.65
(Ds-P(Vu)φ0.20-0.60-0.60-266.35)
(Ds-Pu-0.30-0.30-49.00)
(Ds-Pu-0.30-0.30-54.85
(Ds-Pu-0.30-0.30-65.75
(Ds-Pu-0.30-0.30-70.00
(Ds-Pu-0.30-0.30-175.00
(GN-47.00)
GN-236.40
GN-90.40
GN-62.70
GN-37.50
GN-16.00
GN-25.80
(Ds-Pu-0.30-0.30-62.90
(Ds-Pu-0.30-0.30-15.90
(Ds-Pu-0.30-0.30-391.35
(Ds-Pu-0.30-0.30-128.15
(Ds-Pu-0.30-0.30-47.00
(Ds-Pu-0.30-0.30-385.25
(Ds-Pu-0.30-0.30-43.40
(Ds-Pu-0.30-0.30-47.40
(Ds-Pu-0.30-0.30-7.80
(Ds-Pu-0.30-0.30-1.20
(Ds-Pu-0.30-0.30-4.35
(Ds-Pu-0.30-0.30-1.20
(Ds-Pu-0.30-0.30-3.00
(Ds-Pu-0.30-0.30-0.80
(Ds-Pu-0.30-0.30-1.20
(Ds-Pu-0.30-0.30-1.20
(Ds-Pu-0.30-0.30-1.20

梨木工事終点　田山工事起点

梨木トンネル　L=(816.00)

KP.569.580　KP.569.600

STA.56+45.00

STA.56+45.00 - STA.56+72.00

569.55　569.64　569.79

STA.56+58.00　STA.58+18.00

STA.48+50.00 - STA.56+0.00

STA.56+25.00

STA.56+63.50 - STA.56+74.00

STA.56+45.00 - STA.56+74.70

STA.56+86.00 - STA.56+94.50

STA.56+94.50 - STA.57+87.00

STA.58+78.50 - STA.58+99.00

STA.58+99.00 - STA.59+27.50

STA.59+90.00

STA.56+25.00

STA.56+62.50

STA.56+45.00 - STA.56+1.50

STA.56+95.00

STA.56+62.50 - STA60+54.60

STA.58+25.00

STA.58+64+6.00

STA.59+0.00

STA.59+25.00

STA.59+70.00

STA.56+46.00

STA.56+48.00

STA.56+45.00

STA.56+95.00

STA.56+80.00

STA.56+75.00

STA.59+30.00

STA.59+80.00

STA.56+25.00

STA.56+62.50

STA.57+75.00

STA.58+25.00

STA.58+75.00

STA.59+80.00

STA.56+45.00 - STA.56+49.50

STA.56+49.00 - STA.56+63.50

STA.56+45.00 - STA.56+55.00

STA.56+95.00 - STA.58+80.00

STA.56+42.50 - STA.56+63.00

STA.56+83.00 - STA.56+95.00

STA.56+47.00 - STA.56+55.00

STA.56+79.00 - STA.56+98.50

STA.56+42.50 - STA.56+47.00

STA.56+55.00 - STA.56+79.00

STA.56+65.00 - STA.57+15.00

STA.56+47.00 - STA.56+68.00

STA.56+97.00 - STA.60+31,00

STA.56+15.00 - STA.60+15.00

STA.57+40.00 - STA.60+28.00

STA.56+42.00 - STA.64+0.00

STA.58+12.00 - STA.58+20.50

STA.57+65.00 - STA.60+15.00

STA.58+60.00 - STA.61+3.50

STA.56+60.00 - STA.61+3.50

STA.56+12.00

STA.56+47.00 - STA.56+68.00

STA.57+3.50

STA.58+3.50

STA.59+3.50

569.55　569.63

STA.56+0.00 - STA.56+25.00

STA.56+42.50 - STA.56+47.00

STA.56+55.00 - STA.56+79.00

STA.56+65.00 - STA.57+15.00

STA.57+40.00

STA.56+0.00 - STA.56+25.00

STA.56+65.00 - STA.57+65.00

STA.57+65.00 - STA.60+15.00

STA.56+0.00

STA.56+25.00

STA.56+62.50

STA.57+25.00

STA.57+75.00

STA.58+0.00

STA.58+25.00

STA.58+75.00

STA.59+25.00

STA.59+75.00

STA.56+46.00

STA.56+48.00

STA.56+45.00

STA.56+95.00

STA.56+80.00

STA.56+75.00

STA.59+30.00

STA.59+80.00

STA.56+25.00

STA.56+62.50

STA.57+75.00

STA.58+25.00

STA.58+75.00

STA.59+80.00

STA.56+45.00 - STA.56+49.50

STA.56+49.00 - STA.56+63.50

STA.56+45.00 - STA.56+55.00

STA.56+95.00 - STA.58+80.00

STA.56+42.50 - STA.56+63.00

STA.56+83.00 - STA.56+95.00

STA.56+47.00 - STA.56+55.00

STA.56+79.00 - STA.56+98.50

STA.56+42.50 - STA.56+47.00

STA.56+55.00 - STA.56+79.00

STA.56+65.00 - STA.57+15.00

STA.56+47.00 - STA.56+68.00

STA.56+97.00 - STA.60+31,00

STA.56+15.00 - STA.60+15.00

STA.57+40.00 - STA.60+28.00

STA.56+42.00 - STA.64+0.00

STA.58+12.00 - STA.58+20.50

STA.57+65.00 - STA.60+15.00

STA.58+60.00 - STA.61+3.50

STA.56+60.00 - STA.61+3.50

STA.56+12.00

STA.56+47.00 - STA.56+68.00

STA.57+3.50

STA.58+3.50

STA.59+3.50

調整年月	摘要
第1回　2006年 2月	
第2回　2012年 4月	
第3回　2018年 1月	

東北縦貫自動車道弘前線 東北自動車道（安代～鹿角八幡平）			——
工種	管理用平面図		——
名称	KP.569.110～KP.569.910 STA.52+00～STA.60+00	縮尺 1/1000	8 37
東日本高速道路（株）　東北支社			

東北縦貫自動車道弘前線
東北自動車道（安代～鹿角八幡平）

工種：管理用平面図

名称：KP.569.910～KP.570.710
STA.60+00～STA.68+00

縮尺：1/1000

9
37

東日本高速道路（株）　東北支社

調整年月	摘要
第1回　2006年 2月	
第2回　2010年 5月	
第3回　2021年 6月	

八幡平市

KP 570.00
STA 60+89.829

KP 570.10

KP 570.20

KP 570.30

KP 570.40

KP 570.50

KP 570.60

KP 570.70

KP 569.952

KP 569.963

570.17

570.33

570.49

570.47

GP
KP.570.530

GP
KP.570.600

越戸橋
Ov-W-Pos-S1-4.00t43.85
STA.61+20.00

安代川
C-B3.00t27.80
STA.65+20.00

C-P(CP-I)φ1.00(P-C)-32.00
STA.60+35.50　R78°

C-P(CP-I)φ1.00(P-A)-39.30
STA.62+70.00

C-P(CP-I)φ1.00(P-B)-27.98
STA.67+8.10

GN-75.00

GN-25.00

GN-95.00

GN-(58.70)
GN-(29.80)

Rw-IT-L=10.00m-A=86.00m2
KP.570.380～KP.570.390

Rw-IT-L=105.00m-A=1313.00m2
KP.570.393～KP.570.408

Rw-IT-L=11.00m-A=116.00m2
KP.569.979～KP.570.000

Rw-IT-L=90.00m-A=936.00m2
KP.570.000～KP.570.393

Rw-IT-L=21.00m-A=276.00m2
KP.569.952～KP.569.979

Rw-IT-L=33.00m-A=253.00m2
KP.569.963～KP.569.979

Rw-IT-L=36.00m-A=282.00m2
KP.569.952～KP.569.963

Rw-U(R)3.00-2.50(F)-4.70

Rw-U(R)2.50-1.50(F)-96.30

Rw-U(R)3.00-2.50(F)-3.95

Rw-U(R)1.00-1.00(F)-11.30

Rw-U(R)3.00-1.50(F)-5.00

Rw-U(R)3.00-2.50(F)-1.80

Rw-U(R)1.00-0.50(F)-2.00

Rw-U(R)1.00-0.50(F)-1.80

Rw-U(R)1.00-0.50(F)-2.43

Rw-U(R)1.00-0.50(F)-1.20

Rw-U(R)1.00-0.50(F)-1.45

Rw-U(R)1.00-0.50(F)-2.49

Rw-U(R)1.00-0.50(F)-1.35

Rw-U(R)1.00-0.50(F)-1.80

Rw-U(R)1.00-0.50(F)-1.20

Rw-U(R)1.00-0.50(F)-1.80

Rw-U(R)1.00-0.50(F)-1.80

Rw-U(R)1.00-0.50(F)-1.80

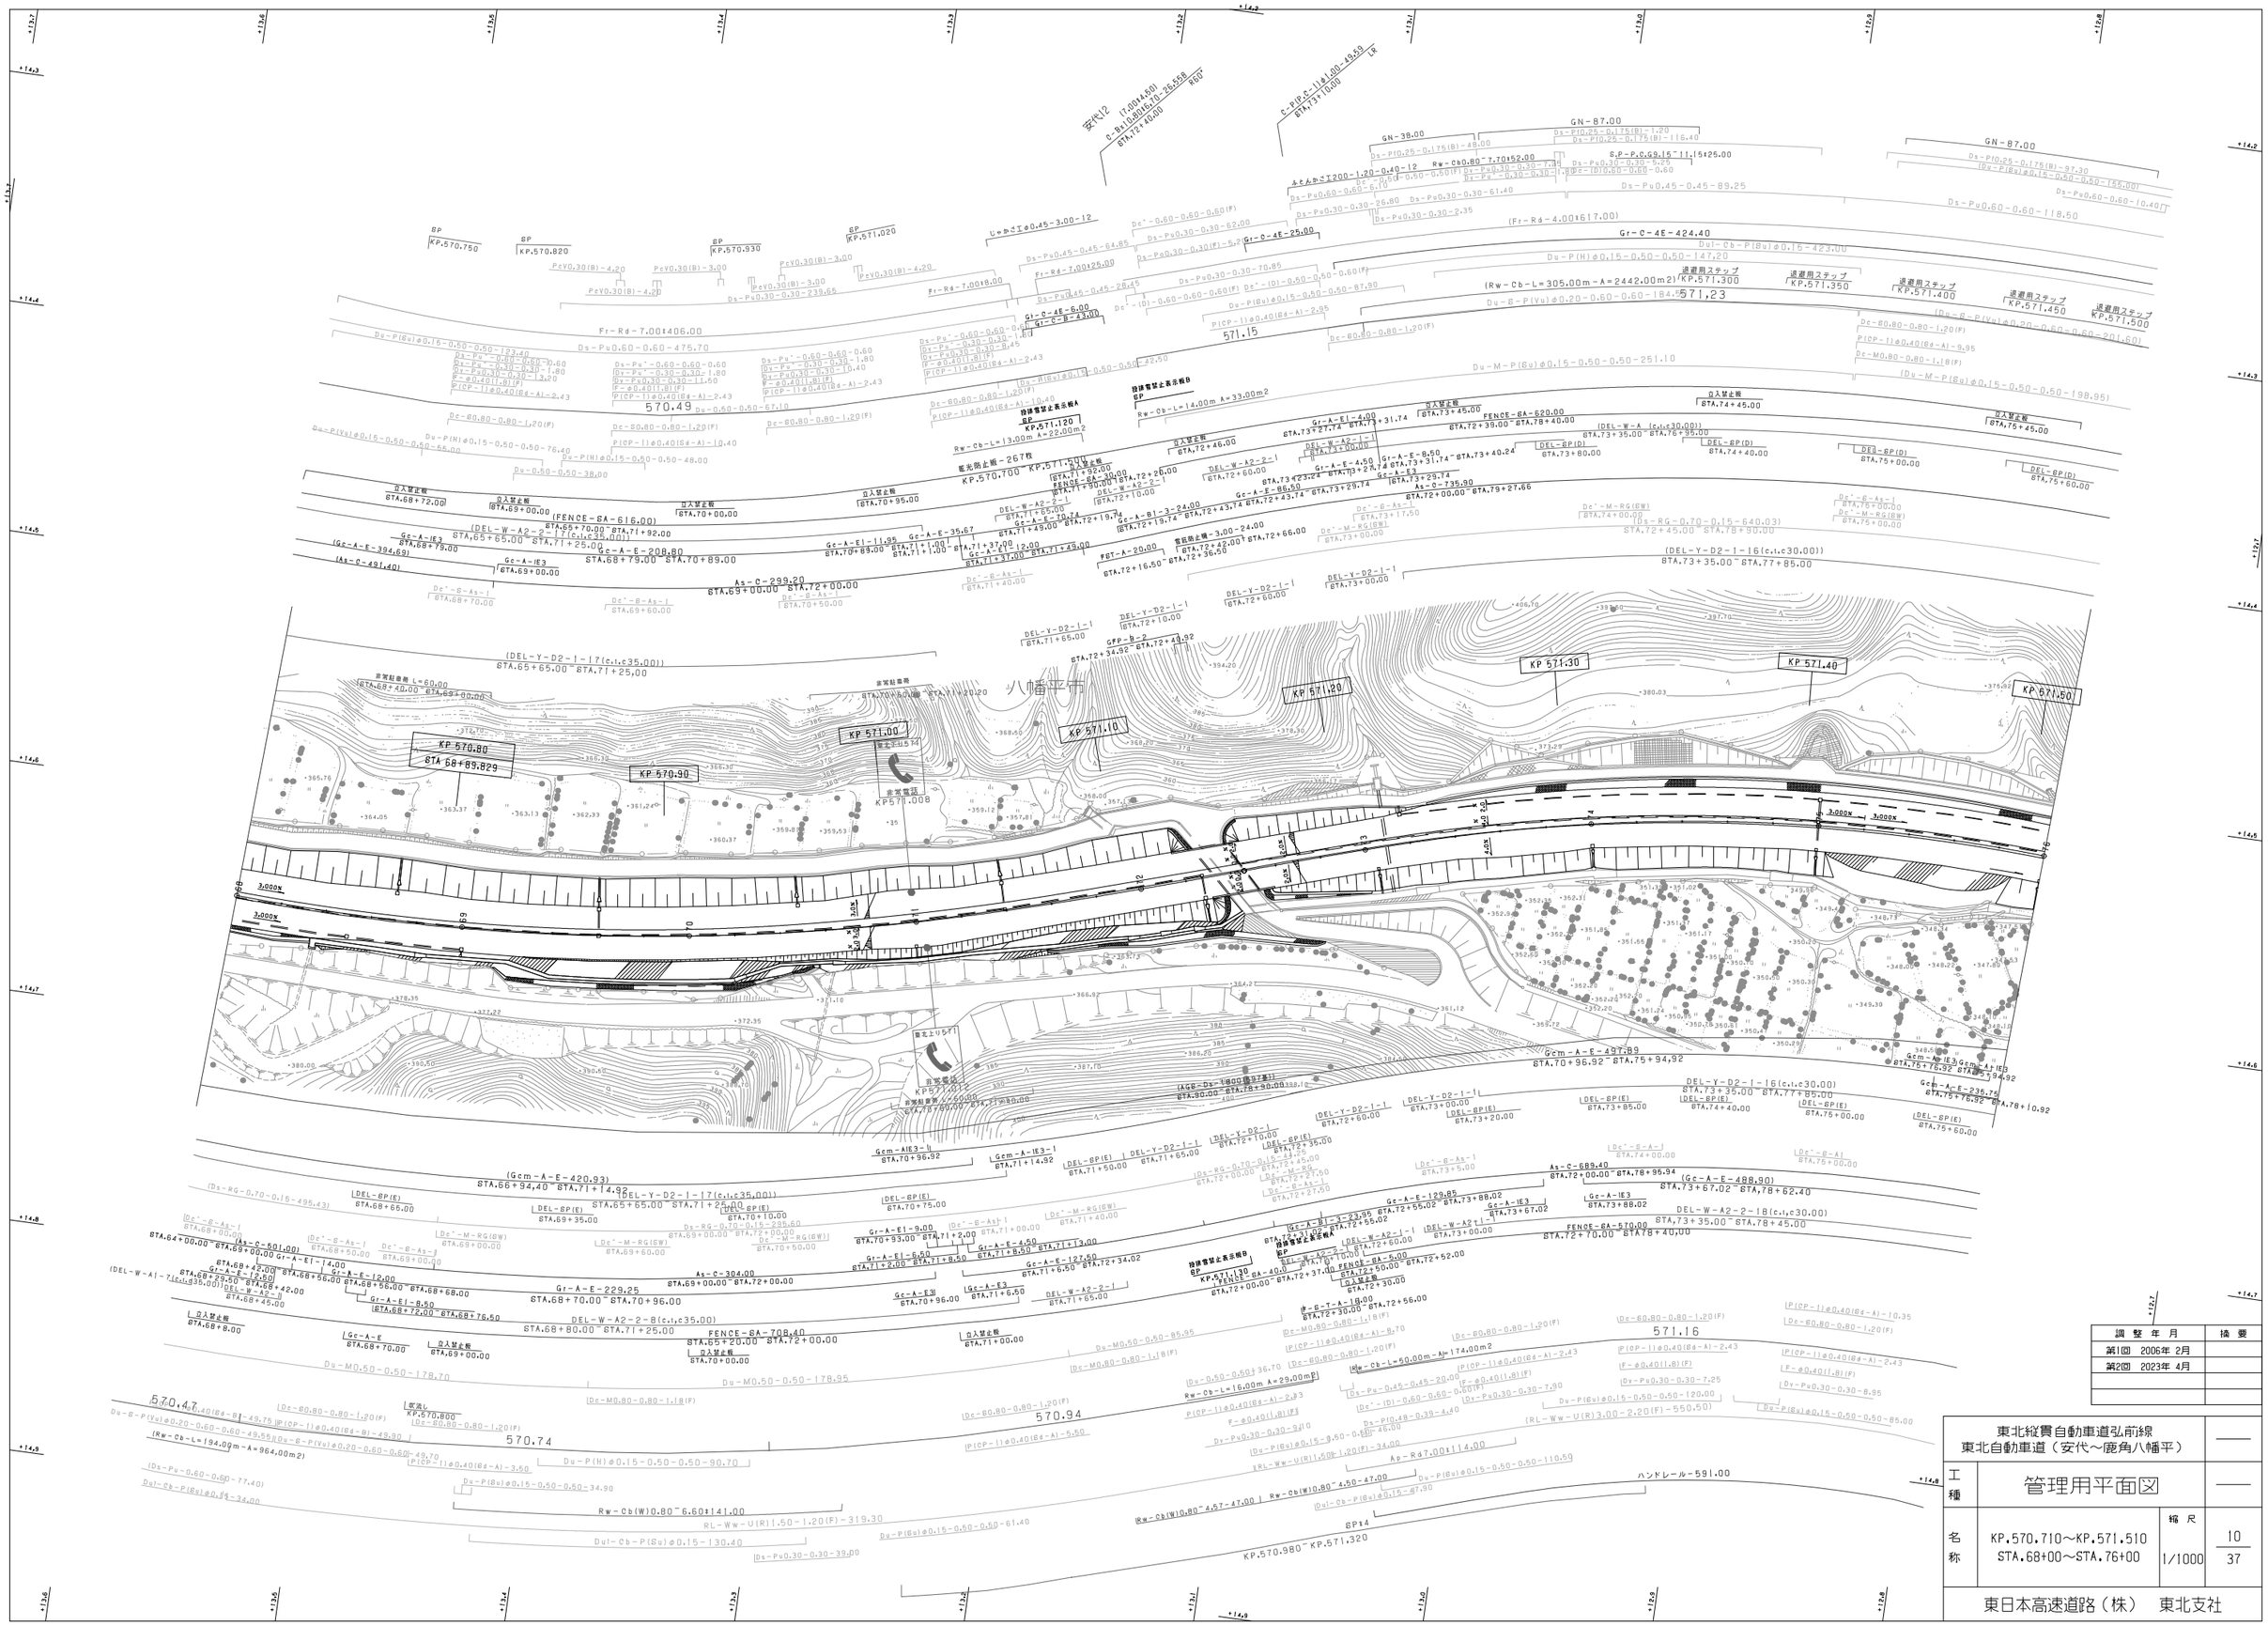
KP 570.80
STA 68+89.829
KP 570.90
KP 571.00
KP 571.10
KP 571.20
KP 571.30
KP 571.40
KP 571.50
八幡平市
非常駐車帯 L=60.00
非常電話
KP571.000
KP571.012
非常駐車帯 L=60.00
非常電話
KP571.008
3.000N
3.000X
3.00N
3.00X
4.00N
4.00X
5.00N
5.00X
Gr-A-E-424.40
Gr-C-4E-25.00
Gr-C-4E-6.00
Gr-C-4E-43.00
Fr-Rd-7.00×406.00
Fr-Rd-7.00×18.00
Fr-Rd-7.00×25.00
Fr-Rd-4.00×617.00
Ds-Pu0.60-0.60-475.70
Ds-Pu0.45-0.45-89.25
Ds-Pu0.60-0.60-118.50
Ds-Pu0.60-0.60-104.01
Ds-Pu0.60-0.60-65.00
Ds-Pu0.45-0.45-64.85
Ds-Pu0.45-0.45-28.45
Ds-Pu0.30-0.30-239.65
Ds-Pu0.30-0.30-62.00
Ds-Pu0.30-0.30-70.85
Ds-Pu0.30-0.30-61.40
Ds-Pu0.30-0.30-26.80
Ds-Pu0.30-0.30-2.35
Ds-Pu0.30-0.30-5.20
Ds-Pu0.30-0.30-8.45
Ds-Pu0.30-0.30-10.40
Ds-Pu0.30-0.30-11.50
Ds-Pu0.30-0.30-1.80
Ds-Pu0.30-0.30-13.20
Ds-P(Gu)φ0.15-0.50-0.50-123.40
Ds-P(Gu)φ0.15-0.50-0.50-147.20
Ds-P(Gu)φ0.15-0.50-0.50-251.10
Ds-P(Gu)φ0.15-0.50-0.50-198.95
Ds-P(Gu)φ0.15-0.50-0.50-201.60
Ds-P(Vu)φ0.15-0.50-0.50-65.00
Ds-P(Vu)φ0.20-0.60-0.60-184.50
Ds-P(H)φ0.15-0.50-0.50-76.40
Ds-P(H)φ0.15-0.50-0.50-48.00
Ds-P(H)φ0.15-0.50-0.50-38.00
Ds-P(H)φ0.15-0.50-0.50-10.40
Ds-P(H)φ0.15-0.50-0.50-11.80
Ds-P(H)φ0.15-0.50-0.50-9.95
Ds-P(H)φ0.15-0.50-0.50-49.75
Ds-P(H)φ0.15-0.50-0.50-90.70
Ds-P(Gu)φ0.15-0.50-0.50-34.90
Ds-P(Gu)φ0.15-0.50-0.50-61.40
Ds-P(Gu)φ0.15-0.50-0.50-110.50
Ds-P(Gu)φ0.15-0.50-0.50-85.00
Ds-P(Gu)φ0.15-0.50-0.50-47.90
Ds-P(Gu)φ0.15-0.50-0.50-34.00
Ds-P(Gu)φ0.15-0.50-0.50-39.00
Ds-P(Gu)φ0.15-0.50-0.50-30.00
Ds-P(Gu)φ0.15-0.50-0.50-34.00
Ds-P10.25-0.175(B)-48.00
Ds-P10.25-0.175(B)-116.40
Ds-P10.25-0.175(B)-97.30
Ds-P(Gu)φ0.15-0.50-0.50-165.00
Ds-P10.25-0.175(B)-1.20
Ds-P10.25-0.175(B)-11.15×25.00
S.P-P.C.G9.15-11.15×25.00
Rw-Cb0.80-7.70×52.00
Rw-Cb0.80-6.60×141.00
Rw-Cb(W)0.80-6.60×141.00
Rw-Cb(W)0.80-4.50-47.00
Rw-Cb(W)0.80-4.57-47.00
Rw-Cb-L=194.09m-A=964.00m2)
Rw-Cb-L=305.00m-A=2442.00m2)
Rw-Cb-L=14.00m A=33.00m2
Rw-Cb-L=13.00m A=22.00m2
Rw-Cb-L=16.00m A=29.00m2)
Rw-Cb-L=50.00m-A=174.00m2
Ap-Rd7.00×114.00
Ap-Rd7.00×141.00
RL-Ww-U(R)1.50-1.20(F)-319.30
RL-Ww-U(R)1.50-1.20(F)-34.00
RL-Ww-U(R)3.00-2.20(F)-550.50)
RL-Ww-U(R)1.50-1.20(F)-46.00
(Ds-RG-0.70-0.15-640.03)
(Ds-RG-0.70-0.15-495.43)
(Ds-RG-0.70-0.15-235.60)
(Ds-RG-0.70-0.15-49.55)
(Ds-RG-0.70-0.15-77.40)
(Ds-RG-0.70-0.15-34.00)
(Ds-RG-0.70-0.15-39.00)
(Ds-RG-0.70-0.15-30.00)
(Ds-RG-0.70-0.15-34.00)
(Ds-RG-0.70-0.15-49.75)
(Ds-RG-0.70-0.15-90.70)
(Ds-RG-0.70-0.15-34.90)
(Ds-RG-0.70-0.15-61.40)
(Ds-RG-0.70-0.15-110.50)
(Ds-RG-0.70-0.15-85.00)
(Ds-RG-0.70-0.15-47.90

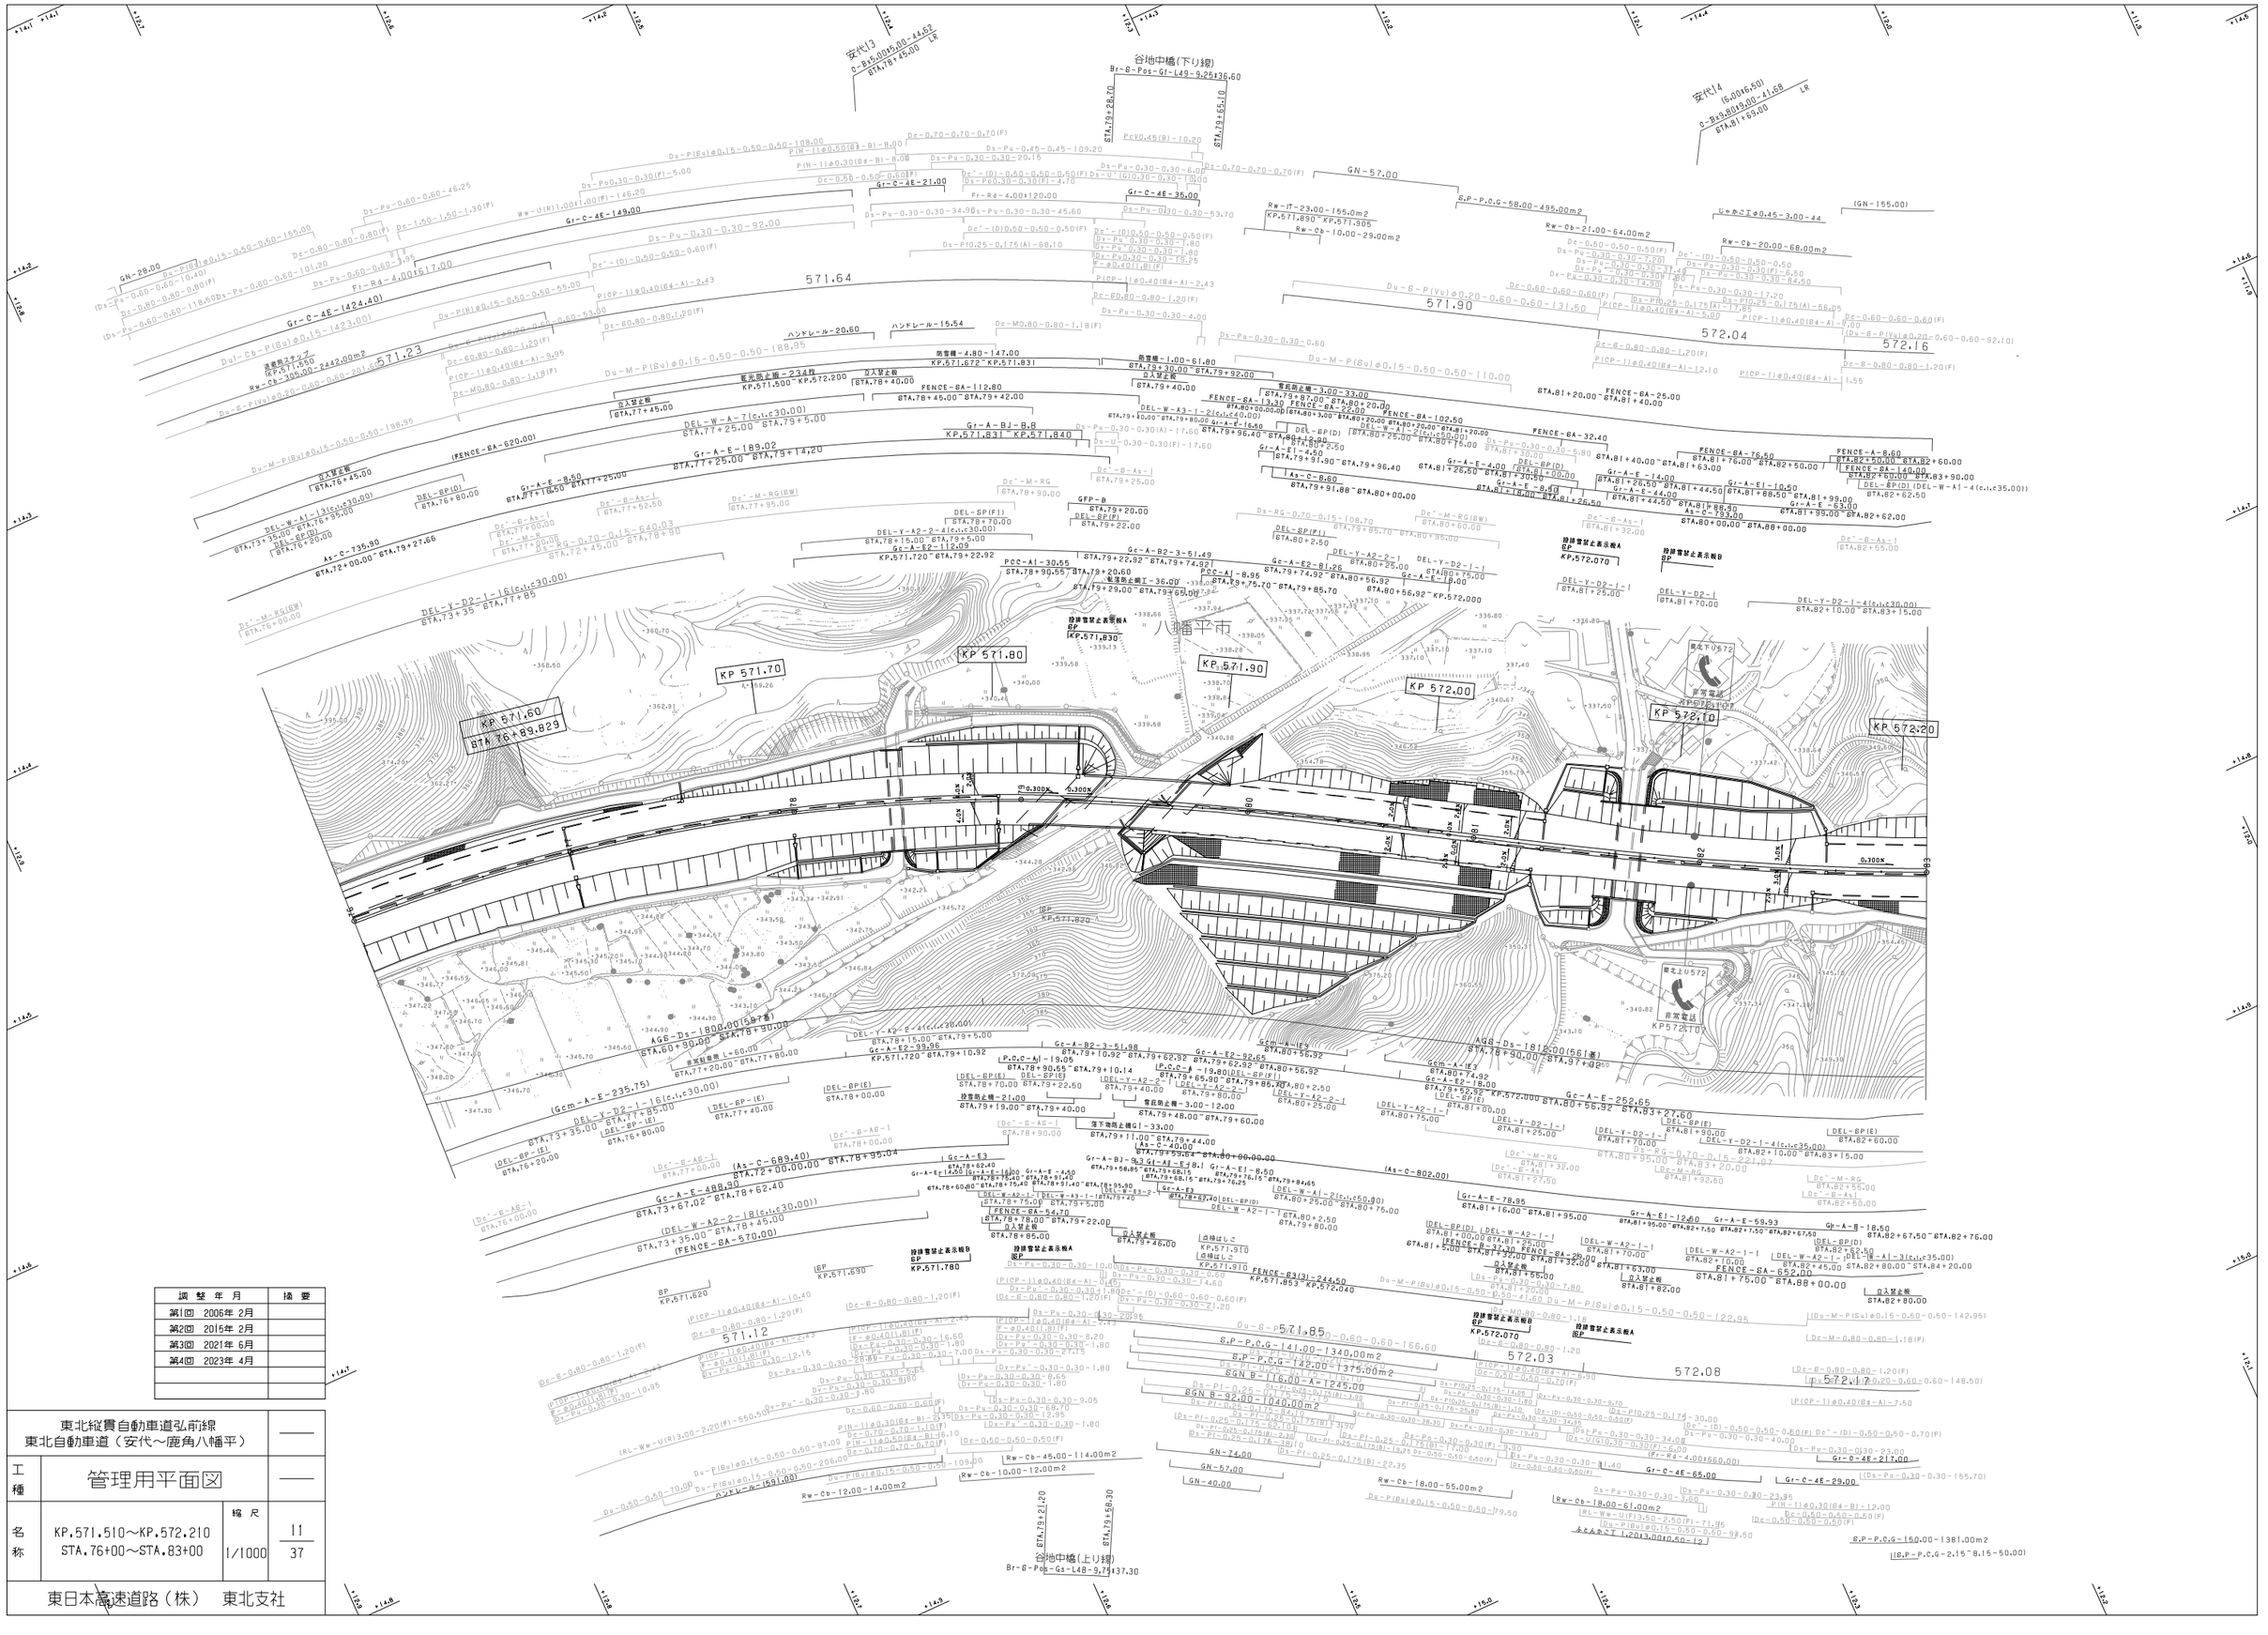
谷地中橋(下り線)
Br-G-Pos-Gi-L49-9.25+36.60
STA.79+28.70
STA.79+65.10
安代J3
0-B×5.00[15.00-44.62]
STA.78+45.00 LR
安代J4
(6.00[6.60])
0-B×5.00[19.00-41.68]
STA.81+65.00 LR
八幡平市
KP 571.70
KP 571.80
KP 571.90
KP 572.00
KP 572.10
KP 572.20
KP 571.60
STA.76+89.829
571.64
571.90
572.04
572.16
571.23
571.12
571.85
572.03
572.08
571.80
571.78
571.82
571.83
571.84
571.86
571.87
571.88
571.89
571.91
571.92
571.93
571.94
571.95
571.96
571.97
571.98
571.99
572.00
572.01
572.02
572.05
572.06
572.07
572.09
572.11
572.12
572.13
572.14
572.15
572.17
572.18
572.19
KP.571.820
KP.571.780
KP.571.690
KP.571.620
KP.571.910
KP.572.070
KP.572.040
KP.572.000
KP.571.830
KP.572.170
KP.572.108
KP.572.076
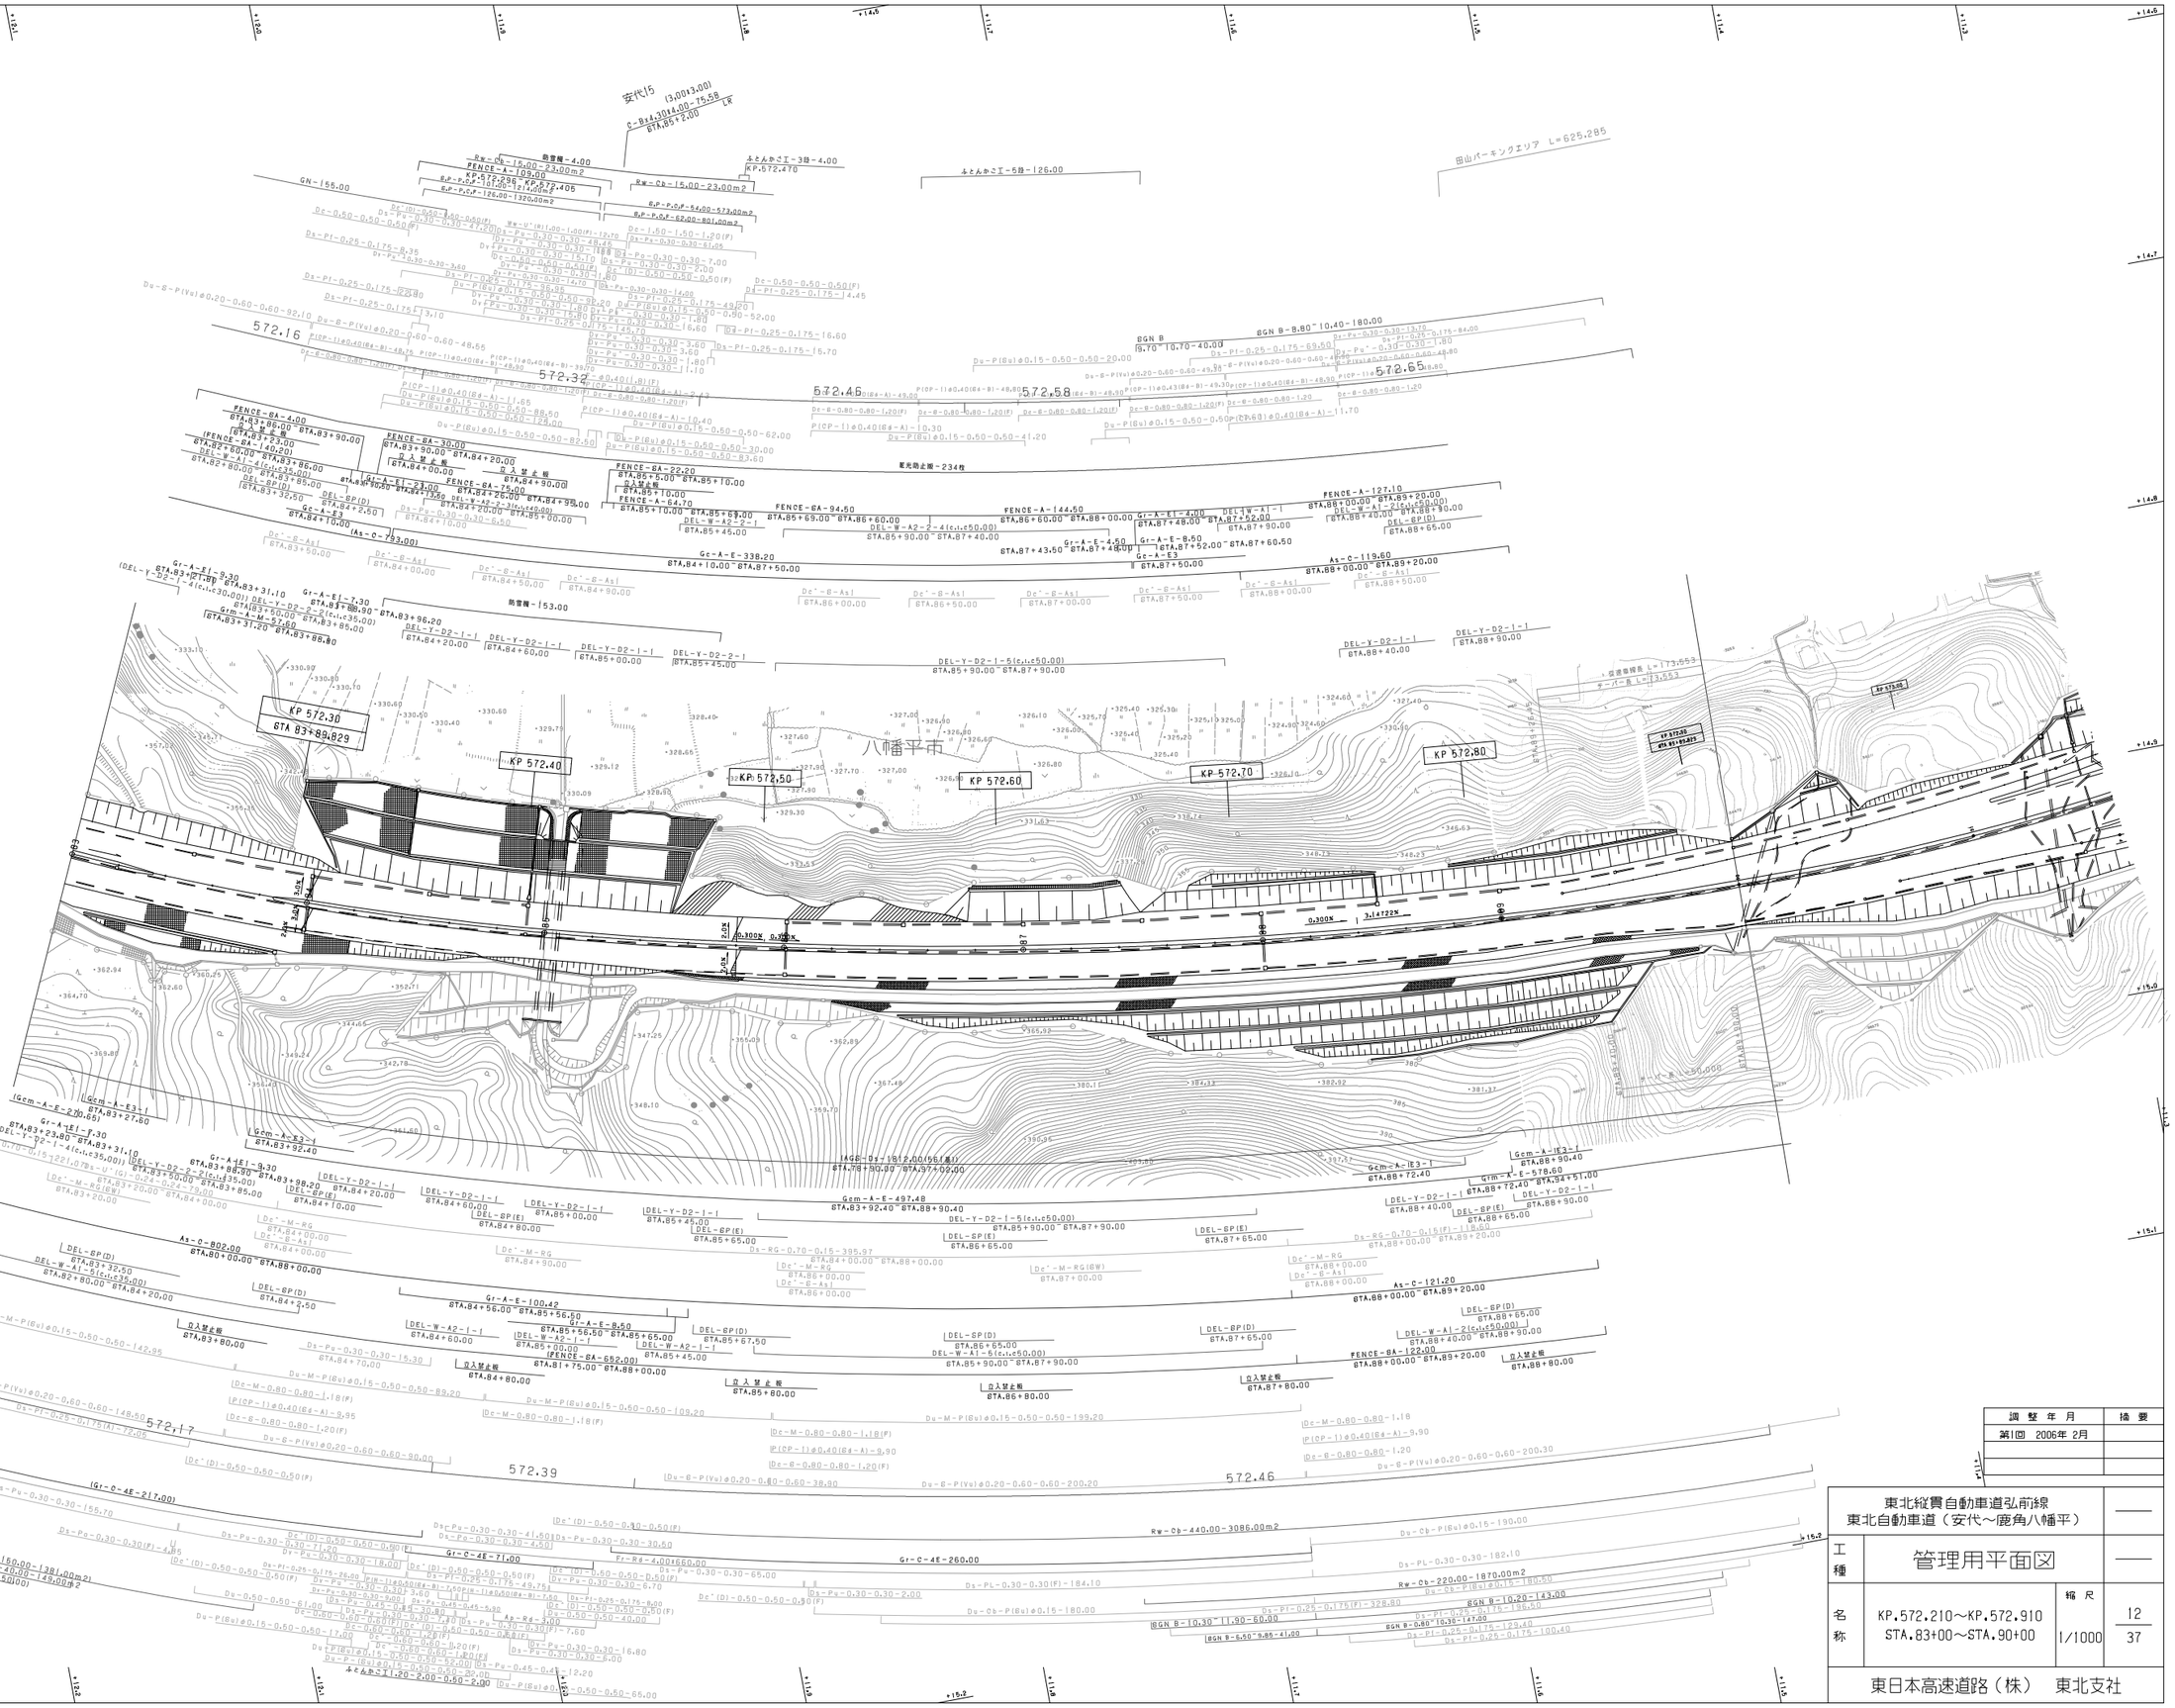
安代IS (3,001+3.00)
C-Bx4.30+4.00~75.58
BTA.85+2.00
Rw-Cb-150.00~23.00m2
FENCE-A-102.00
KP.572.296 KP.572.405
E.P-P.C.P-107.00~124.00m2
E.P-P.C.P-126.00~137.00m2
E.P-P.C.P-54.00~573.00m2
E.P-P.C.P-62.00~801.00m2
Rw-Cb-15.00~23.00m2
ふとんかご工-3段-4.00
KP.572.470
ふとんかご工-5段-126.00
田山パーキングエリア L=625.285
防雪柵-4.00
GN-155.00
572.16
572.32
572.46
572.58
572.65
572.17
572.39
572.46
BGN B
9.70~10.70~40.00
BGN B-8.80~10.40~180.00
遮光防止面-234枚
防雪柵-153.00
八幡平市
KP 572.30
BTA 83+89.829
KP 572.40
KP 572.50
KP 572.60
KP 572.70
KP 572.80
KP 573.00
KP 573.05
BTA 89+00.829
+環境施設帯 L=173.553
ターバー長 L=173.553
Gcm-A-E-497.48
BTA.83+92.40~BTA.88+90.40
Gcm-A-E-578.60
BTA.88+72.40~BTA.94+51.00
Gr-A-E-100.42
BTA.84+56.00~BTA.85+56.50
Gr-A-E-8.50
BTA.85+56.50~BTA.85+65.00
Gr-A-E-217.00
Gr-C-4E-71.00
Gr-C-4E-260.00
Rw-Cb-440.00-3086.00m2
Rw-Cb-220.00-1870.00m2
BGN B-10.20-143.00
BGN B-10.30-11.90-60.00
BGN B-6.50-9.85-41.00
BGN B-0.40-10.35-147.00
As-C-802.00
BTA.80+00.00~BTA.88+00.00
As-C-121.20
BTA.88+00.00~BTA.89+20.00
As-C-119.60
BTA.88+00.00~BTA.89+20.00
As-C-193.00
IAGE-91+181.200(56/基)
BTA.78+80.00~BTA.97+00.00
FENCE-GA-652.00
BTA.81+75.00~BTA.88+00.00
FENCE-A-144.50
BTA.86+60.00~BTA.88+00.00
FENCE-A-127.10
BTA.88+00.00~BTA.89+20.00
FENCE-GA-122.00
BTA.88+00.00~BTA.89+20.00
FENCE-GA-94.50
BTA.85+69.00~BTA.86+60.00
FENCE-A-64.70
BTA.85+10.00~BTA.85+69.00
FENCE-GA-22.20
BTA.85+5.00~BTA.85+10.00
FENCE-GA-30.00
BTA.83+90.00~BTA.84+20.00
FENCE-GA-75.00
BTA.84+26.00~BTA.84+55.00
FENCE-GA-4.00
BTA.83+86.00~BTA.83+90.00
(FENCE-GA-140.20)
BTA.83+23.00~BTA.84+63.20
DEL-W-A1-4(c.t.c35.00)
BTA.83+86.00~BTA.84+20.00
DEL-W-A1-5(c.t.c35.00)
BTA.82+80.00~BTA.83+32.50
DEL-W-A2-2-4(c.t.c50.00)
BTA.85+90.00~BTA.87+40.00
DEL-W-A2-2-1
BTA.85+45.00
DEL-Y-D2-1-5(c.t.c50.00)
BTA.85+90.00~BTA.87+90.00
DEL-Y-D2-2-2(c.t.c35.00)
BTA.83+85.00~BTA.83+98.20
DEL-Y-D2-2-1
BTA.83+31.00~BTA.83+85.00
DEL-Y-D2-2-4(c.t.c35.00)
BTA.83+23.00~BTA.83+88.90
DEL-SP(D)
DEL-SP(E)
DEL-SP(F)
DEL-GP(D)
DEL-GP(E)
DEL-BP(D)
DEL-BP(E)
立入禁止柵
Gcm-A-E3-1
Gcm-A-E-210.65
Gr-A-E1-7.30
Gr-A-E1-9.30
Gr-A-E1-9.90
Gr-A-E1-9.30
Gr-A-E1-7.30
Gcm-A-E-27.60
Gcm-A-E3-1
Gcm-A-E3-1
Gcm-A-E3-1

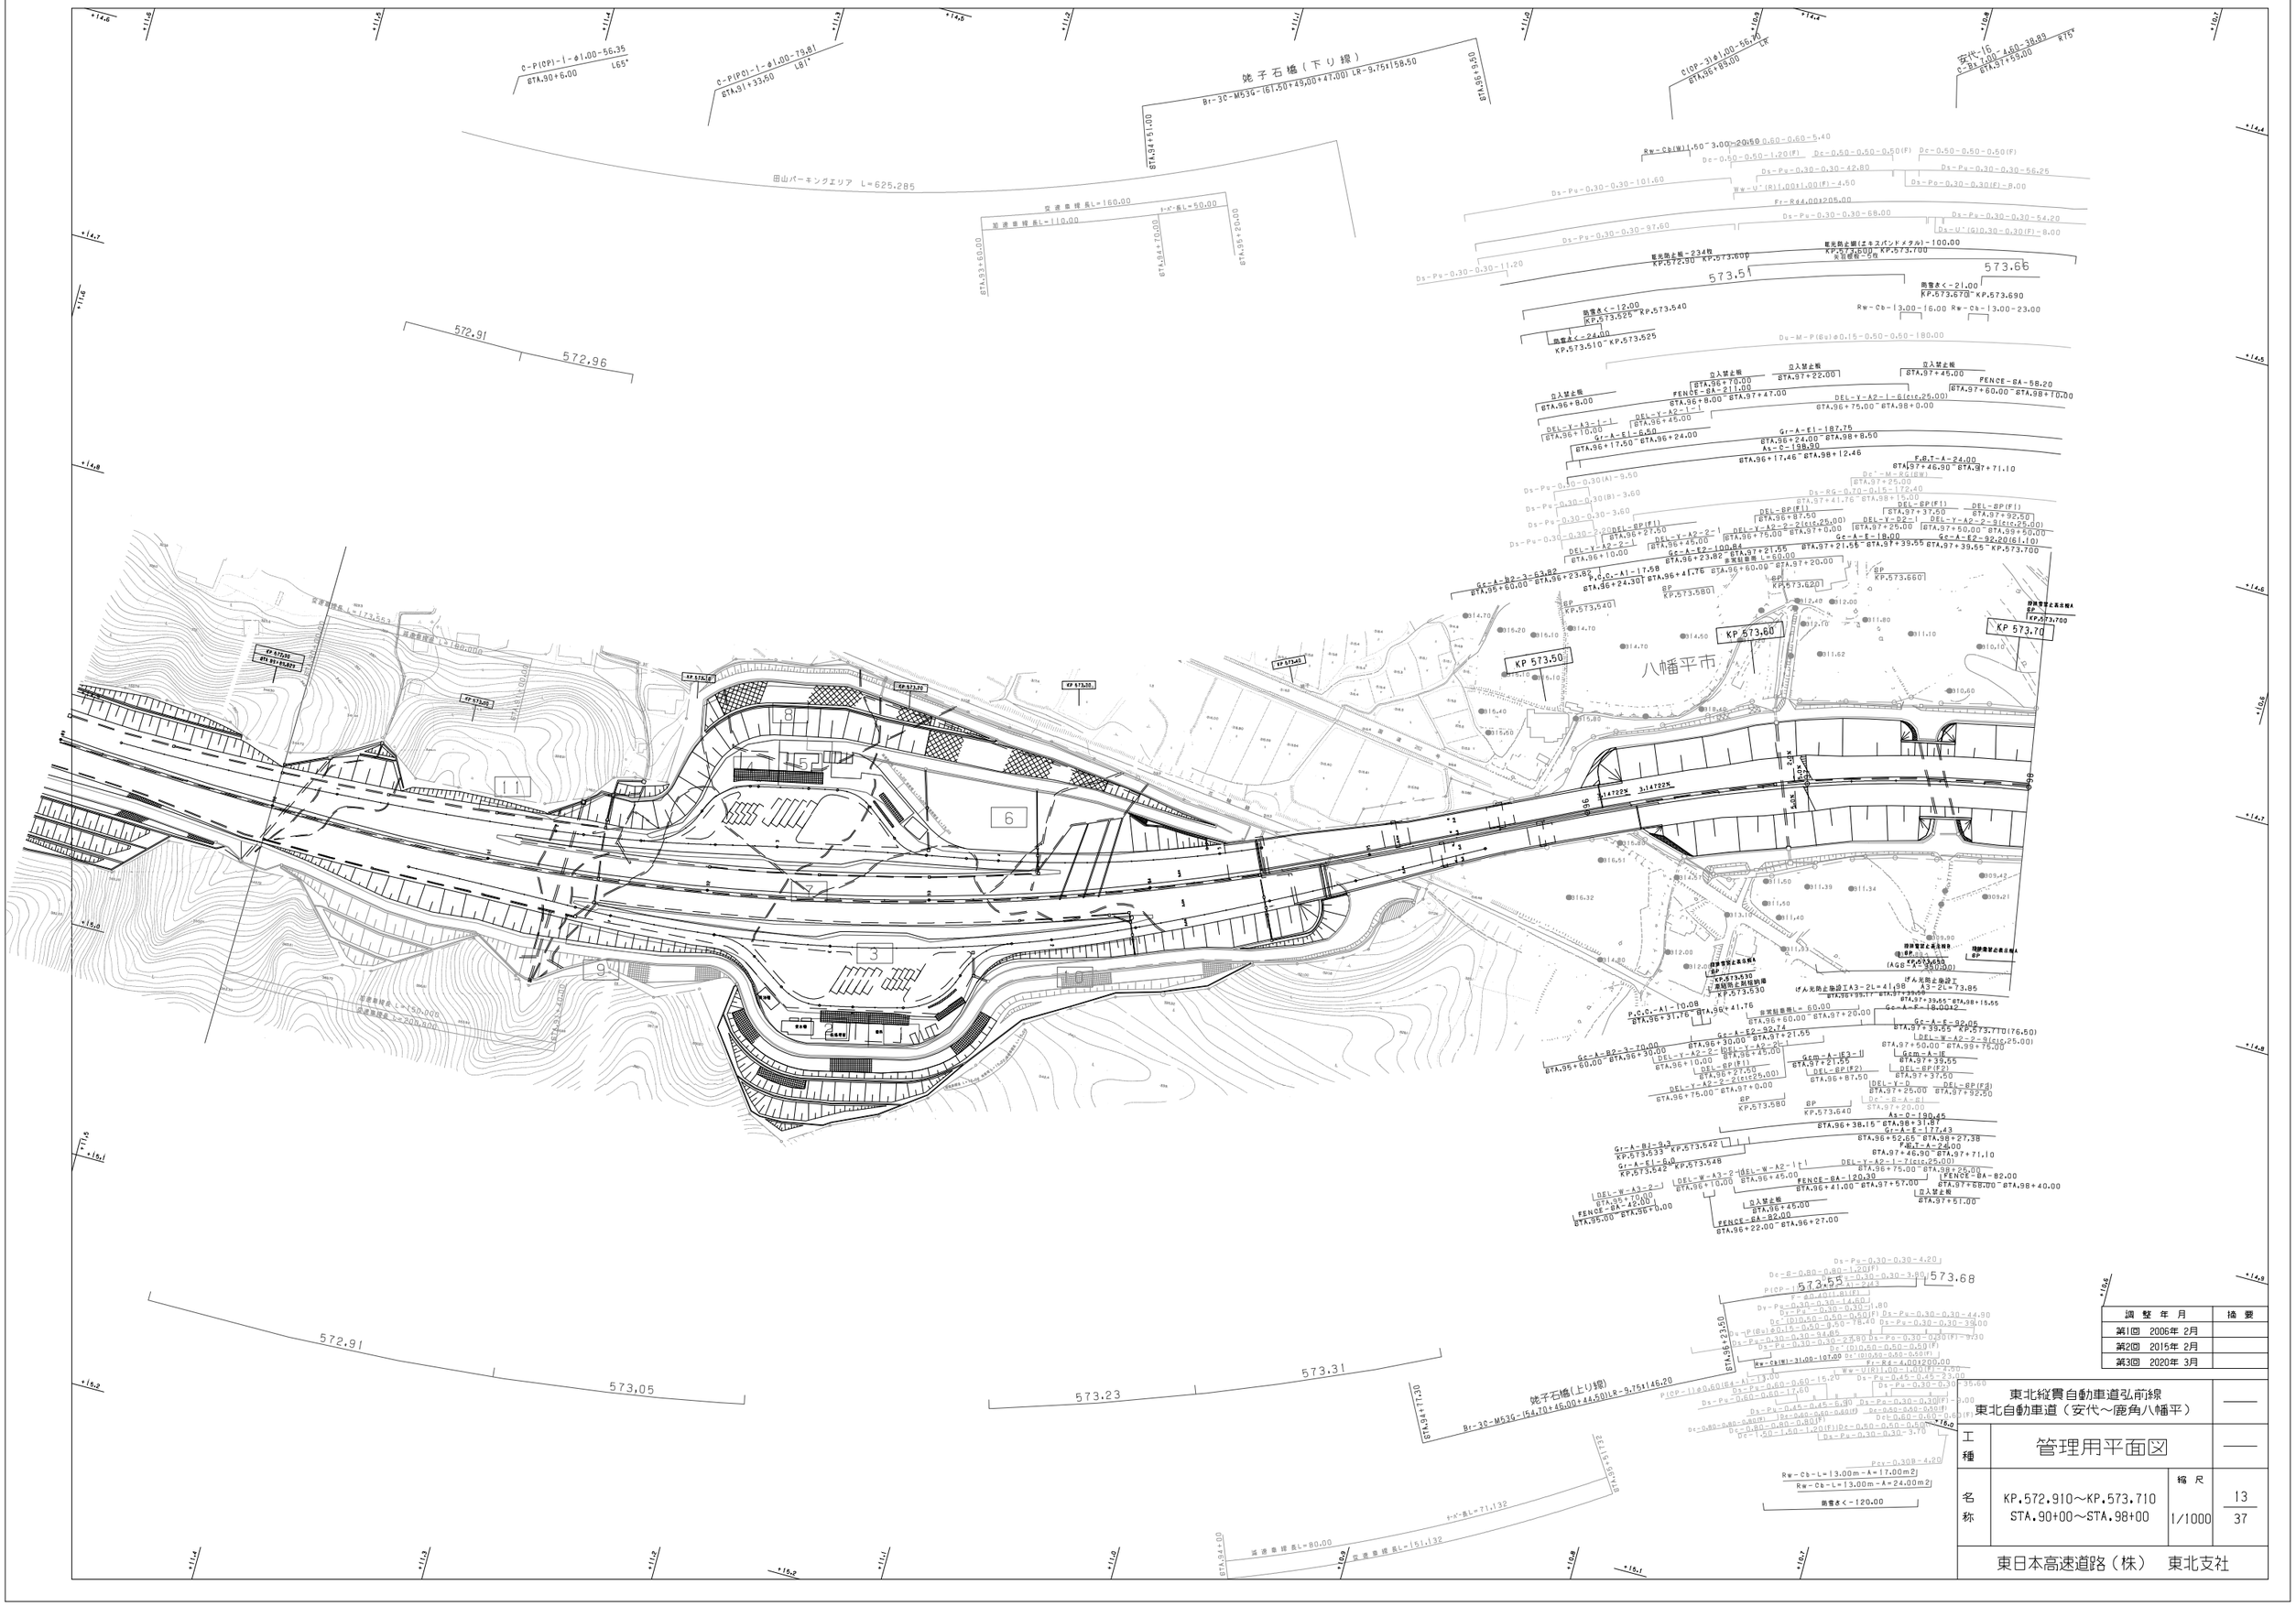

調整年月	摘要
第1回 2006年 2月	
第2回 2015年 2月	
第3回 2020年 3月	

東北縦貫自動車道弘前線
東北自動車道（安代～鹿角八幡平）

工種：管理用平面図

名称：KP.572.910～KP.573.710
STA.90+00～STA.98+00

縮尺：1/1000

13
37

東日本高速道路（株） 東北支社


KP 572.90
STA 89+89.829
KP 573.00
八幡平市
KP573.067
KP573.067
KP573.067

東北縦貫自動車道弘前線
東北自動車道（安代～鹿角八幡平）

工種	管理用平面図		
名称	田山パーキングエリア KP.573.011～KP.573.311 STA.91+00～STA.94+00	縮尺 1/500	2 3

東日本高速道路（株）　東北支社

調整年月	摘要
第1回　2006年 2月	

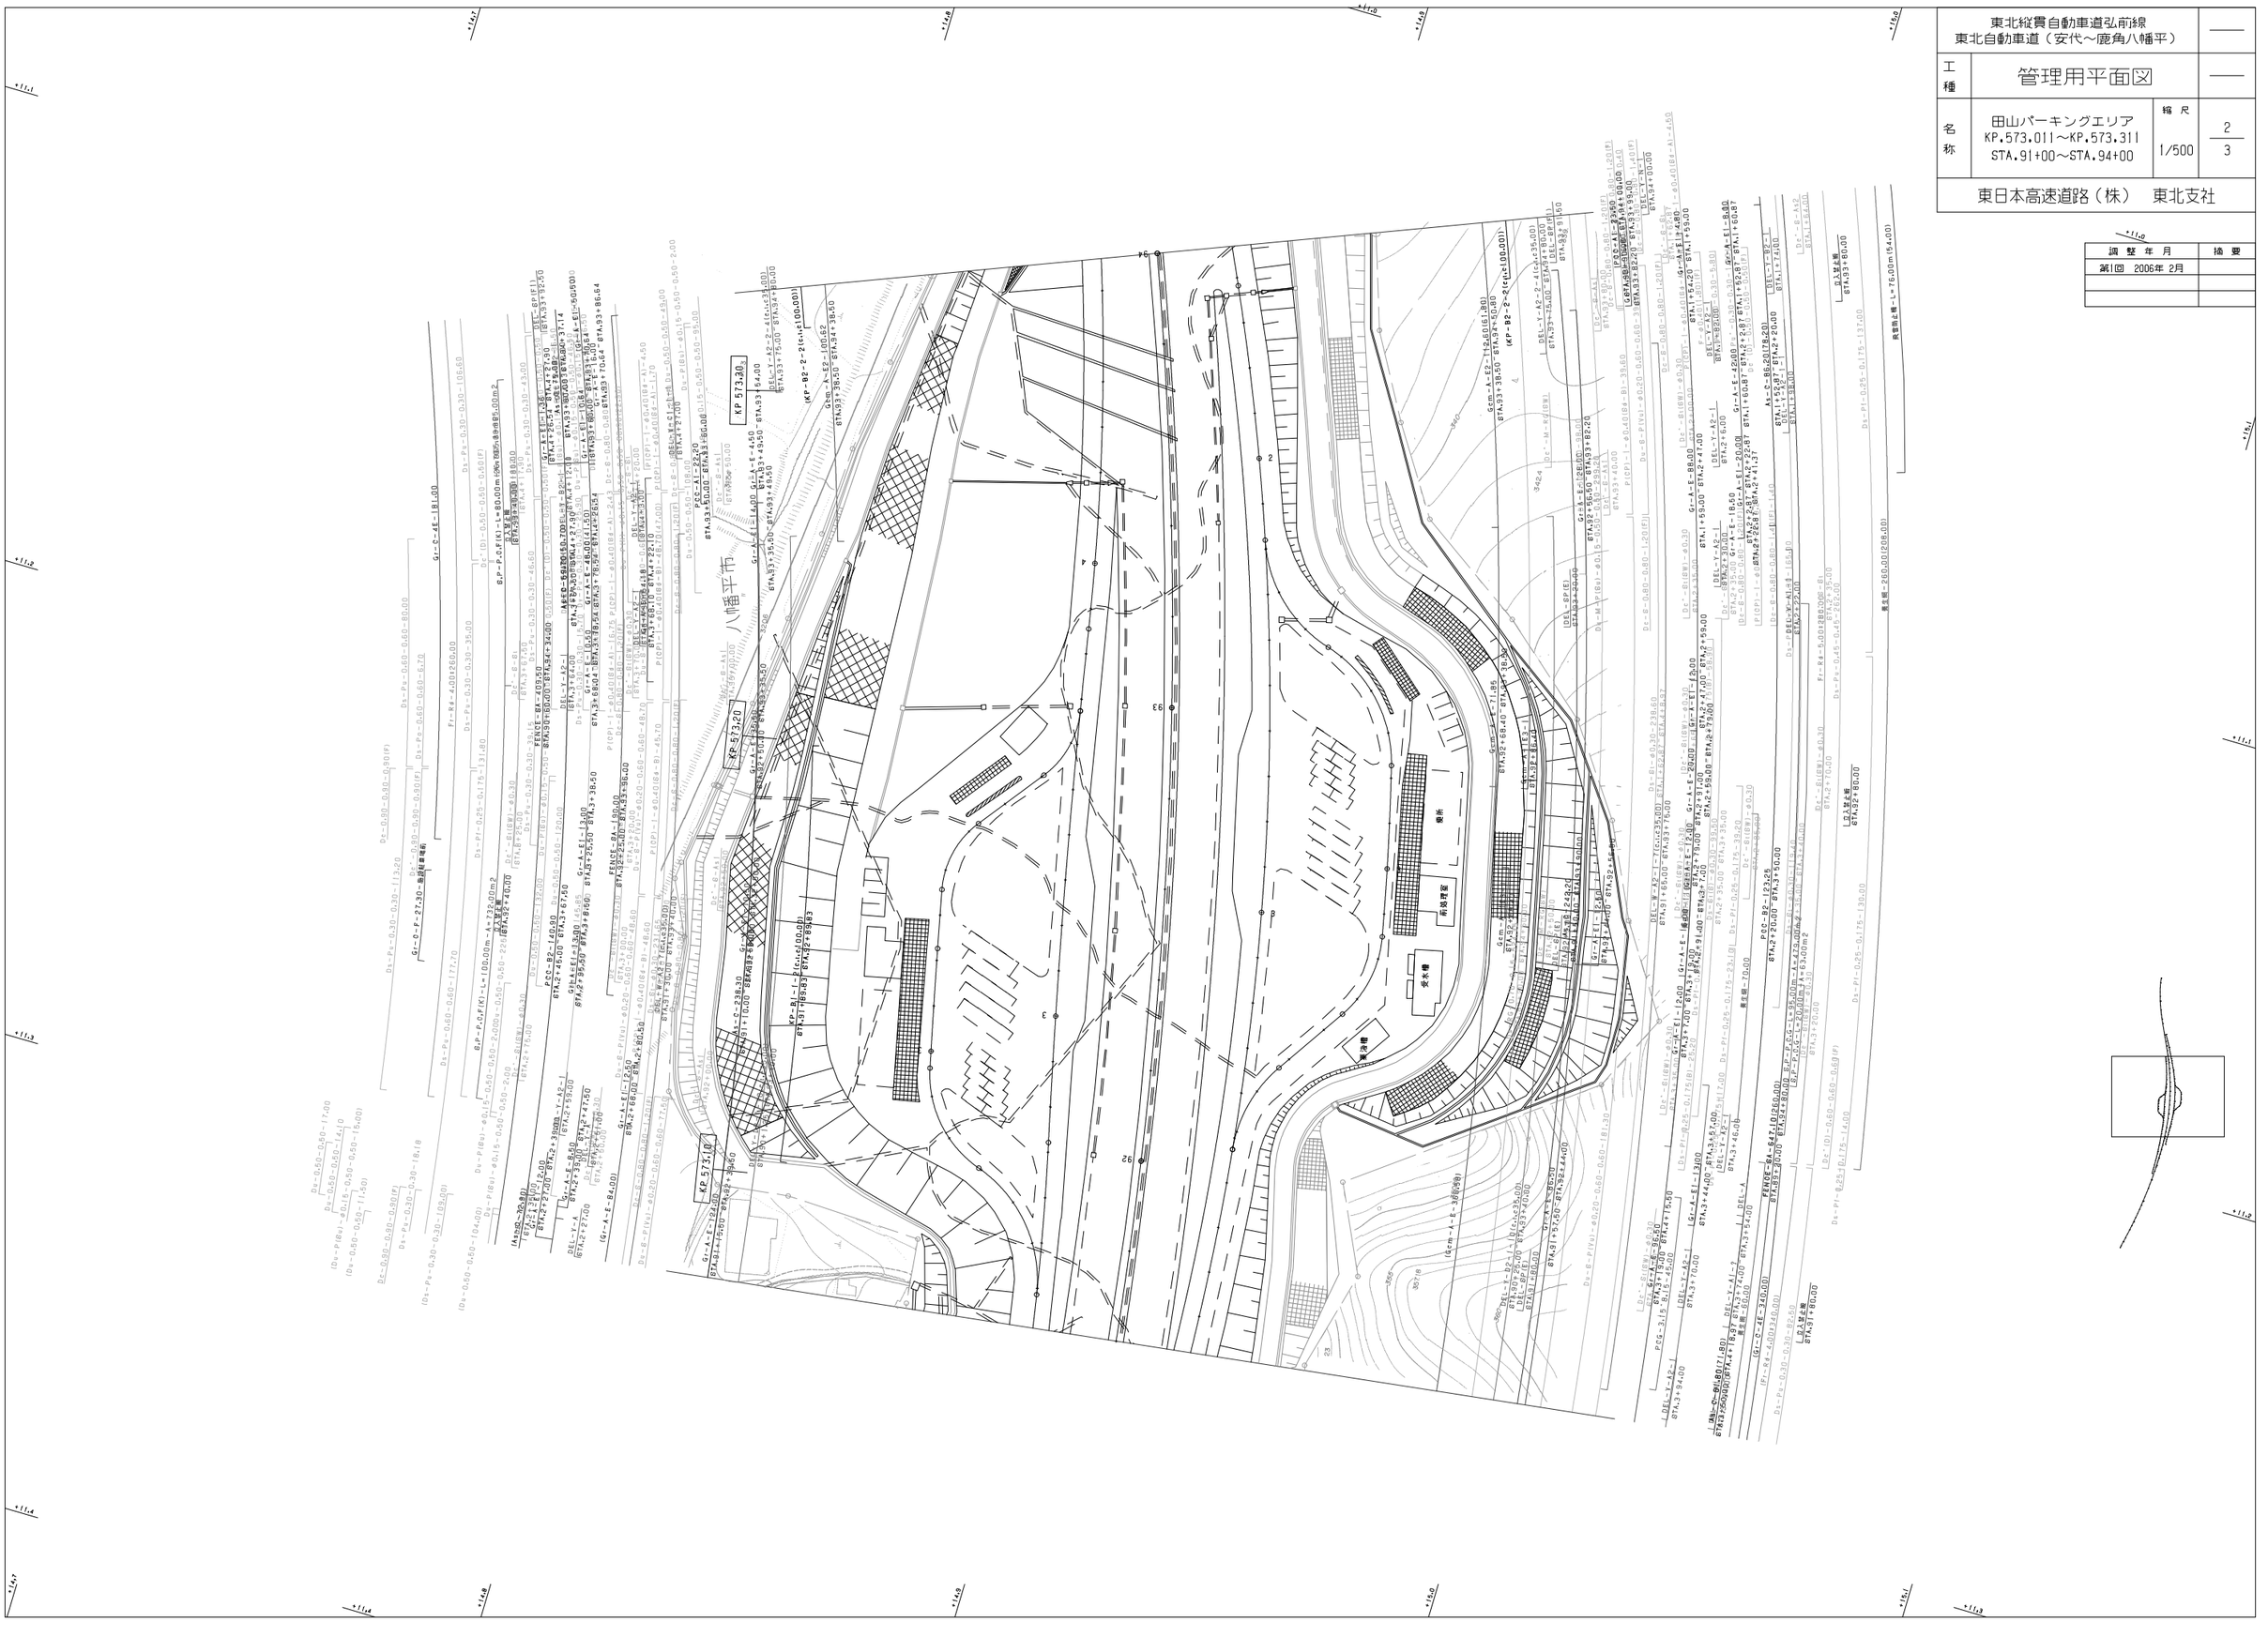
KP 573.30
KP 573.20
KP 573.10
八幡平市
駐車場
便所
案内板
東北縦貫自動車道
(KP-B2-2-21(r,100.00))
(KP-B2-2-2(r,100.00))
(KP-B2-2-41(r,35.00))
(KP-B2-2-6(r,100.00))
(KP-B2-2-7(r,35.00))
(KP-B2-2-12(r,60.00))
(KP-B2-2-13(r,60.00))
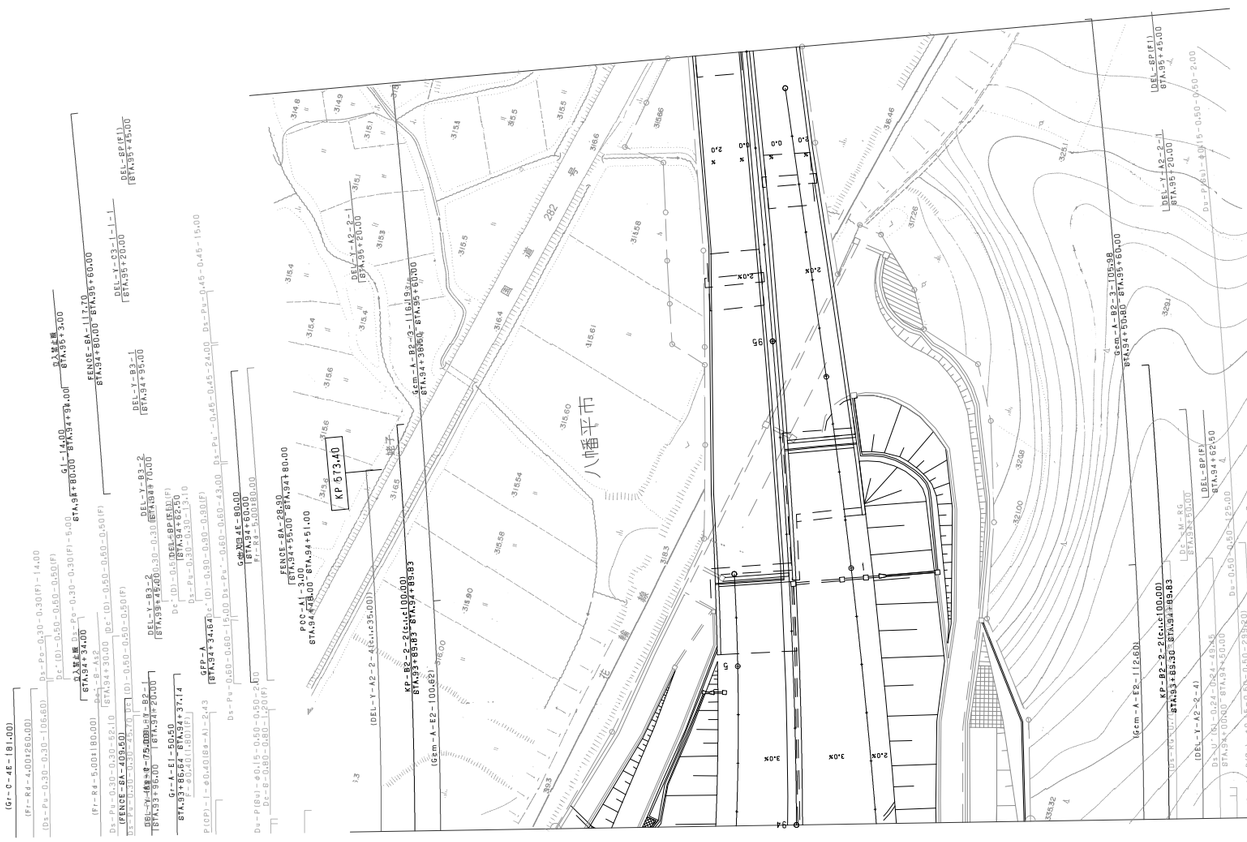
八幡平市
KP 573.40
(GL-0-4E-181.00)
(Gcm-A-E2-100.62)
(Gcm-A-E2-112.60)
(DEL-Y-A2-2-41)
(DEL-Y-A2-2-42)
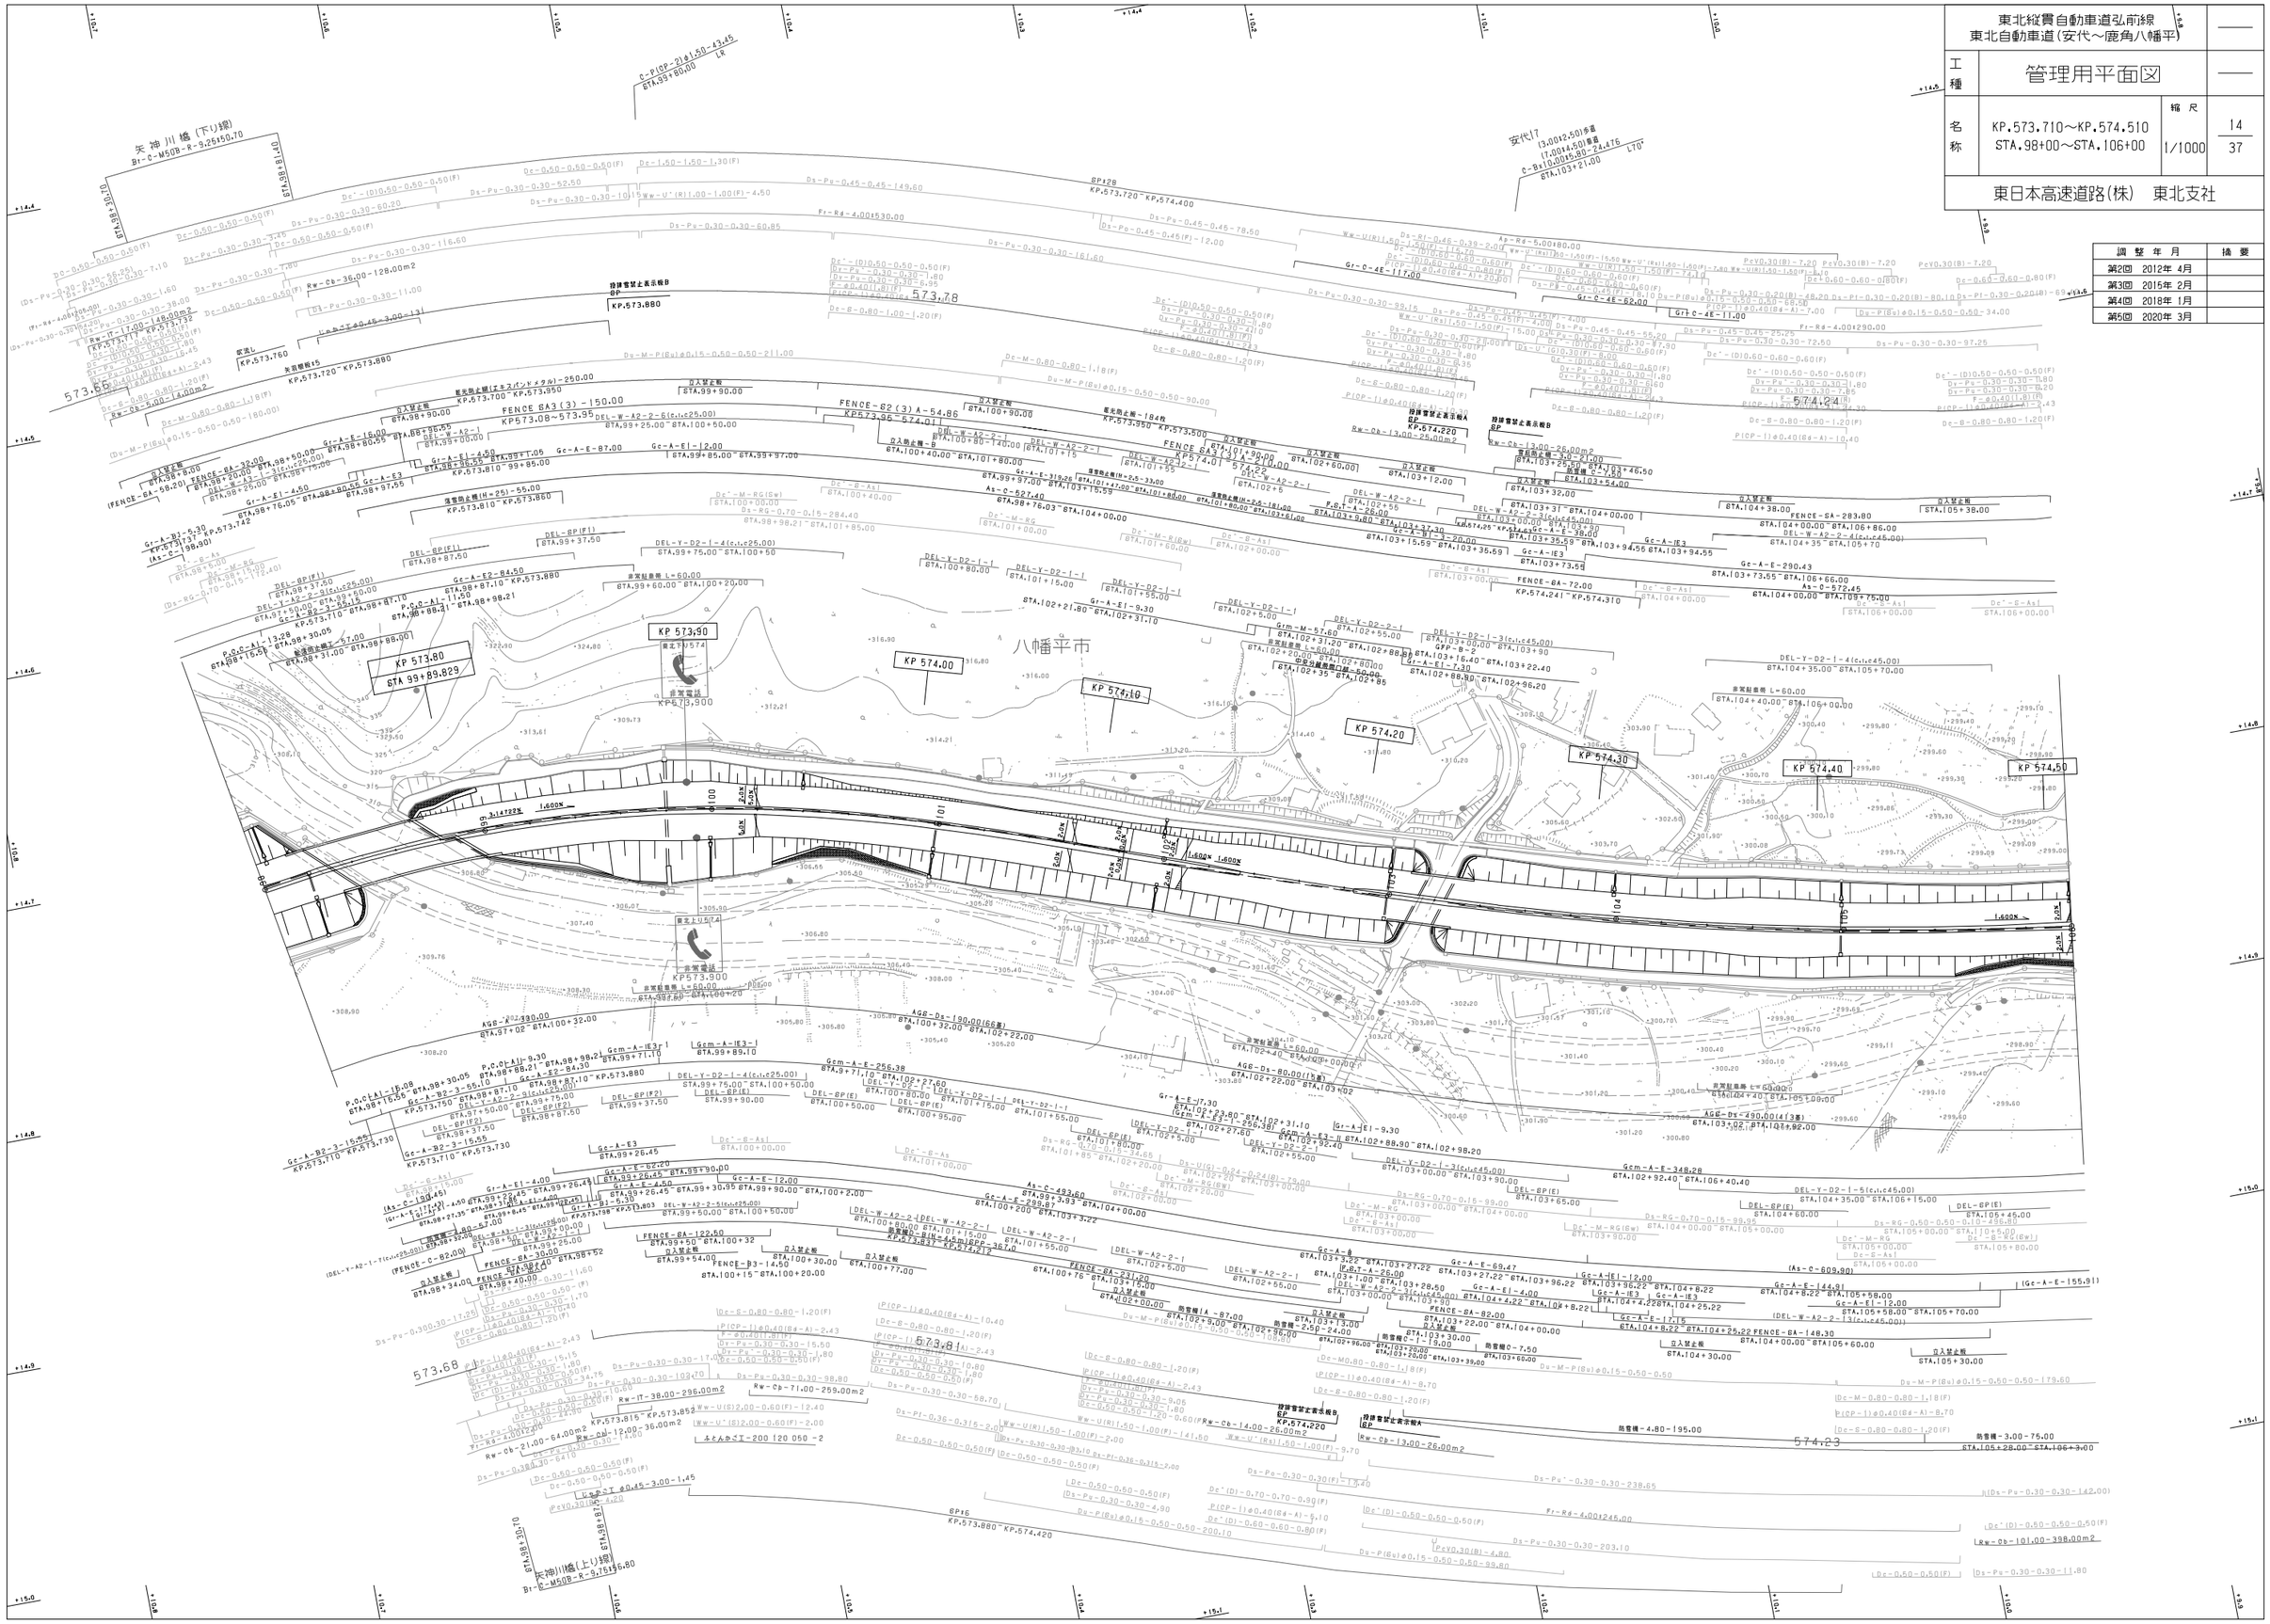

東北縦貫自動車道弘前線 東北自動車道（安代～鹿角八幡平）			
工種	管理用平面図		
名称	KP.573.710～KP.574.510 STA.98+00～STA.106+00	縮尺 1/1000	14 37
東日本高速道路(株)　東北支社			

調整年月	摘要
第2回　2012年 4月	
第3回　2015年 2月	
第4回　2018年 1月	
第5回　2020年 3月	

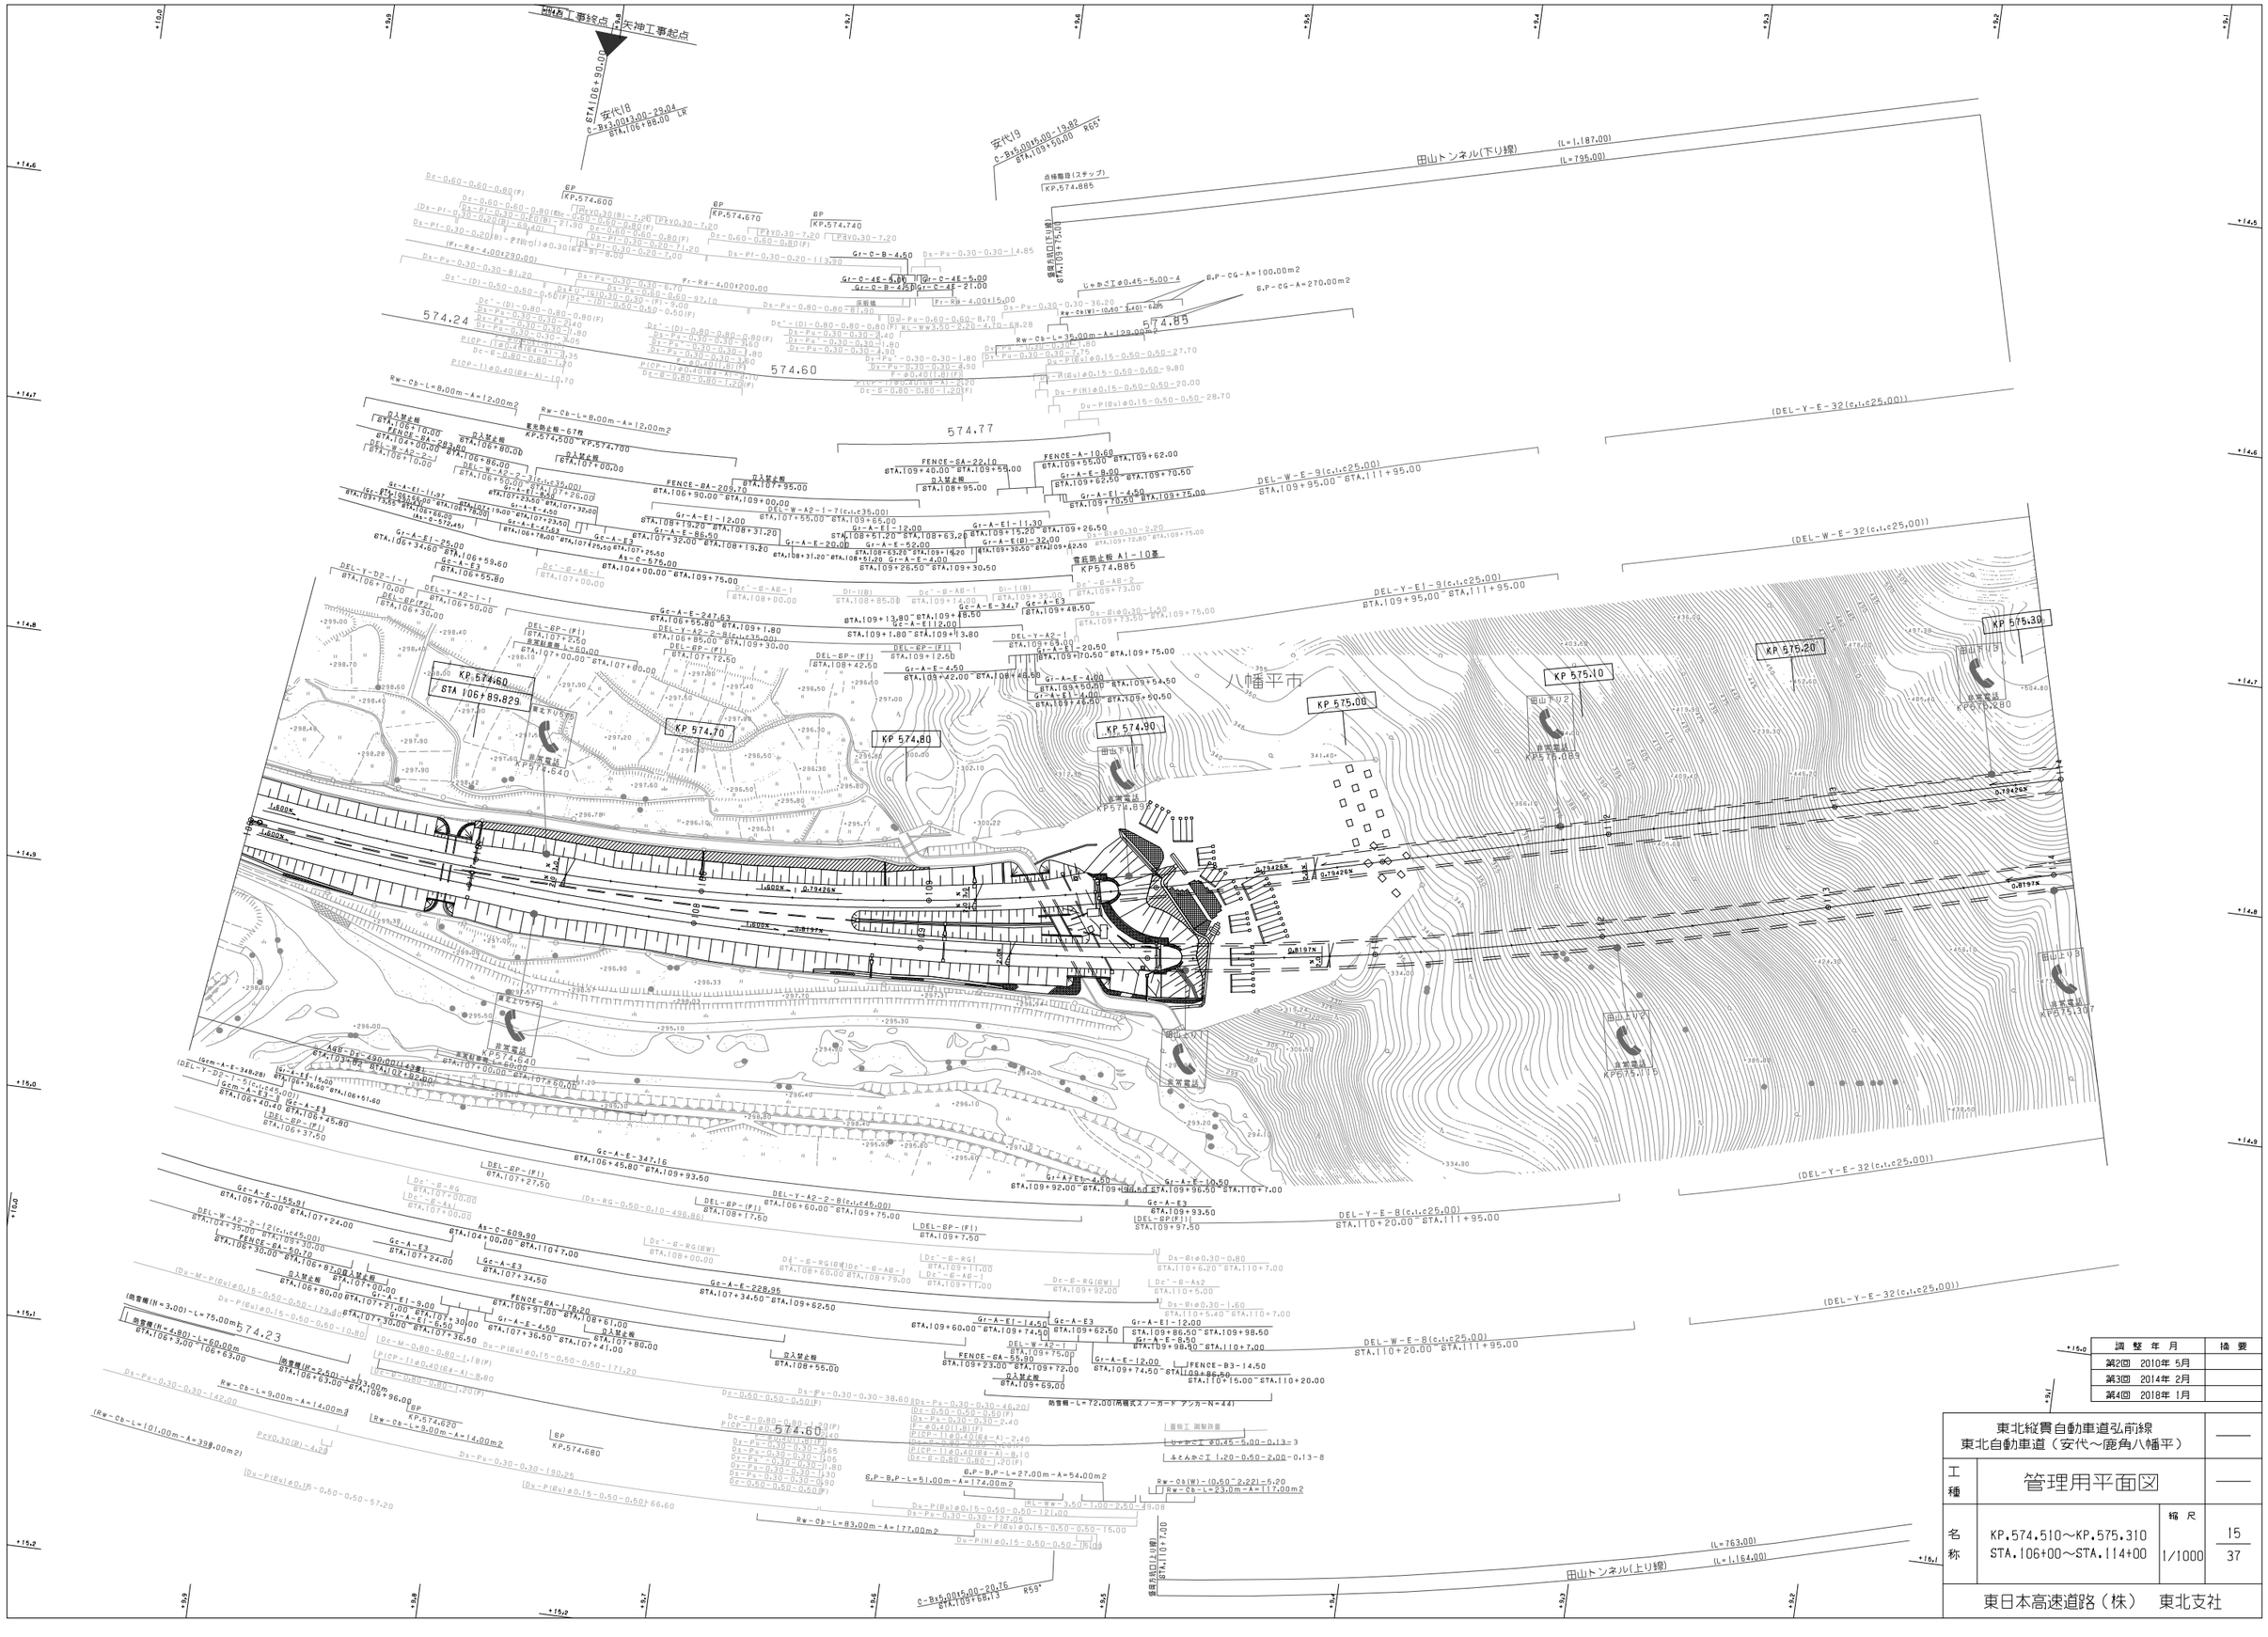

調整年月	摘要
第2回 2010年 5月	
第3回 2014年 2月	
第4回 2018年 1月	

東北縦貫自動車道弘前線 東北自動車道（安代～鹿角八幡平）		——
工種	管理用平面図	——
名称	KP.574.510～KP.575.310 STA.106+00～STA.114+00	縮尺 1/1000
		15 / 37

東日本高速道路（株） 東北支社

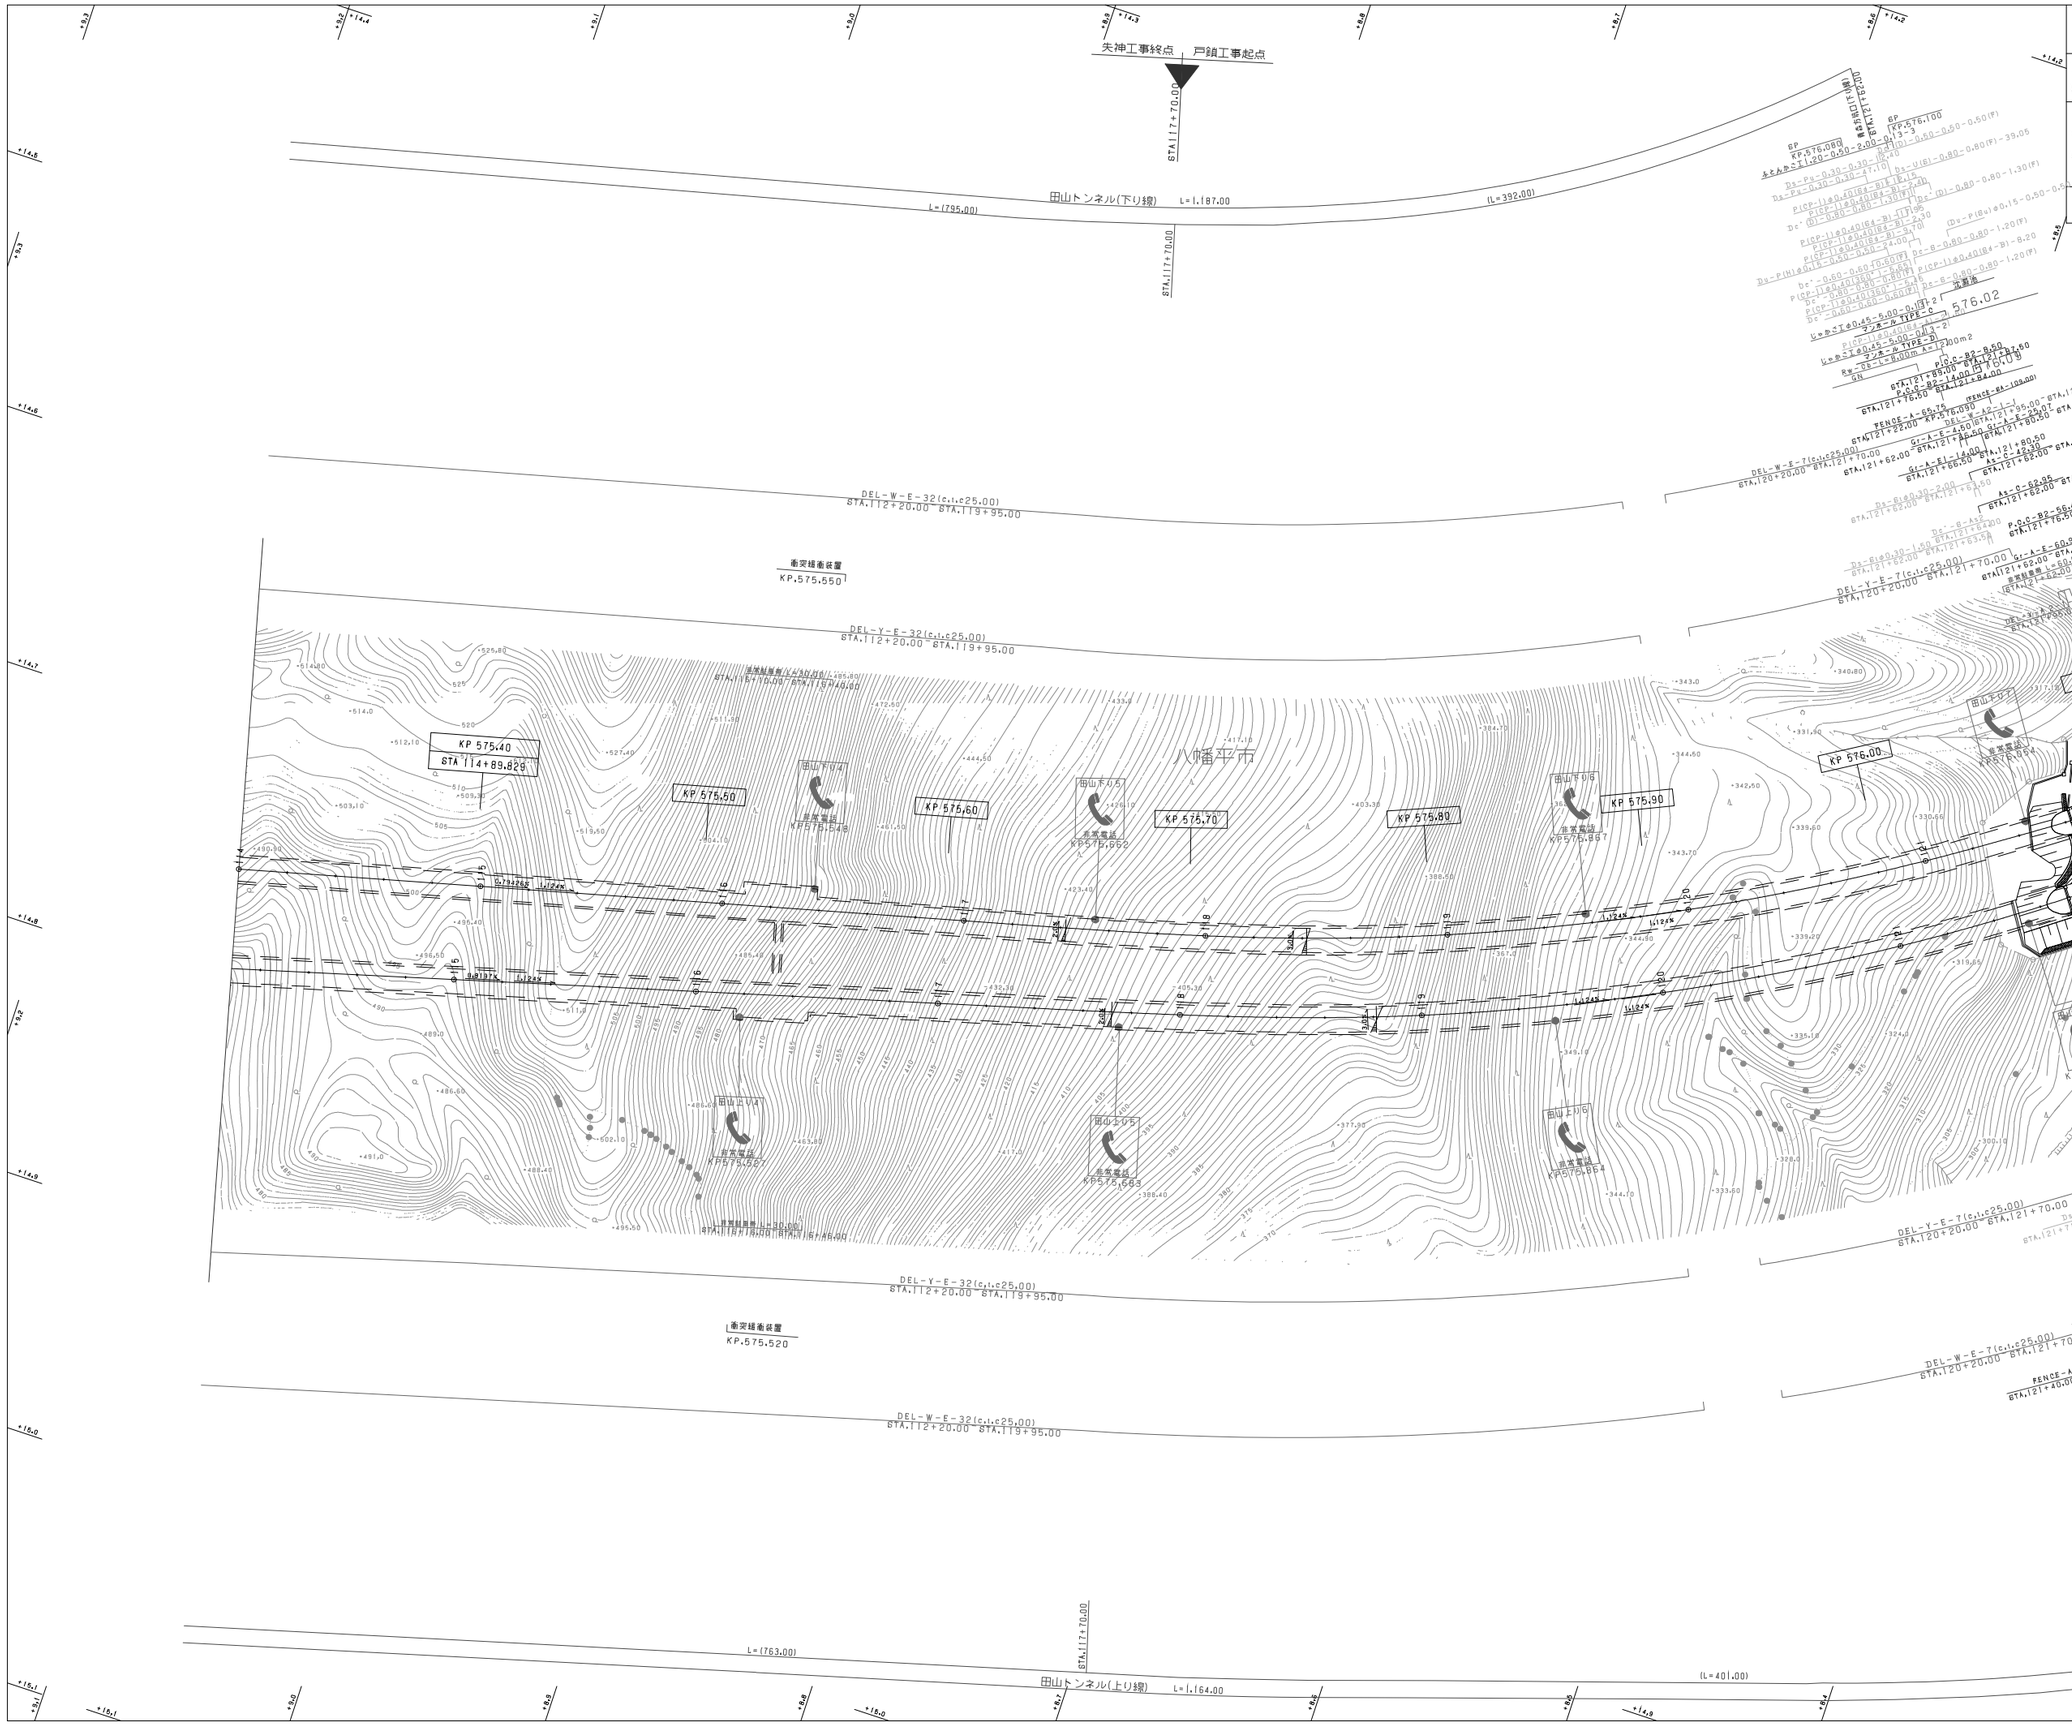

東北縦貫自動車道弘前線 東北自動車道（安代～鹿角八幡平）			——
工種	管理用平面図		——
名称	KP.575.310～KP.576.110 STA.114+00～STA.122+00	縮尺 1/1000	16 37
東日本高速道路（株）　東北支社			

調整年月	摘要
第1回　2006年 2月	
第2回　2014年 2月	

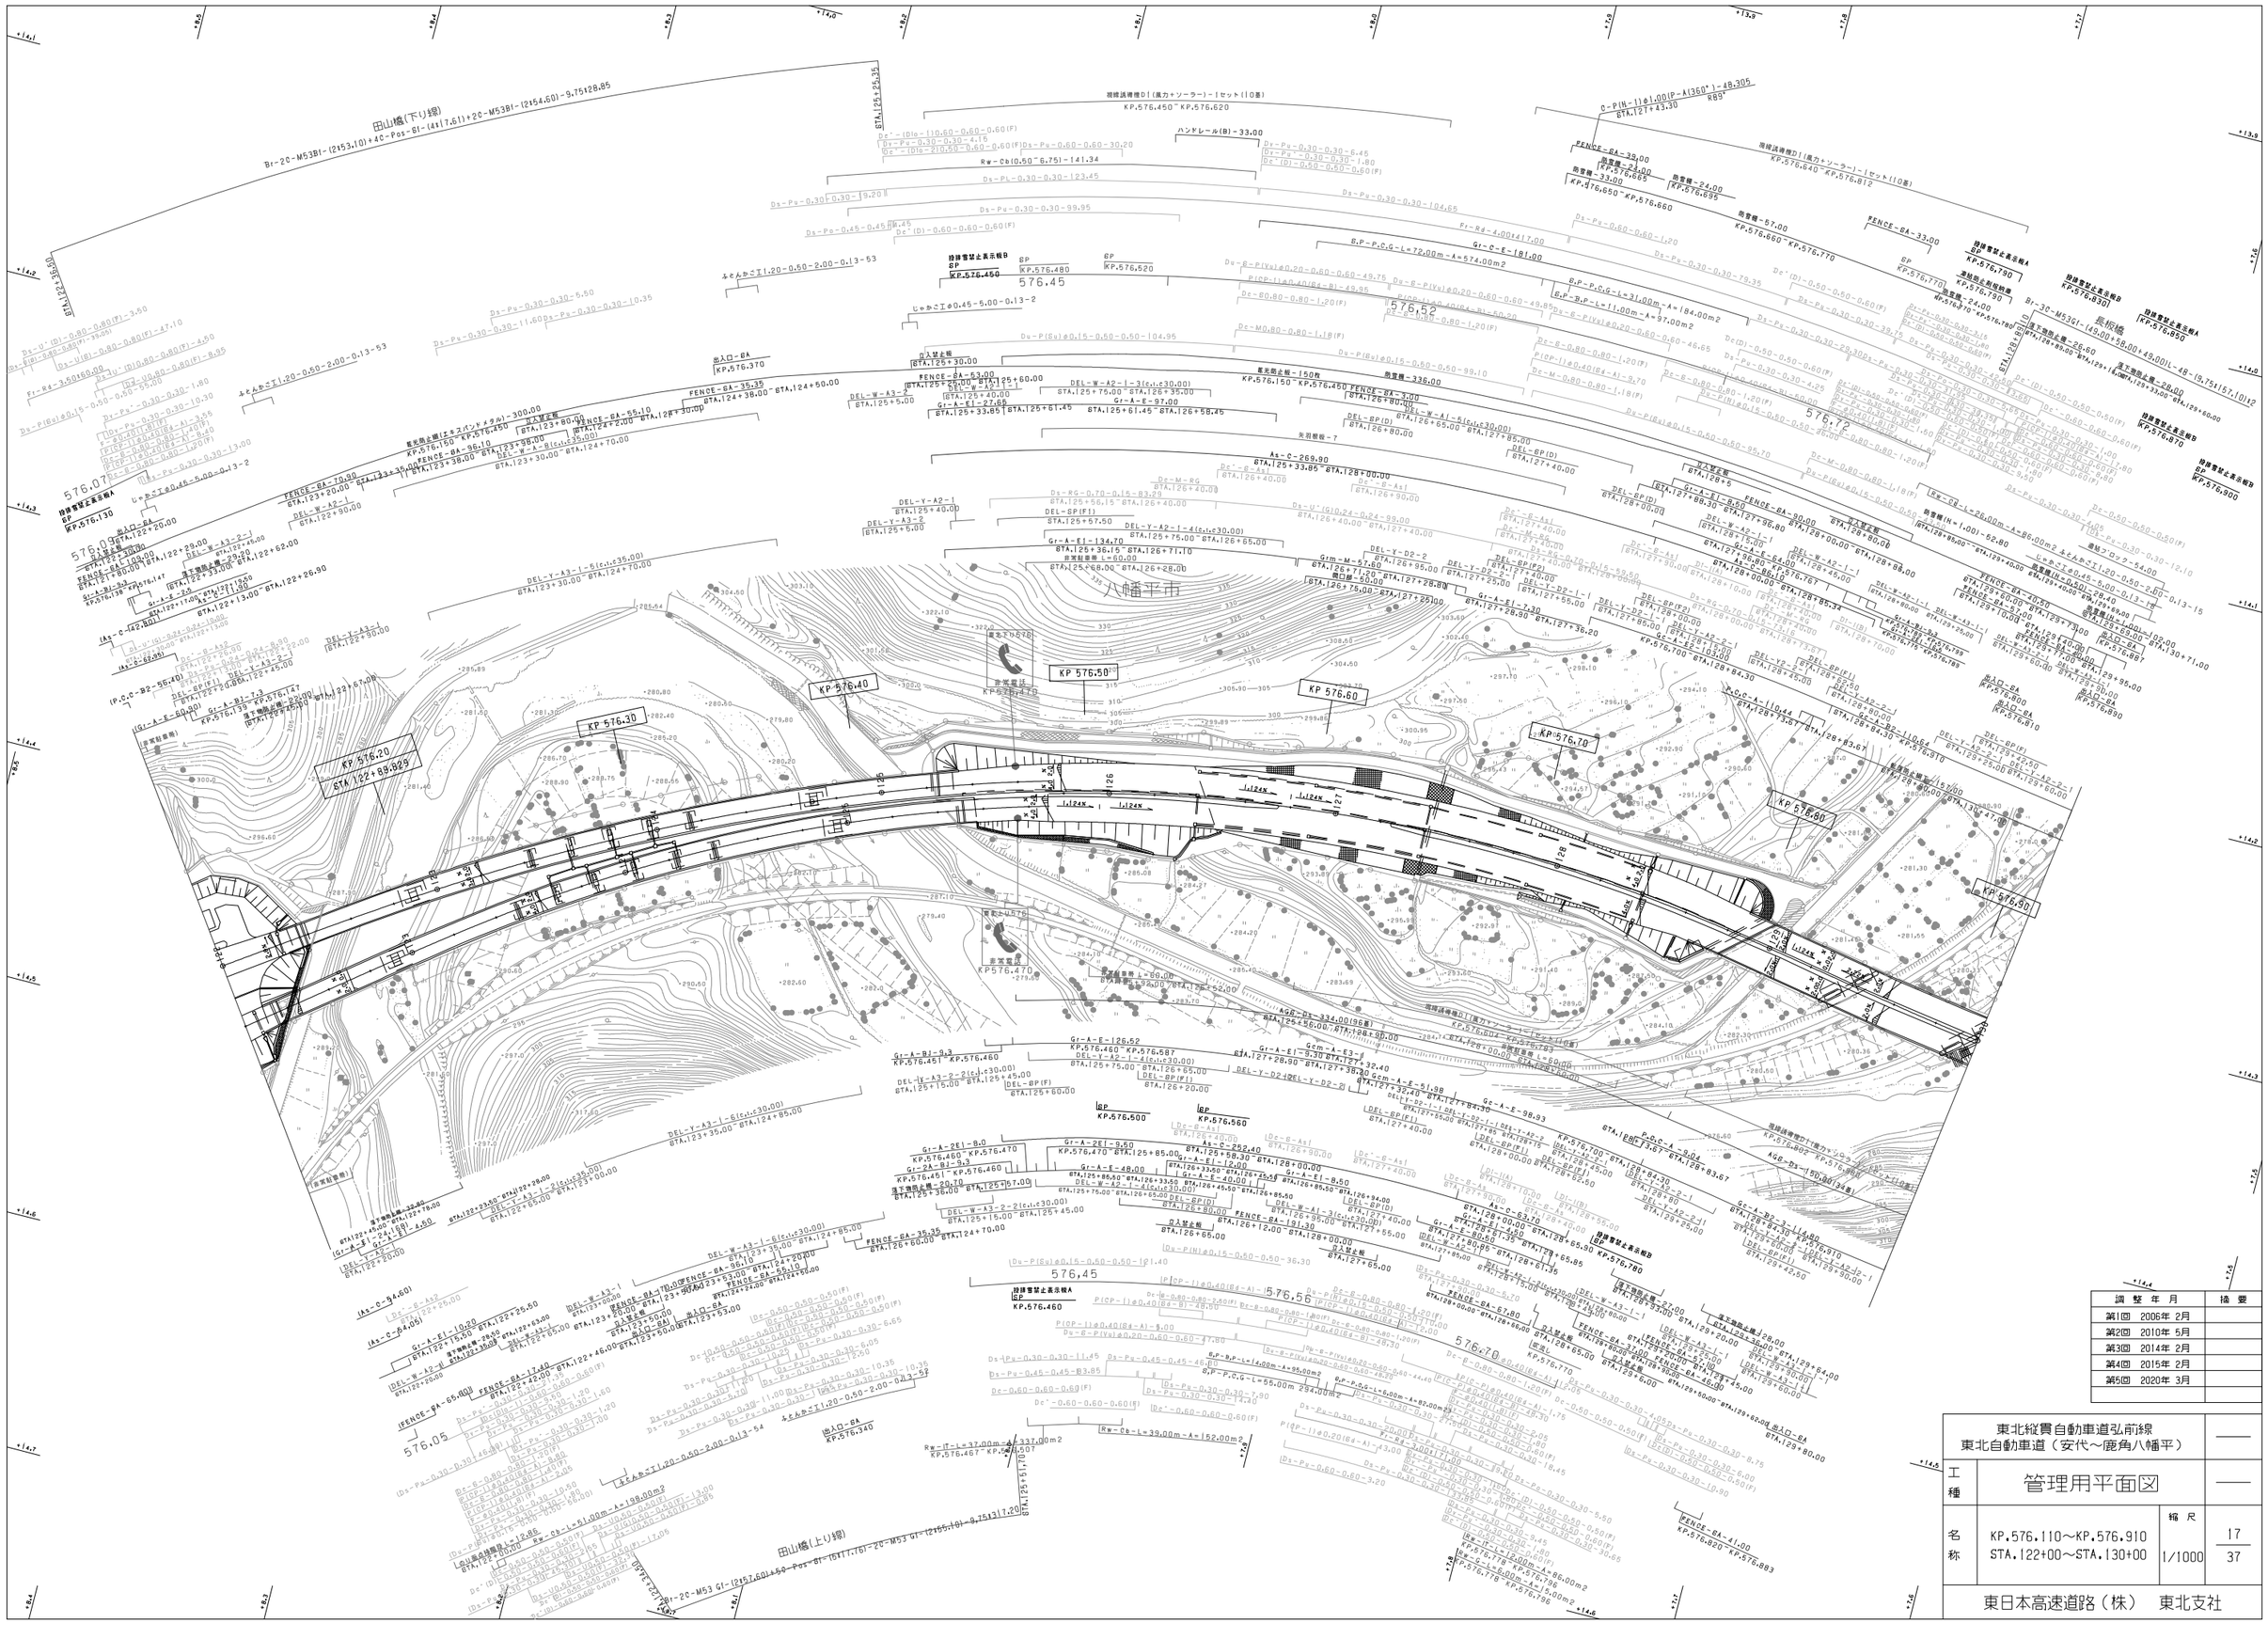
KP 576.20
KP 576.30
KP 576.40
KP 576.50
KP 576.60
KP 576.70
KP 576.80
KP 576.90
KP 576.50
KP 576.470
KP 576.460
KP 576.500
KP 576.560
KP 576.780
KP 576.810
KP 576.870
KP 576.890
KP 576.900
KP 576.910
KP 576.930
KP 576.950
KP 576.790
KP 576.770
KP 576.660
KP 576.650
KP 576.695
KP 576.620
KP 576.340
KP 576.130
KP 576.150
KP 576.370
KP 576.450
KP 576.480
KP 576.520
KP 576.540
KP 576.550
KP 576.580
KP 576.600
KP 576.640
KP 576.812
KP 576.680
KP 576.700
KP 576.720
KP 576.740
KP 576.760
KP 576.800
KP 576.820
KP 576.840
KP 576.860
KP 576.880
KP 576.900
KP 576.920
KP 576.940
KP 576.960
KP 576.980
KP 577.000
KP 577.020
KP 577.040
KP 577.060
KP 577.080
KP 577.100
KP 577.120
KP 577.140
KP 577.160
KP 577.180
KP

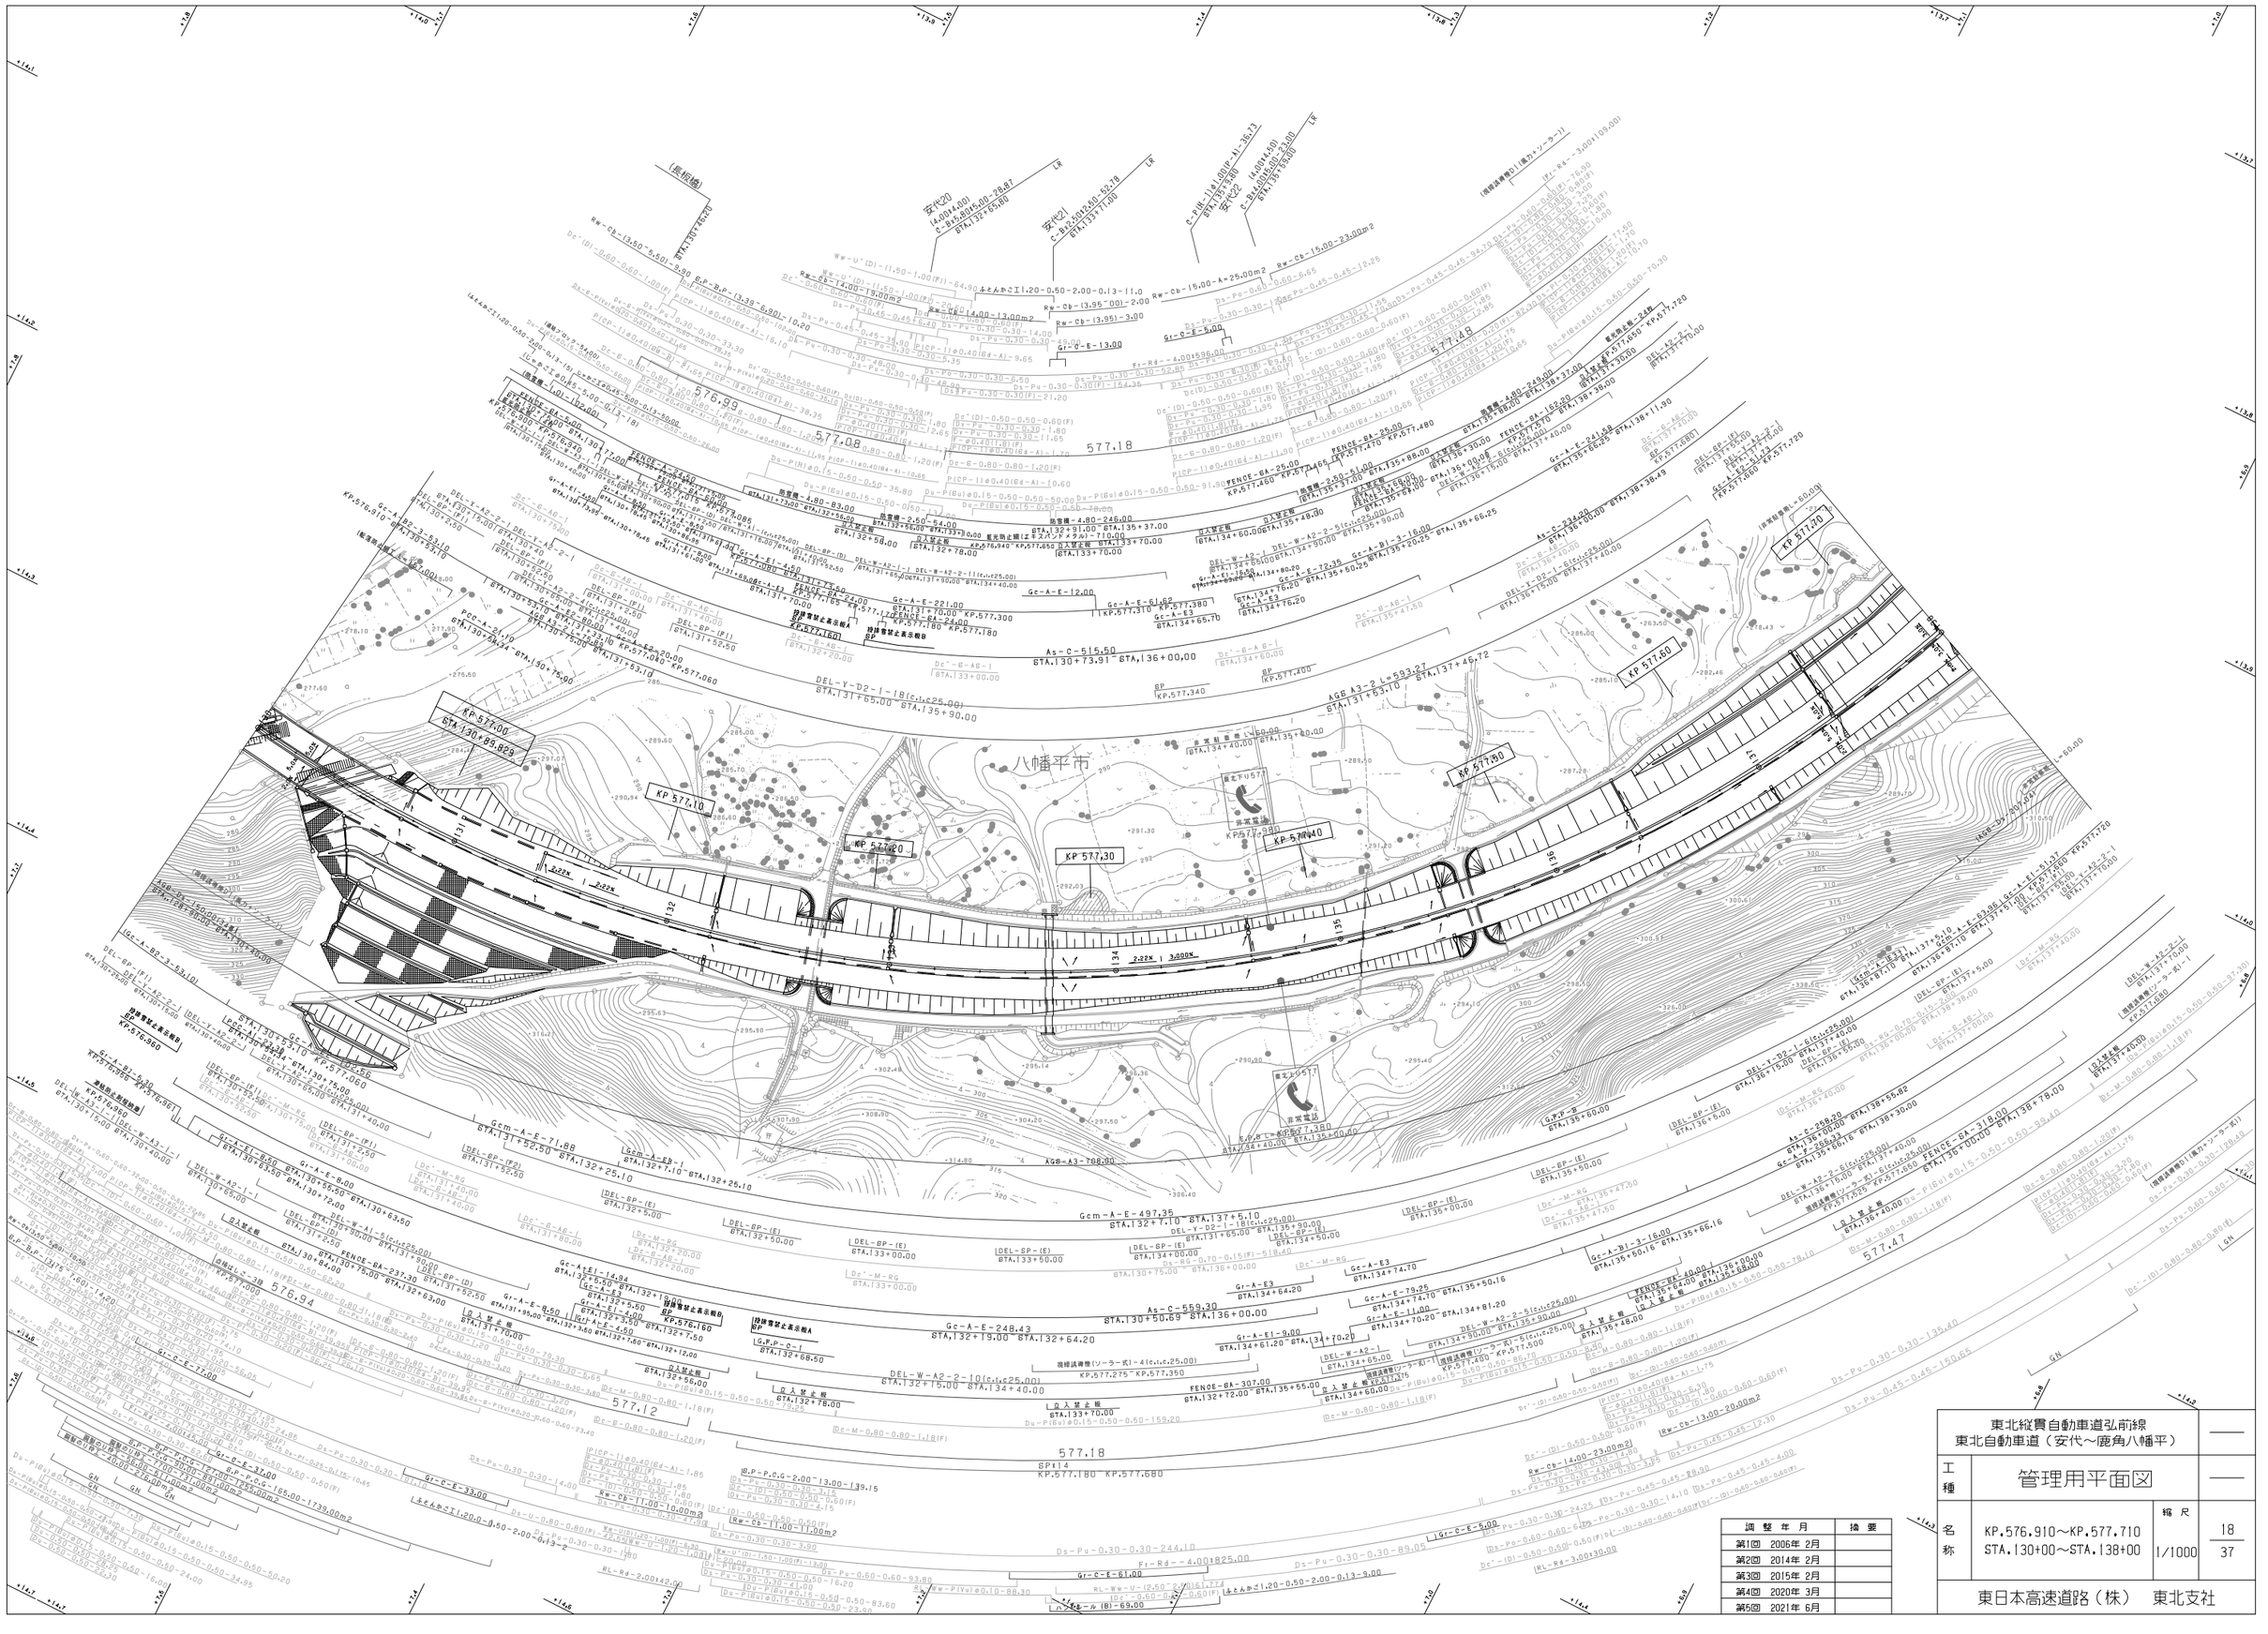
八幡平市
KP 577.10
KP 577.20
KP 577.30
KP 577.40
KP 577.60
KP 577.70
KP 577.80
KP 577.90
KP 577.00
STA.130+89.829
STA.130+75.00
STA.131+53.19
STA.131+65.00
STA.131+52.50
STA.132+25.10
STA.132+58.00
STA.132+70.00
STA.132+78.00
STA.132+96.00
STA.133+70.00
STA.133+90.00
STA.134+40.00
STA.134+65.70
STA.134+76.20
STA.135+50.25
STA.135+80.00
STA.135+90.00
STA.136+00.00
STA.136+25.00
STA.136+66.25
STA.136+80.00
STA.136+87.10
STA.137+40.00
STA.137+70.00
STA.138+00.00
STA.138+30.49
STA.138+55.82
STA.138+78.00
STA.138+90.00
STA.138+11.90
STA.137+45.72
STA.137+63.10
STA.137+70.00
STA.137+80.00
STA.137+90.00
STA.137+93.27
STA.137+96.00
STA.138+00.00
STA.138+11.90
576.99
577.08
577.18
576.94
577.12
577.18
577.48
571.47
As-C-515.50
As-C-559.30
As-C-234.00
As-C-298.20
Gcm-A-E-71.88
Gcm-A-E-497.35
Gc-A-E-248.43
Gc-A-E-221.00
Gc-A-E-61.62
Gc-A-E-12.00
Gc-A-E-79.25
Gc-A-E-74.70
Gc-A-E-72.35
Gc-A-E-241.48
Gc-A-E-66.25
Gc-A-E-37.00
Gc-A-E-33.00
Gc-A-E-55.31
Gc-A-E-61.00
Gc-A-E-14.94
Gc-A-E-8.00
Gc-A-E-9.00
Gc-A-E-11.00
Gc-A-E-70.20
Gc-A-E-74.70
Gc-A-E-81.20
Gc-A-E-75.00
Gc-A-E-70.25
Gc-A-E-74.70
Gc-A-E-66.16
Gc-A-E-60.16
Gc-A-E-78.10
Gc-A-E-55.50
Gc-A-E-63.00
Gc-A-E-4.50
Gc-A-E-5.00
Gc-A-E-6.00
Gc-A-E-9.50
Gc-A-E-7.50
Gc-A-E-5.50
Gc-A-E-4.50
Gc-A-E-3.10
Gc-A-E-2.50
Gc-A-E-3.10
Gc-A-E-5.00
Gc-A-E-5.00
Gc-A-E-5.00

東北縦貫自動車道弘前線
東北自動車道（安代～鹿角八幡平）

工種	管理用平面図		
名称	KP.577.710～KP.578.510 STA.138+00～STA.146+00	縮尺 1/1000	19 37

東日本高速道路（株）　東北支社

調整年月	摘要
第1回　2006年 2月	
第2回　2012年 4月	
第3回　2014年 2月	
第4回　2015年 2月	
第5回　2020年 3月	

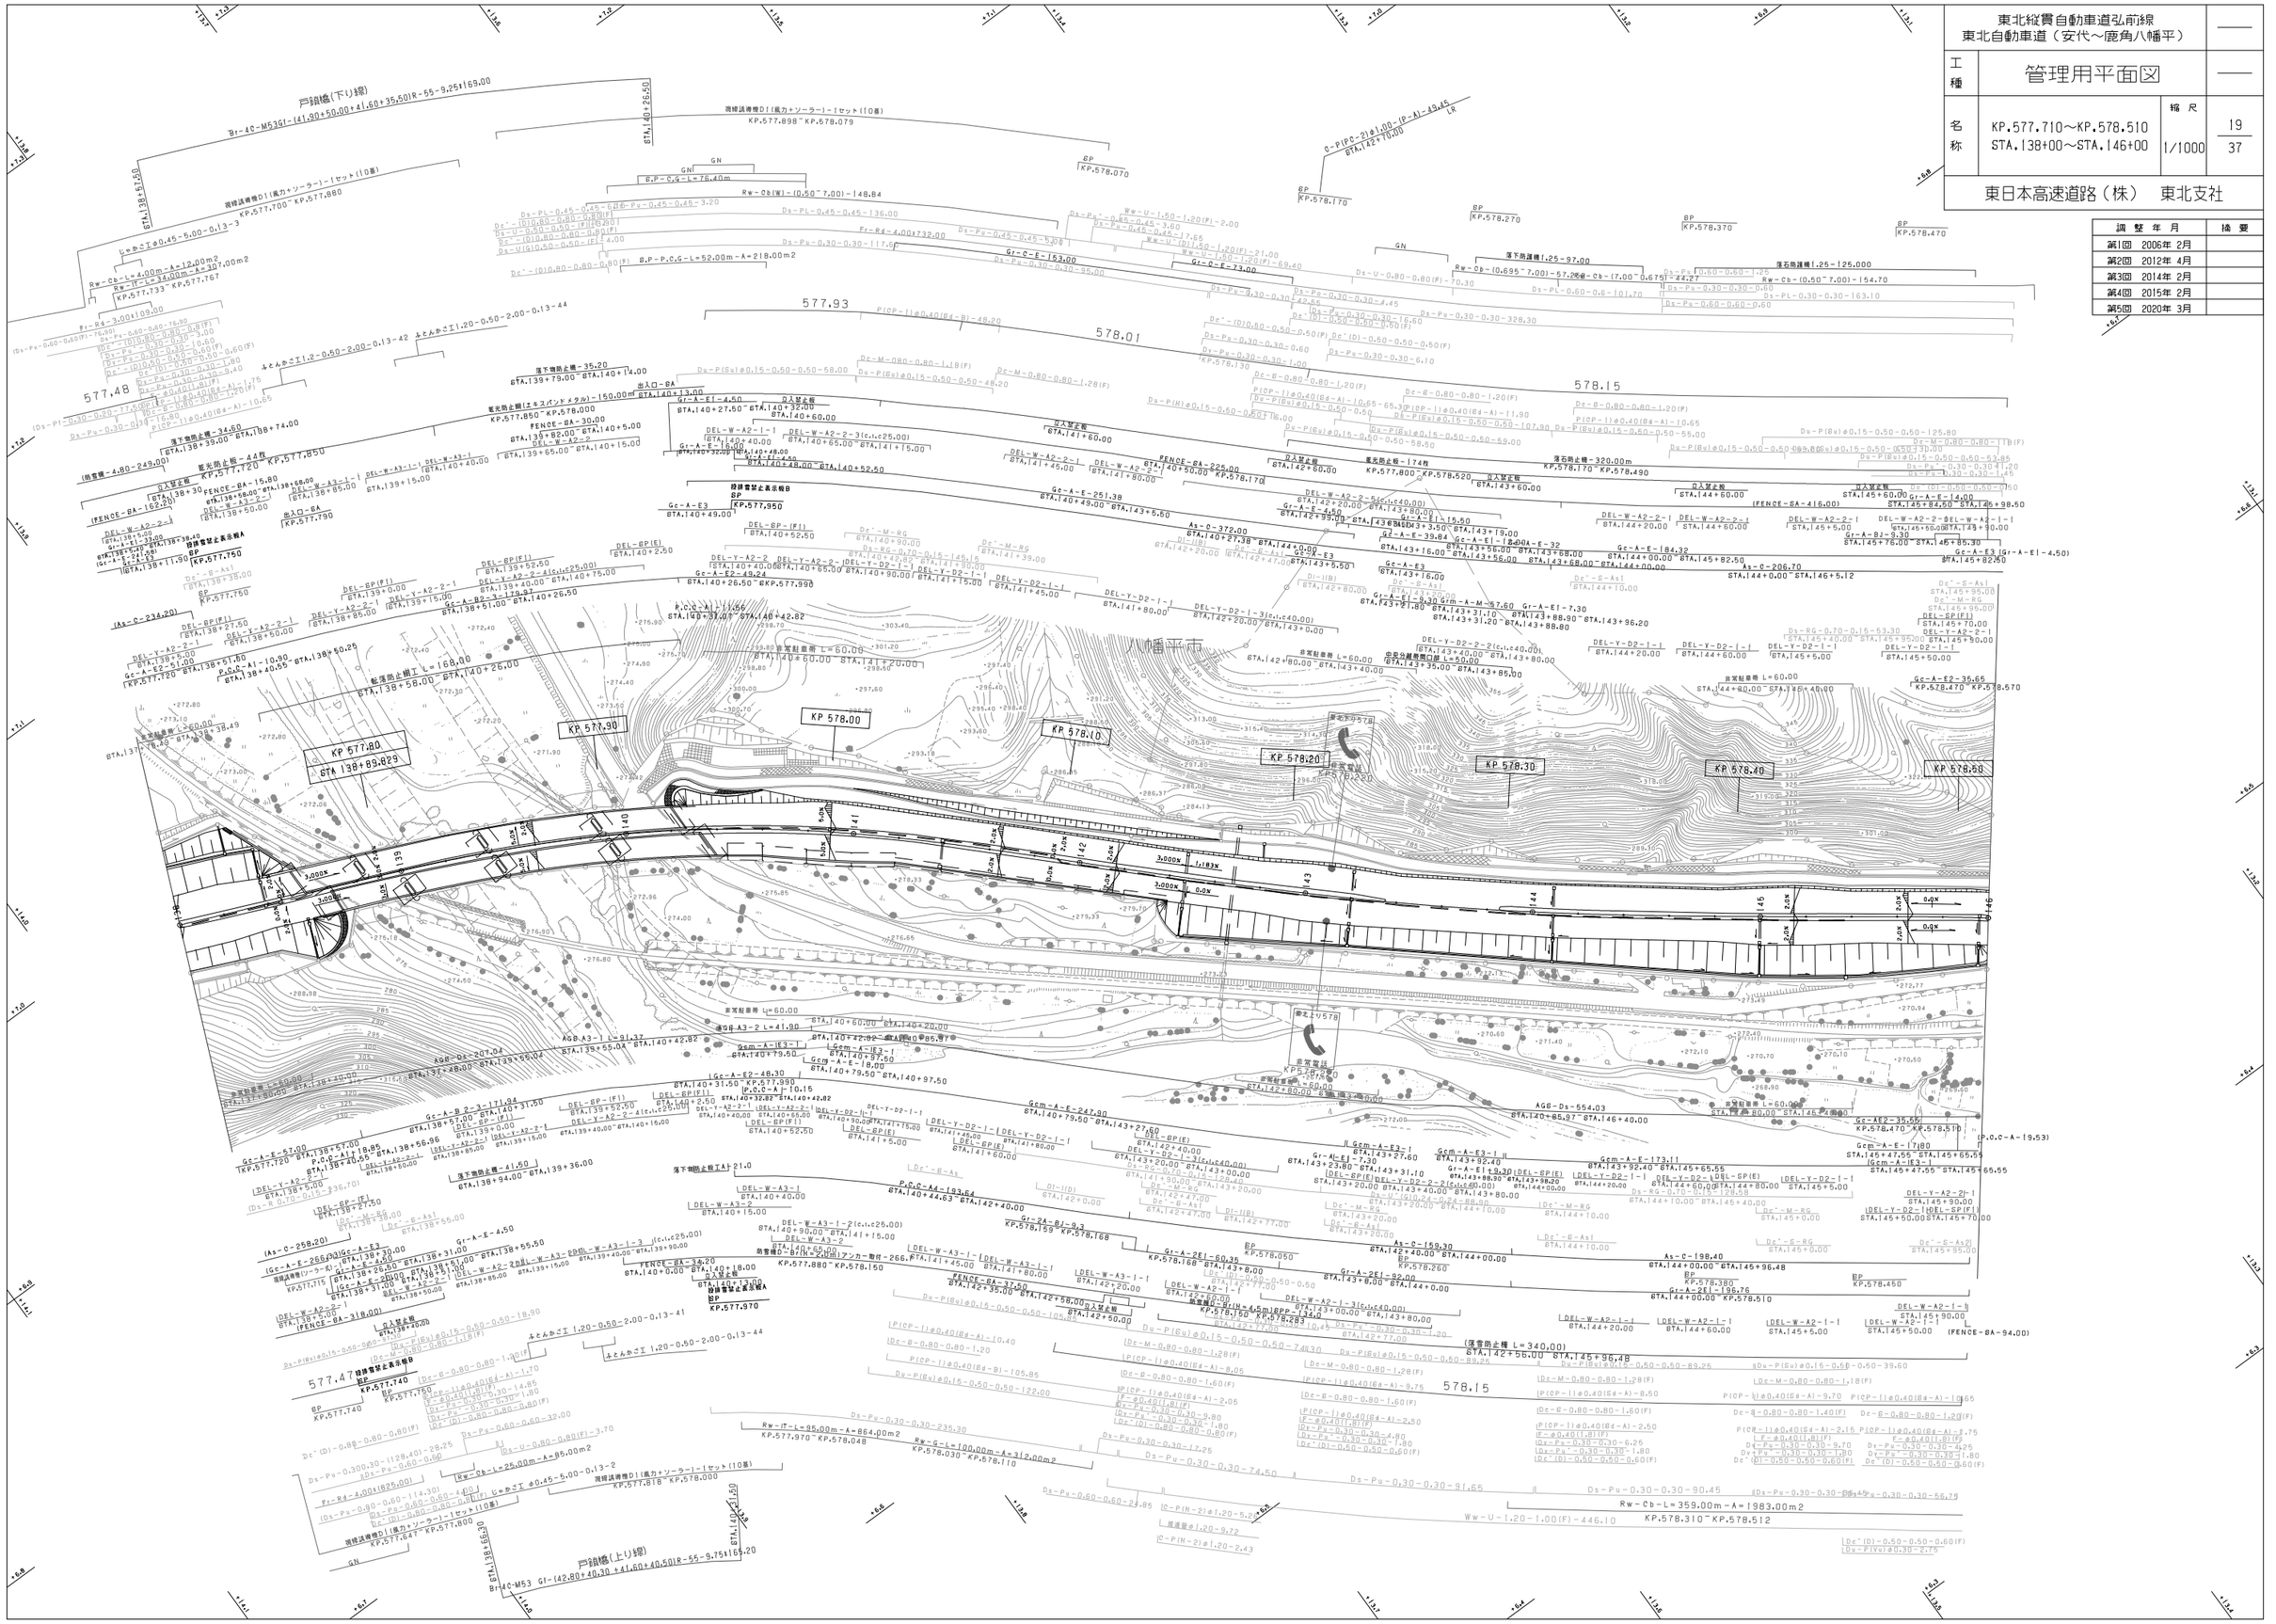

東北縦貫自動車道弘前線
東北自動車道（安代～鹿角八幡平）

工種	管理用平面図		
名称	KP.578.510～KP.579.310 STA.146+00～STA.154+00	縮尺 1/1000	20 37

東日本高速道路（株）　東北支社

調整年月	摘要
第2回　2014年 2月	
第3回　2015年 2月	
第4回　2018年 1月	
第5回　2020年 3月	

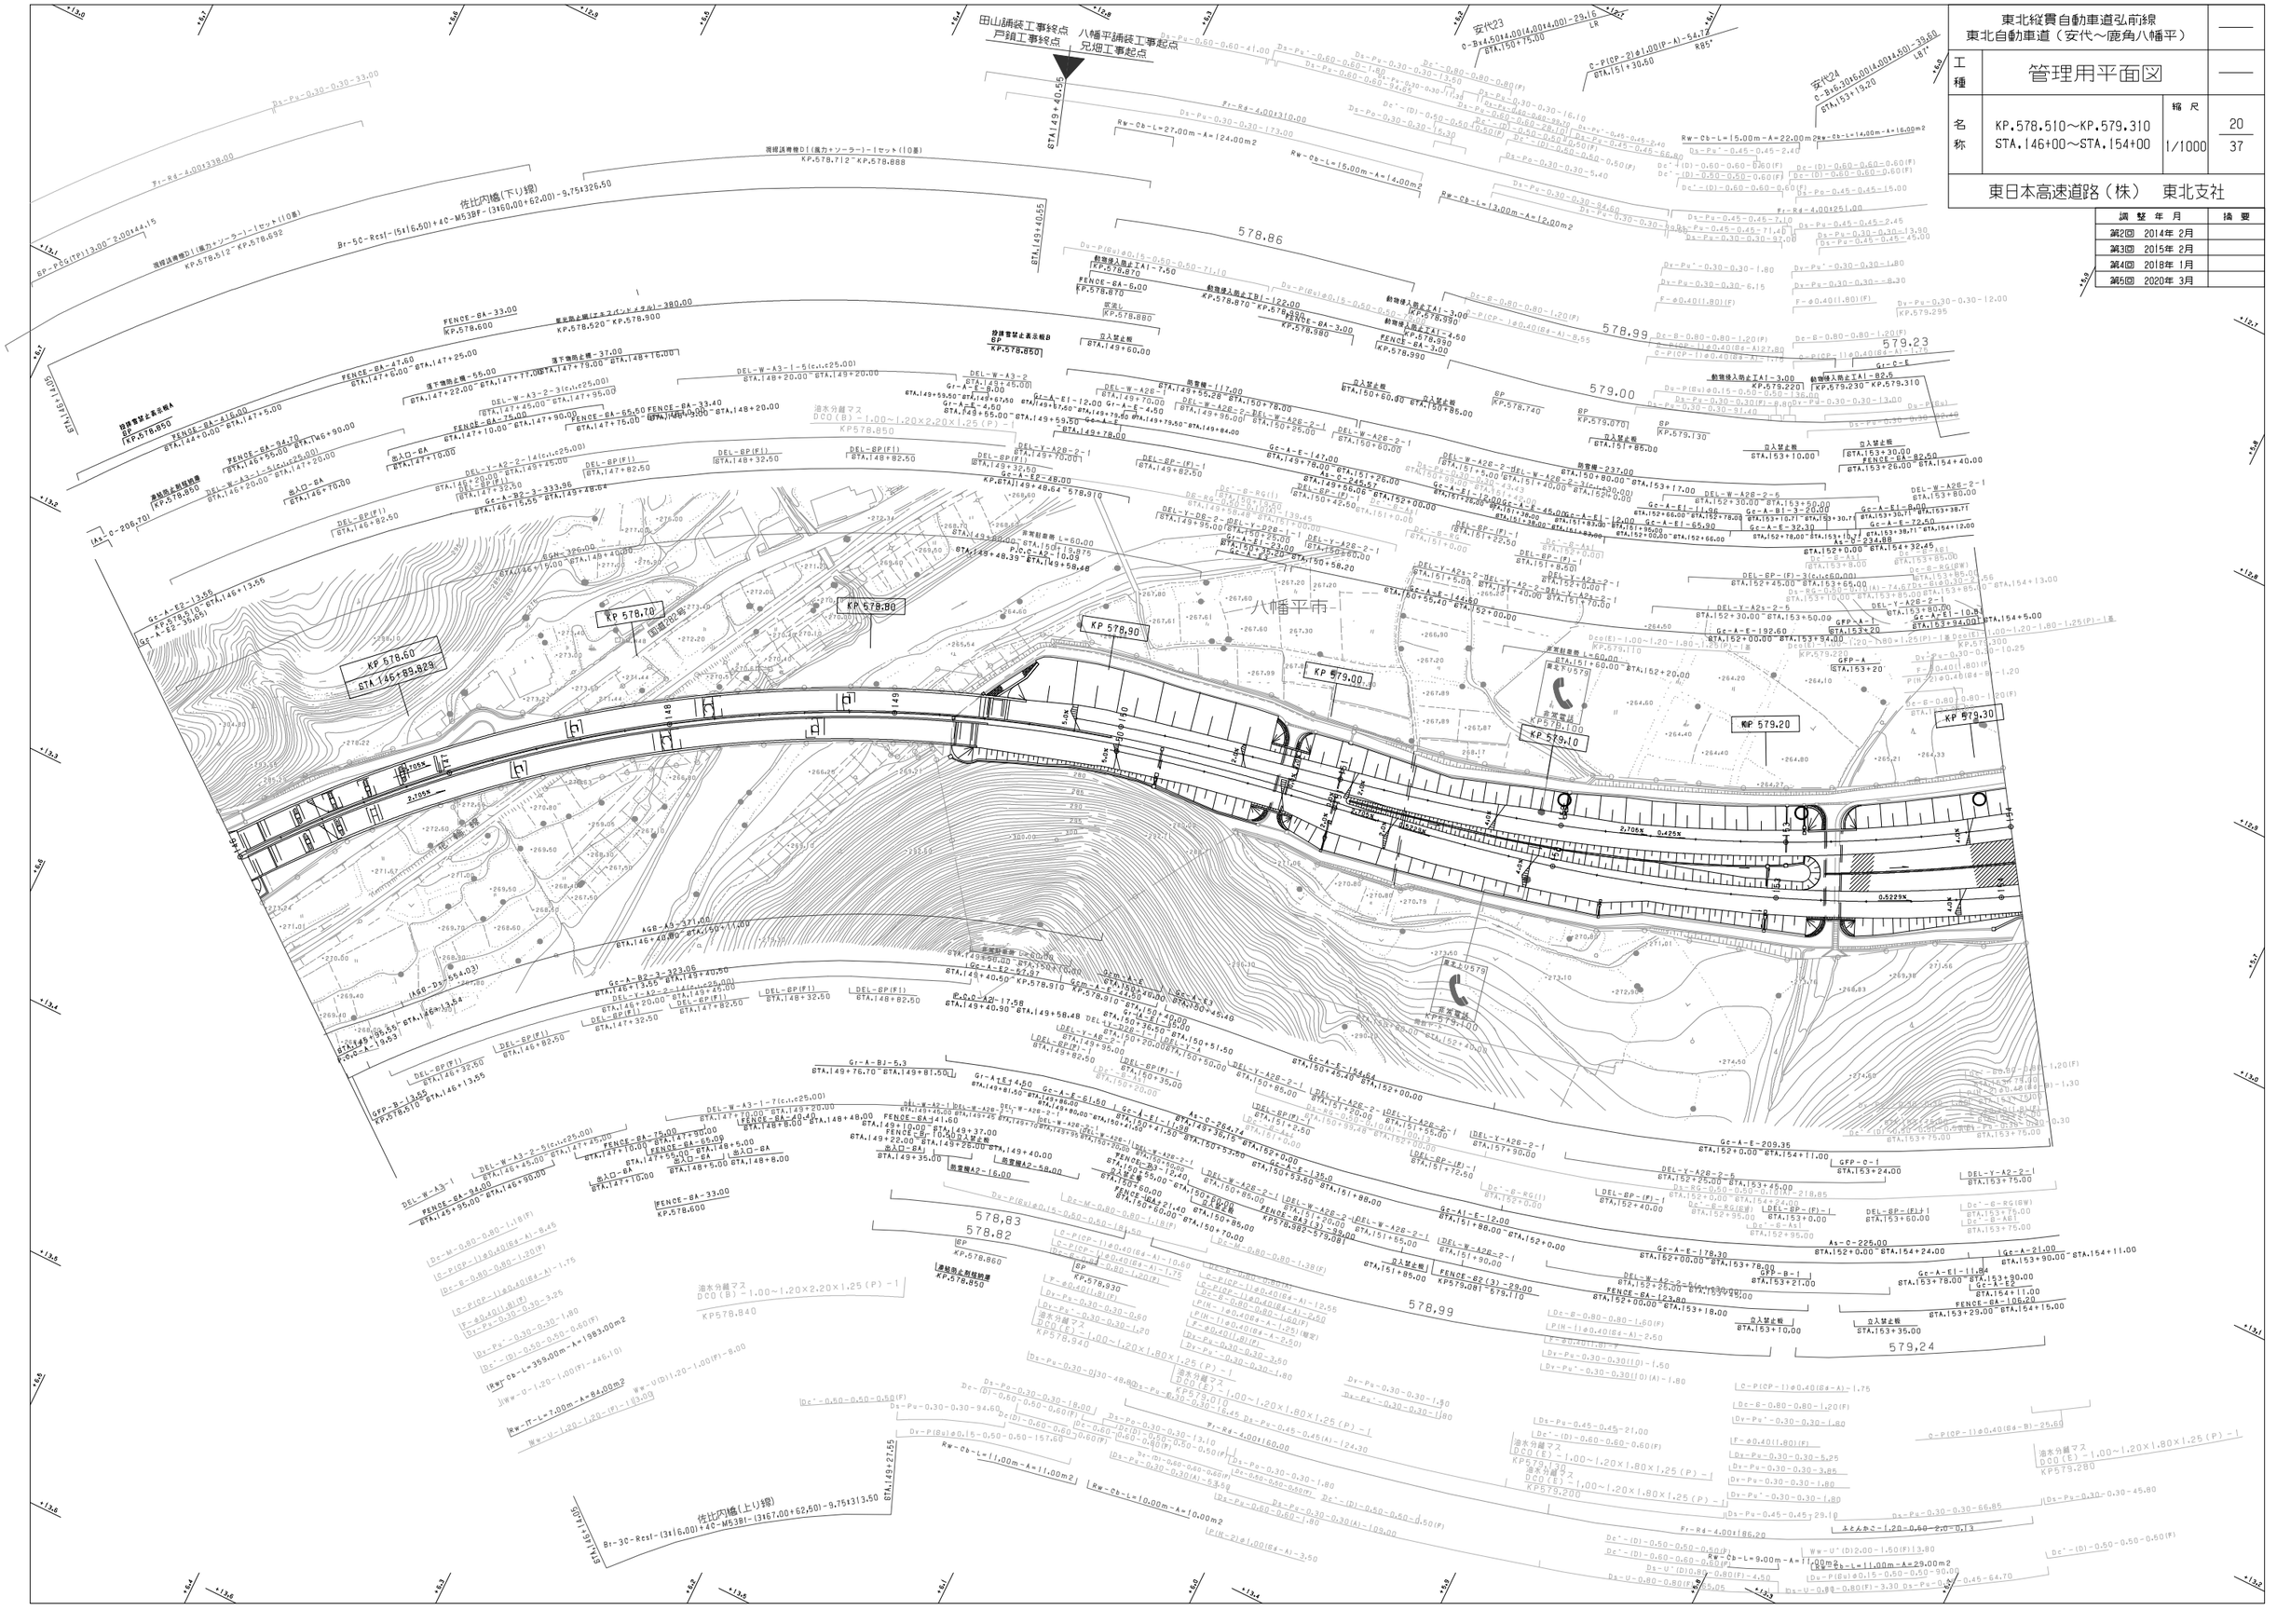
田山舗装工事終点
戸鎖工事終点
八幡平舗装工事起点
兎畑工事起点
KP 578.60
KP 578.70
KP 578.80
KP 578.90
KP 579.00
KP 579.20
KP 579.30
八幡平市
578.86
578.99
579.00
579.23
578.83
578.82
578,99
579,24
常設電話 KP579.100
KP 579.10
非常駐車帯 L=60.00m
油水分離マス DCO(B)-1.00~1.20×2.20×1.25(P)-1 KP578.850
油水分離マス DCO(B)-1.00~1.20×1.80×1.25(P)-1 KP578.940
油水分離マス DCO(E)-1.00~1.20×1.80×1.25(P)-1 KP579.010
油水分離マス DCO(E)-1.00~1.20×1.80×1.25(P)-1 KP579.200
油水分離マス DCO(E)-1.00~1.20×1.80×1.25(P)-1 KP579.280
佐比内橋(下り線) Br-50-Rcsl-(5t16.00)+40-M53BF-(3t60.00+62.00)-9.75t326.50
佐比内橋(上り線) Br-30-Rcsl-(3t16.00)+40-M53BI-(3t67.00+62.50)-9.75t313.50
視線誘導標D1(風力+ソーラー)-1セット(10基) KP.578.712~KP.578.888
視線誘導標D1(風力+ソーラー)-1セット(10基) KP.578.512~KP.578.692
FENCE-8A-33.00 KP.578.600
FENCE-8A-47.60 BTA.147+6.00~BTA.147+25.00
FENCE-8A-41.00 BTA.144+0.00~BTA.147+5.00
FENCE-8A-34.20 BTA.146+90.00
FENCE-8A-55.00 BTA.147+25.00
FENCE-8A-75.00 BTA.147+45.00~BTA.147+90.00
FENCE-8A-55.00 BTA.148+5.00
FENCE-8A-33.40 BTA.148+20.00
FENCE-8A-33.00 KP.578.600
FENCE-8A-94.00 BTA.146+95.00~BTA.146+90.00
FENCE-8A-82.50 BTA.153+26.00~BTA.154+40.00
FENCE-8A-106.20 BTA.153+29.00~BTA.154+15.00
FENCE-8A-123.80 BTA.152+00.00~BTA.153+18.00
FENCE-8A-130.30 BTA.152+00.00~BTA.153+29.00
FENCE-8A-218.85 BTA.152+00.00~BTA.153+75.00
FENCE-8A-95.00 BTA.152+00.00~BTA.152+95.00
FENCE-8A-3.00 KP.578.990
FENCE-8A-6.00 KP.578.870
FENCE-8A-3.00 KP.578.880
FENCE-8A-3.00 KP.578.990
FENCE-82(S)-29.00 KP579.081~579.110
FENCE-8A3(S) KP578.582~579.081
動物侵入防止工A(I)-7.50 KP.578.870
動物侵入防止工B(I)-122.00 KP.578.870~KP.578.990
動物侵入防止工A(I)-3.00 KP.578.990
動物侵入防止工A(I)-3.50 KP.578.990
動物侵入防止工A(I)-82.5 KP.579.220~KP.579.310
防音壁-237.00 BTA.151+85.00
防音壁-117.00 BTA.149+70.00
防音壁A2-58.00
防音壁A2-16.00
立入禁止柵 BTA.149+60.00
立入禁止柵 BTA.150+60.00
立入禁止柵 BTA.150+85.00
立入禁止柵 BTA.151+85.00
立入禁止柵 BTA.153+10.00
立入禁止柵 BTA.153+30.00
立入禁止柵 BTA.153+35.00
立入禁止柵 BTA.151+10.00
GP KP.578.740
GP KP.579.070
GP KP.579.130
GP KP.578.860
GP KP.578.850
GP KP.578.860
GP KP.578.850
GP KP.578.910
GP KP.579.070
GFP-B-13.55 KP.578.910 BTA.146+13.55
GFP-A KP.579.220 BTA.153+20
GFP-A BTA.153+20
GFP-A-1 BTA.153+24.00
GFP-B-1 BTA.153+21.00
GFP-B-1 BTA.153+78.00
GFP-B-1 BTA.153+94.00
GFP-A-1 BTA.153+94.00
GFP-A-1 BTA.154+6.00
GFP-A-1 BTA.154+94.00
GFP-A-1 BTA.154+10.84
GFP-A-1 BTA.154+11.00
GFP-A-1 BTA.154+24.00
GFP-A-1 BTA.154+11.00
DEL-W-A3-1 BTA.146+45.00
DEL-W-A3-2-5(c,ι,c25.00) BTA.146+20.00~BTA.147+45.00
DEL-W-A3-2-5(c,ι,c25.00) BTA.147+45.00
DEL-W-A3-1-5(c,ι,c25.00) BTA.147+45.00
DEL-W-A3-1-7(c,ι,c25.00) BTA.147+70.00~BTA.148+48.00
DEL-W-A3-2-3(c,ι,c25.00) BTA.147+95.00
DEL-W-A3-1-5(c,ι,c25.00) BTA.148+20.00~BTA.149+20.00
DEL-W-A3-2 BTA.149+45.00
DEL-W-A28 BTA.149+70.00
DEL-W-A28-2 BTA.149+96.00
DEL-W-A28-2-1 BTA.150+25.00
DEL-W-A28-2-1 BTA.150+60.00
DEL-W-A28-2-1 BTA.151+55.00
DEL-W-A28-2-1 BTA.151+90.00
DEL-W-A28-2-1 BTA.152+55.00
DEL-W-A28-2-1 BTA.153+50.00
DEL-W-A28-2-1 BTA.154+40.00
DEL-W-A28-2-1 BTA.153+80.00
DEL-W-A28-2-6 BTA.152+25.00~BTA.153+45.00
DEL-W-A28-2-5 BTA.152+45.00~BTA.153+50.00
DEL-W-A28-2-5 BTA.152+95.00~BTA.153+50.00
DEL-W-A28-2-5 BTA.153+50.00~BTA.153+75.00
DEL-W-A28-2-5 BTA.153+75.00
DEL-W-A28-2-5 BTA.153+75.00
DEL-W-A28-2-5 BTA.153+75.00
DEL-Y-A28-2-1 BTA.149+32.50
DEL-Y-A28-2-1 BTA.149+70.00
DEL-Y-A28-2-1 BTA.150+58.20
DEL-Y-A28-2-1 BTA.150+70.00
DEL-Y-A28-2-1 BTA.150+85.00
DEL-Y-A28-2-1 BTA.151+20.00
DEL-Y-A28-2-1 BTA.151+55.00
DEL-Y-A28-2-1 BTA.151+90.00
DEL-Y-A28-2-1 BTA.152+55.00
DEL-Y-A28-2-1 BTA.153+50.00
DEL-Y-A28-2-1 BTA.154+40.00
DEL-Y-A28-2-1 BTA.153+80.00
DEL-Y-A28-2-6 BTA.152+25.00~BTA.153+45.00
DEL-Y-A28-2-5 BTA.152+45.00~BTA.153+50.00
DEL-Y-A28-2-5 BTA.152+95.00~BTA.153+50.00
DEL-Y-A28-2-5 BTA.153+50.00~BTA.153+75.00
DEL-Y-A28-2-5 BTA.153+75.00
DEL-Y-A28-2-5 BTA.153+75.00
DEL-Y-A28-2-5 BTA.153+75.00
DEL-Y-A2-2-1 BTA.153+75.00
DEL-Y-A2-2-1 BTA.153+75.00
DEL-Y-A2-2-1 BTA.153+75.00
DEL-8P(F) BTA.146+82.50
DEL-8P(F) BTA.147+32.50
DEL-8P(F) BTA.147+82.50
DEL-8P(F) BTA.148+32.50
DEL-8P(F) BTA.148+82.50
DEL-8P(F)-1 BTA.149+32.50
DEL-8P(F)-1 BTA.149+82.50
DEL-8P(F)-1 BTA.150+32.50
DEL-8P(F)-1 BTA.150+82.50
DEL-8P(F)-1 BTA.151+32.50
DEL-8P(F)-1 BTA.151+82.50
DEL-8P(F)-1 BTA.152+32.50
DEL-8P(F)-1 BTA.152+82.50
DEL-8P(F)-1 BTA.153+32.50
DEL-8P(F)-1 BTA.153+82.50
DEL-8P(F)-1 BTA.154+32.50
DEL-8P(F)-1 BTA.154+82.50
DEL-8P(F)-1 BTA.155+32.50
DEL-8P(F)-1 BTA.155+82.50
DEL-8P(F)-1 BTA.156+32.50
DEL-8P(F)-1 BTA.156+82.50
DEL-8P(F)-1 BTA.157+32.50
DEL-8P(F)-1 BTA.157+82.50
DEL-8P(F)-1 BTA.158+32.50
DEL-8P(F)-1

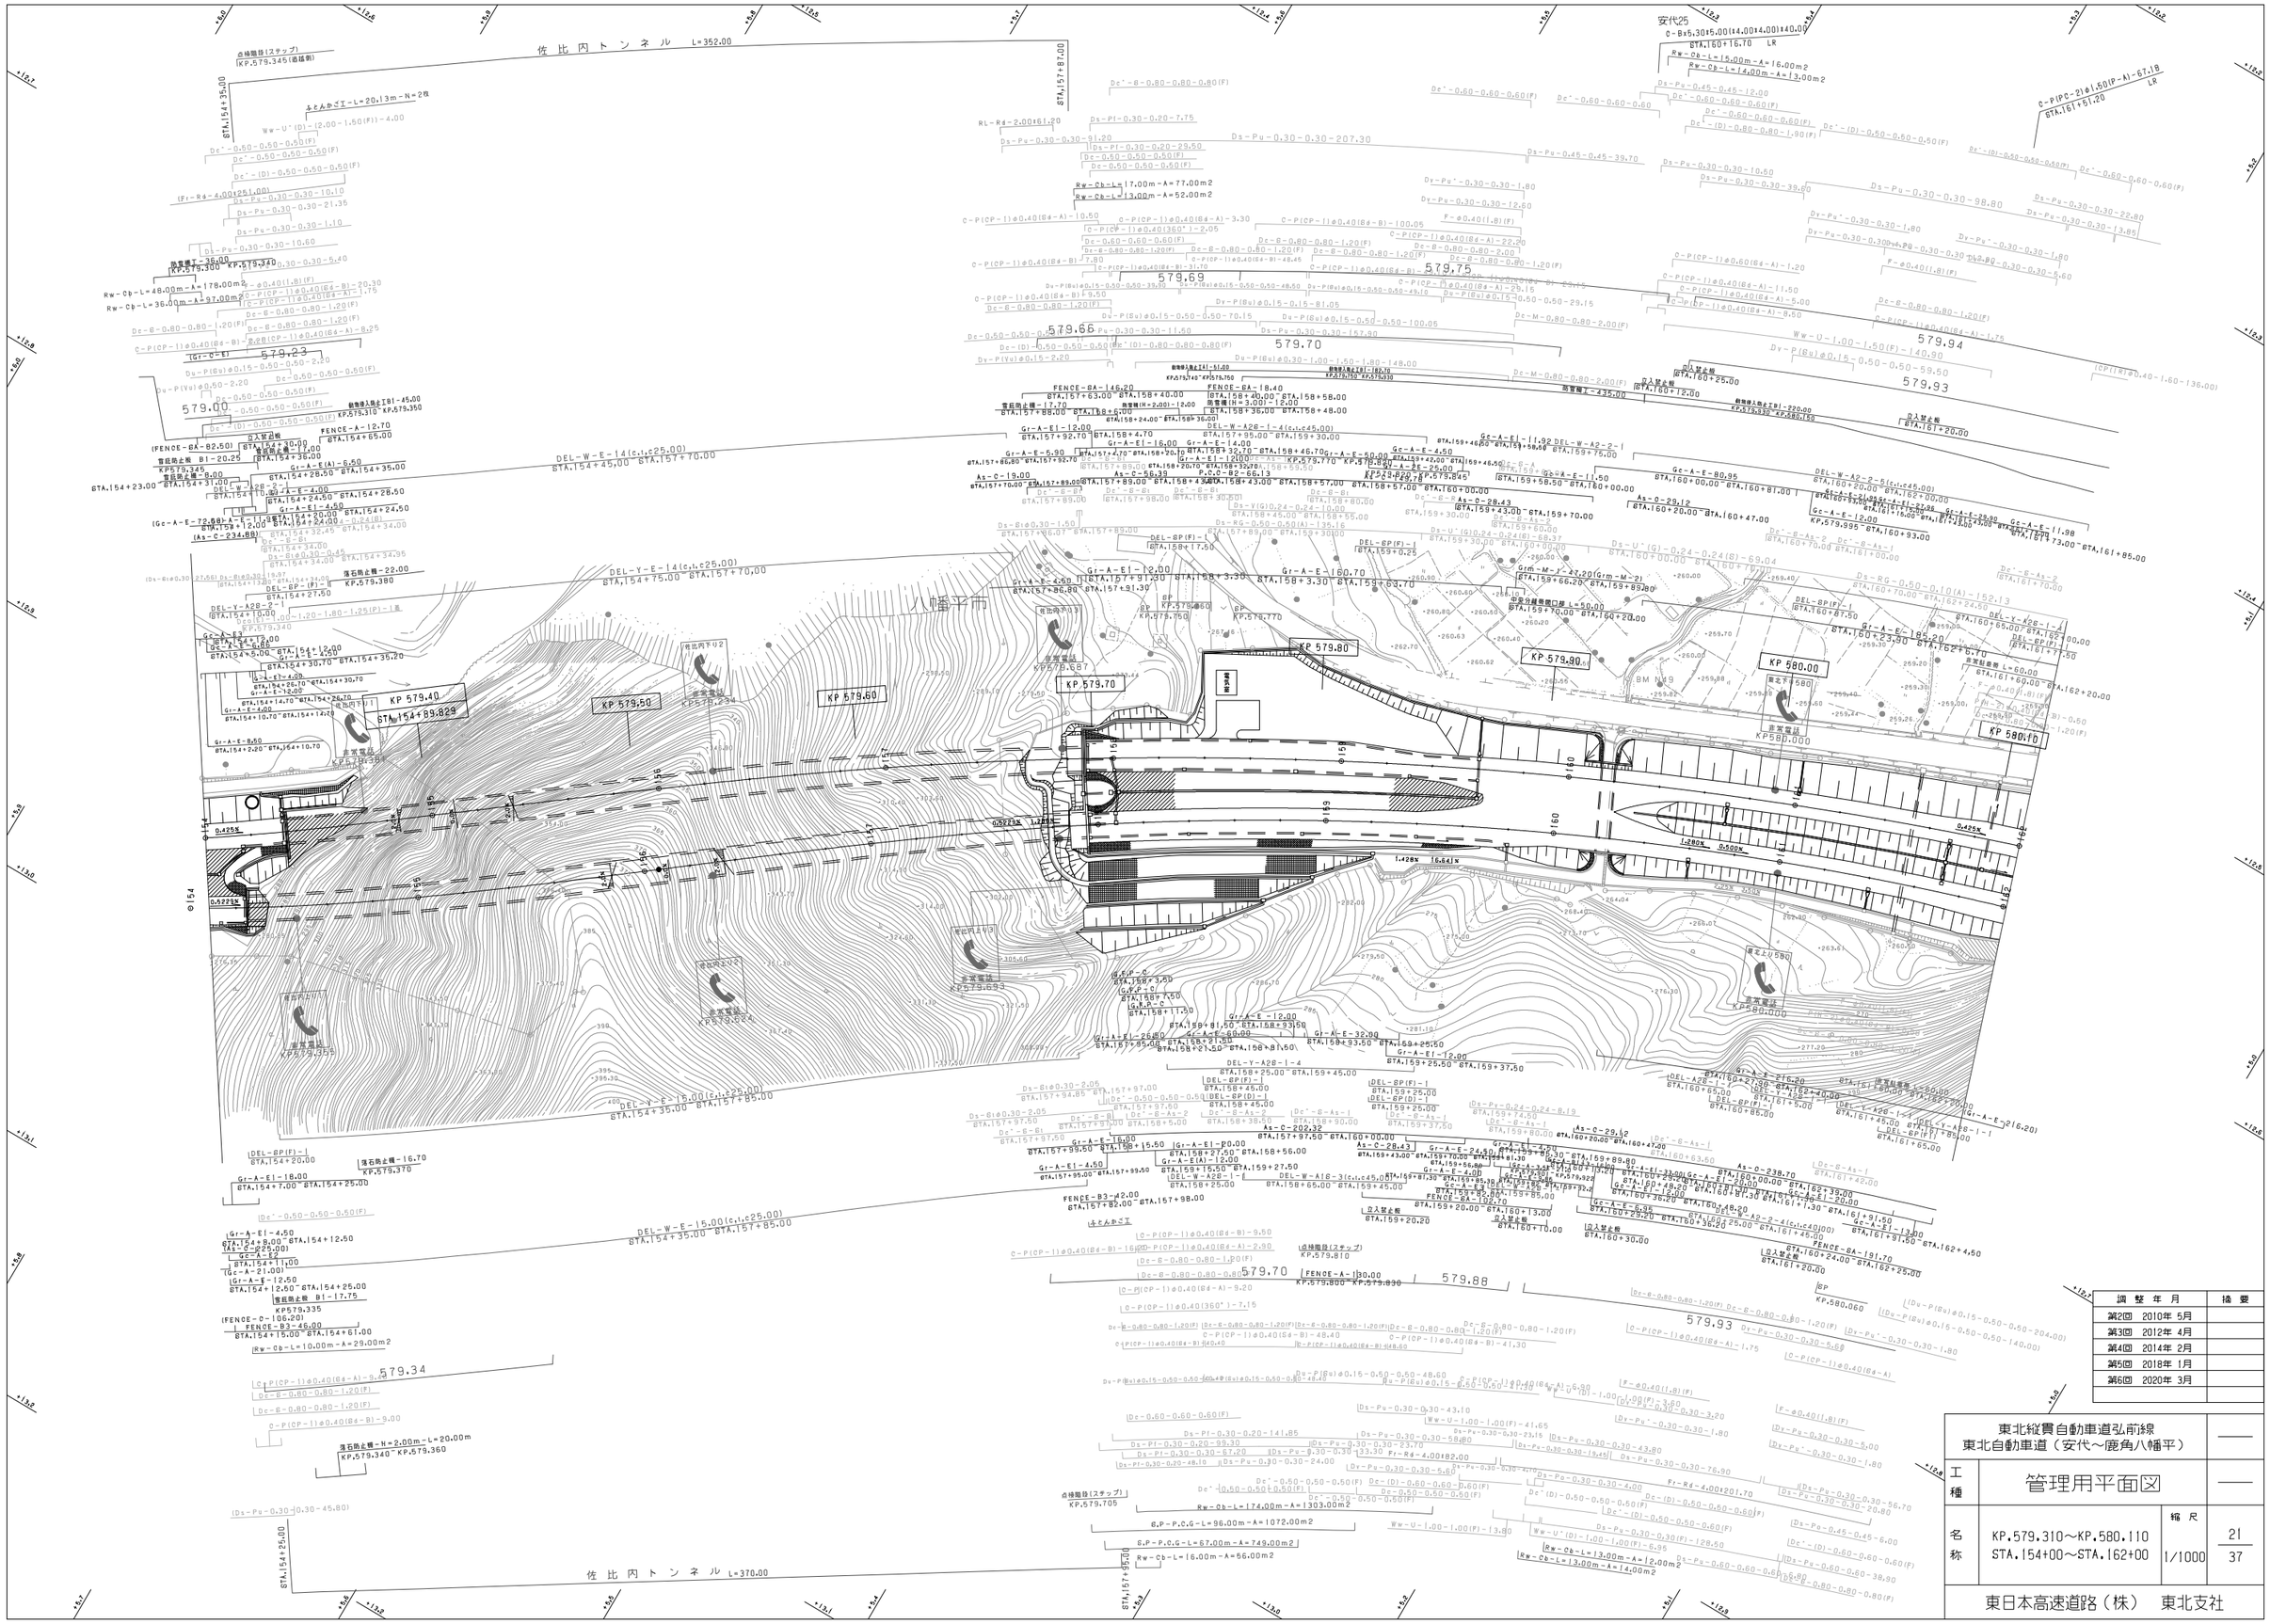

調整年月	摘要
第2回 2010年 5月	
第3回 2012年 4月	
第4回 2014年 2月	
第5回 2018年 1月	
第6回 2020年 3月	

東北縦貫自動車道弘前線
東北自動車道（安代～鹿角八幡平）

工種	管理用平面図		
名称	KP.579.310～KP.580.110 STA.154+00～STA.162+00	縮尺 1/1000	21 37

東日本高速道路（株） 東北支社

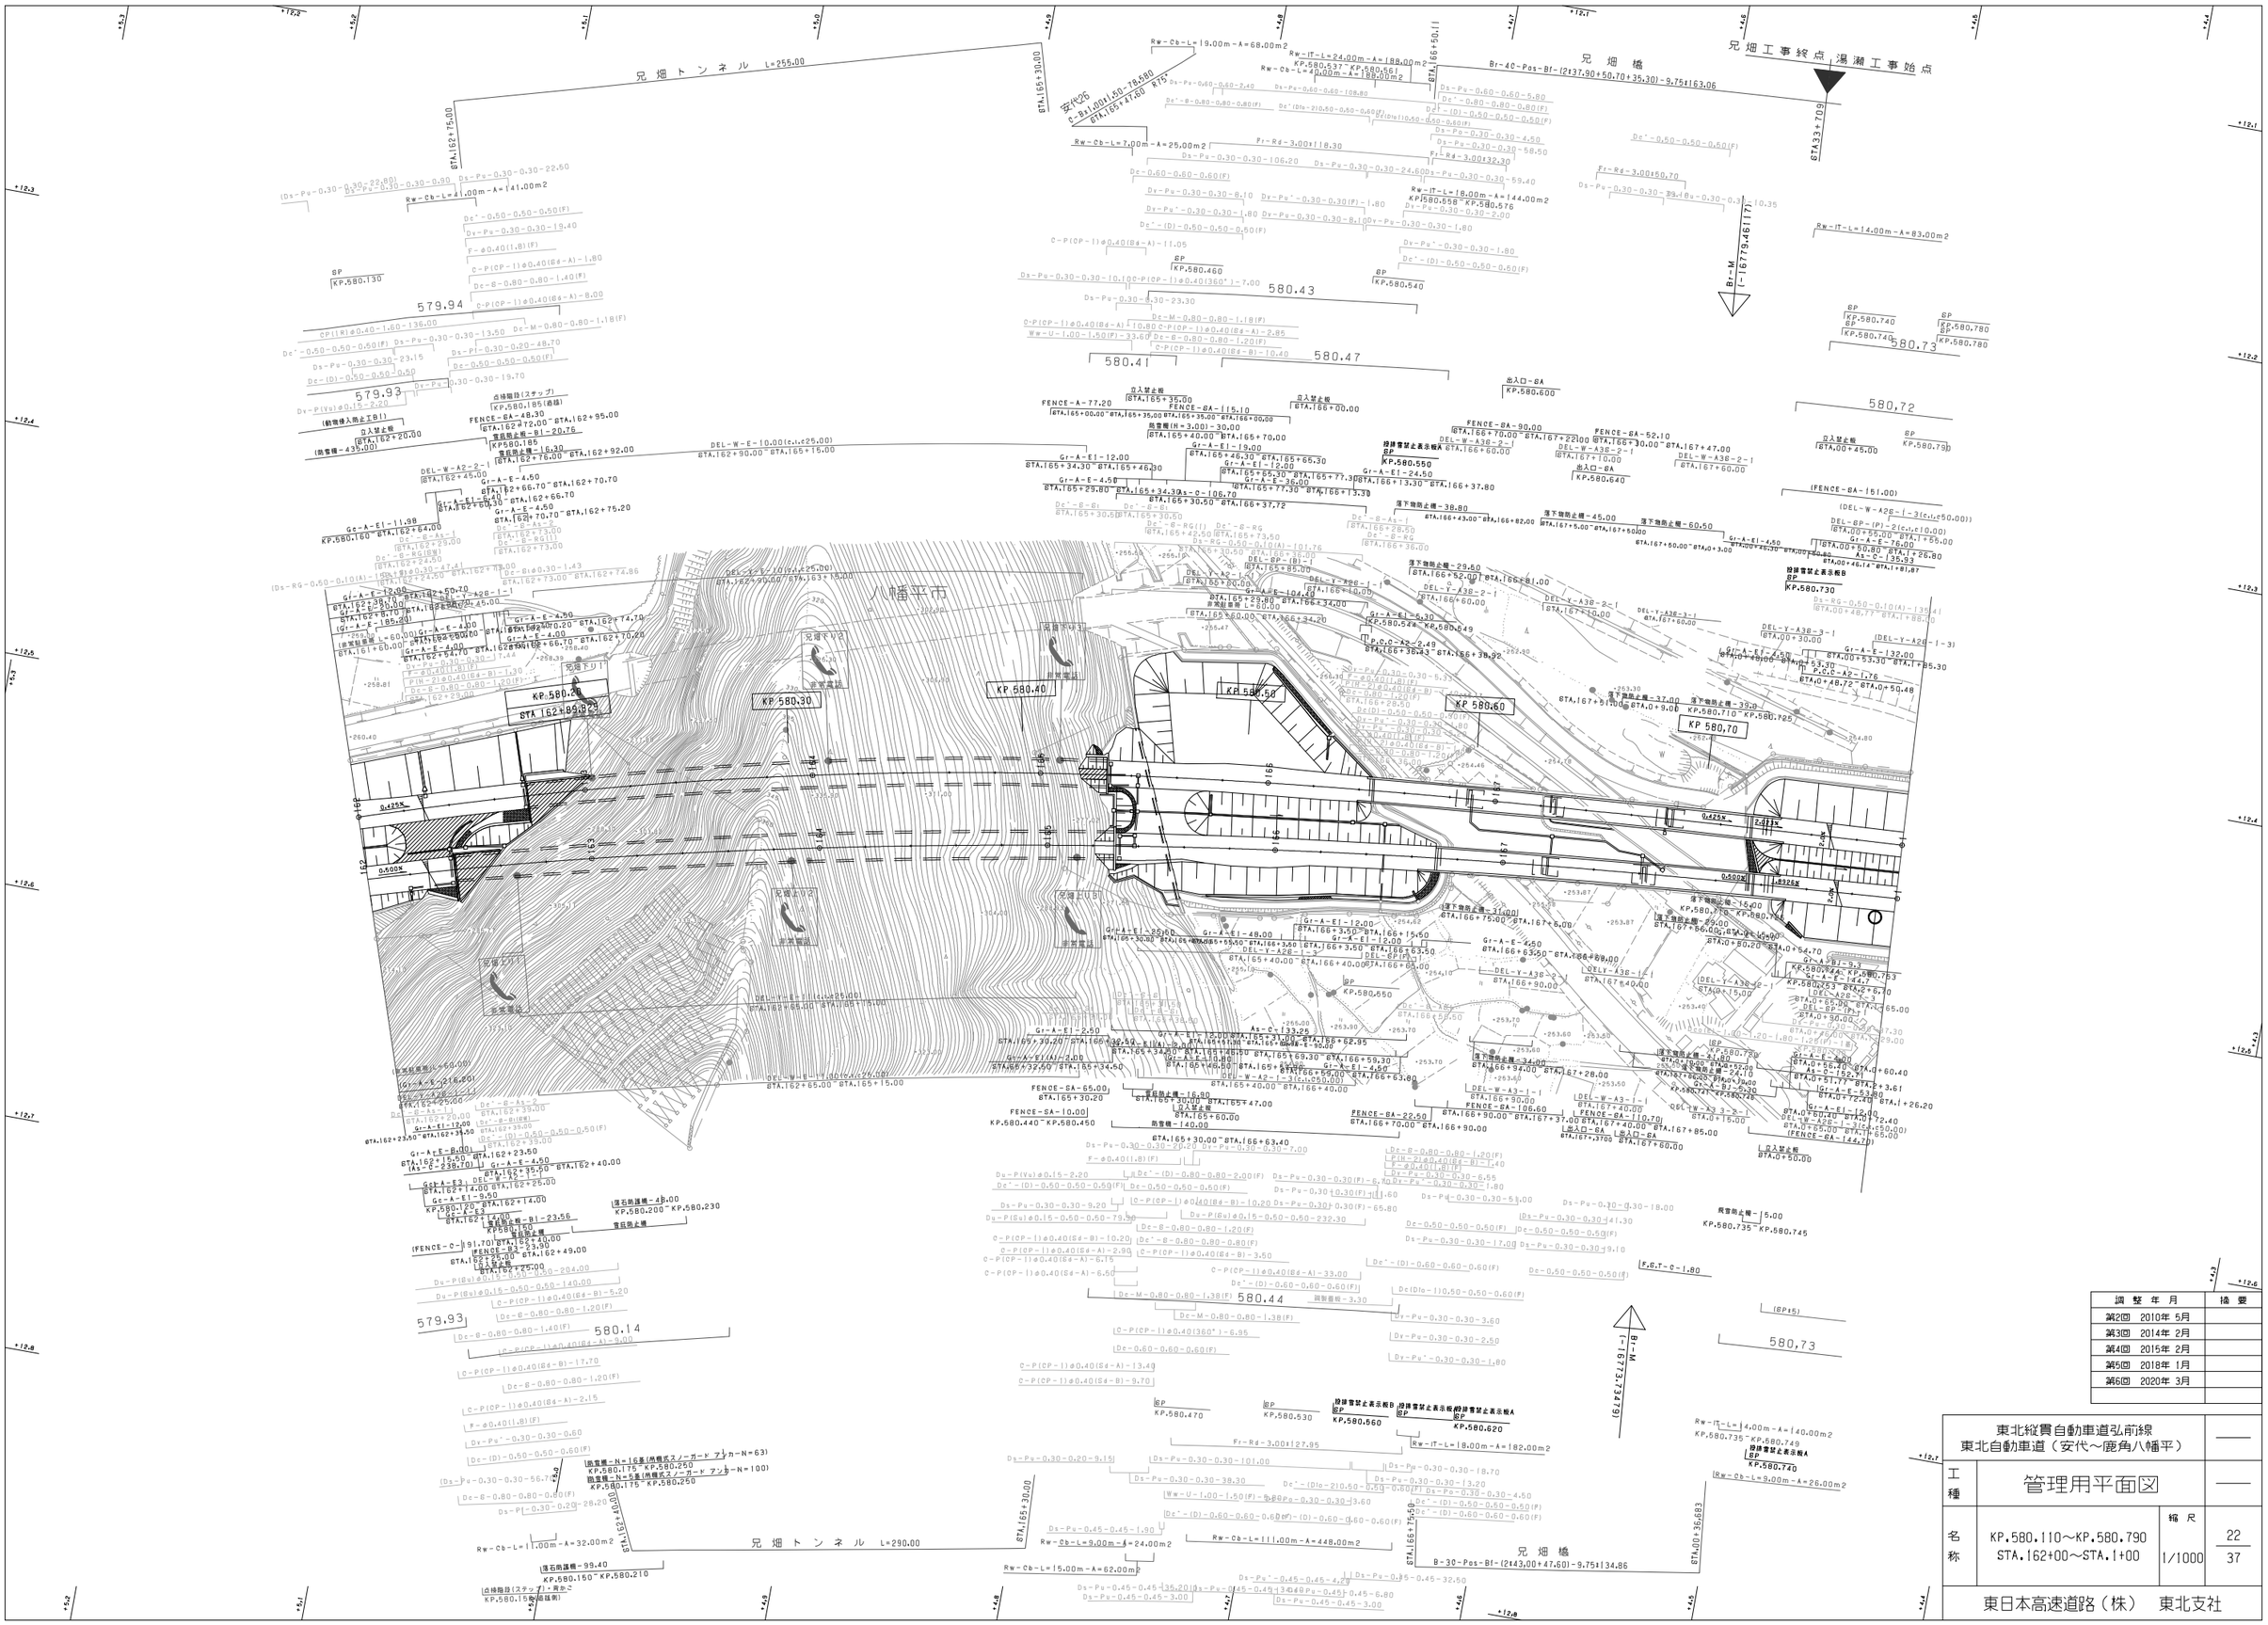
兄畑トンネル L=255.00
兄畑橋
兄畑工事終点 湯瀬工事始点
安代26
C-Bt1.00t1.50-78.580
STA.165+47.80 R15
Rw-Cb-L=19.00m-A=68.00m2
Rw-IT-L=24.00m-A=188.00m2
KP.580.537～KP.580.561
Rw-Cb-L=40.00m-A=188.00m2
Rw-Cb-L=41.00m-A=141.00m2
Rw-Cb-L=7.00m-A=25.00m2
Rw-IT-L=18.00m-A=144.00m2
KP.580.558～KP.580.576
Rw-IT-L=14.00m-A=83.00m2
Br-40-Pos-Bf-(2137.90+50.70+35.30)-9.75t163.06
Br-M L-16779.461(17)
579.94
579.93
580.43
580.47
580.41
580,73
580,72
580.14
580.44
KP 580.30
KP 580.40
KP 580.50
KP 580.60
KP 580.70
八幡平市
兄畑下川
兄畑橋
STA.162+75.00
STA.165+30.00
STA.165+50.11
STA.133+7.09
STA.162+89.52
STA.165+30.00
STA.165+30.00
STA.165+30.00

東北縦貫自動車道弘前線 東北自動車道（安代～鹿角八幡平）			——
工種	管理用平面図		——
名称	KP.580.790～KP.581.490 STA.1+00～STA.8+00	縮尺 1/1000	23 37
東日本高速道路（株）　東北支社			

調整年月	摘要
第1回　2006年 2月	
第2回　2012年 4月	
第3回　2015年 2月	
第4回　2020年 3月	

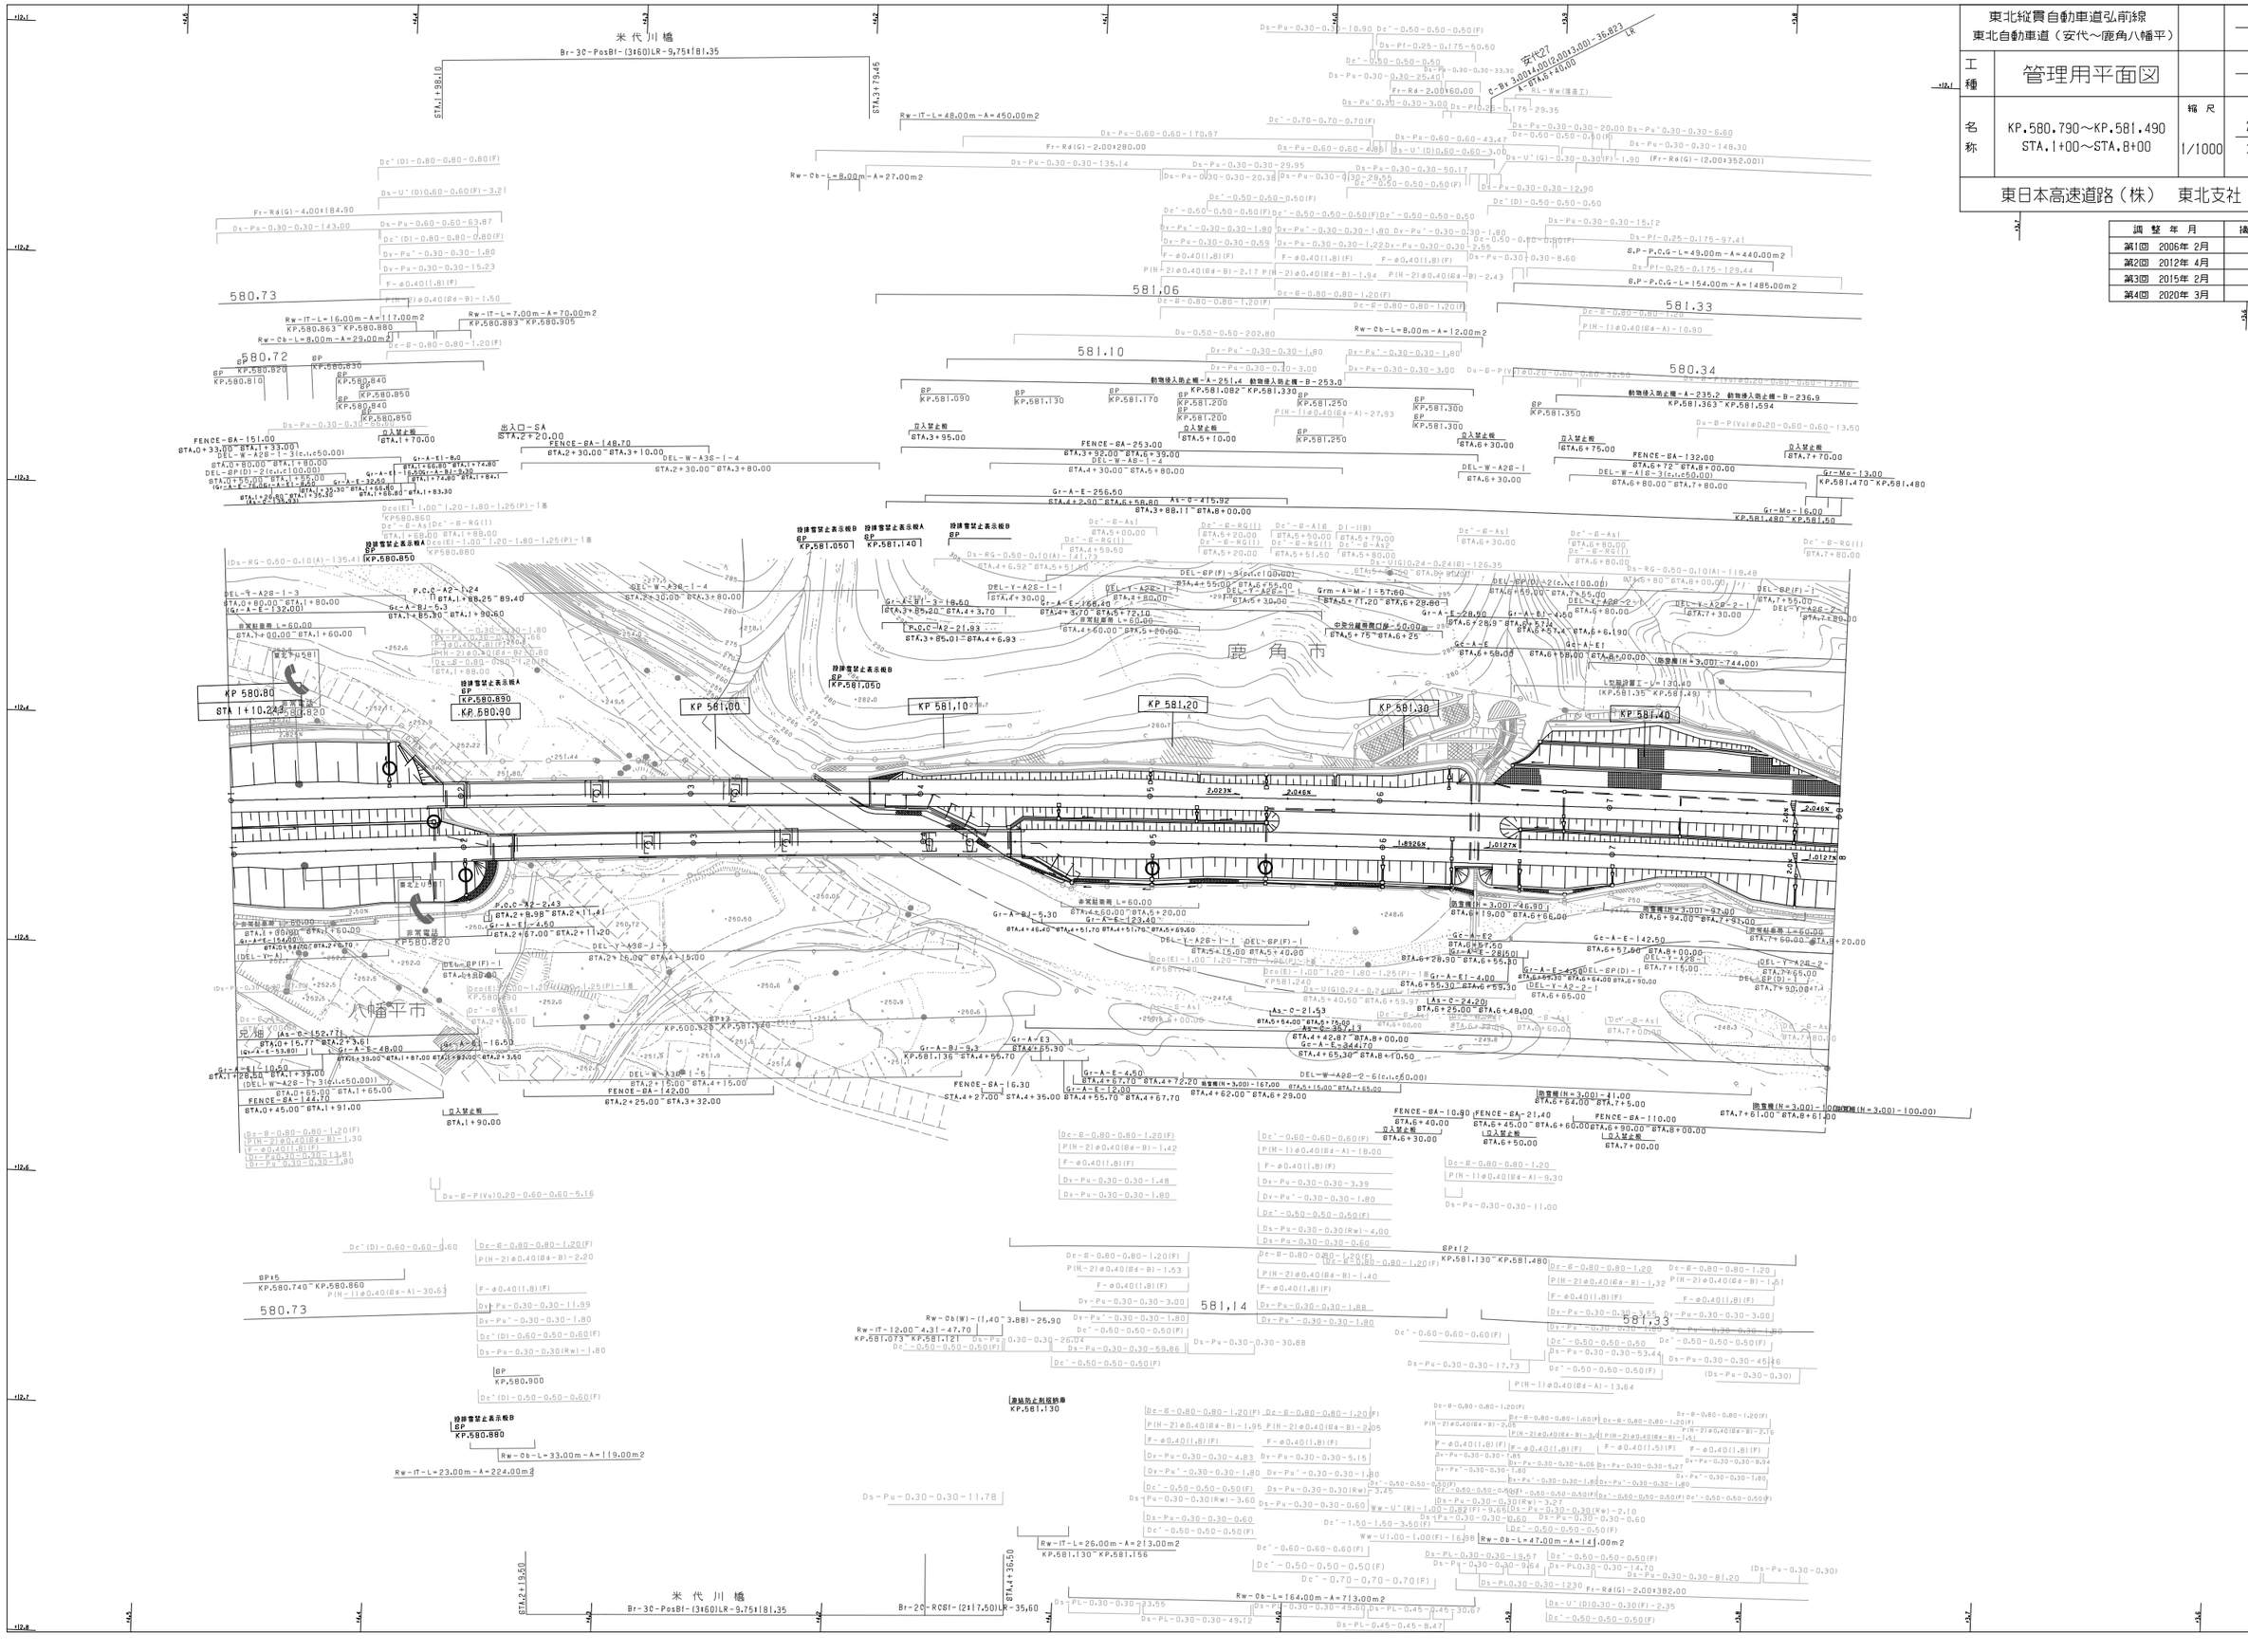
米代川橋
Br-3C-PosBI-(3+50)LR-9,75x181.35
STA.1+98.10
STA.3+79.45
Rw-IT-L=48.00m-A=450.00m2
Rw-Cb-L=8.00m-A=27.00m2
Rw-IT-L=16.00m-A=117.00m2
KP.580.863～KP.580.880
Rw-IT-L=7.00m-A=70.00m2
KP.580.883～KP.580.905
Rw-Cb-L=8.00m-A=29.00m2
580.73
580.72
581.06
581.10
581.33
580.34
KP 580.80
STA.1+10.24
KP 581.00
KP 581.10
KP 581.20
KP 581.30
KP 581.40
鹿角市
八幡平市
安代27
出入口-SA
STA.2+20.00
FENCE-6A-148.70
STA.2+30.00～STA.3+10.00
FENCE-6A-253.00
STA.3+92.00～STA.6+39.00
FENCE-6A-132.00
STA.6+72～STA.8+00.00
FENCE-6A-144.70
STA.0+45.00～STA.1+91.00
FENCE-6A-142.00
STA.2+25.00～STA.3+32.00
FENCE-6A-16.30
STA.4+27.00～STA.4+35.00
FENCE-6A-10.90
STA.6+40.00
FENCE-6A-21.40
STA.6+45.00～STA.6+60.00
FENCE-6A-110.00
STA.6+90.00～STA.8+00.00
Gr-A-E-256.50
STA.4+2.90～STA.6+58.80
Gr-A-E-142.50
STA.6+57.50～STA.8+00.00
Gr-A-E-144.00
STA.0+80.00～STA.1+60.00
Gr-A-E-152.71
STA.0+15.77～STA.2+36.61
Gr-A-E-53.80
Gr-A-E-48.00
Gr-A-E-16.50
STA.2+39.00～STA.2+55.50
Gr-A-E-10.50
STA.1+78.50～STA.1+89.00
Gr-A-E-12.00
STA.2+15.00～STA.2+27.00
Gr-A-E-4.50
STA.2+67.00～STA.2+71.50
Gr-A-E-5.30
STA.2+8.98～STA.2+11.61
Gr-A-E-4.50
STA.4+67.70～STA.4+72.20
Gr-A-E-12.00
STA.4+55.70～STA.4+67.70
Gr-A-E3
STA.4+25.30
Gr-A-E-9.3
KP.581.136～STA.4+56.70
Gr-A-E-244.70
STA.4+65.30～STA.8+10.50
Gr-A-E-28.90
STA.6+28.90～STA.6+55.30
Gr-A-E-28.60
STA.6+28.90～STA.6+57.50
Gr-A-E-4.00
STA.6+55.30～STA.6+59.30
Gr-A-E-4.50
STA.6+59.30～STA.6+64.00
Gr-A-E-24.20
STA.6+25.00～STA.6+48.00
Gr-A-E-4.50
STA.6+63.50～STA.6+68

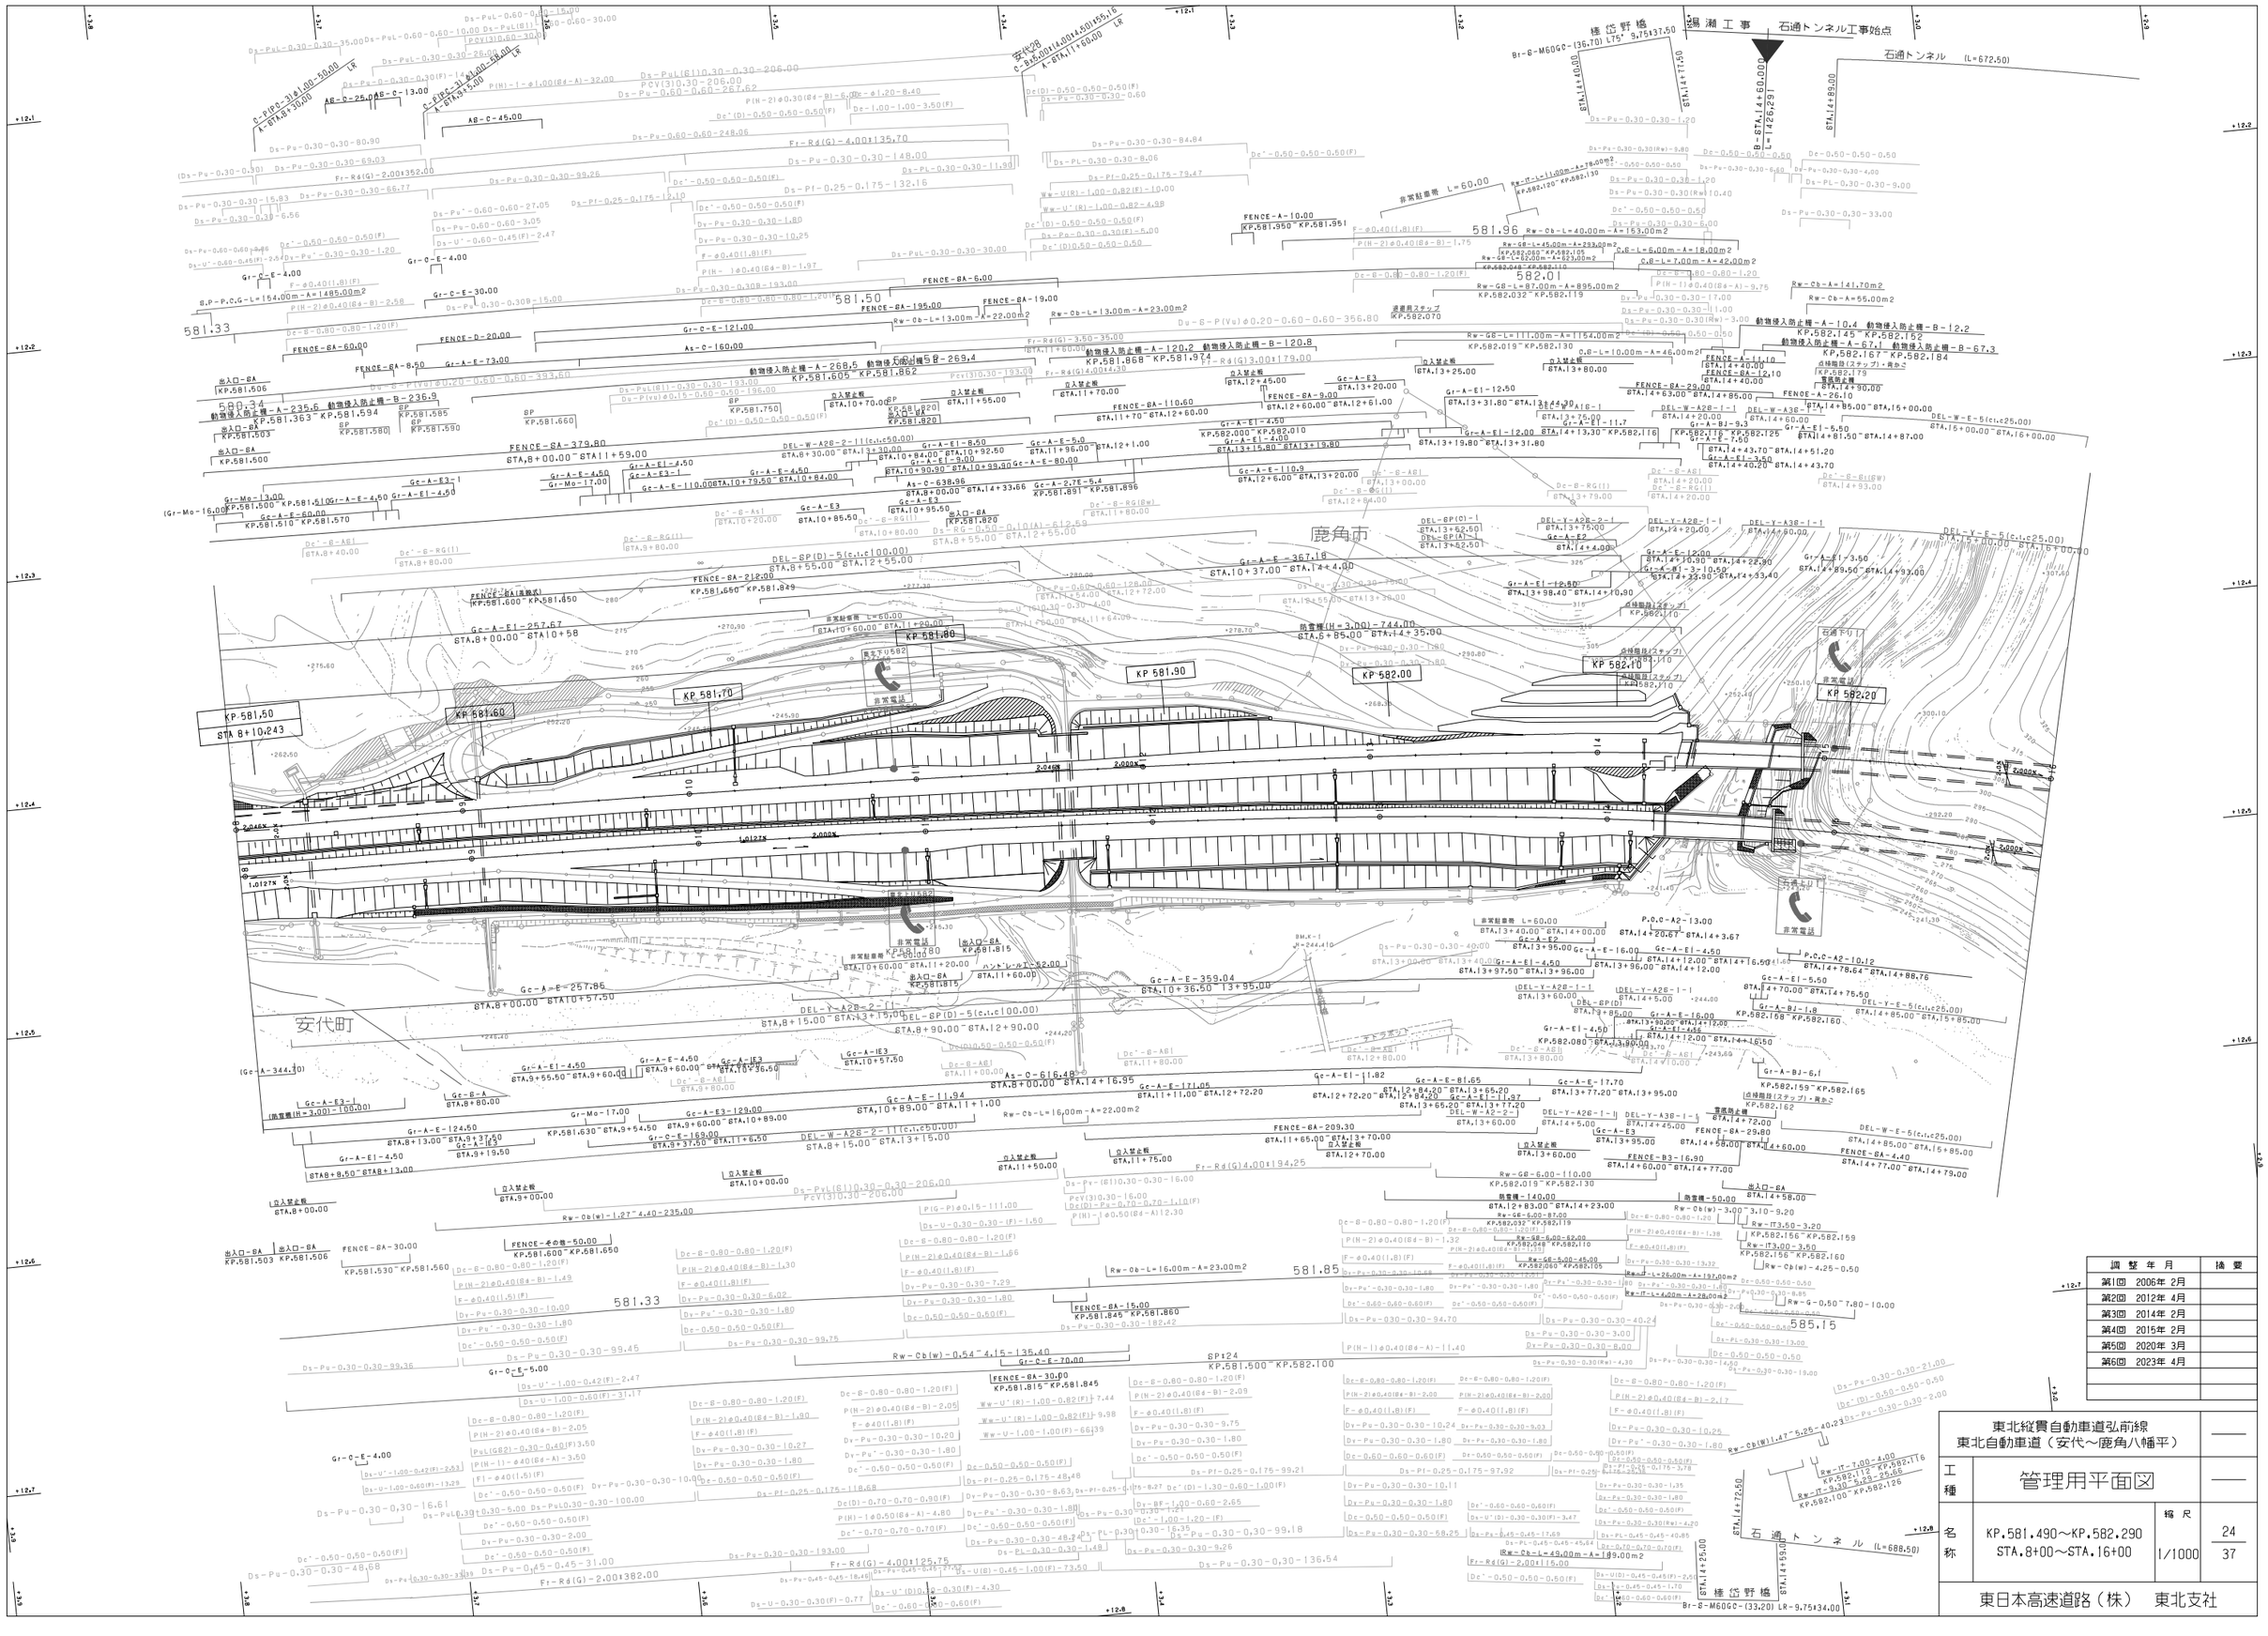
鹿角市
安代町
棒岱野橋
Br-8-M60GC-(36.70) L75° 9.75x37.50
Br-8-M60GC-(33.20) LR-9.75x34.00
揚瀬工事
石通トンネル工事始点
石通トンネル (L=672.50)
B-STA.14+60.000
L=1226.291
STA.14+40.00
STA.14+77.50
STA.14+89.00
石通下り
石通上り
非常電話
非常駐車帯 L=60.00
KP 581.80
KP 581.90
KP 582.00
KP 582.10
KP 582.20
KP 581.70
KP 581.60
KP 581.50
STA 8+10.243
581.33
581.50
581.96
582.01
581.85
585.15
580.34
Gc-A-E-257.67
STA.8+00.00～STA.10+57.50
Gc-A-E-359.04
STA.10+36.50～13+95.00
Gc-A-E-344.10
Gc-A-E-367.16
STA.10+37.00～STA.14+4.00
Gc-A-E-616.48
STA.8+00.00～STA.14+16.95
Gc-A-E-11.94
STA.10+89.00～STA.11+1.00
Gc-A-E-17.05
STA.11+11.00～STA.12+72.20
Gc-A-E-11.82
STA.12+84.20～STA.13+65.20
Gc-A-E-81.65
STA.13+65.20～STA.13+77.20
Gc-A-E-17.70
STA.13+77.20～STA.13+95.00
Gc-A-E3-129.00
STA.9+60.00～STA.10+89.00
Gc-A-E3-169.00
STA.9+37.50～STA.11+6.50
Gc-A-E-124.50
STA.8+13.00～STA.9+37.50
Gc-A-E3-16.50
STA.9+19.50
Gc-A-E-4.50
STA.8+8.50～STA.8+13.00
Gc-A-E3-1
(防雪柵(H=3.00)-160.00)
Gr-A-E-257.86
STA.8+00.00～STA.10+58
Gr-A-E-4.50
Gr-Mo-17.00
Gr-Mo-13.00
Gr-Mo-16.00
Gc-A-E-60.00
KP.581.510～KP.581.570
Gr-C-E-4.00
Gr-C-E-30.00
Gr-C-E-121.00
Gr-C-E-169.00
Gr-C-E-5.00
Gr-A-E-73.00
Gr-A-E3-1
Gr-A-E-4.50
Gr-A-E3
Gr-A-E-4.50
Gr-A-E3-1
Gr-A-E-4.50
Gr-A-E-8.50
Gr-A-E-9.00
Gr-A-E-5.0
Gr-A-E-2.75～5.4
Gr-A-E-11.0
Gr-A-E-4.50
Gr-A-E-11.05
Gr-A-E-4.50
Gr-A-E-11.0
Gr-A-E-4.50
Gr-A-E-11.2
Gr-A-E-12.50
Gr-A-E-4.50
Gr-A-E-12.00
Gr-A-E-7.50
Gr-A-E-3.50
Gr-A-E-12.00
Gr-A-E-2.80
Gr-A-E-3.50
Gr-A-E-5.50
Gr-A-BJ-1.8
Gr-A-BJ-6.1
Gr-A-E-4.56
Gr-A-E-16.00
Gr-A-E-16.00
Gr-A-E-4.50
Gr-A-E-4.50
Gr-A-E-4.50

調整年月	摘要
第1回 2006年 2月	
第2回 2014年 2月	
第3回 2015年 2月	
第4回 2020年 3月	

東北縦貫自動車道弘前線 東北自動車道（安代～鹿角八幡平）			——
工種	管理用平面図		——
名称	KP.582.290～KP.583.090 STA.16+00～STA.24+00	縮尺 1/1000	25 37
東日本高速道路（株） 東北支社			

東北縦貫自動車道弘前線 東北自動車道（安代～鹿角八幡平）			——
工種	管理用平面図		——
名称	KP.583.090～KP.583.890 STA.24+00～STA.32+00	縮尺 1/1000	26 37
東日本高速道路（株）　東北支社			

調整年月	摘要
第1回　2006年 2月	
第2回　2012年 4月	
第3回　2015年 2月	
第4回　2020年 3月	
第5回　2023年 4月	

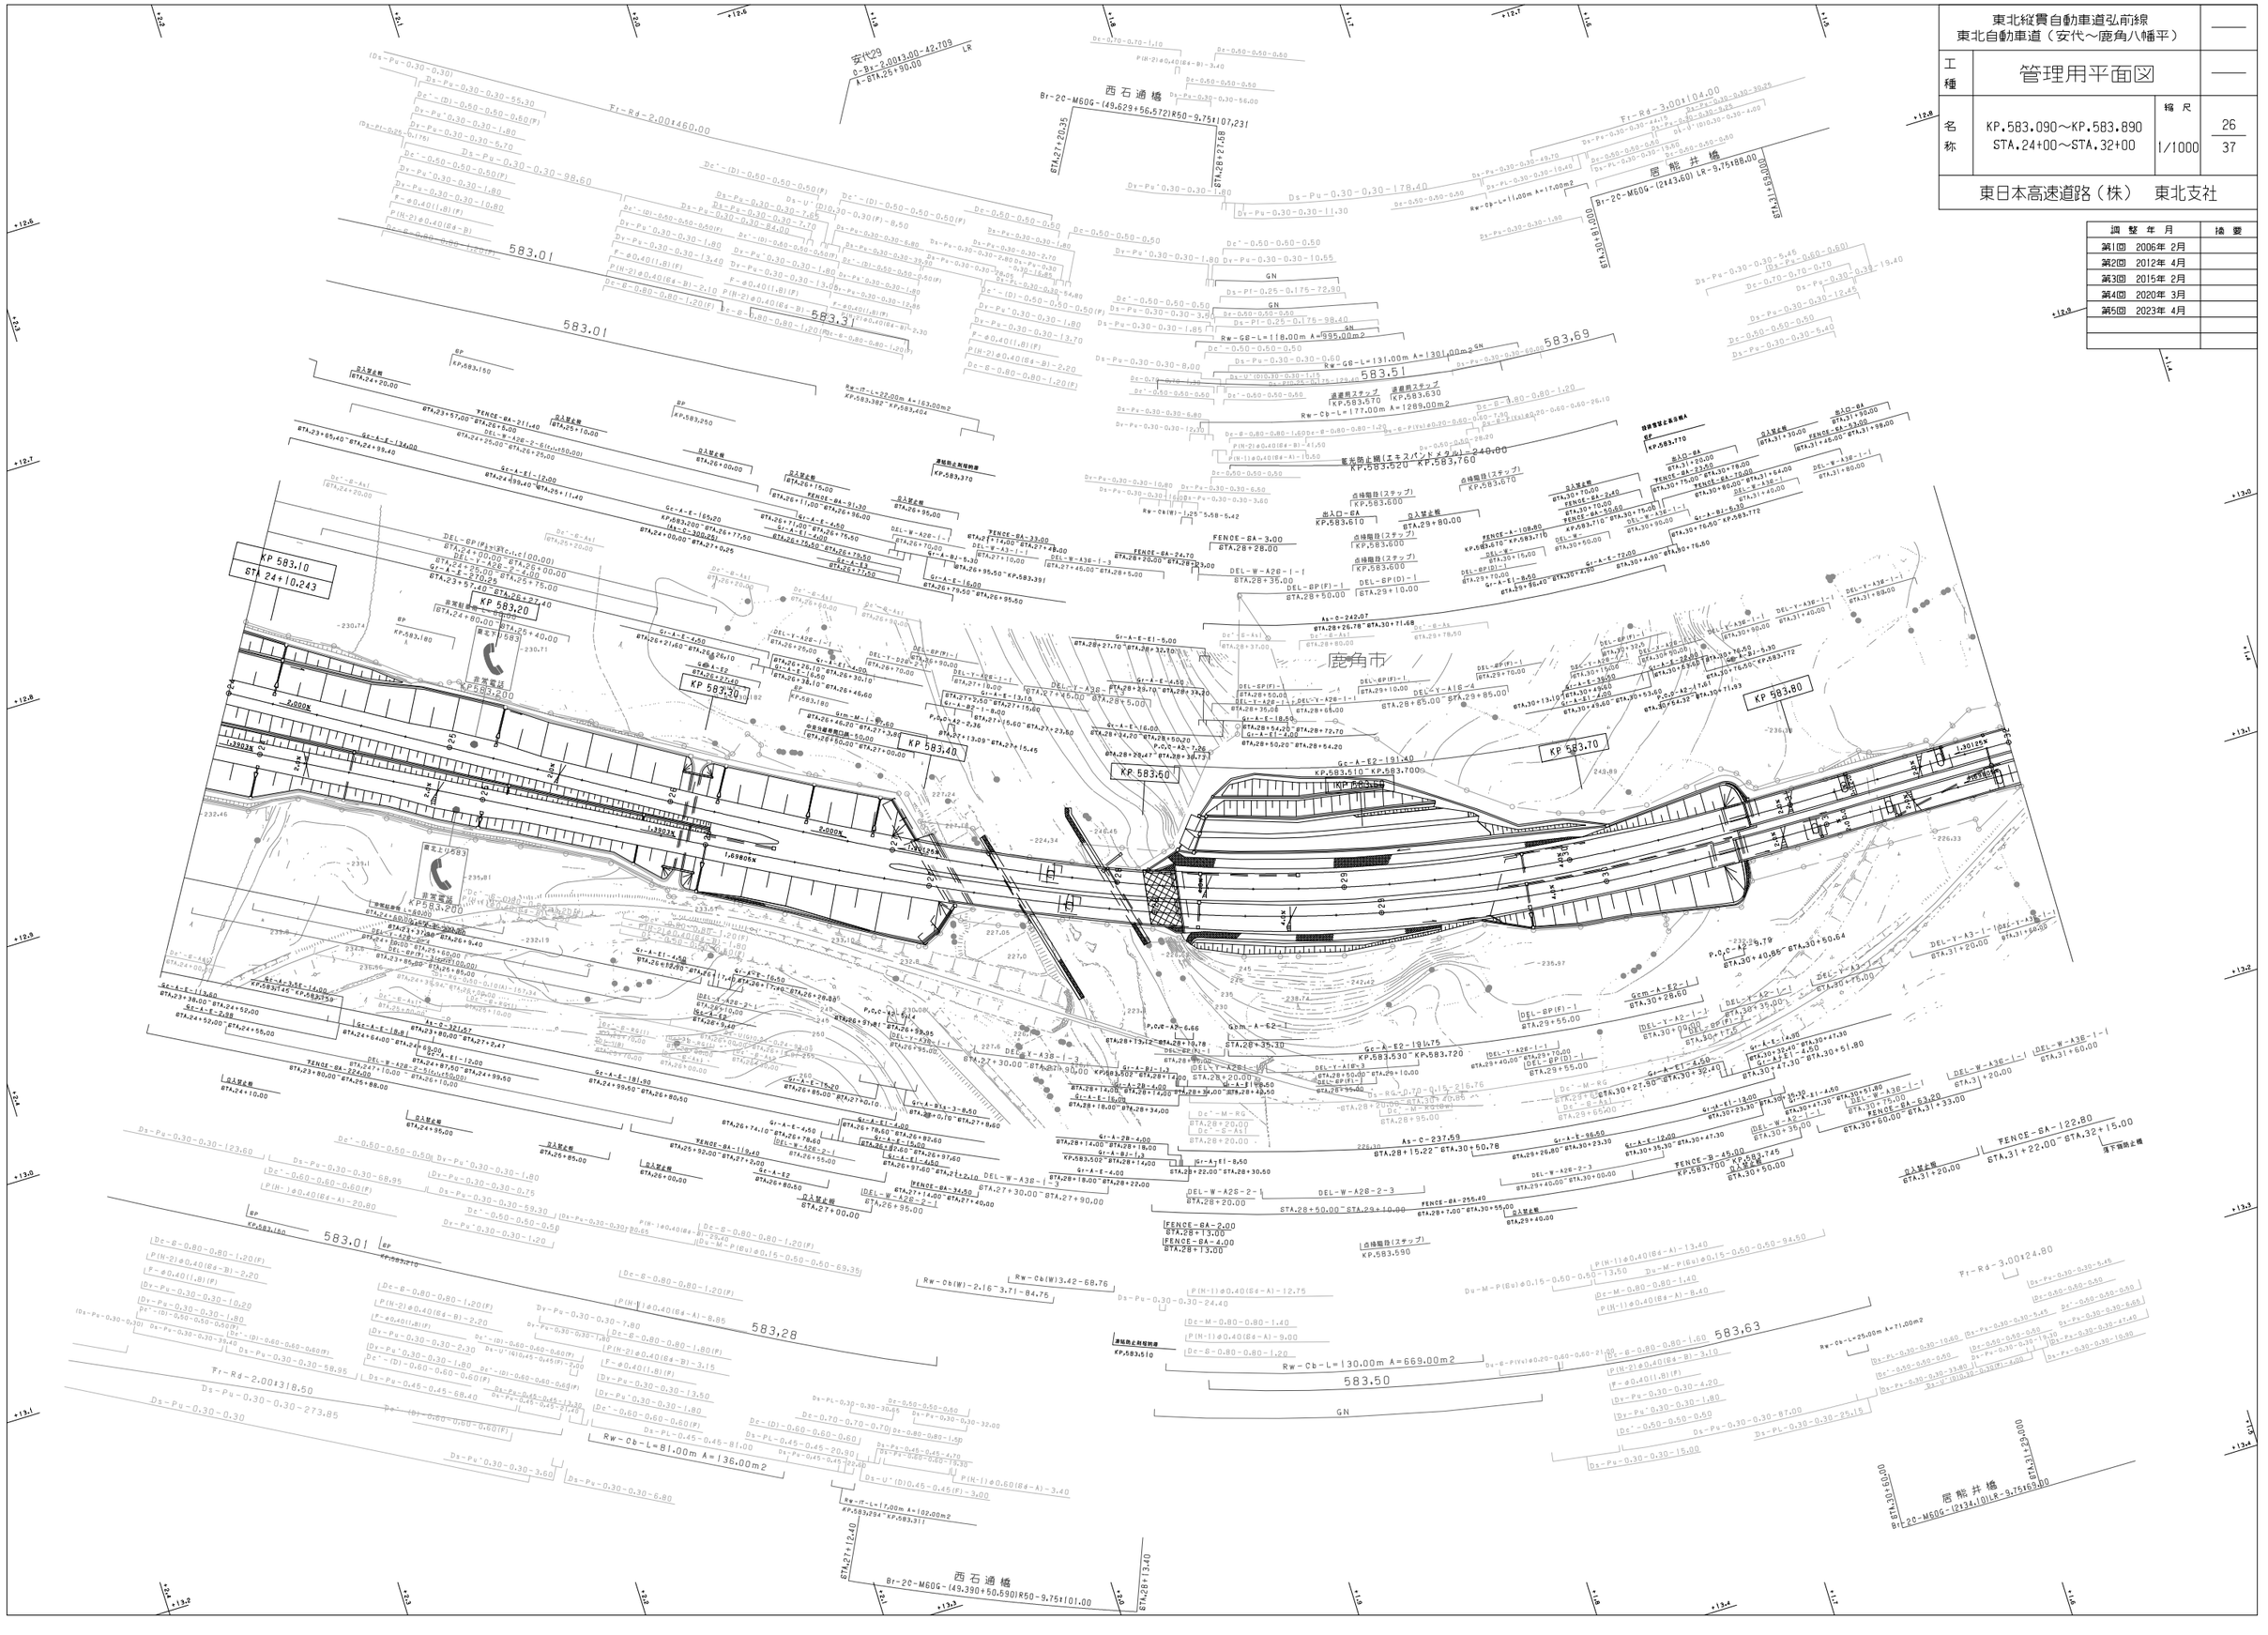
西石通橋
Br-2C-M60G-(49.629+56.572)R50-9.75t107.231
安代29
O-Bx-2.00t3.00-42.709
L-STA.25+30.00
Fr-R4-2.001460.00
583.01
583.31
583.01
583.51
583.69
Rw-Cb-L=177.00m A=1289.00m2
Rw-GB-L=118.00m A=995.00m2
Rw-GB-L=131.00m A=1301.00m2
Rw-CT-L=22.00m A=163.00m2
KP.583.382~KP.583.404
KP.583.520~KP.583.760
KP.583.570
KP.583.630
KP.583.610
KP.583.600
KP.583.670
KP.583.770
KP.583.150
KP.583.250
KP.583.370
KP 583.10
STA 24+10.243
KP 583.20
KP 583.30
KP 583.40
KP 583.50
KP 583.60
KP 583.70
KP 583.80
KP.583.200
KP.583.180
KP.583.180
KP.583.210
KP.583.510
KP.583.590
KP.583.530~KP.583.720
KP.583.700
KP.583.510~KP.583.700
KP.583.745
KP.583.772
KP.583.710~KP.583.770
KP.583.410~KP.583.710
583.01
583,28
583.50
583,63
Rw-Cb-L=81.00m A=136.00m2
Rw-Cb-L=130.00m A=669.00m2
Rw-Cb-L=25.00m A=71.00m2
Rw-CT-L=17.00m A=102.00m2
Fr-Rd-2.001318.50
Fr-R4-3.001124.80
Br-2C-M60G-(49.390+50.590)R50-9.751101.00
Br-2C-M60G-(2134.10)LR-9.751169.800
居能井橋
STA.27+12.40
STA.28+13.40
STA.31+29.000
STA.30+60.00
STA.31+20.00
STA.24+20.00
STA.24+00.00
STA.32+00.00
STA.23+65.40
STA.23+57.00
STA.24+95.40
STA.24+99.40
STA.25+11.40
STA.24+52.00
STA.24+55.00
STA.24+64.00
STA.24+87.90
STA.24+99.50
STA.25+95.00
STA.26+80.50
STA.26+97.60
STA.27+2.10
STA.27+8.60
STA.27+10.00
STA.27+45.00
STA.27+90.00
STA.28+5.00
STA.28+10.00
STA.28+14.00
STA.28+18.00
STA.28+22.00
STA.28+30.50
STA.28+34.00
STA.28+50.20
STA.28+54.20
STA.28+72.70
STA.29+10.00
STA.29+16.00
STA.29+55.00
STA.29+85.00
STA.30+15.22
STA.30+50.78
STA.30+51.80
STA.30+60.00
STA.30+63.20
STA.31+22.00
STA.31+33.00
STA.31+60.00
STA.31+80.00
STA.31+88.00
STA.31+90.00
STA.31+95.00
STA.32+00.00
FENCE-BA-211.40
FENCE-BA-91.30
FENCE-BA-33.00
FENCE-BA-24.70
FENCE-BA-3.00
FENCE-BA-2.00
FENCE-BA-4.00
FENCE-BA-108.80
FENCE-BA-255.40
FENCE-BA-122.80
FENCE-BA-50.60
FENCE-BA-63.20
FENCE-BA-78.00
FENCE-BA-119.40
FENCE-BA-34.50
FENCE-BA-22.00
FENCE-BA-50.60
FENCE-BA-78.00
FENCE-BA-64.00
FENCE-BA-53.00
FENCE-BA-59.00
FENCE-BA-75.00
FENCE-BA-89.00
FENCE-BA-23.00
FENCE-BA-75.00
FENCE-BA-63.20
FENCE-BA-122.80
FENCE-B-45.00
FENCE-B-63.00
FENCE-B-76.80
FENCE-B-53.00
FENCE-B-76.80
FENCE-B-63.00
FENCE-B-76.80
FENCE-B-63.00
FENCE-B-76.80
FENCE-B-63

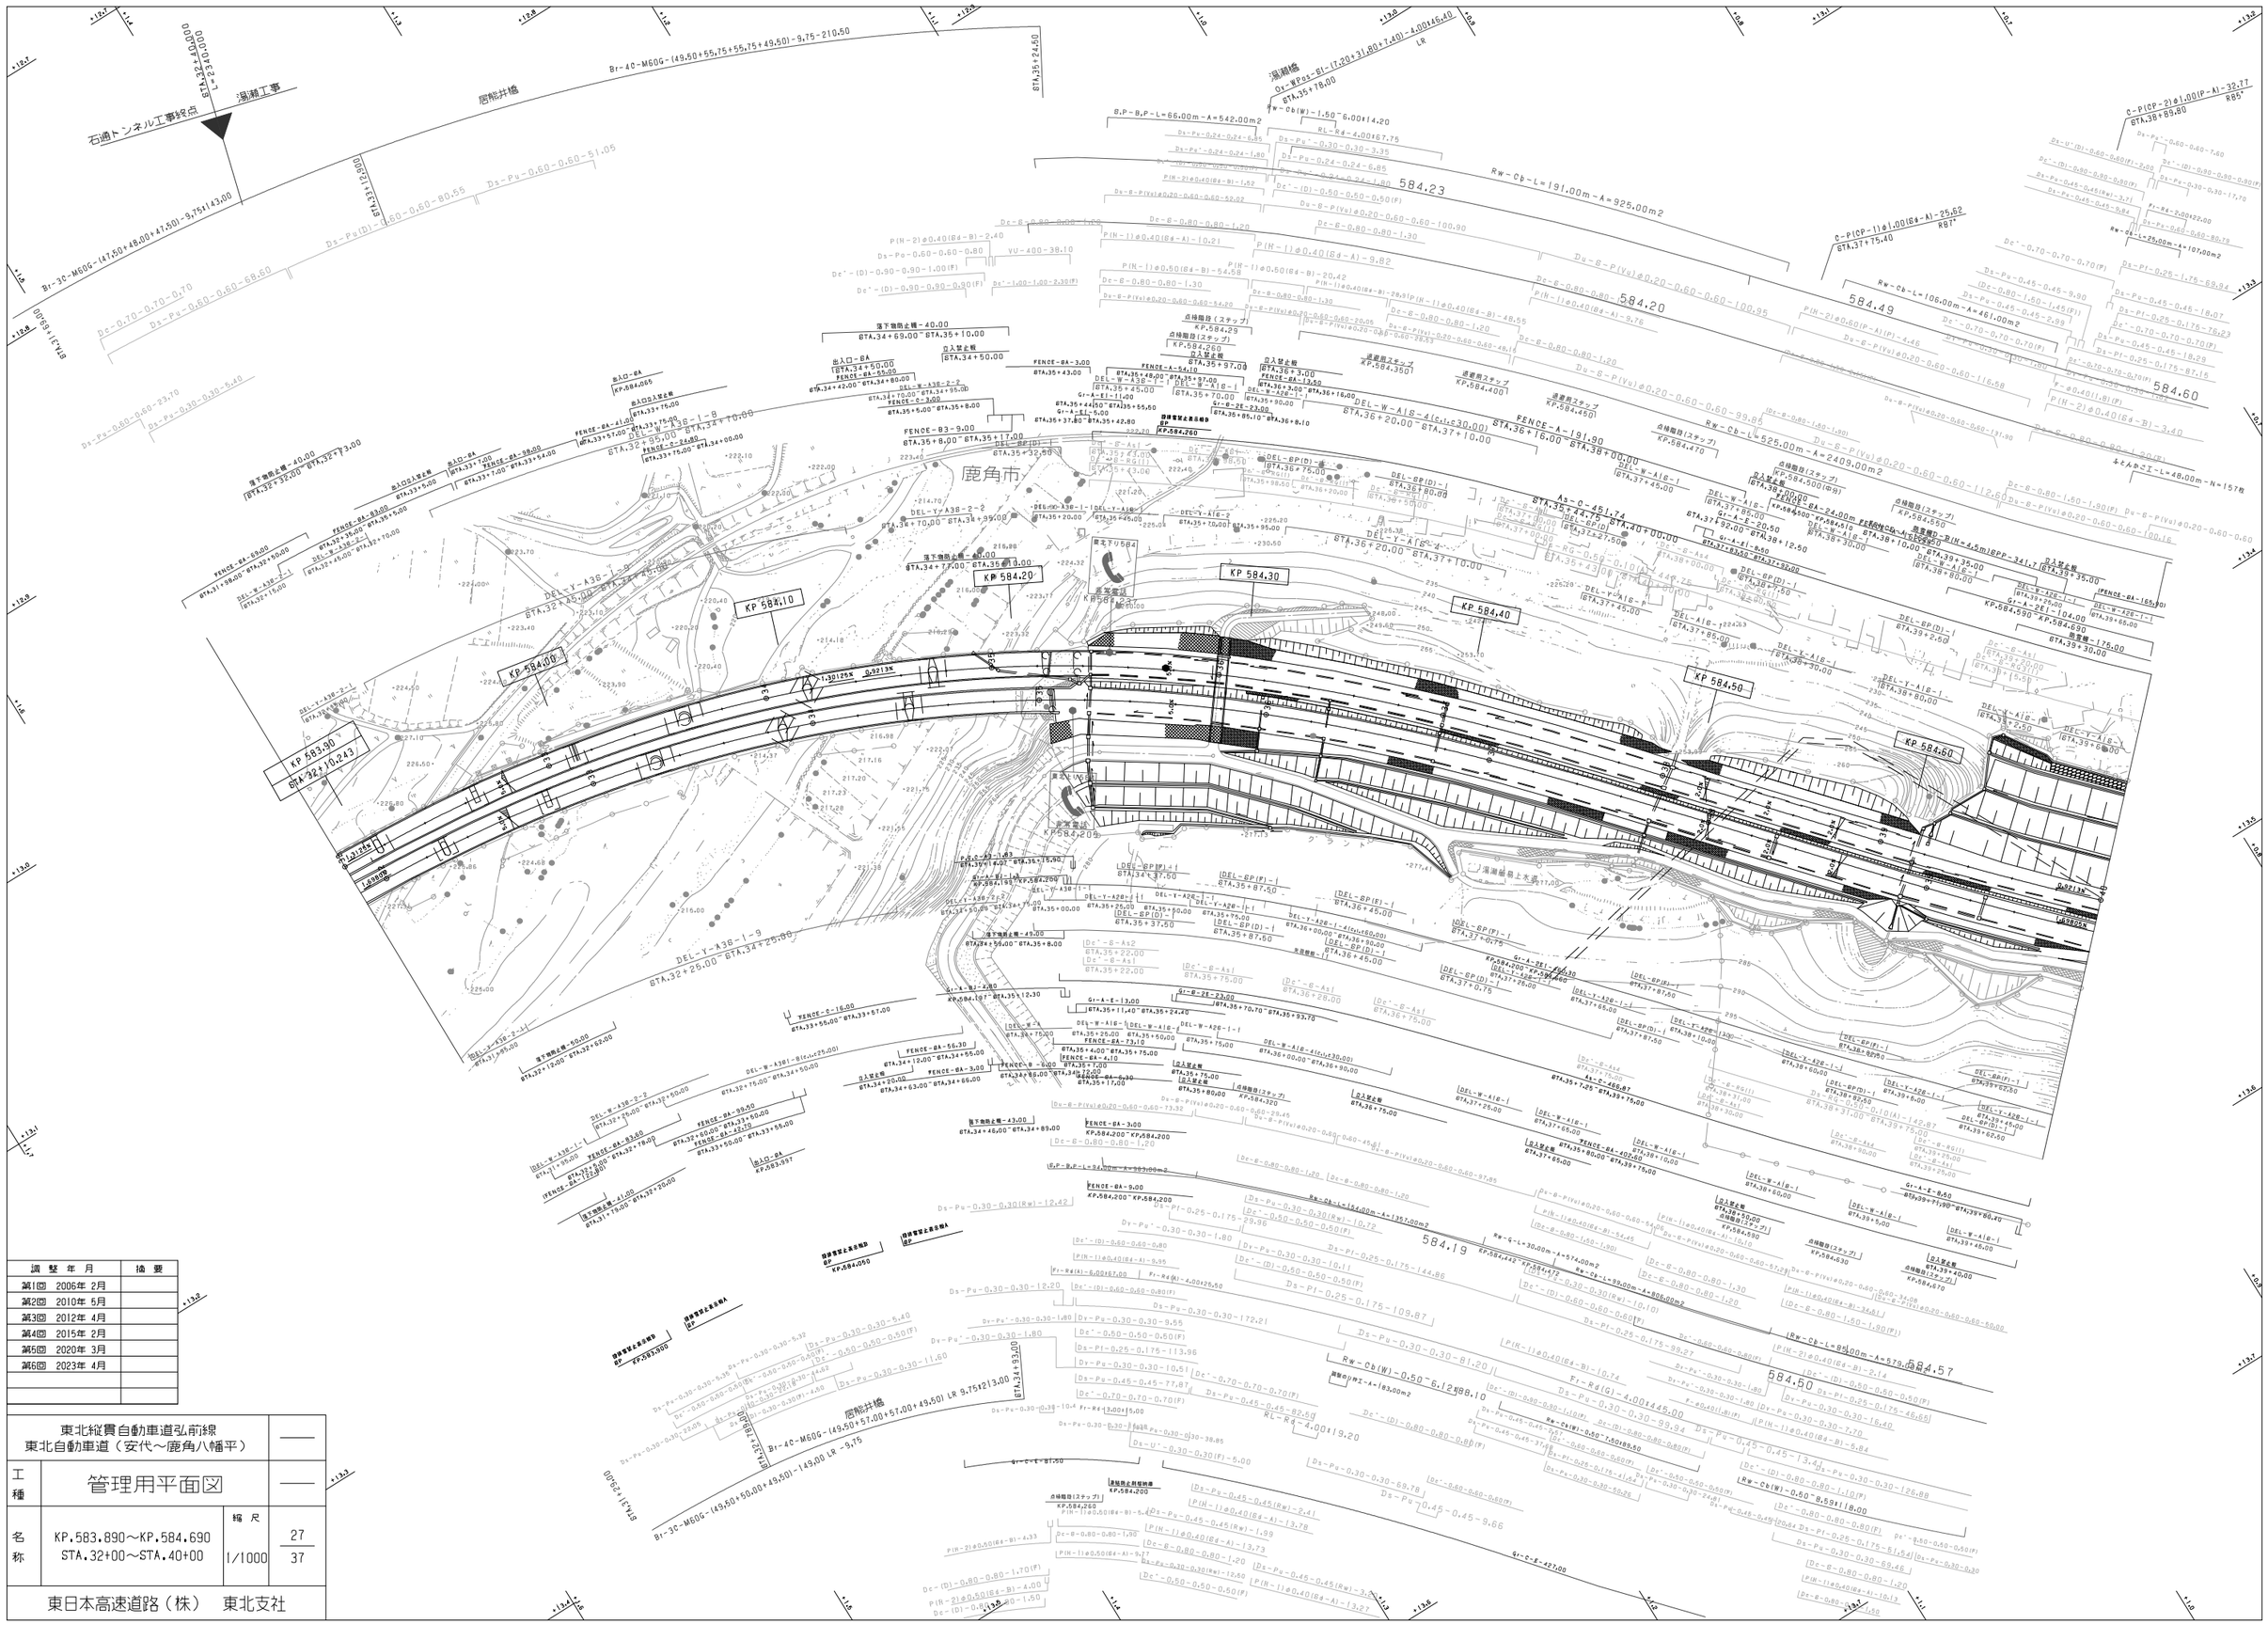
石適トンネル工事終点
湯瀬工事
STA.32+40.000
L=2340.000
Br-40-M60G-(49.50+55.75+55.75+49.50)-9.75+210.50
居能計橋
STA.35+24.60
Br-30-M60G-(47.50+48.00+47.50)-9.75+143.00
Br-40-M60G-(49.50+57.00+57.00+49.50)-9.75+213.00
湯瀬橋
Br-3C-M60G-(49.50+60.00+49.50)-149.00-LR-9.75
鹿角市
KP 584.10
KP 584.20
KP 584.30
KP 584.40
KP 584.50
KP 584.60
KP 584.00
KP 583.90
STA.32+10.243
584.23
584.20
584.19
584.49
584.60
584.50
584.57
Rw-Cb-L=191.00m-A=925.00m2
Rw-Cb-L=525.00m-A=2409.00m2
Rw-Cb-L=106.00m-A=461.00m2
Rw-Cb-L=25.00m-A=107.00m2
Rw-Cb-L=89.00m-A=579.00m2
8.P-8.P-L=66.00m-A=542.00m2
Rw-Cb(W)-1.50-6.00#14.20
Rw-Cb(W)-0.50-6.12#88.10
Rw-Cb(W)-0.50-8.58#118.00
Rw-Cb(W)-0.50-7.60#89.50
Rw-G-L=30.00m-A=57.00m2
Rw-G-L=39.00m-A=806.00m2
Rw-Cb-L=54.00m-A=357.00m2
Rw-Cb-L=48.00m-N=157枚
Br-40-M60G-(49.50+55.75+55.75+49.50)-9.75-210.50
Br-30-M60G-(47.50+48.00+47.50)-9.75#143.00
Br-40-M60G-(49.50+57.00+57.00+49.50)-9.75#213.00
Br-3C-M60G-(49.50+60.00+49.50)-149.00-LR-9.75
Br-40-M60G-(49.50+57.00+57.00+49.50)-9.75#213.00
Br-3C-M60G-(49.50+60.00+49.50)-149.00-LR-9.75
Br-40-M60G-(49.50+55.75+55.75+49.50)-9.75-210.50
Br-30-M60G-(47.50+48.00+47.50)-9.75#143.00
Br-40-M60G-(49.50+55.75+55.75+49.50)-9.75-210.50

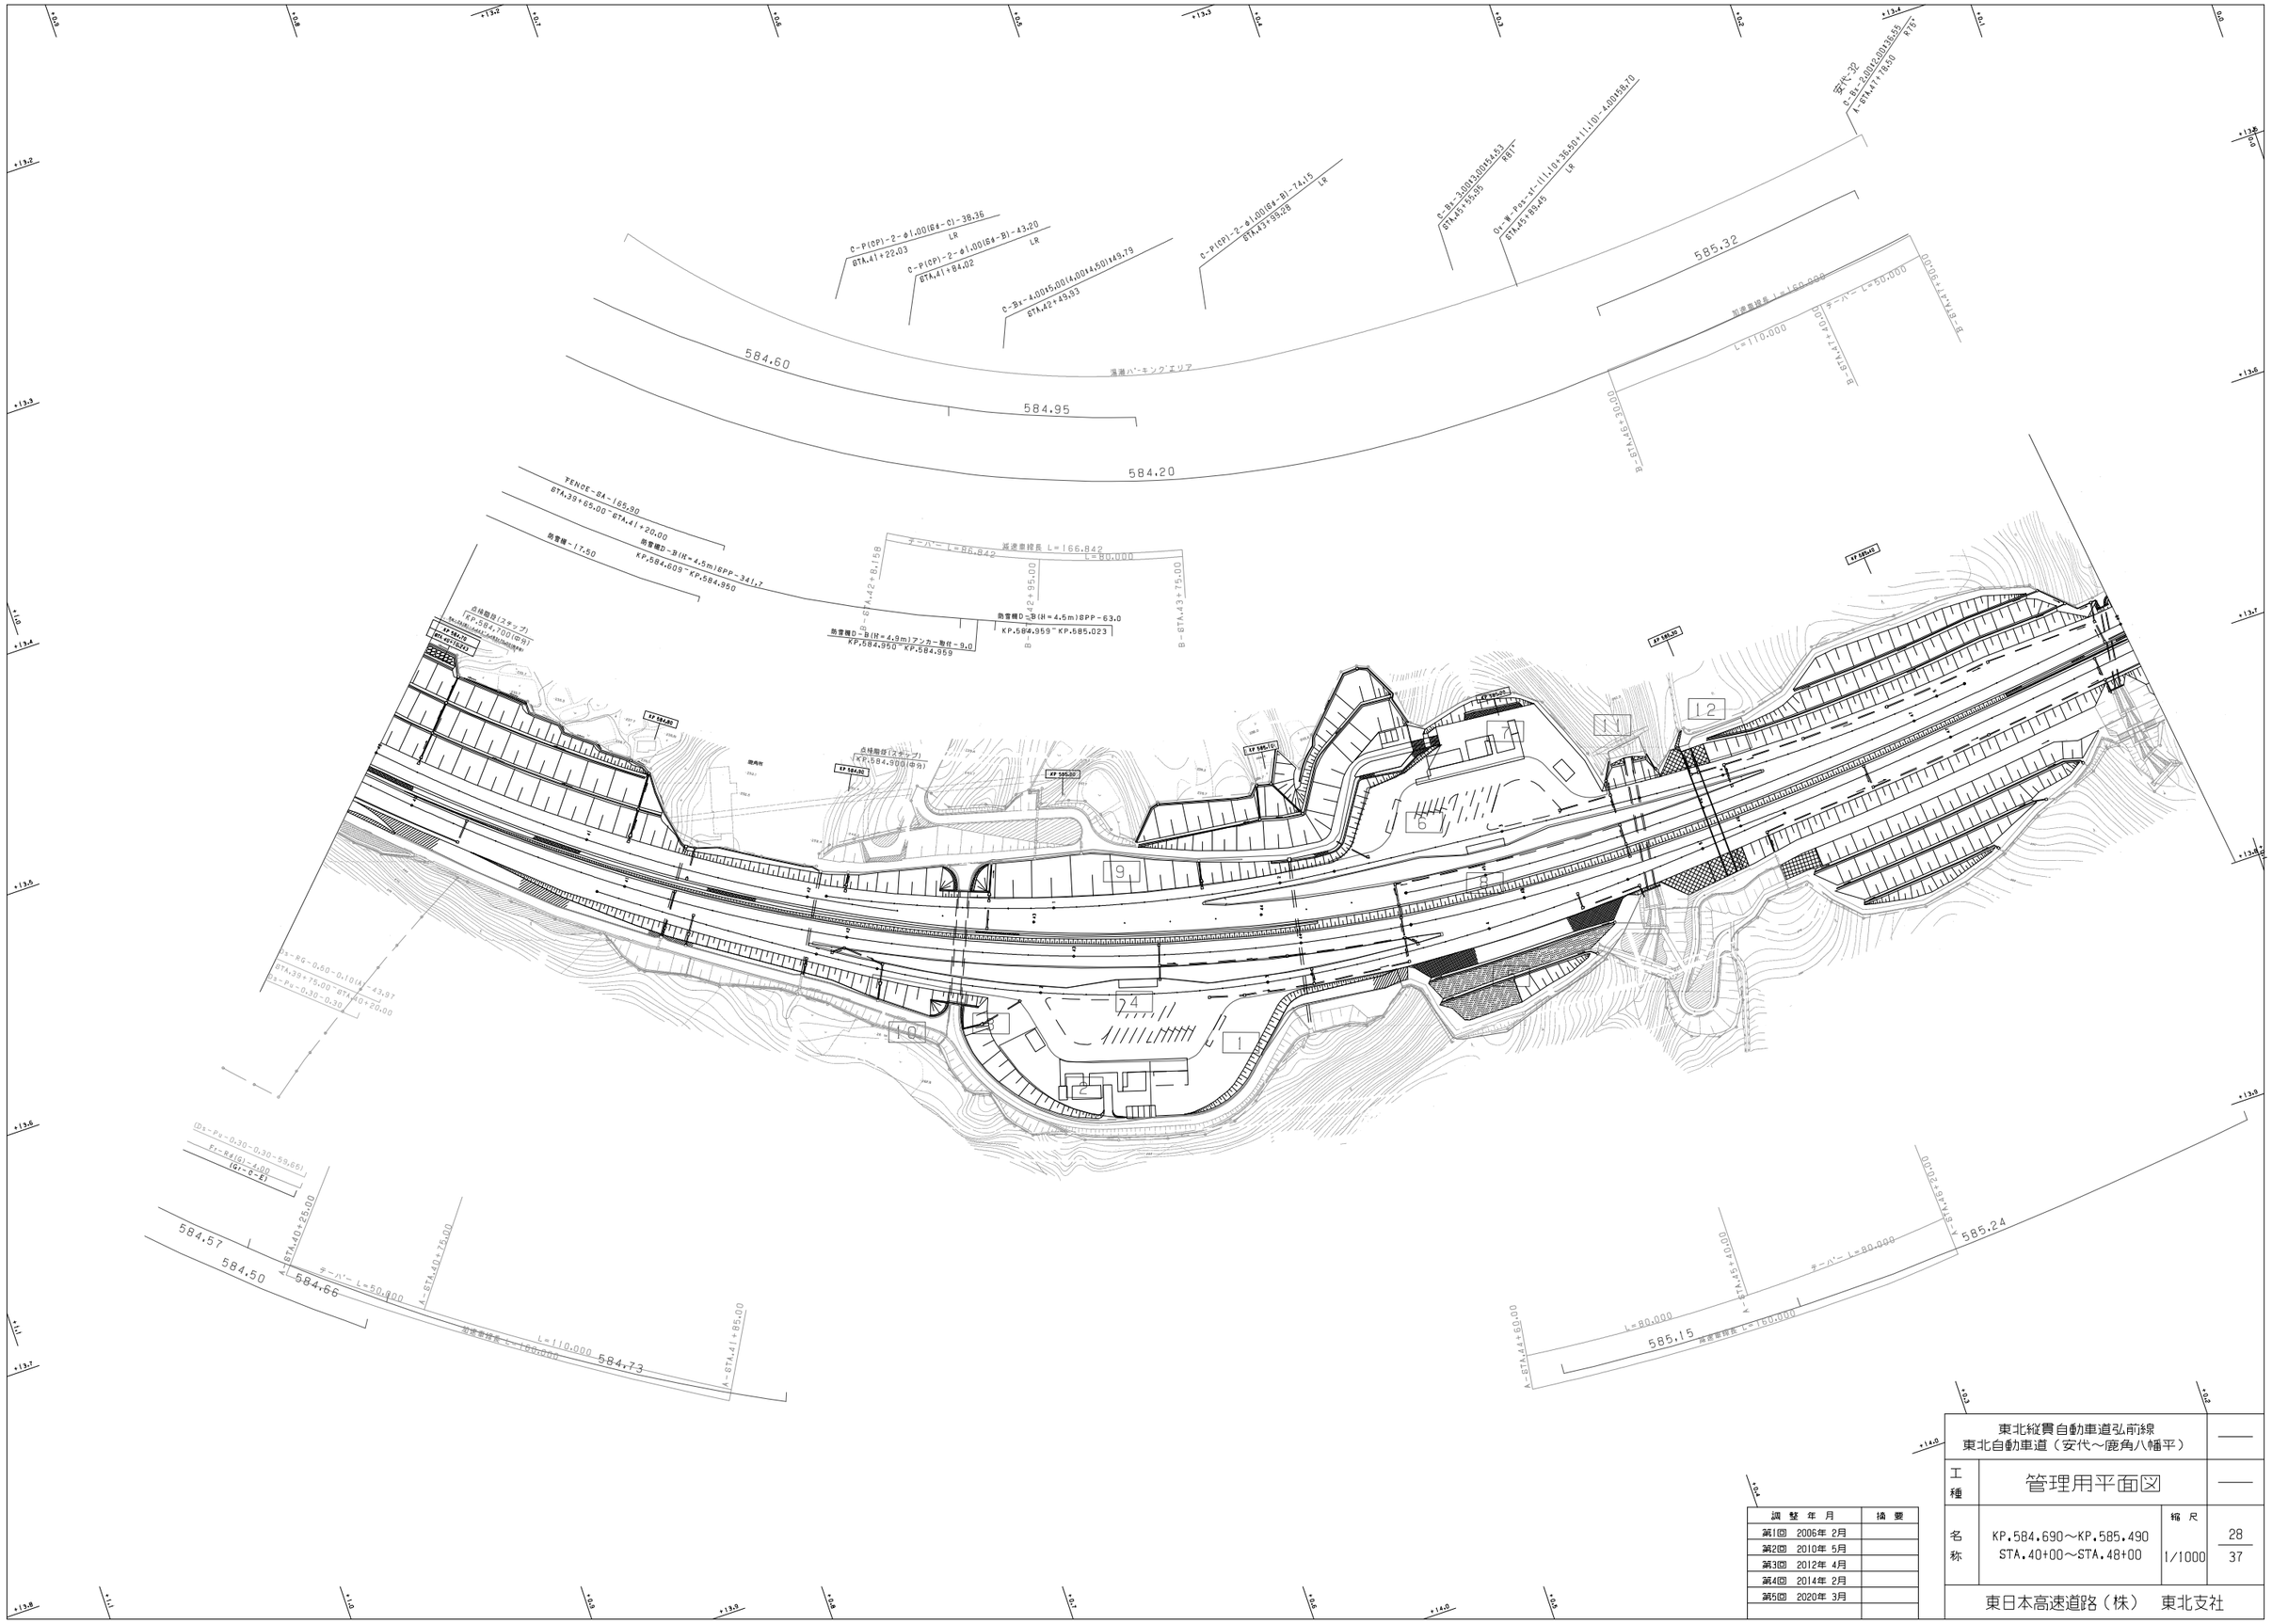

調整年月	摘要
第1回 2006年 2月	
第2回 2010年 5月	
第3回 2012年 4月	
第4回 2014年 2月	
第5回 2020年 3月	

東北縦貫自動車道弘前線
東北自動車道（安代～鹿角八幡平）

工種	管理用平面図		
名称	KP.584.690～KP.585.490 STA.40+00～STA.48+00	縮尺 1/1000	28 37

東日本高速道路（株） 東北支社

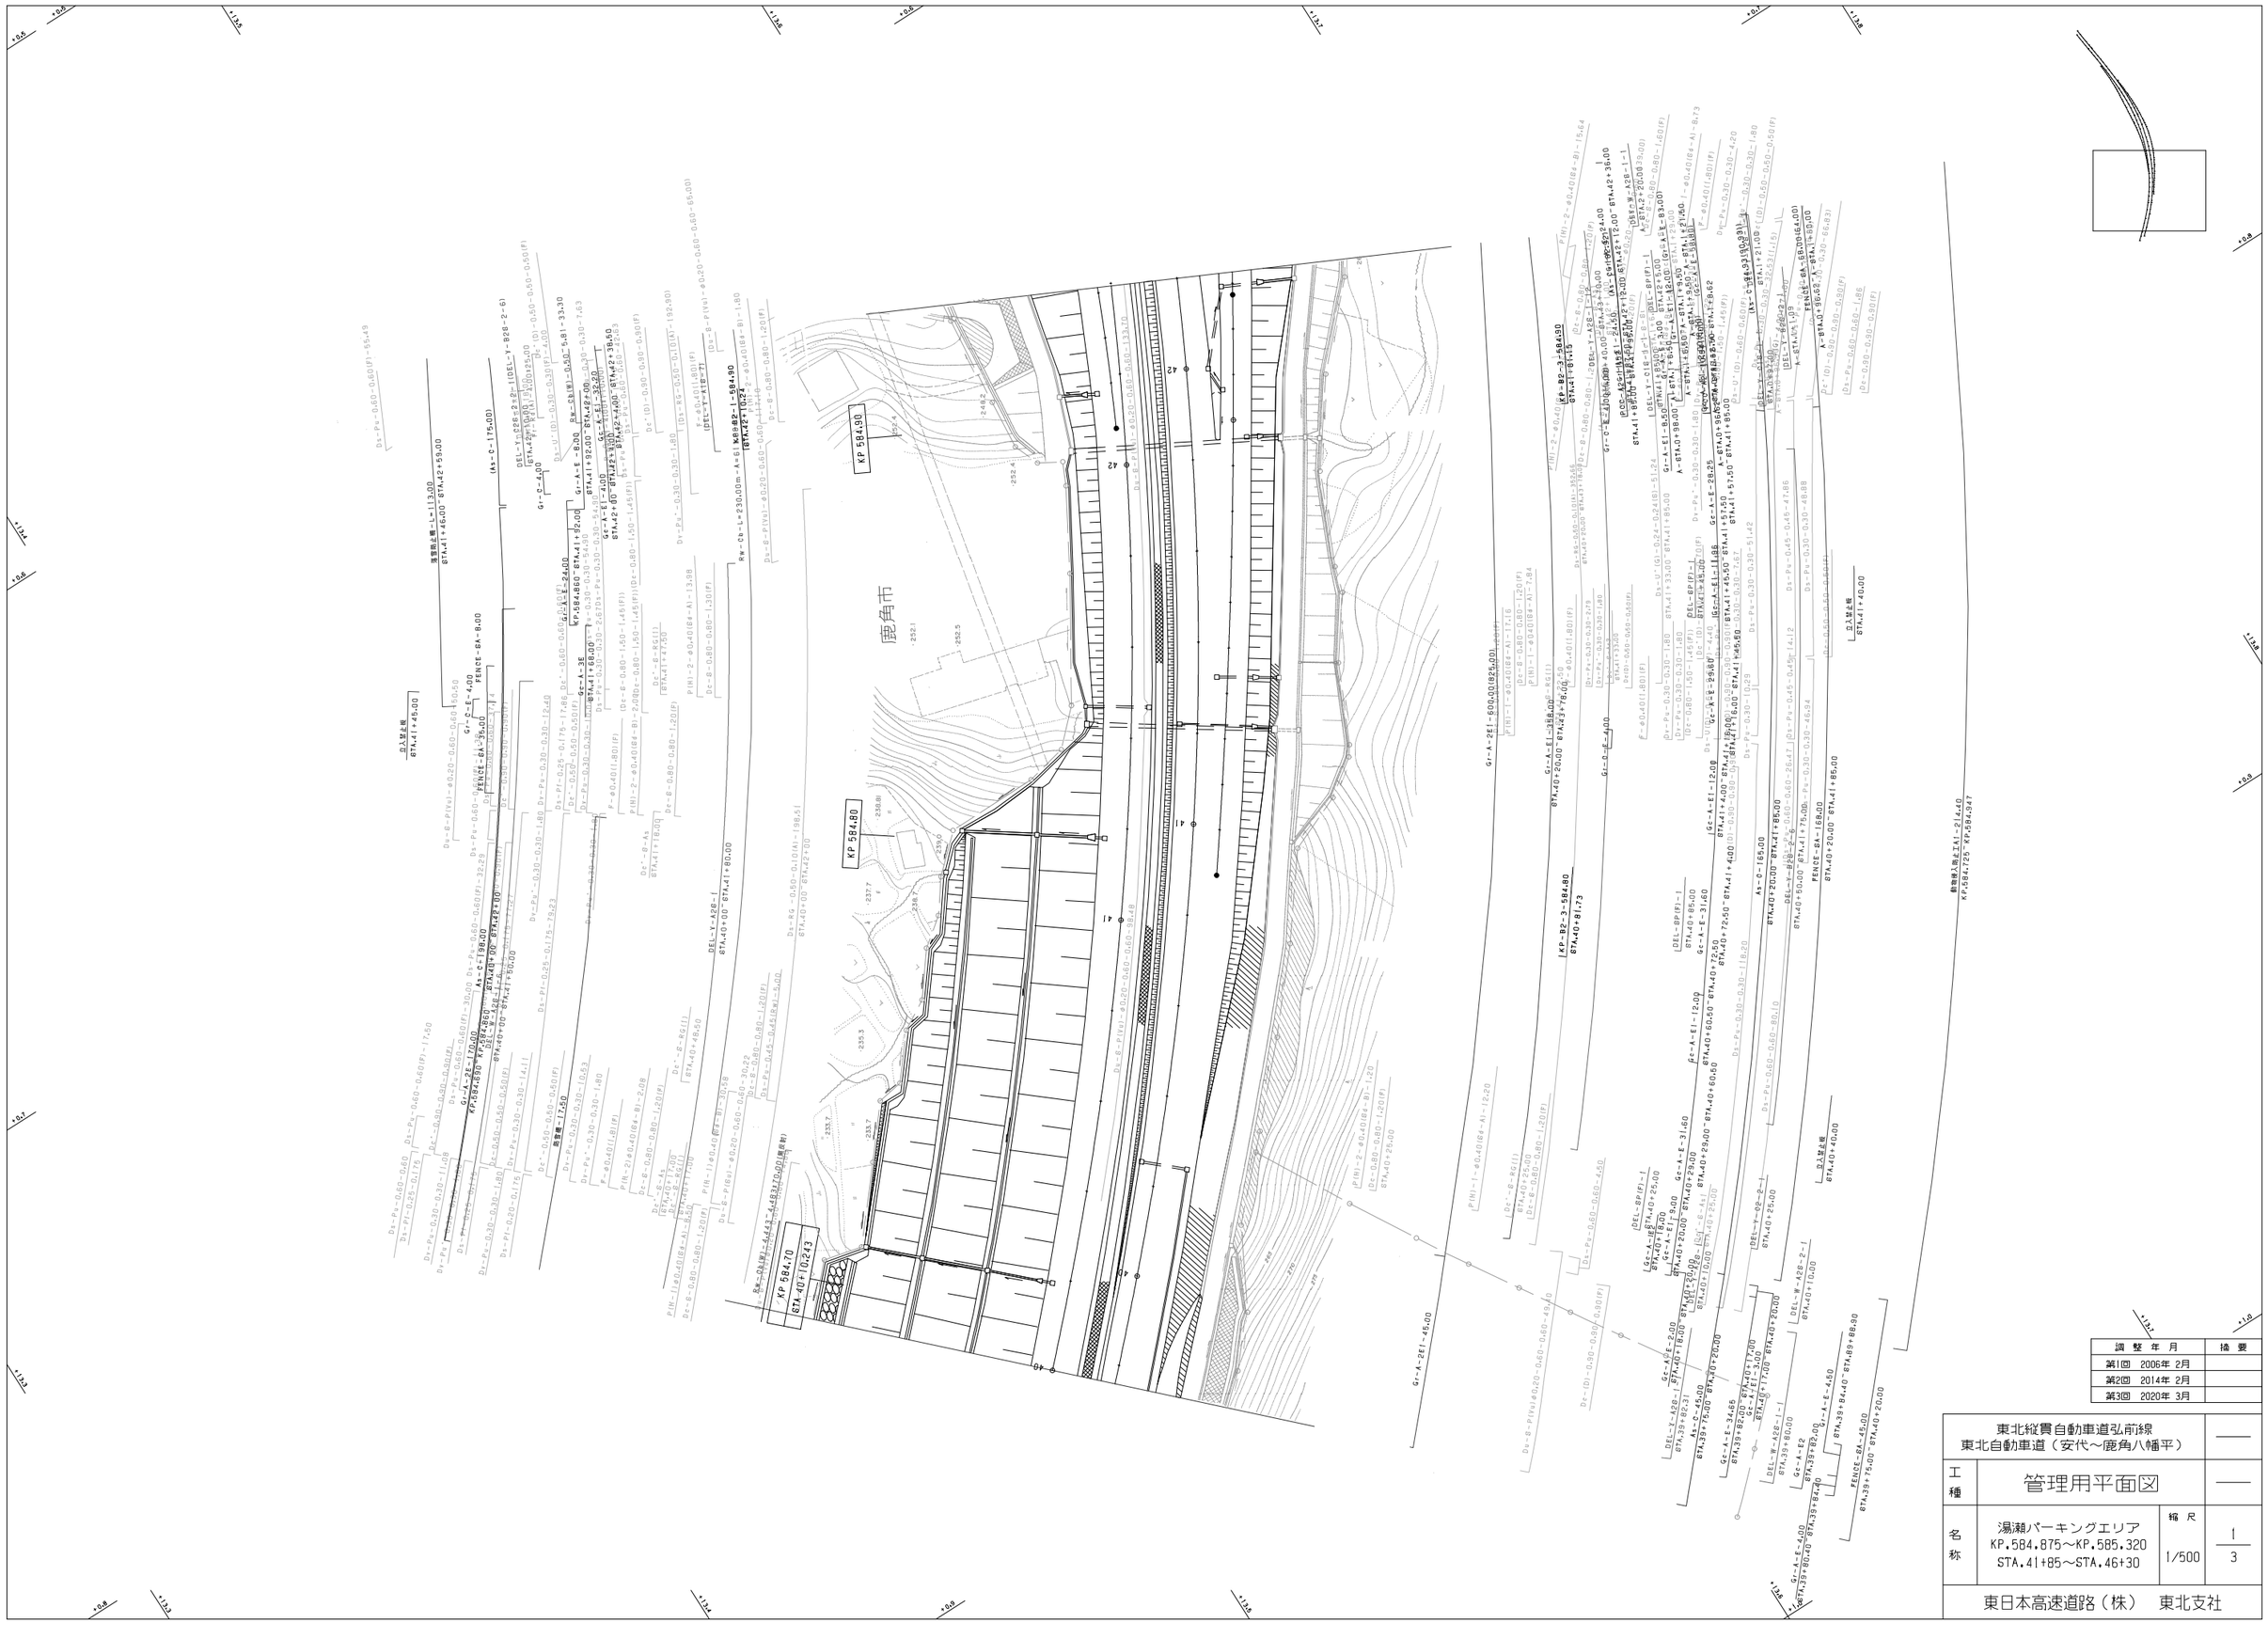

調整年月	摘要
第1回 2006年 2月	
第2回 2014年 2月	
第3回 2020年 3月	

東北縦貫自動車道弘前線 東北自動車道（安代～鹿角八幡平）			——
工種	管理用平面図		——
名称	湯瀬パーキングエリア KP.584.875～KP.585.320 STA.41+85～STA.46+30	縮尺 1/500	1 3
東日本高速道路（株） 東北支社			

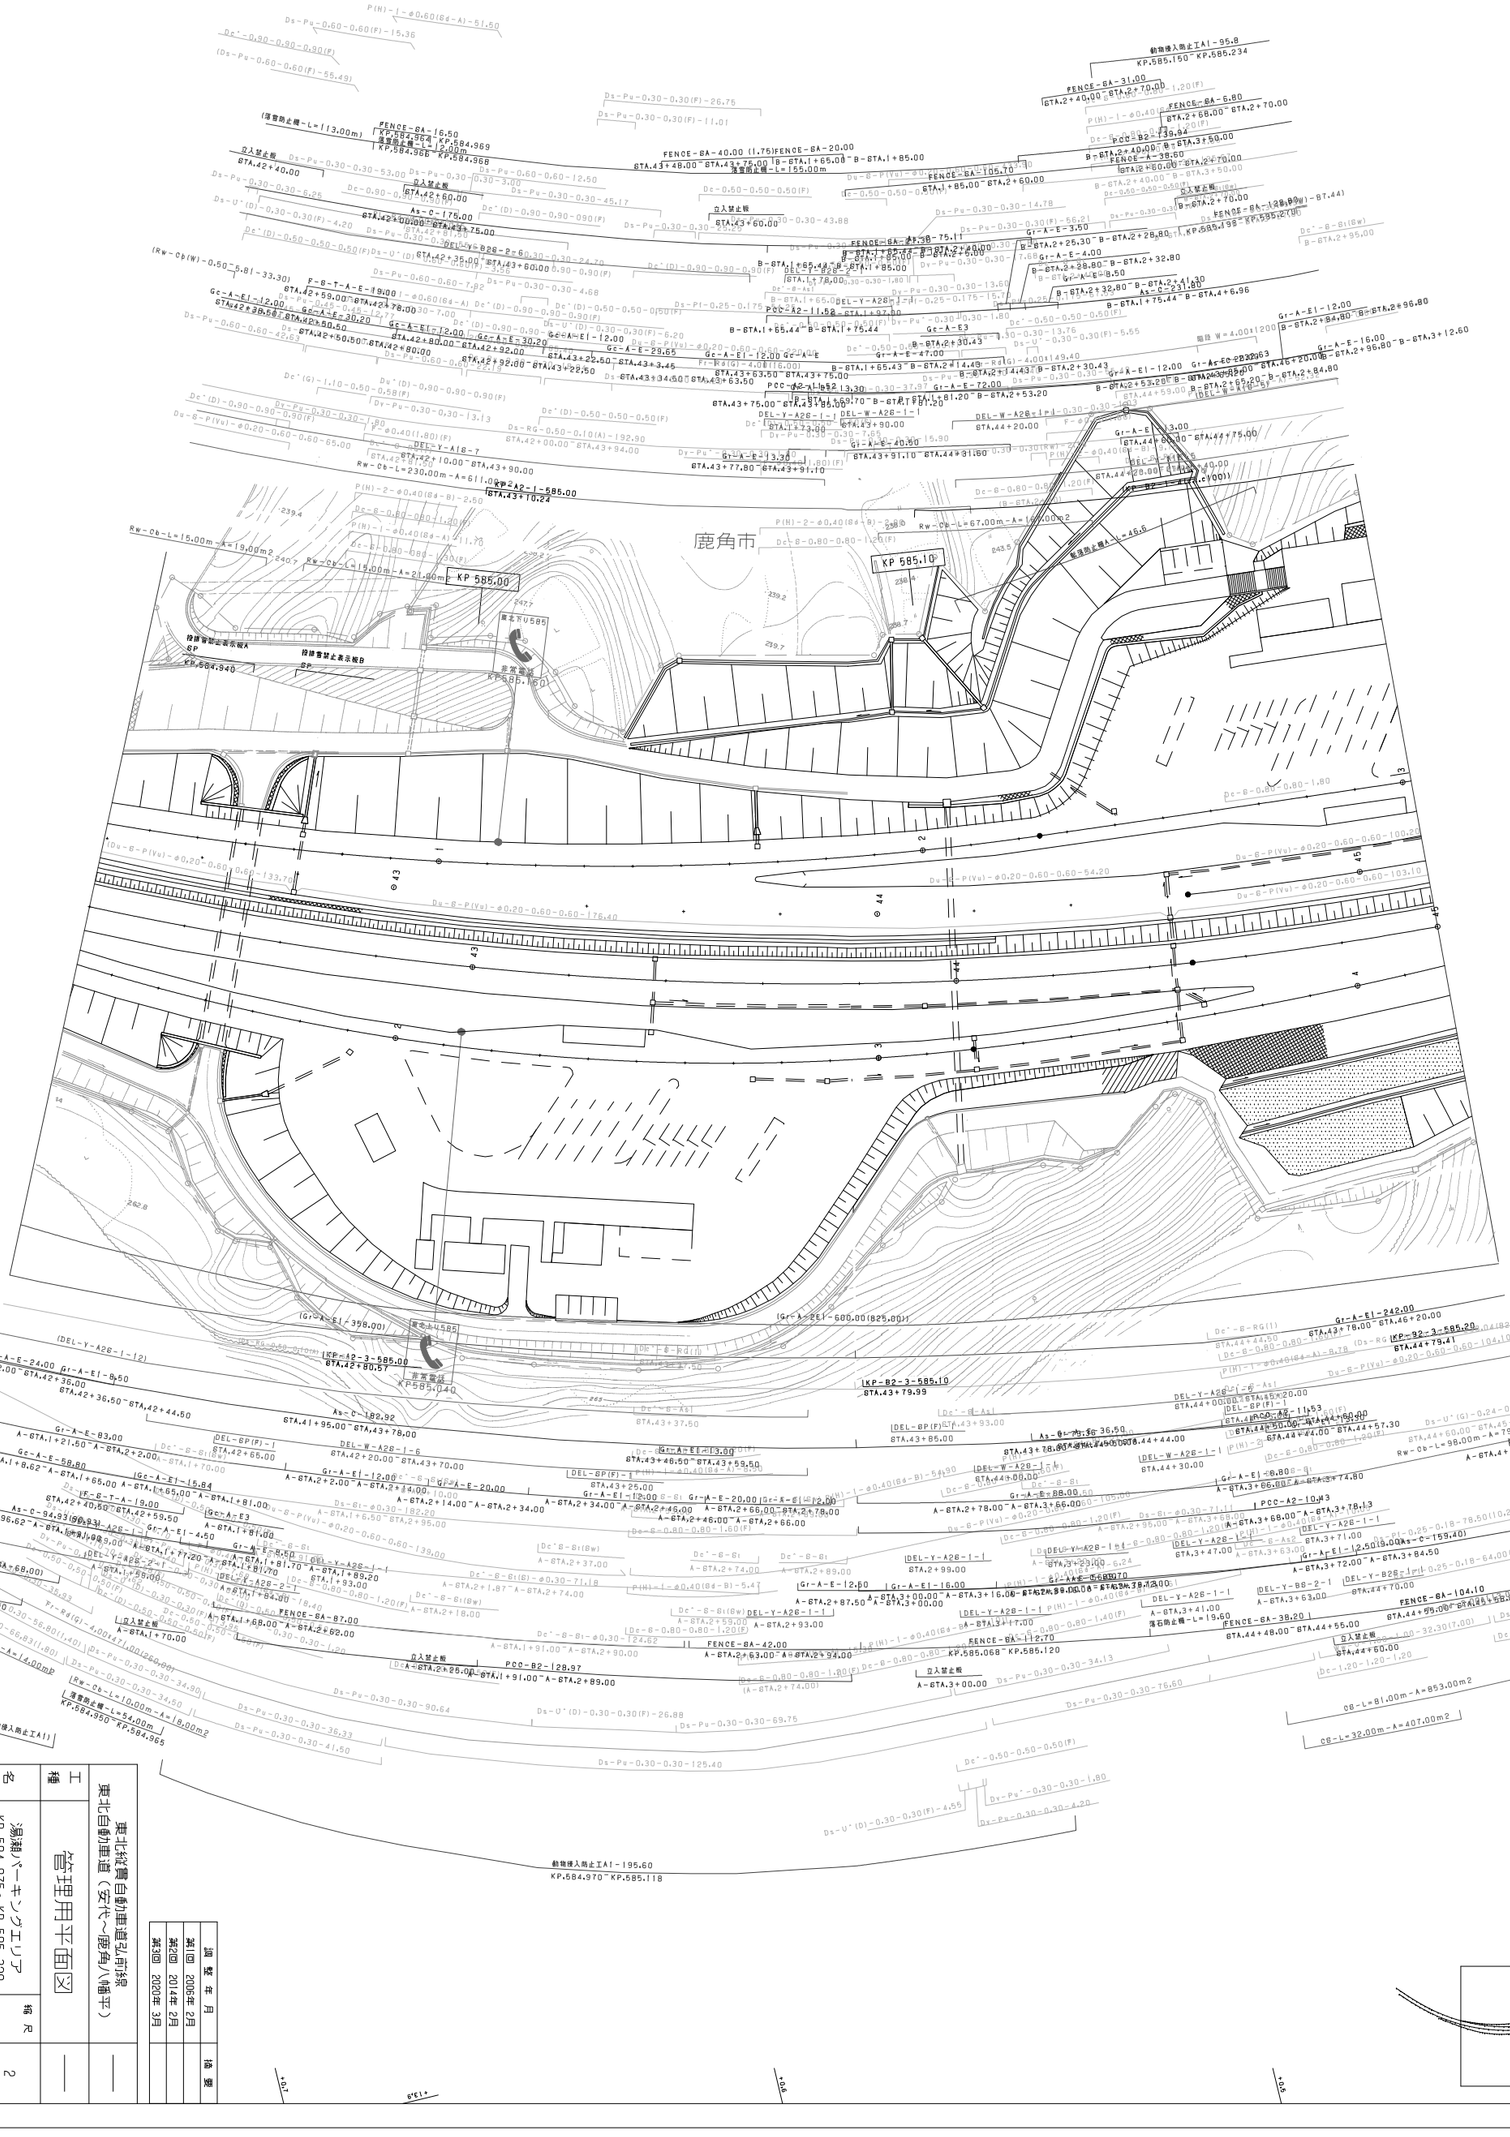
鹿角市
KP 585.10
KP 585.00
東北ＡＴＵ585
非常電話
KP585.040
投雪雪塁止表示板A
投雪雪塁止表示板B
KP 584.940
(Gr-A-E1-600.00(825.00))
(Gr-A-E1-358.00)
KP-A2-3-585.00
STA.42+80.57
KP-82-3-585.10
STA.43+79.99
KP-82-2-585.20
STA.44+79.41
PCC-A2-1-585.00
STA.43+10.24
PCC-82-128.97
STA.41+95.00~STA.43+78.00
STA.42+36.50~STA.42+44.50
STA.42+12.00~STA.42+36.00
STA.42+59.00~STA.42+78.00
STA.42+50.50~STA.42+80.00
STA.42+92.00~STA.43+25.50
STA.43+34.50~STA.43+63.50
STA.43+75.00~STA.43+91.10
STA.44+20.00~STA.44+31.80
STA.44+44.00~STA.44+57.30
STA.44+48.00~STA.44+55.00
STA.44+55.00~STA.44+79.41
STA.42+40.00~STA.42+60.00
STA.42+60.00~STA.42+70.00
STA.42+70.00~STA.42+80.00
STA.42+80.00~STA.42+92.00
STA.43+25.50~STA.43+34.50
STA.43+63.50~STA.43+75.00
STA.44+31.80~STA.44+44.00
STA.44+57.30~STA.44+60.00
STA.44+60.00~STA.44+79.41
Rw-Ob-L=230.00m-A=611.0m2
Rw-Ob-L=15.00m-A=19.00m2
Rw-Ob-L=19.00m-A=21.00m2
Rw-Ob-L=67.00m-A=146.0m2
Rw-Ob-L=10.00m-A=18.00m2
Rw-Ob-L=14.00m-A=14.00m2
Rw-Ob-L=54.00m-A=98.00m2
Rw-Ob-L=98.00m-A=791.00m2
Rw-Ob-L=81.00m-A=853.00m2
Ob-L=32.00m-A=407.00m2
Gc-A-E1-12.00
Gc-A-E1-15.84
Gc-A-E1-58.80
Gc-A-E1-83.00
Gc-A-E1-4.50
Gc-A-E1-15.64
Gr-A-E1-242.00
Gr-A-E1-12.50
Gr-A-E1-16.00
Gr-A-E1-12.00
Gr-A-E1-84.50
Gr-A-E1-10.43
Gr-A-E1-6.80
Gr-A-E1-13.00
Gr-A-E1-8.50
Gr-A-E1-12.00
Gr-A-E1-8.50
Gr-A-E1-12.00
Gr-A-E1-20.00
Gr-A-E1-12.00
Gr-A-E1-12.00
Gr-A-E1-15.64
Gr-A-E1-12.00
Gr-A-E1-12.00
Gr-A-E1-12.00

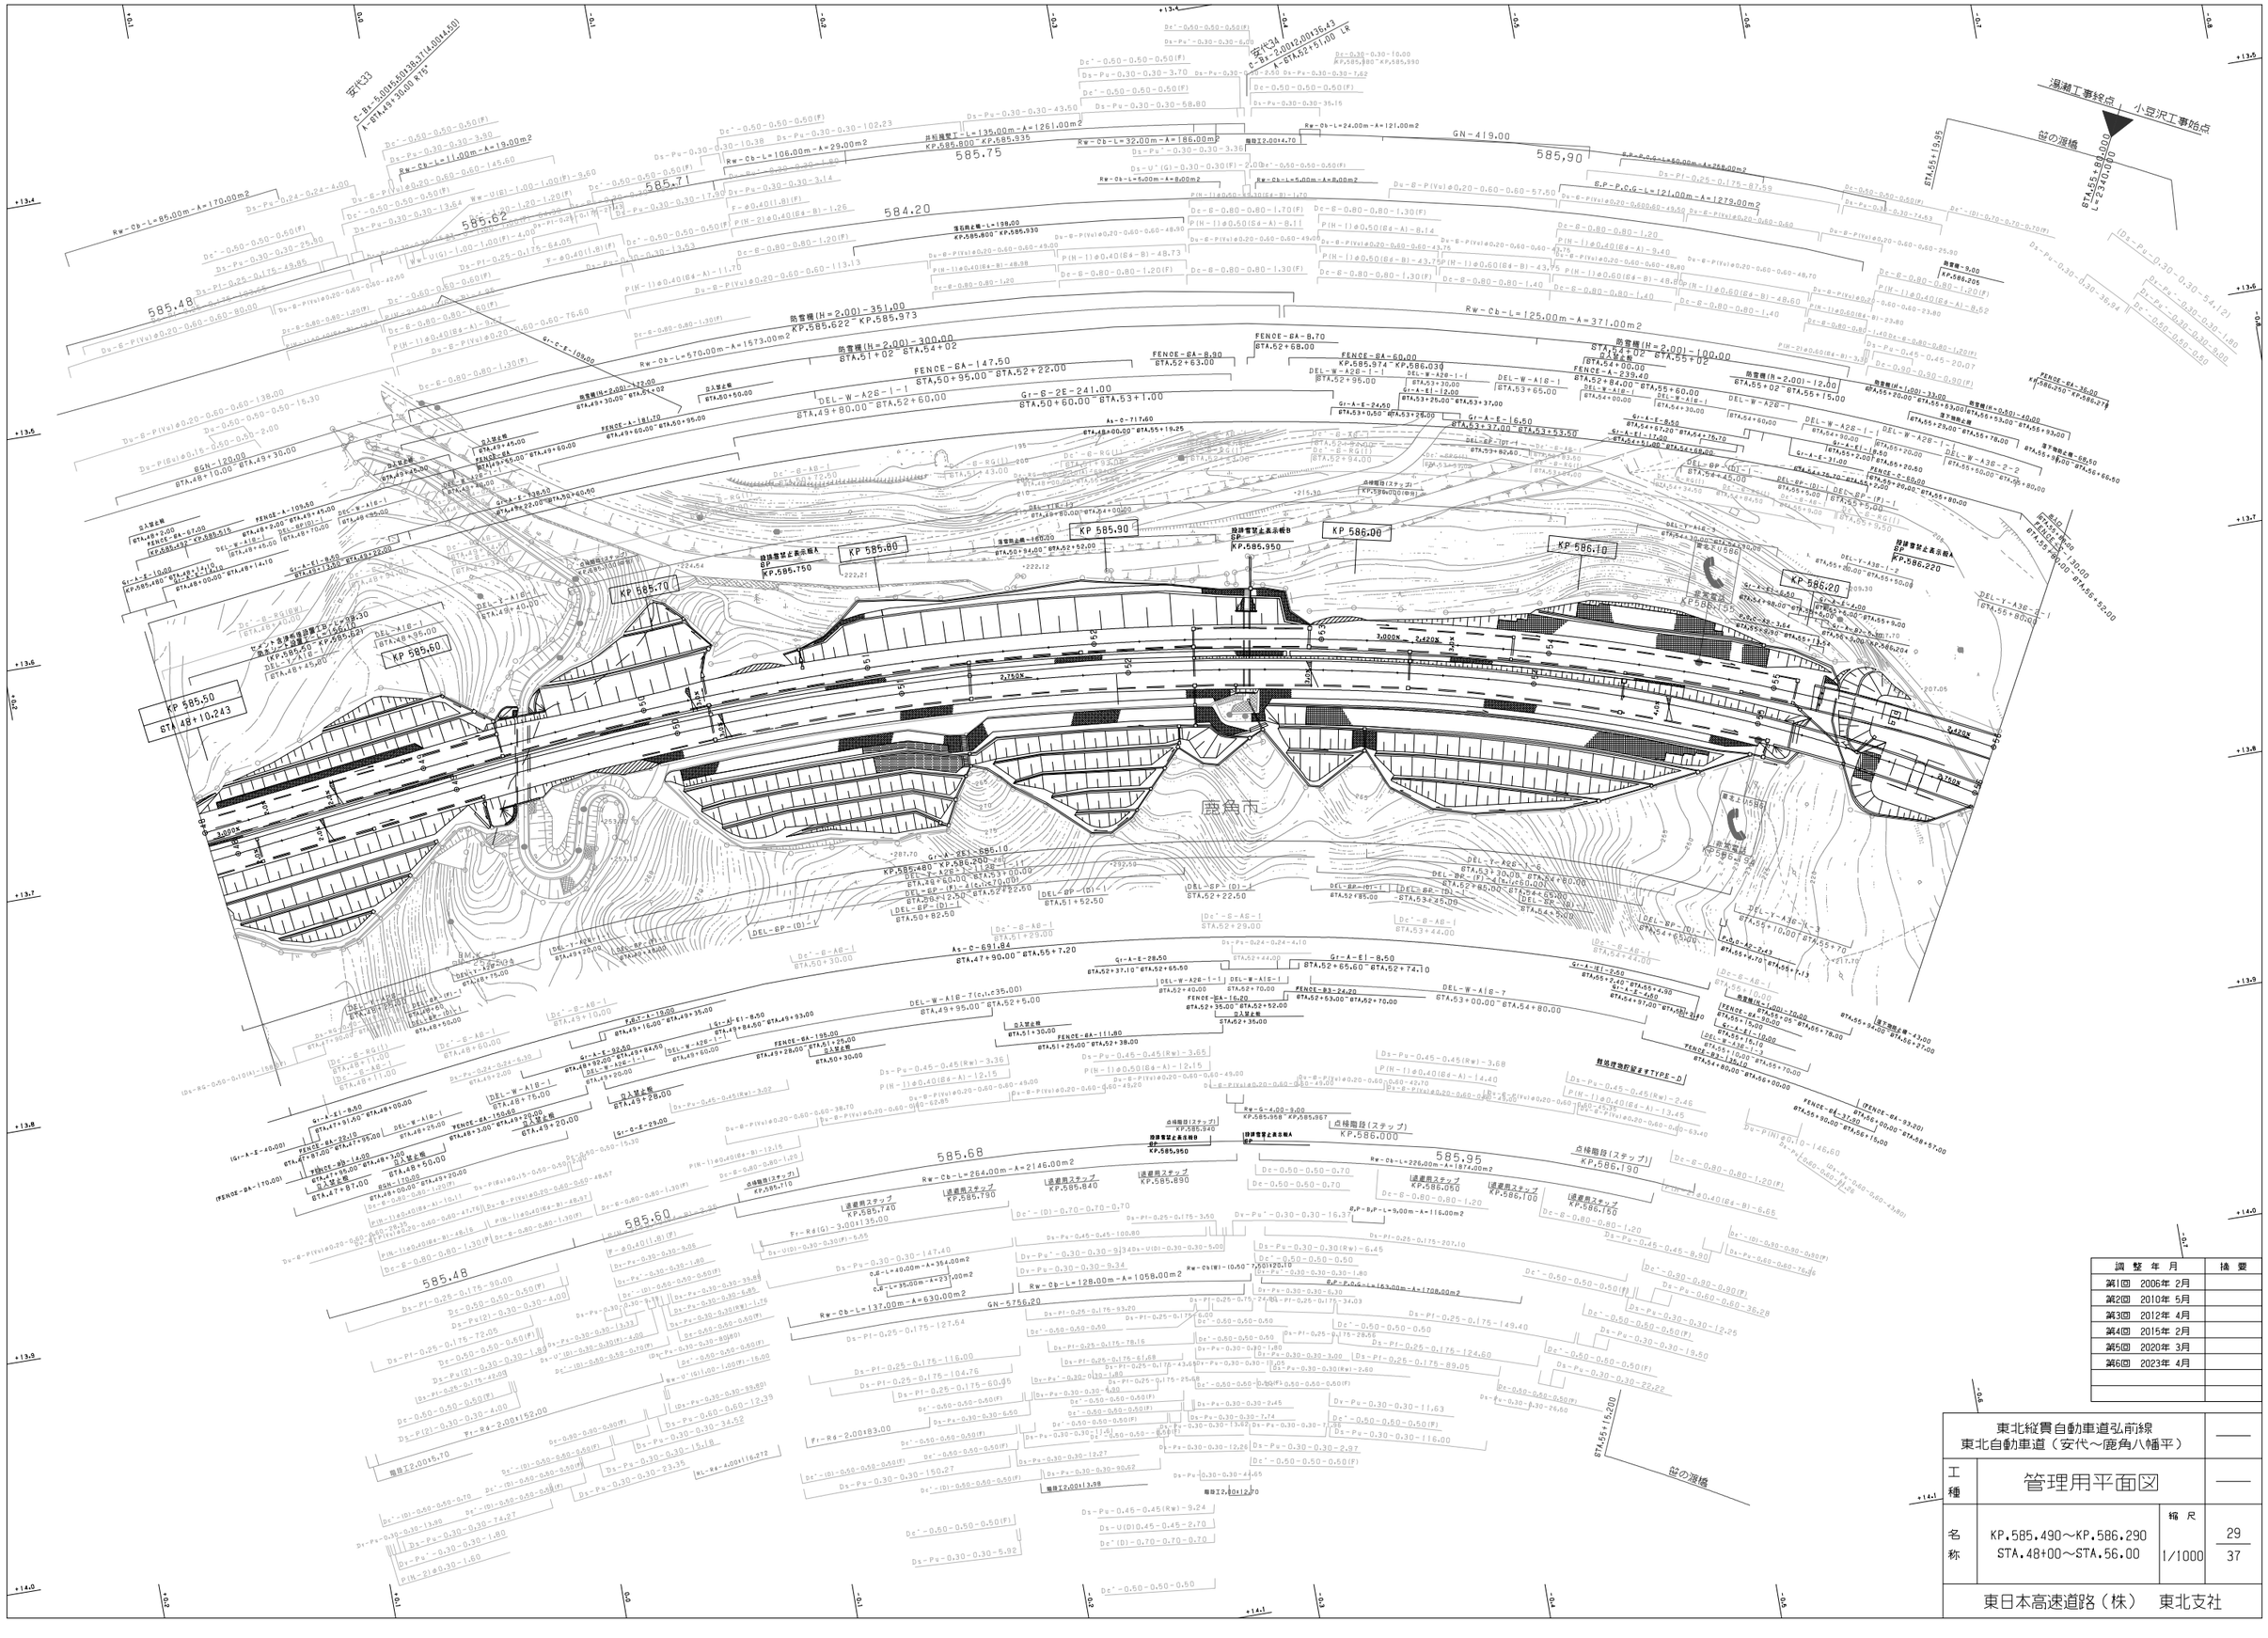

調整年月	摘要
第1回　2006年 2月	
第2回　2010年 5月	
第3回　2012年 4月	
第4回　2015年 2月	
第5回　2020年 3月	
第6回　2023年 4月	

東北縦貫自動車道弘前線
東北自動車道（安代～鹿角八幡平）

工種	管理用平面図		
名称	KP.585.490～KP.586.290 STA.48+00～STA.56.00	縮尺 1/1000	29 37

東日本高速道路（株）　東北支社

笹の渡橋
Br-4C-Pa-B-(33.50+66.00+90.00+48.00) LR -9.75‰239.10
STA.57+13.13
笹の渡トンネル
L=367.500
落石防止柵－16.80
防雪柵(H＝1.00)－152.00
STA.56＋15.00－STA.57＋67.00
落下物防止柵－68.50
STA.55＋98.00－STA.56＋66.50
DEL－W－E－18.00
STA.57＋90.00－STA.61＋15.00
DEL－Y－E－18.00
STA.57＋90.00－STA.61＋15.00
KP 586.40
KP 586.50
KP 586.60
KP 586.70
KP 586.80
KP 586.30
STA.56＋10.243
鹿角市
586.81
586.93
586.95
586.46
586.89
586.92
KES-2
笹の渡橋
Br-4C-Pa-B-(57.00+2167.00+57.00) LR -9.75‰249.70
笹の橋トンネル
L=347.500
湯瀬工事終点
小豆沢工事起点
深谷橋
安代35
C－Bx－3.00‰3.00‰42.86
A－STA.62＋7.00
R84°
C－Bx－1.95‰1.20‰25.52
B－STA.62＋4.15
LR

調整年月	摘要
第1回 2006年 2月	
第2回 2015年 2月	
第3回 2018年 1月	
第4回 2020年 3月	

東北縦貫自動車道弘前線
東北自動車道（安代～鹿角八幡平）

工種	管理用平面図	——
名称	KP.586.290～KP.587.090 STA.56+00～STA.64+00	縮尺 1/1000
		30 37

東日本高速道路（株） 東北支社

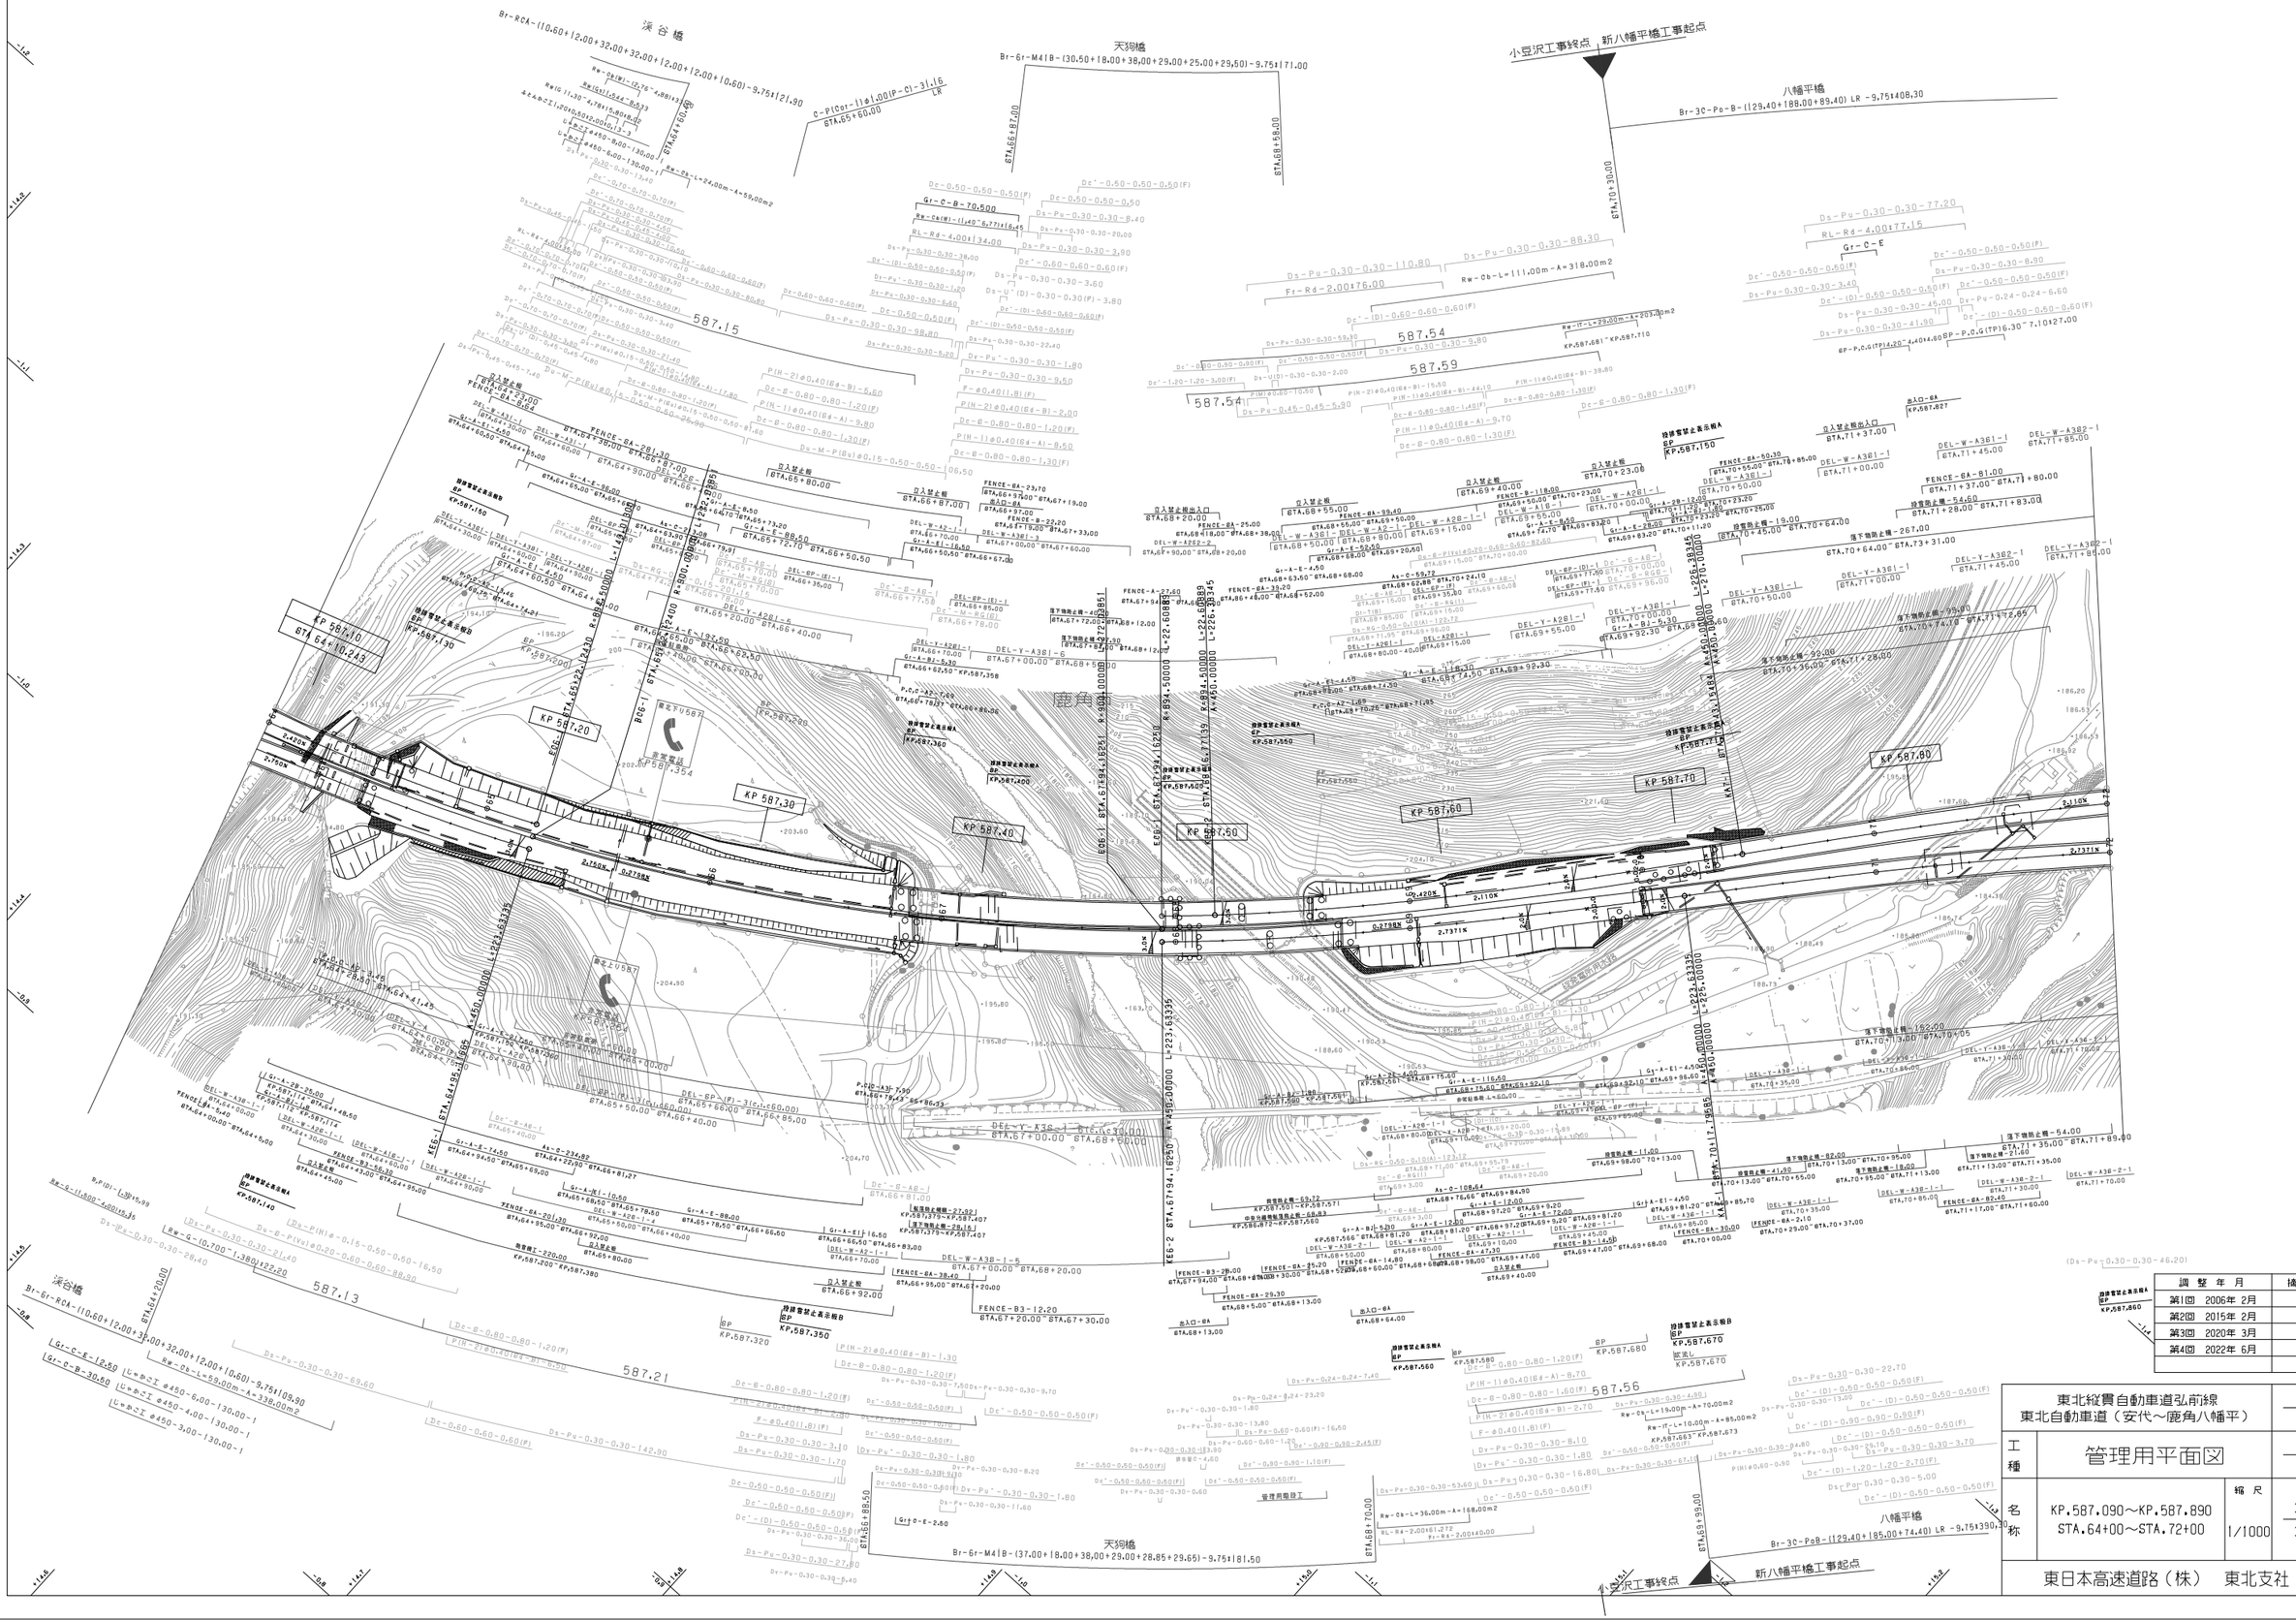

調整年月	摘要
第1回　2006年 2月	
第2回　2015年 2月	
第3回　2020年 3月	
第4回　2022年 6月	

東北縦貫自動車道弘前線
東北自動車道（安代～鹿角八幡平）

工種	管理用平面図		
名称	KP.587.090～KP.587.890 STA.64+00～STA.72+00	縮尺 1/1000	31 37

東日本高速道路（株）　東北支社

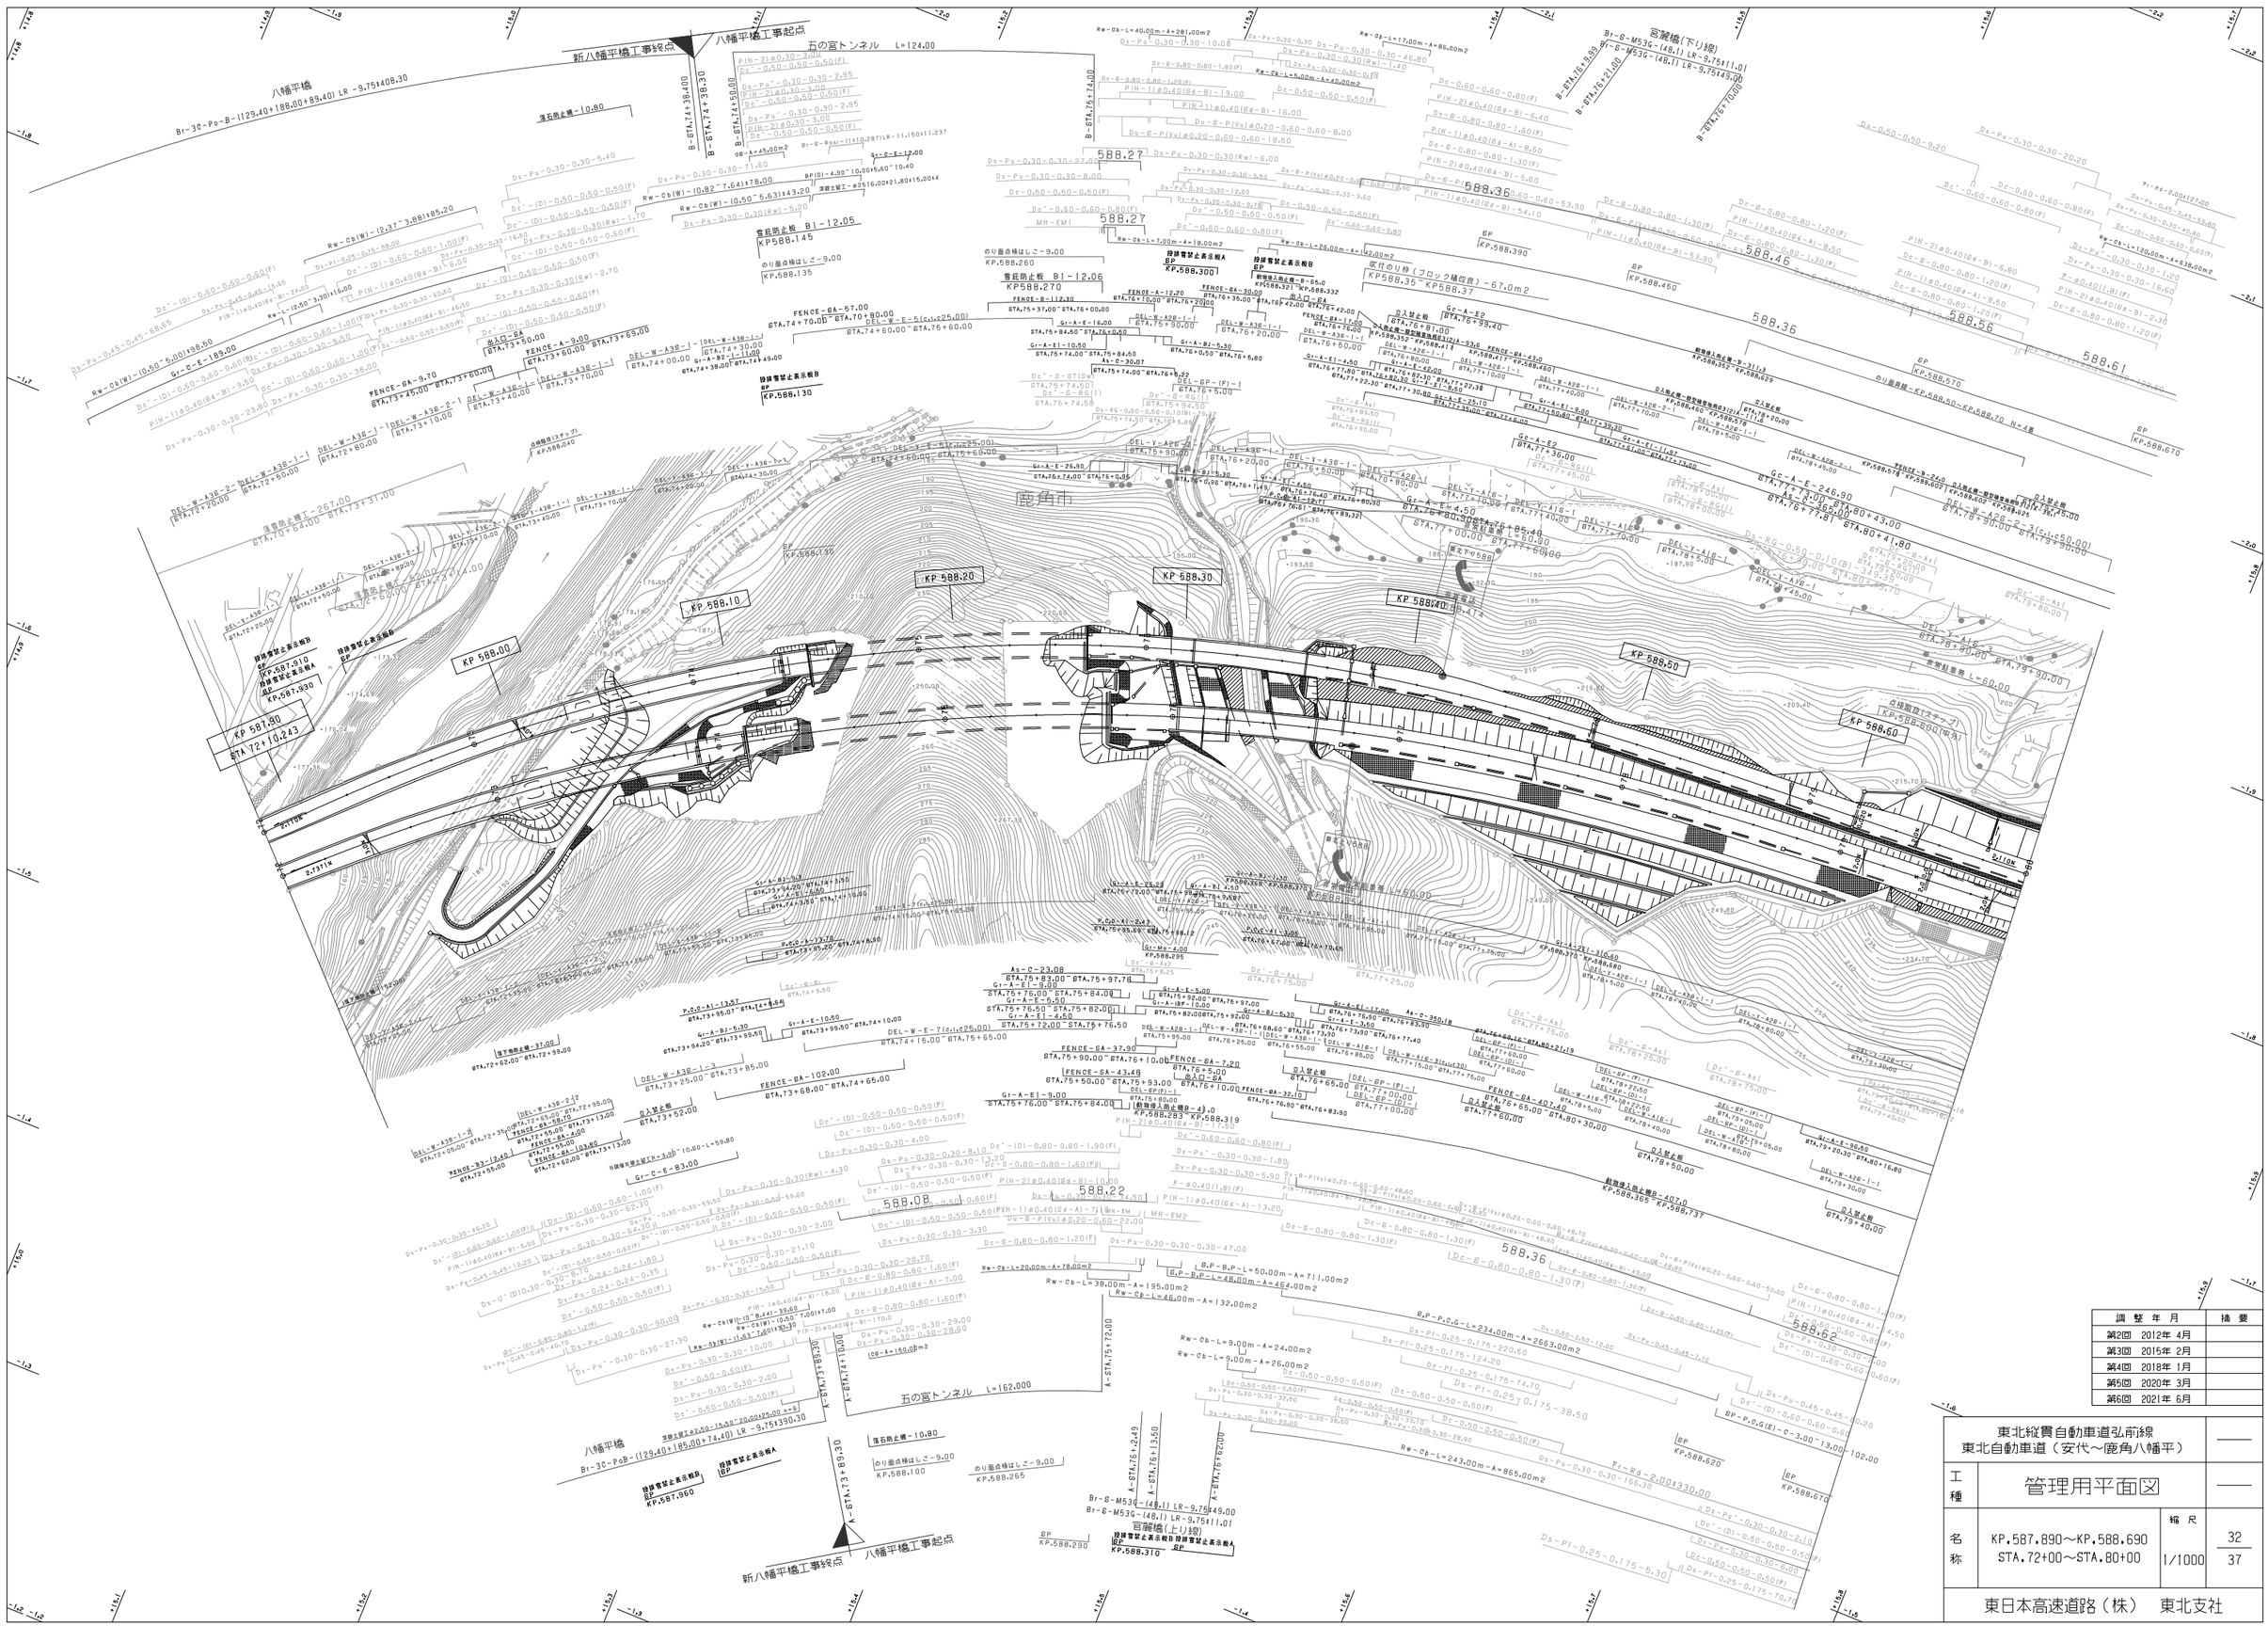
新八幡平橋工事終点
八幡平橋工事起点
五の宮トンネル L=124.00
八幡平橋
Br-30-Po-B-[129.40+185.00+89.40] LR-9.75t408.30
落石防止壁-10.80
B-STA.74+38.400
B-STA.74+36.30
B-STA.74+150.00
B-STA.75+74.00
B-STA.75+74.00
588.27
588.36
588.46
588.56
588.61
588.08
588.22
588.36
588.62
588.27
588.30
588.36
588.41
588.50
588.60
588.10
588.20
588.00
587.80
STA.72+10.243
KP.587.890
KP.587.910
KP.587.930
KP.588.100
KP.588.110
KP.588.130
KP.588.145
KP.588.135
KP.588.260
KP.588.270
KP.588.290
KP.588.300
KP.588.310
KP.588.319
KP.588.321
KP.588.332
KP.588.352
KP.588.365
KP.588.390
KP.588.410
KP.588.417
KP.588.429
KP.588.450
KP.588.460
KP.588.478
KP.588.495
KP.588.570
KP.588.620
KP.588.670
KP.588.680
KP.588.690
KP.588.737
KP.588.045
KP.588.265
KP.588.295
KP.588.370
KP.588.380
KP.588.417
KP.588.603
KP.588.625
KP.588.678
KP.588.680(仮)
宮簿橋(下り線)
Br-S-M53G-(48.1) LR-9.75t11.01
宮簿橋(上り線)
Br-S-M53G-(48.1) LR-9.75t49.00
五の宮トンネル L=162.000
八幡平橋
Br-30-PoB-[129.40+185.00+74.40] LR-9.75t390.30
新八幡平橋工事終点
八幡平橋工事起点
STA.73+89.630
STA.74+10.000
STA.74+13.630
STA.74+150.000
STA.75+74.000
STA.75+74.000
STA.75+74

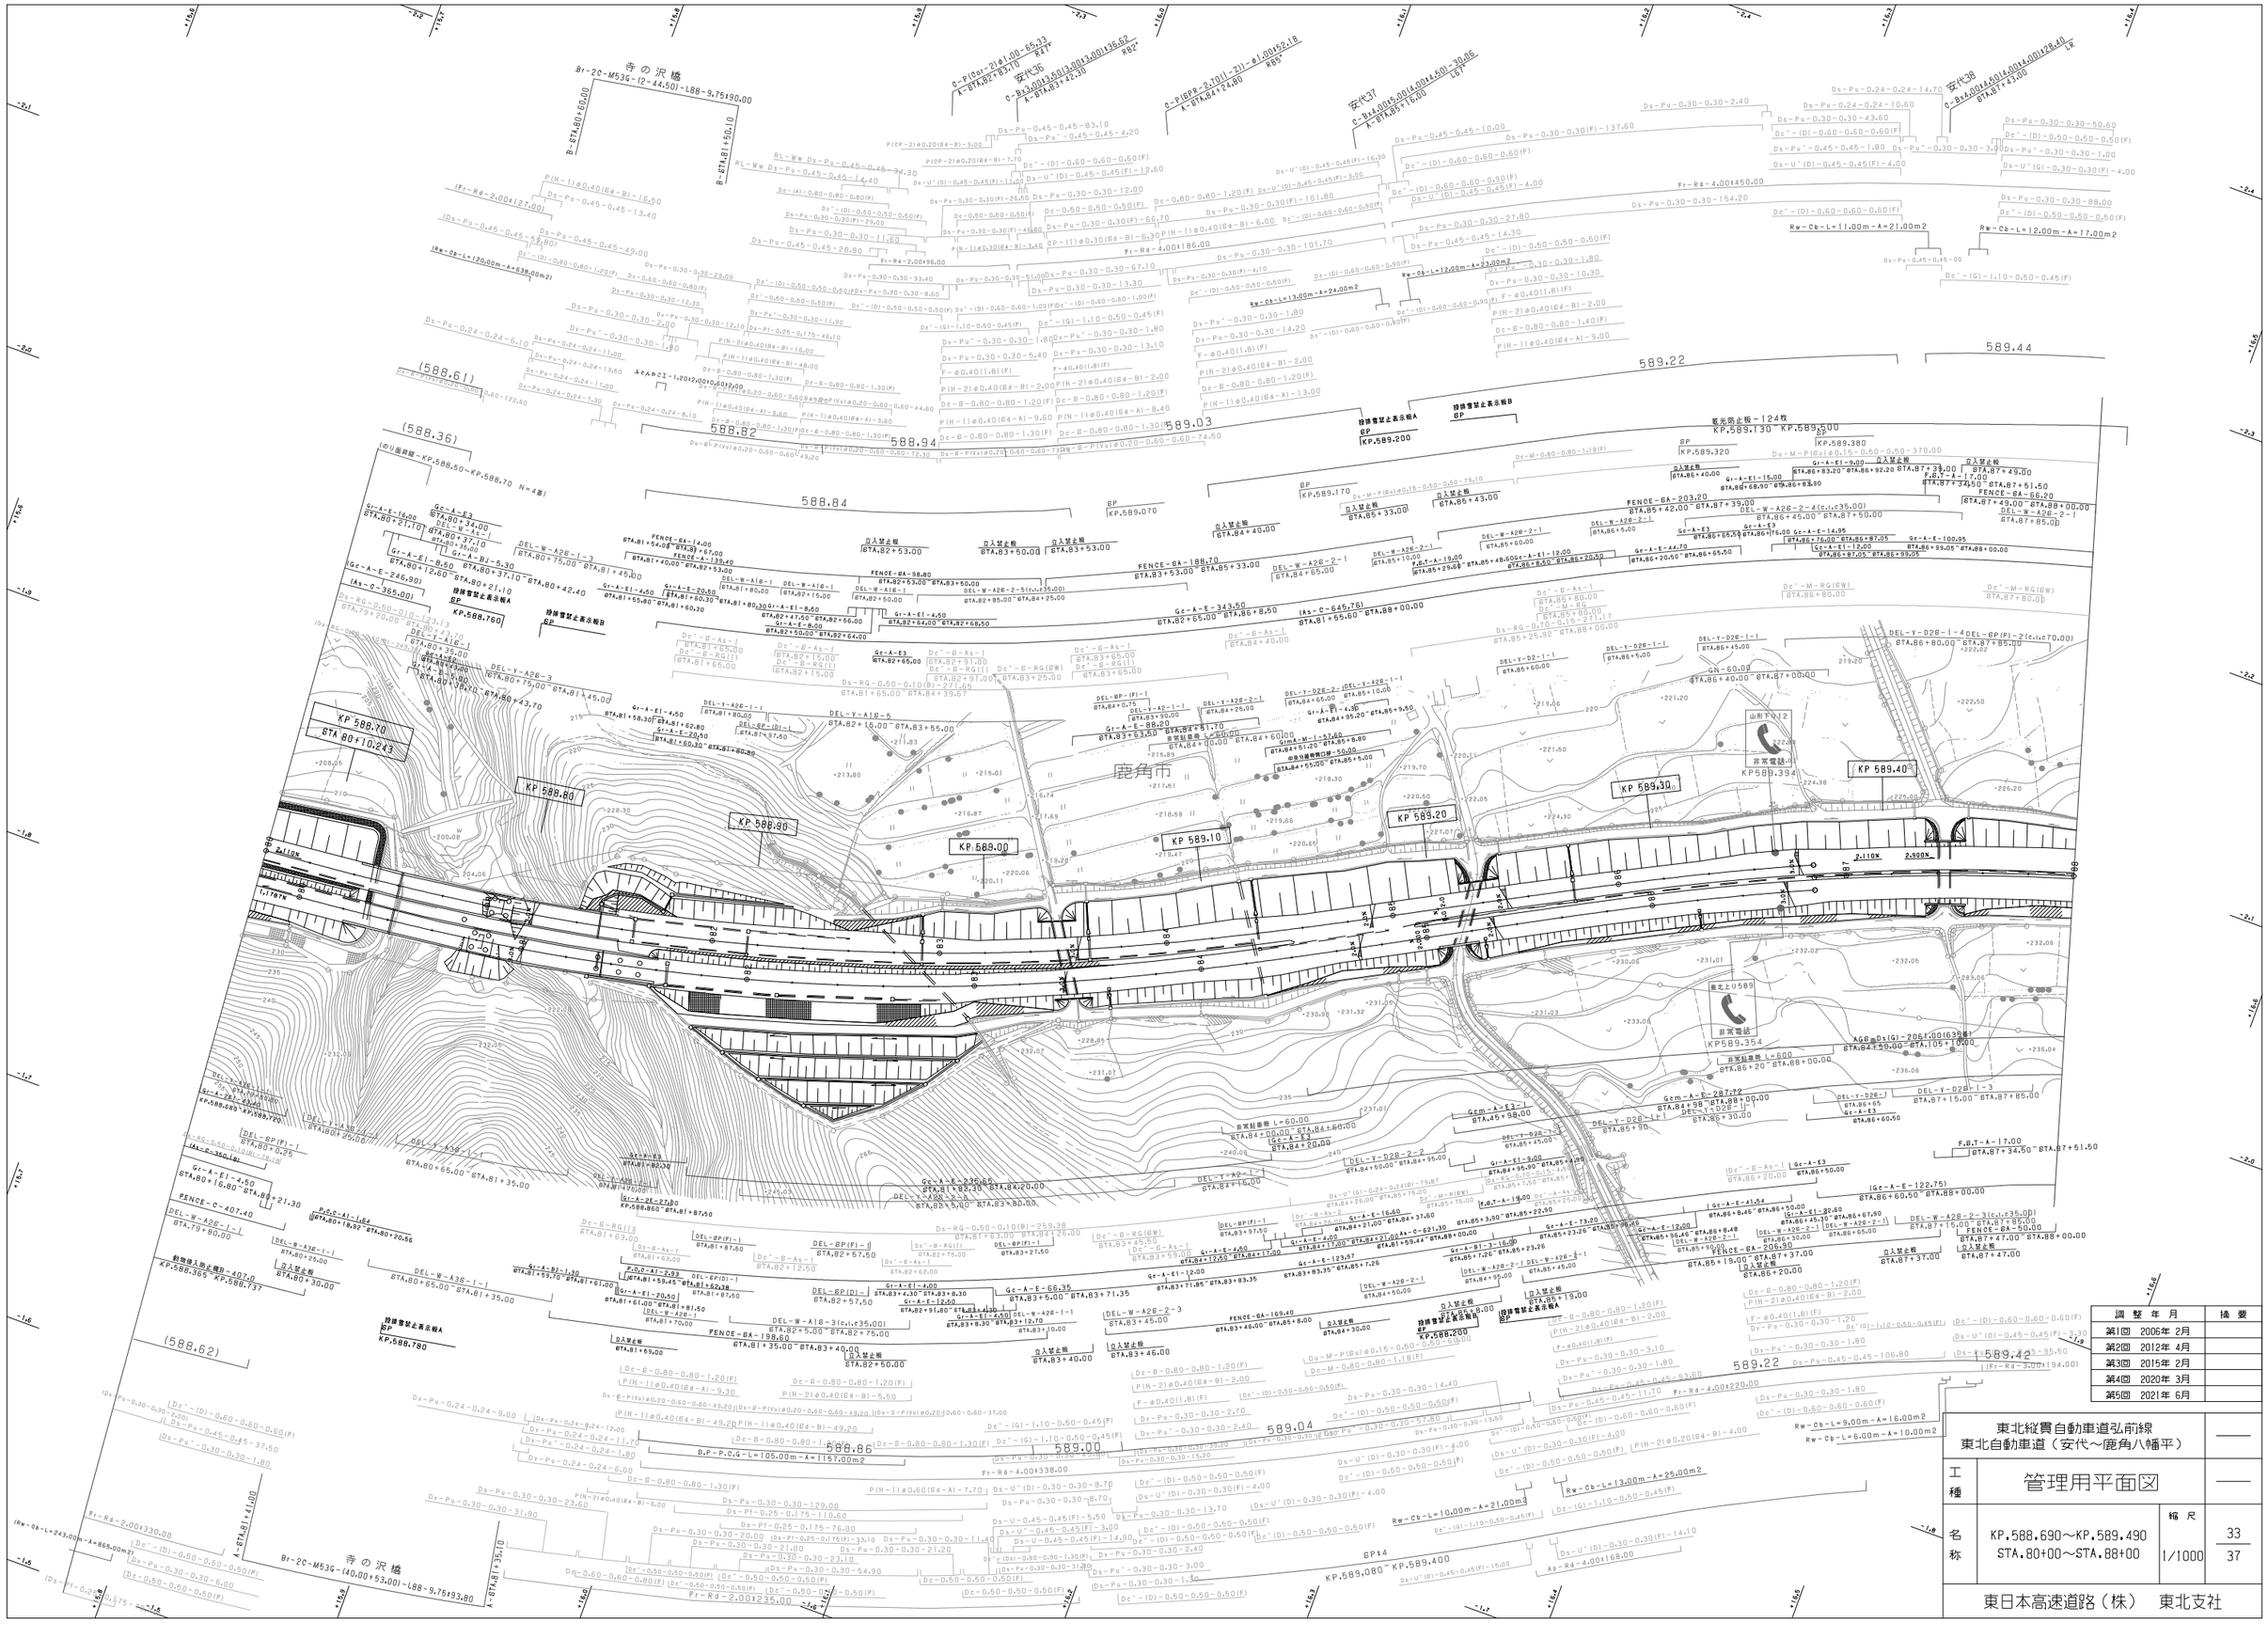
寺の沢橋
Br-2C-M53G-(40.00+53.00)-L88-9.75t93.80
寺の沢橋
Br-2C-M53G-(2-44.50)-L88-9.75t90.00
安代36
C-Br3.00t13.50(3.00t13.00)t136.62
A-STA.82+83.10
A-STA.83+42.35
R82
安代37
C-Br4.00t5.00(4.00t4.00)t120.40
A-STA.84+24.80
R85
C-Br4.00t5.00(4.00t4.00)t120.40
A-STA.85+16.00
L67
安代36
C-Br4.00t4.50(4.00t4.00)t120.40
STA.87+43.00
L47
B-STA.80+60.00
B-STA.81+50.10
(588.61)
(588.36)
588.82
588.94
589.03
589.22
589.44
588.84
(588.62)
589.86
589.04
589.42
589.22
KP 588.70
STA 80+10.243
KP 588.80
KP 588.90
KP 589.00
KP 589.10
KP 589.20
KP 589.30
KP 589.40
KP588.760
KP588.780
KP588.200
KP589.200
KP589.394
KP589.354
鹿角市
非常電話
東北よU589
山形下112
2.110%
2.900%
1.178%
Fr-Rd-2.00t330.00
Fr-Rd-2.00t235.00
Fr-Rd-4.00t336.00
Fr-Rd-4.00t450.00
Fr-Rd-4.00t186.00
Fr-Rd-2.00t196.00
Fr-Rd-2.00t127.00
Fr-Rd-4.00t143.00
Rw-Cb-L=120.00m-A=638.00m2
Rw-Cb-L=13.00m-A=24.00m2
Rw-Cb-L=12.00m-A=23.00m2
Rw-Cb-L=11.00m-A=21.00m2
Rw-Cb-L=12.00m-A=17.00m2
Rw-Cb-L=243.00m-A=865.00m2
Rw-Cb-L=10.00m-A=21.00m2
Rw-Cb-L=13.00m-A=25.00m2
Rw-Cb-L=9.00m-A=16.00m2
Rw-Cb-L=6.00m-A=10.00m2
A-STA.81+41.00
A-STA.81+35.10
SP-P.C.G-L=105.00m-A=1157.00m2
Ap-R4-4.00t168.00
GP#4
KP.589.080～KP.589.400
STA.80+00～STA.88+00
1/1000
KP.588.690～KP.589.490
東北縦貫自動車道弘前線
東北自動車道（安代～鹿角八幡平）
管理用平面図
東日本高速道路（株） 東北支社
調整年月
第1回 2006年 2月
第2回 2012年 4月
第3回 2015年 2月
第4回 2020年 3月
第5回 2021年 6月
摘要
縮尺
名称
工種
33
37
(Br-2C-M53G-(40.00+53.00)-L88-9.75t93.80)
(Br-2C-M53G-(2-44.50)-L88-9.75t90.00)
(B-STA.80+60.00)
(B-STA.81+50.10)
(A-STA.82+83.10)
(A-STA.83+42.35)
(A-STA.84+24.80)
(A-STA.85+16.00)
(STA.87+43.00)
(A-STA.81+41.00)
(A-STA.81+35.10)
(Rw-Cb-L=120.00m-A=638.00m2)
(Rw-Cb-L=243.00m-A=865.00m2)
(Fr-Rd-2.00t330.00)
(Fr-Rd-2.00t235.00)
(Fr-Rd-4.00t336.00)
(Fr-Rd-4.00t450.00)
(Fr-Rd-4.00t186.00)
(Fr-Rd-2.00t196.00)
(Fr-Rd-2.00t127.00)
(Fr-Rd-4.00t143.00)
(Rw-Cb-L=13.00m-A=24.00m2)
(Rw-Cb-L=12.00m-A=23.00m2)
(Rw-Cb-L=11.00m-A=21.00m2)
(Rw-Cb-L=12.00m-A=17.00m2)
(Rw-Cb-L=10.00m-A=21.00m2)
(Rw-Cb-L=13.00m-A=25.00m2)
(Rw-Cb-L=9.00m-A=16.00m2)
(Rw-Cb-L=6.00m-A=10.00m2)
(SP-P.C.G-L=105.00m-A=1157.00m2)
(Ap-R4-4.00t168.00)
(GP#4)
(KP.589.080～KP.589.400)
(STA.80+00～STA.88+00)
(1/1000)
(KP.588.690～KP.589.490)
(東北縦貫自動車道弘前線)
(東北自動車道（安代～鹿角八幡平）)
(管理用平面図)
(東日本高速道路（株） 東北支社)
(調整年月)
(第1回 2006年 2月)
(第2回 2012年 4月)
(第3回 2015年 2月)
(第4回 2020年 3月)
(第5回 2021年 6月)
(摘要)
(縮尺)
(名称)
(工種)
(33)
(37)

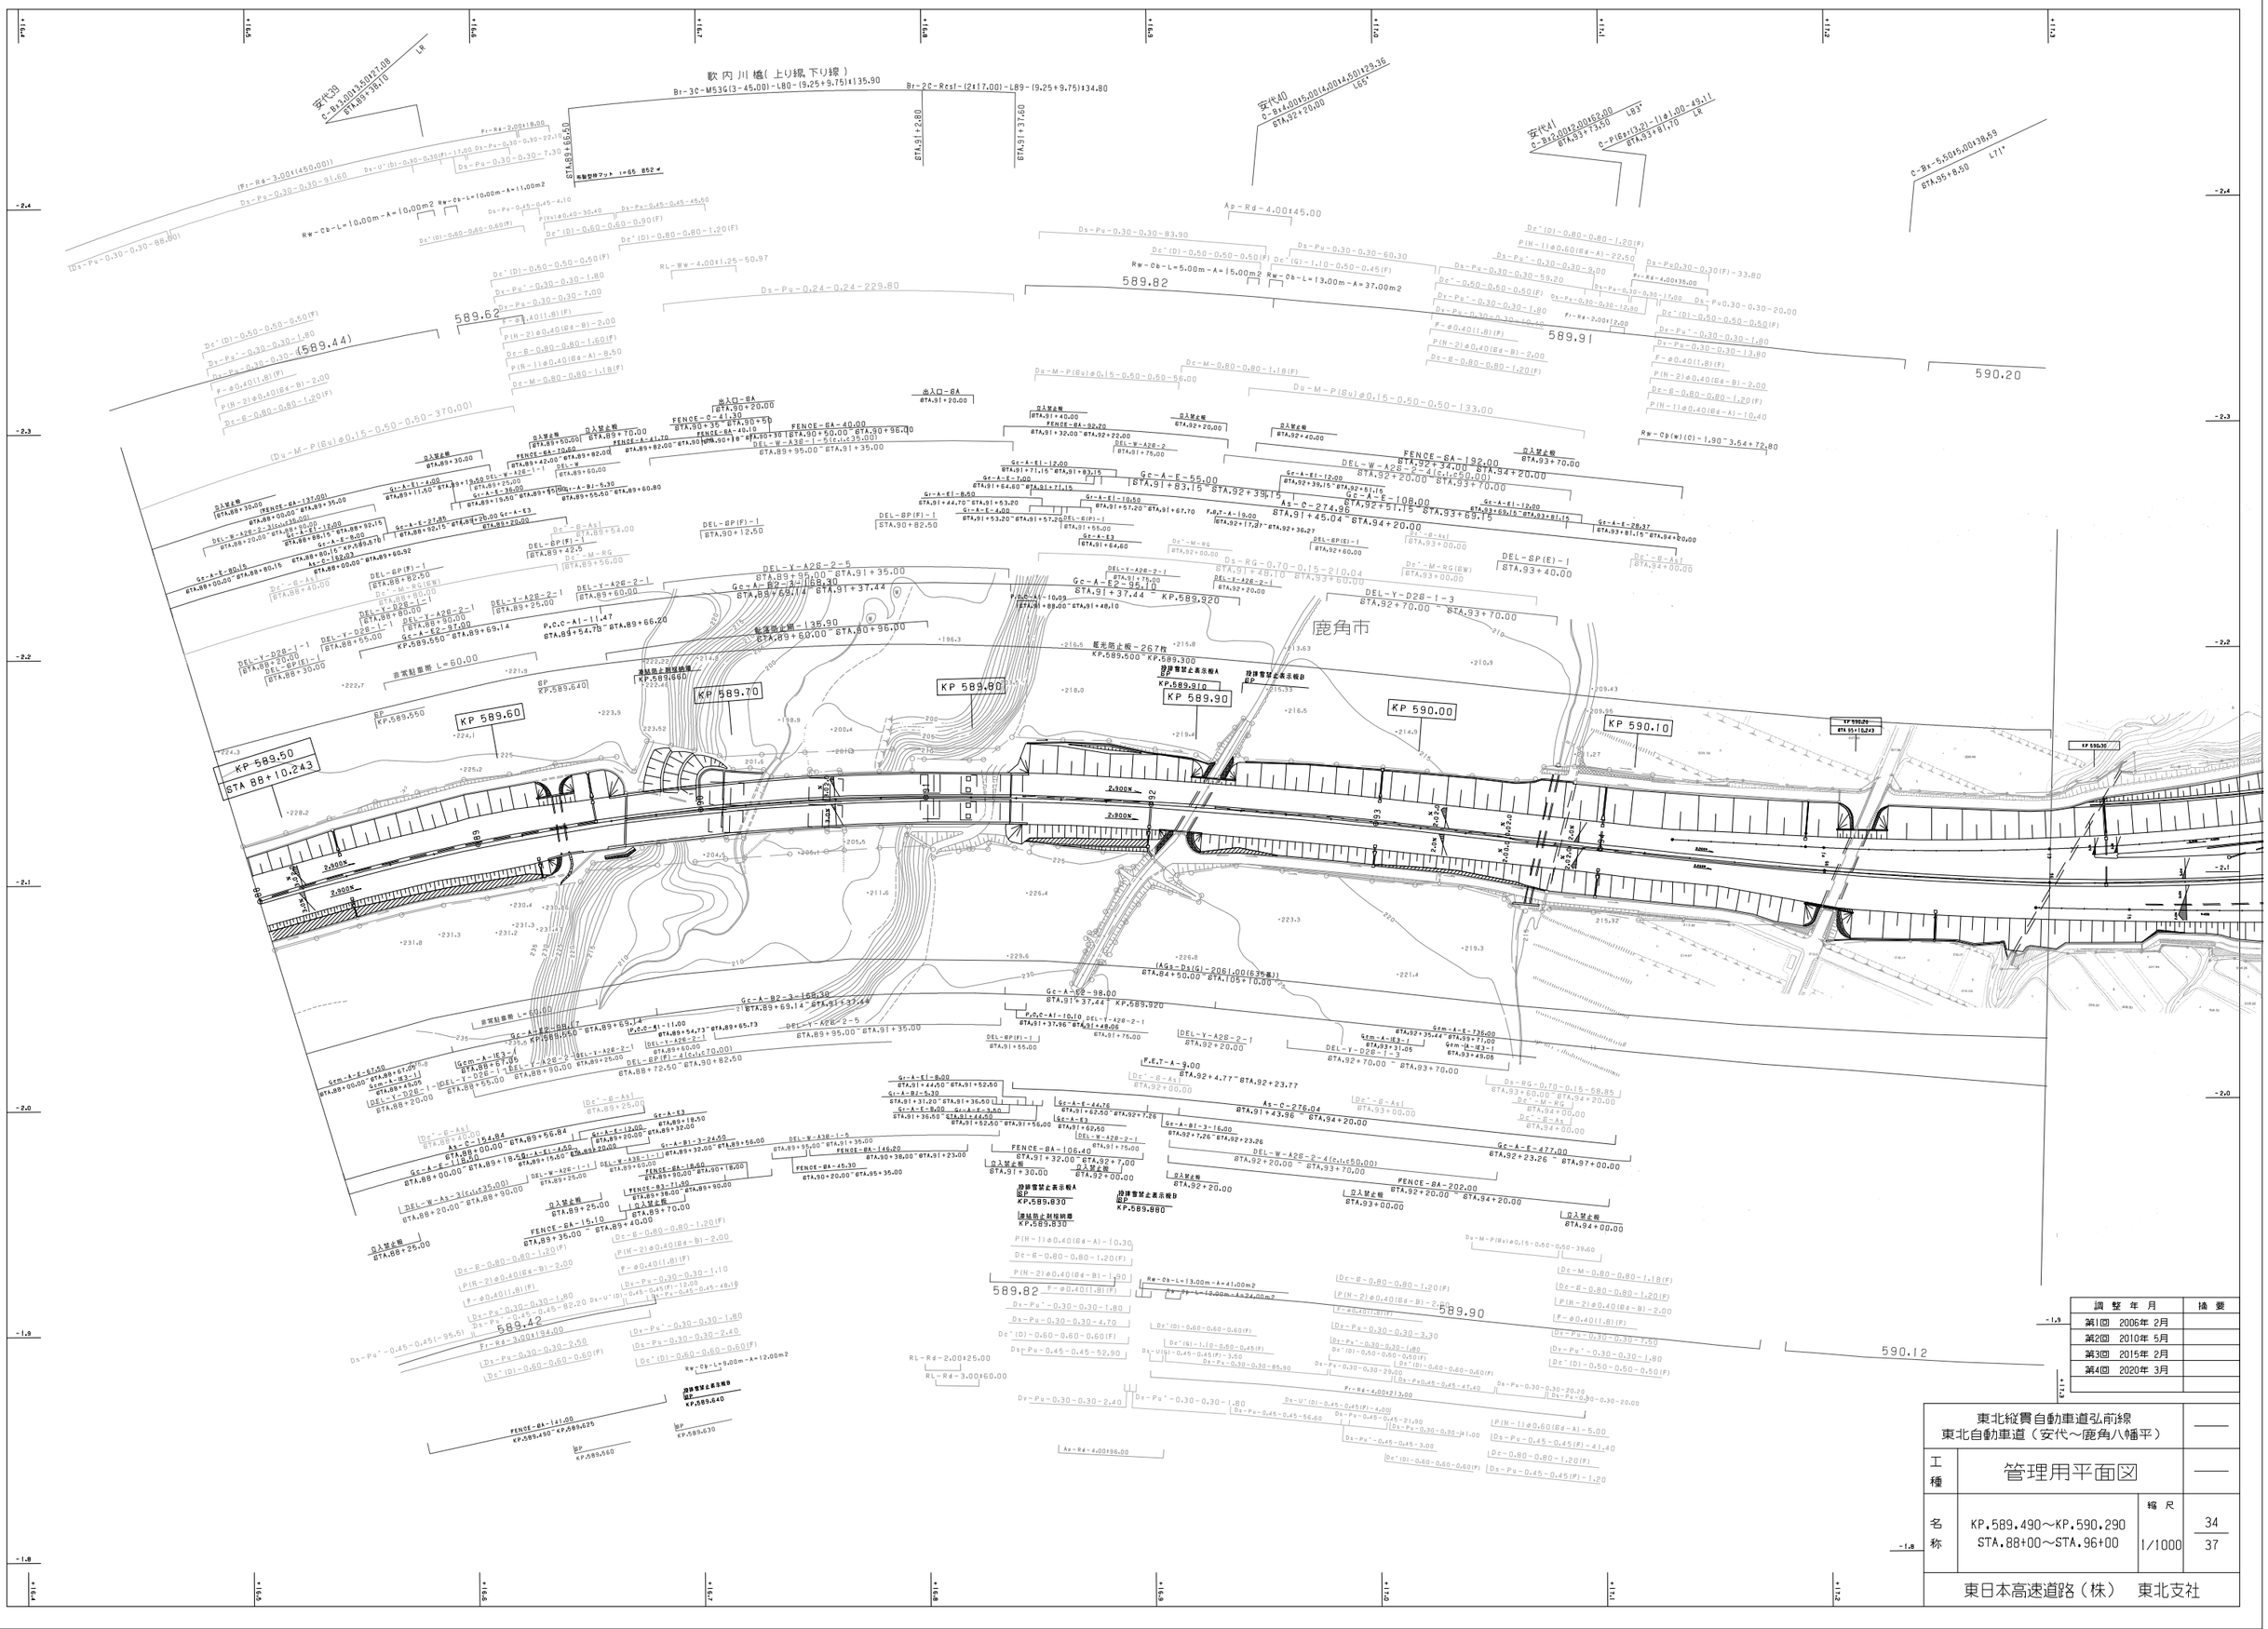
歌内川橋（上り線、下り線）
Br-3C-M53G(3-45.00)-L80-(9.25+9.75)+135.90
Br-2C-Rcsf-(2+17.00)-L89-(9.25+9.75)+134.80
安代39
C-Bx3.00+35.00+27.08
STA.83+38.10
安代40
C-Bx4.00+15.00/4.00+4.60+29.36
STA.92+20.00
安代41
C-Bx2.00+2.00+52.00
STA.83+73.50
C-P(Bs)(3.2)-L1@1.00-49.11
STA.83+81.70
C-Bx-5.50+15.00+38.69
STA.95+8.50
589.82
589.62
589.44
589.91
590.20
589.90
589.42
590.12
KP 589.50
STA 88+10.243
KP 589.60
KP 589.70
KP 589.80
KP 589.90
KP 590.00
KP 590.10
鹿角市
Ap-Rd-4.00+45.00
Rw-Cb-L=5.00m-A=15.00m2
Rw-Cb-L=13.00m-A=37.00m2
Rw-Cb-L=10.00m-A=10.00m2
Rw-Cb-L=10.00m-A=11.00m2
Rw-Cb-L=9.00m-A=12.00m2
Rw-Cb-L=13.00m-A=41.00m2
Rw-Cb(w)(C)-1.90~3.54+72.80
Ds-Pu-0.30-0.30-83.90
Ds-Pu-0.30-0.30-60.30
Ds-Pu-0.30-0.30-59.20
Ds-Pu-0.30-0.30-9.00
Ds-Pu-0.30-0.30-17.00
Ds-Pu-0.30-0.30-12.80
Ds-Pu-0.30-0.30-1.80
Ds-Pu-0.30-0.30-13.80
Ds-Pu-0.30-0.30-7.50
Ds-Pu-0.30-0.30-20.00
Ds-Pu-0.30-0.30-33.80
Ds-Pu-0.30-0.30-7.00
Ds-Pu-0.30-0.30-1.80
Ds-Pu-0.30-0.30-4.70
Ds-Pu-0.30-0.30-2.40
Ds-Pu-0.30-0.30-3.30
Ds-Pu-0.30-0.30-1.80
Ds-Pu-0.30-0.30-85.30
Ds-Pu-0.30-0.30-29.00
Ds-Pu-0.30-0.30-20.20
Ds-Pu-0.30-0.30-20.00
Ds-Pu-0.45-0.45-96.51
Ds-Pu-0.45-0.45-52.90
Ds-Pu-0.45-0.45-56.60
Ds-Pu-0.45-0.45-21.90
Ds-Pu-0.45-0.45-3.05
Ds-Pu-0.45-0.45-47.40
Ds-Pu-0.45-0.45-41.40
Ds-Pu-0.45-0.45-1.20
Ds-Pu-0.45-0.45-45.10
Ds-Pu-0.45-0.45-48.10
Ds-Pu-0.45-0.45-4.00
Ds-Pu-0.45-0.45-45.60
Ds-Pu-0.45-0.45-4.10
Ds-Pu-0.45-0.45-46.50
Ds-Pu-0.45-0.45-1.20
Ds-Pu-0.45-0.45-2.40
Ds-Pu-0.45-0.45-3.00
Ds-Pu-0.45-0.45-1.00
Ds-Pu-0.45-0.45-1.20
Ds-Pu-0.45-0.45-2.40
Ds-Pu-0.45-0.45-1.80
Ds-Pu-0.45-0.45-1.20

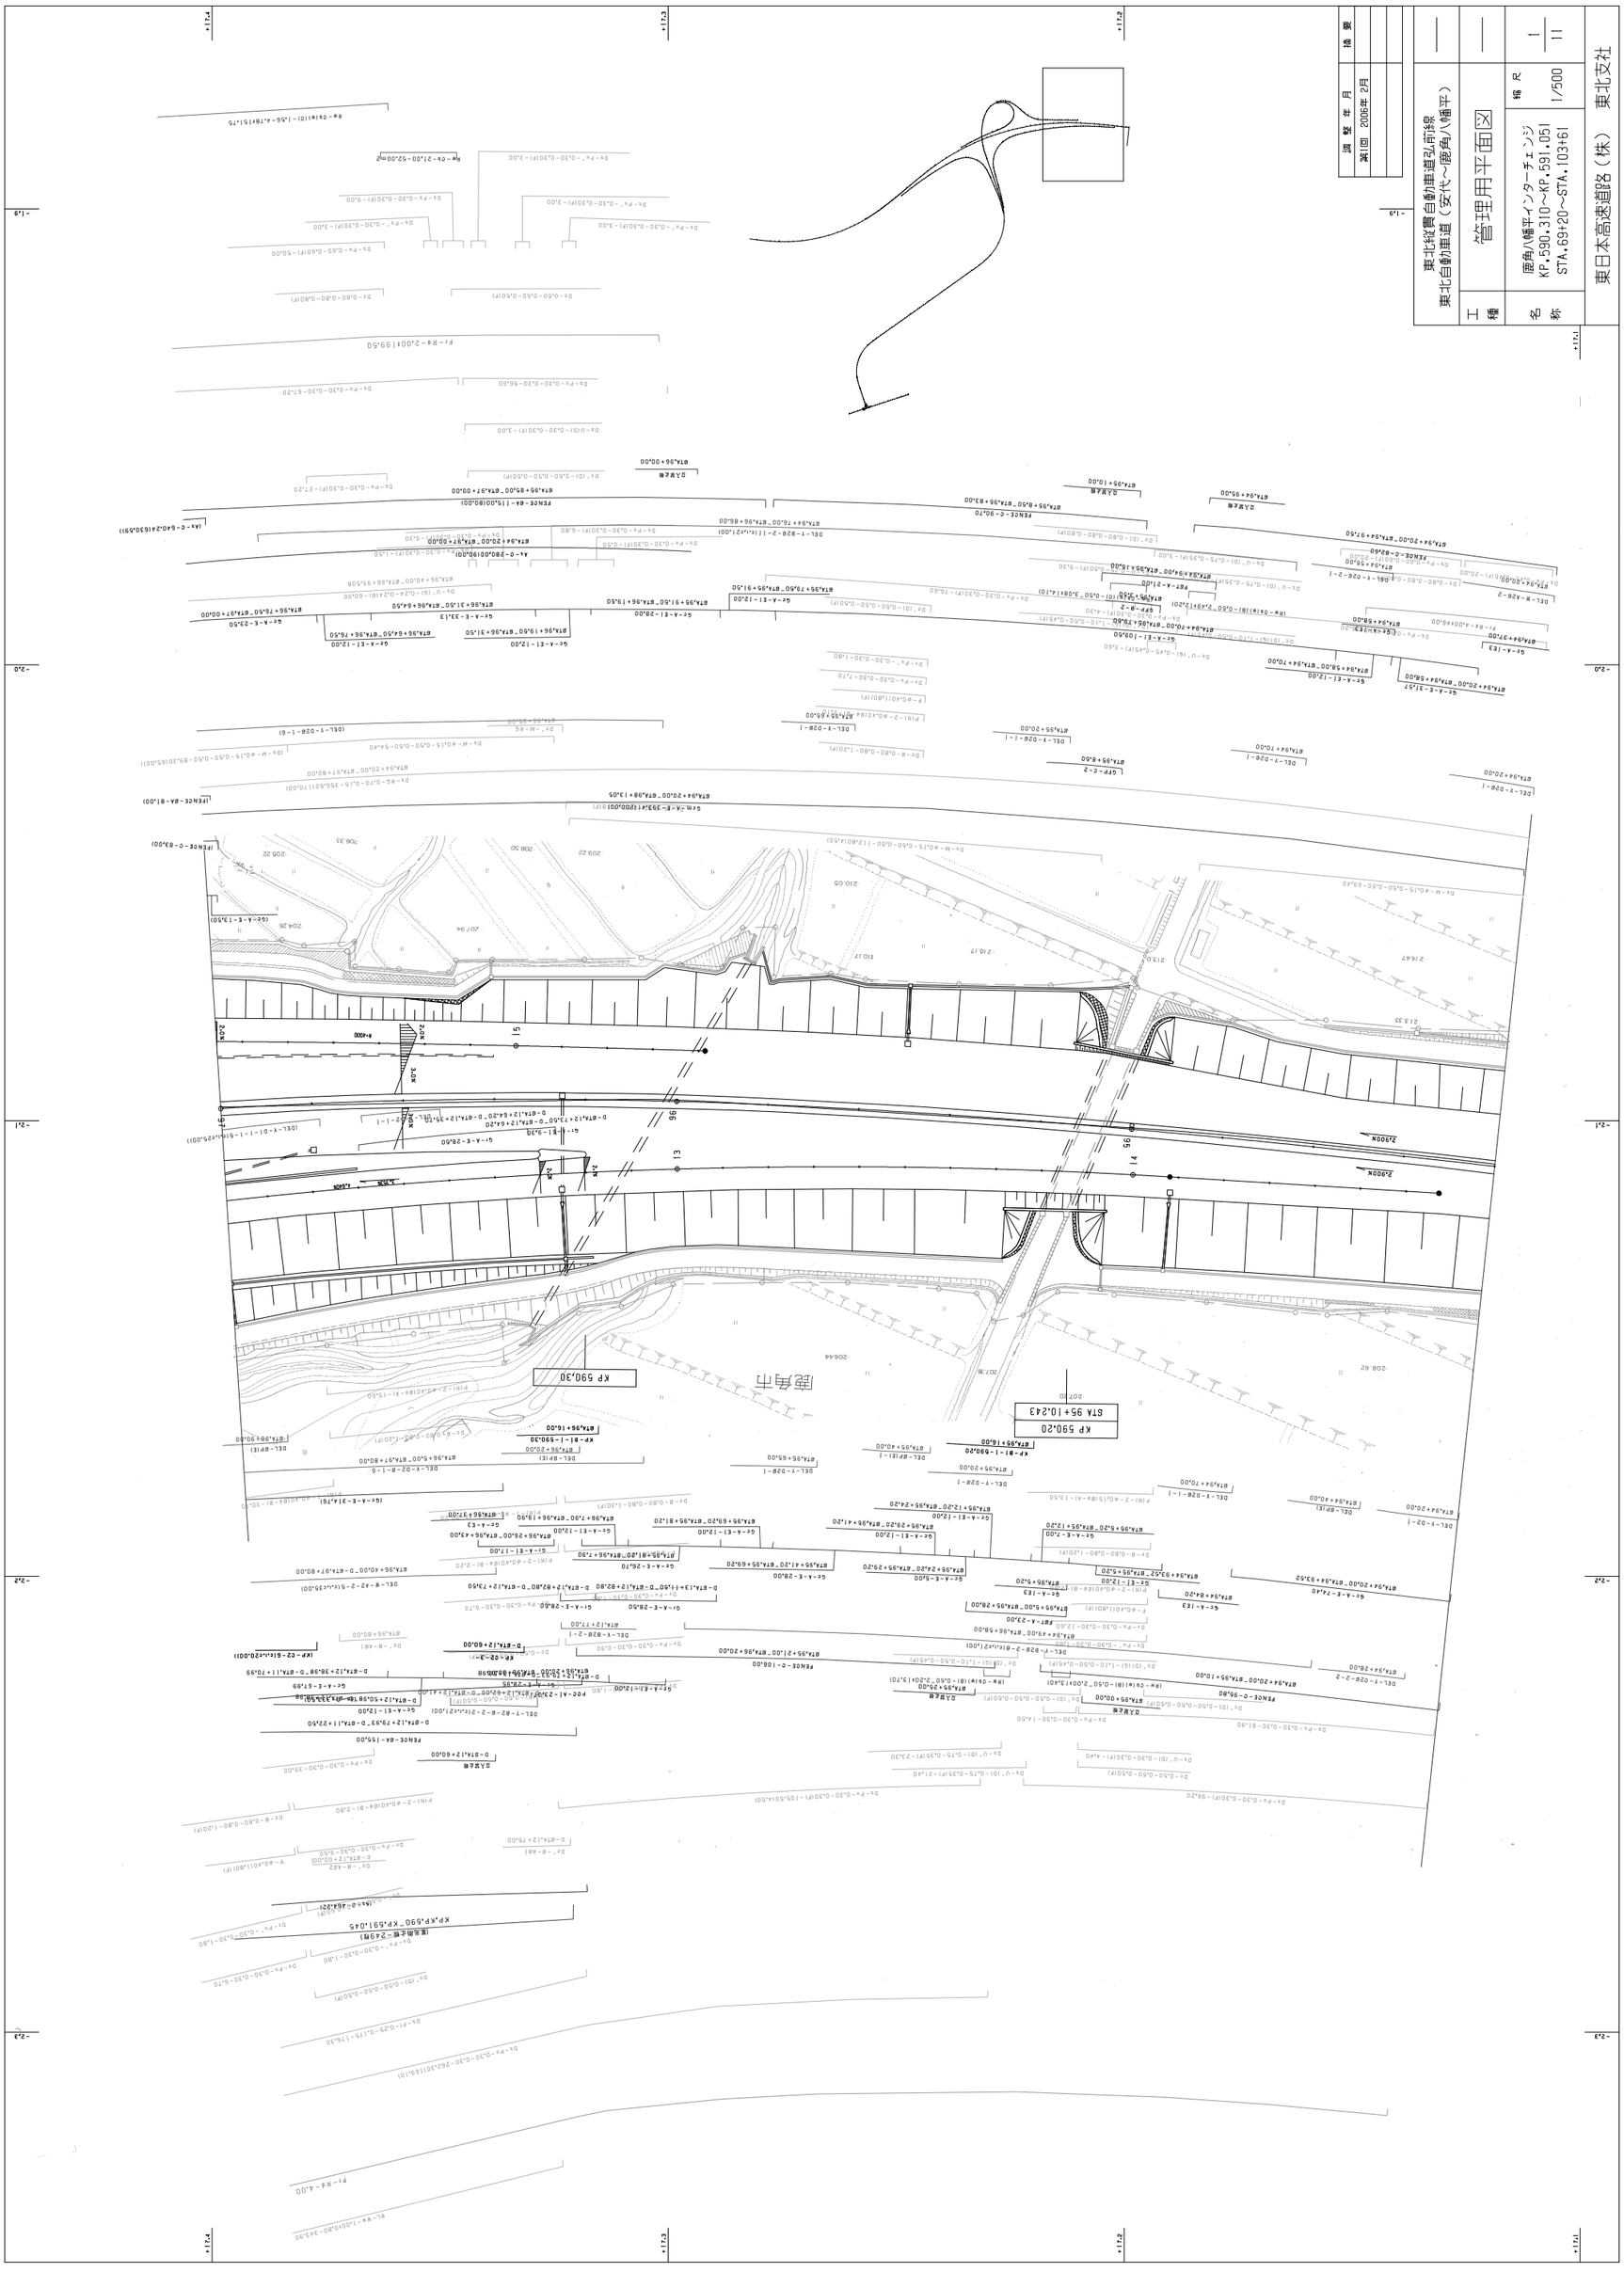

東北縦貫自動車道弘前線
東北自動車道（安代～鹿角八幡平）
工種
管理用平面図
名称
鹿角八幡平インターチェンジ
KP.590.310～KP.591.051
STA.69+20～STA.103+61
縮尺
1/500
1
11
東日本高速道路（株） 東北支社
調整年月
第1回 2006年 2月
橋要
鹿角市
KP 590.30
KP 590.20
STA 95+10.243

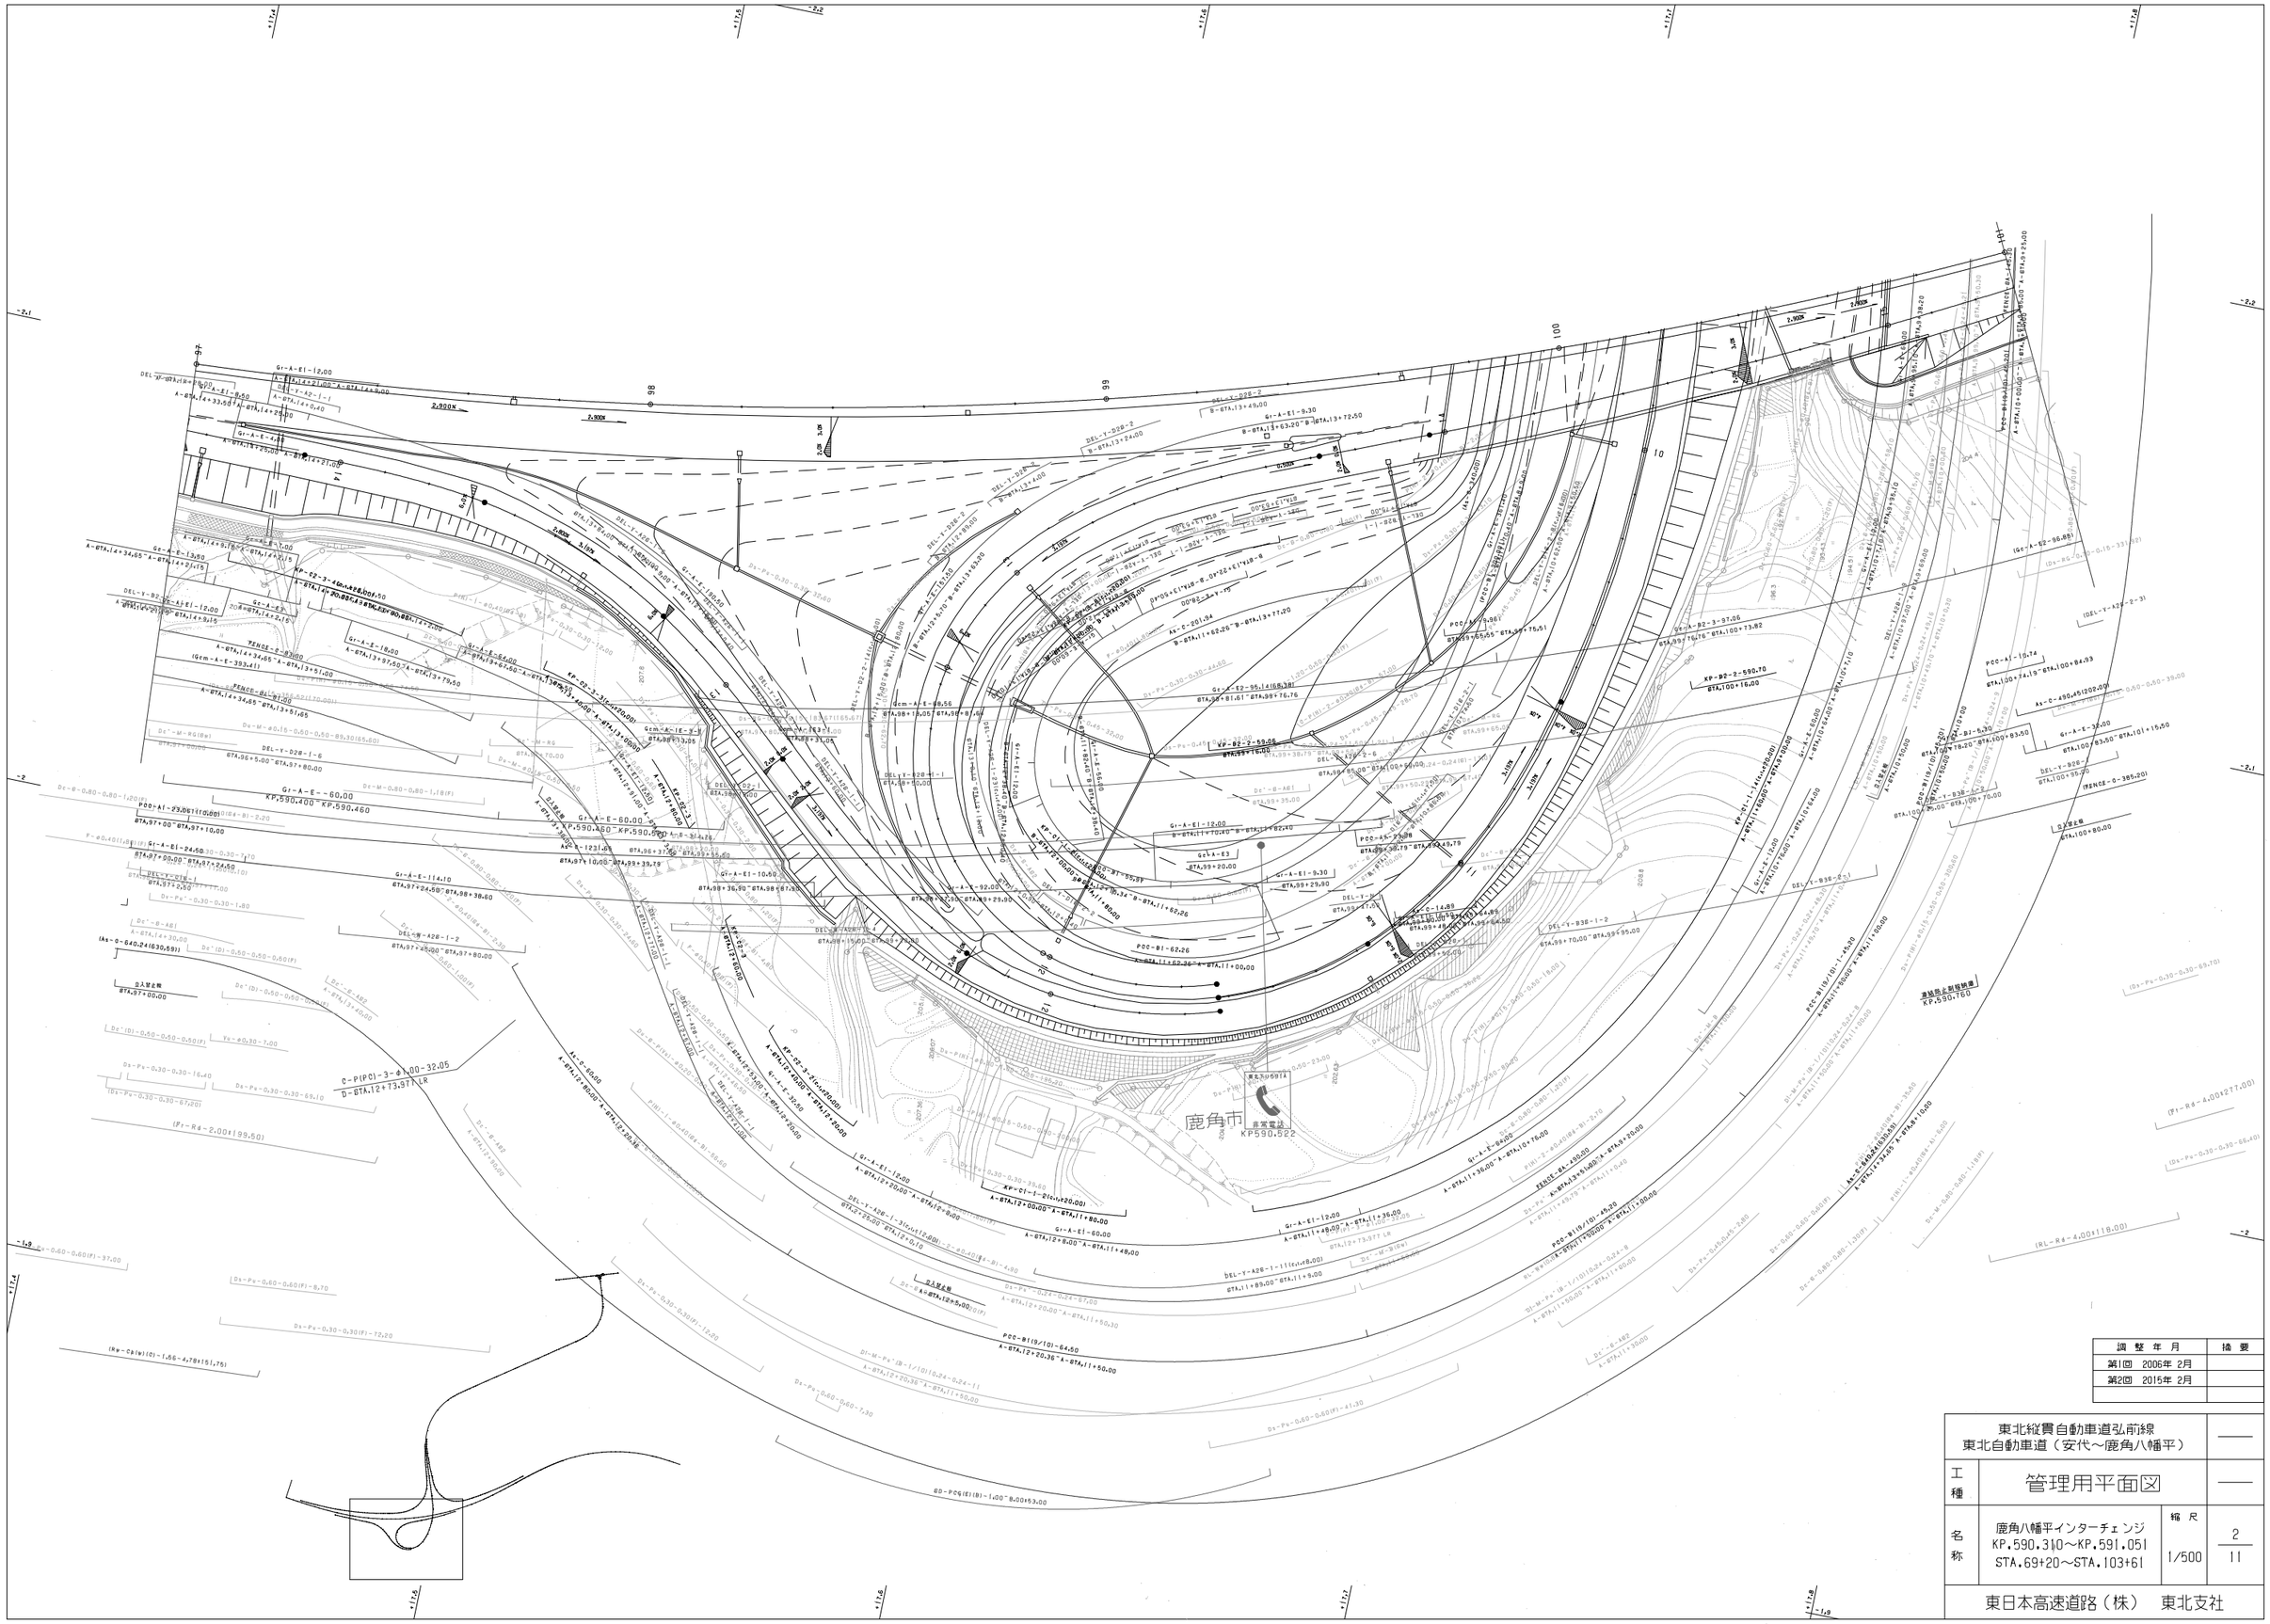

調整年月	摘要
第1回 2006年 2月	
第2回 2015年 2月	

東北縦貫自動車道弘前線 東北自動車道（安代～鹿角八幡平）			——
工種	管理用平面図		——
名称	鹿角八幡平インターチェンジ KP.590.340～KP.591.051 STA.69+20～STA.103+61	縮尺 1/500	2 11
東日本高速道路（株） 東北支社			

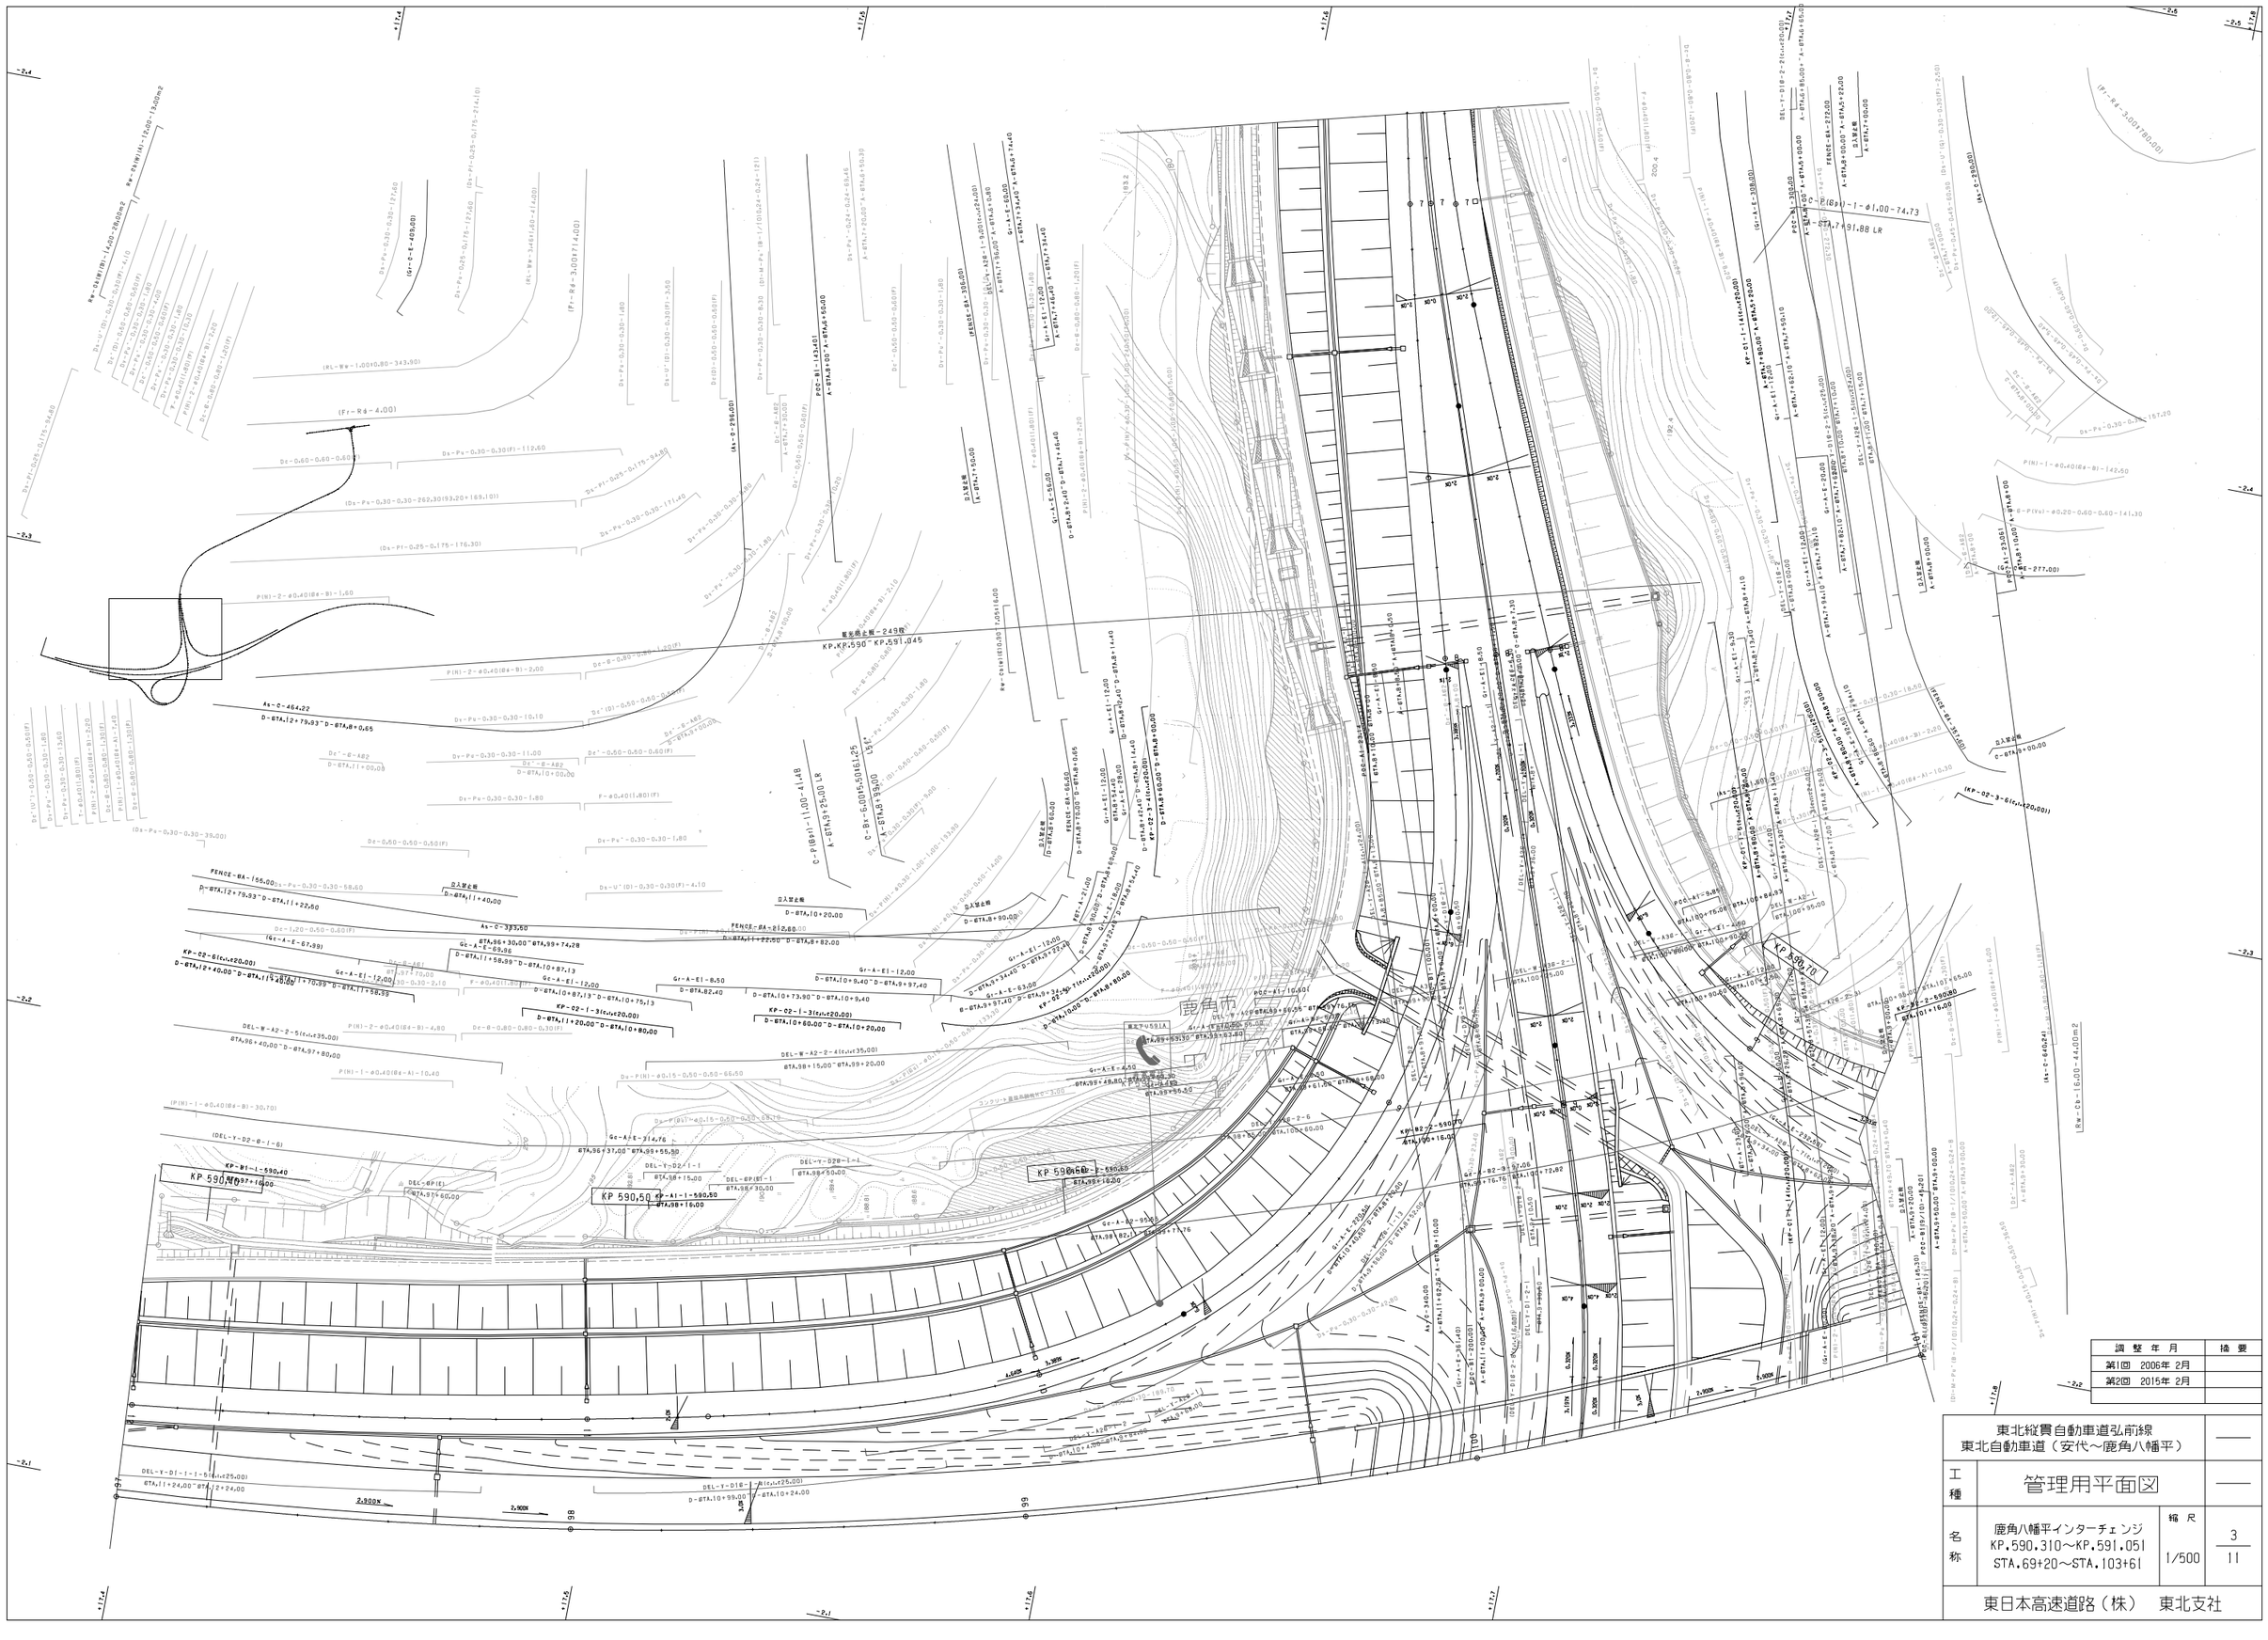
鹿角市
KP 590.310
KP 590.50
KP 590.600
KP

調 整 年 月	摘 要
第1回 2006年 2月	
第2回 2010年 5月	
第3回 2020年 3月	

東北縦貫自動車道弘前線 東北自動車道（安代～鹿角八幡平）			——
工種	管理用平面図		——
名称	鹿角八幡平インターチェンジ KP.590.310～KP.591.051 STA.69+20～STA.103+61	縮尺 1/500	4 11
東日本高速道路（株） 東北支社			

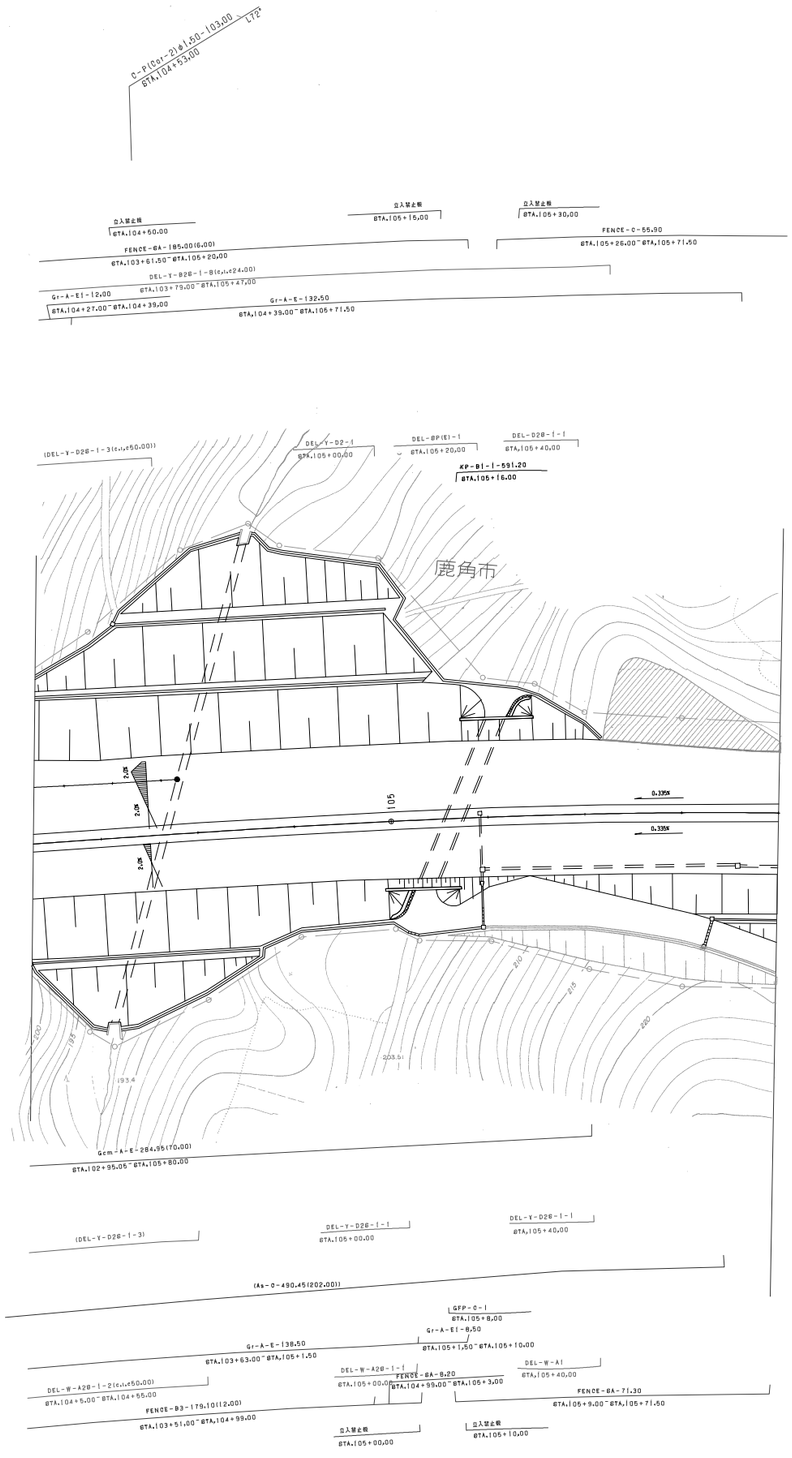

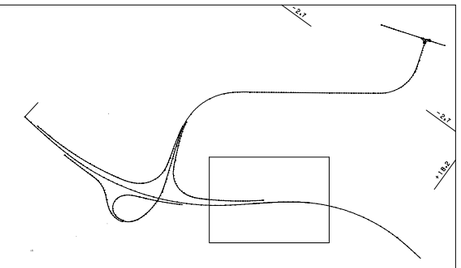

調整年月	摘要
第1回 2006年 2月	

東北縦貫自動車道弘前線 東北自動車道（安代～鹿角八幡平）			——
工種	管理用平面図		——
名称	鹿角八幡平インターチェンジ KP.590.310～KP.591.051 STA.69+20～STA.103+61	縮尺 1/500	5 11
東日本高速道路（株） 東北支社			

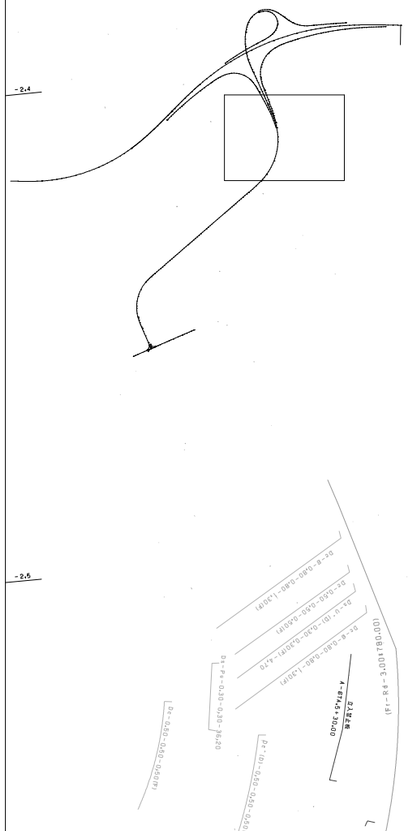

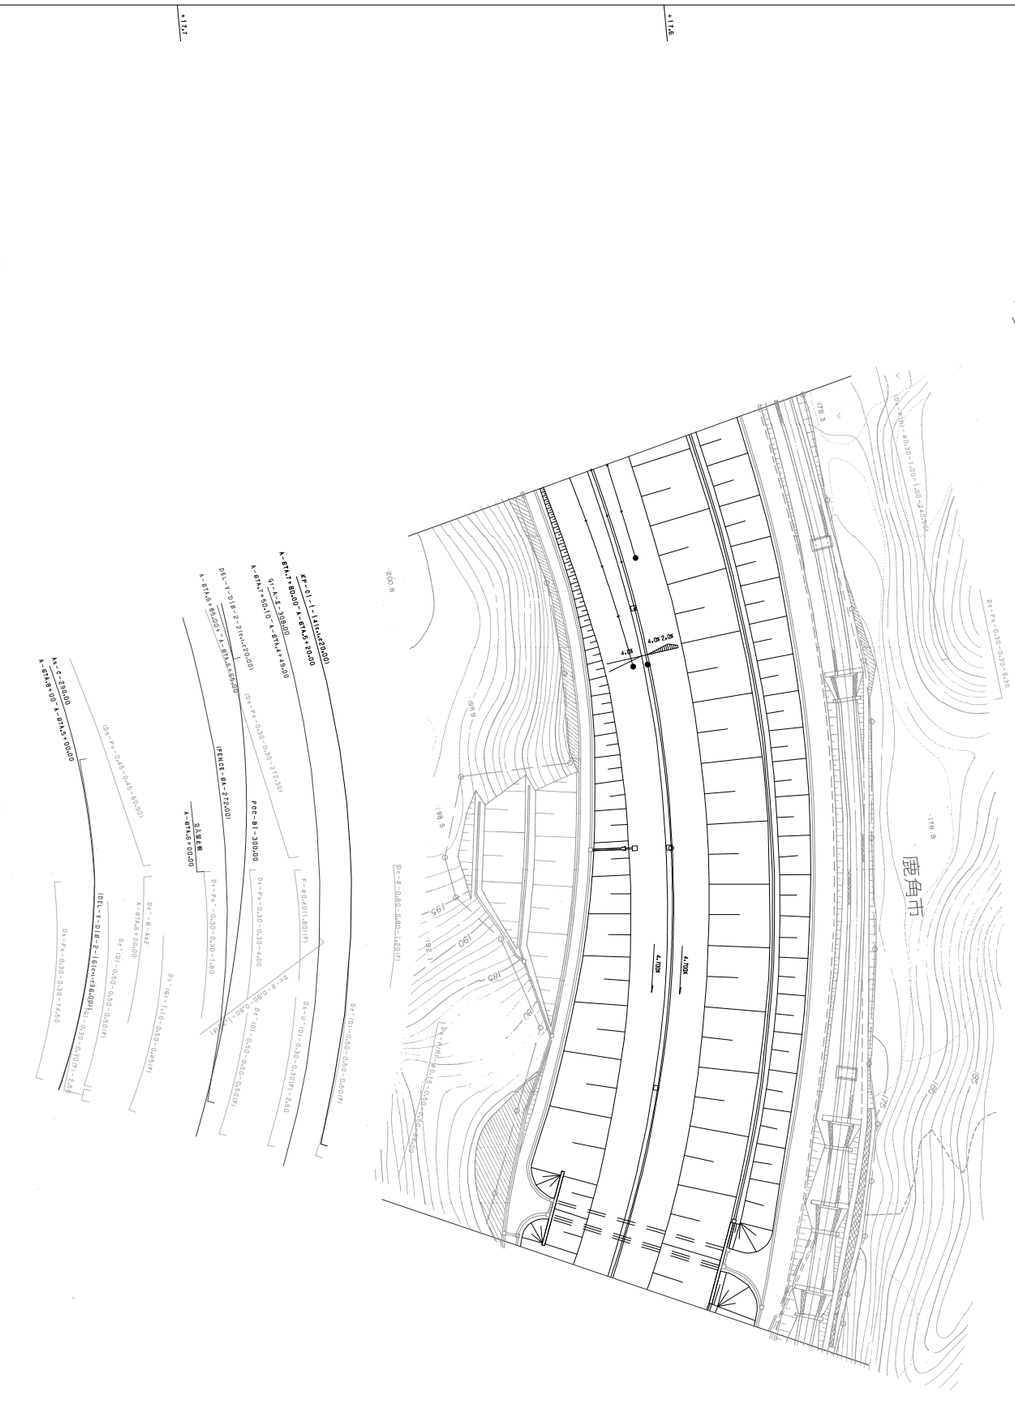

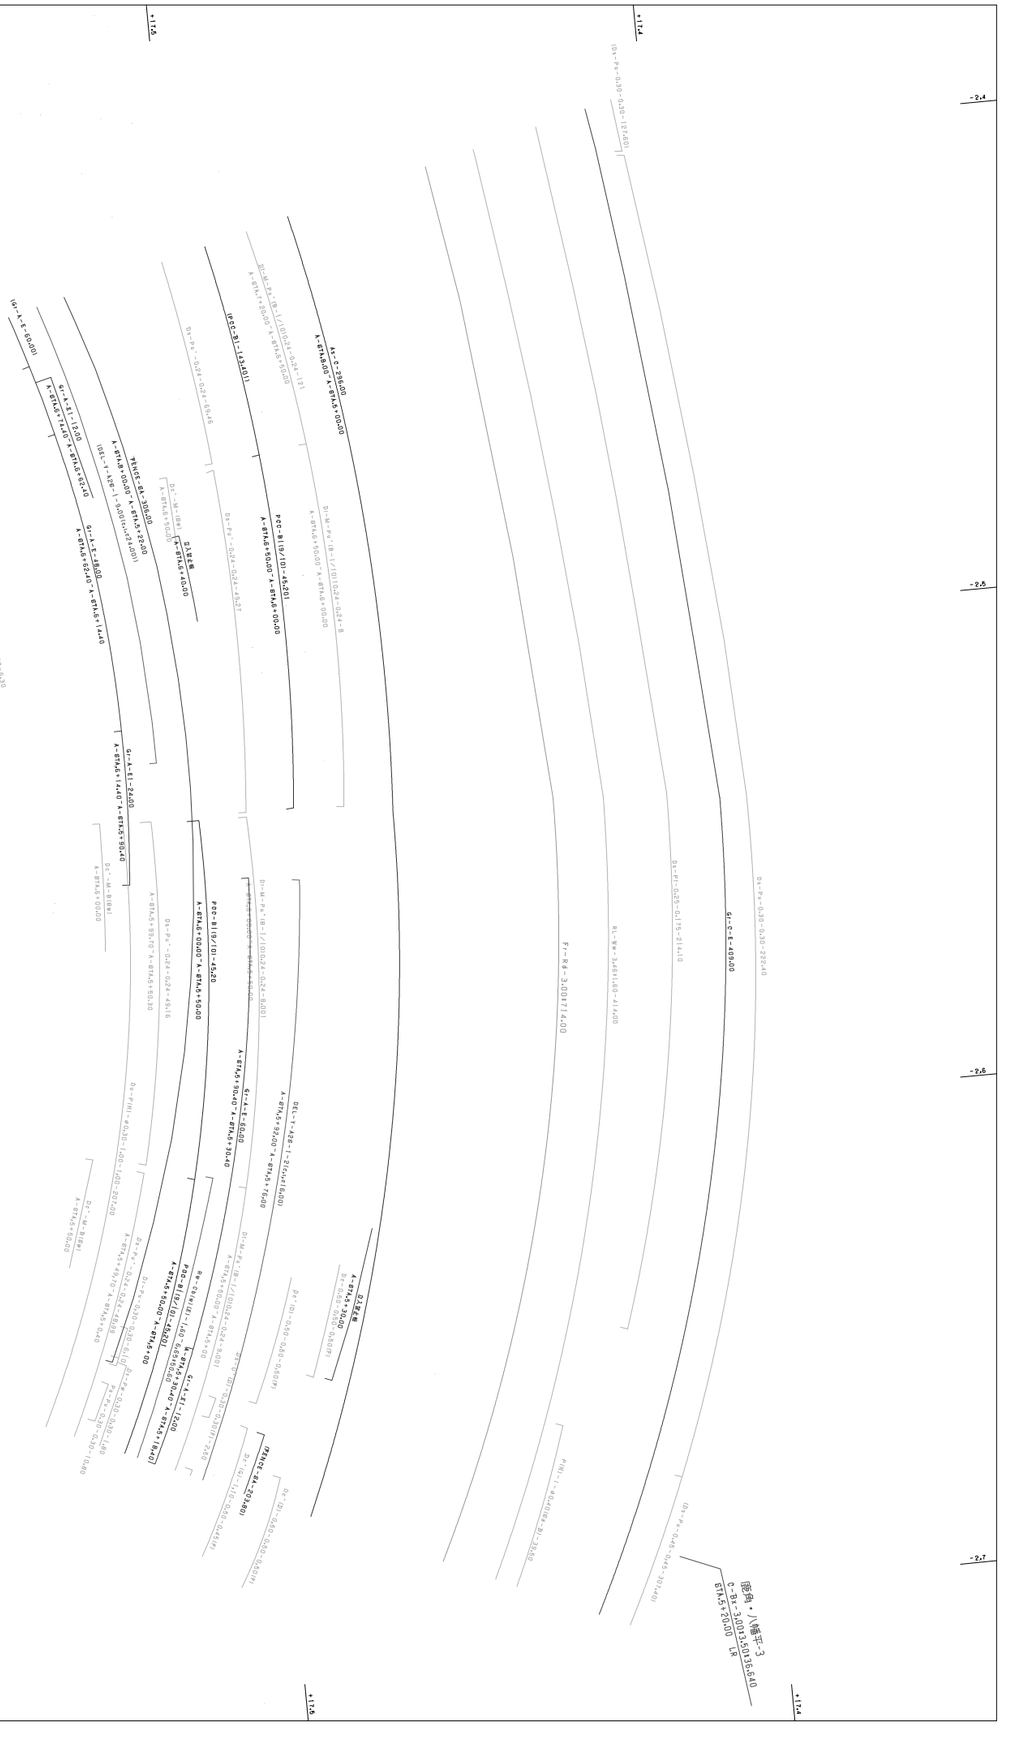

調整年月	摘要
第1回 2006年 2月	

東北縦貫自動車道弘前線 東北自動車道（安代～鹿角八幡平）			——
工種	管理用平面図		——
名称	鹿角八幡平インターチェンジ KP.590.310～KP.591.051 STA.69+20～STA.103+61	縮尺 1/500	6 11
東日本高速道路（株） 東北支社			

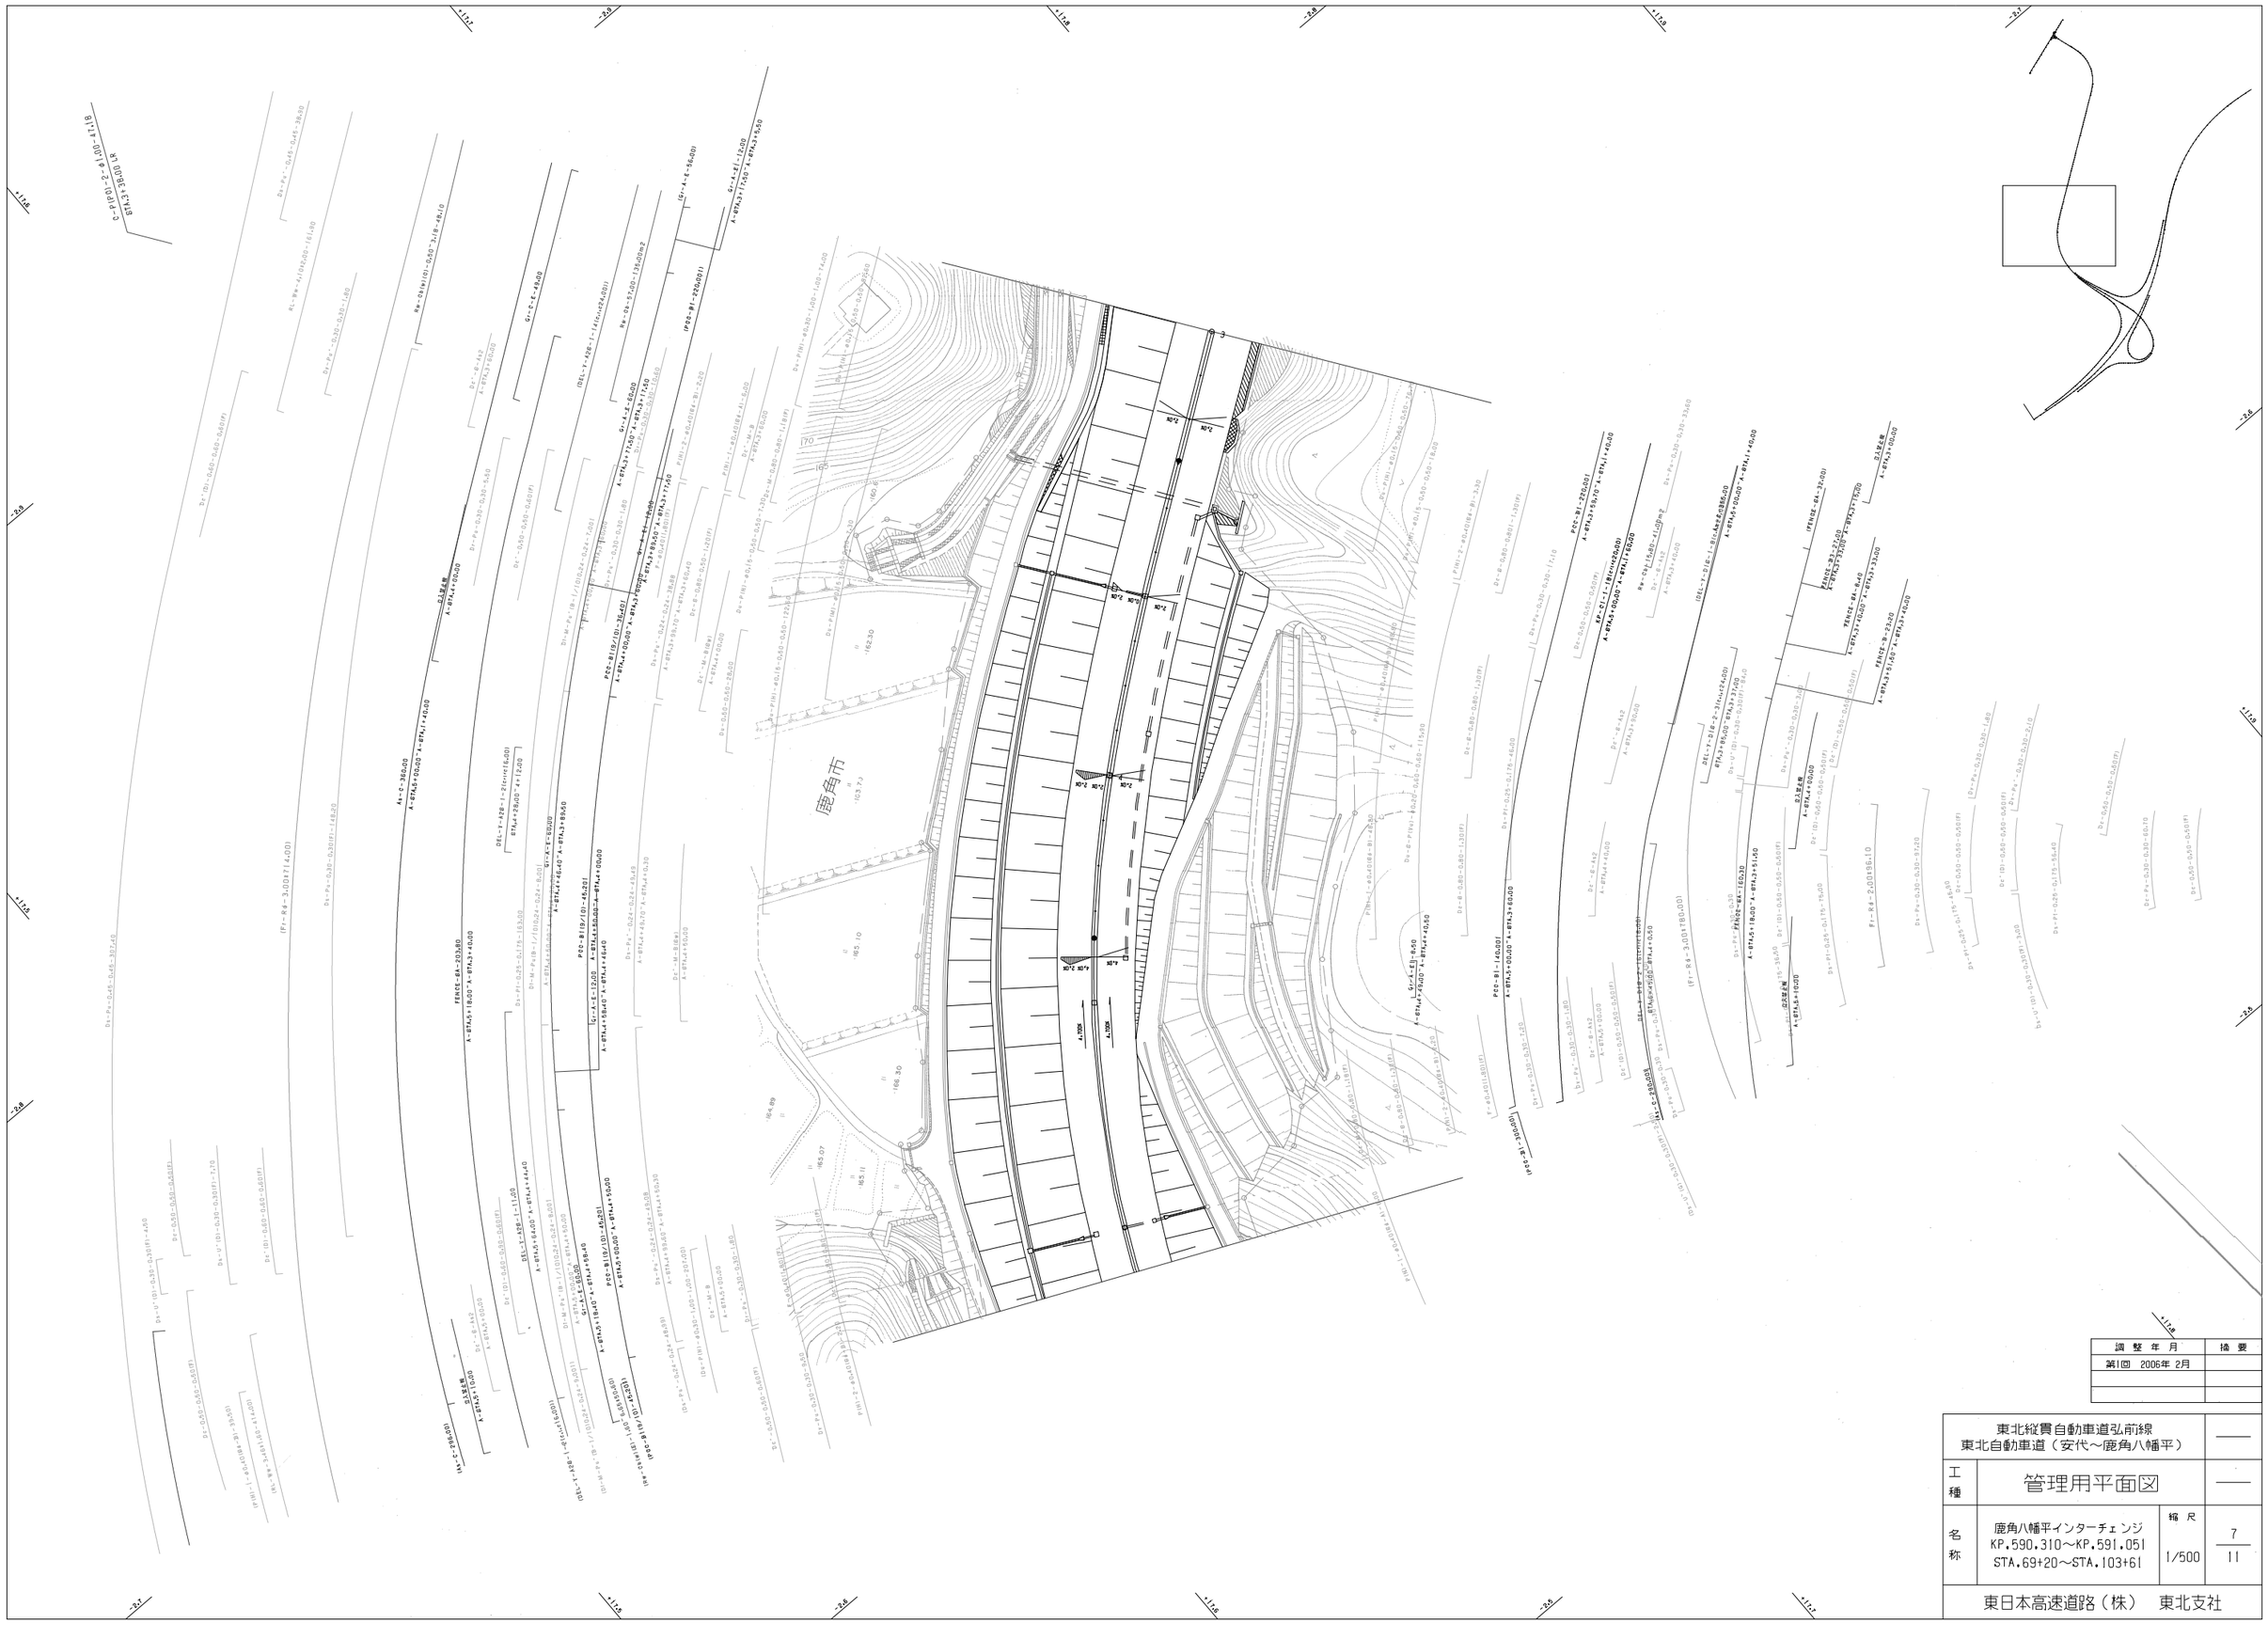

調整年月	摘要
第1回 2006年 2月	

東北縦貫自動車道弘前線
東北自動車道（安代～鹿角八幡平）

工種：管理用平面図

名称：鹿角八幡平インターチェンジ
KP.590.310～KP.591.051
STA.69+20～STA.103+61

縮尺：1/500

7
11

東日本高速道路（株）　東北支社

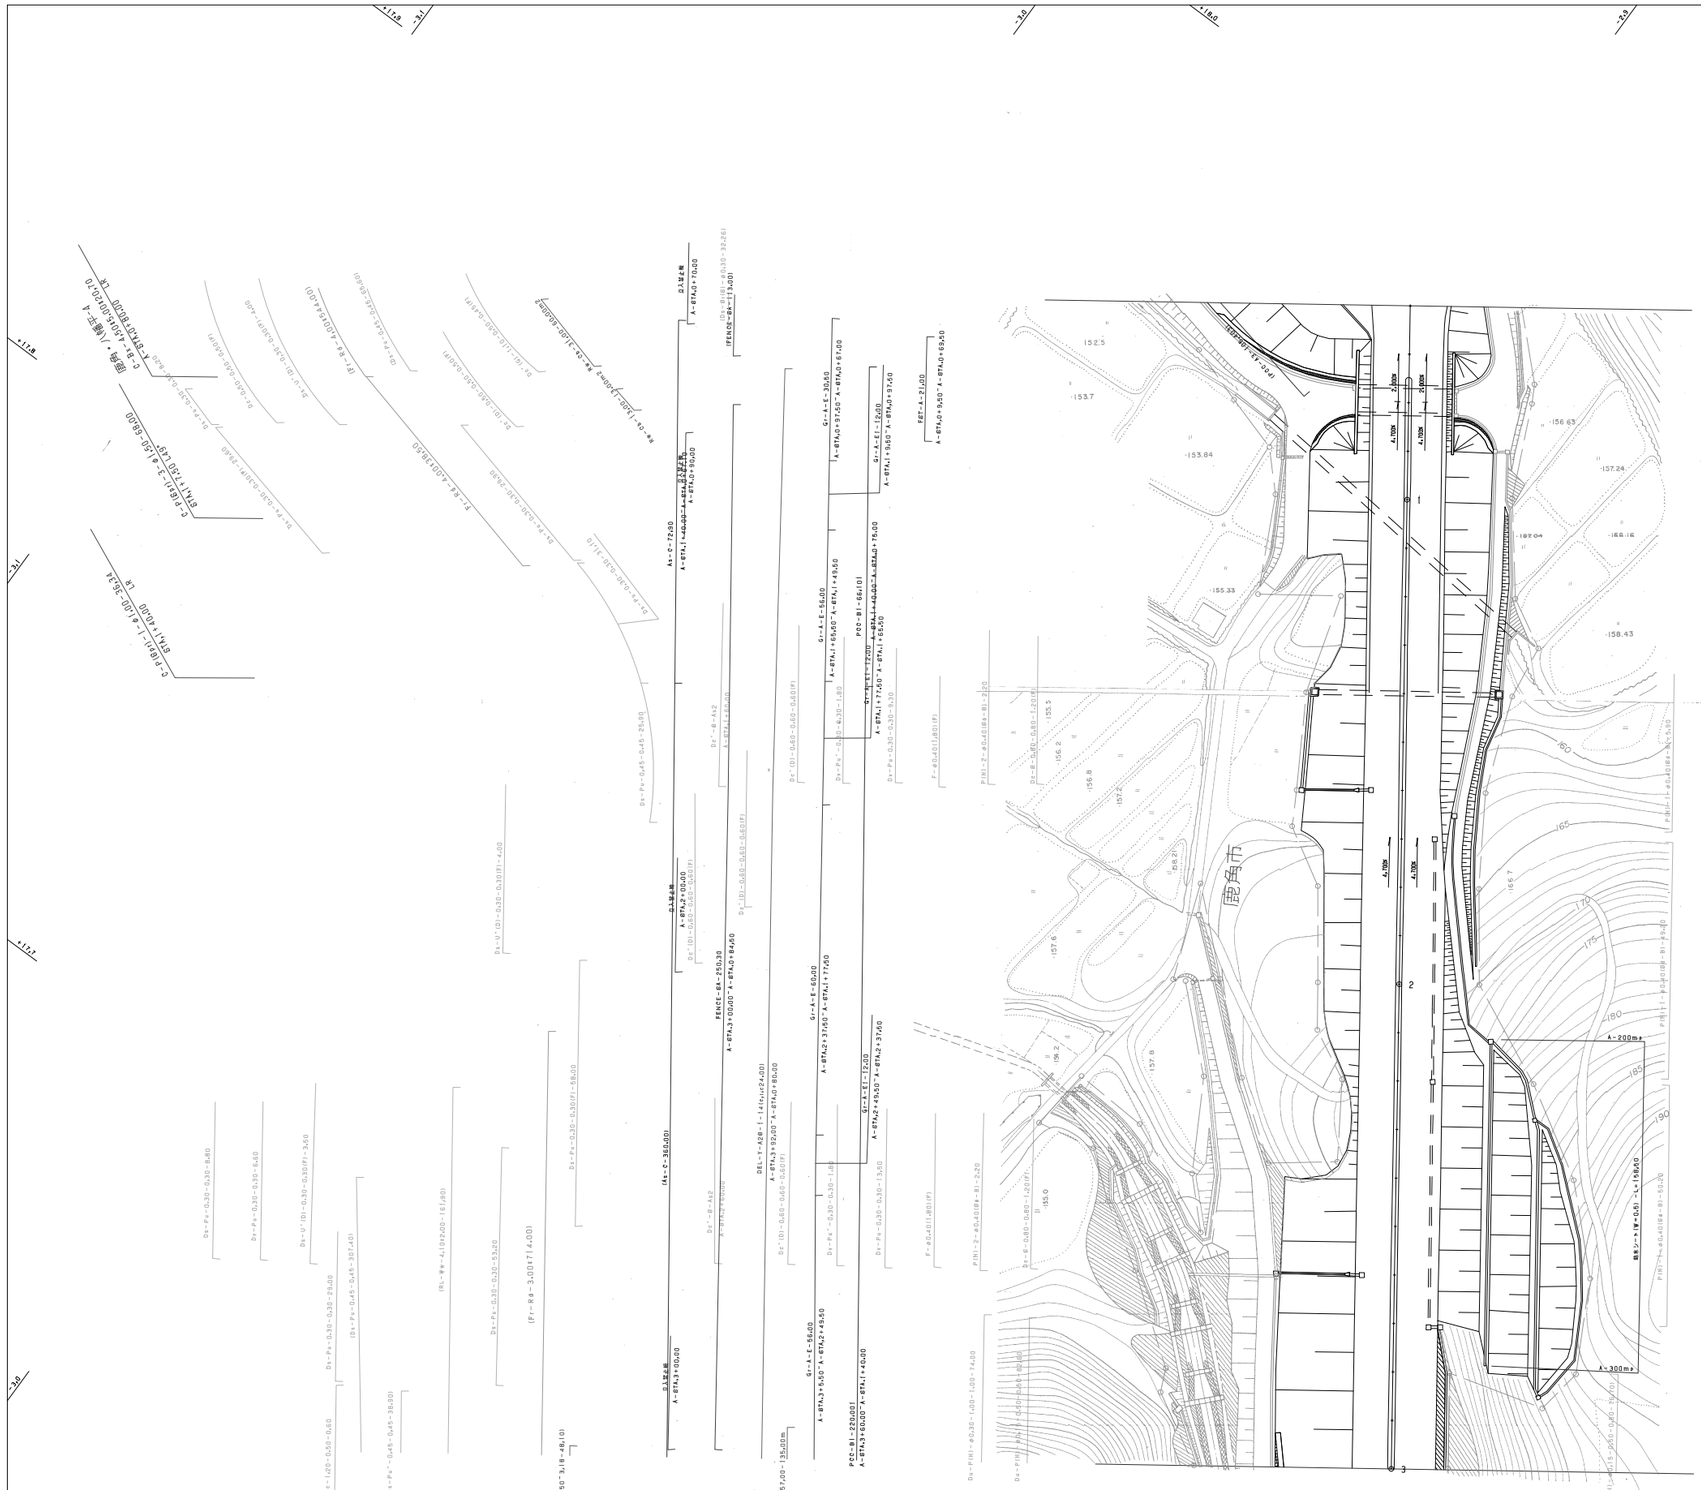

調 整 年 月	摘 要
第1回 2006年 2月	
第2回 2020年 3月	

東北縦貫自動車道弘前線 東北自動車道（安代～鹿角八幡平）			——
工種	管理用平面図		——
名称	鹿角八幡平インターチェンジ KP.590.310～KP.591.051 STA.69+20～STA.103+61	縮尺 1/500	8 11
東日本高速道路（株） 東北支社			

鹿角市

調整年月	摘要
第1回 2006年 2月	
第2回 2018年 1月	

東北縦貫自動車道弘前線
東北自動車道（安代～鹿角八幡平）

工種：管理用平面図

名称：鹿角八幡平インターチェンジ
KP.590.310～KP.591.051
STA.69+20～STA.103+61

縮尺：1/500

9
11

東日本高速道路（株） 東北支社

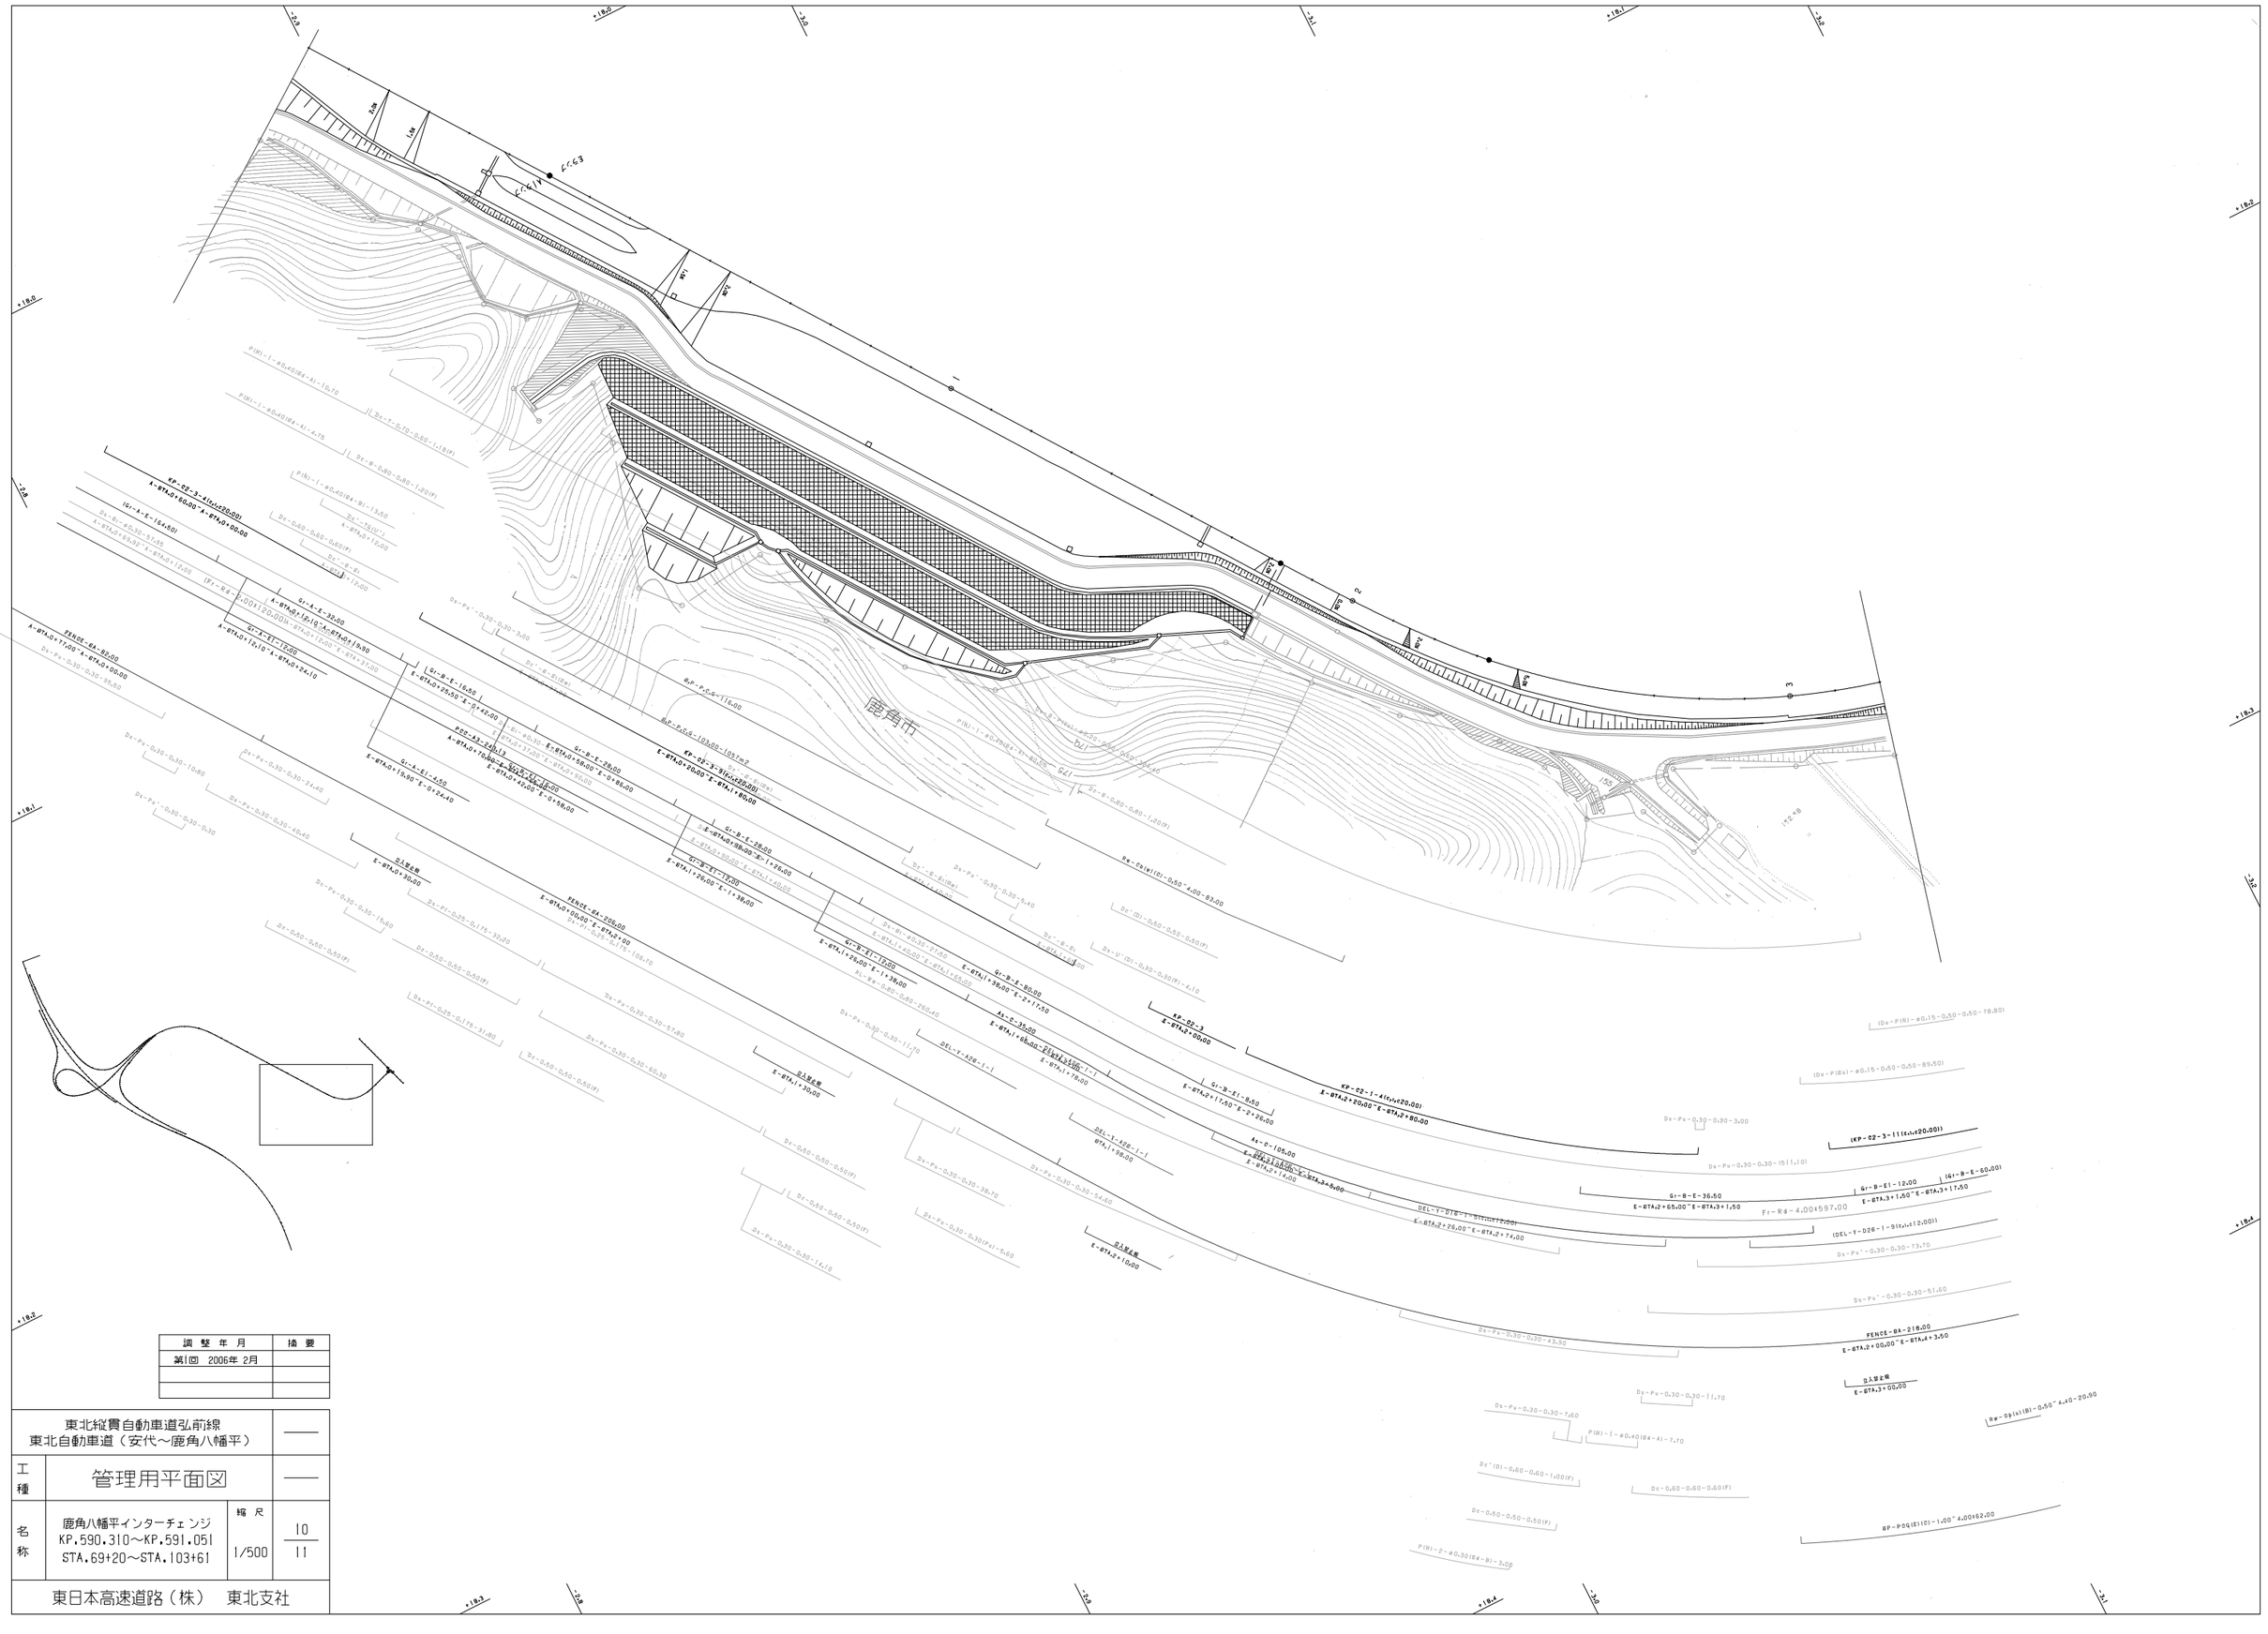

調 整 年 月	摘 要
第1回 2006年 2月	

東北縦貫自動車道弘前線 東北自動車道（安代～鹿角八幡平）			——
工種	管理用平面図		——
名称	鹿角八幡平インターチェンジ KP.590.310～KP.591.051 STA.69+20～STA.103+61	縮尺 1/500	10 11
東日本高速道路（株） 東北支社			

調整年月	摘要
第1回 2006年 2月	

東北縦貫自動車道弘前線 東北自動車道（安代～鹿角八幡平）			——
工種	管理用平面図		——
名称	鹿角八幡平インターチェンジ KP.590.310～KP.591.051 STA.69+20～STA.103+61	縮尺 1/500	11 11
東日本高速道路（株） 東北支社			

鹿角市

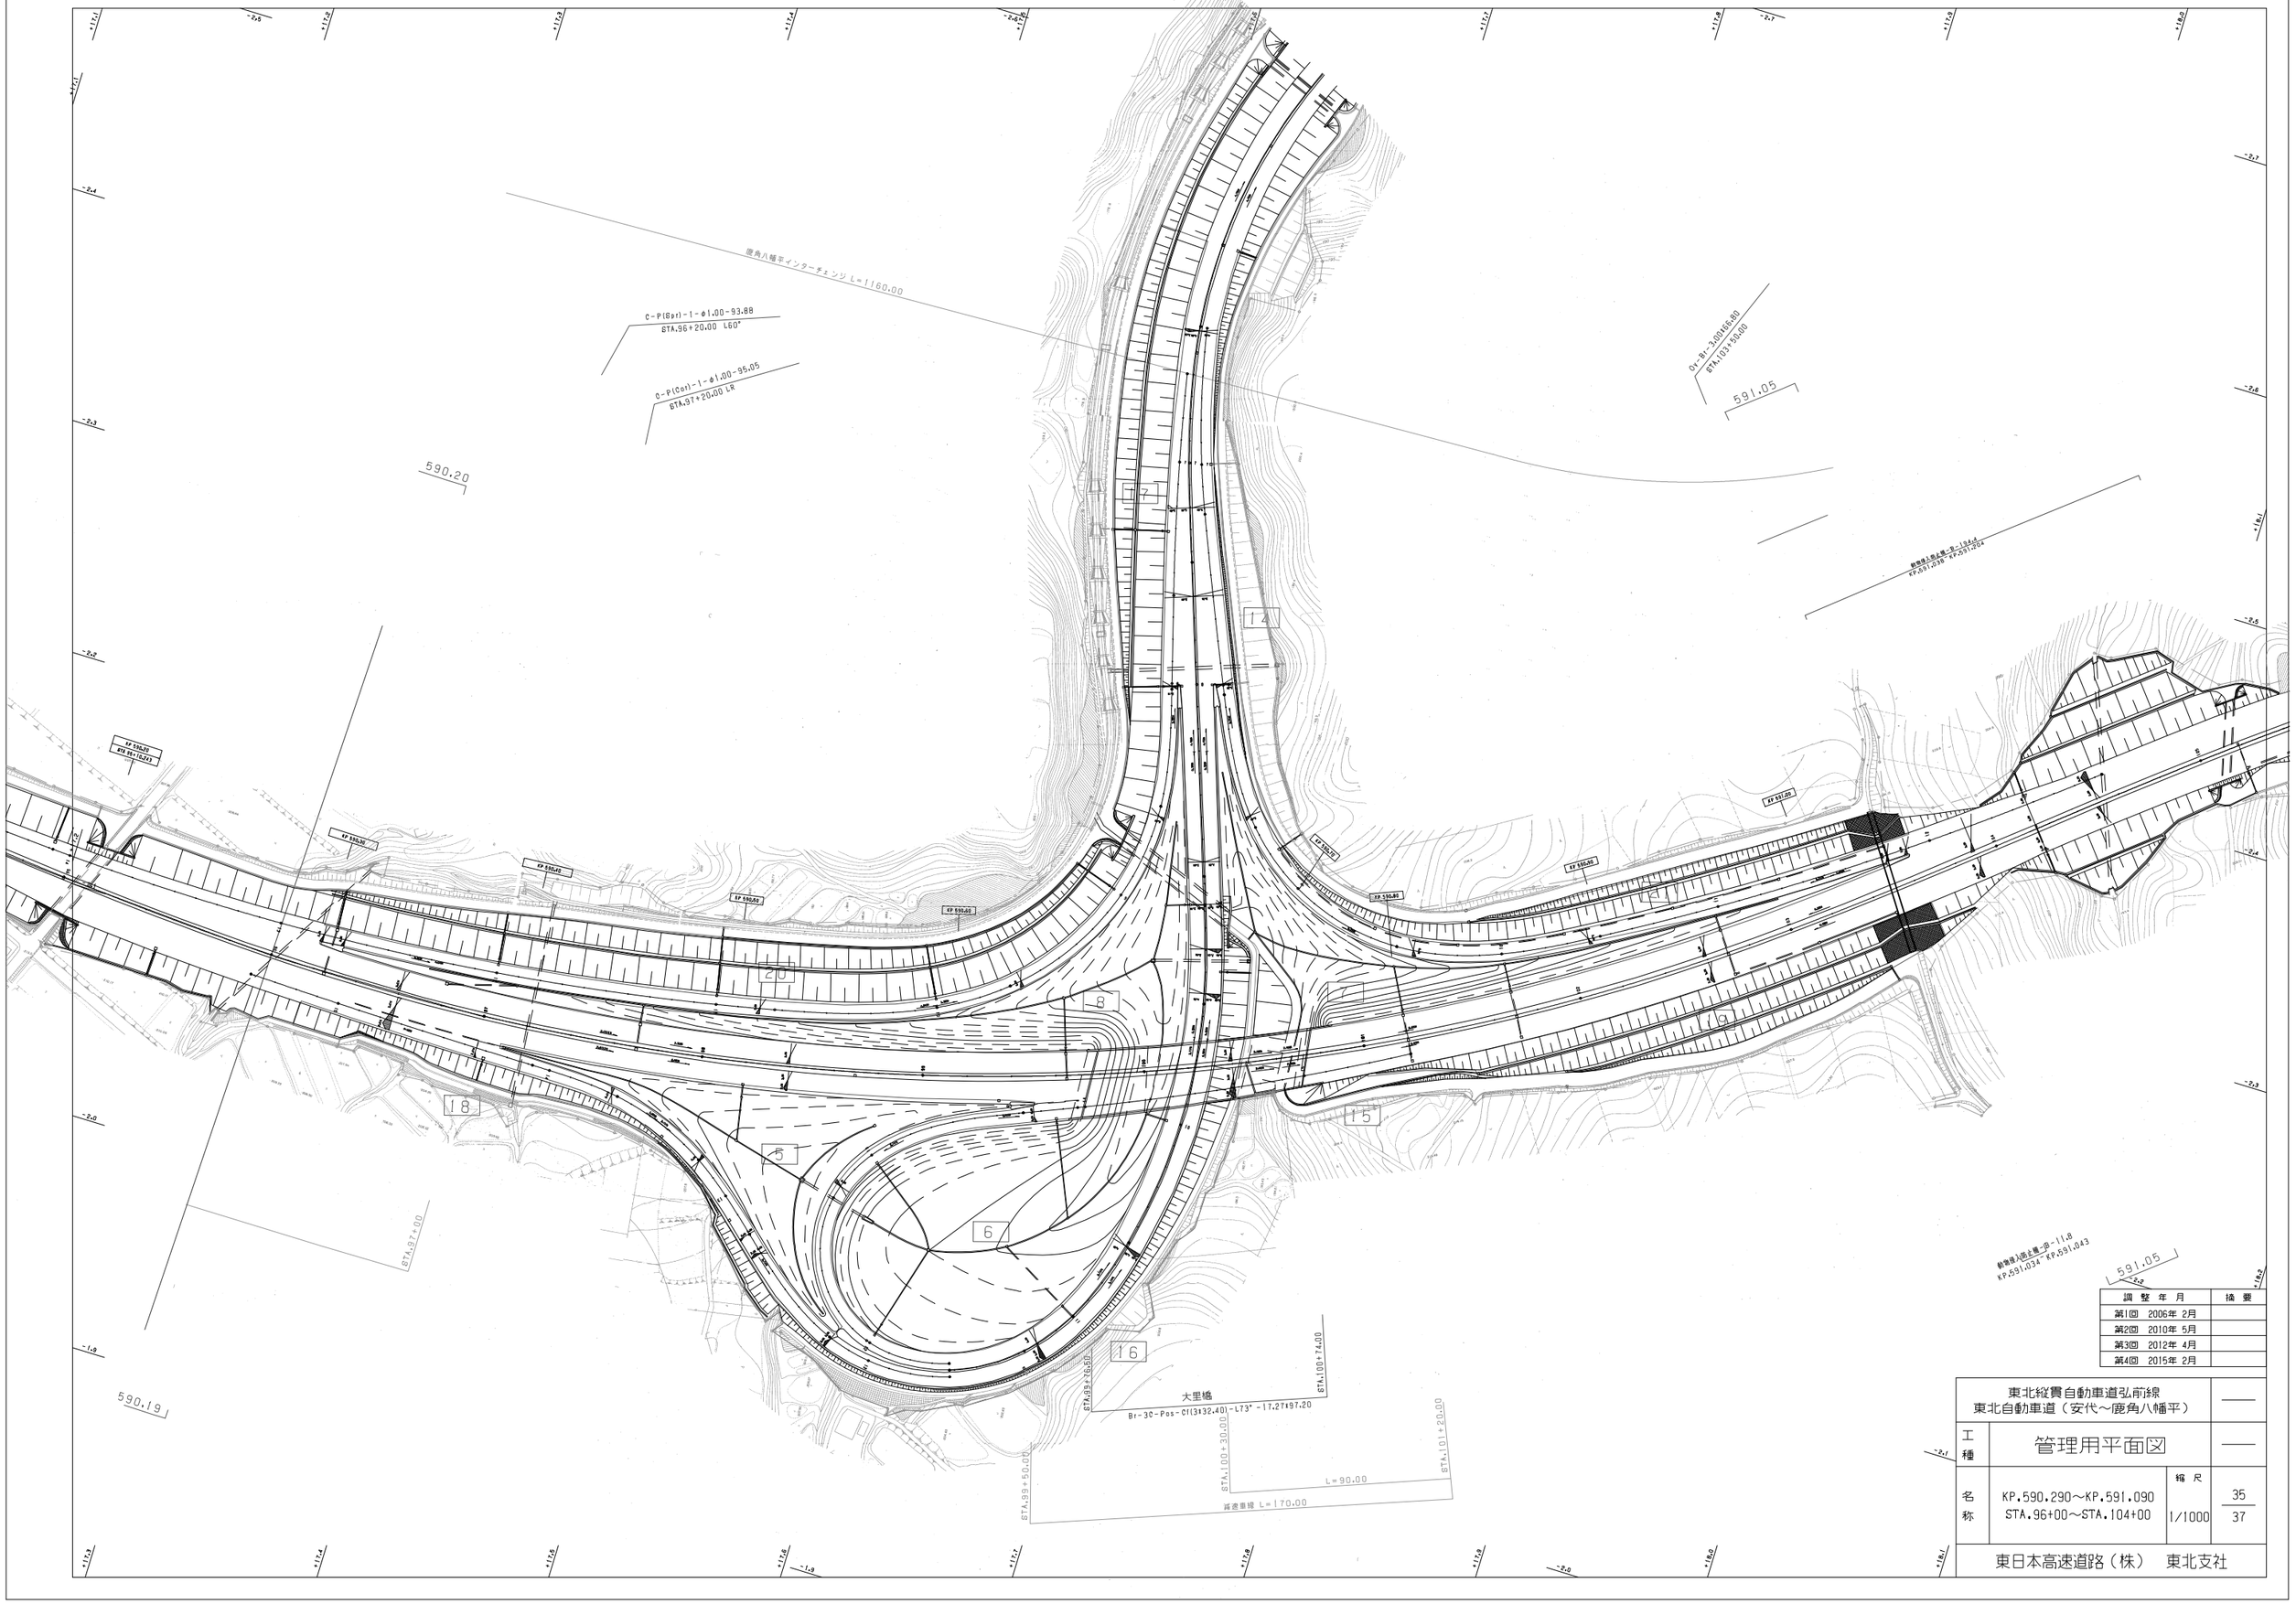

調整年月	摘要
第1回 2006年 2月	
第2回 2010年 5月	
第3回 2012年 4月	
第4回 2015年 2月	

東北縦貫自動車道弘前線 東北自動車道（安代～鹿角八幡平）			——
工種	管理用平面図		——
名称	KP.590.290～KP.591.090 STA.96+00～STA.104+00	縮尺 1/1000	35 37
東日本高速道路（株） 東北支社			

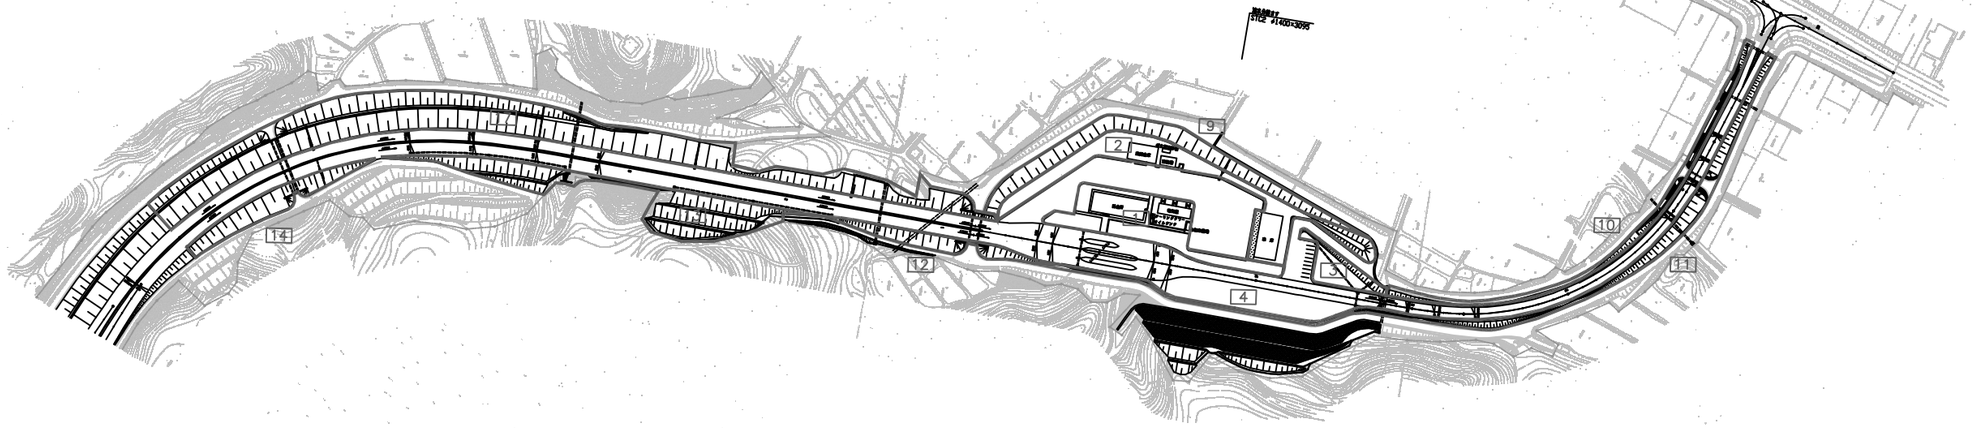

開催年月	備考
第1回　2006年 2月	
第2回　2018年 1月	

東北縦貫自動車道弘前線 東北自動車道　(安代～鹿角八幡平)			—
工種	管理用平面図		—
名称	KP. 590. 310～KP. 591. 051 STA. 69+20～STA. 103+61	縮尺 1/1000	36 37
東日本高速道路（株）　東北支社			

調整年月	摘要
第1回 2006年 2月	
第2回 2010年 5月	
第3回 2012年 4月	
第4回 2015年 2月	
第5回 2020年 3月	

東北縦貫自動車道弘前線
東北自動車道（安代～鹿角八幡平）

工種：管理用平面図

名称：KP.591.090～KP.591.890
STA.104+00～STA.112+00

縮尺：1/1000

37
37

東日本高速道路（株）　東北支社

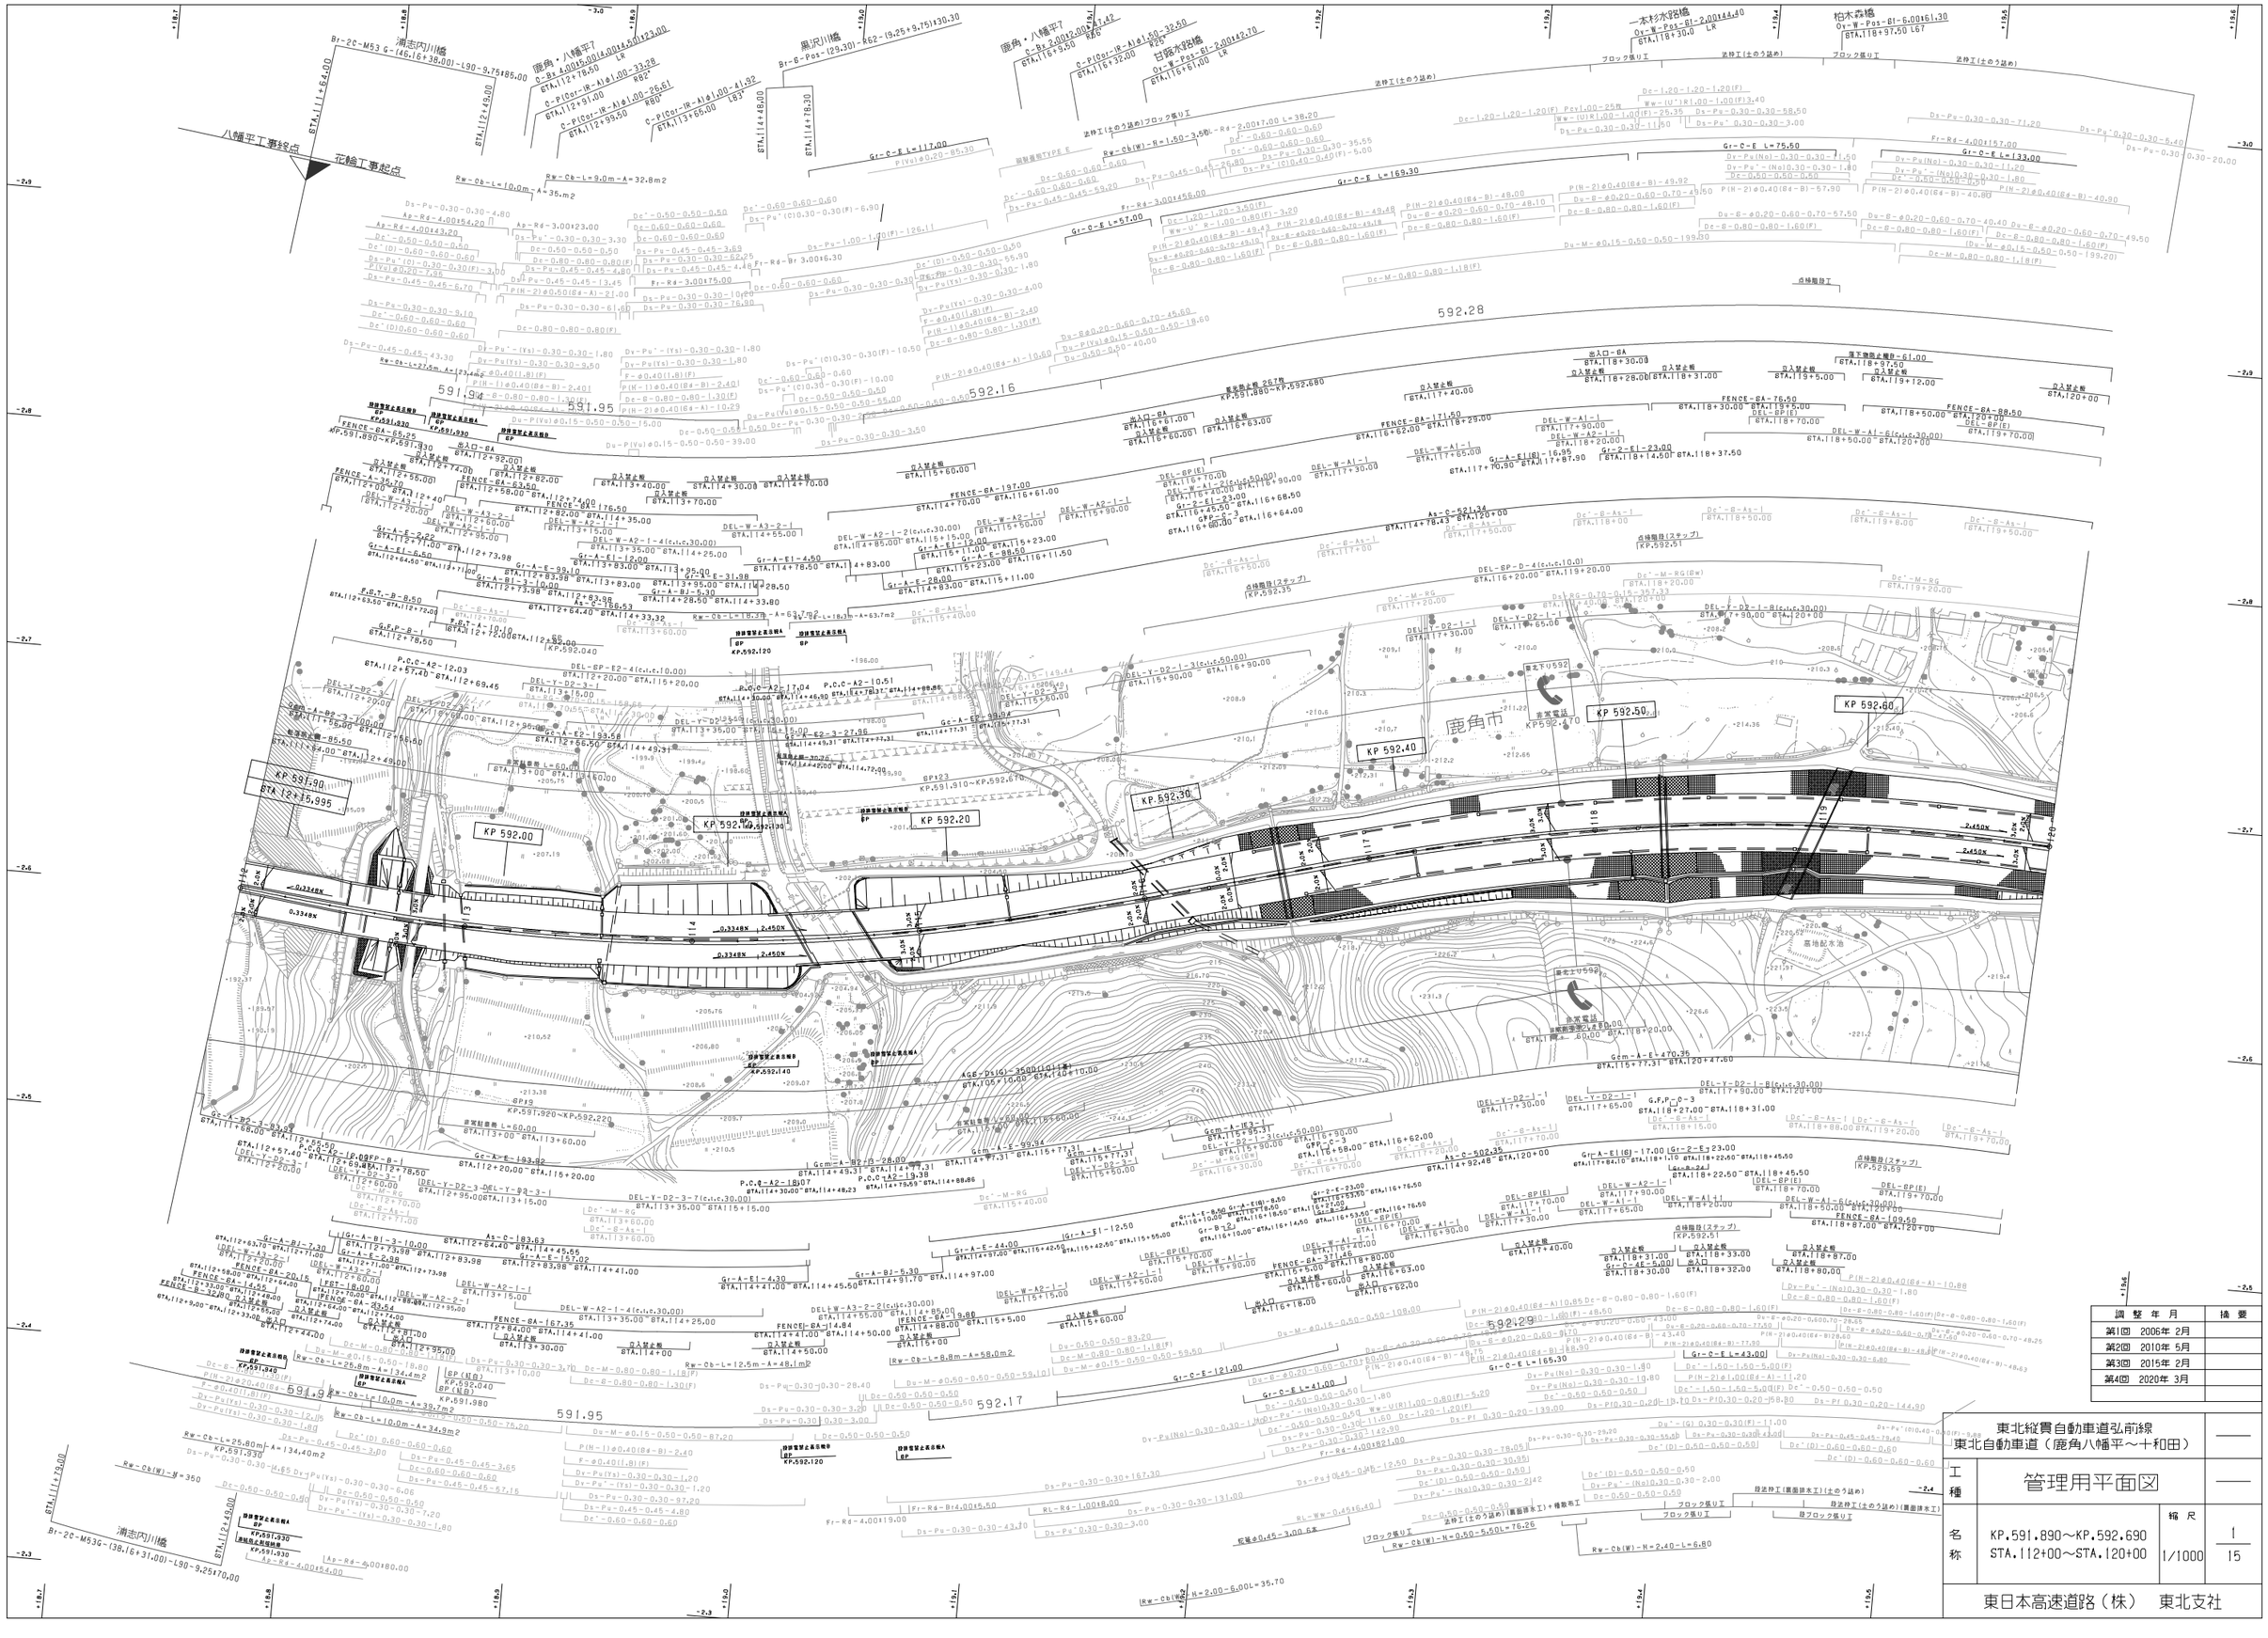

調整年月	摘要
第1回 2006年 2月	
第2回 2010年 5月	
第3回 2015年 2月	
第4回 2020年 3月	

東北縦貫自動車道弘前線
東北自動車道（鹿角八幡平～十和田）

工種：管理用平面図

名称：KP.591.890～KP.592.690
STA.112+00～STA.120+00

縮尺：1/1000

1
15

東日本高速道路（株） 東北支社

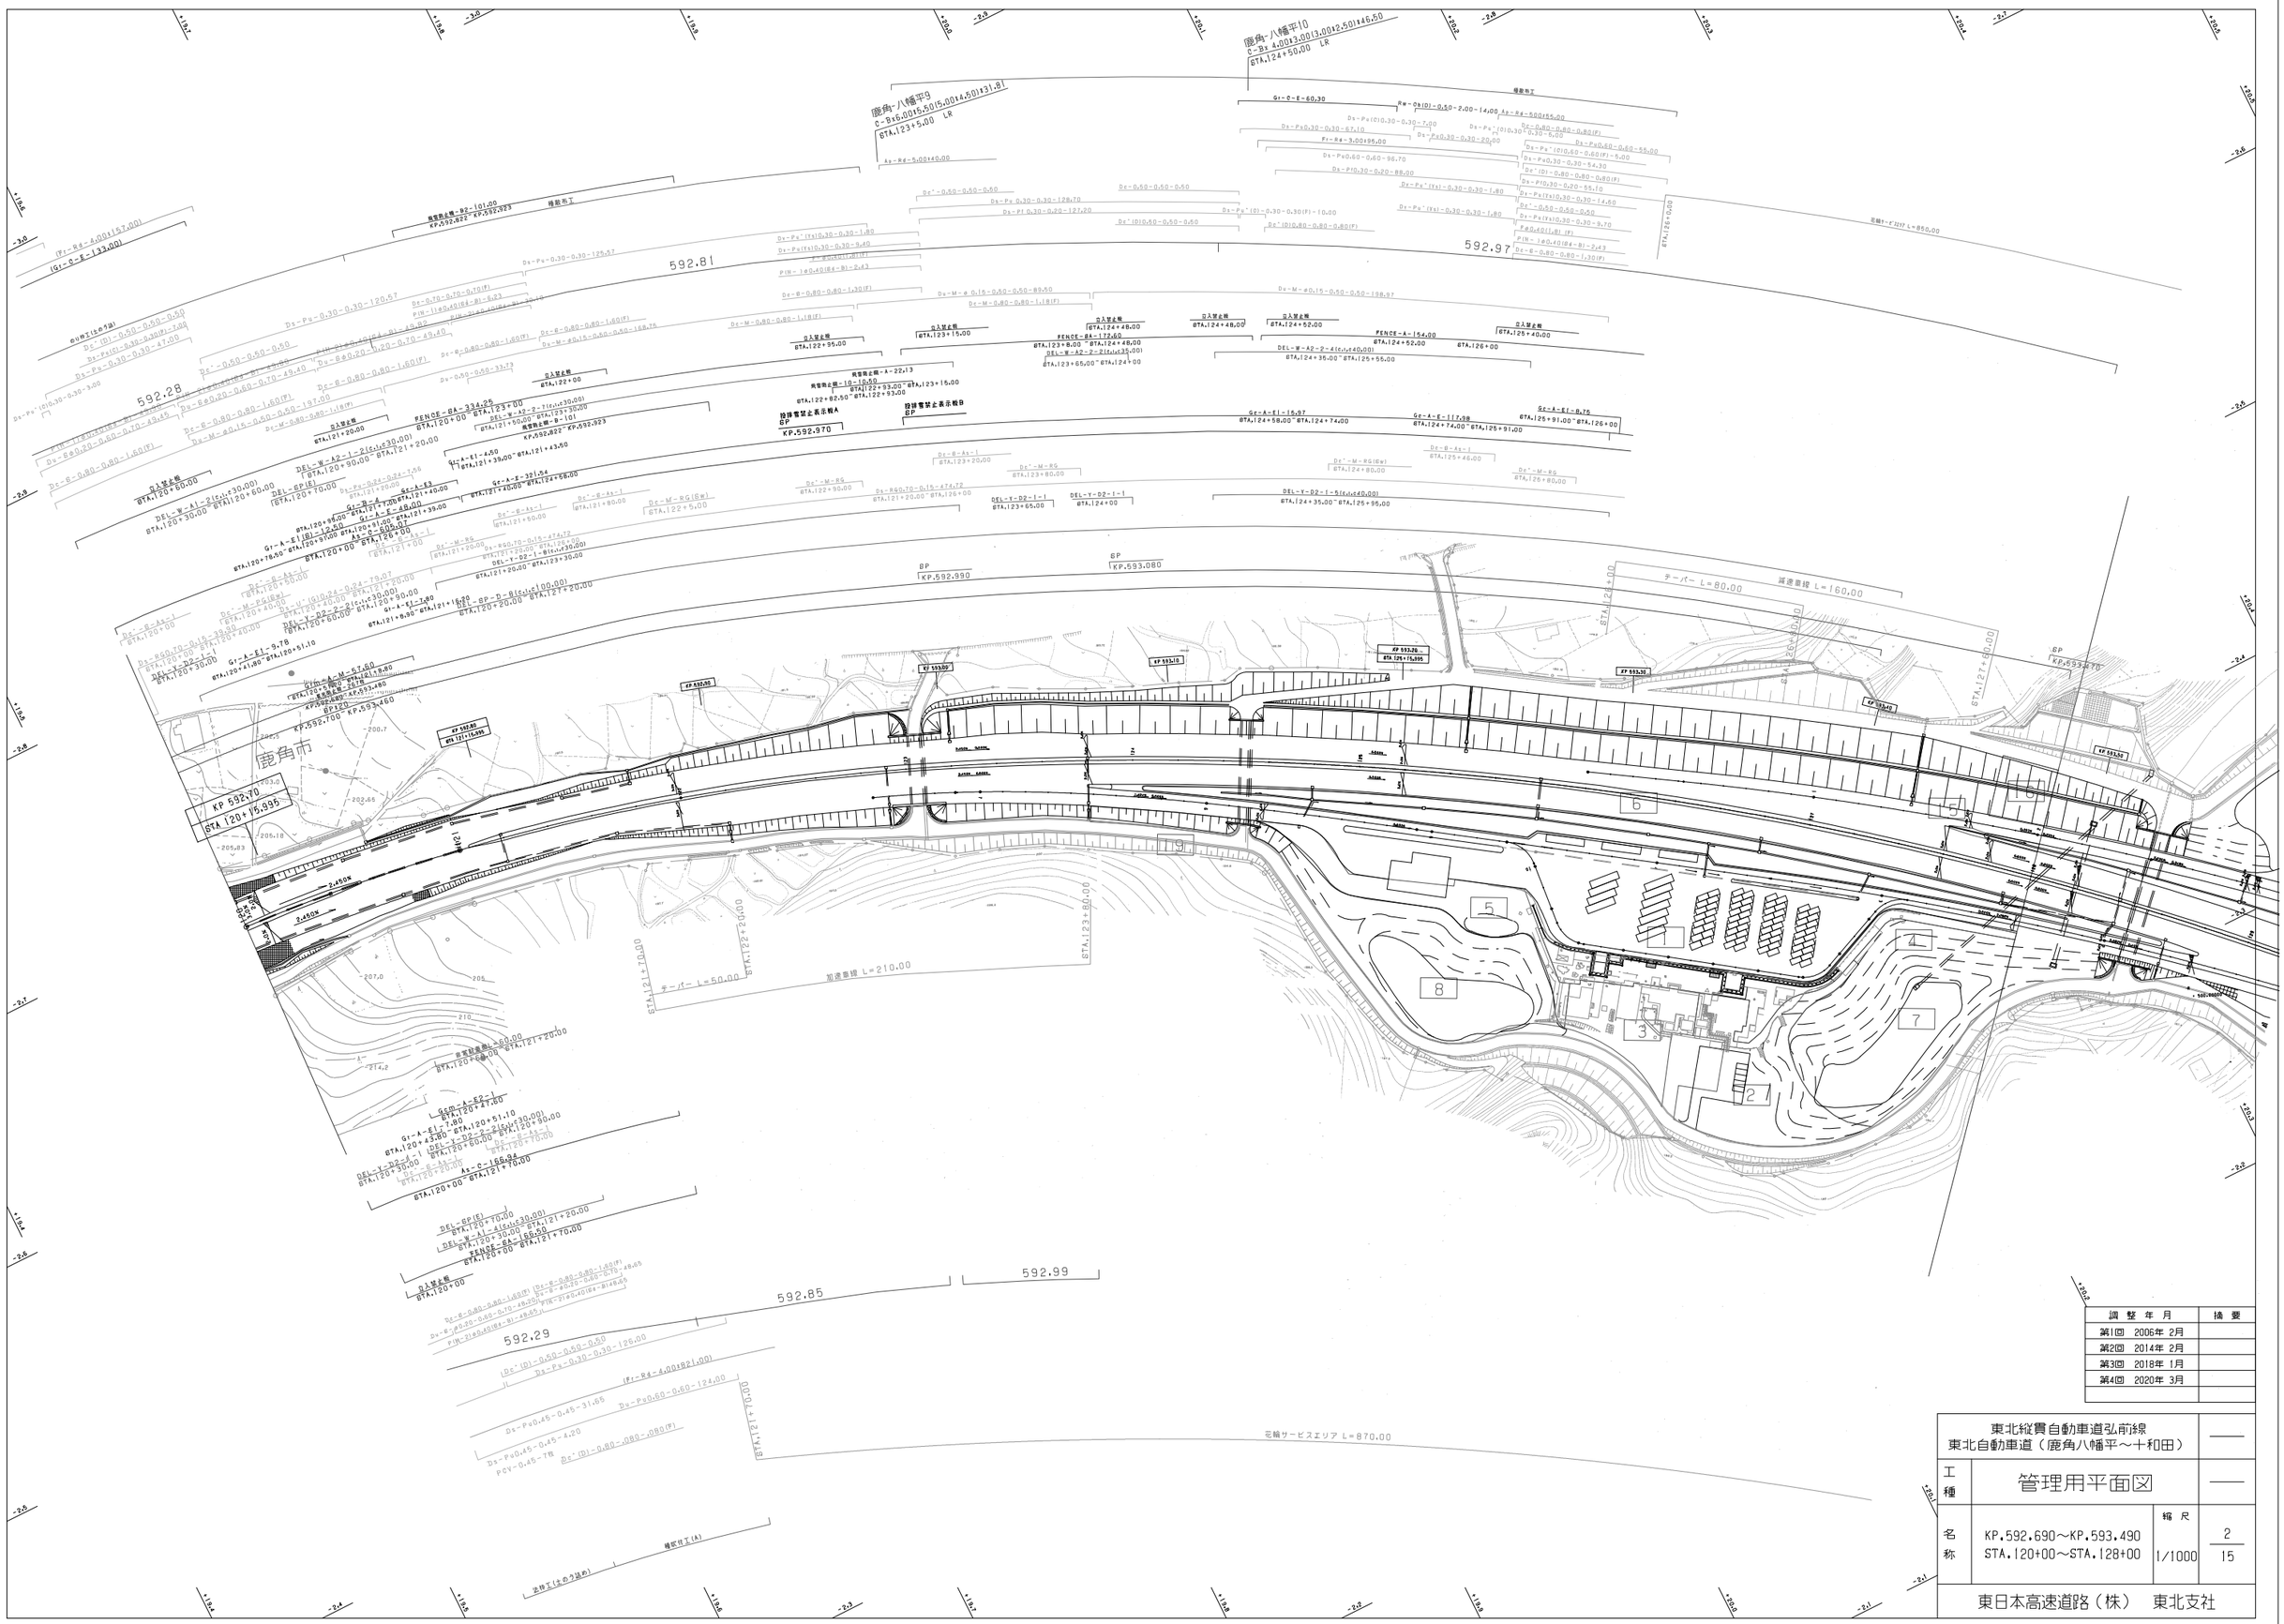
鹿角八幡平9
C-B×6.00(15.50(5.00)14.50)13(.8)
STA.123+5.00 LR
鹿角-八幡平10
C-B× 4.00(13.00(13.00)12.50)14(6.50
STA.124+50.00 LR
592.81
592.97
592.28
592.99
592.85
592.29
KP.592.970
KP.592.990
KP.593.080
KP.593.270
KP 592.170
STA 120+16.995
KP 592.700
KP.593.460
KP 593.20
STA.126+15.995
鹿角市
テーパー L=80.00
減速車線 L=160.00
テーパー L=50.00
加速車線 L=210.00
STA.122+60.00
STA.123+60.00
STA.121+70.00
STA.127+60.00
STA.124+70.00
STA.125+40.00
STA.126+00
STA.125+60.00
STA.120+00
STA.121+20.00
STA.122+00
STA.123+00
STA.124+00
STA.125+00
STA.126+00
STA.127+00
STA.128+00
花輪サービスエリア L=870.00
FENCE-A-334.25
FENCE-A-172.60
FENCE-A-154.00
FENCE-A-117.08
FENCE-A-118.75
立入禁止柵
用管物止柵-A-22.13
用管物止柵-10-10.50
用管物止柵-B-101
設排雪禁止表示板A
設排雪禁止表示板B
8P
KP.592.823
KP.592.970
KP.592.990
KP.593.080
KP.593.270
DEL-W-A1-2(t=1.2×30.00)
DEL-W-A2-1-2(t=1.2×30.00)
DEL-W-A2-2-2(t=1.2×30.00)
DEL-W-A2-2-2(t=1.2×35.00)
DEL-W-A2-2-2(t=1.2×40.00)
DEL-GP(E)
DEL-Y-D2-1-1
DEL-Y-D2-1-2
DEL-Y-D2-1-5(t=1.2×40.00)
DEL-Y-D2-2-2(t=1.2×30.00)
DEL-GP-D-B(t=1.2×100.00)
Gr-A-E1-4.60
Gr-A-E1-9.78
Gr-A-E1-15.97
Gr-A-E1-17.08
Gr-A-E1-8.75
Gr-A-E2-1
Gr-A-E2-2
Gr-A-E3-32.54
Gr-A-E3-48.04
Gr-A-E3-39.00
Gr-A-E3-57.60
Gr-A-M-57.60
As-0-165.94
Dc-E-0.80-0.80-1.60(F)
Dc-E-0.80-0.80-1.30(F)
Dc-E-0.80-0.80-1.18(F)
Dc-M-0.80-0.80-1.18(F)
Dc'-0.50-0.50-0.50
Dc'(D)0.50-0.50-0.50
Dc'(D)0.80-0.80-0.80(F)
Dc'-M-RG
Dc'-M-RG(Ew)
Dc'-M-RG
Dc-B-As-1
Dc'-B-As-1
Dc'-M-RG
Ds-Ps 0.30-0.30-125.57
Ds-Ps 0.30-0.30-120.57
Ds-Ps 0.30-0.30-47.00
Ds-Ps 0.30-0.30-3.00
Ds-Ps'(t)0.30-0.30-1.80
Ds-Ps'(t)0.30-0.30-9.40
Ds-Ps'(t)0.30-0.30-9.70
Ds-Ps'(t)0.30-0.30-14.60
Ds-Ps'(t)0.30-0.30-1.80
Ds-Ps'(t)0.30-0.30-12.80
Ds-Ps'(D)0.30-0.30-7.00
Ds-Ps'(D)0.30-0.30-6.00
Ds-Ps'(D)0.60-0.60(F)-5.00
Ds-Ps'(D)0.60-0.60(F)-55.00
Ds-Pv0.30-0.30-54.30
Ds-Pv0.30-0.30-20.00
Ds-Pv0.30-0.30-67.10
Ds-Pv0.60-0.60-98.70
Ds-Pt0.30-0.20-88.00
Ds-Pt 0.30-0.20-127.20
Ds-Pt0.30-0.20-55.10
Ds-Pt0.30-0.20-49.40
Ds-Pt0.30-0.20-0.70-49.40
Ds-Pt0.60-0.20-0.70-49.40
Ds-Pt0.60-0.20-0.60-0.70-49.40
Ds-M-0.80-0.80-0.50-168.26
Ds-M-0.80-0.80-0.50-197.06
Ds-M-0.80-0.80-0.50-33.73
Ds-M-0.80-0.80-1.18(F)
Ds-M-0.80-0.80-1.18(F)
Ds-M-0.80-0.80-1.30(F)
Ds-M-0.80-0.80-0.50-89.50
Ds-M-0.80-0.80-0.50-188.97
Ds-M-0.80-0.80-0.50-0.70-49.45
Ds-M-0.80-0.80-0.50-0.70-49.45
Ds-M-0.80-0.80-0.50-0.70-49.45

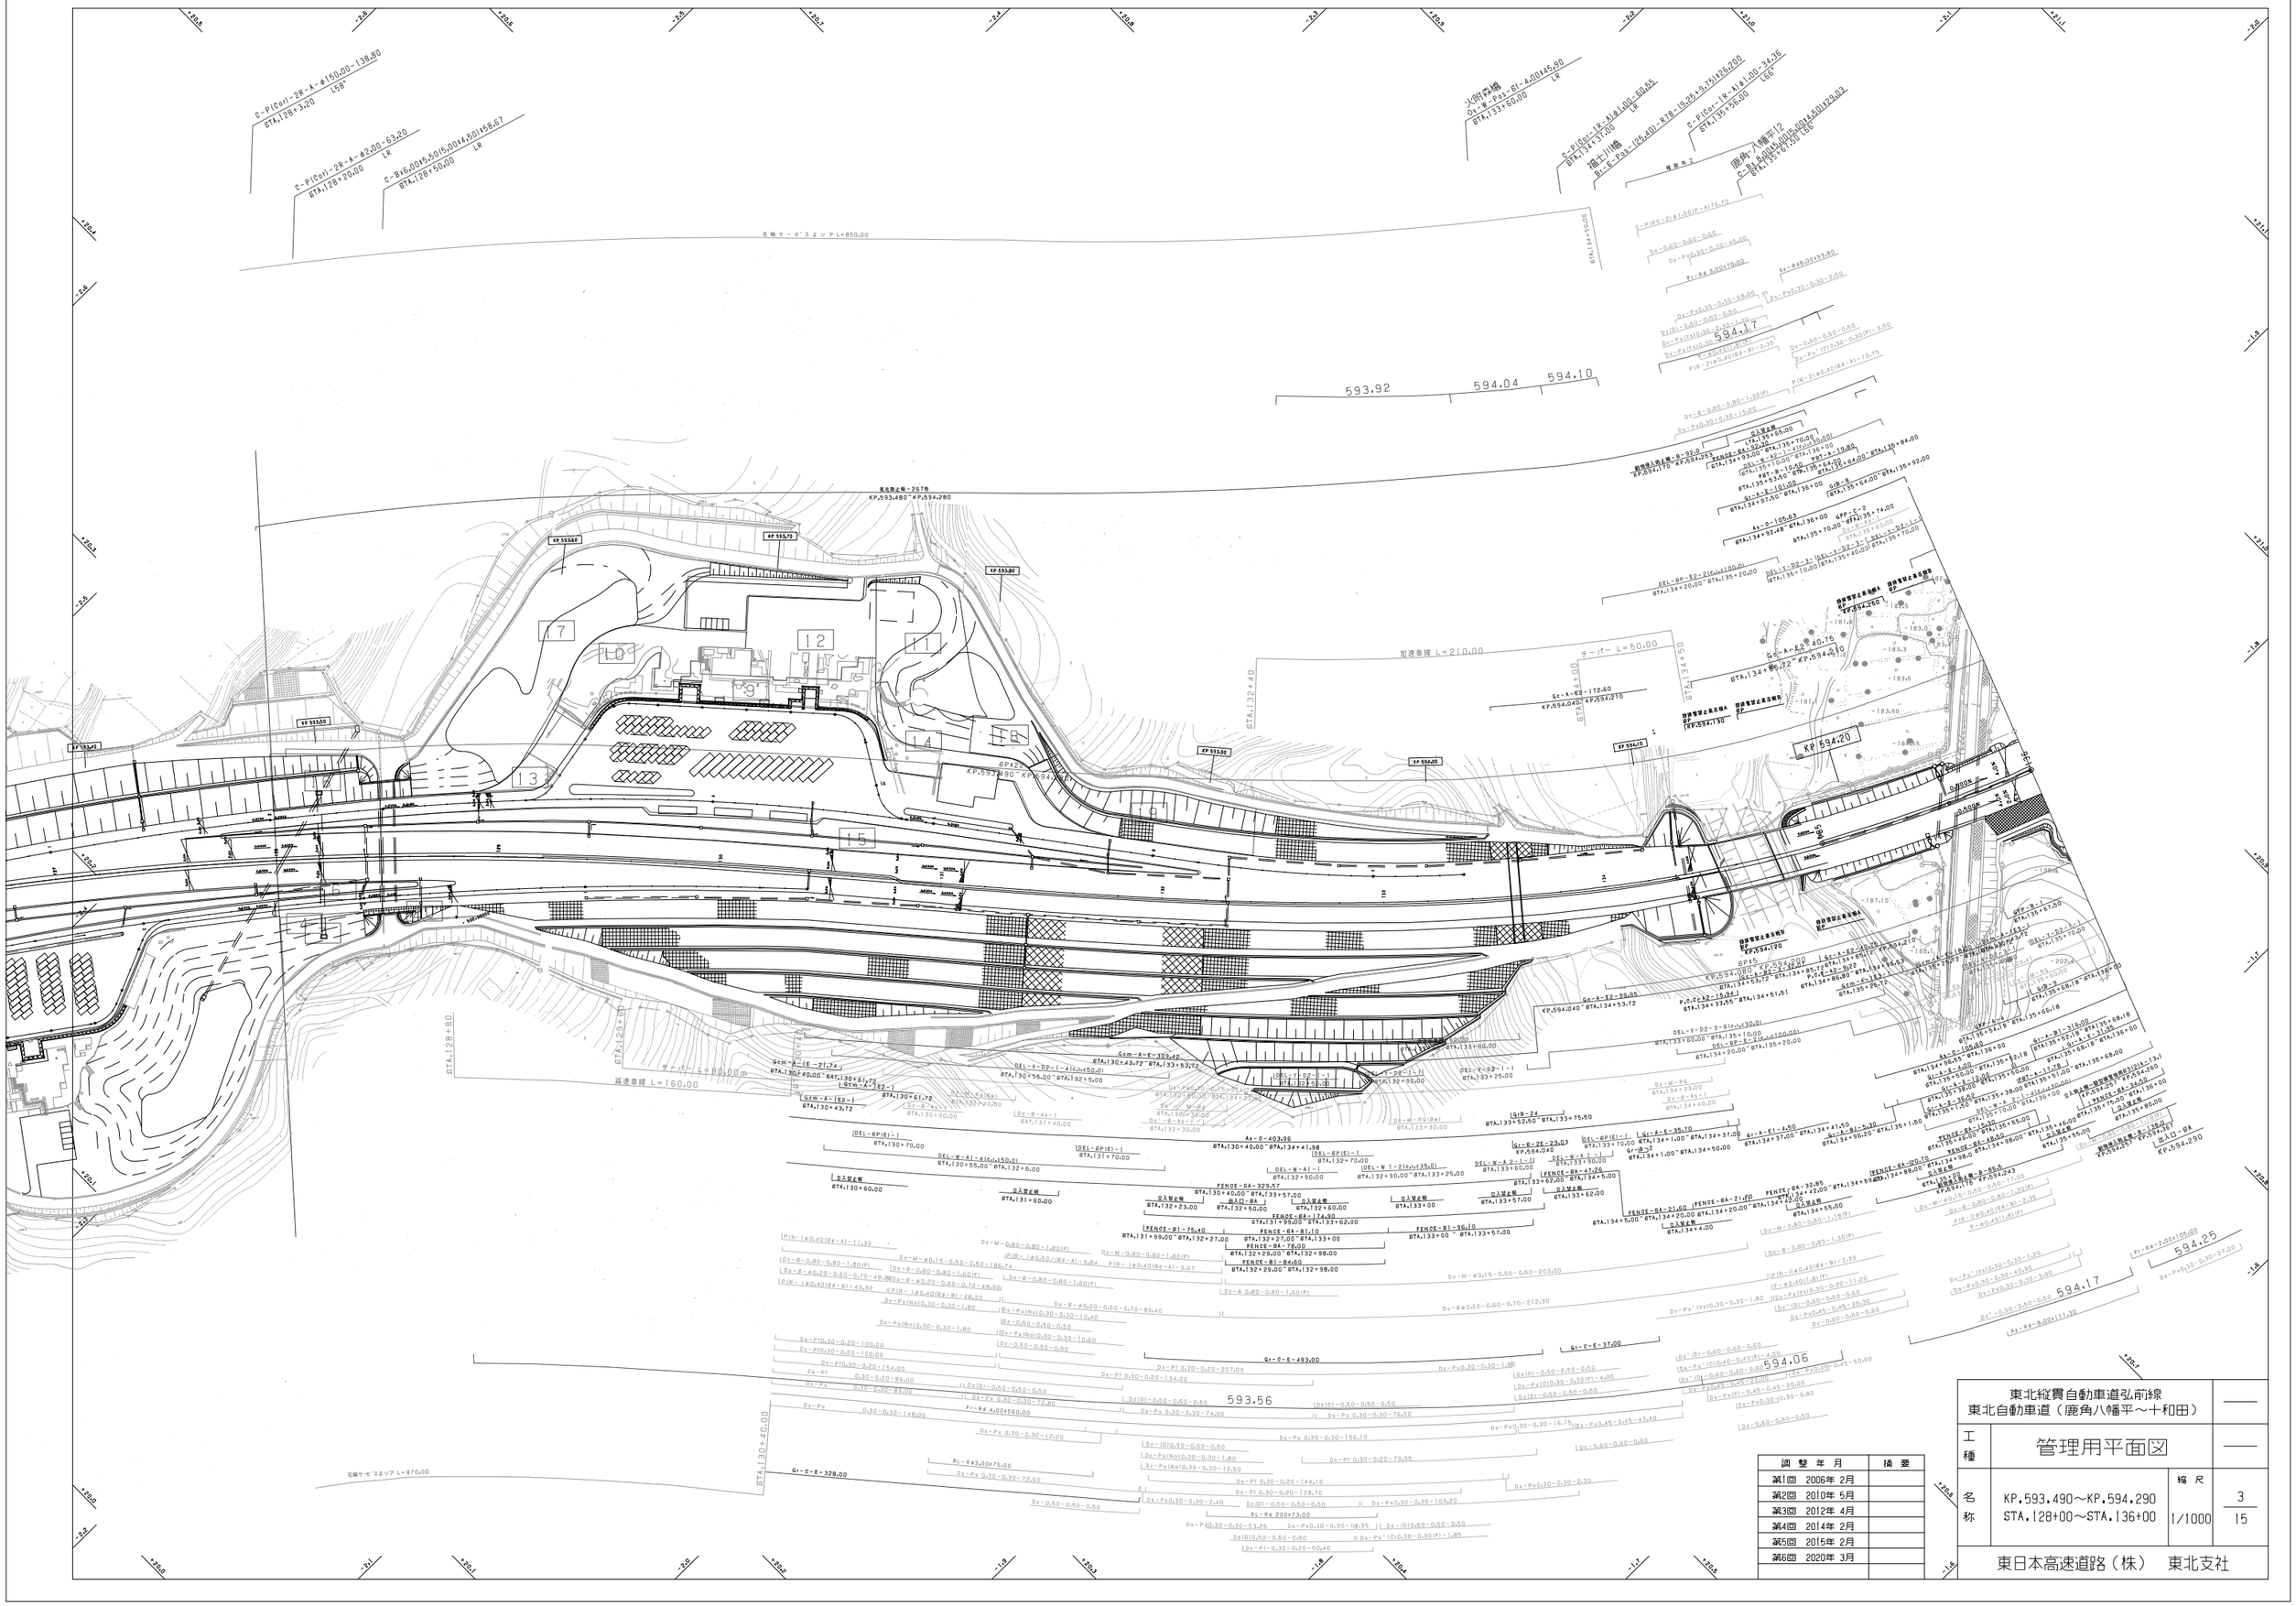
C-P(Con)-28-A-φ150.00-138.80
STA.128+32.0 L58°
C-P(Con)-28-A-φ200-83.20
STA.128+20.00 LR
C-Bx6.00t5.50t6.00t4.60t158.67
STA.128+50.00 LR
小俣交差
Ds-P φ700-SI-4.00t45.00
STA.133+60.00 LR
C-P(Con)-18-A1φ1.00-50.52
STA.134+97.00 LR
福十川橋
B1-C-Pos-105.40-R78-19.25+3.75t25.200
C-P(Con)-18-A1φ1.00-34.36
STA.135+56.00 L65°
橋角八幡平2
C-Bx5.00t5.00t5.00t4.50t129.03
STA.135+81.50 L68°
C-P(RC)-21φ1.60(P-A)76.70
Ds-C400-0.60-0.60
Ds-P φ0.30-0.30-45.00
Yr-Ex 3.00t70.00
Ds-Px φ0.30-0.30-58.00
Ds-P φ0.30-0.30-2.00
Ds-C400-0.60-0.60
Ds-Pst(1)0.30-0.30-1.80
Ds-Pst(2)0.30-0.30-1.80
Ds-C400-0.60-0.60
P16-21φ0.40(16E-B1-2.35
P16-21φ0.40(16E-B1-10.75
Ds-E-0.80-0.80-1.30(F)
Ds-P φ0.30-0.30-15.60
Ds-C400-0.60-0.60
Ds-Px-(D)0.30-0.30(F)-3.60
P16-21φ0.40(16A-A1-10.75
Ds-P φ0.30-0.30-2.00
Ds-C400-0.60-0.60
Ds-Px-(D)0.30-0.30(F)-3.60
P16-21φ0.40(16A-A1-10.75
Ds-E-0.80-0.80-1.30(F)
Ds-P φ0.30-0.30-15.60
Ds-M-φ0.15-0.50-0.50-203.00
Ds-E-0.80-0.80-1.60(F)
Ds-M-φ0.20-0.60-0.70-212.30
Ds-M-RS
STA.134+19.00
Ds-E-As-1
STA.134+40.00
Ds-E-0.80-0.80-1.80(F)
Ds-M-φ0.15-0.50-0.50-186.74
Ds-E-0.80-0.80-1.60(F)
Ds-E-φ0.20-0.60-0.70-48.90
Ds-E-φ0.20-0.60-0.70-48.30
Ds-Px(No1)0.30-0.30-1.80
Ds-Px(No1)0.30-0.30-10.40
Ds-C400-0.50-0.50
Ds-Px(No1)0.30-0.30-1.80
Ds-Px(No1)0.30-0.30-10.60
Ds-C400-0.50-0.50
Ds-P10.30-0.20-100.00
Ds-P10.30-0.20-100.00
Ds-P10.30-0.20-154.00
Ds-P
0.30-0.20-86.00
Ds-Px
0.30-0.30-87.00
Ds-Px
0.30-0.30-148.00
Ds-Px 0.30-0.30-12.00
Ds-P1
0.30-0.20-134.00
Ds-Px 0.30-0.30-72.80
Ds-Px 0.30-0.30-74.00
Ds-Px 0.30-0.30-156.10
Ds-P1 0.30-0.20-207.00
Ds-P1 0.30-0.20-144.10
Ds-P1 0.30-0.20-128.70
Ds-P1 0.30-0.20-79.95
Ds-P1 0.30-0.20-50.40
Ds-C400-0.50-0.50
Ds-Px(No1)0.30-0.30-1.80
Ds-Px(No1)0.30-0.30-10.50
Ds-Px0.30-0.30-2.40
Ds-C400-0.50-0.50
Ds-Px0.30-0.30-1.80
Ds-Px0.30-0.30-10.50
Ds-Px0.30-0.30-2.40
Ds-C400-0.50-0.50
Ds-P40.30-0.30-53.25
Ds-Px0.30-0.30-14.35
Ds-C400-0.50-0.50
Ds-Px0.30-0.30-16.15
Ds-Px0.45-0.45-43.40
Ds-C400-0.60-0.60
Ds-Px0.30-0.30-2.30
Ds-Px0.30-0.30-5.80
Ds-C400-0.50-0.50
Ds-Px0.30-0.30-1.80
Ds-C400-0.50-0.50
Ds-Px0.30-0.30-3.90
Ds-C400-0.50-0.50
Ds-Px0.45-0.45-33.30
Ds-C400-0.60-0.60
Ds-Px0.45-0.45-27.00
Ds-C400-0.60-0.60
Ds-Px0.45-0.45-20.00
Ds-C400-0.60-0.60
Ds-Px0.30-0.30-5

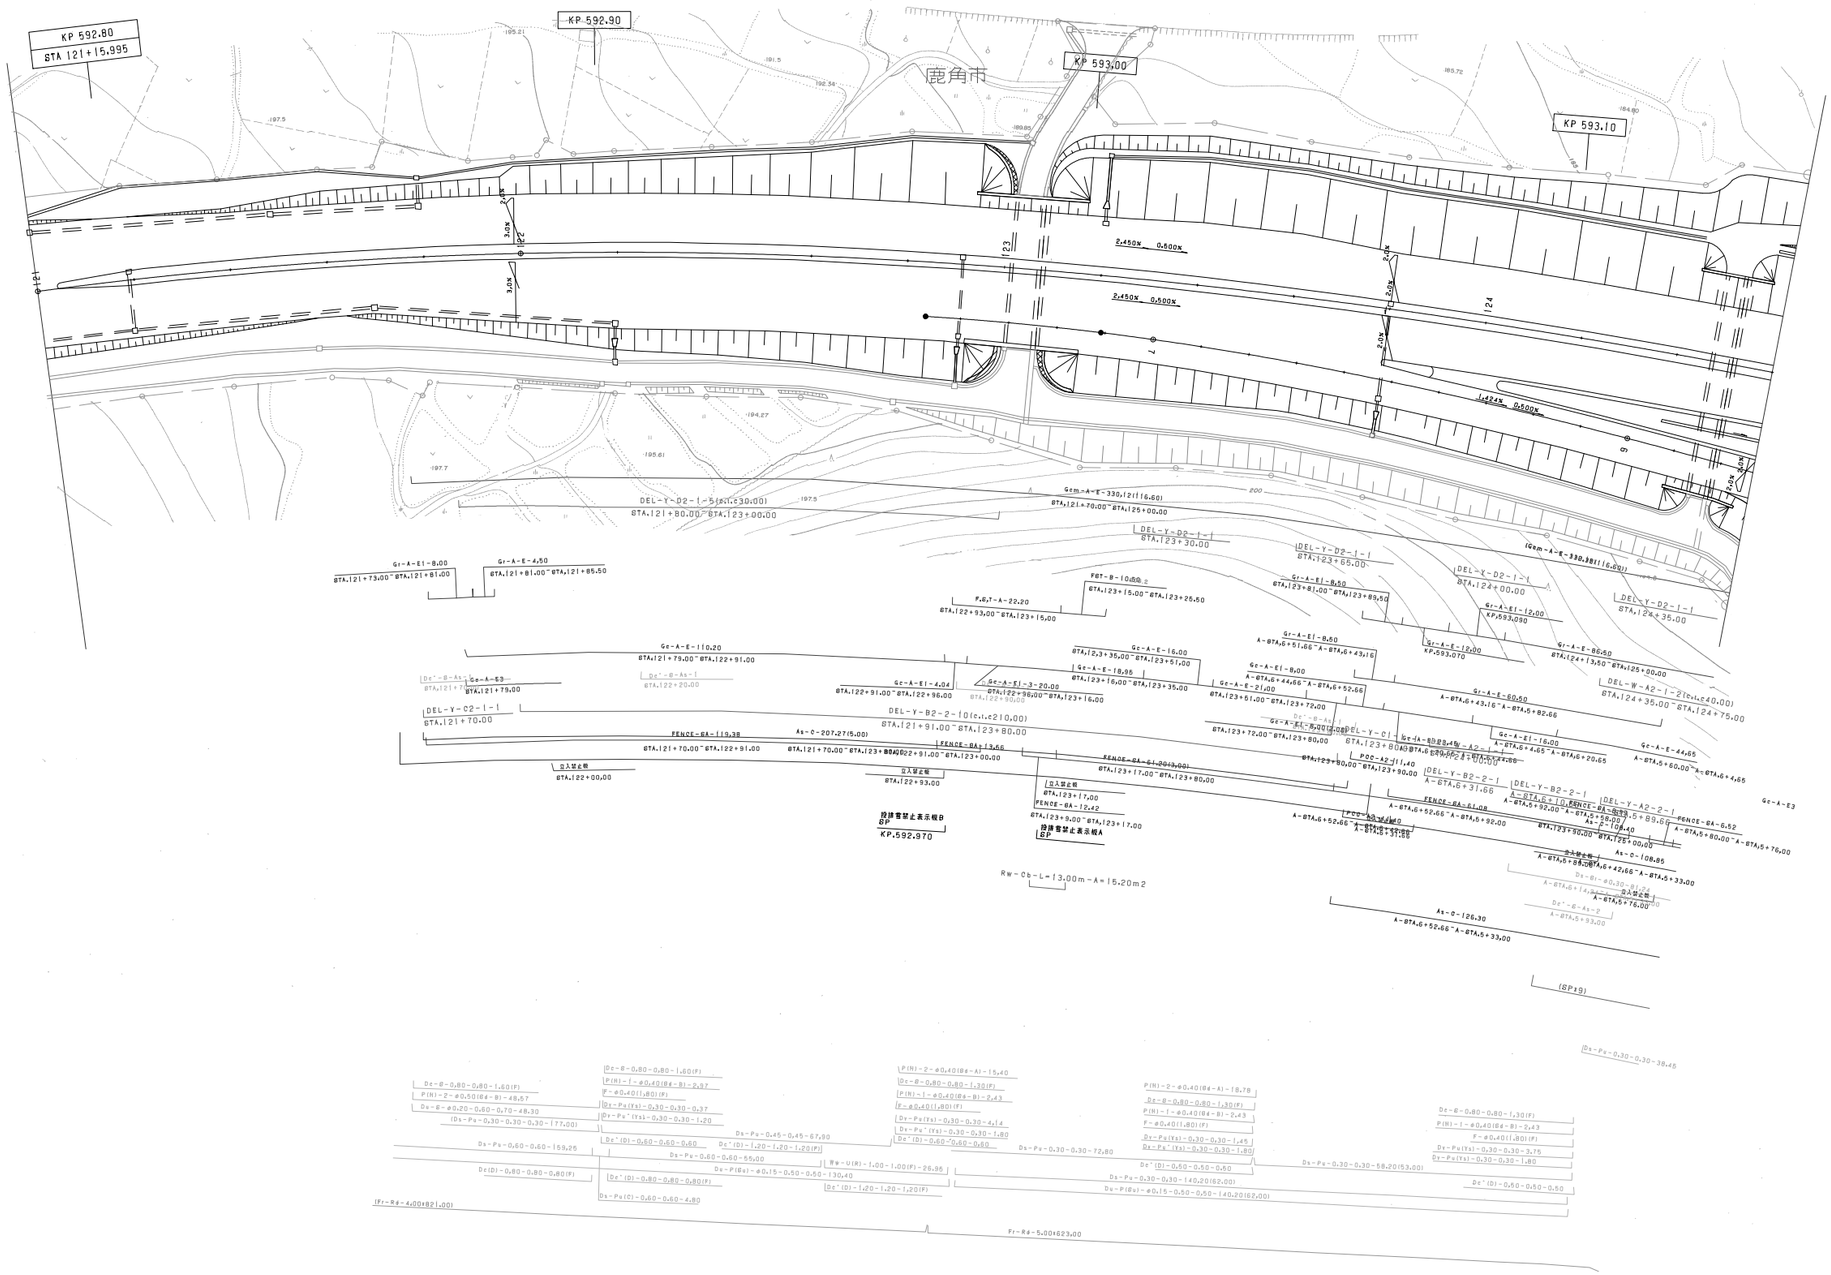
KP 592.80
STA 121+15.995
KP 592.90
KP 593.00
KP 593.10
鹿角市
DEL-Y-D2-1-5(t1.30,0.00)
STA.121+80.00~STA.123+00.00
Gr-A-E1-8.00
STA.121+73.00~STA.121+81.00
Gr-A-E-4.50
STA.121+81.00~STA.121+85.50
Gc-A-E-110.20
STA.121+79.00~STA.122+91.00
DEL-Y-C2-1-1
STA.121+70.00
DEL-Y-B2-2-10(t1.t2 10.00)
STA.121+91.00~STA.123+80.00
FENCE-BA-119.38
STA.121+70.00~STA.122+91.00
As-C-207.27(5.00)
FENCE-BA-13.66
STA.121+70.00~STA.123+80.00
立入禁止柵
STA.122+00.00
立入禁止柵
STA.122+93.00
投捨警禁止表示板B
EP
KP.592.970
Rw-Cb-L=13.00m-A=15.20m2
DEL-Y-D2-1-1
STA.123+30.00
Gcm-A-E-330.12(116.50)
STA.121+70.00~STA.125+00.00
DEL-Y-D2-1-1
STA.123+65.00
DEL-Y-D2-1-1
STA.124+00.00
DEL-Y-D2-1-1
STA.124+35.00
Gr-A-E1-12.00
KP.593.090
Gr-A-E-12.00
KP.593.070
Gr-A-E-86.60
STA.124+13.50~STA.125+00.00
DEL-W-A2-1-2(t1.t2 40.00)
STA.124+35.00~STA.124+75.00
Gr-A-E1-8.50
STA.123+81.00~STA.123+89.50
Gr-A-E1-8.50
A-STA.6+51.66~A-STA.6+43.16
Gr-A-E1-8.00
A-STA.6+44.66~A-STA.6+52.66
Gr-A-E-60.50
A-STA.6+43.16~A-STA.5+82.66
Gr-A-E1-21.00
STA.123+51.00~STA.123+72.00
Gr-A-E1-8.00
STA.123+72.00~STA.123+80.00
Gr-A-E1-16.00
A-STA.6+4.65~A-STA.6+20.65
Gr-A-E-44.65
A-STA.5+60.00~A-STA.6+4.65
DEL-Y-B2-2-1
A-STA.6+37.66
DEL-Y-B2-2-1
A-STA.5+92.00~A-STA.6+37.66
DEL-Y-A2-2-1
A-STA.5+56.00~A-STA.5+89.60
FENCE-BA-6.52
A-STA.5+80.00~A-STA.5+76.00
As-C-108.85
A-STA.6+42.66~A-STA.5+33.00
As-C-126.30
A-STA.6+52.66~A-STA.5+33.00
(SP19)
Gc-A-E3
Gc-A-E-16.00
STA.123+57.00~STA.123+35.00
Gc-A-E1-3-20.00
STA.122+96.00~STA.123+16.00
Gc-A-E1-4.04
STA.122+91.00~STA.122+96.00
Gc-A-E-18.95
STA.123+16.00~STA.123+35.00
FBT-B-10.00
STA.123+15.00~STA.123+25.50
F,G,T-A-22.20
STA.122+93.00~STA.123+15.00
Gr-A-E1-8.00
STA.123+89.50~STA.123+97.50
Gr-A-E-12.00
KP.593.070
Gr-A-E-16.00
STA.123+80.00~STA.123+96.00
Gr-A-E-12.00
STA.123+96.00~STA.124+08.00
Gr-A-E-16.00
STA.123+80.00~STA.123+96.00
Gr-A-E-16.00
STA.123+96.00~STA.124+12.00
Gr-A-E-12.00
STA.124+12.00~STA.124+24.00
Gr-A-E-12.00
STA.124+24.00~STA.124+36.00
Gr-A-E-12.00
STA.124+36.00~STA.124+48.00
Gr-A-E-12.00
STA.124+48.00~STA.124+60.00
Gr-A-E-12.00
STA.124+60.00~STA.124+72.00
Gr-A-E-12.00
STA.124+72.00~STA.124+84.00
Gr-A-E-12.00
STA.124+84.00~STA.124+96.00
Gr-A-E-12.00
STA.124+96.00~STA.125+00.00
Fr-R4-5.00×623.00
(Fr-R4-4.00×821.00)
Ww-U(R)-1.00-1.00(F)-26.95
Wr-U(R)-1.00-1.00(F)-26.95
Ds-P(6s)-ø0.15-0.50-0.50-130.40
Ds-P(6s)-ø0.15-0.50-0.50-140.20(62.00)
Ds-Pu-0.30-0.30-72.80
Ds-Pu-0.30-0.30-140.20(62.00)
Ds-Pu-0.30-0.30-58.20(53.00)
Ds-Pu-0.30-0.30-36.46
Ds-Pu-0.45-0.45-67.90
Ds-Pu-0.60-0.60-159.25
Ds-Pu-0.60-0.60-55.00
Ds-Pu(t)-0.60-0.60-4.80
Ds-Pu(Yx)-0.30-0.30-0.37
Ds-Pu(Yx)-0.30-0.30-1.20
Ds-Pu(Yx)-0.30-0.30-4.14
Ds-Pu(Yx)-0.30-0.30-1.80
Ds-Pu(Yx)-0.30-0.30-1.45
Ds-Pu(Yx)-0.30-0.30-1.80
Ds-Pu(Yx)-0.30-0.30-3.75
Ds-Pu(Yx)-0.30-0.30-1.80
P(N)-1-ø0.40(84-B)-2.43
P(N)-2-ø0.40(84-A)-18.78
P(N)-2-ø0.50(84-B)-48.57
P(N)-1-ø0.40(84-B1)-2.43
P(N)-2-ø0.40(84-A)-15.40
F-ø0.40(11.80)(F)
Dz-E-0.80-0.80-1.60(F)
Dz-E-0.80-0.80-1.30(F)
Dz'(D)-0.60-0.60-0.60
Dz'(D)-1.20-1.20(F)
Dz'(D)-0.80-0.80-0.80(F)
De(D)-0.80-0.80-0.80(F)
Dz-E-0.80-0.80-1.60(F)
Dz-E-0.80-0.80-1.30(F)
Dz-E-0.20-0.60-0.70-48.30
(Ds-Pu-0.30-0.30-0.30-(77.00))
Dr-Pu'(Yx)-0.30-0.30-1.20
Dz'(D)-0.60-0.60-0.60
Dz'(D)-1.20-1.20(F)
Dz'(D)-0.60-0.60-0.60
Dz'(D)-1.20-1.20(F)
Dz'(D)-0.60-0.60-0.50
Dr-Pu'(Yx)-0.30-0.30-1.80
Dr-Pu'(Yx)-0.30-0.30-1.45
Dr-Pu'(Yx)-0.30-0.30-1.80
Dr-Pu(Yx)-0.30-0.30-3.75
Dr-Pu(Yx)-0.30-0.30-1.80
Dz-E-0.80-0.80-1.30(F)
P(N)-1-ø0.40(84-B)-2.43
F-ø0.40(11.80)(F)
Dz'(D)-0.60-0.60-0.50
Dz-E-0.80-0.80-1.60(F)
P(N)-1-ø0.40(84-B1)-2.37
F-ø0.40(11.80)(F)
Ds-Pu(Yx)-0.30-0.30-0.37
Dr-Pu'(Yx)-0.30-0.30-1.20
Dz'-B-As-1
STA.122+20.00
Dz'-B-As-1
STA.121+79.00
Dz'-E-As-2
STA.121+93.00
Dz'-E-As-2
A-STA.5+93.00
Dz-B1-ø0.30-
Dz'-E-As-2
A-STA.5+76.00
Dz-B1-ø0.30-
A-STA.6+14.00
Dz'-E-As-2
A-STA.5+93.00
立入禁止柵
STA.123+17.00
FENCE-BA-12.42
STA.123+9.00~STA.123+17.00
投捨警禁止表示板A
EP
FENCE-BA-61.00(3.00)
STA.123+17.00~STA.123+80.00
PCC-A2-11.40
STA.123+80.00~STA.123+90.00
PCC-A2-11.40
A-STA.6+52.66~A-STA.6+41.26
PCC-A2-11.40
A-STA.6+41.26~A-STA.6+29.86
FENCE-BA-61.00
A-STA.6+52.66~A-STA.5+92.00
FENCE-BA-61.00
STA.123+90.00~STA.123+80.00
FENCE-BA-61.00
STA.123+80.00~STA.123+72.00
FENCE-BA-61.00
STA.123+72.00~STA.123+51.00
FENCE-BA-61.00
STA.123+51.00~STA.123+35.00
FENCE-BA-61.00
STA.123+35.00~STA.123+16.00
FENCE-BA-61.00
STA.123+16.00~STA.123+15.00
FENCE-BA-61.00
STA.123+15.00~STA.123+00.00
FENCE-BA-61.00
STA.123+00.00~STA.122+91.00
FENCE-BA-61.00
STA.122+91.00~STA.122+80.00
FENCE-BA-61.00
STA.122+80.00~STA.122+70.00
FENCE-BA-61.00
STA.122+70.00~STA.122+60.00
FENCE-BA-61.00
STA.122+60.00~STA.122+50.00
FENCE-BA-61.00
STA.122+50.00~STA.122+40.00
FENCE-BA-61.00
STA.122+40.00~STA.122+30.00
FENCE-BA-61.00
STA.122+30.00~STA.122+20.00
FENCE-BA-61.00
STA.122+20.00~STA.122+10.00
FENCE-BA-61.00
STA.122+10.00~STA.122+00.00
FENCE-BA-61.00
STA.122+00.00~STA.121+90.00
FENCE-BA-61.00
STA.121+90.00~STA.121+80.00
FENCE-BA-61.00
STA.121+80.00~STA.121+70.00
FENCE-BA-61.00
STA.121+70.00~STA.121+60.00
FENCE-BA-61.00
STA.121+60.00~STA.121+50.00
FENCE-BA-61.00
STA.121+50.00~STA.121+40.00
FENCE-BA-61.00
STA.121+40.00~STA.121+30.00
FENCE-BA-61.00
STA.121+30.00~STA.121+20.00
FENCE-BA-61.00
STA.121+20.00~STA.121+10.00
FENCE-BA-61.00
STA.121+10.00~STA.121+00.00
FENCE-BA-61.00
STA.121+00.00~STA.120+90.00
FENCE-BA-61.00
STA.120+90.00~STA.120+80.00
FENCE-BA-61.00
STA.120+80.00~STA.120+70.00
FENCE-BA-61.00
STA.120+70.00~STA.120+60.00
FENCE-BA-61.00
STA.120+60.00~STA.120+50.00
FENCE-BA-61.00
STA.120+50.00~STA.120+40.00
FENCE-BA-61.00
STA.120+40.00~STA.120+30.00
FENCE-BA-61.00
STA.120+30.00~STA.120+20.00
FENCE-BA-61.00
STA.120+20.00~STA.120+10.00
FENCE-BA-61.00
STA.120+10.00~STA.120+00.00
FENCE-BA-61.00
STA.120+00.00~STA.119+90.00
FENCE-BA-61.00
STA.119+90.00~STA.119+80.00
FENCE-BA-61.00

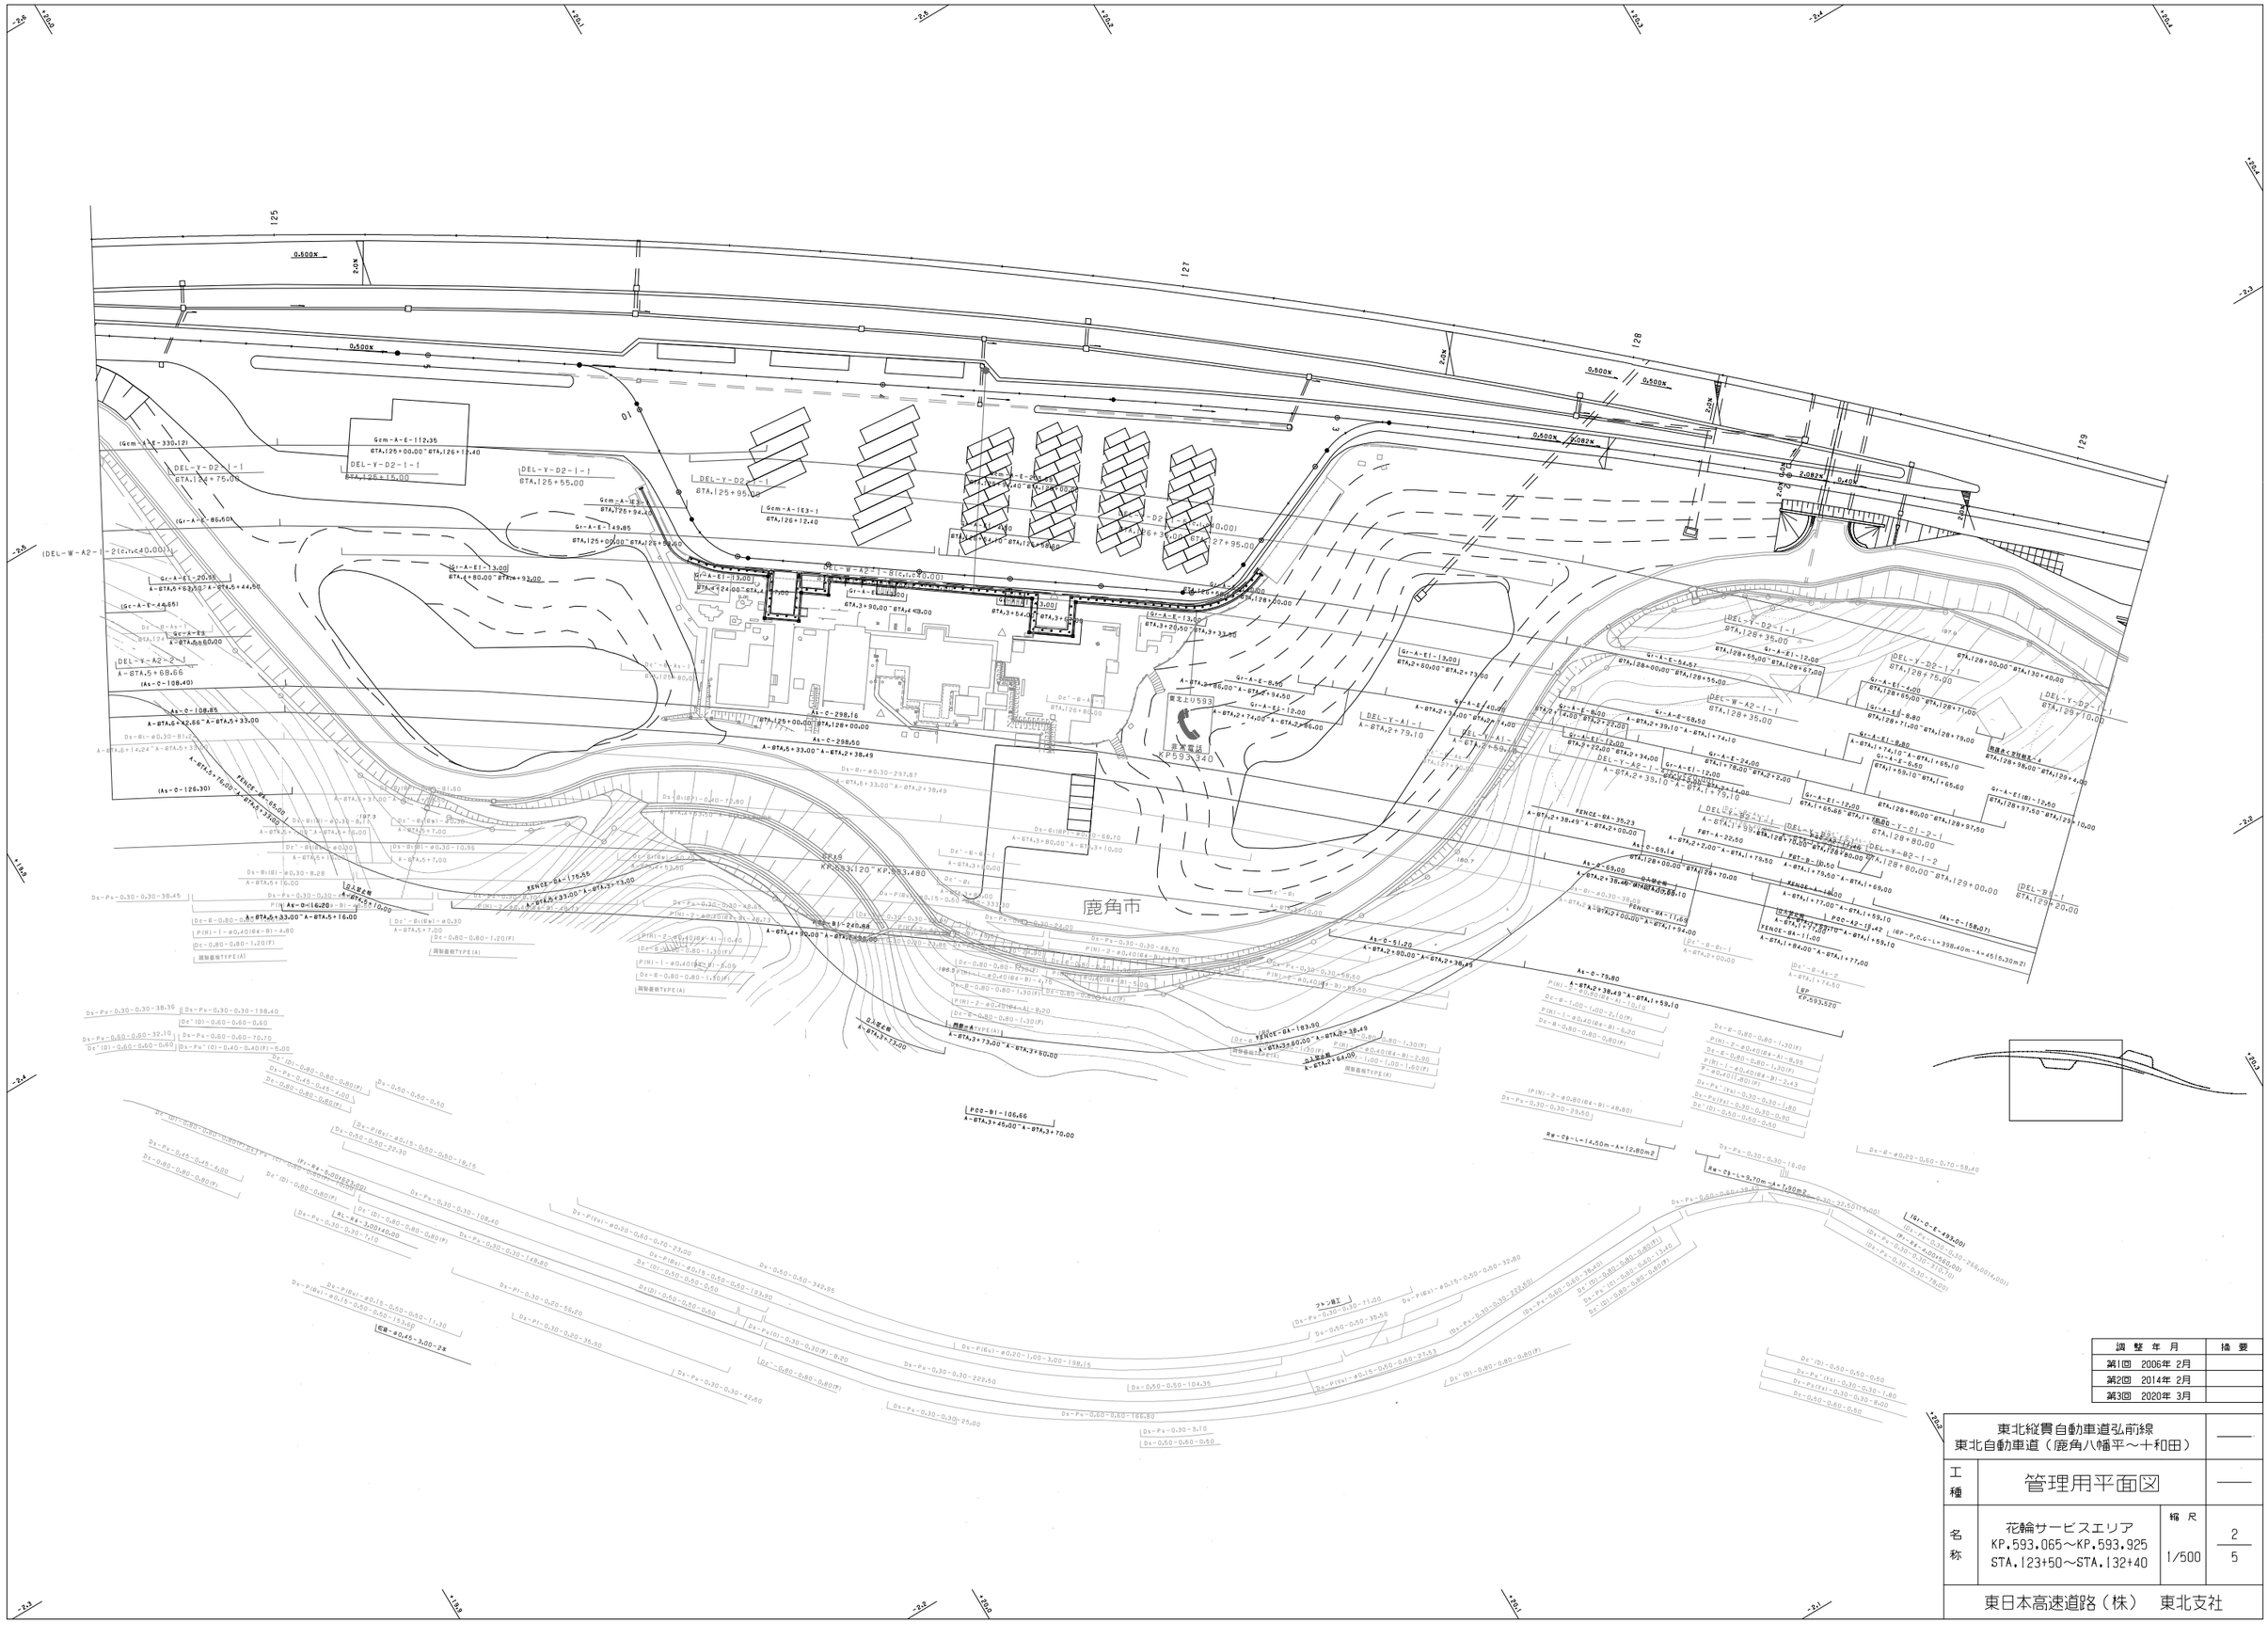
鹿角市
非常電話
KP593.340
KP593.120~KP593.480
0.500%
2.0%
5.0%
4.0%
2.082%
0.400%
Gcm-A-E-112.35
STA.125+00.00~STA.126+12.40
DEL-Y-D2-1-1
STA.125+55.00
STA.125+95.00
STA.126+35.00
STA.127+95.00
Gcm-A-E-330.12
Gcm-A-E-149.85
STA.125+00.00~STA.126+50.00
Gr-A-E1-13.00
STA.3+80.00~STA.4+92.00
Gr-A-E1-13.00
STA.4+24.00~STA.4+43.00
Gr-A-E1-13.00
STA.3+64.00~STA.3+90.00
Gr-A-E1-13.00
STA.3+20.50~STA.3+33.00
Gr-A-E1-13.00
STA.2+60.00~STA.2+73.00
Gr-A-E1-13.00
STA.2+40.00~STA.2+60.00
Gr-A-E1-13.00
STA.2+26.00~STA.2+40.00
DEL-W-A2-1-1
STA.128+35.00
DEL-Y-D2-1-1
STA.128+75.00
DEL-Y-D2-1-1
STA.129+10.00
DEL-Y-A1-1
A-STA.2+79.10
DEL-Y-A2-2-1
A-STA.5+68.66
DEL-Y-A2-1-1
A-STA.2+39.10~A-STA.1+74.10
DEL-Y-A2-1-1
A-STA.2+39.10~A-STA.1+79.10
DEL-Y-D2-1-1
STA.128+80.00
DEL-Y-D2-1-2
STA.128+80.00~STA.129+00.00
DEL-Y-D2-1-1
STA.129+20.00
DEL-Y-A2-1-2
STA.129+00.00~STA.129+20.00
DEL-W-A2-1-2
STA.128+80.00~STA.129+00.00
DEL-Y-A2-1-1
STA.129+00.00~STA.129+20.00
FBT-A-22.50
FBT-B-10.50
FENCE-BA-35.23
FENCE-BA-175.55
FENCE-BA-14.00
FENCE-BA-11.00
FENCE-BA-1.60
As-C-298.16
As-C-298.50
As-C-126.30
As-C-108.40
As-C-108.85
As-C-69.14
As-C-65.00
As-C-51.20
As-C-79.80
As-C-158.07
As-C-16.20
PCC-B1-240.88
PCC-B1-106.66
Ds-Pu-0.30-0.30-38.45
Ds-Pu-0.30-0.30-38.36
Ds-Pu-0.30-0.30-198.40
Ds-Pu-0.60-0.60-32.10
Ds-Pu-0.60-0.60-70.70
Ds-Pu-0.45-0.45-4.00
Ds-Pu-0.50-0.50-0.50
Ds-Pu-0.30-0.30-198.40
Ds-Pu-0.30-0.30-148.80
Ds-Pu-0.30-0.30-222.50
Ds-Pu-0.30-0.30-25.00
Ds-Pu-0.60-0.60-166.80
Ds-Pu-0.30-3.10
Ds-Pu-0.50-0.60-0.50
Ds-Pu-0.30-0.30-16.00
Ds-Pu-0.60-0.60-38.40
Ds-Pu-0.30-0.30-32.50
Ds-Pu-0.30-0.30-78.00
Ds-Pu-0.30-0.30-356.80
Ds-Pu-0.30-0.30-42.60
Ds-Pu-0.50-0.50-104.35
Ds-Pu-0.30-0.30-78.40
Ds-Pu-0.60-0.60-27.43
Ds-Pu-0.30-0.30-1.80
Ds-Pu-0.30-0.30-6.00
Ds-Pu-0.50-0.50-36.50
Ds-Pu-0.50-0.50-71.00
Ds-Pu-0.50-0.50-0.50
Ds-Pu-0.30-0.30-1.80
Ds-Pu-0.30-0.30-29.50
Ds-Pu-0.30-0.30-2.10
Ds-Pu-0.30-0.30-7.10
Ds-Pu-0.30-0.30-13.40
Ds-Pu-0.60-0.60-0.60
Ds-Pu-0.60-0.60-0.60
Ds-Pu'(D)-0.40-0.40(F)-5.00
Ds-Pu-0.50-0.50-0.50
Ds-Pu-0.50-0.50-0.50
Ds-Pu-0.50-0.50-0.50

東北縦貫自動車道弘前線 東北自動車道（鹿角八幡平～十和田）			——
工種	管理用平面図		——
名称	花輪サービスエリア KP.593.065～KP.593.925 STA.123+50～STA.132+40	縮尺 1/500	3 5
東日本高速道路（株）　東北支社			

調整年月	摘要
第1回　2006年 2月	
第2回　2018年 1月	

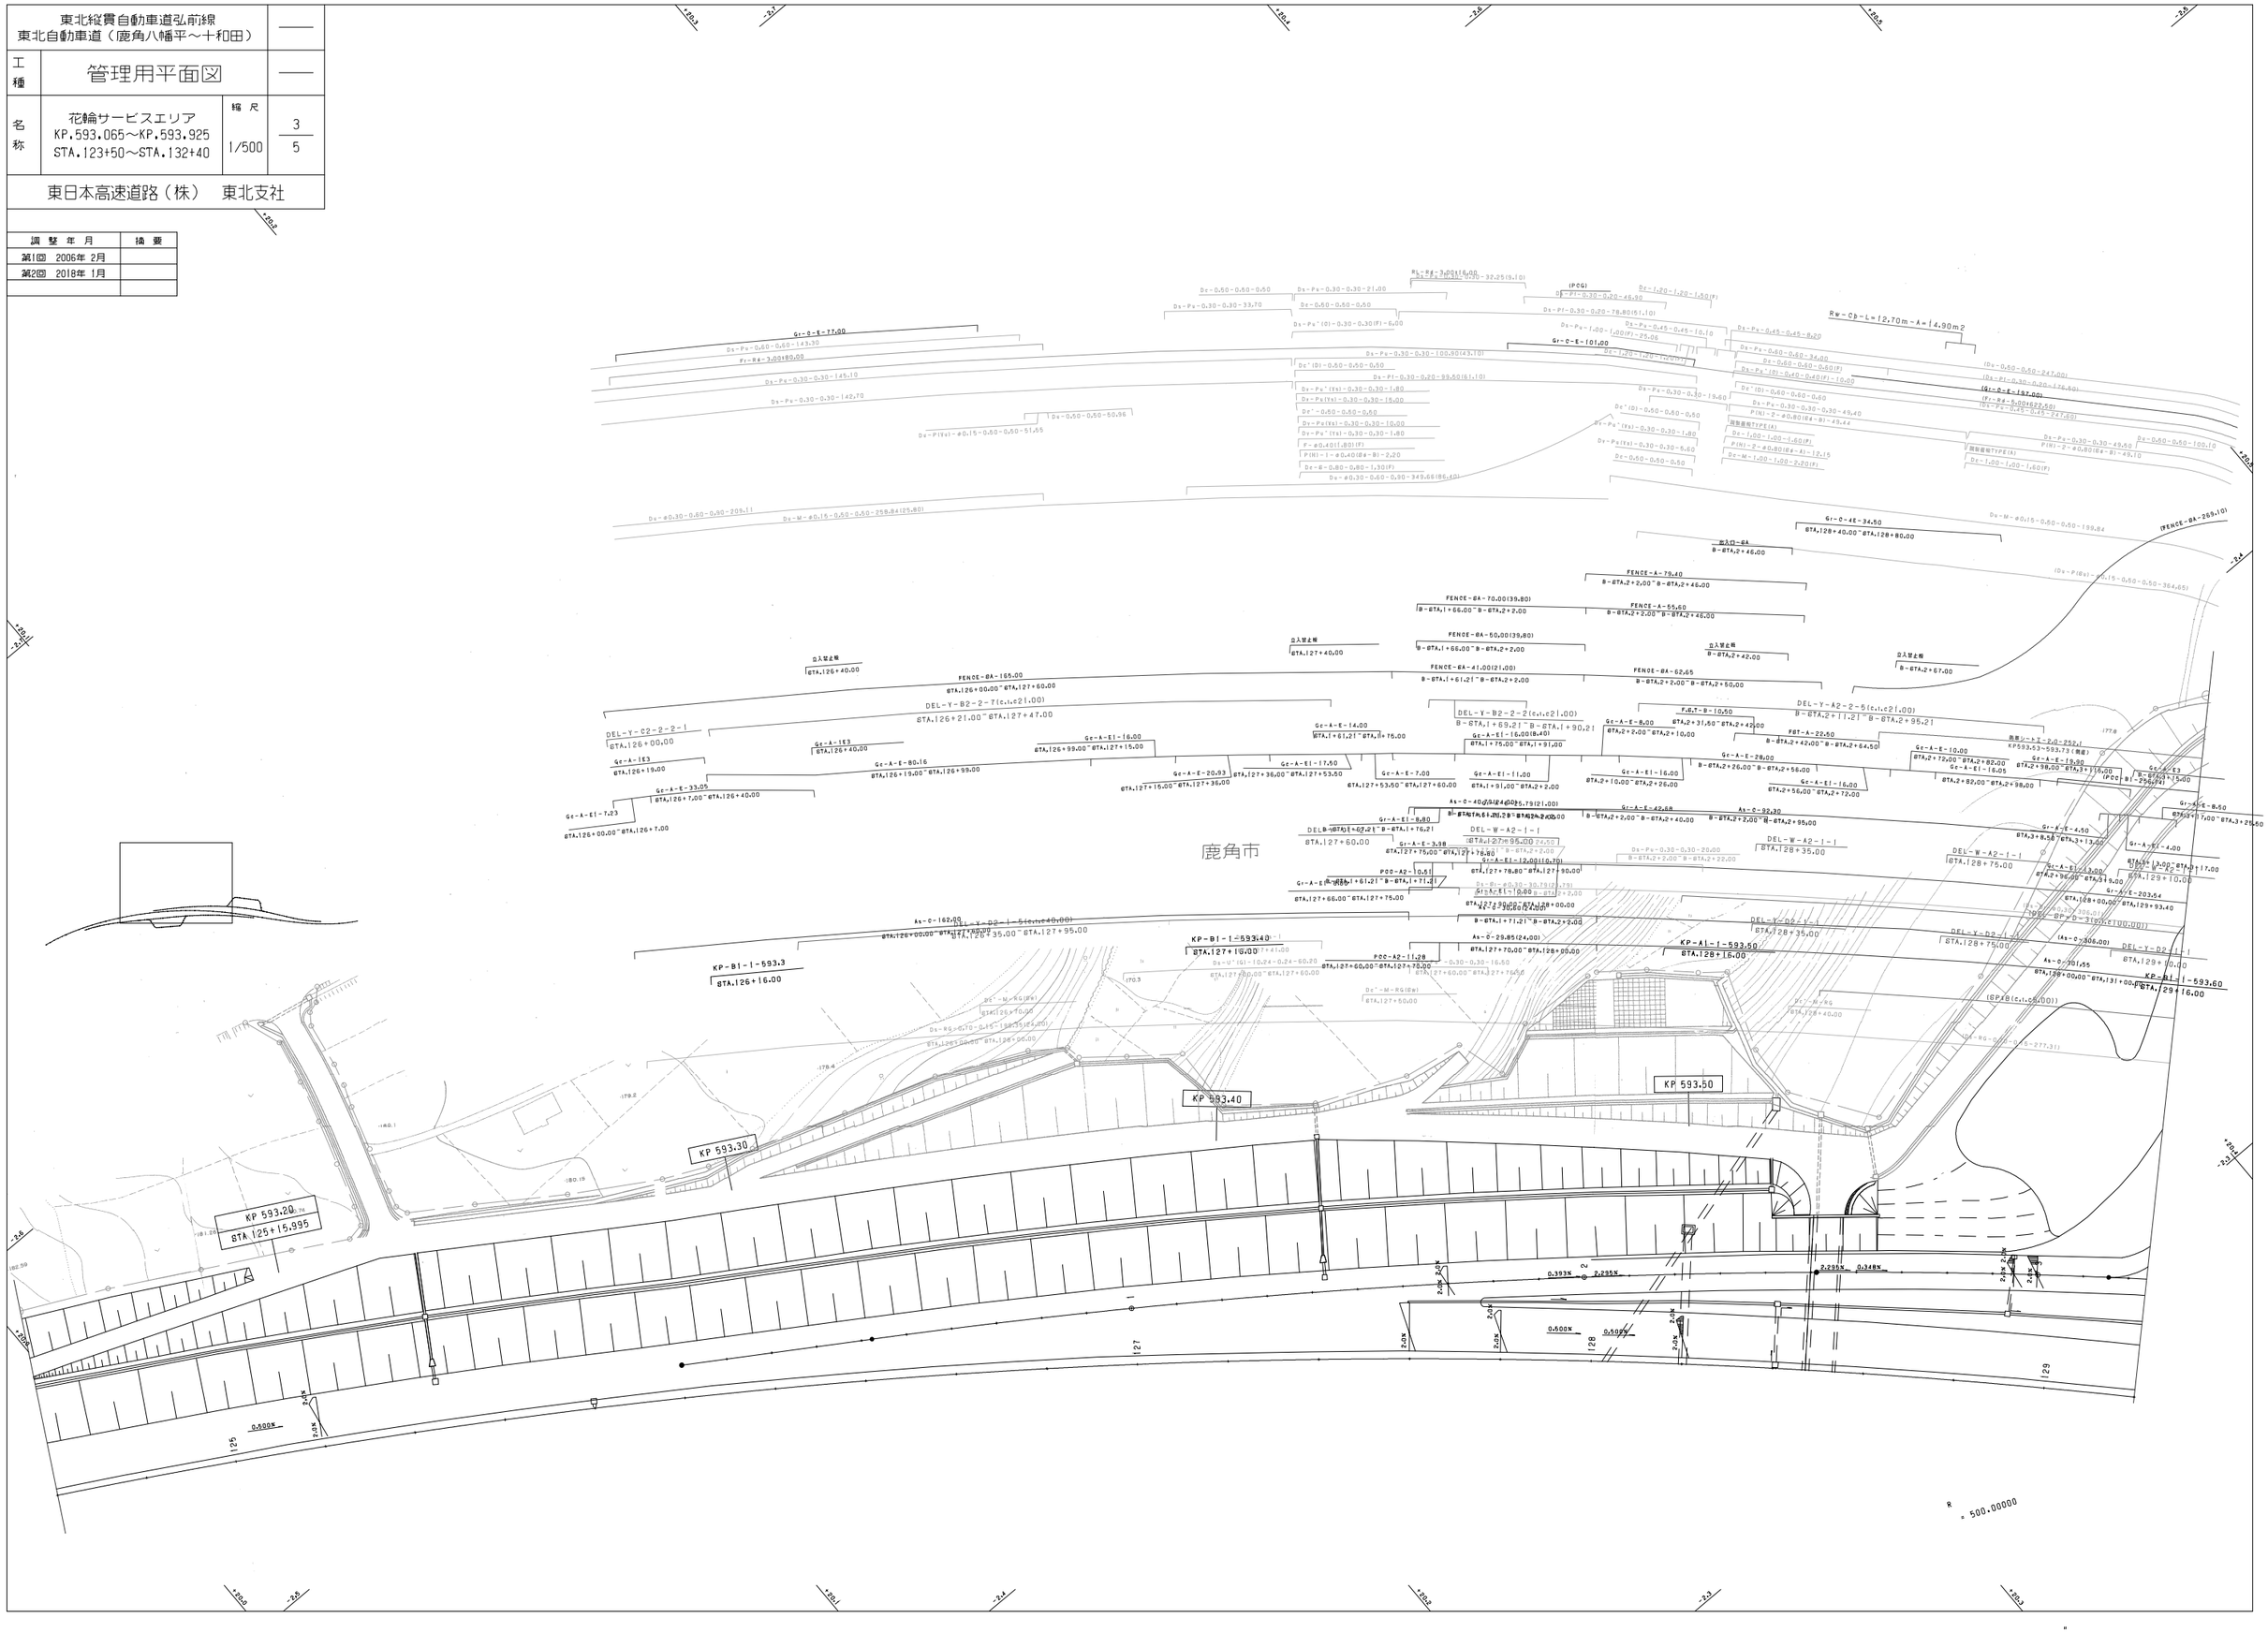
鹿角市
KP 593.20
STA 125+15.995
KP 593.30
KP 593.40
KP 593.50
KP-B1-1-593.3
STA.126+16.00
KP-B1-1-593.40
STA.127+16.00
KP-A1-1-593.50
STA.128+16.00
KP-B1-1-593.60
STA.129+16.00
R = 500.00000
Gr-C-E-77.00
Gr-C-E-101.00
Rw-Cb-L=12.70m-A=14.90m2
Gr-C-E-197.00
Gr-C-E-34.50
FENCE-GA-269.10
FENCE-GA-155.00
FENCE-GA-70.00(39.80)
FENCE-GA-50.00(39.80)
FENCE-GA-41.00(21.00)
FENCE-GA-62.65
FENCE-A-79.40
FENCE-A-55.60
DEL-Y-C2-2-2-1
DEL-Y-B2-2-7(c1.c2|.00)
DEL-Y-B2-2-2(c1.c2|.00)
DEL-Y-A2-2-5(c1.c2|.00)
DEL-W-A2-1-1
DEL-Y-D2-1-1
Gc-A-E1-7.23
Gc-A-E-33.05
Gc-A-E-80.16
Gc-A-E-20.93
Gc-A-E-14.00
Gc-A-E1-16.00
Gc-A-E1-17.50
Gc-A-E-7.00
Gc-A-E1-11.00
Gc-A-E-8.00
Gc-A-E1-16.00(8.40)
Gc-A-E-10.00
Gc-A-E-19.90
Gc-A-E1-16.05
Gc-A-E-28.00
Gc-A-E1-16.00
Gc-A-E-42.68
Gr-A-E1-8.80
Gr-A-E-3.98
Gr-A-E1-12.00(10.70)
Gr-A-E-4.50
Gr-A-E1-4.00
Gr-A-E-8.50
Gr-A-E-4.00
Gr-A-E-203.54
As-C-162.00
As-C-40.00(24.00)
As-C-92.30
As-C-29.85(24.00)
As-C-306.00
As-C-301.55
Ds-Pu-0.60-0.60-143.30
Ds-Pu-0.30-0.30-142.70
Ds-Pu-0.30-0.30-100.90(43.70)
Ds-Pt-0.30-0.20-99.50(61.10)
Ds-Pt-0.30-0.20-78.80(51.10)
Ds-Pu-0.30-0.30-49.40
Ds-Pu-0.30-0.30-49.44
Ds-Pu-0.30-0.30-19.60
Ds-Pu-0.30-0.30-1.80
Ds-Pu-0.30-0.30-5.60
Ds-Pu-0.30-0.30-349.66(86.40)
Ds-Pu-0.30-0.30-100.10
Ds-Pu-0.45-0.45-247.60
Ds-Pu-0.60-0.60-247.00
Ds-Pt-0.30-0.20-176.60
Ds-Pu-0.30-0.30-49.50
Ds-Pu-0.60-0.60-100.10
Ds-Pu-0.30-0.30-209.11
Ds-M-ø0.15-0.50-0.50-259.84(25.80)
Ds-M-ø0.15-0.50-0.50-199.84
Ds-M-ø0.15-0.50-0.50-364.65
Ds-RG-0.70-0.15-13.35(24.00)
Ds-RG-0.70-0.15-277.31
Dc-1.20-1.20-1.50(F)
Dc-0.50-0.50-0.50
Dc-0.60-0.60-0.60
Dc-1.00-1.00-1.60(F)
Dc-1.00-1.00-2.00(F)
Dc-0.50-0.50-50.96
Dc'-M-RG(Ew)
Dc'-M-RG
Dc-0.50-0.50-0.50
Dc-0.60-0.60-0.60
Dc-1.00-1.00-1.60(F)
Dc-1.00-1.00-2.00(F)
Dc-0.80-0.80-1.30(F)
Dc-0.30-0.30-0.30(F)-6.00
Dc'(D)-0.50-0.50-0.50
Dc'(D)-0.60-0.60-0.60
Dc'(D)-0.50-0.50-0.50
Dc'-0.50-0.50-0.50
Dy-Pu'(Yx)-0.30-0.30-1.80
Dy-Pu'(Yx)-0.30-0.30-15.00
Dy-Pu'(Yx)-0.30-0.30-10.00
Dy-Pu'(Yx)-0.30-0.30-1.80
Dy-Pu(Yx)-0.30-0.30-5.60
Dy-Pu(Yx)-0.30-0.30-19.60
Dy-Pu(Yx)-0.30-0.30-49.44
Dy-Pu(Yx)-0.30-0.30-49.40
Dy-Pu(Yx)-0.30-0.30-100.90(43.70)
Dy-Pu(Yx)-0.30-0.30-100.10
Dy-Pu(Yx)-0.30-0.30-49.50
Dy-Pu(Yx)-0.30-0.30-49.60
Dy-Pu(Yx)-0.30-0.30-1.80
Dy-Pu(Yx)-0.30-0.30-5.60
Dy-Pu(Yx)-0.30-0.30-349.66(86.40

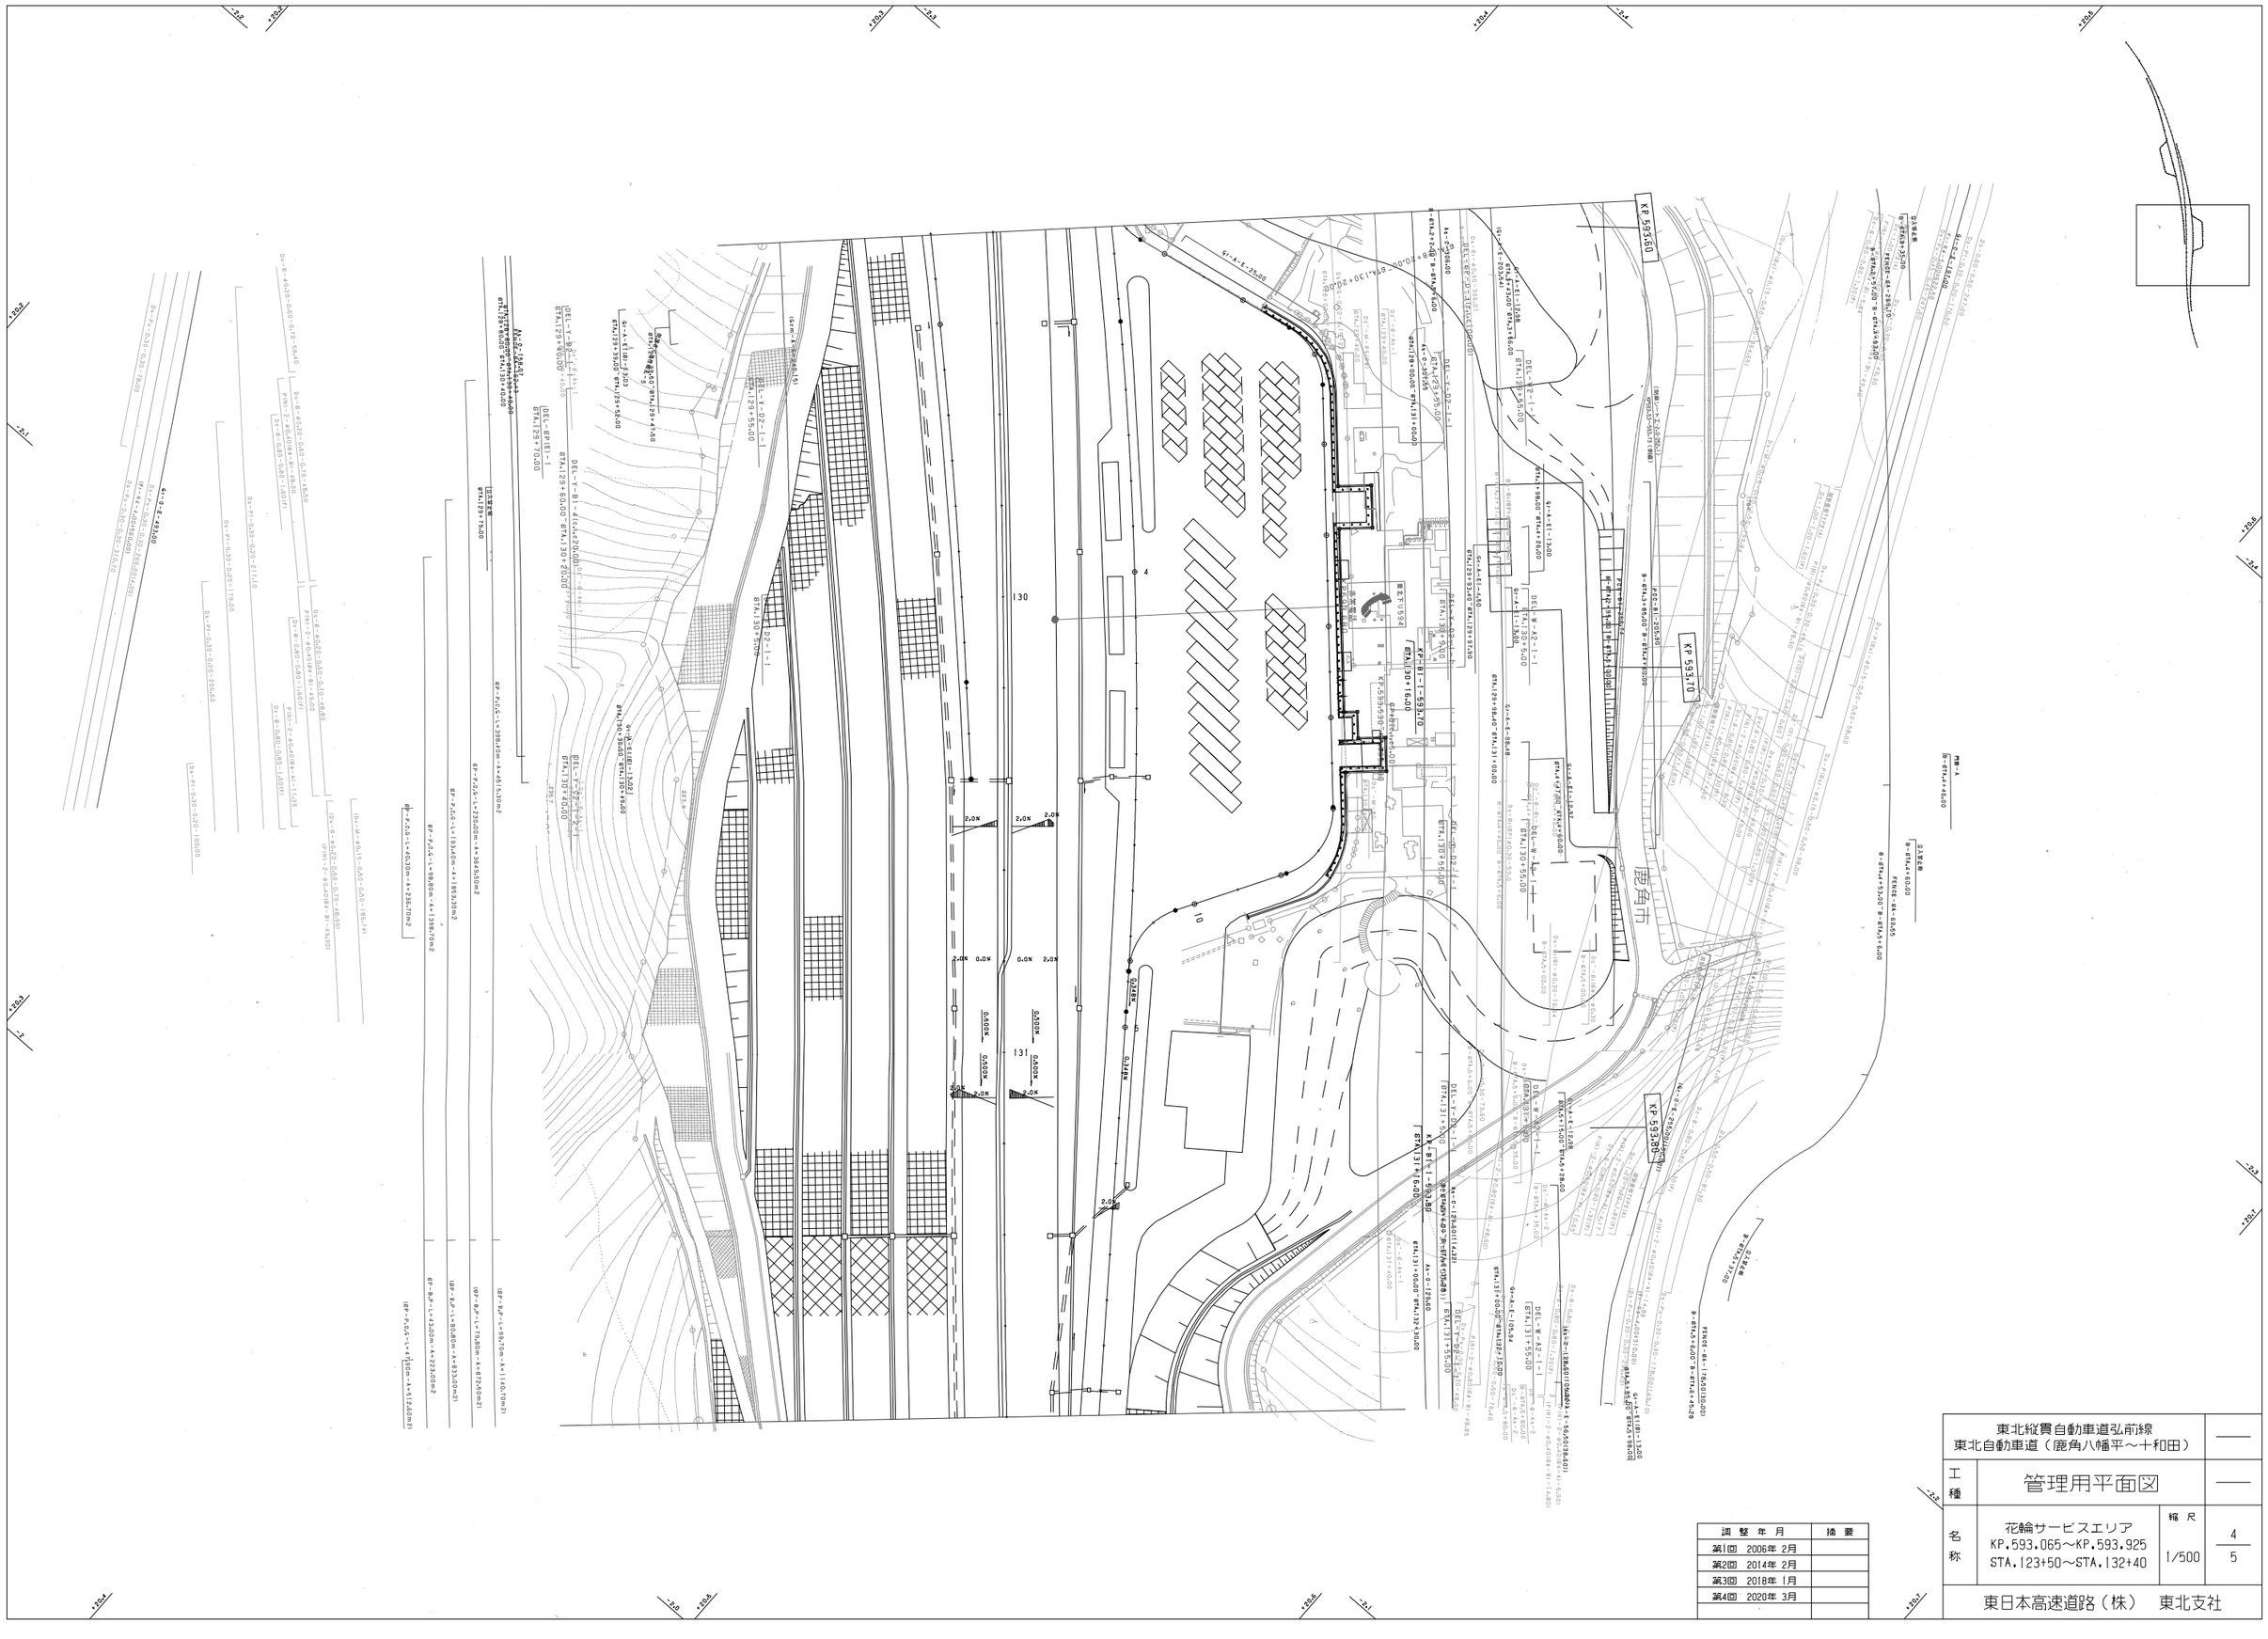
KP 593.600
KP 593.570
KP 593.540
KP 593.510
KP 593.480
KP 593.450
KP 593.420
KP 593.390
KP 593.360
KP 593.330
KP 593.300
KP 593.270
KP 593.240
KP 593.210
KP 593.180
KP 593.150
KP 593.120
KP 593.090
KP 593.060
KP 593.030
KP

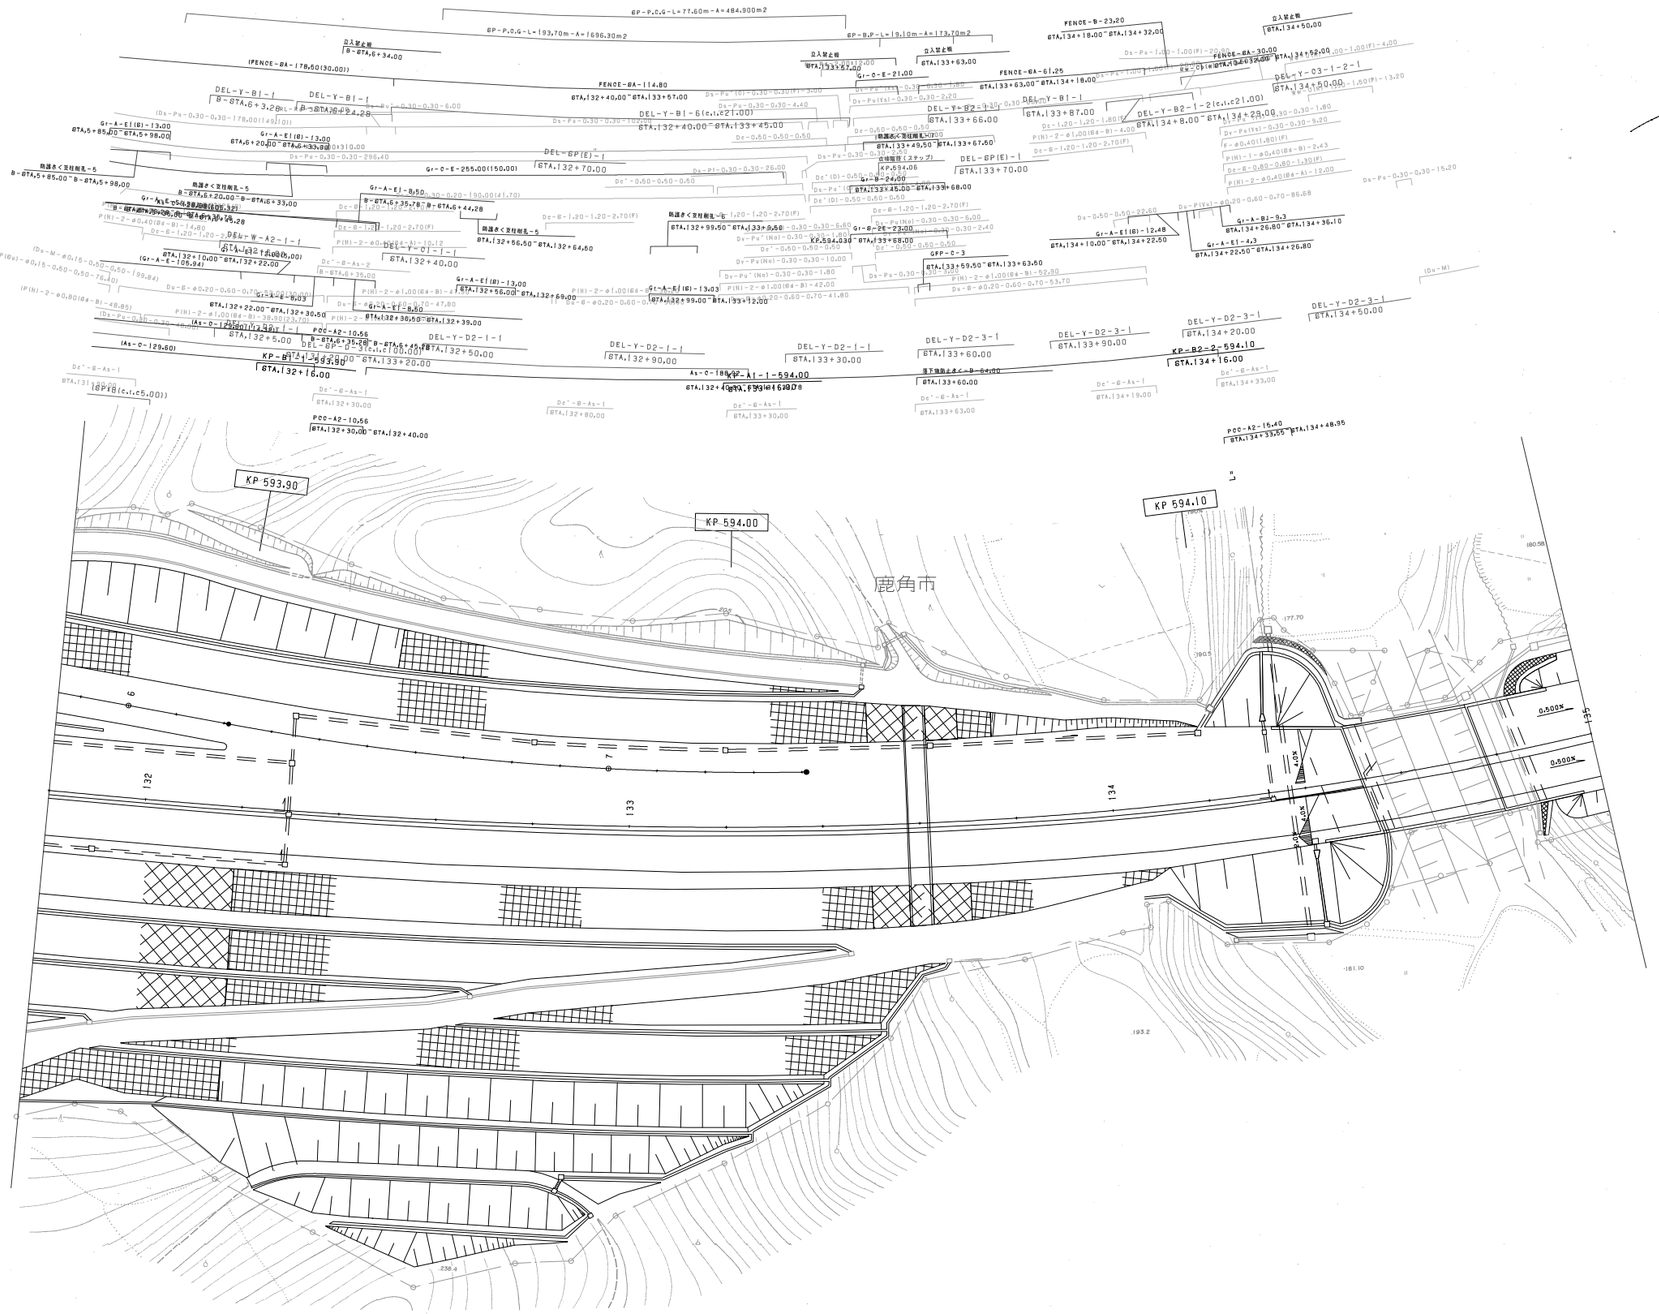
KP 593.90
KP 594.00
KP 594.10
鹿角市
6P-P,O,G-L=77.60m-A=484.900m2
6P-P,O,G-L=193.70m-A=1696.30m2
6P-B,P-L=9.10m-A=173.70m2
(FENCE-BA-178.50(30.00))
FENCE-BA-114.80
FENCE-BA-61.25
FENCE-B-23.20
FENCE-BA-30.00
DEL-Y-B1-1
DEL-Y-B1-5(c1.c21.00)
DEL-Y-B2-1-2(c1.c21.00)
DEL-Y-B2-4
DEL-Y-03-1-2-1
DEL-BP(E)-1
DEL-Y-D2-1-1
DEL-Y-D2-1
DEL-Y-D2-3-1
DEL-Y-D2-2-1
DEL-Y-D3-1
GPP-C-3
GPP-C-2
GPP-C-1
GPP-B-2
GPP-B-1
GPP-A-2
GPP-A-1
GPP-A-0
GPP-A-E1-1
GPP-A-E1-2
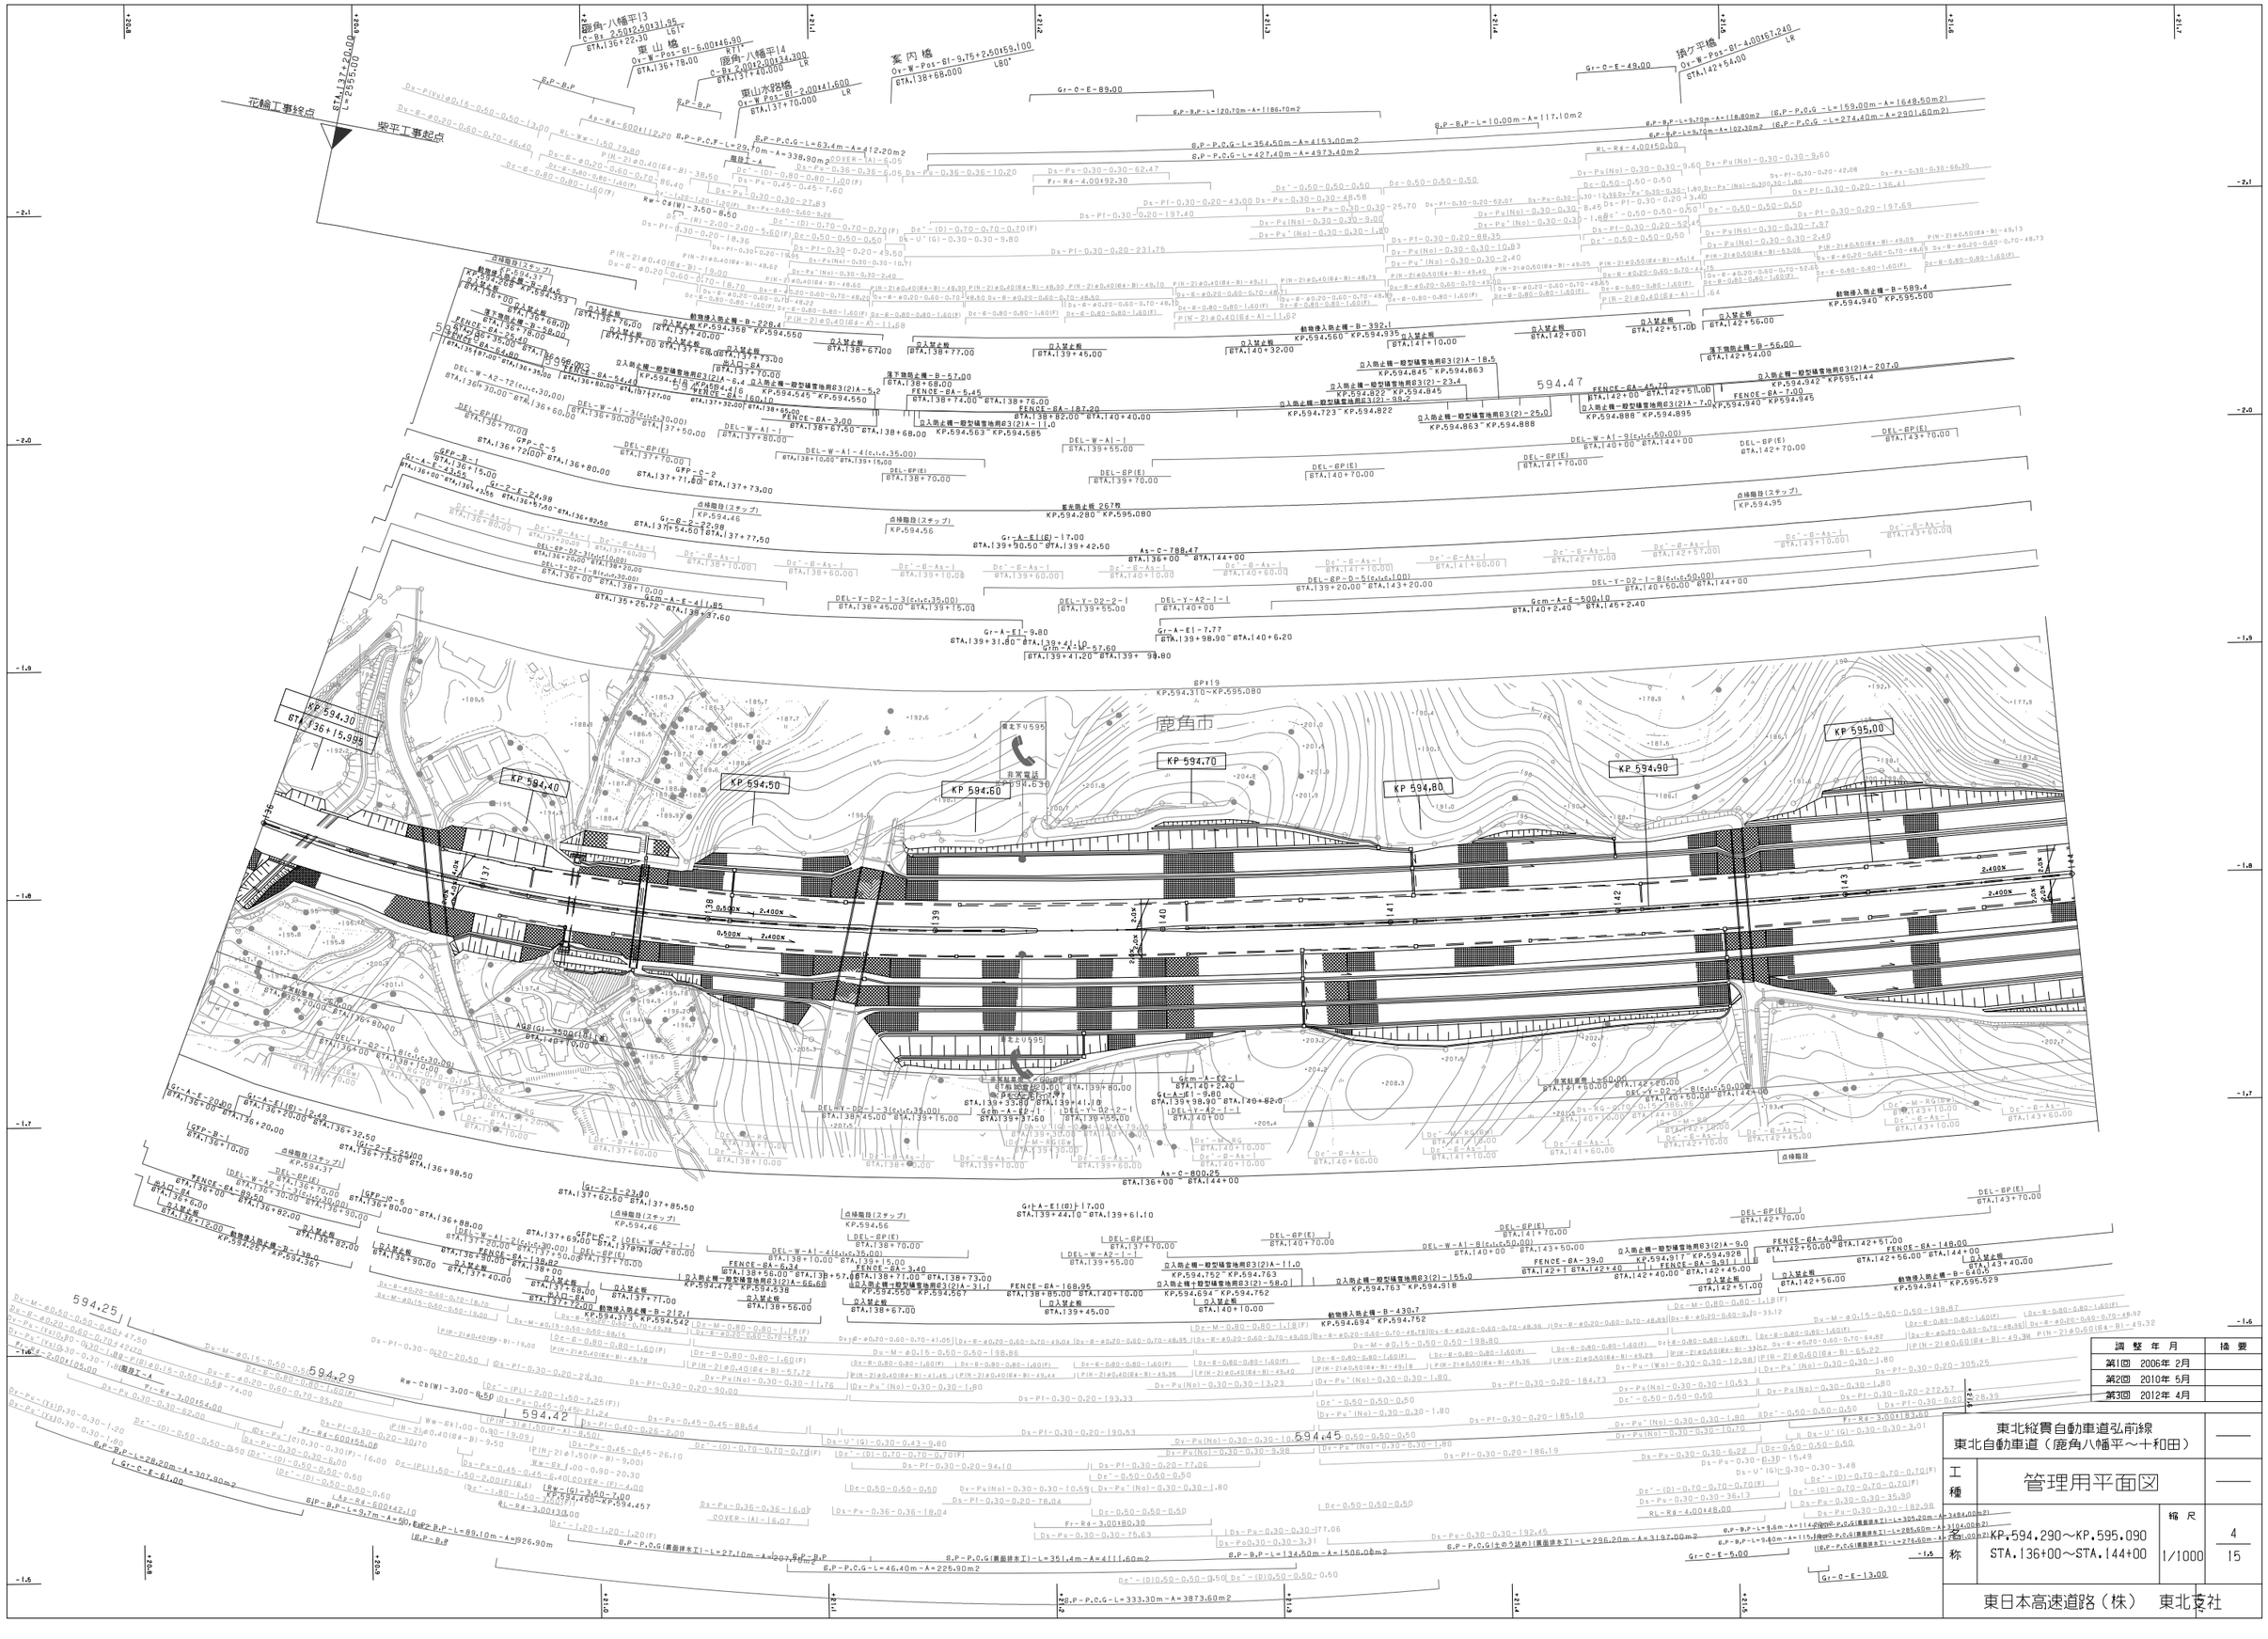

調 整 年 月		摘 要
第1回	2006年 2月	
第2回	2010年 5月	
第3回	2012年 4月	

東北縦貫自動車道弘前線
東北自動車道（鹿角八幡平～十和田）

工種	管理用平面図		
名称	KP.594.290～KP.595.090 STA.136+00～STA.144+00	縮尺 1/1000	4 15

東日本高速道路（株）　東北支社

東北縦貫自動車道弘前線
東北自動車道（鹿角八幡平～十和田）

工種：管理用平面図

名称：KP.595.090～KP.595.890
STA.144+00～STA.152+00

縮尺：1/1000

図番：5
15

東日本高速道路（株）　東北支社

調整年月	摘要
第1回　2006年 2月	
第2回　2010年 5月	
第3回　2012年 4月	
第4回　2015年 2月	

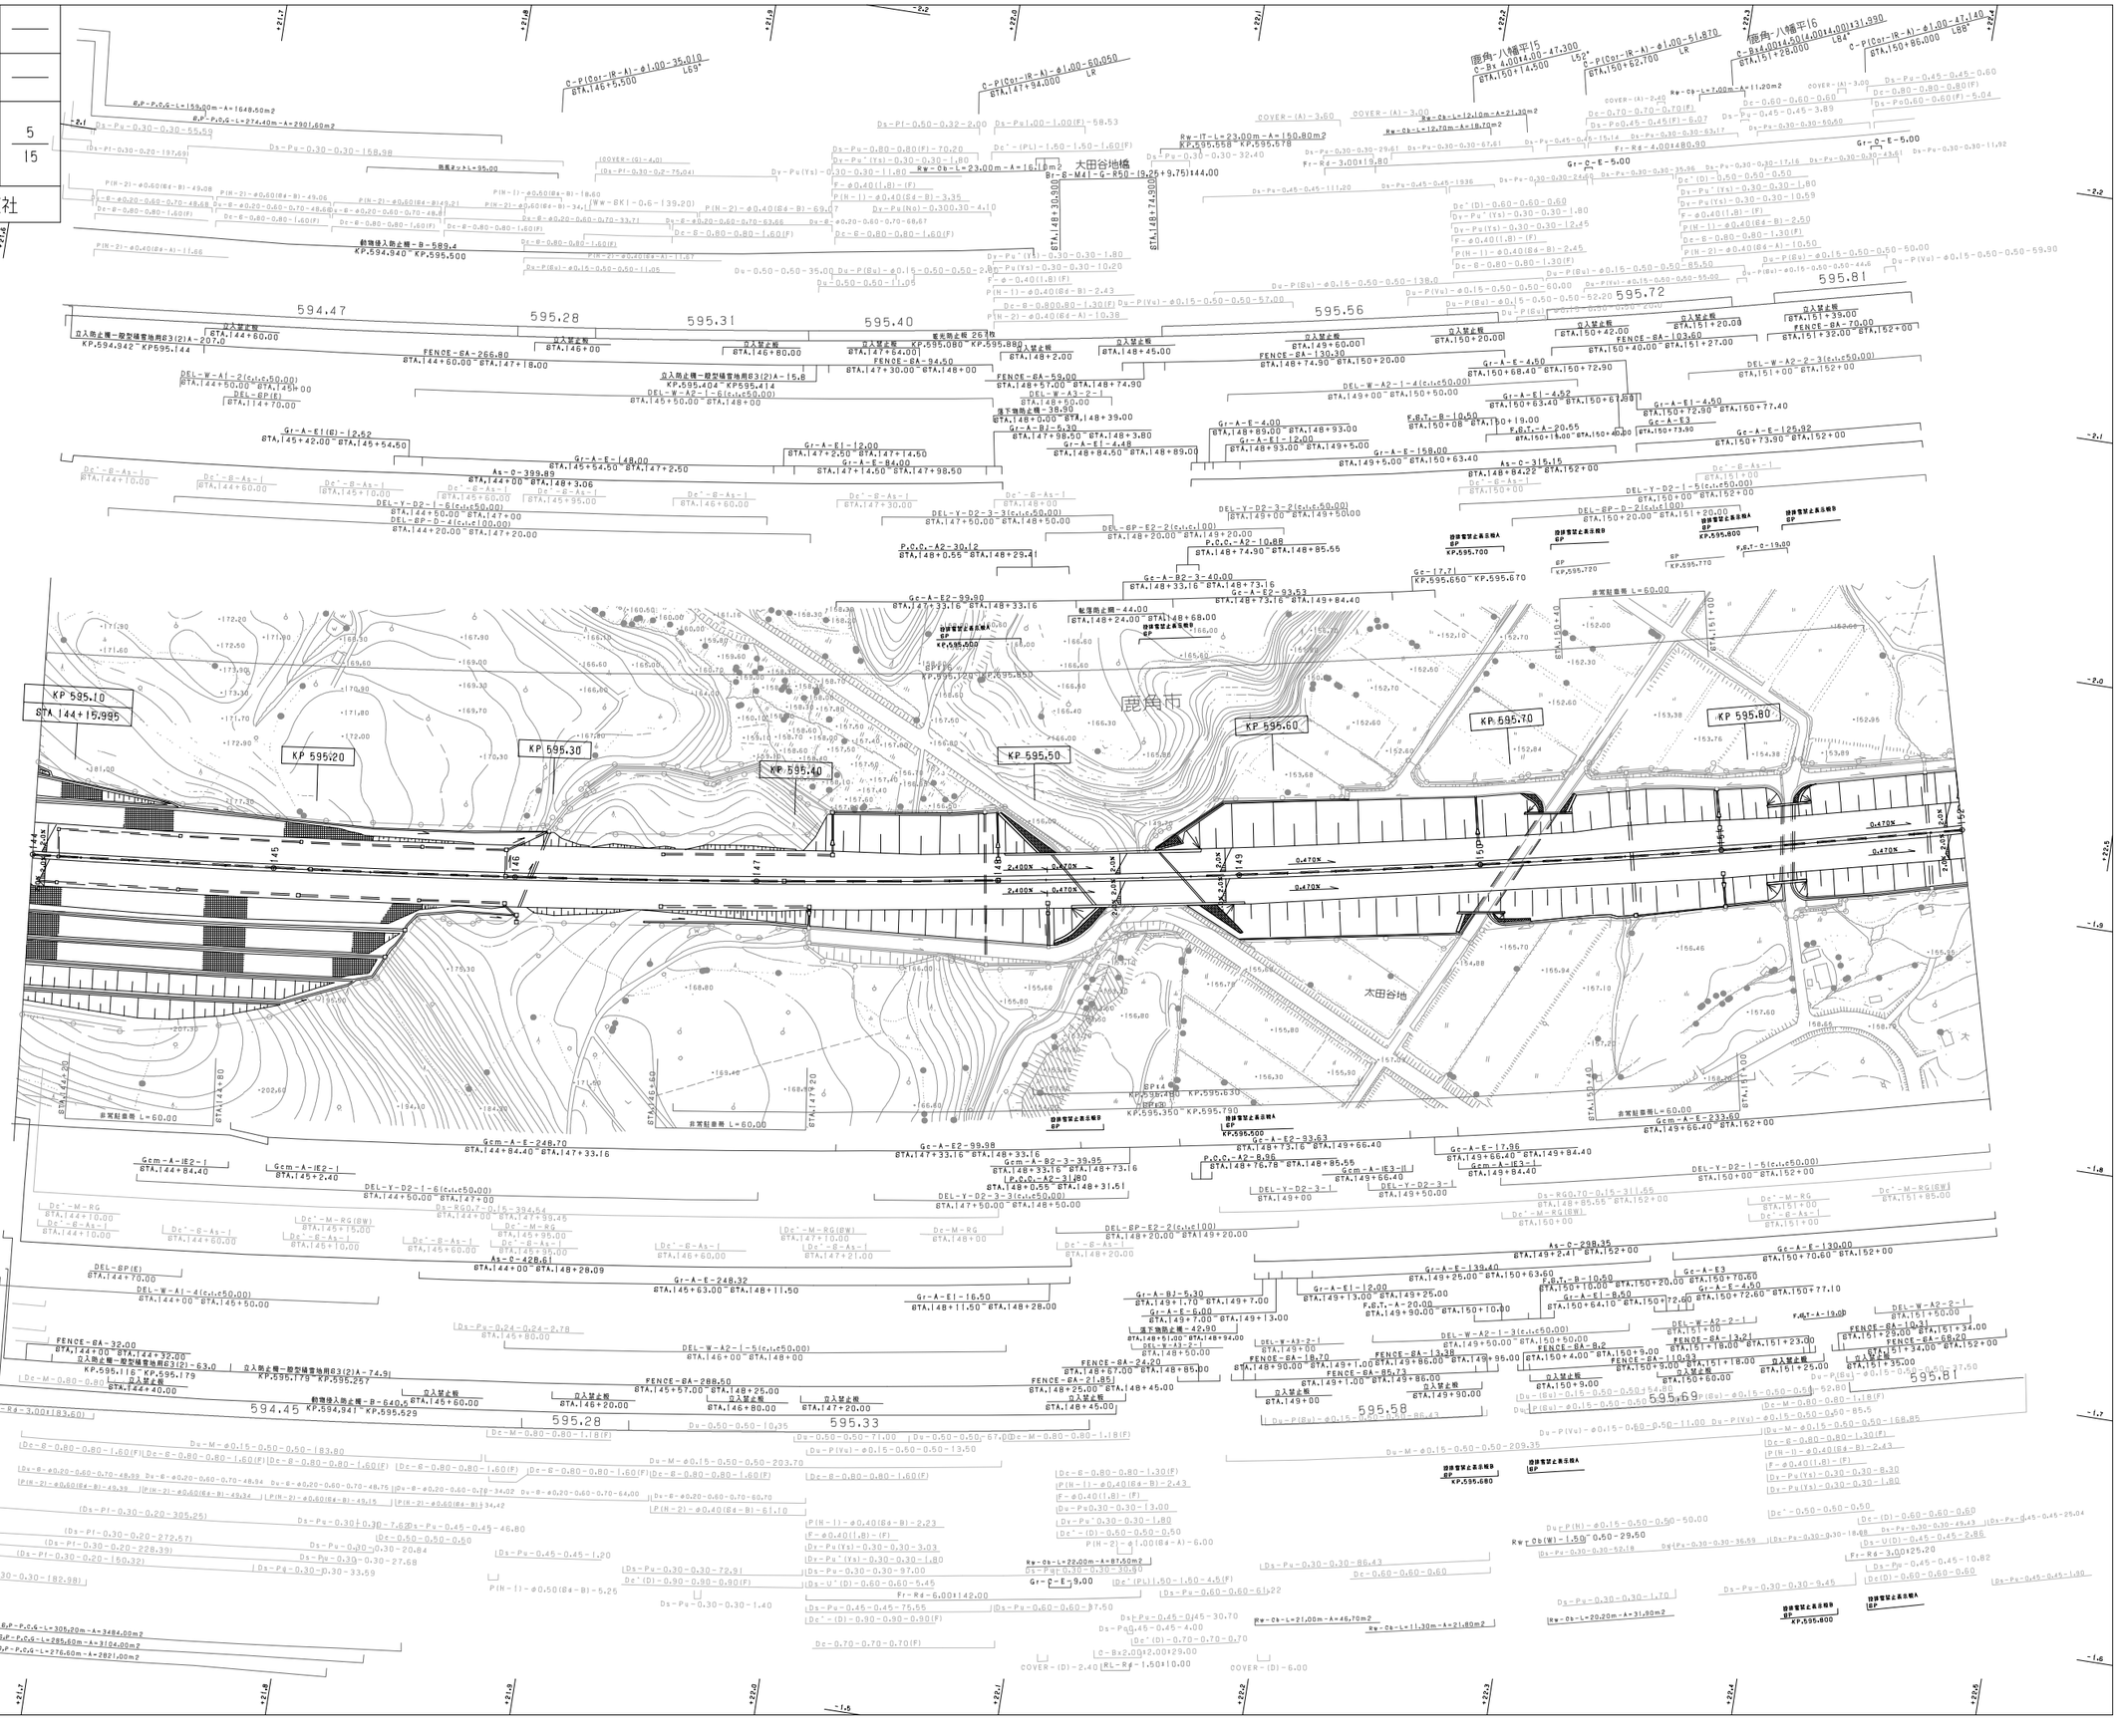

東北縦貫自動車道弘前線
東北自動車道（鹿角八幡平～十和田）

工種	管理用平面図		
名称	KP.595.890～KP.596.690 STA.152+00～STA.160+00	縮尺 1/1000	6 15

東日本高速道路（株）　東北支社

調整年月	摘要
第1回　2006年 2月	
第2回　2010年 5月	
第3回　2015年 2月	

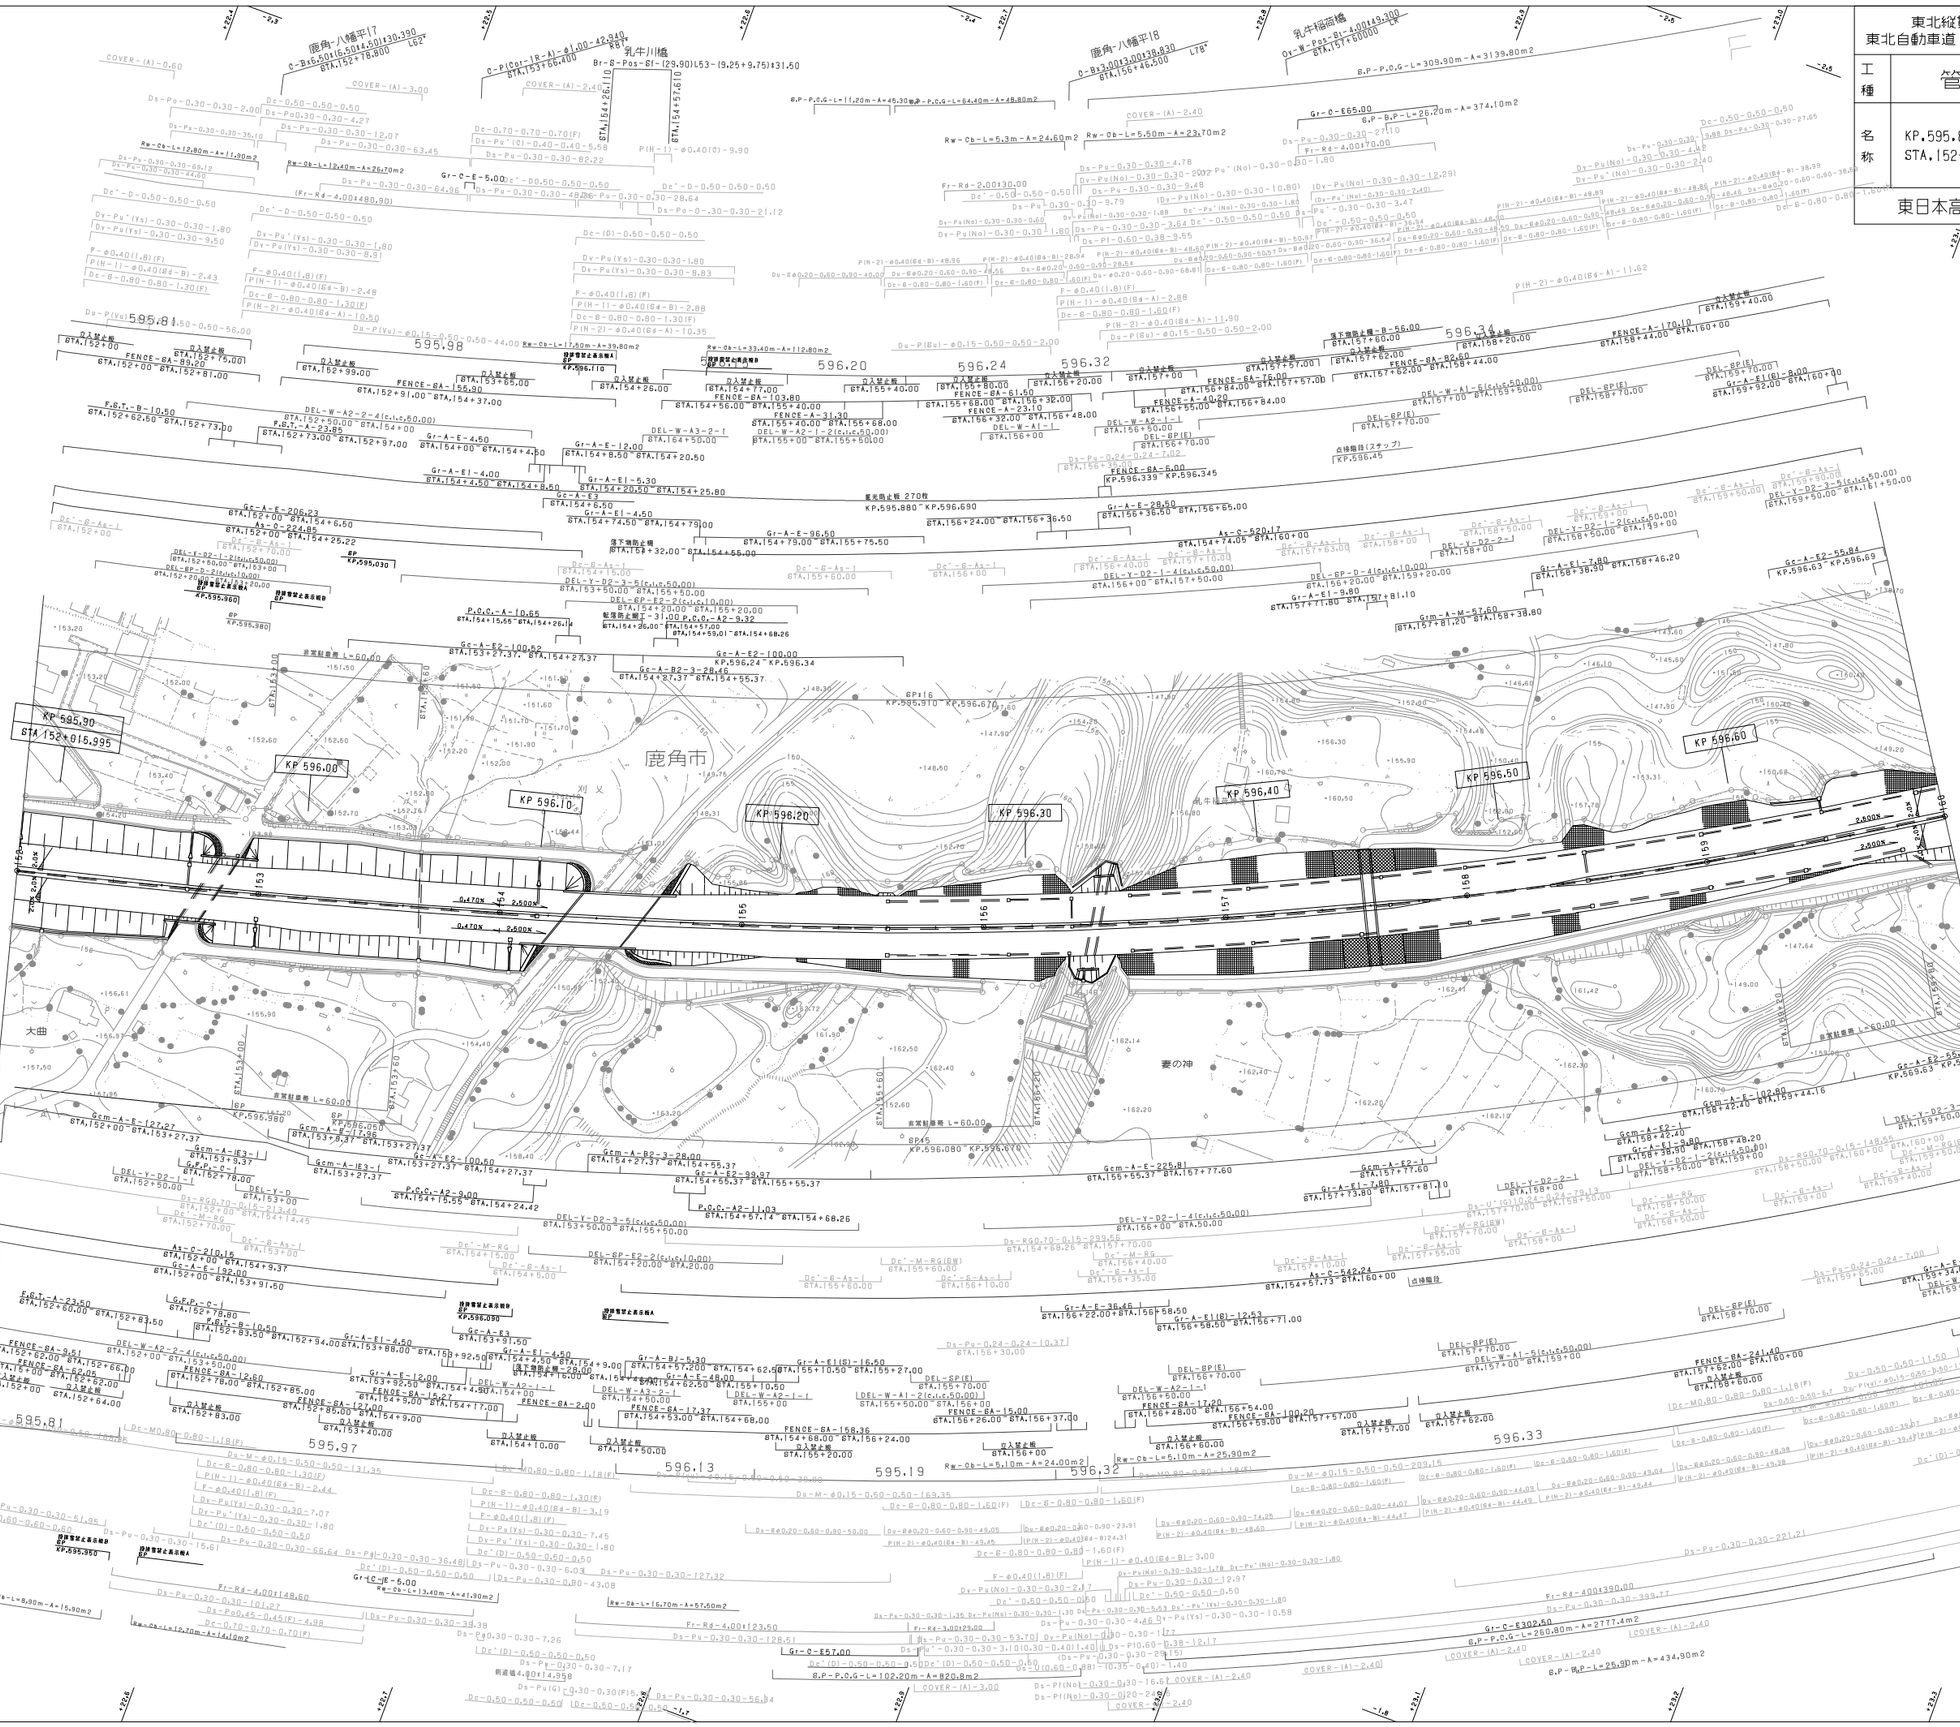
鹿角市
大曲
妻の神
KP 595.90
STA 152+015.995
KP 596.00
KP 596.10
KP 596.20
KP 596.30
KP 596.40
KP 596.50
KP 596.60
595.81
595.98
596.20
596.24
596.32
596.34
595.97
596.13
595.19
596.32
596.33
596.64
鹿角-八幡平17
鹿角-八幡平18
乳牛橋
乳牛橋南橋
COVER-(A)-0.60
COVER-(A)-3.00
COVER-(A)-2.40
COVER-(A)-2.60
COVER-(A)-3.00
Rw-Ob-L=12.80m-A=11.50m2
Rw-Ob-L=12.40m-A=26.70m2
Rw-Ob-L=5.3m-A=24.60m2
Rw-Ob-L=5.50m-A=23.70m2
Rw-Ob-L=33.40m-A=112.80m2
Rw-Ob-L=17.40m-A=39.80m2
Rw-Ob-L=8.90m-A=15.90m2
Rw-Ob-L=12.70m-A=141.90m2
Rw-Ob-L=13.40m-A=41.80m2
Rw-Ob-L=6.70m-A=57.50m2
Rw-Ob-L=5.10m-A=24.00m2
Fr-Rd-4.001480.90
Fr-Rd-2.00t30.00
Fr-Rd-4.00t390.00
Fr-Rd-4.00t148.60
Fr-Rd-4.00t123.50
Fr-Rd-3.00t25.02
Gr-C-E65.00
Gr-C-E57.00
Gr-C-E302.50
Gr-C-E5.00
B.P-P.C,G-L=309.90m-A=3139.80m2
B.P-P.C,G-L=11.20m-A=45.30m2
B.P-P.C,G-L=64.40m-A=48.80m2
B.P-B.P-L=26.20m-A=374.10m2
B.P-P.C,G-L=102.20m-A=820.8m2
B.P-P.C,G-L=260.80m-A=2777.4m2
B.P-W.P-L=25.90m-A=434.90m2
Gcm-A-E-127.97
Gcm-A-E-7.96
Gcm-A-E2-100.60
Gcm-A-B2-3-28.00
Gcm-A-E2-99.97
Gcm-A-E-225.81
Gcm-A-E2-1
Gcm-A-E-102.00
Gcm-A-E2-55.84
Gr-A-E2-100.00
Gr-A-E2-100.62
Gr-A-E-206.23
Gr-A-E-96.60
Gr-A-E-28.50
Gr-A-E-36.46
Gr-A-E1(B)-12.43
Gr-A-E1-7.80
Gr-A-E1-9.80
Gr-A-E1-7.80
Gr-A-E2-55.84
Gr-A-E-65.00
Gr-A-E-23.50
Gr-A-E-12.00
Gr-A-E1-4.50
Gr-A-E1-5.30
Gr-A-E1-4.50
Gr-A-E3
Gr-A-B2-5.30
Gr-A-E1(G)-16.50
Gr-A-E-48.00
Gr-A-E1-7.80
Gr-A-E2-55.84
Gr-A-E1-7.80
Gr-A-E1-8.00
Gr-A-E2-55.84
Gr-A-E1-4.50
Gr-A-E1-5.30
Gr-A-E1-4.50
Gr-A-E1-4.50
Gr-A-E1-4.00
Gr-A-E1-5.30
Gr-A-E3
Gr-A-E1-4.50
Gr-A-E1-4.50
Gr-A-E1-4.50

東北縦貫自動車道弘前線
東北自動車道（鹿角八幡平～十和田）

工種：管理用平面図

名称：KP.596.690～KP.597.490
STA.160+00～STA.168+00

縮尺：1/1000

7/15

東日本高速道路（株）　東北支社

調整年月	摘要
第1回 2006年 2月	
第2回 2010年 5月	
第3回 2015年 2月	
第4回 2020年 3月	

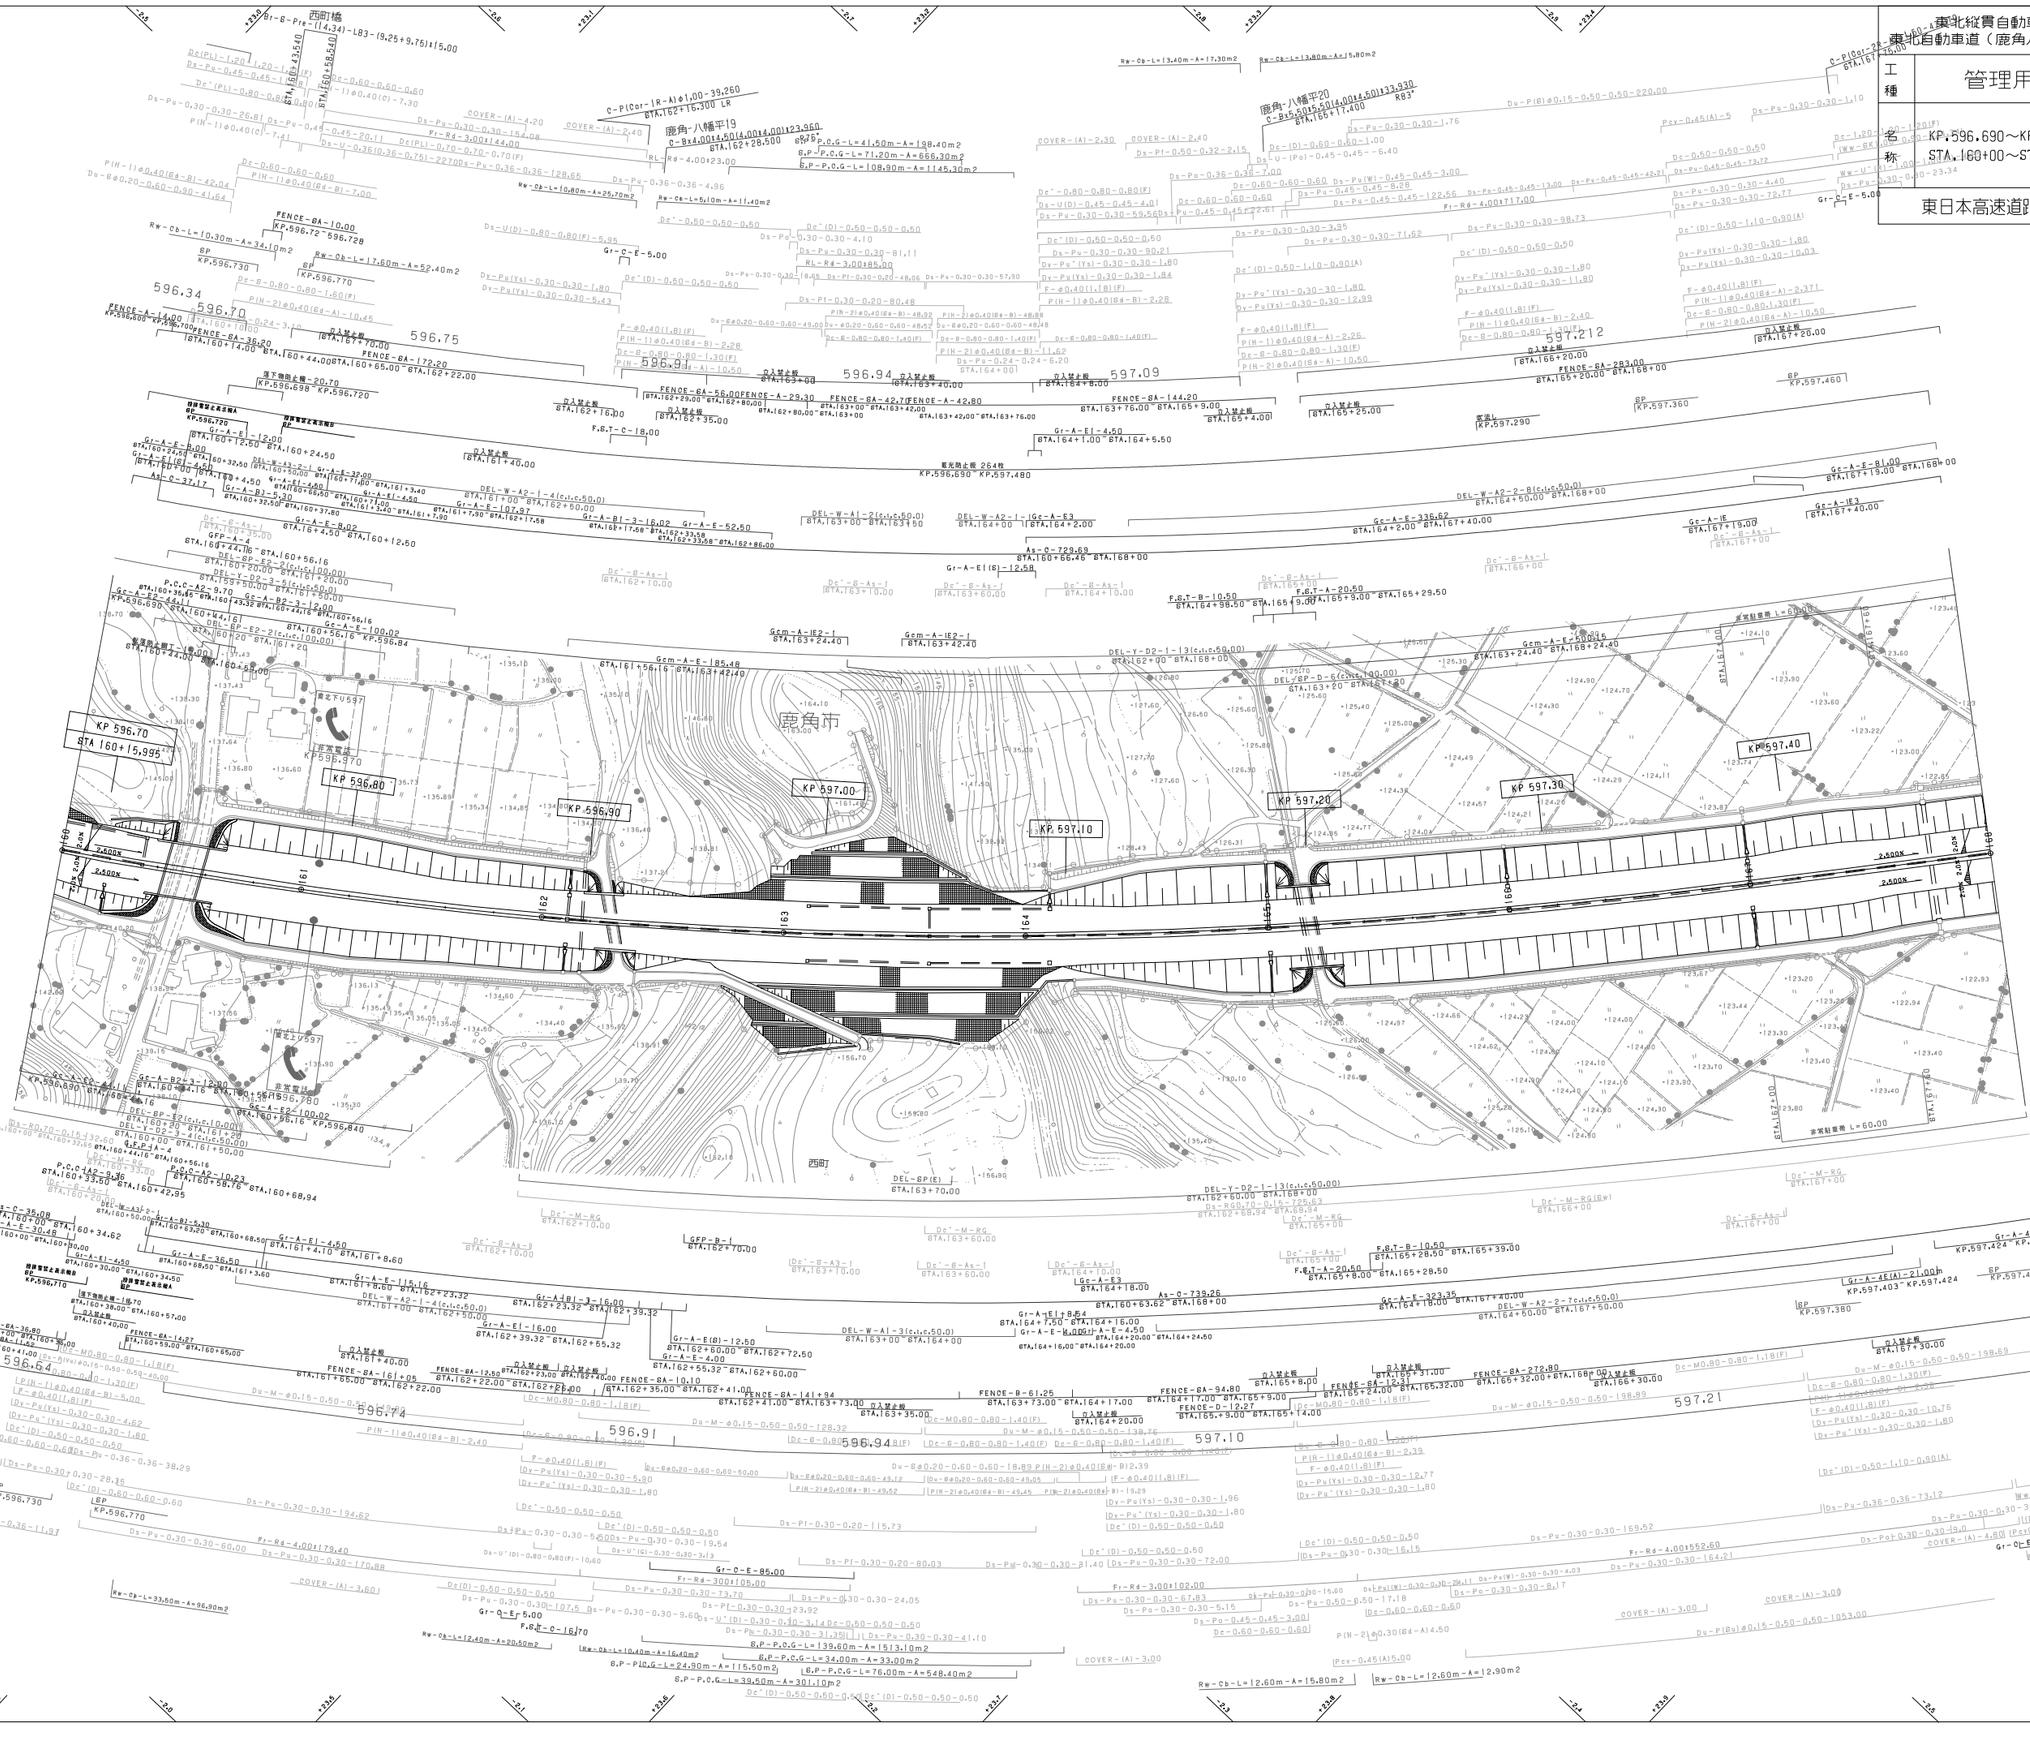
西町橋
鹿角八幡平19
鹿角八幡平20
鹿角市
西町
KP 596.70
STA 160+15.995
KP 596.80
KP 596.90
KP 597.00
KP 597.10
KP 597.20
KP 597.30
KP 597.40
596.34
596.70
596.75
596.91
596.94
597.09
596.74
596.64
597.212
597.21
596.91
597.10
596.94
FENCE-A-14.00
FENCE-BA-36.20
FENCE-BA-172.20
FENCE-BA-20.70
FENCE-BA-56.00
FENCE-A-29.30
FENCE-BA-42.7
FENCE-A-42.80
FENCE-BA-144.20
FENCE-BA-293.00
FENCE-BA-272.80
FENCE-BA-36.80
FENCE-BA-14.27
FENCE-BA-126.50
FENCE-BA-16.10
FENCE-BA-141.94
FENCE-B-61.25
FENCE-BA-94.80
FENCE-B-12.27
FENCE-BA-32.00
FENCE-BA-24.00
FENCE-BA-32.62
FENCE-BA-31.00
FENCE-BA-30.00
FENCE-BA-16.05
FENCE-BA-22.00
FENCE-BA-35.00
FENCE-BA-41.00
FENCE-BA-73.00
FENCE-BA-35.00
FENCE-BA-17.00
FENCE-BA-9.00
FENCE-BA-4.00
FENCE-BA-25.00
FENCE-BA-20.00
FENCE-BA-8.00
FENCE-BA-4.00
FENCE-BA-9.00
FENCE-BA-20.00
FENCE-BA-63.00
FENCE-BA-76.00
FENCE-BA-42.00
FENCE-BA-76.00
FENCE-BA-80.00
FENCE-BA-80.00
FENCE-BA-80

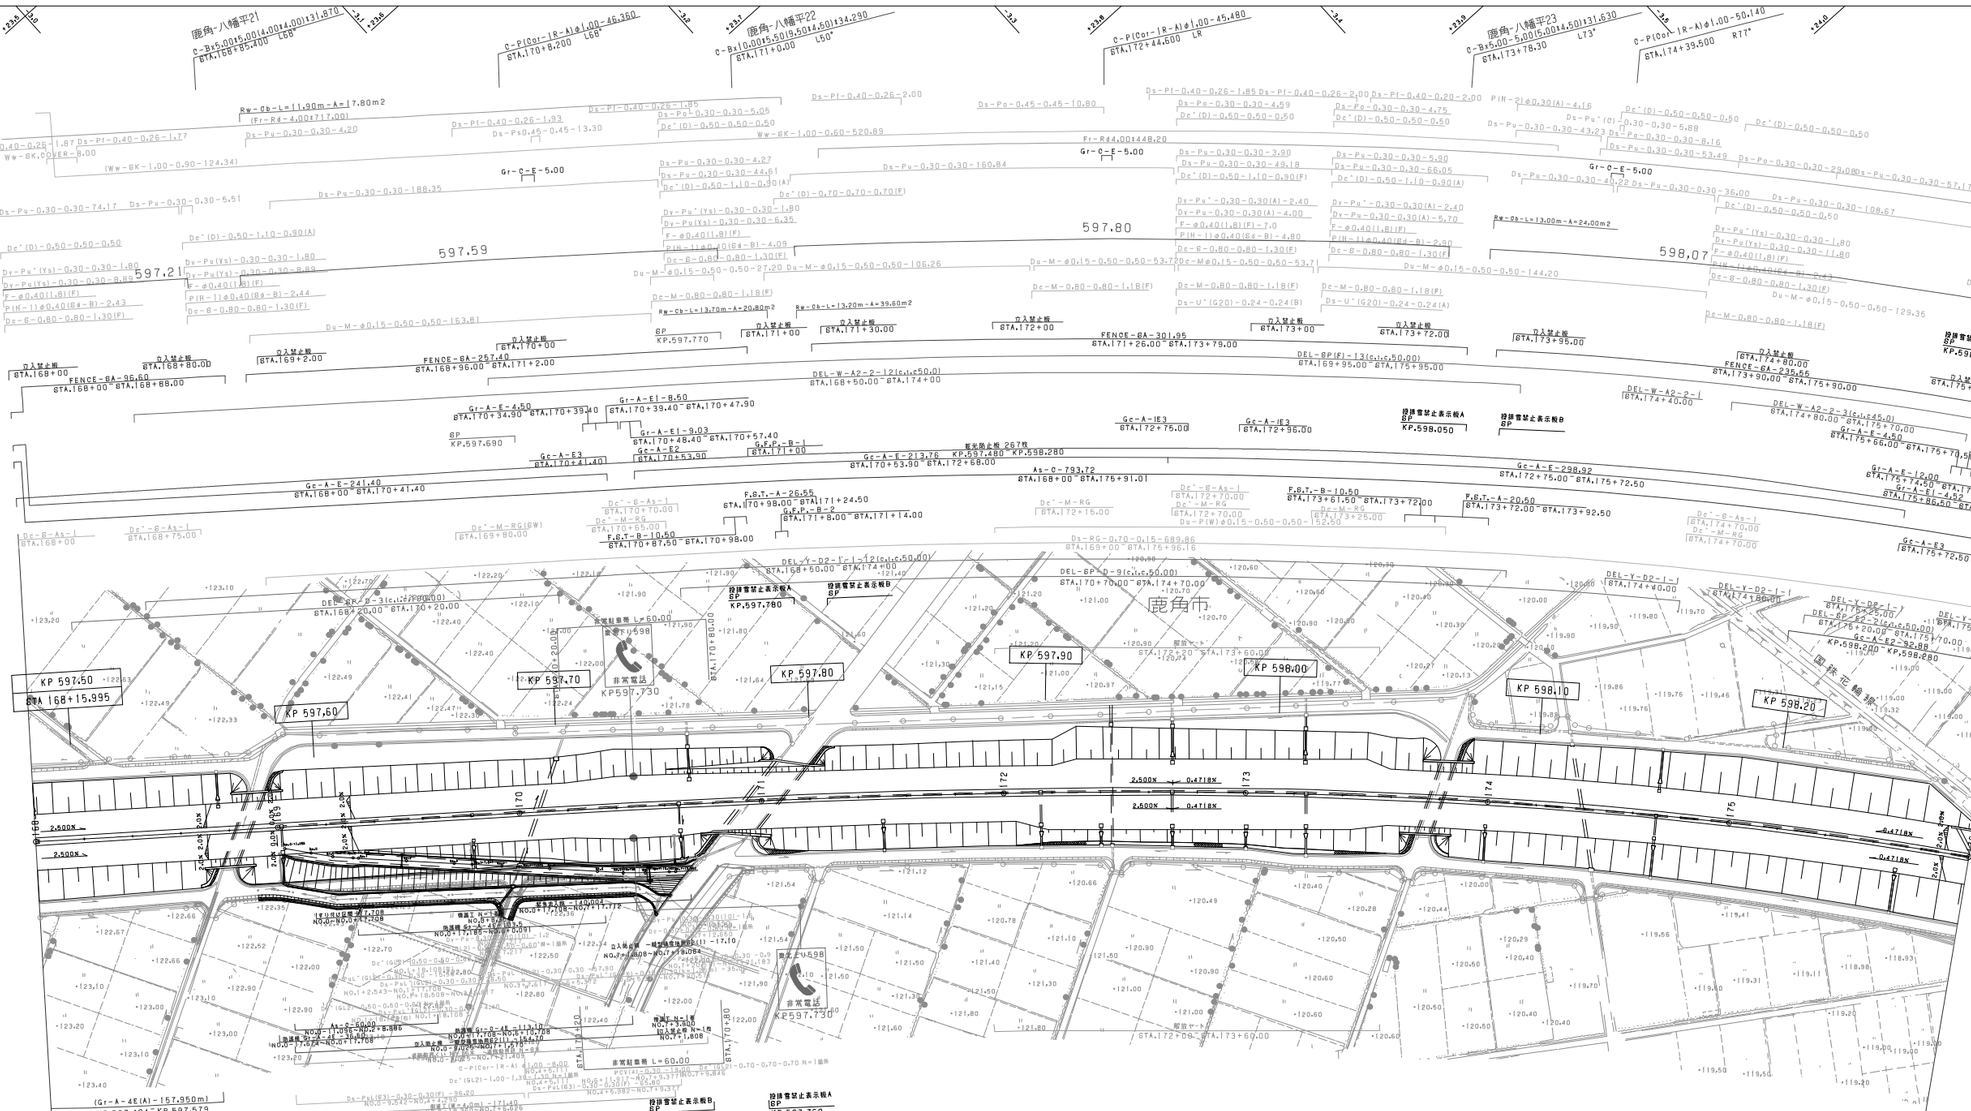
鹿角-八幡平21
鹿角-八幡平22
鹿角-八幡平23
C-Bz5.00+5.00(5.00+4.50)I31.670
C-Bx(0.00+5.50)(5.50+4.50)I34.290
C-Bz5.00-5.00(5.00+4.50)I31.630
C-P(Cor-IR-A)φ1.00-46.360
C-P(Cor-IR-A)φ1.00-45.480
C-P(Cor-IR-A)φ1.00-50.140
Rw-Ob-L=11.90m-A=17.80m2
Rw-Ob-L=13.70m-A=20.80m2
Rw-Ob-L=13.20m-A=39.60m2
Rw-Ob-L=12.70m-A=14.90m2
Rw-Ob-L=13.10m-A=16.59m2
Rw-Ob-L=17.20m-A=49.00m2
Rw-Ob-L=34.20m-A=65.30m2
Rw-Ob-L=12.30m-A=19.00m2
Rw-8K-L=1.00-0.60-520.89
Rw-IT-L=35.20m-A=246.90m
KP.598.265～KP.598.300
Fr-R44.00-448.20
Fr-R4-4.00-522.60
Gr-C-E-5.00
Gr-C-E-13.00
597.80
597.59
597.21
598.07
598.06
KP 597.50
STA 168+15.995
KP 597.60
KP 597.70
KP 597.80
KP 597.90
KP 598.00
KP 598.10
KP 598.20
KP597.730
非常電話
鹿角市
(POC)
KP.597.690
KP.597.770
KP.597.780
KP.597.760
KP.598.050
KP.598.040
KP.598.270
KP.598.280
KP.597.480～KP.598.280
KP.597.490～KP.598.290
STA.168+00～STA.176+00
立入禁止柵
FENCE-6A-257.40
FENCE-6A-182.52
FENCE-6A-254.60
FENCE-6A-235.60
FENCE-6A-213.70
FENCE-6A-301.95
FENCE-6A-260.00
FENCE-6A-96.60
FENCE-6A-66.85
FENCE-6A-12.42
FENCE-6A-12.46
FENCE-6A-15.93
FENCE-6A-12.35
FENCE-6A-13.65
FENCE-D-101.00
FENCE-D-8.00
落雪防止柵-114.00
DEL-W-A2-2-3(c,l,c=45.00)
DEL-W-A2-2-2(c,l,c=50.00)
DEL-W-A2-2-1(c,l,c=50.00)
DEL-W-A2-2-3(c,l,c=50.00)
DEL-W-A2-2-1
DEL-W-A2-2-2
DEL-W-A2-2-3
DEL-BP(F)-13(c,l,c=50.00)
DEL-BP-D-9(c,l,c=50.00)
DEL-BP-E2-2(c,l,c=50.00)
DEL-Y-D2-1-1(c,l,c=50.00)
DEL-Y-D2-1-2(c,l,c=50.00)
DEL-Y-D2-1-1
DEL-Y-D2-1-2
DEL-Y-D2-2-1
DEL-Y-D2-3-1
Gr-A-E-4.50
Gr-A-E-213.76
Gr-A-E-298.92
Gr-A-E-241.40
Gr-A-E-4.52
Gr-A-E-3.28
Gr-A-E-12.00
Gr-A-E2-92.88
Gr-A-E3
Gr-A-E(A)-157.950
Gr-A-E(A)-143.00
Gr-A-E1-8.60
Gr-A-E1-9.03
Gr-A-E1-10.60
Gr-A-E1-9.00
Gr-A-E2
Gr-A-E3
Gr-A-IE3
Gr-A-B1-3-16.00
Gr-A-B-1
Gr-A-E-27.53
Gcm-A-E-353.62
Gcm-A-E-373.05
Gcm-A-E-201.30
Gcm-A-E-326.95
Gcm-A-E2-100.76
Gcm-A-IE3-1
Gc-A-E-213.76
Gc-A-E3
Gc-A-IE3
F.G.T.-A-27.25
F.G.T.-B-10.50
F.G.T.-A-26.55
F.G.T.-B-10.60
F.G.T.-A-20.50
F.G.T.-A-E-20.45
F.G.T.-B-10.50
G.F.P.-B-1
G.F.P.-B-2
As-C-793.72
As-C-797.95
As-C-500.00
Ds-Pu-0.30-0.30-74.17
Ds-Pu-0.30-0.30-5.51
Ds-Pu-0.30-0.30-188.35
Ds-Pu-0.30-0.30-160.84
Ds-Pu-0.30-0.30-108.67
Ds-Pu-0.30-0.30-57.17
Ds-Pu-0.30-0.30-53.49
Ds-Pu-0.30-0.30-36.00
Ds-Pu-0.30-0.30-38.83
Ds-Pu-0.30-0.30-29.08
Ds-Pu-0.30-0.30-43.22
Ds-Pu-0.30-0.30-8.16
Ds-Pu-0.30-0.30-5.88
Ds-Pu-0.30-0.30-43.23
Ds-Pu-0.30-0.30-66.05
Ds-Pu-0.30-0.30-5.90
Ds-Pu-0.30-0.30-4.75
Ds-Pu-0.30-0.30-4.59
Ds-Pu-0.30-0.30-49.18
Ds-Pu-0.30-0.30-3.90
Ds-Pu-0.30-0.30-4.27
Ds-Pu-0.30-0.30-44.61
Ds-Pu-0.30-0.30-6.35
Ds-Pu-0.30-0.30-1.80
Ds-Pu-0.30-0.30-5.70
Ds-Pu-0.30-0.30-2.40
Ds-Pu-0.30-0.30-4.00
Ds-Pu-0.30-0.30-5.70
Ds-Pu-0.30-0.30-2.40
Ds-Pu-0.30-0.30-1.80
Ds-Pu-0.30-0.30-1.80
Ds-Pu-0.30-0.30-1.80

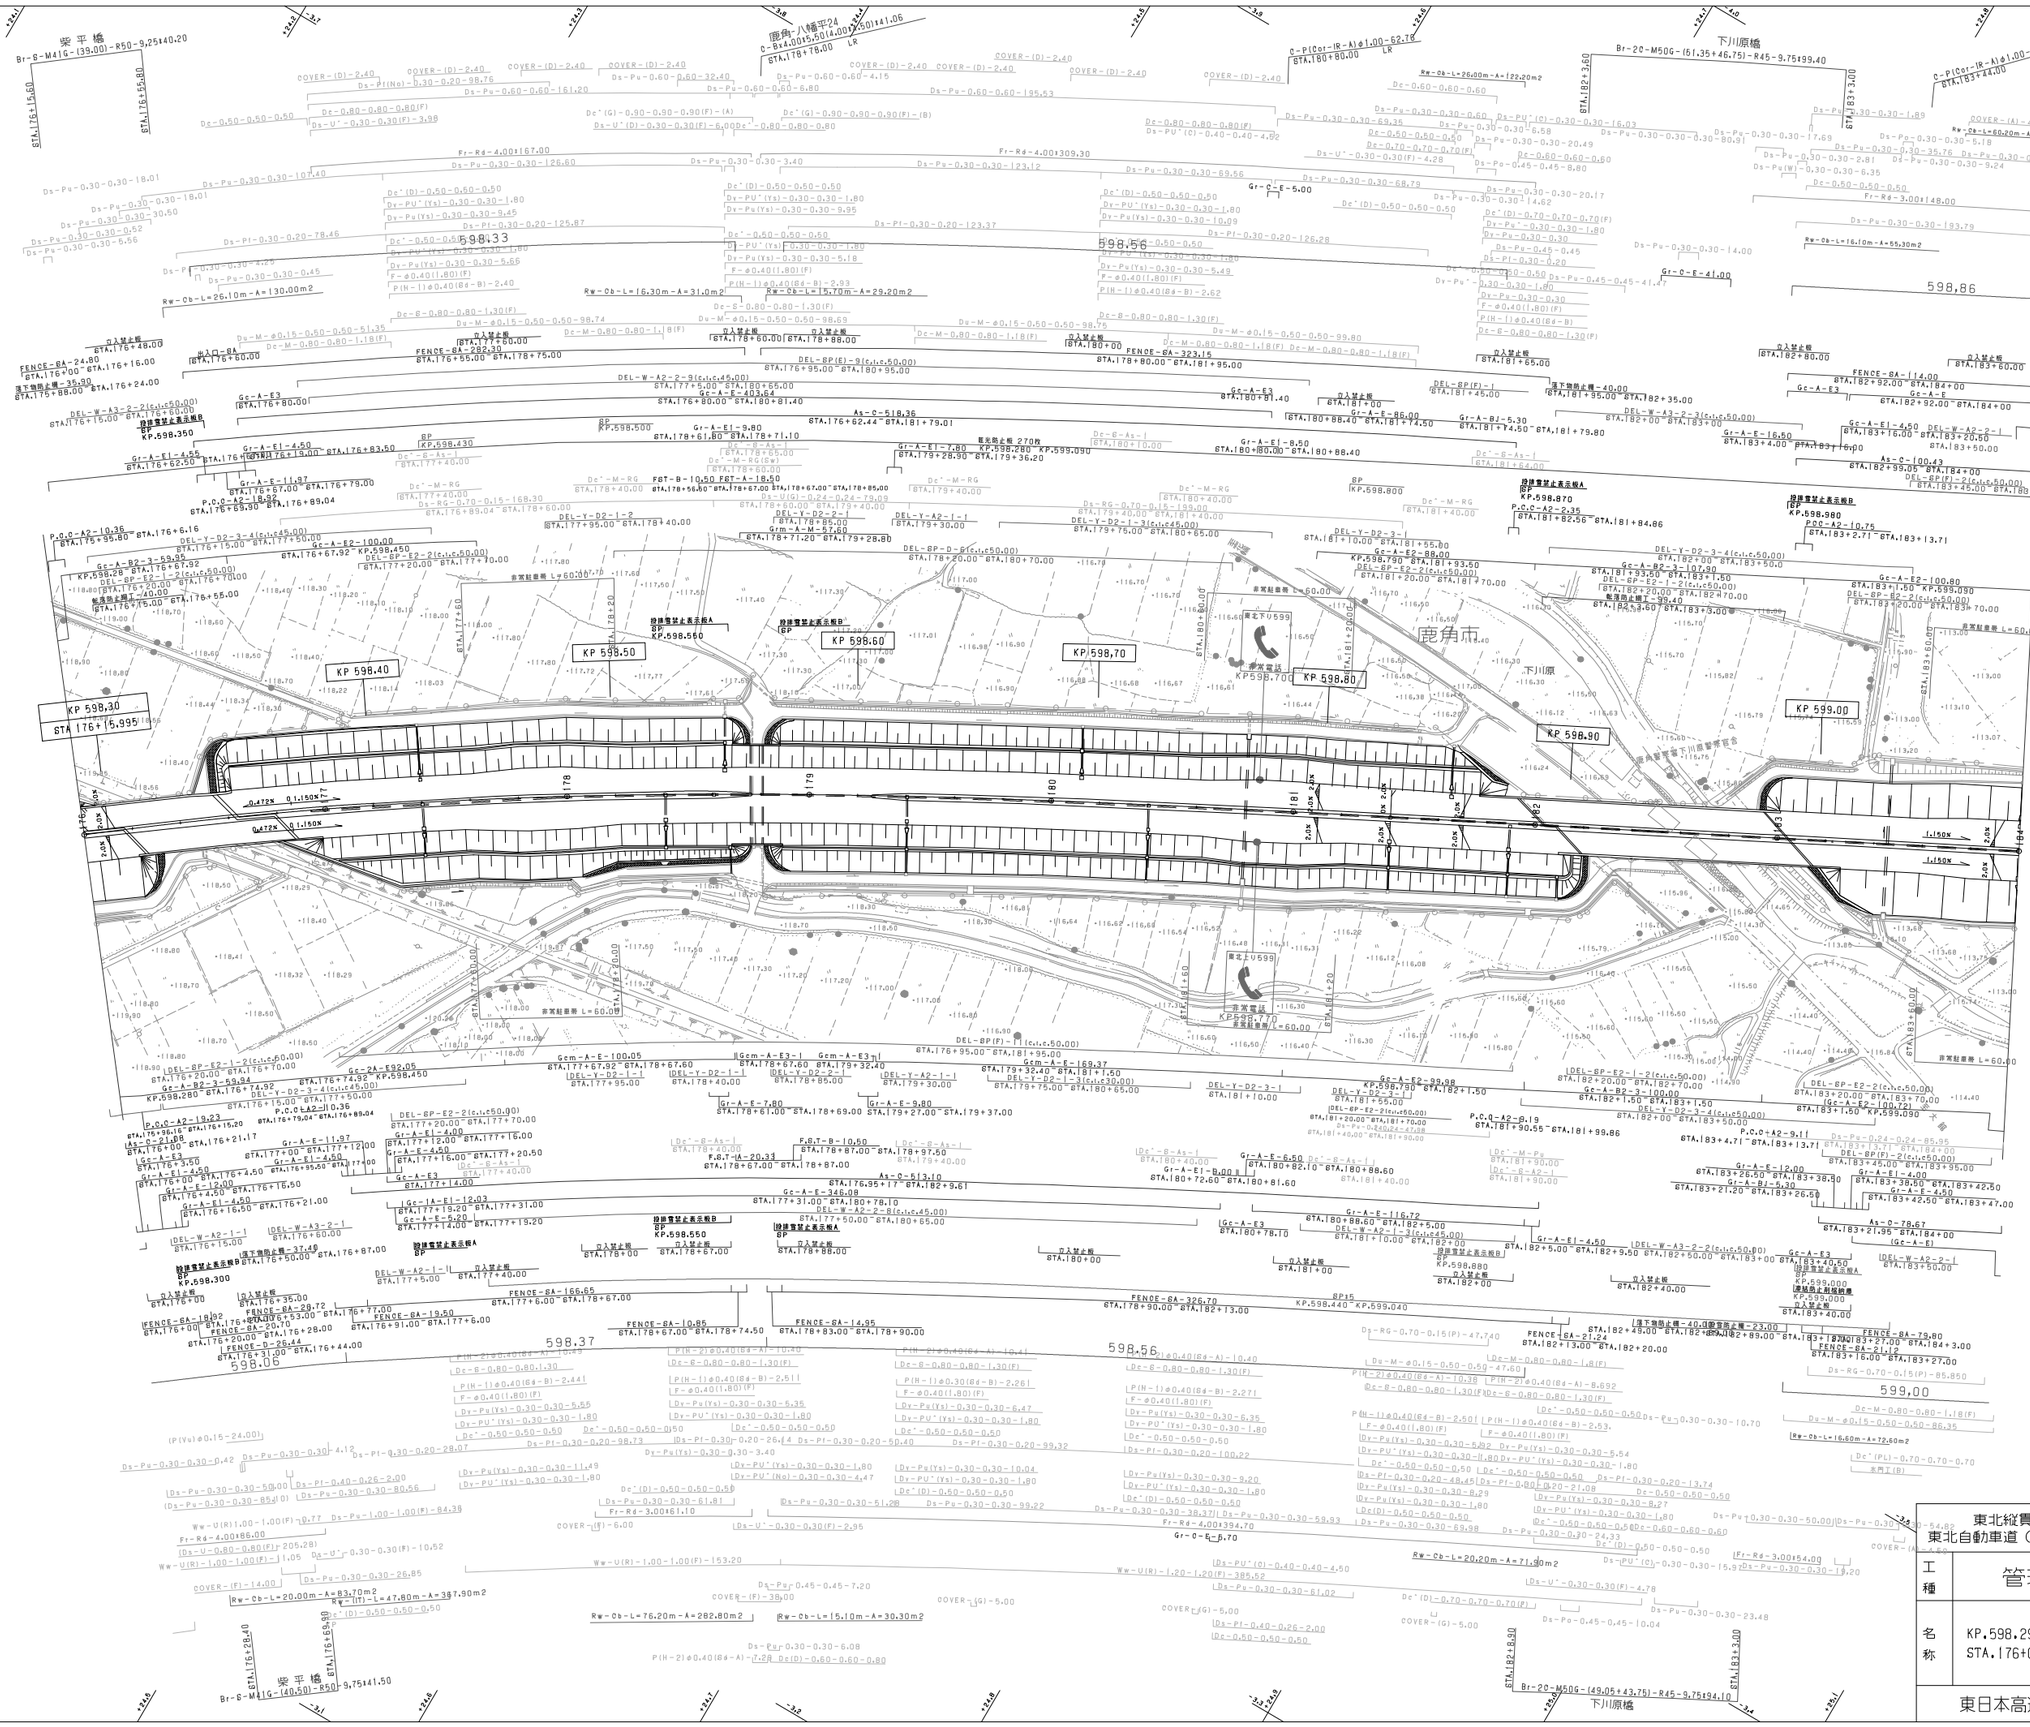

調整年月	摘要
第1回 2006年 2月	
第2回 2012年 5月	
第3回 2020年 3月	

東北縦貫自動車道弘前線
東北自動車道（鹿角八幡平～十和田）

工種：管理用平面図

名称：KP.598.290～KP.599.090
STA.176+00～STA.184+00

縮尺：1/1000

9
15

東日本高速道路（株） 東北支社

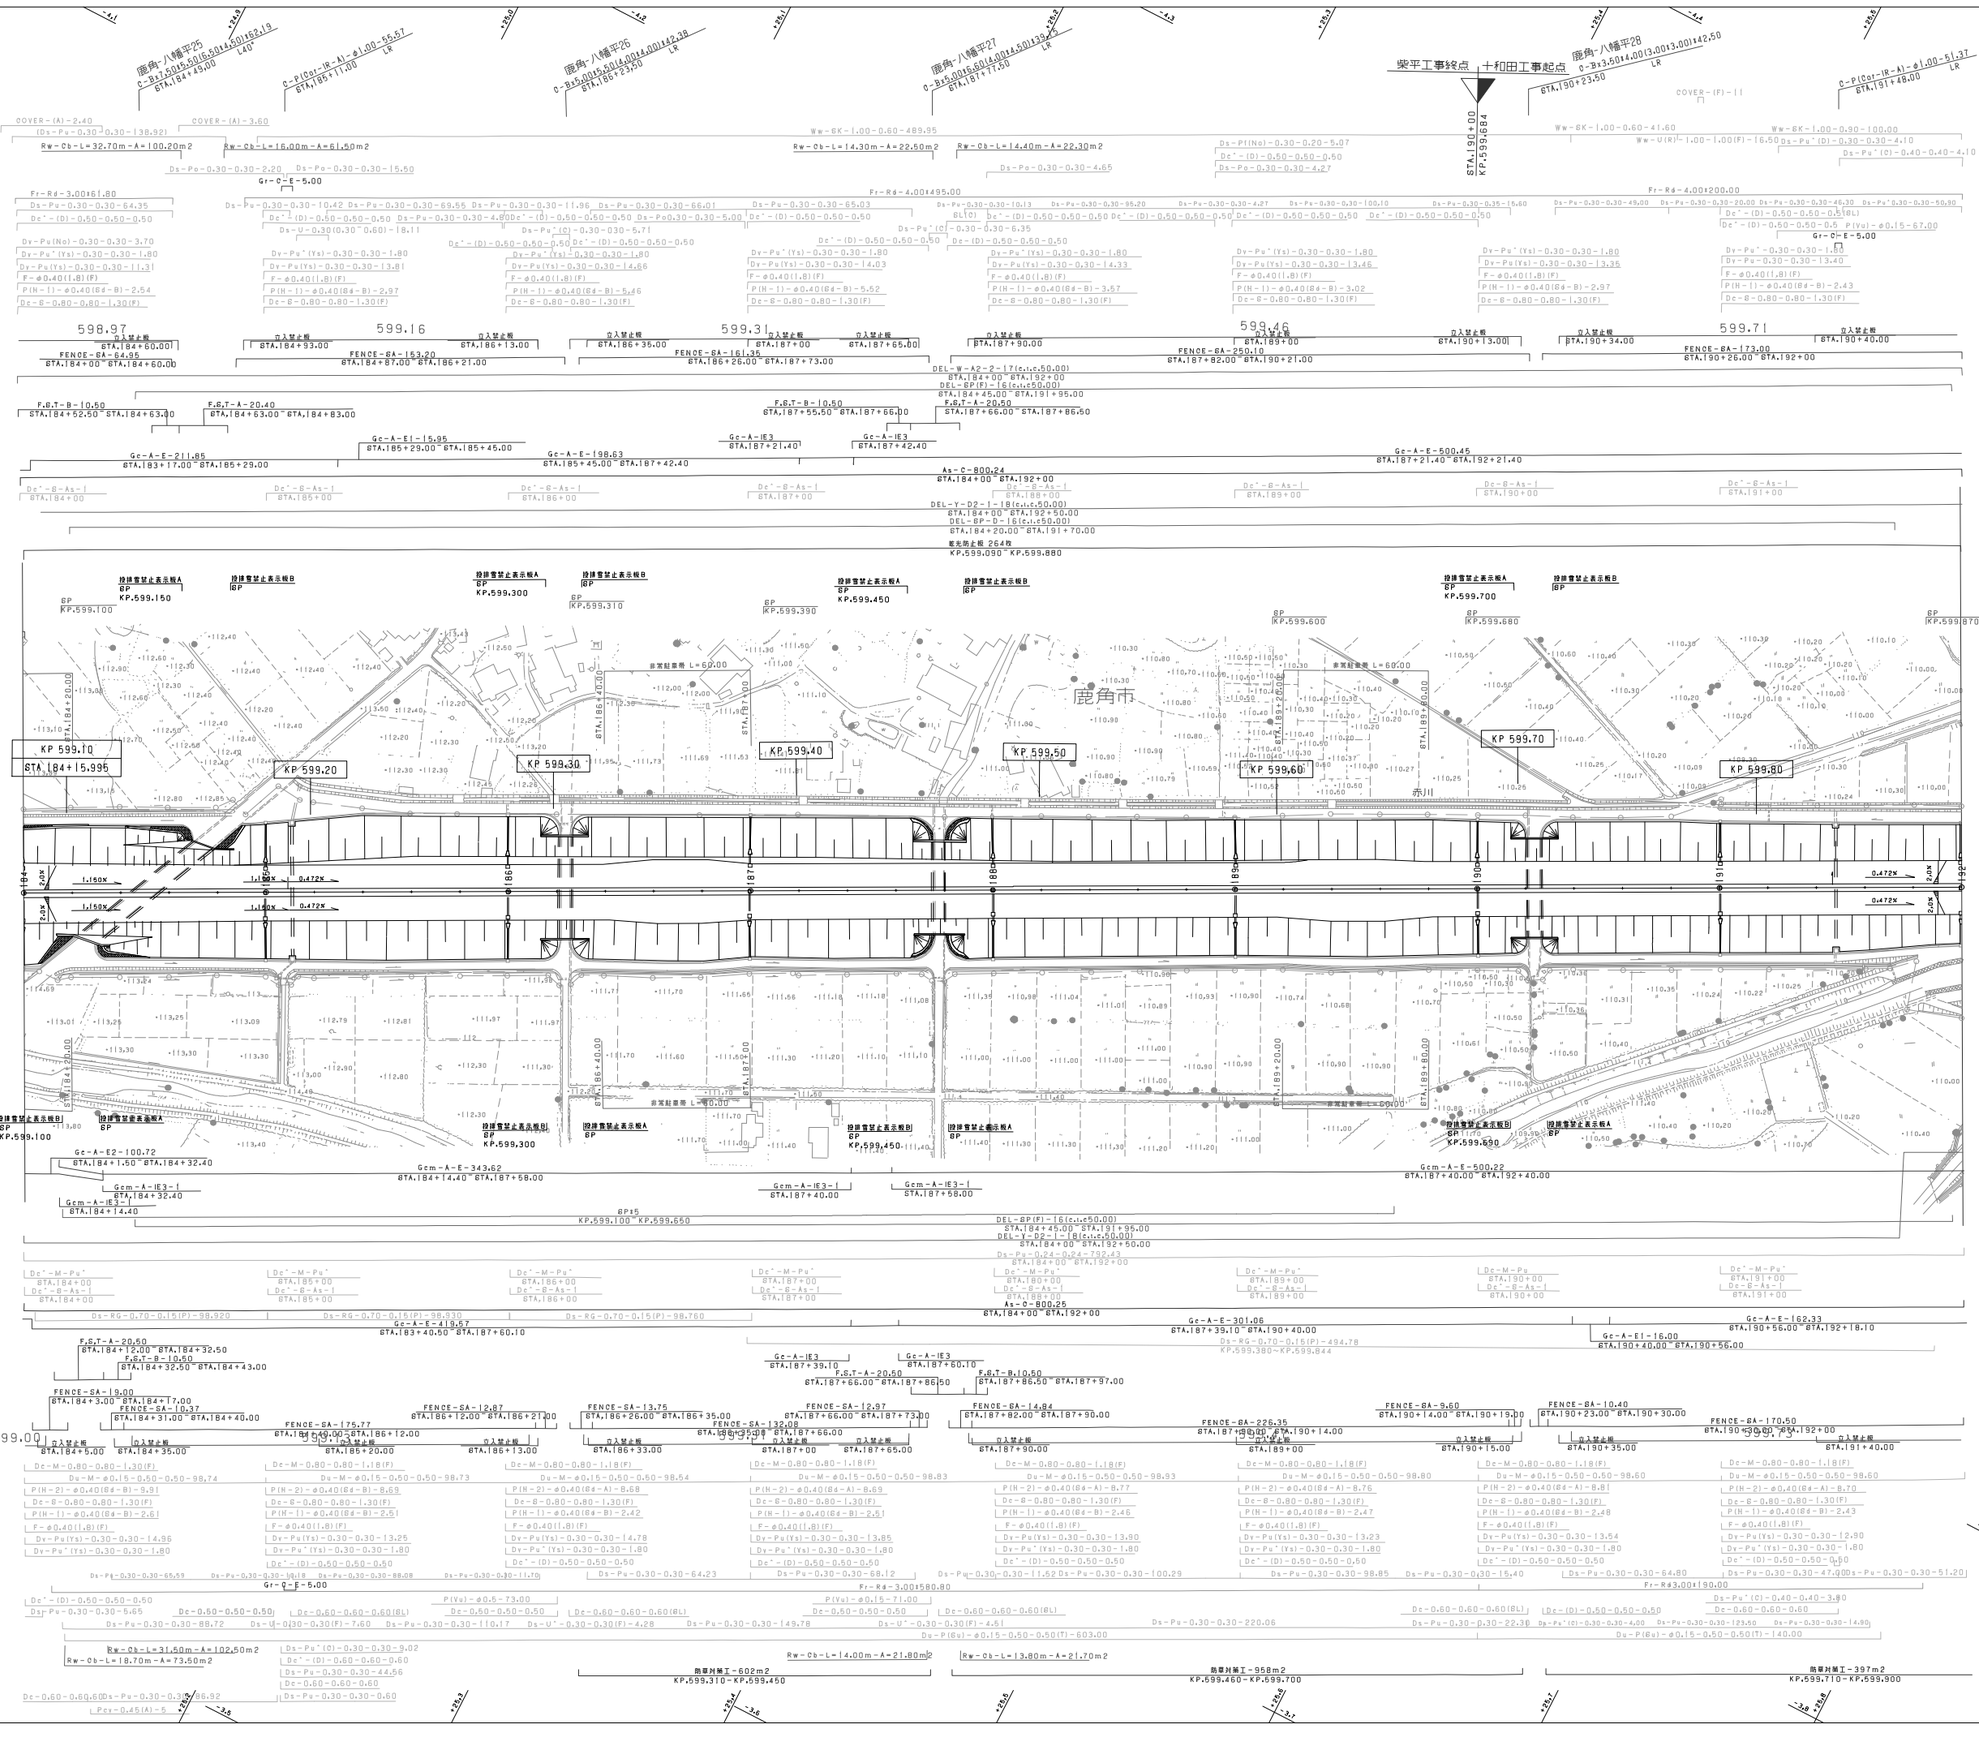

調整年月	摘要
第1回 2006年 2月	
第2回 2020年 3月	
第3回 2023年 4月	

	東北縦貫自動車道弘前線 東北自動車道（鹿角八幡平～十和田）		——
工種	管理用平面図		——
名称	KP.599.090～KP.599.890 STA.184+00～STA.192+00	縮尺 1/1000	10 15
	東日本高速道路（株） 東北支社		

東北縦貫自動車道弘前線
東北自動車道（鹿角八幡平～十和田）

工種	管理用平面図		
名称	KP.599.890～KP.600.690 STA.192+00～STA.200+00	縮尺 1/1000	11 15

東日本高速道路（株）　東北支社

調整年月	摘要
第1回　2006年 2月	
第2回　2015年 2月	
第3回　2023年 4月	

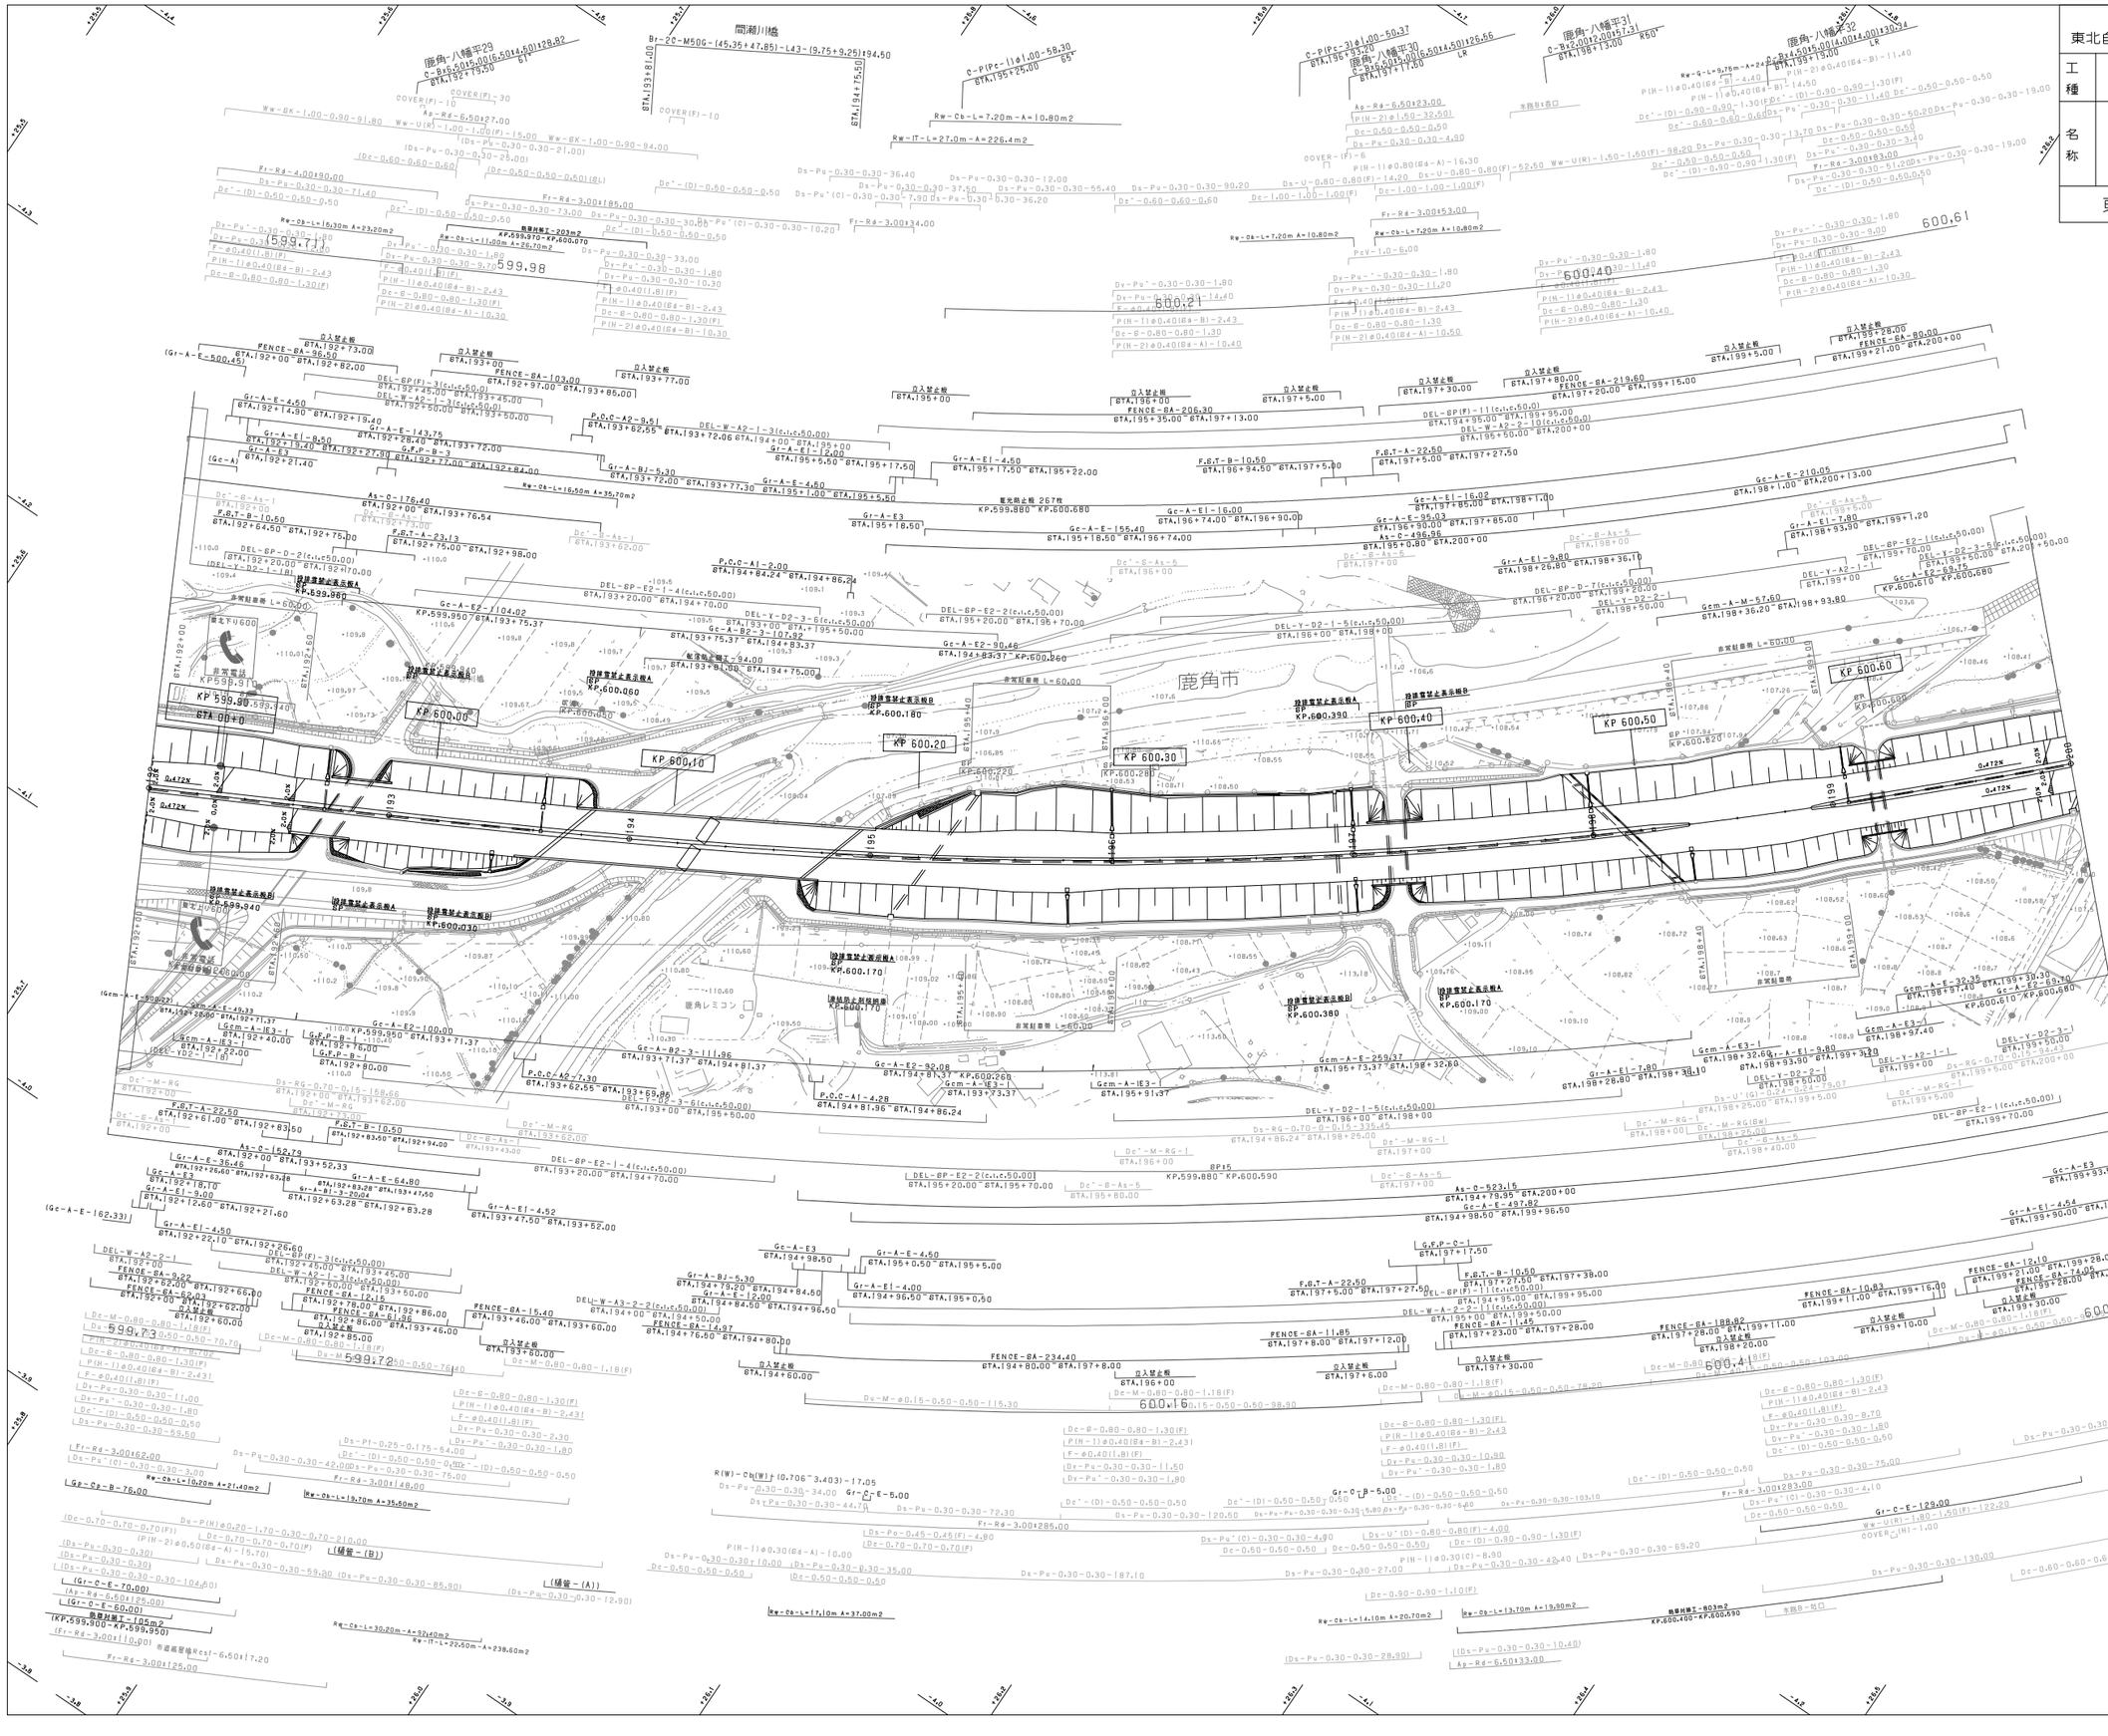

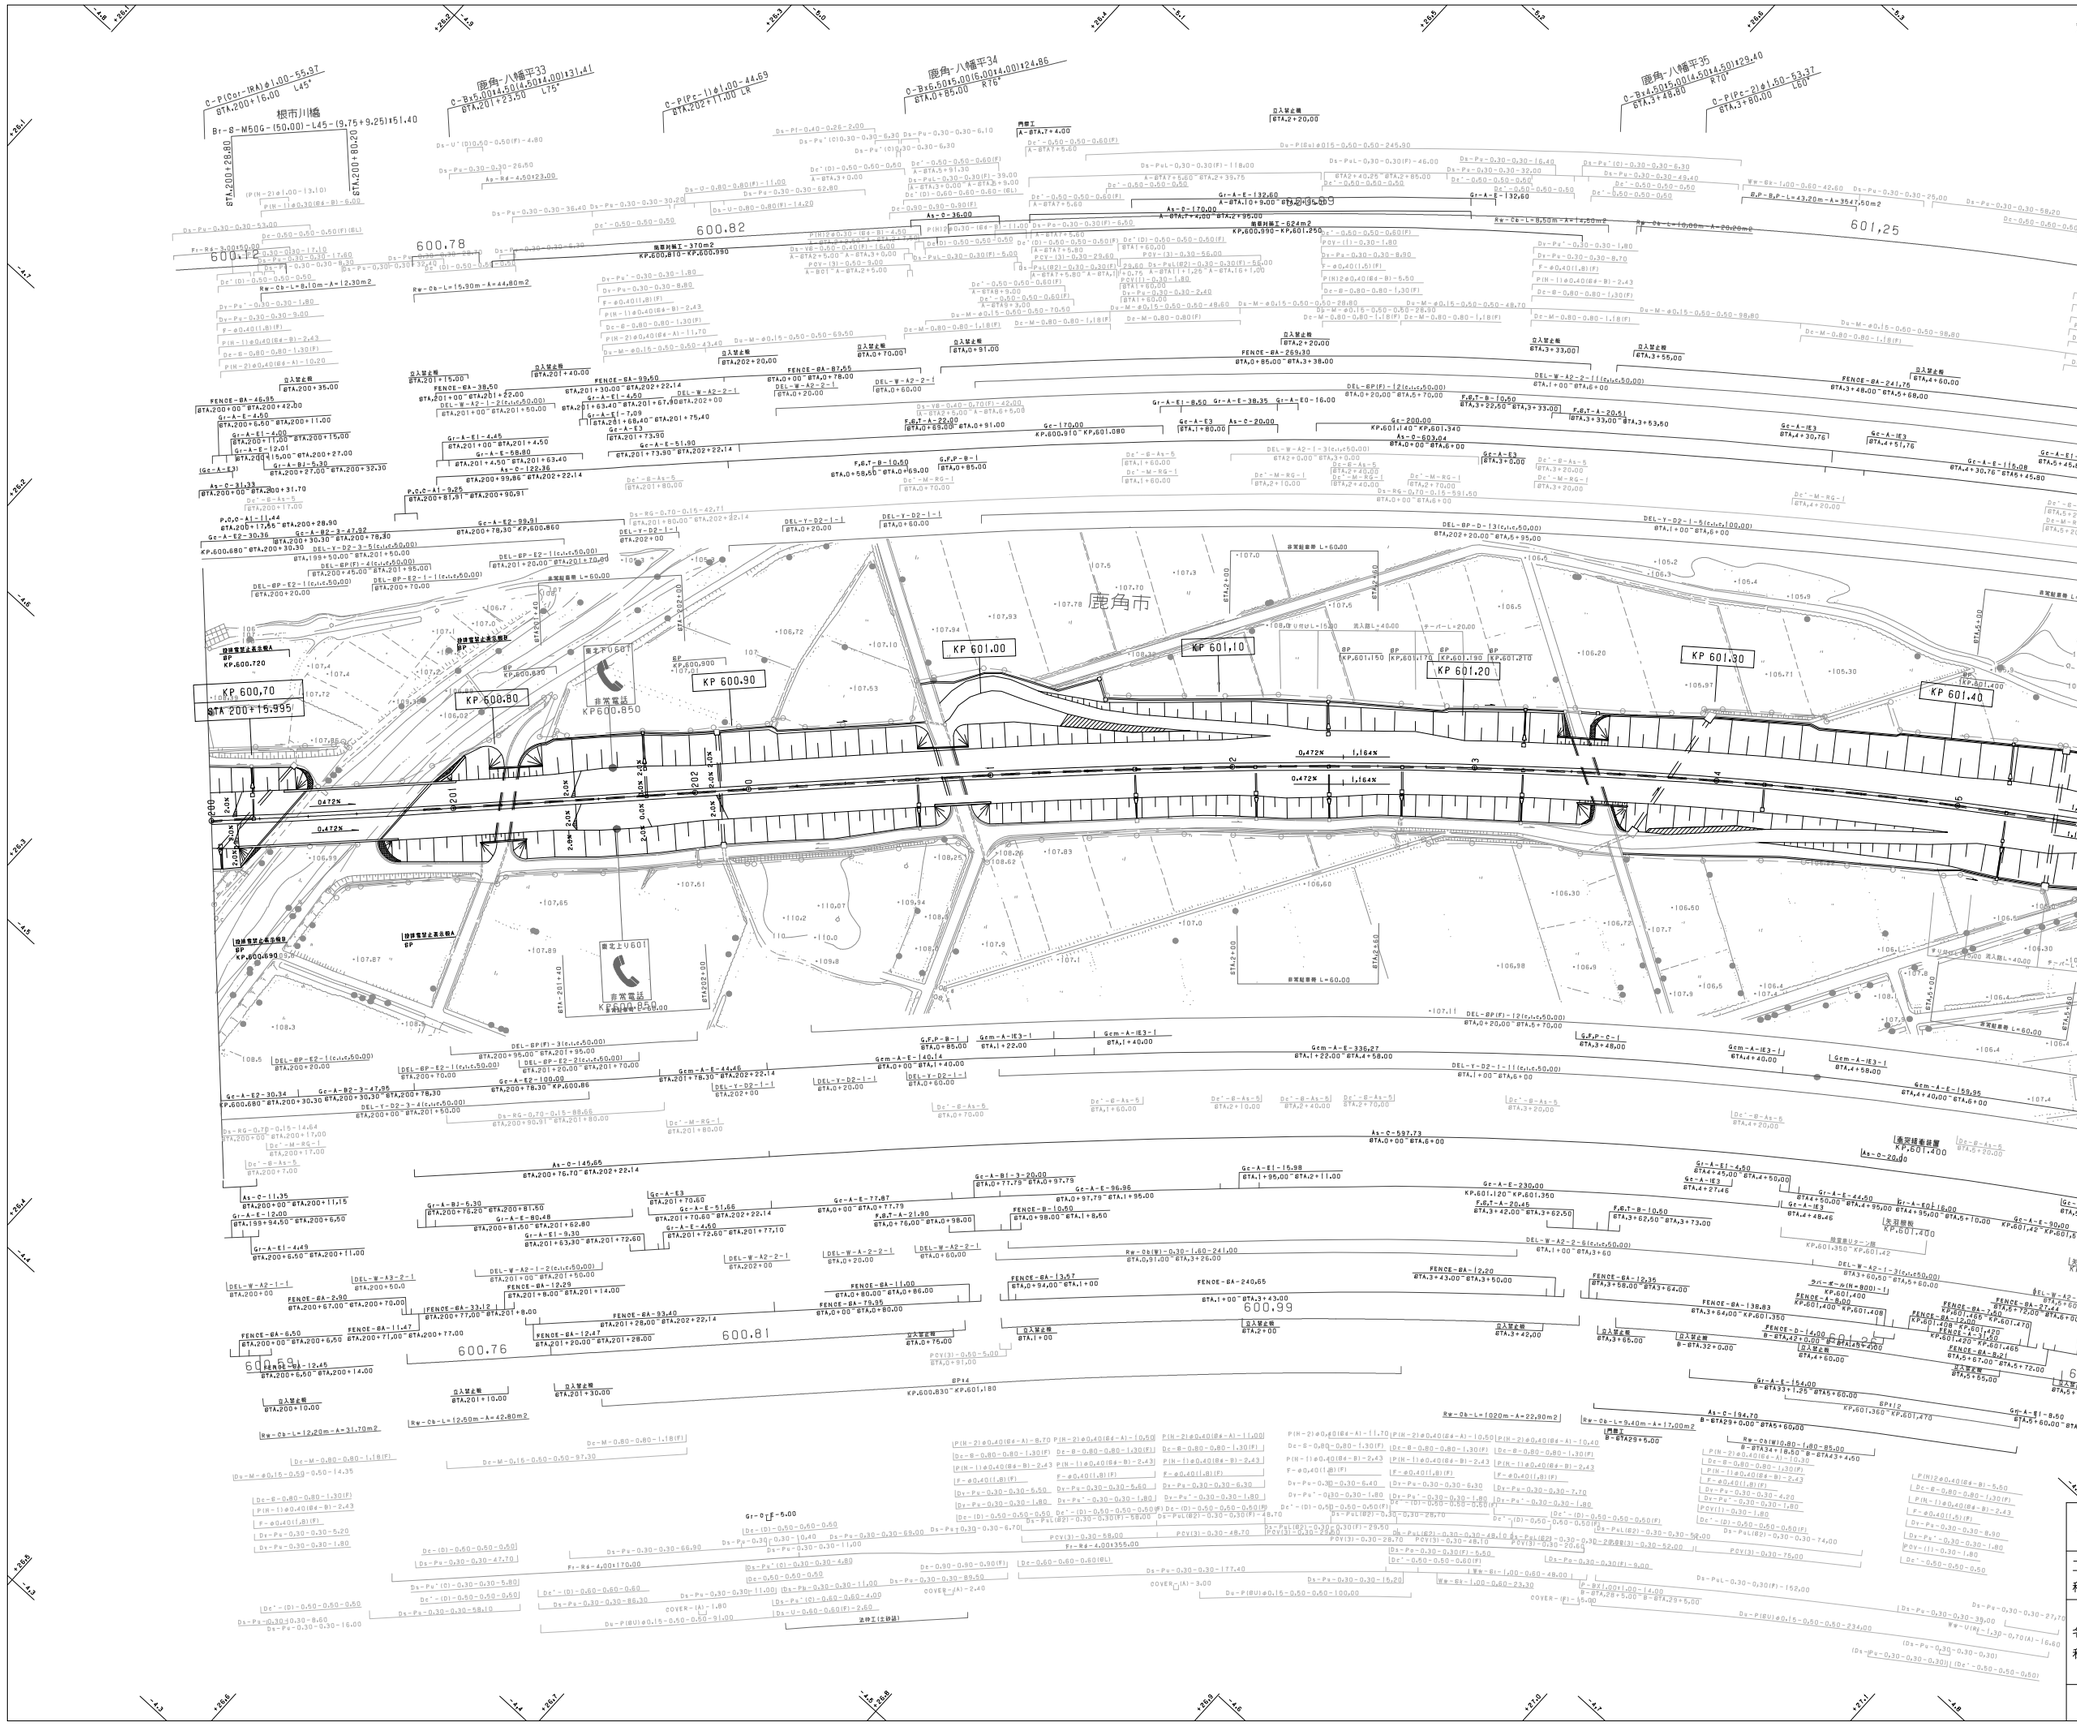

調 整 年 月	摘 要
第1回 2006年 2月	
第2回 2012年 4月	
第3回 2015年 2月	
第4回 2020年 3月	
第5回 2023年 4月	

東北縦貫自動車道弘前線
東北自動車道（鹿角八幡平～十和田）

工種	管理用平面図		——
名称	KP.600.690～KP.601.506 STA.200+00～STA.6+00	縮尺 1/1000	12 15

東日本高速道路（株） 東北支社

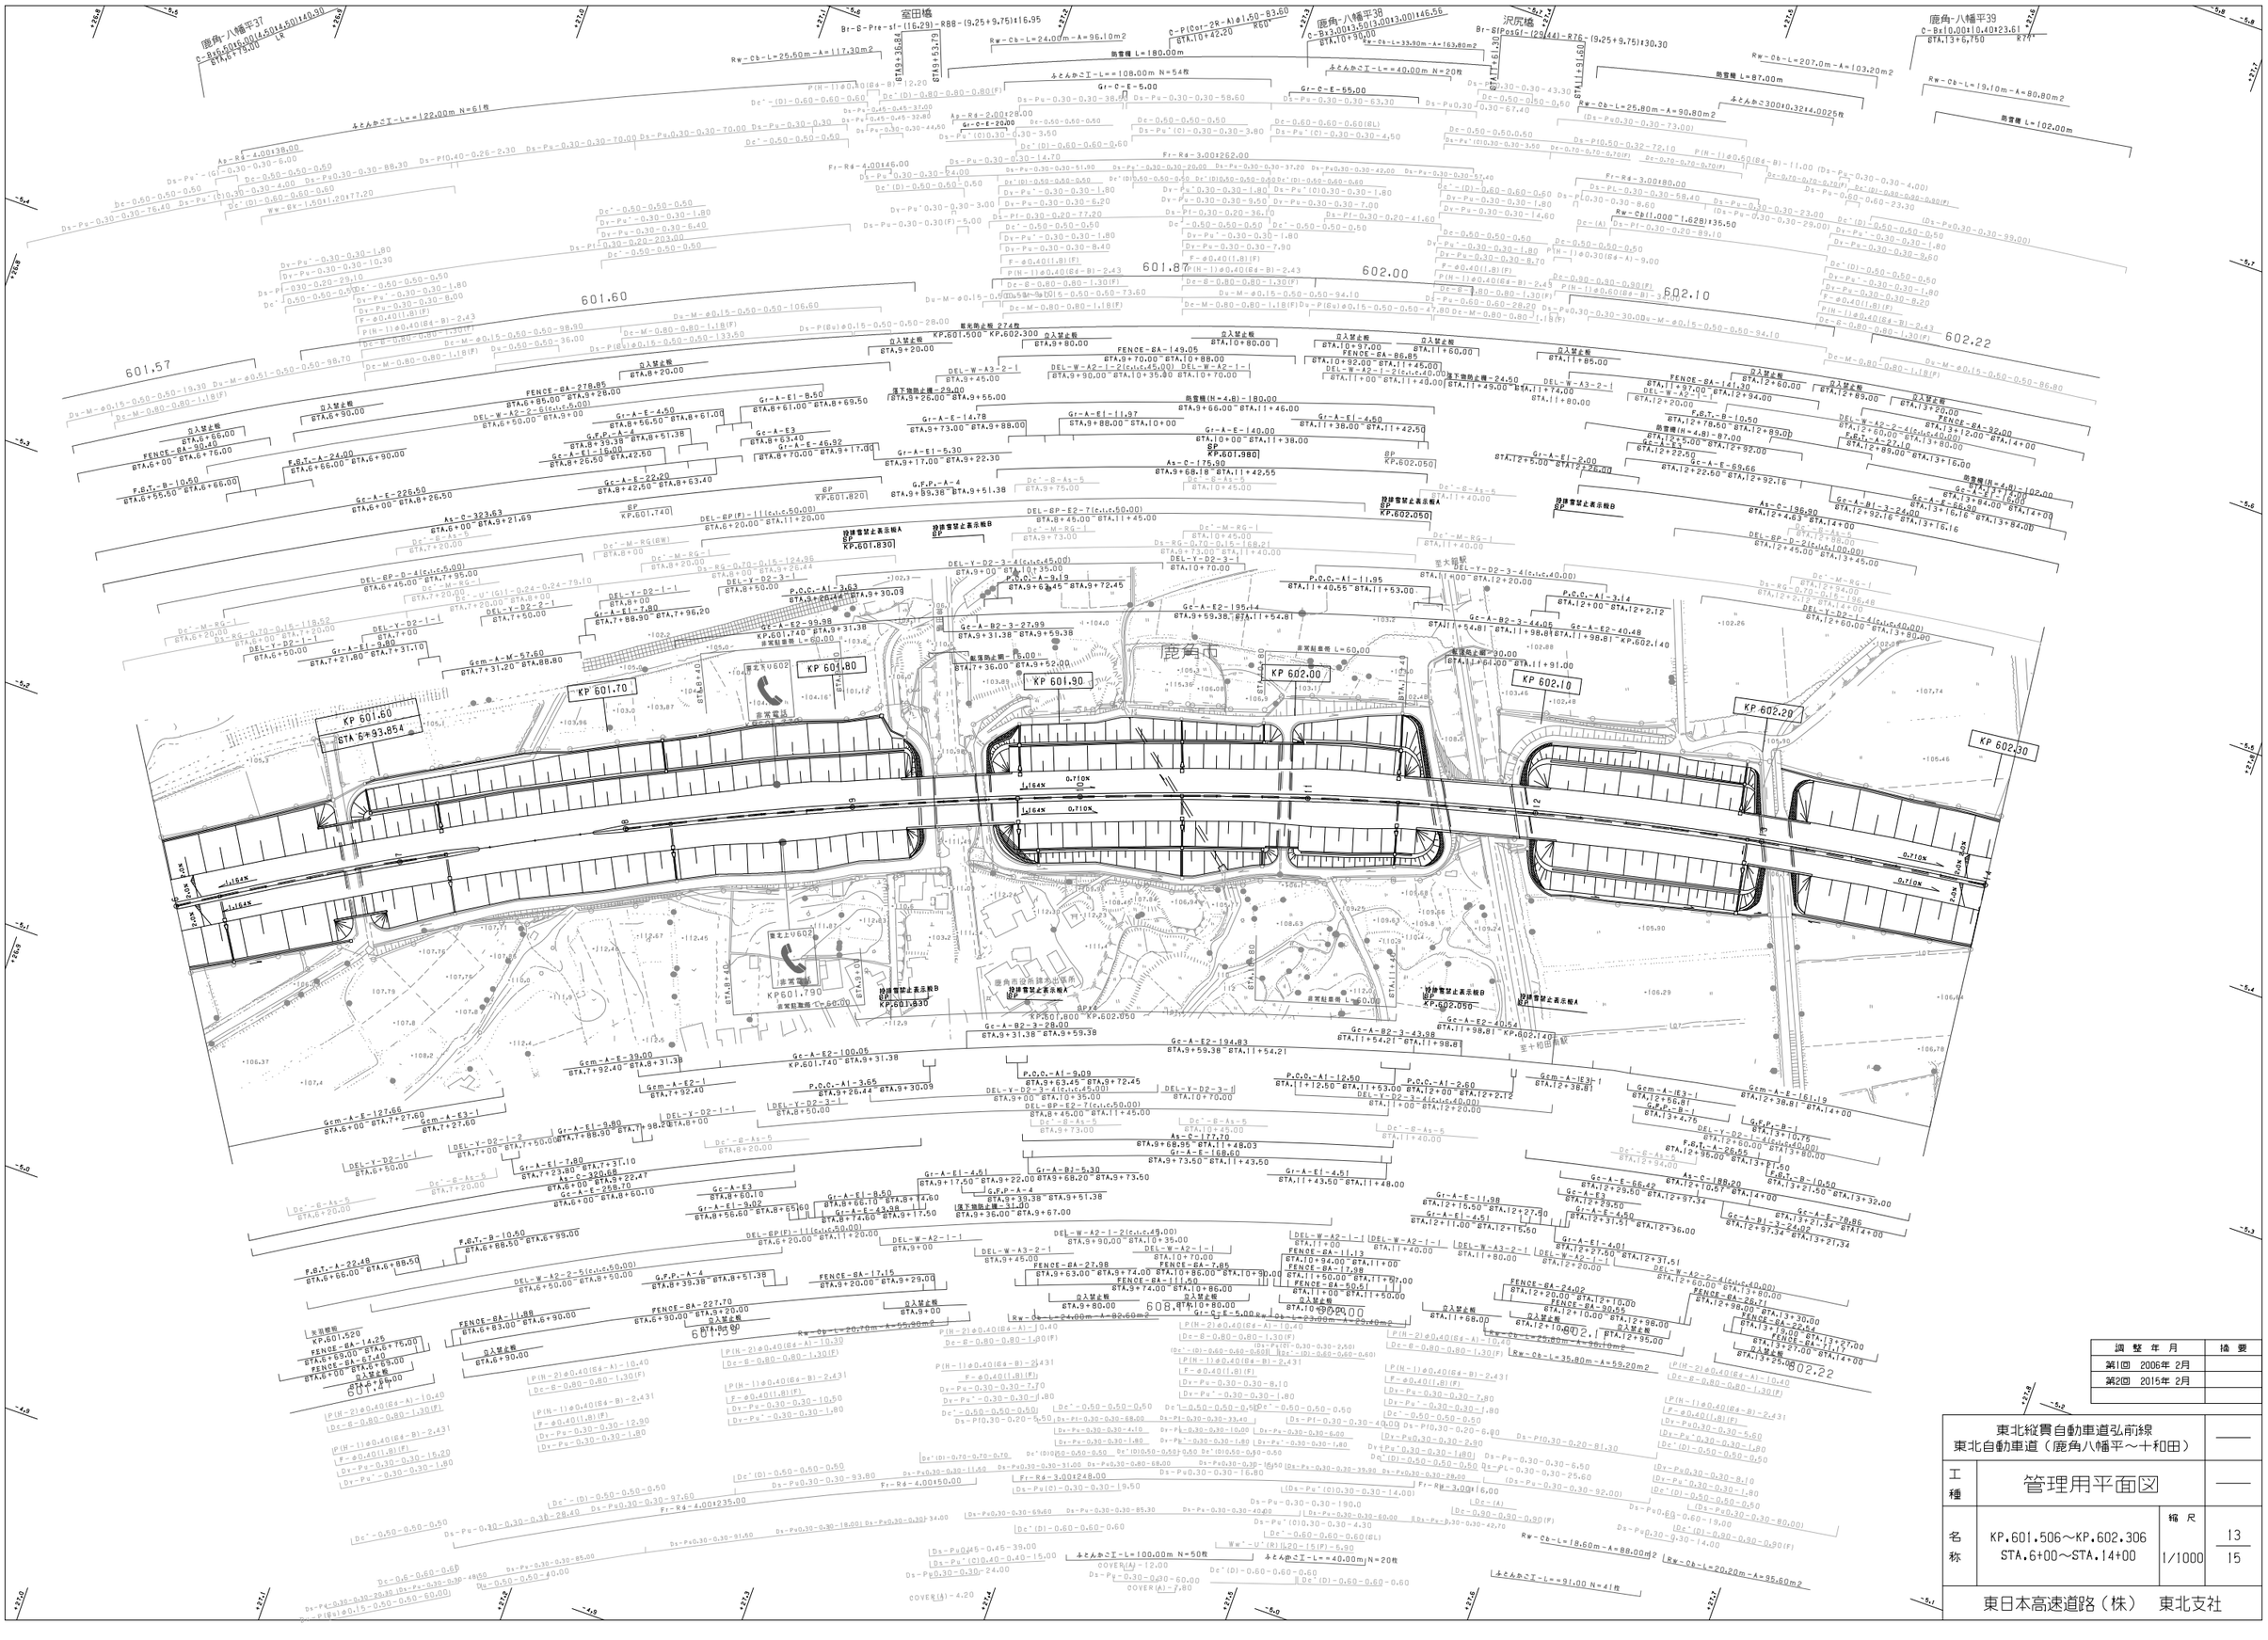

調整年月	摘要
第1回 2006年 2月	
第2回 2015年 2月	

東北縦貫自動車道弘前線
東北自動車道（鹿角八幡平～十和田）

工種	管理用平面図		
名称	KP.601.506～KP.602.306 STA.6+00～STA.14+00	縮尺 1/1000	13 15

東日本高速道路（株） 東北支社

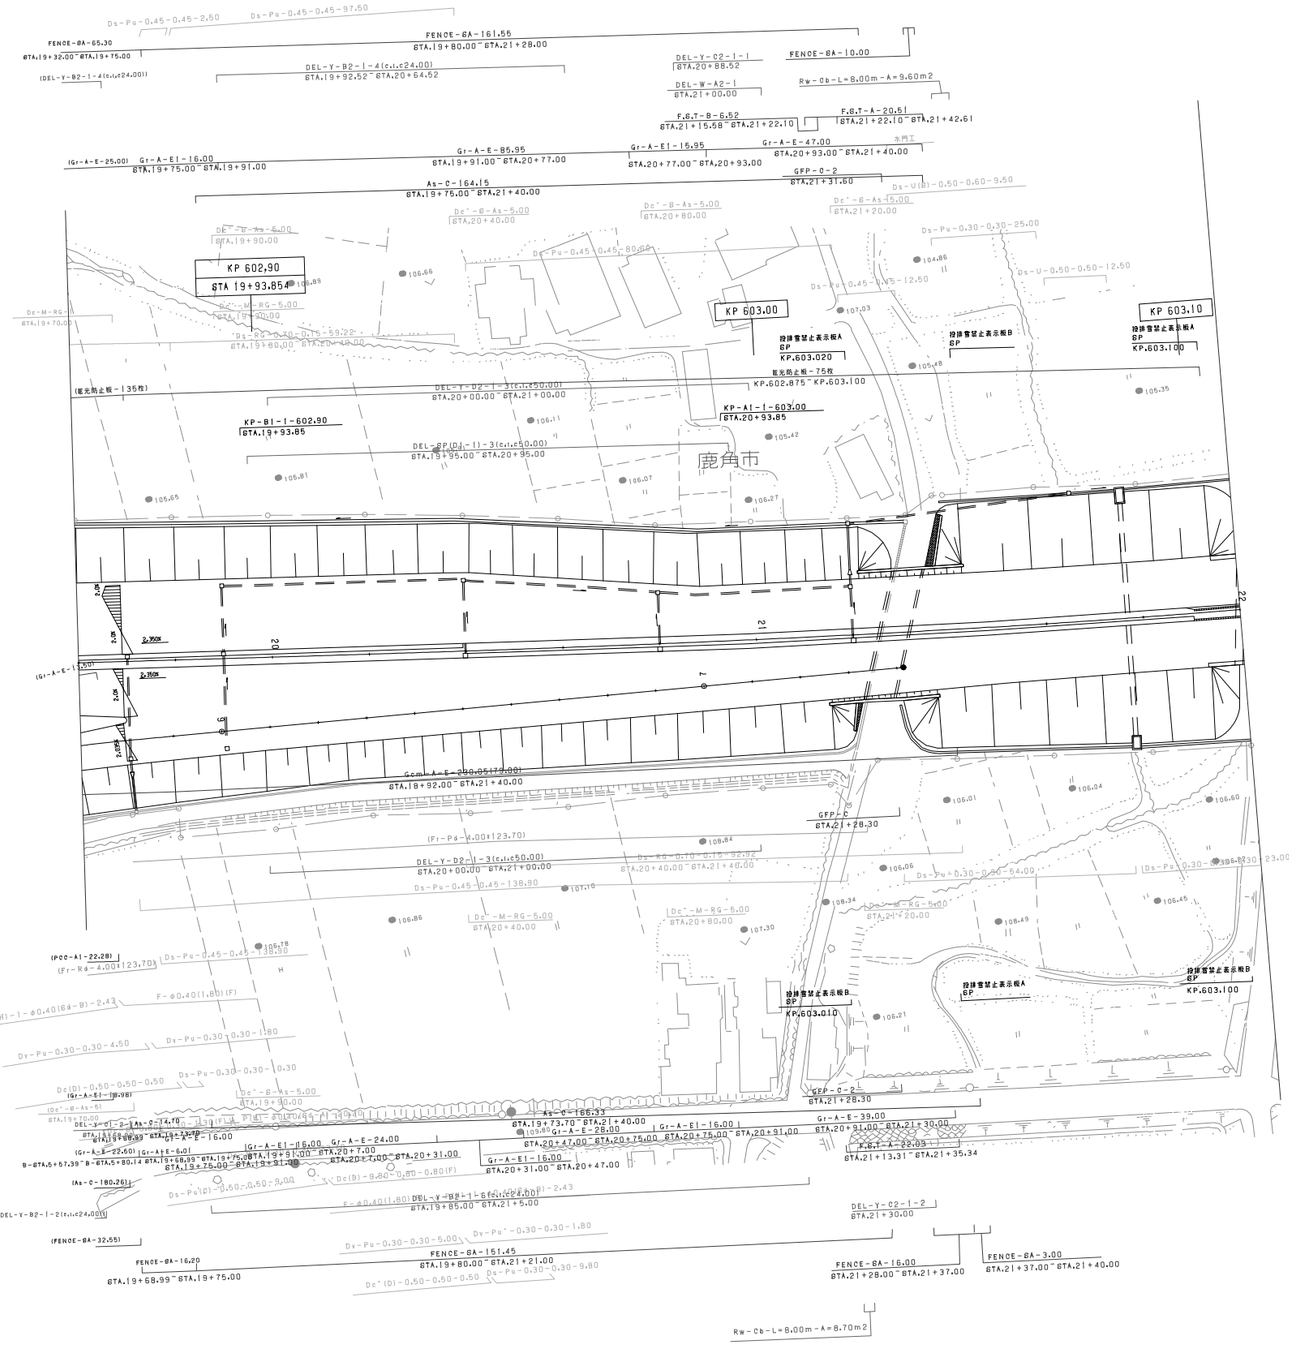

調整年月	摘要
第1回 2006年 2月	

東北縦貫自動車道弘前線 東北自動車道（鹿角八幡平～十和田）			——
工種	管理用平面図		——
名称	十和田インターチェンジ KP.602.472～KP.602.875 STA.15+65～STA.19+68	縮尺 1/500	1 7
東日本高速道路（株） 東北支社			

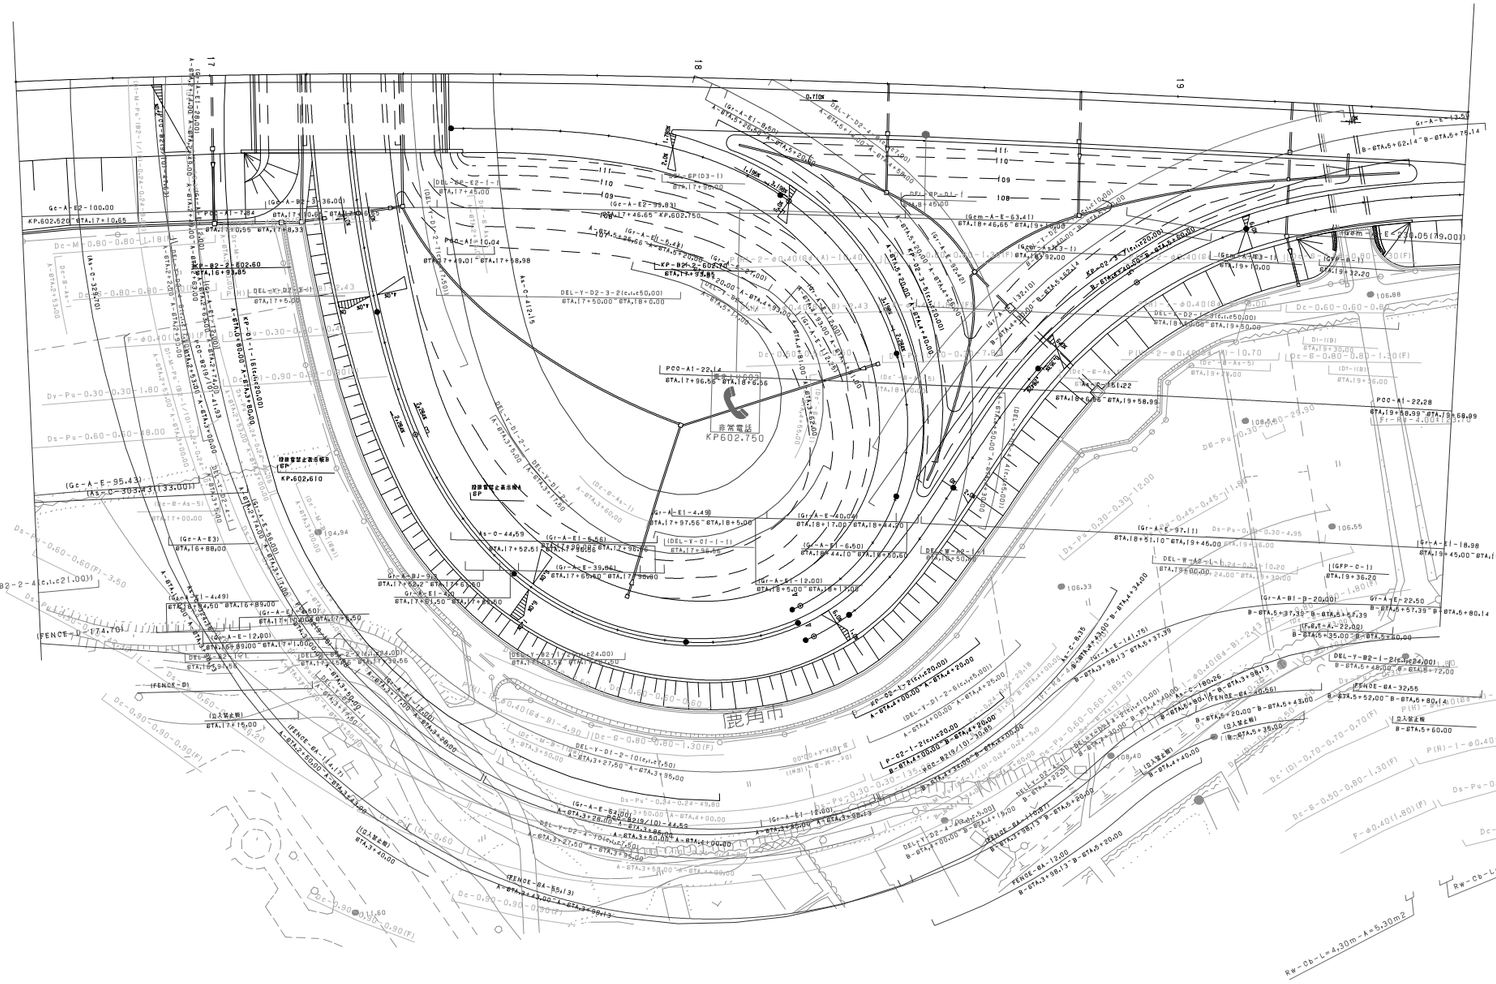
KP602.750
KP.602.610
KP602.520
KP602.750
KP602.610
(Gc-A-E-95.43)
(As-C-303m2/133.00m²)
(Gc-A-E3)
BTA.16+88.00
(Gc-A-E-4.49)
BTA.16+84.50~BTA.16+89.00
(Gc-A-E-6.00)
BTA.16+89.00~BTA.17+01.00
(Gc-A-E-12.00)
BTA.17+01.00~BTA.17+13.00
(Gc-A-E-24.00)
BTA.17+13.00~BTA.17+37.00
(Gc-A-E-39.96)
BTA.17+37.00~BTA.17+77.00
(Gc-A-E-6.00)
BTA.17+77.00~BTA.17+83.00
(Gc-A-E-4.48)
BTA.17+97.56~BTA.18+5.06
(Gc-A-E-6.00)
BTA.18+5.06~BTA.18+11.06
(Gc-A-E-12.00)
BTA.18+11.06~BTA.18+23.06
(Gc-A-E-24.00)
BTA.18+23.06~BTA.18+47.06
(Gc-A-E-39.96)
BTA.18+47.06~BTA.19+87.02
(Gc-A-E-97.11)
BTA.18+51.10~BTA.19+46.00
(Gc-A-E-13.57)
(Gc-A-E-6.00)
BTA.19+46.00~BTA.19+52.00
(Gc-A-E-12.00)
BTA.19+52.00~BTA.19+64.00
(Gc-A-E-24.00)
BTA.19+64.00~BTA.19+88.00
(Gc-A-E-39.96)
BTA.19+88.00~BTA.20+27.96
(Gc-A-E-95.43)
BTA.20+27.96~BTA.20+123.39
(Gc-A-E-63.41)
BTA.18+46.65~BTA.19+10.06
(Gc-A-E63.41)
BTA.19+10.06~BTA.19+73.47
(Gc-A-E63.41)
BTA.19+73.47~BTA.19+137.00
(Gc-A-E63.41)
BTA.19+137.00~BTA.19+200.53
(Gc-A-E-63.41)
BTA.19+200.53~BTA.19+264.00
(Gc-A-E-63.41)
BTA.19+264.00~BTA.19+327.47
(Gc-A-E-63.41)
BTA.19+327.47~BTA.19+390.94
(Gc-A-E-63.41)
BTA.19+390.94~BTA.19+454.41
(Gc-A-E-63.41)
BTA.19+454.41~BTA.19+517.88
(Gc-A-E-63.41)
BTA.19+517.88~BTA.19+581.35
(Gc-A-E-63.41)
BTA.19+581.35~BTA.19+644.82
(Gc-A-E-63.41)
BTA.19+644.82~BTA.19+708.29
(Gc-A-E-63.41)
BTA.19+708.29~BTA.19+771.76
(Gc-A-E-63.41)
BTA.19+771.76~BTA.19+835.23
(Gc-A-E-63.41)
BTA.19+835.23~BTA.19+898.70
(Gc-A-E-63.41)
BTA.19+898.70~BTA.19+962.17
(Gc-A-E-63.41)
BTA.19+962.17~BTA.20+025.64
(Gc-A-E-63.41)
BTA.20+025.64~BTA.20+089.11
(Gc-A-E-63.41)
BTA.20+089.11~BTA.20+152.58
(Gc-A-E-63.41)
BTA.20+152.58~BTA.20+216.05
(Gc-A-E-63.41)
BTA.20+216.05~BTA.20+279.52
(Gc-A-E-63.41)
BTA.20+279.52~BTA.20+342.99
(Gc-A-E-63.41)
BTA.20+342.99~BTA.20+406.46
(Gc-A-E-63.41)
BTA.20+406.46~BTA.20+469.93
(Gc-A-E-63.41)
BTA.20+469.93~BTA.20+533.40
(Gc-A-E-63.41)
BTA.20+533.40~BTA.20+596.87
(Gc-A-E-63.41)
BTA.20+596.87~BTA.20+660.34
(Gc-A-E-63.41)
BTA.20+660.34~BTA.20+723.81
(Gc-A-E-63.41)
BTA.20+723.81~BTA.20+787.28
(Gc-A-E-63.41)
BTA.20+787.28~BTA.20+850.75
(Gc-A-E-63.41)
BTA.20+850.75~BTA.20+914.22
(Gc-A-E-63.41)
BTA.20+914.22~BTA.20+977.69
(Gc-A-E-63.41)
BTA.20+977.69~BTA.21+041.16
(Gc-A-E-63.41)
BTA.21+041.16~BTA.21+104.63
(Gc-A-E-63.41)
BTA.21+104.63~BTA.21+168.10
(Gc-A-E-63.41)
BTA.21+168.10~BTA.21+231.57
(Gc-A-E-63.41)
BTA.21+231.57~BTA.21+295.04
(Gc-A-E-63.41)
BTA.21+295.04~BTA.21+358.51
(Gc-A-E-63.41)
BTA.21+358.51~BTA.21+421.98
(Gc-A-E-63.41)
BTA.21+421.98~BTA.21+485.45
(Gc-A-E-63.41)
BTA.21+485.45~BTA.21+548.92
(Gc-A-E-63.41)
BTA.21+548.92~BTA.21+612.39
(Gc-A-E-63.41)
BTA.21+612.39~BTA.21+675.86
(Gc-A-E-63.41)
BTA.21+675.86~BTA.21+739.33
(Gc-A-E-63.41)
BTA.21+739.33~BTA.21+802.80
(Gc-A-E-63.41)
BTA.21+802.80~BTA.21+866.27
(Gc-A-E-63.41)
BTA.21+866.27~BTA.21+929.74
(Gc-A-E-63.41)
BTA.21+929.74~BTA.21+993.21
(Gc-A-E-63.41)
BTA.21+993.21~BTA.22+056.68
(Gc-A-E-63.41)
BTA.22+056.68~BTA.22+120.15
(Gc-A-E-63.41)
BTA.22+120.15~BTA.22+183.62
(Gc-A-E-63.41)
BTA.22+183.62~BTA.22+247.09
(Gc-A-E-63.41)
BTA.22+247.09~BTA.22+310.56
(Gc-A-E-63.41)
BTA.22+310.56~BTA.22+374.03
(Gc-A-E-63.41)
BTA.22+374.03~BTA.22+437.50
(Gc-A-E-63.41)
BTA.22+437.50~BTA.22+500.97
(Gc-A-E-63.41)
BTA.22+500.97~BTA.22+564.44
(Gc-A-E-63.41)
BTA.22+564.44~BTA.22+627.91
(Gc-A-E-63.41)
BTA.22+627.91~BTA.22+691.38
(Gc-A-E-63.41)
BTA.22+691.38~BTA.22+754.85
(Gc-A-E-63.41)
BTA.22+754.85~BTA.22+818.32
(Gc-A-E-63.41)
BTA.22+818.32~BTA.22+881.79
(Gc-A-E-63.41)
BTA.22+881.79~BTA.22+945.26
(Gc-A-E-63.41)
BTA.22+945.26~BTA.23+008.73
(Gc-A-E-63.41)
BTA.23+008.73~BTA.23+072.20
(Gc-A-E-63.41)
BTA.23+072.20~BTA.23+135.67
(Gc-A-E-63.41)
BTA.23+135.67~BTA.23+199.14
(Gc-A-E-63.41)
BTA.23+199.14~BTA.23+262.61
(Gc-A-E-63.41)
BTA.23+262.61~BTA.23+326.08
(Gc-A-E-63.41)
BTA.23+326.08~BTA.23+389.55
(Gc-A-E-63.41)
BTA.23+389.55~BTA.23+453.02
(Gc-A-E-63.41)
BTA.23+453.02~BTA.23+516.49
(Gc-A-E-63.41)
BTA.23+516.49~BTA.23+579.96
(Gc-A-E-63.41)
BTA.23+579.96~BTA.23+643.43
(Gc-A-E-63.41)
BTA.23+643.43~BTA.23+706.90
(Gc-A-E-63.41)
BTA.23+706.90~BTA.23+770.37
(Gc-A-E-63.41)
BTA.23+770.37~BTA.23+833.84
(Gc-A-E-63.41)
BTA.23+833.84~BTA.23+897.31
(Gc-A-E-63.41)
BTA.23+897.31~BTA.23+960.78
(Gc-A-E-63.41)
BTA.23+960.78~BTA.24+024.25
(Gc-A-E-63.41)
BTA.24+024.25~BTA.24+087.72
(Gc-A-E-63.41)
BTA.24+087.72~BTA.24+151.19
(Gc-A-E-63.41)
BTA.24+151.19~BTA.24+214.66
(Gc-A-E-63.41)
BTA.24+214.66~BTA.24+278.13
(Gc-A-E-63.41)
BTA.24+278.13~BTA.24+341.60
(Gc-A-E-63.41)
BTA.24+341.60~BTA.24+405.07
(Gc-A-E-63.41)
BTA.24+405.07~BTA.24+468.54
(Gc-A-E-63.41)
BTA.24+468.54~BTA.24+532.01
(Gc-A-E-63.41)
BTA.24+532.01~BTA.24+595.48
(Gc-A-E-63.41)
BTA.24+595.48~BTA.24+658.95
(Gc-A-E-63.41)
BTA.24+658.95~BTA.24+722.42
(Gc-A-E-63.41)
BTA.24+722.42~BTA.24+785.89
(Gc-A-E-63.41)
BTA.24+785.89~BTA.24+849.36
(Gc-A-E-63.41)
BTA.24+849.36~BTA.24+912.83
(Gc-A-E-63.41)
BTA.24+912.83~BTA.24+976.30
(Gc-A-E-63.41)
BTA.24+976.30~BTA.25+039.77
(Gc-A-E-63.41)
BTA.25+039.77~BTA.25+103.24
(Gc-A-E-63.41)
BTA.25+103.24~BTA.25+166.71
(Gc-A-E-63.41)
BTA.25+166.71~BTA.25+230.18
(Gc-A-E-63.41)
BTA.25+230.18~BTA.25+293.65
(Gc-A-E-63.41)
BTA.25+293.65~BTA.25+357.12
(Gc-A-E-63.41)
BTA.25+357.12~BTA.25+420.59
(Gc-A-E-63.41)
BTA.25+420.59~BTA.25+484.06
(Gc-A-E-63.41)
BTA.25+484.06~BTA.25+547.53
(Gc-A-E-63.41)
BTA.25+547.53~BTA.25+611.00
(Gc-A-E-63.41)
BTA.25+611.00~BTA.25+674.47
(Gc-A-E-63.41)
BTA.25+674.47~BTA.25+737.94
(Gc-A-E-63.41)
BTA.25+737.94~BTA.25+801.41
(Gc-A-E-63.41)
BTA.25+801.41~BTA.25+864.88
(Gc-A-E-63.41)
BTA.25+864.88~BTA.25+928.35
(Gc-A-E-63.41)
BTA.25+928.35~BTA.25+991.82
(Gc-A-E-63.41)
BTA.25+991.82~BTA.26+055.29
(Gc-A-E-63.41)
BTA.26+055.29~BTA.26+118.76
(Gc-A-E-63.41)
BTA.26+118.76~BTA.26+182.23
(Gc-A-E-63.41)
BTA.26+182.23~BTA.26+245.70
(Gc-A-E-63.41)
BTA.26+245.70~BTA.26+309.17
(Gc-A-E-63.41)
BTA.26+309.17~BTA.26+372.64
(Gc-A-E-63.41)
BTA.26+372.64~BTA.26+436.11
(Gc-A-E-63.41)
BTA.26+436.11~BTA.26+499.58
(Gc-A-E-63.41)
BTA.26+499.58~BTA.26+563.05
(Gc-A-E-63.41)
BTA.26+563.05~BTA.26+626.52
(Gc-A-E-63.41)
BTA.26+626.52~BTA.26+689.99
(Gc-A-E-63.41)
BTA.26+689.99~BTA.26+753.46
(Gc-A-E-63.41)
BTA.26+753.46~BTA.26+816.93
(Gc-A-E-63.41)
BTA.26+816.93~BTA.26+880.40
(Gc-A-E-63.41)
BTA.26+880.40~BTA.26+943.87
(Gc-A-E-63.41)
BTA.26+943.87~BTA.27+007.34
(Gc-A-E-63.41)
BTA.27+007.34~BTA.27+070.81
(Gc-A-E-63.41)
BTA.27+070.81~BTA.27+134.28
(Gc-A-E-63.41)
BTA.27+134.28~BTA.27+197.75
(Gc-A-E-63.41)
BTA.27+197.75~BTA.27+261.22
(Gc-A-E-63.41)
BTA.27+261.22~BTA.27+324.69
(Gc-A-E-63.41)
BTA.27+324.69~BTA.27+388.16
(Gc-A-E-63.41)
BTA.27+388.16~BTA.27+451.63
(Gc-A-E-63.41)
BTA.27+451.63~BTA.27+515.10
(Gc-A-E-63.41)
BTA.27+515.10~BTA.27+578.57
(Gc-A-E-63.41)
BTA.27+578.57~BTA.27+642.04
(Gc-A-E-63.41)
BTA.27+642.04~BTA.27+705.51
(Gc-A-E-63.41)
BTA.27+705.51~BTA.27+768.98
(Gc-A-E-63.41)
BTA.27+768.98~BTA.27+832.45
(Gc-A-E-63.41)
BTA.27+832.45~BTA.27+895.92
(Gc-A-E-63.41)
BTA.27+895.92~BTA.27+959.39
(Gc-A-E-63.41)
BTA.27+959.39~BTA.28+022.86
(Gc-A-E-63.41)
BTA.28+022.86~BTA.28+086.33
(Gc-A-E-63.41)
BTA.28+086.33~BTA.28+149.80
(Gc-A-E-63.41)
BTA.28+149.80~BTA.28+213.27
(Gc-A-E-63.41)
BTA.28+213.27~BTA.28+276.74
(Gc-A-E-63.41)
BTA.28+276.74~BTA.28+340.21
(Gc-A-E-63.41)
BTA.28+340.21~BTA.28+403.68
(Gc-A-E-63.41)
BTA.28+403.68~BTA.28+467.15
(Gc-A-E-63.41)
BTA.28+467.15~BTA.28+530.62
(Gc-A-E-63.41)
BTA.28+530.62~BTA.28+594.09
(Gc-A-E-63.41)
BTA.28+594.09~BTA.28+657.56
(Gc-A-E-63.41)
BTA.28+657.56~BTA.28+721.03
(Gc-A-E-63.41)
BTA.28+721.03~BTA.28+784.50
(Gc-A-E-63.41)
BTA.28+784.50~BTA.28+847.97
(Gc-A-E-63.41)
BTA.28+847.97~BTA.28+911.44
(Gc-A-E-63.41)
BTA.28+911.44~BTA.28+974.91
(Gc-A-E-63.41)
BTA.28+974.91~BTA.29+038.38
(Gc-A-E-63.41)
BTA.29+038.38~BTA.29+101.85
(Gc-A-E-63.41)
BTA.29+101.85~BTA.29+165.32
(Gc-A-E-63.41)
BTA.29+165.32~BTA.29+228.79
(Gc-A-E-63.41)
BTA.29+228.79~BTA.29+292.26
(Gc-A-E-63.41)
BTA.29+292.26~BTA.29+355.73
(Gc-A-E-63.41)
BTA.29+355.73~BTA.29+419.20
(Gc-A-E-63.41)
BTA.29+419.20~BTA.29+482.67
(Gc-A-E-63.41)
BTA.29+482.67~BTA.29+546.14
(Gc-A-E-63.41)
BTA.29+546.14~BTA.29+609.61
(Gc-A-E-63.41)
BTA.29+609.61~BTA.29+673.08
(Gc-A-E-63.41)
BTA.29+673.08~BTA.29+736.55
(Gc-A-E-63.41)
BTA.29+736.55~BTA.29+800.02
(Gc-A-E-63.41)
BTA.29+800.02~BTA.29+863.49
(Gc-A-E-63.41)
BTA.29+863.49~BTA.29+926.96
(Gc-A-E-63.41)
BTA.29+926.96~BTA.29+990.43
(Gc-A-E-63.41)
BTA.29+990.43~BTA.30+053.90
(Gc-A-E-63.41)
BTA.30+053.90~BTA.30+117.37
(Gc-A-E-63.41)
BTA.30+117.37~BTA.30+180.84
(Gc-A-E-63.41)
BTA.30+180.84~BTA.30+244.31
(Gc-A-E-63.41)
BTA.30+244.31~BTA.30+307.78
(Gc-A-E-63.41)
BTA.30+307.78~BTA.30+371.25
(Gc-A-E-63.41)
BTA.30+371.25~BTA.30+434.72
(Gc-A-E-63.41)
BTA.30+434.72~BTA.30+498.19
(Gc-A-E-63.41)
BTA.30+498.19~BTA.30+561.66
(Gc-A-E-63.41)
BTA.30+561.66~BTA.30+625.13
(Gc-A-E-63.41)
BTA.30+625.13~BTA.30+688.60
(Gc-A-E-63.41)
BTA.30+688.60~BTA.30+752.07
(Gc-A-E-63.41)
BTA.30+752.07~BTA.30+815.54
(Gc-A-E-63.41)
BTA.30+815.54~BTA.30+879.01
(Gc-A-E-63.41)
BTA.30+879.01~BTA.30+942.48
(Gc-A-E-63.41)
BTA.30+942.48~BTA.31+005.95
(Gc-A-E-63.41)
BTA.31+005.95~BTA.31+069.42
(Gc-A-E-63.41)
BTA.31+069.42~BTA.31+132.89
(Gc-A-E-63.41)
BTA.31+132.89~BTA.31+196.36
(Gc-A-E-63.41)
BTA.31+196.36~BTA.31+259.83
(Gc-A-E-63.41)
BTA.31+259.83~BTA.31+323.30
(Gc-A-E-63.41)
BTA.31+323.30~BTA.31+386.77
(Gc-A-E-63.41)
BTA.31+386.77~BTA.31+450.24
(Gc-A-E-63.41)
BTA.31+450.24~BTA.31+513.71
(Gc-A-E-63.41)
BTA.31+513.71~BTA.31+577.18
(Gc-A-E-63.41)
BTA.31+577.18~BTA.31+640.65
(Gc-A-E-63.41)
BTA.31+640.65~BTA.31+704.12
(Gc-A-E-63.41)
BTA.31+704.12~BTA.31+767.59
(Gc-A-E-63.41)
BTA.31+767.59~BTA.31+831.06
(Gc-A-E-63.41)
BTA.31+831.06~BTA.31+894.53
(Gc-A-E-63.41)
BTA.31+894.53~BTA.31+958.00
(Gc-A-E-63.41)
BTA.31+958.00~BTA.32+021.47
(Gc-A-E-63.41)
BTA.32+021.47~BTA.32+084.94
(Gc-A-E-63.41)
BTA.32+084.94~BTA.32+148.41
(Gc-A-E-63.41)
BTA.32+148.41~BTA.32+211.88
(Gc-A-E-63.41)
BTA.32+211.88~BTA.32+275.35
(Gc-A-E-63.41)
BTA.32+275.35~BTA.32+338.82
(Gc-A-E-63.41)
BTA.32+338.82~BTA.32+402.29
(Gc-A-E-63.41)
BTA.32+402.29~BTA.32+465.76
(Gc-A-E-63.41)
BTA.32+465.76~BTA.32+529.23
(Gc-A-E-63.41)
BTA.32+529.23~BTA.32+592.70
(Gc-A-E-63.41)
BTA.32+592.70~BTA.32+656.17
(Gc-A-E-63.41)
BTA.32+656.17~BTA.32+719.64
(Gc-A-E-63.41)
BTA.32+719.64~BTA.32+783.11
(Gc-A-E-63.41)
BTA.32+783.11~BTA.32+846.58
(Gc-A-E-63.41)
BTA.32+846.58~BTA.32+910.05
(Gc-A-E-63.41)
BTA.32+910.05~BTA.32+973.52
(Gc-A-E-63.41)
BTA.32+973.52~BTA.33+036.99
(Gc-A-E-63.41)
BTA.33+036.99~BTA.33+100.46
(Gc-A-E-63.41)
BTA.33+100.46~BTA.33+163.93
(Gc-A-E-63.41)
BTA.33+163.93~BTA.33+227.40
(Gc-A-E-63.41)
BTA.33+227.40~BTA.33+290.87
(Gc-A-E-63.41)
BTA.33+290.87~BTA.33+354.34
(Gc-A-E-63.41)
BTA.33+354.34~BTA.33+417.81
(Gc-A-E-63.41)
BTA.33+417.81~BTA.33+481.28
(Gc-A-E-63.41)
BTA.33+481.28~BTA.33+544.75
(Gc-A-E-63.41)
BTA.33+544.75~BTA.33+608.22
(Gc-A-E-63.41)
BTA.33+608.22~BTA.33+671.69
(Gc-A-E-63.41)
BTA.33+671.69~BTA.33+735.16
(Gc-A-E-63.41)
BTA.33+735.16~BTA.33+798.63
(Gc-A-E-63.41)
BTA.33+798.63~BTA.33+862.10
(Gc-A-E-63.41)
BTA.33+862.10~BTA.33+925.57
(Gc-A-E-63.41)
BTA.33+925.57~BTA.33+989.04
(Gc-A-E-63.41)
BTA.33+989.04~BTA.34+052.51
(Gc-A-E-63.41)
BTA.34+052.51~BTA.34+115.98
(Gc-A-E-63.41)
BTA.34+115.98~BTA.34+179.45
(Gc-A-E-63.41)
BTA.34+179.45~BTA.34+242.92
(Gc-A-E-63.41)
BTA.34+242.92~BTA.34+306.39
(Gc-A-E-63.41)
BTA.34+306.39~BTA.34+369.86
(Gc-A-E-63.41)
BTA.34+369.86~BTA.34+433.33
(Gc-A-E-63.41)
BTA.34+433.33~BTA.34+496.80
(Gc-A-E-63.41)
BTA.34+496.80~BTA.34+560.27
(Gc-A-E-63.41)
BTA.34+560.27~BTA.34+623.74
(Gc-A-E-63.41)
BTA.34+623.74~BTA.34+687.21
(Gc-A-E-63.41)
BTA.34+687.21~BTA.34+750.68
(Gc-A-E-63.41)
BTA.34+750.68~BTA.34+814.15
(Gc-A-E-63.41)
BTA.34+814.15~BTA.34+877.62
(Gc-A-E-63.41)
BTA.34+877.62~BTA.34+941.09
(Gc-A-E-63.41)
BTA.34+941.09~BTA.35+004.56
(Gc-A-E-63.41)
BTA.35+004.56~BTA.35+068.03
(Gc-A-E-63.41)
BTA.35+068.03~BTA.35+131.50
(Gc-A-E-63.41)
BTA.35+131.50~BTA.35+194.97
(Gc-A-E-63.41)
BTA.35+194.97~BTA.35+258.44
(Gc-A-E-63.41)
BTA.35+258.44~BTA.35+321.91
(Gc-A-E-63.41)
BTA.35+321.91~BTA.35+385.38
(Gc-A-E-63.41)
BTA.35+385.38~BTA.35+448.85
(Gc-A-E-63.41)
BTA.35+448.85~BTA.35+512.32
(Gc-A-E-63.41)
BTA.35+512.32~BTA.35+575.79
(Gc-A-E-63.41)
BTA.35+575.79~BTA.35+639.26
(Gc-A-E-63.41)
BTA.35+639.26~BTA.35+702.73
(Gc-A-E-63.41)
BTA.35+702.73~BTA.35+766.20
(Gc-A-E-63.41)
BTA.35+766.20~BTA.35+829.67
(Gc-A-E-63.41)
BTA.35+829.67~BTA.35+893.14
(Gc-A-E-63.41)
BTA.35+893.14~BTA.35+956.61
(Gc-A-E-63.41)
BTA.35+956.61~BTA.36+020.08
(Gc-A-E-63.41)
BTA.36+020.08~BTA.36+083.55
(Gc-A-E-63.41)
BTA.36+083.55~BTA.36+147.02
(Gc-A-E-63.41)
BTA.36+147.02~BTA.36+210.49
(Gc-A-E-63.41)
BTA.36+210.49~BTA.36+273.96
(Gc-A-E-63.41)
BTA.36+273.96~BTA.36+337.43
(Gc-A-E-63.41)
BTA.36+337.43~BTA.36+400.90
(Gc-A-E-63.41)
BTA.36+400.90~BTA.36+464.37
(Gc-A-E-63.41)
BTA.36+464.37~BTA.36+527.84
(Gc-A-E-63.41)
BTA.36+527.84~BTA.36+591.31
(Gc-A-E-63.41)
BTA.36+591.31~BTA.36+654.78
(Gc-A-E-63.41)
BTA.36+654.78~BTA.36+718.25
(Gc-A-E-63.41)
BTA.36+718.25~BTA.36+781.72
(Gc-A-E-63.41)
BTA.36+781.72~BTA.36+845.19
(Gc-A-E-63.41)
BTA.36+845.19~BTA.36+908.66
(Gc-A-E-63.41)
BTA.36+908.66~BTA.36+972.13
(Gc-A-E-63.41)
BTA.36+972.13~BTA.37+035.60
(Gc-A-E-63.41)
BTA.37+035.60~BTA.37+099.07
(Gc-A-E-63.41)
BTA.37+099.07~BTA.37+162.54
(Gc-A-E-63.41)
BTA.37+162.54~BTA.37+226.01
(Gc-A-E-63.41)
BTA.37+226.01~BTA.37+289.48
(Gc-A-E-63.41)
BTA.37+289.48~BTA.37+352.95
(Gc-A-E-63.41)
BTA.37+352.95~BTA.37+416.42
(Gc-A-E-63.41)
BTA.37+416.42~BTA.37+479.89
(Gc-A-E-63.41)
BTA.37+479.89~BTA.37+543.36
(Gc-A-E-63.41)
BTA.37+543.36~BTA.37+606.83
(Gc-A-E-63.41)
BTA.37+606.83~BTA.37+670.30
(Gc-A-E-63.41)
BTA.37+670.30~BTA.37+733.77
(Gc-A-E-63.41)
BTA.37+733.77~BTA.37+797.24
(Gc-A-E-63.41)
BTA.37+797.24~BTA.37+860.71
(Gc-A-E-63.41)
BTA.37+860.71~BTA.37+924.18
(Gc-A-E-63.41)
BTA.37+924.18~BTA.37+987.65
(Gc-A-E-63.41)
BTA.37+987.65~BTA.38+051.12
(Gc-A-E-63.41)
BTA.38+051.12~BTA.38+114.59
(Gc-A-E-63.41)
BTA.38+114.59~BTA.38+178.06
(Gc-A-E-63.41)
BTA.38+178.06~BTA.38+241.53
(Gc-A-E-63.41)
BTA.38+241.53~BTA.38+305.00
(Gc-A-E-63.41)
BTA.38+305.00~BTA.38+368.47
(Gc-A-E-63.41)
BTA.38+368.47~BTA.38+431.94
(Gc-A-E-63.41)
BTA.38+431.94~BTA.38+495.41
(Gc-A-E-63.41)
BTA.38+495.41~BTA.38+558.88
(Gc-A-E-63.41)
BTA.38+558.88~BTA.38+622.35
(Gc-A-E-63.41)
BTA.38+622.35~BTA.38+685.82
(Gc-A-E-63.41)
BTA.38+685.82~BTA.38+749.29
(Gc-A-E-63.41)
BTA.38+749.29~BTA.38+812.76
(Gc-A-E-63.41)
BTA.38+812.76~BTA.38+876.23
(Gc-A-E-63.41)
BTA.38+876.23~BTA.38+939.70
(Gc-A-E-63.41)
BTA.38+939.70~BTA.39+003.17
(Gc-A-E-63.41)
BTA.39+003.17~BTA.39+066.64
(Gc-A-E-63.41)
BTA.39+066.64~BTA.39+130.11
(Gc-A-E-63.41)
BTA.39+130.11~BTA.39+193.58
(Gc-A-E-63.41)
BTA.39+193.58~BTA.39+257.05
(Gc-A-E-63.41)
BTA.39+257.05~BTA.39+320.52
(Gc-A-E-63.41)
BTA.39+320.52~BTA.39+383.99
(Gc-A-E-63.41)
BTA.39+383.99~BTA.39+447.46
(Gc-A-E-63.41)
BTA.39+447.46~BTA.39+510.93
(Gc-A-E-63.41)
BTA.39+510.93~BTA.39+574.40
(Gc-A-E-63.41)
BTA.39+574.40~BTA.39+637.87
(Gc-A-E-63.41)
BTA.39+637.87~BTA.39+701.34
(Gc-A-E-63.41)
BTA.39+701.34~BTA.39+764.81
(Gc-A-E-63.41)
BTA.39+764.81~BTA.39+828.28
(Gc-A-E-63.41)
BTA.39+828.28~BTA.39+891.75
(Gc-A-E-63.41)
BTA.39+891.75~BTA.39+955.22
(Gc-A-E-63.41)
BTA.39+955.22~BTA.40+018.69
(Gc-A-E-63.41)
BTA.40+018.69~BTA.40+082.16
(Gc-A-E-63.41)
BTA.40+082.16~BTA.40+145.63
(Gc-A-E-63.41)
BTA.40+145.63~BTA.40+209.10
(Gc-A-E-63.41)
BTA.40+209.10~BTA.40+272.57
(Gc-A-E-63.41)
BTA.40+272.57~BTA.40+336.04
(Gc-A-E-63.41)
BTA.40+336.04~BTA.40+399.51
(Gc-A-E-63.41)
BTA.40+399.51~BTA.40+462.98
(Gc-A-E-63.41)
BTA.40+462.98~BTA.40+526.45
(Gc-A-E-63.41)
BTA.40+526.45~BTA.40+589.92
(Gc-A-E-63.41)
BTA.40+589.92~BTA.40+653.39
(Gc-A-E-63.41)
BTA.40+653.39~BTA.40+716.86
(Gc-A-E-63.41)
BTA.40+716.86~BTA.40+780.33
(Gc-A-E-63.41)
BTA.40+780.33~BTA.40+843.80
(Gc-A-E-63.41)
BTA.40+843.80~BTA.40+907.27
(Gc-A-E-63.41)
BTA.40+907.27~BTA.40+970.74
(Gc-A-E-63.41)
BTA.40+970.74~BTA.41+034.21
(Gc-A-E-63.41)
BTA.41+034.21~BTA.41+097.68
(Gc-A-E-63.41)
BTA.41+097.68~BTA.41+161.15
(Gc-A-E-63.41)
BTA.41+161.15~BTA.41+224.62
(Gc-A-E-63.41)
BTA.41+224.62~BTA.41+288.09
(Gc-A-E-63.41)
BTA.41+288.09~BTA.41+351.56
(Gc-A-E-63.41)
BTA.41+351.56~BTA.41+415.03
(Gc-A-E-63.41)
BTA.41+415.03~BTA.41+478.50
(Gc-A-E-63.41)
BTA.41+478.50~BTA.41+541.97
(Gc-A-E-63.41)
BTA.41+541.97~BTA.41+605.44
(Gc-A-E-63.41)
BTA.41+605.44~BTA.41+668.91
(Gc-A-E-63.41)
BTA.41+668.91~BTA.41+732.38
(Gc-A-E-63.41)
BTA.41+732.38~BTA.41+795.85
(Gc-A-E-63.41)
BTA.41+795.85~BTA.41+859.32
(Gc-A-E-63.41)
BTA.41+859.32~BTA.41+922.79
(Gc-A-E-63.41)
BTA.41+922.79~BTA.41+986.26
(Gc-A-E-63.41)
BTA.41+986.26~BTA.42+049.73
(Gc-A-E-63.41)
BTA.42+049.73~BTA.42+113.20
(Gc-A-E-63.41)
BTA.42+113.20~BTA.42+176.67
(Gc-A-E-63.41)
BTA.42+176.67~BTA.42+240.14
(Gc-A-E-63.41)
BTA.42+240.14~BTA.42+303.61
(Gc-A-E-63.41)
BTA.42+303.61~BTA.42+367.08
(Gc-A-E-63.41)
BTA.42+367.08~BTA.42+430.55
(Gc-A-E-63.41)
BTA.42+430.55~BTA.42+494.02
(Gc-A-E-63.41)
BTA.42+494.02~BTA.42+557.49
(Gc-A-E-63.41)
BTA.42+557.49~BTA.42+620.96
(Gc-A-E-63.41)
BTA.42+620.96~BTA.42+684.43
(Gc-A-E-63.41)
BTA.42+684.43~BTA.42+747.90
(Gc-A-E-63.41)
BTA.42+747.90~BTA.42+811.37
(Gc-A-E-63.41)
BTA.42+811.37~BTA.42+874.84
(Gc-A-E-63.41)
BTA.42+874.84~BTA.42+938.31
(Gc-A-E-63.41)
BTA.42+938.31~BTA.43+001.78
(Gc-A-E-63.41)
BTA.43+001.78~BTA.43+065.25
(Gc-A-E-63.41)
BTA.43+065.25~BTA.43+128.72
(Gc-A-E-63.41)
BTA.43+128.72~BTA.43+192.19
(Gc-A-E-63.41)
BTA.43+192.19~BTA.43+255.66
(Gc-A-E-63.41)
BTA.43+255.66~BTA.43+319.13
(Gc-A-E-63.41)
BTA.43+319.13~BTA.43+382.60
(Gc-A-E-63.41)
BTA.43+382.60~BTA.43+446.07
(Gc-A-E-63.41)
BTA.43+446.07~BTA.43+509.54
(Gc-A-E-63.41)
BTA.43+509.54~BTA.43+573.01
(Gc-A-E-63.41)
BTA.43+573.01~BTA.43+636.48
(Gc-A-E-63.41)
BTA.43+636.48~BTA.43+699.95
(Gc-A-E-63.41)
BTA.43+699.95~BTA.43+763.42
(Gc-A-E-63.41)
BTA.43+763.42~BTA.43+826.89
(Gc-A-E-63.41)
BTA.43+826.89~BTA.43+890.36
(Gc-A-E-63.41)
BTA.43+890.36~BTA.43+953.83
(Gc-A-E-63.41)
BTA.43+953.83~BTA.44+017.30
(Gc-A-E-63.41)
BTA.44+017.30~BTA.44+080.77
(Gc-A-E-63.41)
BTA.44+080.77~BTA.44+144.24
(Gc-A-E-63.41)
BTA.44+144.24~BTA.44+207.71
(Gc-A-E-63.41)
BTA.44+207.71~BTA.44+271.18
(Gc-A-E-63.41)
BTA.44+271.18~BTA.44+334.65
(Gc-A-E-63.41)
BTA.44+334.65~BTA.44+398.12
(Gc-A-E-63.41)
BTA.44+398.12~BTA.44+461.59
(Gc-A-E-63.41)
BTA.44+461.59~BTA.44+525.06
(Gc-A-E-63.41)
BTA.44+525.06~BTA.44+588.53
(Gc-A-E-63.41)
BTA.44+588.53~BTA.44+652.00
(Gc-A-E-63.41)
BTA.44+652.00~BTA.44+715.47
(Gc-A-E-63.41)
BTA.44+715.47~BTA.44+778.94
(Gc-A-E-63.41)
BTA.44+778.94~BTA.44+842.41
(Gc-A-E-63.41)
BTA.44+842.41~BTA.44+905.88
(Gc-A-E-63.41)
BTA.44+905.88~BTA.44+969.35
(Gc-A-E-63.41)
BTA.44+969.35~BTA.45+032.82
(Gc-A-E-63.41)
BTA.45+032.82~BTA.45+096.29
(Gc-A-E-63.41)
BTA.45+096.29~BTA.45+159.76
(Gc-A-E-63.41)
BTA.45+159.76~BTA.45+223.23
(Gc-A-E-63.41)
BTA.45+223.23~BTA.45+286.70
(Gc-A-E-63.41)
BTA.45+286.70~BTA.45+350.17
(Gc-A-E-63.41)
BTA.45+350.17~BTA.45+413.64
(Gc-A-E-63.41)
BTA.45+413.64~BTA.45+477.11
(Gc-A-E-63.41)
BTA.45+477.11~BTA.45+540.58
(Gc-A-E-63.41)
BTA.45+540.58~BTA.45+604.05
(Gc-A-E-63.41)
BTA.45+604.05~BTA.45+667.52
(Gc-A-E-63.41)
BTA.45+667.52~BTA.45+730.99
(Gc-A-E-63.41)
BTA.45+730.99~BTA.45+794.46
(Gc-A-E-63.41)
BTA.45+794.46~BTA.45+857.93
(Gc-A-E-63.41)
BTA.45+857.93~BTA.45+921.40
(Gc-A-E-63.41)
BTA.45+921.40~BTA.45+984.87
(Gc-A-E-63.41)
BTA.45+984.87~BTA.46+048.34
(Gc-A-E-63.41)
BTA.46+048.34~BTA.46+111.81
(Gc-A-E-63.41)
BTA.46+111.81~BTA.46+175.28
(Gc-A-E-63.41)
BTA.46+175.28~BTA.46+238.75
(Gc-A-E-63.41)
BTA.46+238.75~BTA.46+302.22
(Gc-A-E-63.41)
BTA.46+302.22~BTA.46+365.69
(Gc-A-E-63.41)
BTA.46+365.69~BTA.46+429.16
(Gc-A-E-63.41)
BTA.46+429.16~BTA.46+492.63
(Gc-A-E-63.41)
BTA.46+492.63~BTA.46+556.10
(Gc-A-E-63.41)
BTA.46+556.10~BTA.46+619.57
(Gc-A-E-63.41)
BTA.46+619.57~BTA.46+683.04
(Gc-A-E-63.41)
BTA.46+683.04~BTA.46+746.51
(Gc-A-E-63.41)
BTA.46+746.51~BTA.46+809.98
(Gc-A-E-63.41)
BTA.46+809.98~BTA.46+873.45
(Gc-A-E-63.41)
BTA.46+873.45~BTA.46+936.92
(Gc-A-E-63.41)
BTA.46+936.92~BTA.47+000.39
(Gc-A-E-63.41)
BTA.47+000.39~BTA.47+063.86
(Gc-A-E-63.41)
BTA.47+063.86~BTA.47+127.33
(Gc-A-E-63.41)
BTA.47+127.33~BTA.47+190.80
(Gc-A-E-63.41)
BTA.47+190.80~BTA.47+254.27
(Gc-A-E-63.41)
BTA.47+254.27~BTA.47+317.74
(Gc-A-E-63.41)
BTA.47+317.74~BTA.47+381.21
(Gc-A-E-63.41)
BTA.47+381.21~BTA.47+444.68

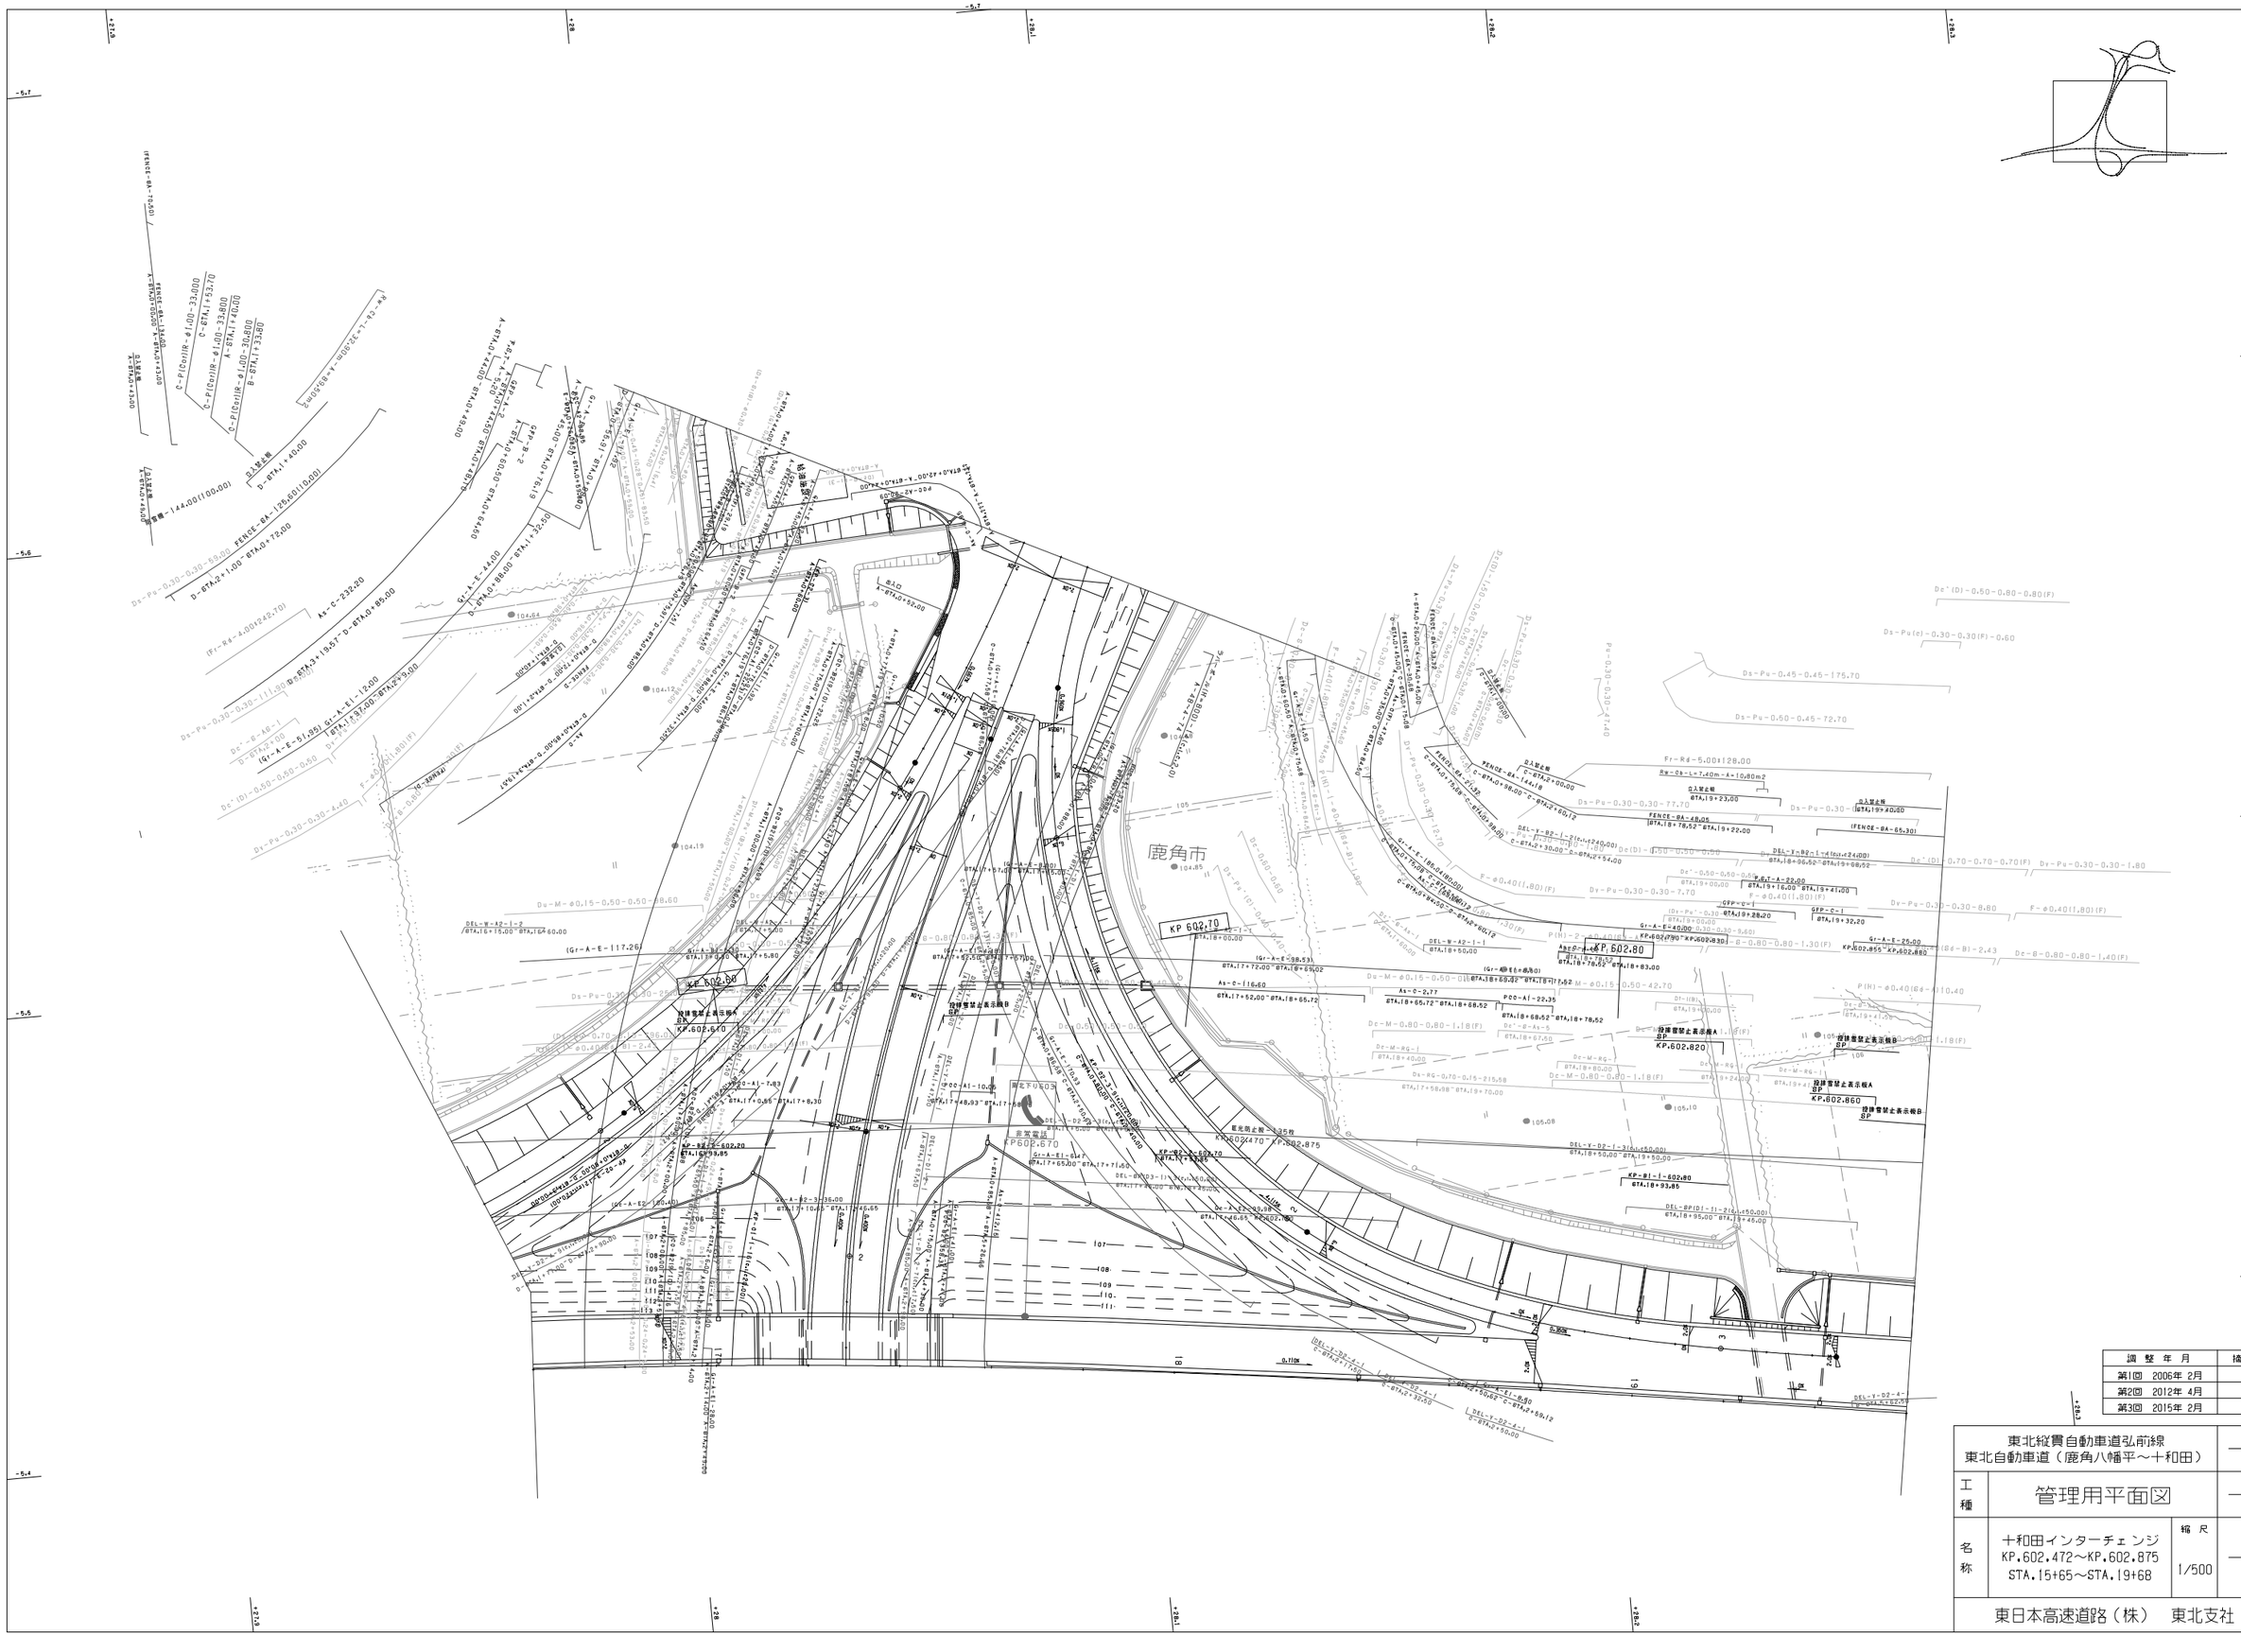
鹿角市
KP 602.70
KP 602.80
KP602.670
KP602.875
KP.602.670
KP.602.820
KP.602.860
Fr-Rd-5.00:128.00
FENCE-BA-48.05
FENCE-BA-65.30
(FENCE-BA-70.50)
(Gr-A-E-117.26)
(Gr-A-E-98.53)
(Gr-A-E-117.00)
(Gr-A-E-85.00)
(Gr-A-E-69.00)
(Gr-A-E-44.00)
(Gr-A-E-B/35)
(Gr-A-E-B/55)
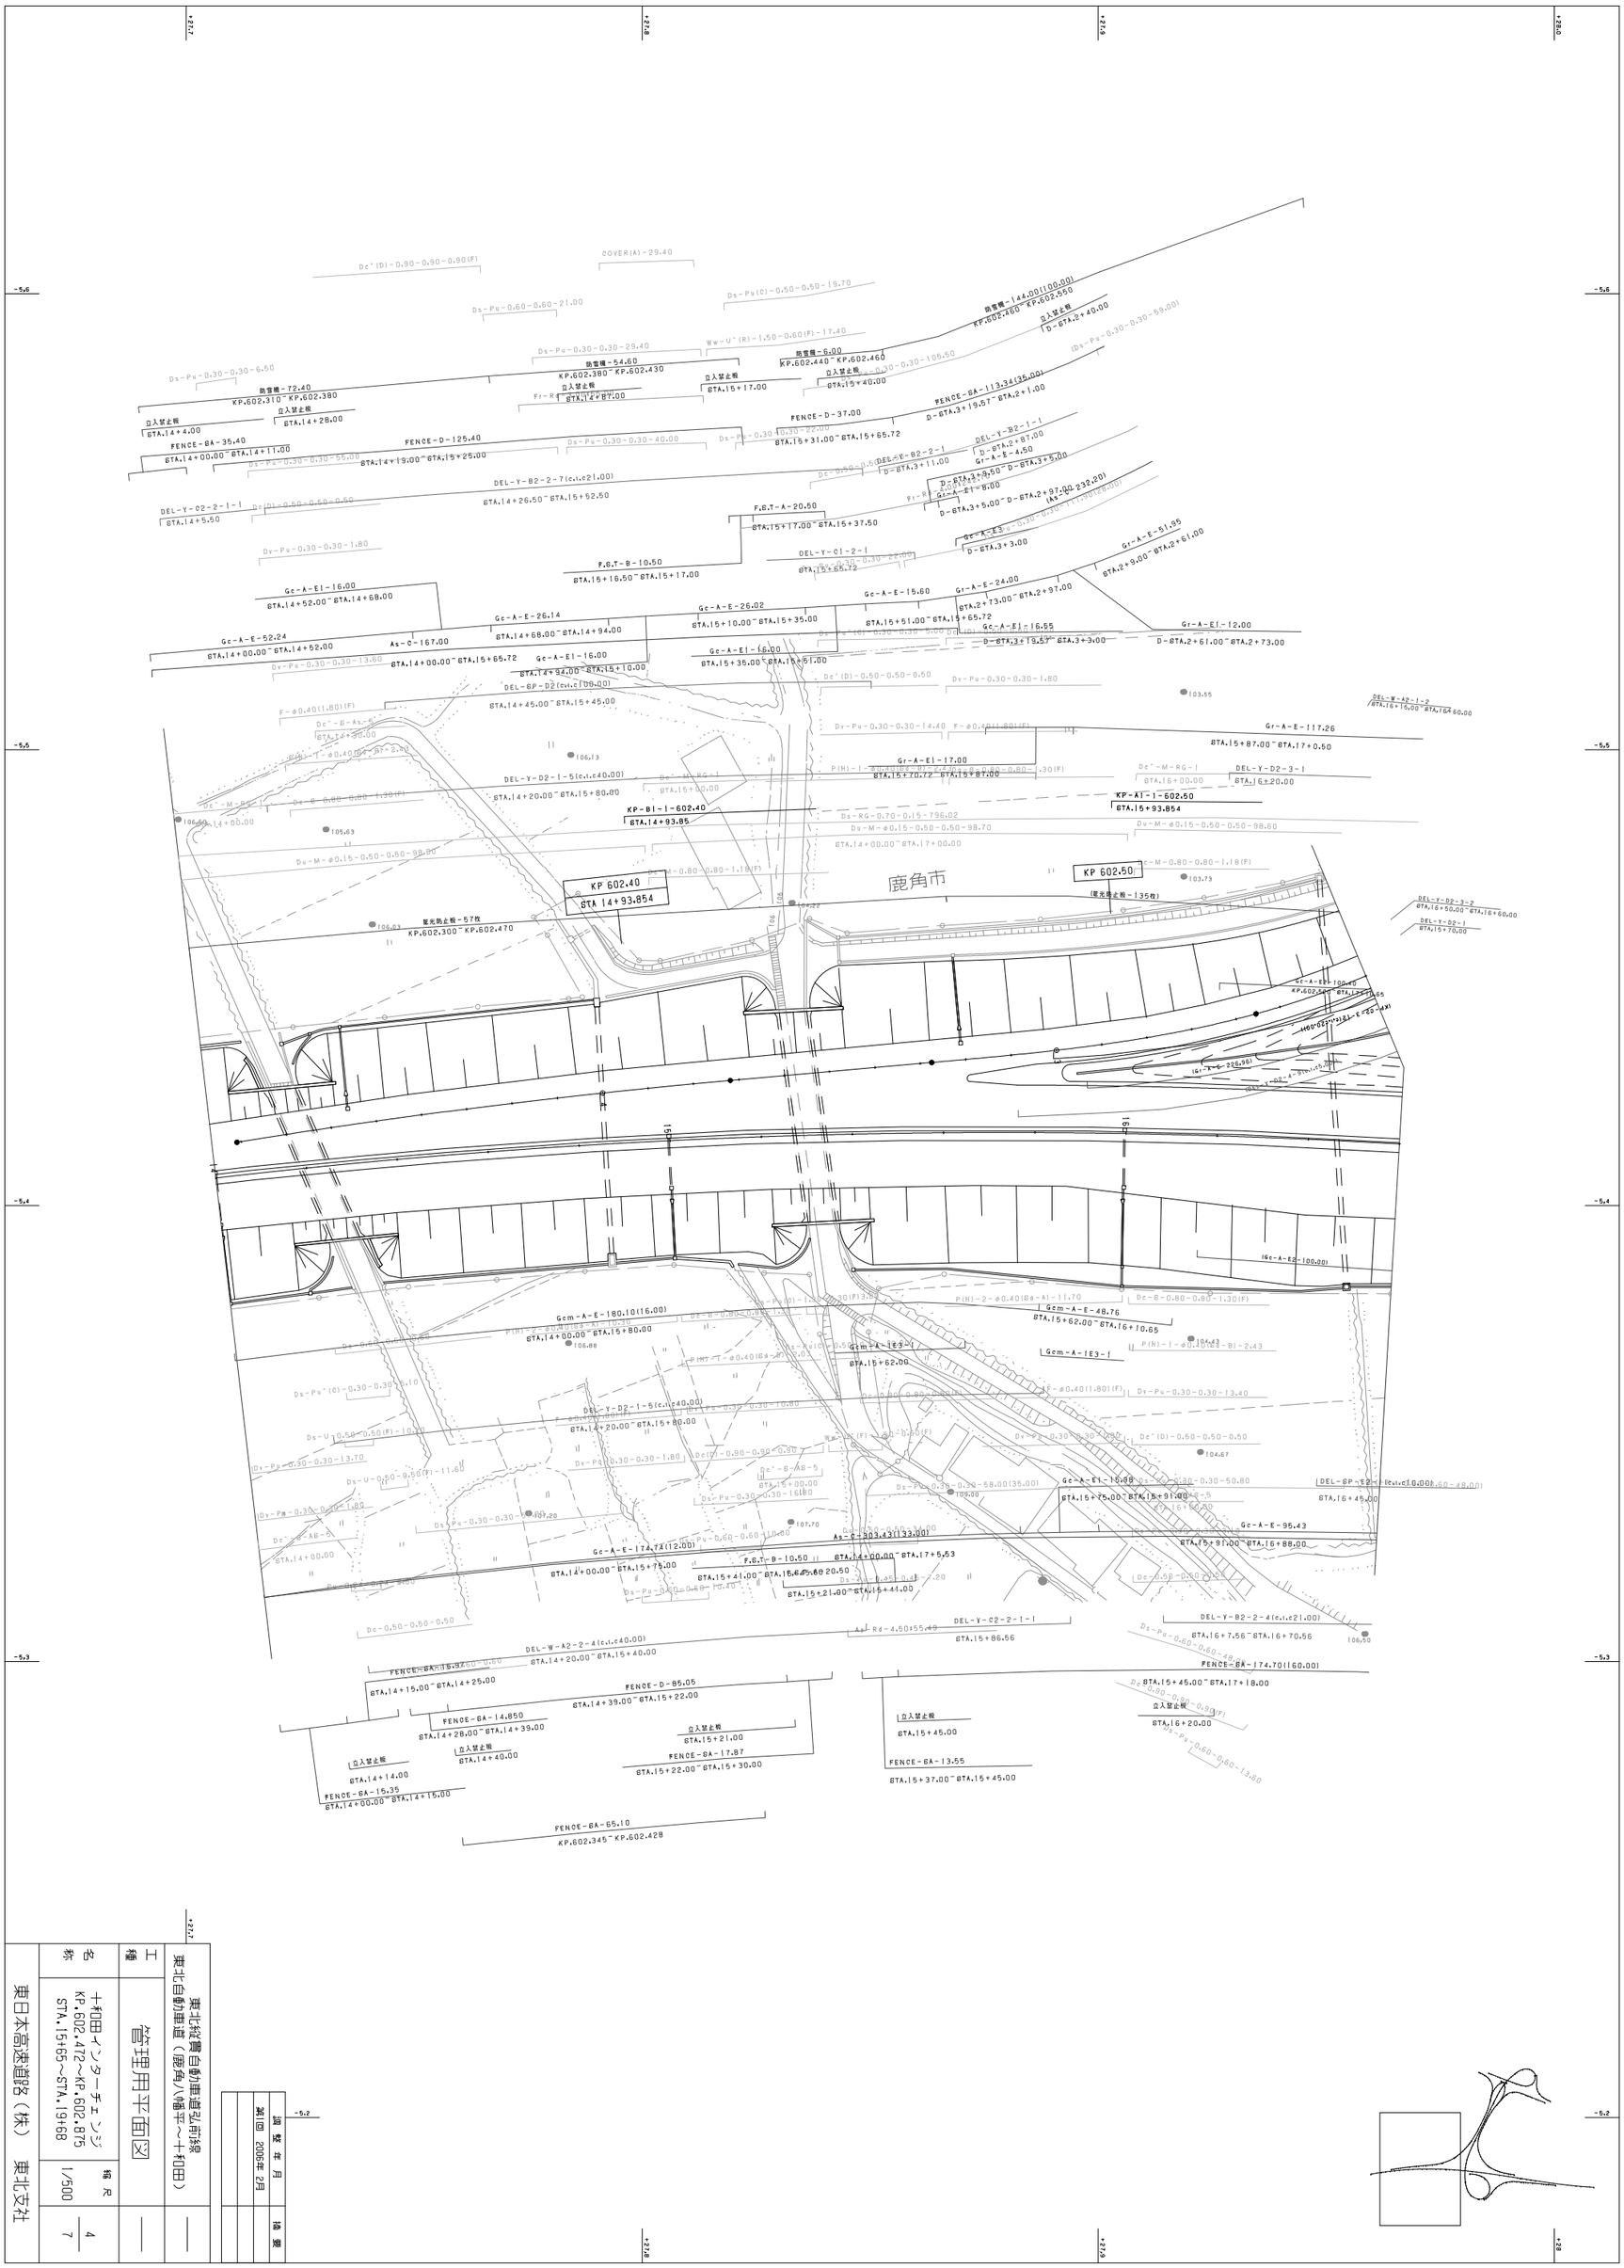

東北縦貫自動車道弘前線
東北自動車道（鹿角八幡平～十和田）

工種	管理用平面図
名称	十和田インターチェンジ KP.602.472～KP.602.875 STA.15+65～STA.19+68
縮尺	1/500
図番	4/7

調査年月	第1回 2006年2月
検査	

東日本高速道路（株） 東北支社

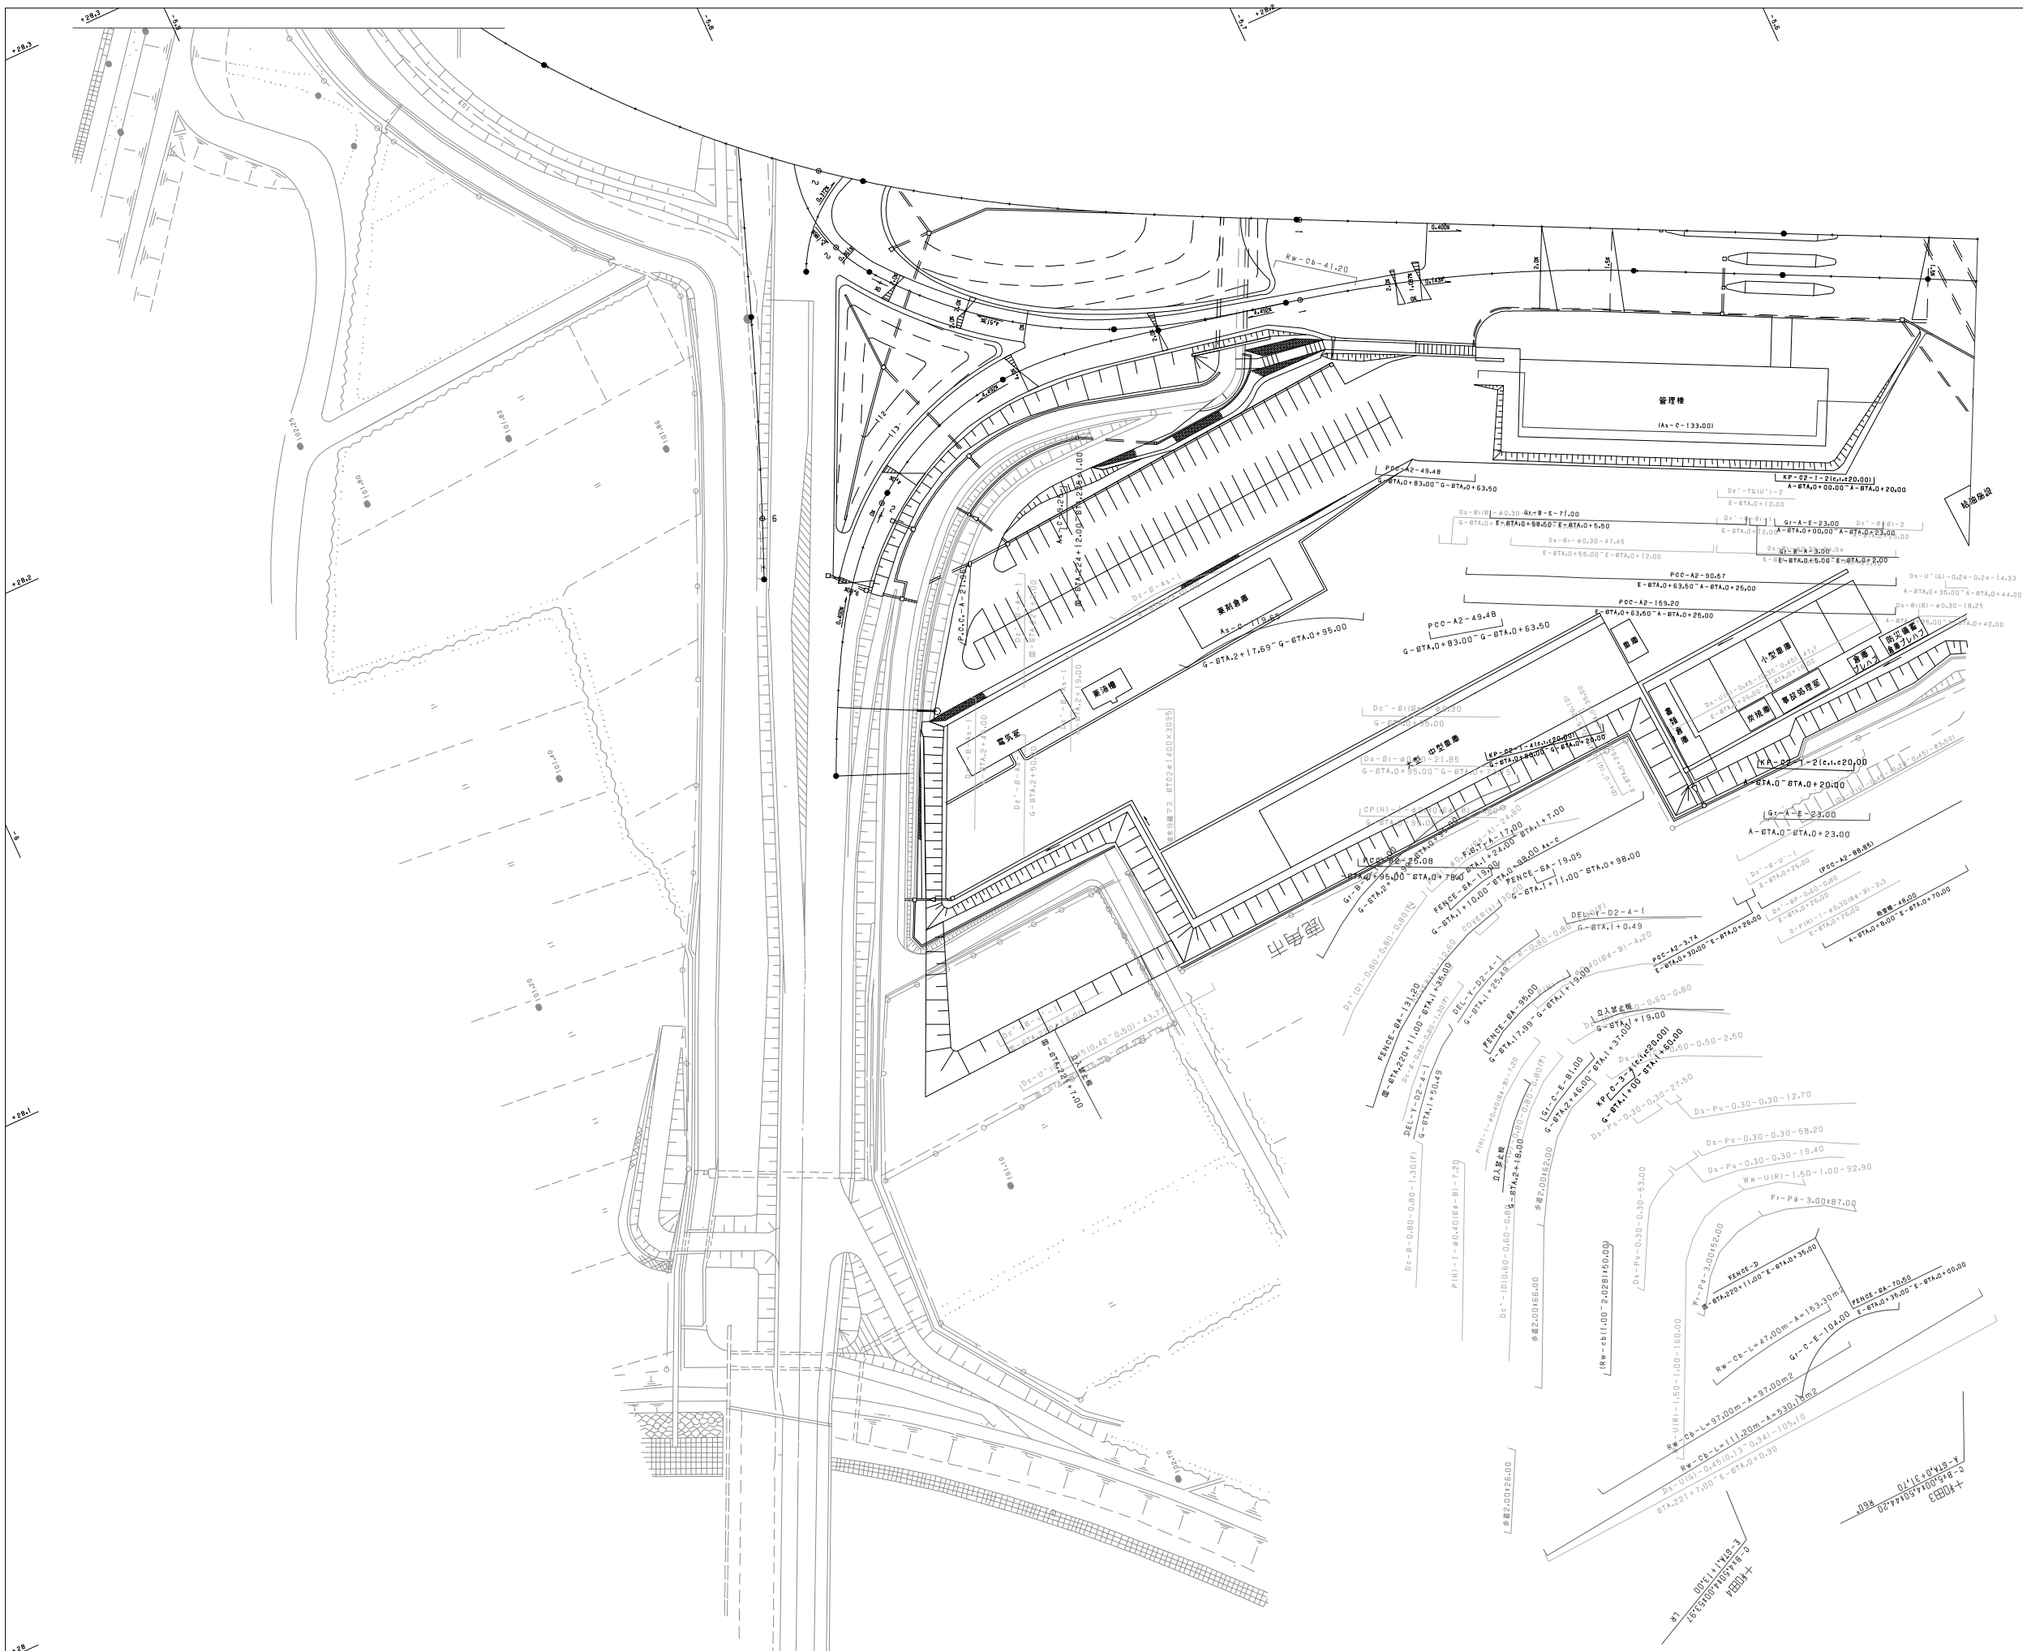
管理棟
(As-C-133.00)
高架橋
電気室
高架橋
車両整備工場
小型車庫
車検整備場
洗車場
給油棟
危険物倉庫
地下埋設
庁舎
駐車場
庁舎
駐車場
庁舎
駐車場

東北縦貫自動車道弘前線 東北自動車道（鹿角八幡平～十和田）		——
工種	管理用平面図	——
名称	十和田インターチェンジ KP.602.472～KP.602.875 STA.15+65～STA.19+68	縮尺 1/500
東日本高速道路（株）　東北支社		6/7

調整年月	摘要
第1回　2006年 2月	
第2回　2012年 4月	

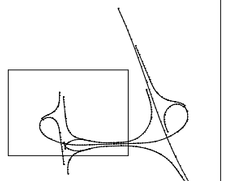

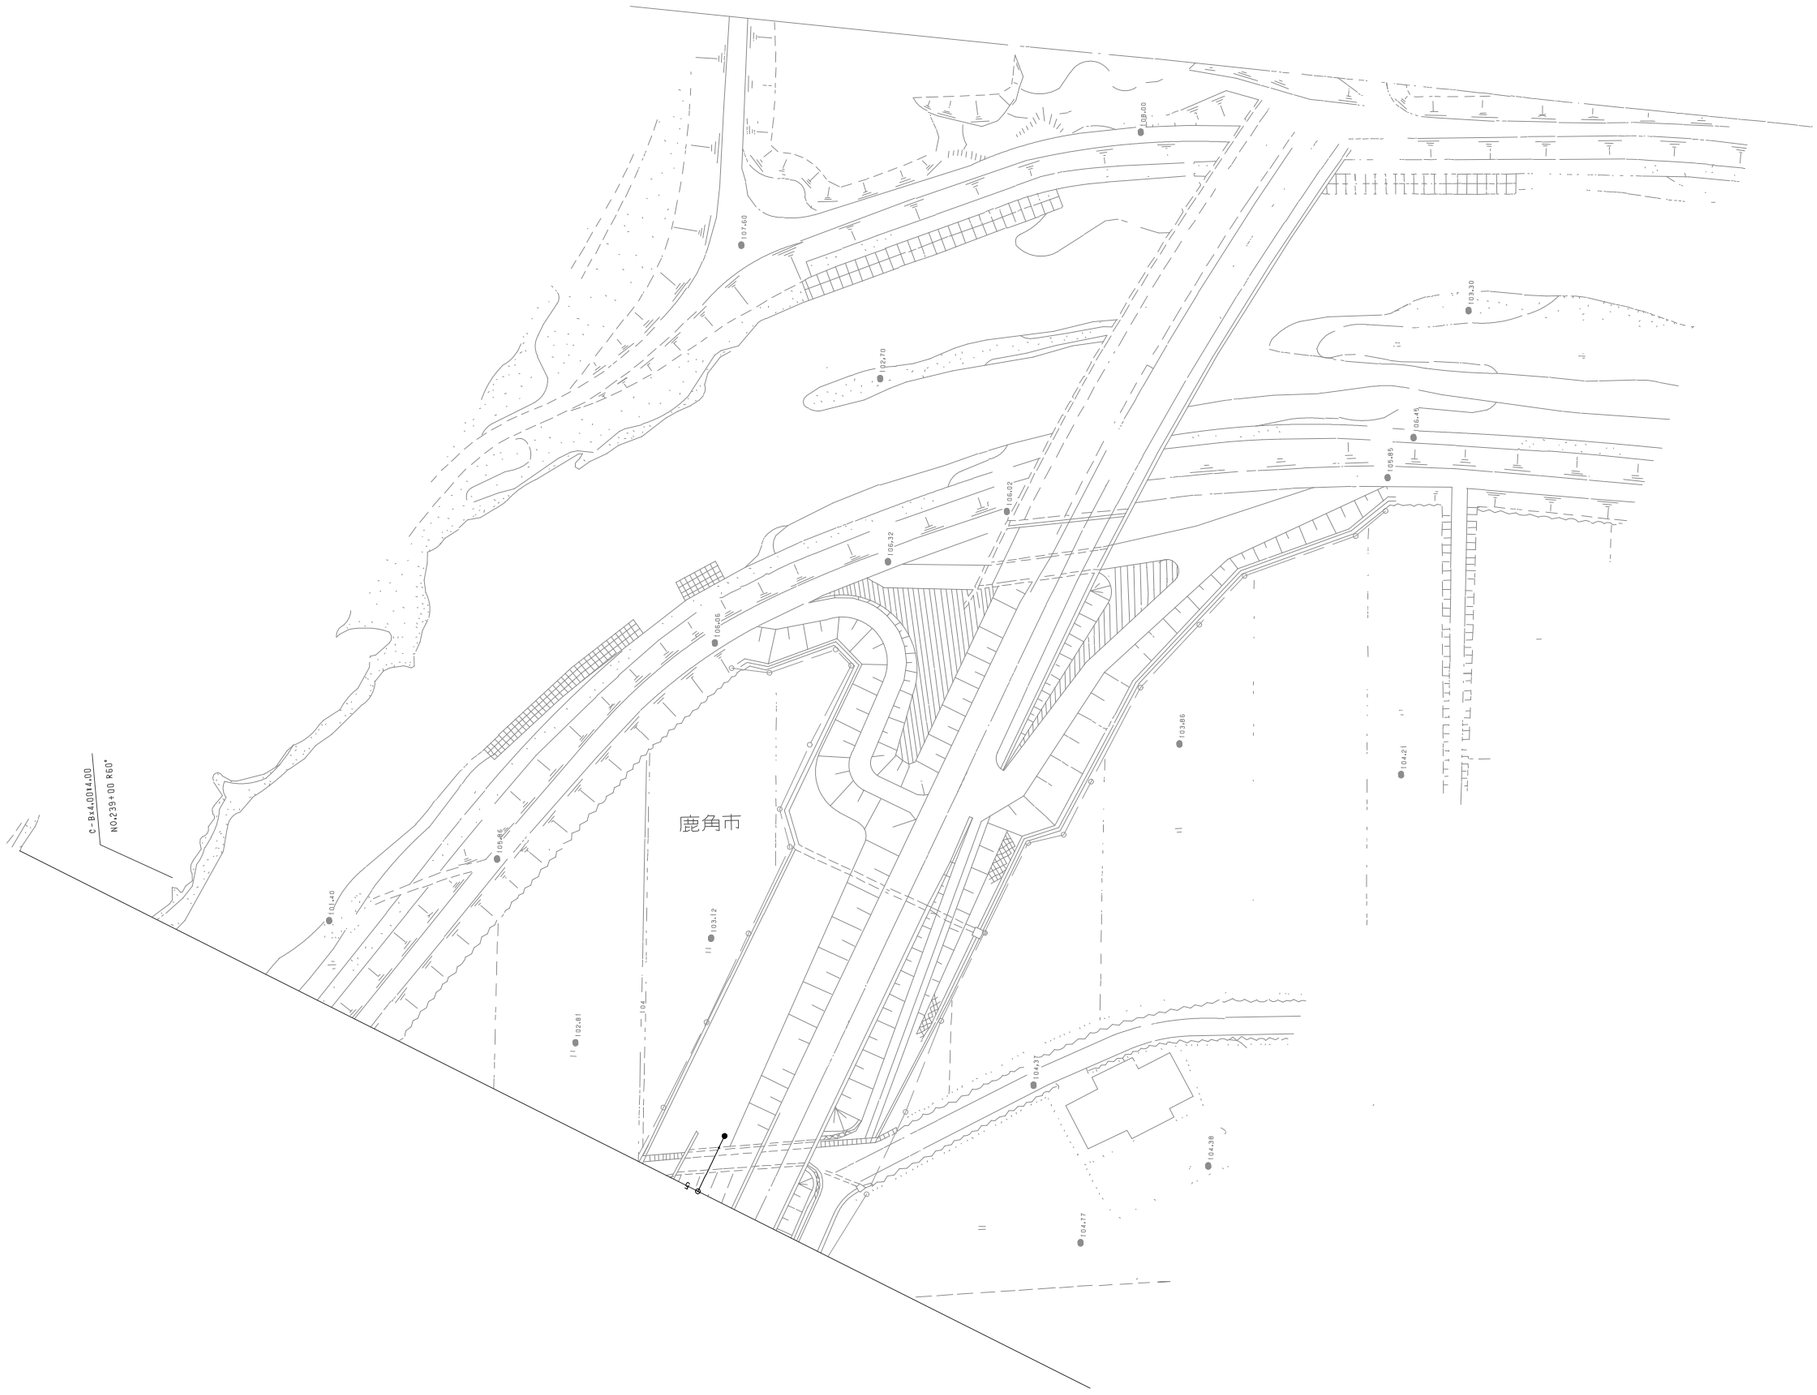

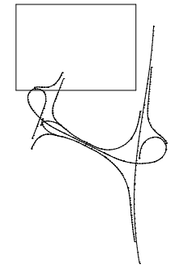

調整年月	摘要
第1回 2006年 2月	

東北縦貫自動車道弘前線 東北自動車道（鹿角八幡平～十和田）			——
工種	管理用平面図		——
名称	十和田インターチェンジ KP.602.472～KP.602.875 STA.15+65～STA.19+68	縮尺 1/500	7 7
東日本高速道路（株） 東北支社			

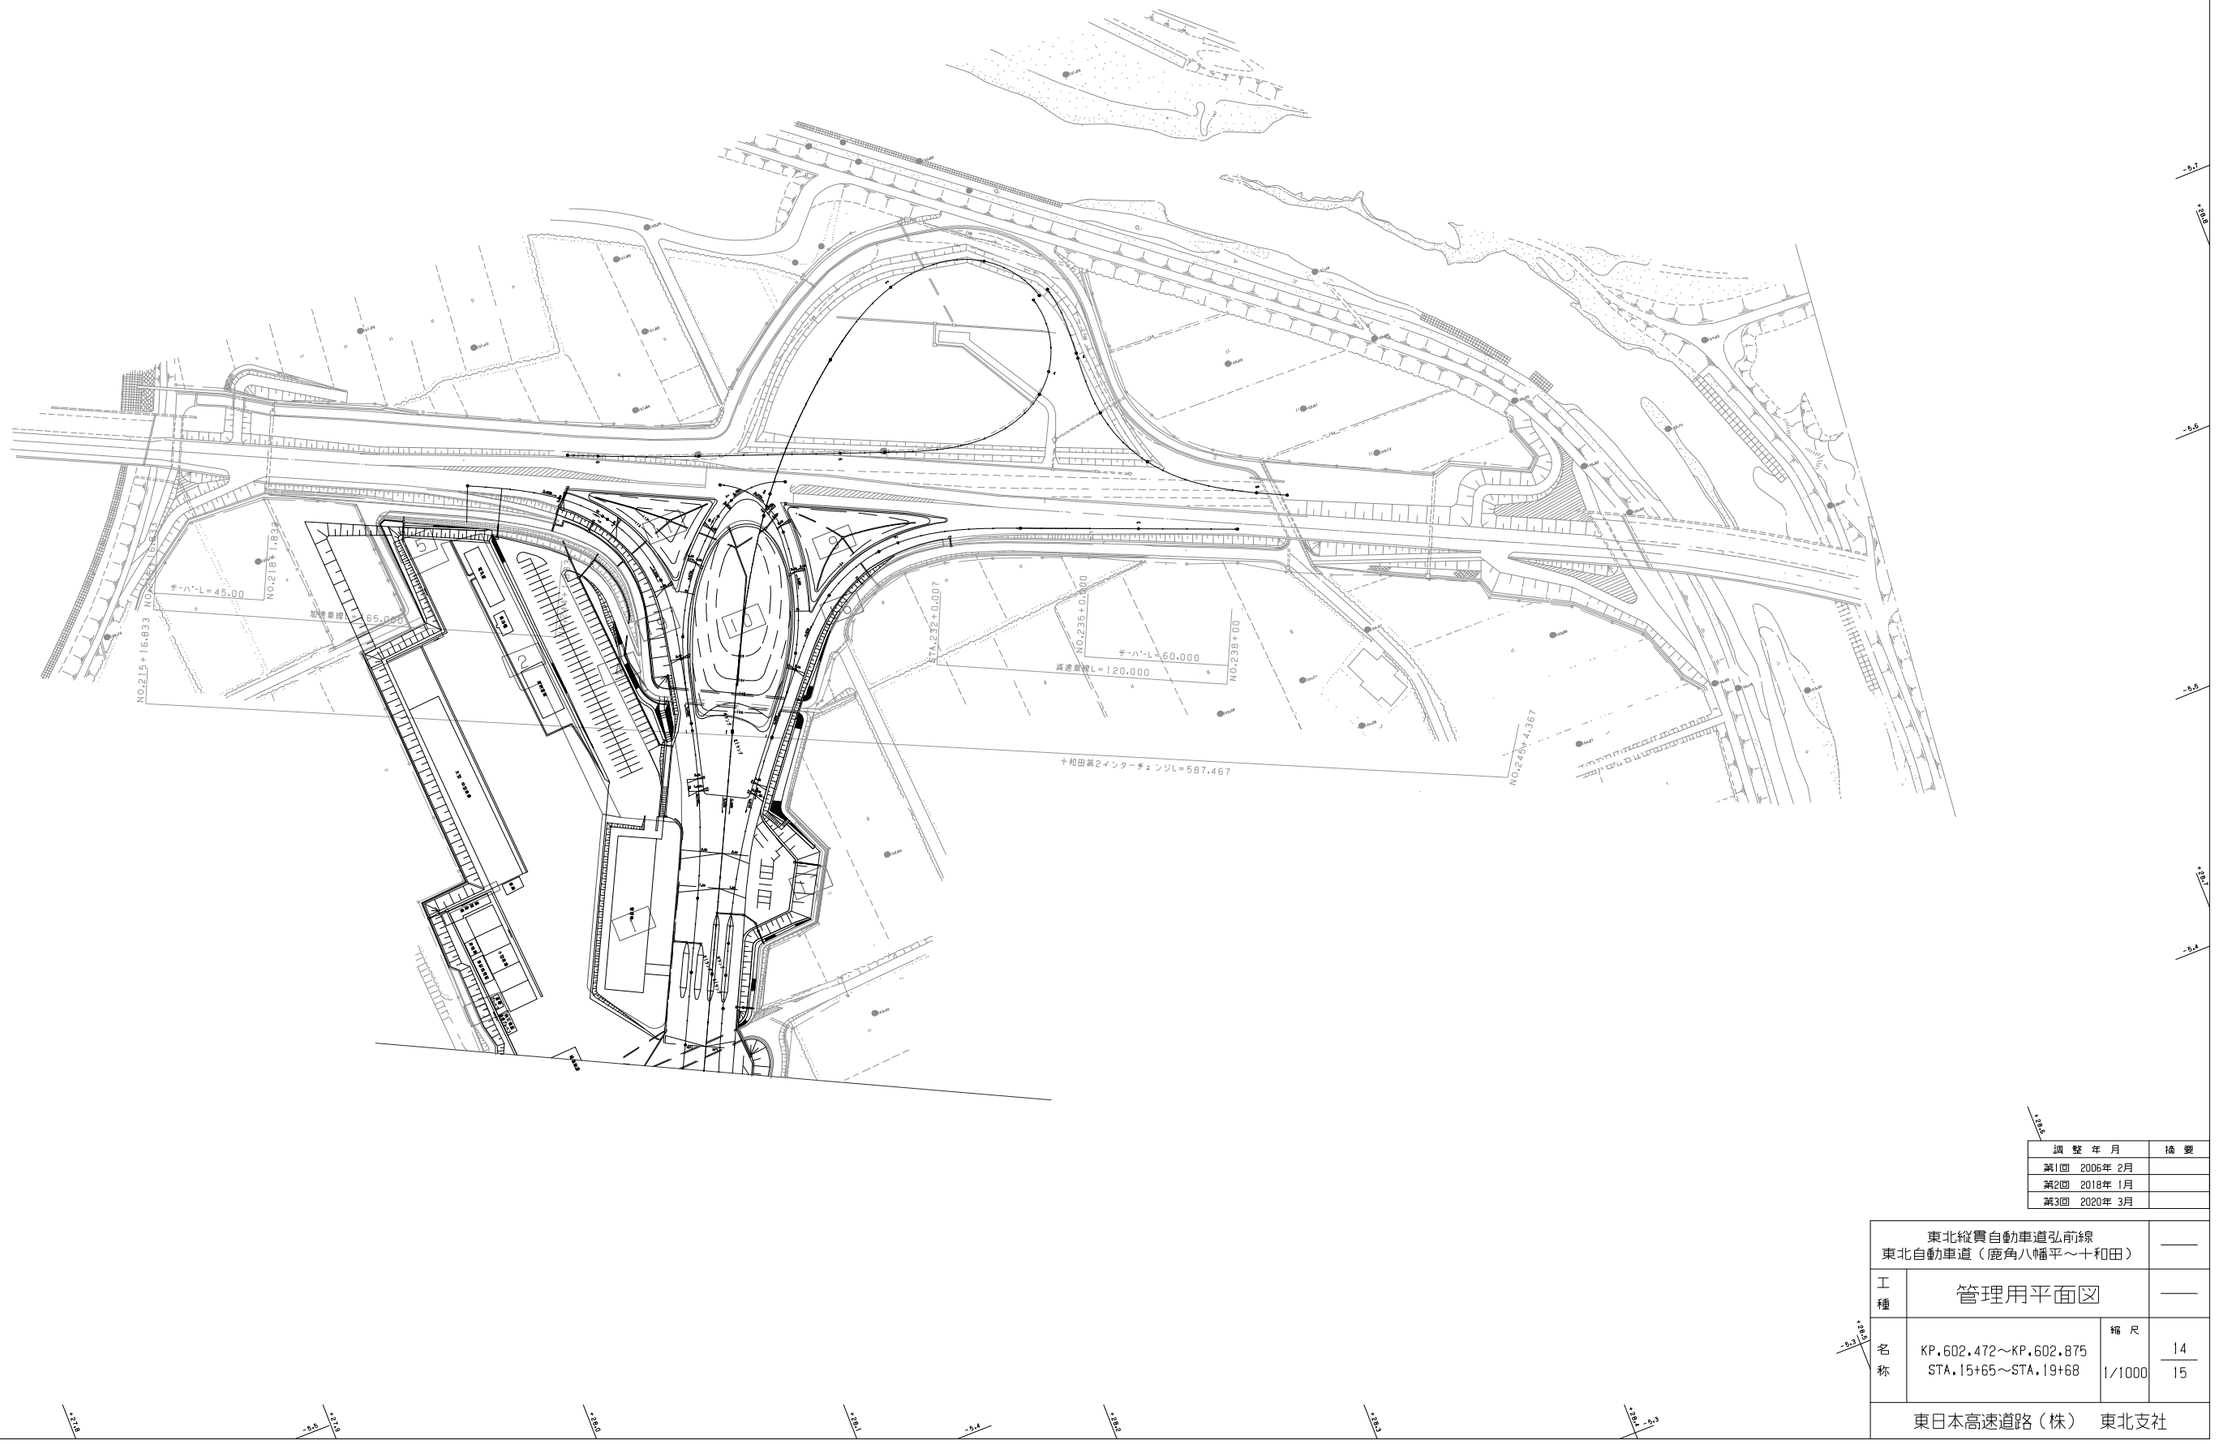

調整年月	摘要
第1回 2006年 2月	
第2回 2018年 1月	
第3回 2020年 3月	

東北縦貫自動車道弘前線 東北自動車道（鹿角八幡平～十和田）			——
工種	管理用平面図		——
名称	KP.602.472～KP.602.875 STA.15+65～STA.19+68	縮尺 1/1000	14 15
東日本高速道路（株） 東北支社			

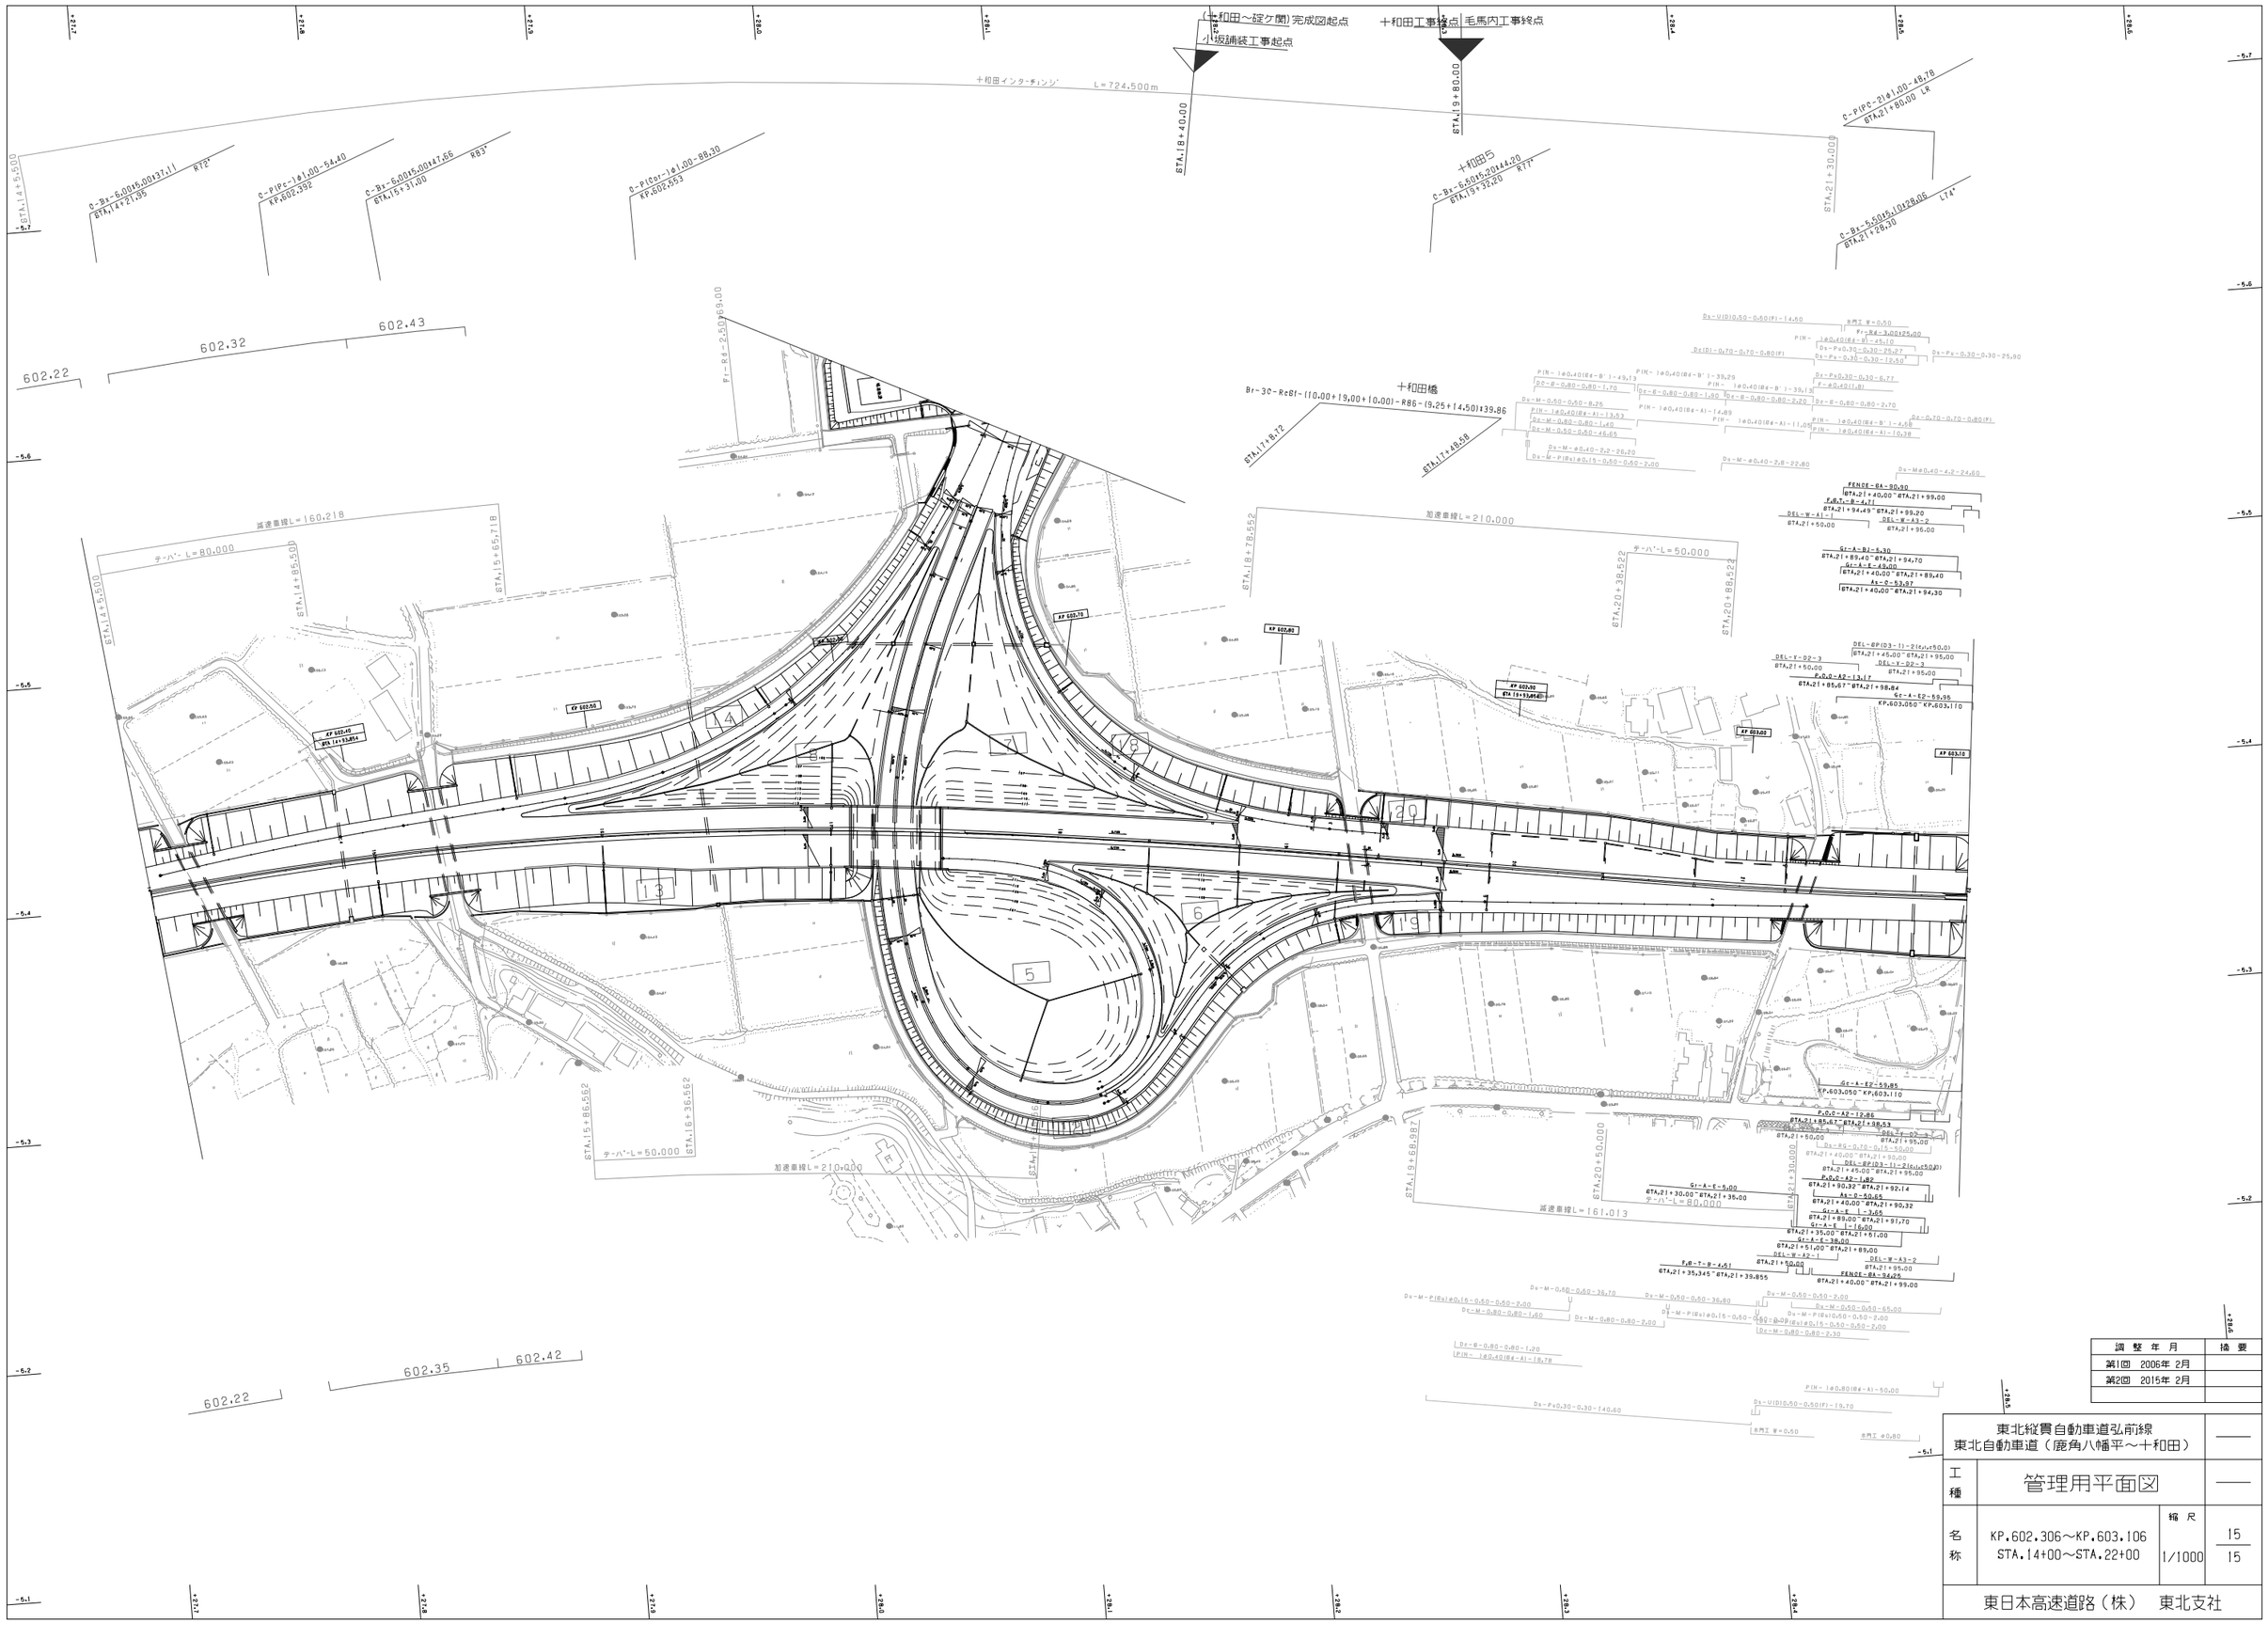
(十和田～碇ケ関)完成図起点
小坂舗装工事起点
十和田工事終点
毛馬内工事終点
十和田インターチェンジ
L=724.500m
STA.18+40.00
STA.19+80.00
STA.21+30.00
十和田橋
十和田5
C-Bx-6.0015.00147.66
STA.15+31.00
R83°
C-P(Pc-1@1.00-54.40
KP.602.392
C-P(Or-)@1.00-88.30
KP.602.553
C-Bx-6.0015.00147.11
STA.14+21.95
R72°
C-Bx-6.0015.20144.20
STA.19+32.20
R77°
C-P(Pc-2)@1.00-45.78
STA.21+80.00 LR
C-Bx-5.5015.10128.05
STA.21+28.30
L74°
602.22
602.32
602.43
602.35
602.42
Fr-Rd-2.50@9.00
Br-30-Re81-(10.00+19.00+10.00)-R86-(9.25+14.50)@39.86
STA.17+9.72
STA.17+48.58
十和田橋
加速車線L=160.218
テーパ'L=80.000
STA.14+45.500
STA.14+95.500
STA.15+65.718
加速車線L=210.000
テーパ'L=50.000
STA.18+78.522
STA.20+38.522
STA.20+88.522
減速車線L=161.013
STA.19+68.987
STA.20+50.000
STA.21+30.000
テーパ'L=80.000
STA.15+86.562
STA.16+36.562
テーパ'L=50.000
加速車線L=210.000
KP 602.80
KP 602.90
KP 603.00
KP 603.10
KP 602.40
STA 19+53.854
KP 602.50
KP 602.70
FENCE-BA-90.90
STA.21+40.00~STA.21+99.00
FeB.T.-B-4.71
STA.21+94.49~STA.21+99.20
DEL-W-A1-1
STA.21+50.00
DEL-W-A3-2
STA.21+95.00
Gc-A-B2-5.30
STA.21+89.40~STA.21+94.70
Gc-A-E-49.00
STA.21+40.00~STA.21+89.40
As-C-53.67
STA.21+40.00~STA.21+94.30
DEL-W-D2-3
STA.21+50.00
DEL-6P(D3-1)-2(dv=50.0)
STA.21+45.00~STA.21+95.00
DEL-V-D2-3
STA.21+95.00
P.O.C-A2-13.17
STA.21+85.67~STA.21+98.84
Gc-A-E2-59.96
KP.603.050~KP.603.110
Gc-A-E2-59.85
KP.603.050~KP.603.110
P.O.C-A2-12.86
STA.21+85.67~STA.21+98.53
DEL-V-D2-3
STA.21+50.00
DEL-6P(D3-1)-2(dv=50.0)
STA.21+45.00~STA.21+95.00
P.O.C-A2-1.82
STA.21+90.32~STA.21+92.14
As-C-50.65
STA.21+40.00~STA.21+90.32
Gc-A-E-3.65
STA.21+89.00~STA.21+91.70
Gc-A-E-16.00
STA.21+35.00~STA.21+51.00
Gc-A-E-38.00
STA.21+51.00~STA.21+89.00
DEL-W-A2-1
STA.21+50.00
DEL-W-A3-2
STA.21+95.00
FeB-T-B-4.61
STA.21+35.345~STA.21+39.955
FENCE-BA-54.25
STA.21+40.00~STA.21+99.00
Ds-UD10.50-0.50(F)-14.50
Fr-Rd-3.00x25.00
Ds-Px0.30-0.30-25.27
Ds-Px-0.30-0.30-12.40
Ds-Px-0.30-0.30-25.90
Ds-Px0.30-0.30-6.77
Ds-R-0.80-0.80-2.70
Ds-R-0.70-0.70-0.80(F)
Ds-M-0.50-0.50-2.00
Ds-M-0.50-0.50-65.00
Ds-M-0.80-0.80-2.30
Ds-M-0.40-2.8-22.80
Ds-M-0.40-4.2-24.60
Ds-UD10.50-0.50(F)-19.70
Ds-Px0.30-0.30-140.60
P(IN-1@0.80(B4-A1-50.00
調整年月 | 摘要
第1回 2006年2月
第2回 2015年2月
東北縦貫自動車道弘前線
東北自動車道（鹿角八幡平～十和田）
工種 管理用平面図
名称 KP.602.306～KP.603.106
STA.14+00～STA.22+00
縮尺 1/1000
15
15
東日本高速道路（株） 東北支社

大潟川橋
Br-2C-M50C-(2137,15)-9.25+9.75+75.20
障場橋
Br-S-P0-(28,10)-R63-(9.25+9.75)+29.07
十和田
十和田(1)
十和田(2)
十和田(3)
十和田(4)
十和田(5)
十和田(6)
十和田(7)
十和田(8)
十和田(9)
十和田(10)
十和田(11)
大潟川
鹿角市
KP 603.20
KP 603.30
KP 603.40
KP 603.50
KP 603.60
KP 603.70
KP 603.80
KP 603.90
603.20
603.46
603.50
603.69
603.7
603.77
603.68
603.50
603.32
603.47
(603.77)
非常電話 KP603.620
非常電話 KP603.610
非常電話 KP603.600
非常駐車帯 L=60.00
非常駐車帯 L=60.00
非常駐車帯 L=60.00

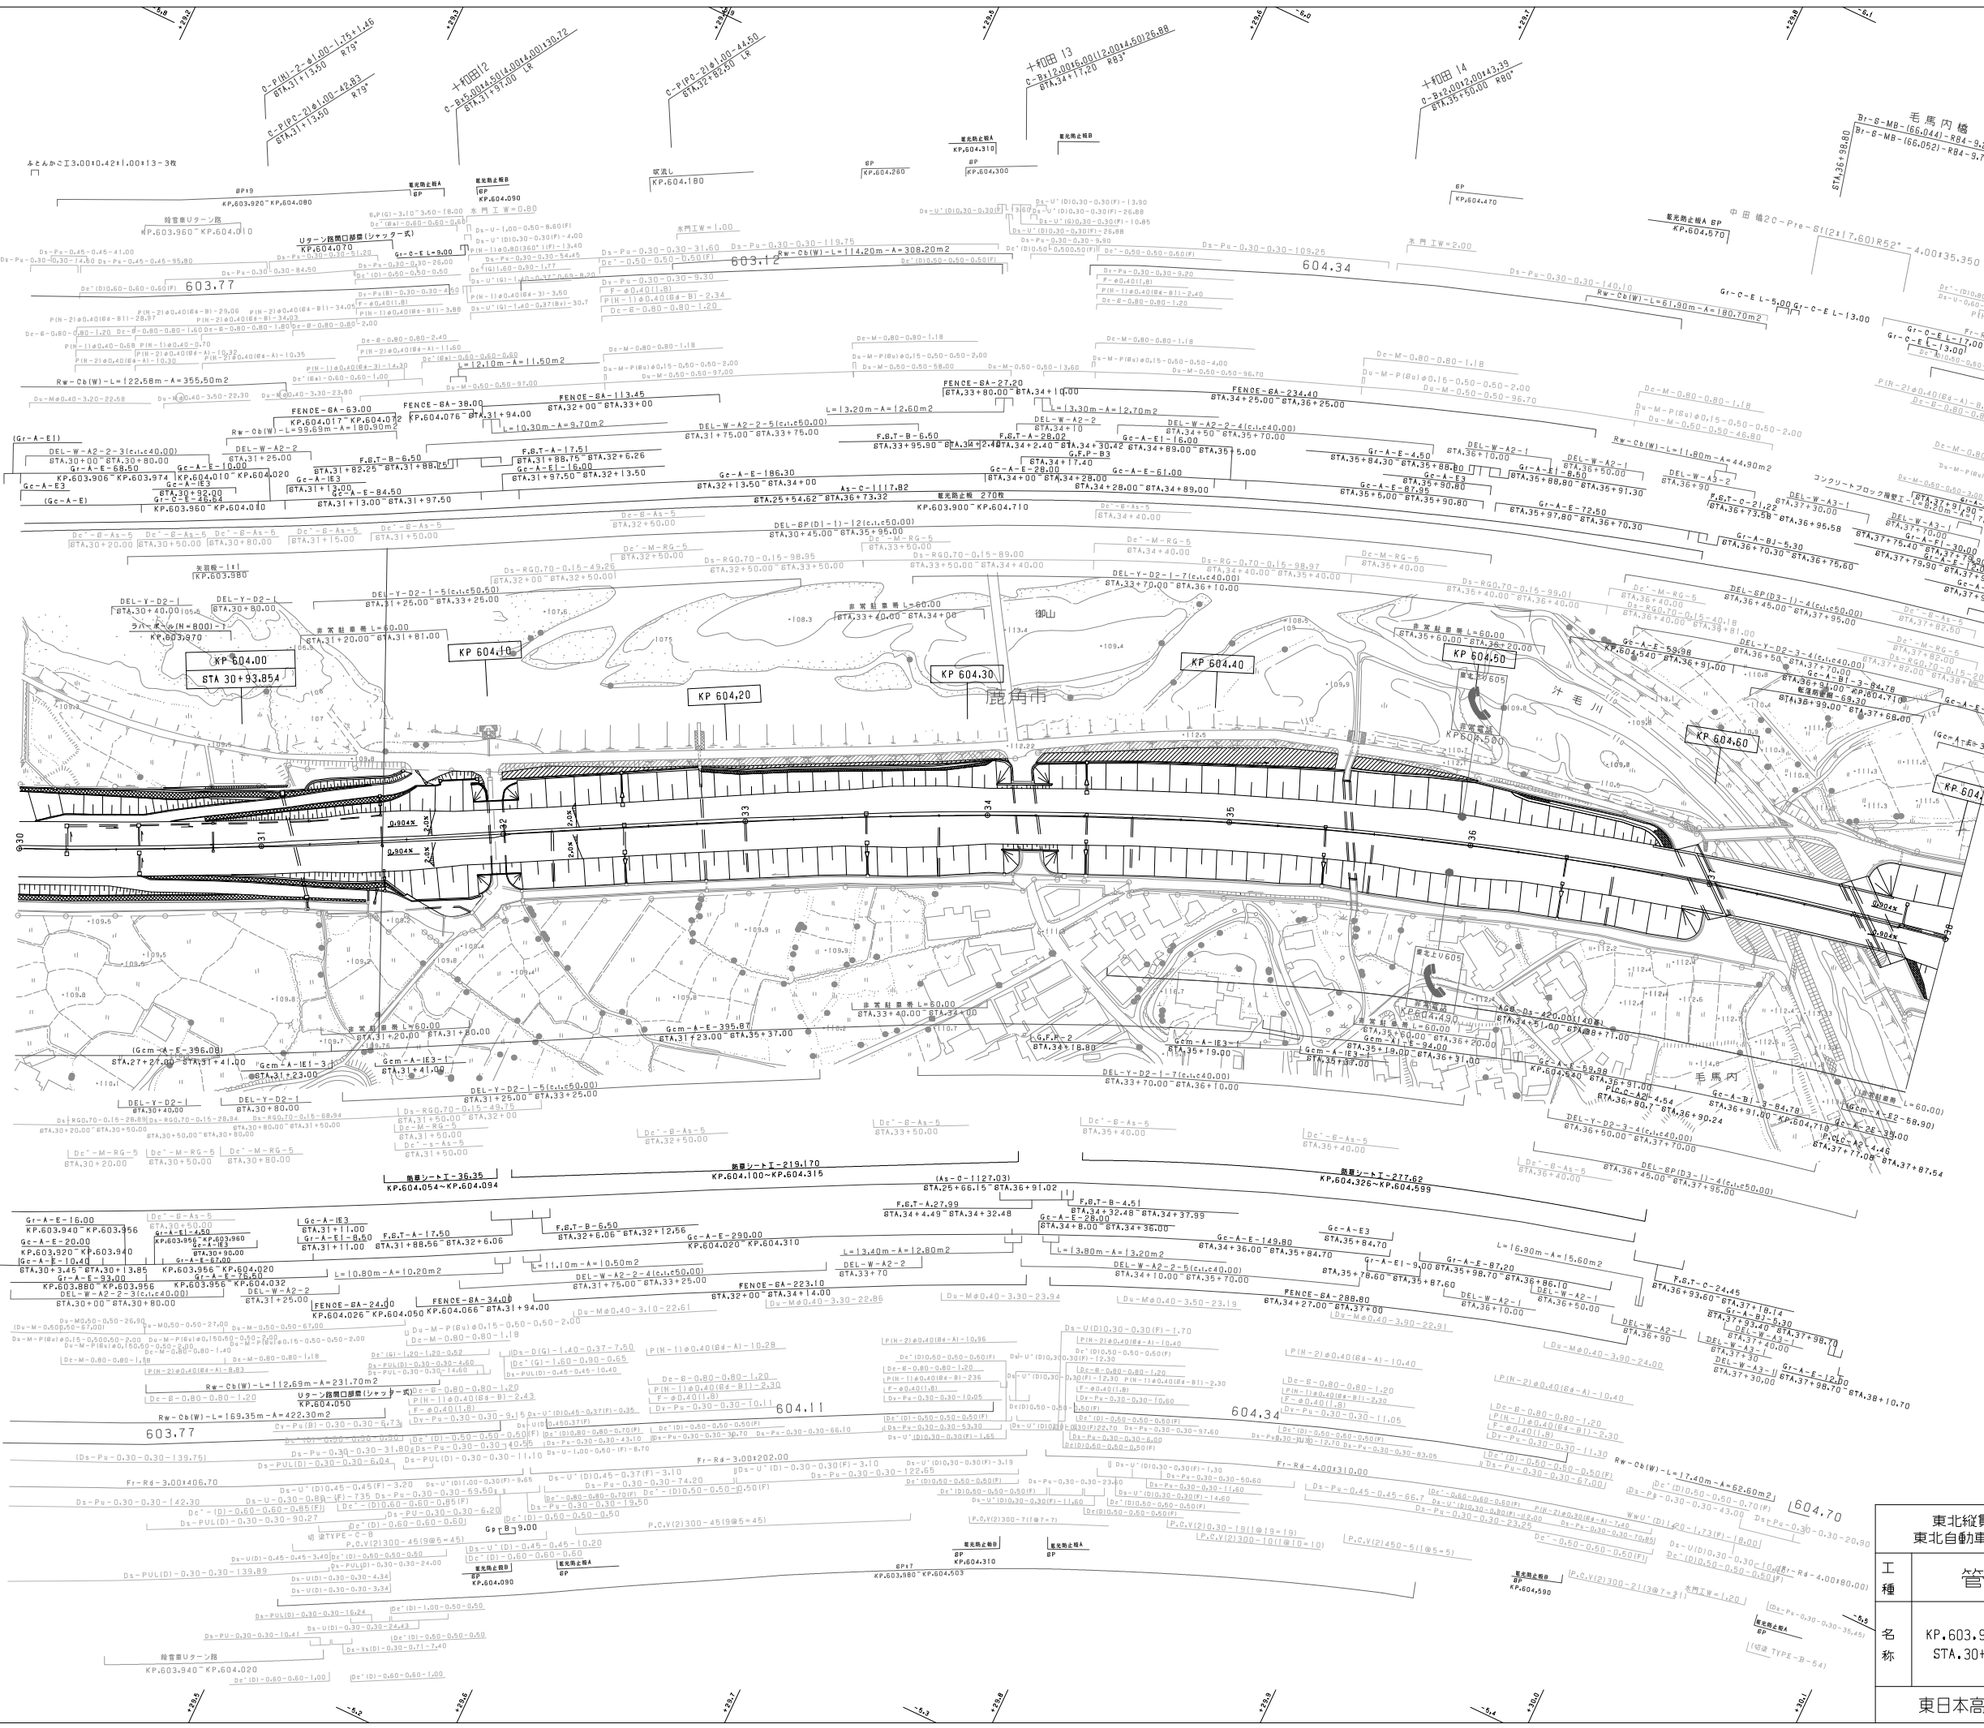
KP 604.00
STA 30+93.854
KP 604.10
KP 604.20
KP 604.30
KP 604.40
KP 604.50
KP 604.60
KP 604.70
鹿角市
毛馬内
谷地川
KP603.960～KP.604.010
KP.603.960～KP.604.040
KP.603.906～KP.603.974
KP.604.010～KP.604.020
KP.603.956～KP.604.020
KP.603.880～KP.603.956
KP.603.920～KP.603.940
KP.603.956～KP.604.032
KP.604.026～KP.604.050
KP.604.066～STA.31+94.00
KP.604.076～STA.31+94.00
KP.604.017～KP.604.032
KP.603.960～KP.604.020
KP.603.900～KP.604.710
KP.603.980～KP.604.503
KP.604.100～KP.604.315
KP.604.054～KP.604.094
KP.603.940～KP.604.020
KP.603.870～KP.603.906
KP.603.980～KP.604.010
KP.604.180
KP.604.310
KP.604.470
KP.604.570
KP.604.590
KP.604.680
603.77
603.12
604.34
604.67
604.11
604.34
604.70
Br-G-MB-(66.044)-R84-3.25167.90 下り
Br-G-MB-(66.052)-R84-3.75167.90 上り
中田橋20～Pre-St(2)17.60)R52°-4.00×35.350
ふとんかご I 3.00×0.42×1.00×13-3枚
除雪車Uターン路
Uターン路開口部型(シャッター式)
ラバーポール(H=800)-1
非常駐車帯 L=60.00
非常駐車帯 L=60.00
非常駐車帯 L=60.00

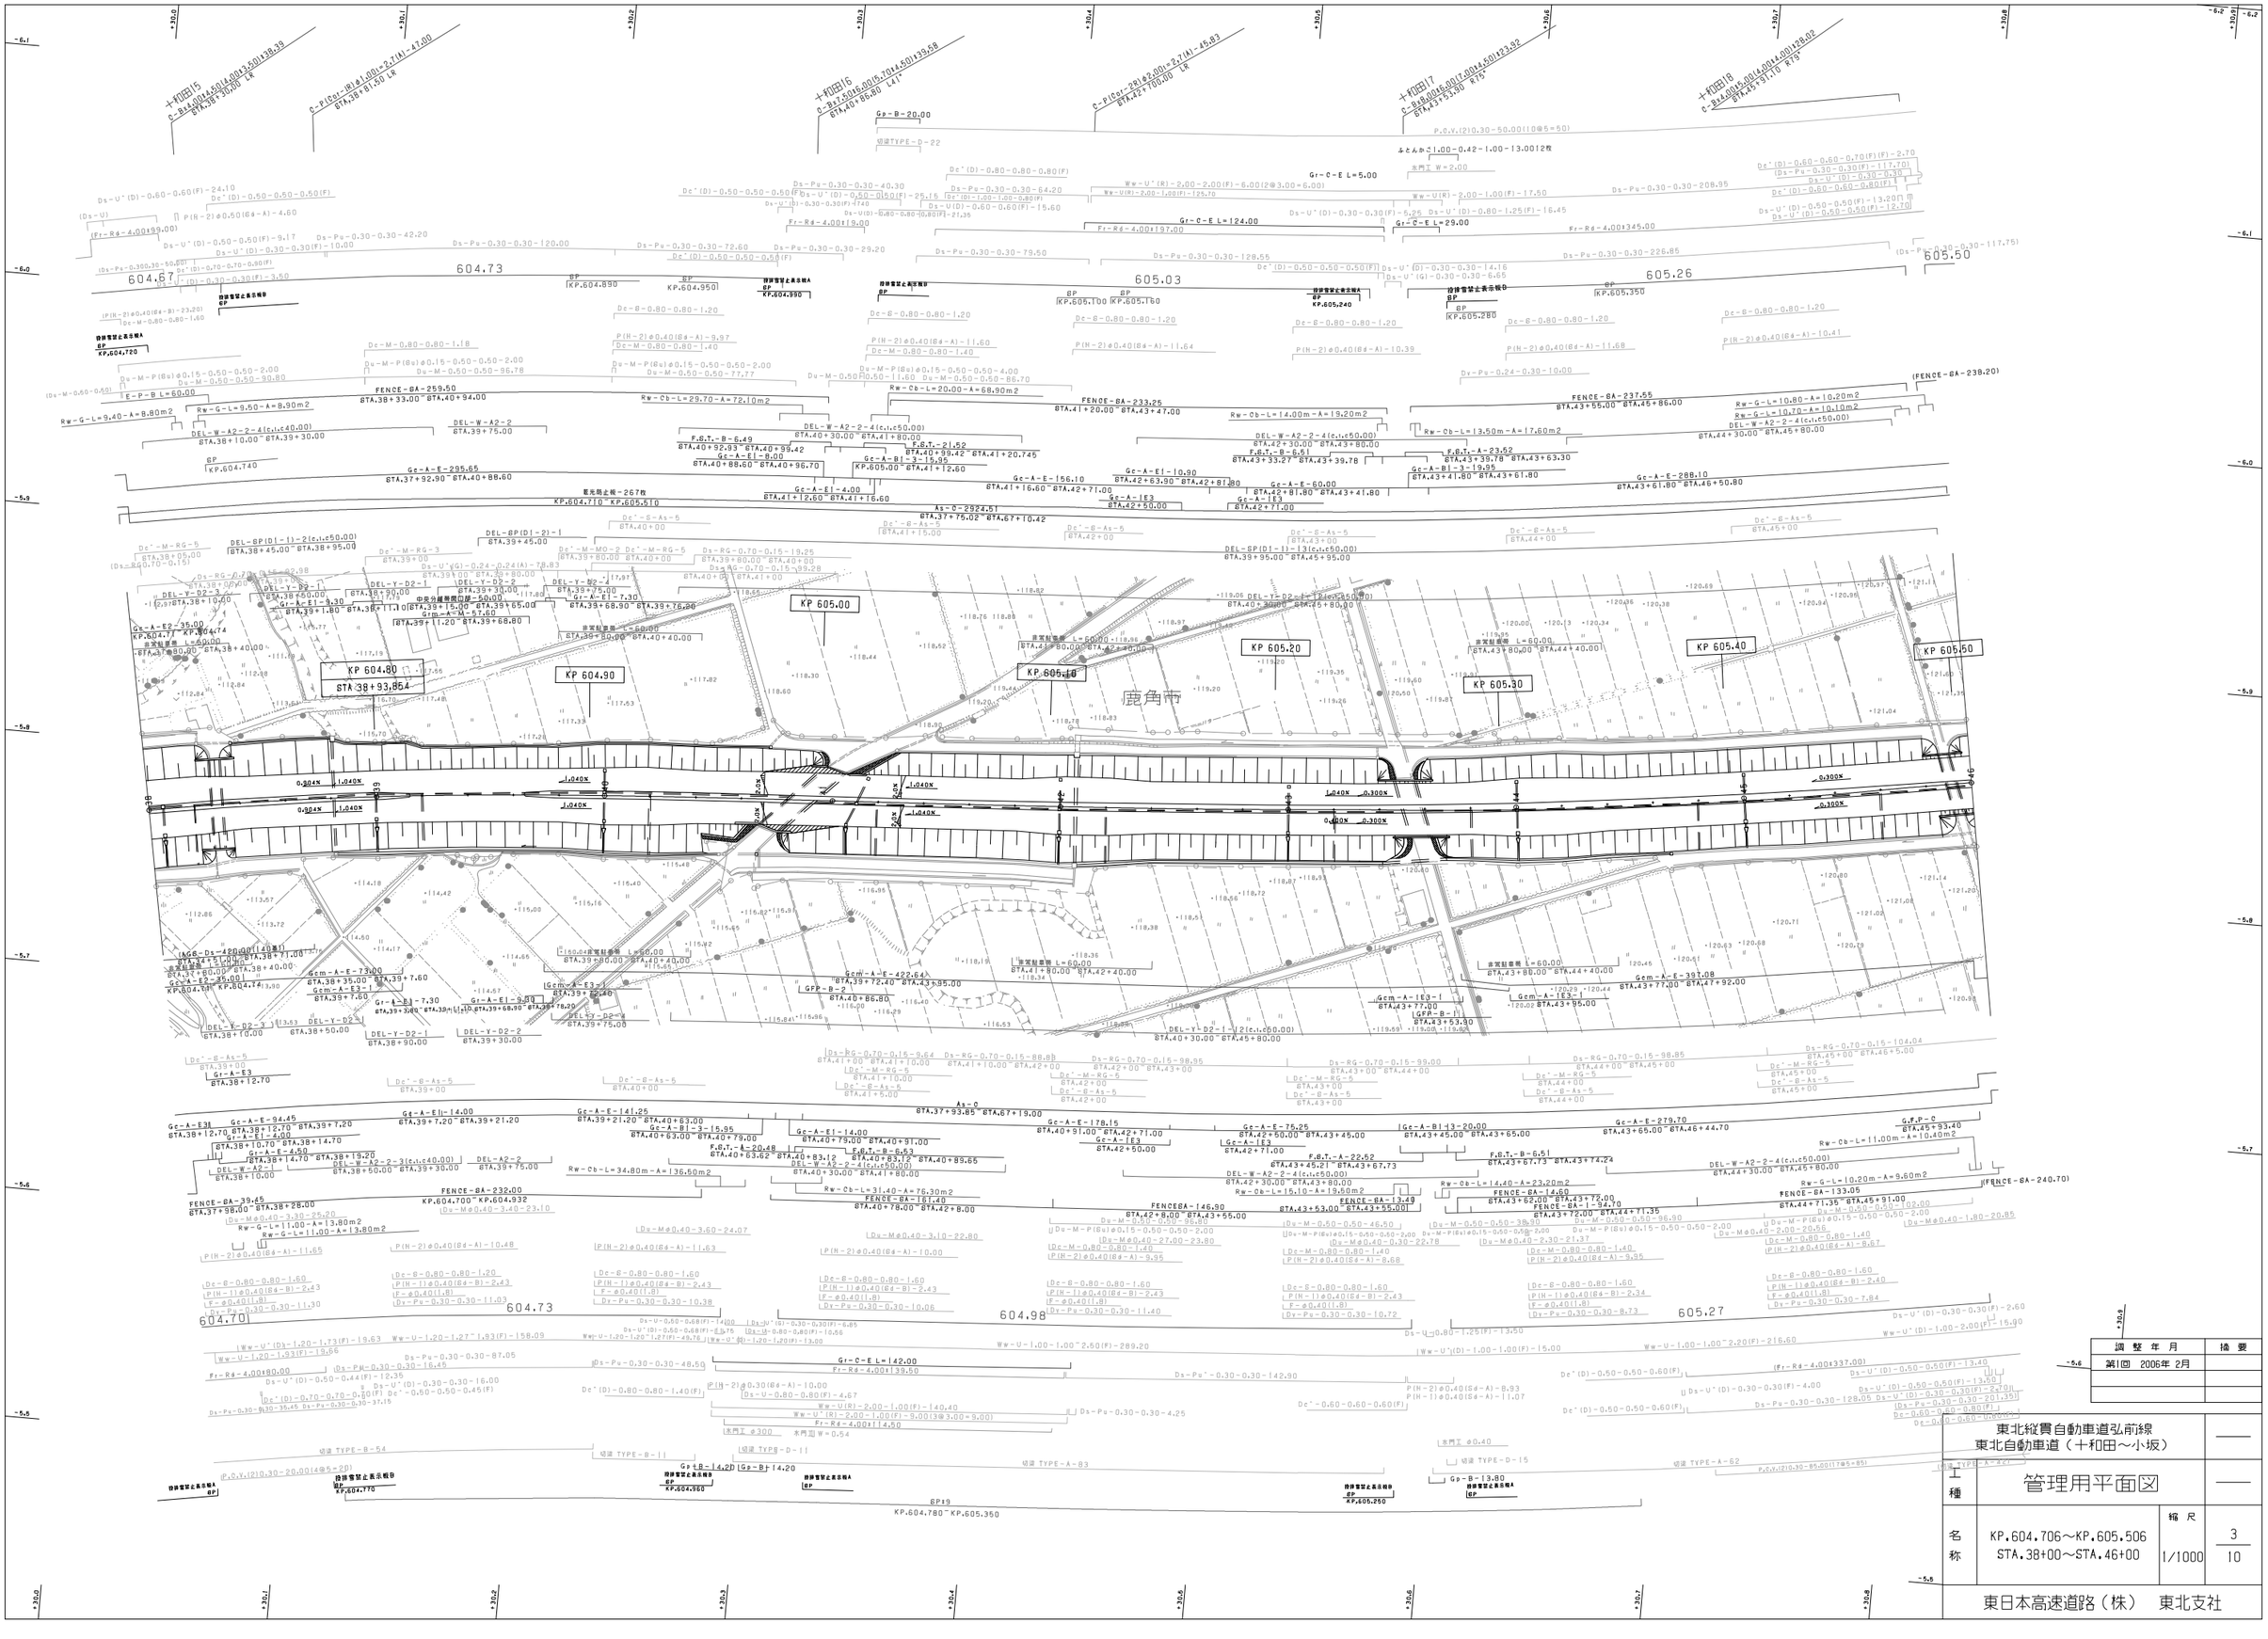
KP 604.80
STA.38+93.854
KP 604.90
KP 605.00
KP 605.10
KP 605.20
KP 605.30
KP 605.40
KP 605.50
鹿角市
604.67
604.73
605.03
605.26
605.50
604.70
604.73
604.98
605.27
KP.604.890
KP.604.950
KP.604.990
KP.605.100
KP.605.160
KP.605.240
KP.605.280
KP.605.350
KP.604.720
KP.604.740
KP.604.710 KP.605.510
KP.604.700 KP.604.932
KP.604.770
KP.604.360
KP.605.250
KP.604.780 KP.605.360
+和田15
+和田16
+和田17
+和田18
Gp-B-20.00
Gr-C-E L=5.00
Gr-C-E L=124.00
Gr-C-E L=29.00
Gr-C-E L=42.00
Gp-B-14.20
Gp-B-13.80
Gp-B-11.30
Gp-B-11.50
Gp-B-11
GFP-B-2
GFP-B-1
Gcm-A-E-422.64
Gcm-A-E-397.08
Gcm-A-E3-1
Gcm-A-E3-2
Gcm-A-E3
Gr-A-E1-9.30
Gr-A-E1-7.30
Gr-A-E1-9.80
Gr-A-E1-7.60
Gr-A-E2-35.00
Gc-A-E31
Gc-A-E-94.45
Gc-A-E1-14.00
Gc-A-E-141.25
Gc-A-E1-14.00
Gc-A-E-178.15
Gc-A-E-75.25
Gc-A-E3
Gc-A-B1-3-20.00
Gc-A-E-279.70
Gc-A-E-4.50
Gc-A-E1-4.00
Gc-A-E-295.65
Gc-A-E1-4.00
Gc-A-E-156.10
Gc-A-E1-10.90
Gc-A-E-60.00
Gc-A-E3
Gc-A-B1-3-19.95
Gc-A-E-288.10
As-C-2924.51
As-C
FENCE-BA-259.50
FENCE-BA-232.00
FENCE-BA-39.65
FENCE-BA-233.25
FENCE-BA-237.55
FENCE-BA-146.90
FENCE-BA-13.49
FENCE-BA-1-94.70
FENCE-BA-1-133.05
FENCE-BA-240.70
(FENCE-BA-238.20)
F.B.T.-B-6.49
F.B.T.-21.52
F.B.T.-B-6.53
F.B.T.-A-20.48
F.B.T.-A-22.52
F.B.T.-A-23.52
F.B.T.-B-6.51
DEL-W-A2-2-4(c.t.c50.00)
DEL-W-A2-2-3(c.t.c40.00)
DEL-W-A2-2
DEL-A2-2
DEL-8P(D1-1)-2(c.t.c50.00)
DEL-8P(D1-2)-1
DEL-8P(D1-1)-3(c.t.c50.00)
DEL-Y-D2-1
DEL-Y-D2-2
DEL-Y-D2-3
DEL-Y-D2-4
DEL-Y-D1-1
DEL-Y-D1-2
Rw-G-L=9.40-A=8.80m2
Rw-G-L=11.00-A=13.80m2
Rw-G-L=10.80-A=10.20m2
Rw-G-L=10.70-A=10.10m2
Rw-G-L=10.20m-A=9.60m2
Rw-Cb-L=29.70-A=72.10m2
Rw-Cb-L=20.00-A=68.90m2
Rw-Cb-L=14.00m-A=19.20m2
Rw-Cb-L=13.50m-A=17.60m2
Rw-Cb-L=34.80m-A=136.50m2
Rw-Cb-L=31.40-A=76.30m2
Rw-Cb-L=15.10-A=19.50m2
Rw-Cb-L=14.40-A=23.20m2
Rw-Cb-L=11.00m-A=10.40m2
Ds-RG-0.70-0.15-19.25
Ds-RG-0.70-0.15-98.88
Ds-RG-0.70-0.15-98.95
Ds-RG-0.70-0.15-99.00
Ds-RG-0.70-0.15-98.85
Ds-RG-0.70-0.15-104.04
Ds-Pu-0.30-0.30-87.05
Ds-Pu-0.30-0.30-48.50
Ds-Pu-0.30-0.30-142.90
Ds-Pu-0.30-0.30-4.25
Ds-Pu-0.30-0.30-208.95
Ds-Pu-0.30-0.30-128.55
Ds-Pu-0.30-0.30-79.50
Ds-Pu-0.30-0.30-226.85
Ds-Pu-0.30-0.30-117.75
Ds-Pu-0.30-0.30-72.60
Ds-Pu-0.30-0.30-29.20
Ds-Pu-0.30-0.30-120.00
Ds-Pu-0.30-0.30-42.20
Ds-Pu-0.30-0.30-40.30
Ds-Pu-0.30-0.30-64.20
Ds-Pu-0.24-0.30-10.00
Ww-U-1.00-1.00-2.50(F)-289.20
Ww-U-1.00-1.00-2.20(F)-216.60
Ww-U-1.00-1.00-1.60(F)-158.09
Ww-U'(D)-1.00-1.00(F)-15.00
Ww-U'(D)-1.00-2.00(F)-15.90
Ww-U-1.20-1.93(F)-19.66
Ww-U-1.20-1.27*1.93(F)-158.09
Ww-U'(D)-1.20-1.73(F)-19.63
Ww-U-1.20-1.27*1.93(F)-49.76
Ww-U'(D)-1.20-1.20(F)-13.00
Ww-U'(D)-0.80-1.25(F)-13.50
Ww-U'(D)-0.80-0.80(F)-10.56
Ww-U'(D)-0.50-0.68(F)-14.00
Ww-U'(D)-0.50-0.68(F)-8.75
Ww-U'(D)-0.30-0.30(F)-6.85
Ww-U(R)-2.00-1.00(F)-140.40
Ww-U'(R)-2.00-3.00(3@3.00-9.00)
Ww-U(R)-2.00-1.00(F)-17.50
Ww-U'(R)-2.00-2.00(F)-6.00(2@3.00=6.00)
Ww-U(R)-2.00-1.00(F)-125.70
Ww-U'(R)-2.00-1.00-1.00-0.80(F)
Dc'(D)-0.80-0.80-0.80(F)
Dc'(D)-0.50-0.50-0.50(F)
Dc'(D)-0.70-0.70-0.90(F)
Dc'(D)-0.30-0.30(F)-3.50
Dc'(D)-0.50-0.50-0.60(F)
Dc'(D)-0.50-0.50-0.50(F)
Dc'(D)-0.60-0.60-0.60(F)
Dc'(D)-0.60-0.60-0.70(F)(F)-2.70
Dc'(D)-0.60-0.60-0.80(F)
Dc-M-0.80-0.80-1.60
Dc-M-0.80-0.80-1.18
Dc-M-0.80-0.80-1.40
Dc-M-0.80-0.80-1.20
Dc-E-0.80-0.80-1.60
Dc-E-0.80-0.80-1.20
Dc'-M-RG-5
Dc'-M-RG-3
Dc'-M-MO-2
Dc'-M-RG-6
Dc'-E-As-5
Dc'-E-As-6
Du-M-P(Bu)φ0.15-0.50-0.50-2.00
Du-M-P(Bu)φ0.15-0.50-0.50-90.80
Du-M-P(Bu)φ0.15-0.50-0.50-4.00
Du-M-0.50-0.50-96.78
Du-M-0.50-0.50-77.77
Du-M-0.50-0.50-86.70
Du-M-0.50-0.50-46.50
Du-M-0.50-0.50-39.90
Du-M-0.50-0.50-36.90
Du-M-0.50-0.50-102.00
Du-Mφ0.40-3.30-25.20
Du-Mφ0.40-3.40-23.10
Du-Mφ0.40-3.60-24.07
Du-Mφ0.40-3.10-22.80
Du-Mφ0.40-27.00-23.80
Du-Mφ0.40-30.00-22.78
Du-Mφ0.40-2.30-21.37
Du-Mφ0.40-2.00-20.55
Du-Mφ0.40-1.80-20.85
P(H-2)φ0.40(Bφ-B)-23.20
P(H-2)φ0.40(Bφ-A)-9.97
P(H-2)φ0.40(Bφ-A)-11.60
P(H-2)φ0.40(Bφ-A)-11.64
P(H-2)φ0.40(Bφ-A)-10.39
P(H-2)φ0.40(Bφ-A)-11.68
P(H-2)φ0.40(Bφ-A)-10.41
P(H-2)φ0.40(Bφ-A)-11.65
P(H-2)φ0.40(Bφ-A)-10.48
P(H-2)φ0.40(Bφ-A)-11.63
P(H-2)φ0.40(Bφ-A)-10.00
P(H-2)φ0.40(Bφ-A)-9.95
P(H-2)φ0.40(Bφ-A)-8.68
P(H-2)φ0.40(Sφ-A)-8.93
P(H-2)φ0.40(Sφ-A)-11.07
P(H-1)φ0.40(Bφ-B)-2.43
P(H-1)φ0.40(Bφ-B)-2.34
P(H-1)φ0.40(Bφ-B)-2.40
F-φ0.40(1.8)
Dy-Pu-0.30-0.30-11.30
Dy-Pu-0.30-0.30-11.03
Dy-Pu-0.30-0.30-10.38
Dy-Pu-0.30-0.30-10.06
Dy-Pu-0.30-0.30-11.40
Dy-Pu-0.30-0.30-10.72
Dy-Pu-0.30-0.30-8.73
Dy-Pu-0.30-0.30-7.84
Dy-Pu-0.24-0.30-10.00
Dy-Pu-0.30-0.30-35.45
Dy-Pu-0.30-0.30-37.15
Dy-Pu-0.30-0.30-16.45
Dy-Pu-0.30-0.30-16.00
Dy-Pu-0.30-0.30-7.60
Dy-Pu-0.30-0.30-6.85
Dy-Pu-0.30-0.30-4.67
Dy-Pu-0.30-0.30-4.50
Dy-Pu-0.30-0.30-3.00
Dy-Pu-0.30-0.30-2.40
Dy-Pu-0.30-0.30-2.00
Dy-Pu-0.30-0.30-1.80
Dy-Pu-0.30-0.30-1.50
Dy-Pu-0.30-0.30-1.20
Dy-Pu-0.30-0.30-1.00
Dy-Pu-0.30-0.30-0.90
Dy-Pu-0.30-0.30-0.80
Dy-Pu-0.30-0.30-0.70
Dy-Pu-0.30-0.30-0.60
Dy-Pu-0.30-0.30-0.50
Dy-Pu-0.30-0.30-0.40
Dy-Pu-0.30-0.30-0.30
Dy-Pu-0.30-0.30-0.20
Dy-Pu-0.30-0.30-0.15
Dy-Pu-0.30-0.30-0.10
Ds-U'(D)-0.60-0.60(F)-24.10
Ds-U'(D)-0.50-0.50(F)-9.17
Ds-U'(D)-0.30-0.30(F)-10.00
Ds-U'(D)-0.50-0.50(F)-25.15
Ds-U'(D)-0.30-0.30(F)-1.40
Ds-U'(D)-0.60-0.60(F)-15.60
Ds-U'(D)-0.80-0.80(F)-21.35
Ds-U'(D)-0.30-0.30(F)-14.16
Ds-U'(D)-0.80-1.25(F)-16.45
Ds-U'(D)-0.50-0.50(F)-13.20
Ds-U'(D)-0.50-0.50(F)-12.70
Ds-U'(D)-0.30-0.30(F)-117.70
Ds-U'(D)-0.30-0.30
Ds-U'(G)-0.30-0.30-6.65
Ds-U'(G)-0.24-0.24(A)-78.83
Ds-U'(D)-0.30-0.30(F)-4.00
Ds-U'(D)-0.50-0.50(F)-13.40
Ds-U'(D)-0.50-0.50(F)-13.50
Ds-U'(D)-0.30-0.30(F)-201.35
Ds-U'(D)-0.50-0.50(F)-27.00
Ds-U'(D)-0.30-0.30(F)-201.35
Ds-U'(D)-0.30-0.30(F)-2.60
(Ds-U)
(Ds-U)-0.30-0.30-71.00
(AGG-Ds-420.00(140本))
(Ds-Pu-0.30-0.30-50.00)
(Ds-Pu-0.30-0.30-117.75)
(Ds-Pu-0.30-0.30-201.35)
(Ds-Pu-0.30-0.30-201.35)
(Ds-RG-0.70-0.15-98.29)
(Ds-RG-0.70-0.15-98.29)
(Ds-M-0.60-0.50)
(Fr-Rs-4.00±199.00)
(Fr-Rs-4.00±197.00)
(Fr-Rs-4.00±345.00)
(Fr-Rs-4.00±337.00)
(Fr-Rs-4.00±339.00)
(Fr-Rs-4.00±11.50)
(Fr-Rs-4.00±39.50)
(P,C,V,(21)0.30-20.00(14@5=20))
(P,C,V,(21)0.30-50.00(10@5=50))
(P,C,V,(21)0.30-85.00(17@5=85))
(P,C,V,(21)0.30-110.00(22@5=110))
(P,C,V,(21)0.30-135.00(27@5=135))
(P,C,V,(21)0.30-1060.00(212@5=1060))

東北縦貫自動車道弘前線
東北自動車道（十和田～小坂）

工種	管理用平面図		
名称	KP.605.506～KP.606.306 STA.46+00～STA.54+00	縮尺 1/1000	4 10

東日本高速道路（株）　東北支社

調整年月	摘要
第1回　2006年 2月	
第2回　2010年 5月	

毛馬内工事終点　小坂工事起点

十和田19　C-B=4.00I4.00I4.00I3.50I127.52　STA.48+55.50　R80

C-P(PC-)14.2.40I35.79　STA.49+58.10　R15

C-P(PC-)14.1.40I9.48　STA.50+17.00　R85

十和田20　C-B=4.00I4.50I4.00I3.50I125.68　STA.50+36.60　LR

十和田21　C-B=4.00I4.00I4.00I3.50I123.00　STA.52+43.00　LR

STA.52+40.00

P.C.V(2)0.30-50.00(10@5=50)

Ds-Pu-0.30-0.30(F)-117.70　Dc'(D)-0.60-0.60-0.60(F)　Ds-U'(D)-0.30-0.30(F)-3.70　Dc'-0.60-0.60-0.60(F)

Fr-Rd-4.00+345.00

Ds-Pu-0.30-0.30-2.30　Ds-Pu-0.30-0.30-12.90　Ds-Pu-0.30-0.30-117.75　Ds-Pu-0.30-0.30-95.00　Dc'(D)-0.60-0.60-0.60(F)　Dc'-0.60-0.60-0.60(F)　Ds-U'(D)-0.30-0.30(F)-11.50　Dc'-0.60-0.60-0.60(F)　Ds-Pu-0.30-0.30-161.80

605.50　605.73　605.95　606.15

Ds-Pu-0.30-0.30-9.70　Ds-U'(D)-0.80-0.80(F)-10.65　Ds-Pu-0.60-0.60-13.35　Ds-Pu-0.30-0.30-2.40　Ds-Pu'-0.45-0.45-3.50　Ds-Pu-0.45-0.45-38.45　Dc'(P(H-1)-1.00-1.00-1.10(F)　Dc(D)-0.80-0.80-1.80(F)　Dy-Pu-0.30-0.30-5.95　F-φ0.40(1.8)　P(H-1)φ0.40(8ϕ-B)-1.95　Dc-S-0.80-0.80-1.20

Ds-Pu-0.45-0.45-216.00　Ds-U'(D)-0.45-0.45(F)-8.00　(Ds-Pu'-0.30-0.30-43.80)　(Ds-Pu-0.30-0.30-306.80)　Ds-U(D)-0.60-0.60(F)-17.40　Ds-Pu-0.60-0.60-37.70　Ds-U-0.60-0.60-0.75(F)-35.10　Ds-Pu-0.60-0.60-7.30　Ds-Pu-0.60-0.60-88.30　Ds-Pu-0.60-0.60-72.20　Dc'(D)-0.60-0.60-0.60(F)　Dc'(D)-0.80-0.80-0.80(F)　Dc'(D)-0.80-0.80-1.80(F)　Dy-Pu'(NO)-0.30-0.30-1.80　Dy-Pu(NO)-0.30-0.30-3.70　F-φ0.40(1.8)　P(H-1)φ0.40(8ϕ-B)-2.43　Dc-E-0.80-0.80-1.20　Dy-Pu(NO)-0.30-0.30-4.10　F-φ0.40(1.8)　P(H-1)φ0.40(8ϕ-B)-2.43　Dc-E-0.80-0.80-1.20

Fr-Rd-4.00+220.00　Fr-Rd-4.00+360.00

Dc-S-0.80-0.80-1.20　Dc-S-0.80-0.80-1.20　Dc-S-0.80-0.80-1.20　Dc-S-0.80-0.80-1.20　P(H-2)φ0.40(8ϕ-A)-10.36　P(H-2)φ0.40(8ϕ-A)-10.402　P(H-2)φ0.40(8ϕ-A)-10.40　P(H-2)φ0.40(8ϕ-A)-10.40　P(H-2)φ0.40(8ϕ-A)-10.40　P(H-2)φ0.40(8ϕ-A)-10.40

落光防止板-267枚　KP.605.510～KP.606.310

FENCE-8A-238.20　STA.45+90.00～STA.48+21.00

FENCE-8A-229.33　STA.48+26.00～STA.50+32.00

FENCE-8A-209.04　STA.50+40.00～STA.52+40.00

FENCE-8A-192.50　STA.52+46.00～STA.54+28.00

Rw-G-L=9.90m-A=9.30m2　Rw-G-L=10.30m-A=9.70m2　Rw-G-L=8.80m-A=8.20m2　Rw-G-L=8.80m-A=8.20m2　Rw-G-L=10.20m-A=9.60m2　Rw-G-L=10.20m-A=9.60m2

BP KP.605.540　BP KP.605.590　BP KP.605.770　BP KP.605.820　BP KP.606.030　GP±3 KP.606.17～KP.606.180　BP KP.606.230

DEL-W-A2-2　STA.46+30.00　DEL-W-A2-2-5(c.i.c50.00)　STA.46+80.00～STA.48+80.00　DEL-W-A2-2-4(c.i.c50.00)　STA.49+30.00～STA.50+80.00　DEL-W-A2-2-4(c.i.c50.00)　STA.51+30.00～STA.52+80.00　DEL-W-A2-2　STA.53+30.00　(DEL-W-A2-2)　STA.53+80.00

Gr-A-E-4.50　STA.46+44.30　STA.46+48.30　Gr-A-E1-8.50　STA.46+48.80～STA.46+57.30　Gr-A-E1-9.00　STA.46+57.80～STA.46+66.80

F.G.T-B-147.30　F.G.T-C-19.00　F.G.T-B-189.20　F.G.T-C-15.60　F.G.T-B-172.50

(Gc-A-E-288.10)　STA.43+61.80～STA.46+50.80　Gr-A-E3　STA.46+50.80　Gc-A-E-25.90　STA.46+63.30～STA.46+89.00　Gc-A-E3　STA.46+63.30　Gc-A-E1-15.95　STA.46+89.00～STA.47+5.06　Gc-A-E-446.40　STA.47+5.00～STA.51+51.00　Gc-A-E3　STA.51+30.00　Gc-A-E2　STA.51+51.00　Gc-A-E-83.85　STA.51+30.00～STA.52+35.20　Gc-A-E1-3-16.00　STA.52+B5.20～STA.52+51.20　Gc-A-E-108.45　STA.52+51.20～STA.53+60.00　Gc-A-E-6.00　STA.53+60.00～STA.53+76.00

As-C-2924.51　STA.35+75.02～STA.67+10.42

Dc'-S-As-5　STA.46+5.00　STA.47+00　STA.48+00　STA.49+00　STA.50+00　STA.50+60.00　STA.51+60.00　STA.52+60.00　STA.53+50.00

DEL-BP(D[-1]-16(c.i.c50.00)　STA.46+45.00～STA.53+95.00

DEL-Y-D2-1-16(c.i.c50.00)　STA.46+30.00～STA.53+80.00

非常駐車帯 L=60.00　STA.46+20.00～STA.46+80.00　STA.48+40.00～STA.49+00　STA.50+60.00～STA.51+20.00　STA.52+60.00～STA.53+20.00

KP 605.60　STA 46+93.854　KP 605.80　KP 605.90　KP 606.00　KP 606.10　KP 606.20　KP 606.30

鹿角市　毛馬内　小坂町　荒谷

非常電話　非常警報表示板

0.300X　0.9815X　2.0X

(Gc-A-E-397.08)　STA.43+77.00～STA.47+92.00　Gcm-A-E-407.10　STA.47+74.00～STA.51+99.00　Gcm-A-E-423.69　STA.51+81.00～STA.55+22.60　Gcm-A-IE3-1　STA.47+74.00　Gcm-A-IE3-1　STA.47+92.00　Gcm-A-IE2　STA.51+99.00　Gcm-A-IE3-1　STA.51+81.00

DEL-Y-D2-1-16(c.i.c50.00)　STA.46+30.00～STA.53+80.00

GFP-C　STA.50+37.00

Ds-RG-0.70-0.15-93.83　STA.46+5.00～STA.47+00　Ds-RG-0.70-0.15-98.92　STA.47+00～STA.48+00　Ds-RG-0.50-0.10-98.88　STA.48+00～STA.43+00　Ds-RG-0.50-0.10-98.90　STA.49+00～STA.50+00　Ds-RG-0.50-0.10-259.67　STA.50+00～STA.52+60.00　Ds-RG-0.70-0.15-88.13　STA.52+60.00～STA.53+50.00　Ds-RG-0.70-0.15-95.64　STA.53+50.00～STA.54+68.00

Dc'-M-RG-5　Dc'-M-RG-5　Dc'-M-RG-3　Dc'-M-RG-6　Dc'-M-RG-6　Dc'-M-RG-3　Dc'-M-RG-5

Dc'-S-As-5　STA.46+5.00　STA.46+5.00　STA.47+00　STA.46+00　STA.49+00　STA.50+00　STA.50+60.00　STA.51+60.00　STA.52+61.00　STA.53+50.00

As-C　STA.37+93.85～STA.67+19.00

(Gc-A-E-279.70)　Gc-A-E3　STA.46+44.70　Gr-A-E1-9.00　STA.46+41.20～STA.46+50.20　Gc-A-E3　STA.46+57.20　Gc-A-E-472.99　STA.46+57.20～STA.51+51.00　Gc-A-E1-13.90　STA.51+47.50～STA.51+61.50　Gc-A-IE3　STA.51+51.00　Gc-A-E-73.80　STA.51+61.50～STA.52+33.80　Gc-A-E1-3-16.00　STA.52+33.80～STA.52+50.00　Gc-A-E-234.05　STA.52+50.00～STA.54+84.70　DEL-W-A2-2　STA.53+80.00

F-S-T-B-5.60　STA.46+2.70～STA.46+8.20　Gr-A-E-4.50　STA.46+63.70　Gr-A-E1-8.50　STA.46+50.00～STA.46+59.20　Gc-A-IE3　STA.51+30.00　Dy-Pu-0.24-0.24-7.00

(R-W-G)　DEL-W-A2-2　STA.46+30.00　DEL-W-A2-2-5(c.i.c40.00)　STA.46+80.00～STA.48+80.00　DEL-W-A2-2-4(c.i.c50.00)　STA.49+30.00～STA.50+80.00　DEL-W-A2-2-4(c.i.c50.00)　STA.51+30.00～STA.52+80.00　DEL-W-A2-2　STA.53+30.00

FENCE-8A-240.70　STA.45+96.00～STA.48+28.00　FENCE-8A-179.60　STA.48+31.00～STA.49+98.00　FENCE-8A-42.35　STA.50+00～STA.50+32.00　FENCE-8A-207.74　STA.50+40.00～STA.52+40.00　FENCE-8A-191.67　STA.52+46.00～STA.54+28.00

Rw-G-L=8.70m-A=8.10m2　Rw-G-L=8.80m-A=8.20m2　Rw-G-L=8.80m-A=8.20m2　Rw-G-L=10.40m-A=9.80m2　Rw-G-L=10.40m-A=9.80m2

GFP-B　STA.50+36.50

Dy-Pu-0.24-0.30-6.00

Dc-M-0.80-0.80-1.40　Dc-M-0.80-0.80-1.40　Dc-M-0.80-0.80-1.60　Dc-M-0.80-0.80-1.60　Dc-M-0.80-0.80-1.60　Dc-M-0.80-0.80-1.18　Dc-M-0.80-0.80-1.18

Dc-E-0.80-0.80-1.60　Dc-E-0.80-0.80-1.60　Dc-E-0.80-0.80-1.60　Dc-E-0.80-0.80-1.20　Dc-E-0.80-0.80-1.20　Dc-E-0.80-0.80-1.20

605.50　605.74　605.95　606.15

Ww-U-1.00-1.00-2.50(F)-200.74　Ww-U-1.00-1.50'1.60(F)-20.00　Ww-U(D)-1.00-1.00(F)-15.00　Ww-U-1.00-1.565'1.88(F)-175.00　Ds-U-0.80-0.80(F)-120.90　Ds-Pu(0.45-0.45-13.50　Ds-Pu-0.45-0.45-99.10　Ds-U'(D)-0.45-0.45(F)-14.50　Dc'(D)-0.60-0.60-0.60(F)　Ds-Pu-0.45-0.45-75.79　Ds-U'(D)-0.30-0.30(F)-3.80　Ds-U'(D)-0.30-0.30(F)-9.10　Ds-U'(D)-0.45-0.32(F)-15.10　Dx-Pu-0.45-0.45-97.10　Dc'(D)-0.60-0.60-0.60(F)　Ds-Pu-0.45-0.45-73.80

Fr-Rd-4.00+337.00　Fr-Rd-4.00+438.00　Fr-Rd-4.00+360.00

Ds-Pu-0.30-0.30-201.35　Dc'-0.50-0.50-0.60(F)　Ds-Pu-0.30-0.30-29.00　Ds-Pu-0.30-0.30-26.35　Ds-Pu-0.45-0.45-143.10　Ds-Pu-0.45-0.45-11.60　Ds-U'(D)-0.30-0.30(F)-2.70　Dc'(D)-0.50-0.50-0.60(F)　Dc'-0.80-0.80-0.60(F)　Dc'-0.60-0.60-0.60(F)　Ds-U'(D)-0.60-0.60(F)-5.60　Ds-U'(D)-0.45-0.45(F)-6.60　Ds-Pu-0.45-0.45-198.20　Ds-U'(D)-0.45-0.45(F)-9.00　Ds-Pu-0.45-0.45-301.20　Ds-Pu'-0.45-0.45-46.20　Dy-Pu-0.45-0.45-15.75　Dc'-0.60-0.60-0.60(F)　Dc'-0.60-0.60-0.60(F)　Dc'-0.60-0.60-0.60(F)

P.C.V(2)0.45-14.00(2@7=14)　P.C.V(2)0.45-9.00(1@9=9)　P.C.V(2)0.45-14.00(2@7=14)　P.C.V(2)0.45-7.00(1@7=7)　P.C.V(2)0.45-6.00(1@6=6)

切直 TYPE-A-42　P.C.V(2)0.30-85.00(17@5=85)　切直 TYPE-A-4　切直 TYPE-A-55　(P.C.V(2)0.45-20.00(4@5=20)　P.C.V(2)0.45-10.00(1@10=10)　(P.C.V(2)0.45-10.00(2@5=10)　切直 TYPE-D-14

BP±12　KP.605.520～KP.606.230

東北縦貫自動車道弘前線 東北自動車道（十和田～小坂）			——
工種	管理用平面図		——
名称	KP.606.306～KP.607.106 STA.54+00～STA.62+00	縮尺 1/1000	5 10
東日本高速道路（株）　東北支社			

調整年月	摘要
第1回　2006年 2月	
第2回　2010年 5月	
第3回　2021年 6月	
第4回　2023年 4月	

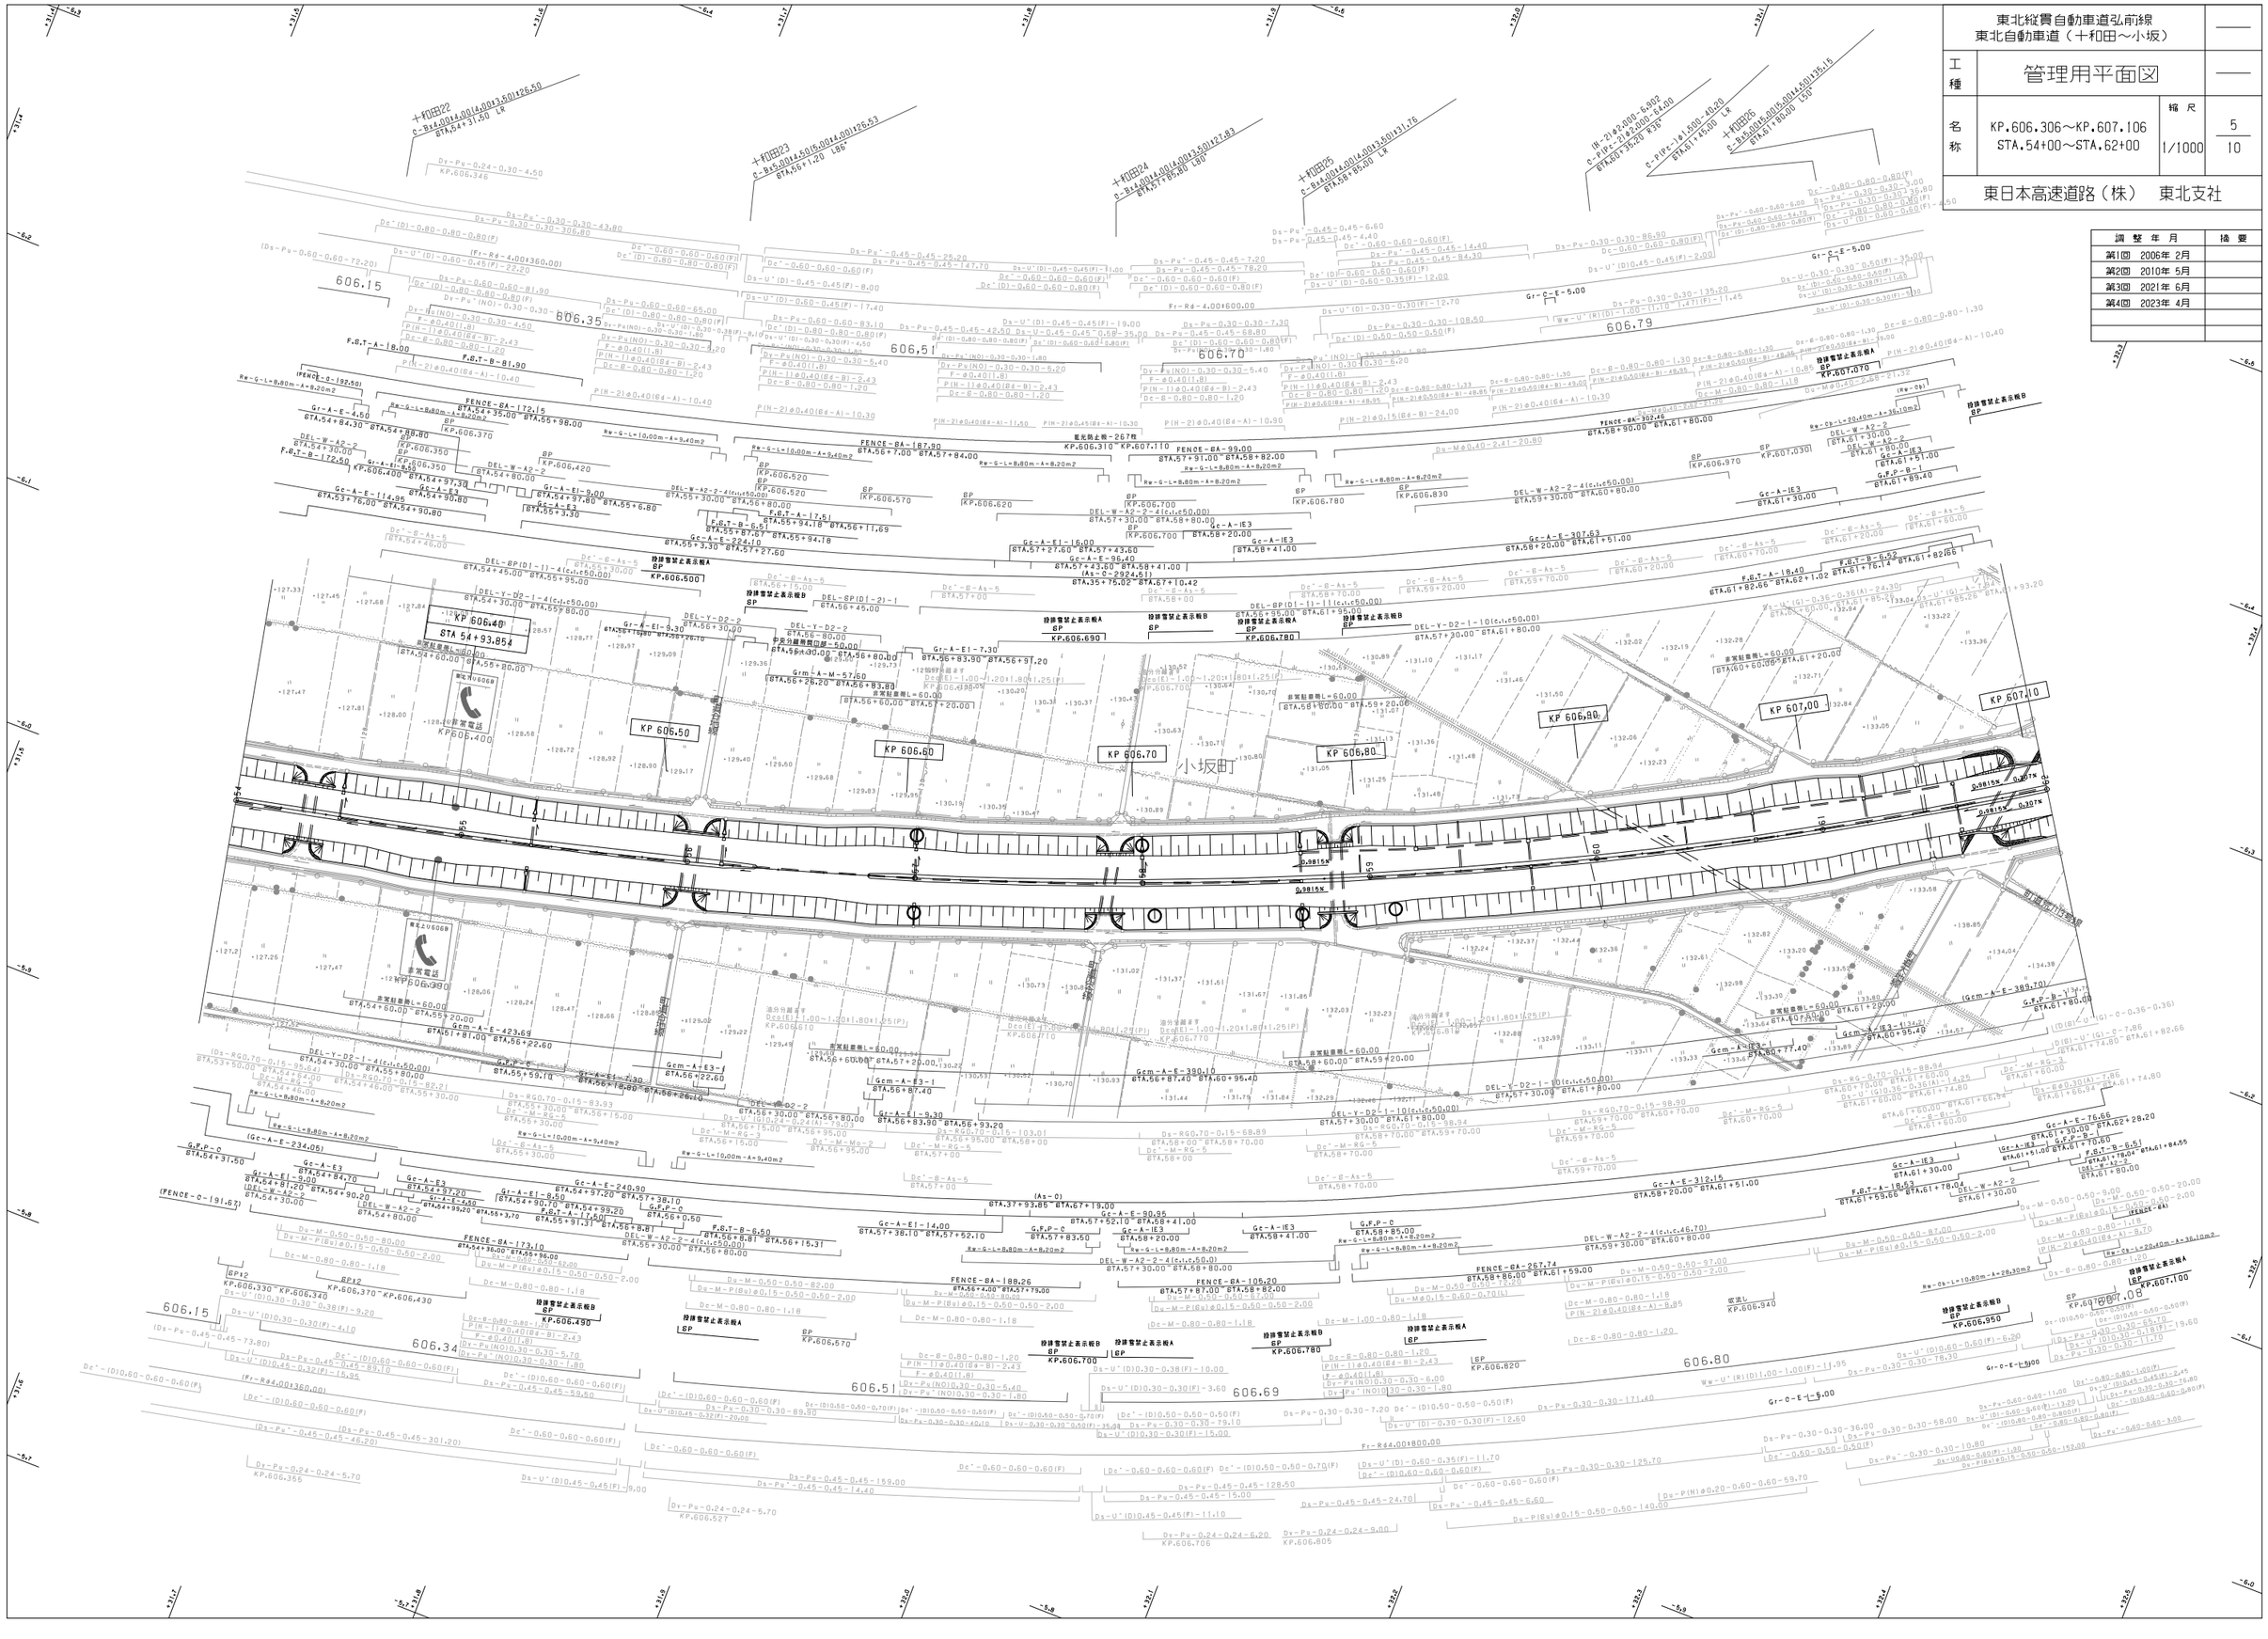
十和田22
十和田23
十和田24
十和田25
十和田26
606.15
606.35
606.51
606.70
606.79
606.15
606.34
606.5
606.69
606.80
KP 606.40
KP 606.50
KP 606.60
KP 606.70
KP 606.80
KP 606.90
KP 607.00
KP 607.10
小坂町
非常電話
KP606.400
KP606.390
KP606.610
KP606.770
KP606.930
KP606.940
KP606.346
KP606.355
KP606.527
KP606.705
KP606.805
KP.606.310
KP.607.110
KP.606.370
KP.606.430
KP.606.490
KP.606.500
KP.606.570
KP.606.690
KP.606.700
KP.606.780
KP.606.820
KP.606.950
KP.607.030
KP.607.070
KP.607.100
(As-C)
BP
GP
SP
GP12
Fr-R4=4.00×600.00
Fr-R4=4.00×360.00)
Fr-R4=4.00×800.00
(R-2)φ2.000-6.012
C-R1Pc-2.842.000-64.00
STA.60+36.20 R35°
C-R1Pc-1.61.000-10.20
STA.61+45.00 LA
C-Bs5.0014.5.0015.0014.5.0015.15
STA.61+80.00 L150°
C-Bs4.0014.0.0014.3.50 r131.76
STA.58+85.00 LA
C-Bs4.0014.0.0014.3.50 r117.83
STA.57+80.00 L80°
C-Bs3.5014.4.50 r125.53
STA.56+1.20 L85°
C-Bs4.0014.0.0014.3.50 r125.50
STA.54+31.50 LA
Dy-Pu-0.24-0.30-4.50
Ds-Pu'-0.30-0.30-43.80
Ds-Pu-0.30-0.30-306.80
Ds-Pu-0.60-0.60-72.20
Ds-Pu-0.60-0.60-81.90
Ds-Pu-0.60-0.60-65.00
Ds-Pu-0.60-0.60-83.10
Ds-Pu-0.45-0.45-42.50
Ds-Pu-0.45-0.45-25.20
Ds-Pu-0.45-0.45-147.70
Ds-Pu-0.45-0.45-7.20
Ds-Pu-0.45-0.45-6.60
Ds-Pu-0.45-0.45-4.40
Ds-Pu-0.30-0.30-135.20
Ds-Pu-0.30-0.30-108.50
Ds-Pu-0.30-0.30-86.90
Ds-Pu-0.30-0.30-84.30
Ds-Pu-0.30-0.30-7.30
Ds-Pu-0.30-0.30-5.40
Ds-Pu-0.30-0.30-5.20
Ds-Pu-0.24-0.24-5.70
Ds-Pu-0.24-0.24-6.20
Ds-Pu-0.24-0.24-9.00
Ds-Pu-0.45-0.45-159.00
Ds-Pu-0.45-0.45-128.50
Ds-Pu-0.45-0.45-15.00
Ds-Pu-0.45-0.45-24.70
Ds-Pu-0.45-0.45-5.60
Ds-Pu-0.30-0.30-171.40
Ds-Pu-0.30-0.30-125.70
Ds-Pu-0.30-0.30-79.10
Ds-Pu-0.30-0.30-58.00
Ds-Pu-0.30-0.30-36.00
Ds-Pu-0.30-0.30-10.80
Ds-Pu-0.30-0.30-7.20
Ds-Pu-0.30-0.30-79.30
Ds-Pu-0.30-0.30-55.70
Ds-Pu-0.30-0.30-11.70
Ds-Pu-0.30-0.30-5.30
Ds-Pu-0.30-0.30-76.80
Ds-Pu-0.30-0.30-59.70
Ds-Pu-0.30-0.30-55.50
Ds-Pu-0.30-0.30-38.90
Ds-Pu-0.30-0.30-30.70
Ds-Pu-0.30-0.30-30.30
Ds-Pu-0.30-0.30-30.00
Ds-Pu-0.30-0.30-29.90
Ds-Pu-0.30-0.30-29.70
東北縦貫自動車道弘前線
東北自動車道（十和田～小坂）

工種	管理用平面図		
名称	KP.607.106～KP.607.906 STA.62+00～STA.70+00	縮尺 1/1000	6 10

東日本高速道路（株）　東北支社

調整年月	摘要
第1回　2006年 2月	
第2回　2015年 2月	
第3回　2021年 6月	

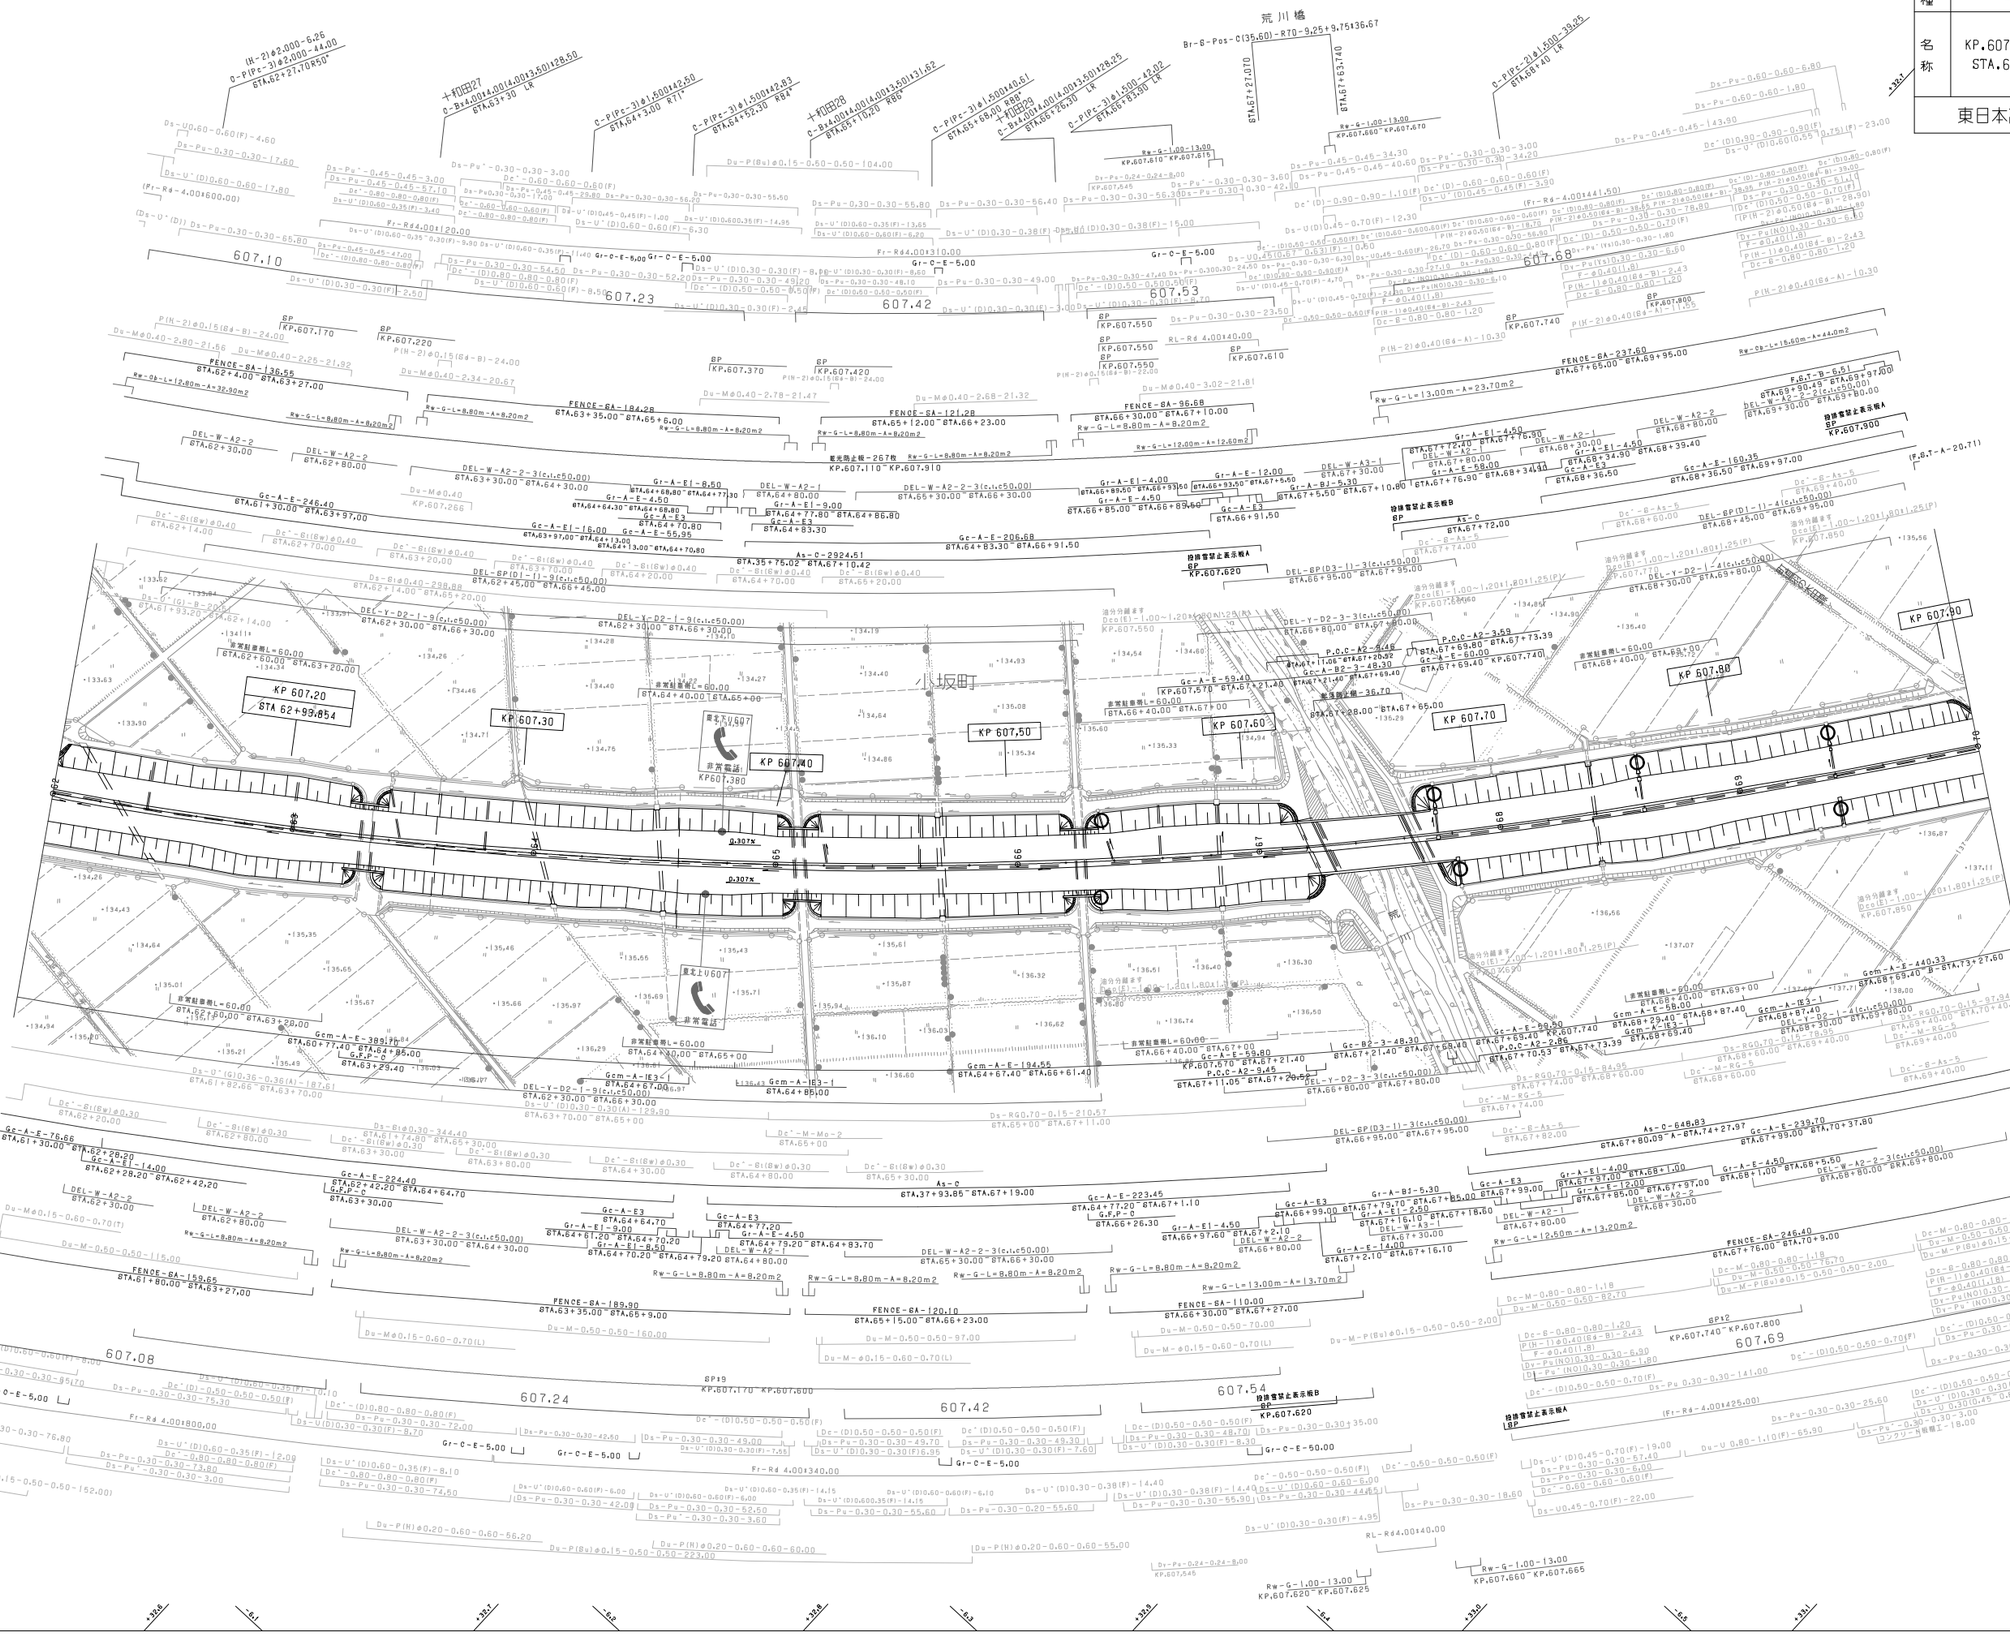

小坂工事　亀田山トンネル工事起点

小坂川橋(下り線)

亀田山トンネル(下り線)　(L=1251.500)

小坂町

KP 608.00

KP 608.10

KP 608.20

KP 608.30

KP 608.40

KP 608.50

KP 608.60

KP 608.70

調整年月	摘要
第1回　2006年 2月	
第2回　2012年 4月	
第3回　2015年 2月	
第4回　2021年 6月	
第5回　2022年 6月	
第6回　2023年 4月	

東北縦貫自動車道弘前線
東北自動車道（十和田～小坂）

工種　管理用平面図

名称　KP.607.906～KP.608.706
STA.70+00～STA.78+00

縮尺　1/1000

7
10

東日本高速道路（株）　東北支社

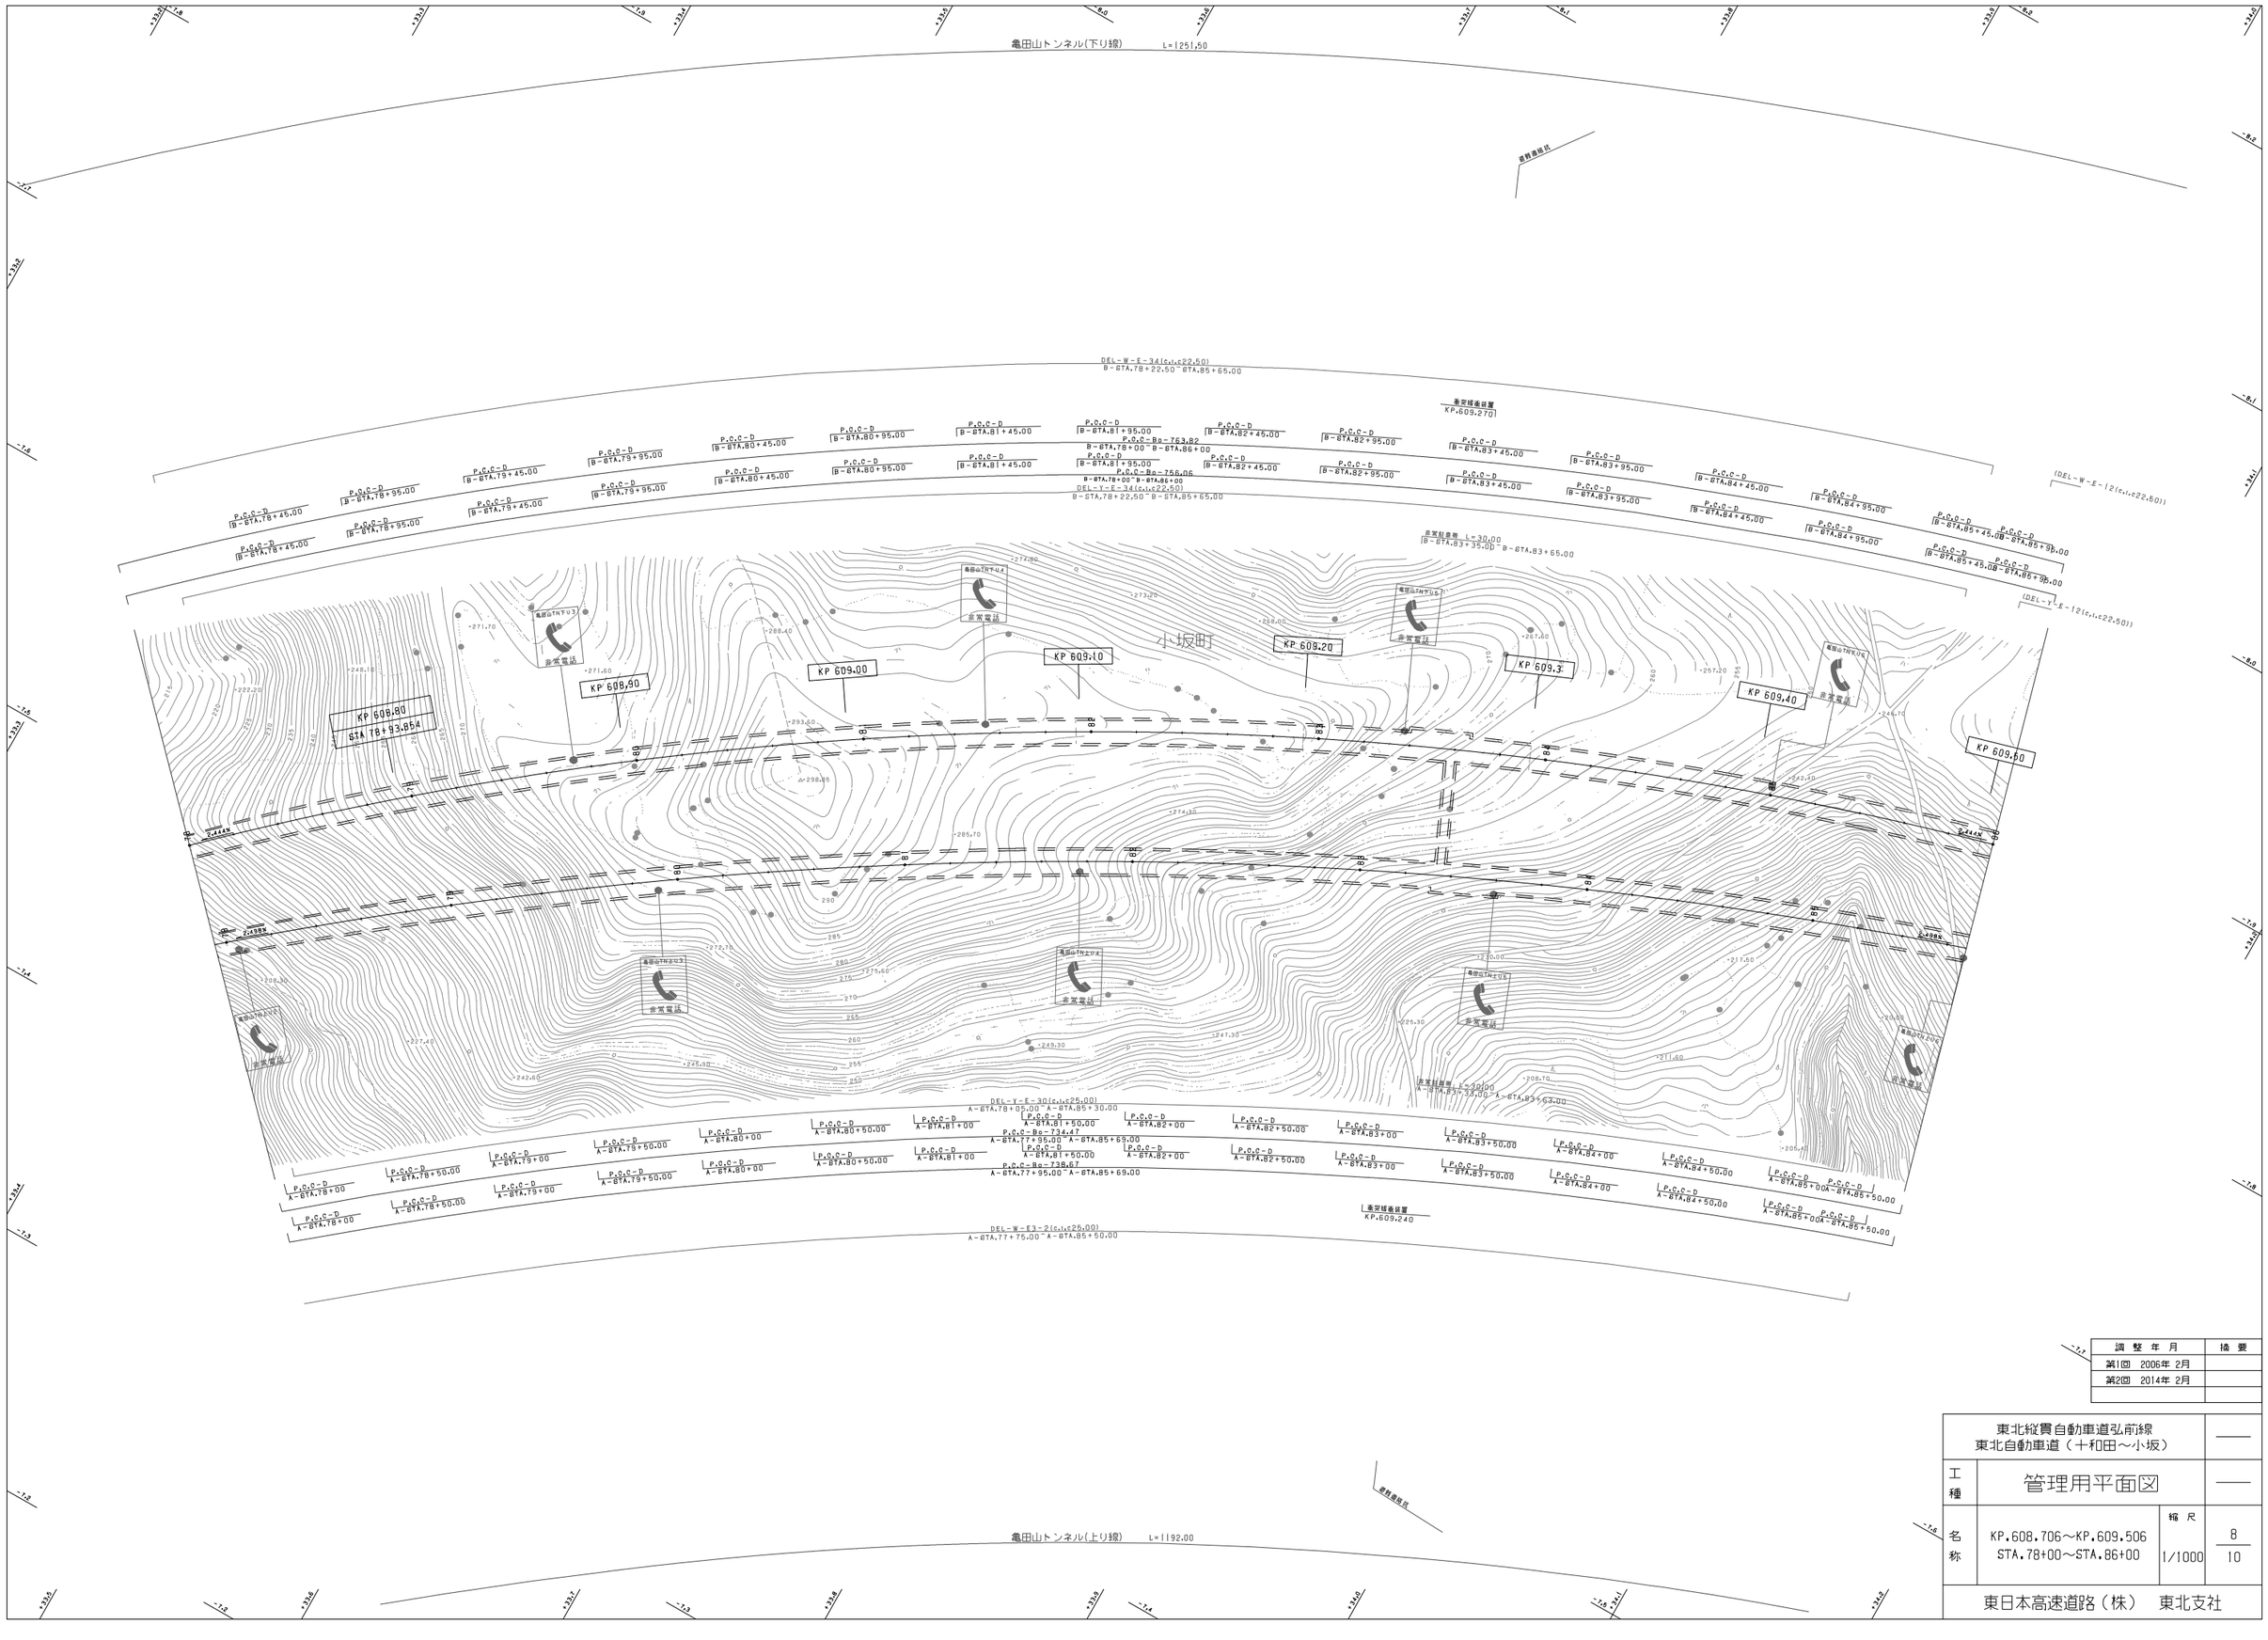

調整年月	摘要
第1回　2006年 2月	
第2回　2014年 2月	

東北縦貫自動車道弘前線
東北自動車道（十和田～小坂）

工種：管理用平面図

名称：KP.608.706～KP.609.506
STA.78+00～STA.86+00

縮尺：1/1000

8
10

東日本高速道路（株）　東北支社

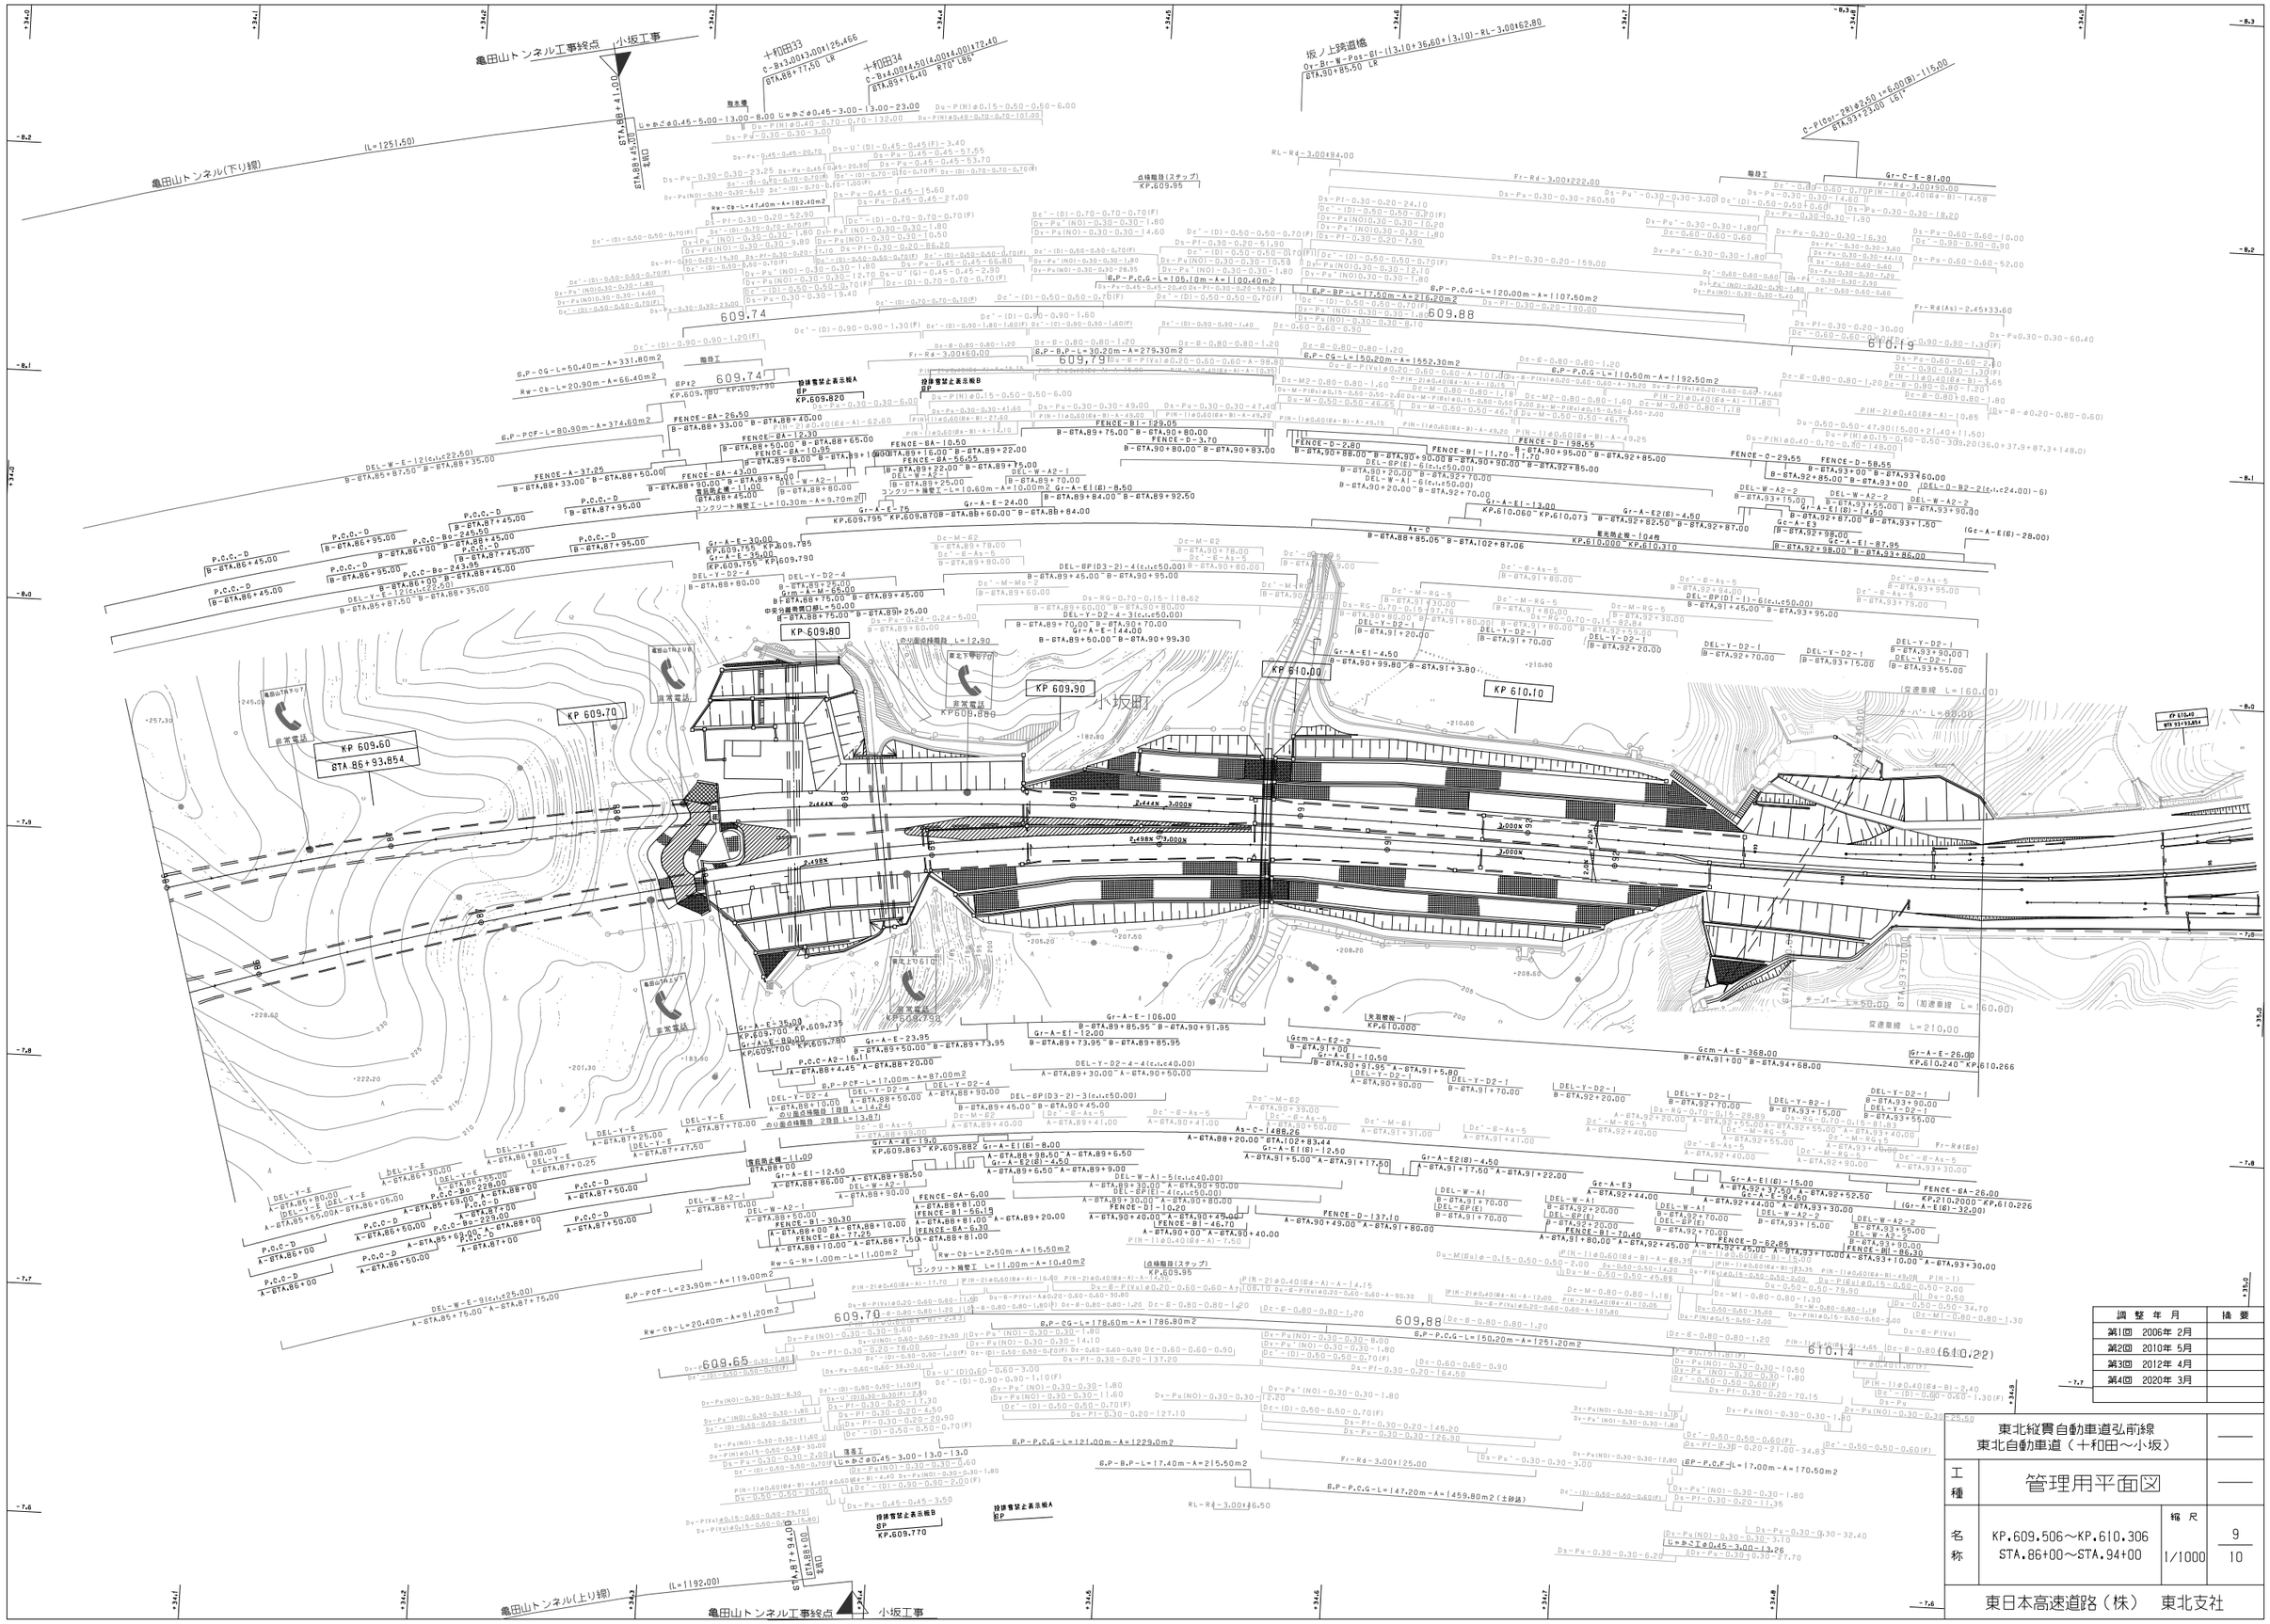

調整年月	摘要
第1回 2006年 2月	
第2回 2010年 5月	
第3回 2012年 4月	
第4回 2020年 3月	

東北縦貫自動車道弘前線
東北自動車道（十和田～小坂）

工種	管理用平面図		
名称	KP.609.506～KP.610.306 STA.86+00～STA.94+00	縮尺 1/1000	9 10

東日本高速道路（株） 東北支社

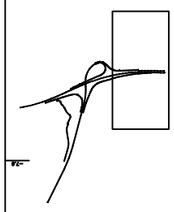

履歴	年月	摘要
第1回	2005年 2月	
第2回	2020年 3月	

東北縦貫自動車道弘前線
東北自動車道（十和田～小坂）

工種 管理用平面図

名称 小坂インターチェンジ
KP. 610. 396～KP. 610. 579
STA. 94+90～STA. 99+73

縮尺 1/500

図番 1/6

東日本高速道路（株） 東北支社

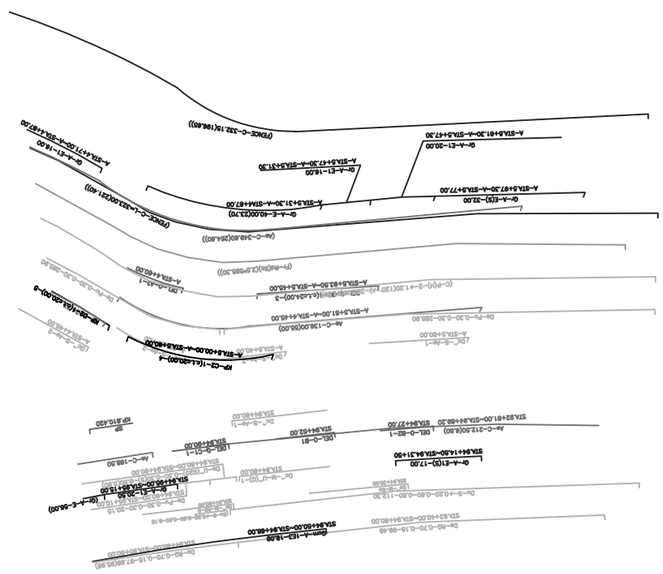

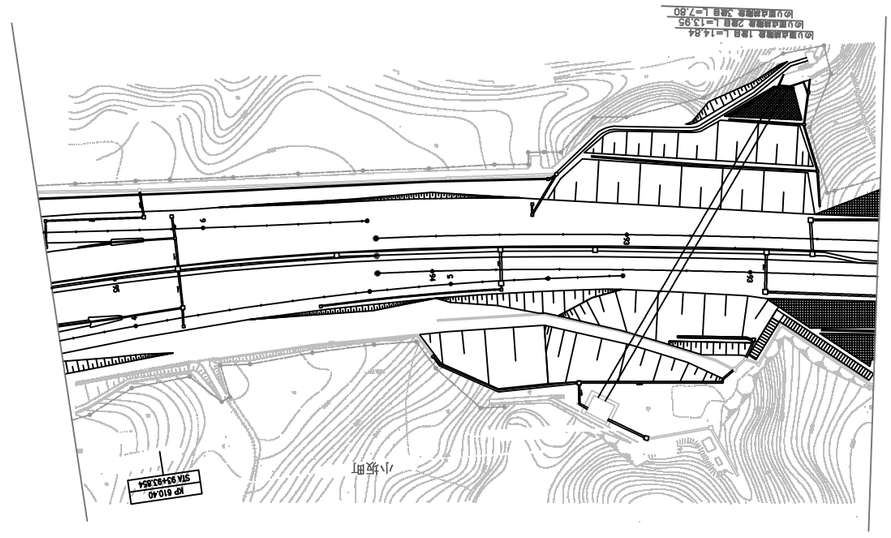



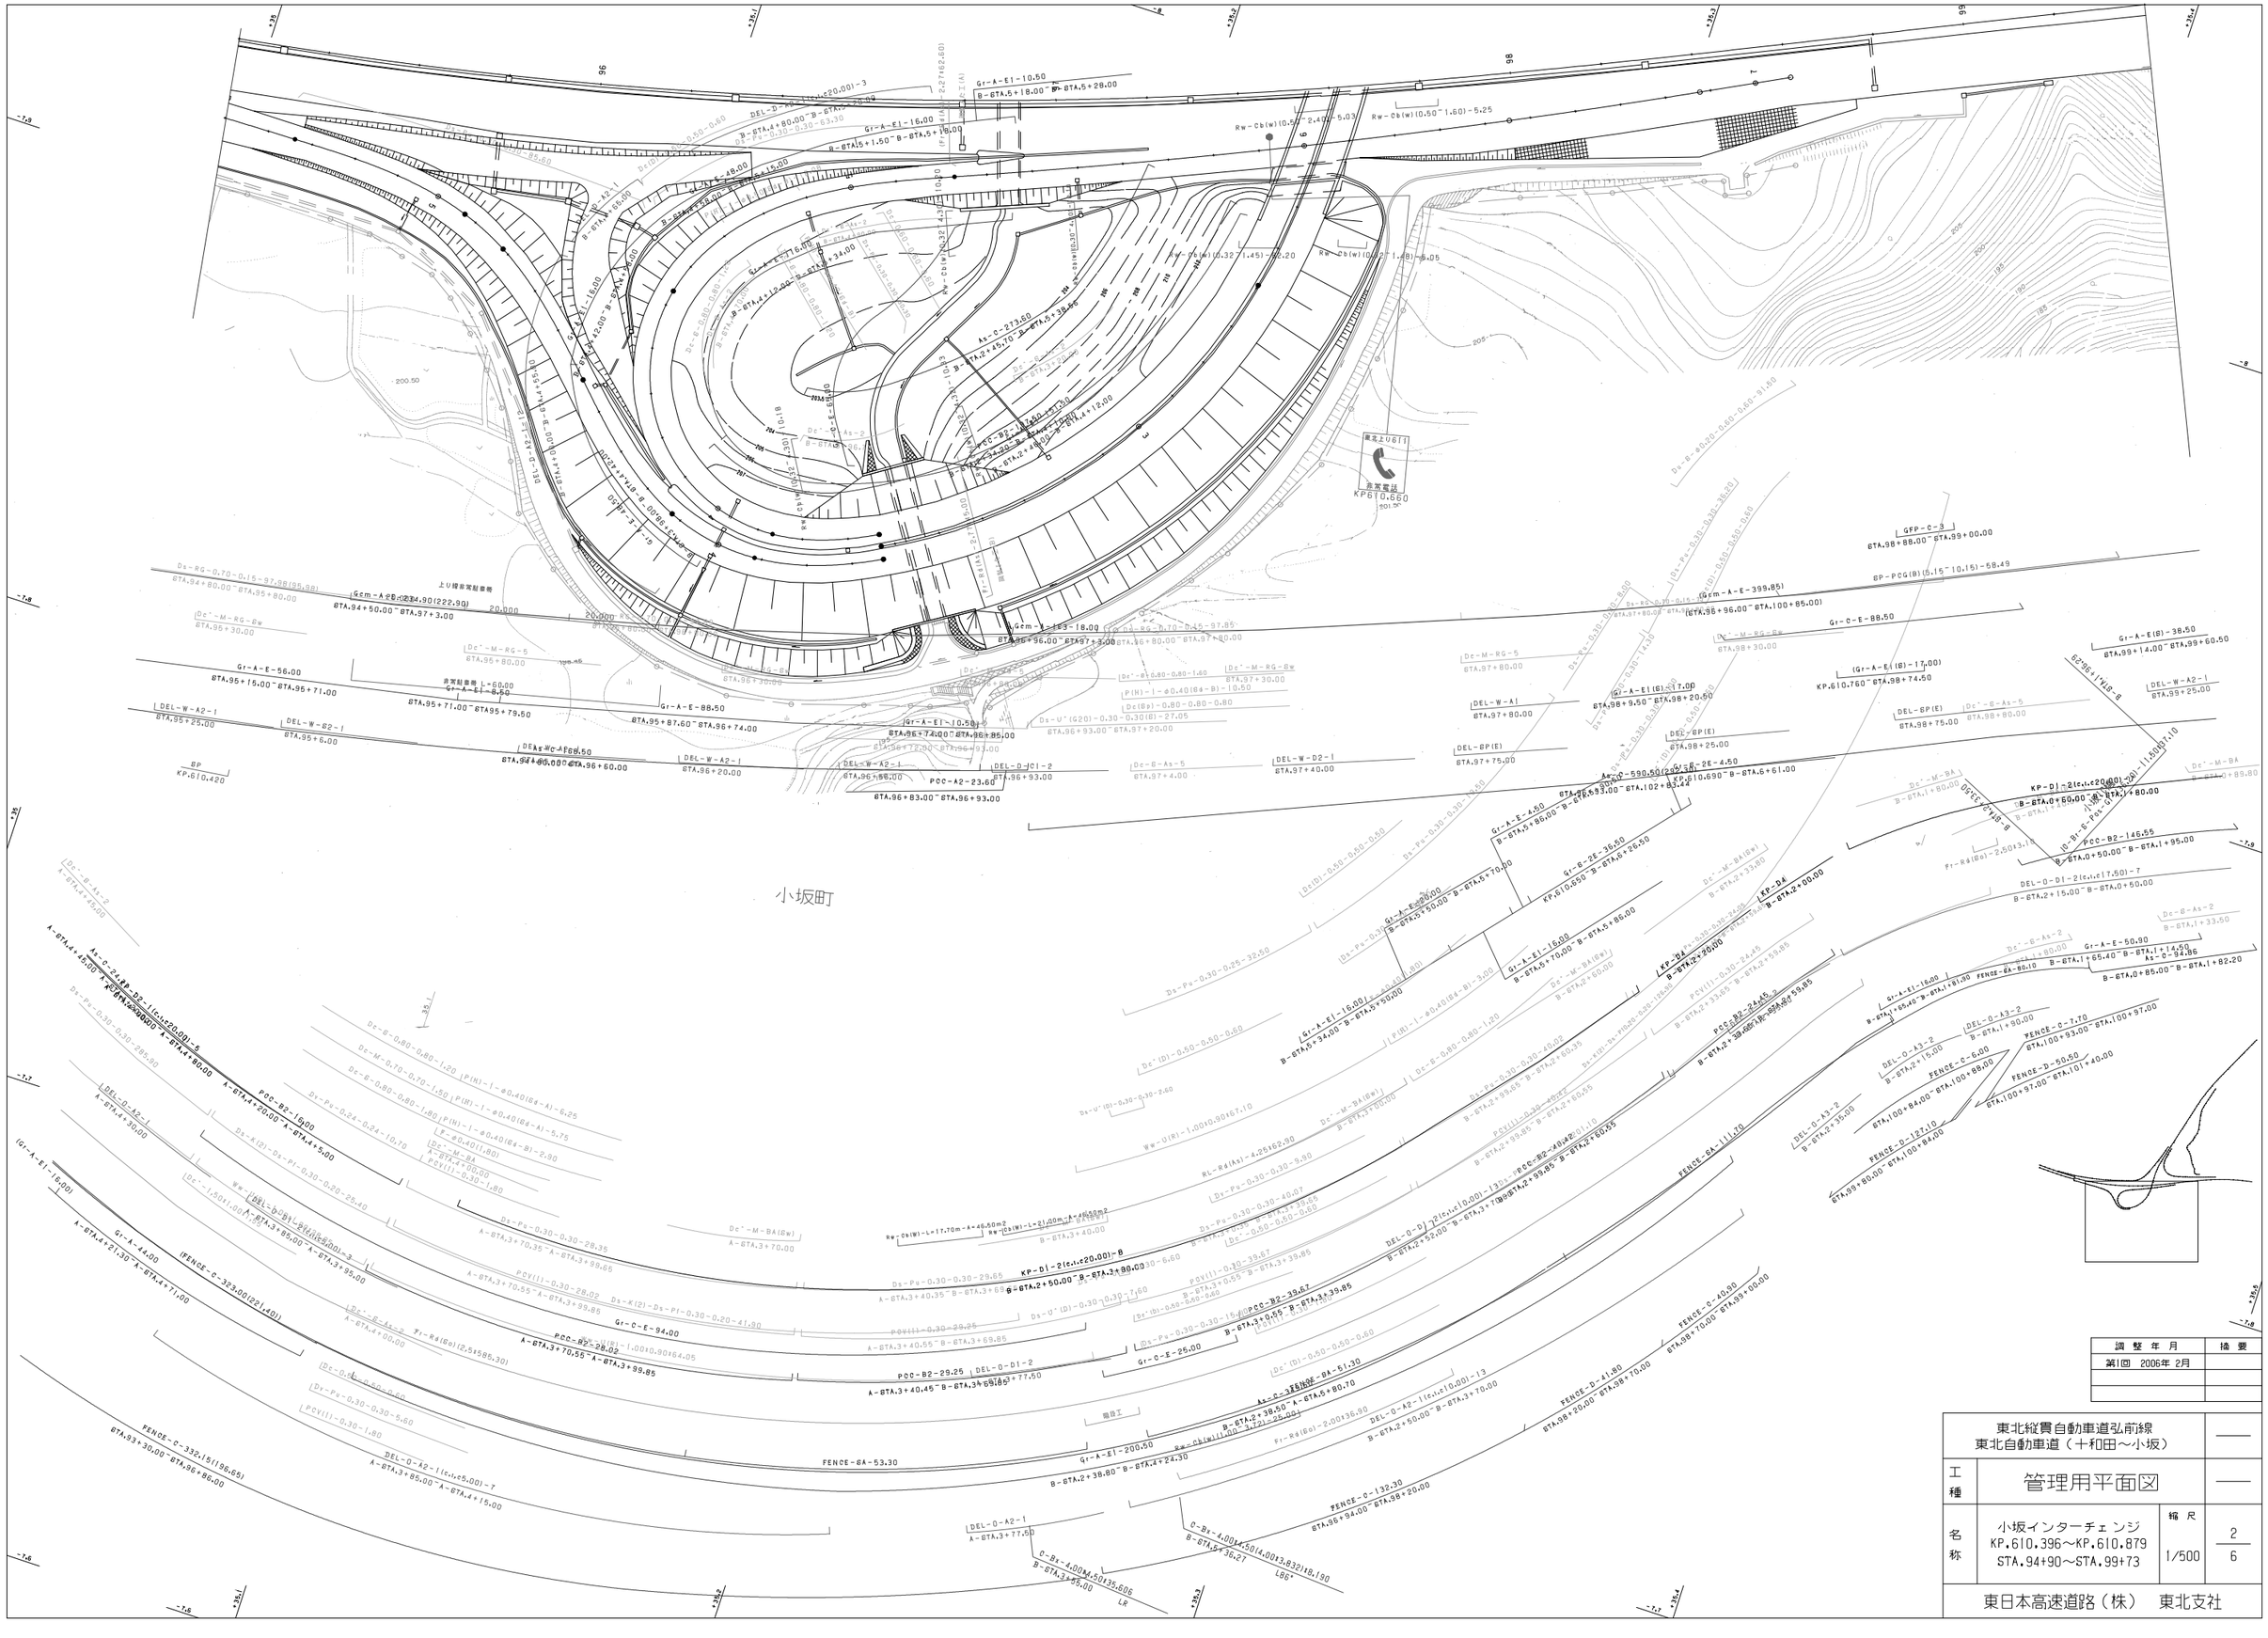

調整年月	摘要
第1回 2006年 2月	

東北縦貫自動車道弘前線 東北自動車道（十和田～小坂）			——
工種	管理用平面図		——
名称	小坂インターチェンジ KP.610.396～KP.610.879 STA.94+90～STA.99+73	縮尺 1/500	2 6
東日本高速道路（株） 東北支社			

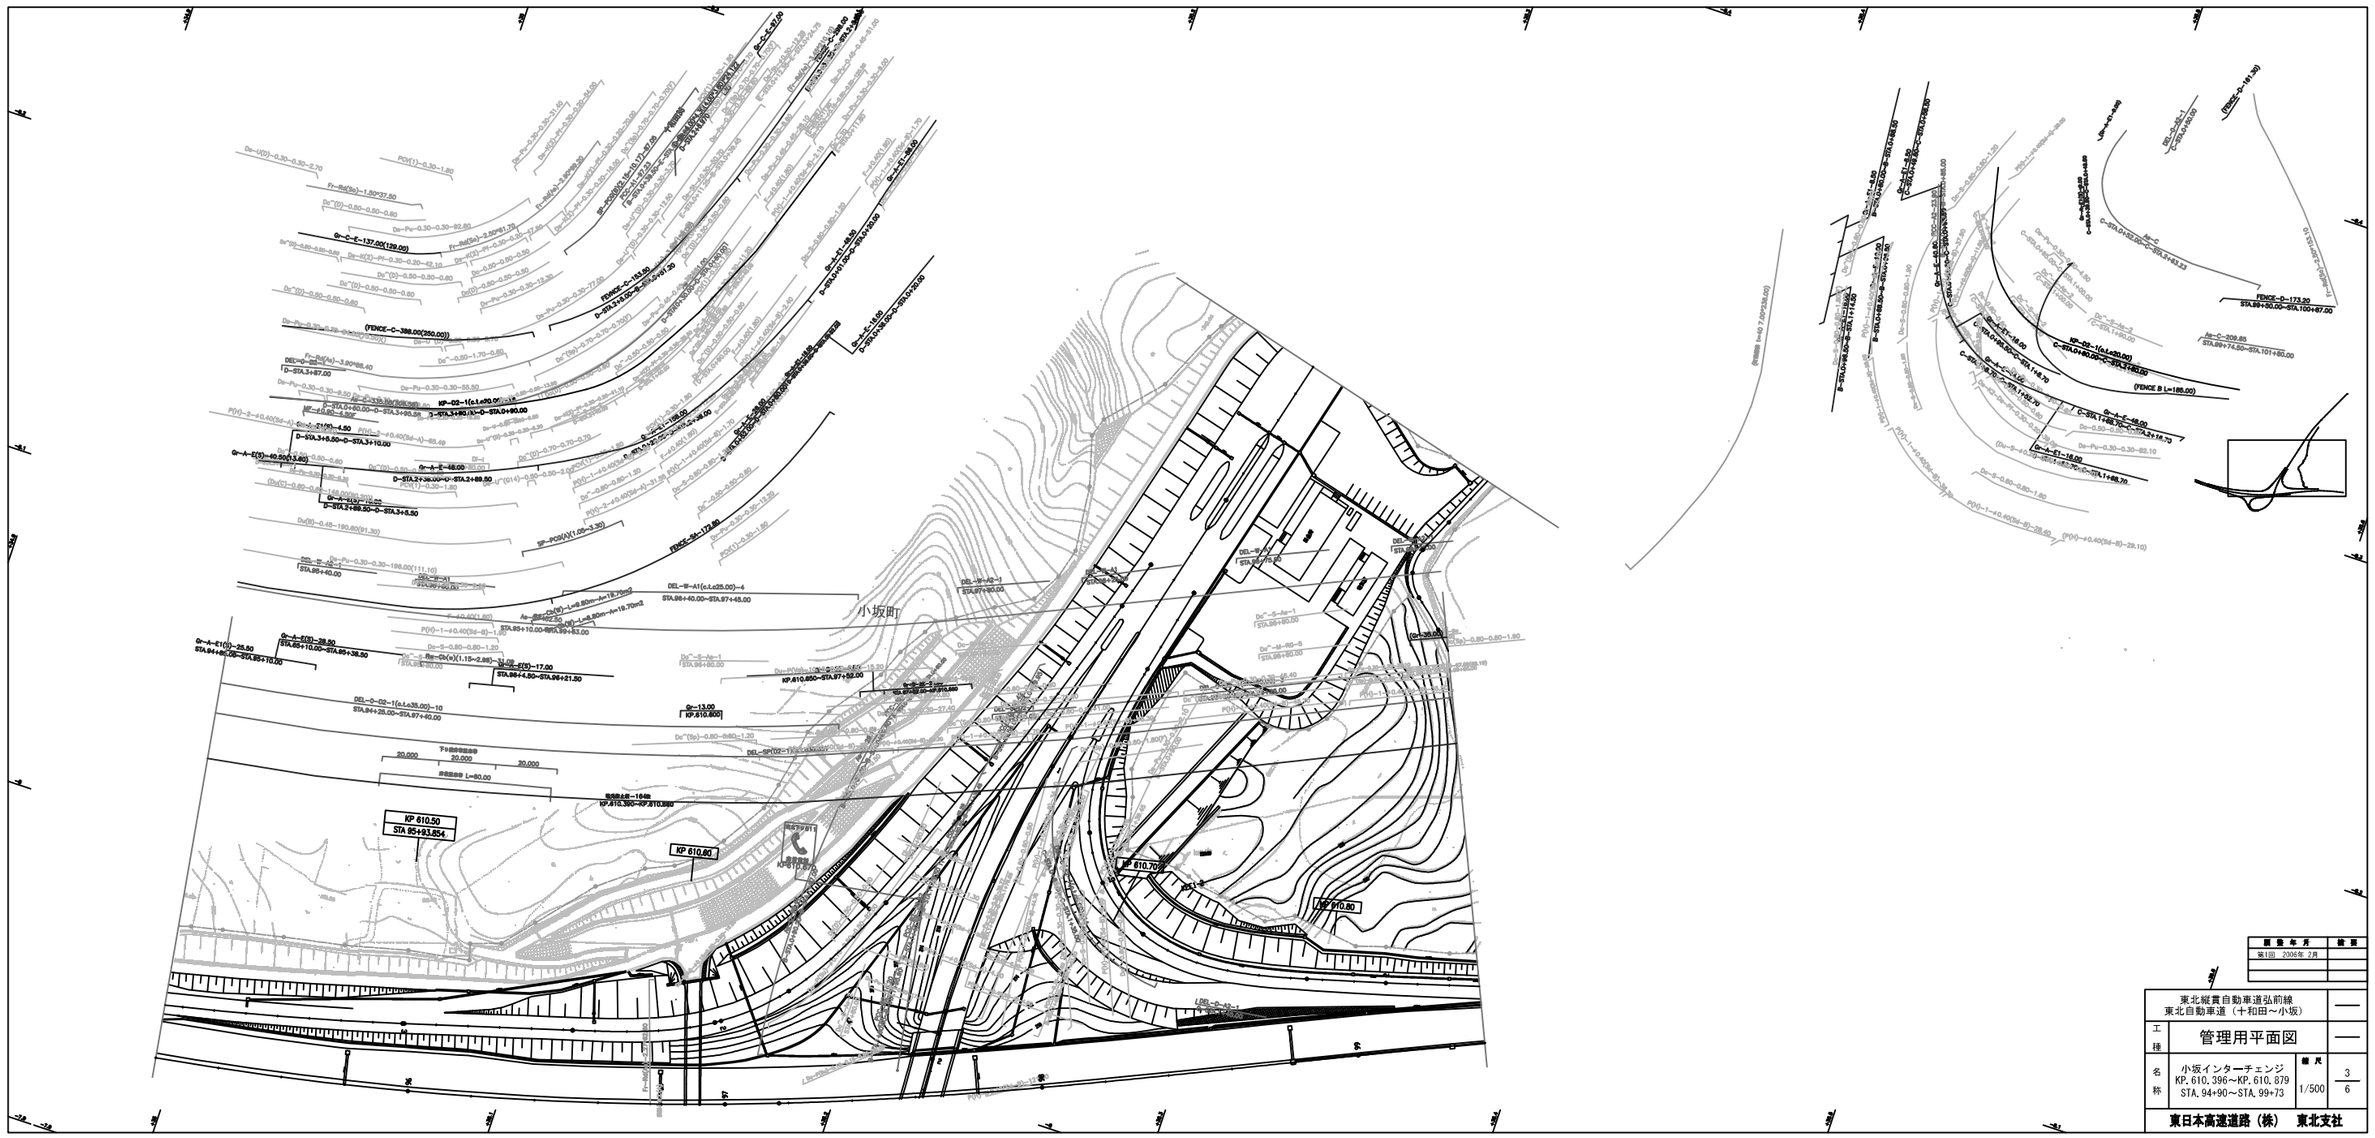
小坂町
KP 610.50
STA 85+93.854
KP 610.60
KP 610.70
KP 610.80
KP 610.80
KP 610.650~STA.97+52.00
KP 610.350~KP 610.650
KP 610.000
STA.85+10.00~STA.85+38.50
STA.84+40.00~STA.85+10.00
STA.85+4.50~STA.86+21.50
STA.84+25.00~STA.97+40.00
STA.99+40.00
STA.86+40.00~STA.97+45.00
STA.97+90.00
STA.99+80.00
STA.99+80.00
STA.85+70.00
STA.99+80.00
STA.99+80.00
STA.99+80

東北縦貫自動車道弘前線 東北自動車道（十和田～小坂）		——
工種	管理用平面図	——
名称	小坂インターチェンジ KP.610.396～KP.610.879 STA.94+90～STA.99+73	縮尺 1/500
		4/6
東日本高速道路（株）　東北支社		

調整年月	摘要
第1回　2006年 2月	

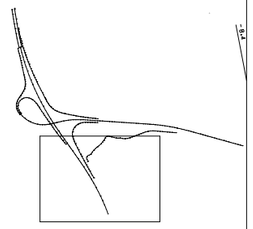

KP 610.90

KP 611.00

KP 611.10

100

101

102

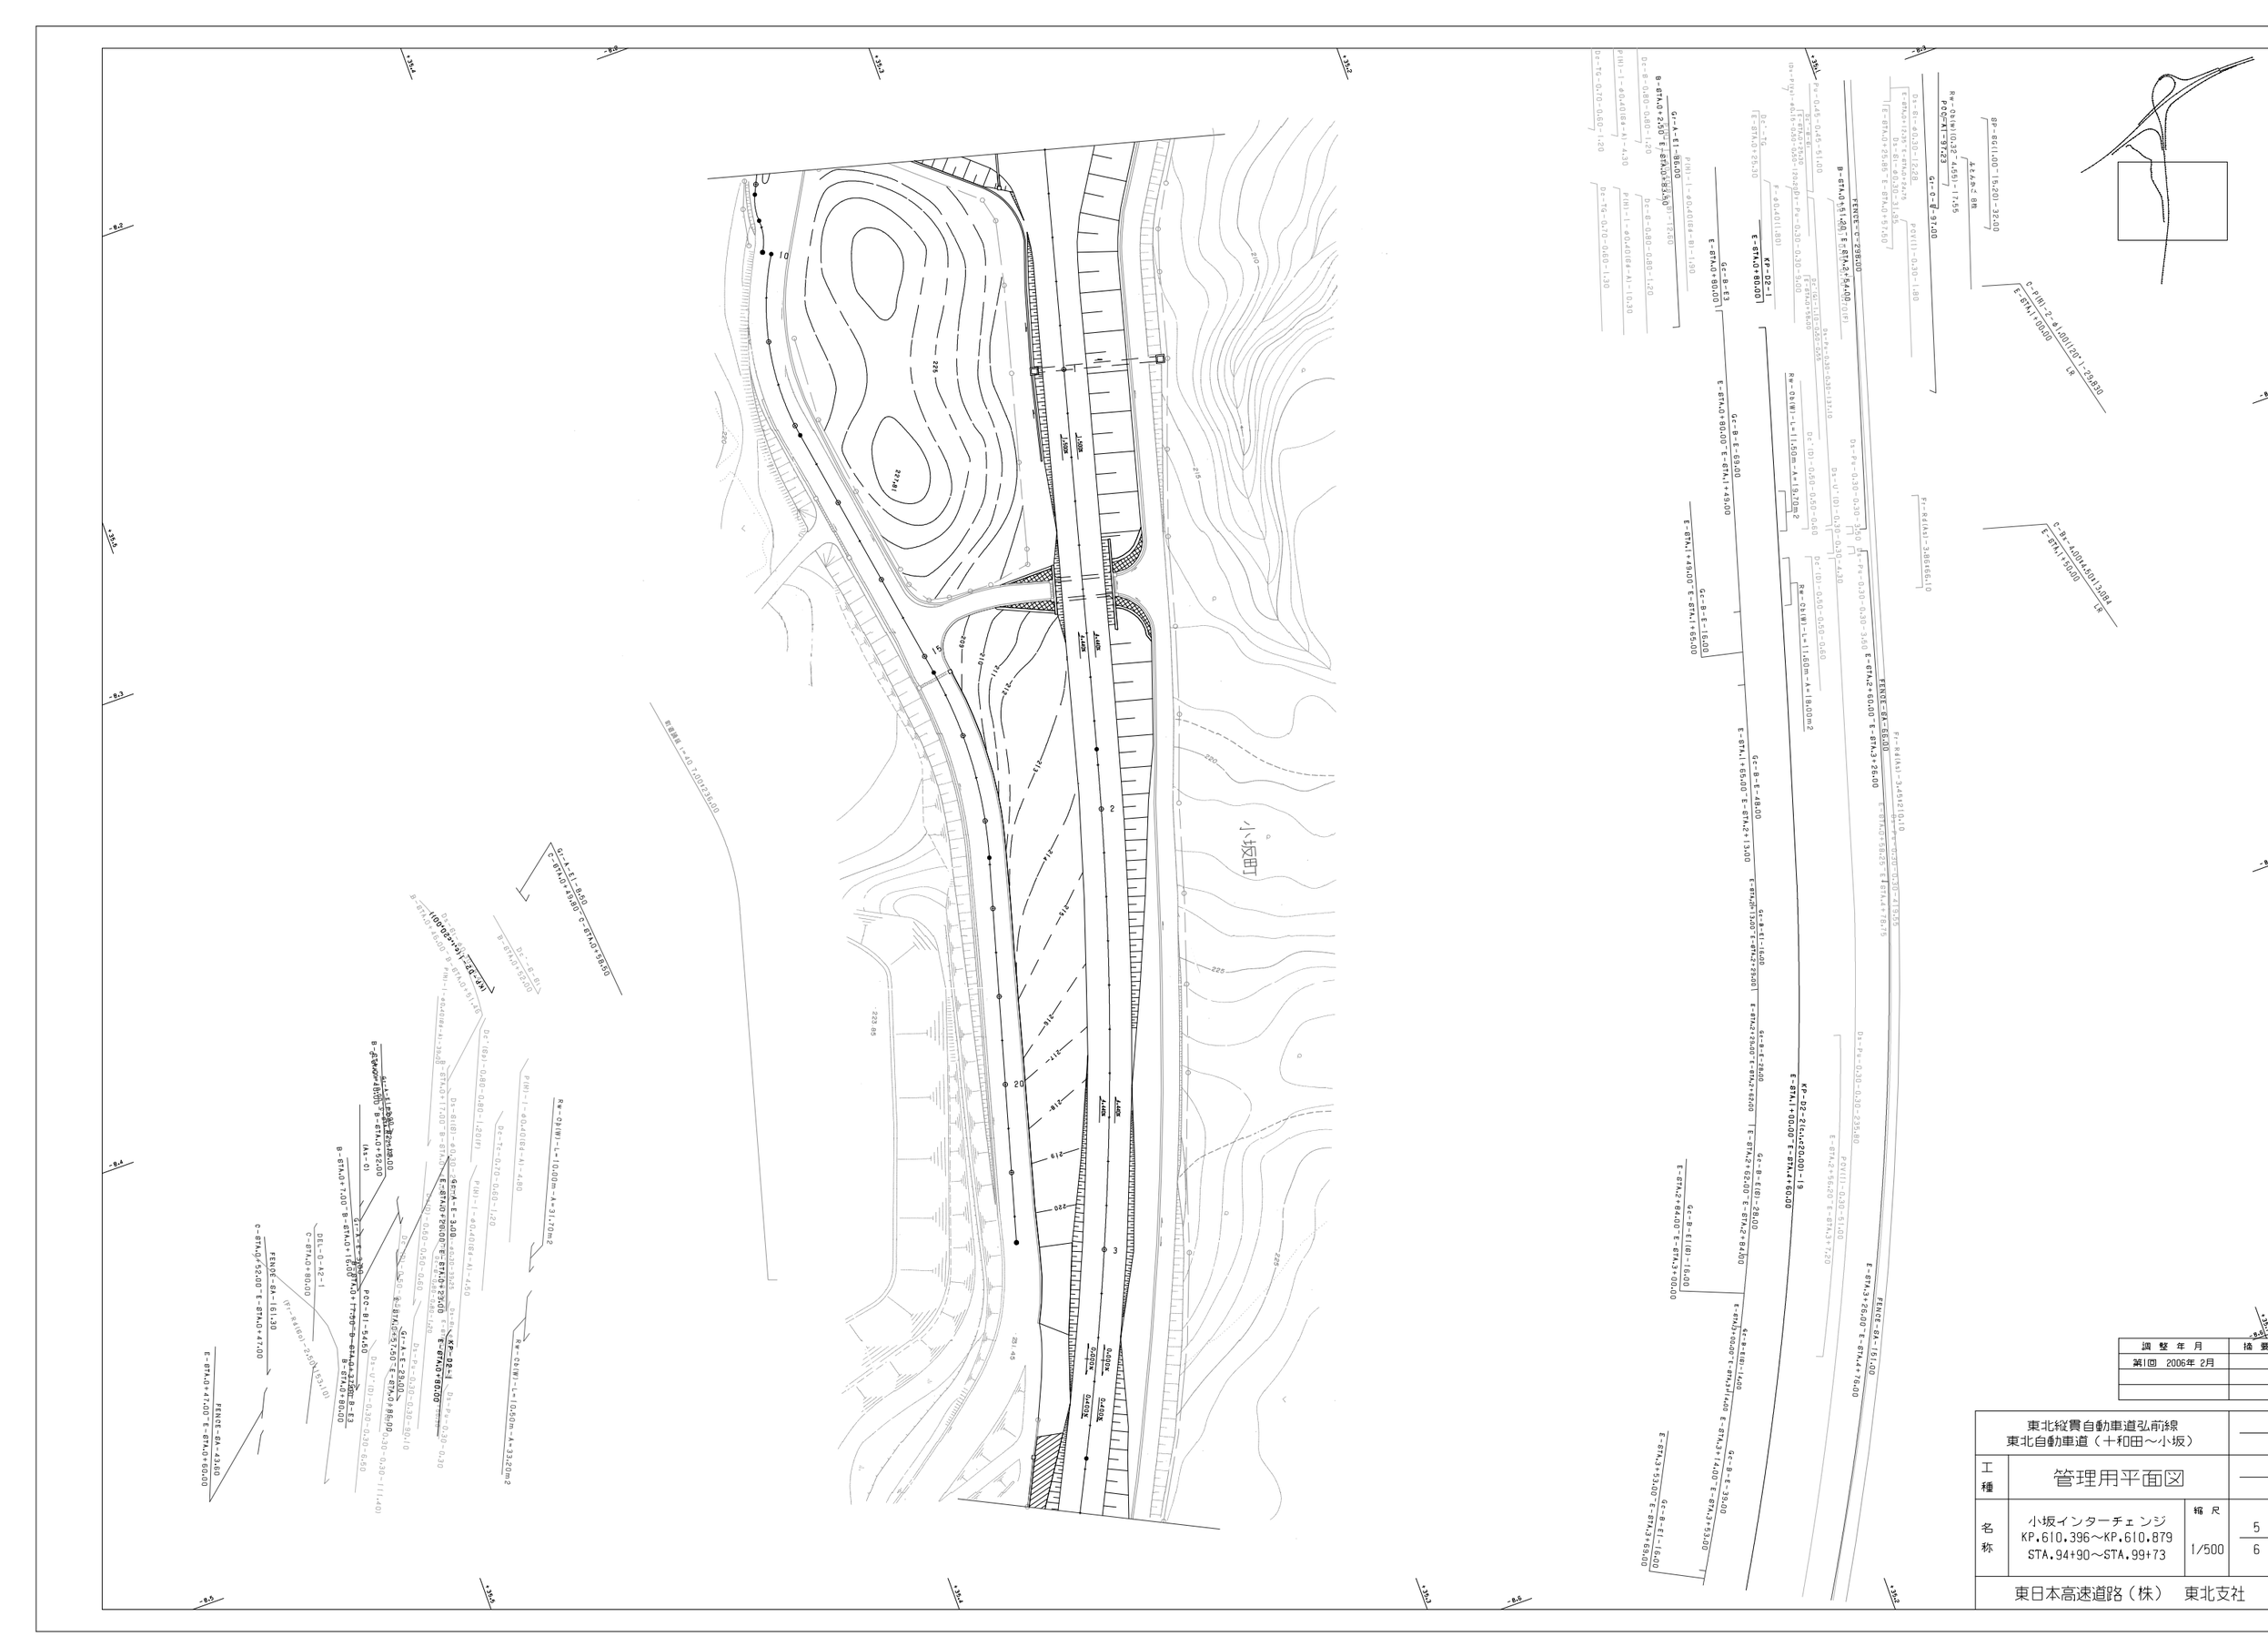

調整年月	摘要
第1回 2006年2月	

東北縦貫自動車道弘前線 東北自動車道（十和田～小坂）			——
工種	管理用平面図		——
名称	小坂インターチェンジ KP.610.396～KP.610.879 STA.94+90～STA.99+73	縮尺 1/500	5 6
東日本高速道路（株） 東北支社			

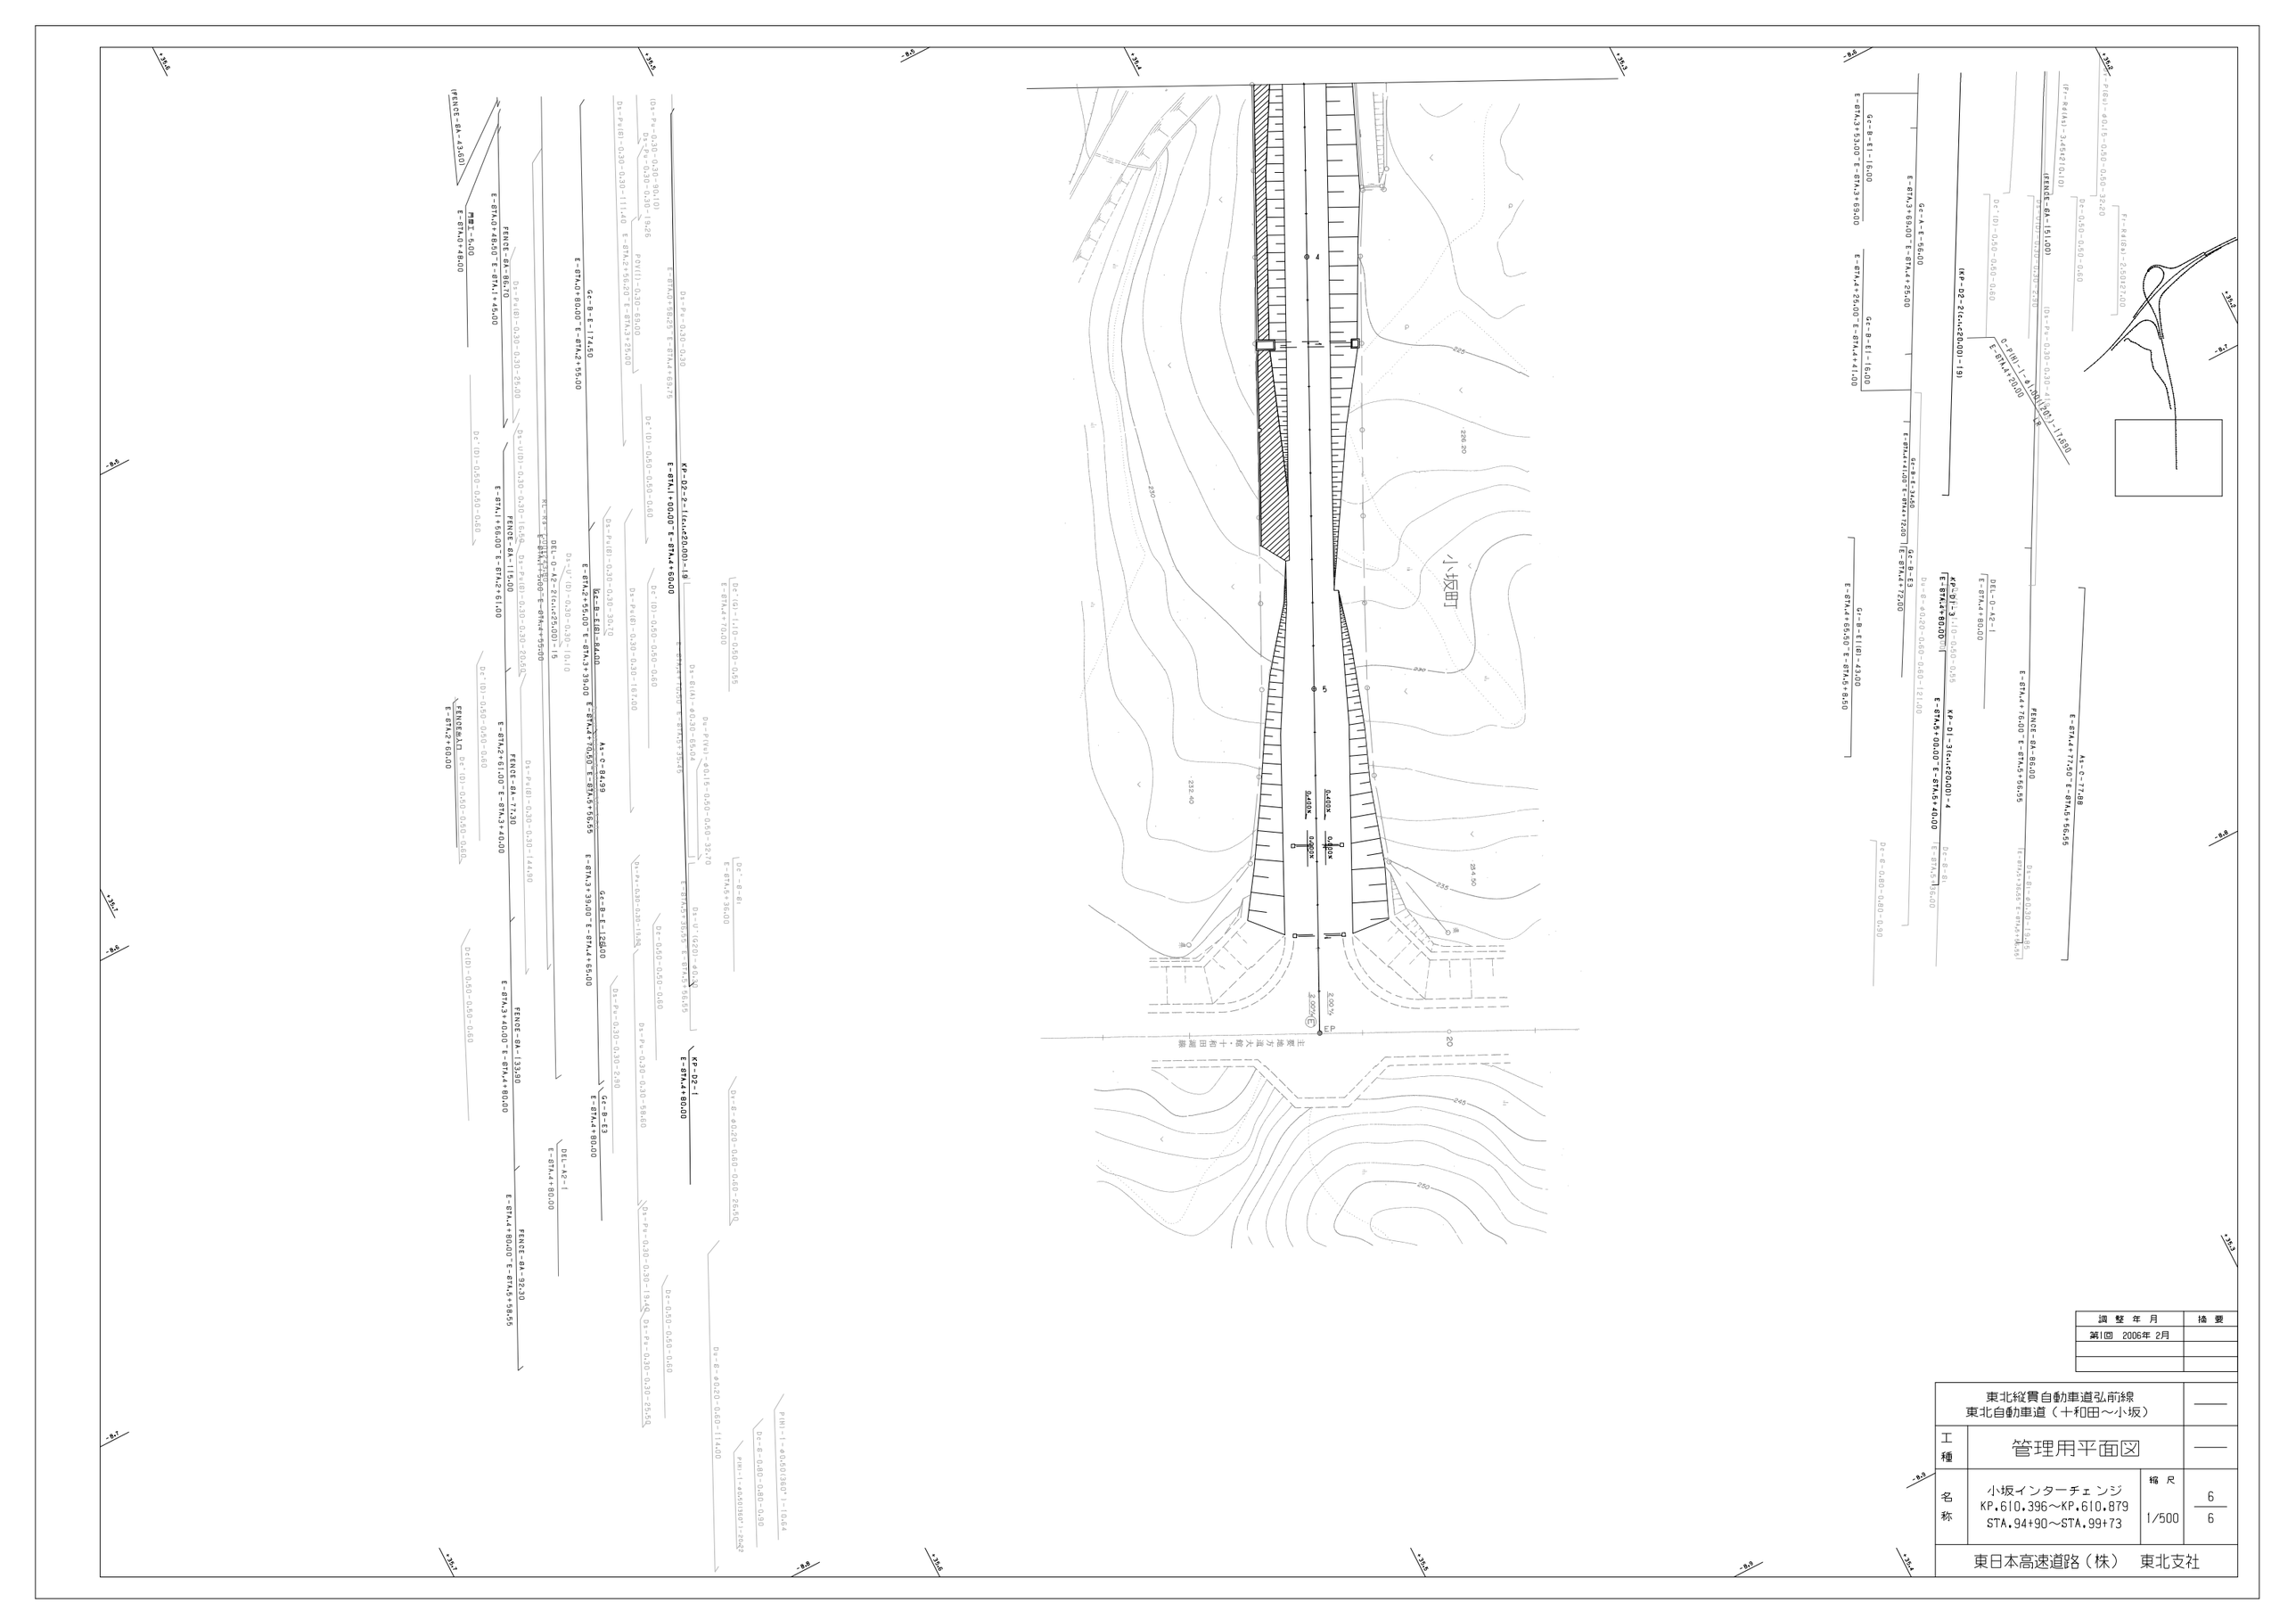

調整年月	摘要
第1回 2006年 2月	

東北縦貫自動車道弘前線 東北自動車道（十和田～小坂）		——
工種	管理用平面図	——
名称	小坂インターチェンジ KP.610.396～KP.610.879 STA.94+90～STA.99+73	縮尺 1/500
		6/6

東日本高速道路（株） 東北支社

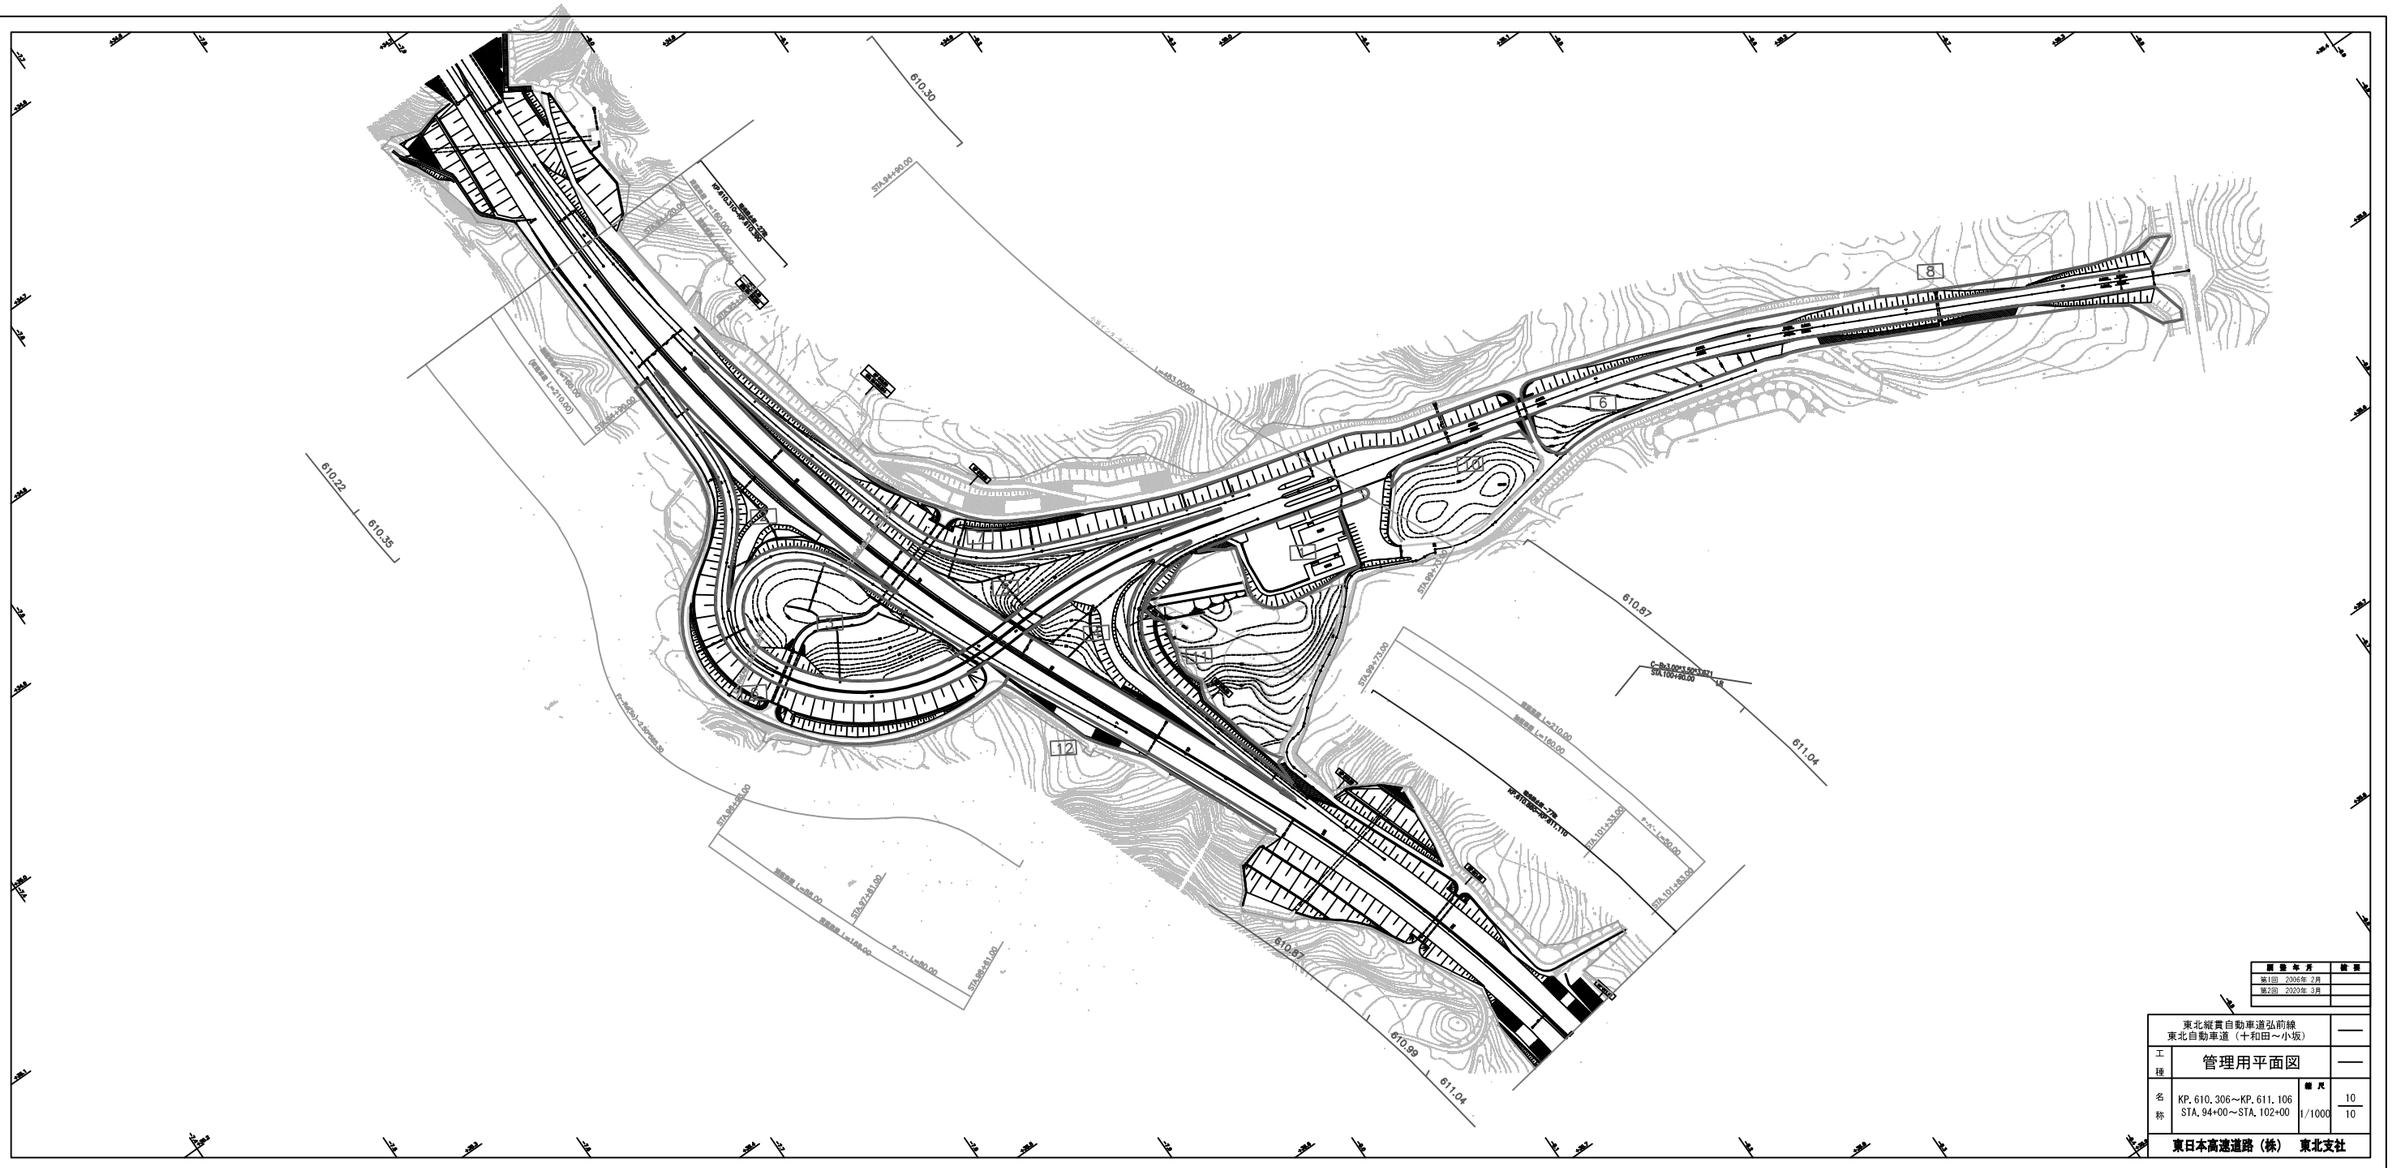

開通年月	備考
第1回　2006年 2月	
第2回　2020年 3月	

東北縦貫自動車道弘前線 東北自動車道（十和田～小坂）			—
工種	管理用平面図		—
名称	KP. 610. 306～KP. 611. 106 STA. 94+00～STA. 102+00	縮尺 1/1000	10 10

東日本高速道路（株）　東北支社

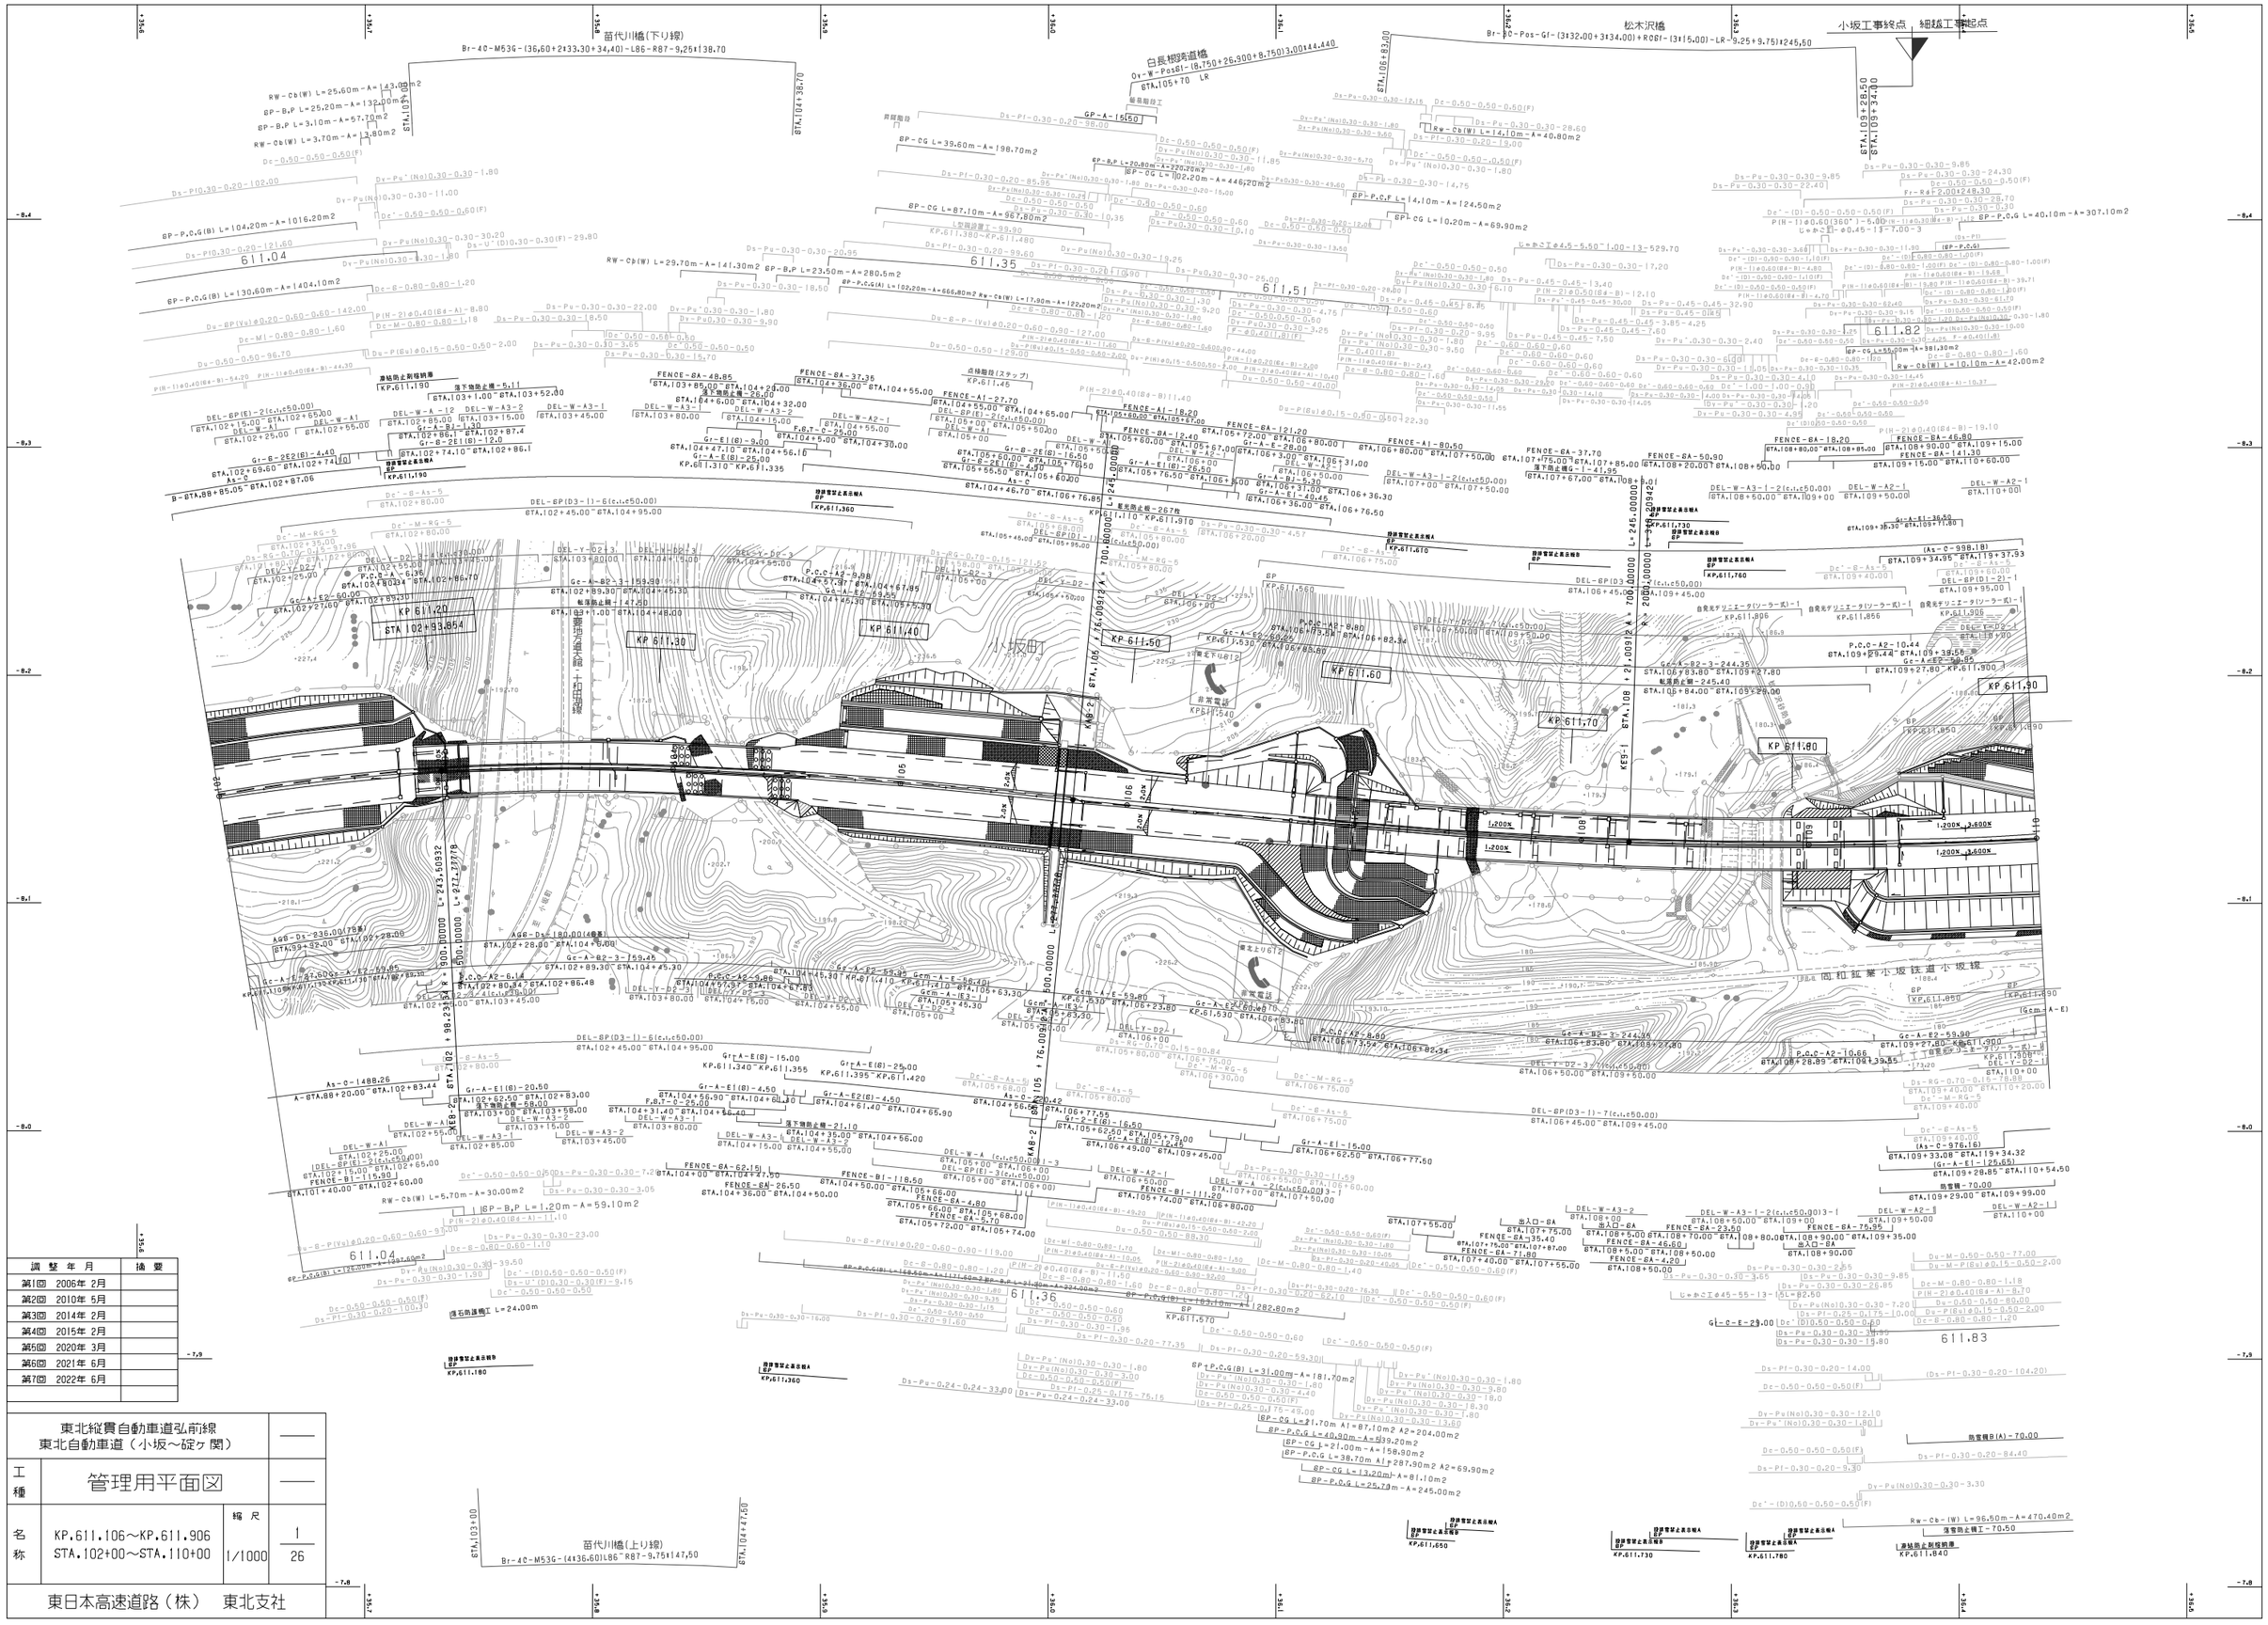

調 整 年 月		摘 要
第1回	2006年 2月	
第2回	2010年 5月	
第3回	2014年 2月	
第4回	2015年 2月	
第5回	2020年 3月	
第6回	2021年 6月	
第7回	2022年 6月	

東北縦貫自動車道弘前線 東北自動車道（小坂～碇ヶ関）			——
工種	管理用平面図		——
名称	KP.611.106～KP.611.906 STA.102+00～STA.110+00	縮尺 1/1000	1 26
東日本高速道路（株） 東北支社			

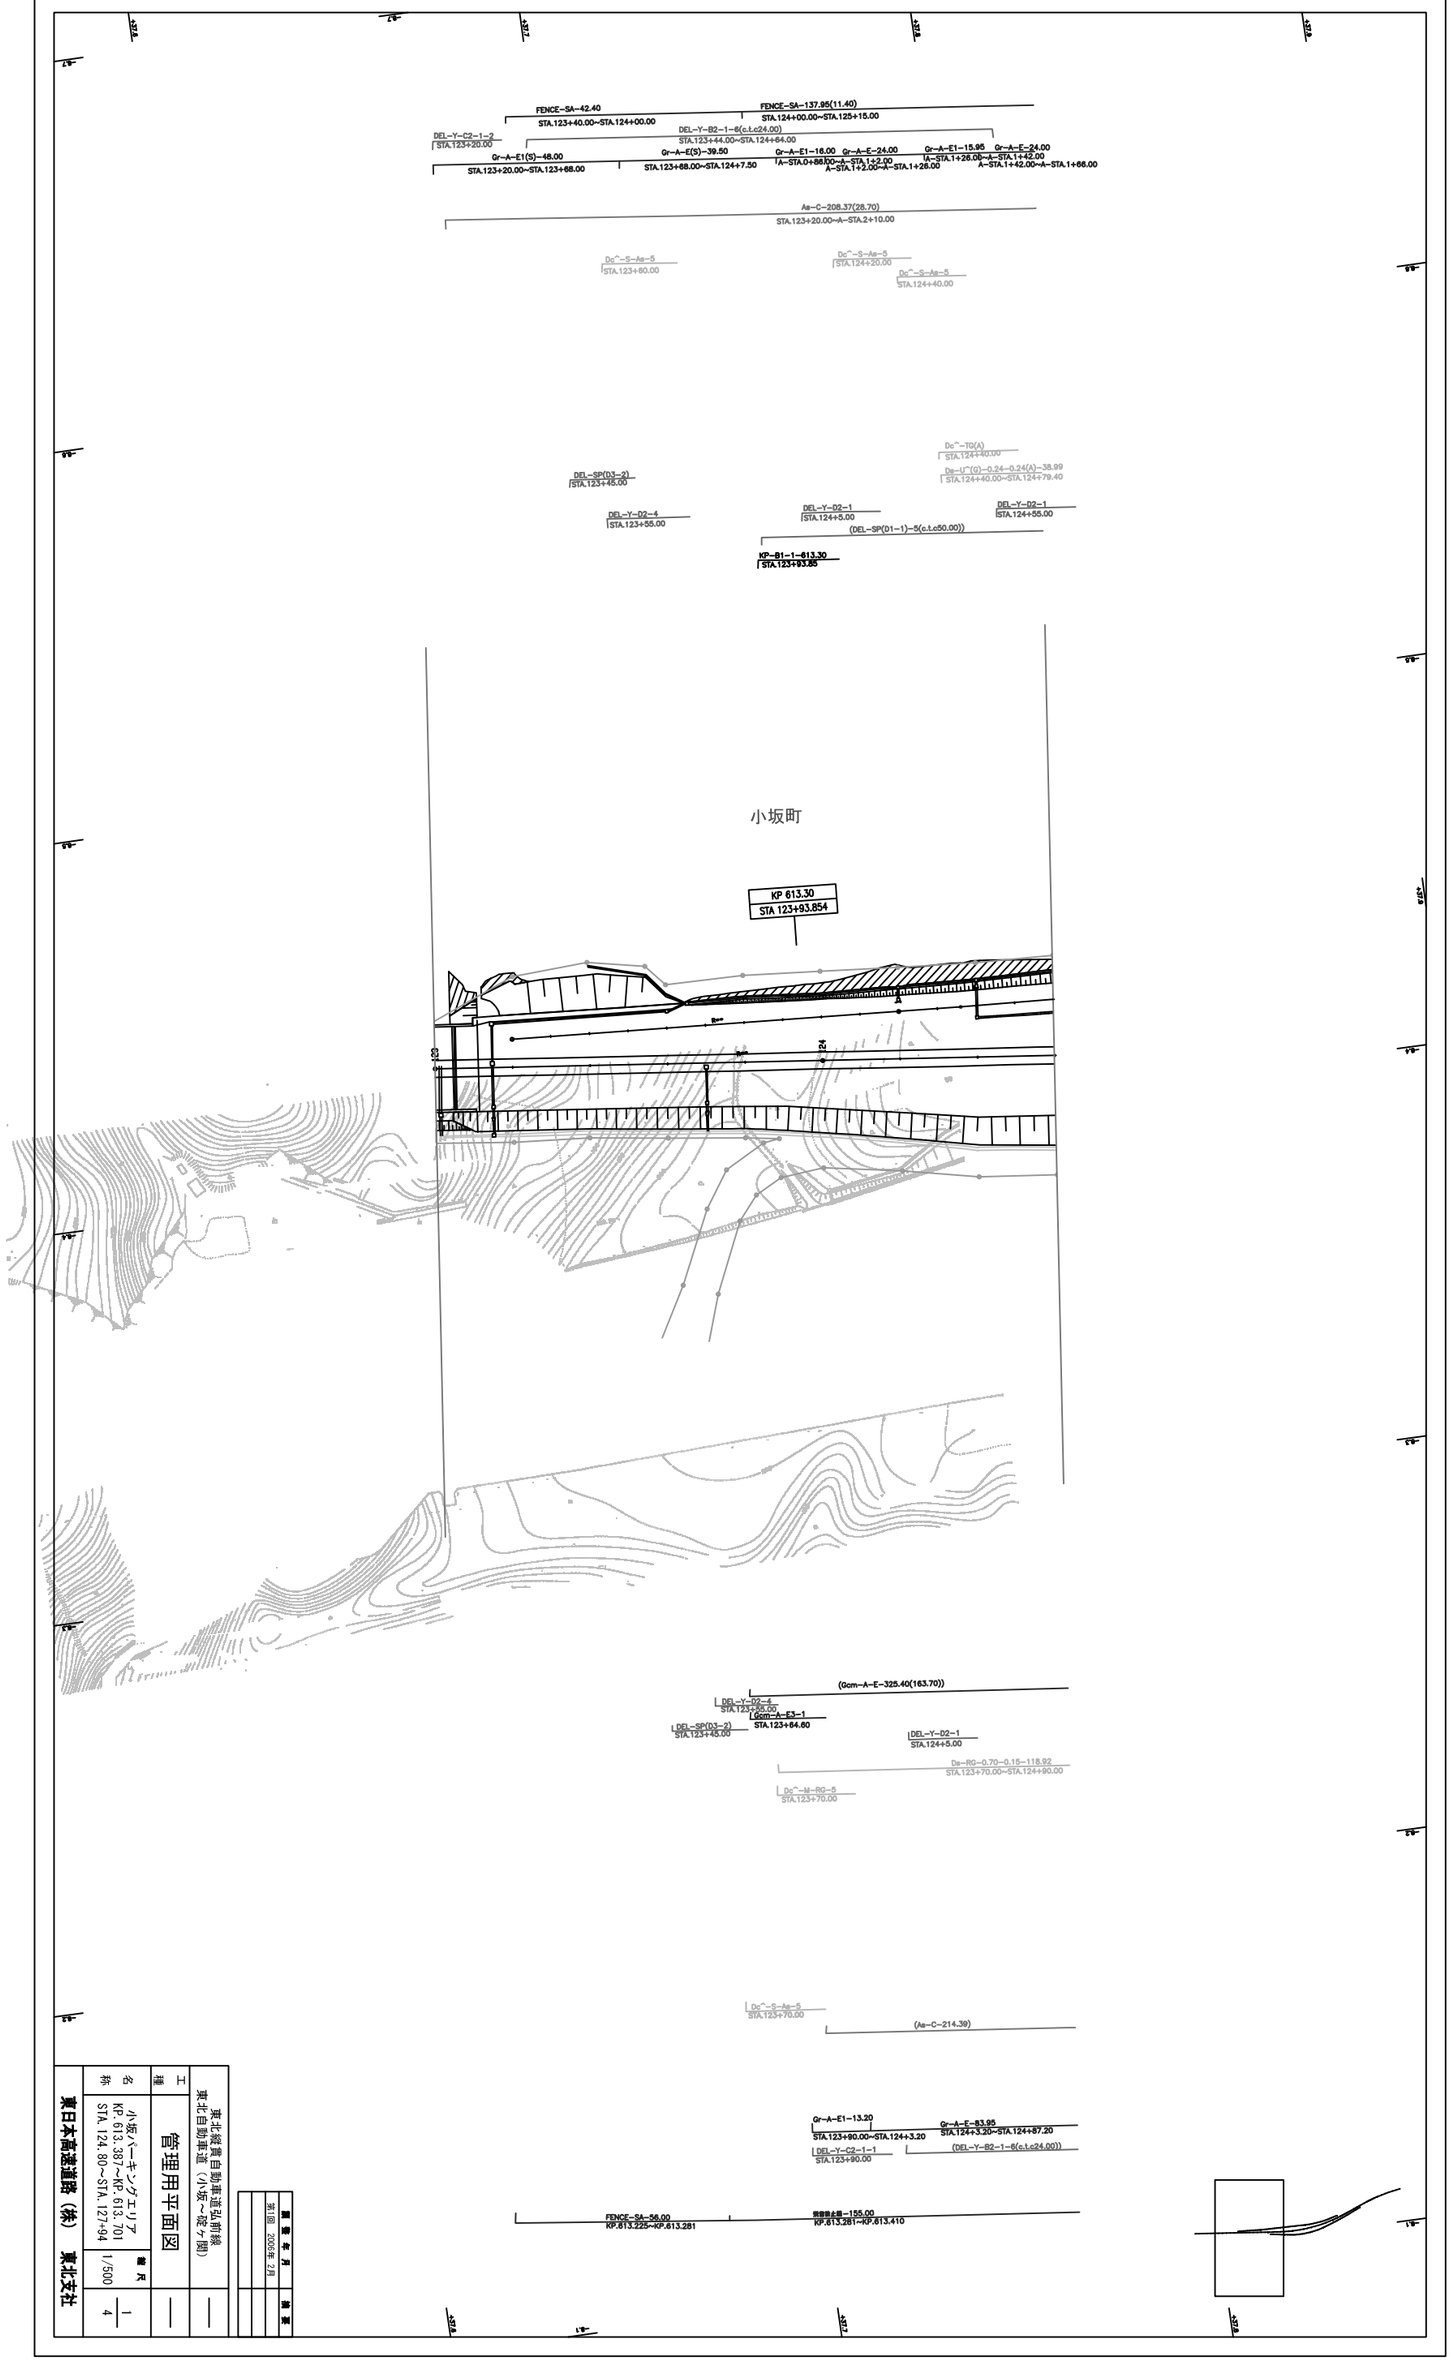

調整年月	第1回 2006年 2月
調査	
東北縦貫自動車道弘前線 東北自動車道（小坂～碇ヶ関）	—
工種	管理用平面図
名称	小坂パーキングエリア KP.613.387～KP.613.701 STA.124.80～STA.127+94
縮尺	1/500
	1/4
東日本高速道路（株） 東北支社	

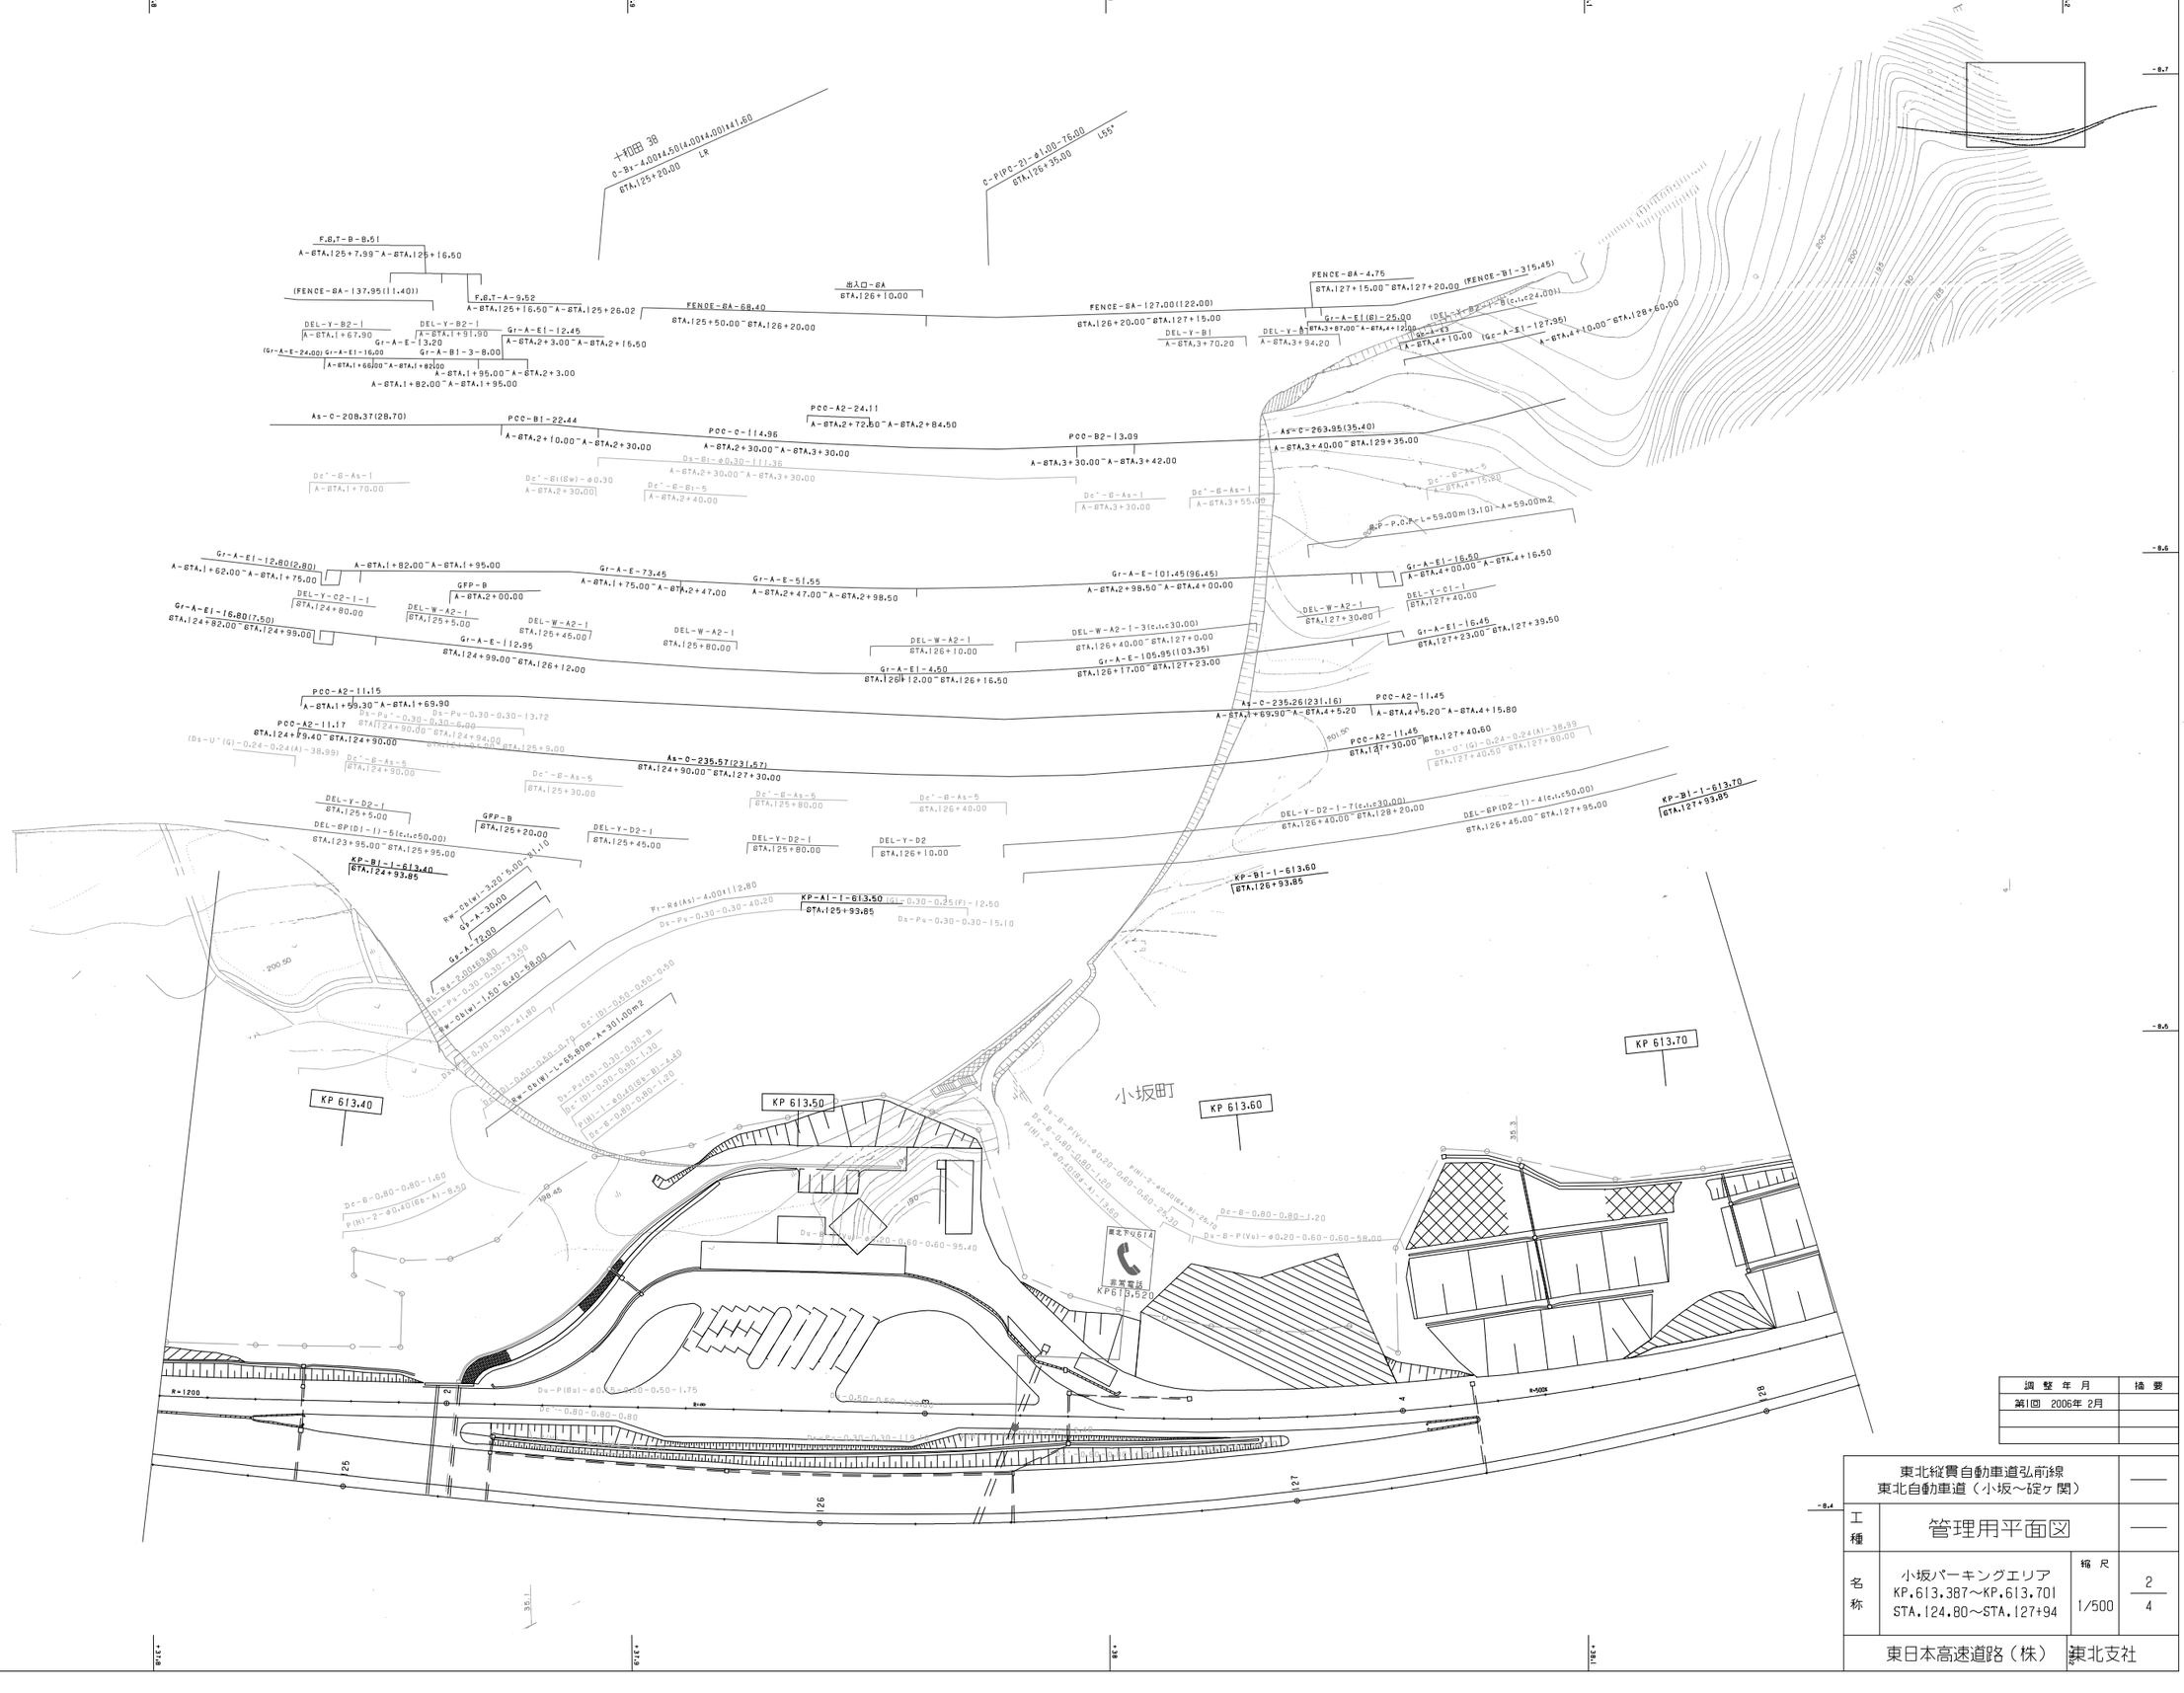
十和田 3B
C-Bs-4.0@14.5@14.0@14.0@14.0

小坂町

非常電話
KR61 3.570

調整年月	摘要
第1回 2006年 2月	

東北縦貫自動車道弘前線
東北自動車道（小坂～碇ヶ関）

工種：管理用平面図

名称：小坂パーキングエリア
KP.613.387～KP.613.701
STA.124.80～STA.127+94

縮尺：1/500

3/4

東日本高速道路（株） 東北支社

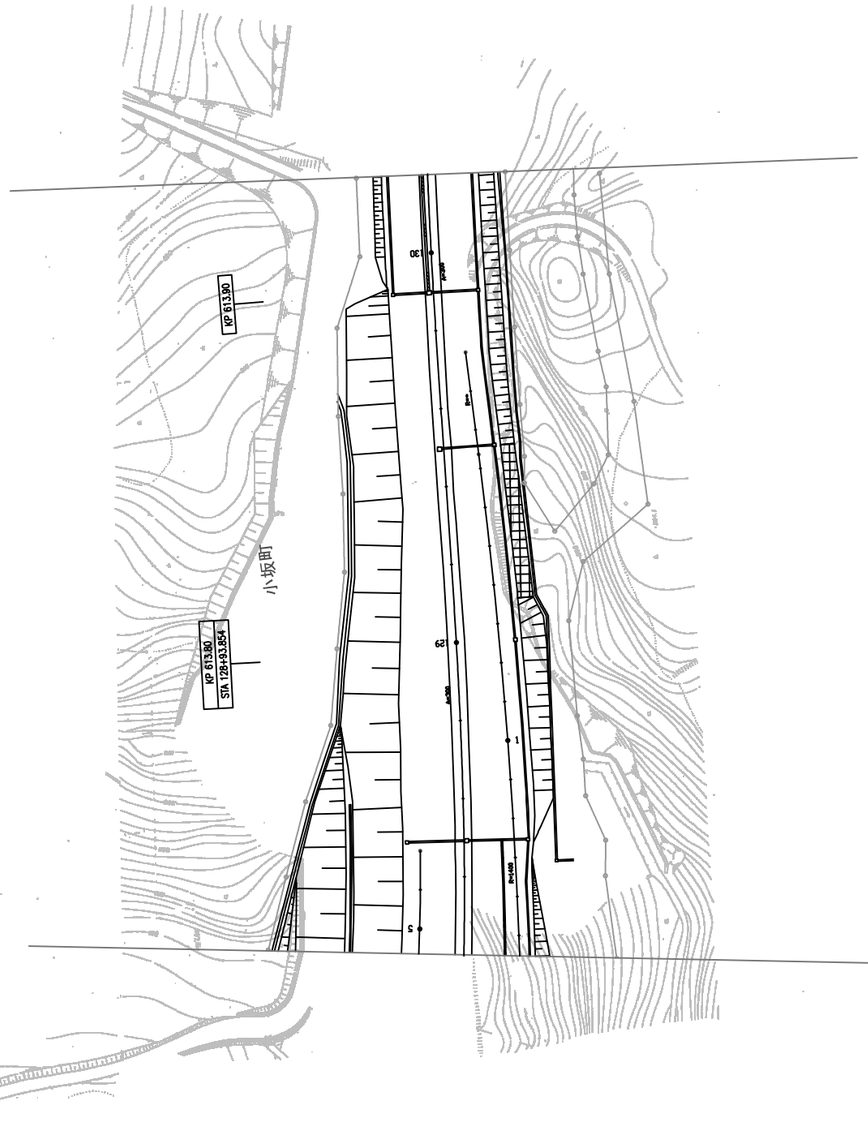

調整年月	摘要
第1回 2006年 2月	

東北縦貫自動車道弘前線 東北自動車道（小坂～碇ヶ関）		——
工種	管理用平面図	——
名称	小坂パーキングエリア KP. 613. 387～KP. 613. 701 STA. 124. 80～STA. 127+94	縮尺 1/500	4/4

東日本高速道路（株） 東北支社

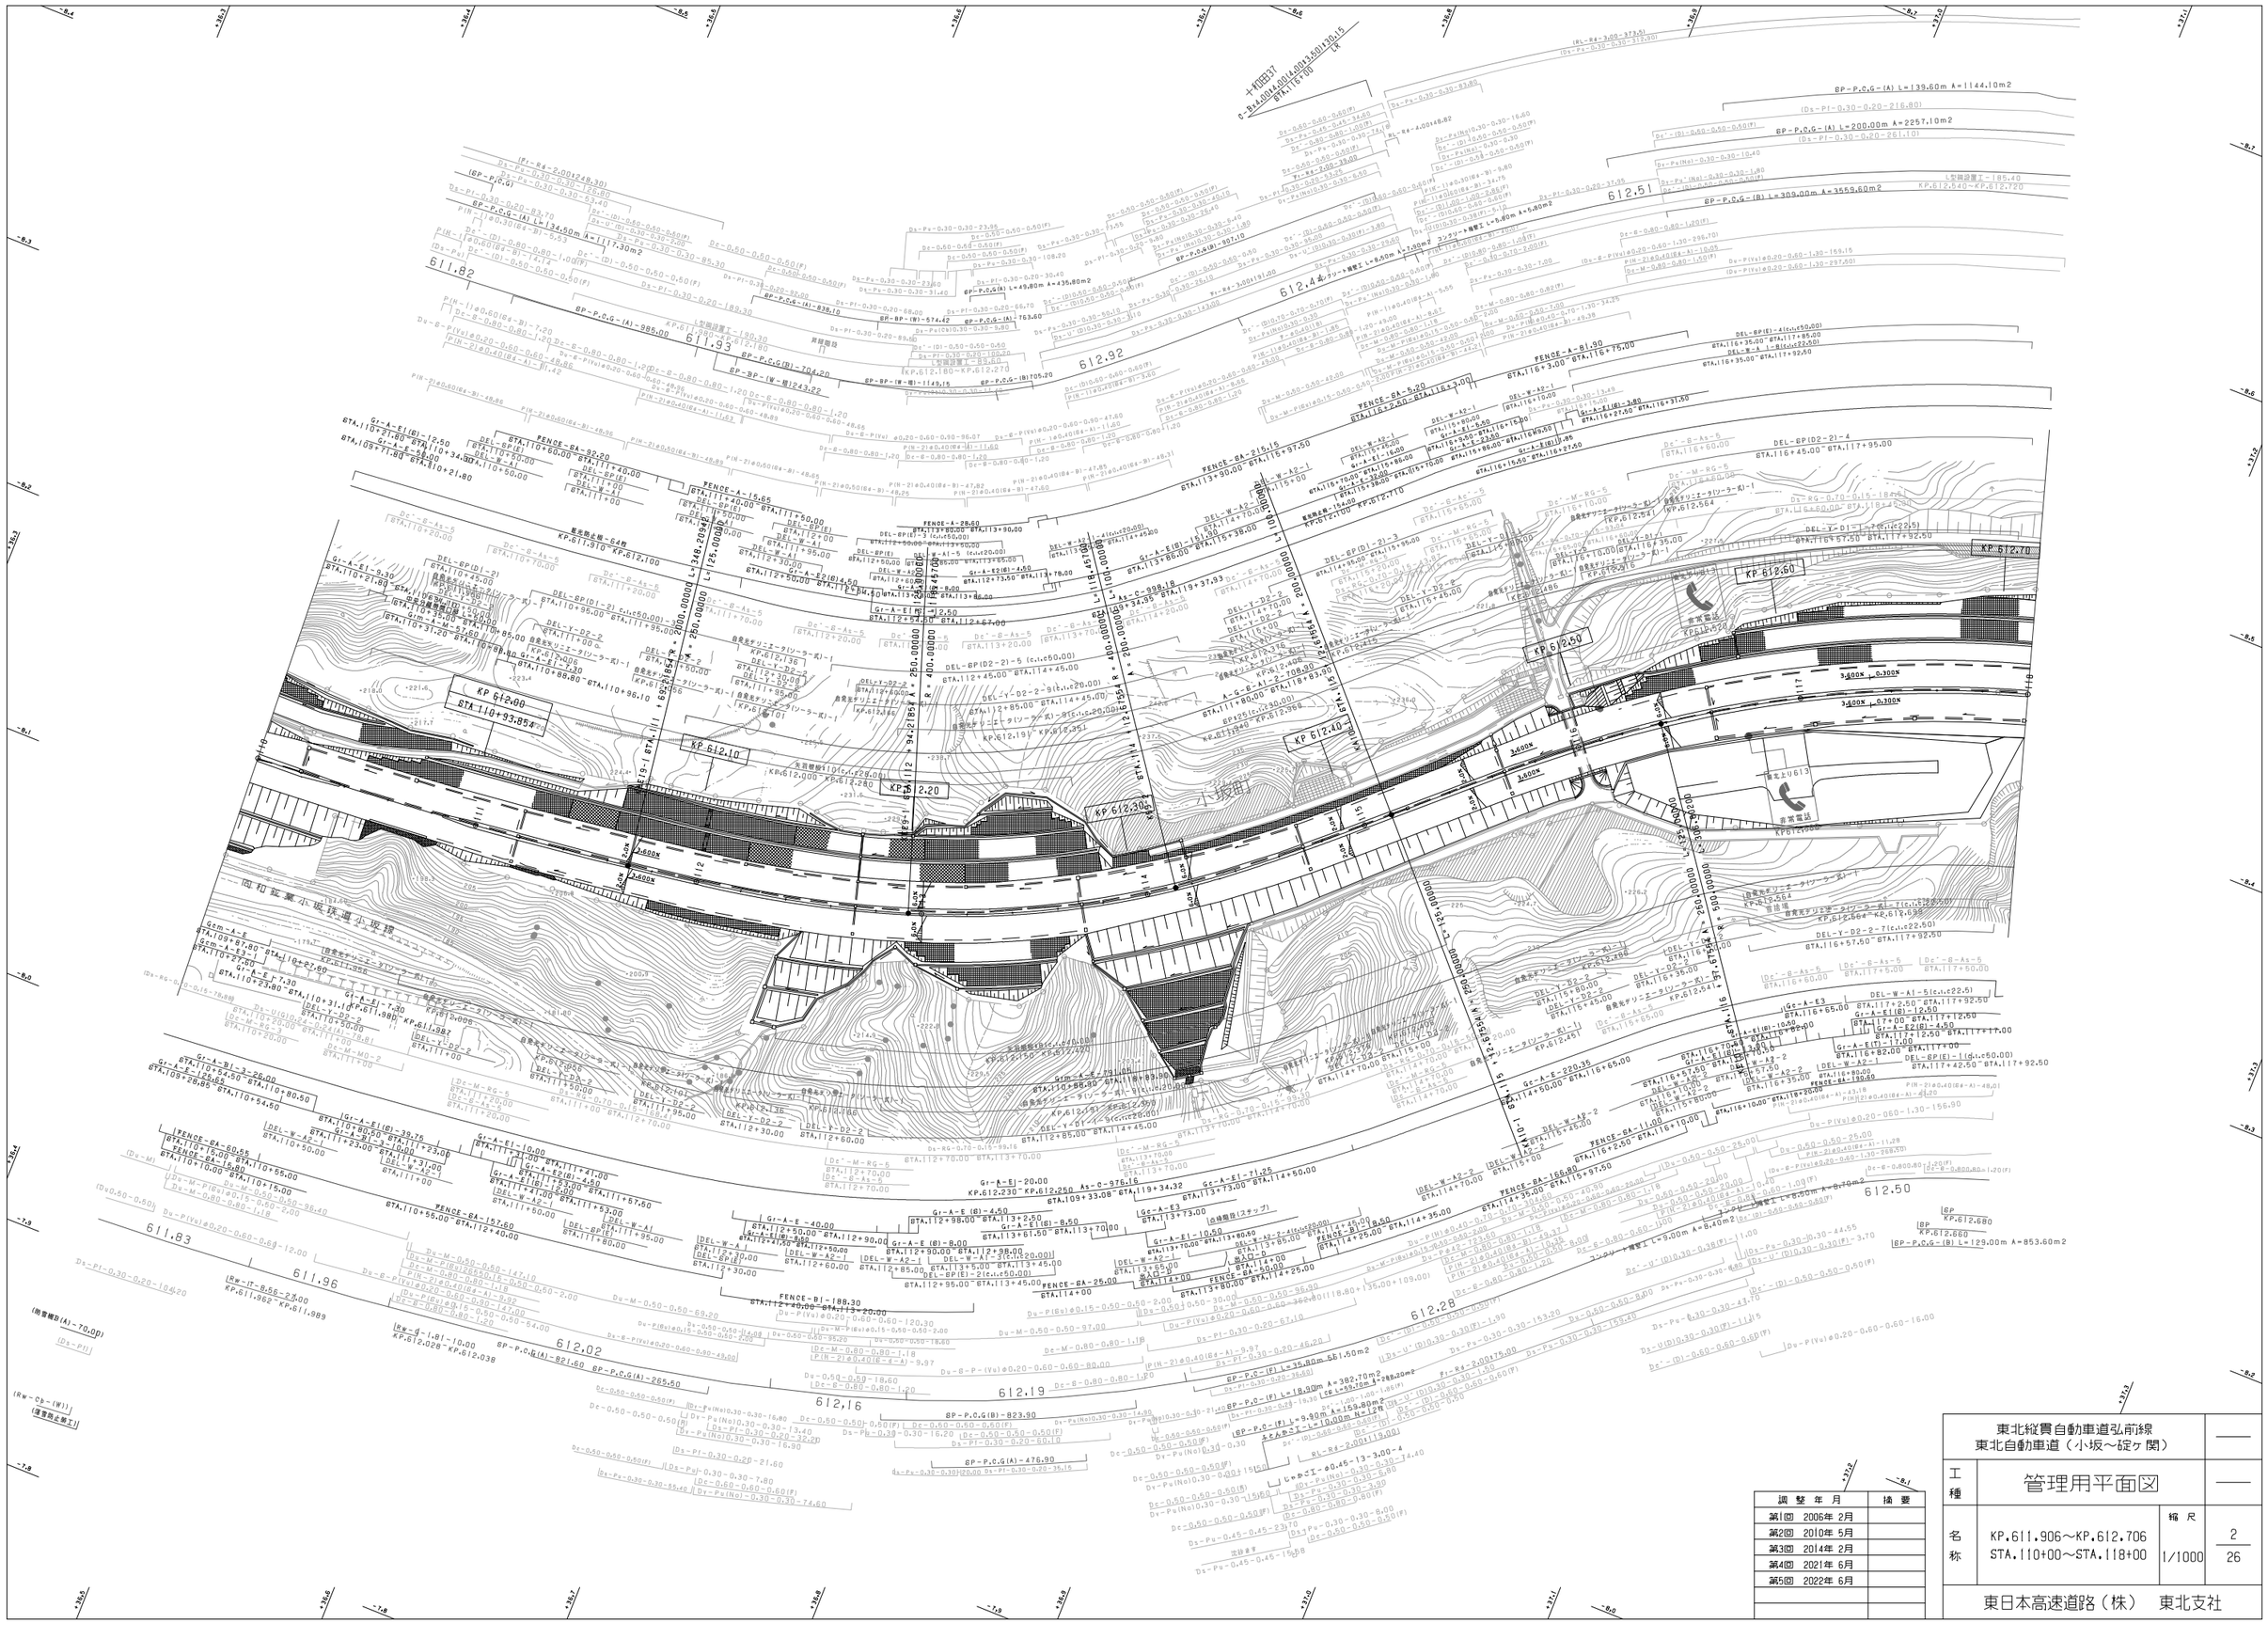
KP 612.00
KP 612.10
KP 612.20
KP 612.30
KP 612.40
KP 612.50
KP 612.60
KP 612.70
小坂田
612,51
612,44
612.92
611.82
611.93
611.83
611.96
612,02
612,16
612.19
612.28
612.50
BP-P,C,G-(A) L=139.60m A=1144.10m2
BP-P,C,G-(A) L=200.00m A=2257.10m2
BP-P,C,G-(B) L=309.00m A=3559.60m2
BP-P,C,G-(A) L=134.50m A=1127.30m2
BP-P,C,G-(A) L=49.80m A=435.80m2
BP-P,C,G-(A) L=6.80m A=7.00m2
BP-P,C,G-(B) L=129.00m A=853.60m2
BP-P,C,G-(A) -985.00
BP-P,C,G-(A)-838.10
BP-P,C,G-(A) 763.60
BP-P,C,G-(B) 705.20
BP-BP-(W-橋)243.22
BP-BP-(W-橋)-1149.15
BP-BP(W)-574.42
BP-P,C,G-(A)-765.00
BP-P,C,G-(A) -823.90
BP-P,C,G-(A) -476.90
BP-P,C,G-(A)-265.50
BP-P,C,G-(A)-821.60
BP-P,C,G-(B) 704.20
BP-P,C,G-(B)-1149.15
BP-P,C,G-(B)-1149.15
KP.612.180~KP.612.270
KP.612.540~KP.612.720
KP.611.862~KP.611.989
KP.612.028~KP.612.038
KP.612.230~KP.612.250
KP.612.680
KP.612.860
L=348.2054
L=125.0000
L=200.0000
L=400.0000
L=250.0000
L=150.0000
L=100.0000
L=200.0000
L=250.0000
L=400.0000
L=250.0000
L=125

東北縦貫自動車道弘前線
東北自動車道（小坂～碇ヶ関）

工種：管理用平面図

名称：KP.612.706～KP.613.506
STA.118+00～STA.126+00

縮尺：1/1000

3
26

東日本高速道路（株）　東北支社

調整年月	摘要
第1回 2006年 2月	
第2回 2010年 5月	
第3回 2014年 2月	
第4回 2015年 2月	
第5回 2020年 3月	
第6回 2021年 6月	

堀内沢橋 L=362.80
Br-30-M53-81-(3x51.50)-LB3-9.75+9.25x154.50
Br-40-M53-81-(4x51.50)-LR-9.75+9.25x206.00
STA.118+42.50
STA.120+98.10
STA.123+5.30
STA.124+80.00
小坂パーキングエリア
Fr-Rg-3.00x373.50
Ds-Pu-0.30-0.30-312.90
Ds-Pu-0.30-0.30-74.70
Ds-Pu-0.30-0.30-94.20
Ds-Pt-0.30-0.20-216.80
Ds-Pt-0.30-0.20-251.10
612.51
(BP-P.C.G-(A))
(BP-P.C.G-(B))
BP-P.C.G-(A)-L=27.00m-A=240.80m2
BP-CG(A)-L=12.50m-A=109.40m2
BP-CG-L=15.50m-A=225.00m2
Ds-Pu-0.30-0.30-14.10
Ds-Pu-0.30-0.30-7.18
Dc-0.70-0.70-0.70(F)
ストラットT-15
Rw-Ob(W)-(2.15~2.33)-10.26
Rw-Ob(W)-(3.15~3.40)-9.35
取水工
水路付口T A
水路付口T B
Ds-Pu-0.30-0.30-1.60
Ds-Pu-0.45-0.45-9.70
Dc-0.60-0.60-0.60(F)
Ds-Pu-0.30-0.30-41.60
Ds-Pu-0.45-0.45-43.45
Ds-Pu-0.30-0.30-2.70
Ds-Pu-0.45-0.45-51.20
Dc-1.00-1.00-2.00(F)
Ds-U-0.80-1.50-20.30
Ds-U-0.45-0.45(B)-7.70
Ds-U-0.45-0.45-10.35
Ds-Pu-0.30-0.30-50.00
Ds-Pu(Ys)-0.30-0.30-24.60
Ds-Pu-0.30-0.30-13.75
Dc-0.50-0.50-0.50(F)
Ds-Pu-0.30-0.30-18.85
Ds-Pu-0.30-0.30-33.55
Ds-Pu-0.30-0.30-12.40
Ds-Pu-0.30-0.30-16.80
Ds-Pu-0.30-0.30-16.70
Ds-Pu-0.30-0.30-16.80
Dc-0.50-0.50-0.50(F)
Dc-0.60-0.60-0.60(F)
Dc-0.60-0.60-0.60(F)
Dc-0.60-0.60-0.60(F)
Dc-0.60-0.60-0.60(F)
Dc-0.60-0.60-0.60(F)
Dc-0.60-0.60-0.60(F)
Dc-0.60-0.60-0.60(F)
Dc-0.60-0.60-0.60(F)
Dc-0.60-0.60-1.20(F)
Dc-0.60-0.60-1.30-296.70
Dc-M-0.80-0.80-1.18(F)
Dc-M-0.80-0.80-297.50
Ds-Pu-0.30-0.30-15.80
Ds-Pu(Ys)ø0.20-0.60-1.10-54.40
P(H-2)ø0.40(Ds-A)-14.10
P(H-2)ø0.40(Ds-A)-5.30
P(H-2)ø0.40(Ds-B)-49.30
P(H-2)ø0.40(Ds-B)-39.50
P(H-2)ø0.40(Ds-B)-9.00
P(H-2)ø0.40(Ds-A)-10.70
P(H-2)ø0.40(Ds-A)-11.60
P(H-3)ø0.40(Ds-B)-46.80
Dc-M-0.50-0.50-52.10
P(H-1)ø0.40(Ds-B)-2.10
Ds-U-0.80-0.80-1.20
Dc-M-0.70-0.70-1.18
Dc-M-0.80-0.80-1.20
Dc-M-0.80-0.80-1.80
Dc-8-0.80-0.80-1.80
Dc-8-0.80-0.80-1.20
Dc-8-0.80-0.80-1.20
Dc-8-0.80-0.80-1.60
Dc-0.70-0.70-0.70(F)
Dc-0.70-0.70-0.90(F)
613.21
613.27
Ds-Pu-0.30-0.30-33.80
Ds-Pu-0.30-0.30-47.90
Ds-Pu-0.30-0.30-59.50
Ds-Pu-0.30-0.30-6.00
Ds-Pu-0.30-0.30-13.72
Ds-Pu-0.30-0.30-7.50
Dc-0.60-0.60-0.60(F)
Dc-0.70-0.70-0.70(F)
Dc-0.70-0.70-0.15-138.92
Ds-RG-0.70-0.15-138.92
Ds-RG-0.70-0.15-38.00
Ds-RG-0.70-0.15-109.02
Ds-RG-0.70-0.15-30.00
Dc-8-0.80-0.80-2.20
Dc-8-0.80-0.80-1.20
Dc-8-0.80-0.80-1.60
Dc-M-RG-5
Dc'-M-RG-5
Dc'-TG(A)
Dc'-8-As-5
Dc'-M-0.80-0.80-1.18
Dc'-M-0.80-0.80-1.80
Dc'-M-0.70-0.70-2.00
Dc'-M-0.80-0.80-1.80
Dc'-M-0.80-0.80-1.60
Dc'-8-0.80-0.80-2.20
Dc'-8-0.80-0.80-1.20
Dc'-(D)-0.50-0.50-0.50(F)
Dc'-(D)-0.50-0.50-0.50
Dc'-(D)0.50-0.50-0.50
Dc'-(D)0.45-0.45(F)-8.60
Dc'-(D)-0.50-0.50(F)
Dc'-(D)0.50-0.50-0.50(F)
Dc'-(D)0.45-0.45(F)-4.00
Dc'-(D)-0.50-0.50(F)
Dc'-(D)0.50-0.50-7.50
Dc'-(D)0.50-0.50-0.50(F)
Dc'-(D)0.50-0.50-37.00
Dc'-(D)0.50-0.50-107.10
Dc'-(D)0.50-0.50-117.10
Dc'-(D)0.50-0.50-25.00
Dc'-(D)0.50-0.50-1.80
Dc'-(D)0.50-0.50-0.50(F)
Dc'-(D)0.50-0.50-7.50
Dc'-(D)0.50-0.50-0.50(F)
Dc'-(D)0.50-0.50-0.50(F)
Dc'-(D)0.50-0.50-0.50(F)

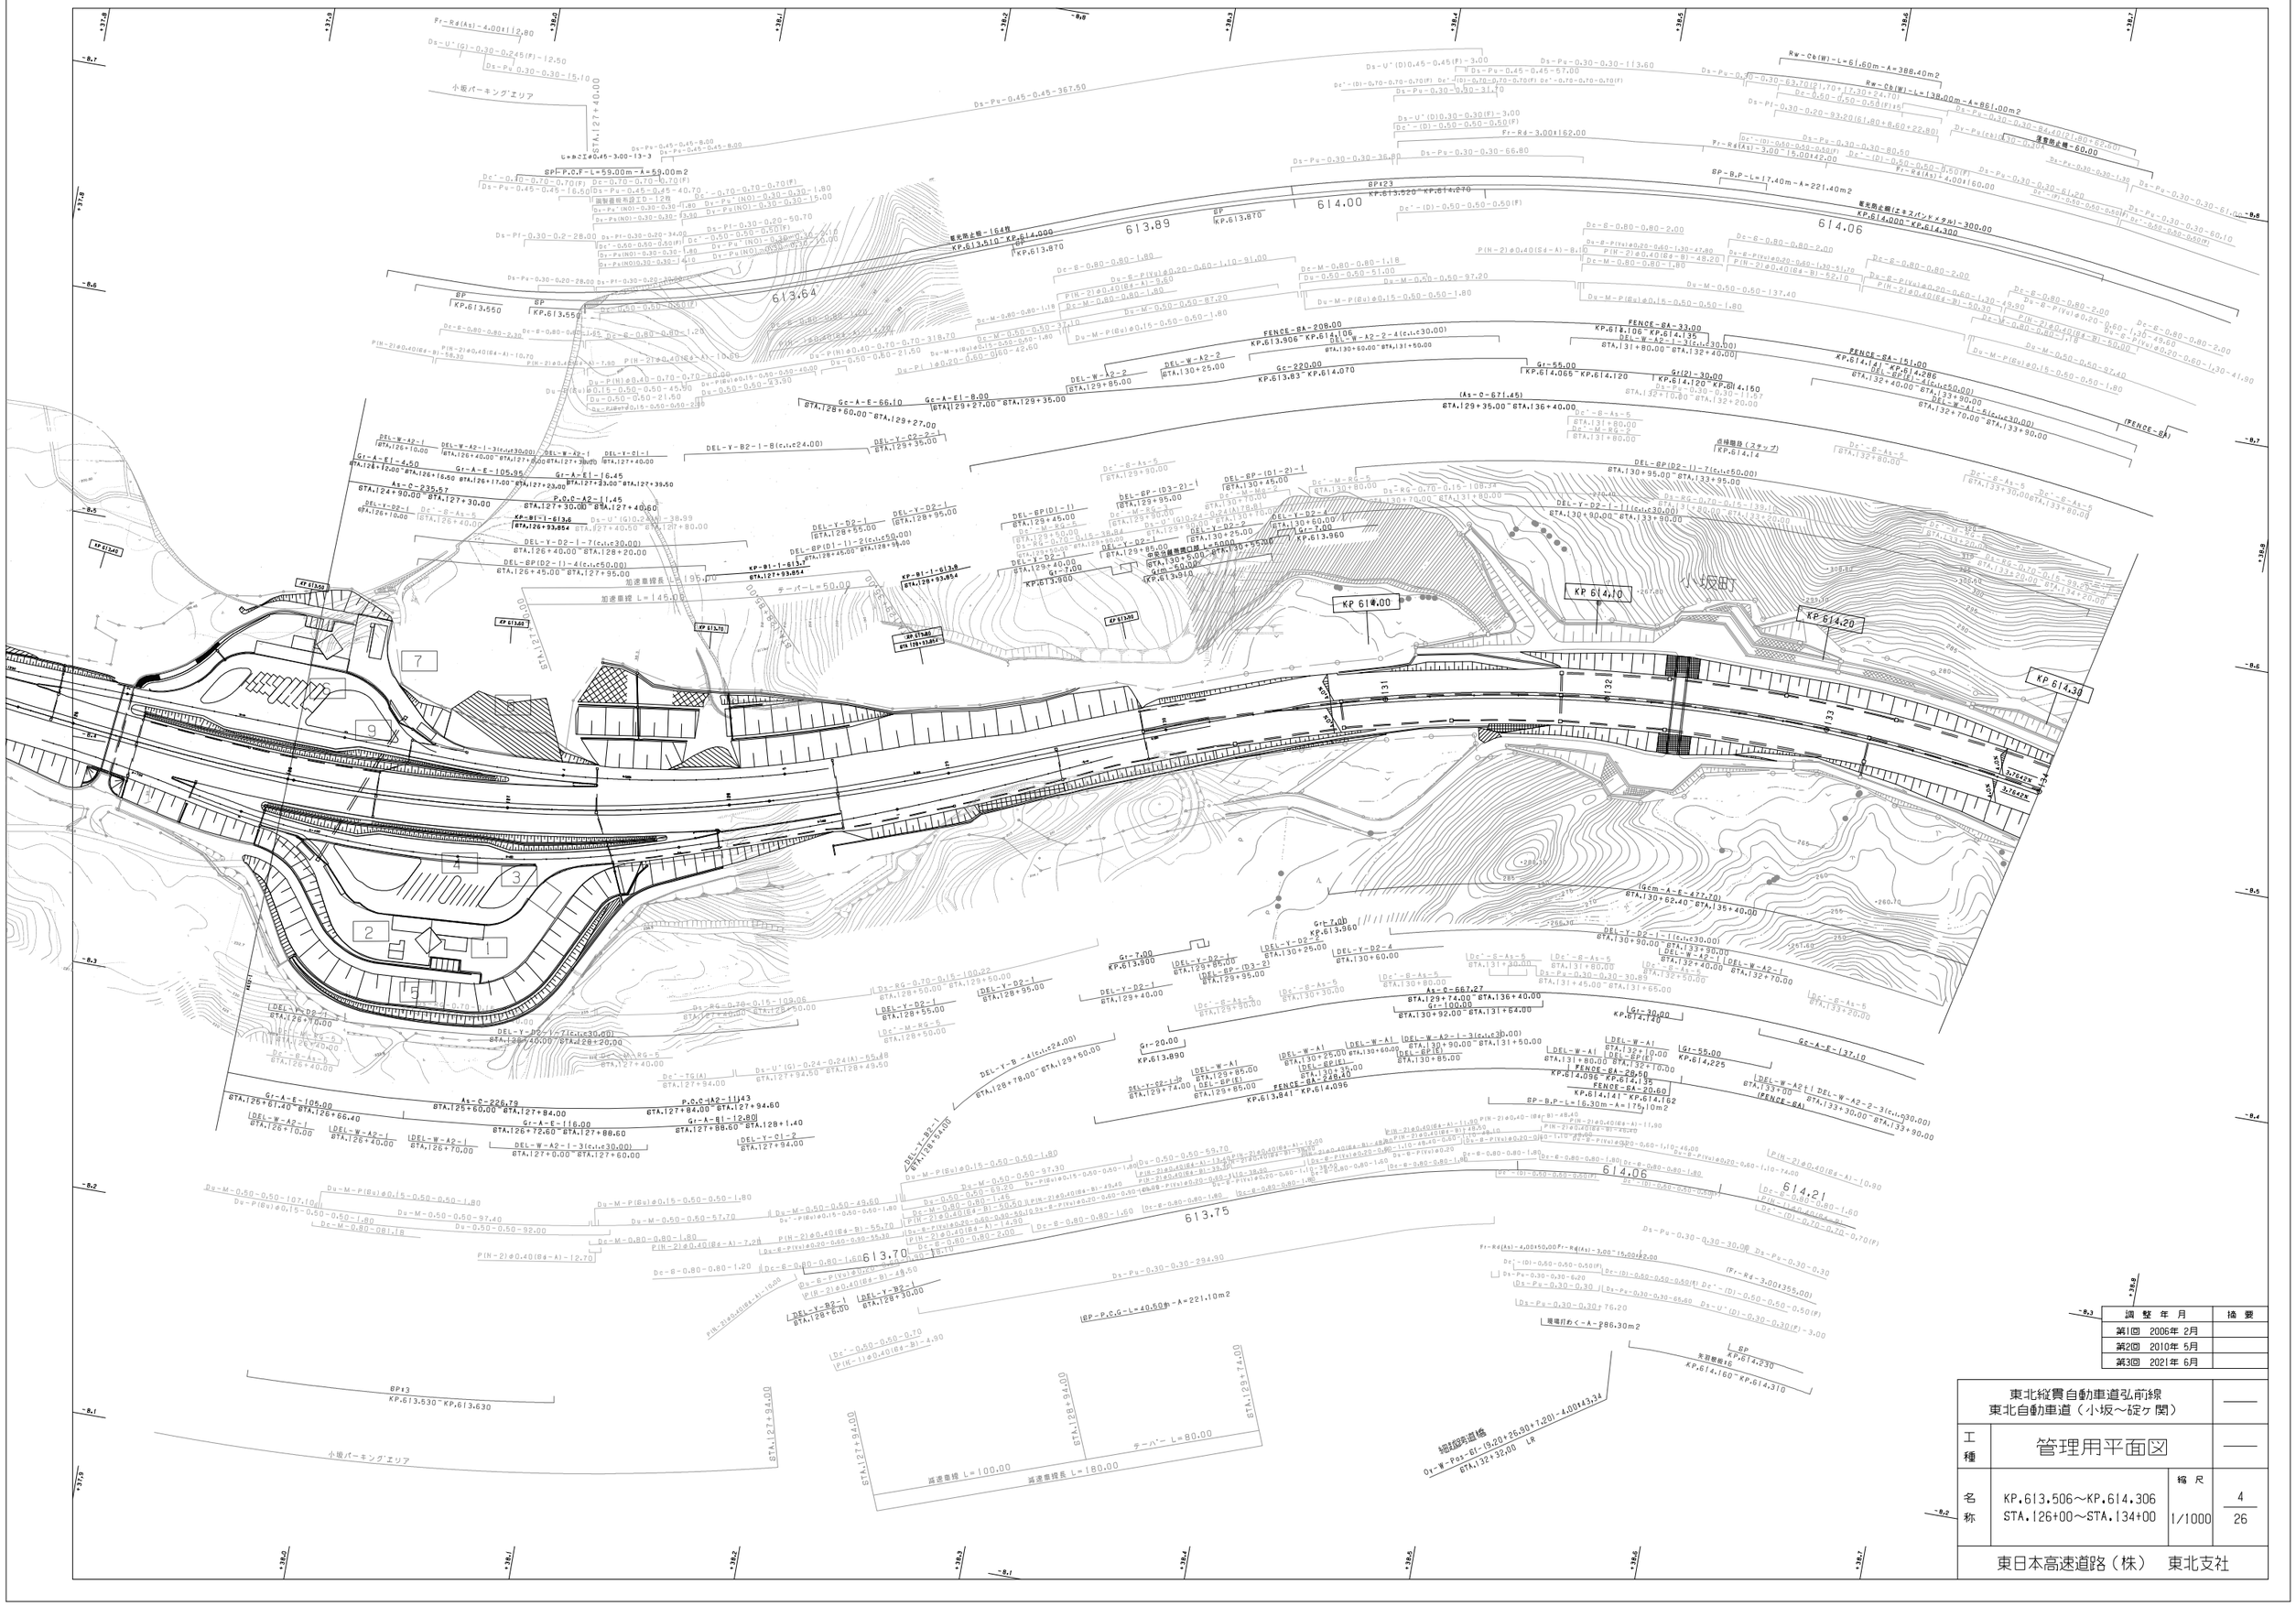

調整年月	摘要
第1回 2006年 2月	
第2回 2010年 5月	
第3回 2021年 6月	

東北縦貫自動車道弘前線 東北自動車道（小坂～碇ヶ関）			——
工種	管理用平面図		——
名称	KP.613.506～KP.614.306 STA.126+00～STA.134+00	縮尺 1/1000	4 26

東日本高速道路（株）　東北支社

東北縦貫自動車道弘前線
東北自動車道（小坂～碇ヶ関）

工種	管理用平面図		
名称	KP.614.306～KP.615.106 STA.134+00～STA.142+00	縮尺 1/1000	5 26

東日本高速道路（株）　東北支社

調整年月	摘要
第1回　2006年 2月	
第2回　2010年 5月	
第3回　2021年 6月	
第4回　2023年 4月	

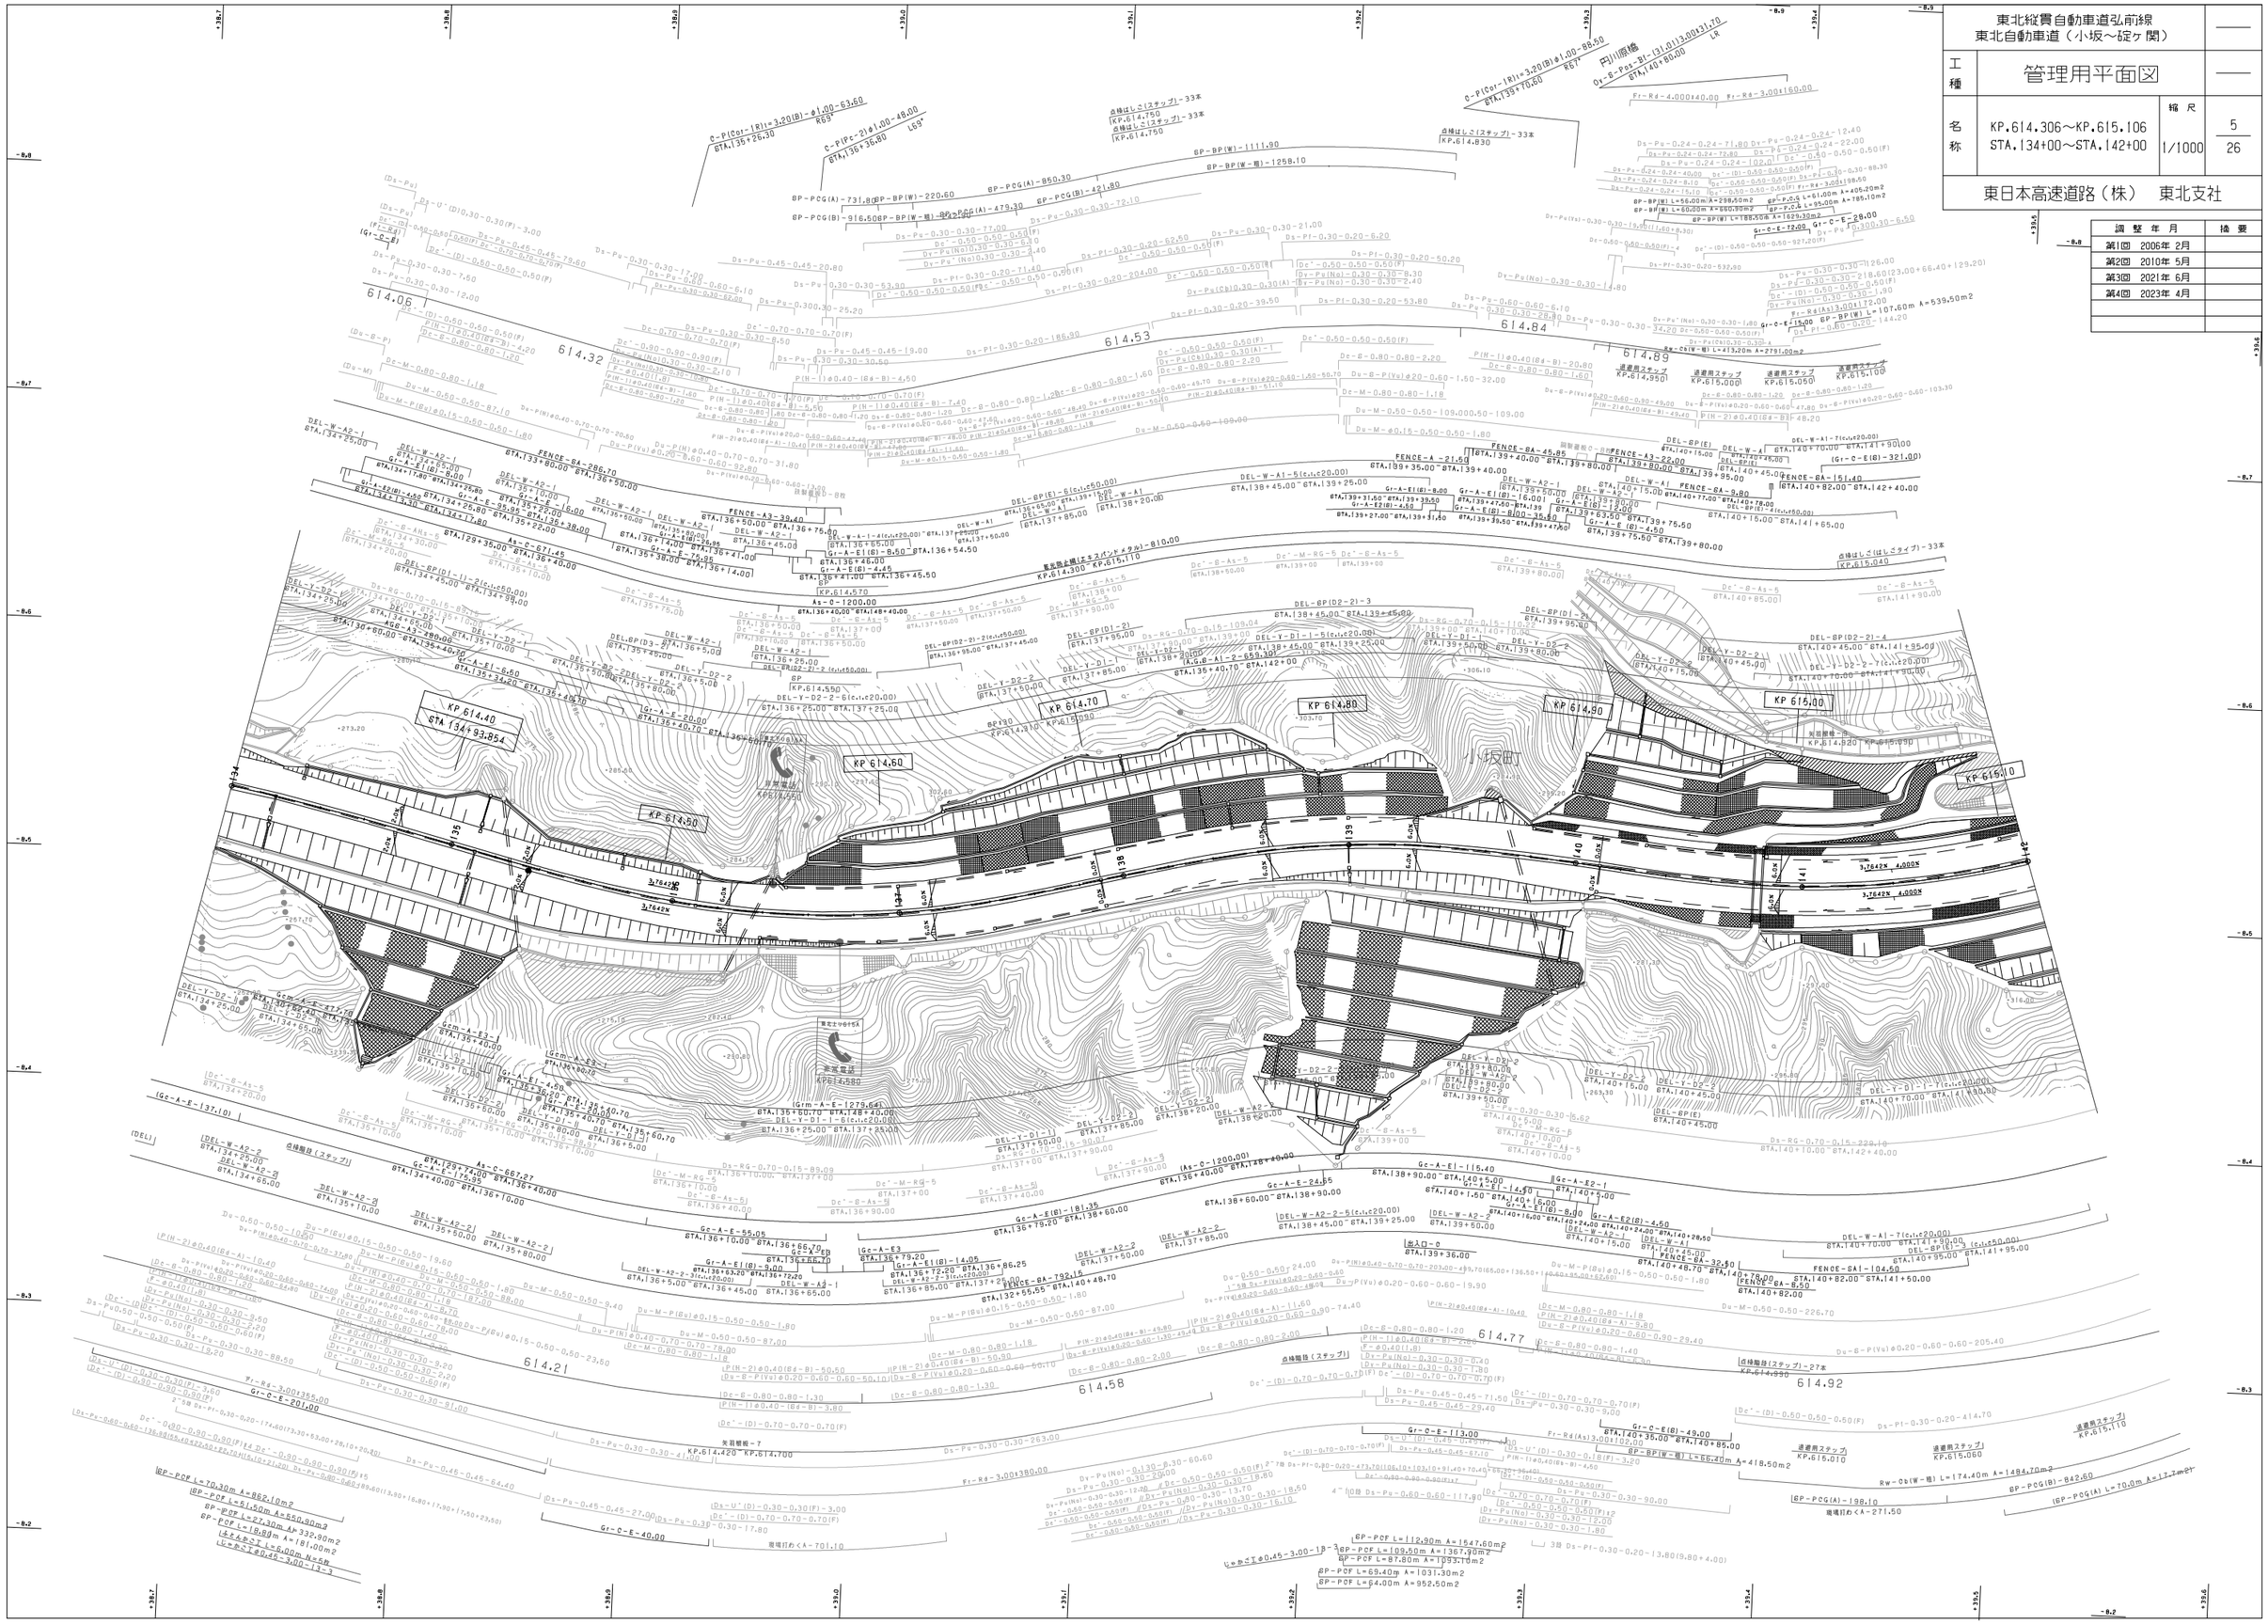
KP 614.40
KP 614.50
KP 614.60
KP 614.70
KP 614.80
KP 614.90
KP 615.00
KP 615.10
614.06
614.32
614.53
614.84
614.89
614.21
614.58
614.77
614.92
小坂町
Ds-Pu
Ds-Pf
Ds-Pt
Dc'-(D)
Dc'-M-RG
Dc'-E-As
Gr-A-E
Gr-C-E
DEL-W-A2-1
DEL-W-A2-2
DEL-W-A1
DEL-Y-D2-1
DEL-Y-D2-2
DEL-BP(D2-2)
DEL-BP(E)
FENCE-A3-39.40
FENCE-A3-22.00
FENCE-A3-321.00
FENCE-8A-286.70
FENCE-8A-45.85
FENCE-8A-151.40
FENCE-8A-9.80
FENCE-8A-104.60
FENCE-8A-32.50
FENCE-8A-8.50
As-C-667.27
As-C-1200.00
As-C-621.45
As-C-201.00
As-C-1200.00
As-C-667.27
As-C-1175.95
As-C-1200.00
As-C-1200.00
As-C-1200.00

東北縦貫自動車道弘前線
東北自動車道（小坂～碇ヶ関）

工種	管理用平面図		——
名称	KP.615.106～KP.615.906 STA.142+00～STA.150+00	縮尺 1/1000	6 26

東日本高速道路（株）　東北支社

調整年月	摘要
第1回　2006年 2月	
第2回　2010年 5月	
第3回　2021年 6月	
第4回　2023年 4月	

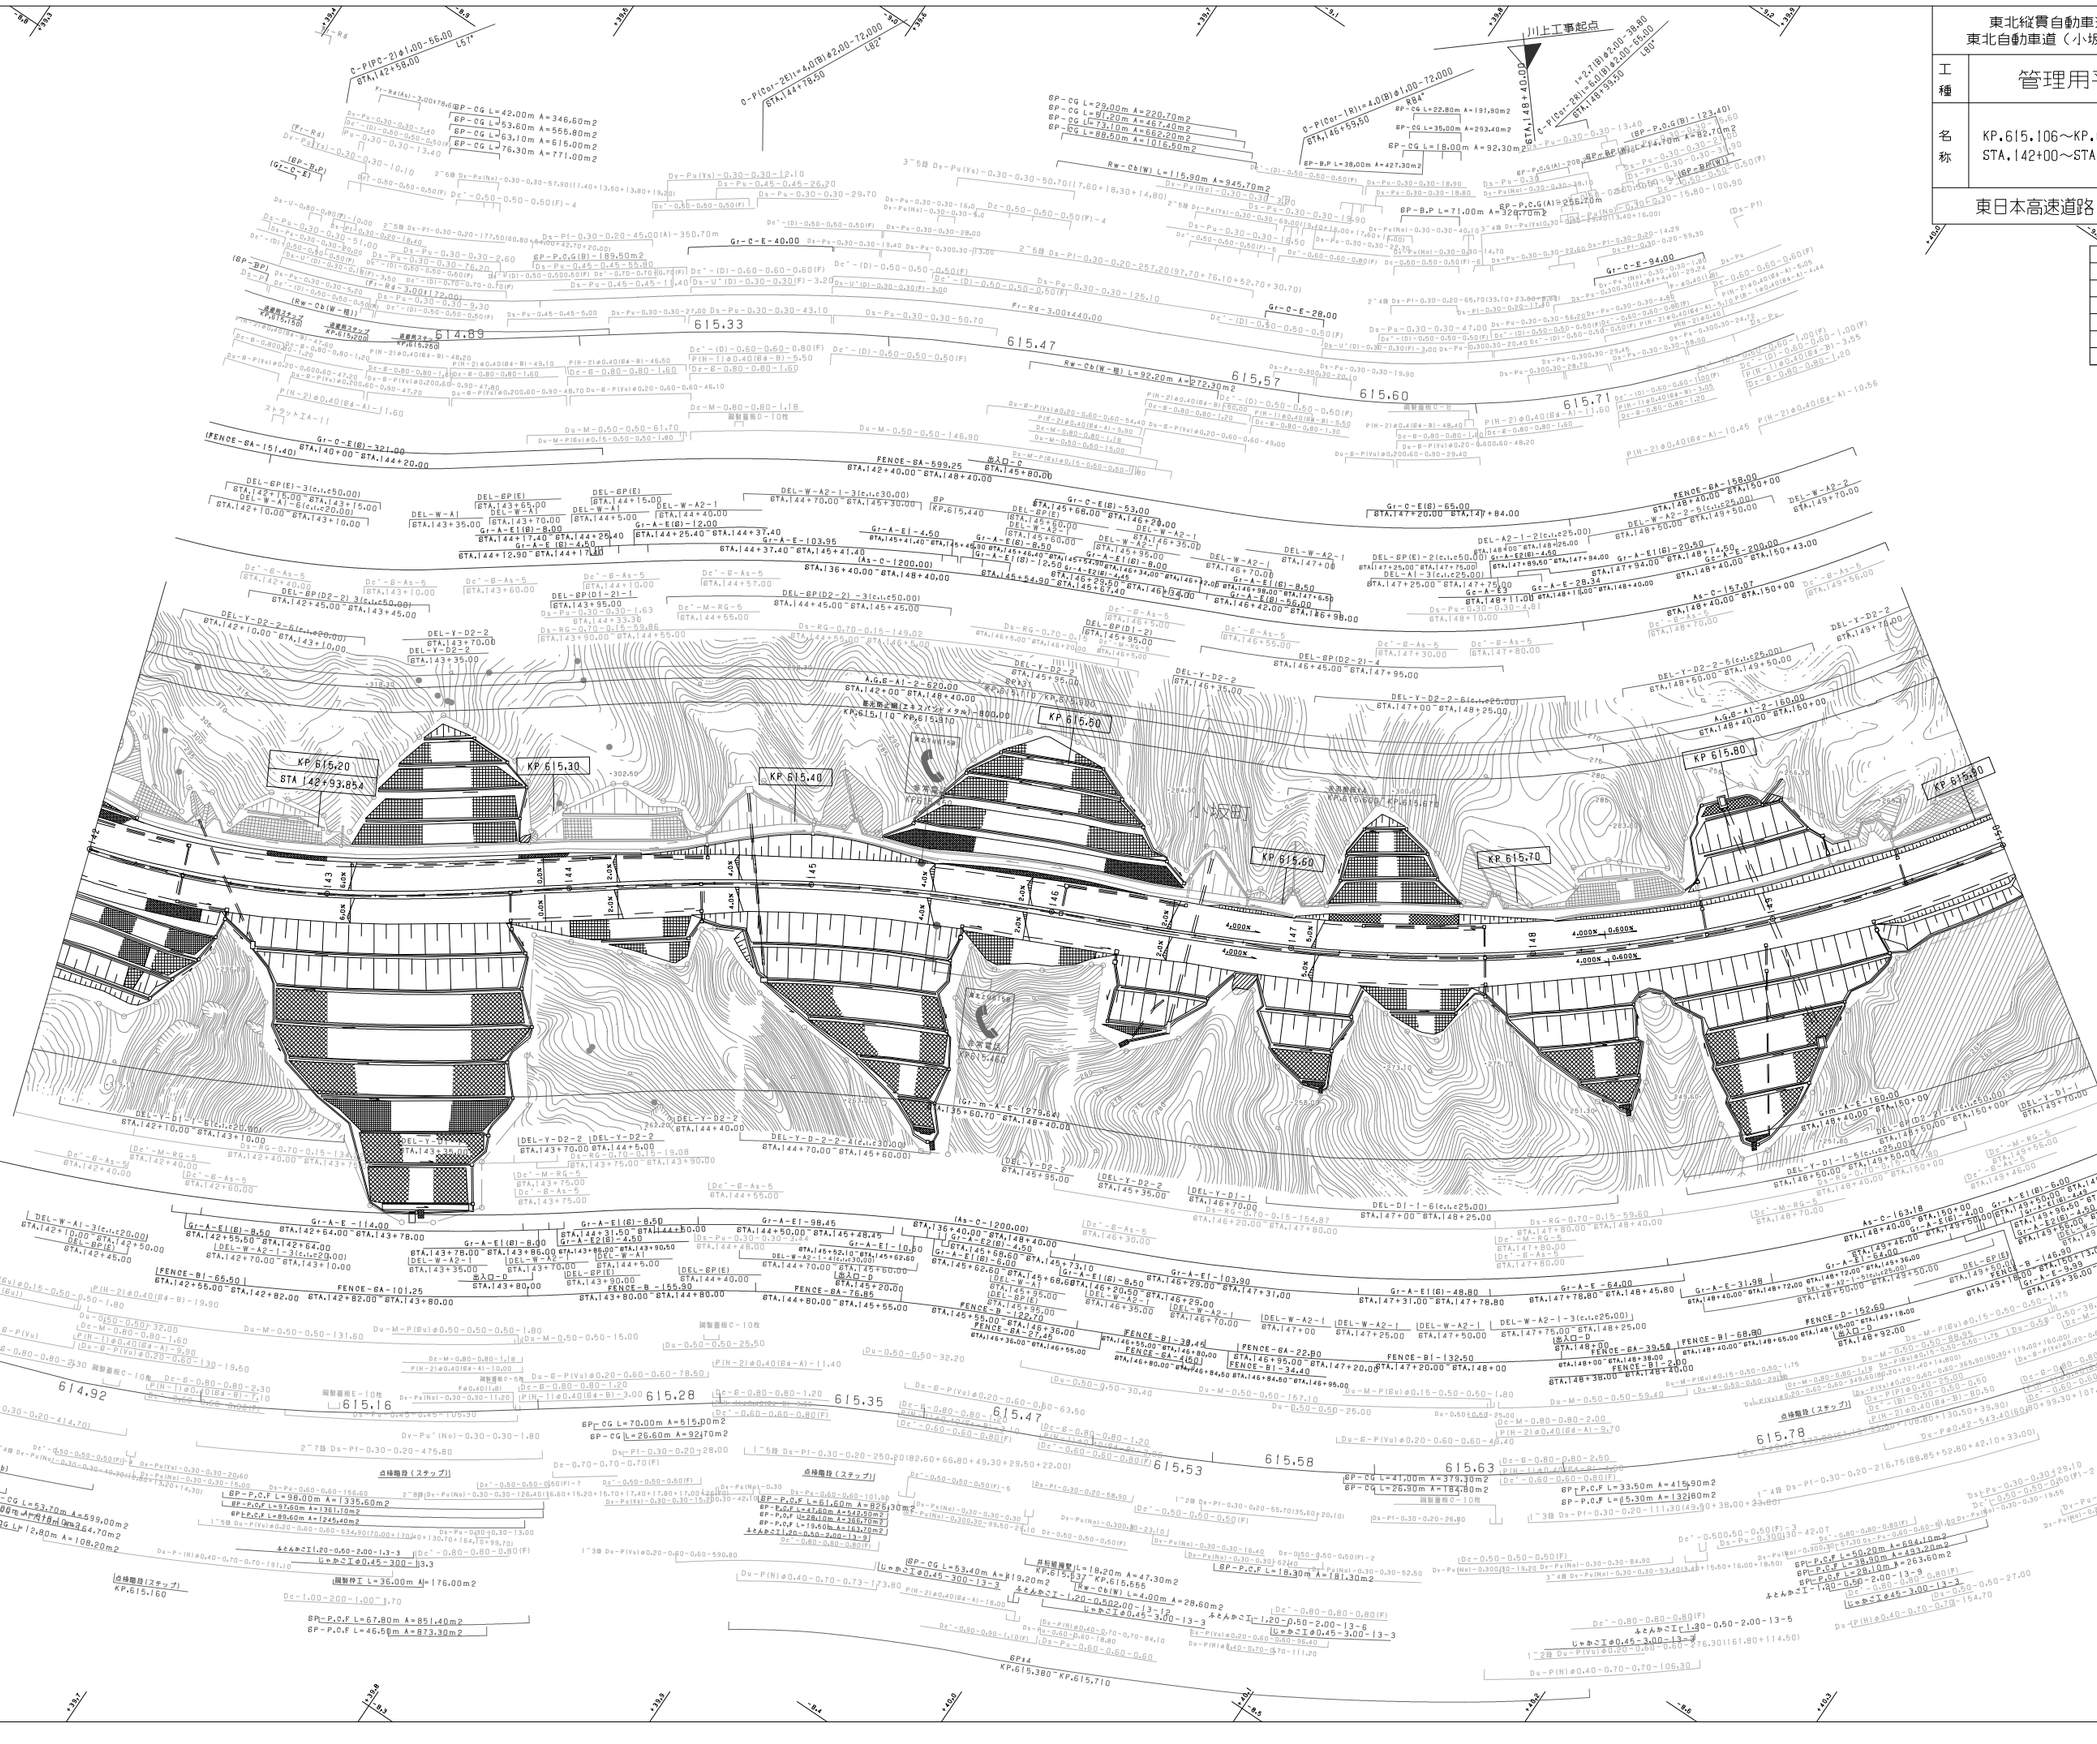

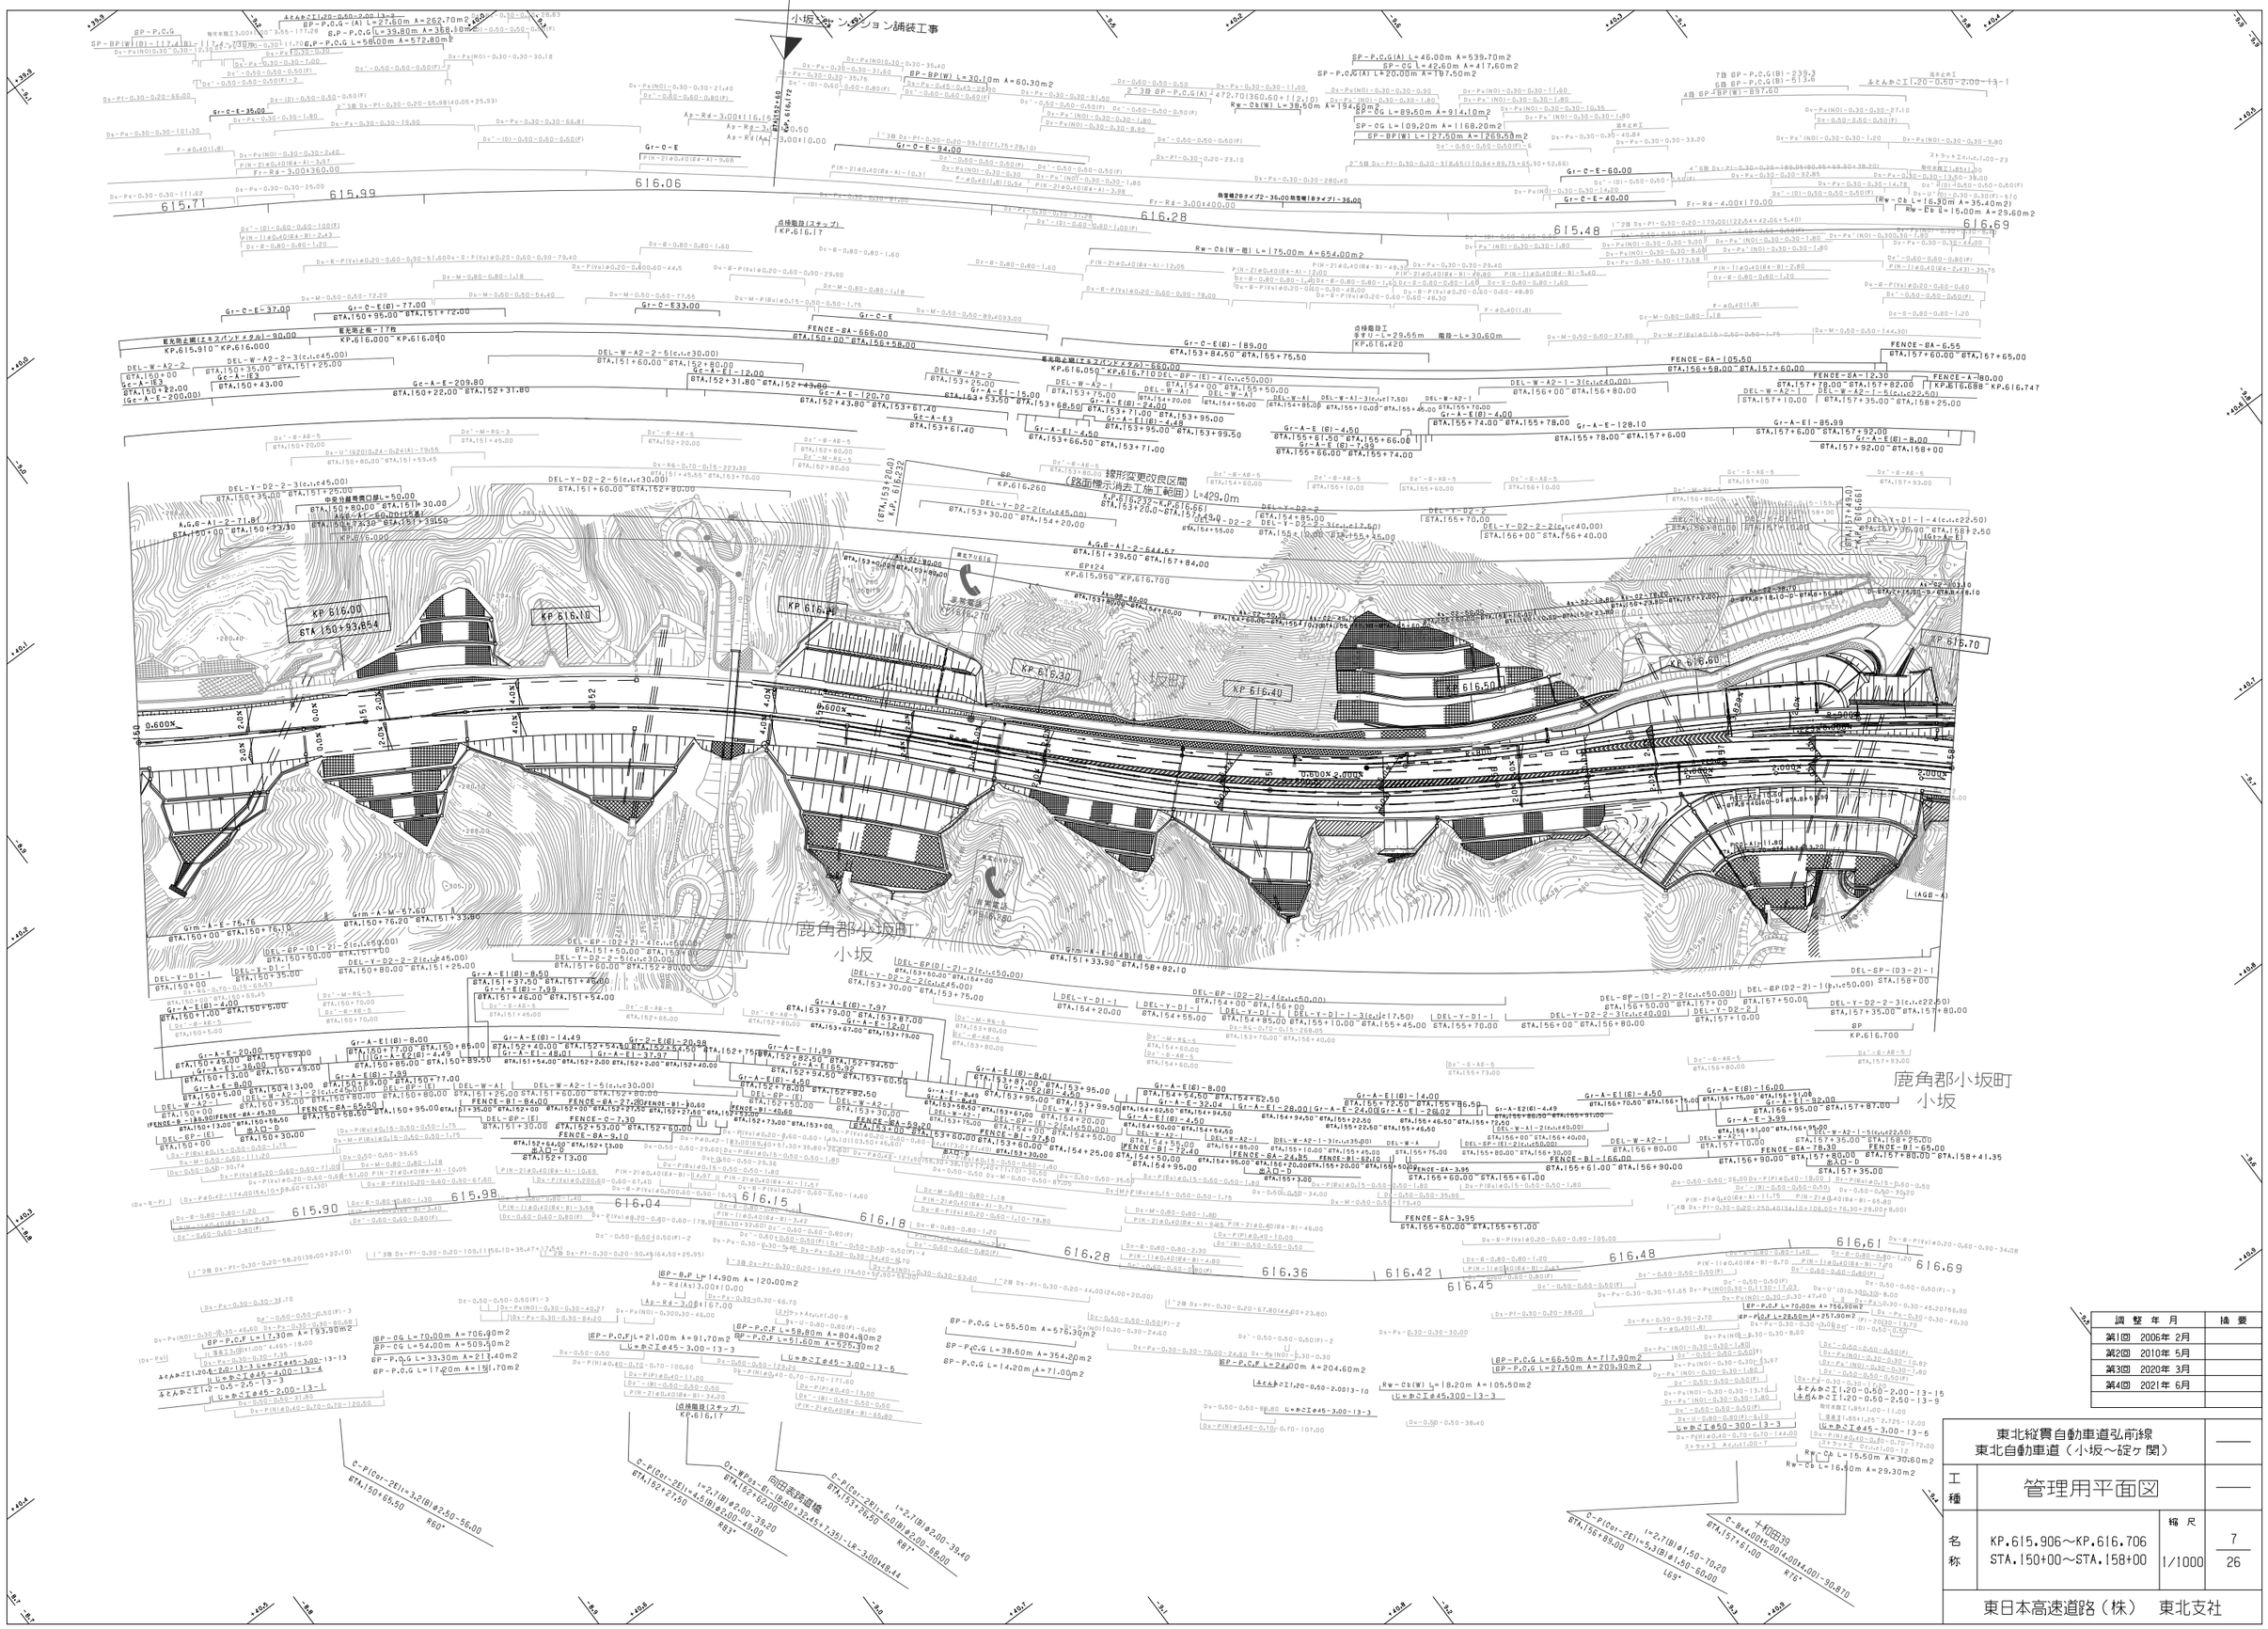

調整年月	摘要
第1回 2006年 2月	
第2回 2010年 5月	
第3回 2020年 3月	
第4回 2021年 6月	

東北縦貫自動車道弘前線
東北自動車道（小坂～碇ヶ関）

工種：管理用平面図

名称：KP.615.906～KP.616.706
STA.150+00～STA.158+00

縮尺：1/1000

7
26

東日本高速道路（株） 東北支社

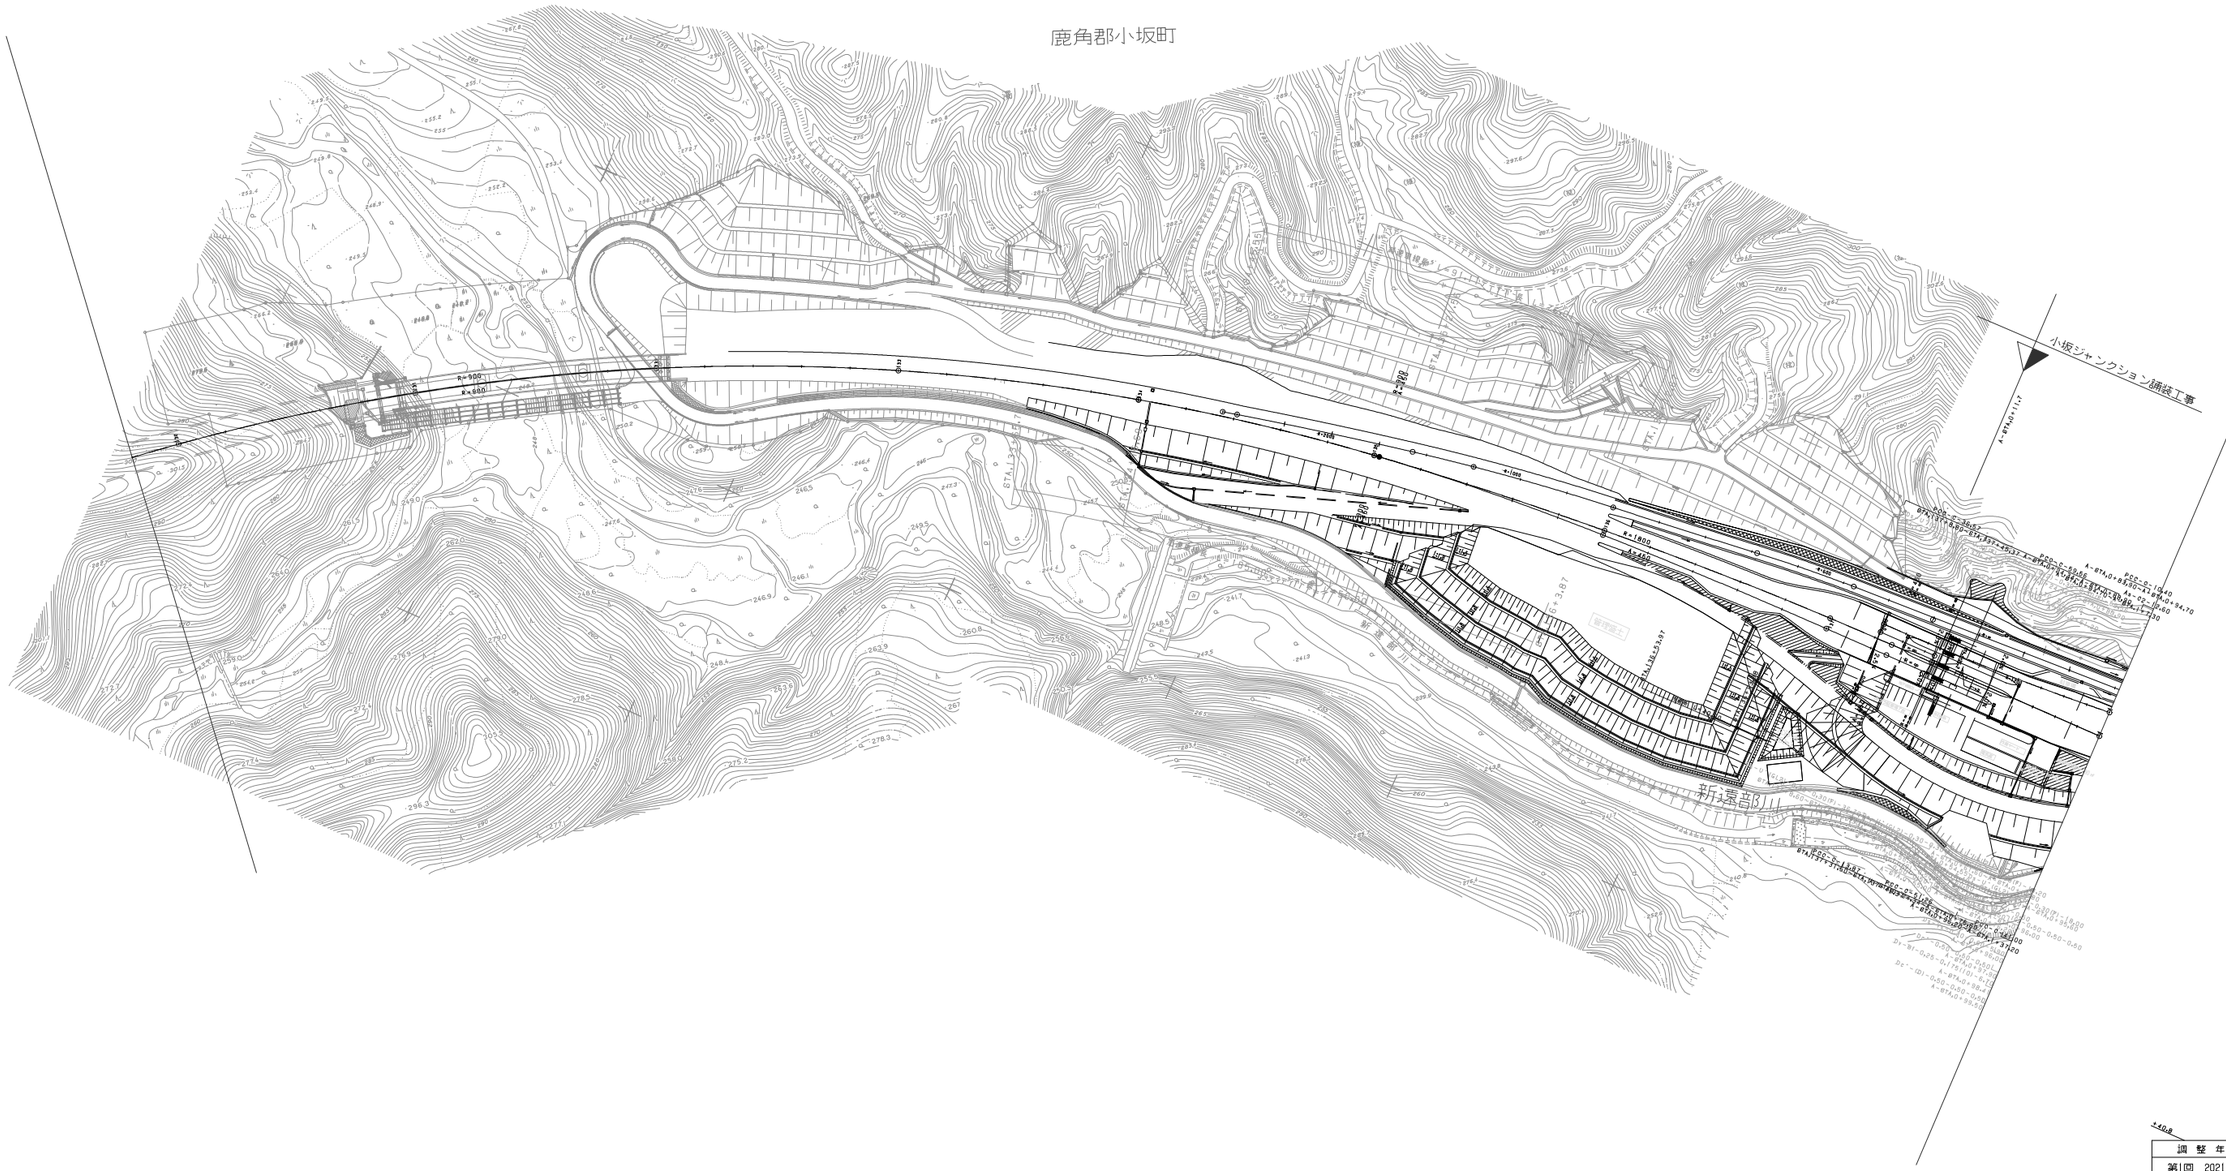

調整年月	摘要
第1回 2021年 6月	

参考図

東北縦貫自動車道弘前線 東北自動車道（小坂～碇ヶ関）			——
工種	管理用平面図		——
名称	KP.000.000～KP.000.000 STA.1+00～STA.0+00	縮尺 1/1000	26 26
東日本高速道路（株） 東北支社			

新 還 郎 沢 橋 L=375.05
Br-30-M50G-(3×47.05)-LR-(9.250+9.750)×141.15
(Br-50-R.C-B1-(5×18.00)-LR-(9.50+9.75)-90.00)
Br-30-M50G-(3×47.05)-LR-(9.250+9.750)×141.15
STA.159+69.225
STA.160+74.250
D-P10(r)-2B1a×10B1(r)=252.35.033
(D-STA.8+86.053 ~ D-STA.7+58.15)
(新還郎沢橋（下り線）3,429.600)
(切削オーバーレイエ K-1-(A)3,646.300)
(K.P.616.753 ~ K.P.617.128)
新還郎沢橋（下り線）3,429.600
切削オーバーレイエ K-1-(A)3,646.300
K.P.616.753 ~ K.P.617.128
落下物防止柵-95.13
KP.616.844~KP.616.939
落下物防止柵-60.09
KP.616.950~KP.617.010
Dランプ橋 L=135.50
(As-02-(46.70)
(D-STA.8+68.30~D-STA.7+15.00)
KP 617.00
KP 617.30
KP 617.40
KP 617.80
KP 617.90
KP 617.990
KP 618.054
D5-3
D-STA.8+92.30
D-STA.7+57.50
Br-M-RC(斜)
D-STA.8+92.30
D-STA.7+57.50
KE21-2 STA.159+61.811 R=500.00000 A=225.00000
KA21-2 STA.160+63.067 A=225.00000 R=∞ L=147.75352 L=100.25000
STA.160+2.15
STA.162+14.25
Aランプ橋 L=190.25m
(鋼3径間連続箱桁橋)
鹿角郡小坂町
小坂
(新還郎沢橋（上り線）3,584.800)
(切削オーバーレイエ-K-1-(A)3,729.600)
(K.P.616.753~K.P.617.128)
新還郎沢橋（上り線）3,584.800
切削オーバーレイエ-K-1-(A)3,729.600
K.P.616.753~K.P.617.128
D-STA.7+15.00-R=30.0m(L=30.0m)
D-STA.6+85.30
D-STA.6+40.00
若木立橋
Br-G-Pc-Pos-Gf-(33.53)-R75-(9.25+9.75)×34.50
STA.164+82.00
STA.165+16.60
(路面標示消去工施工範囲) L=335.2m
(K.P. 617.437~K.P. 617.572)
(STA.165+24.8~STA.168+60)
切削オーバーレイエK-1-(A)328.1㎡
若木立橋（下り線）307.9㎡
K.P.617.394~K.P.617.429
K.P. 617.437
(STA.165+24.8)
L=477.75352
L=104.16667
A=260.00000 R=∞
(STA.165+81.00~STA.168+27.50)
(As-01-48.00)
(As-02-50.00)
(As-03-(40.00269 R=∞ A=260.00000)
(As-04-(48.00)
(As-05-(10.40)
(As-06-(10.40)
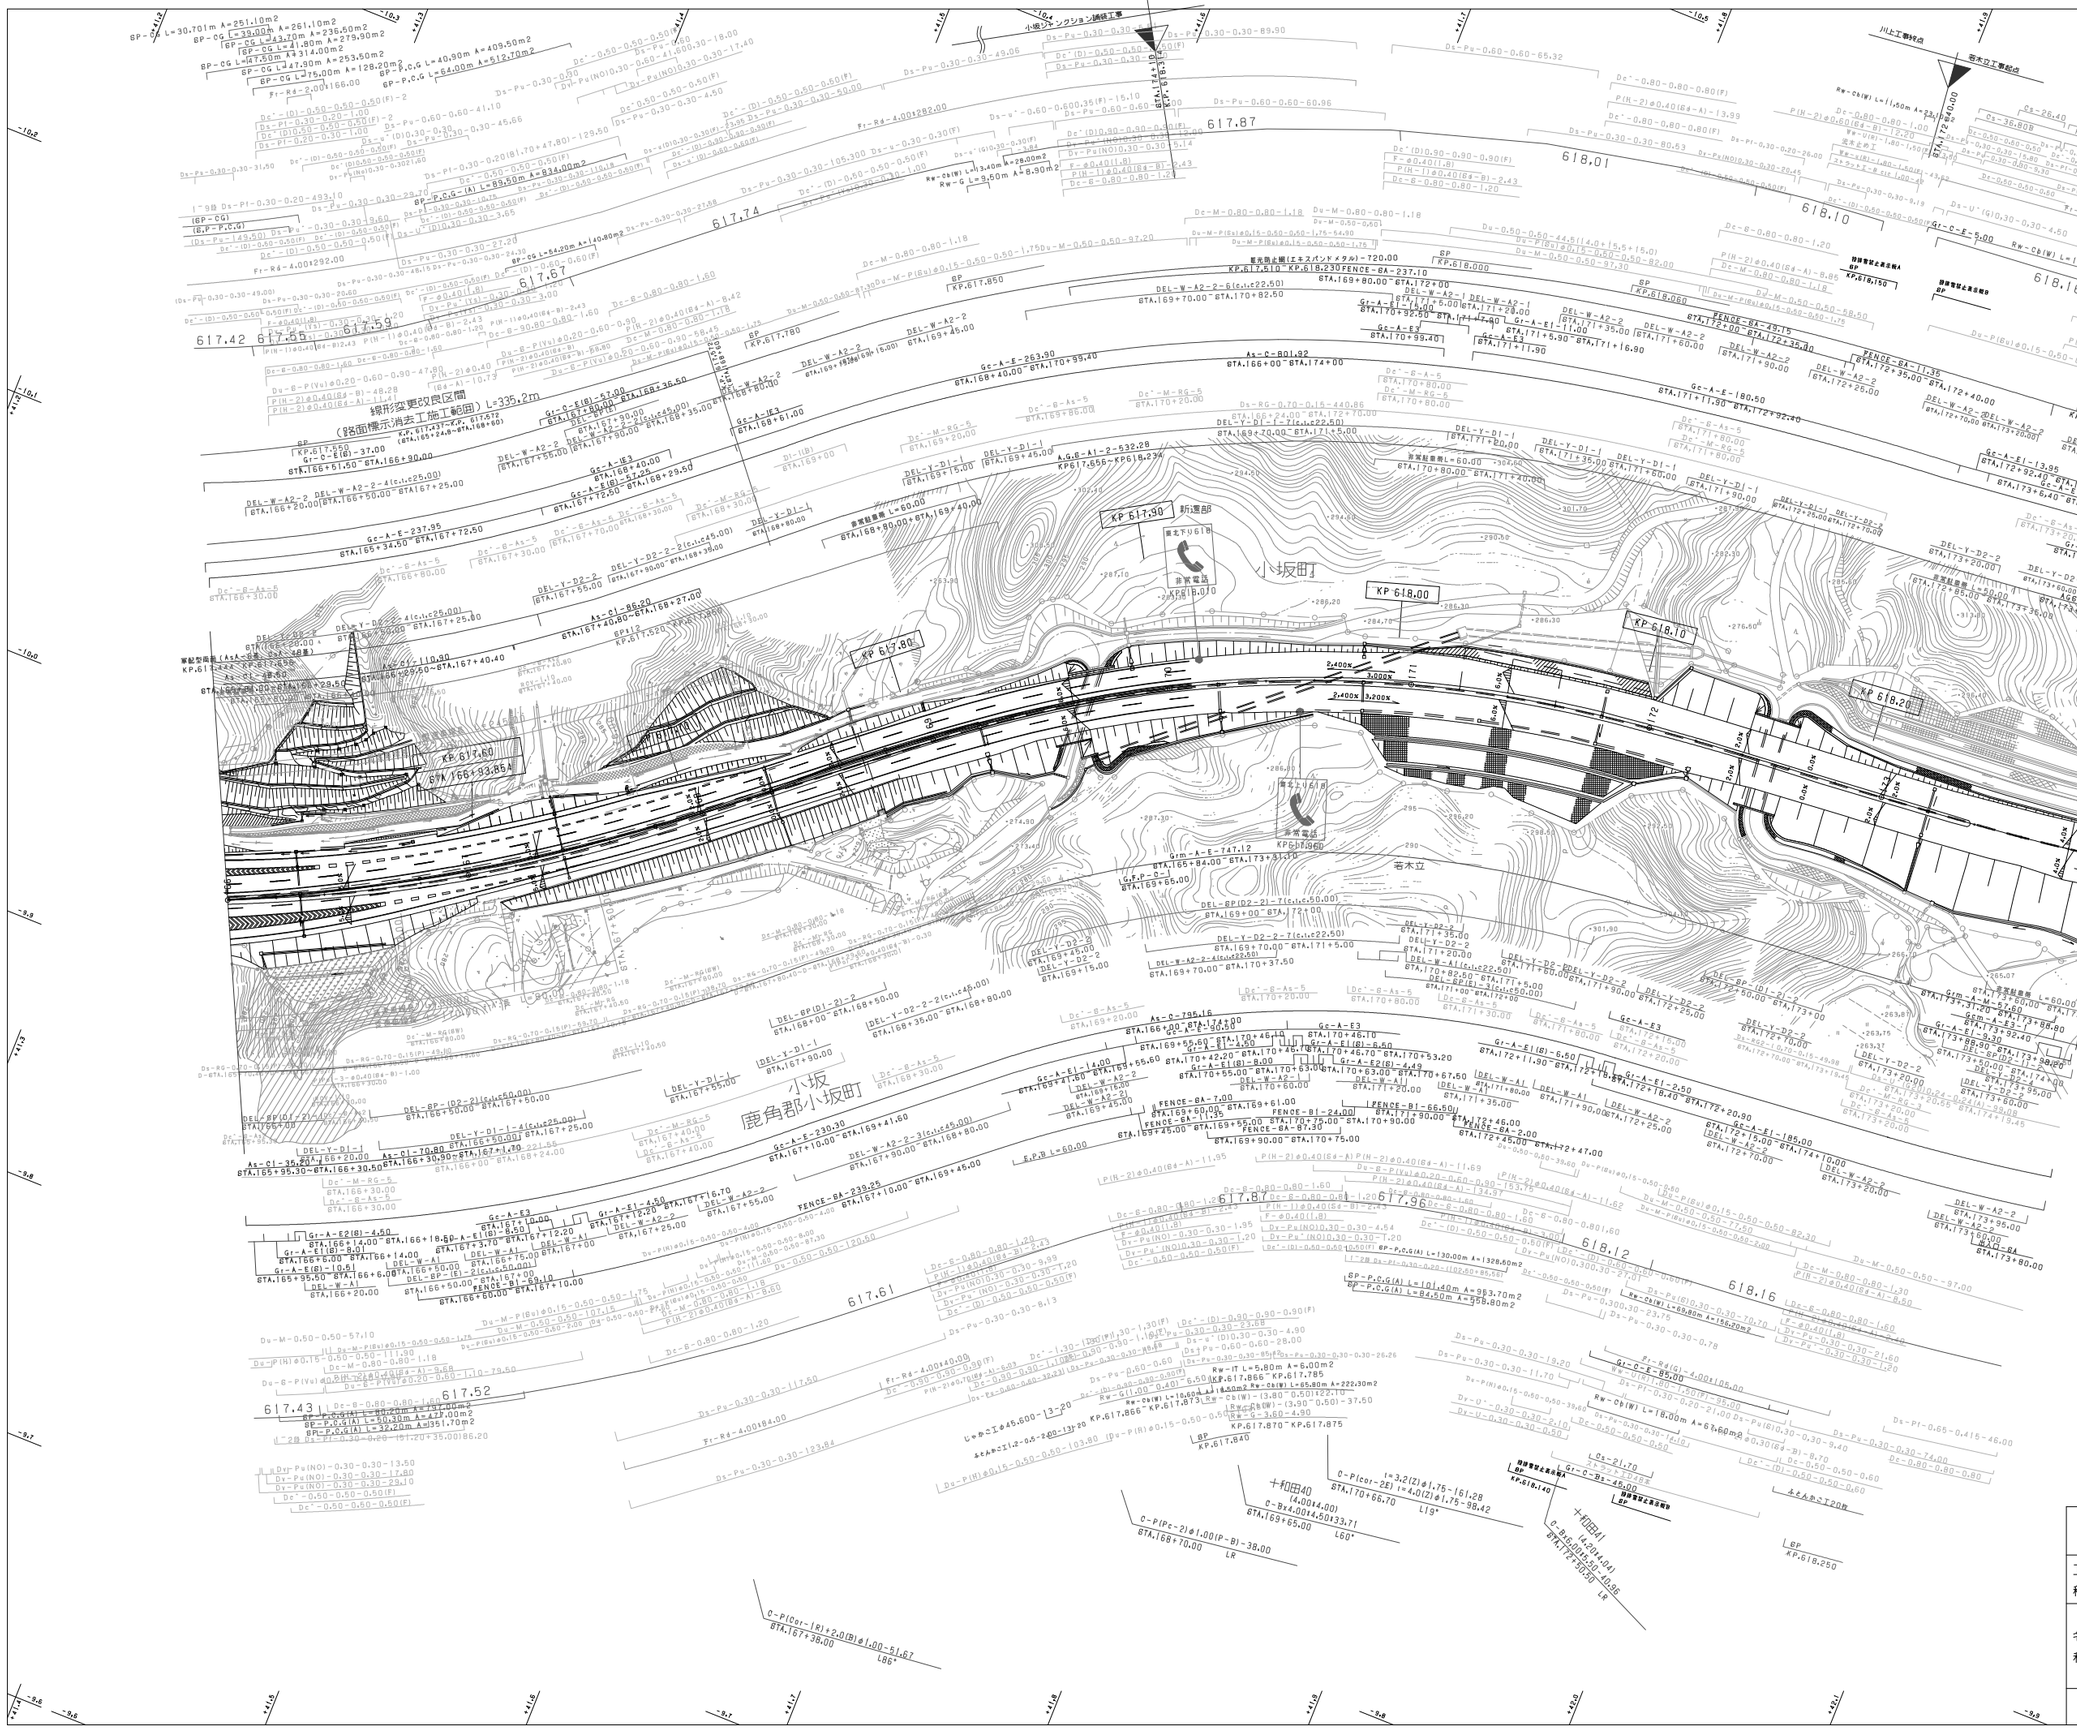

調整年月	摘要
第1回 2006年 2月	
第2回 2018年 1月	
第3回 2021年 6月	

東北縦貫自動車道弘前線 東北自動車道（小坂～碇ヶ関）			——
工種	管理用平面図		——
名称	KP.617.506～KP.618.306 STA.166+00～STA.174+00	縮尺 1/1000	9 26

東日本高速道路（株）　東北支社

東北縦貫自動車道弘前線
東北自動車道（小坂～碇ヶ関）

工種	管理用平面図		
名称	KP.618.306～KP.619.057 STA.174+00～STA.62+00	縮尺 1/1000	10 26

東日本高速道路（株）　東北支社

調整年月	摘要
第1回　2006年 2月	
第2回　2021年 6月	

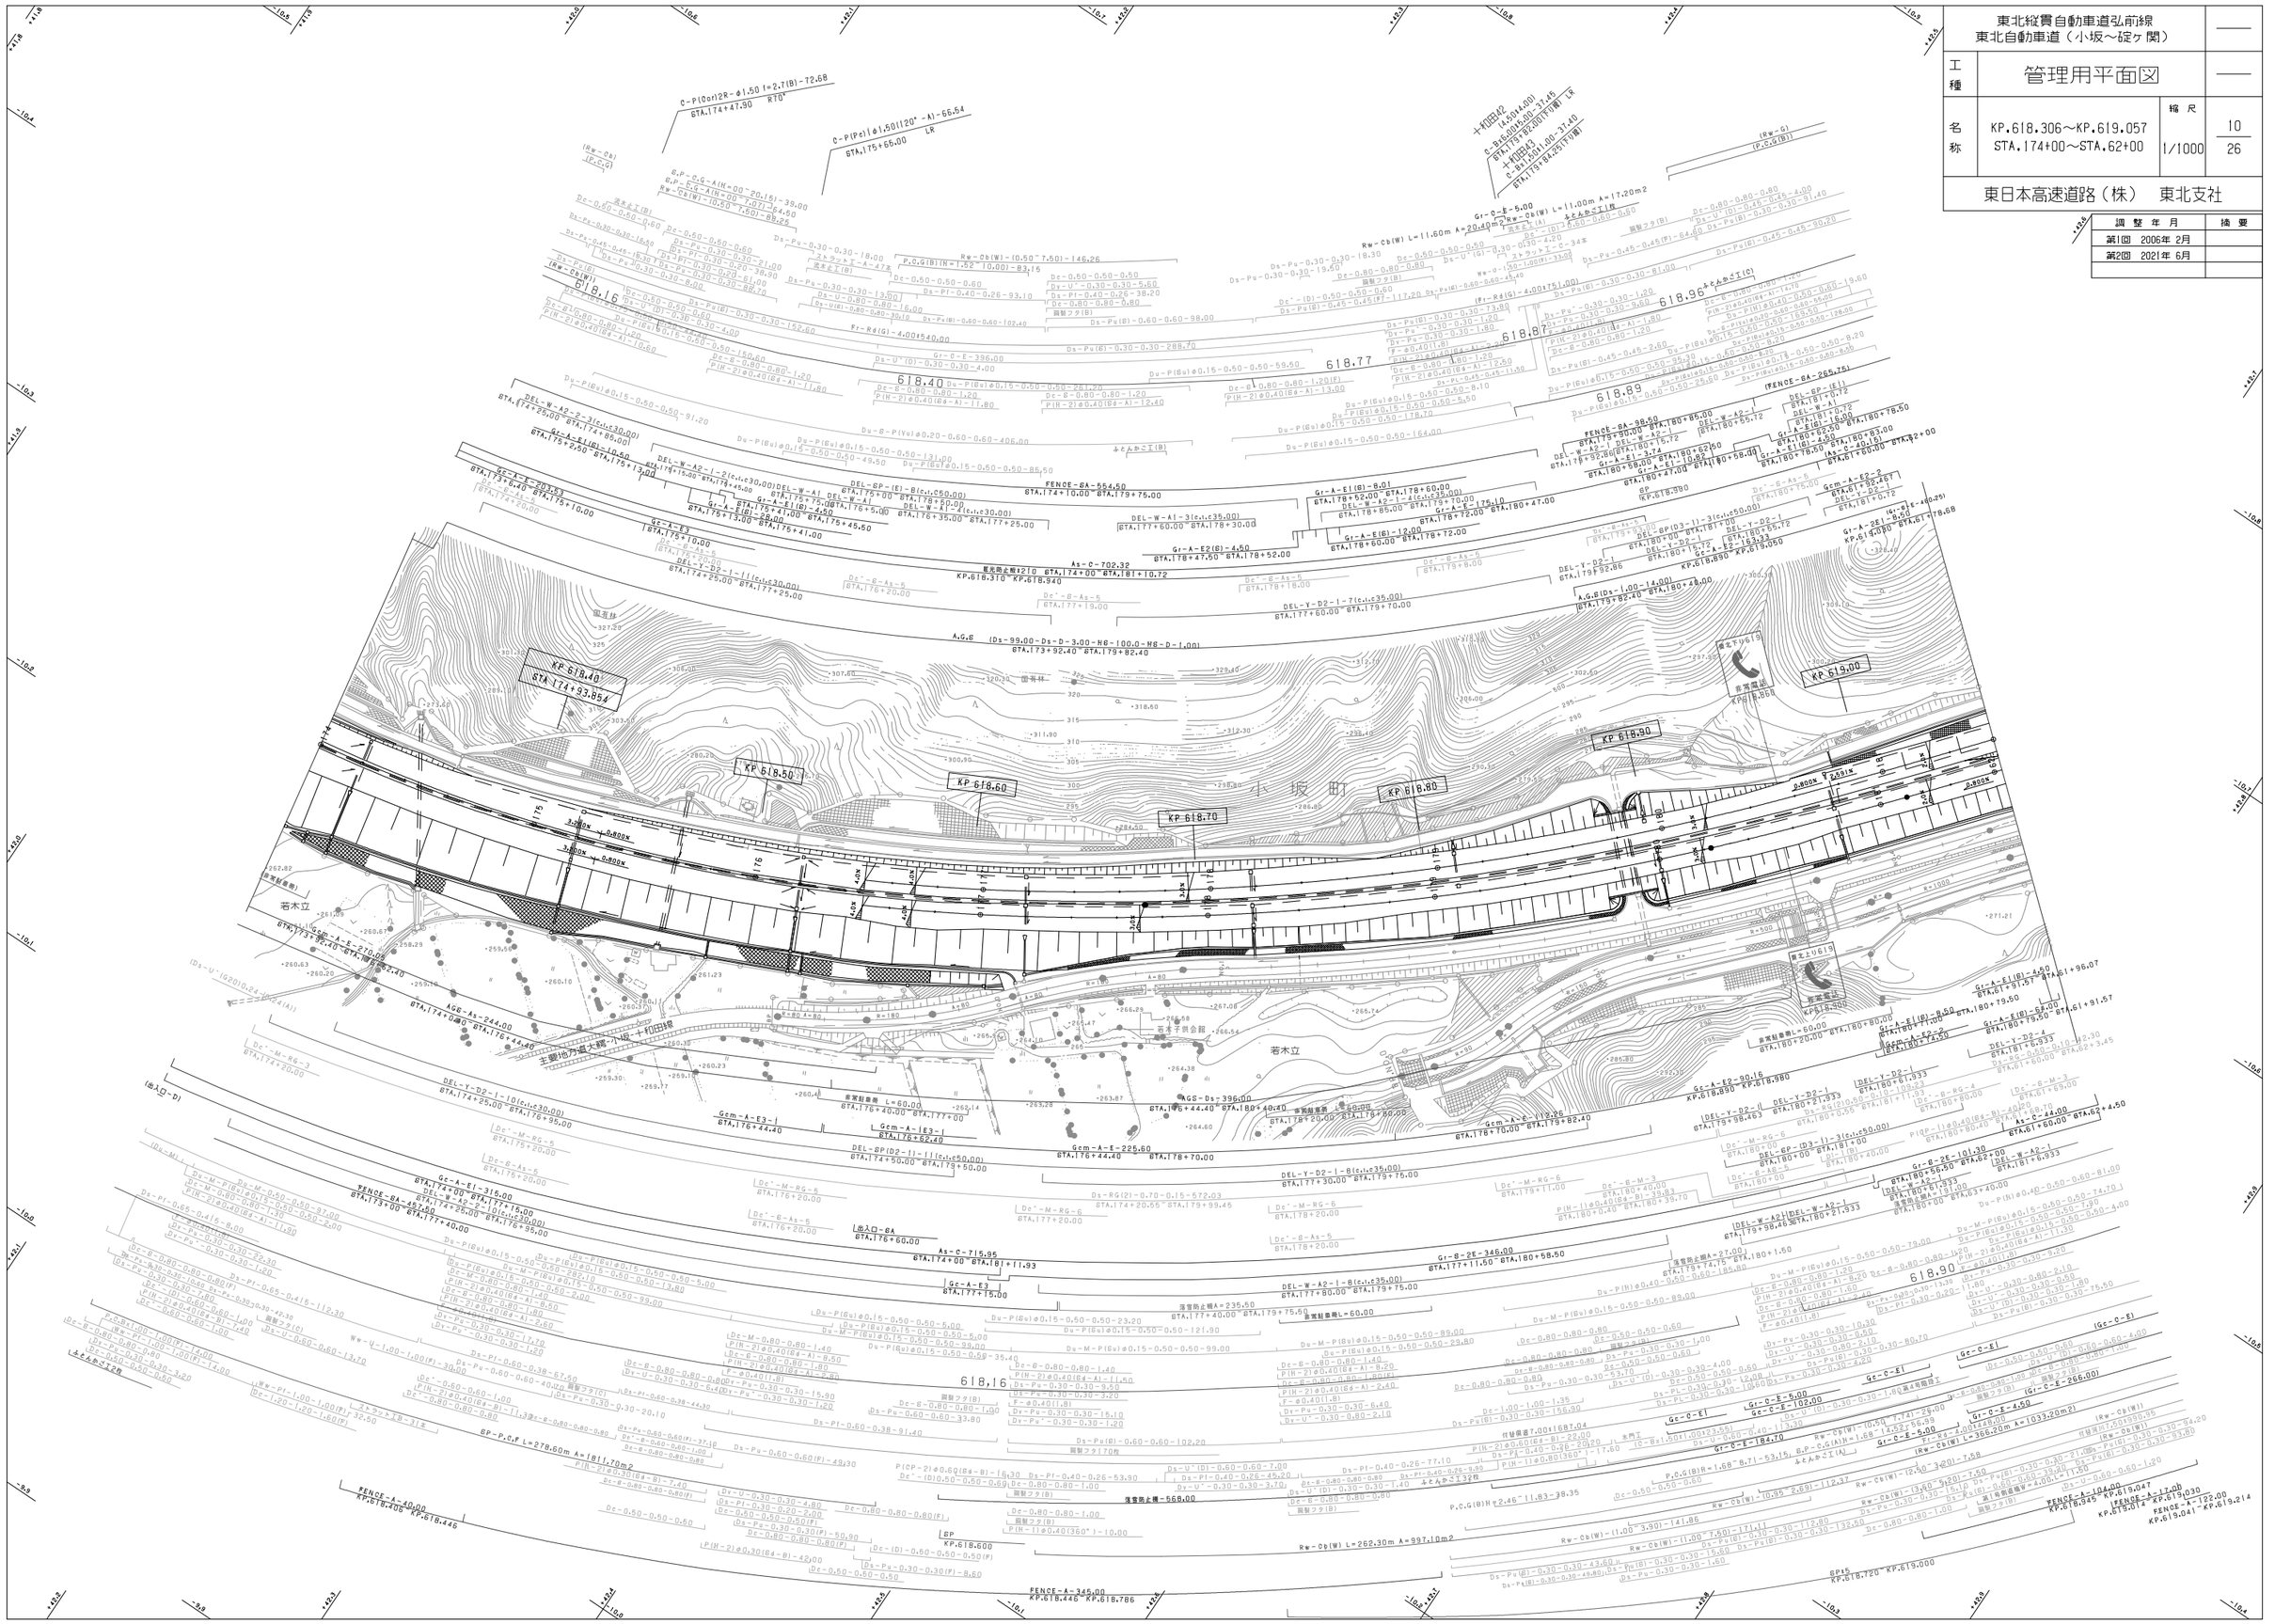
KP 618.40
STA.174+93.854
KP 618.50
KP 618.60
KP 618.70
KP 618.80
KP 618.90
KP 619.00
小坂町
若木立
若木平供給館
若木平
若木平駅
土畑地方道大鰐・小坂・十和田線
618,16
618,40
618,77
618,87
618,95
618,89
618,90
618,16
Gr-A-E3
Gr-A-E1(B)-10.50
Gr-A-E1(B)-4.50
Gr-A-E1(B)-12.00
Gr-A-E2(B)-4.50
Gr-A-E1(B)-8.01
Gr-A-E1(B)-9.01
Gr-A-E1(B)-3.74
Gr-A-E1(B)-10.67
Gr-A-E1(B)-4.50
Gr-A-E1(B)-10.00
Gr-A-E1(B)-8.50
Gr-A-E1(B)-4.50
Gr-A-E2-26.163.3
Gr-A-E2-90.16
Gr-A-E2-4.450
Gr-A-E2-2
Gr-A-E1(B)-4.50
Gr-A-E1(B)-4.50
Gr-A-E1(B)-4.50

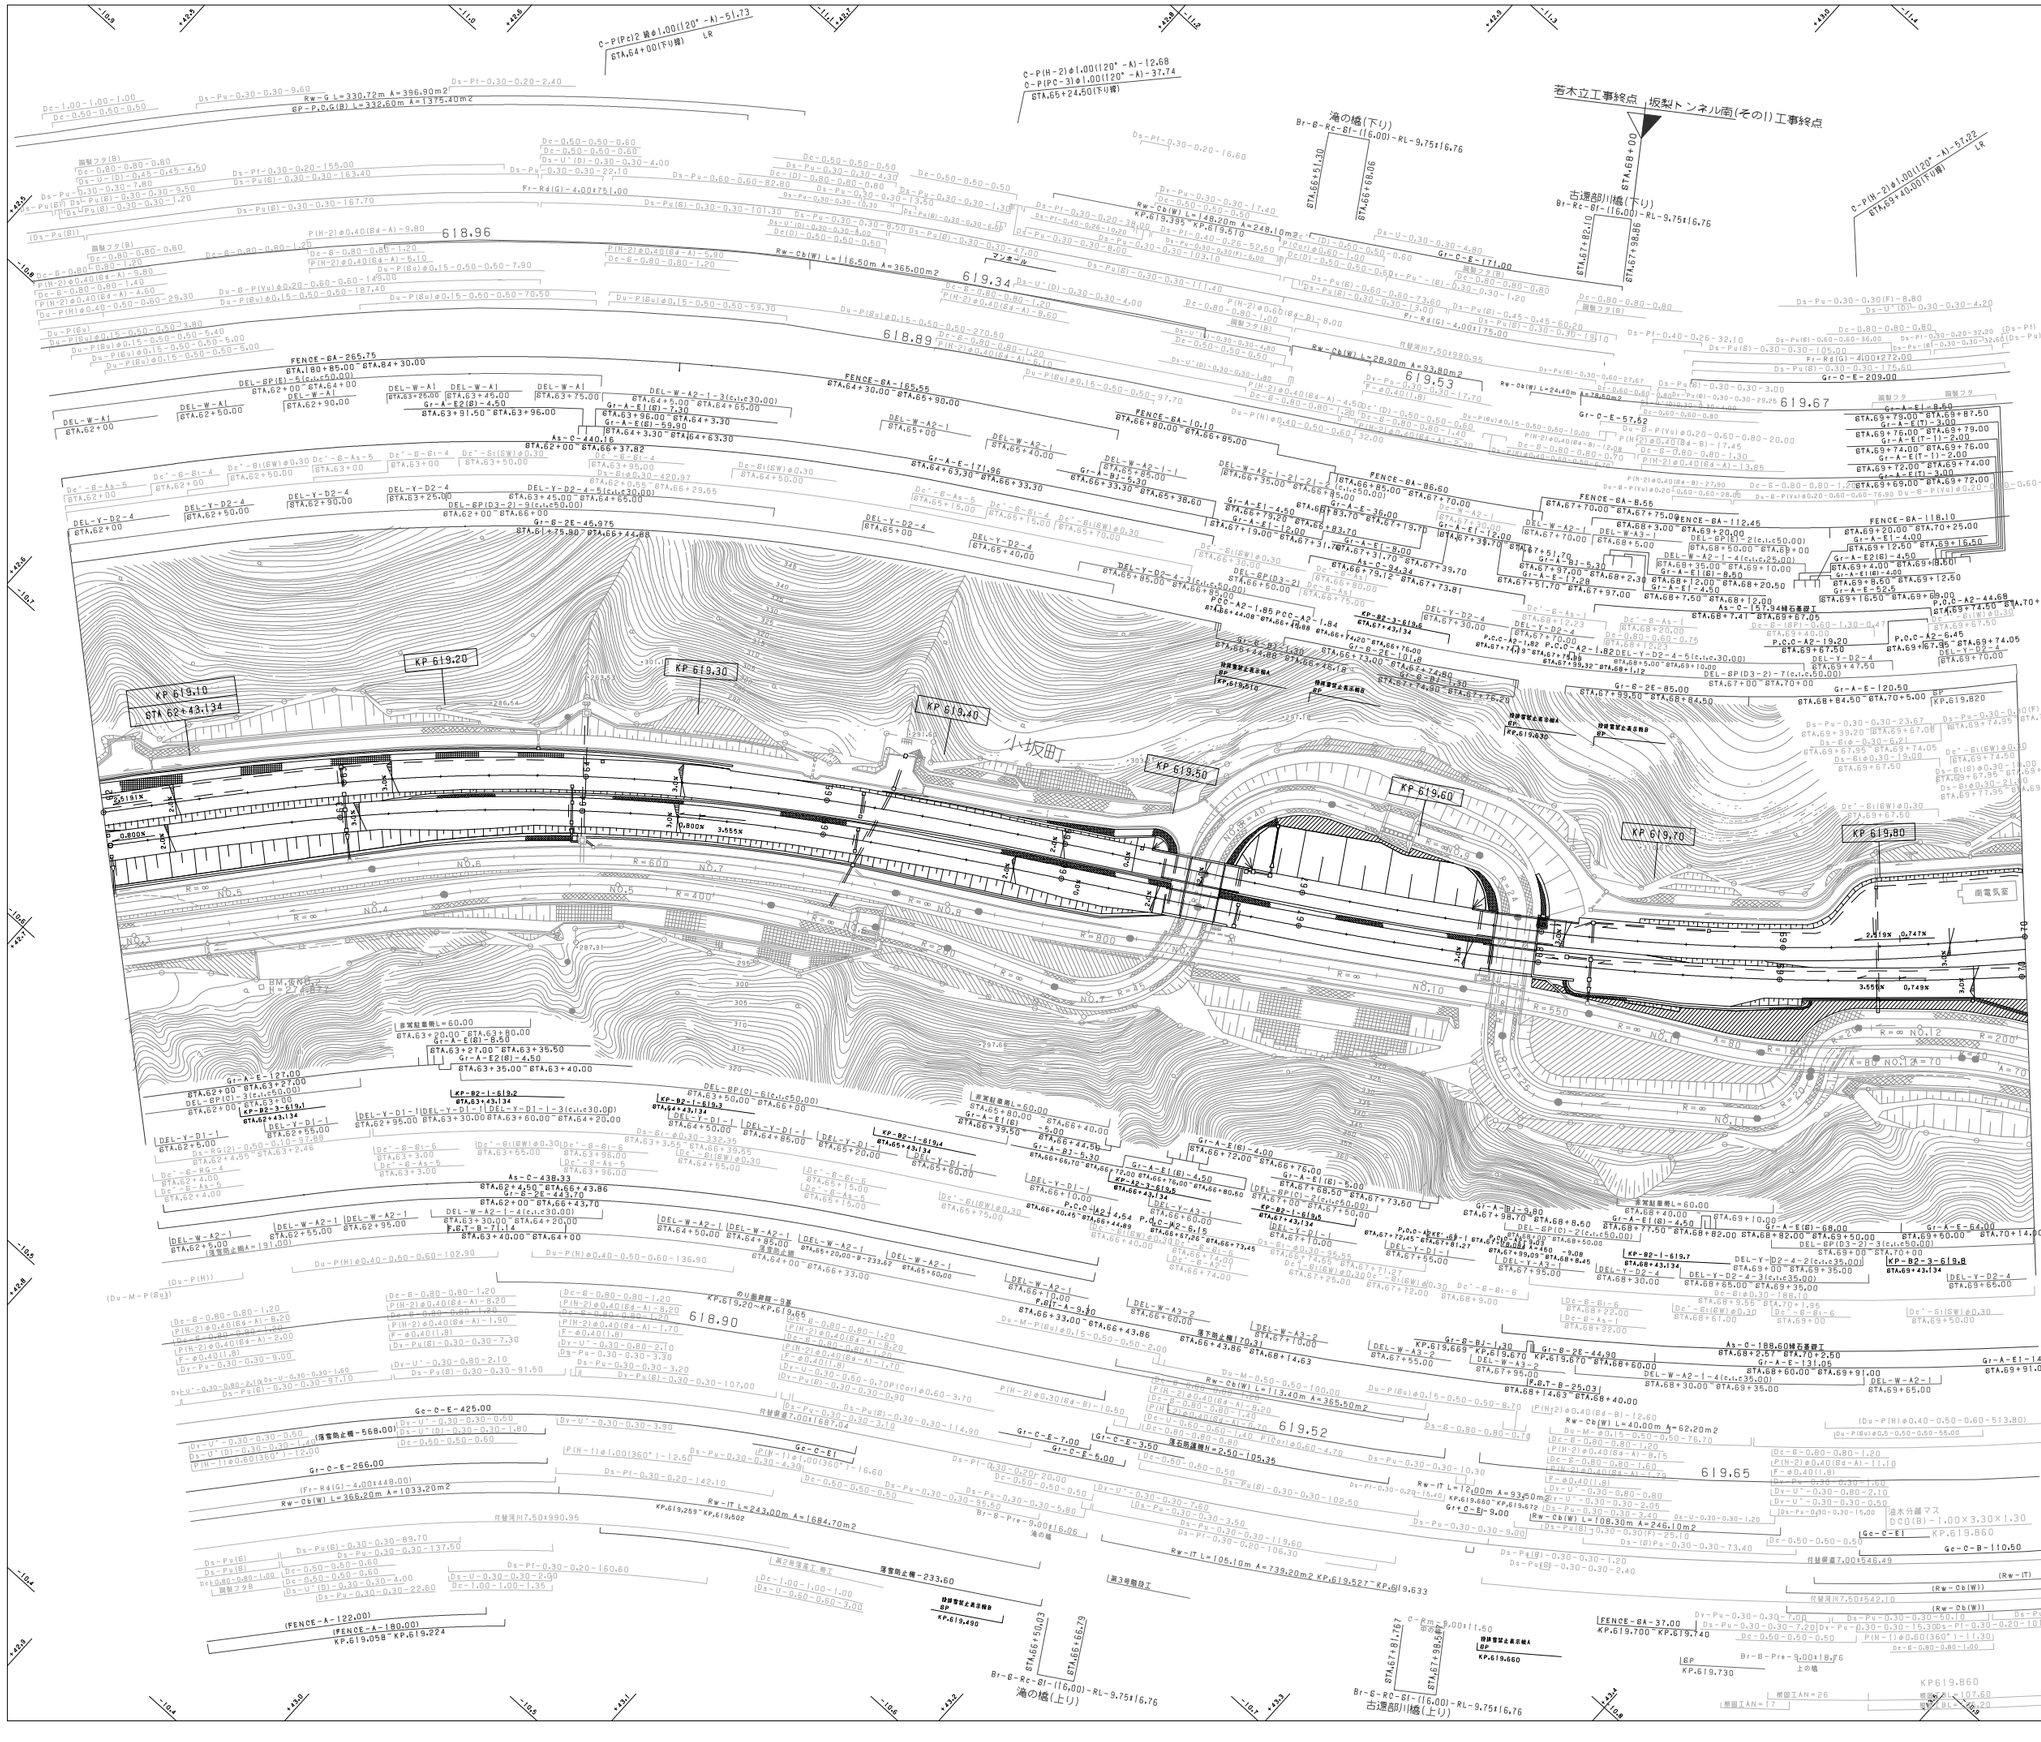

調整年月	摘要
第1回 2006年 2月	
第2回 2015年 2月	
第3回 2018年 1月	
第4回 2021年 6月	

	東北縦貫自動車道弘前線 東北自動車道（小坂～碇ヶ関）		——
工種	管理用平面図		——
名称	KP.619.057～KP.619.857 STA.62+00～STA.70+00	縮尺 1/1000	11 26

東日本高速道路（株） 東北支社

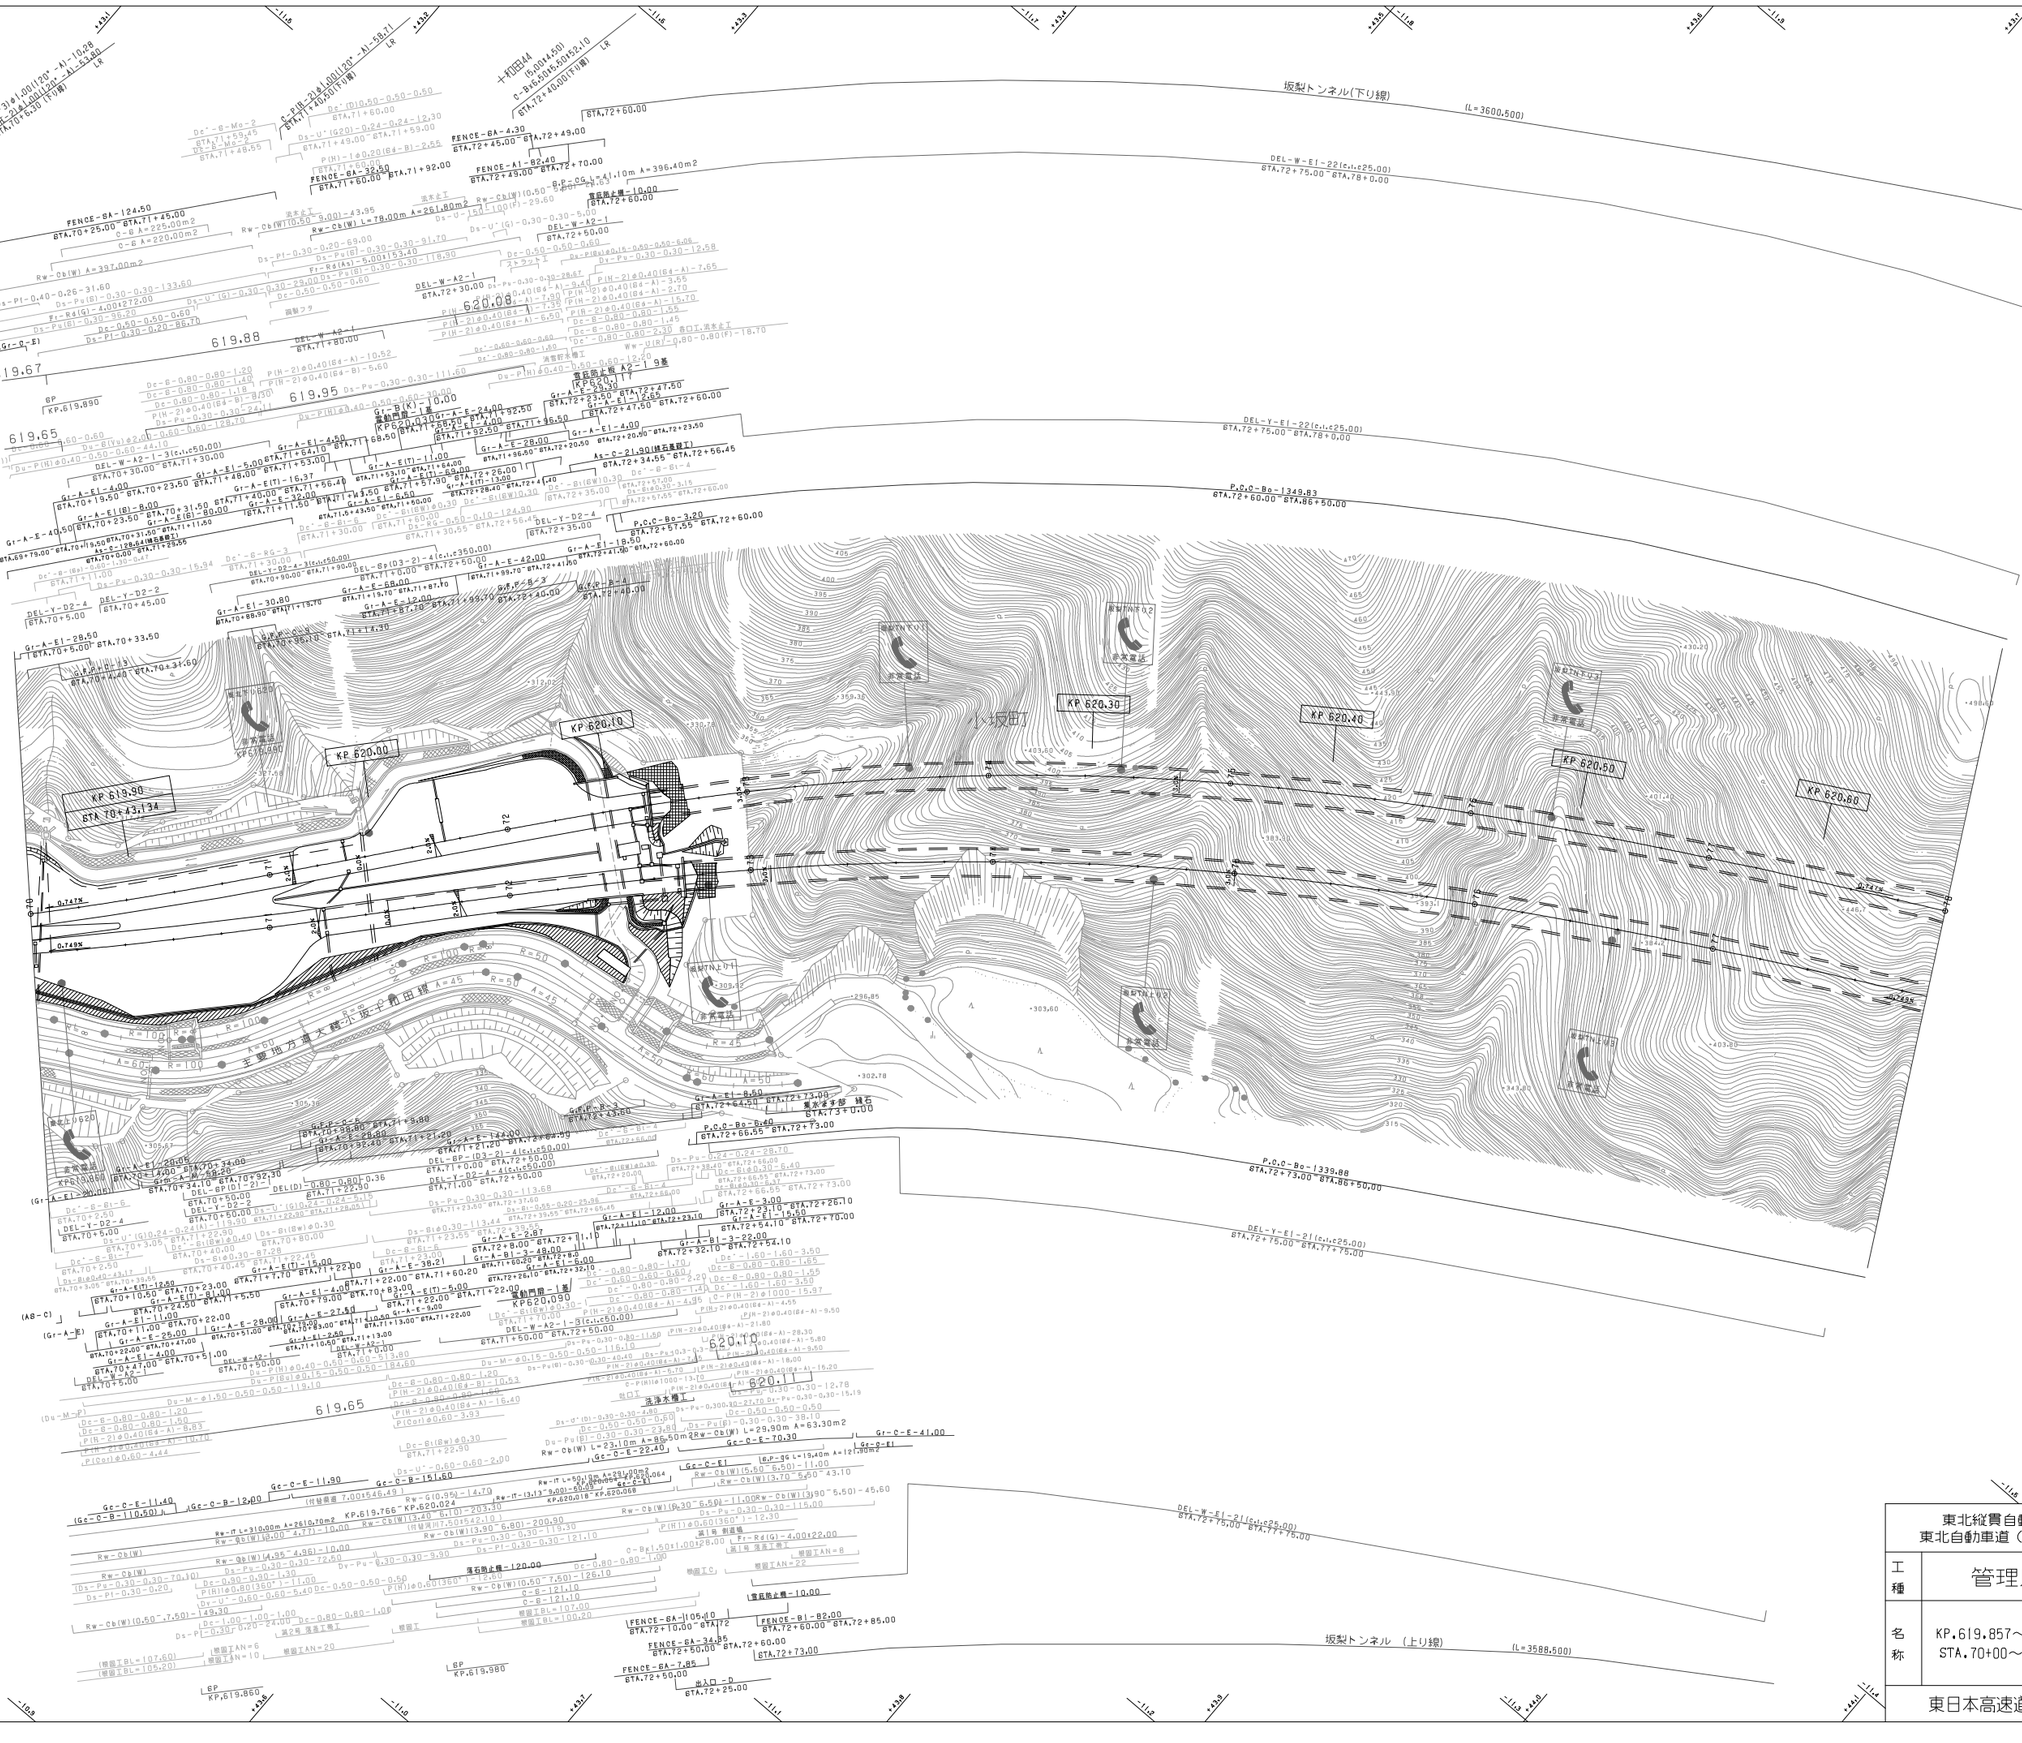
坂梨トンネル(下り線)
(L=3600.500)
DEL-W-E1-22(c.r.c=25.00)
STA.72+75.00 ~ STA.78+0.00
DEL-Y-E1-22(c.r.c=25.00)
STA.72+75.00 ~ STA.78+0.00
P.O.C-Bo-1349.83
STA.72+60.00 ~ STA.86+50.00
P.O.C-Bo-1339.88
STA.72+73.00 ~ STA.86+50.00
坂梨トンネル (上り線)
(L=3588.500)
小坂田
KP 620.10
KP 620.20
KP 620.30
KP 620.40
KP 620.50
KP 620.60
KP 620.00
KP 619.90
STA 70+43.134
620.08
620.10
620.11
619.88
619.95
619.65
619.67
KP.619.890
KP.619.860
KP.619.980
五要地方道大越小坂子前田線
FENCE-BA-124.50
FENCE-BA-4.30
FENCE-BA-32.50
FENCE-AI-82.40
FENCE-BA-124.50
FENCE-BA-105.40
FENCE-BA-34.85
FENCE-BA-7.85
FENCE-BI-82.00
Rw-Cb(W) A=397.00m2
Rw-Cb(W) L=78.00m A=261.80m2
Rw-Cb(W) L=29.90m A=63.30m2
Rw-Cb(W) L=23.10m A=86.50m2
Rw-Cb(W) A=225.00m2
Rw-Cb(W) A=220.00m2
Rw-IT L=310.00m A=2610.70m2
Rw-IT L=50.00m A=291.00m2
Rw-IT L=13.13~9.00~50.00m A=1.064
P-P-Co L=41.10m A=396.40m2
P(N)-1@0.20(6φ-B)-2.55
P(N)-1@0.20(6φ-B)-2.55
P(N)-1@0.20(6φ-B)-2.55

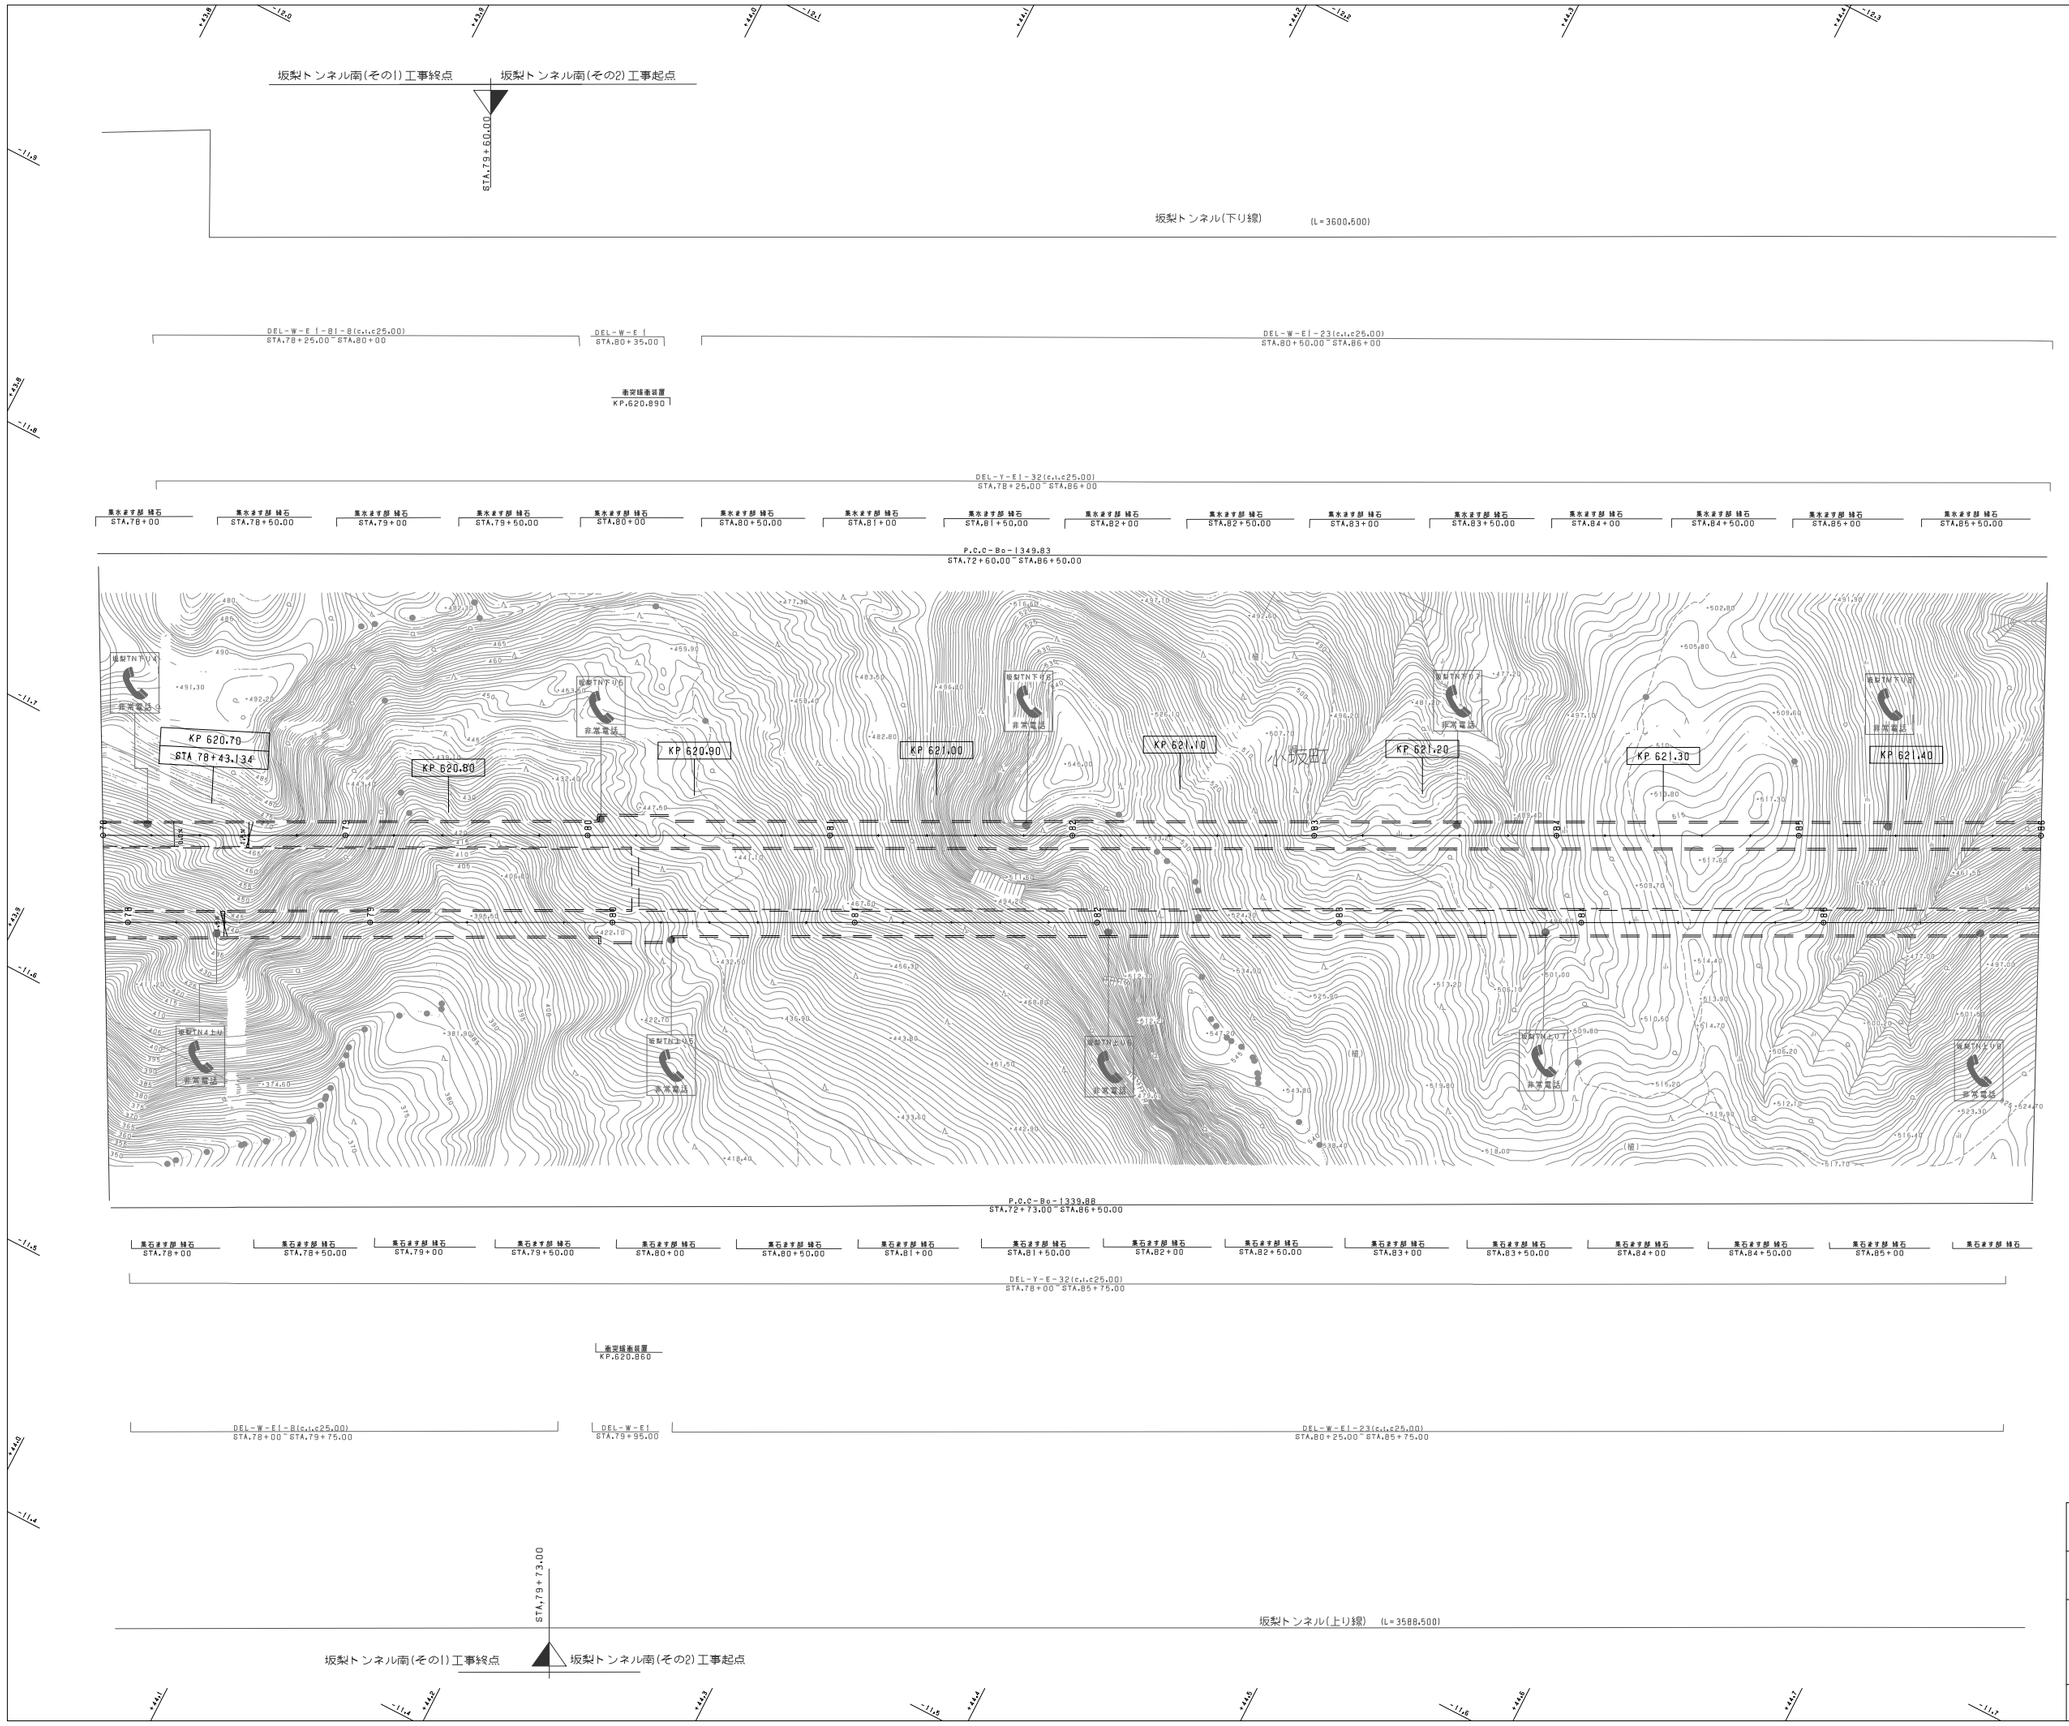

調整年月	摘要
第1回 2006年 2月	
第2回 2014年 2月	
第3回 2021年 6月	

東北縦貫自動車道弘前線 東北自動車道（小坂～碇ヶ関）			——
工種	管理用平面図		——
名称	KP.620.657～KP.621.457 STA.78+00～STA.86+00	縮尺 1/1000	13 26
東日本高速道路（株） 東北支社			

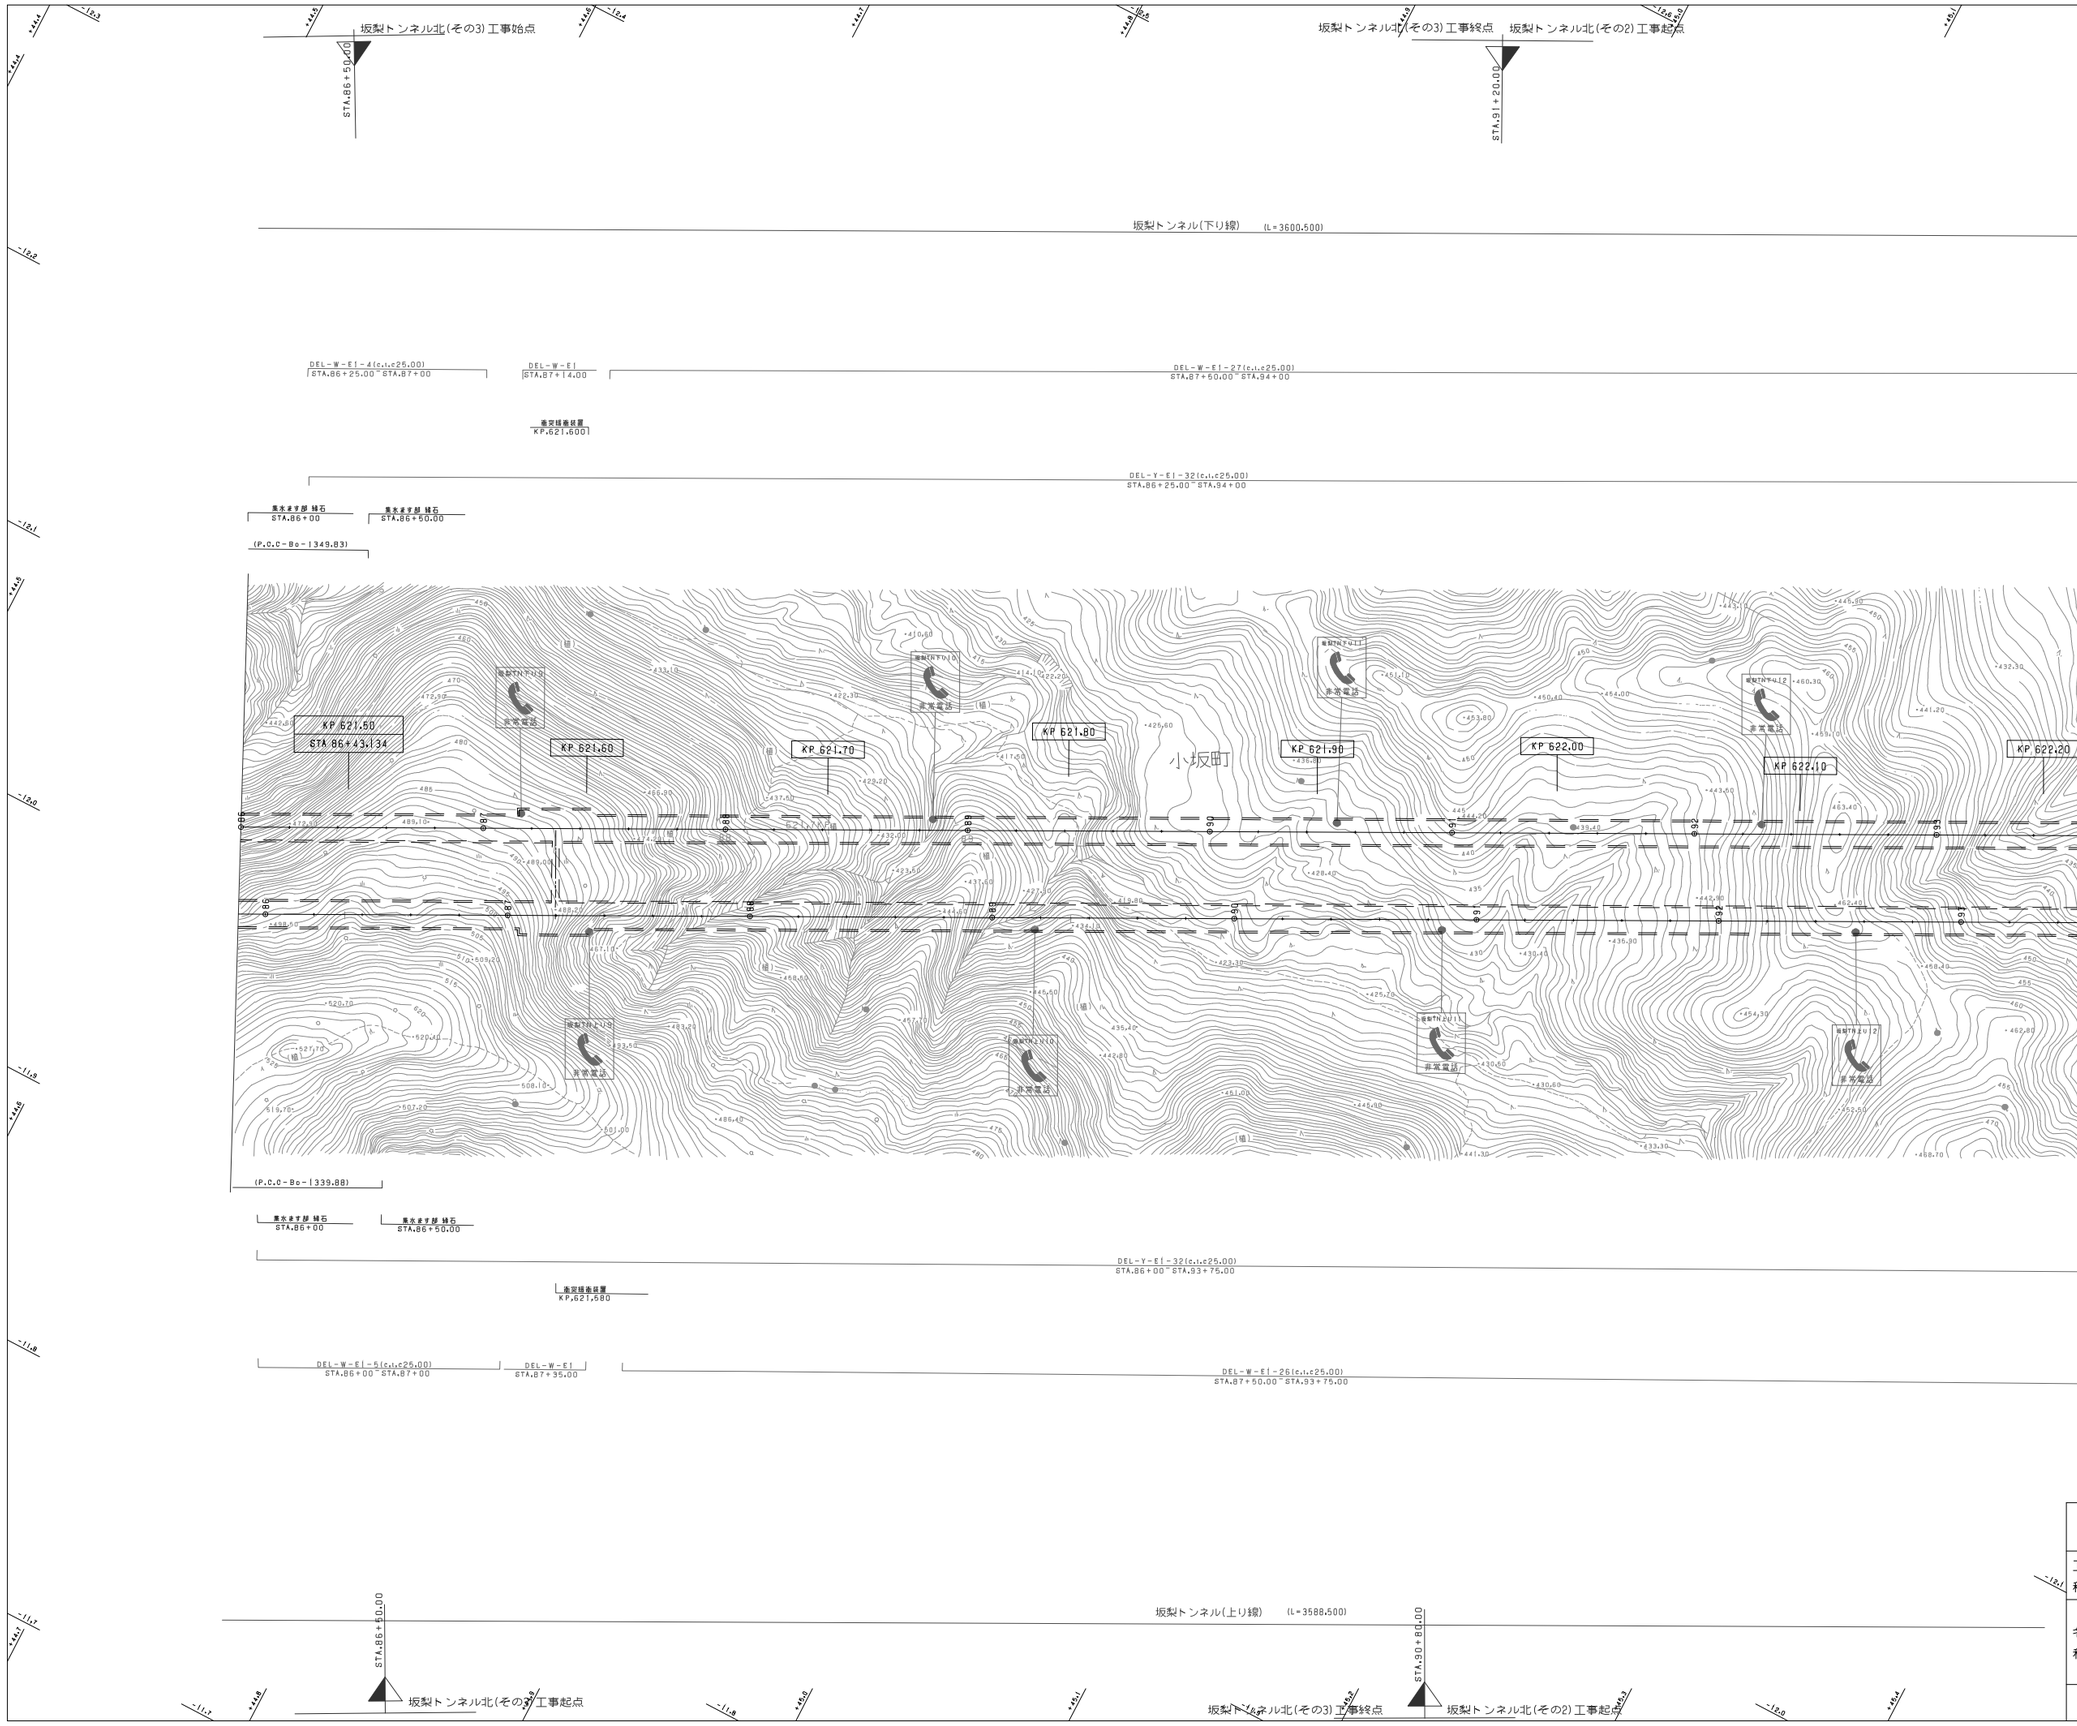

調整年月	摘要
第1回 2006年 2月	
第2回 2014年 2月	
第3回 2021年 6月	

東北縦貫自動車道弘前線 東北自動車道（小坂～碇ヶ関）			——
工種	管理用平面図		——
名称	KP.621.457～KP.622.257 STA.86+00～STA.94+00	縮尺 1/1000	14 26
東日本高速道路（株） 東北支社			

東北縦貫自動車道弘前線 東北自動車道（小坂～碇ヶ関）			
工種	管理用平面図		
名称	KP.622.257～KP.623.057 STA.94+00～STA.102+00	縮尺 1/1000	15 26
東日本高速道路（株）　東北支社			

調整年月	摘要
第1回　2006年 2月	
第2回　2014年 2月	
第3回　2021年 6月	

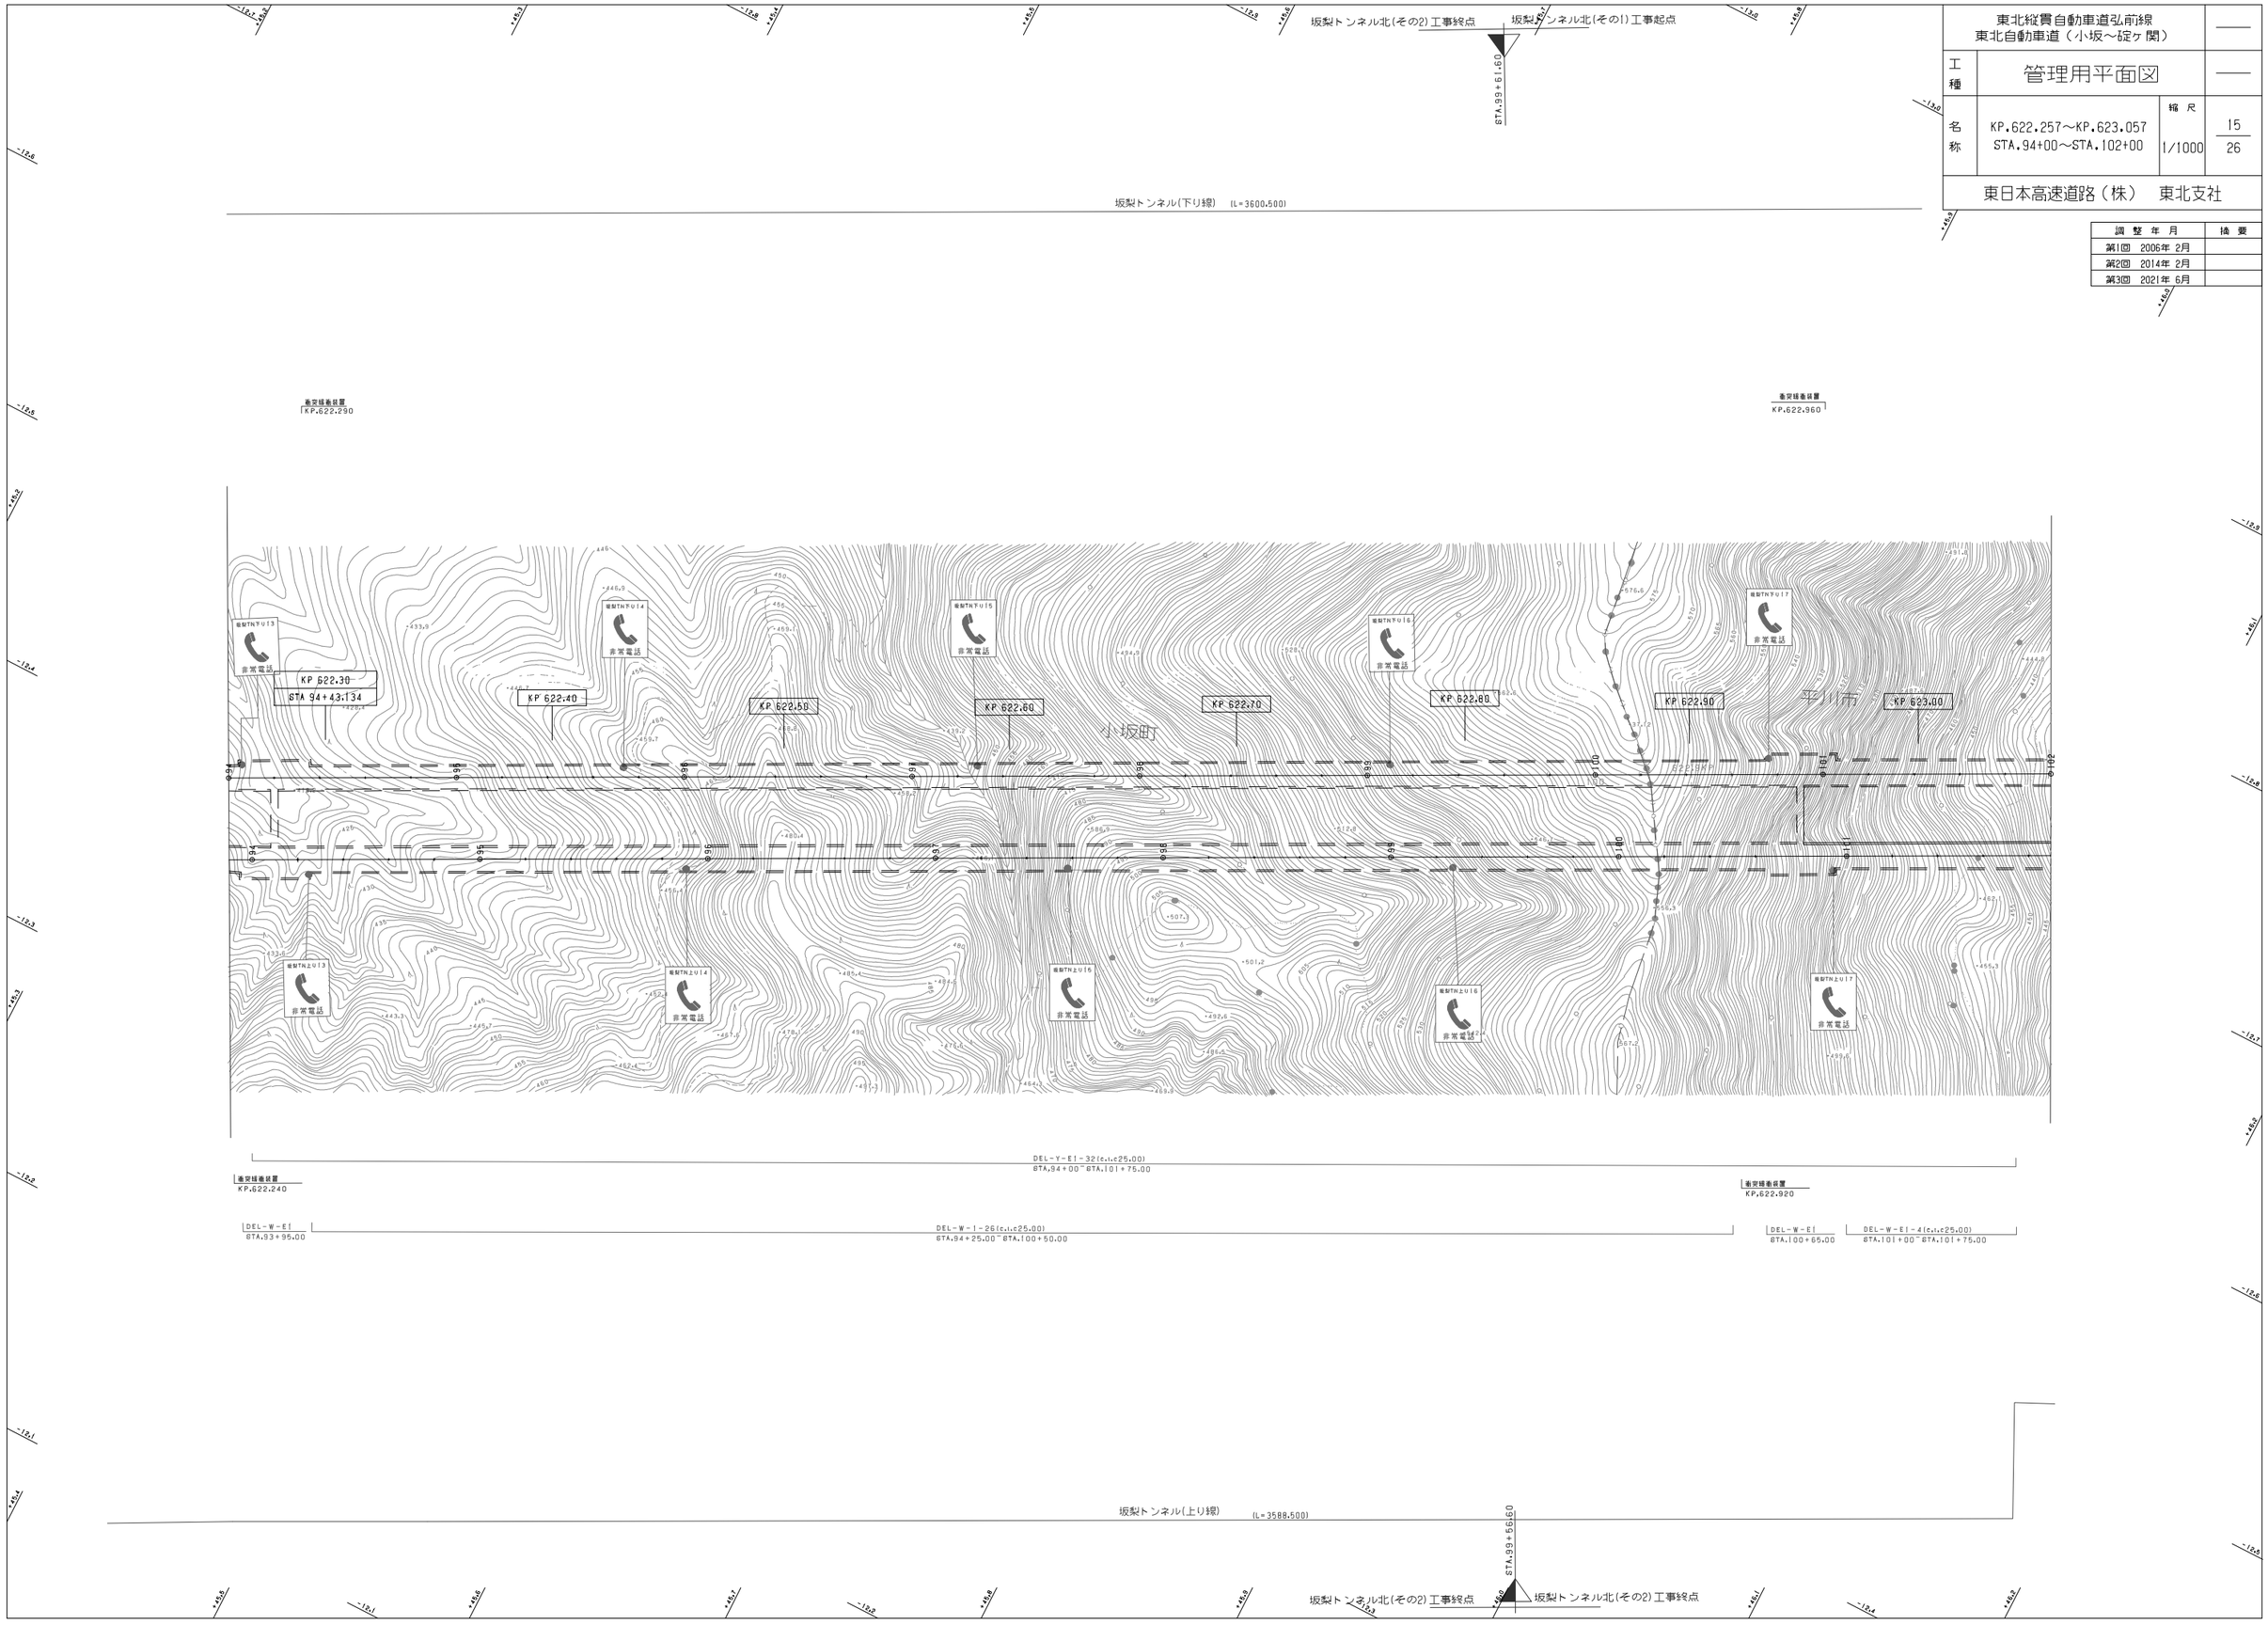

東北縦貫自動車道弘前線
東北自動車道（小坂～碇ヶ関）

工種：管理用平面図

名称：KP.623.057～KP.623.857
STA.102+00～STA.110+00

縮尺：1/1000

16
25

東日本高速道路（株）　東北支社

調整年月	摘要
第1回　2006年 2月	
第2回　2014年 2月	
第3回　2021年 6月	

坂梨トンネル(その1)工事終点
坂梨トンネル(その3)工事起点
坂梨トンネル(その3)工事終点
坂梨トンネル(下り線)　L=406.000
坂梨トンネル(下り線)　(L=3600.500)
掘り巻き L=32.50
STA.107+55.50
STA.108+60.50
STA.108+93.00
FENCE-8A-18.20 STA.168+40.00
FENCE-8A-10.35 STA.168+60.00 - STA.168+70.00
Gt-C-B-17.00 STA.108+38.00 - STA.108+55.00
Gt-C-E-61.00 STA.109+80.00 - STA.110+41.00
Ds-Pu-0.024-0.024-1.2(
Rw-Ob L=34.30m A=124.30m2
Rw-Ob L=21.50m A=97.40m2
Ds-Pu-0.024-0.024-32.05 STA.108+45.00
Ds-Pu-0.024-0.024-32.05 STA.108+30.00 - STA.108+60.00
623.68
DEL-W-E1 STA.107+00
DEL-W-E1-9(c1.c25.00) STA.108+00 - STA.110+00
(ハンドレール-596.42) STA.108+93.44 - STA.115+94.07
DEL-Y-E1-10(c1.c25.00) STA.107+75.00 - STA.110+00
集水ますB型 縁石 STA.109+50.00
集水ますB型 縁石 (P.C.C-B0-614.00) STA.108+93.00 - STA.115+94.072
Gt-C-B-61.00 STA.110+41.00 - STA.115+94.07
NO.10+5.60
DEL-W-E1-21(c1.c25.00) STA.102+25.00 - STA.107+25.00
DEL-Y-E1-22(c1.c25.00) STA.102+25.00 - STA.107+50.00
非常駐車帯 L=31.20 STA.107+34.40 - STA.107+65.40
非常電話 KP.623.620
NO.25
NO.20
NO.15
変電所 北電気前
非常電話 NBTNZU18
非常電話 NBTNZU19
非常電話 NBTNZU20
非常電話 NBTNZU21
非常電話 NBTNZU22
KP 623.10
STA.102+43.134
KP 623.20
KP 623.30
KP 623.40
KP 623.50
KP 623.60
KP 623.70
KP 623.80
平川市
DEL-Y-E1-22(c1.c25.00) STA.102+00 - STA.107+25.00
DEL-W-E1-22(c1.c25.00) STA.102+00 - STA.107+25.00
非常駐車帯 L=31.20 STA.107+29.40 - STA.107+60.60
DEL-Y-E1 STA.107+55.00
非常電話 KP.623.570
DEL-W-E1 STA.107+60
集水ますB型 縁石 STA.109+00
(P.C.C-B0-612.67) STA.108+91.00 - STA.115+88.115
集水ますB型 縁石 STA.109+50.00
DEL-Y-E1-10(c1.c25.00) STA.107+75.00 - STA.110+00
(ハンドレール-607.66) STA.108+91.70 - STA.115+88.11
DEL-W-E1-10(c1.c25.00) STA.107+75.00 - STA.110+00
坂梨トンネル(上り線)　L=419.000
坂梨トンネル(上り線)　(L=3588.500)
掘り巻き L=29.500
STA.108+61.50
STA.108+91.00
STA.108+80.00
STA.107+60.60
坂梨トンネル北(その1)工事終点
坂梨トンネル北(その3)工事起点
坂梨トンネル北(その3)工事終点

東北縦貫自動車道弘前線
東北自動車道（小坂～碇ヶ関）

工種：管理用平面図

名称：KP.623.857～KP.624.688
STA.110+00～STA.119+00

縮尺：1/1000

17
26

東日本高速道路（株）　東北支社

調整年月	摘要
第2回　2014年 2月	
第3回　2015年 2月	
第4回　2018年 1月	
第5回　2021年 6月	

坂梨トンネル下り線　(L=406.00)
坂梨トンネル下り線　L=199.324
明り巻区間下り線 L=27.00
坂梨橋(下り線)
Br-6-M50B-(54.45)-LR-9.75x155.50
還部沢橋(下り線)
Br-2C-Pos-01-(35.03+35.07)-L75-9.75x171.00
坂梨トンネル　上り線　(L=419.00)
坂梨トンネル　上り線　L=195.461
明り巻区間 上り線 L=22.00
坂梨橋(上り線)
Br-6-M50B-(56.85)-L75-9.75-58.00
還部沢橋(上り線)
Br-2C-Pos-01-(35.03+35.07)-L75-9.75x171.00
KP 623.90
KP 624.00
KP 624.10
KP 624.20
KP 624.30
KP 624.40
KP 624.50
KP 624.60
平川市
非常電話

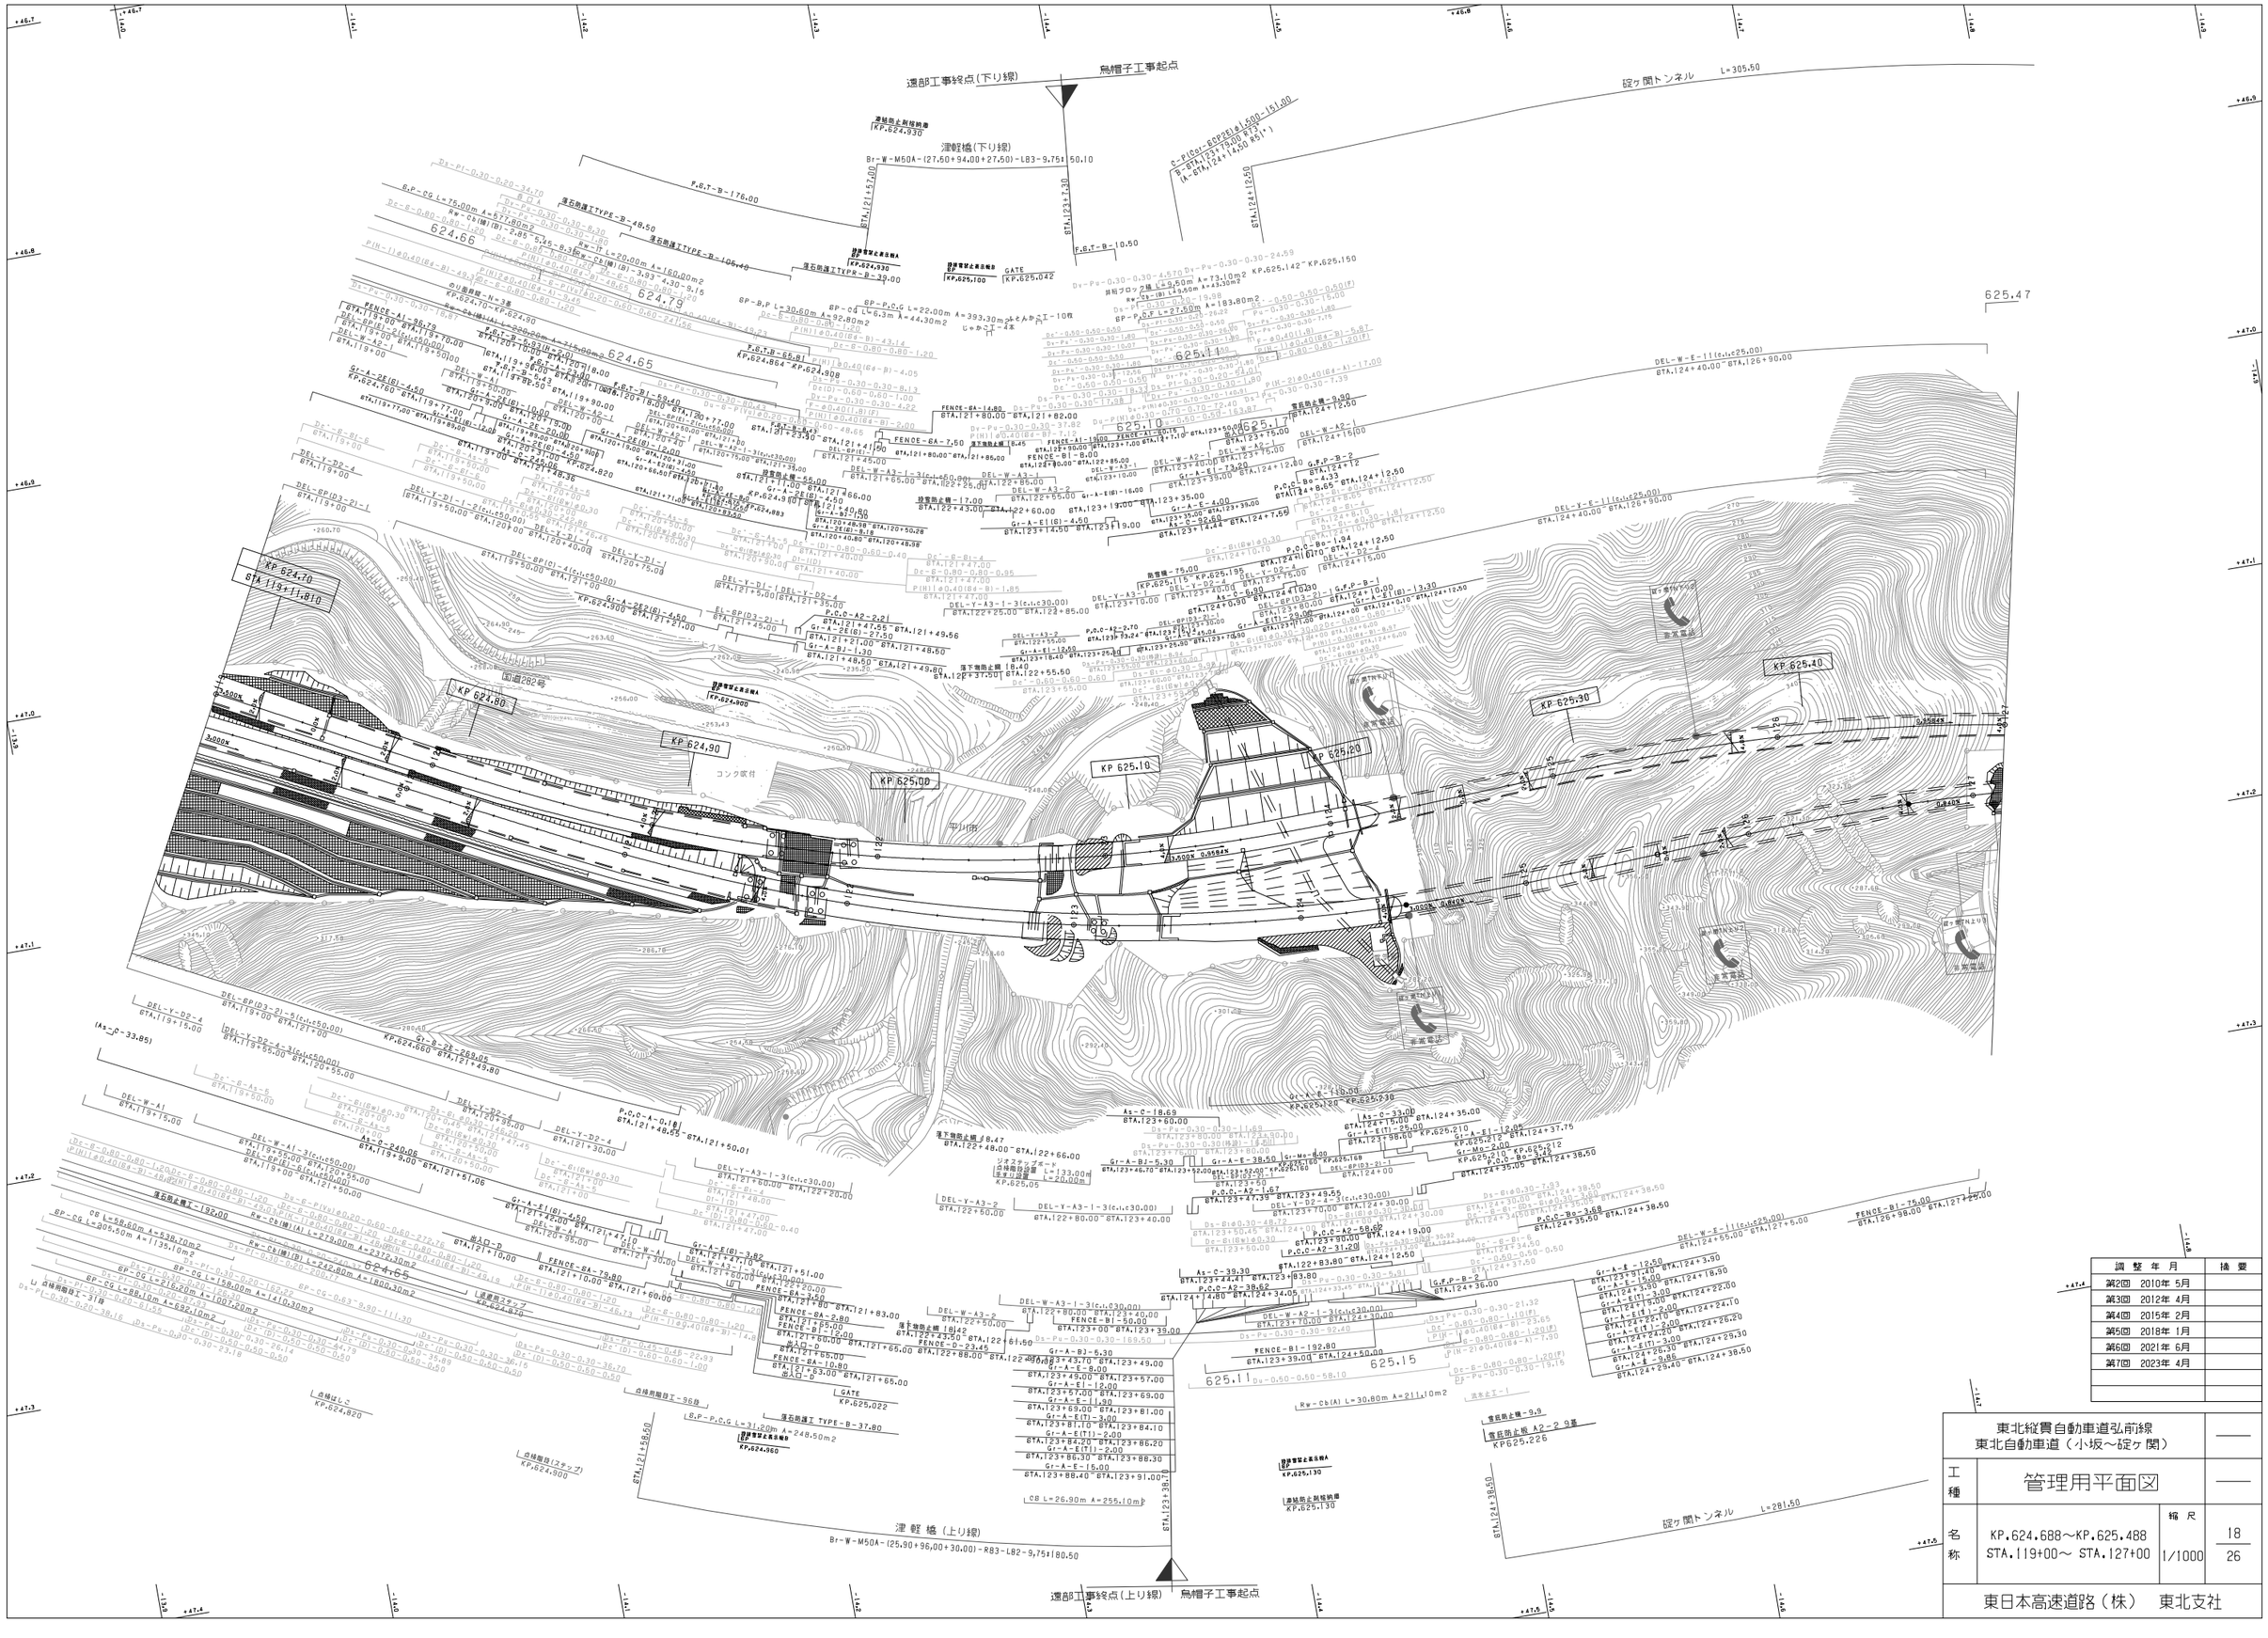

調整年月	摘要
第2回 2010年 5月	
第3回 2012年 4月	
第4回 2015年 2月	
第5回 2018年 1月	
第6回 2021年 6月	
第7回 2023年 4月	

東北縦貫自動車道弘前線 東北自動車道（小坂～錠ヶ関）			——
工種	管理用平面図		——
名称	KP.624.688～KP.625.488 STA.119+00～ STA.127+00	縮尺 1/1000	18 26
東日本高速道路（株） 東北支社			

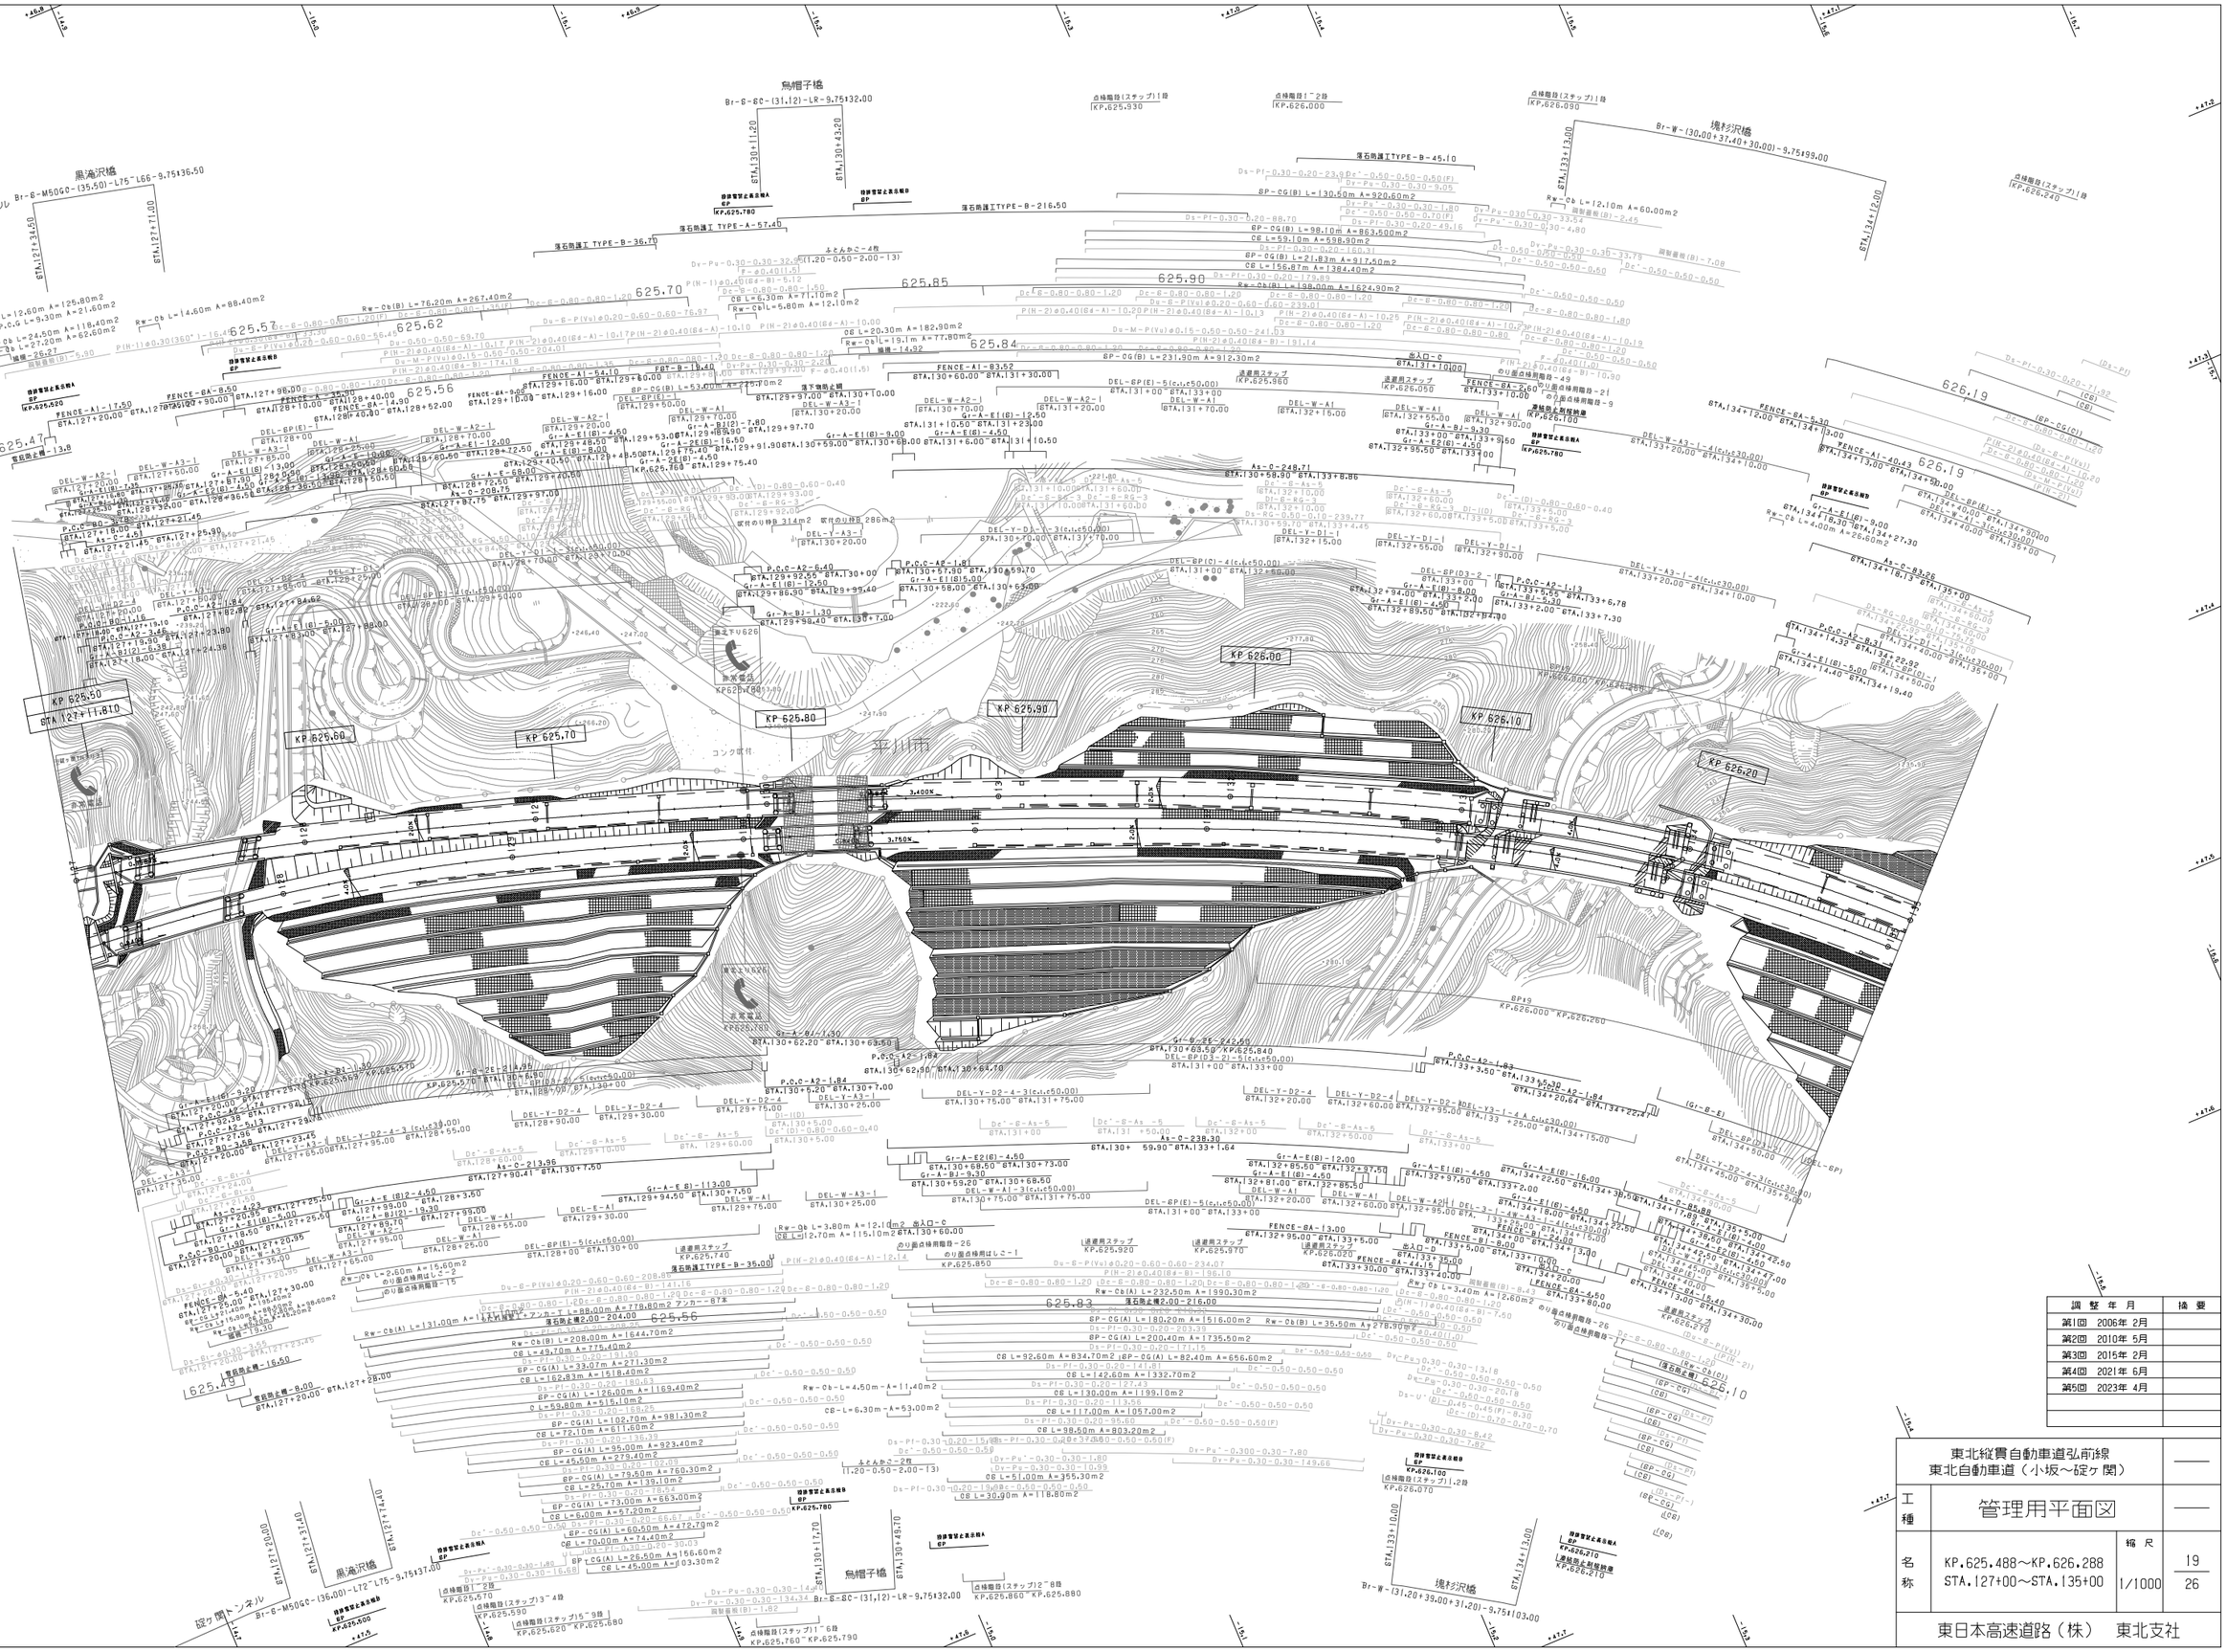
烏帽子橋
Br-G-SC-(31,12)-LR-9.75t32.00
黒滝沢橋
Br-G-M50GO-(36,00)-L75-L66-9.75t36.50
碇ヶ関トンネル
境杉沢橋
Br-W-(30,00+37,40+30,00)-9.75t99.00
KP 625.50
STA.127+11.810
KP 625.60
KP 625.70
KP 625.80
KP 625.90
KP 626.00
KP 626.10
KP 625.20
625.47
625.56
625.57
625.62
625.70
625.84
625.85
625.90
626.19
625.45
625.10
FENCE-A1-17.50
FENCE-A1-14.90
FENCE-A1-64.10
FENCE-A1-83.52
FENCE-A1-40.43
FENCE-A1-30.00
FENCE-A1-13.80
FENCE-BA-8.50
FENCE-BA-14.40
FENCE-BA-94.00
FENCE-BA-5.30
FENCE-BA-44.15
FENCE-BA-64.50
FENCE-BA-13.00
FENCE-BA-2.60
落石防護工TYPE-A-57.40
落石防護工TYPE-B-36.70
落石防護工TYPE-B-216.50
落石防護工TYPE-B-45.10
落石防護工TYPE-B-35.00
落石防護工TYPE-B-216.00
落石防止柵-13.8
落石防止柵-16.50
落石防止柵-8.00
落石防止柵2.00-208.00
落石防止柵2.00-216.00
擁壁-25.27
擁壁-14.92
擁壁-19.30
擁壁-174.18
擁壁-204.01
擁壁-69.70
擁壁-56.41
擁壁-76.97
擁壁-88.70
擁壁-33.54
擁壁-33.79
擁壁-239.01
擁壁-241.53
擁壁-234.07
擁壁-196.10
擁壁-207.83
擁壁-203.30
擁壁-149.66
擁壁-234.45
擁壁-239.77
擁壁-239.71
擁壁-234.34
擁壁-234.23
擁壁-234.45
擁壁-234.80
擁壁-234.78
擁壁-234.38
擁壁-234.24
擁壁-234.36
擁壁-234.38
擁壁-234.45
擁壁-234.38
擁壁-234.45
擁壁-234.38
擁壁-234.45

東北縦貫自動車道弘前線 東北自動車道（小坂～碇ヶ関）		——
工種	管理用平面図	——
名称	KP.626.288～KP.627.088 STA.135+00～STA.143+00	縮尺 1/1000
		20 / 26
東日本高速道路（株）　東北支社		

調整年月	摘要
第1回　2006年 2月	
第2回　2010年 5月	
第3回　2021年 6月	
第4回　2023年 4月	

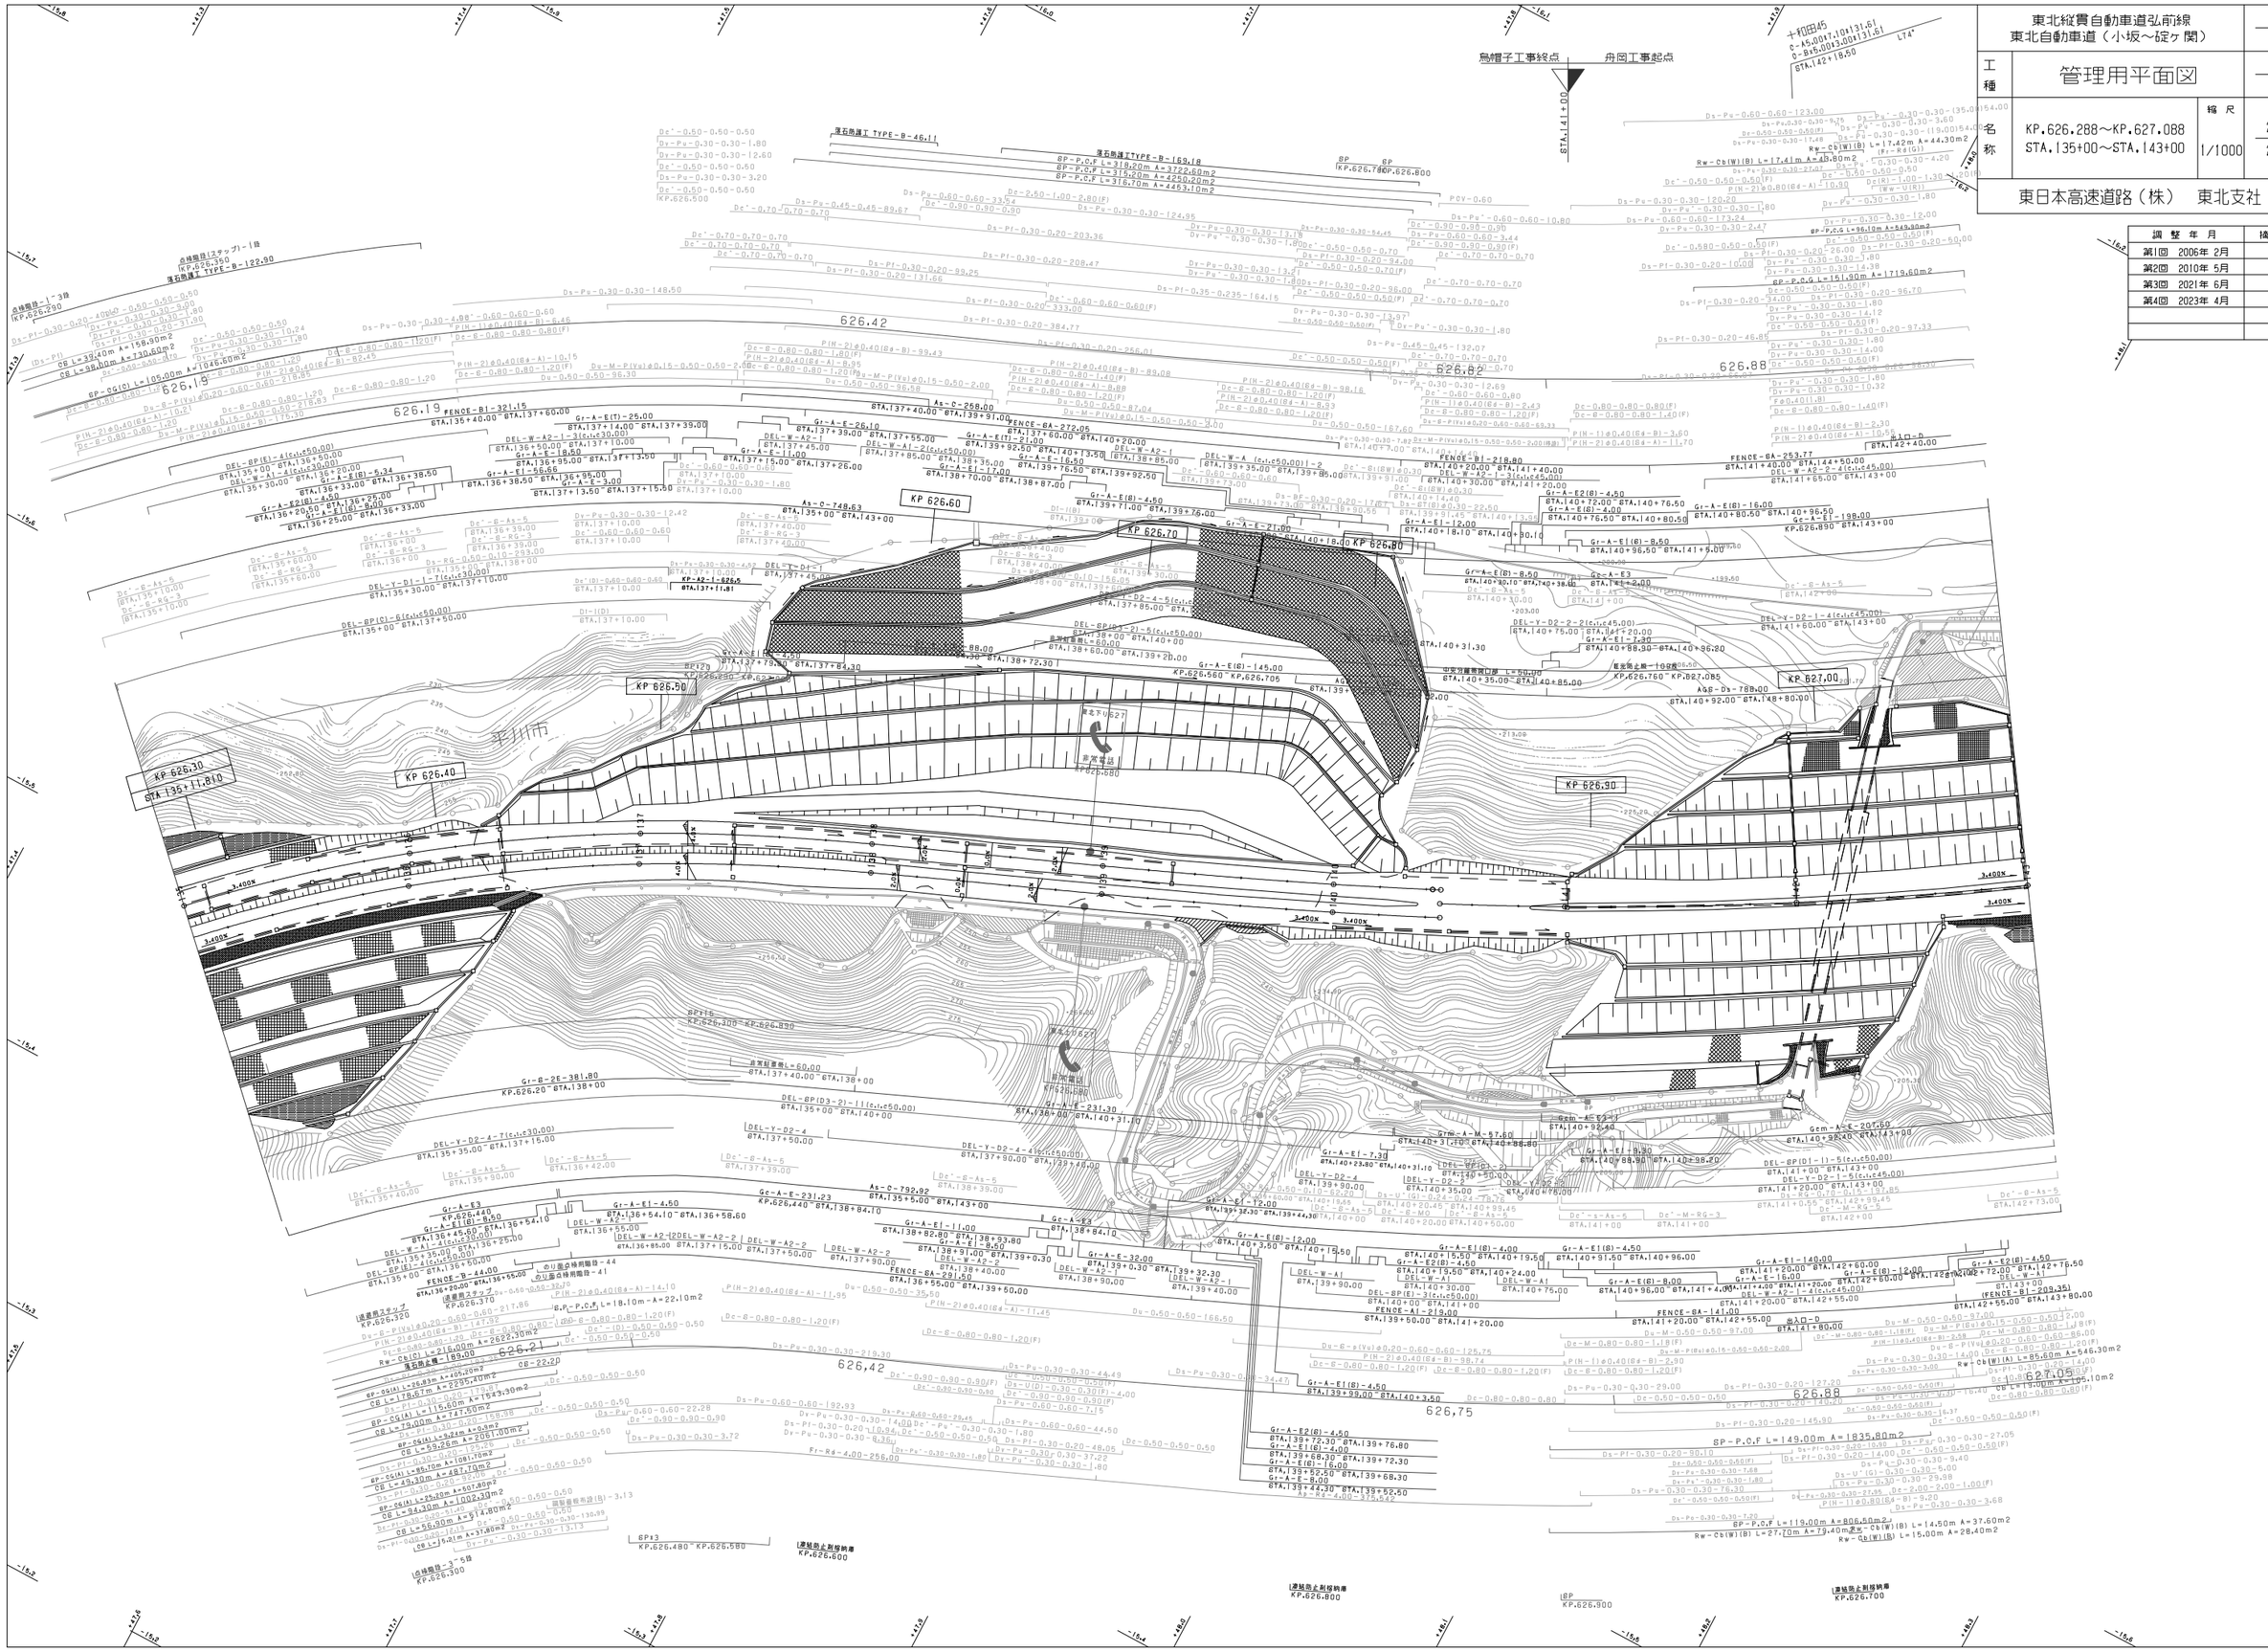

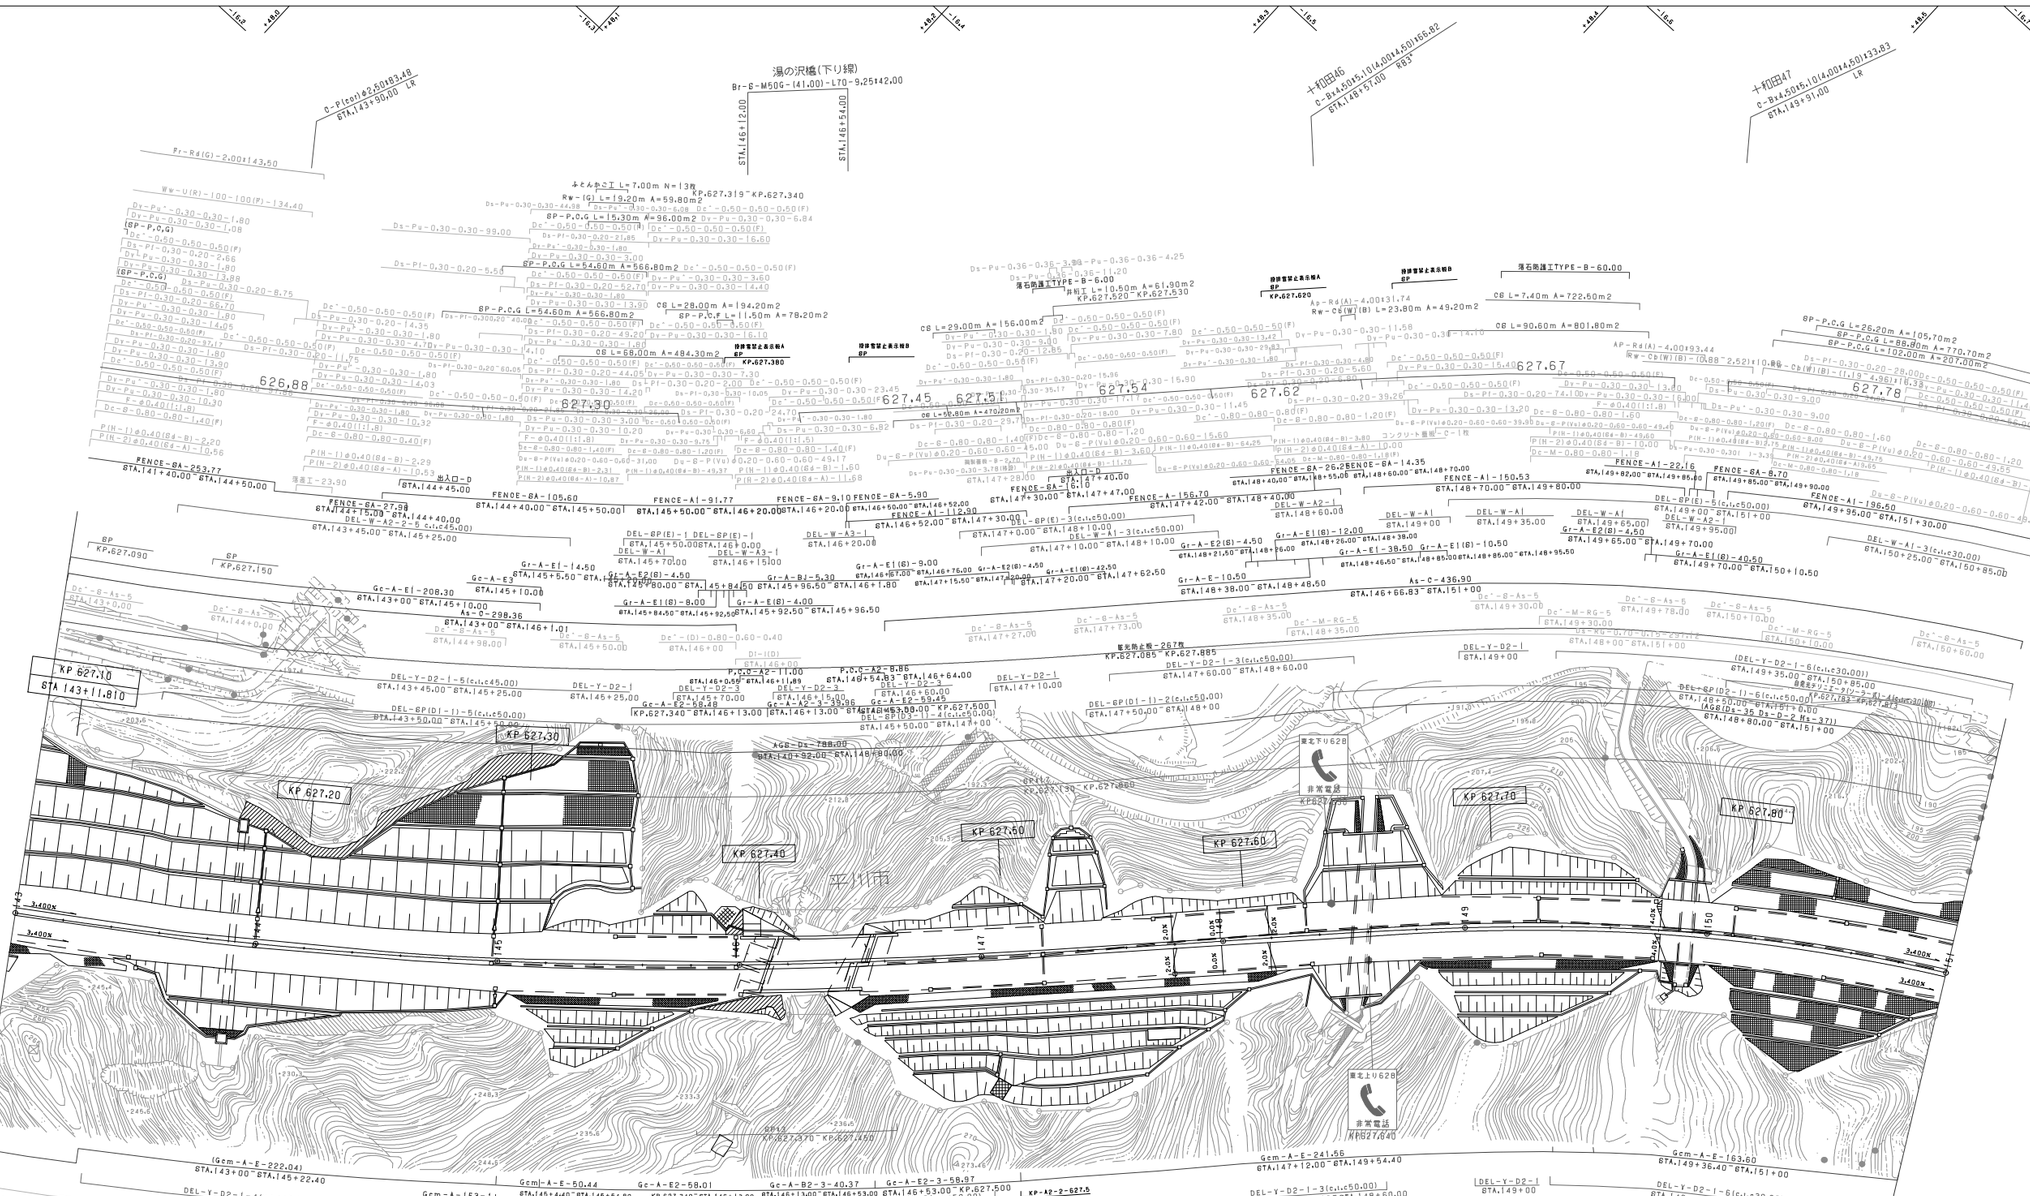
湯の沢橋(下り線)
Br-S-M50G-(41.00)-L70-9.25+42.00
STA.146+12.00
STA.146+54.00
十和田45
C-Bx4.50+5.10+4.00+4.50+166.82
STA.148+67.00 R63°
十和田47
C-Bx4.50+5.10+4.00+4.50+133.83
STA.149+97.00
LR
C-P(ze)+82.50+183.48
STA.142+90.00
LR
Pr-R4(G)-2.00+143.50
Ww-U(R)-100-100(P)-134.40
Ww-(G) L=19.2m A=59.80m2
KP.627.319~KP.627.340
BP-P.C.G L=15.30m A=96.00m2
BP-P.C.G L=54.60m A=566.80m2
BP-P.C.G L=54.60m A=566.80m2
BP-P.C.G L=11.50m A=78.20m2
CB L=28.00m A=194.20m2
CB L=58.00m A=484.30m2
CB L=29.00m A=156.00m2
CB L=90.60m A=801.80m2
CB L=7.40m A=722.60m2
CB L=98.00m A=470.20m2
落石防護工TYPE-B-6.00
落石防護工TYPE-B-60.00
排気管および表示板A
排気管および表示板B
BP
KP.627.620
KP.627.520
KP.627.380
626.88
627.30
627.45
627.54
627.62
627.67
627.78
627.10
STA.143+11.810
KP.627.30
KP.627.20
KP.627.40
KP.627.50
KP.627.60
KP.627.70
KP.627.80
平川市
東北下り628
非常電話
KP627.600
東北上り628
非常電話
KP627.640
627.05
627.13
627.29
627.43
627.52
627.59
627.65
627.72
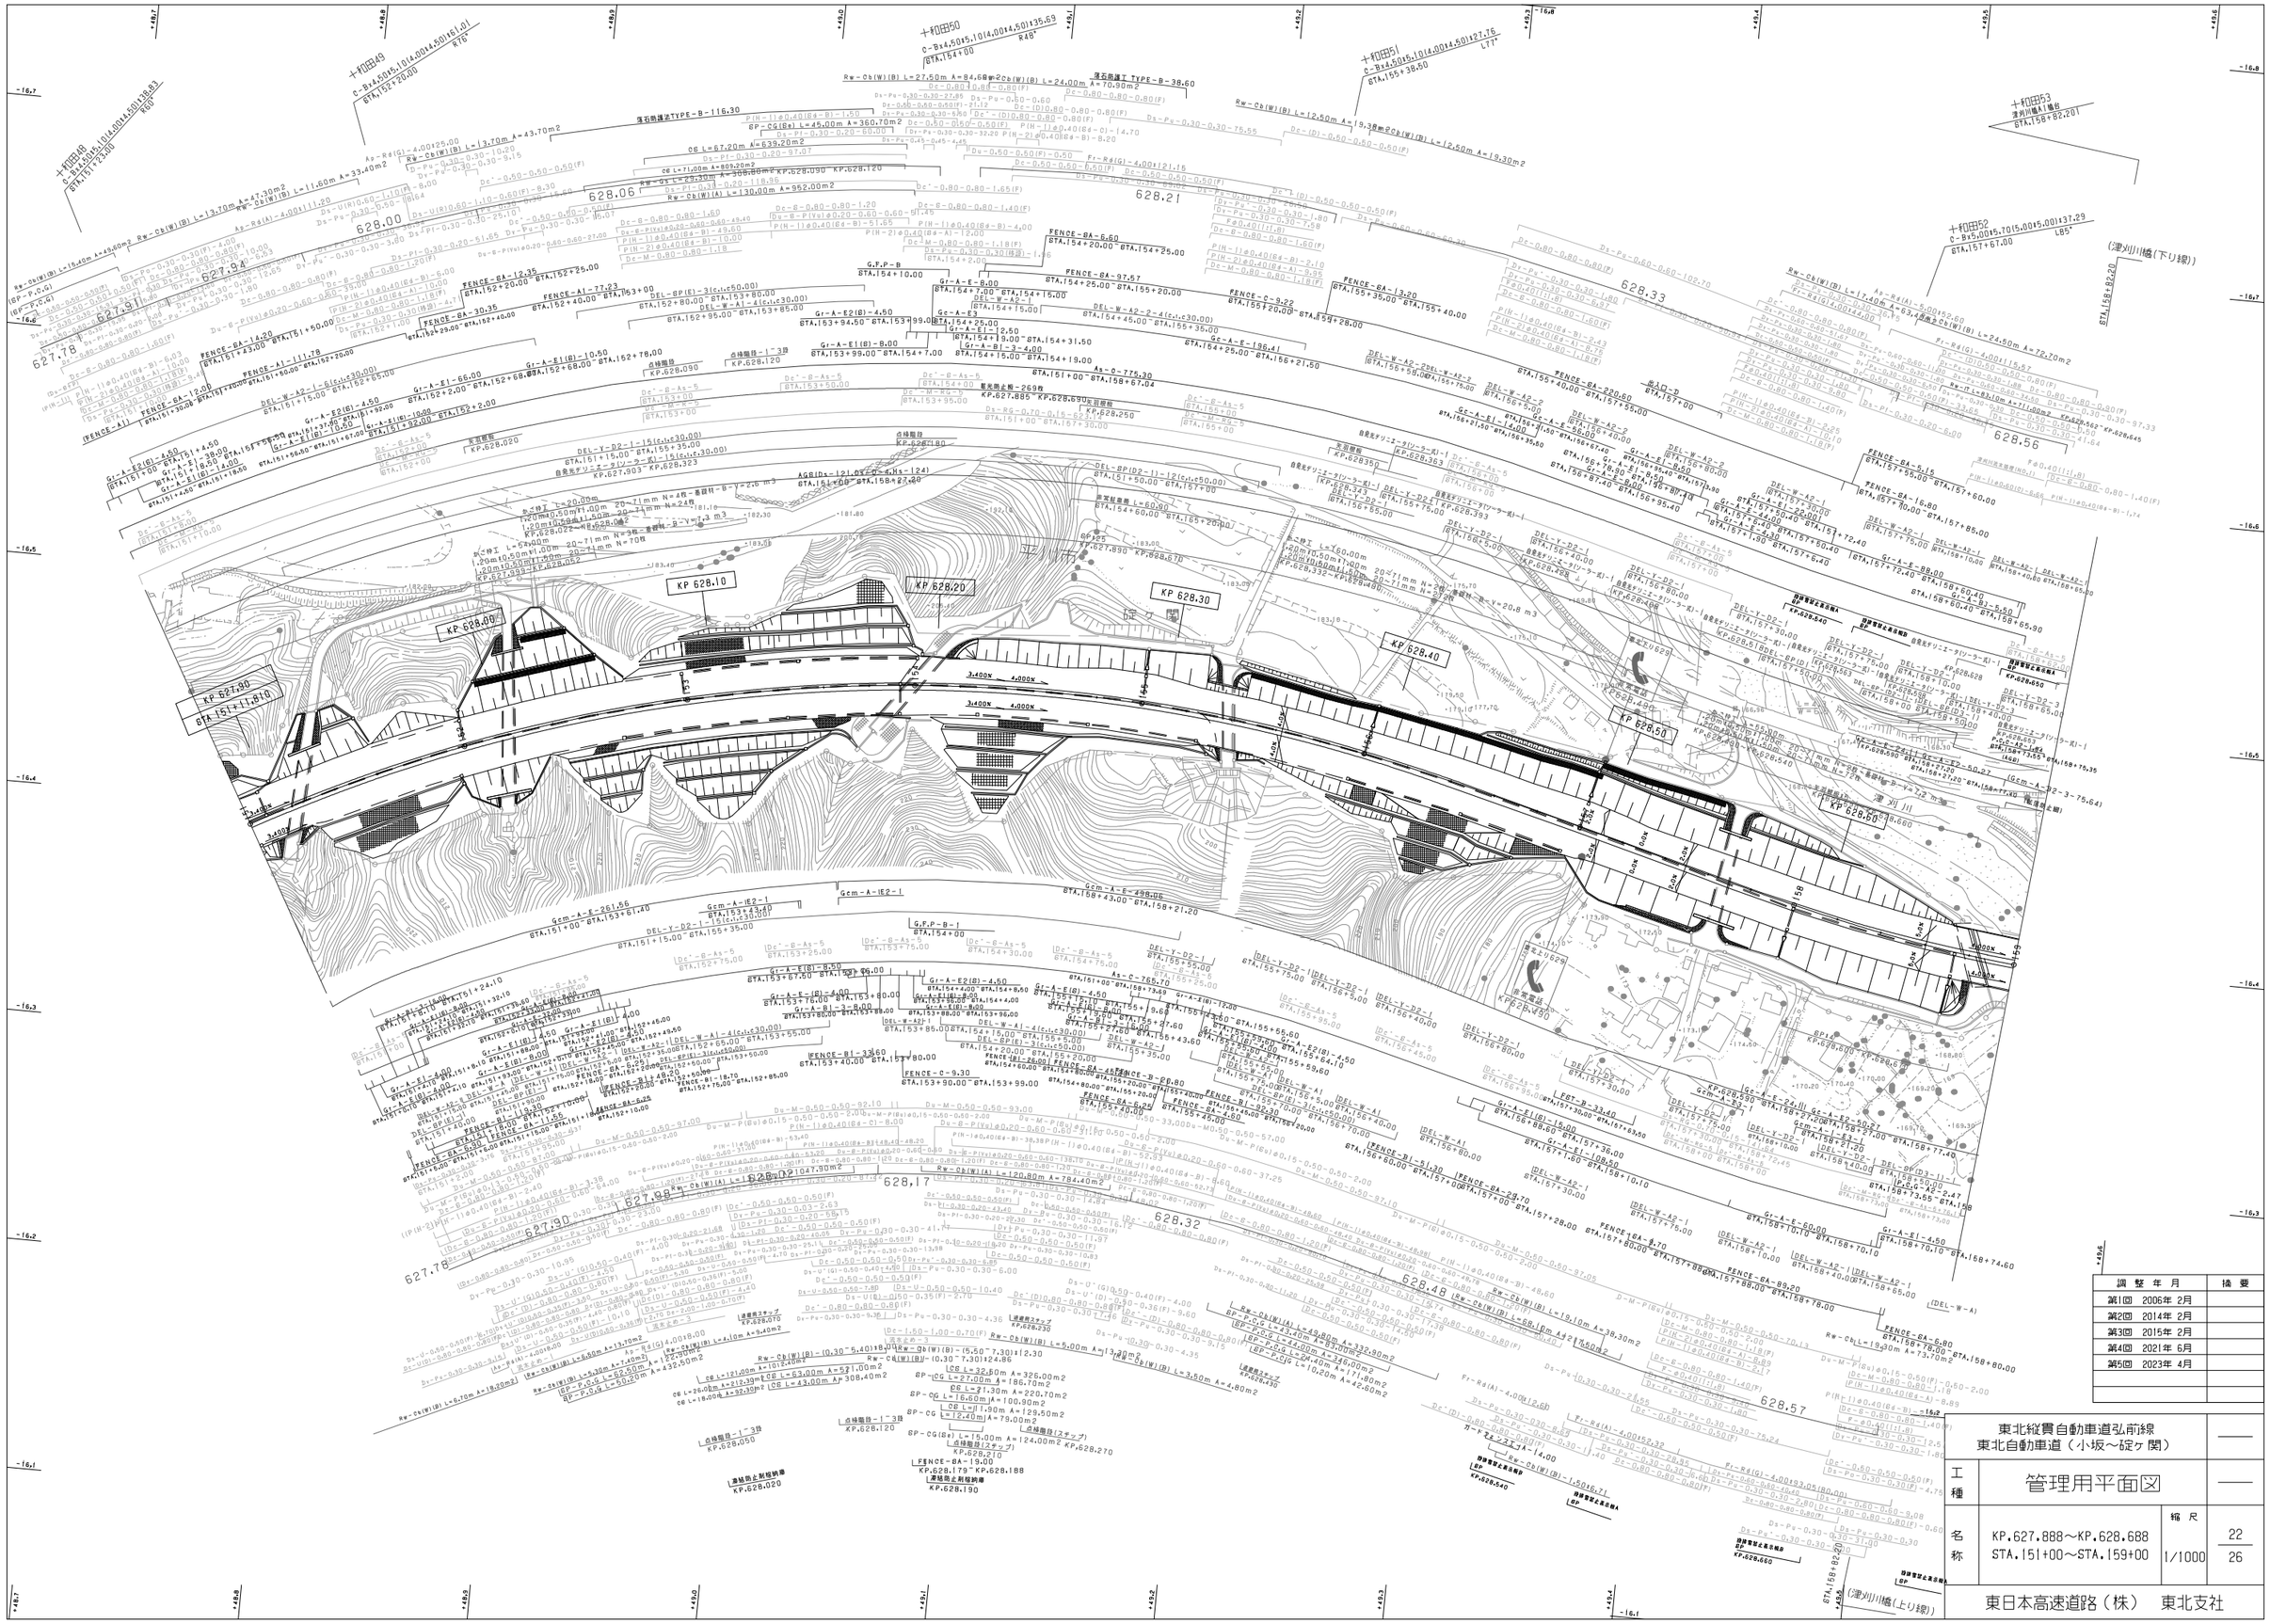
十和田50
十和田49
十和田48
十和田51
十和田53
十和田52
(津刈川橋(下り線))
(津刈川橋(上り線))
KP 628.00
KP 628.10
KP 628.20
KP 628.30
KP 628.40
KP 628.50
KP 627.90
STA.151+11.810
627.78
627.94
628.06
628.00
627.98
627.90
628.21
628.33
628.56
628.17
628.32
628.48
628.57
628.60
627.78
627.98
627.90
627.94
627.78
627.98
627.90
627.94
627.78
627.98
627.90
627.94

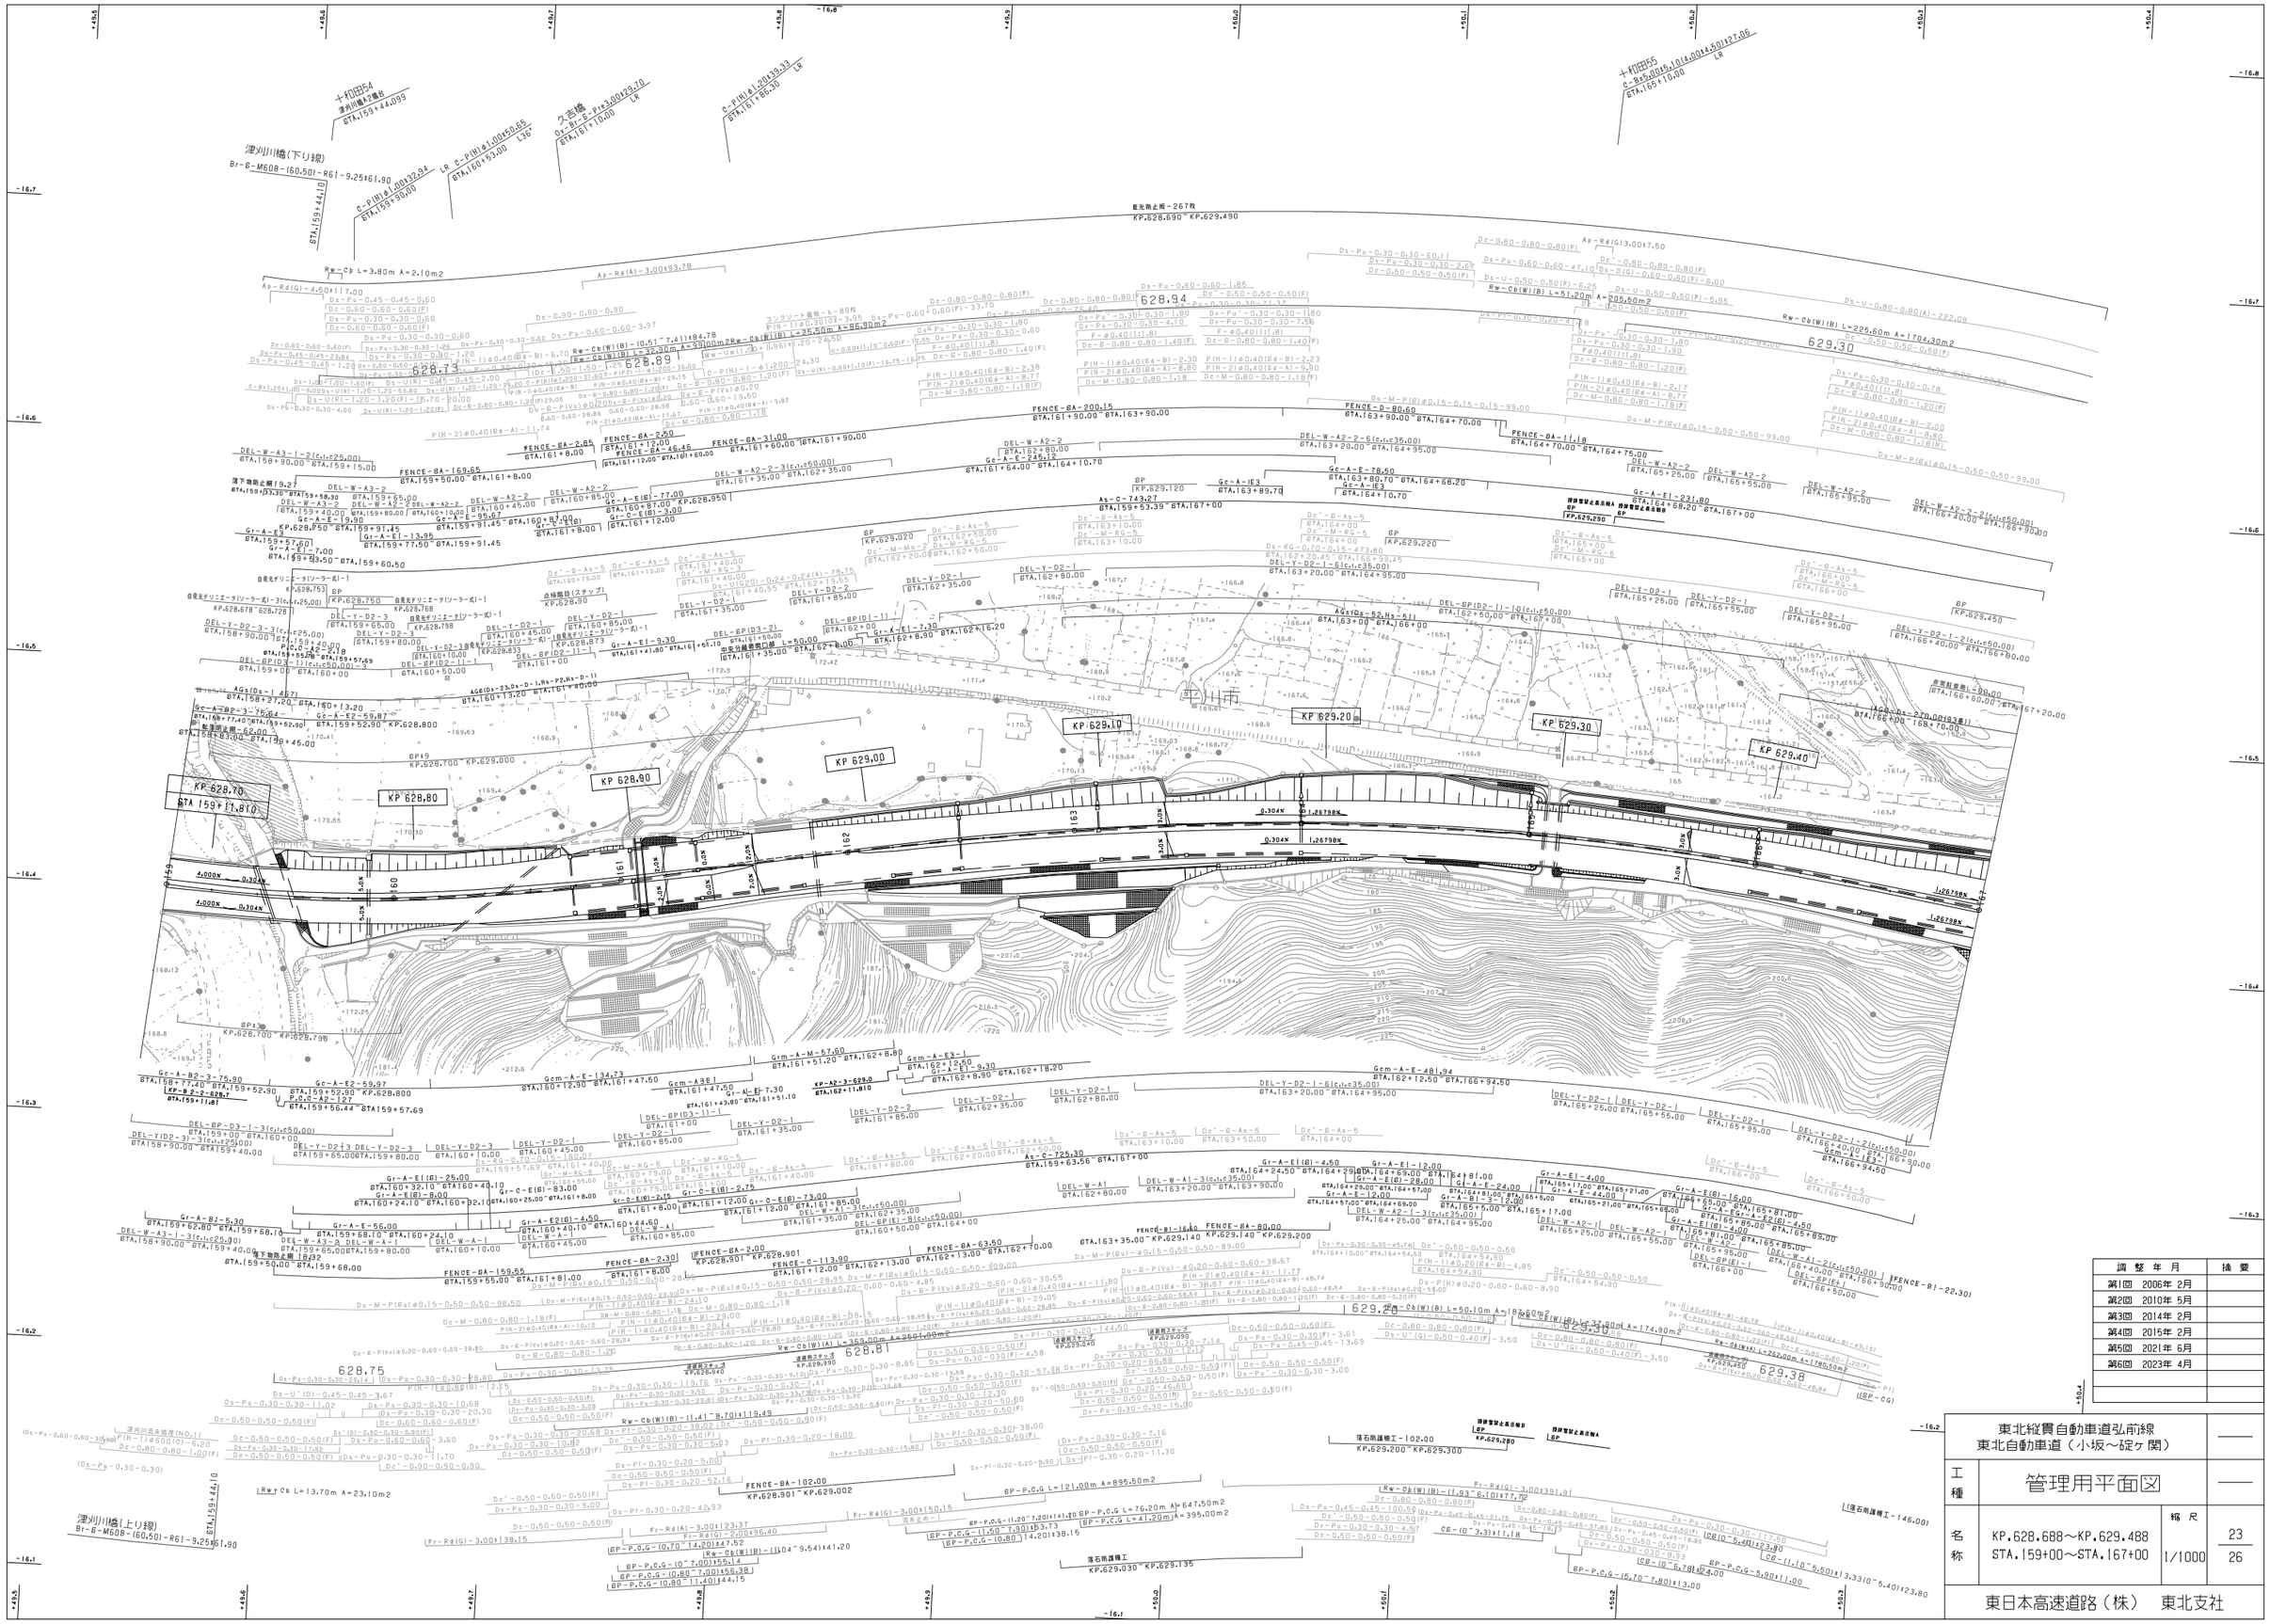
津川川橋(下り線)
Br-6-M608-(60.50)+R61-9.25161.90
十和田54
津川橋+2橋台
BTA.159+44.099
BTA.159+44.10
C-P(H)ø1.00132.04
BTA.159+50.00
C-P(H)ø1.00145.65
BTA.160+53.00
L35°
久吉橋
Ot-Br-6-Pre3.90/193.70
BTA.161+10.00
C-P(H)ø1.20/89.33
BTA.161+86.30
十和田55
C-Br5.00/15.1/Ot4.00/45.0/127.06
BTA.165+10.00
LR
Rw-Cb L=3.80m A=2.10m2
Ap-R6(A)-3.00+93.78
Ap-R6(G)-4.50+117.00
Rw-Cb(W)(B)-(0.5)~7.41)+84.78
Rw-Cb(W)(B) L=32.30m A=39.00m2
Rw-Cb(W)(B) L=25.50m A=86.90m2
Rw-Cb(W)(B) L=51.20m A=205.50m2
Rw-Cb(W)(B) L=225.60m A=1704.30m2
Rw-Cb(W)(B)-(1.93~6.01)+77.72
Ap-R4(G)-3.00+17.50
Rw-Cb(W)(B)-(1.93~6.01)+39.91
Rw-Cb(W)(B)-(1.41~8.70)+119.49
Rw-Cb(W)(B)-(1.04~9.54)+41.20
Rw-Cb(W)(B) L=50.10m A=198.00m2
Rw-Cb(W)(B) L=37.00m A=174.90m2
Rw-Cb(W)(B) L=369.00m A=2611.90m2
Rw-Cb(W)(A) L=262.00m A=1760.50m2
628.94
629.30
628.89
628.73
628.75
628.81
629.20
629.38
KP 628.70
KP 628.80
KP 628.90
KP 629.00
KP 629.10
KP 629.20
KP 629.30
KP 629.40
BP1 KP.626.700 KP.628.798
BP19 KP.628.700 KP.629.000
BP KP.628.750
BP KP.628.768
BP KP.628.873
BP KP.628.831
BP KP.629.020
BP KP.629.120
BP KP.629.220
BP KP.629.450
BP KP.629.490
BP KP.629.290
BP KP.629.280
BP KP.629.440
BP KP.629.400
FENCE-8A-200.15
BTA.161+90.00~BTA.163+90.00
FENCE-8A-200.15
BTA.163+90.00~BTA.164+70.00
FENCE-8A-11.18
BTA.164+70.00~BTA.164+75.00
FENCE-8A-163.65
BTA.159+50.00~BTA.161+8.00
FENCE-8A-2.85
BTA.161+8.00
FENCE-8A-2.50
BTA.161+12.00
FENCE-8A-46.45
BTA.161+12.00~BTA.161+60.00
FENCE-8A-31.00
BTA.161+60.00~BTA.161+90.00
FENCE-8A-102.00
KP.628.901~KP.629.002
FENCE-8A-159.55
BTA.159+55.00~BTA.161+81.00
FENCE-8A-2.00
KP.628.901~KP.628.901
FENCE-8A-2.30
BTA.161+8.00
FENCE-C-113.00
BTA.161+12.00~BTA.162+13.00
FENCE-8A-63.50
BTA.162+13.00~BTA.162+70.00
FENCE-8A-80.00
BTA.163+35.00~KP.629.140
FENCE-8A-16.60
KP.629.140~KP.629.200
FENCE-8A-22.30
落下物防止柵 L=9.27
BTA.159+33.30~BTA.159+58.30
落下物防止柵 L=62.00
BTA.158+83.00~BTA.159+45.00
落石防護柵工 L=102.00
KP.629.200~KP.629.300
落石防護柵工 L=146.00
BTA.166+40.00~168+70.00
落石防護柵工
KP.629.030~KP.629.135
津川川橋(上り線)
Br-6-M608-(60.50)+R61-9.25161.90
BTA.159+44.10
Gc-A-E2-59.97
BTA.159+52.90~KP.628.800
Gc-A-E2-79.90
BTA.158+77.40~BTA.159+52.90
Gcm-A-E-134.73
BTA.160+12.90~BTA.161+47.50
Gcm-A-E-481.94
BTA.162+12.50~BTA.166+94.50
Gcm-A-M-57.60
BTA.161+51.20~BTA.162+8.80
Gcm-A-E2-1
BTA.162+12.50
Gcm-A-E3-1
BTA.162+8.90~BTA.162+18.20
Gcm-A38-1
BTA.161+47.50
Gr-A-E1-7.30
BTA.161+43.80~BTA.161+51.10
Gr-A-E1-9.30
BTA.162+8.90
KP-A2-3-629.0
BTA.162+11.810
KP-B2-2-628.7
BTA.159+11.81
Gr-A-E1(B)-25.00
BTA.160+32.10~BTA.160+44.10
Gr-A-E1(B)-8.00
BTA.160+24.10~BTA.160+32.10
Gr-A-E1-56.00
BTA.159+68.10~BTA.160+24.10
Gr-A-E2(B)-4.50
BTA.160+40.10~BTA.160+44.60
Gr-A-E1-13.95
BTA.159+77.50~BTA.159+91.45
Gr-A-E1-7.00
BTA.159+93.50~BTA.159+60.50
Gr-A-E3-1
BTA.159+57.60
Gr-A-E2-59.87
BTA.159+52.90~KP.628.800
Gr-A-E2-83.00
BTA.159+45.00
Gr-A-E1-19.90
KP.628.950~BTA.159+91.45
Gr-A-E1-95.87
BTA.159+91.45~BTA.160+87.00
Gr-C-E(B)-77.00
KP.628.950~BTA.161+8.00
Gr-C-E(B)-3.00
BTA.161+12.00
Gr-C-E(B)-83.00
BTA.160+25.00~BTA.161+8.00
Gr-C-E(B)-2.75
BTA.161+8.00
Gr-C-E(B)-73.00
BTA.161+12.00~BTA.161+85.00
Gr-A-E2(B)-4.50
BTA.160+40.10~BTA.160+44.60
Gr-A-B1-5.30
BTA.159+62.80~BTA.159+68.10
Gr-A-E-56.00
BTA.159+68.10~BTA.160+24.10
Gr-A-E1-4.00
BTA.165+17.00~BTA.165+21.00
Gr-A-E1-12.00
BTA.164+57.00~BTA.164+69.00
Gr-A-E1-4.50
BTA.164+24.50~BTA.164+29.00
Gr-A-E1-81.00
BTA.164+81.00~BTA.165+5.00
Gr-A-E1-44.00
BTA.165+17.00~BTA.165+21.00
Gr-A-E(B)-16.00
BTA.165+5.00~BTA.165+21.00
Gr-A-E1(B)-4.50
BTA.165+25.00~BTA.165+29.50
Gr-A-E1(B)-4.00
BTA.165+77.00~BTA.165+81.00
Gr-A-E1(B)-8.00
BTA.165+81.00~BTA.165+89.00
Gr-A-E1-231.80
BTA.164+68.20~BTA.167+00
Gc-A-E-78.50
BTA.163+80.70~BTA.164+68.20
Gc-A-E3
BTA.163+89.70
Gc-A-E1-7.30
BTA.162+8.90~BTA.162+16.20
As-C-743.27
BTA.159+53.39~BTA.167+00
As-C-725.30
BTA.159+63.56~BTA.167+00
DEL-W-A3-1-3(c,t:c25.00)
BTA.158+90.00~BTA.159+15.00
DEL-W-A3-2
BTA.159+15.00~BTA.159+55.00
DEL-W-A3-2
BTA.159+55.00~BTA.159+80.00
DEL-W-A3-2
BTA.159+80.00~BTA.160+10.00
DEL-W-A2-2
BTA.160+10.00~BTA.160+85.00
DEL-W-A2-2
BTA.160+85.00~BTA.161+45.00
DEL-W-A2-2
BTA.161+45.00~BTA.162+35.00
DEL-W-A2-2-3(c,t:c50.00)
BTA.162+35.00~BTA.163+35.00
DEL-W-A2-2
BTA.162+80.00~BTA.163+20.00
DEL-W-A2-2-6(c,t:c35.00)
BTA.163+20.00~BTA.164+95.00
DEL-W-A2-2
BTA.164+95.00~BTA.165+25.00
DEL-W-A2-2
BTA.165+25.00~BTA.165+55.00
DEL-W-A2-2
BTA.165+55.00~BTA.165+95.00
DEL-W-A2-2-2(c,t:c50.00)
BTA.165+95.00~BTA.166+40.00
DEL-W-A3-1
BTA.159+40.00~BTA.159+80.00
DEL-W-A3-1
BTA.159+80.00~BTA.160+10.00
DEL-W-A3-1
BTA.160+10.00
DEL-W-A1
BTA.162+80.00
DEL-W-A1-3(c,t:c35.00)
BTA.163+20.00~BTA.163+90.00
DEL-W-A1-3(c,t:c50.00)
BTA.164+50.00~BTA.164+90.00
DEL-W-A1
BTA.165+25.00~BTA.165+55.00
DEL-W-A1-2(c,t:c50.00)
BTA.165+55.00~BTA.166+50.00
DEL-Y(D2-3)-3(c,t:c25.00)
BTA.158+90.00~BTA.159+40.00
DEL-Y-D2-3
BTA.159+40.00~BTA.159+65.00
DEL-Y-D2-3
BTA.159+65.00~BTA.159+80.00
DEL-Y-D2-3
BTA.159+80.00~BTA.160+10.00
DEL-Y-D2-1
BTA.160+10.00~BTA.160+45.00
DEL-Y-D2-1
BTA.160+45.00~BTA.160+85.00
DEL-Y-D2-1
BTA.160+85.00~BTA.161+35.00
DEL-Y-D2-1
BTA.161+35.00~BTA.161+85.00
DEL-Y-D2-2
BTA.161+85.00~BTA.162+35.00
DEL-Y-D2-1
BTA.162+35.00~BTA.162+80.00
DEL-Y-D2-1-6(c,t:c35.00)
BTA.163+20.00~BTA.164+95.00
DEL-Y-D2-1
BTA.165+25.00~BTA.165+55.00
DEL-Y-D2-1
BTA.165+55.00~BTA.165+95.00
DEL-Y-D2-1-2(c,t:c50.00)
BTA.166+40.00~BTA.166+80.00
DEL-GP(D3-2)
BTA.161+50.00~BTA.162+8.00
DEL-GP(D2-1)-1
BTA.162+00~BTA.162+50.00
DEL-GP(D2-1)-1(c,t:c50.00)
BTA.162+50.00~BTA.163+00
DEL-GP(D2-1)-1(c,t:c50.00)
BTA.163+00~BTA.166+00
DEL-GP(D2-1)-2(c,t:c50.00)
BTA.166+00~BTA.166+50.00
DEL-GP(E)-1
BTA.166+00
DEL-GP(E)-2
BTA.166+50.00
DEL-GP(D3-1)-3(c,t:c25.00)
BTA.158+90.00~BTA.159+00
DEL-GP(D3-1)-1
BTA.159+00~BTA.160+00
DEL-GP(D2-1)-1
BTA.160+00~BTA.160+50.00
DEL-GP(D2-1)-2
BTA.160+50.00~BTA.161+00
DEL-GP(D3-1)-1
BTA.161+00
DEL-GP(D3-2)
BTA.161+50.00~BTA.161+55.00
DEL-GP(D2-1)-1
BTA.162+00
DEL-GP(D2-1)-1(c,t:c50.00)
BTA.162+50.00~BTA.163+00
DEL-GP(E)-1
BTA.166+00
DEL-GP(E)-2
BTA.166+50.00
DEL-Y-D2-3-3(c,t:c25.00)
BTA.158+90.00~BTA.159+00
DEL-Y-D2-3
BTA.159+00~BTA.159+65.00
DEL-Y-D2-3
BTA.159+65.00~BTA.159+80.00
DEL-Y-D2-3
BTA.159+80.00
DEL-Y-D2-1
BTA.160+10.00
DEL-Y-D2-1
BTA.160+45.00
DEL-Y-D2-1
BTA.160+85.00
DEL-Y-D2-1
BTA.161+35.00
DEL-Y-D2-2
BTA.161+85.00
DEL-Y-D2-1
BTA.162+35.00
DEL-Y-D2-1
BTA.162+80.00
DEL-Y-D2-1-6(c,t:c35.00)
BTA.163+20.00~BTA.164+95.00
DEL-Y-D2-1
BTA.165+25.00~BTA.165+55.00
DEL-Y-D2-1
BTA.165+55.00~BTA.165+95.00
DEL-Y-D2-1-2(c,t:c50.00)
BTA.166+40.00~BTA.166+80.00
DEL-GP(D3-1)-3(c,t:c50.00)
DEL-GP(D3-1)-1
DEL-GP(D3-2)
DEL-GP(D2-1)-1
DEL-GP(D2-1)-1(c,t:c50.00)
DEL-GP(D2-1)-2(c,t:c50.00)
DEL-GP(E)-1
DEL-GP(E)-2
DEL-W-A3-1-3(c,t:c25.00)
DEL-W-A3-2
DEL-W-A3-3
DEL-W-A1-1
DEL-W-A1
DEL-W-A2-2
DEL-W-A2-2-6(c,t:c35.00)
DEL-W-A2-2
DEL-W-A2-2-2(c,t:c50.00)
DEL-W-A1-3(c,t:c35.00)
DEL-W-A1-3(c,t:c50.00)
DEL-W-A1
DEL-W-A1-2(c,t:c50.00)
DEL-Y-D2-3-3(c,t:c25.00)
DEL-Y-D2-3
DEL-Y-D2-1
DEL-Y-D2-1-6(c,t:c35.00)
DEL-Y-D2-1-2(c,t:c50.00)
DEL-GP(D3-1)-3(c,t:c50.00)
DEL-GP(D3-1)-1
DEL-GP(D3-2)
DEL-GP(D2-1)-1
DEL-GP(D2-1)-1(c,t:c50.00)
DEL-GP(D2-1)-2(c,t:c50.00)
DEL-GP(E)-1
DEL-GP(E)-2
AGs1(Ds-)-45.71
AGs1(Ds-)-52.41
AGs1(Ds-)-52.41
AGs1(Ds-)-52.41

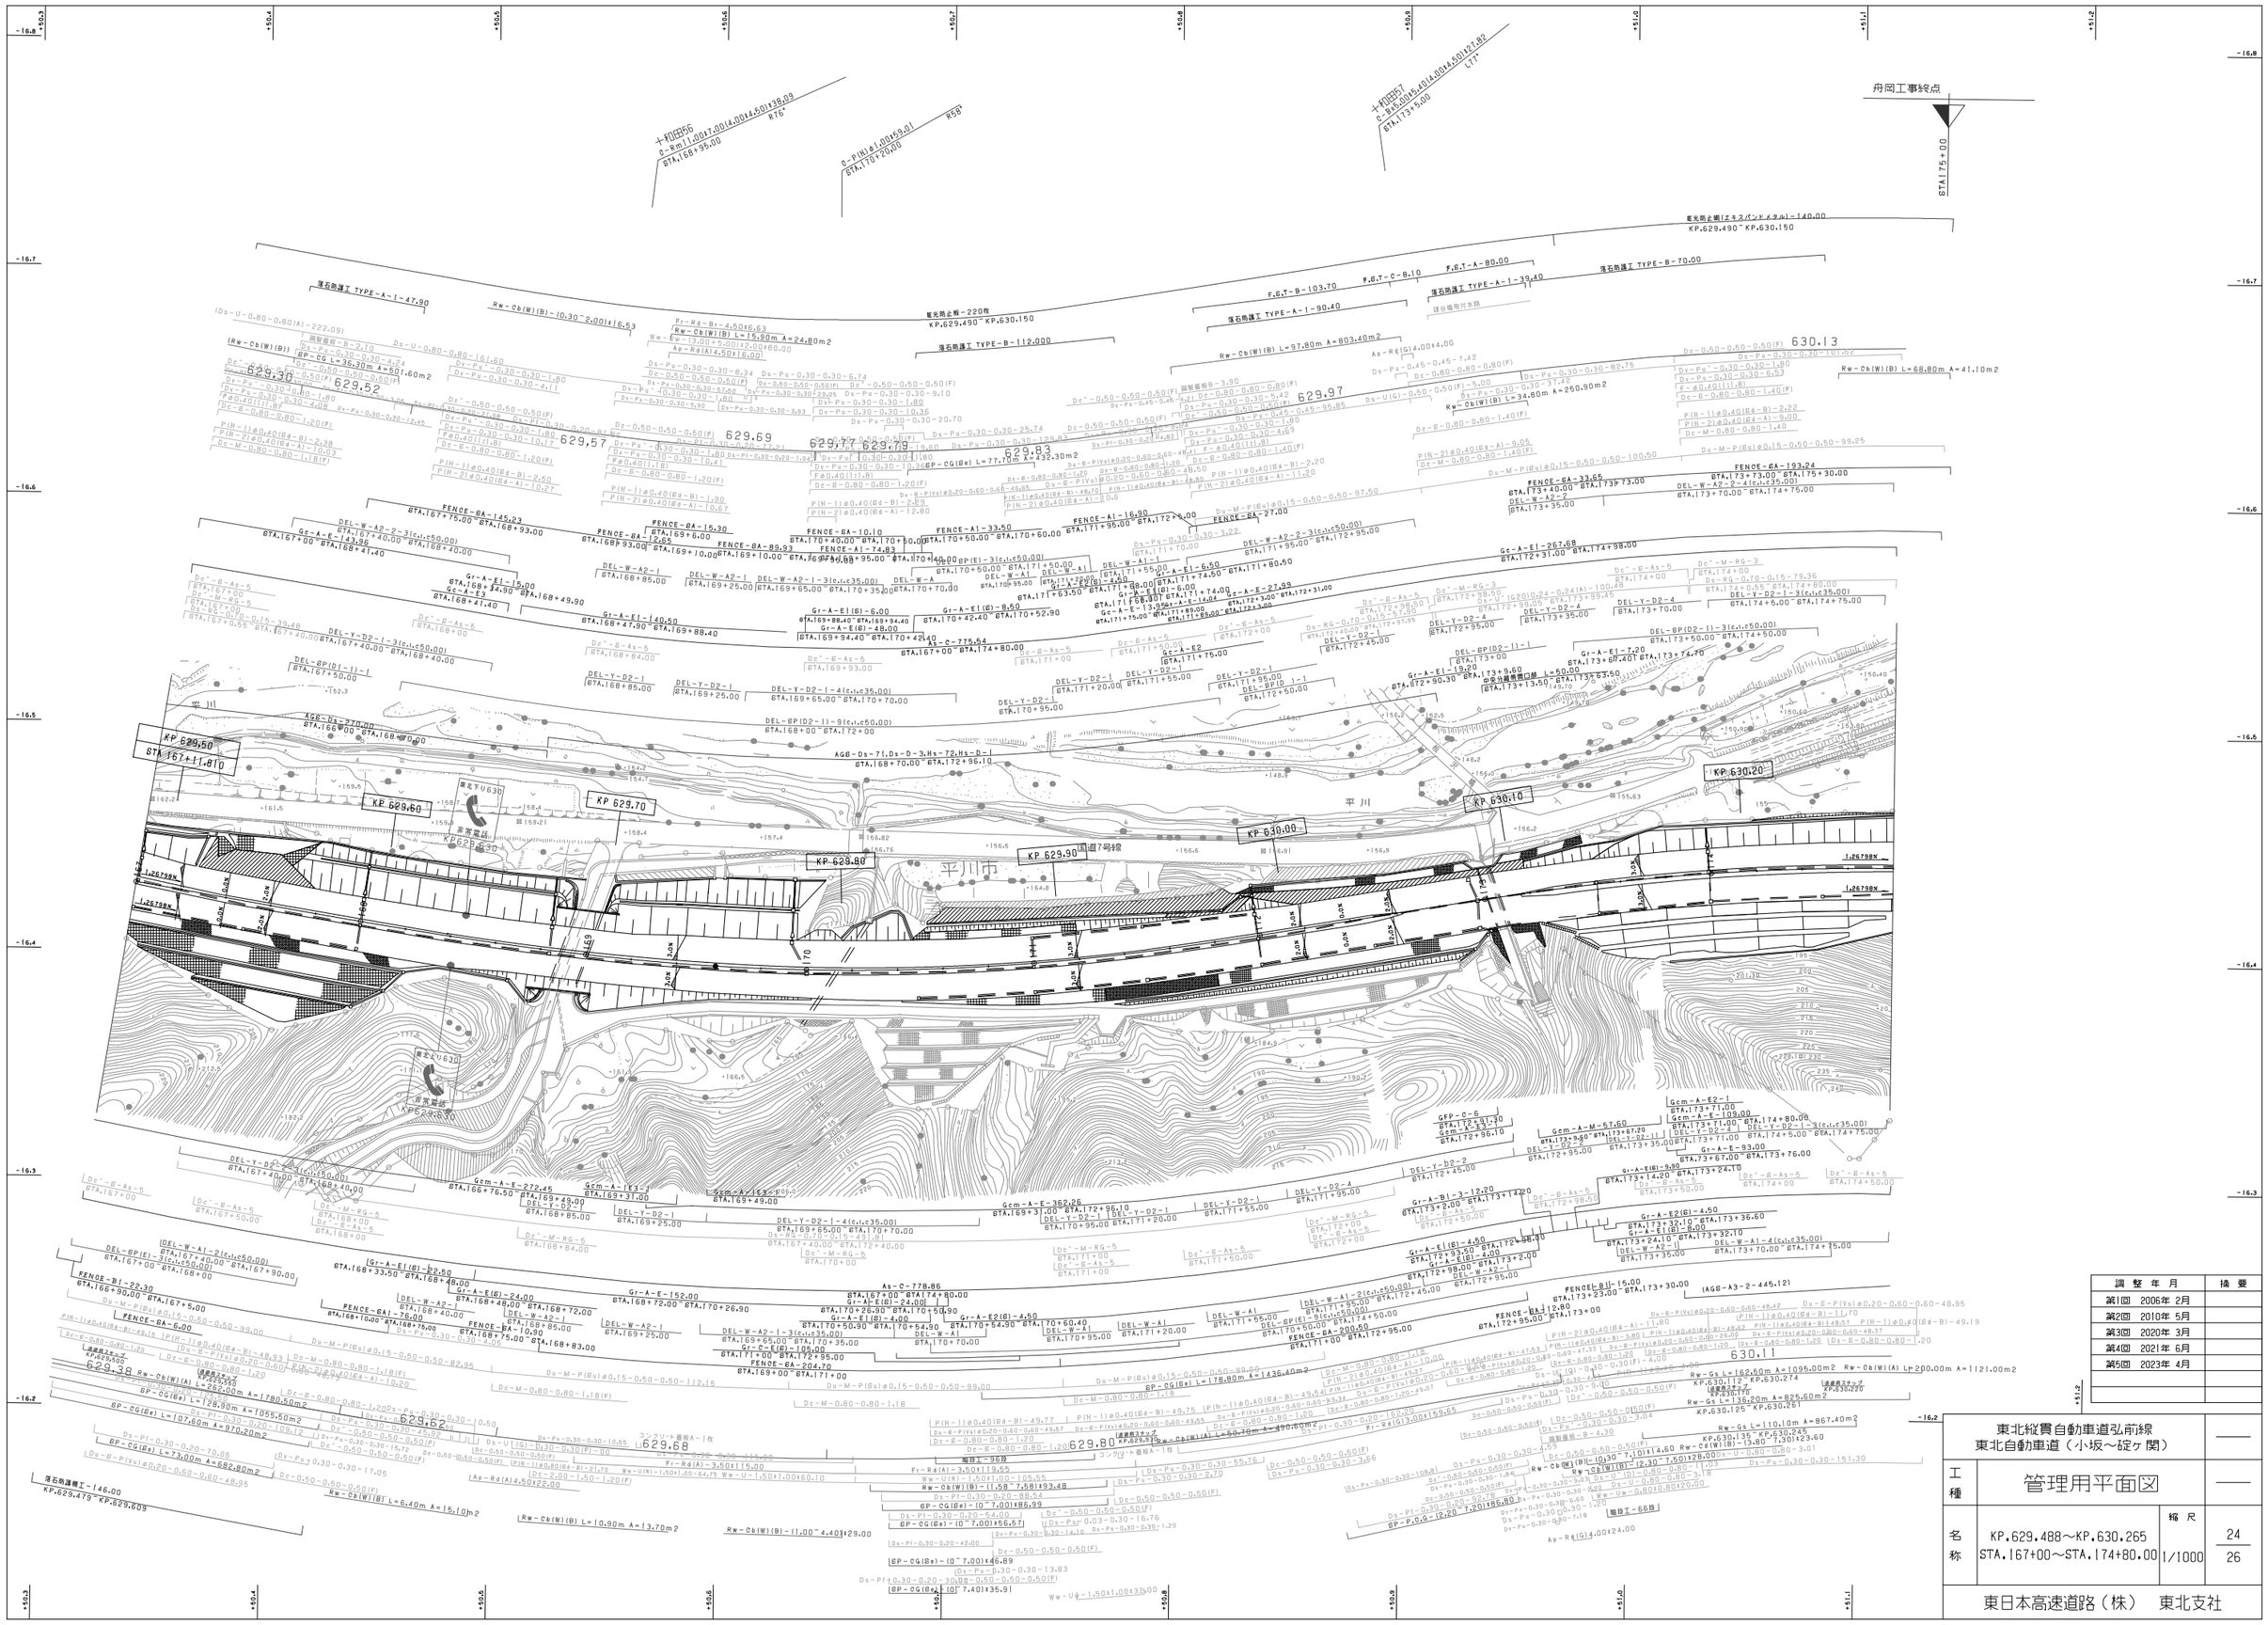

調整年月	摘要
第1回 2006年 2月	
第2回 2010年 5月	
第3回 2020年 3月	
第4回 2021年 6月	
第5回 2023年 4月	

東北縦貫自動車道弘前線
東北自動車道（小坂～碇ヶ関）

工種	管理用平面図		
名称	KP.629.488～KP.630.265 STA.167+00～STA.174+80.00	縮尺 1/1000	24 26

東日本高速道路（株）　東北支社

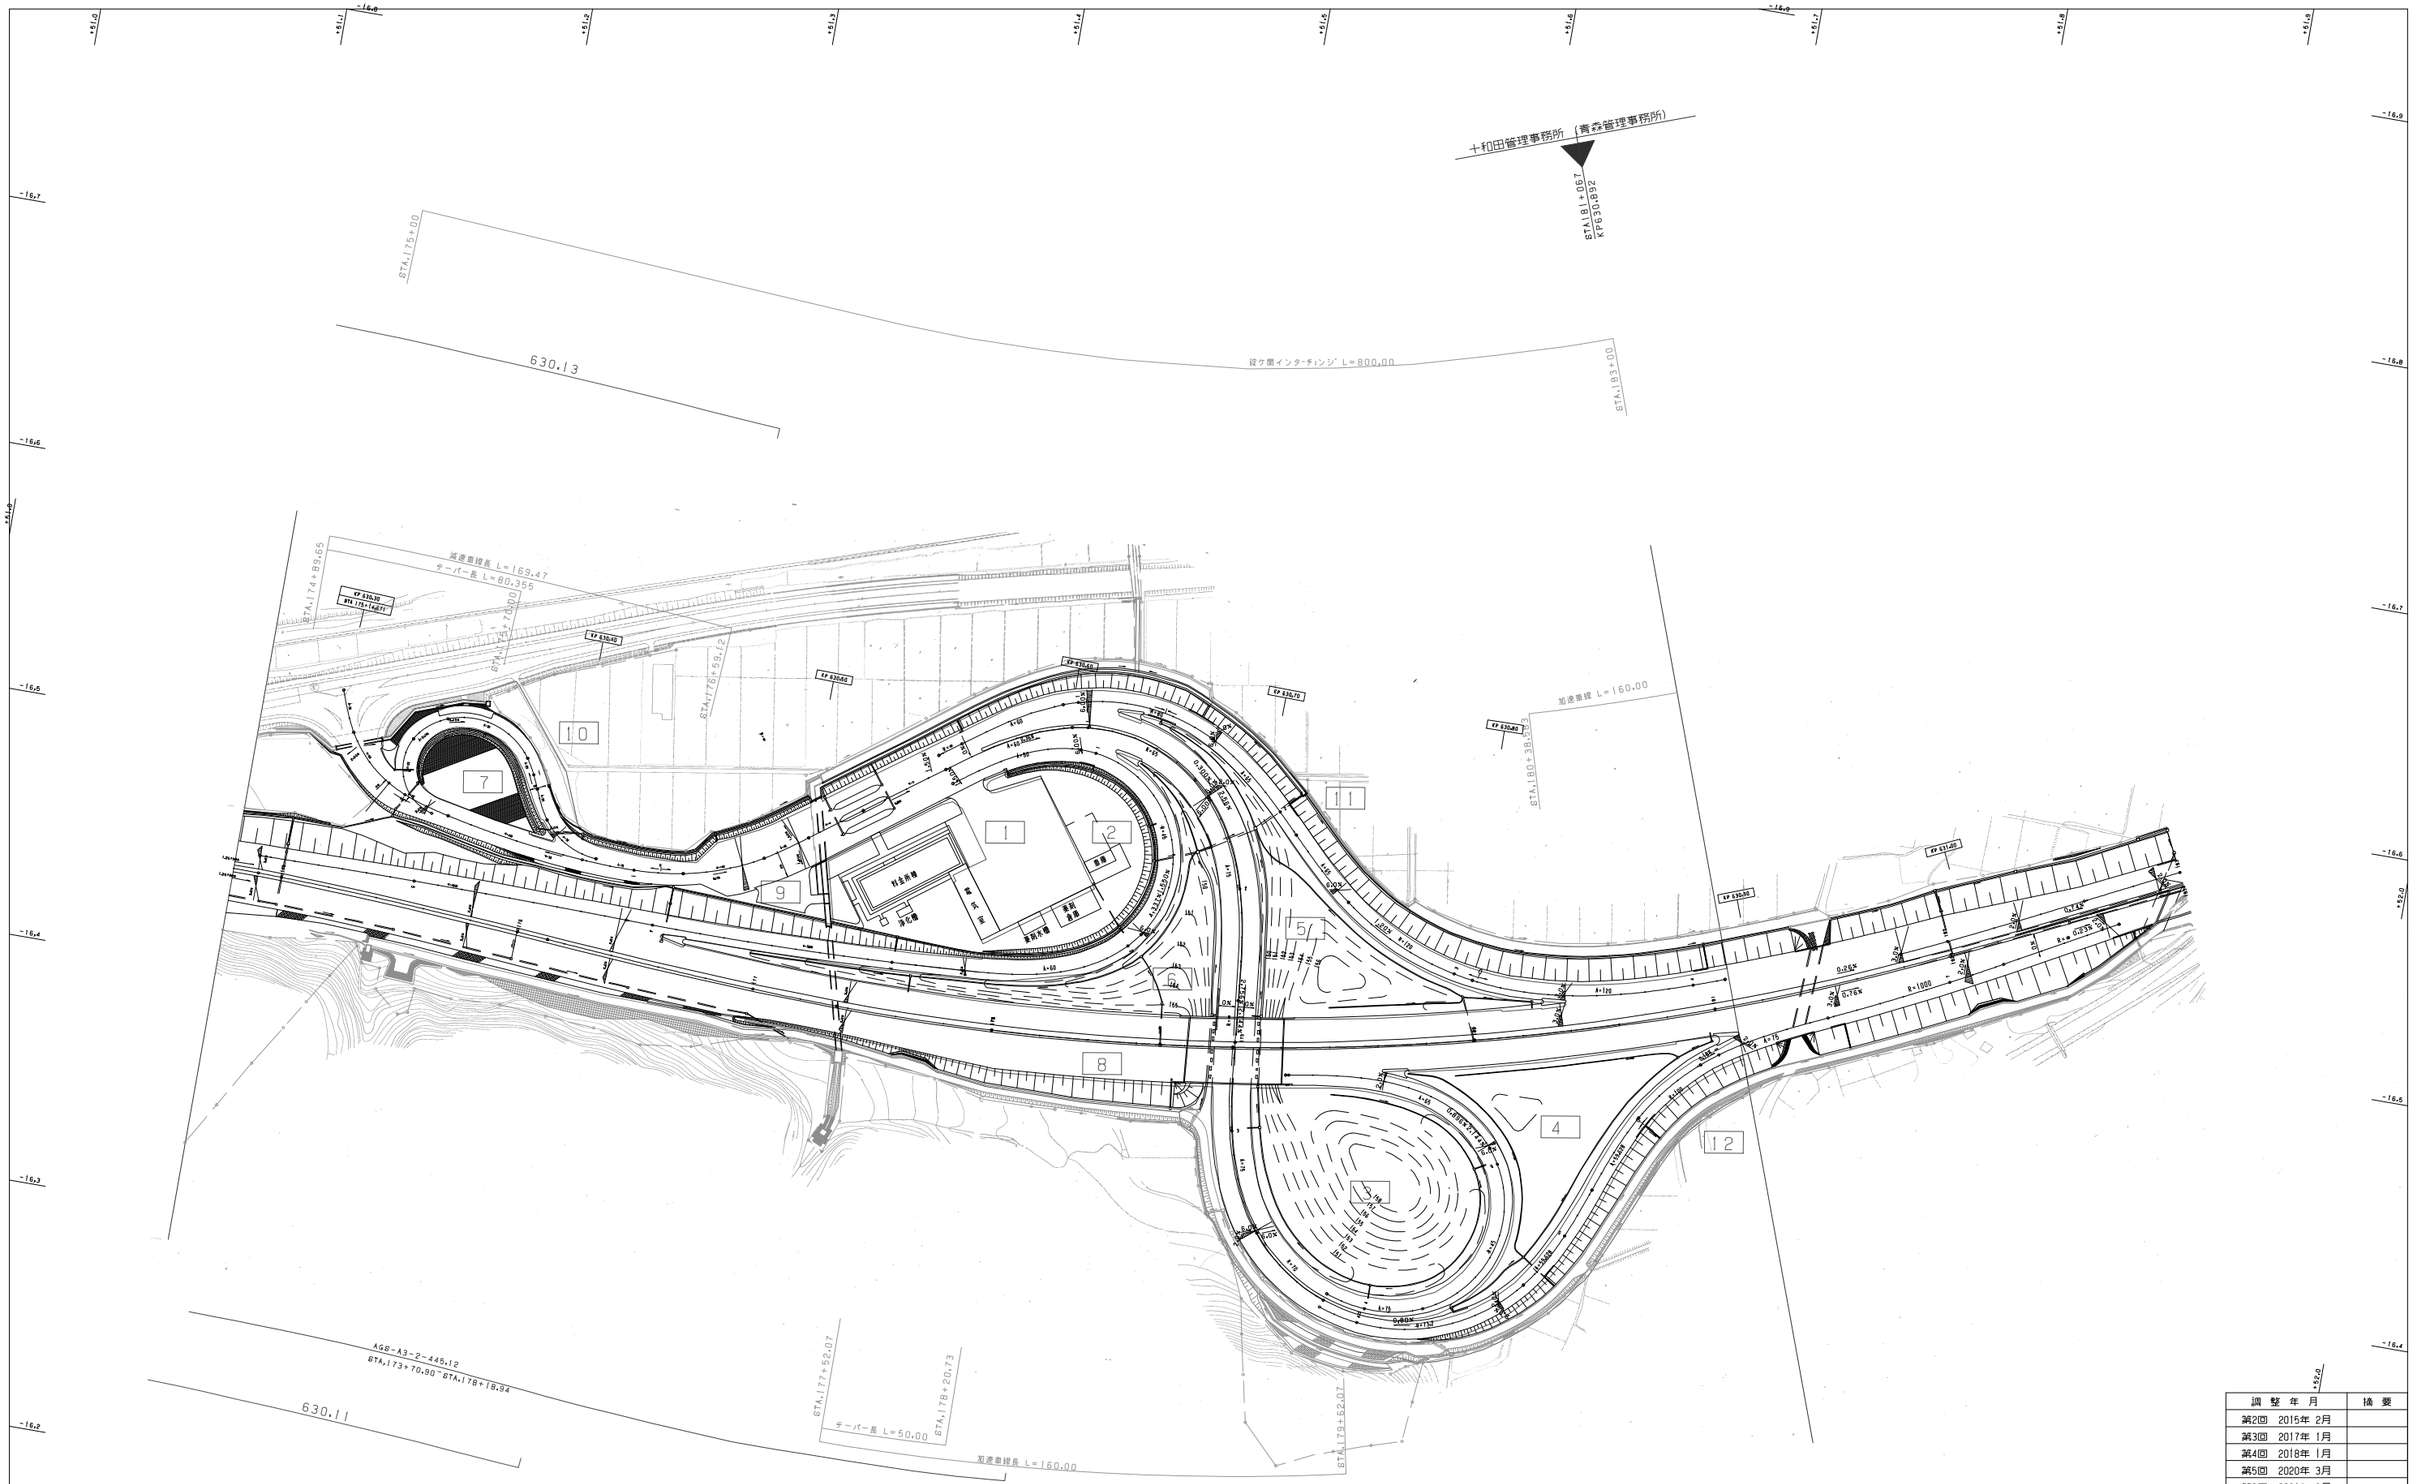

調整年月	摘要
第2回 2015年 2月	
第3回 2017年 1月	
第4回 2018年 1月	
第5回 2020年 3月	
第6回 2021年 6月	

東北縦貫自動車道弘前線 東北自動車道（小坂～碇ヶ関）			——
工種	管理用平面図		——
名称	KP.630.265～KP.631.085 STA.174+80～STA.183+00	縮尺 1/1000	25/26
東日本高速道路（株） 東北支社			

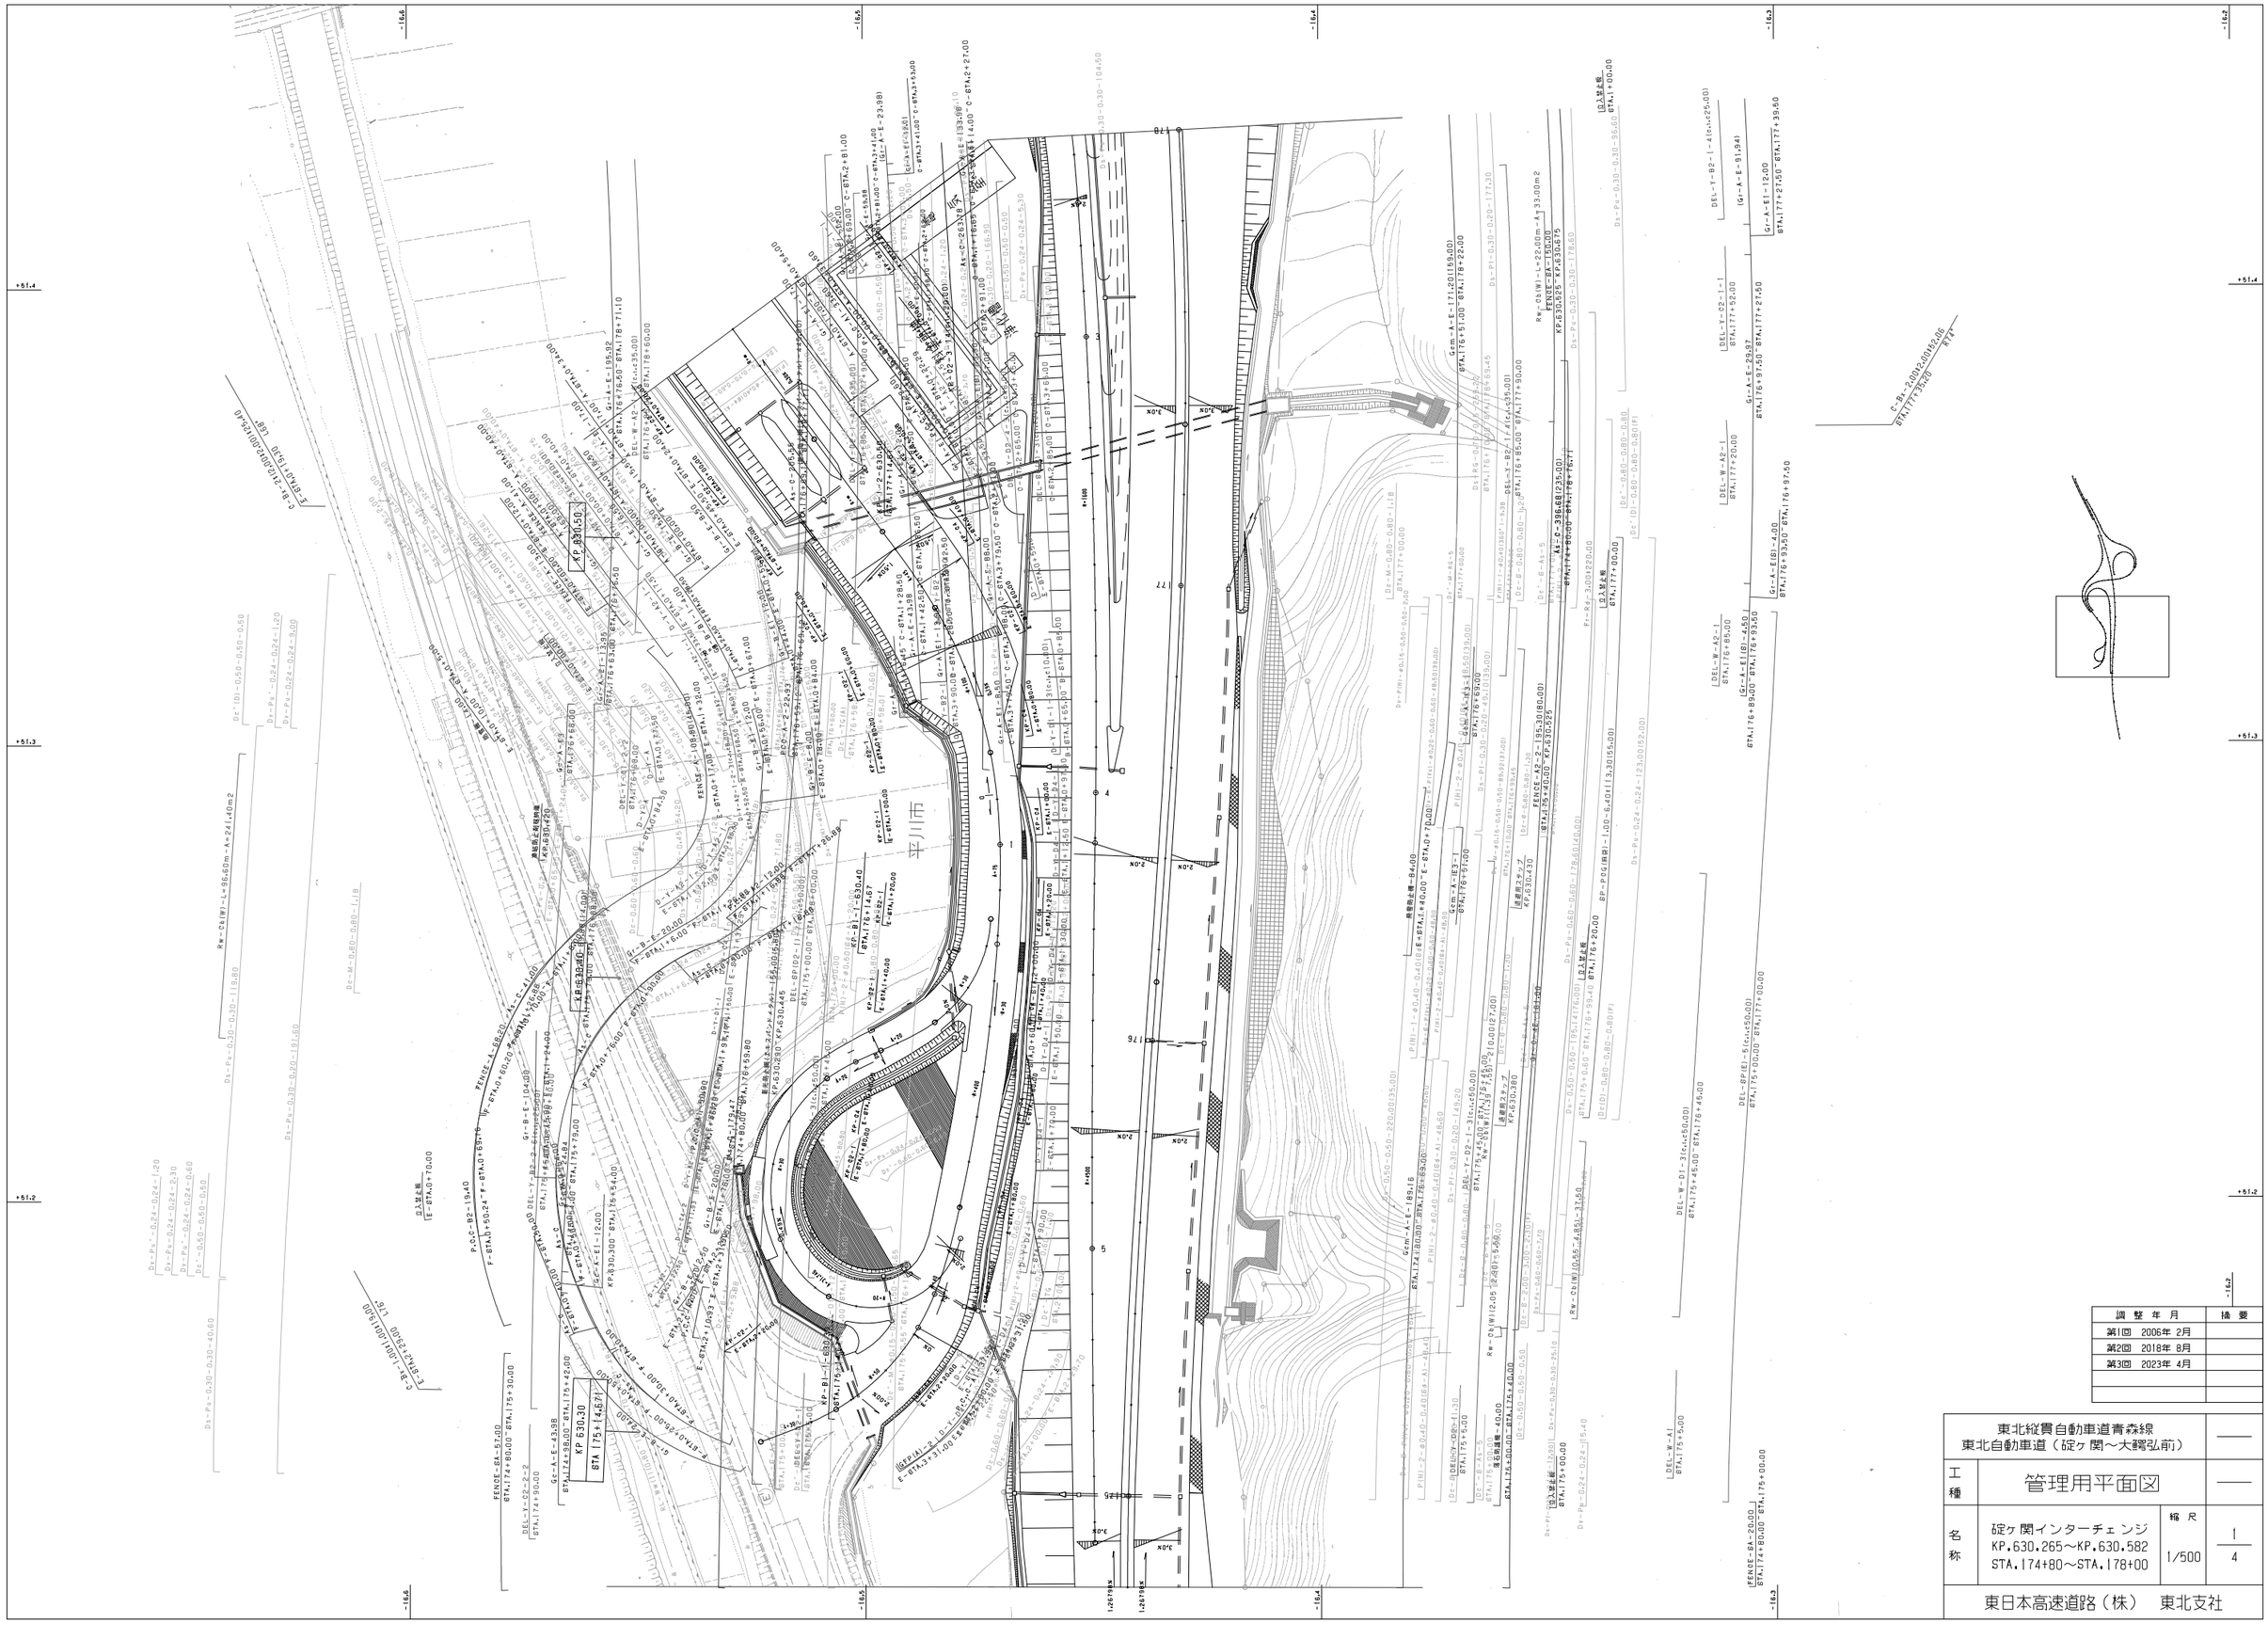
KP 630.50
KP 630.30
KP 630.380
KP 630.445
KP 630.430
KP 630.265
KP 630.582
平川市
FENCE-A1=96.60m-A=24,140m2
FENCE-A2-2=195.30m
FENCE-A2-1=195.92
FENCE-A1=108.80m
FENCE-A1=57.00
FENCE-A1=65.00
FENCE-A2=89.00
FENCE-A1=50.00
FENCE-A1=53.50
FENCE-A1=20.00
FENCE-A1=12.00
FENCE-A1=4.00
FENCE-A1=91.94
FENCE-A1=28.97
FENCE-A1=6.40m=3.30m
FENCE-A1=5.40m=2.80m
FENCE-A1=5.40m=2.80m
FENCE-A1=5.40m=2.80

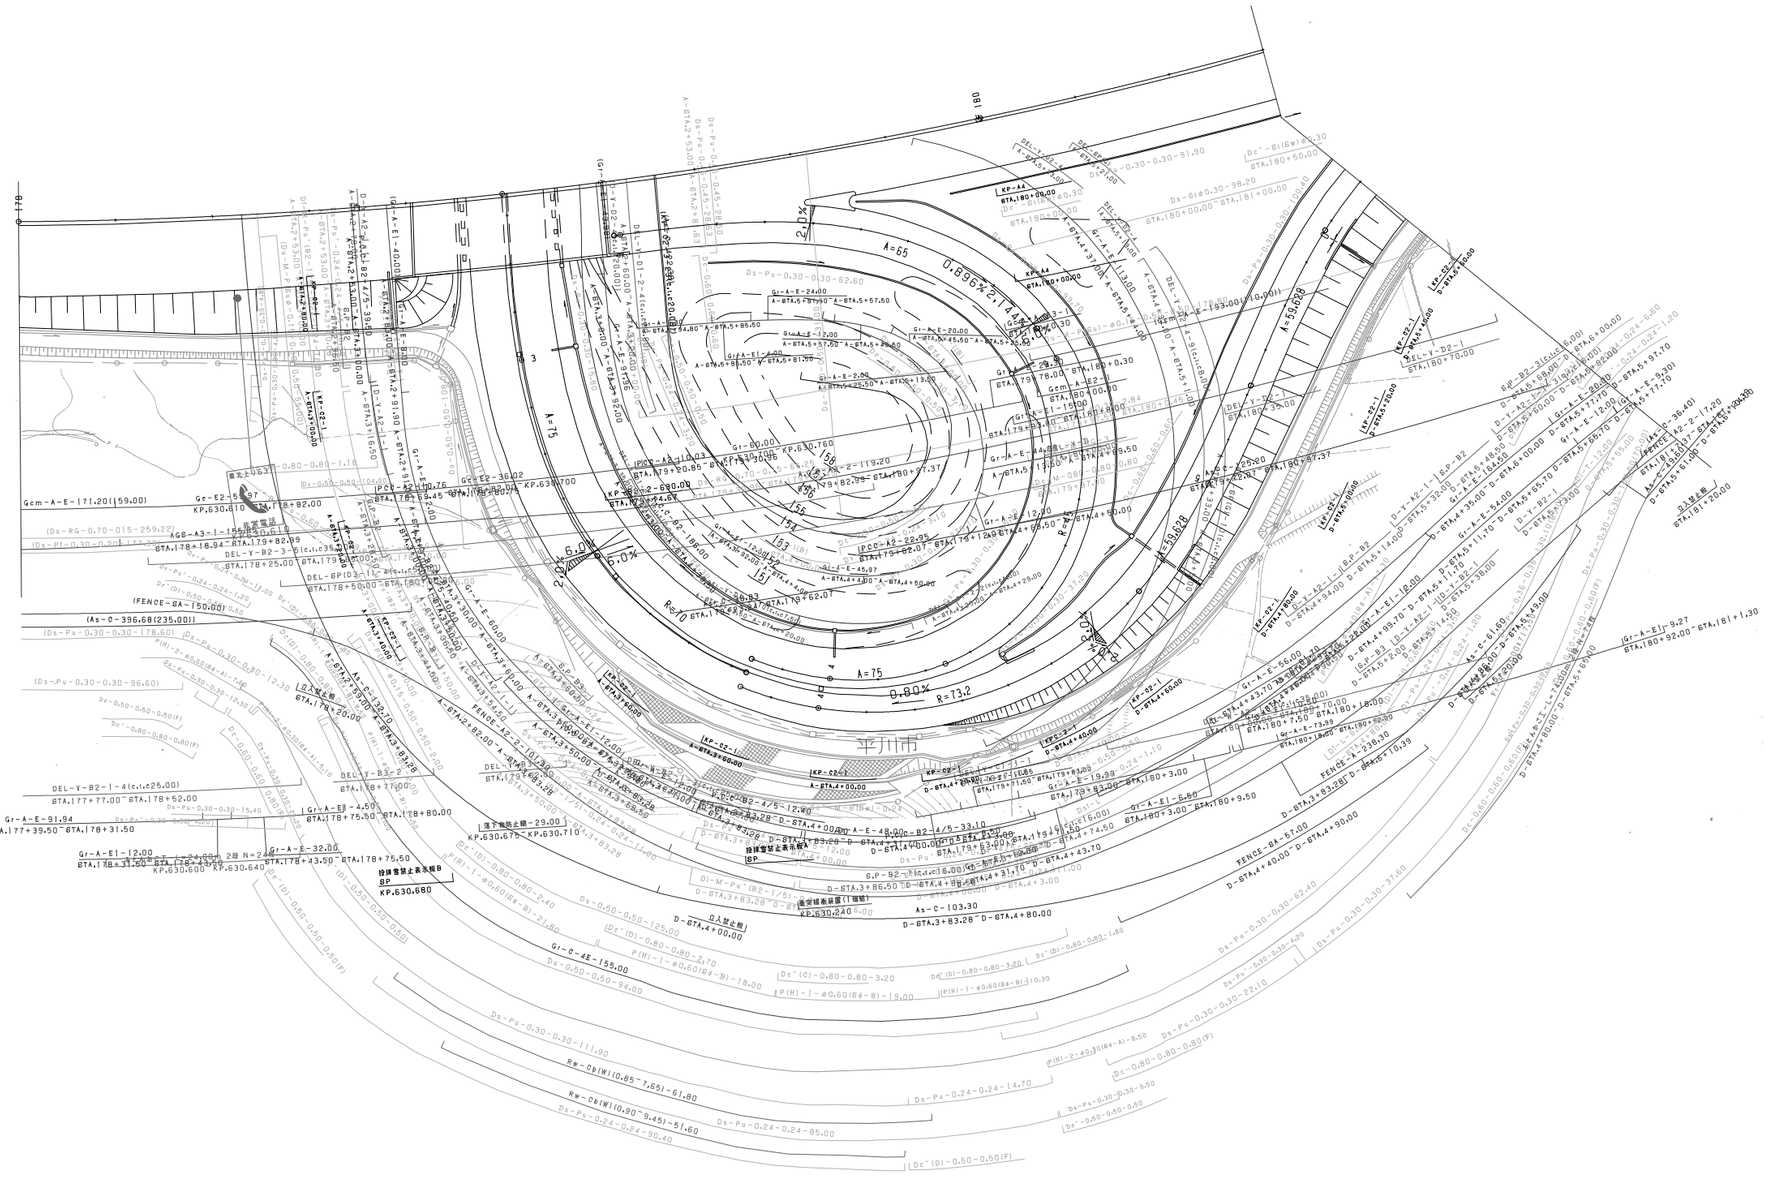
A=65
0.896%
2.0%
A=75
0.80%
R=73.2
R=10
6.0%
平川南
A=50.038
A=58.628
(As-C-396.68(235.00))
(FENCE-8A-150.00)
Gcm-A-E-171.20(159.00)
Gr-A-E-91.94
STA.177+39.50~STA.178+31.50
Gr-A-E1-12.00
STA.178+31.50~STA.178+43.50
KP.630.600~KP.630.640
Gr-A-E-32.00
STA.178+43.50~STA.178+75.50
Gr-A-E3-4.50
STA.178+75.50~STA.178+80.00
Gr-C-42-155.00
Gr-A-E-24.00
Gr-A-E-20.00
Gr-A-E1-12.00
Gr-A-E1-2.50
Gr-A-E-80.00
Gr-A-E-12.00
Gr-A-E-45.07
Gr-A-E-12.30
Gr-A-E-56.00
Gr-A-E-19.99
Gr-A-E1-6.50
Gr-A-E-43.70
Gr-A-E-73.99
Gr-A-E1-9.27
STA.180+92.00~STA.181+1.30
Gcm-A-E-100.20
STA.180+0.30~STA.180+100.20
Gcm-A-E-150.00
STA.180+100.20~STA.180+250.20
Gr-A-E-90.00
Gr-A-E-90.00
Gr-A-E-90.00

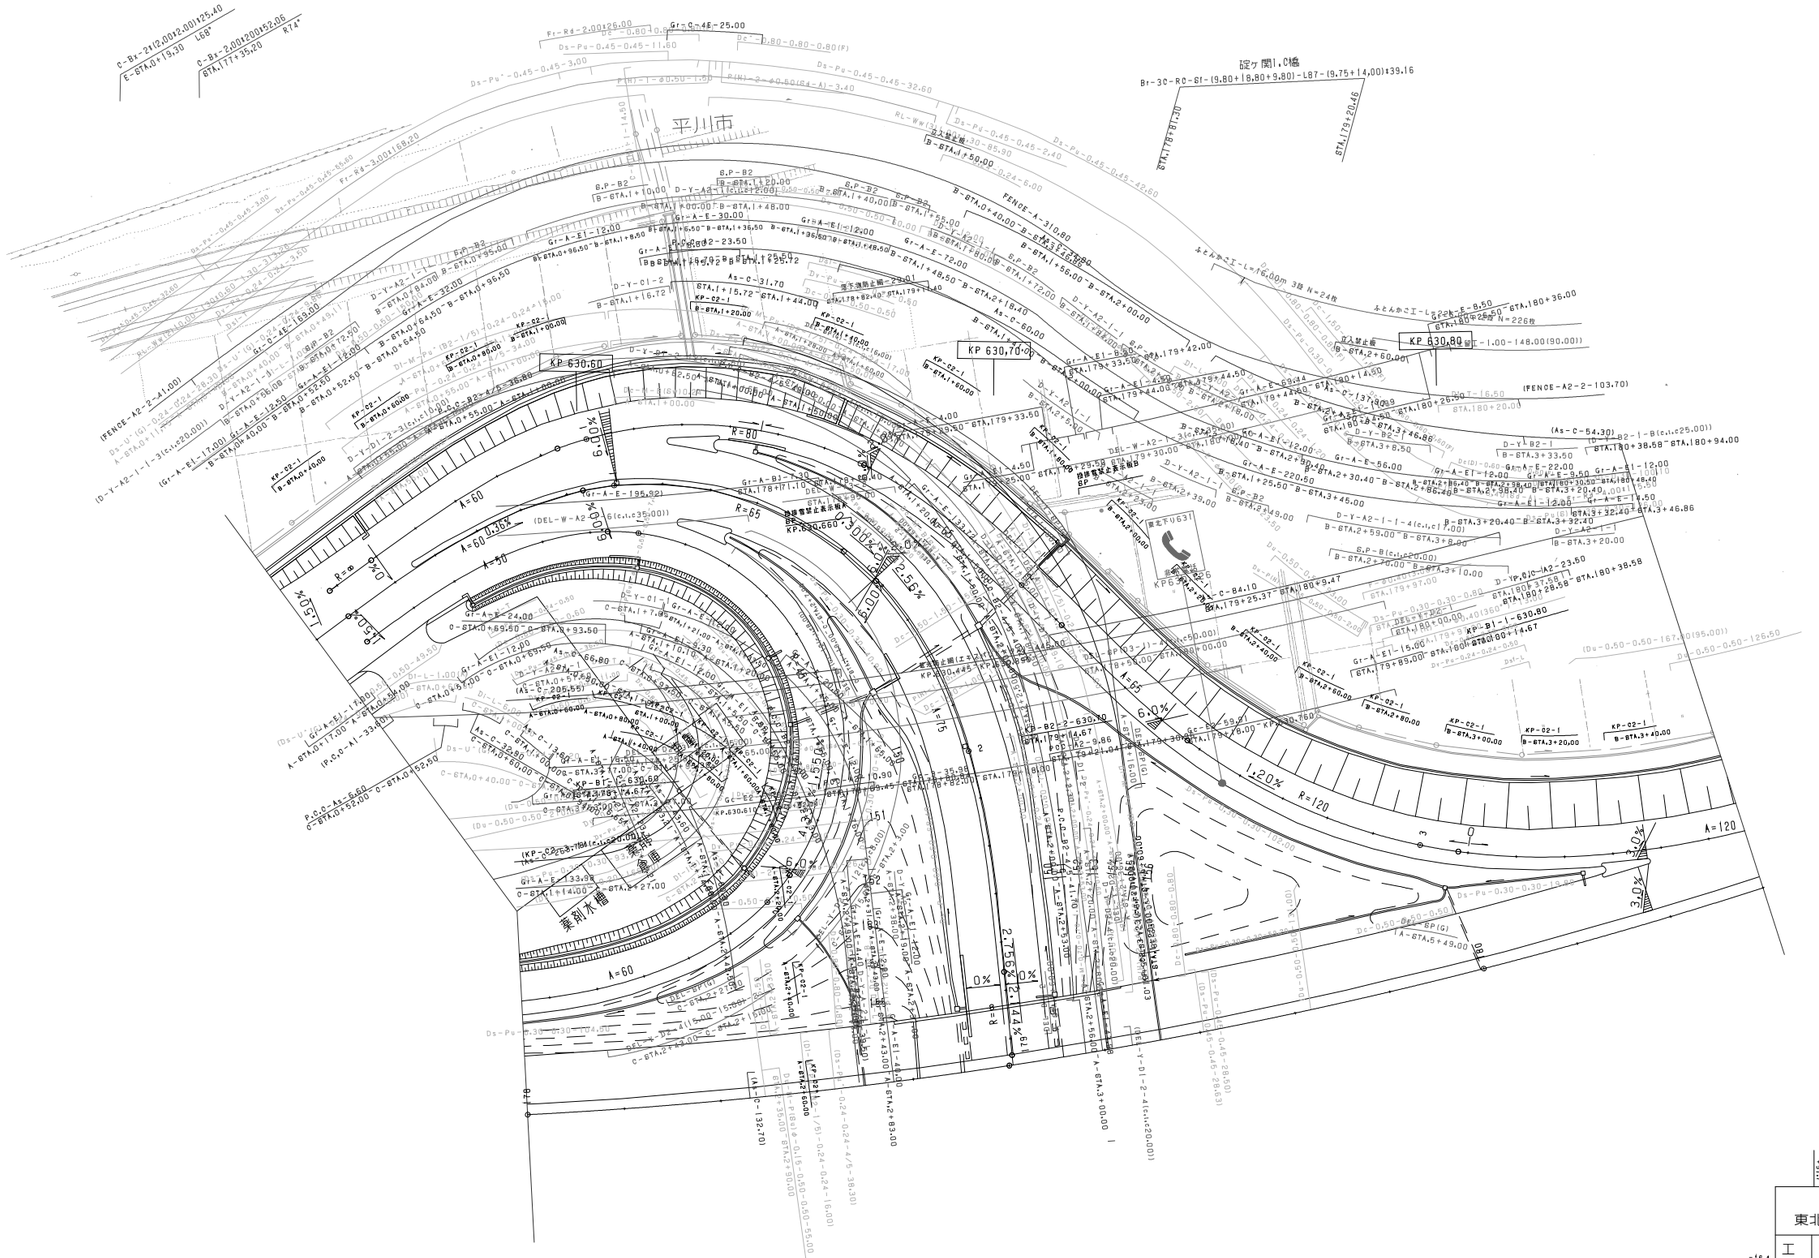
平川市
KP 630.60
KP 630.70
KP 630.80
R=80
R=65
R=115
R=120
A=60
A=50
A=65
A=115
A=120
1.50%
2.56%
2.50%
1.20%
6.0%
3.0%
0%
(DEL-W-A2-1-6(c,r=35.00))
(KP-02-1-7(c,r=20.00))
(KP-02-1-8(c,r=20.00))
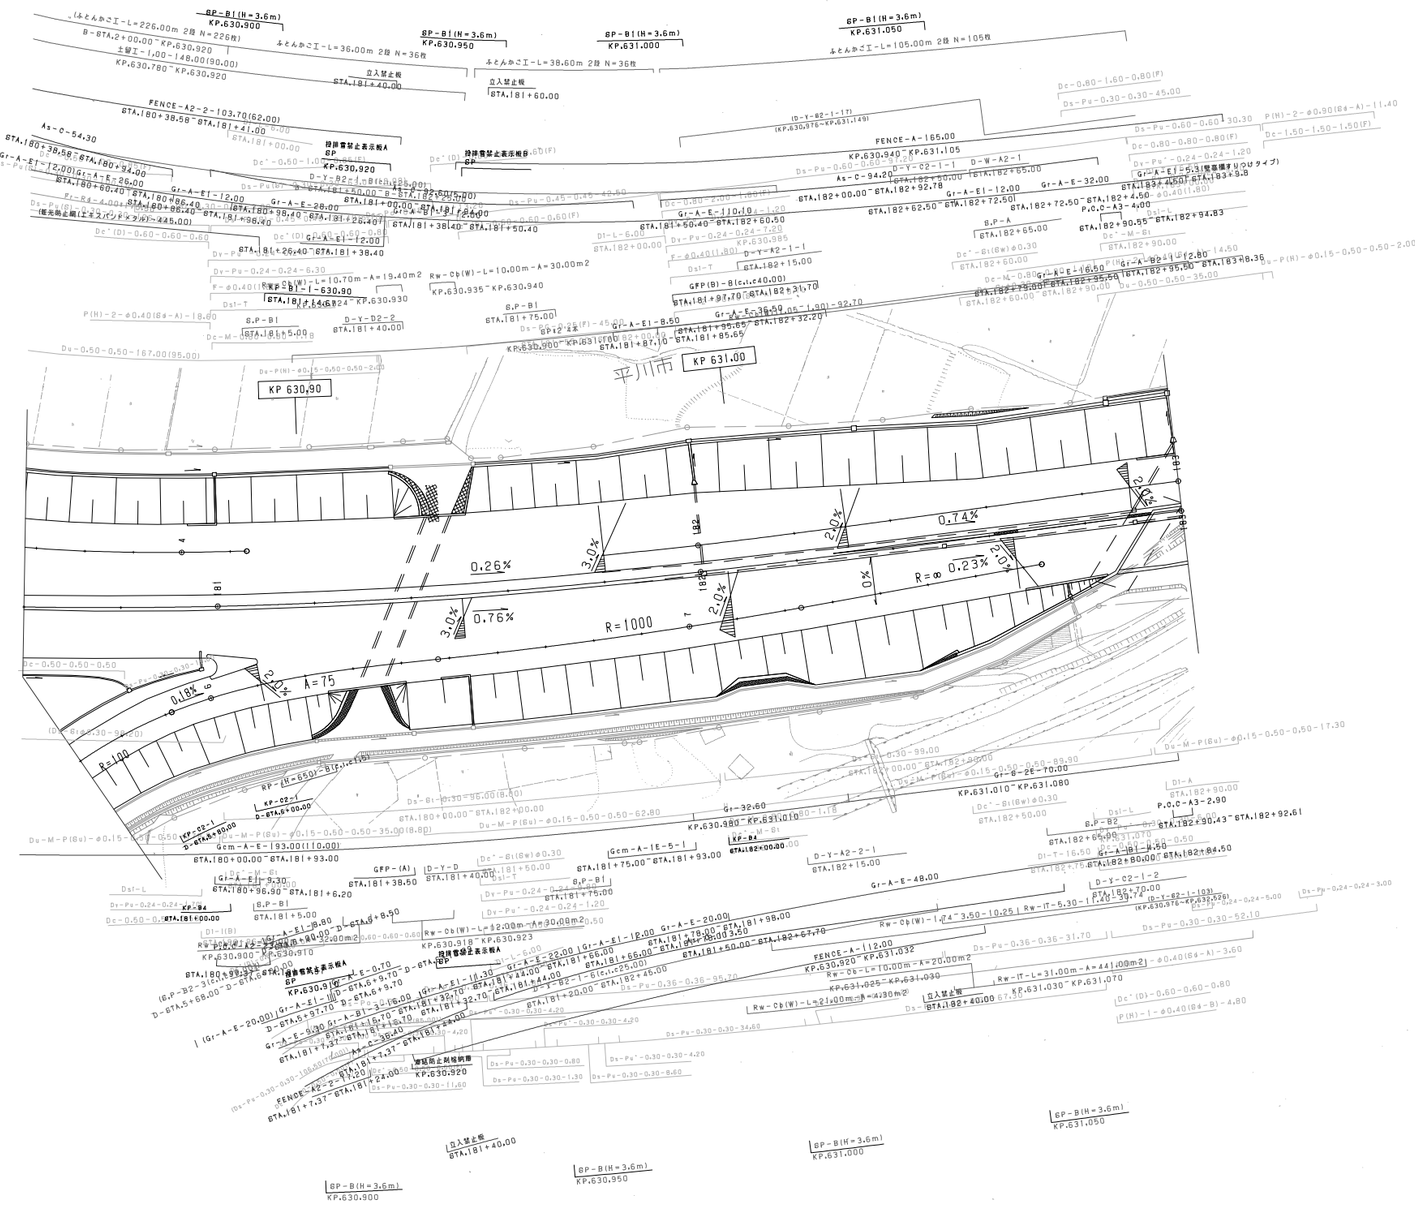

調整年月	摘要
第1回 2006年 2月	
第2回 2012年 4月	
第3回 2015年 2月	
第4回 2017年 1月	
第5回 2018年 8月	
第6回 2022年 3月	
第7回 2022年 8月	

東北縦貫自動車道青森線 東北自動車道（碇ヶ関～大鰐弘前）			——
工種	管理用平面図		——
名称	碇ヶ関インターチェンジ KP.630.265～KP.631.085 STA.174+80～STA.183+00	縮尺 1/500	4 4
東日本高速道路（株） 東北支社			

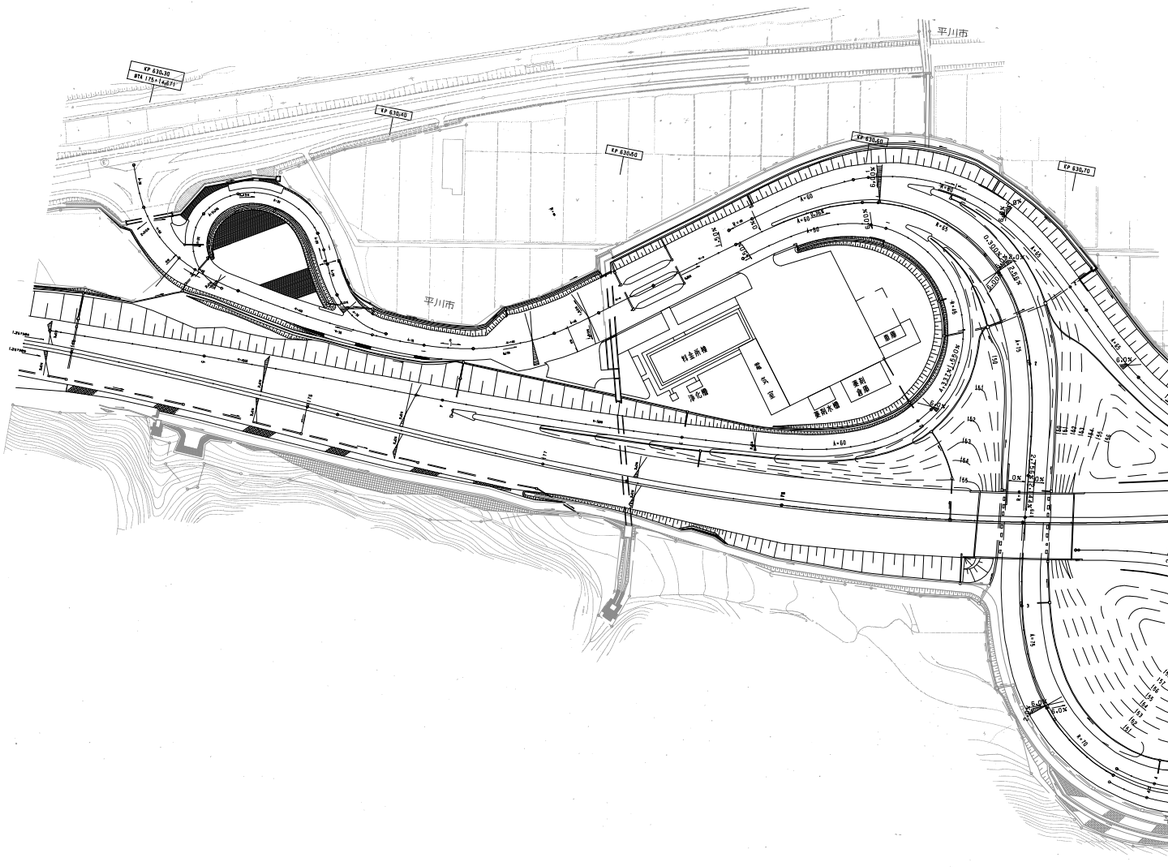
平川市
KP 630.30
STA.179+13.671
KP 630.40
KP 630.45
KP 630.50
KP 630.60
KP 630.70
KP 630.80
KP 630.90
KP 631.00
KP 631.05
KP

調整年月	摘要
第1回 2006年 2月	
第2回 2012年 4月	
第3回 2015年 2月	
第4回 2016年 1月	
第5回 2017年 1月	
第6回 2018年 8月	
第7回 2020年 10月	
第8回 2022年 3月	
第9回 2022年 8月	

	東北縦貫自動車道弘前線 東北自動車道（碇ヶ関～大鰐弘前）		——
工種	管理用平面図		——
名称	KP.631.085～KP.631.885 STA.183+00～STA.191+00	縮尺 1/1000	1 19

東日本高速道路（株） 東北支社

東北縦貫自動車道弘前線
東北自動車道（碇ヶ関～大鰐弘前）

工種	管理用平面図		
名称	KP.631.885～KP.632.688 STA.191+00～STA.199+00	縮尺 1/1000	2 19

東日本高速道路（株）　東北支社

調整年月	摘要
第1回 2006年 2月	
第2回 2011年 5月	
第3回 2012年 4月	
第4回 2017年 1月	
第5回 2020年 10月	
第6回 2022年 3月	
第7回 2022年 8月	

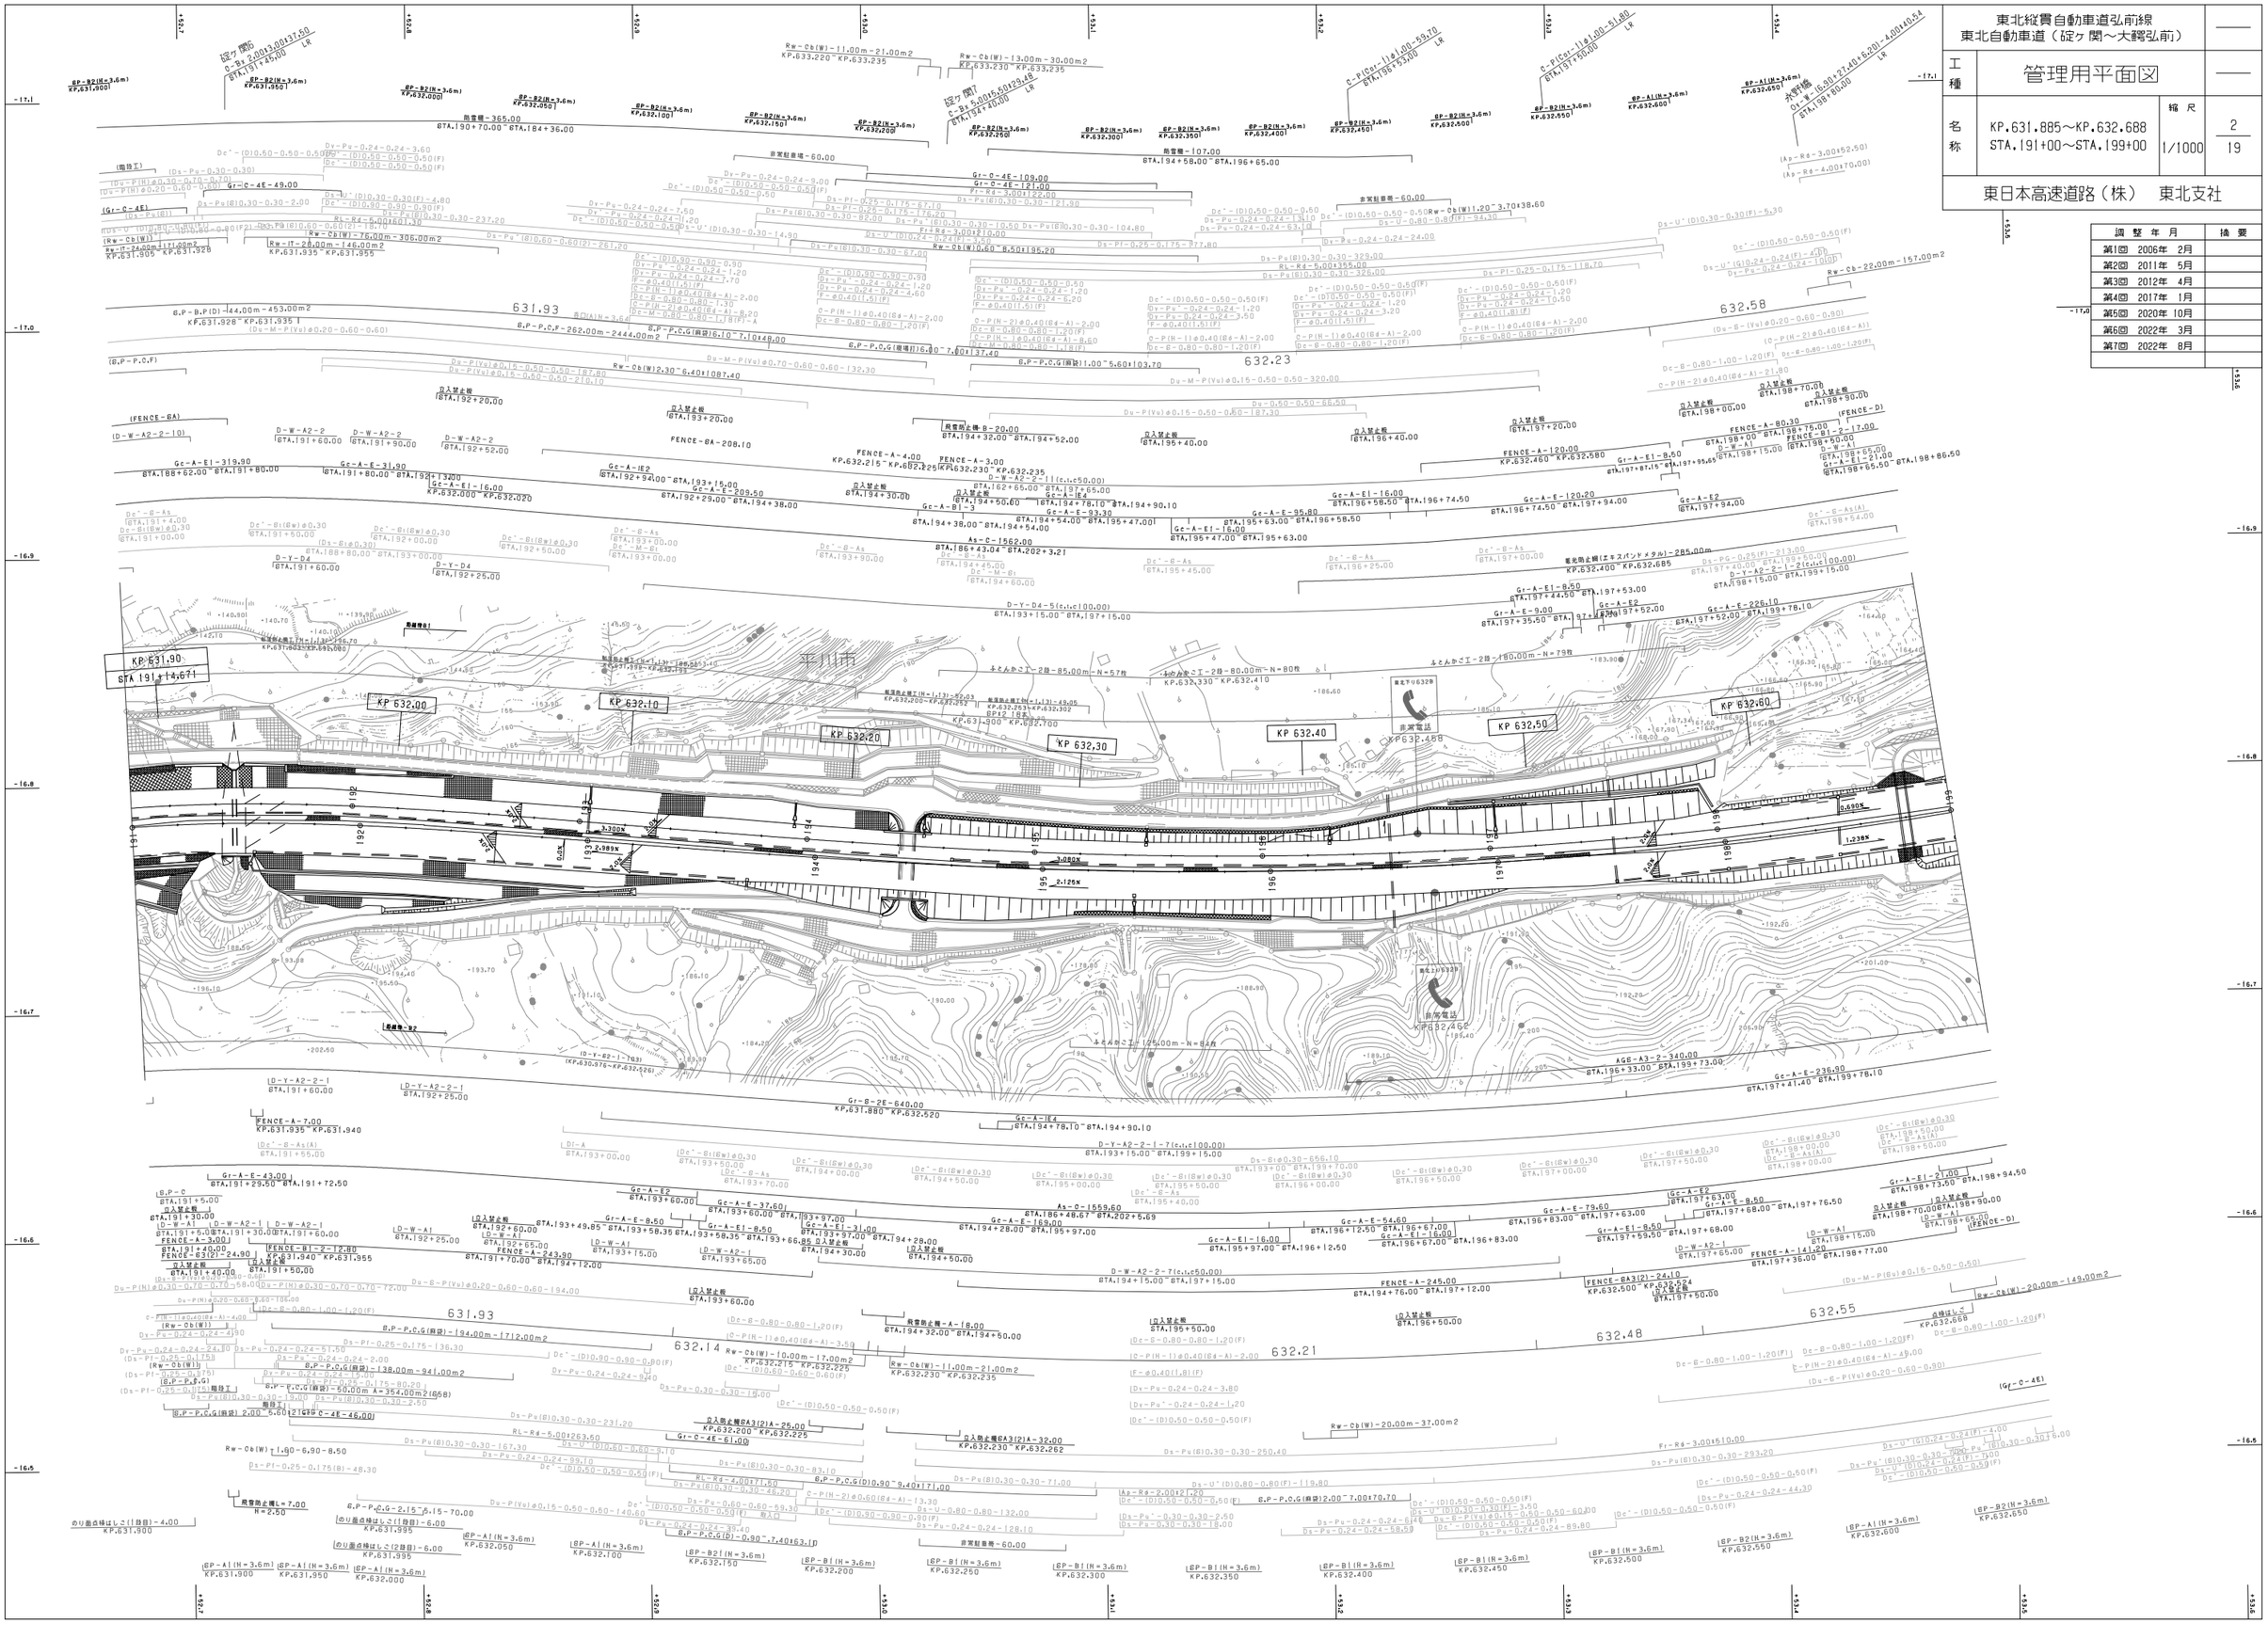

東北縦貫自動車道弘前線
東北自動車道（碇ヶ関～大鰐弘前）

工種	管理用平面図		
名称	KP.632.688～KP.633.488 STA.199+00～STA.207+00	縮尺 1/1000	3 19

東日本高速道路（株）　東北支社

調整年月	摘要
第1回 2006年 2月	
第2回 2012年 4月	
第3回 2014年 2月	
第4回 2015年 2月	
第5回 2017年 1月	
第6回 2020年 10月	
第7回 2022年 3月	
第8回 2022年 8月	

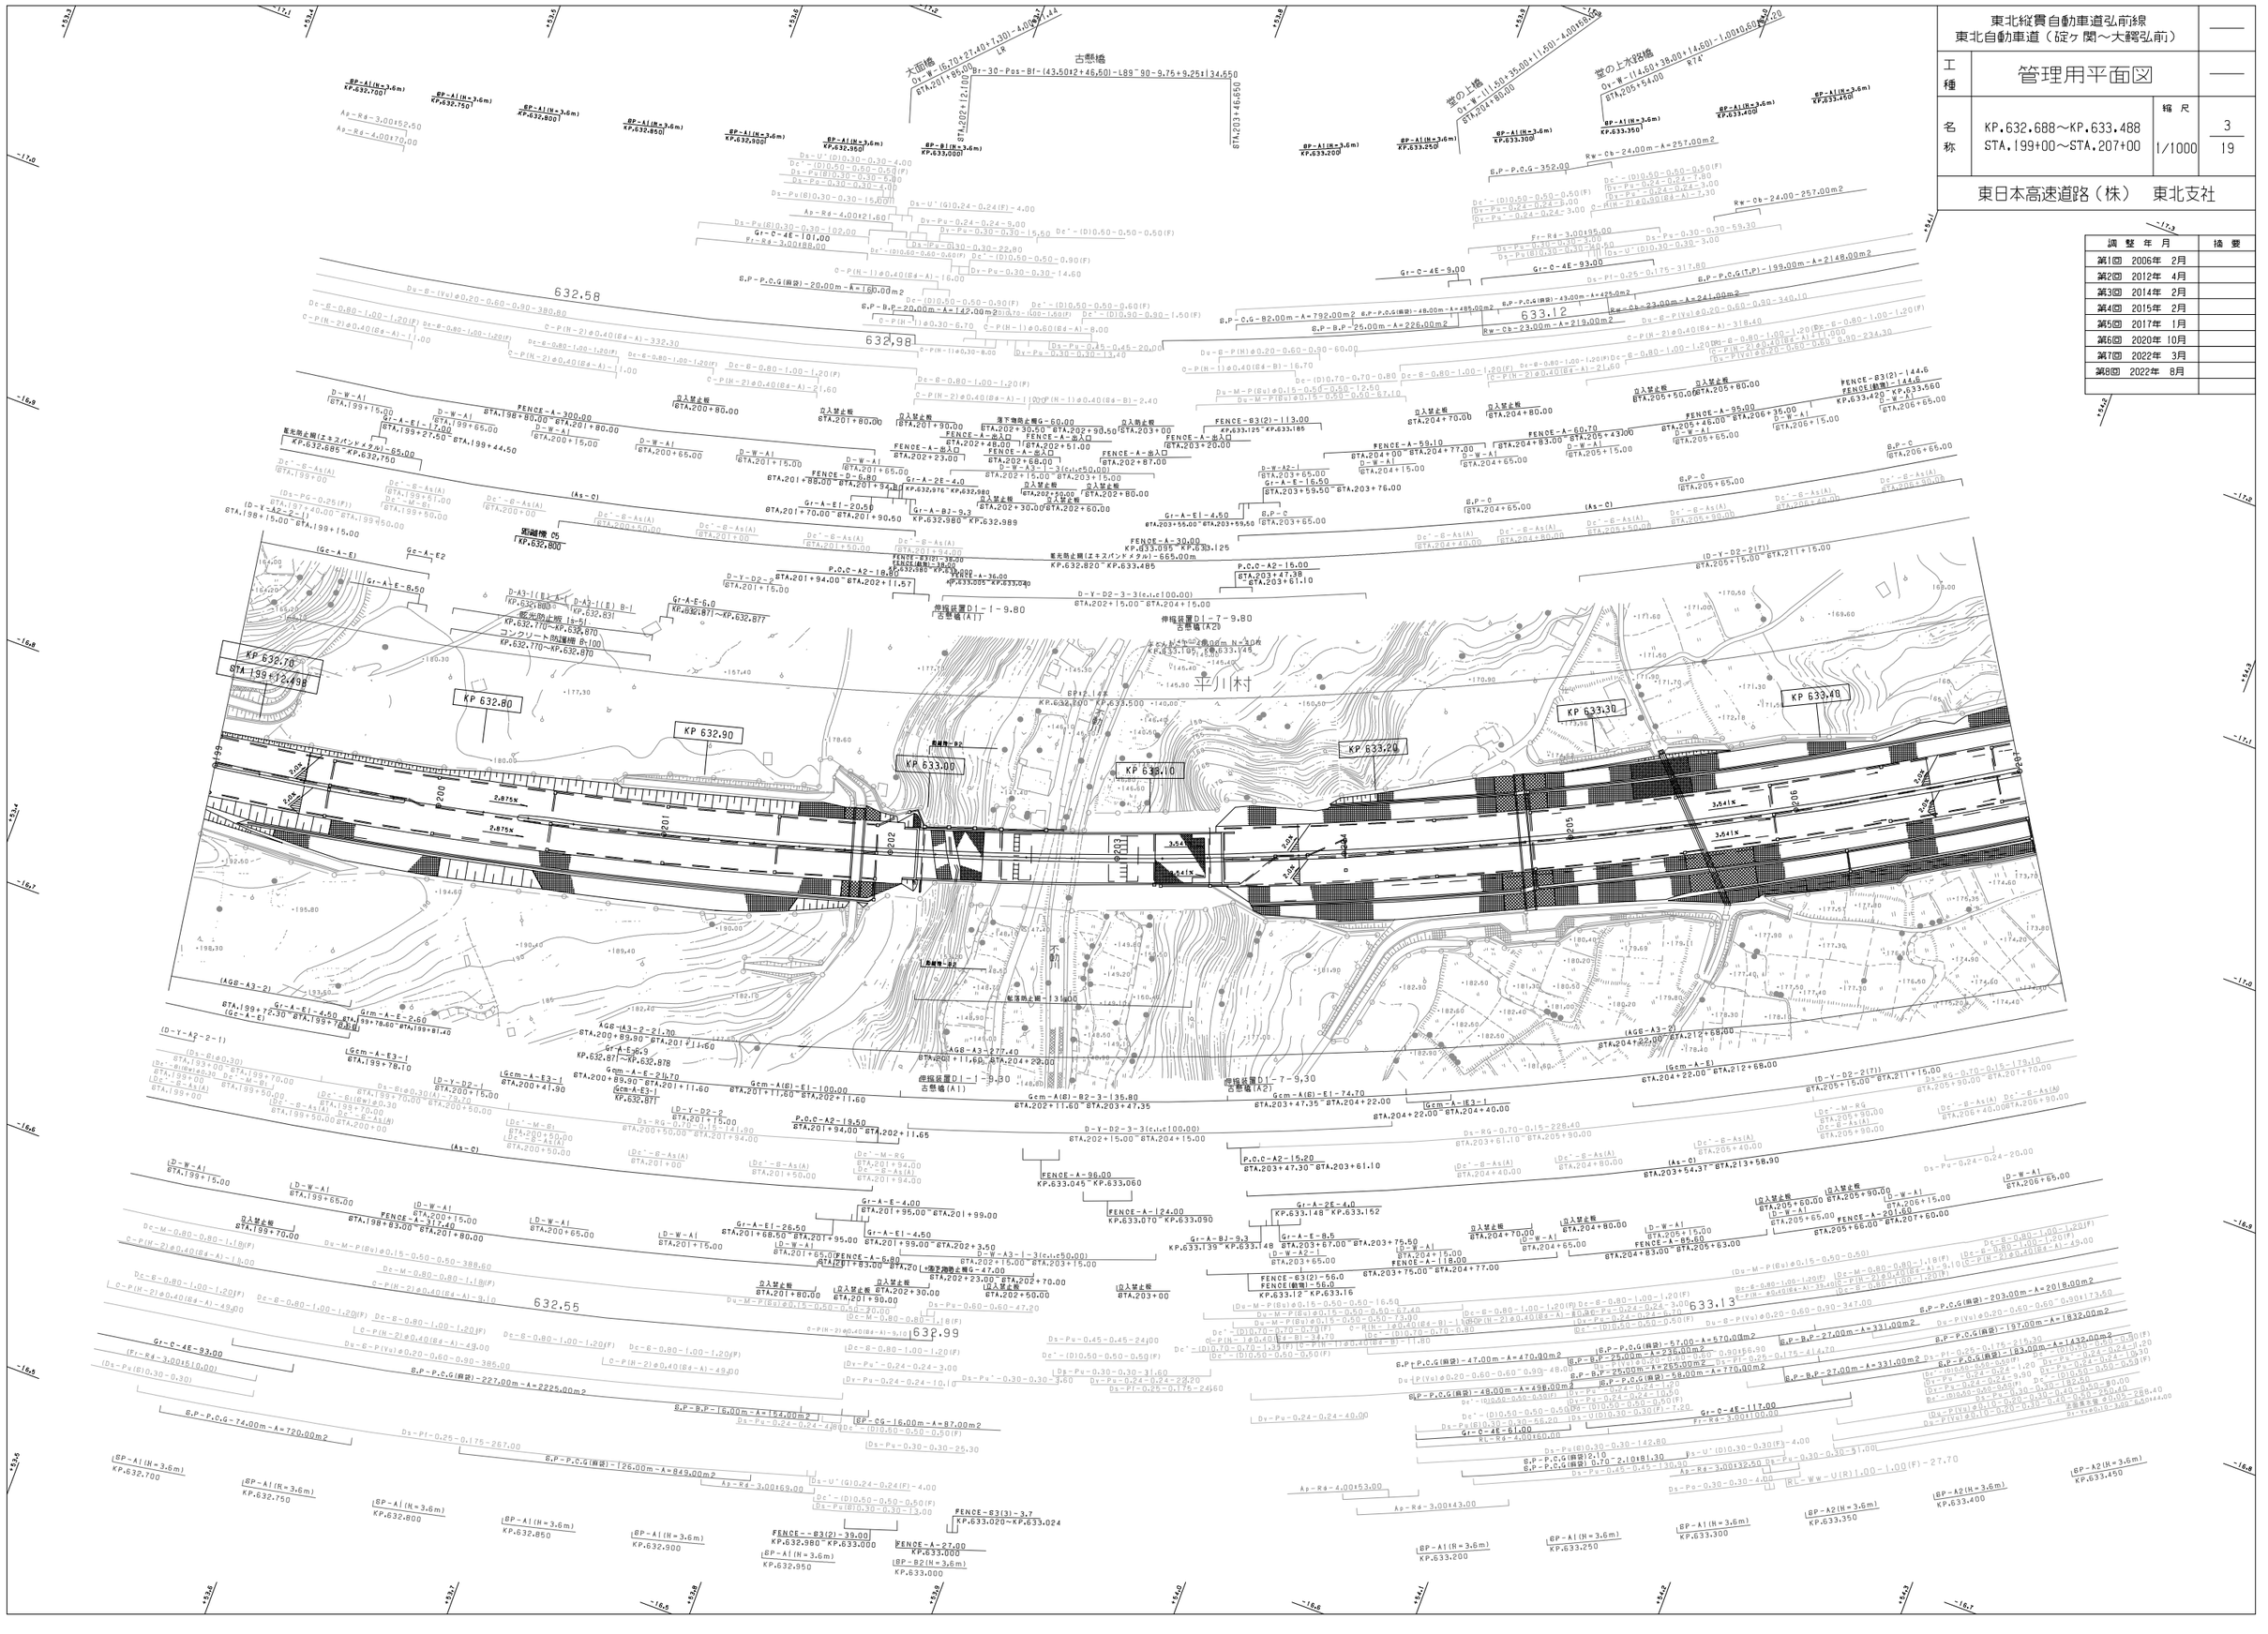

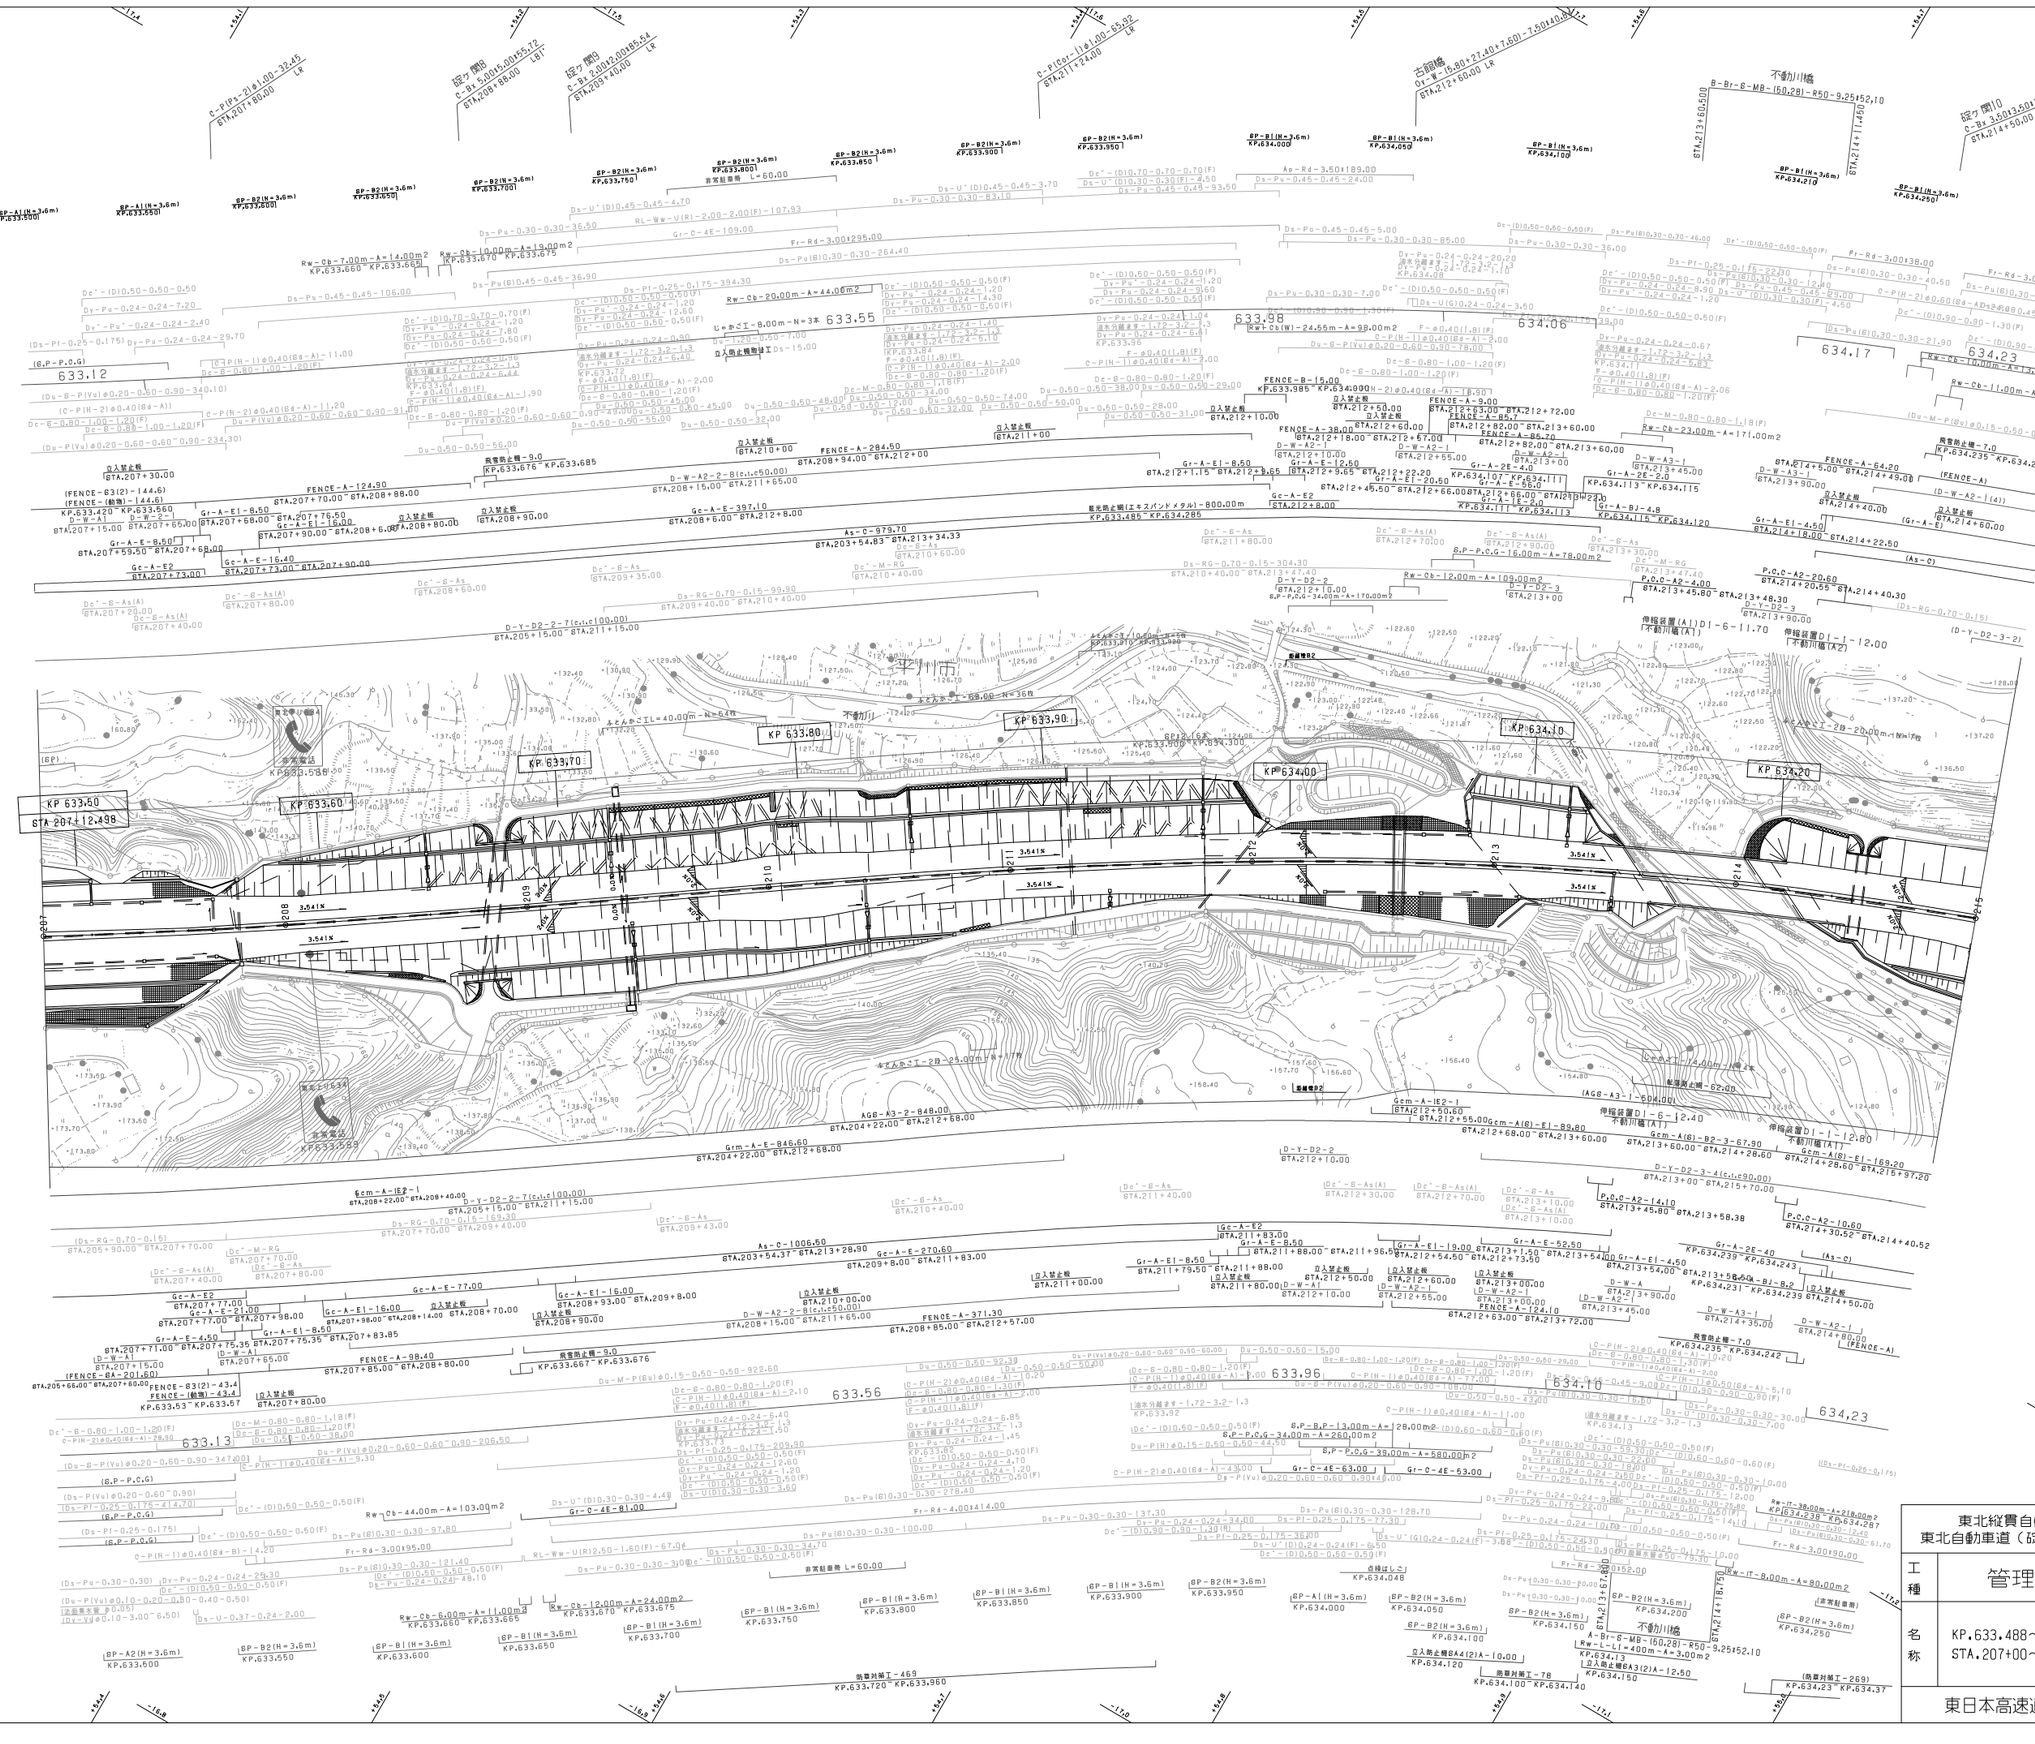
KP 633.50
KP 633.60
KP 633.70
KP 633.80
KP 633.90
KP 634.00
KP 634.10
KP 634.20
不動川橋
不動川橋(A1)
不動川橋(A2)
不動川橋(P1)
不動川橋(A)
不動川橋(P)
不動川橋(A2)
不動川橋(A1)
KP633.588
KP633.589
KP633.676
KP633.685
KP633.667
KP633.676
KP633.420
KP633.660
KP633.670
KP633.675
KP633.667
KP633.676
KP633.485
KP634.285
KP634.111
KP634.113
KP634.115
KP634.120
KP634.107
KP634.111
KP634.048
KP634.239
KP634.242
KP634.231
KP634.239
KP634.235
KP634.242
KP634.252
KP634.257
KP634.287
KP634.288
KP633.600
KP633.650
KP633.700
KP633.750
KP633.800
KP633.850
KP633.900
KP633.950
KP634.000
KP634.050
KP634.100
KP634.150
KP634.200
KP634.250
KP633.550
KP633.600
KP633.650
KP633.680
KP633.665
KP633.670
KP633.675
KP633.720
KP633.960
KP634.100
KP634.140
KP634.120
KP634.150
KP634.200
KP634.250
KP634.100
KP634.140
KP634.120
KP634.150
KP634.200
KP634.250
KP634.23
KP634.37

東北縦貫自動車道弘前線 東北自動車道（碇ヶ関～大鰐弘前）		——
工種	管理用平面図	——
名称	KP.634.288～KP.635.088 STA.215+00～STA.223+00	縮尺 1/1000
		5 19
東日本高速道路（株）　東北支社		

調整年月	摘要
第1回　2006年 2月	
第2回　2011年 5月	
第3回　2015年 2月	
第4回　2017年 1月	
第5回　2022年 3月	
第6回　2022年 8月	

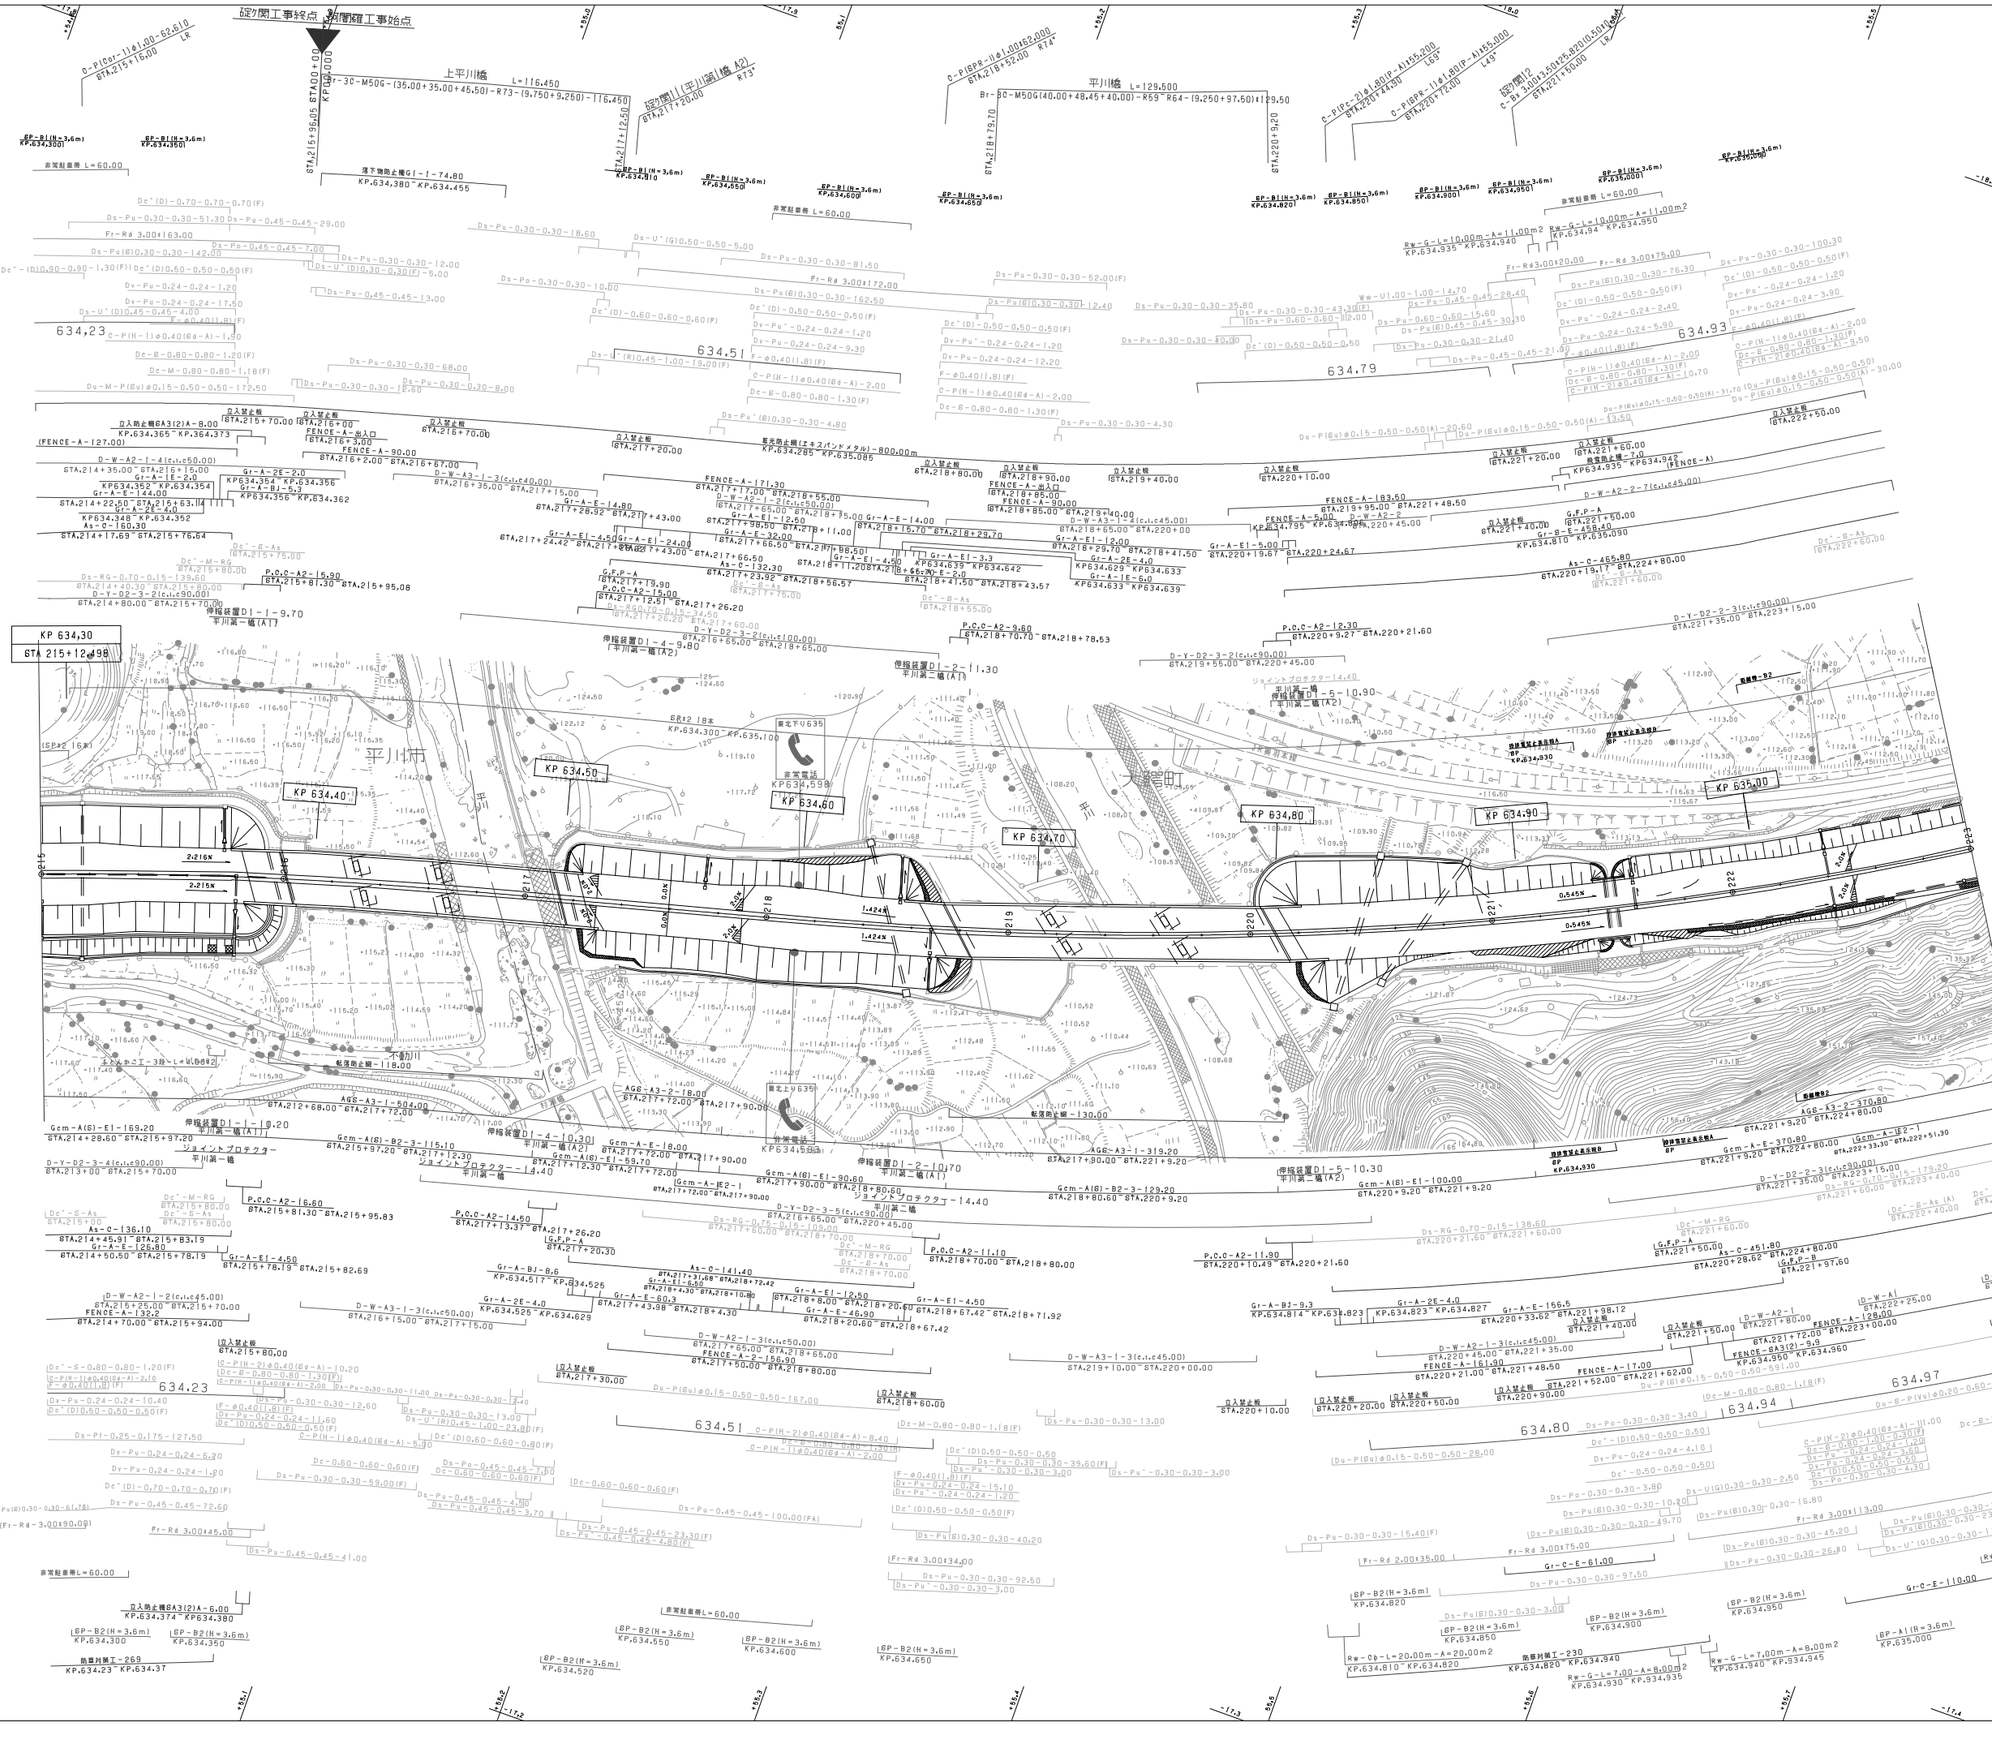

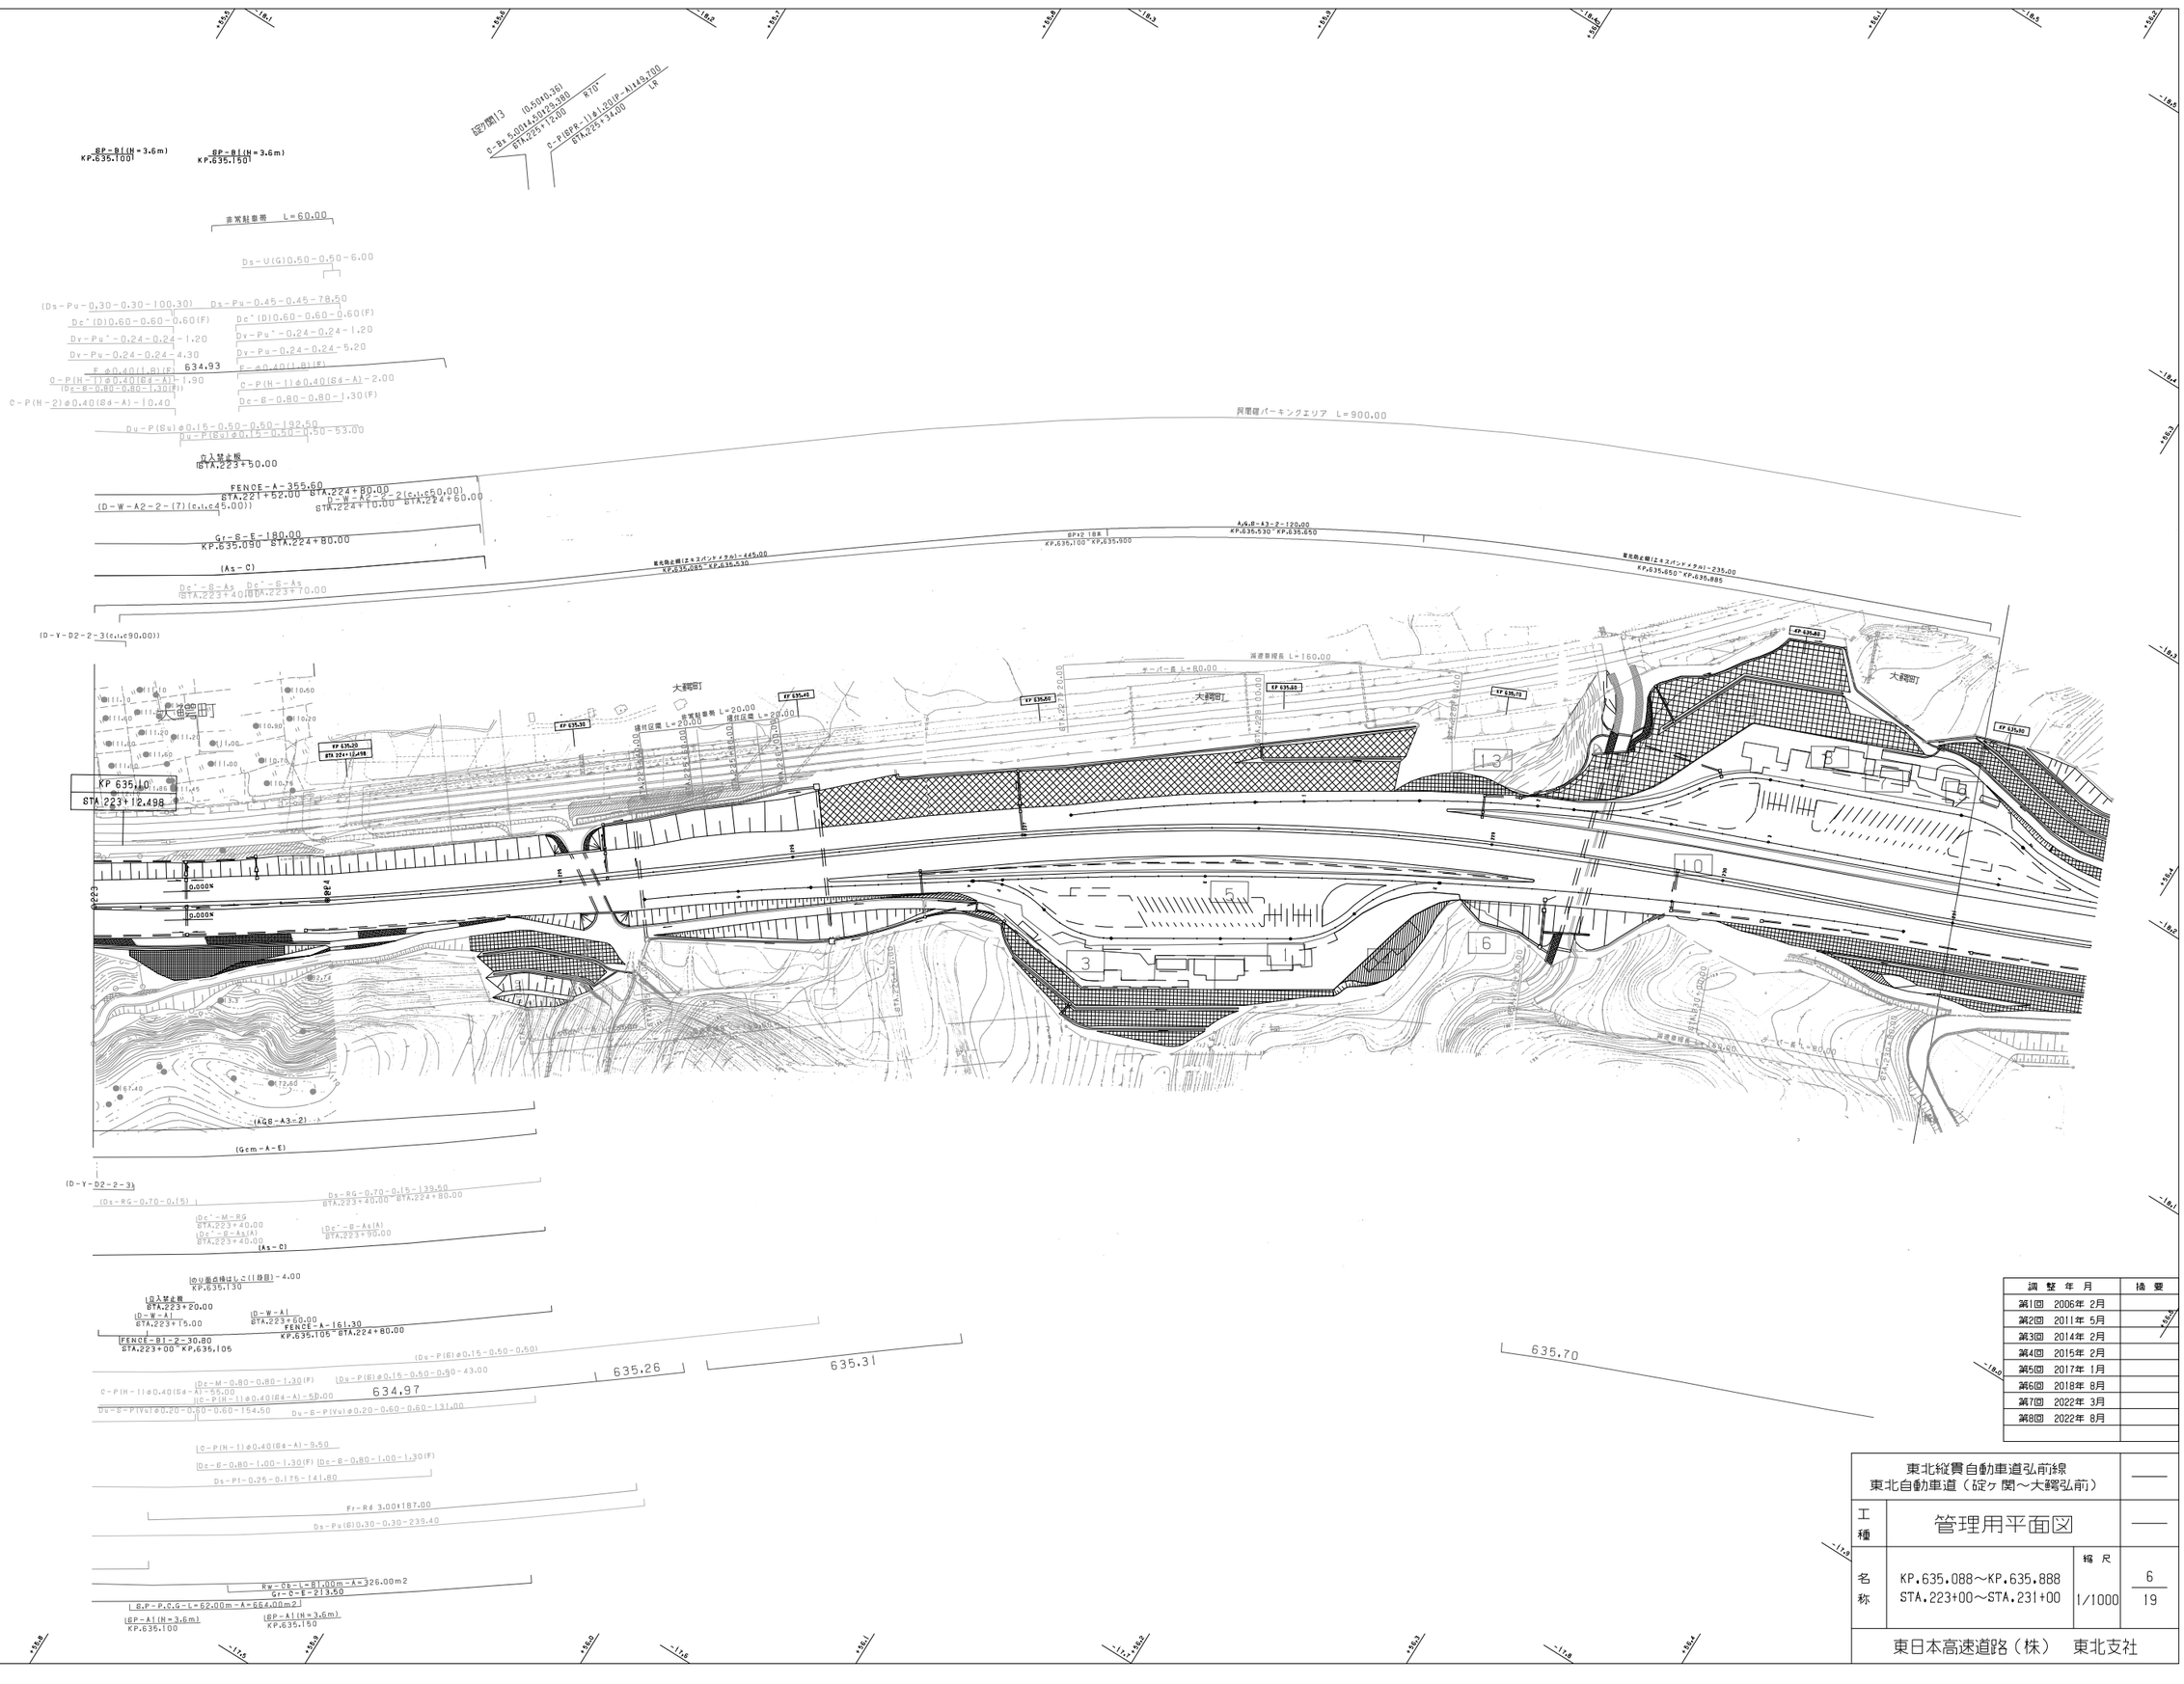
阿里曙パーキングエリア L=900.00
大郷町
KP 635.10
STA 223+12.498
KP 635.20
KP 635.30
KP 635.40
KP 635.45
KP 635.50
KP 635.60
KP 635.70
KP 635.80
KP 635.85
KP 635.90
KP 635.95
635.26
635.31
634.97
635.70
634.93
(As-C)
(Gcm-A-E)
(AGB-A3=2)
(D-Y-D2-2-3)
(D-Y-D2-2-3(c1,c90.00))
(D-W-A2-2-(7)(c1,c45.00))
(D-W-A2-2-C-2(c1,c50.00))
FENCE-A-355.60
FENCE-B1-2-30.80
FENCE-A-161.30
G1-G-E-180.00
Ds-U(G)0.50-0.50-6.00
Ds-Pu-0.45-0.45-78.50
Ds-Pu-0.30-0.30-100.30
Dc'(D)0.60-0.60-0.60(F)
Dv-Pu'-0.24-0.24-1.20
Dv-Pu-0.24-0.24-4.30
Dv-Pu-0.24-0.24-5.20
E-φ0.40(1.8)(F)
C-P(H-1)φ0.40(B4-A)-2.00
Dc-B-0.80-0.80-1.30(F)
Du-P(Gu)φ0.15-0.50-0.50-192.50
Du-P(Gu)φ0.15-0.50-0.50-53.00
Dc-M-0.80-0.80-1.30(F)
Du-P(B)φ0.15-0.50-0.50-43.00
C-P(H-1)φ0.40(B4-A)-55.00
C-P(H-1)φ0.40(B4-A)-50.00
Du-B-P(Vu)φ0.20-0.60-0.60-154.50
Du-B-P(Vu)φ0.20-0.60-0.60-131.00
C-P(H-1)φ0.40(B4-A)-9.50
Dc-B-0.80-1.00-1.30(F)
Ds-P1-0.25-0.175-141.80
Fr-Rd 3.00t187.00
Ds-Pu(G)0.30-0.30-239.40
Rw-Cb-L=81.00m-A=326.00m2
Gr-C-E-213.50
S.P-P.C.G-L=62.00m-A=664.00m2
SP-A1(N=3.6m) KP.635.100
SP-A1(N=3.6m) KP.635.150
SP-B1(N=3.6m) KP.635.100
SP-B1(N=3.6m) KP.635.150
設置箇13 (0.50t0.36) C-Bx 8.00t4.50t29.380 STA.225+12.00 R70° C-P10PR-1)φ1.20(P-A)t49.100 STA.225+34.00 LR
非常駐車帯 L=60.00
非常駐車帯 L=20.00
植付区間 L=20.00
植付区間 L=20.00
サーバー盛 L=80.00
遮音壁嵩高 L=160.00
立入禁止柵 STA.223+50.00
立入禁止柵 STA.223+20.00
立入禁止柵 STA.223+15.00
立入禁止柵 STA.223+60.00
立入禁止柵 KP.635.130
(のり面点検はしご(1段目)-4.00
SP×2 18t KP.635.100~KP.635.900
A1GB-A3-2-120.00 KP.635.530~KP.635.650
電気防食柵(エキスパンドメタル)-245.00 KP.635.085~KP.635.330
電気防食柵(エキスパンドメタル)-235.00 KP.635.650~KP.635.885
(Ds-RG-0.70-0.15)
Ds-RG-0.70-0.15-139.50 STA.223+40.00~STA.224+80.00
(Dc'-M-RG STA.223+40.00
(Dc'-B-As(A) STA.223+40.00
(Dc'-B-As(A) STA.223+50.00
STA.223+52.00
STA.224+80.00
STA.224+10.00
STA.224+60.00
STA.223+70.00
STA.224+10.00
STA.224+80.00
STA.223+40.00
STA.223+70.00
KP.635.105~STA.224+80.00
KP.635.106
KP.635.085~KP.635.330
KP.635.650~KP.635.885
KP.635.100~KP.635.900
KP.635.530~KP.635.650
KP.635.105
KP.635.106
KP.635.085
KP.635.330
KP.635.650
KP.635.885
KP.635.900
KP.635.530
KP.635.100
KP.635.150
KP.635.130
KP.635.090
STA.223+00
STA.223+40
STA.223+70
STA.224+10
STA.224+40
STA.224+80
STA.225+00
STA.225+34
STA.225+12.00
STA.224+10.498
STA.224+15.498
STA.224+20.498
STA.224+25.498
STA.224+30.498
STA.224+35.498
STA.224+40.498
STA.224+45.498
STA.224+50.498
STA.224+55.498
STA.224+60.498
STA.224+65.498
STA.224+70.498
STA.224+75.498
STA.224+80.498
STA.224+85.498
STA.224+90.498
STA.224+95.498
STA.225+00.498
STA.225+05.498
STA.225+10.498
STA.225+15.498
STA.225+20.498
STA.225+25.498
STA.225+30.498
STA.225+34.498
0.000%
-4.5%
-4.5%
-4.5

東北縦貫自動車道弘前線 東北自動車道（碇ヶ関～大鰐弘前）			——
工種	管理用平面図		——
名称	KP.635.888～KP.636.688 STA.231+00～STA.239+00	縮尺 1/1000	7 19
東日本高速道路（株）　東北支社			

調整年月	摘要
第1回　2006年 2月	
第2回　2011年 5月	
第3回　2012年 4月	
第4回　2014年 2月	
第5回　2015年 2月	
第6回　2017年 1月	
第7回　2020年11月	
第8回　2022年 3月	
第9回　2022年 8月	

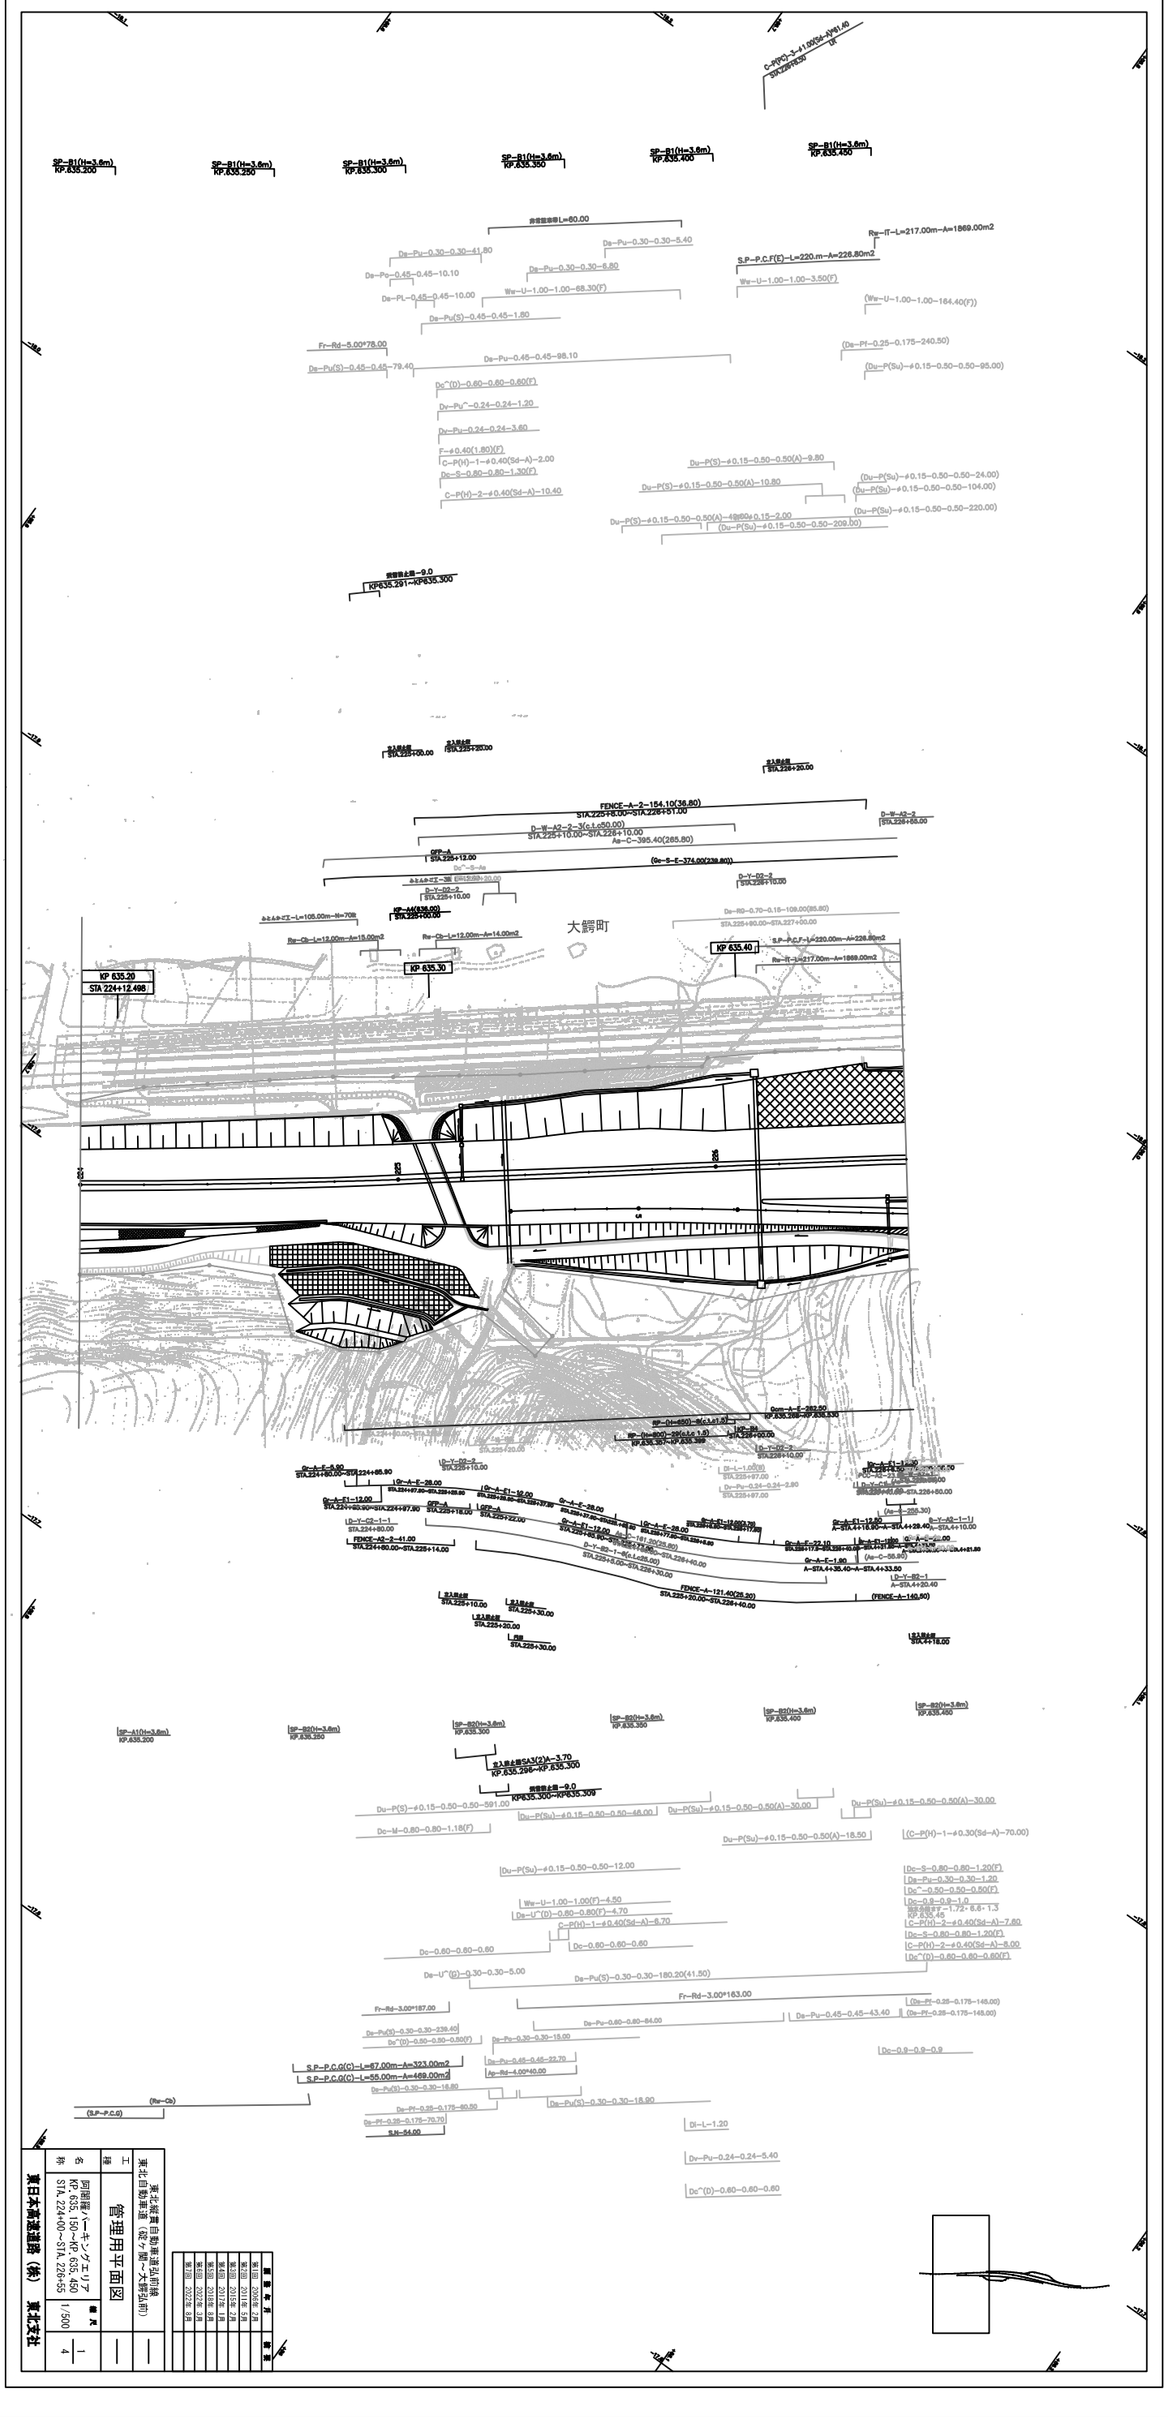

東日本高速道路（株） 東北支社	工種	東北横断自動車道（秋ヶ瀬～大鰐弘前）	
	名称	管理用平面図	—
		阿闍羅ハーキングエリア KP.635.150～KP.635.450 STA.224+00～STA.226+55	1/500
			1/4

番号	年月	修正
第1回	2026年 2月	
第2回	2026年 3月	
第3回	2026年 8月	
第4回	2027年 1月	
第5回	2027年 2月	
第6回	2027年 3月	
第7回	2027年 8月	
第8回	2028年 3月	
第9回	2028年 8月	
第10回	2029年 2月	

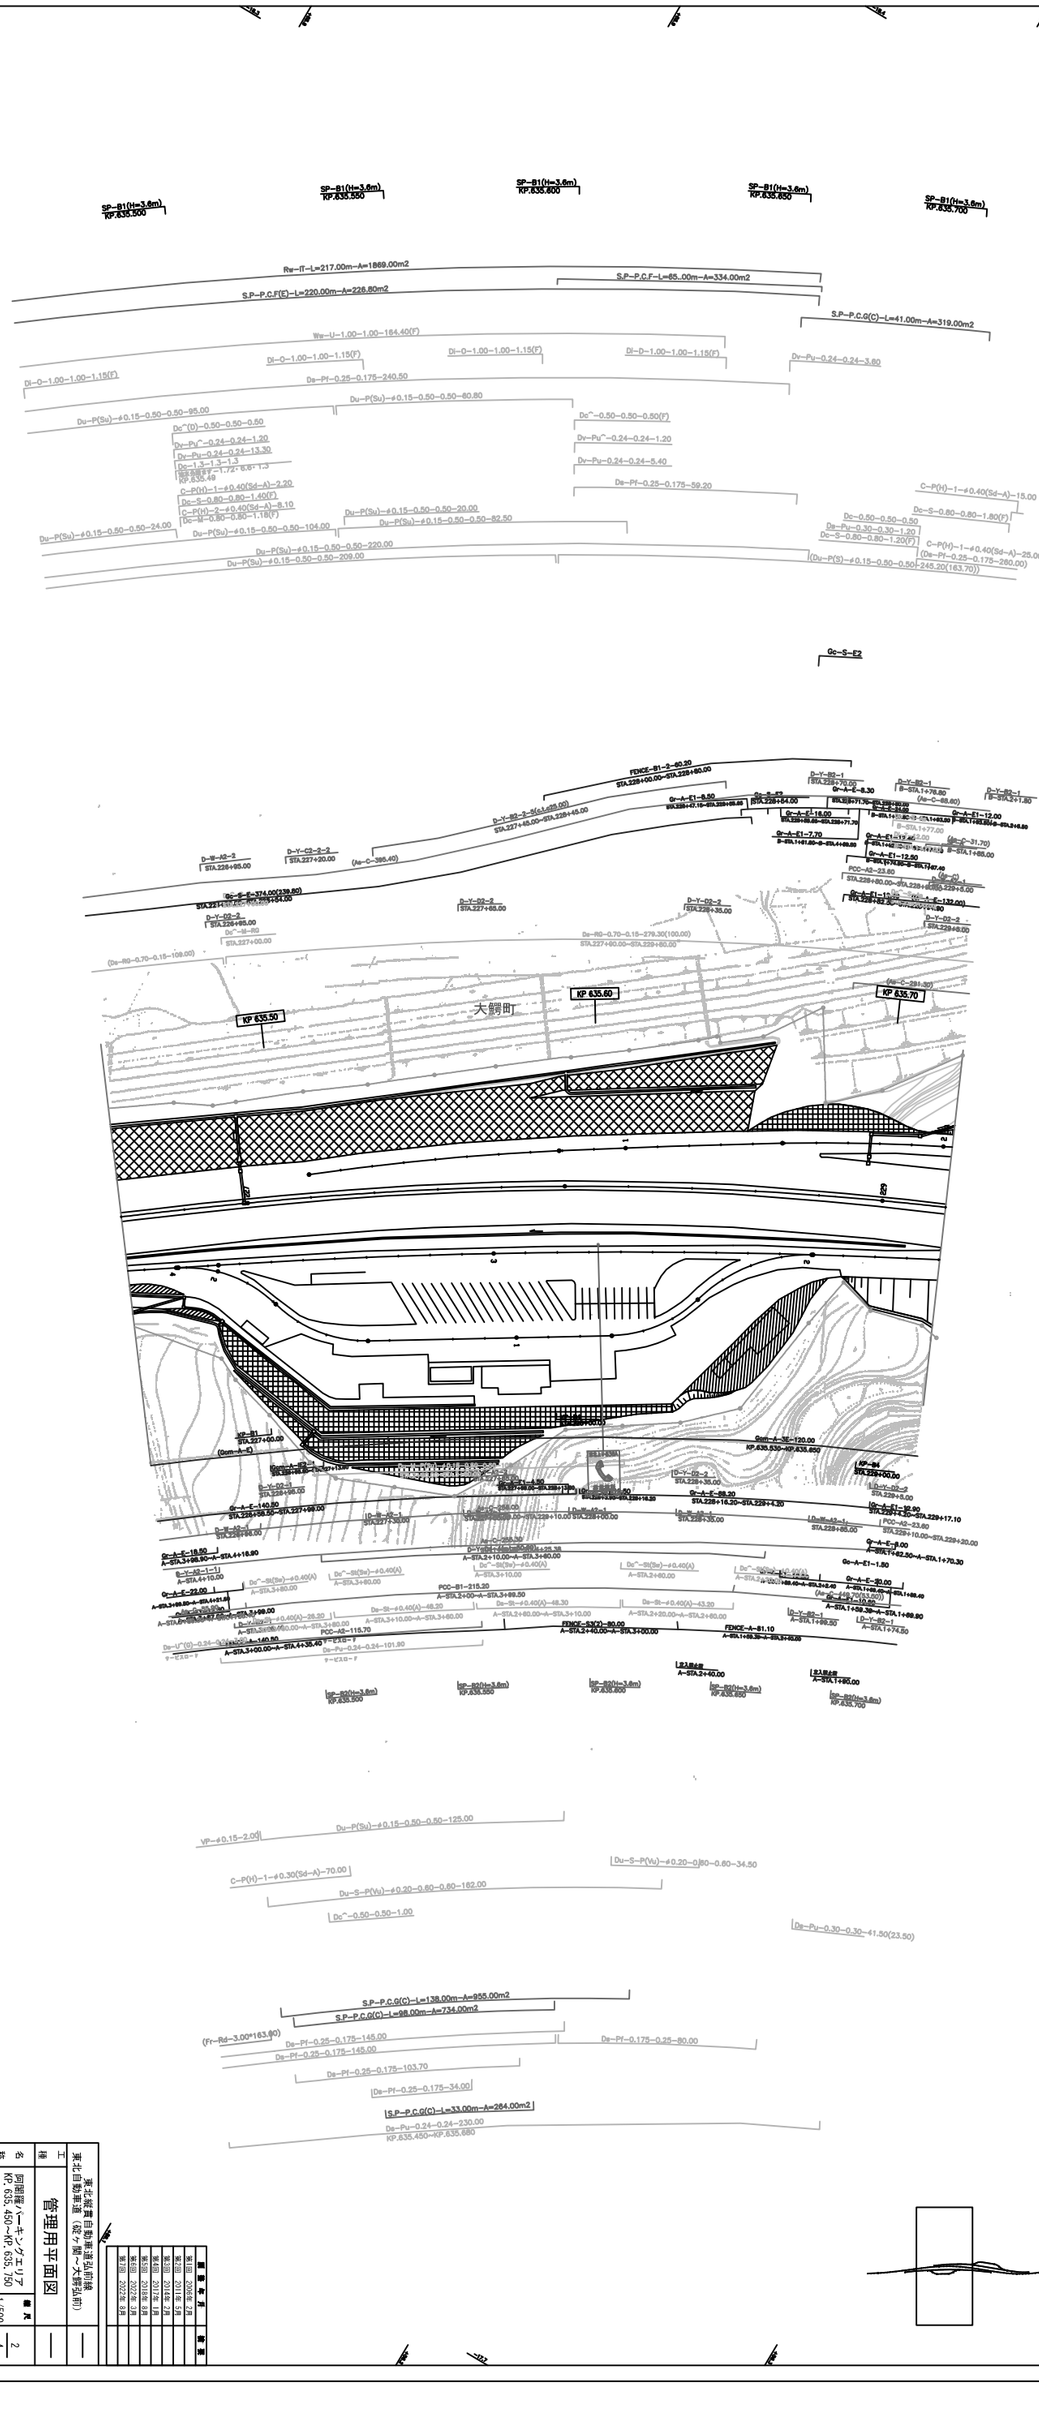

工種	管理用平面図
名称	阿蘇南ハーキングエリア KP. 635.450~KP. 635.750 STA. 226+55~STA. 229+20
縮尺	1/500
図番	2-4

東北縦貫自動車道（秋田線）
東北自動車道（鹿ヶ関～大鰐弘前）

番号	年月	修正
第1回	2008年 2月	
第2回	2011年 3月	
第3回	2015年 9月	
第4回	2017年 1月	
第5回	2019年 9月	
第6回	2021年 1月	
第7回	2022年 3月	

東日本高速道路（株）東北支社

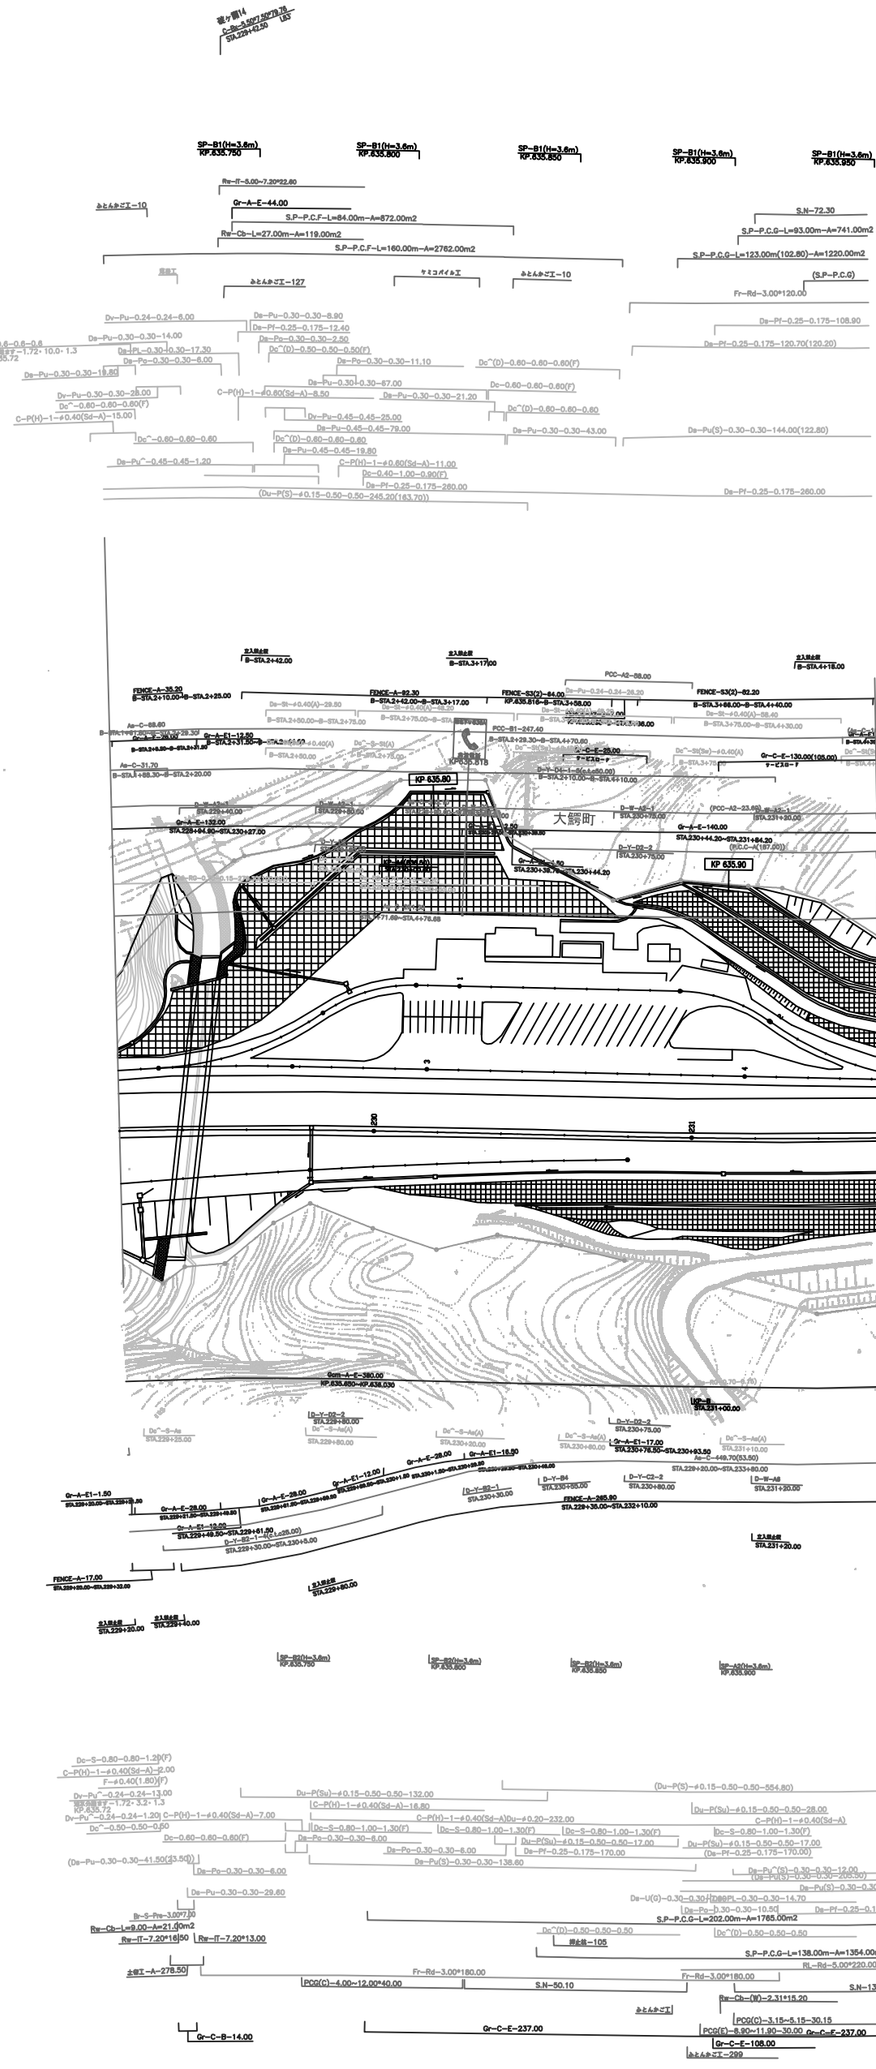
SP-B1(H=3.6m) KP.635.750
SP-B1(H=3.6m) KP.635.800
SP-B1(H=3.6m) KP.635.850
SP-B1(H=3.6m) KP.635.900
SP-B1(H=3.6m) KP.635.950
Re-R-5.00~7.20*22.80
みとんかごエ-10
Gr-A-E-44.00
S.P-P.C.F-L=84.00m-A=872.00m2
Re-Cb-L=27.00m-A=119.00m2
S.P-P.C.F-L=160.00m-A=2762.00m2
S.N-72.30
S.P-P.C.G-L=93.00m-A=741.00m2
S.P-P.C.G-L=123.00m(102.80)-A=1220.00m2
(S.P-P.C.G)
Fr-Rd-3.00*120.00
掘削工
みとんかごエ-127
ヤミコガイルエ
みとんかごエ-10
Dv-Pu-0.24-0.24-6.00
Ds-Pu-0.30-0.30-8.90
Ds-Pf-0.25-0.175-12.40
Ds-Pu-0.30-0.30-14.00
Ds-Po-0.30-0.30-2.50
Dc^(D)-0.50-0.50-0.50(F)
Ds-Pf-0.25-0.175-108.90
Ds-Pf-0.25-0.175-120.70(120.20)
Dc-0.8-0.8-0.8
既設擁壁F-1.72*10.0*1.3
KP.635.72
Ds-PL-0.30-0.30-17.30
Ds-Po-0.30-0.30-6.00
Ds-Pu-0.30-0.30-18.80
Ds-Po-0.30-0.30-11.10
Dc^(D)-0.60-0.60-0.60(F)
Ds-Pu-0.30-0.30-87.00
Dc-0.60-0.60-0.60(F)
Dv-Pu-0.30-0.30-28.00
Dc^-0.60-0.60-0.60(F)
C-P(H)-1-φ0.60(Sd-A)-8.50
Ds-Pu-0.30-0.30-21.20
Dc^(D)-0.60-0.60-0.60
C-P(H)-1-φ0.40(Sd-A)-15.00
Dv-Pu-0.45-0.45-25.00
Ds-Pu-0.45-0.45-79.00
Ds-Pu-0.30-0.30-43.00
Ds-Pu(S)-0.30-0.30-144.00(122.80)
Dc^-0.60-0.60-0.60
Dc^(D)-0.60-0.60-0.60
Ds-Pu-0.45-0.45-19.80
Ds-Pu^-0.45-0.45-1.20
C-P(H)-1-φ0.60(Sd-A)-11.00
Dc-0.40-1.00-0.90(F)
Ds-Pf-0.25-0.175-260.00
(Du-P(S)-φ0.15-0.50-0.50-245.20(183.70))
Ds-Pf-0.25-0.175-260.00
FENCE-A-35.20
B-STA.2+10.00~B-STA.2+25.00
FENCE-A-82.30
B-STA.2+42.00~B-STA.3+17.00
FENCE-S3(2)-84.00
KP.635.815~B-STA.3+58.00
FENCE-S3(2)-82.20
B-STA.3+68.00~B-STA.4+40.00
PCC-A2-88.00
PCC-B1-247.40
B-STA.2+29.30~B-STA.4+70.60
KP 635.810
KP 635.80
KP 635.90
大鰐町
Gr-A-E1-12.60
Gr-A-E1-17.00
Gr-C-E-130.00(108.00)
Gr-A-E-140.00
Gr-A-E1-17.00
Gr-A-E-28.00
Gr-A-E1-18.50
Gr-A-E1-1.50
Gr-A-E-12.00
Gr-A-E1-13.00
Gr-A-E-237.00
Gr-C-E-14.00
Gr-C-E-108.00
Gr-C-F-237.00
Gom-A-E-380.00
KP.635.650~KP.636.030
FENCE-A-265.80
STA.229+30.00~STA.232+10.00
FENCE-A-17.00
STA.229+20.00~STA.229+37.00
Dc-S-0.80-0.80-1.30(F)
C-P(H)-1-φ0.40(Sd-A)-2.00
F-φ0.40(1.80)(F)
Dv-Pu^-0.24-0.24-13.00
Dv-Pu^-0.24-0.24-1.20)
C-P(H)-1-φ0.40(Sd-A)-7.00
Dc^-0.50-0.50-0.50
Dc-0.60-0.60-0.60(F)
(Ds-Pu-0.30-0.30-41.50(23.50))
Ds-Po-0.30-0.30-6.00
Ds-Pu-0.30-0.30-29.60
Du-P(Su)-φ0.15-0.50-0.50-132.00
C-P(H)-1-φ0.40(Sd-A)-16.80
C-P(H)-1-φ0.40(Sd-A)Du-φ0.20-232.00
Dc-S-0.80-1.00-1.30(F)
Ds-Po-0.30-0.30-8.00
Ds-Pf-0.25-0.175-170.00
Ds-Pu(S)-0.30-0.30-138.60
(Du-P(S)-φ0.15-0.50-0.50-554.80)
Du-P(Su)-φ0.15-0.50-0.50-28.00
C-P(H)-1-φ0.40(Sd-A)
Dc-S-0.80-1.00-1.30(F)
Du-P(Su)-φ0.15-0.50-0.50-17.00
(Du-P(S)-φ0.15-0.50-0.50-170.00)
Ds-Pu^(S)-0.30-0.30-12.00
(Ds-Pu(S)-0.30-0.30-208.50)
Ds-Pu(S)-0.30-0.30-188.40
Ds-U(G)-0.30-0.30-14.70
Ds-Pu-0.30-0.30-10.50
Ds-Pf-0.25-0.175-75.20
S.P-P.C.G-L=202.00m-A=1765.00m2
Dc^(D)-0.50-0.50-0.50
S.P-P.C.G-L=138.00m-A=1354.00m2
Rw-Cb-L=9.00-A=21.00m2
Rw-(T-7.20*18.50
Rw-(T-7.20*13.00
土留工-A-278.50
Fr-Rd-3.00*180.00
PCG(C)-4.00~12.00*40.00
S.N-50.10
S.N-131.00
Rw-Cb-(W)-2.31*15.20
PCG(C)-3.15~5.15-30.15
PCG(E)-8.90~11.90-30.00
Gr-C-E-237.00
みとんかごエ-299
Dc-S-Ae
Dc^-S-Ae(A)
Dc^-S-Ae(S)
D-Y-02-2
D-Y-02-1
D-Y-B4
D-Y-C2-2
D-R-A5
D-R-A5-1
D-W-A5-1
D-Y-02-1
Ds-Pf-0.25-0.175-75.20
Ds-Pf-0.25-0.175-170.00
Ds-Pu(S)-0.30-0.30-144.00(122.80)
Ds-Pu(S)-0.30-0.30-188.40
Ds-Pf-0.25-0.175-260.00
Ds-Pf-0.25-0.175-170.00
Ds-Pu(S)-0.30-0.30-138.60
Ds-Pu-0.30-0.30-29.60
Ds-Po-0.30-0.30-6.00
Ds-Pu-0.30-0.30-41.50(23.50)
Dc-S-0.80-1.00-1.30(F)
Dc-0.60-0.60-0.60(F)
Dv-Pu^-0.24-0.24-13.00
Dc^-0.50-0.50-0.50
Dc-S-0.80-0.80-1.30(F)
C-P(H)-1-φ0.60(Sd-A)-8.50
C-P(H)-1-φ0.40(Sd-A)-15.00
C-P(H)-1-φ0.40(Sd-A)-7.00
C-P(H)-1-φ0.60(Sd-A)-11.00
Dc-0.40-1.00-0.90(F)
Ds-Pf-0.25-0.175-260.00
(Du-P(S)-φ0.15-0.50-0.50-245.20(183.70))
Dv-Pu-0.30-0.30-28.00
Dc^-0.60-0.60-0.60(F)
Dc^-0.60-0.60-0.60
Ds-Pu-0.30-0.30-43.00
Ds-Pu-0.45-0.45-1.20
Ds-Pu-0.45-0.45-19.80
Dv-Pu-0.45-0.45-25.00
Ds-Pu-0.30-0.30-87.00
Dc-0.60-0.60-0.60(F)
Ds-Pu-0.30-0.30-21.20
Dc^(D)-0.60-0.60-0.60
Ds-Pu-0.30-0.30-11.10
Dc^(D)-0.60-0.60-0.60(F)
Ds-Pu-0.30-0.30-18.80
Ds-Pu-0.30-0.30-17.30
Ds-Po-0.30-0.30-6.00
Ds-Pu-0.30-0.30-14.00
Ds-Pf-0.25-0.175-12.40
Ds-Po-0.30-0.30-2.50
Dc^(D)-0.50-0.50-0.50(F)
Dv-Pu-0.24-0.24-6.00
Dc-0.8-0.8-0.8
既設擁壁F-1.72*10.0*1.3
KP.635.72
Ds-Pu-0.30-0.30-8.90
Ds-Pf-0.25-0.175-12.40
Ds-Pu-0.30-0.30-14.00
Ds-Po-0.30-0.30-2.50
Dc^(D)-0.50-0.50-0.50(F)
Ds-PL-0.30-0.30-17.30
Ds-Po-0.30-0.30-6.00
Ds-Pu-0.30-0.30-18.80
Dv-Pu-0.30-0.30-28.00
Dc^-0.60-0.60-0.60(F)
C-P(H)-1-φ0.40(Sd-A)-15.00
Dc^-0.60-0.60-0.60
Ds-Pu^-0.45-0.45-1.20
C-P(H)-1-φ0.60(Sd-A)-8.50
C-P(H)-1-φ0.40(Sd-A)-7.00
Dc^-0.50-0.50-0.50
Dc-0.60-0.60-0.60(F)
Dv-Pu^-0.24-0.24-1.20)
Dc-S-0.80-0.80-1.30(F)
C-P(H)-1-φ0.40(Sd-A)-2.00
F-φ0.40(1.80)(F)
Dv-Pu^-0.24-0.24-13.00
Dc-S-0.80-1.00-1.30(F)
Dc-S-0.80-1.00-1.30(F)
Dc-S-0.80-1.00-1.30(F)
Dc-S-0.80-1.00-1.30(F)
Du-P(Su)-φ0.15-0.50-0.50-132.00
C-P(H)-1-φ0.40(Sd-A)-16.80
C-P(H)-1-φ0.40(Sd-A)Du-φ0.20-232.00
Du-P(Su)-φ0.15-0.50-0.50-17.00
Ds-Pu-0.30-0.30-6.00
Ds-Pf-0.25-0.175-170.00
Ds-Pu(S)-0.30-0.30-138.60
Ds-Pu-0.30-0.30-29.60
Ds-Po-0.30-0.30-6.00
Ds-Pu-0.30-0.30-41.50(23.50)
Ds-Pu-0.30-0.30-14.70
Ds-Pu-0.30-0.30-10.50
Ds-Pf-0.25-0.175-75.20
S.P-P.C.G-L=202.00m-A=1765.00m2
Dc^(D)-0.50-0.50-0.50
S.P-P.C.G-L=138.00m-A=1354.00m2
Rw-Cb-L=9.00-A=21.00m2
Rw-(T-7.20*18.50
Rw-(T-7.20*13.00
土留工-A-278.50
Fr-Rd-3.00*180.00
PCG(C)-4.00~12.00*40.00
S.N-50.10
S.N-131.00
Rw-Cb-(W)-2.31*15.20
PCG(C)-3.15~5.15-30.15
PCG(E)-8.90~11.90-30.00
Gr-C-E-237.00
Gr-C-E-108.00
みとんかごエ-299
Gr-C-B-14.00
Gom-A-E-380.00
KP.635.650~KP.636.030
FENCE-A-265.80
STA.229+30.00~STA.232+10.00
FENCE-A-17.00
STA.229+20.00~STA.229+37.00
D-Y-02-2
D-Y-02-1
D-Y-B4
D-Y-C2-2
D-R-A5
D-R-A5-1
D-W-A5-1
D-Y-B2-1
D-Y-02-2
D-Y-02-1
Dc^-S-Ae
Dc^-S-Ae(A)
Dc^-S-Ae(S)
Gr-A-E1-17.00
Gr-A-E1-18.50
Gr-A-E1-1.50
Gr-A-E-28.00
Gr-A-E1-12.00
Gr-A-E1-13.00
Gr-A-E-12.00
Gr-A-E-237.00
Gr-C-E-14.00
Gr-C-E-108.00
Gr-C-F-237.00
Ac-C-449.70(53.50)
Ac-C-69.60
Ac-C-34.30
Ac-C-31.70
Gr-A-E1-17.00
Gr-C-E-130.00(108.00)
Gr-A-E-140.00
Gr-A-E1-12.60
Gr-A-E1-17.00
Gr-C-E-28.00
Gr-A-E1-13.00
Gr-A-E1-1.50
Gr-A-E-237.00
Gr-C-E-14.00
Gr-C-E-108.00
Gr-C-F-237

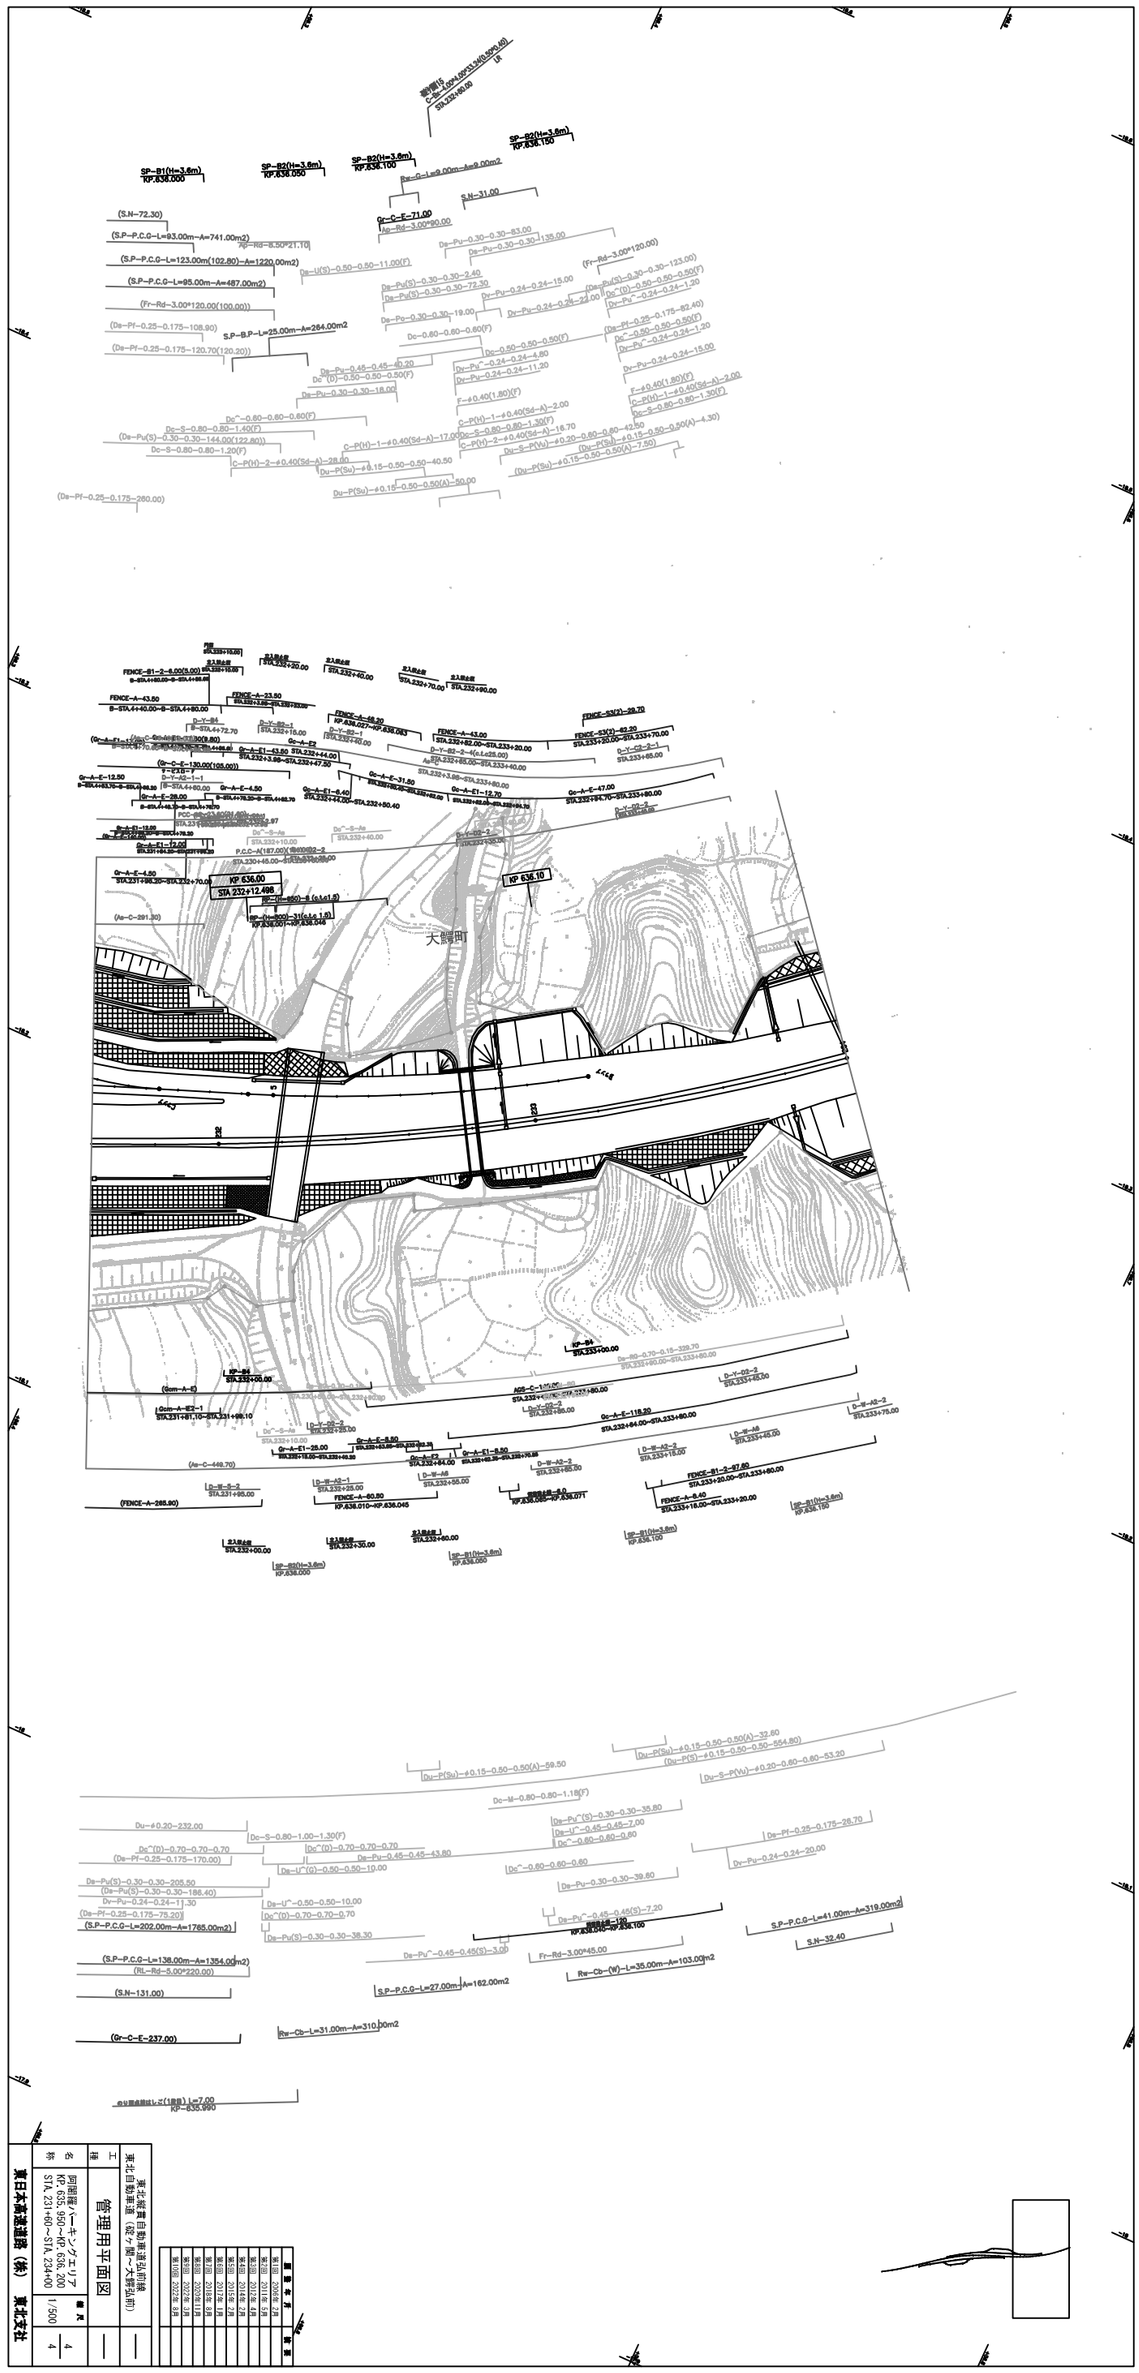

区分	年月	説明
第1回	2006年 2月	
第2回	2011年 5月	
第3回	2012年 4月	
第4回	2014年 2月	
第5回	2015年 2月	
第6回	2017年 1月	
第7回	2018年 8月	
第8回	2020年 11月	
第9回	2022年 3月	
第10回	2022年 8月	

東北縦貫自動車道弘前線
東北自動車道（碇ヶ関～大鰐弘前）

工種 管理用平面図

名称 阿闍羅パーキングエリア KP. 635.950～KP. 636.200 STA. 231+60～STA. 234+00

縮尺 1/500

4 / 4

東日本高速道路（株） 東北支社

調整年月	摘要
第1回 2006年 2月	
第2回 2011年 5月	
第3回 2012年 4月	
第4回 2014年 2月	
第5回 2015年 2月	
第6回 2016年 1月	
第7回 2017年 1月	
第8回 2022年 3月	
第9回 2022年 8月	

東北縦貫自動車道弘前線
東北自動車道（碇ヶ関～大鰐弘前）

工種	管理用平面図		
名称	KP.636.688～KP.637.488 STA.239+00～STA.247+00	縮尺 1/1000	8 19

東日本高速道路（株） 東北支社

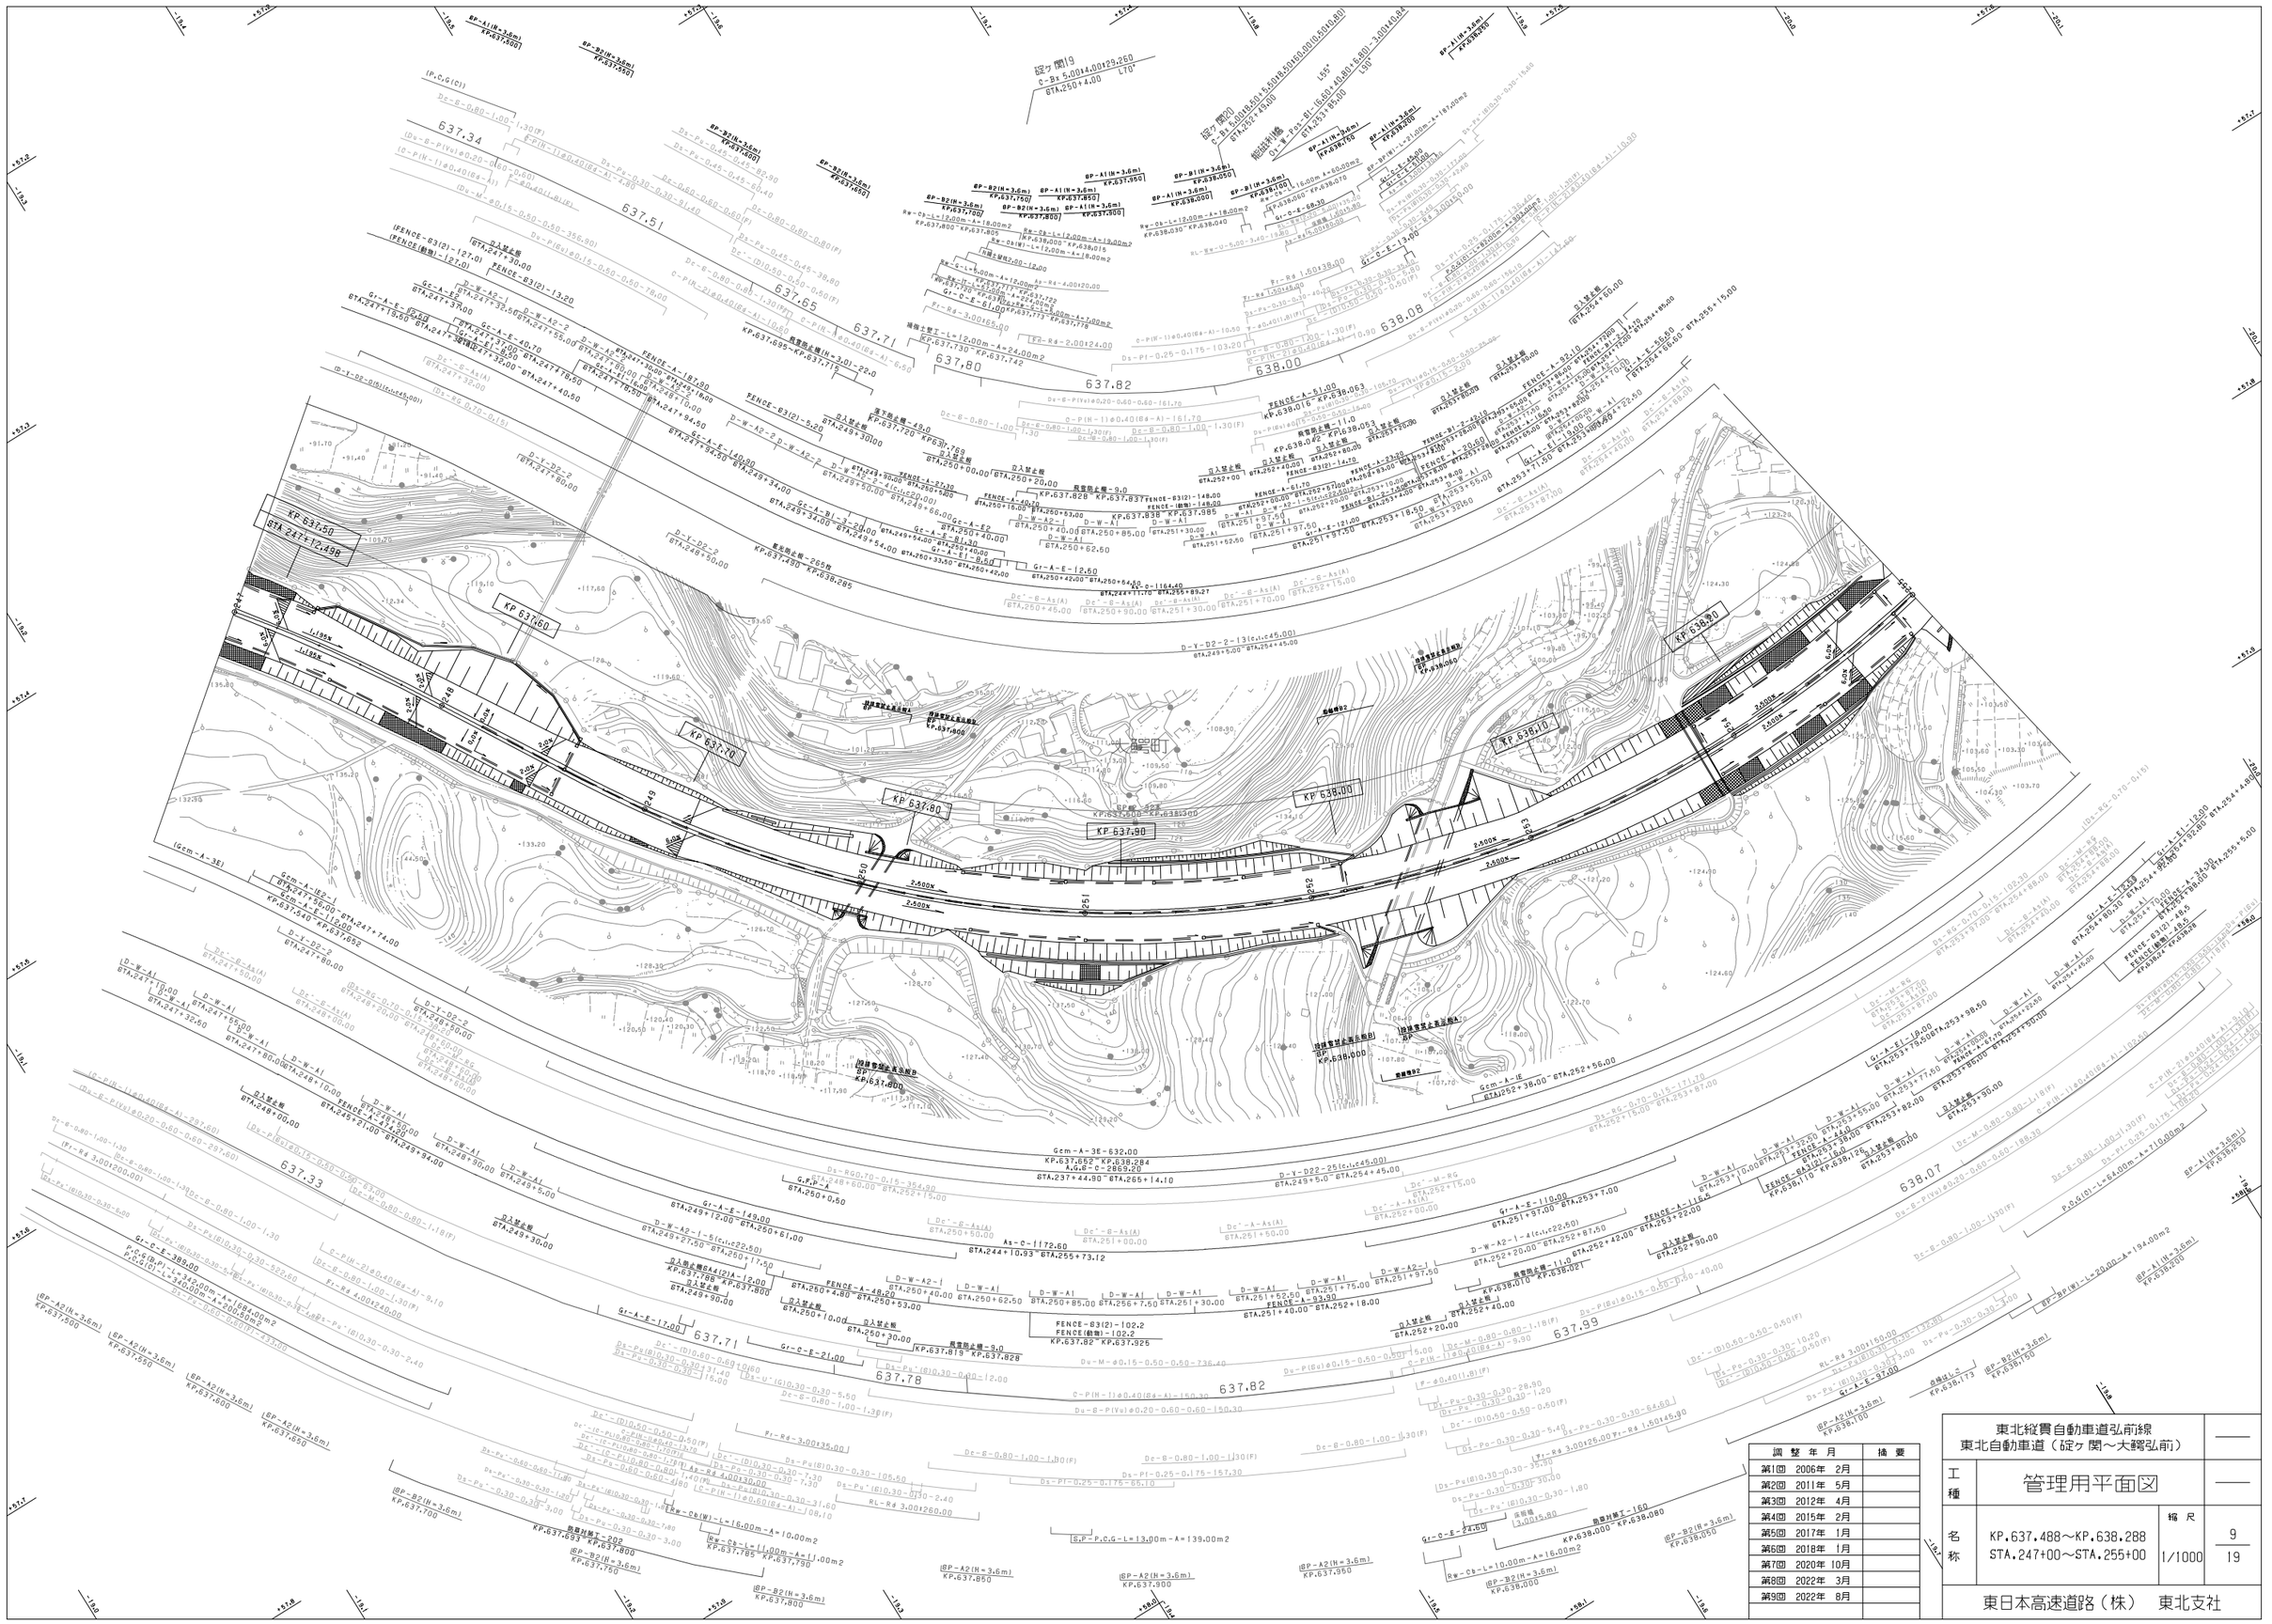
KP 637.50
KP 637.60
KP 637.70
KP 637.80
KP 637.90
KP 638.00
KP 638.10
KP 638.20
637.34
637.51
637.65
637.71
637.80
637.82
638.00
638.08
637.33
637.71
637.78
637.82
637.99
638.07
Gcm-A-3E
Gcm-A-1E2
Gcm-A-1E1
Gcm-A-1E
Gr-A-E-388.00
Gr-A-E-149.00
Gr-A-E-17.00
Gr-C-E-21.00
Gr-A-E-110.00
Gr-A-E-19.00
Gr-A-E-97.00
Gr-C-E-24.00
Gr-A-E-140.00
Gr-A-E-81.50
Gr-A-E-12.50
Gr-A-E-121.00
Gr-A-E-55.50
Gr-A-E-92.10
Gr-A-E-56.50
Gr-A-E-72.60
Gr-A-E-38.00
Gr-A-E-15.00
Gr-C-E-61.00
Gr-C-E-13.00
Gr-A-E-110.00
Gr-A-E-19.00
Gr-A-E-97.00
Gr-C-E-24.00
D-W-A1
D-W-A2-1
D-W-A2-2
D-Y-D2-2
D-Y-D2-2-13
FENCE-A-18.00
FENCE-A-40.70
FENCE-A-48.20
FENCE-A-93.90
FENCE-A-116.60
FENCE-A-200.60
FENCE-A-51.00
FENCE-A-61.70
FENCE-A-92.10
FENCE-A-56.50
FENCE-A-72.60
FENCE-A-38.00
FENCE-A-15.00
FENCE-A-97.00
FENCE-B3(2)-13.20
FENCE-B3(2)-5.20
FENCE-B3(2)-102.2
FENCE-B3(2)-148.00
FENCE-B3(2)-14.70
FENCE-B3(2)-121.0
FENCE(動物)-102.2
FENCE(動物)-148.00
FENCE(動物)-14.70
FENCE(動物)-121.0
Rw-Cb-L=12.00m-A=18.00m2
Rw-Cb-L=12.00m-A=19.00m2
Rw-Cb-L=12.00m-A=8.00m2
Rw-Cb-L=16.00m-A=18.00m2
Rw-Cb-L=16.00m-A=65.00m2
Rw-Cb-L=16.00m-A=187.00m2
Rw-Cb-L=21.00m-A=187.00m2
Rw-Cb-L=10.00m-A=16.00m2
Rw-Cb-L=11.00m-A=4.00m2
Rw-Cb-L=13.00m-A=139.00m2
Rw-Cb-L=16.00m-A=10.00m2
Rw-Cb-L=11.00m-A=1.00m2
Rw-Cb-L=16.00m-A=1.00m2
Rw-Cb-L=16.00m-A=10.00m2
Rw-Cb-L=10.00m-A=16.00m2
Rw-Cb-L=13.00m-A=139.00m2
Rw-Cb-L=16.00m-A=10.00m2
Rw-Cb-L=11.00m-A=1.00m2
Rw-Cb-L=16.00m-A=1

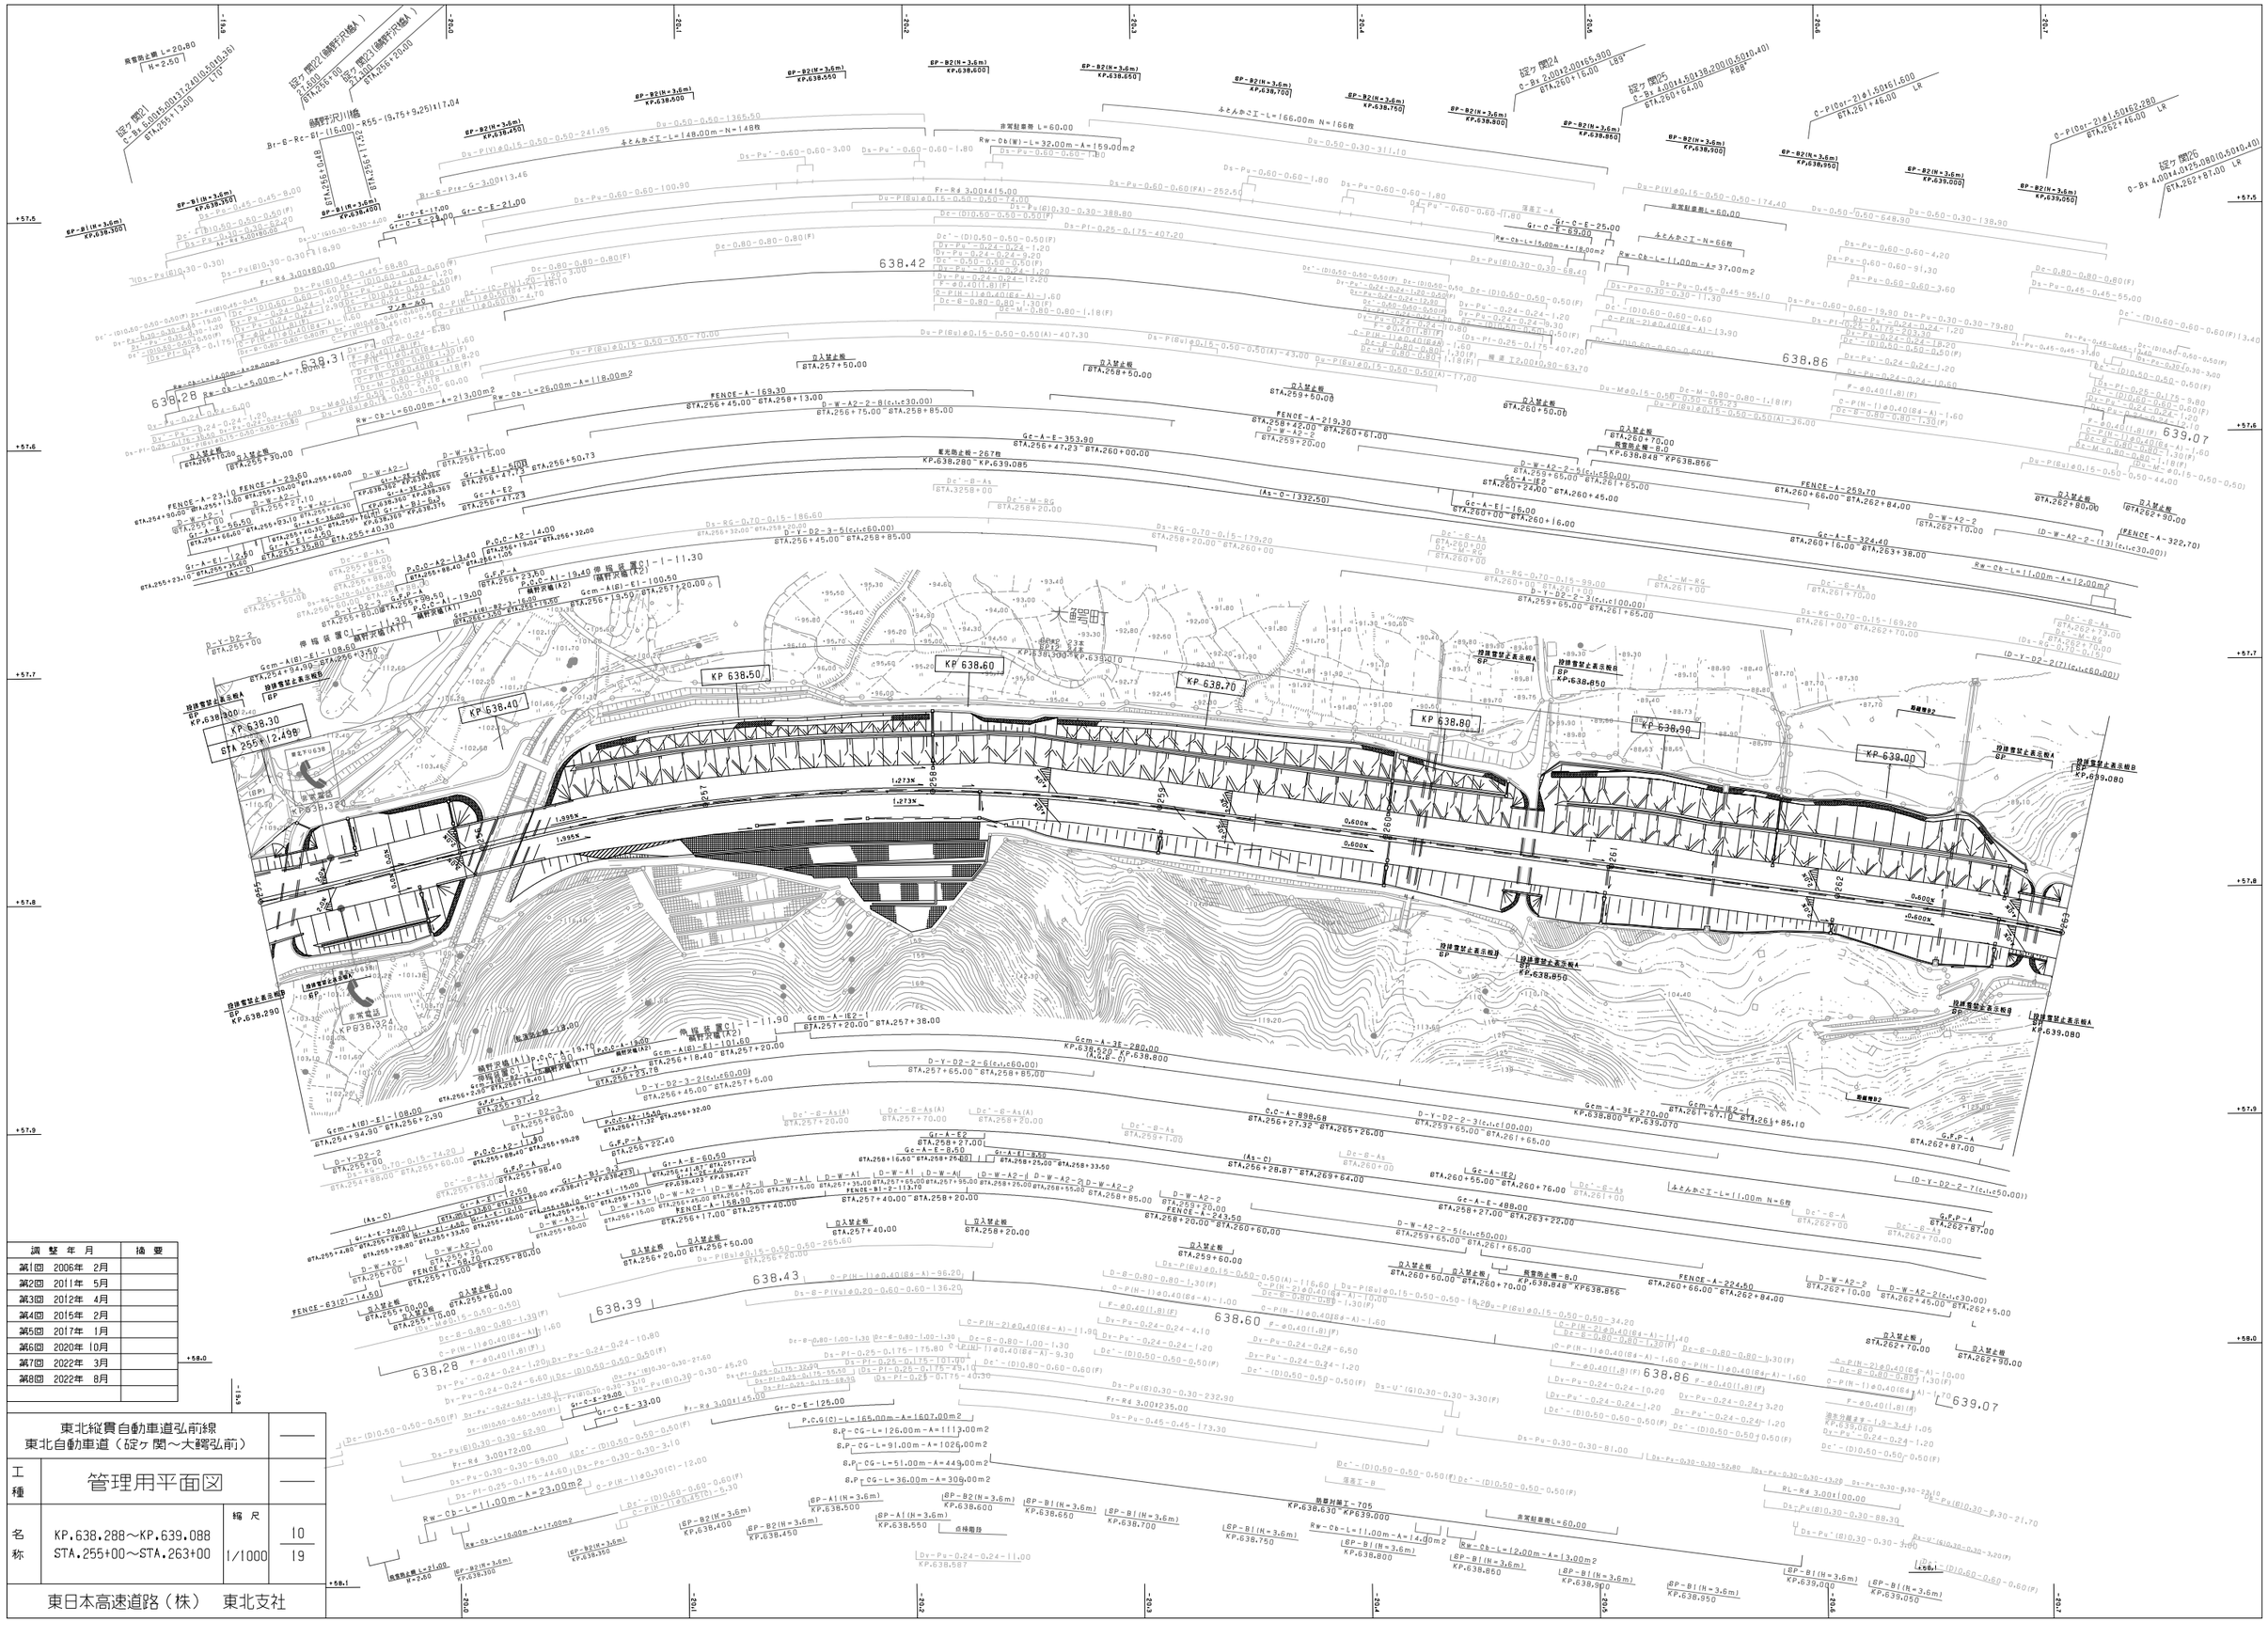
KP 638.50
KP 638.60
KP 638.70
KP 638.80
KP 638.90
KP 639.00
KP 638.40
KP 638.30
STA 255+12.49
638.42
638.31
638.28
638.43
638.39
638.60
638.86
639.07
大曲町
Br-G-Re-S1-(16.00)-R55-(9.75+9.25)x117.04
鋼桁沢川橋
Br-G-Pre-G-3.00x13.46
Fr-Rd 3.00x145.00
Fr-Rd 3.00x235.00
Fr-Rd 3.00x172.00
Fr-Rd 3.00x180.00
Fr-Rd 3.00x189.00
Fr-Rd 3.00x235.00
Rw-Ob-L=165.00m-A=1607.00m2
Rw-Ob(W)-L=32.00m-A=159.00m2
Rw-Ob-L=11.00m-A=23.00m2
Rw-Ob-L=5.00m-A=7.00m2
Rw-Ob-L=11.00m-A=37.00m2
Rw-Ob-L=11.00m-A=12.00m2
Rw-Ob-L=26.00m-A=118.00m2
Rw-Ob-L=60.00m-A=213.00m2
Rw-Ob-L=15.00m-A=18.00m2
Rw-Ob-L=12.00m-A=13.00m2
Rw-Ob-L=11.00m-A=14.00m2
非常駐車帯 L=60.00
非常駐車帯 L=20.80
H=2.50
ふとんかご工-L=166.00m N=166枚
ふとんかご工-L=148.00m-N=148枚
ふとんかご工-L=11.00m N=6枚
ふとんかご工-N=66枚
擁壁工-A
擁壁工-B
擁壁工-705
擁壁工-T2.00
擁壁工-T2.50
東北縦貫自動車道弘前線
東北自動車道（碇ヶ関～大鰐弘前）

工種	管理用平面図		
名称	KP.639.088～KP.639.892 STA.263+00～STA.271+00	縮尺 1/1000	11 19

東日本高速道路（株）　東北支社

調整年月	摘要
第1回 2006年 2月	
第2回 2011年 5月	
第3回 2012年 4月	
第4回 2015年 2月	
第5回 2017年 1月	
第6回 2020年 10月	
第7回 2022年 3月	
第8回 2022年 8月	

阿闍羅工事終点　大鰐工事起点

KP 639.10
STA 263+12.498

KP 639.20
KP 639.30
KP 639.40
KP 639.50
KP 639.60
KP 639.70
KP 639.80

639.07
639.38
639.61
639.78
639.11
639.27
639.60

0.600%
0.548%
0.000%
0.062%

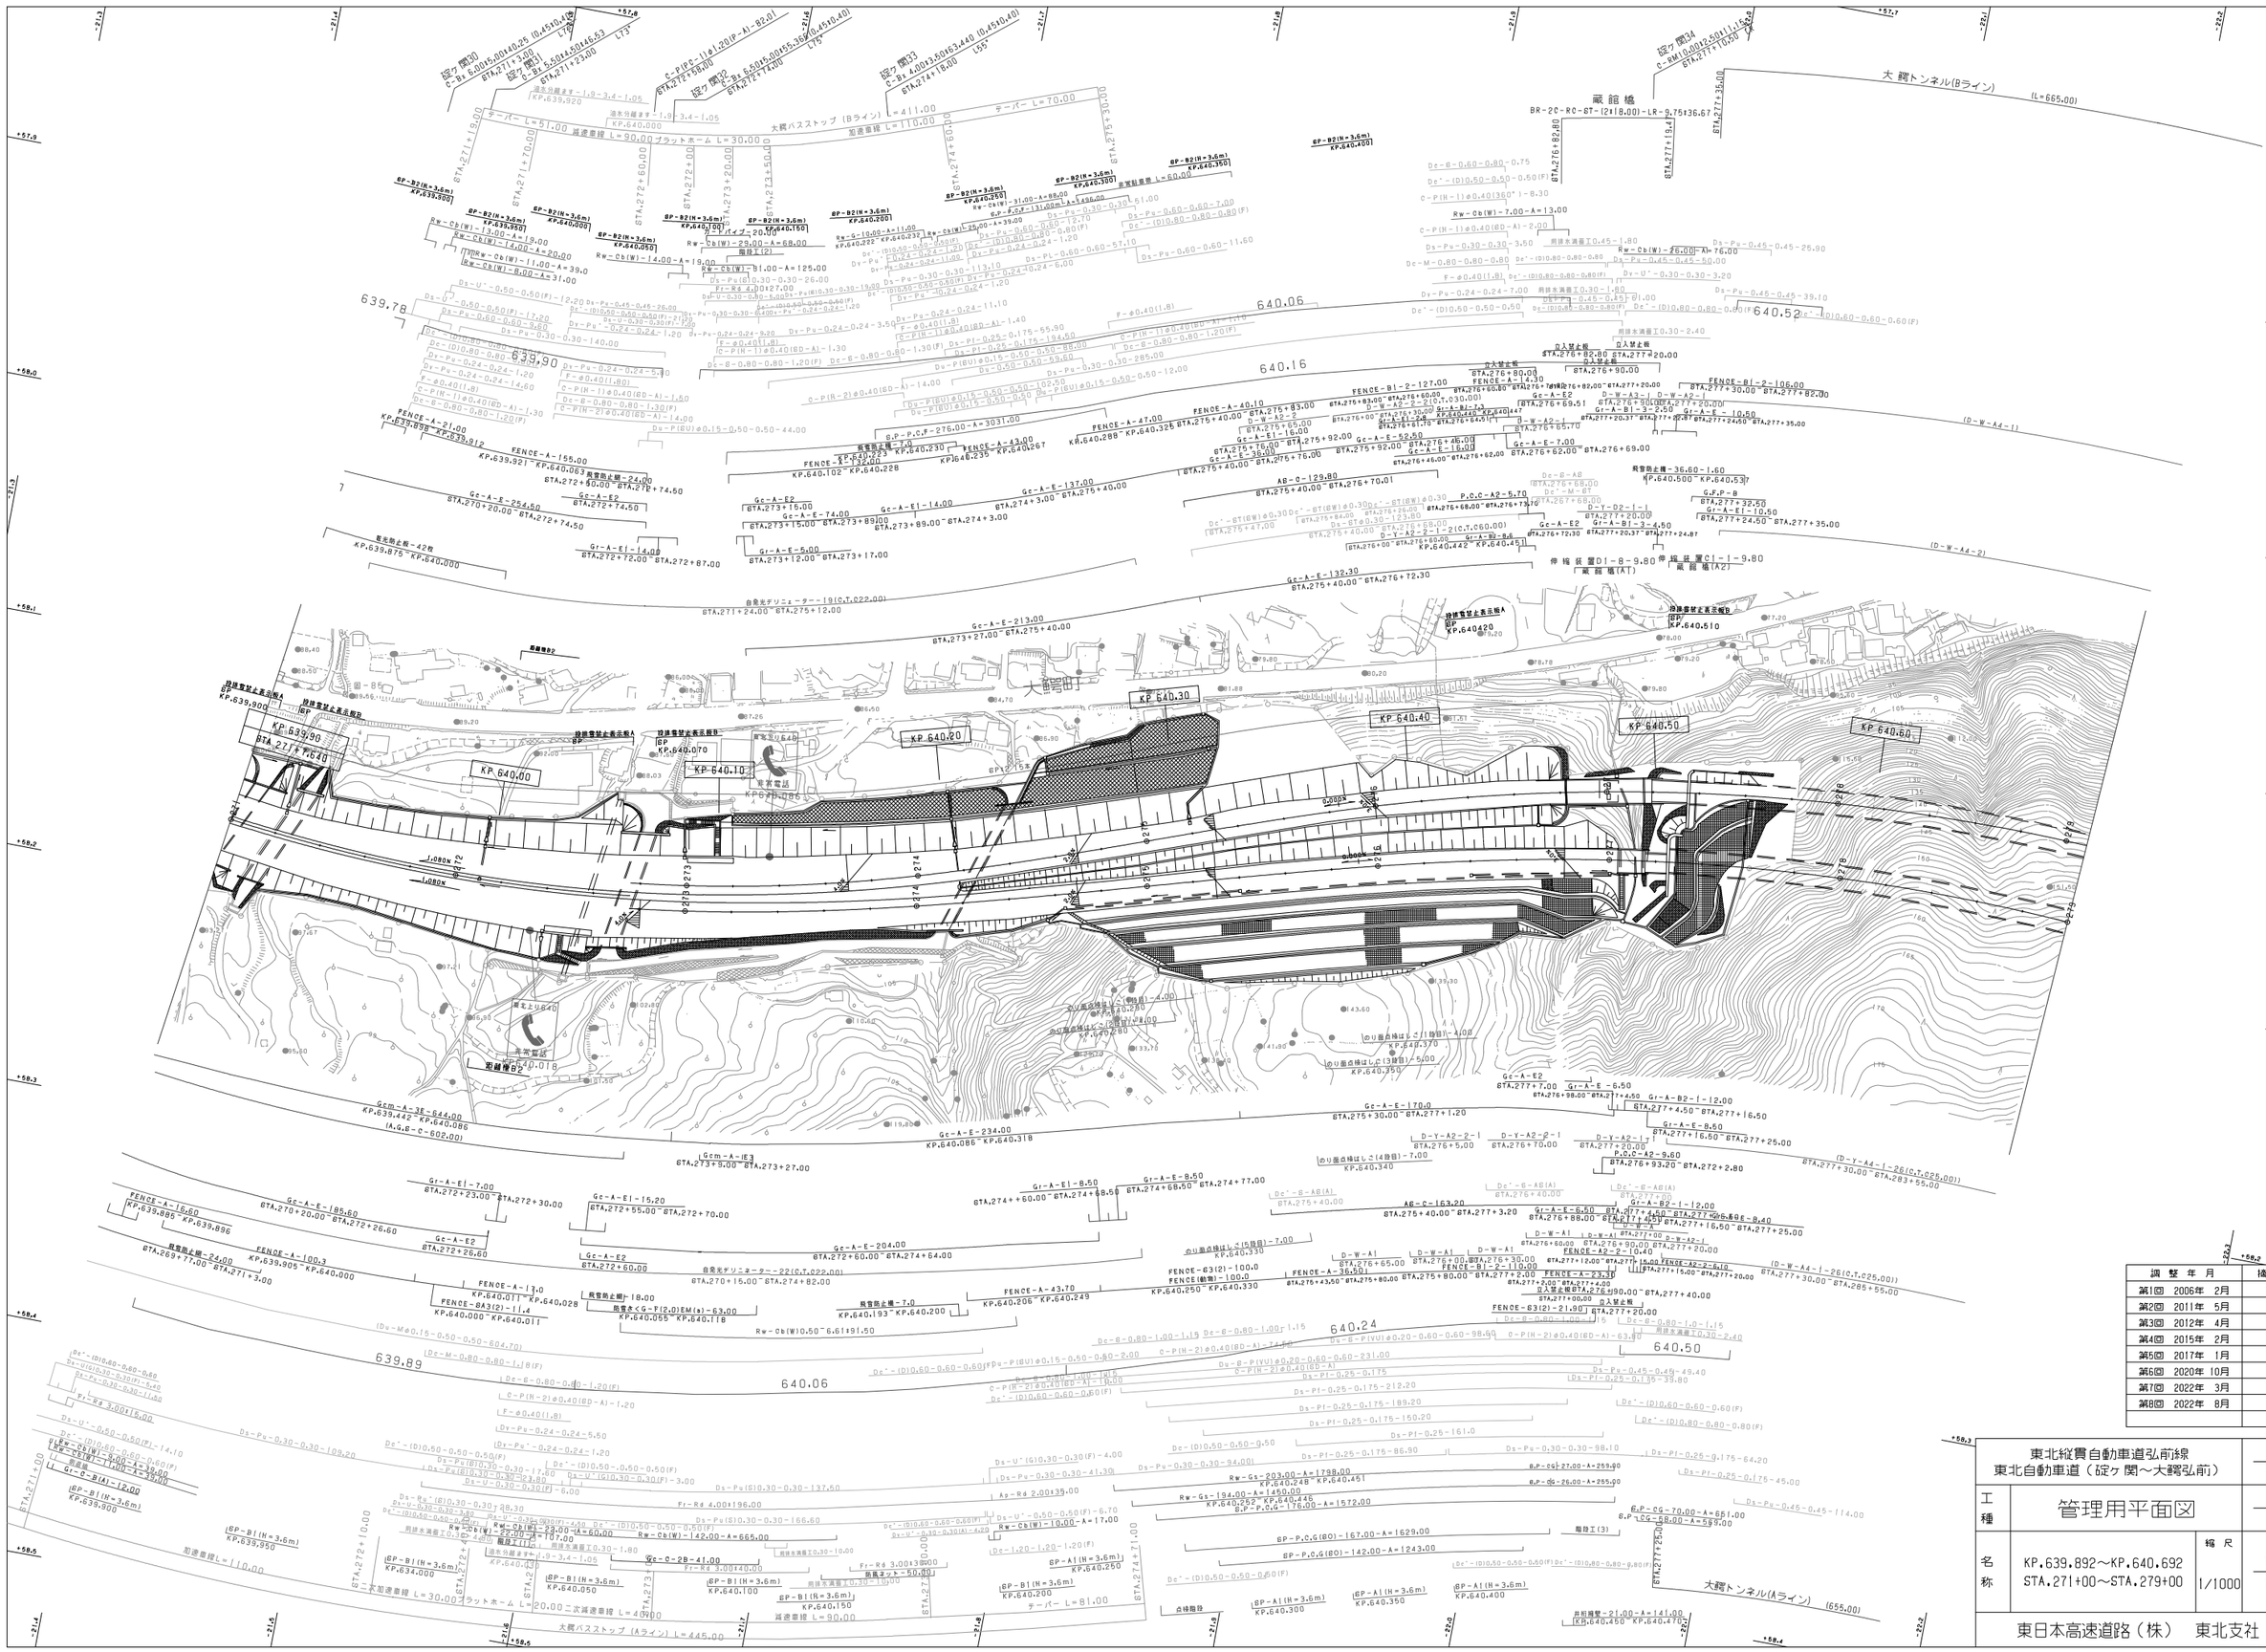

調整年月	摘要
第1回 2006年 2月	
第2回 2011年 5月	
第3回 2012年 4月	
第4回 2015年 2月	
第5回 2017年 1月	
第6回 2020年 10月	
第7回 2022年 3月	
第8回 2022年 8月	

東北縦貫自動車道弘前線 東北自動車道（碇ヶ関～大鰐弘前）			——
工種	管理用平面図		——
名称	KP.639.892～KP.640.692 STA.271+00～STA.279+00	縮尺 1/1000	12 19

東日本高速道路（株） 東北支社

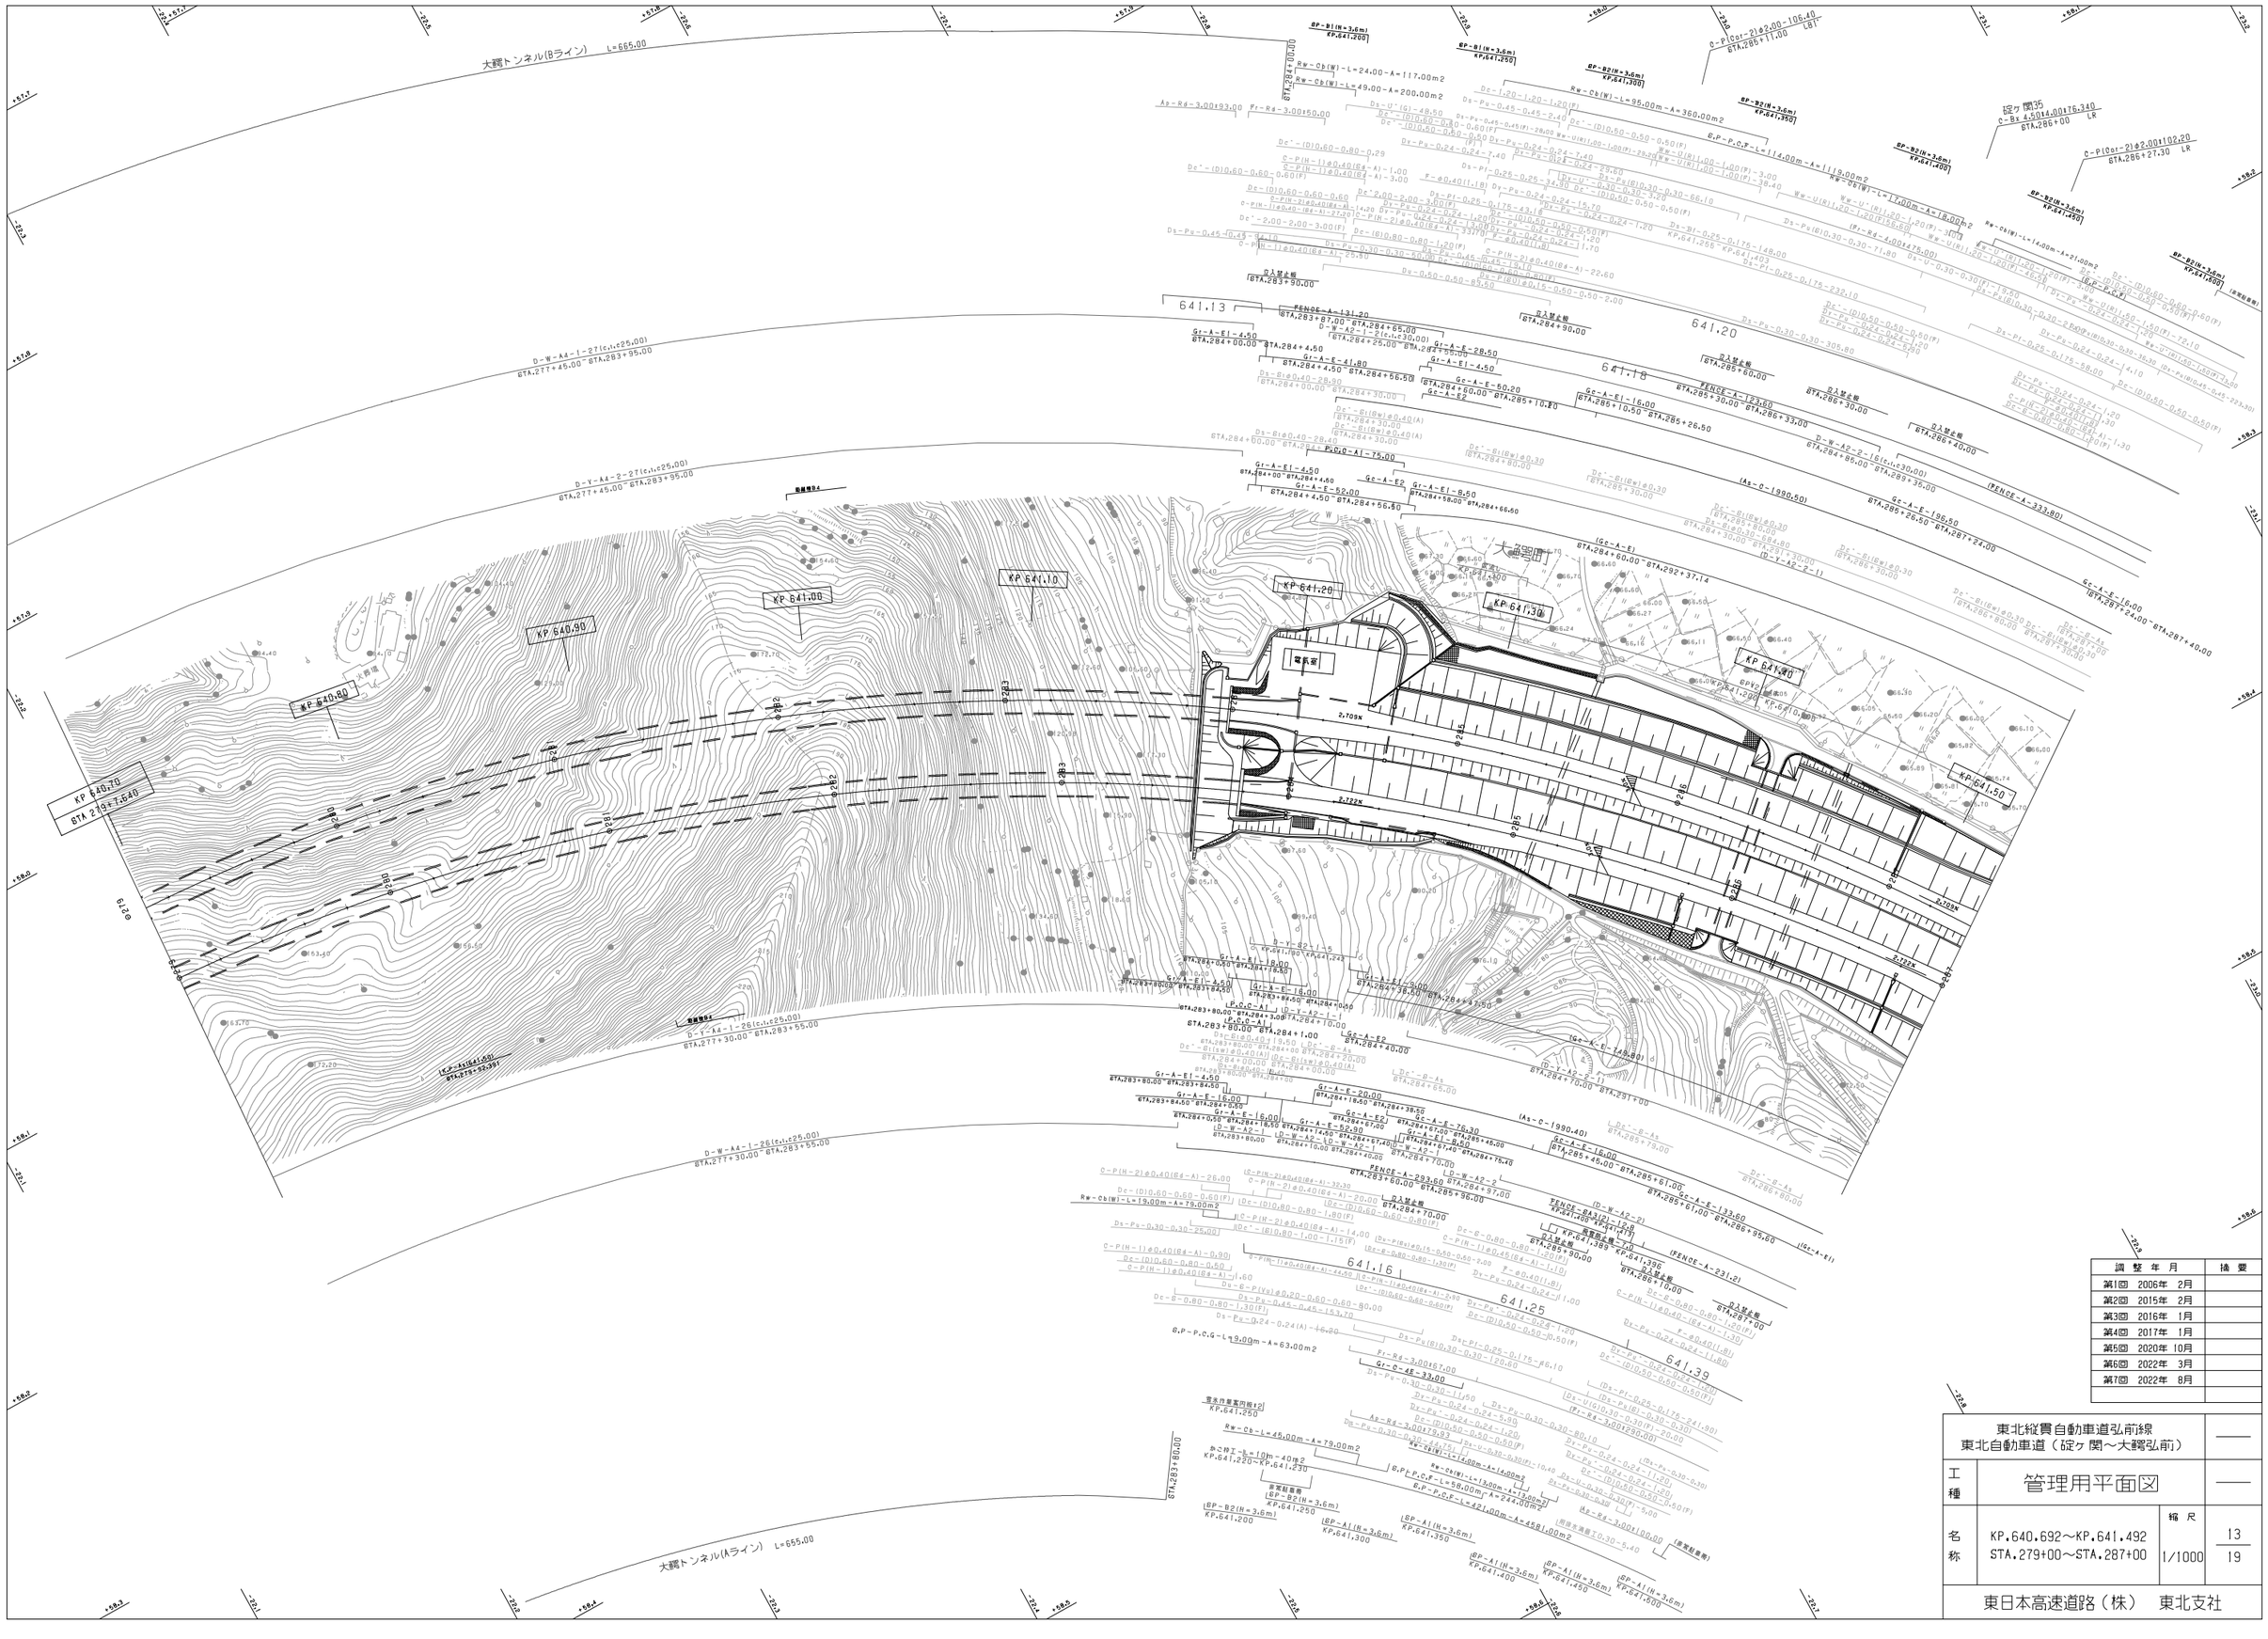
大郷トンネル(Bライン)　L=665.00
大郷トンネル(Aライン)　L=655.00
KP.640.90
KP.641.00
KP.641.10
KP.641.20
KP.641.30
KP.641.40
KP.641.50
KP.640.70
STA.279+7.640
641.13
641.20
641.18
641.16
641.25
641.39
電気室
2,709N
2,722N
大郷橋
D-W-A4-1-27(c1,r225.00)
STA.277+45.00～STA.283+95.00
D-Y-A4-2-27(c1,r225.00)
STA.277+45.00～STA.283+95.00
D-W-A4-1-26(c1,r225.00)
STA.277+30.00～STA.283+55.00
(As-C-1990.40)
(As-C-1990.50)
(Gc-A-E)
STA.284+60.00～STA.292+37.14
(Gc-A-E)
STA.283+80.00～STA.284+10.00
(Gc-A-E)
STA.284+10.00～STA.291+00
(Gc-A-E)
STA.284+90.00～STA.292+37.14
(Gc-A-E)
STA.284+60.00～STA.292+37.14

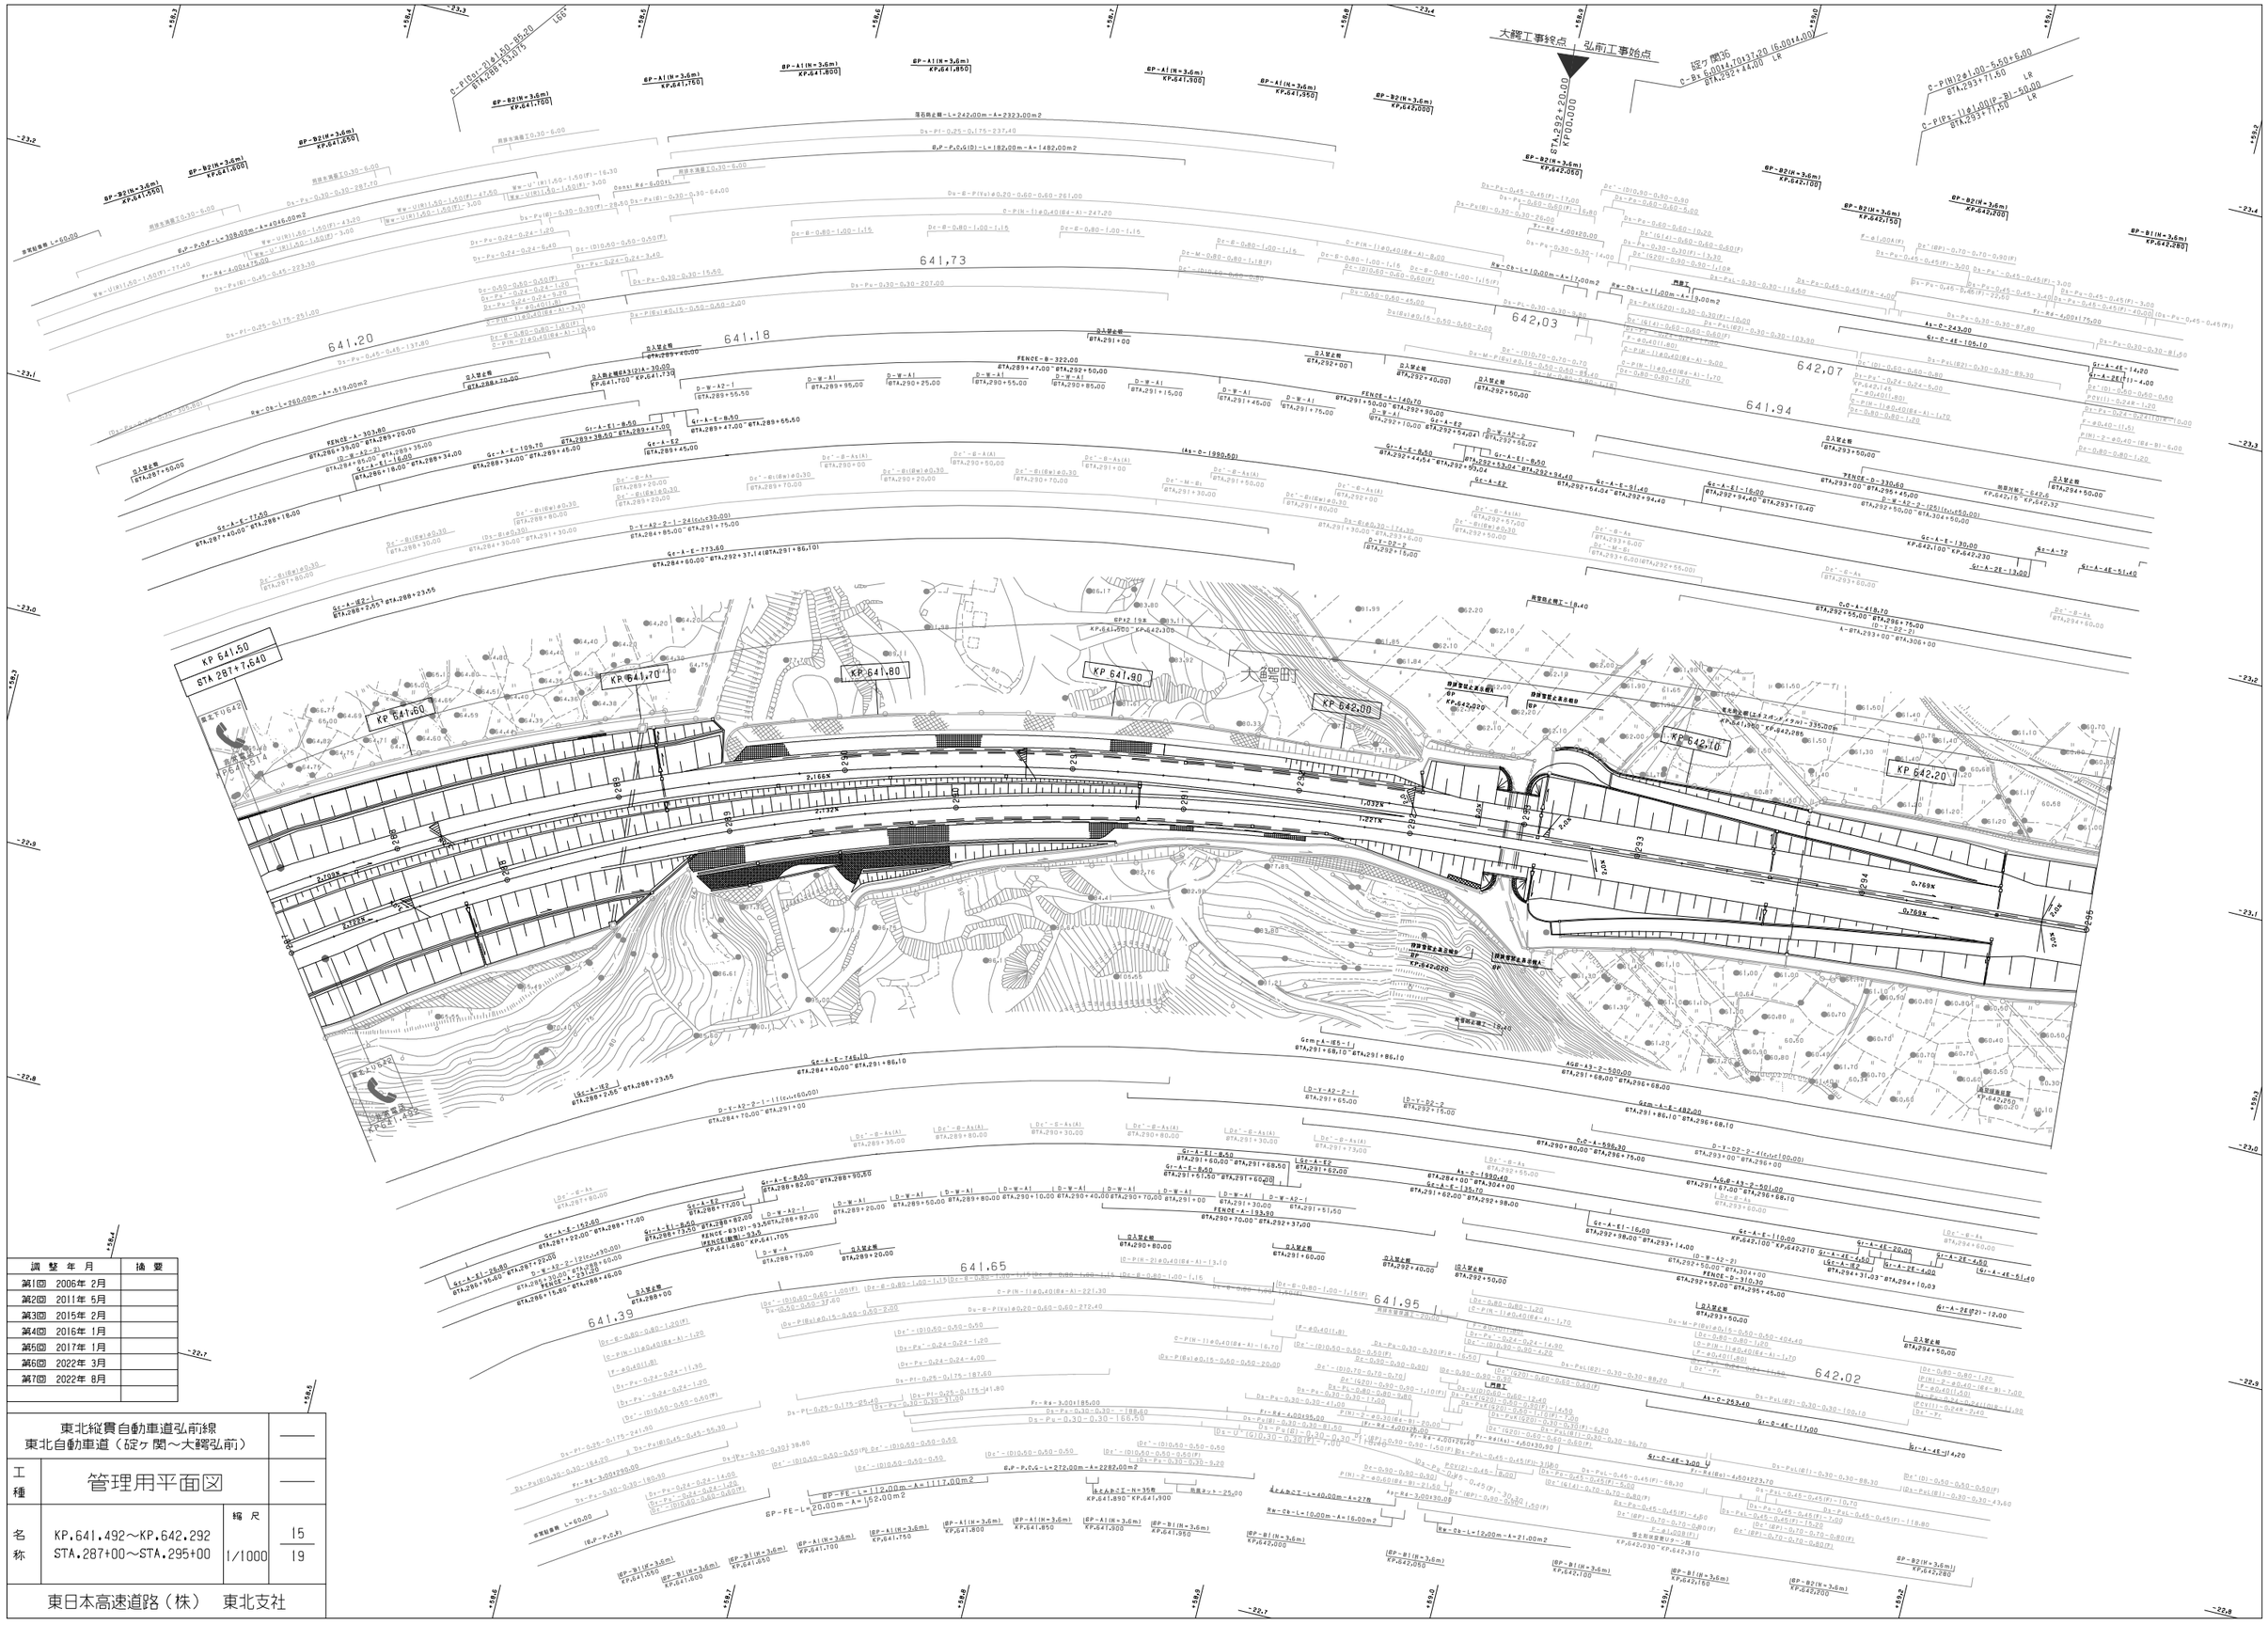

調整年月		摘要
第1回	2006年 2月	
第2回	2011年 5月	
第3回	2015年 2月	
第4回	2016年 1月	
第5回	2017年 1月	
第6回	2022年 3月	
第7回	2022年 8月	

東北縦貫自動車道弘前線 東北自動車道（碇ヶ関～大鰐弘前）			——
工種	管理用平面図		——
名称	KP.641.492～KP.642.292 STA.287+00～STA.295+00	縮尺 1/1000	15 19

東日本高速道路（株）　東北支社

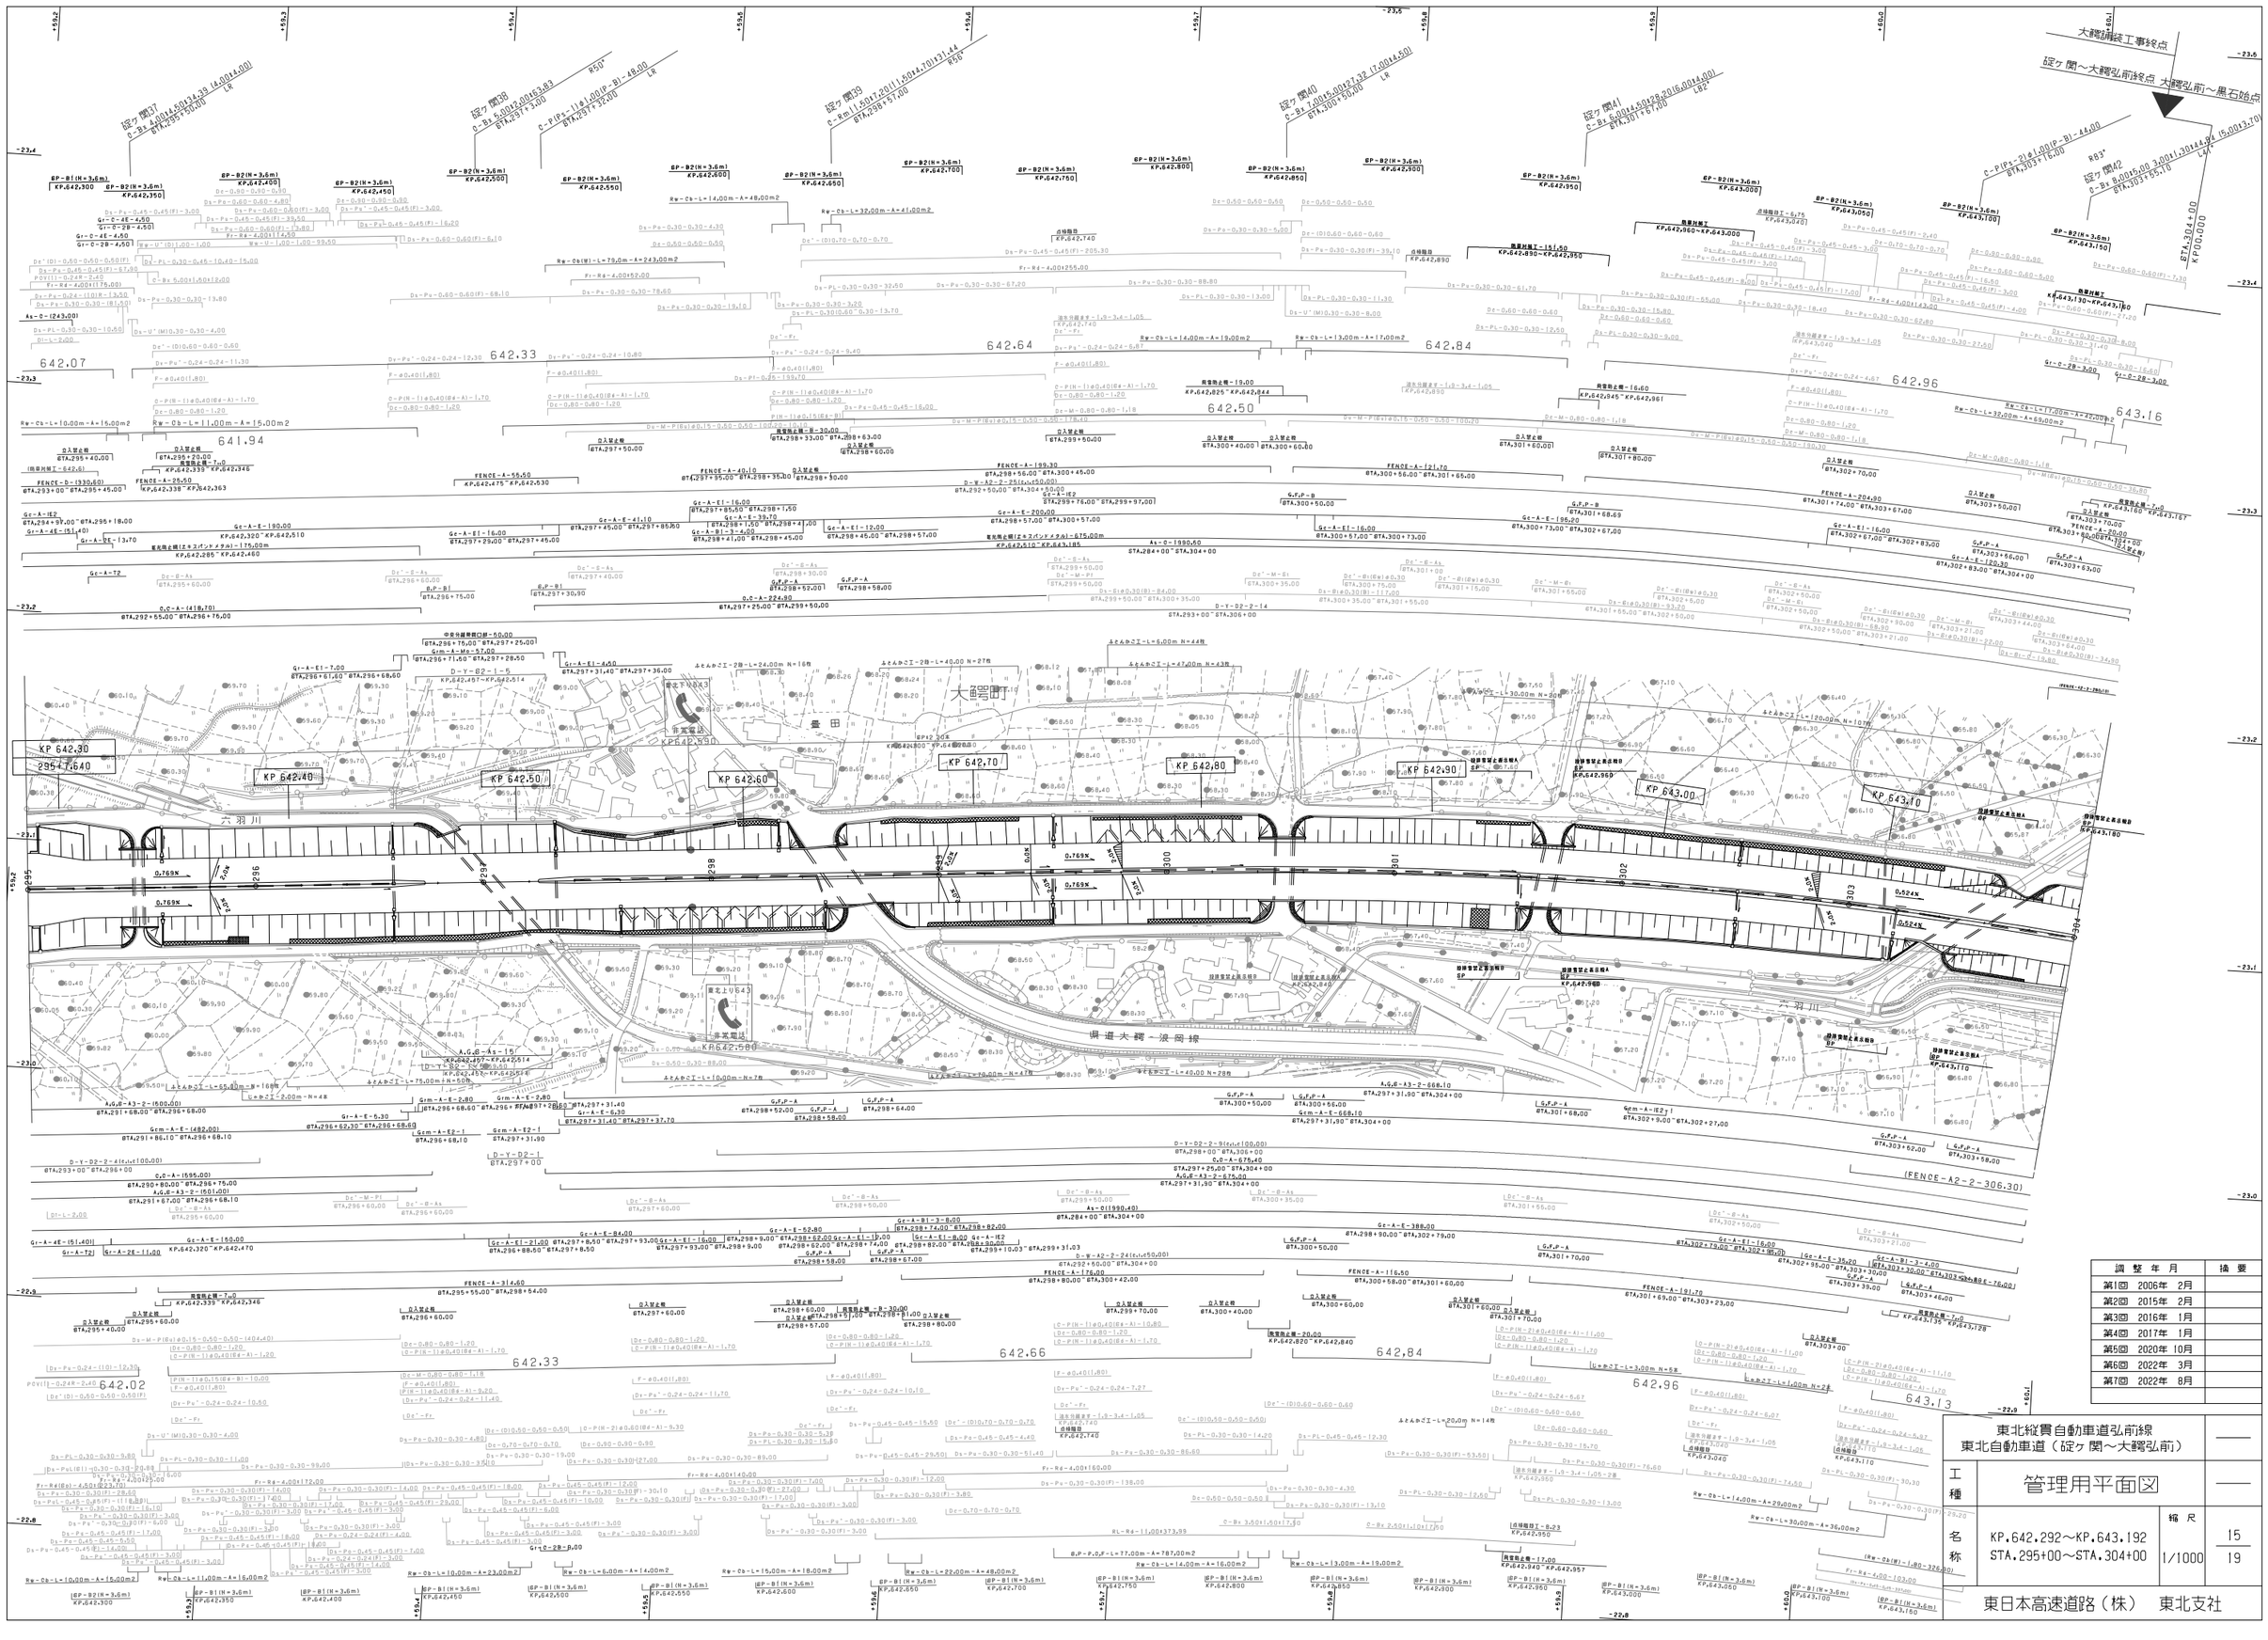

調整年月		摘要
第1回	2006年 2月	
第2回	2015年 2月	
第3回	2016年 1月	
第4回	2017年 1月	
第5回	2020年 10月	
第6回	2022年 3月	
第7回	2022年 8月	

東北縦貫自動車道弘前線
東北自動車道（碇ヶ関～大鰐弘前）

工種 管理用平面図

名称 KP.642.292～KP.643.192
STA.295+00～STA.304+00

縮尺 1/1000

15
19

東日本高速道路（株） 東北支社

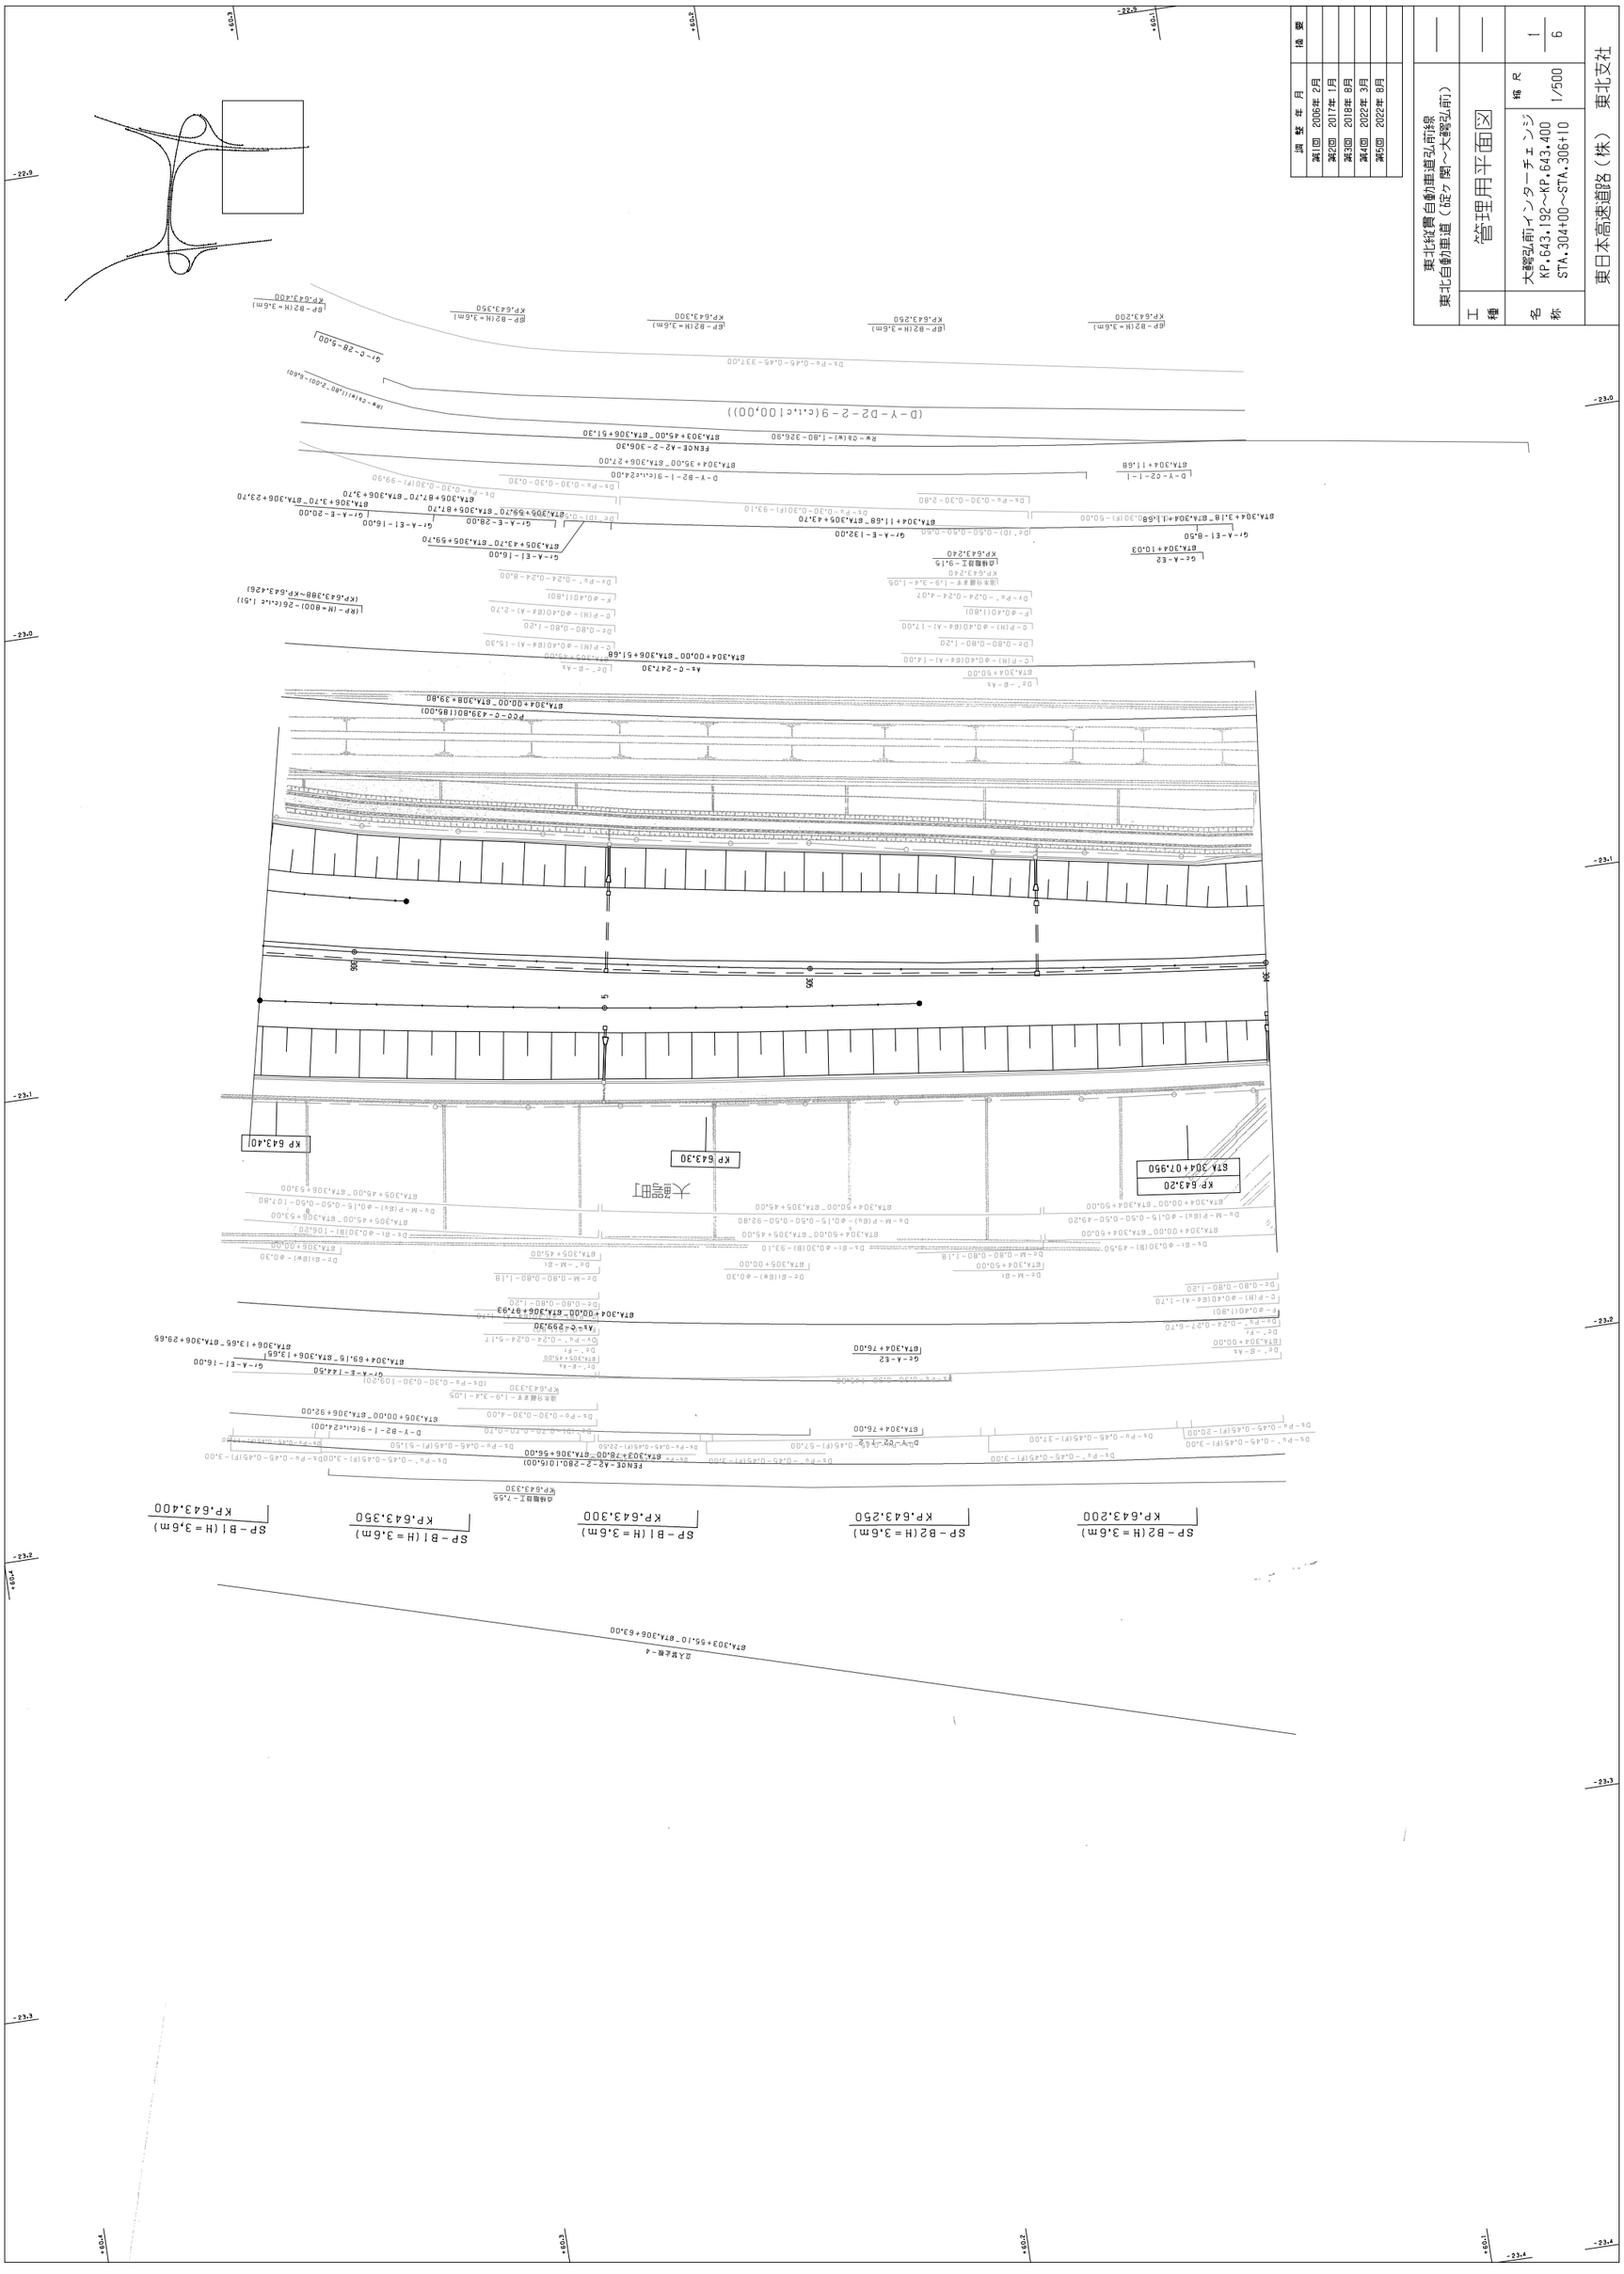

調整年月	摘要
第1回 2006年 2月	
第2回 2017年 1月	
第3回 2018年 8月	
第4回 2022年 3月	
第5回 2022年 8月	

東北縦貫自動車道弘前線
東北自動車道（碇ヶ関～大鷲弘前）

工種	管理用平面図
名称	大鷲弘前インターチェンジ KP.643.192～KP.643.400 STA.304+00～STA.306+10
縮尺	1/500
	1/6

東日本高速道路（株） 東北支社

KP 643.80

大鰐町

調整年月	摘要
第1回 2006年 2月	
第2回 2011年 5月	
第3回 2015年 2月	
第4回 2017年 1月	
第5回 2018年 8月	
第6回 2020年 10月	
第7回 2023年 4月	

東北縦貫自動車道弘前線 東北自動車道（碇ヶ関～大鰐弘前）			——
工種	管理用平面図		——
名称	大鰐弘前インターチェンジ KP.643.400～KP.643.865 STA.306+10～STA.310+80	縮尺 1/500	2 6
東日本高速道路（株） 東北支社			

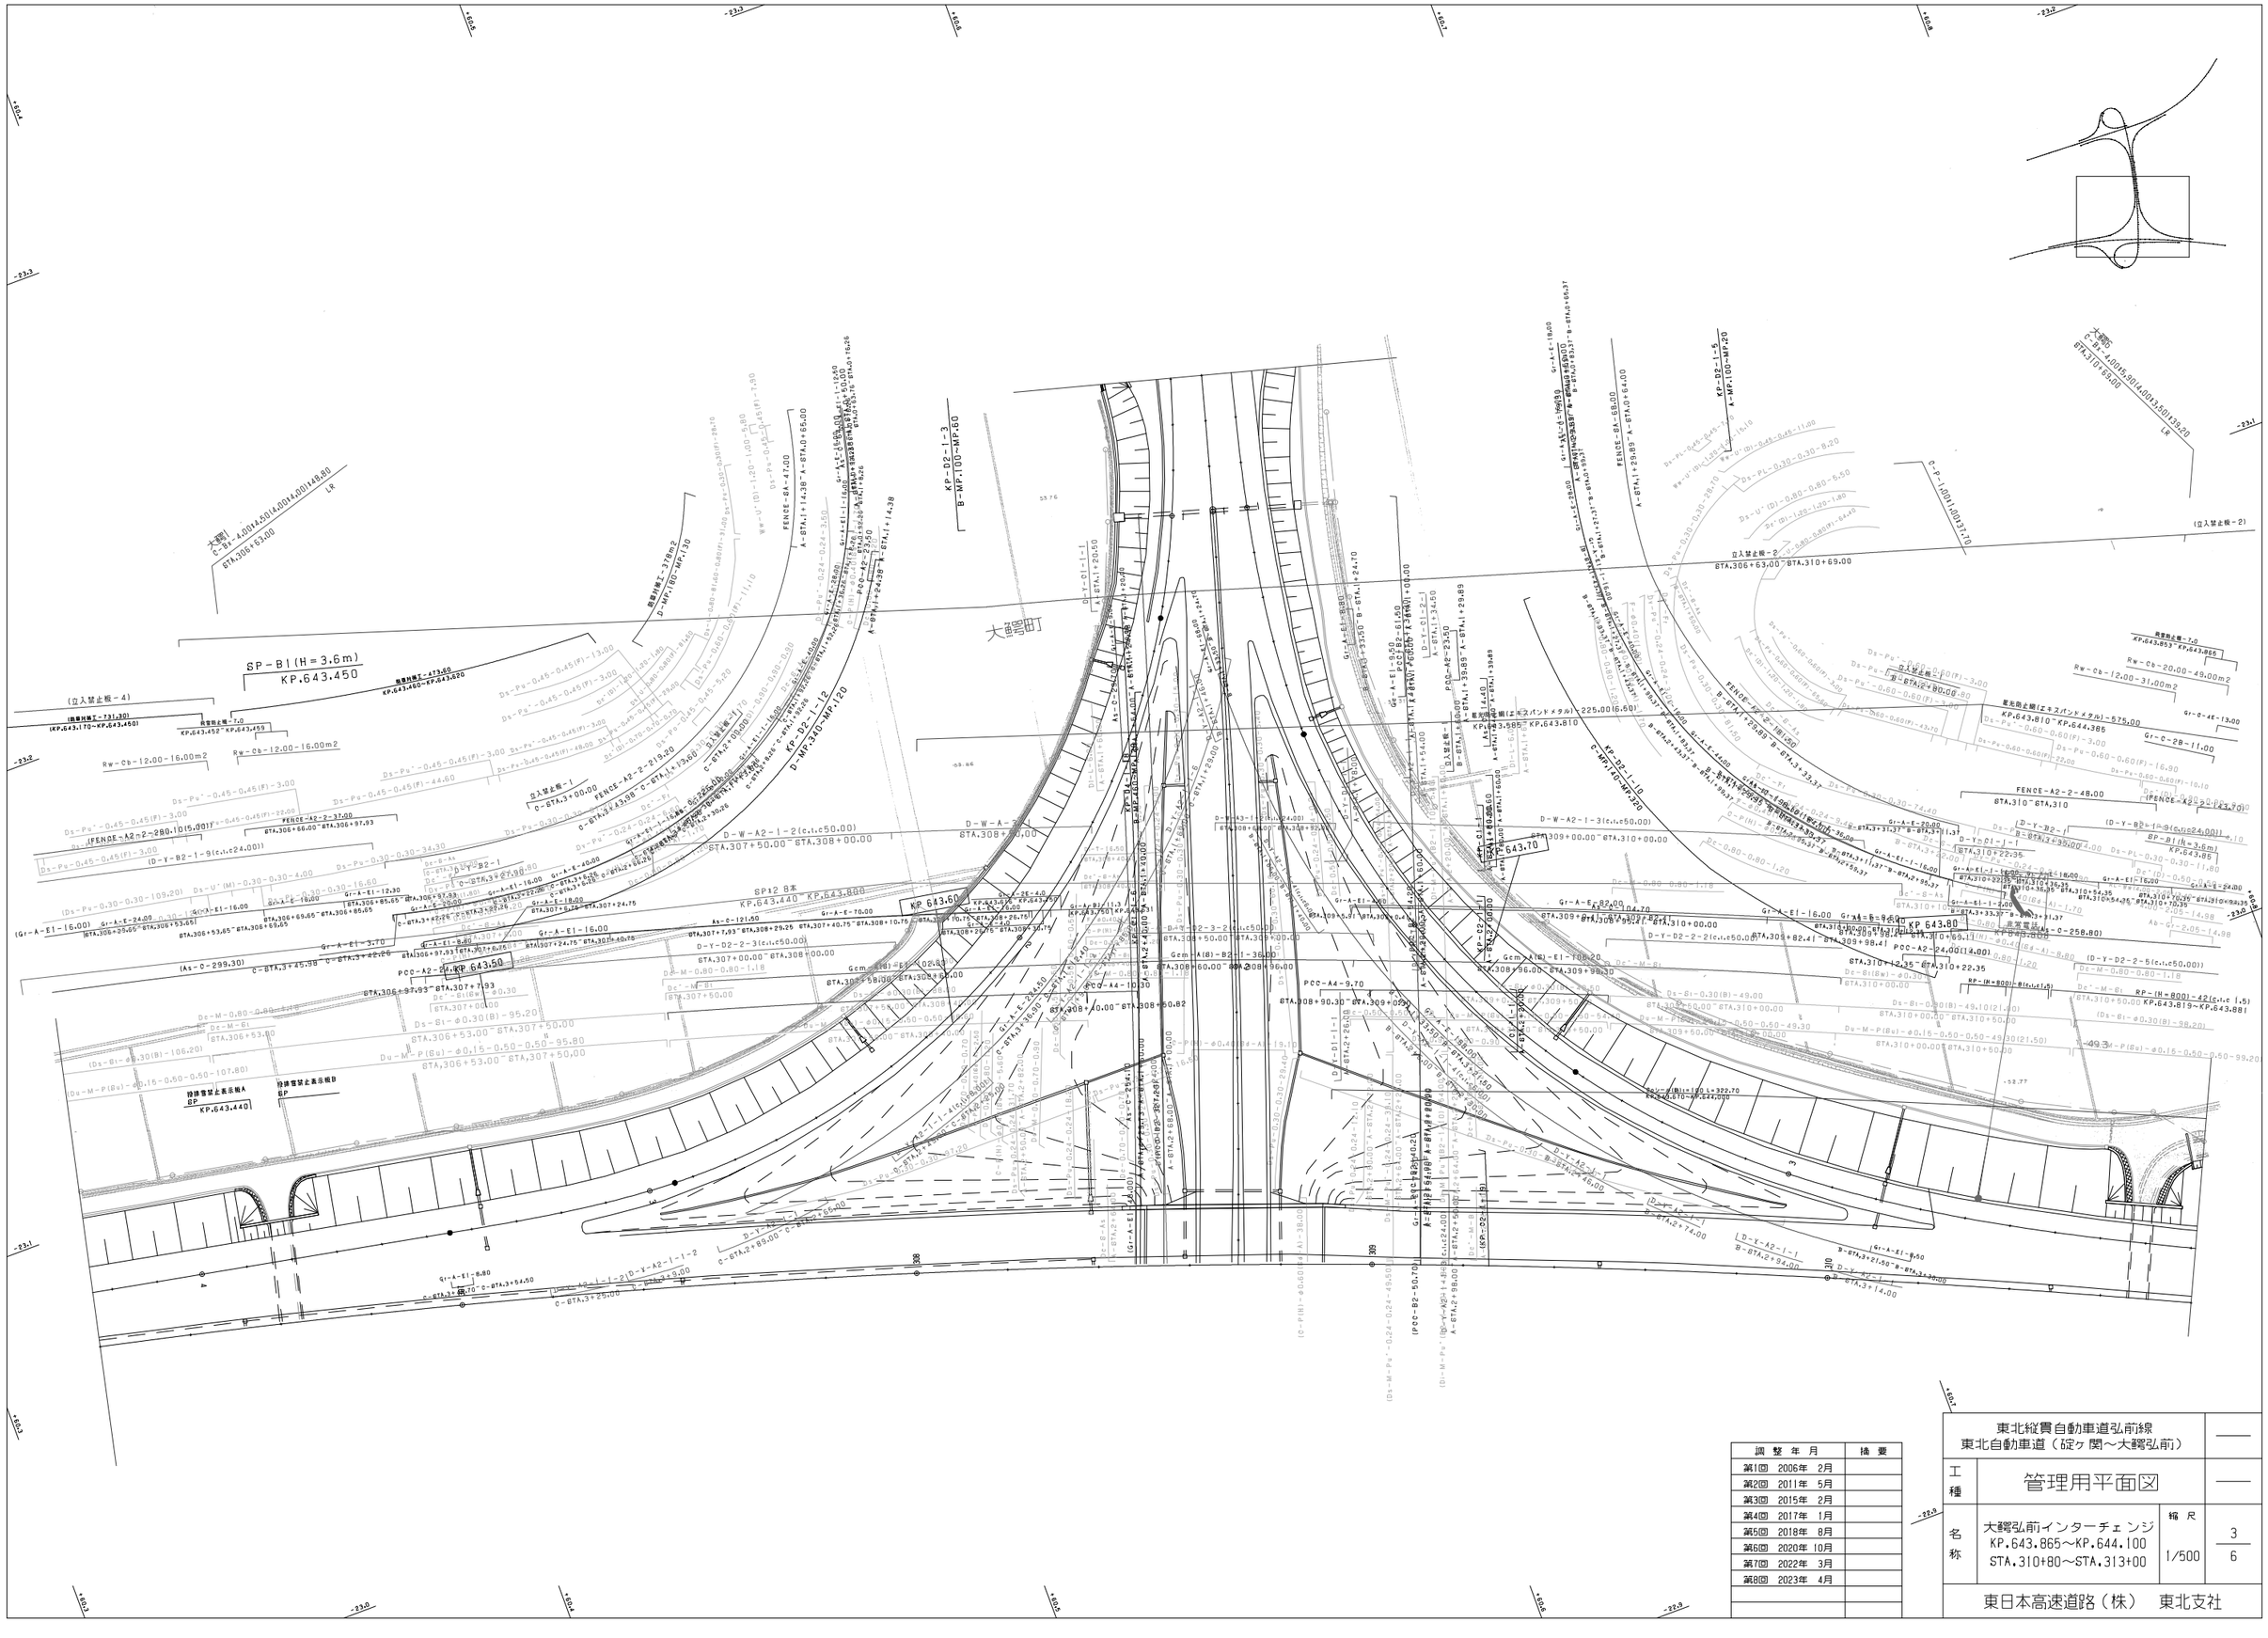
KP.643.450
SP-B1(H=3.6m)
KP.643.440
SP12 8本
KP.643.800
KP 643.60
KP 643.80
KP 643.70
大橋町
(立入禁止柵-2)
(立入禁止柵-4)
立入禁止柵-1
立入禁止柵-2
C-BTA.3+00.00
BTA.306+63.00~BTA.310+69.00
FENCE-A2-2-219.20
FENCE-A2-2-48.00
FENCE-A2-2-37.00
FENCE-A2-1-280.10(5.00)
FENCE-BA-47.00
FENCE-BA-58.00
FENCE-BA-64.00
KP-02-1-3
B-MP.100~MP.60
KP-02-1-12
D-MP.340~MP.120
KP-02-1-5
A-MP.100~MP.20
KP-02-1-10
C-MP.140~MP.320
P00-A2-23.50
P00-A2-24.00
PCC-A2-24.00(14.00)
PCC-A2-24.00
PCC-A4-9.70
PCC-A4-10.30
PCC-A4-10.00
PCC-A4-10.20
PCC-A4-9.80
PCC-A4-9.90
PCC-A4-10.10
PCC-A4-10.40
PCC-A4-10.50
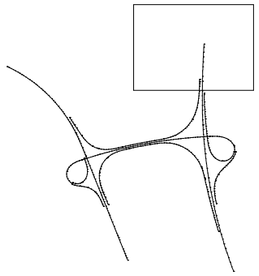

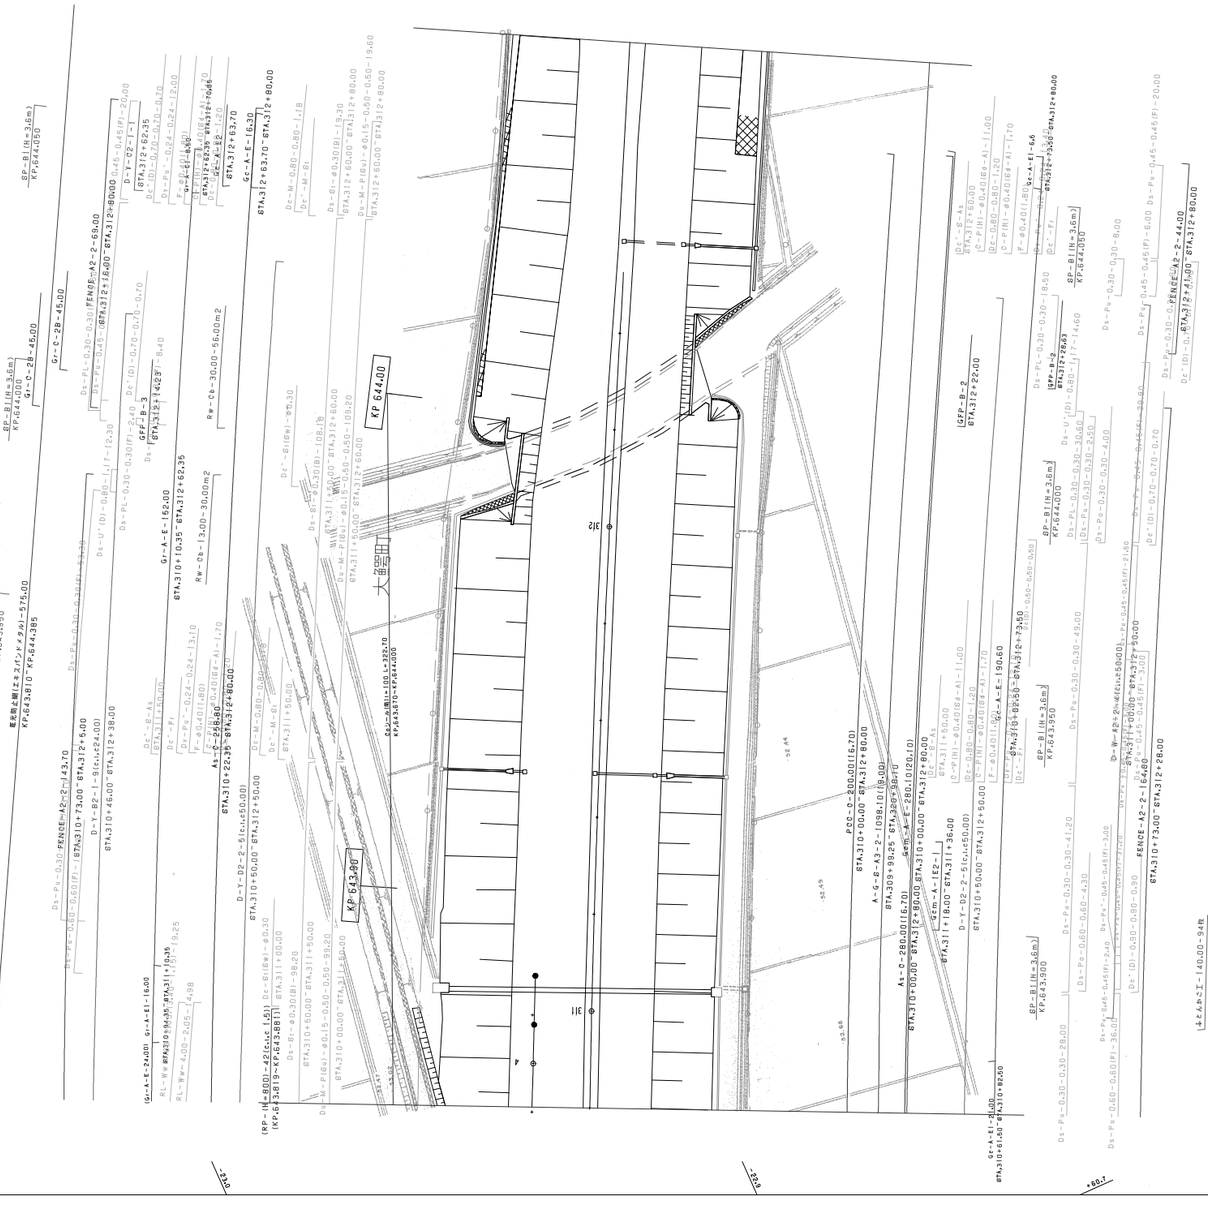
KP 644.00
KP 643.80
大鰐弘前
31
32
4
BP－B1(H=3.6m)
KP=644.050
BP－B1(H=3.6m)
KP=644.000
BP－B1(H=3.6m)
KP=643.900
BP－B1(H=3.6m)
KP=643.950
GFP－B－2
STA.312+22.00
GFP－B－3
STA.312+14.60
GFP－B－4
STA.312+7.20
GFP－B－5
STA.312+0.00
GFP－B－6
STA.311+92.80
GFP－B－7
STA.311+85.40
GFP－B－8
STA.311+78.00
GFP－B－9
STA.311+70.60
GFP－B－10
STA.311+63.20
GFP－B－11
STA.311+55.80
GFP－B－12
STA.311+48.40
GFP－B－13
STA.311+41.00
GFP－B－14
STA.311+33.60
GFP－B－15
STA.311+26.20
GFP－B－16
STA.311+18.80
GFP－B－17
STA.311+11.40
GFP－B－18
STA.311+4.00
GFP－B－19
STA.310+96.60
GFP－B－20
STA.310+89.20
GFP－B－21
STA.310+81.80
GFP－B－22
STA.310+74.40
GFP－B－23
STA.310+67.00
GFP－B－24
STA.310+59.60
GFP－B－25
STA.310+52.20
GFP－B－26
STA.310+44.80
GFP－B－27
STA.310+37.40
GFP－B－28
STA.310+30.00
GFP－B－29
STA.310+22.60
GFP－B－30
STA.310+15.20
GFP－B－31
STA.310+7.80
GFP－B－32
STA.310+0.40
FENCE－A2－2－69.00
STA.312+18.00～STA.312+80.00
FENCE－A2－2－45.00
STA.312+18.00～STA.312+80.00
FENCE－A2－2－46.00
STA.310+46.00～STA.312+38.00
FENCE－A2－2－43.70
STA.310+73.00～STA.312+5.00
FENCE－A2－2－22.00
STA.310+69.00～STA.312+22.00
FENCE－A2－2－164.00
STA.310+73.00～STA.312+28.00
FENCE－A2－2－140.00－94R
FENCE－A2－2－44.00
STA.312+41.00～STA.312+80.00
FENCE－A2－2－28.00
STA.310+61.60～STA.310+89.60
FENCE－A2－2－41.20
STA.310+00.00～STA.310+41.20
FENCE－A2－2－49.00
STA.309+99.25～STA.310+48.25
FENCE－A2－2－36.00
STA.310+00.00～STA.310+36.00
FENCE－A2－2－50.00
STA.310+00.00～STA.310+50.00
FENCE－A2－2－50.00
STA.310+50.00～STA.310+00


大曲口
KP-D1-1-4
F-MP.0~MP.80
KP-D2-1-1
B-MP.0
KP-D1-1-2
B-MP.40~MP.20
KP-D2-1-3
KP-D2-1-5
A-MP.100~MP.20
KP-D6-1-1
A-MP.0
KP-D1-1-2
F-MP.60~MP.80
KP-D2-1-3
F-MP.0~MP.40
KP-D2-1-1
F-MP.0
KP-D2-1-5
A-MP.100~MP.20
KP-D6-1-1
A-MP.0
地下横断
C-Box 1.60×2.10×15.00
横断Box-2
(KP-D4-1-16)
A5=C-34.00
F-67A.1+00.00~F-67A.1+35.11
(KP-D4-1-15)
A5=C-25.00
F-67A.0+90.00~F-67A.1+15.88
KP-C2-1-6
F-67A.1+00.00~F-67A.2+00.00
(D-1-D1-1-2=3EA@23.60)
F-67A.1+15.48~F-67A.1+25.88
KP-E2-1-1
F-67A.1+20.00
(PCC-B2-112.76)
(PCC-B2-61.20)
PCC-B2-47.10
F-67A.0+45.00~F-67A.0+67.50
(KP-D2-1-3)
(KP-D2-1-5)
(FENCE-A2-2-68.00)
(FENCE-A2-2-68.00)
(KP-D2-1-3)
(KP-D2-1-5)
(KP-D2-1-1

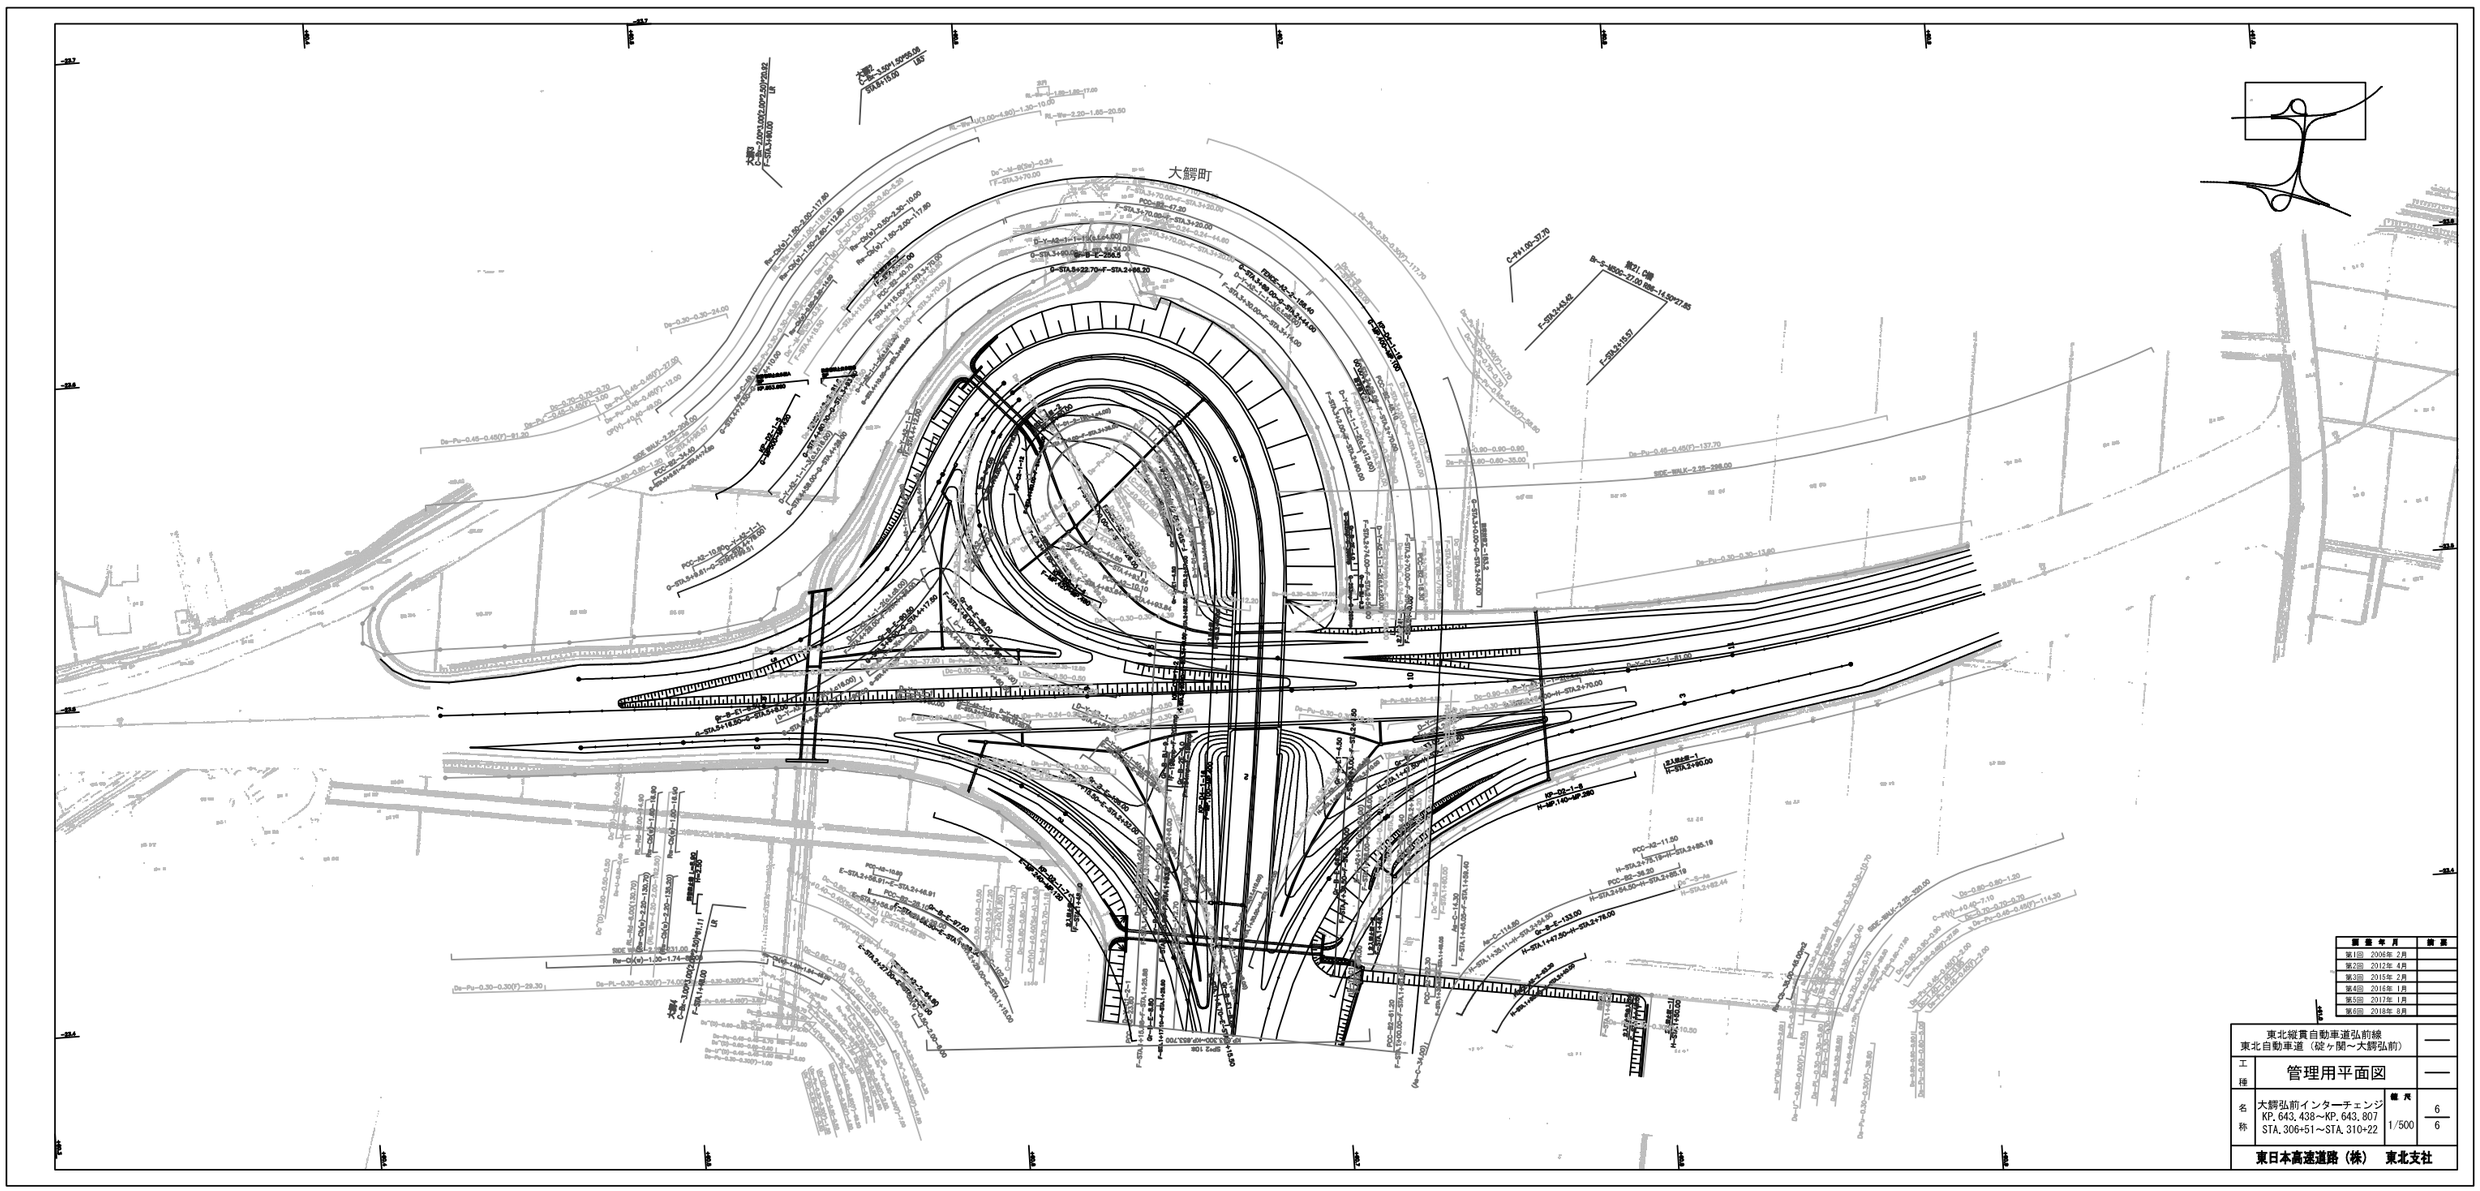

調整年月	摘要
第1回 2006年 2月	
第2回 2012年 4月	
第3回 2015年 2月	
第4回 2016年 1月	
第5回 2017年 1月	
第6回 2018年 8月	

東北縦貫自動車道弘前線 東北自動車道（碇ヶ関～大鰐弘前）			—
工種	管理用平面図		—
名称	大鰐弘前インターチェンジ KP. 643. 438～KP. 643. 807 STA. 306+51～STA. 310+22	縮尺 1/500	6 6
東日本高速道路（株） 東北支社			

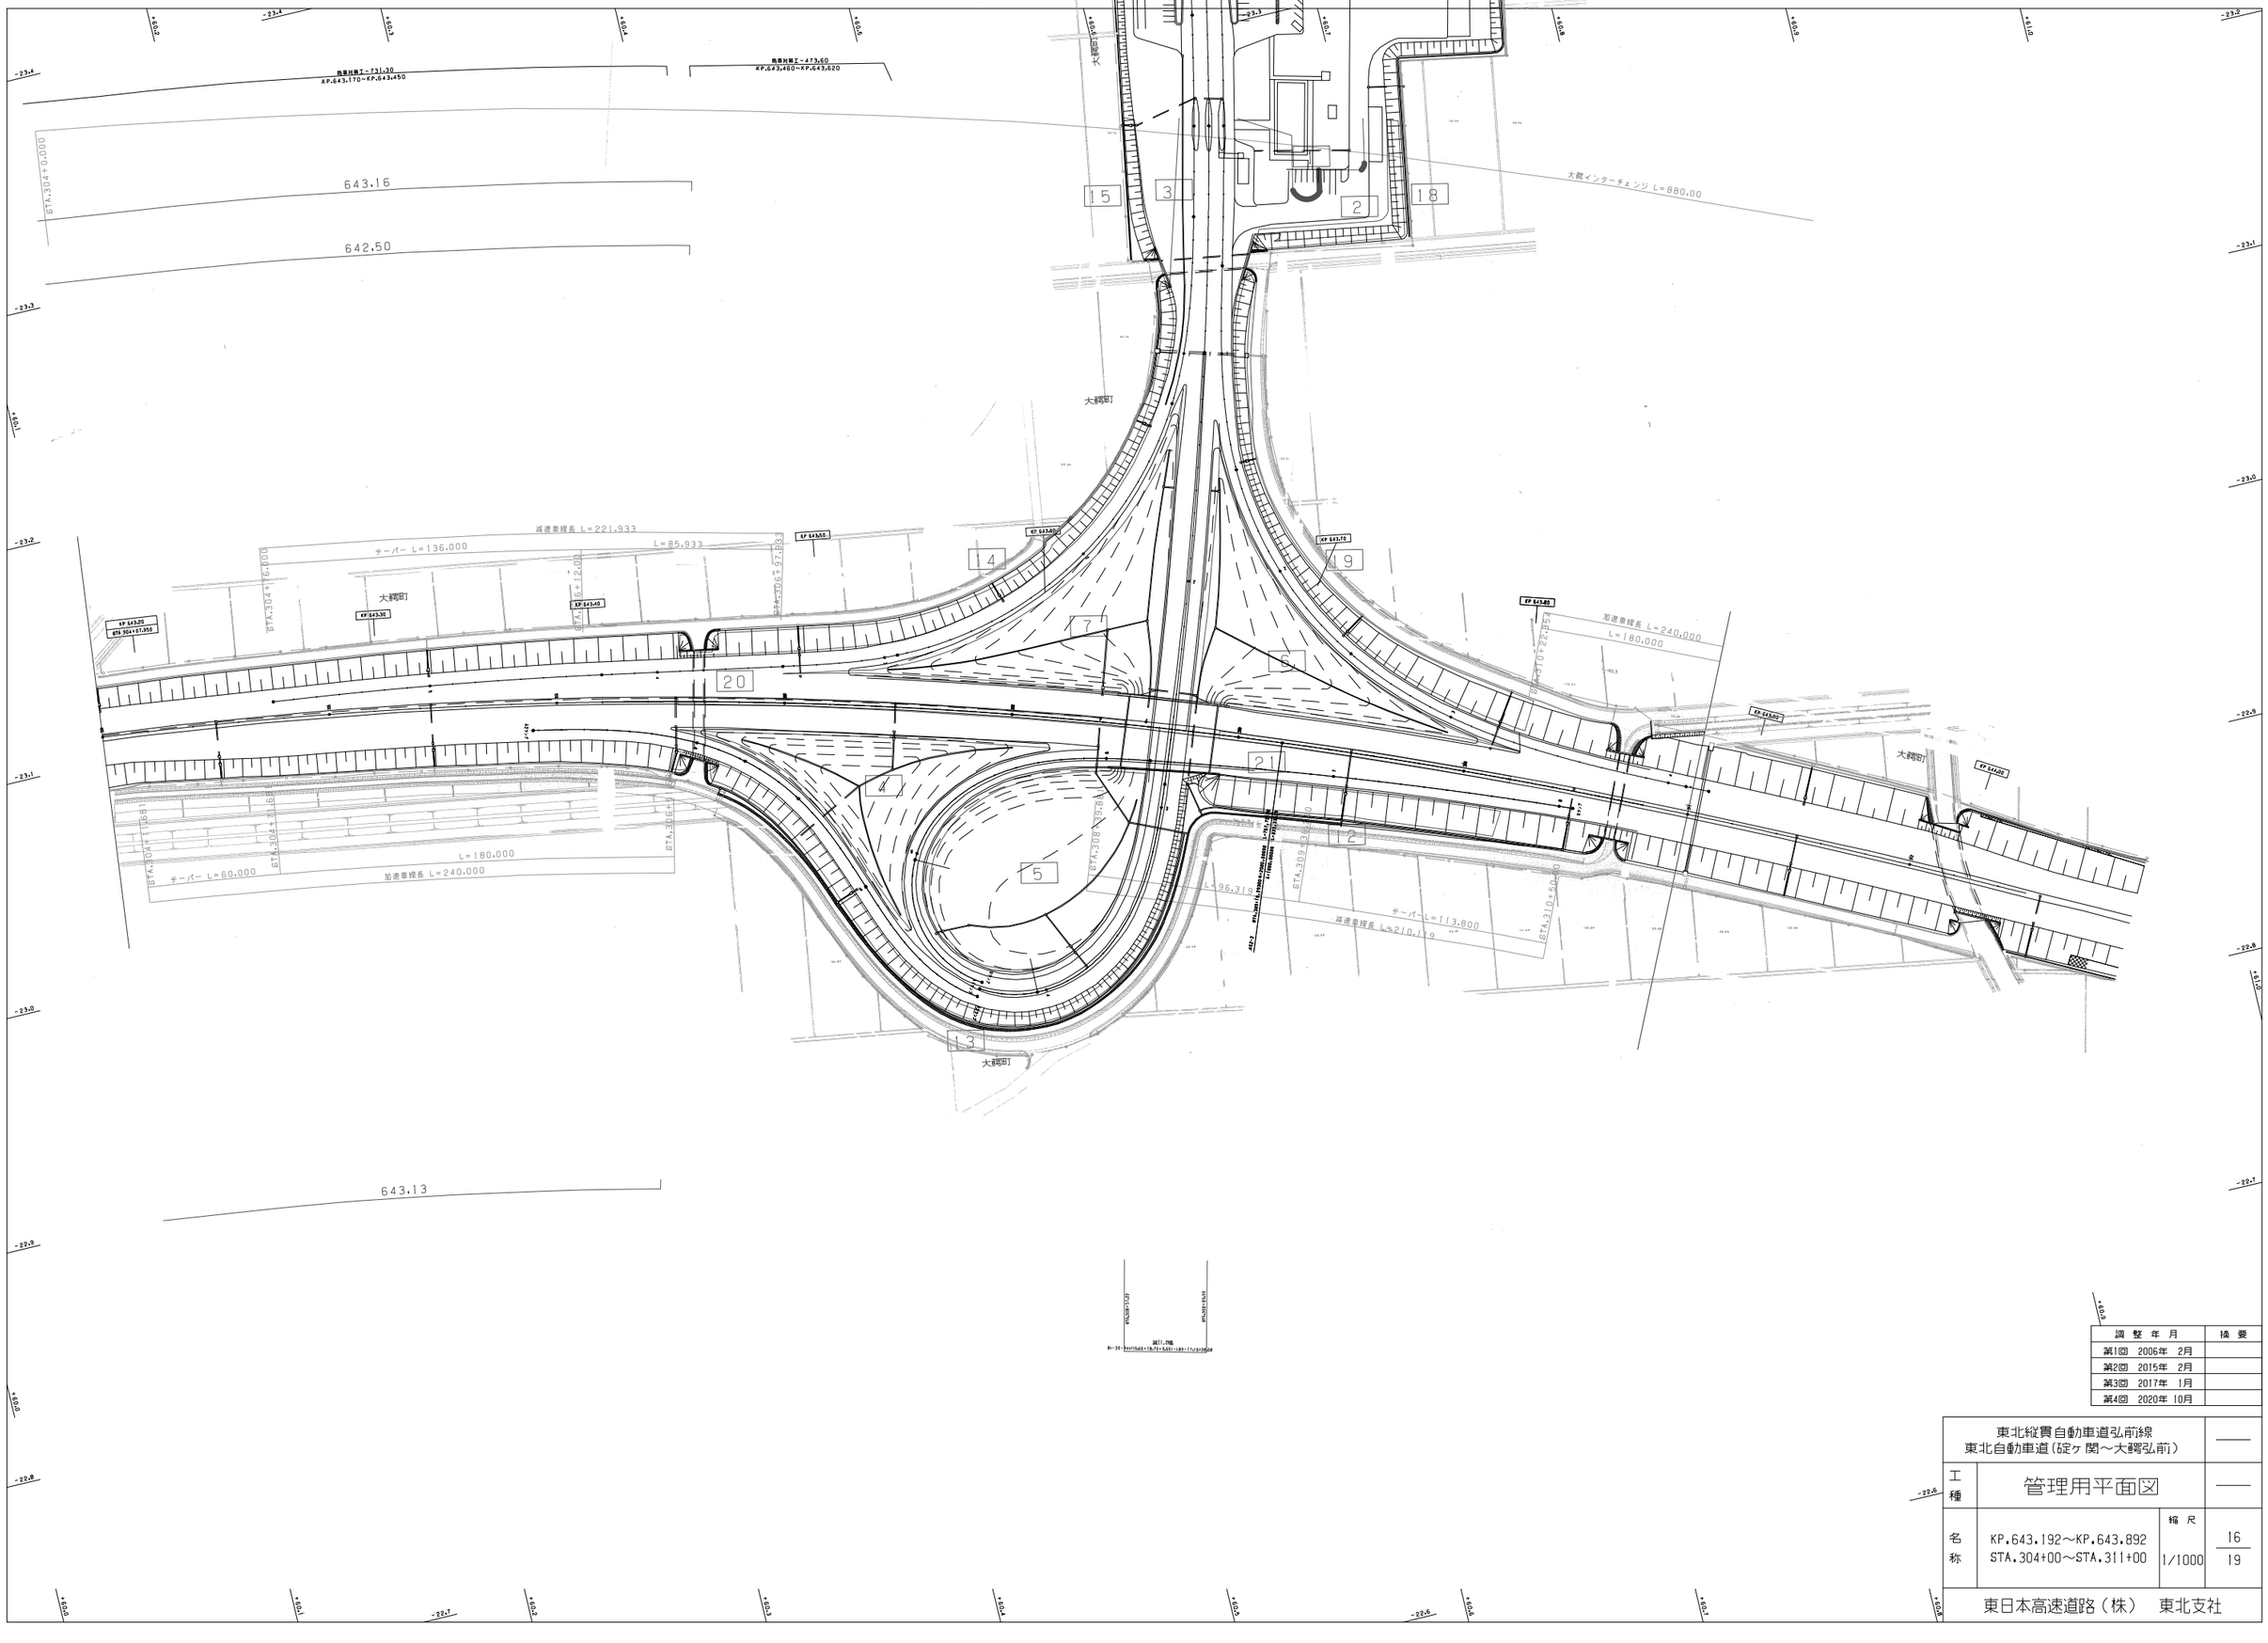

調整年月	摘要
第1回 2006年 2月	
第2回 2015年 2月	
第3回 2017年 1月	
第4回 2020年 10月	

東北縦貫自動車道弘前線 東北自動車道(碇ヶ関～大鰐弘前)			——
工種	管理用平面図		——
名称	KP.643.192～KP.643.892 STA.304+00～STA.311+00	縮尺 1/1000	16 19
東日本高速道路(株) 東北支社			

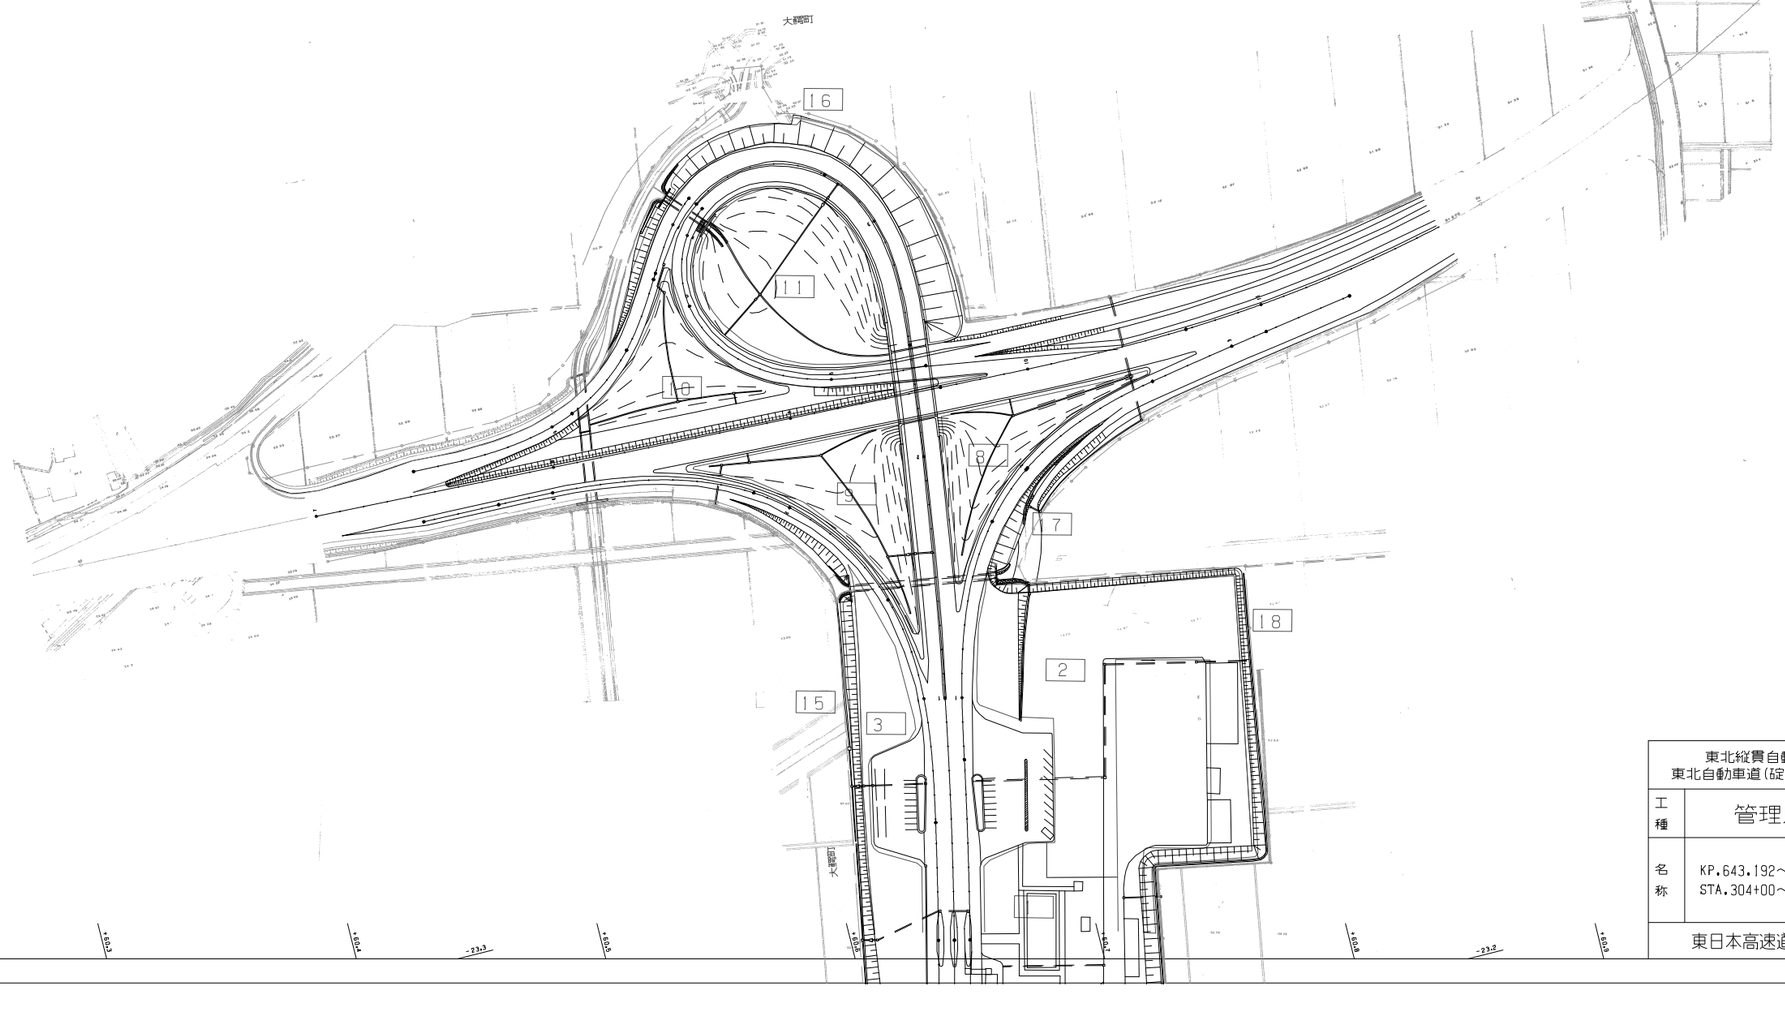

調整年月	摘要
第1回 2006年 2月	
第2回 2015年 2月	
第3回 2016年 1月	
第4回 2017年 1月	
第5回 2018年 8月	

東北縦貫自動車道弘前線
東北自動車道（碇ヶ関～大鰐弘前）

工種：管理用平面図

名称：KP.643.192～KP.643.892
STA.304+00～STA.311+00

縮尺：1/1000

17
19

東日本高速道路（株）　東北支社

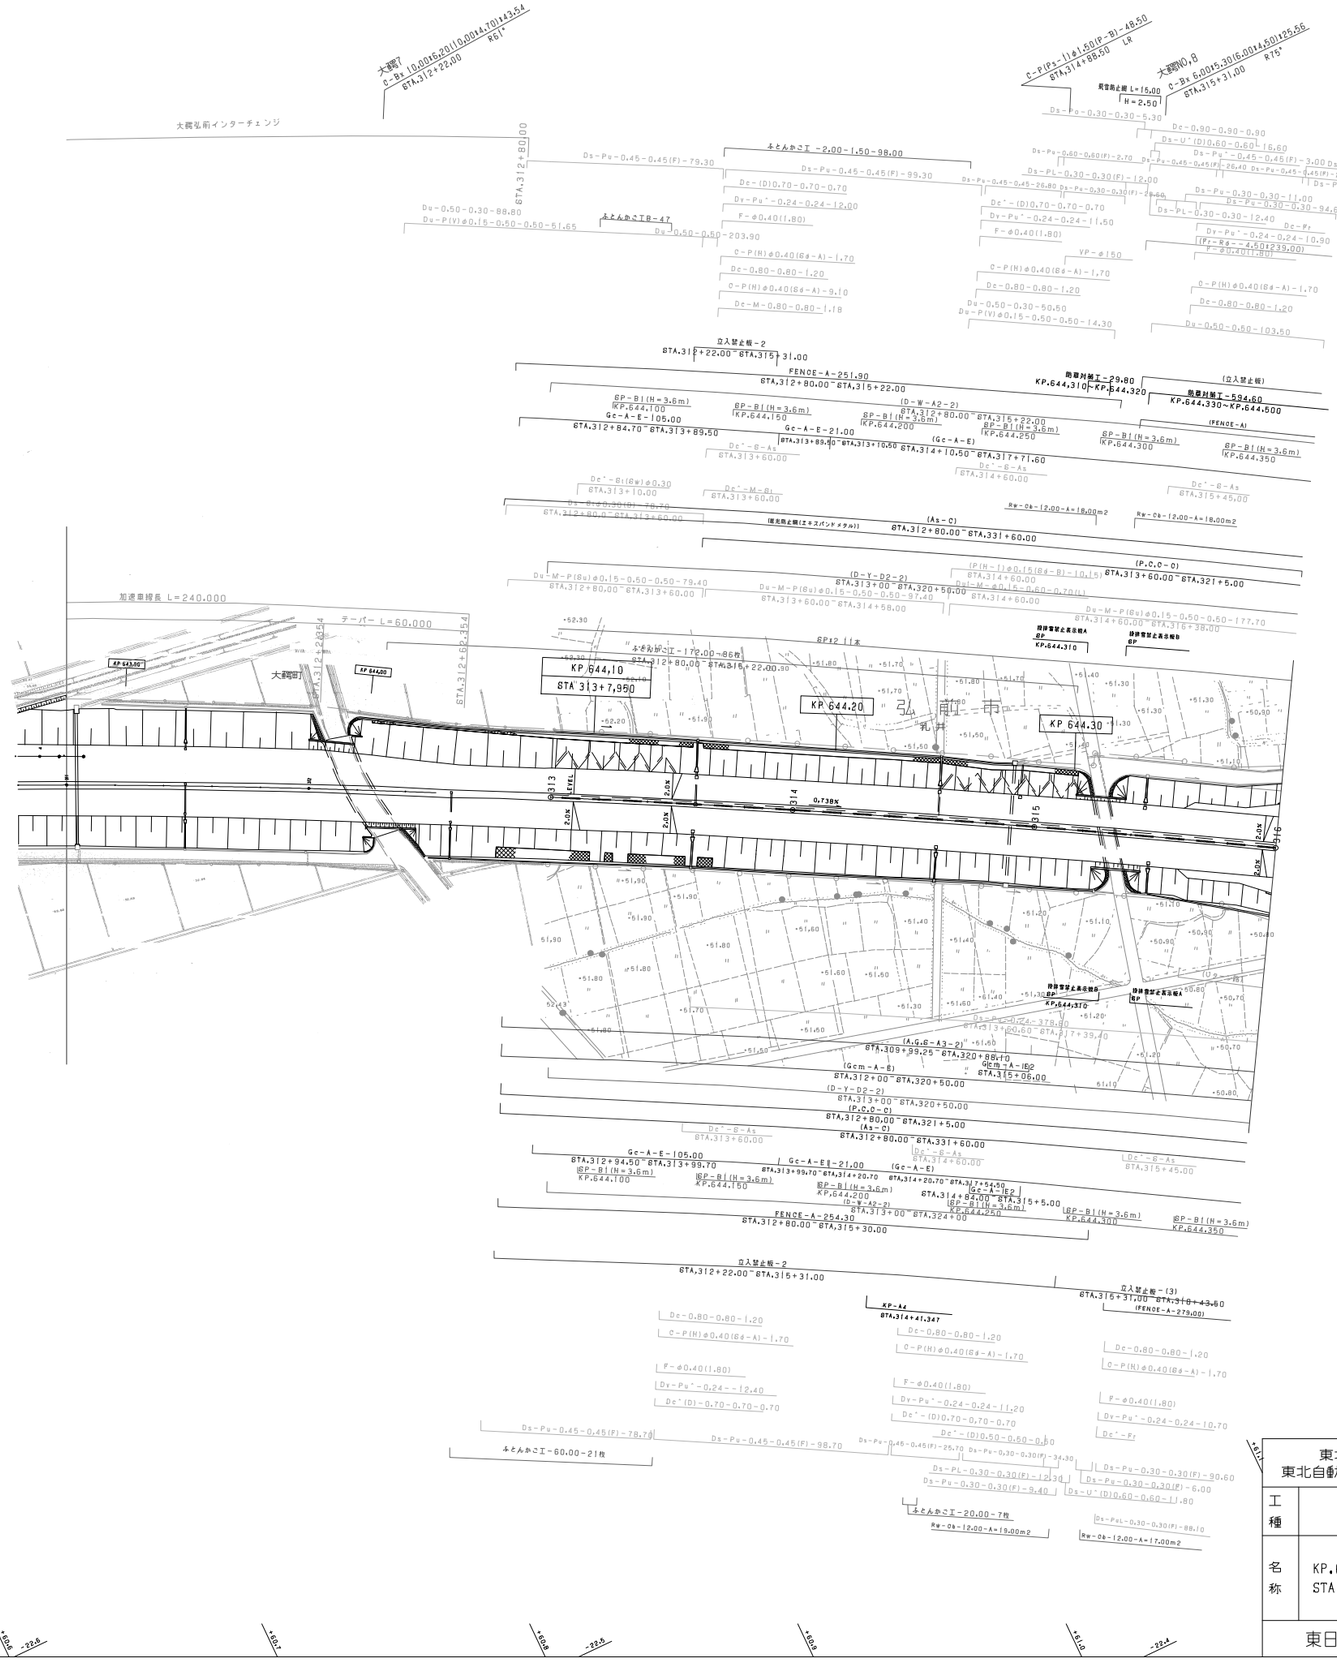

調整年月	摘要
第1回 2006年 2月	
第2回 2012年 4月	
第3回 2017年 1月	
第4回 2020年 10月	
第5回 2023年 4月	

東北縦貫自動車道弘前線 東北自動車道（碇ヶ関～大鰐弘前）			——
工種	管理用平面図		——
名称	KP.643.892～KP.644.392 STA.311+00～STA.316+00	縮尺 1/1000	18 19
東日本高速道路（株） 東北支社			

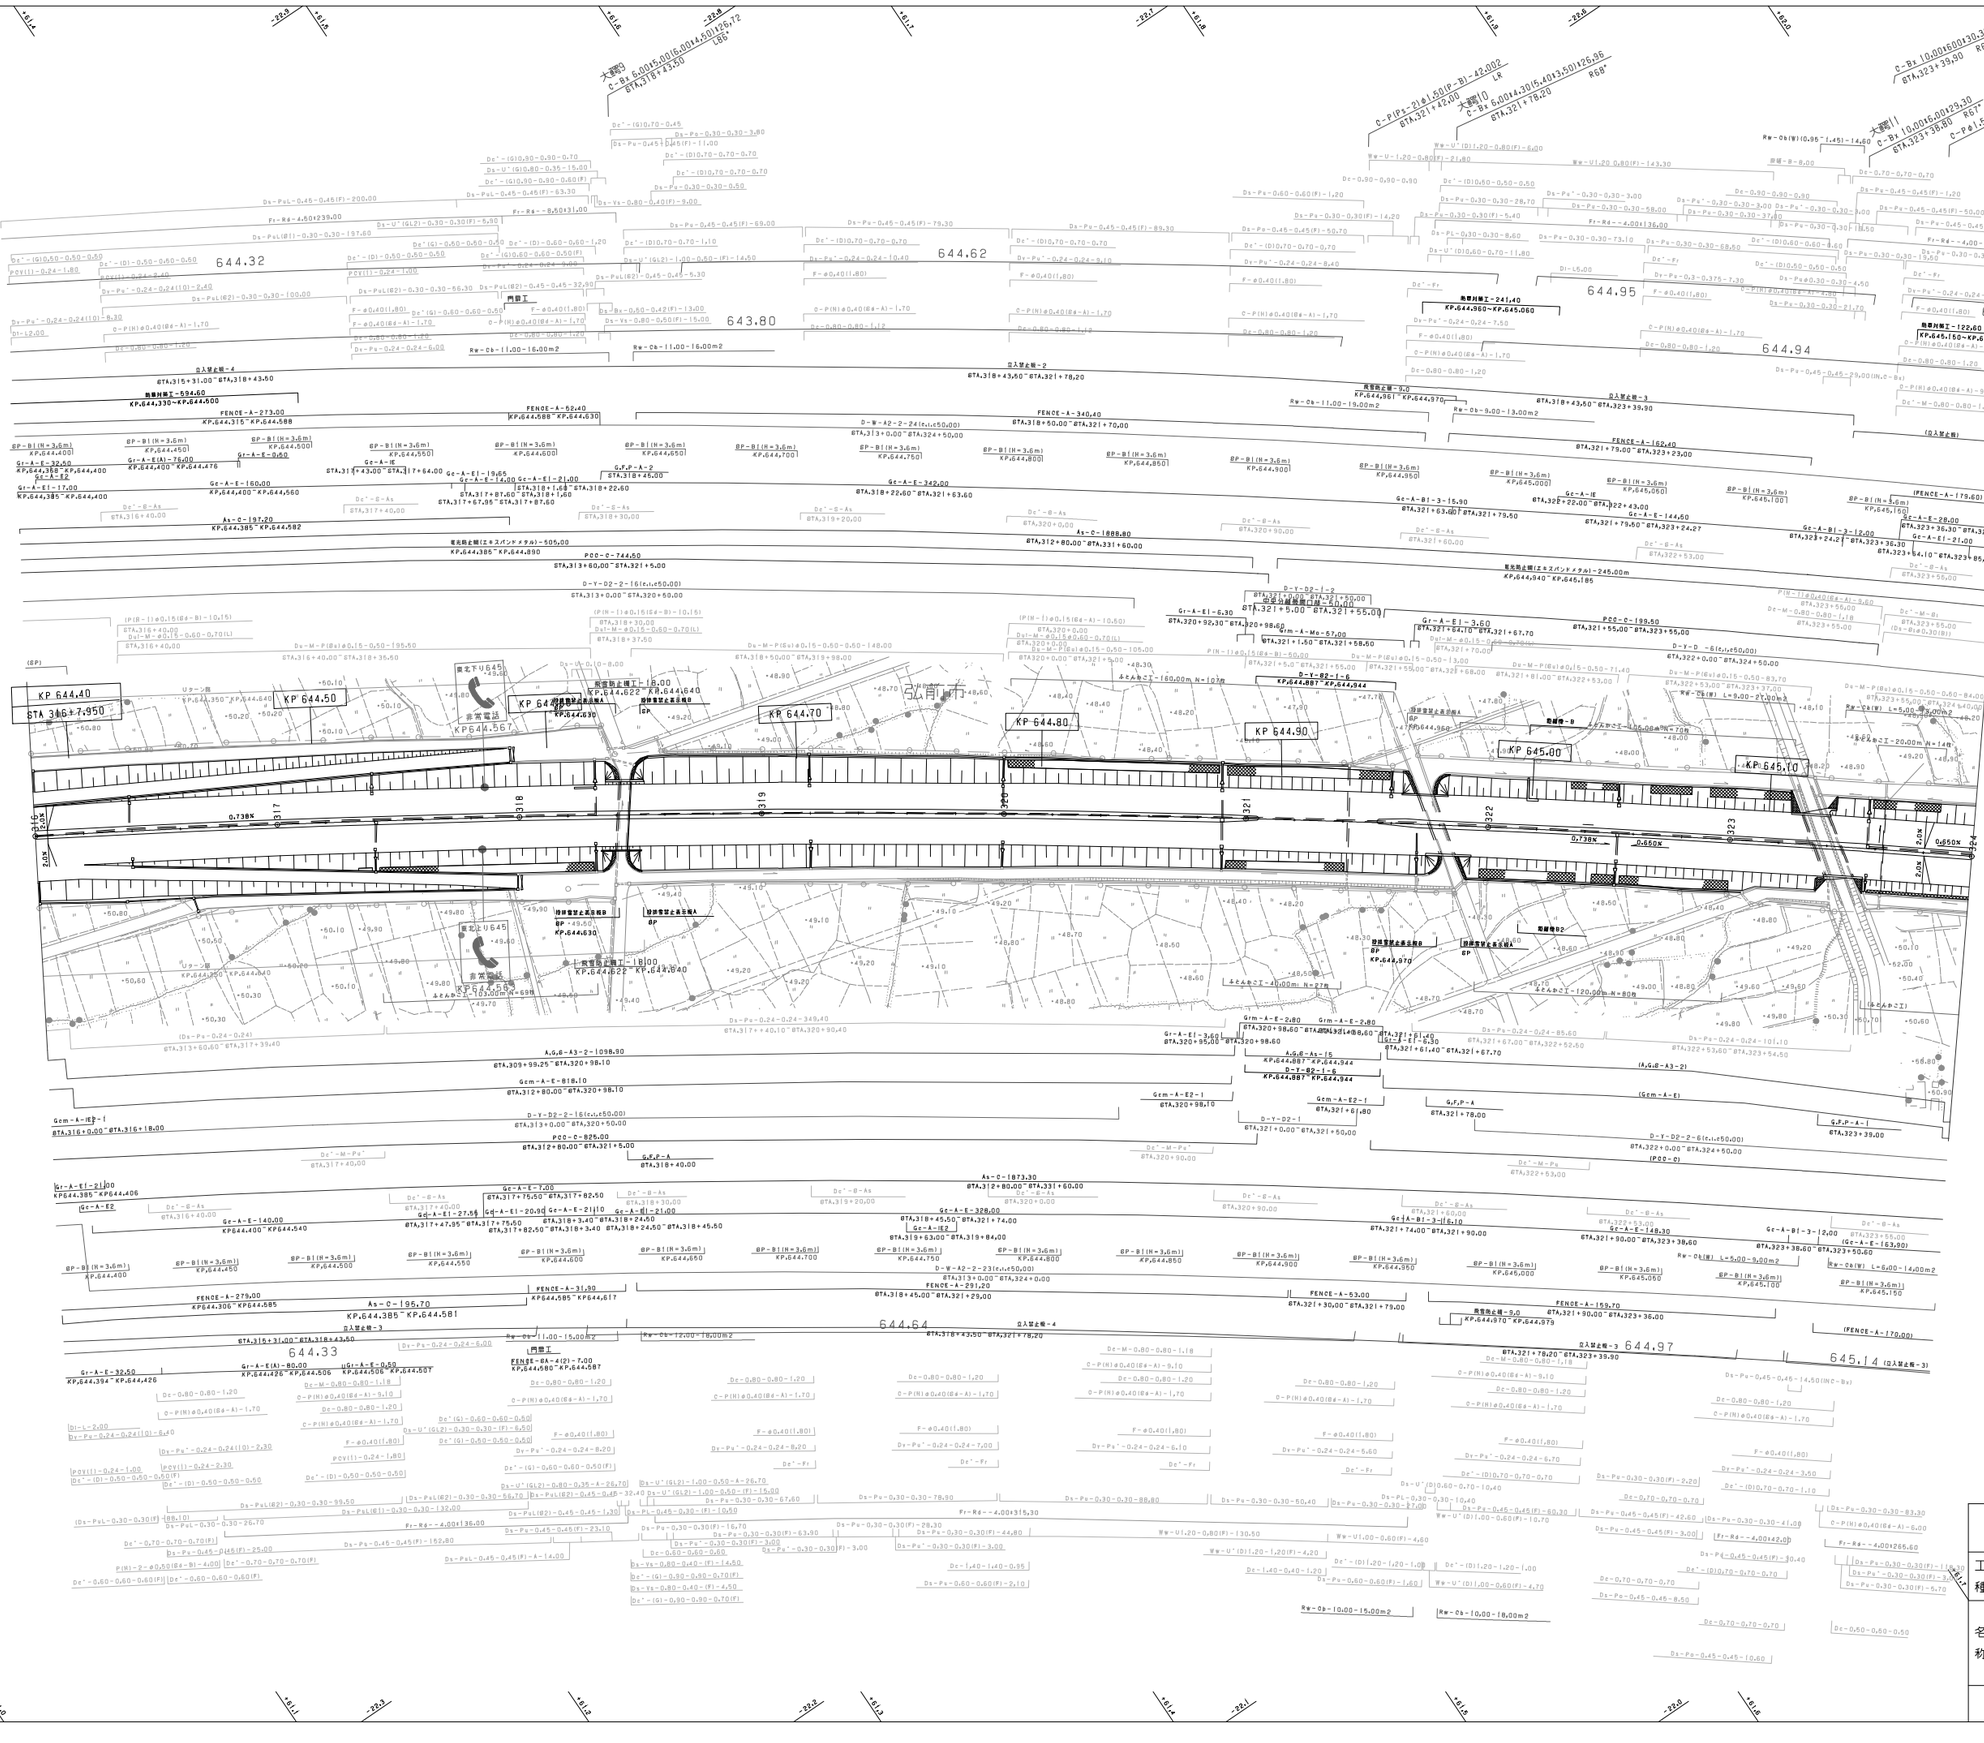
KP 644.40
STA 316+7.950
KP 644.50
KP 644.60
KP 644.70
KP 644.80
KP 644.90
KP 645.00
KP 645.10
644.32
644.62
643.80
644.95
644.94
645.13
644.33
644.64
644.97
645.14
(EP)
(P)
(BP)
(GP)
(A1)
(A2)
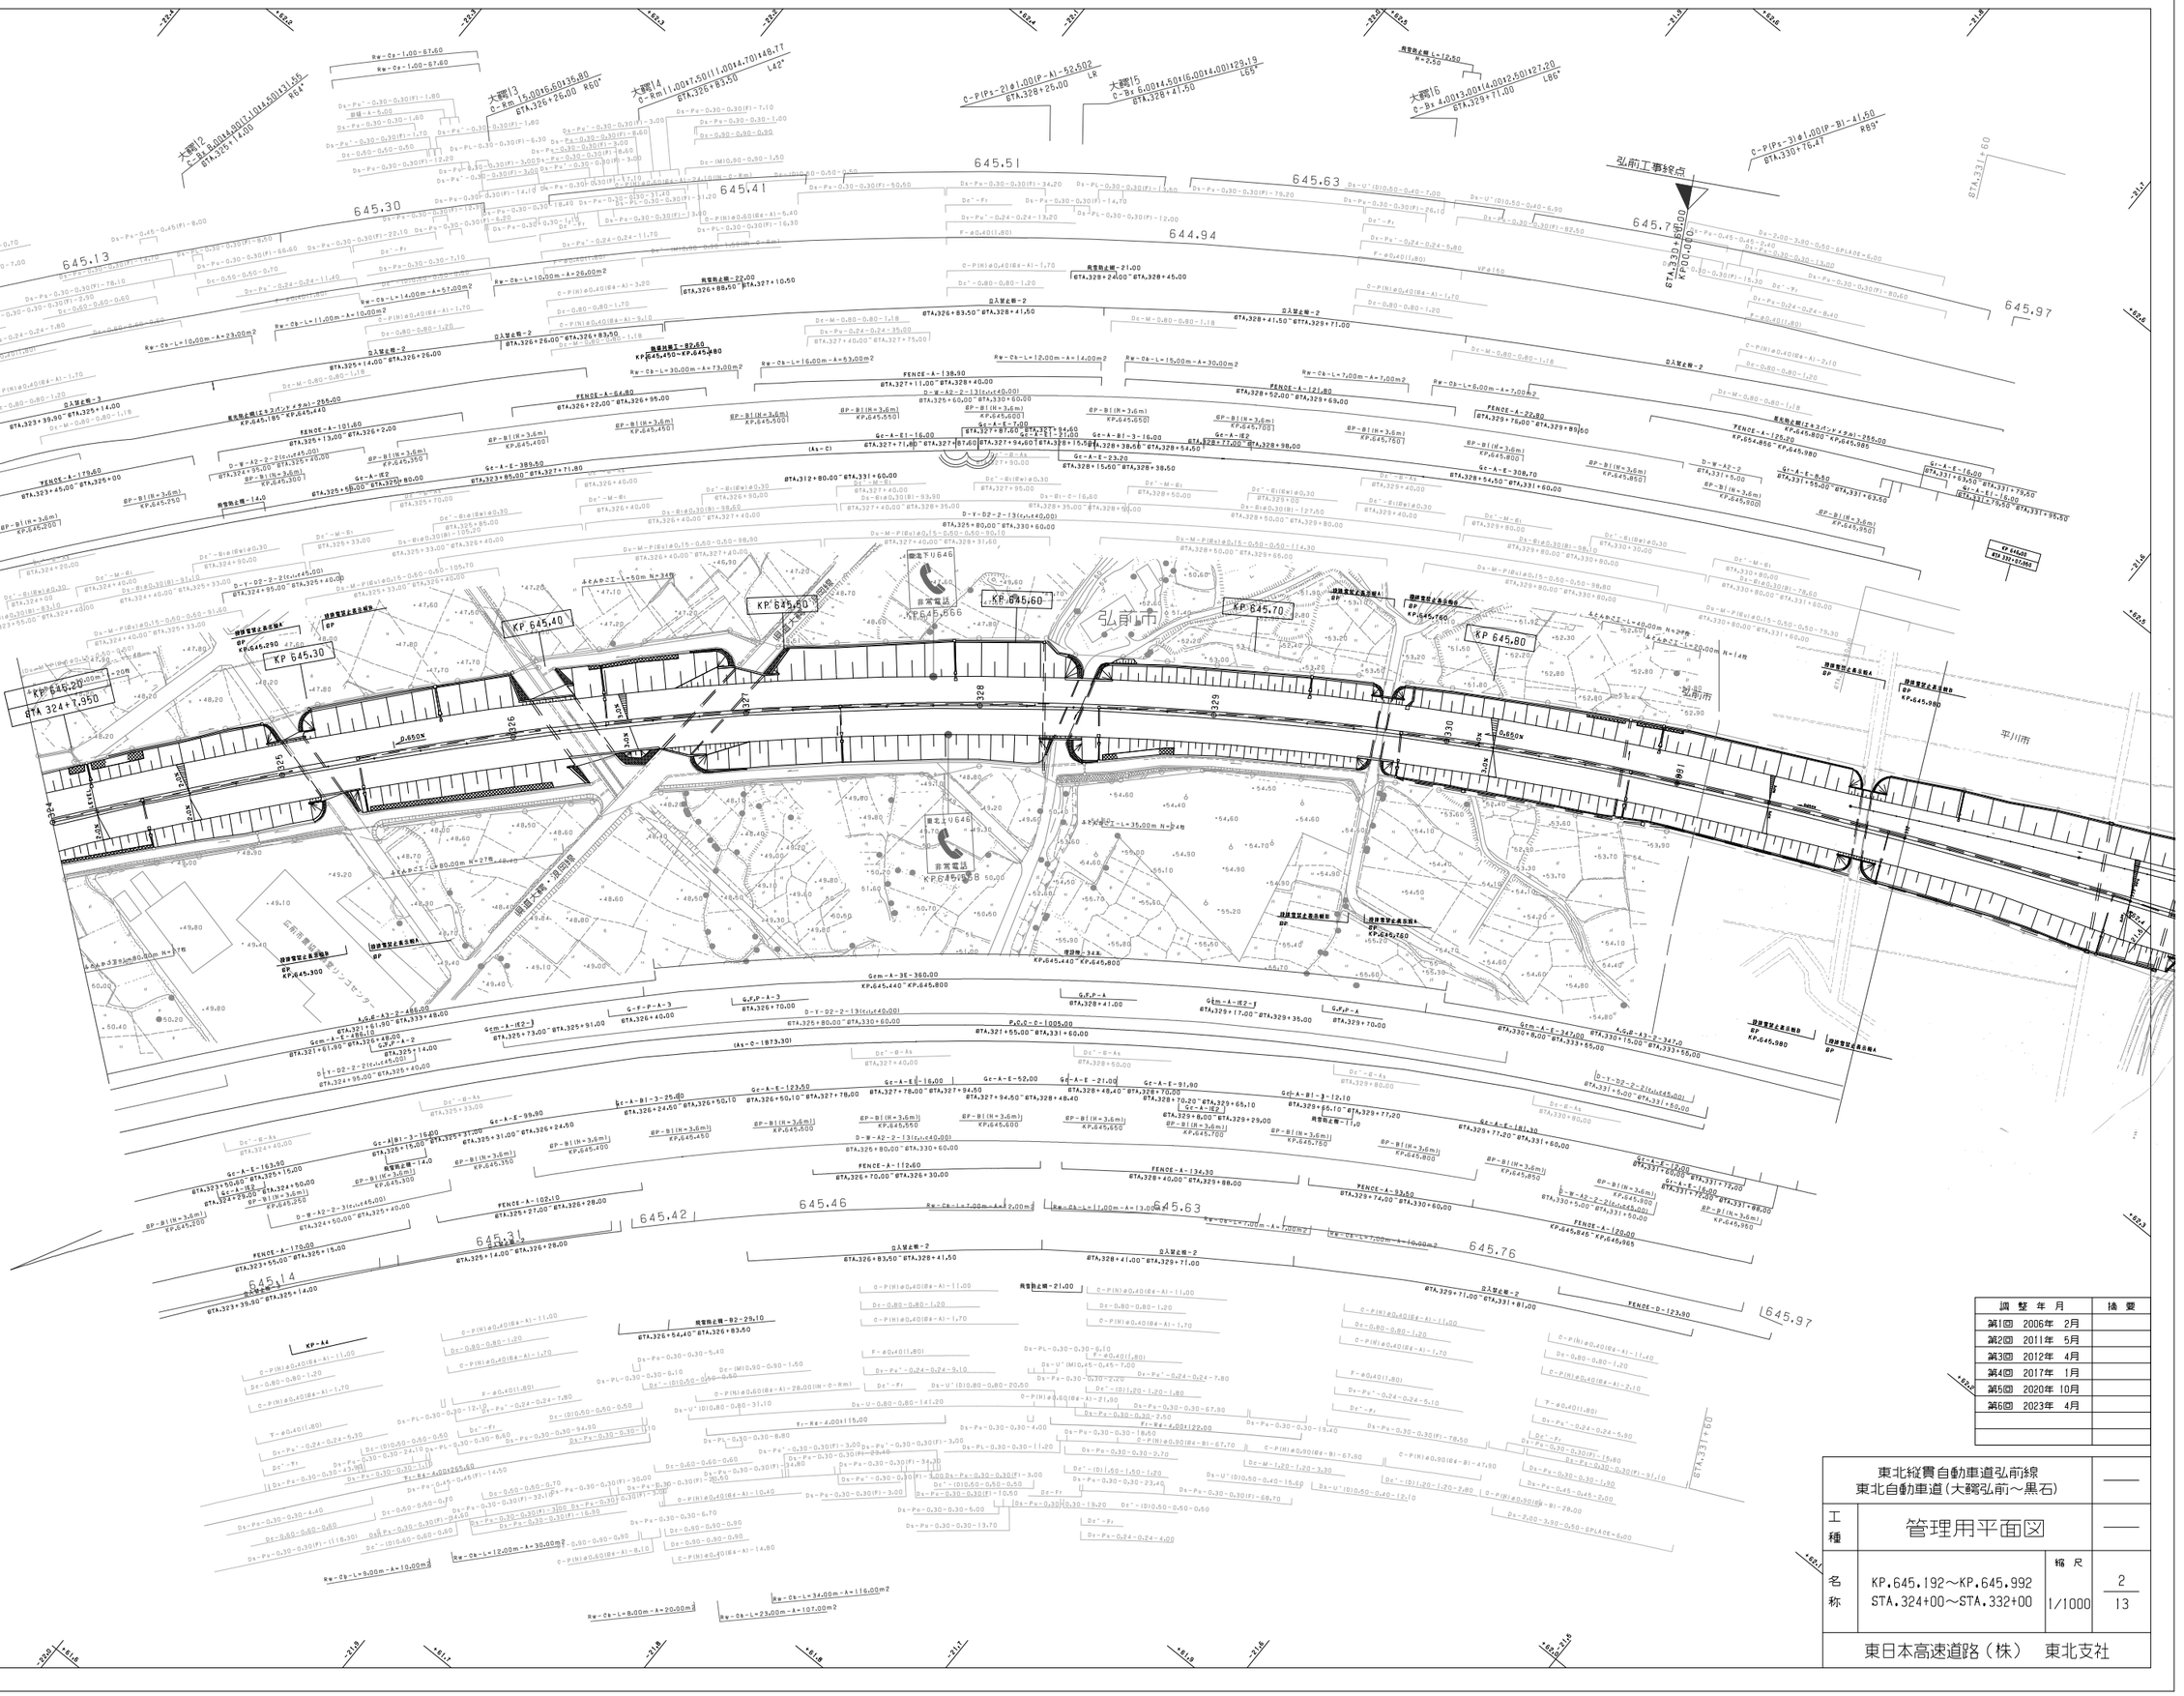

調整年月		摘要
第1回	2006年 2月	
第2回	2011年 5月	
第3回	2012年 4月	
第4回	2017年 1月	
第5回	2020年 10月	
第6回	2023年 4月	

東北縦貫自動車道弘前線
東北自動車道（大鰐弘前～黒石）

工種	管理用平面図		
名称	KP.645.192～KP.645.992 STA.324+00～STA.332+00	縮尺 1/1000	2/13

東日本高速道路（株） 東北支社

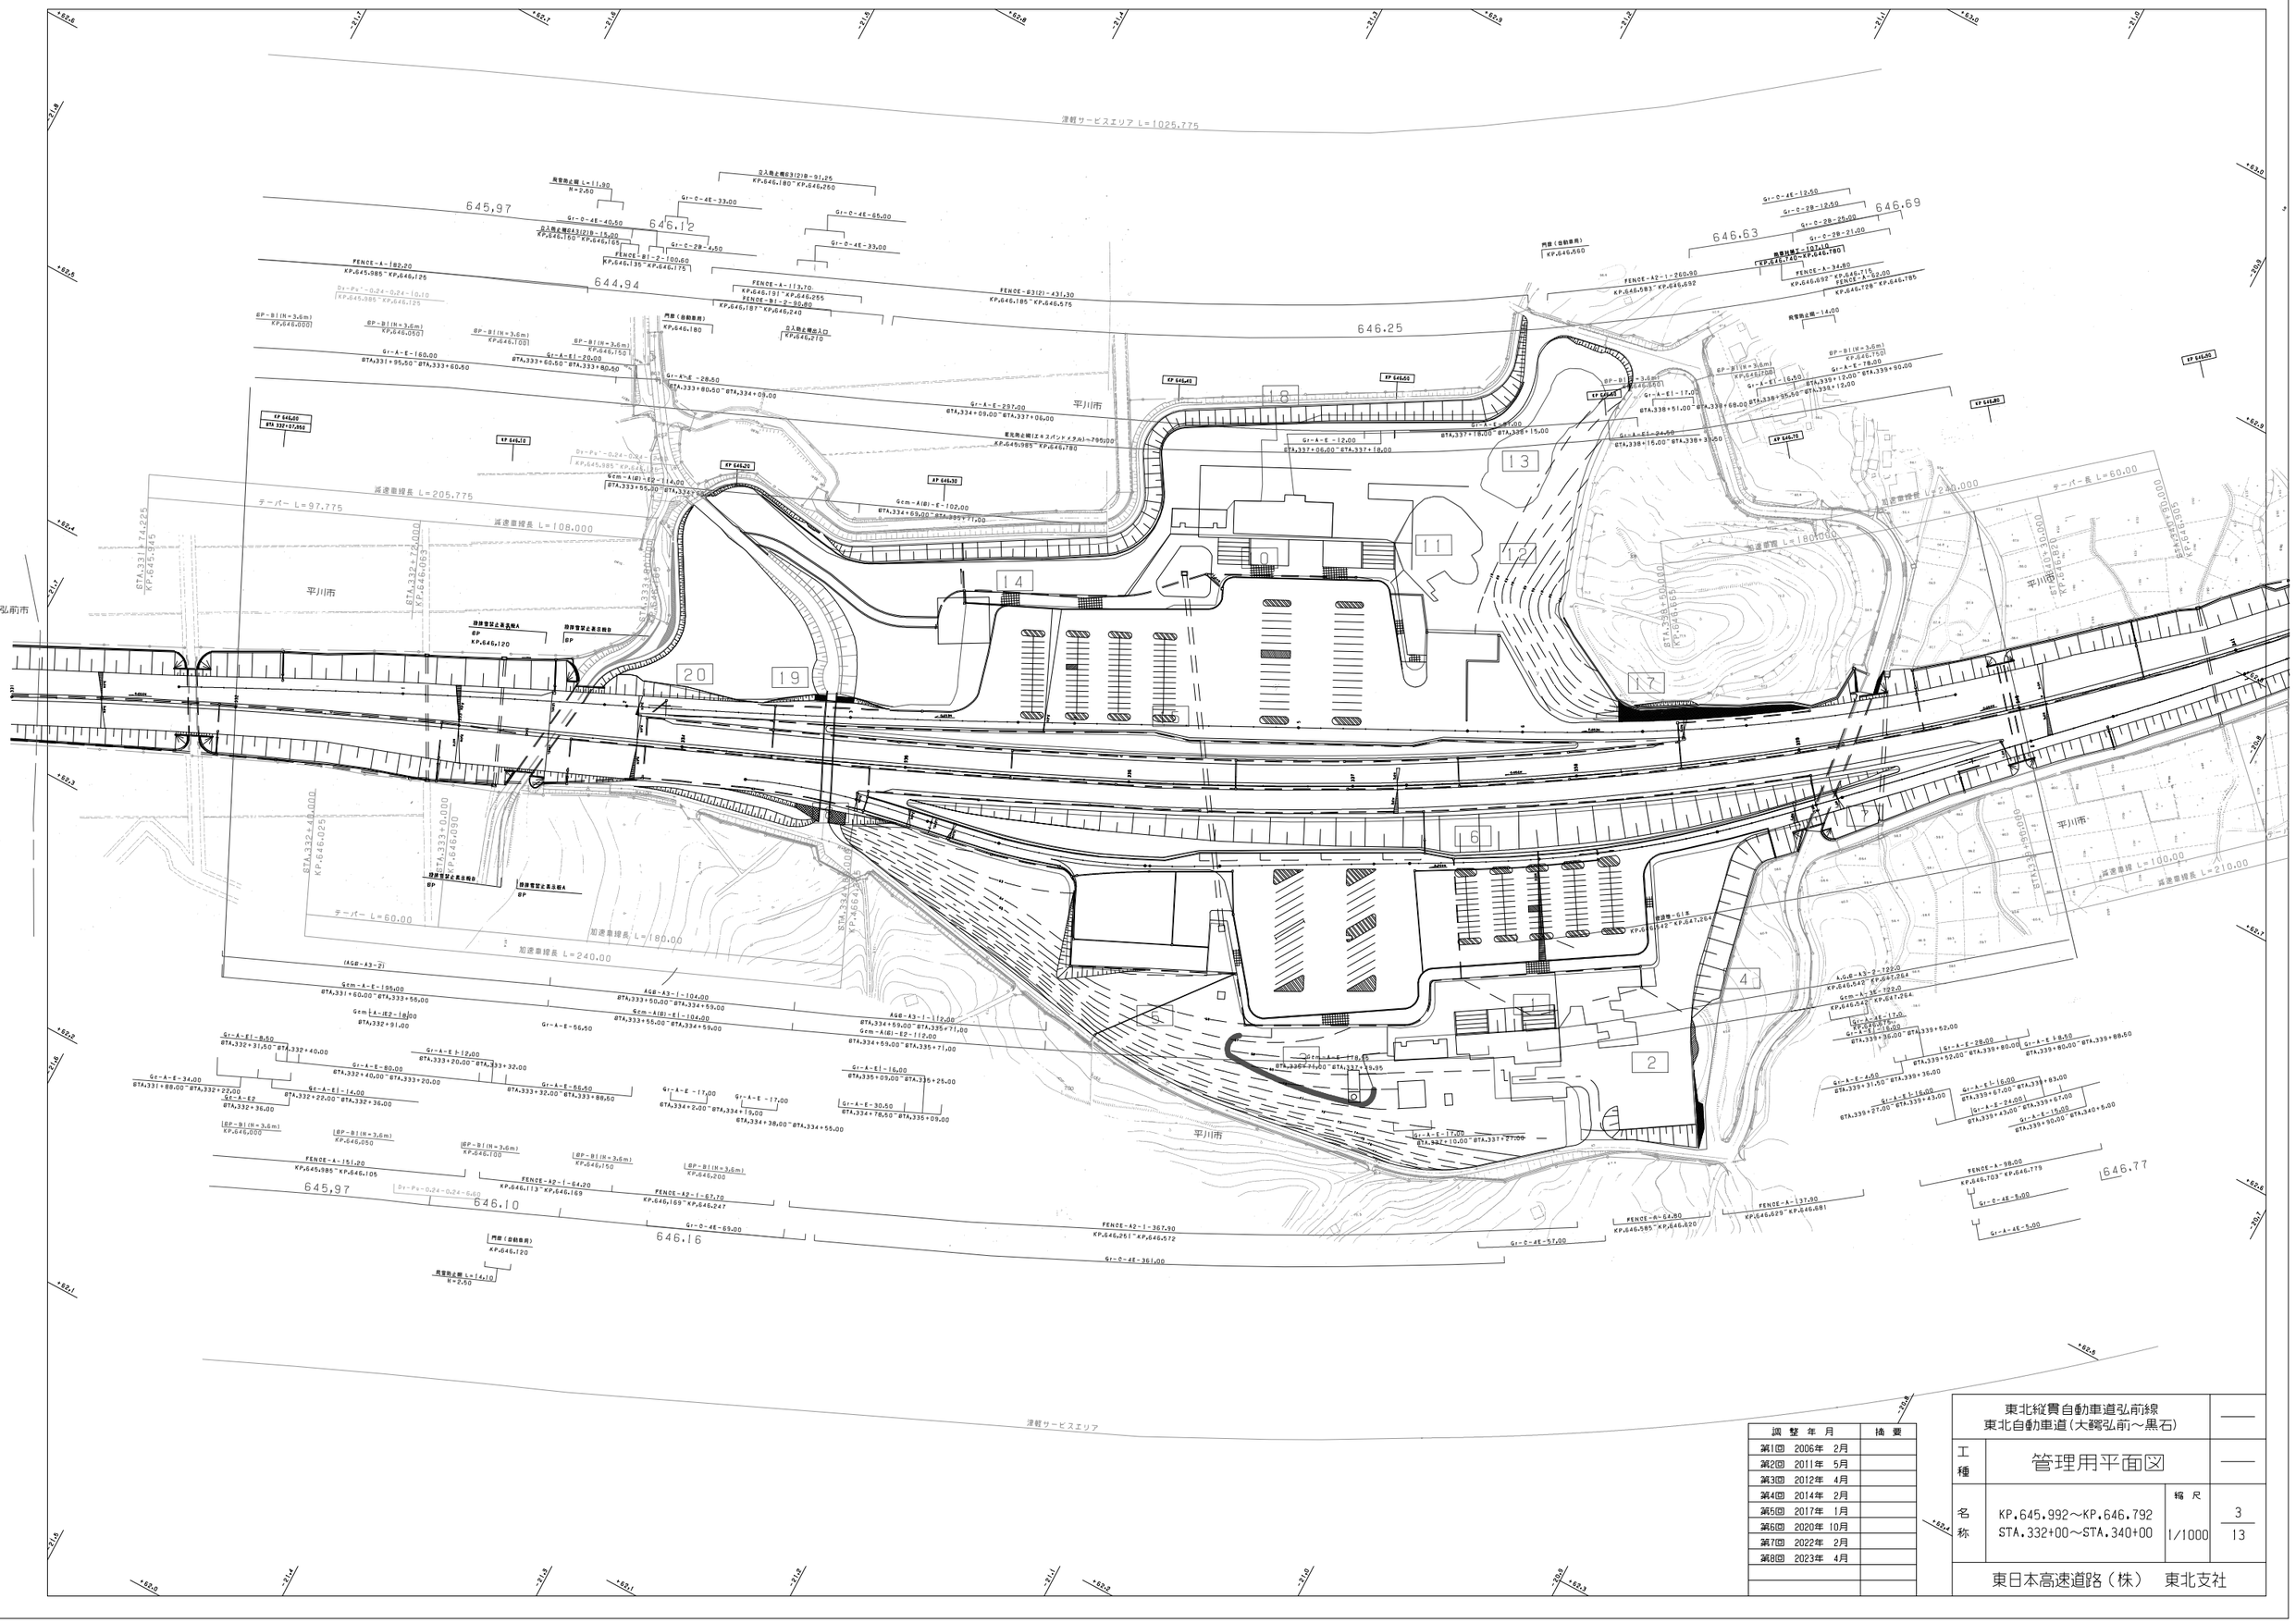

調整年月	摘要
第1回 2006年 2月	
第2回 2011年 5月	
第3回 2012年 4月	
第4回 2014年 2月	
第5回 2017年 1月	
第6回 2020年 10月	
第7回 2022年 2月	
第8回 2023年 4月	

東北縦貫自動車道弘前線
東北自動車道（大鰐弘前～黒石）

工種：管理用平面図

名称：KP.645.992～KP.646.792
STA.332+00～STA.340+00

縮尺：1/1000

3/13

東日本高速道路（株） 東北支社

東北縦貫自動車道弘前線
青森自動車道（大鰐弘前～黒石）

工種：管理用平面図

名称：KP.646.792～KP.647.592
STA.340+00～STA.348+00

縮尺：1/1000

4
13

東日本高速道路（株）　東北支社

調整年月	摘要
第1回　2006年 2月	
第2回　2011年 5月	
第3回　2014年 2月	
第4回　2017年 1月	
第5回　2018年 1月	
第6回　2022年 2月	
第7回　2023年 4月	

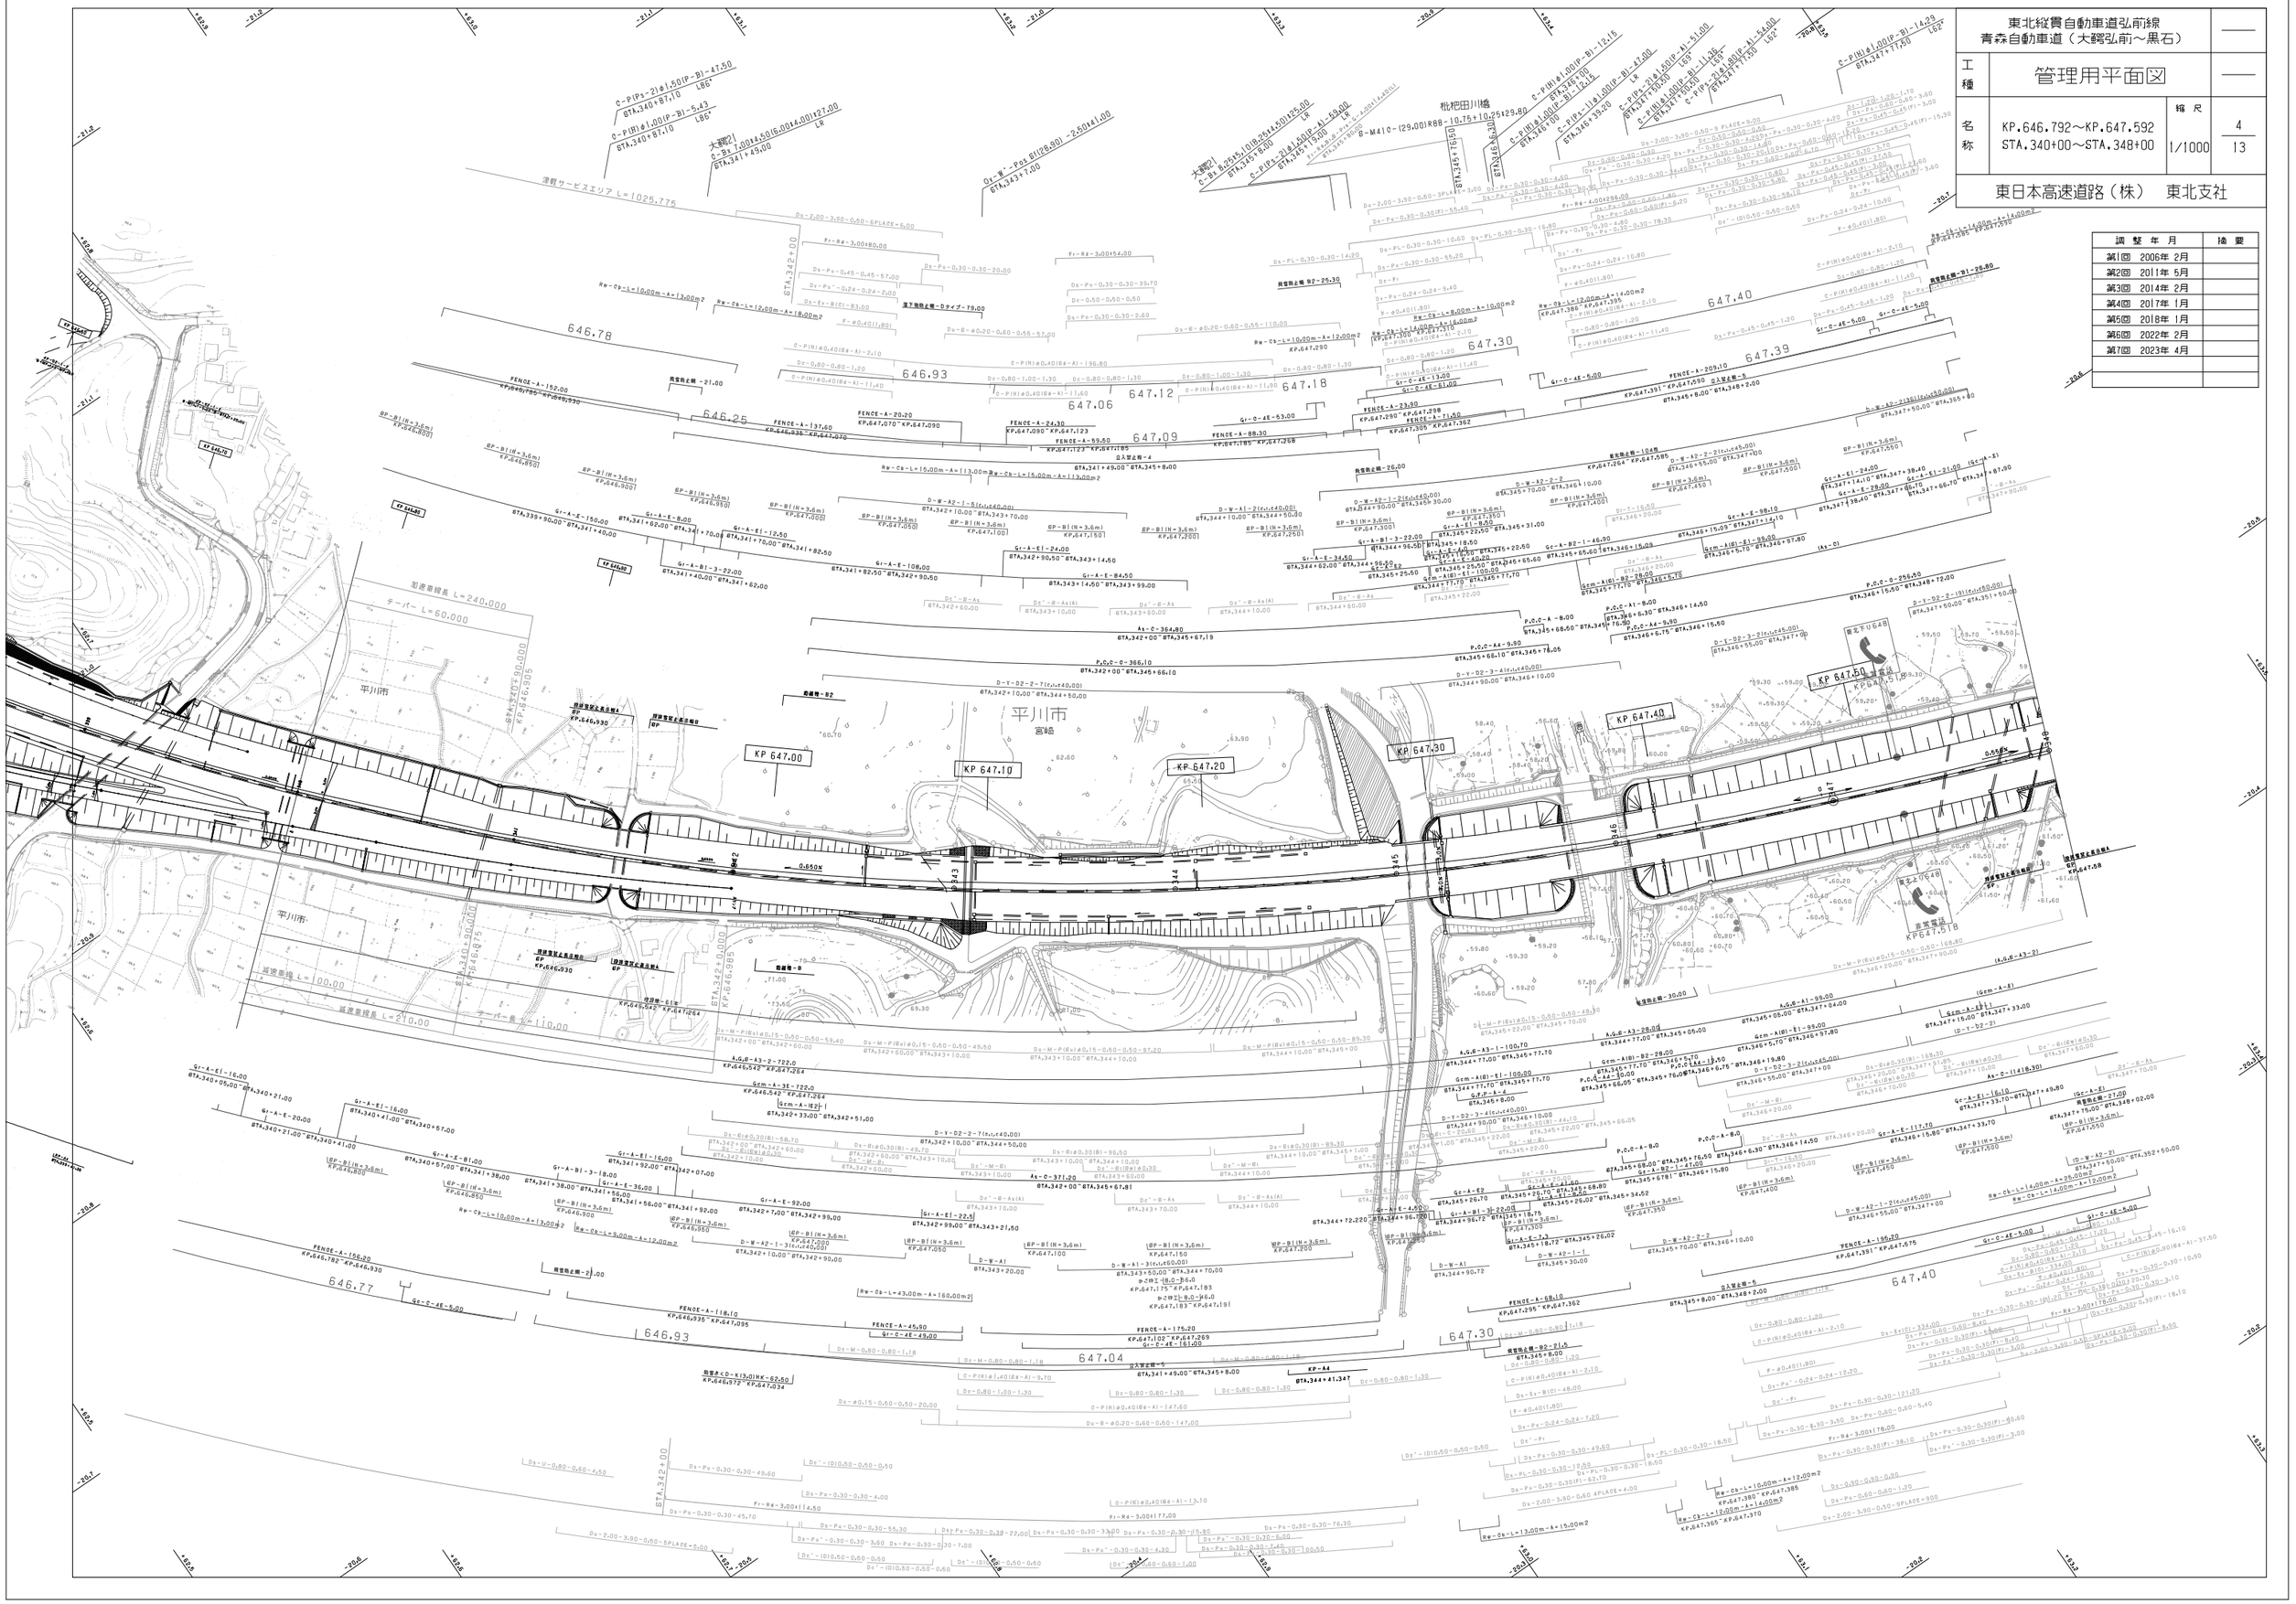
KP 647.00
KP 647.10
KP 647.20
KP 647.30
KP 647.40
KP 647.50
646.78
646.93
646.25
647.06
647.12
647.18
647.09
647.30
647.39
647.40
646.77
646.93
647.04
647.30
647.40
平川市
宮崎
平川市
平川市
批杷田川橋
大鰐IC
大鰐口
大鰐2
大鰐2
津軽サービスエリア L=1025.775
サーバー L=60.000
減速車線長 L=240.000
減速車線長 L=210.00
減速車線長 L=100.00
KP646.930
KP646.975
KP646.985
KP647.264
KP647.542
KP647.588
KP647.618
STA.340+00
STA.341+80
STA.342+00
STA.342+90
STA.343+00
STA.344+00
STA.345+00
STA.345+67
STA.345+76
STA.346+00
STA.347+00
STA.348+00
P.C.C-A-8.00
P.C.C-A1-8.00
P.C.C-A2-8.00
P.C.C-A3-8.00
P.C.C-A4-9.90
P.C.C-A5-9.90
P.C.C-A6-9.90
P.C.C-A7-9.90
P.C.C-A8-9.90
P.C.C-A9-9.90
P.C.C-A10-9.90
P.C.C-A11-9.90
P.C.C-A12-9.90
P.C.C-A13-9.90
P.C.C-A14-9.90
P.C.C-A15-9.90
P.C.C-A16-9.90
P.C.C-A17-9.90
P.C.C-A18-9.90
P.C.C-A19-9.90
P.C.C-A20-9.90
P.C.C-A21-9.90
P.C.C-A22-9.90
P.C.C-A23-9.90
P.C.C-A24-9.90
P.C.C-A25-9.90
P.C.C-A26-9.90
P.C.C-A27-9.90
P.C.C-A28-9.90
P.C.C-A29-9.90
P.C.C-A30-9.90
P.C.C-A31-9.90
P.C.C-A32-9.90
P.C.C-A33-9.90
P.C.C-A34-9.90
P.C.C-A35-9.90
P.C.C-A36-9.90
P.C.C-A37-9.90
P.C.C-A38-9.90
P.C.C-A39-9.90
P.C.C-A40-9.90
P.C.C-A41-9.90
P.C.C-A42-9.90
P.C.C-A43-9.90

KP 646.10

KP 646.00
STA 332+07.950

平川市

弘前市

調整年月	摘要
第1回 2006年 2月	
第2回 2017年 1月	

東北縦貫自動車道弘前線 東北自動車道（大鰐弘前～黒石）			——
工種	管理用平面図		——
名称	津軽サービスエリア KP.646.166～KP.646.776 STA.333+73～STA.339+83	縮尺 1/500	1 5
東日本高速道路（株） 東北支社			

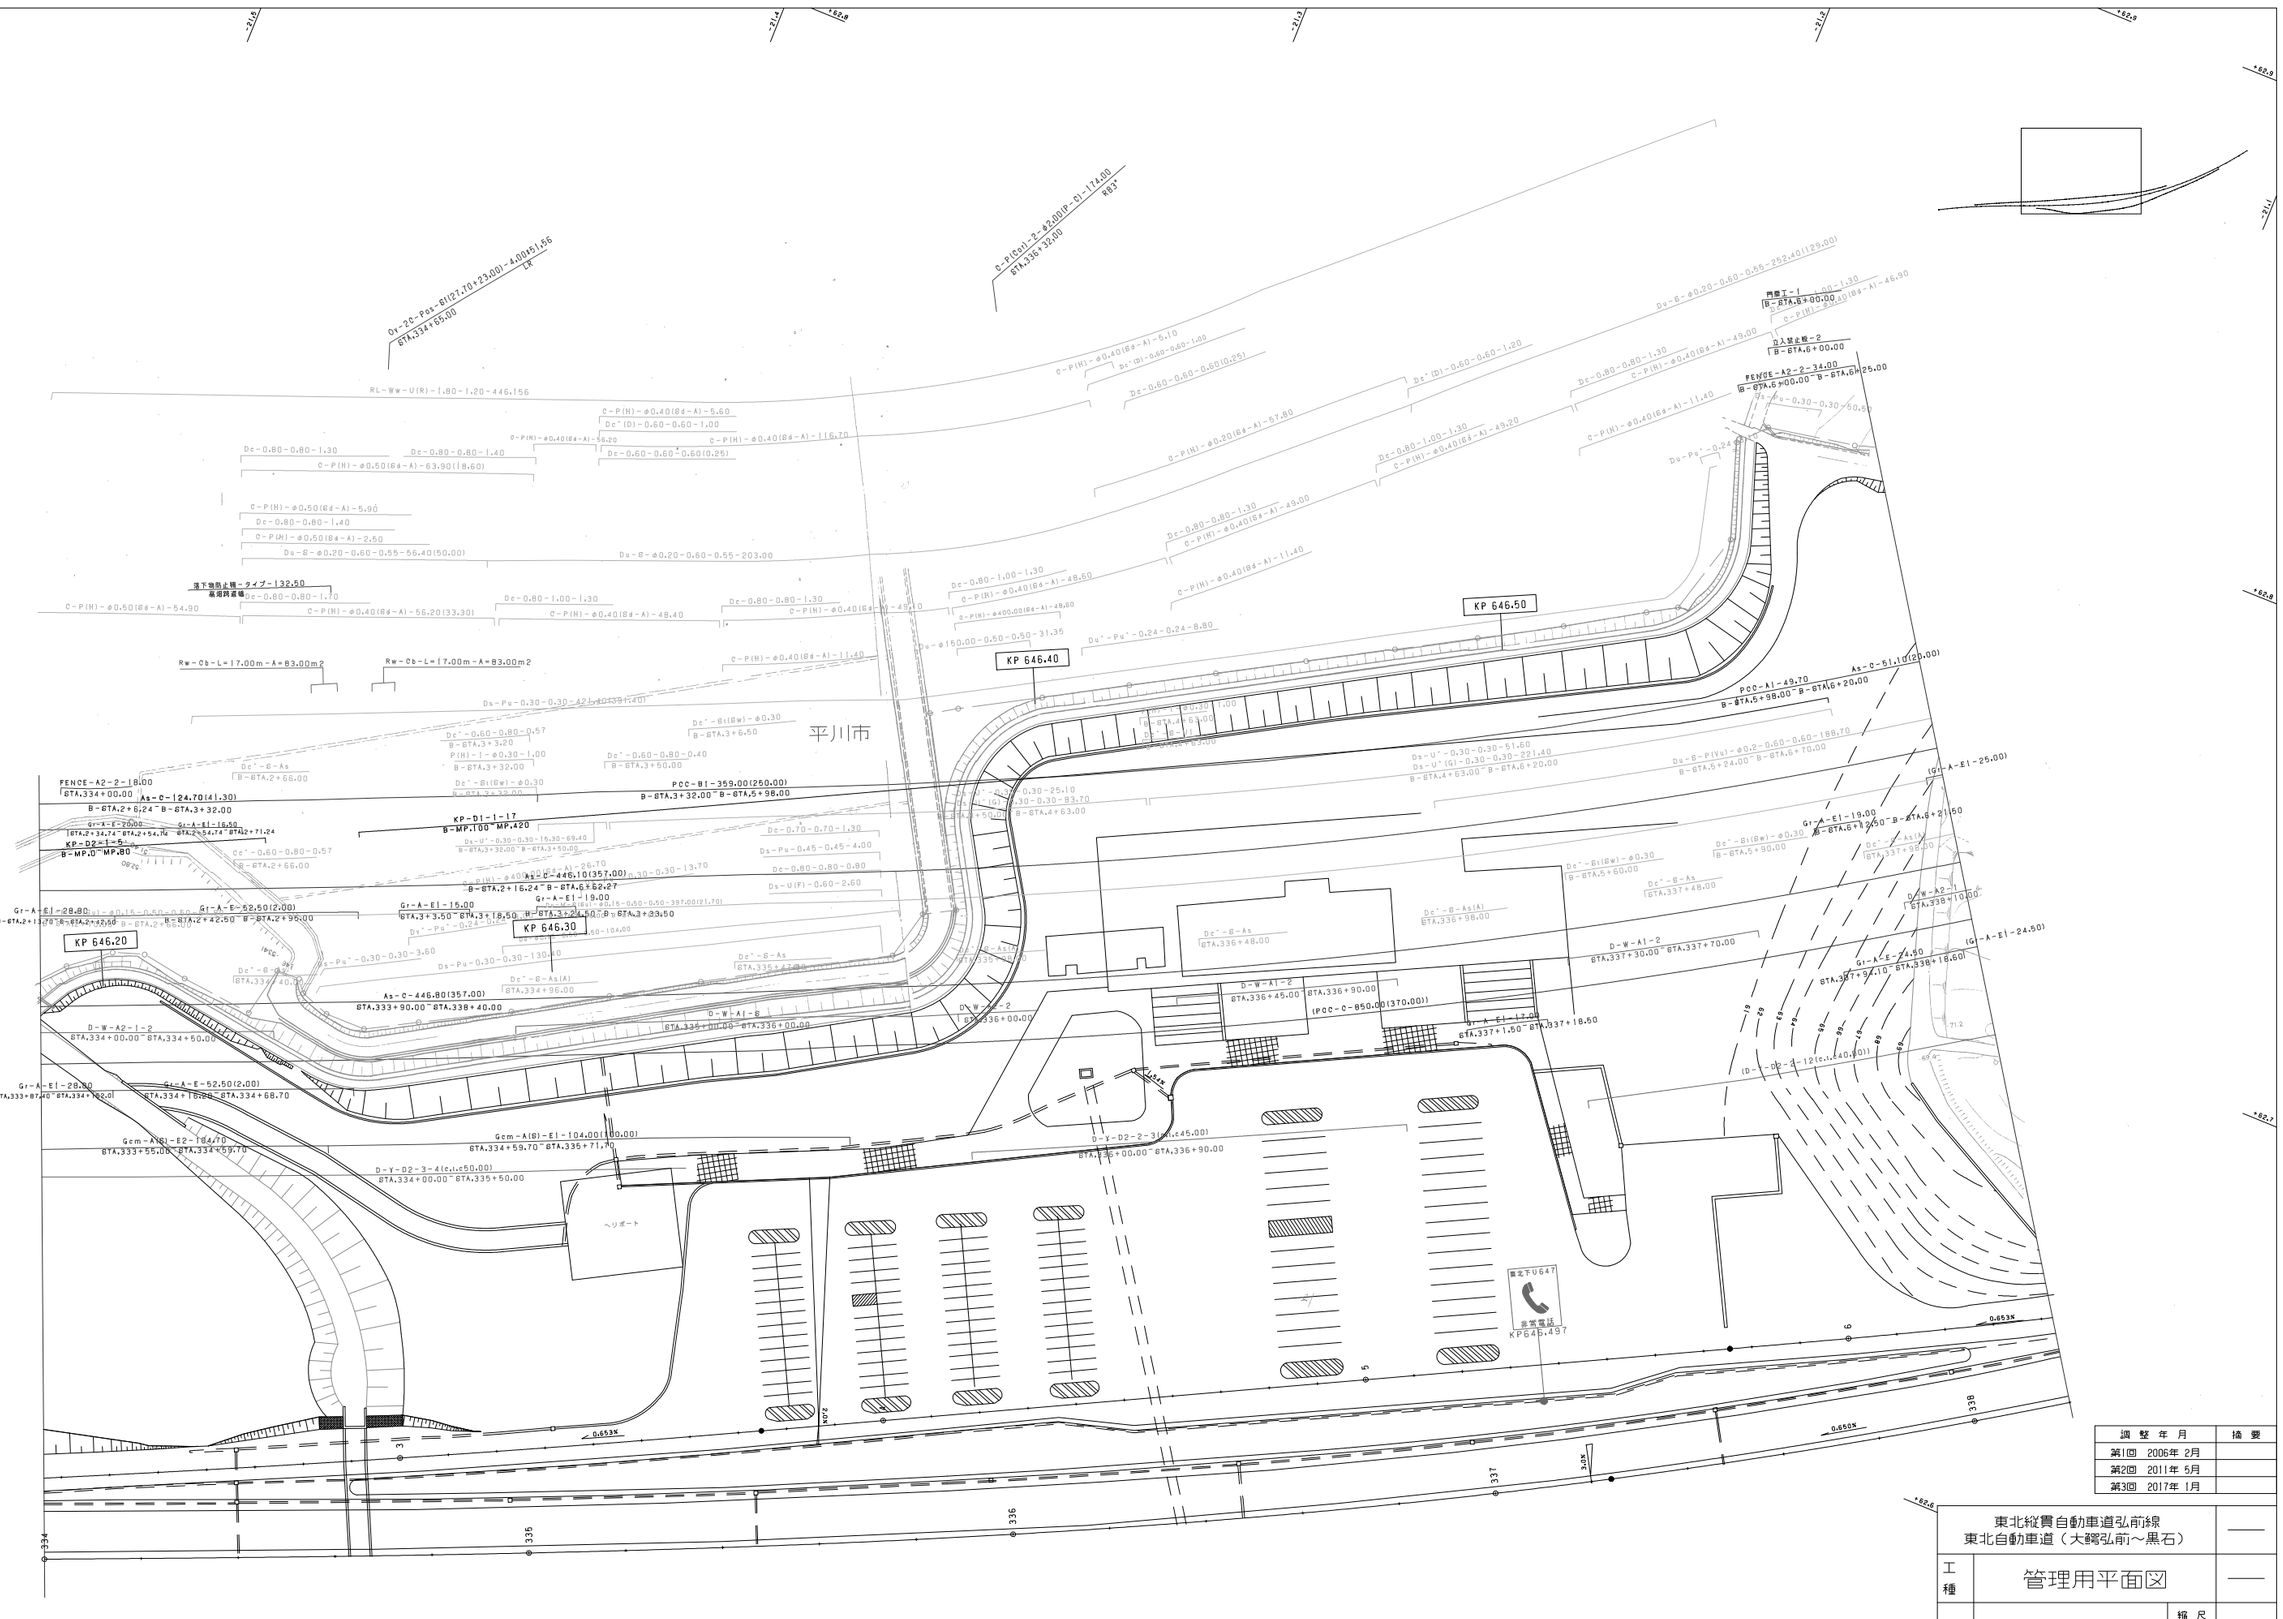

調整年月	摘要
第1回 2006年 2月	
第2回 2011年 5月	
第3回 2017年 1月	

東北縦貫自動車道弘前線 東北自動車道（大鰐弘前～黒石）			——
工種	管理用平面図		——
名称	津軽サービスエリア KP.646.166～KP.646.776 STA.333+73～STA.339+83	縮尺 1/500	2 5
東日本高速道路（株） 東北支社			

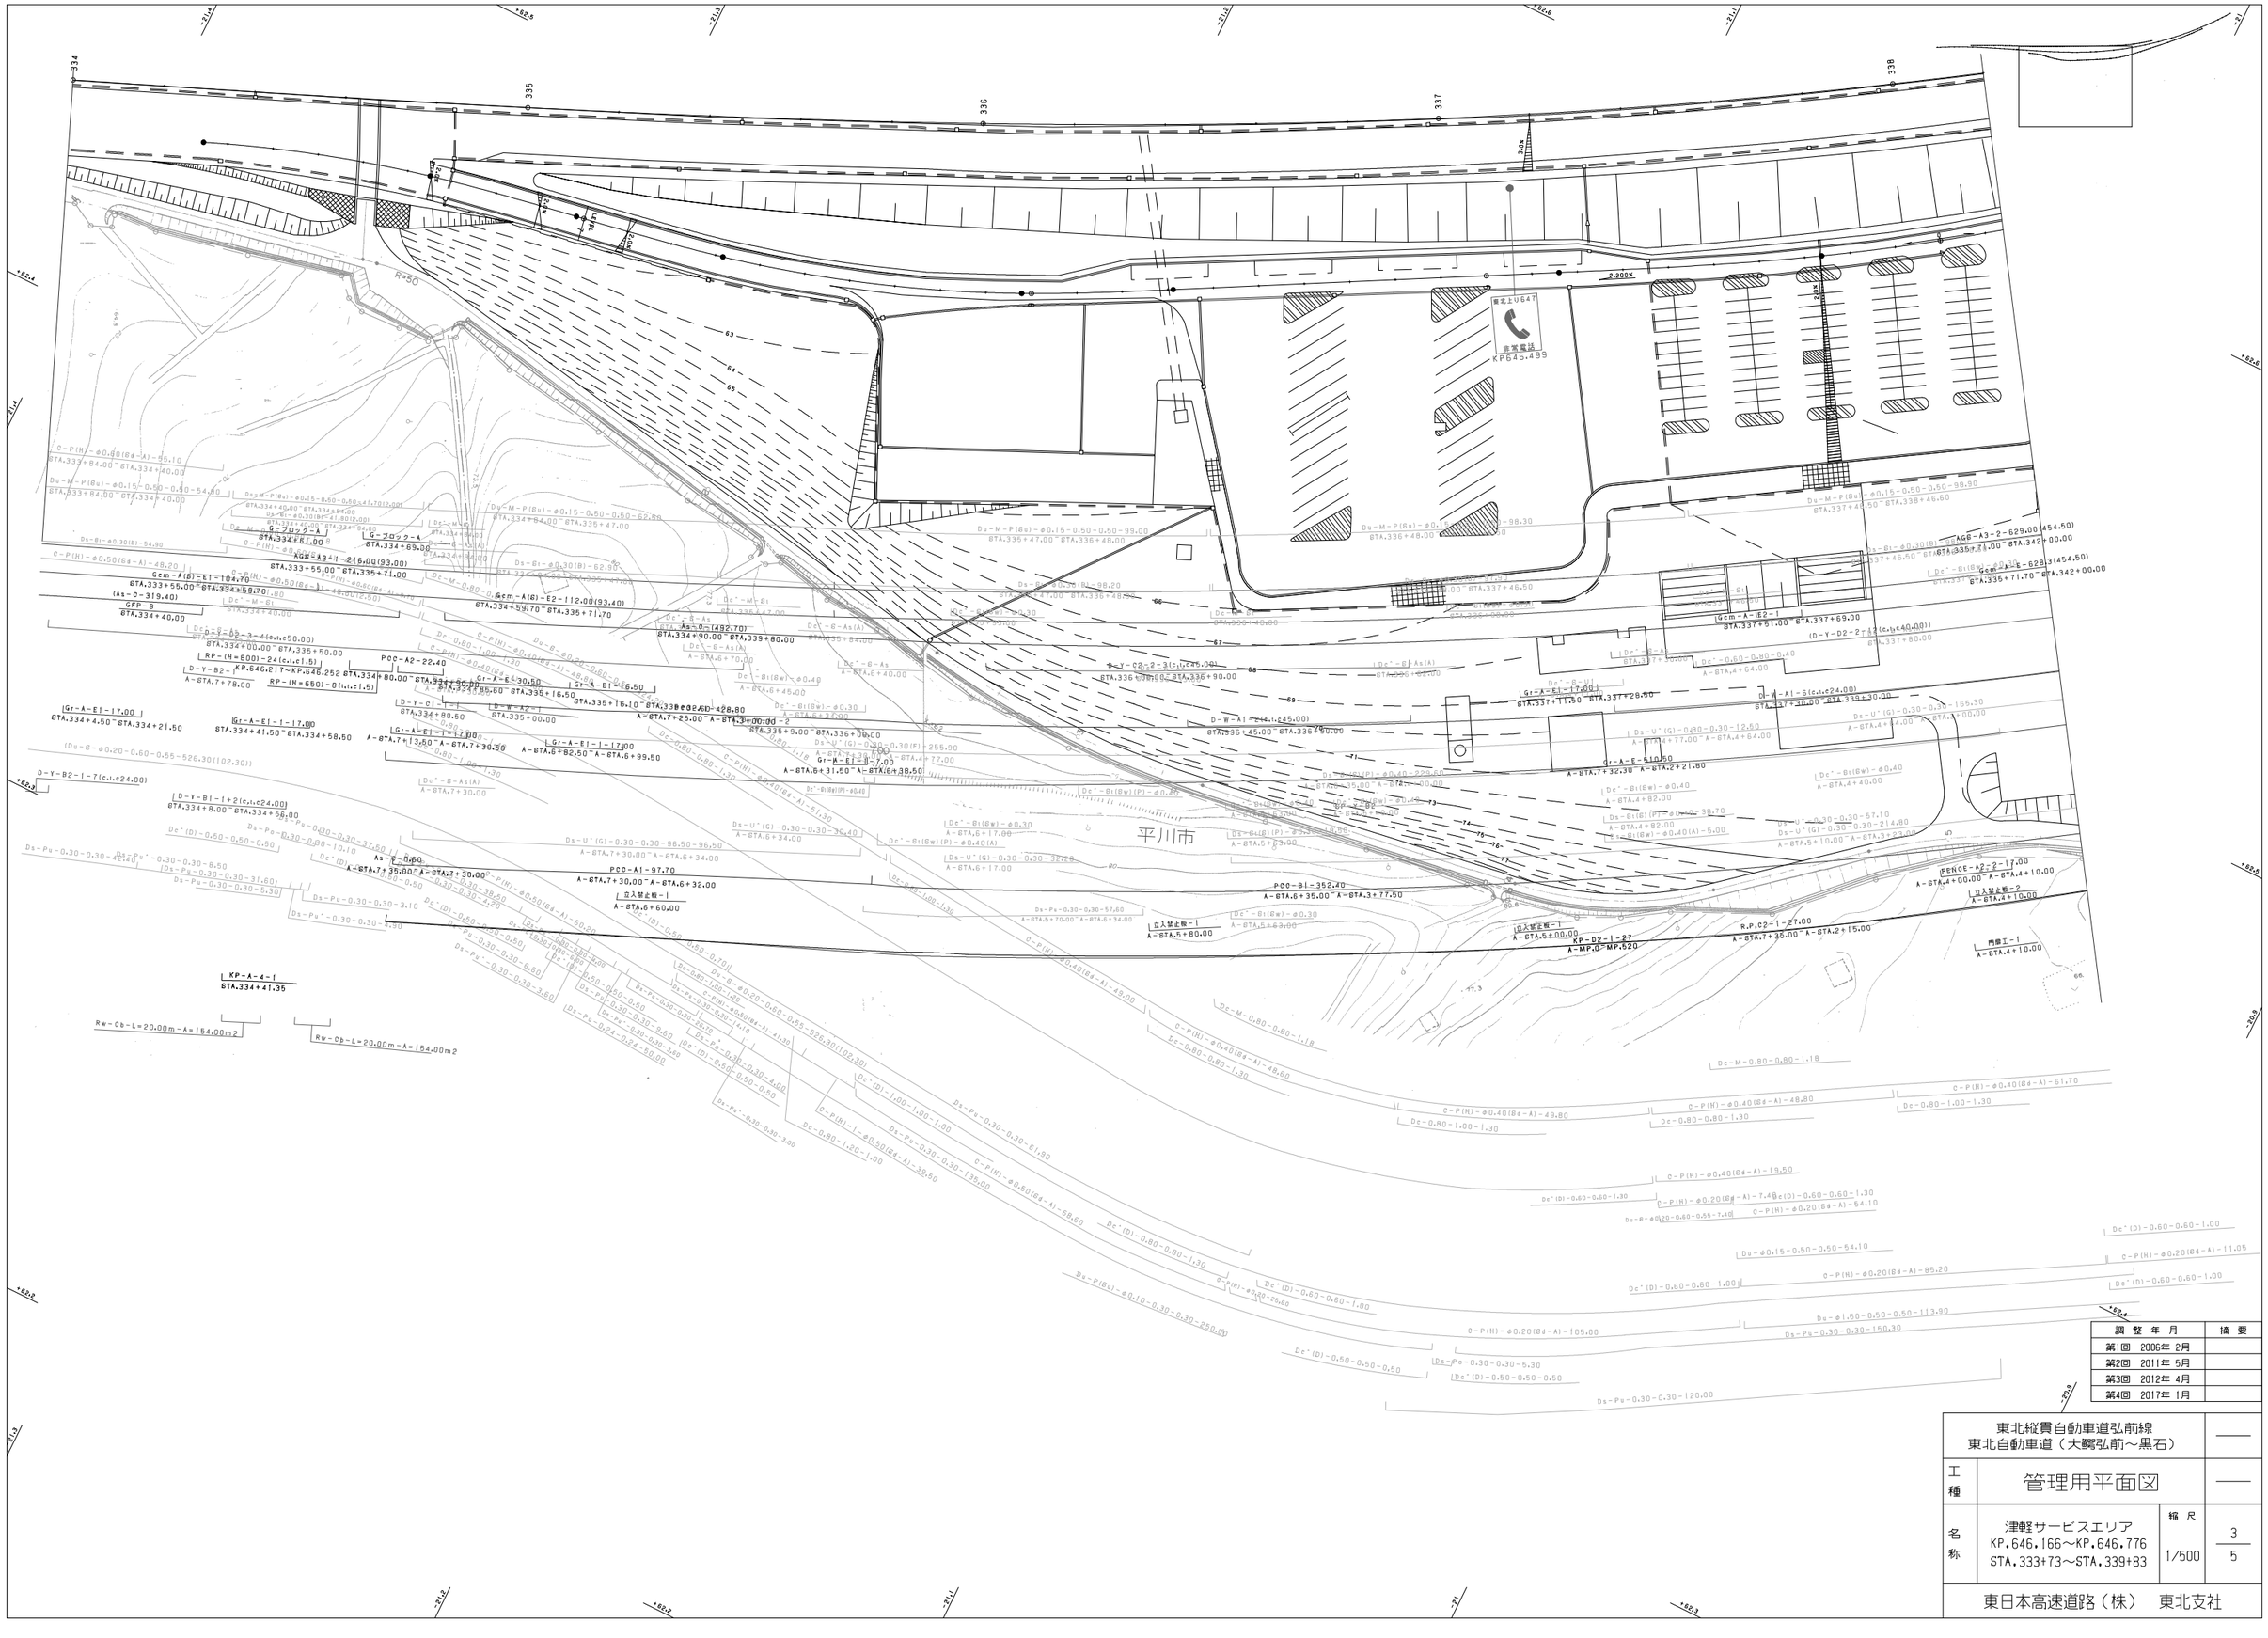
平川市
KP646.499
R=50
KP-A-4-1
STA.334+41.35
KP-D2-1-27
A-MP.0-MP.520
KP.646.217~KP.646.252
STA.334+80.00~STA.334+90.00
STA.333+55.00~STA.334+59.70
STA.334+59.70~STA.335+71.70
STA.335+71.70~STA.342+00.00
STA.336+00.00~STA.336+90.00
STA.337+11.50~STA.337+28.50
STA.337+51.00~STA.337+69.00
STA.337+80.00
STA.339+30.00~STA.339+30.00
STA.339+80.00
STA.333+84.00~STA.334+40.00
STA.333+84.00~STA.334+40.00
STA.334+40.00
STA.334+00.00~STA.335+50.00
STA.334+80.50
STA.334+4.50~STA.334+21.50
STA.334+41.50~STA.334+58.50
STA.334+8.00~STA.334+56.00
STA.334+56.00
STA.335+00.00
STA.335+9.00~STA.336+00.00
STA.335+16.50
STA.335+16.10~STA.335+28.60
STA.336+45.00~STA.336+90.00
STA.337+46.50
STA.337+46.50
STA.337+46.50
STA.338+46.60
STA.339+30.00
STA.339+30.00
STA.339+30.00

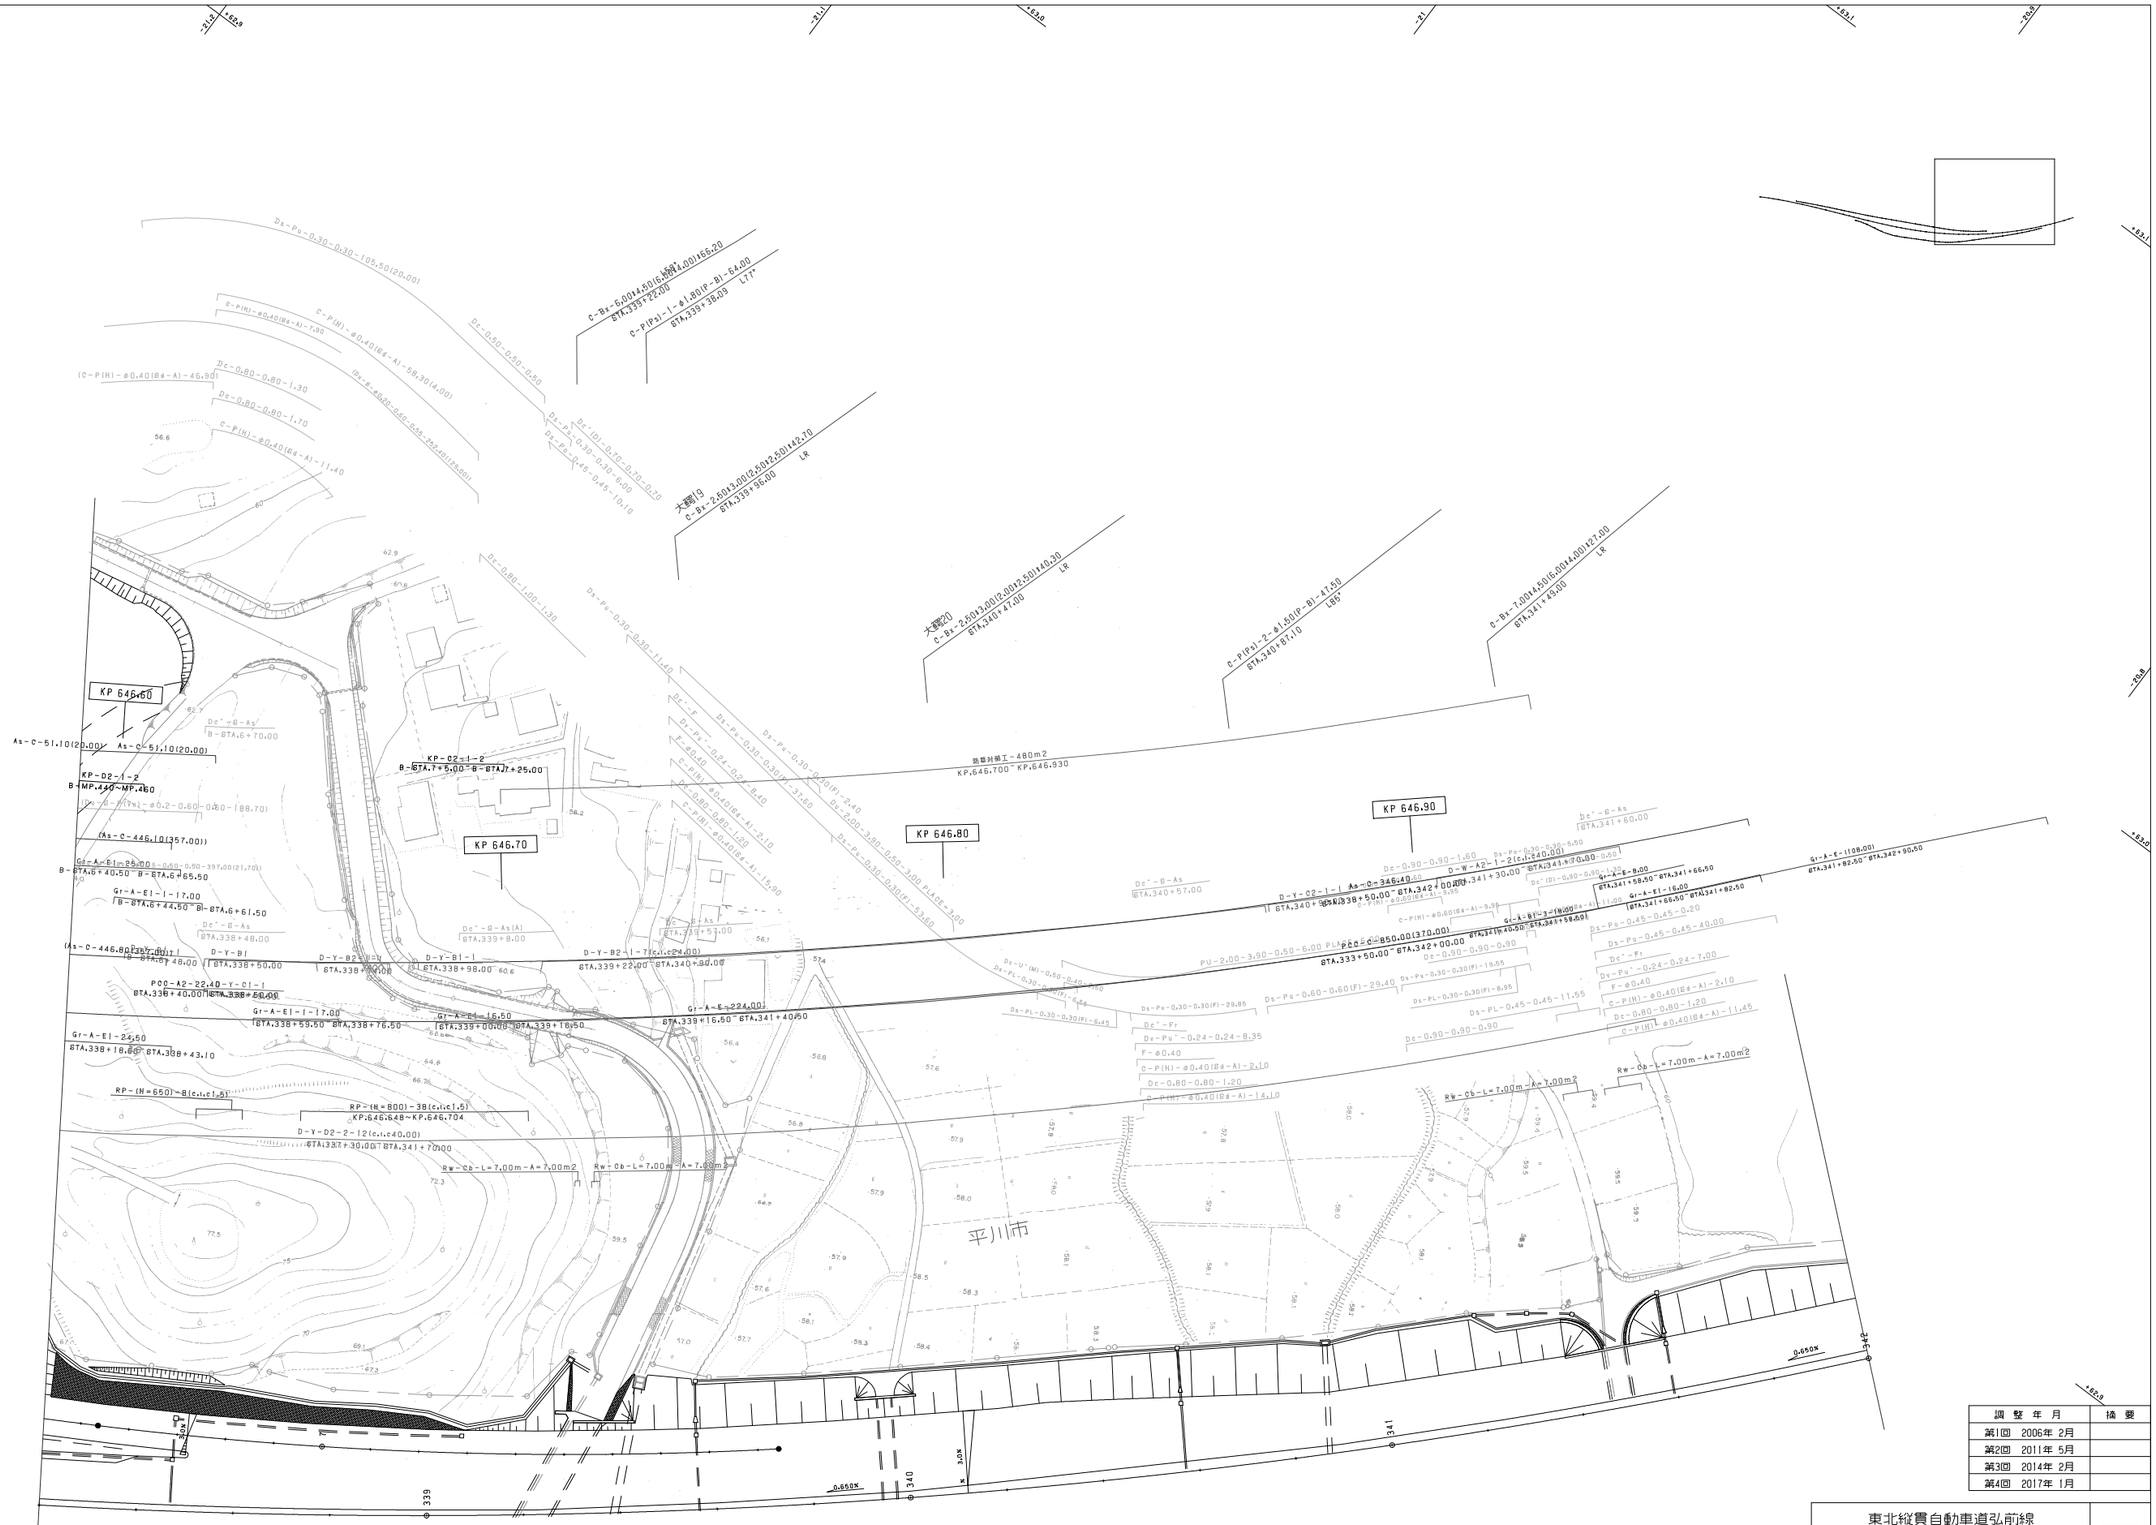

調整年月	摘要
第1回 2006年 2月	
第2回 2011年 5月	
第3回 2014年 2月	
第4回 2017年 1月	

東北縦貫自動車道弘前線 東北自動車道（大鰐弘前～黒石）			——
工種	管理用平面図		——
名称	津軽サービスエリア KP.646.166～KP.646.776 STA.333+73～STA.339+83	縮尺 1/500	4 5
東日本高速道路（株） 東北支社			

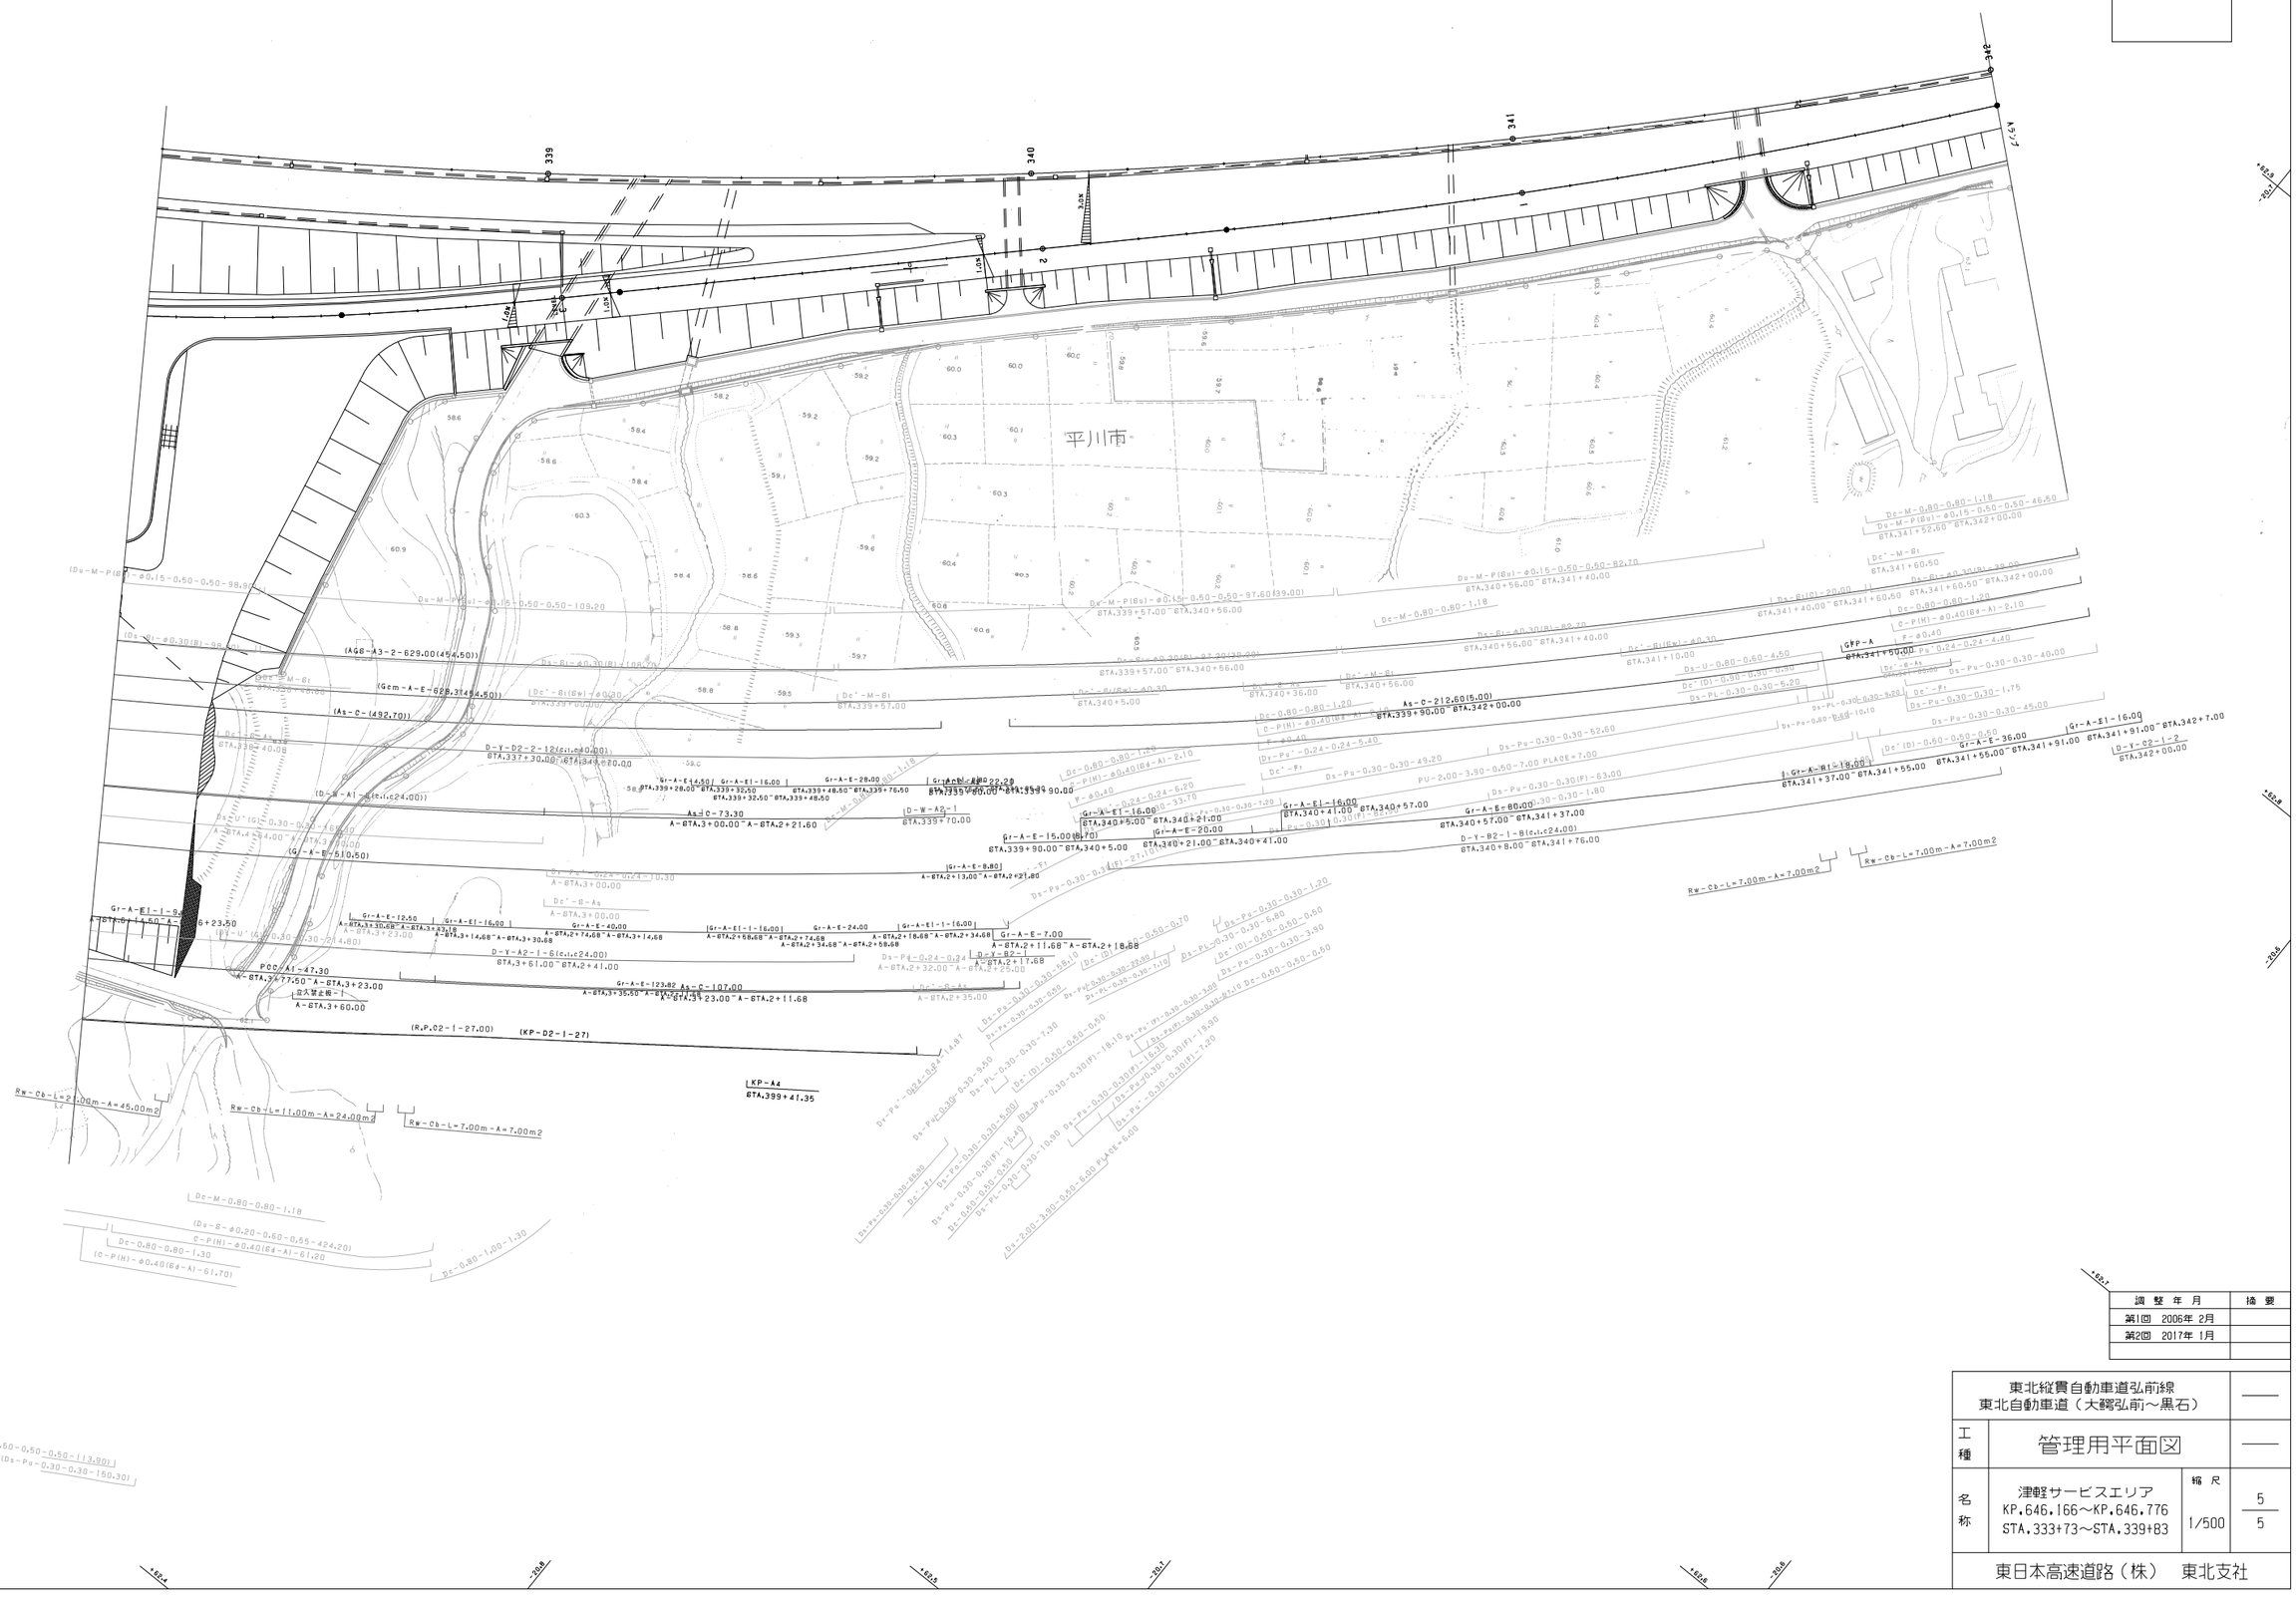
339
340
341
342
平川南
(AG6-A3-2-629.00(454.50))
(Gem-A-E-628.31(454.50))
(As-C-(492.70))
D-Y-D2-2-12(cir.c240.00)
STA.337+30.00~STA.340+20.00
(D-W-A1-(cir.c24.00))
(G-A-E-510.50)
Gr-A-E1-16.00
Gr-A-E-28.00
Gr-A-E-22.22
Gr-A-E-90.00
As-C-73.30
A-STA.3+00.00~A-STA.2+21.60
D-W-A2-1
STA.339+70.00
Gr-A-E-15.00(B-70)
STA.339+90.00~STA.340+5.00
STA.340+21.00~STA.340+41.00
Gr-A-E-8.85
A-STA.2+13.00~A-STA.2+21.80
Gr-A-E1-16.00
STA.340+5.00~STA.340+21.00
Gr-A-E-20.00
Gr-A-E1-16.00
STA.340+41.00~STA.340+57.00
Gr-A-E-80.00
STA.340+57.00~STA.341+37.00
D-Y-B2-1-B(cir.c24.00)
STA.340+8.00~STA.341+76.00
Gr-A-E1-16.00
STA.341+37.00~STA.341+55.00
Gr-A-E-36.00
STA.341+55.00~STA.341+91.00
Gr-A-E1-16.00
STA.341+91.00~STA.342+7.00
D-Y-C2-1-2
STA.342+00.00
Gr-A-E1-12.50
Gr-A-E1-16.00
Gr-A-E-40.00
Gr-A-E1-1-16.00
Gr-A-E-24.00
Gr-A-E1-1-16.00
Gr-A-E-7.00
A-STA.2+11.68~A-STA.2+18.68
D-Y-A2-1-B(cir.c24.00)
STA.3+61.00~STA.2+41.00
D-Y-B2-1
STA.340+32.00~STA.340+25.00
Gr-A-E-123.82
As-C-107.00
A-STA.3+35.50~A-STA.2+23.00
立入禁止柵-1
A-STA.3+60.00
(R.P.02-1-27.00)
(KP-02-1-27)
KP-A4
STA.339+41.35
POC-A1-47.30
A-STA.3+77.50~A-STA.3+23.00
Rw-Cb-L=21.00m-A=45.00m2
Rw-Cb-L=11.00m-A=24.00m2
Rw-Cb-L=7.00m-A=7.00m2
Rw-Cb-L=7.00m-A=7.00m2
Rw-Cb-L=7.00m-A=7.00m2
GFP-A
STA.341+50.00
Dc-M-0.80-0.80-1.18
Dc-M-0.80-0.80-1.20
Dc-0.80-0.80-1.30
Dc-0.80-1.00-1.30
Dc'-M-B1
STA.339+57.00
Dc'-M-B1
STA.340+56.00
Dc'-M-B1
STA.341+60.50
Dc'-M-B1
STA.341+10.00
Dc'-B1(BW)-ø0.30
STA.339+00.00
Dc'-B1(BW)-ø0.30
STA.340+36.00
Dc'-B1(BW)-ø0.30
STA.341+40.00
Dc'-B1(B)-ø0.30
STA.341+60.50
Dc'-B1(B)-ø0.30
STA.342+00.00
Dc'-B-As
STA.340+5.00
Dc'-B-As
A-STA.3+00.00
Dc'-B-As
A-STA.2+35.00
Dc'-Fr
Dc'-Fr
Dc'-Fr
Dc'-Fr
Dc'-(D)-0.50-0.50
Dc'-(D)-0.50-0.50
Dc'-(D)-0.50-0.50
Dc'-(D)-0.50-0.50
Dc-0.80-0.80-1.18
Dc-0.80-0.80-1.20
Dc-0.80-0.80-1.20
C-P(H)-ø0.40(64-A)-2.10
C-P(H)-ø0.40(64-A)-2.10
C-P(H)-ø0.40(64-A)-61.20
C-P(H)-ø0.40(64-A)-61.70
F-ø0.40
F-ø0.40
F-ø0.40
Dv-Pu'-0.24-0.24-5.40
Dv-Pu'-0.24-0.24-6.20
Dv-Pu'-0.24-0.24-10.30
Dv-Pu'-0.24-0.24-14.87
Dv-Pu'-0.24-0.24-33.70
Ds-Pu-0.30-0.30-49.20
Ds-Pu-0.30-0.30-52.60
Ds-Pu-0.30-0.30-(F)-63.00
Ds-Pu-0.30-0.30-1.80
Ds-Pu-0.30-0.30-1.75
Ds-Pu-0.30-0.30-45.00
Ds-Pu-0.30-0.30-40.00
Ds-Pu-0.24-0.24-4.40
Ds-Pu-0.30-0.30-7.30
Ds-Pu-0.30-0.30-6.80
Ds-Pu-0.30-0.30-7.10
Ds-Pu-0.30-0.30-28.10
Ds-Pu-0.30-0.30-29.90
Ds-Pu-0.30-0.30-3.80
Ds-Pu-0.30-0.30-(F)-18.10
Ds-Pu-0.30-0.30-(F)-16.30
Ds-Pu-0.30-0.30-(F)-18.00
Ds-Pu-0.30-0.30-(F)-7.20
Ds-PL-0.30-0.30-18.00
Ds-PL-0.30-0.30-6.00
Ds-PL-0.30-0.30-8.20
Ds-PL-0.30-0.30-(F)-8.40
Ds-PL-0.30-0.30-(F)-10.90
Dc-(D)-0.50-0.50-0.50
Dc-(D)-0.50-0.50-0.50
Dc-(D)-0.50-0.50-0.50
Dc-(D)-0.50-0.50-0.50
Dc-(D)-0.50-0.50-0.50
Dc-(D)-0.50-0.50-0.50
Dc-(D)-0.50-0.50-0.50
Dc-(D)-0.50-0.50-0.50
Ds-U-0.80-0.60-4.50
Ds-U-0.80-0.60-4.50
Ds-Pu-0.30-0.30-9.20
Ds-Pu-0.30-0.30-9.20
Ds-Pu-0.30-0.30-9.20
Ds-Pu-0.30-0.30-9.20
Ds-Pu-0.30-0.30-9.20
Ds-Pu-0.30-0.30-9.20
Ds-Pu-0.30-0.30-9.20
Ds-Pu-0.30-0.30-9.20
PU-2.00-3.90-0.50-7.00 PLATE=7.00
PU-2.00-3.90-0.50-7.00 PLATE=7.00
PU-2.00-3.90-0.50-7.00 PLATE=7.00
PU-2.00-3.90-0.50-7.00 PLATE=7.00
PU-2.00-3.90-0.50-7.00 PLATE=7.00
PU-2.00-3.90-0.50-7.00 PLATE=7.00
PU-2.00-3.90-0.50-7.00 PLATE=7.00
PU-2.00-3.90-0.50-7.00 PLATE=7.00
Ds-Pu-0.30-0.30-(F)-63.00
Ds-Pu-0.30-0.30-(F)-63.00
Ds-Pu-0.30-0.30-(F)-63

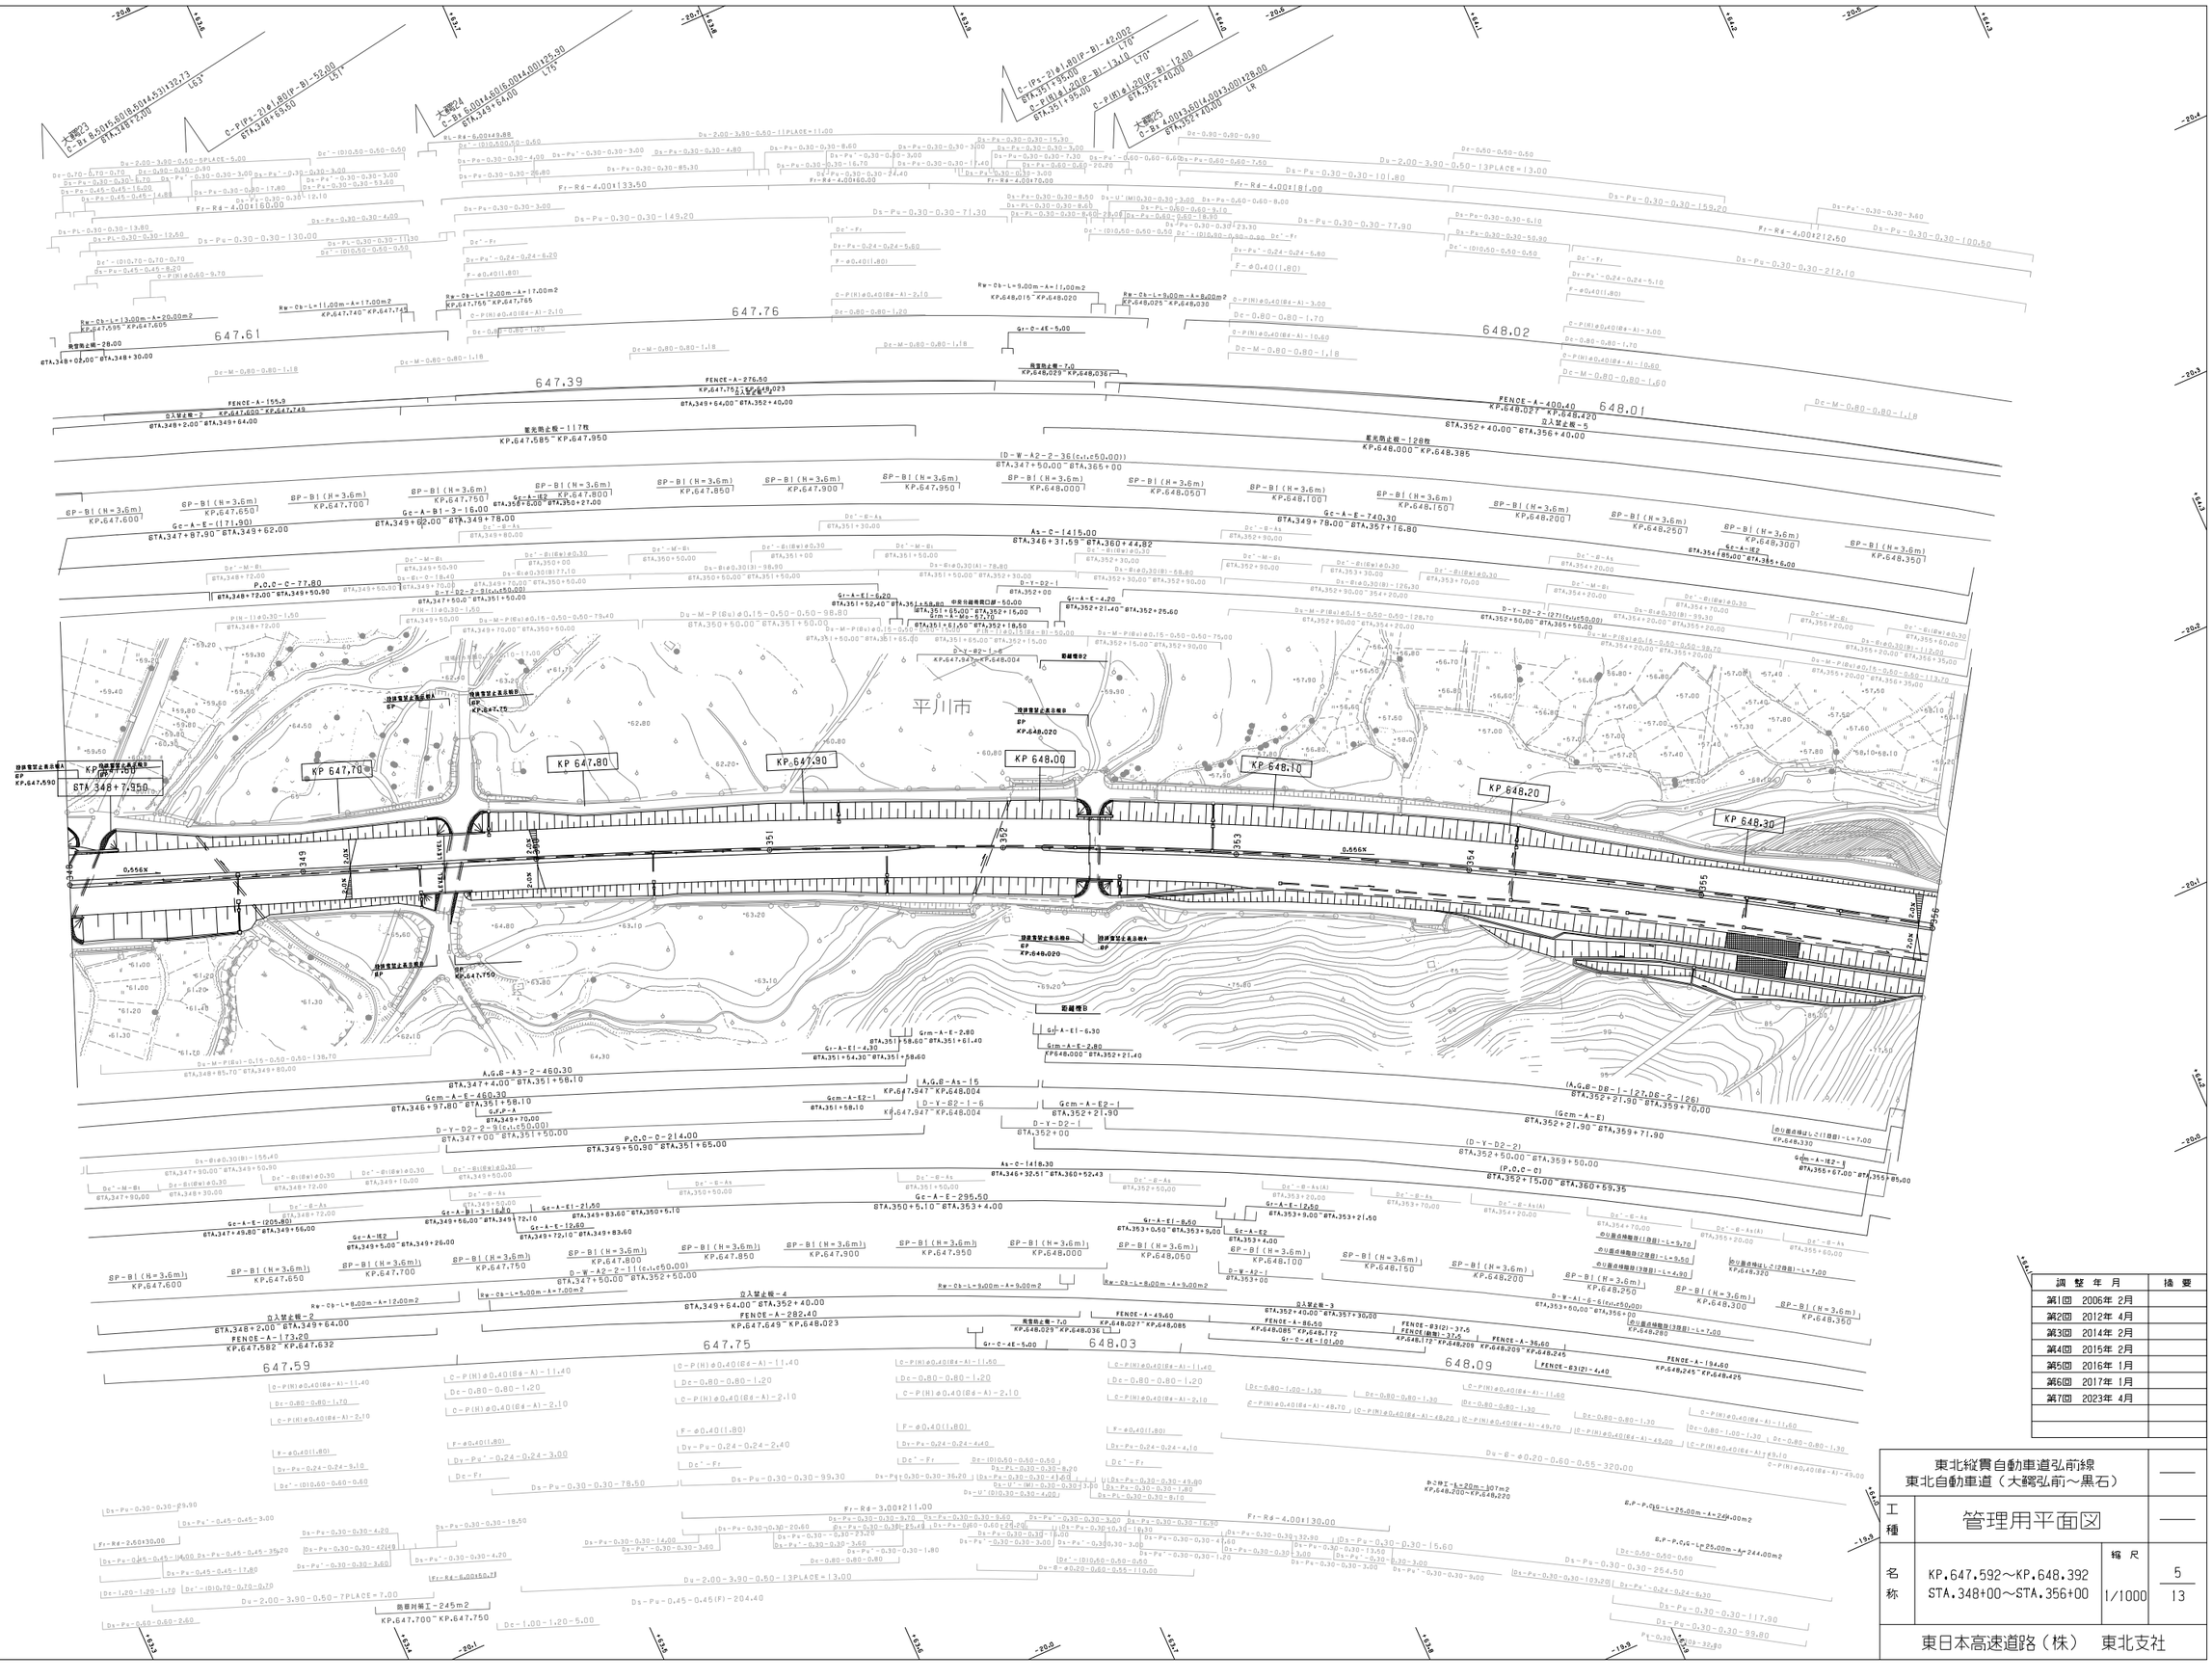
平川市
KP 647.70
KP 647.80
KP.647.90
KP 648.00
KP 648.10
KP 648.20
KP 648.30
647.61
647.76
647.39
648.02
647.59
647.75
648.03
648.09
647.582 KP.647.632
KP.647.649 KP.648.023
KP.647.700 KP.647.750
KP.647.947 KP.648.004
KP.648.027 KP.648.086
KP.648.029 KP.648.036
KP.648.085 KP.648.172
KP.648.209 KP.648.245
KP.648.220 KP.648.425
KP.647.590
KP.647.595 KP.647.605
KP.647.740 KP.647.749
KP.647.765 KP.647.785
KP.648.015 KP.648.020
KP.648.025 KP.648.030
KP.648.027 KP.648.420
KP.648.000 KP.648.385
KP.647.585 KP.647.950
KP.647.600 KP.647.650 KP.647.700 KP.647.750 KP.647.800 KP.647.850 KP.647.900 KP.647.950 KP.648.000 KP.648.050 KP.648.100 KP.648.150 KP.648.200 KP.648.250 KP.648.300 KP.648.350
STA.348+00.00 STA.348+30.00
STA.348+72.00 STA.349+50.90
STA.347+87.90 STA.349+62.00
STA.349+62.00 STA.349+78.00
STA.349+78.00 STA.357+16.80
STA.354+85.00 STA.355+6.00
STA.347+50.00 STA.365+00
STA.346+31.59 STA.360+44.82
STA.347+00 STA.351+50.00
STA.349+00 STA.349+80.00
STA.348+72.00 STA.349+50.90
STA.348+2.00 STA.349+64.00
STA.349+64.00 STA.352+40.00
STA.352+40.00 STA.356+40.00
STA.347+4.00 STA.351+58.10
STA.346+97.80 STA.351+58.10
STA.351+58.60 STA.351+61.40
STA.351+64.30 STA.351+58.60
STA.352+21.90 STA.359+71.90
STA.352+50.00 STA.359+50.00
STA.352+15.00 STA.360+59.35
STA.346+32.51 STA.360+52.43
STA.350+5.10 STA.353+4.00
STA.353+0.50 STA.353+9.00
STA.353+9.00 STA.353+21.50
STA.352+21.90 STA.357+30.00
STA.352+40.00 STA.357+30.00
STA.352+21.40 STA.352+25.60
STA.351+65.00 STA.352+15.00
STA.351+65.00 STA.352+18.50
STA.351+50.00 STA.352+18.50
STA.351+52.40 STA.351+58.60
STA.351+65.00 STA.351+67.40
STA.352+00
STA.352+90.00
STA.353+30.00
STA.354+20.00
STA.354+70.00
STA.355+20.00
STA.356+00
STA.356+35.00
STA.356+35.00
STA.356+85.00
STA.357+00
STA.357+30.00
STA.357+50.00
STA.357+70.00
STA.358+00
STA.358+30.00
STA.358+50.00
STA.358+70.00
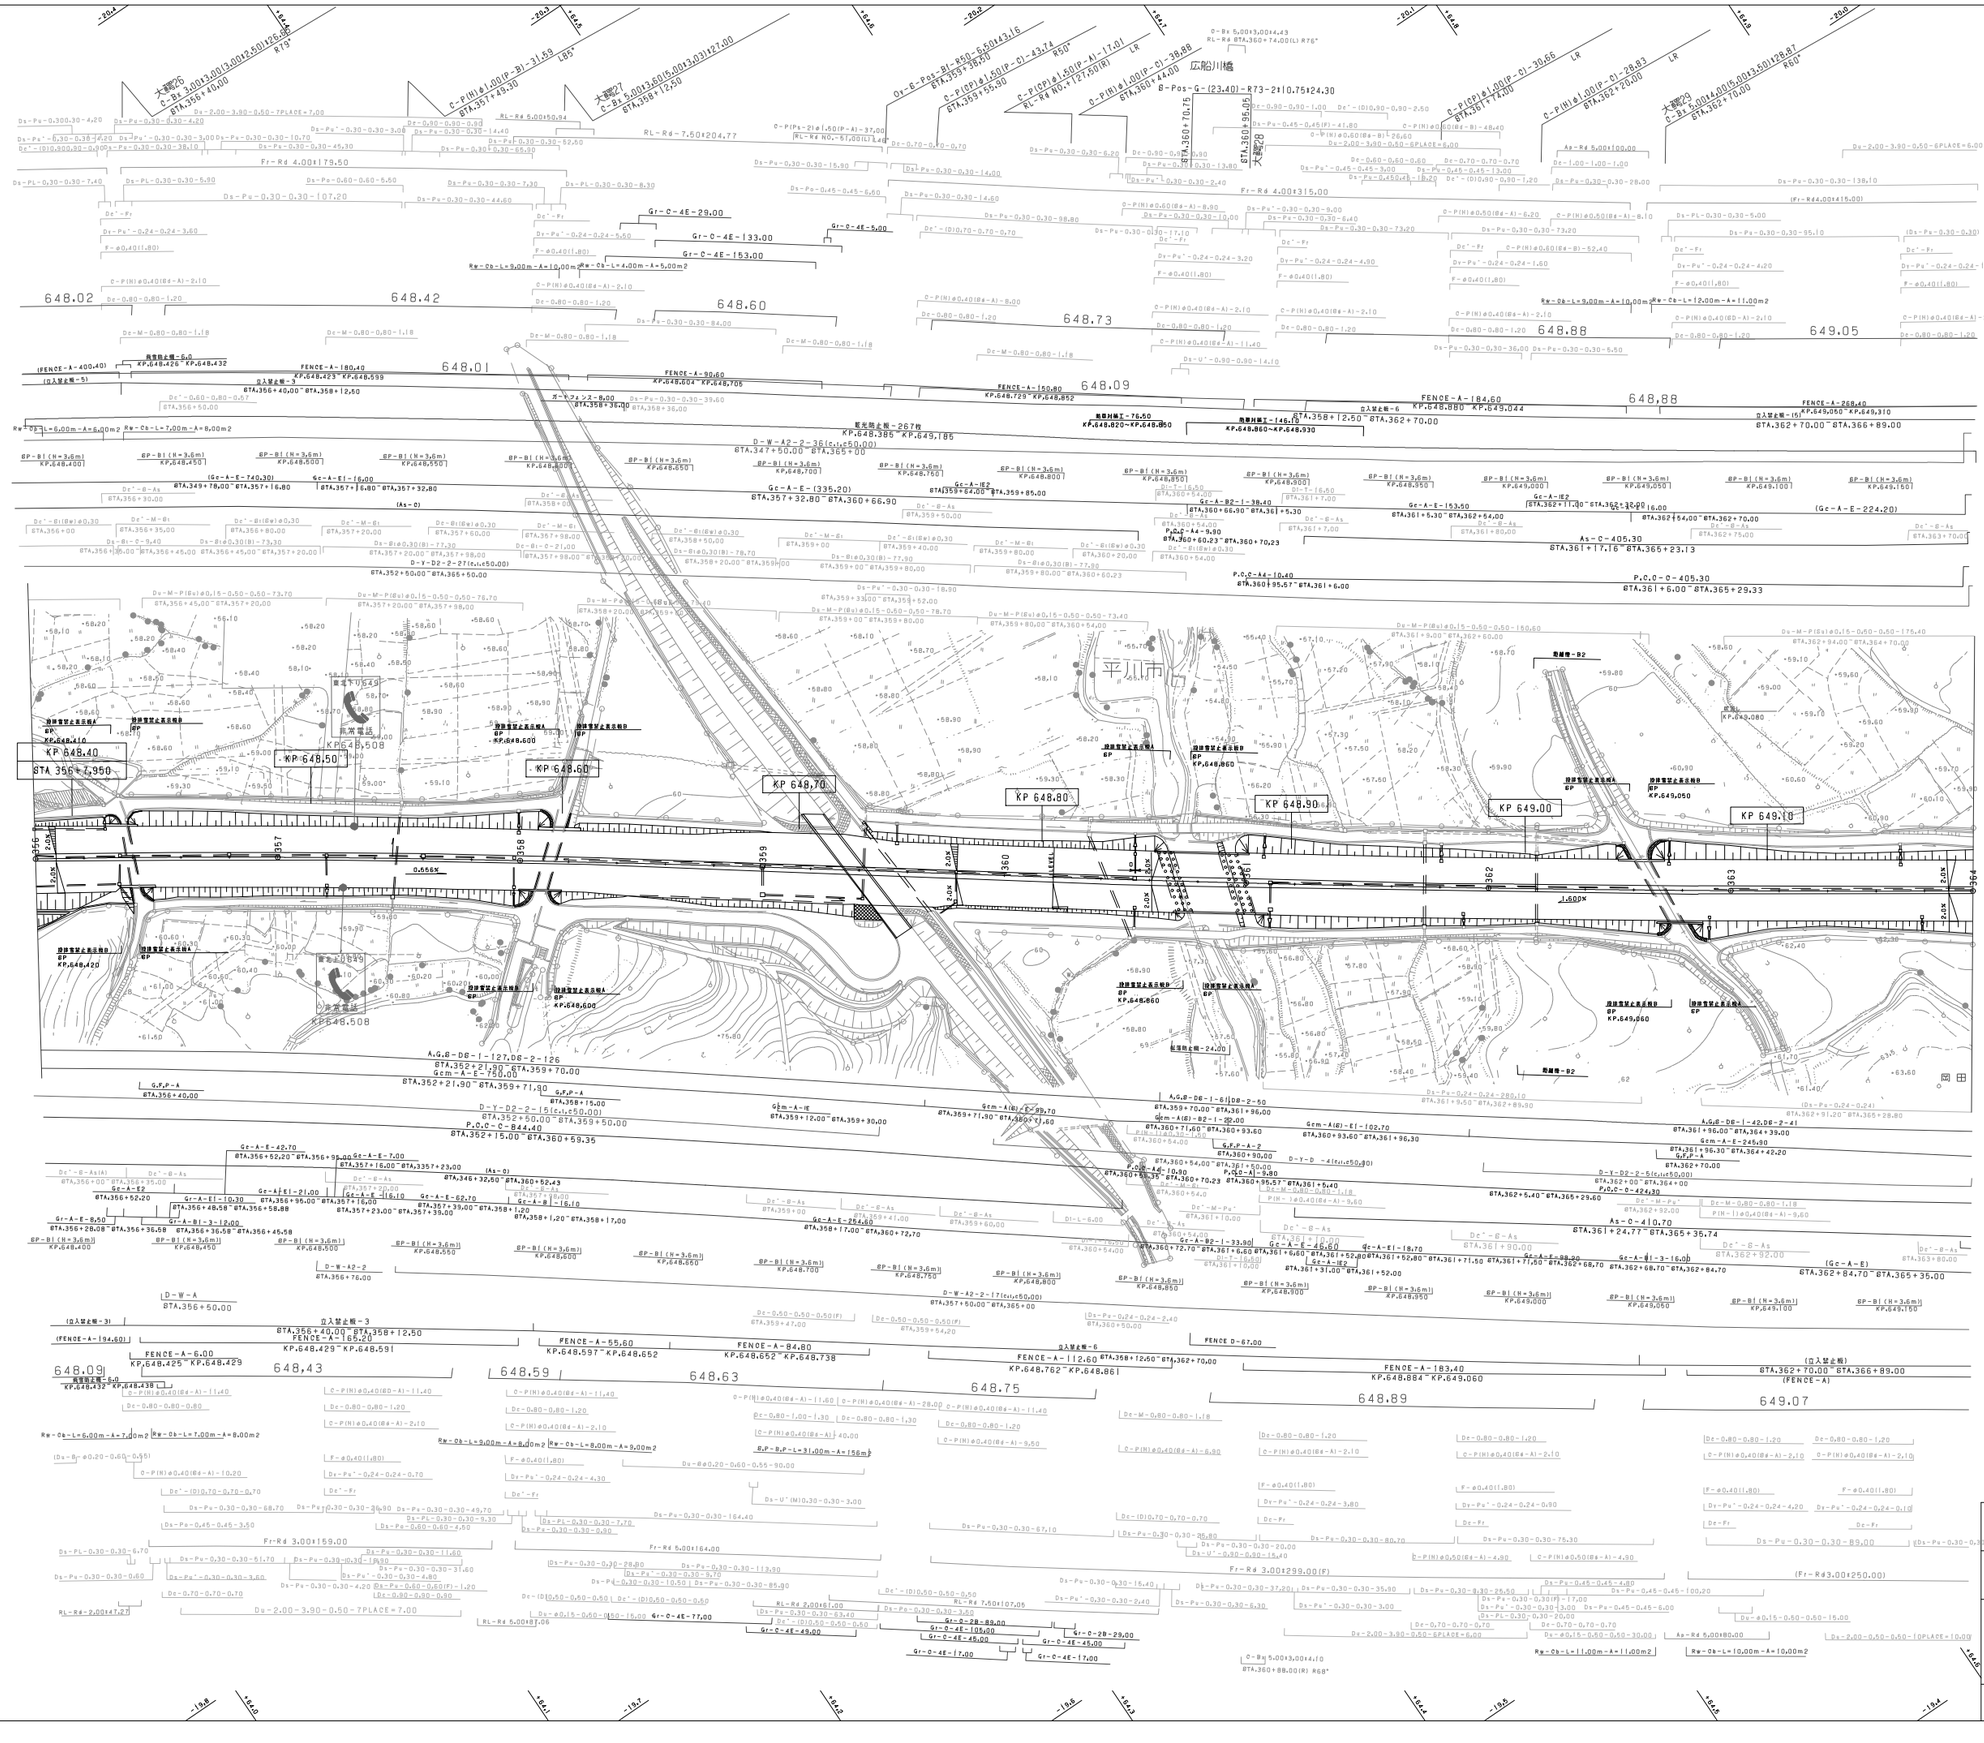
KP 648.40
KP 648.50
KP 648.60
KP 648.70
KP 648.80
KP 648.90
KP 649.00
KP 649.10
KP648.508
KP648.410
KP648.420
KP648.432
KP648.438
KP648.429
KP648.425
KP648.591
KP648.597
KP648.652
KP648.738
KP648.762
KP648.861
KP648.884
KP649.060
KP649.080
KP649.092
KP649.150
KP649.310
STA 356+7.950
STA.356+40.00
STA.357+49.30
STA.358+12.50
STA.358+36.00
STA.359+50.00
STA.360+54.00
STA.361+50.00
STA.362+70.00
STA.363+70.00
STA.365+23.13
STA.365+29.33
STA.366+89.00
広船川橋
平川市
大橋25
大橋27
大橋29
大橋30
Gr-C-4E-29.00
Gr-C-4E-133.00
Gr-C-4E-153.00
Gr-C-4E-5.00
FENCE-A-180.40
FENCE-A-90.60
FENCE-A-150.80
FENCE-A-184.60
FENCE-A-269.60
FENCE-A-6.00
FENCE-A-55.60
FENCE-A-84.80
FENCE-A-112.60
FENCE-A-183.40
FENCE-A-194.60
FENCE-A-165.20
FENCE D-67.00
648.02
648.42
648.60
648.01
648.73
648.88
649.05
648.09
648.43
648.59
648.63
648.75
648.89
649.07
Fr-Rd 4.00×179.50
Fr-Rd 4.00×315.00
RL-R6-7.50×204.77
RL-R4 5.00×150.94
RL-R4 5.00×136.50
RL-R4 5.00×127.00
RL-R4 5.00×164.00
RL-R4 3.00×159.00
RL-R4 3.00×299.00
RL-R4 7.50×107.05
RL-R4 2.00×46.00
RL-R4 5.00×88.06
Gc-A-E-335.20
Gc-A-E-153.50
Gc-A-E-224.20
Gc-A-E-405.30
Gc-A-E-410.40
Gc-A-E-267.80
Gc-A-E-76.50
Gc-A-E-146.00
Gc-A-E-256.60
Gc-A-E-184.60
Gc-A-E-269.60
Gc-A-E-194.60
Gc-A-E-165.20
Gc-A-E-42.70
Gc-A-E-8.50
Gc-A-E-62.70
Gc-A-E-16.10
Gc-A-E-7.00
Gc-A-E-21.00
Gc-A-E-10.30
Gc-A-E-12.00
Gc-A-E-16.10
Gc-A-E-16.60
Gc-A-E-18.70
Gc-A-E-16.00
Gc-A-E-3-16.00
Gc-A-E-3-12.00
Gc-A-E-3-18.40
Gc-A-E2-11.30
Gc-A-E2-9.90
Gc-A-E2-4.00
Gc-A-E2-22.80
Gc-A-E-46.60
Gc-A-E-68.70
Gc-A-E-84.70
Gc-A-E-35.58
Gc-A-E-28.08
Gc-A-E-45.58
Gc-A-E-48.58
Gc-A-E-58.88
Gc-A-E-52.20
Gc-A-E-98.20
Gc-A-E-52.20
Gc-A-E-10.90
Gc-A-E-5.80
Gc-A-E-24.60
Gc-A-E-39.40
Gc-A-E-30.60
Gc-A-E-18.60
Gc-A-E-17.00
Gc-A-E-49.00
Gc-A-E-45.00
Gc-A-E-105.00
Gc-A-E-89.00
Gc-A-E-77.00
Gc-A-E-17.00
Gc-A-E-45.00
Gc-A-E-29.00
Gcm-A-E-750.00
Gcm-A-E-245.90
Gcm-A-E-102.70
Gcm-A-E-99.70
Gcm-A-E-12.00
Gcm-A-E-2-99.00
Gcm-A-E-1-60.00
Gcm-A-E-1-42.00
Gcm-A-E-2-41.00
D-W-A2-2-36(t=1,t=50.00)
D-W-D2-2-21(t=1,t=50.00)
D-W-D2-2-15(t=1,t=50.00)
D-W-D2-2-5(t=1,t=50.00)
D-W-A2-2-17(t=1,t=50.00)
D-W-A2-2
D-W-A
D-Y-D2-2-5(t=1,t=50.00)
D-Y-D-4(t=1,t=50.00)
D-Y-A2-1-5.80
D-Y-A2-1-10.90
D-Y-A2-1-9.80
D-Y-A2-1-13.90
D-Y-A2-1-7.00
D-Y-A2-1-6.10
D-Y-A2-1-6.60
D-Y-A2-1-5.40
D-Y-A2-1-3.90
D-Y-A2-1-3.00
D-Y-A2-1-2.70
D-Y-A2-1-2.50
D-Y-A2-1-1.80
D-Y-A2-1-1.60
D-Y-A2-1-1.50
D-Y-A2-1-0.00
D-Y-A2-1-0.10
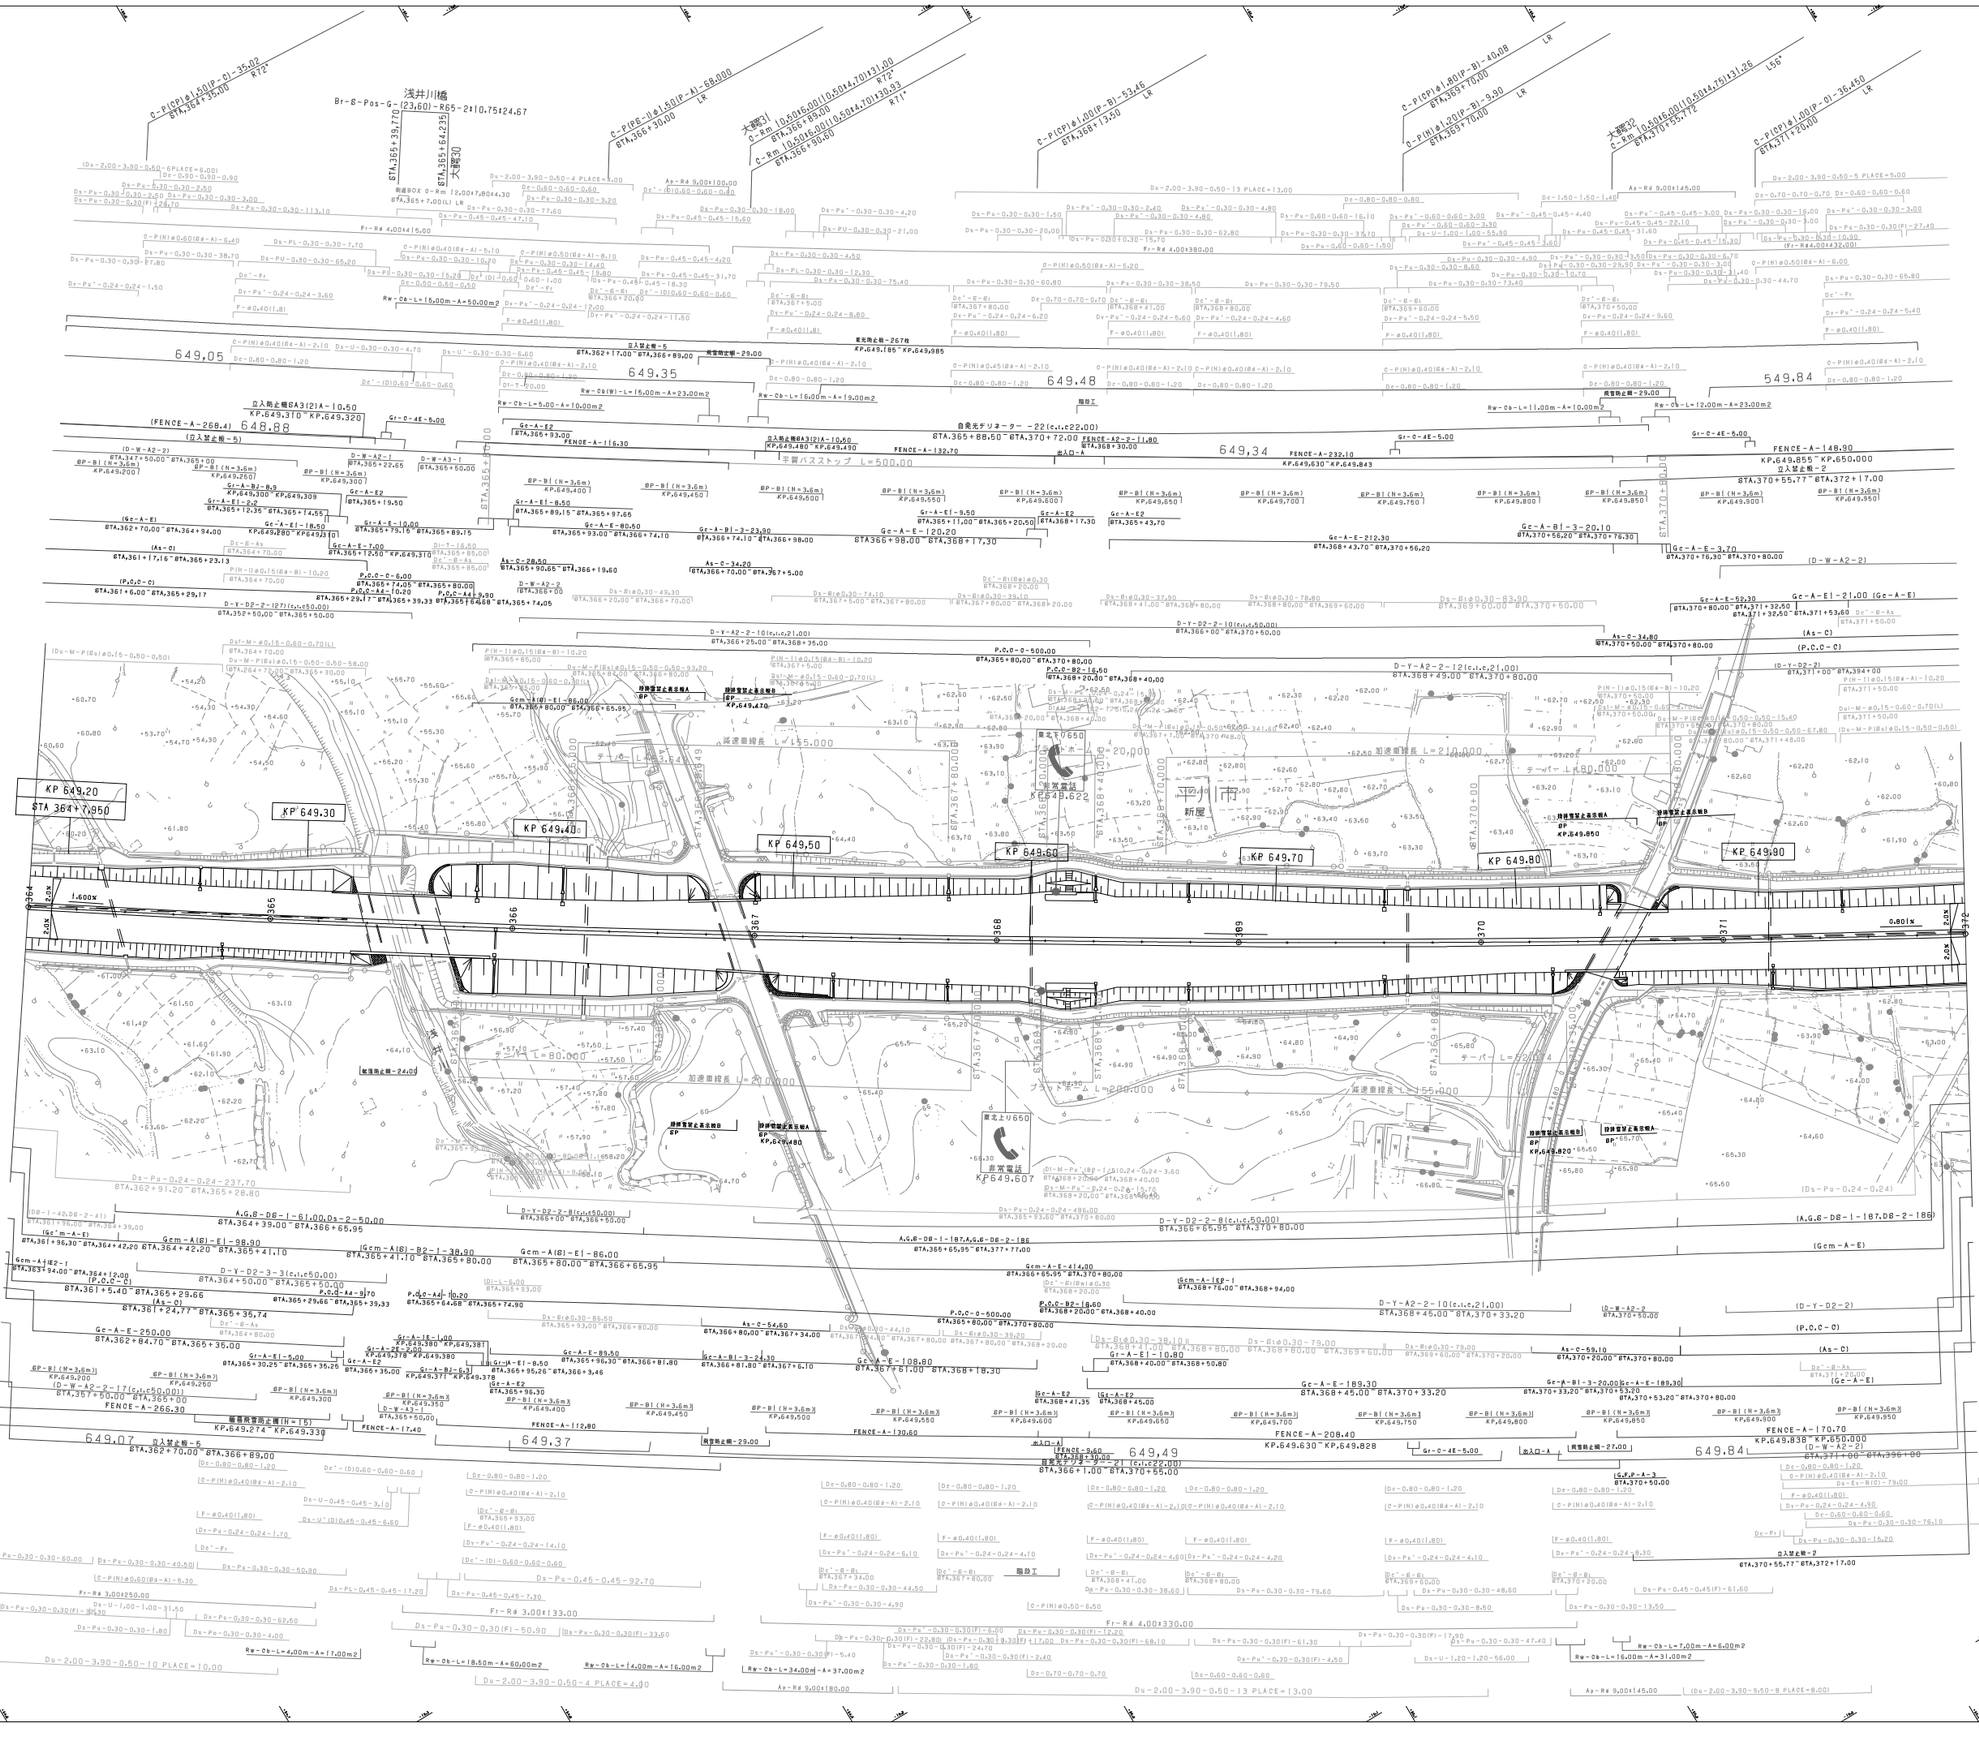

調整年月	摘要
第1回 2006年 2月	
第2回 2011年 5月	
第3回 2015年 2月	
第4回 2017年 1月	
第5回 2023年 4月	

東北縦貫自動車道弘前線
東北自動車道（大鰐弘前～黒石）

工種	管理用平面図		
名称	KP.649.192～KP.649.992 STA.364+00～STA.372+00	縮尺 1/1000	7 13

東日本高速道路（株） 東北支社

東北縦貫自動車道弘前線
東北自動車道（大鰐弘前～黒石）

工種	管理用平面図		
名称	KP.649.992～KP.650.792 STA.372+00～STA.380+00	縮尺 1/1000	8 13

東日本高速道路（株）　東北支社

調整年月	摘要
第1回　2006年 2月	
第2回　2011年 5月	
第3回　2012年 4月	
第4回　2014年 2月	
第5回　2015年 2月	
第6回　2017年 1月	
第7回　2023年 4月	

東北縦貫自動車道弘前線
東北自動車道（大鰐弘前～黒石）

工種	管理用平面図		
名称	KP.650.792～KP.651.592 STA.380+00～STA.388+00	縮尺 1/1000	9 13

東日本高速道路（株）　東北支社

調整年月	摘要
第1回　2006年 2月	
第2回　2011年 5月	
第3回　2015年 2月	
第4回　2017年 1月	
第5回　2023年 4月	

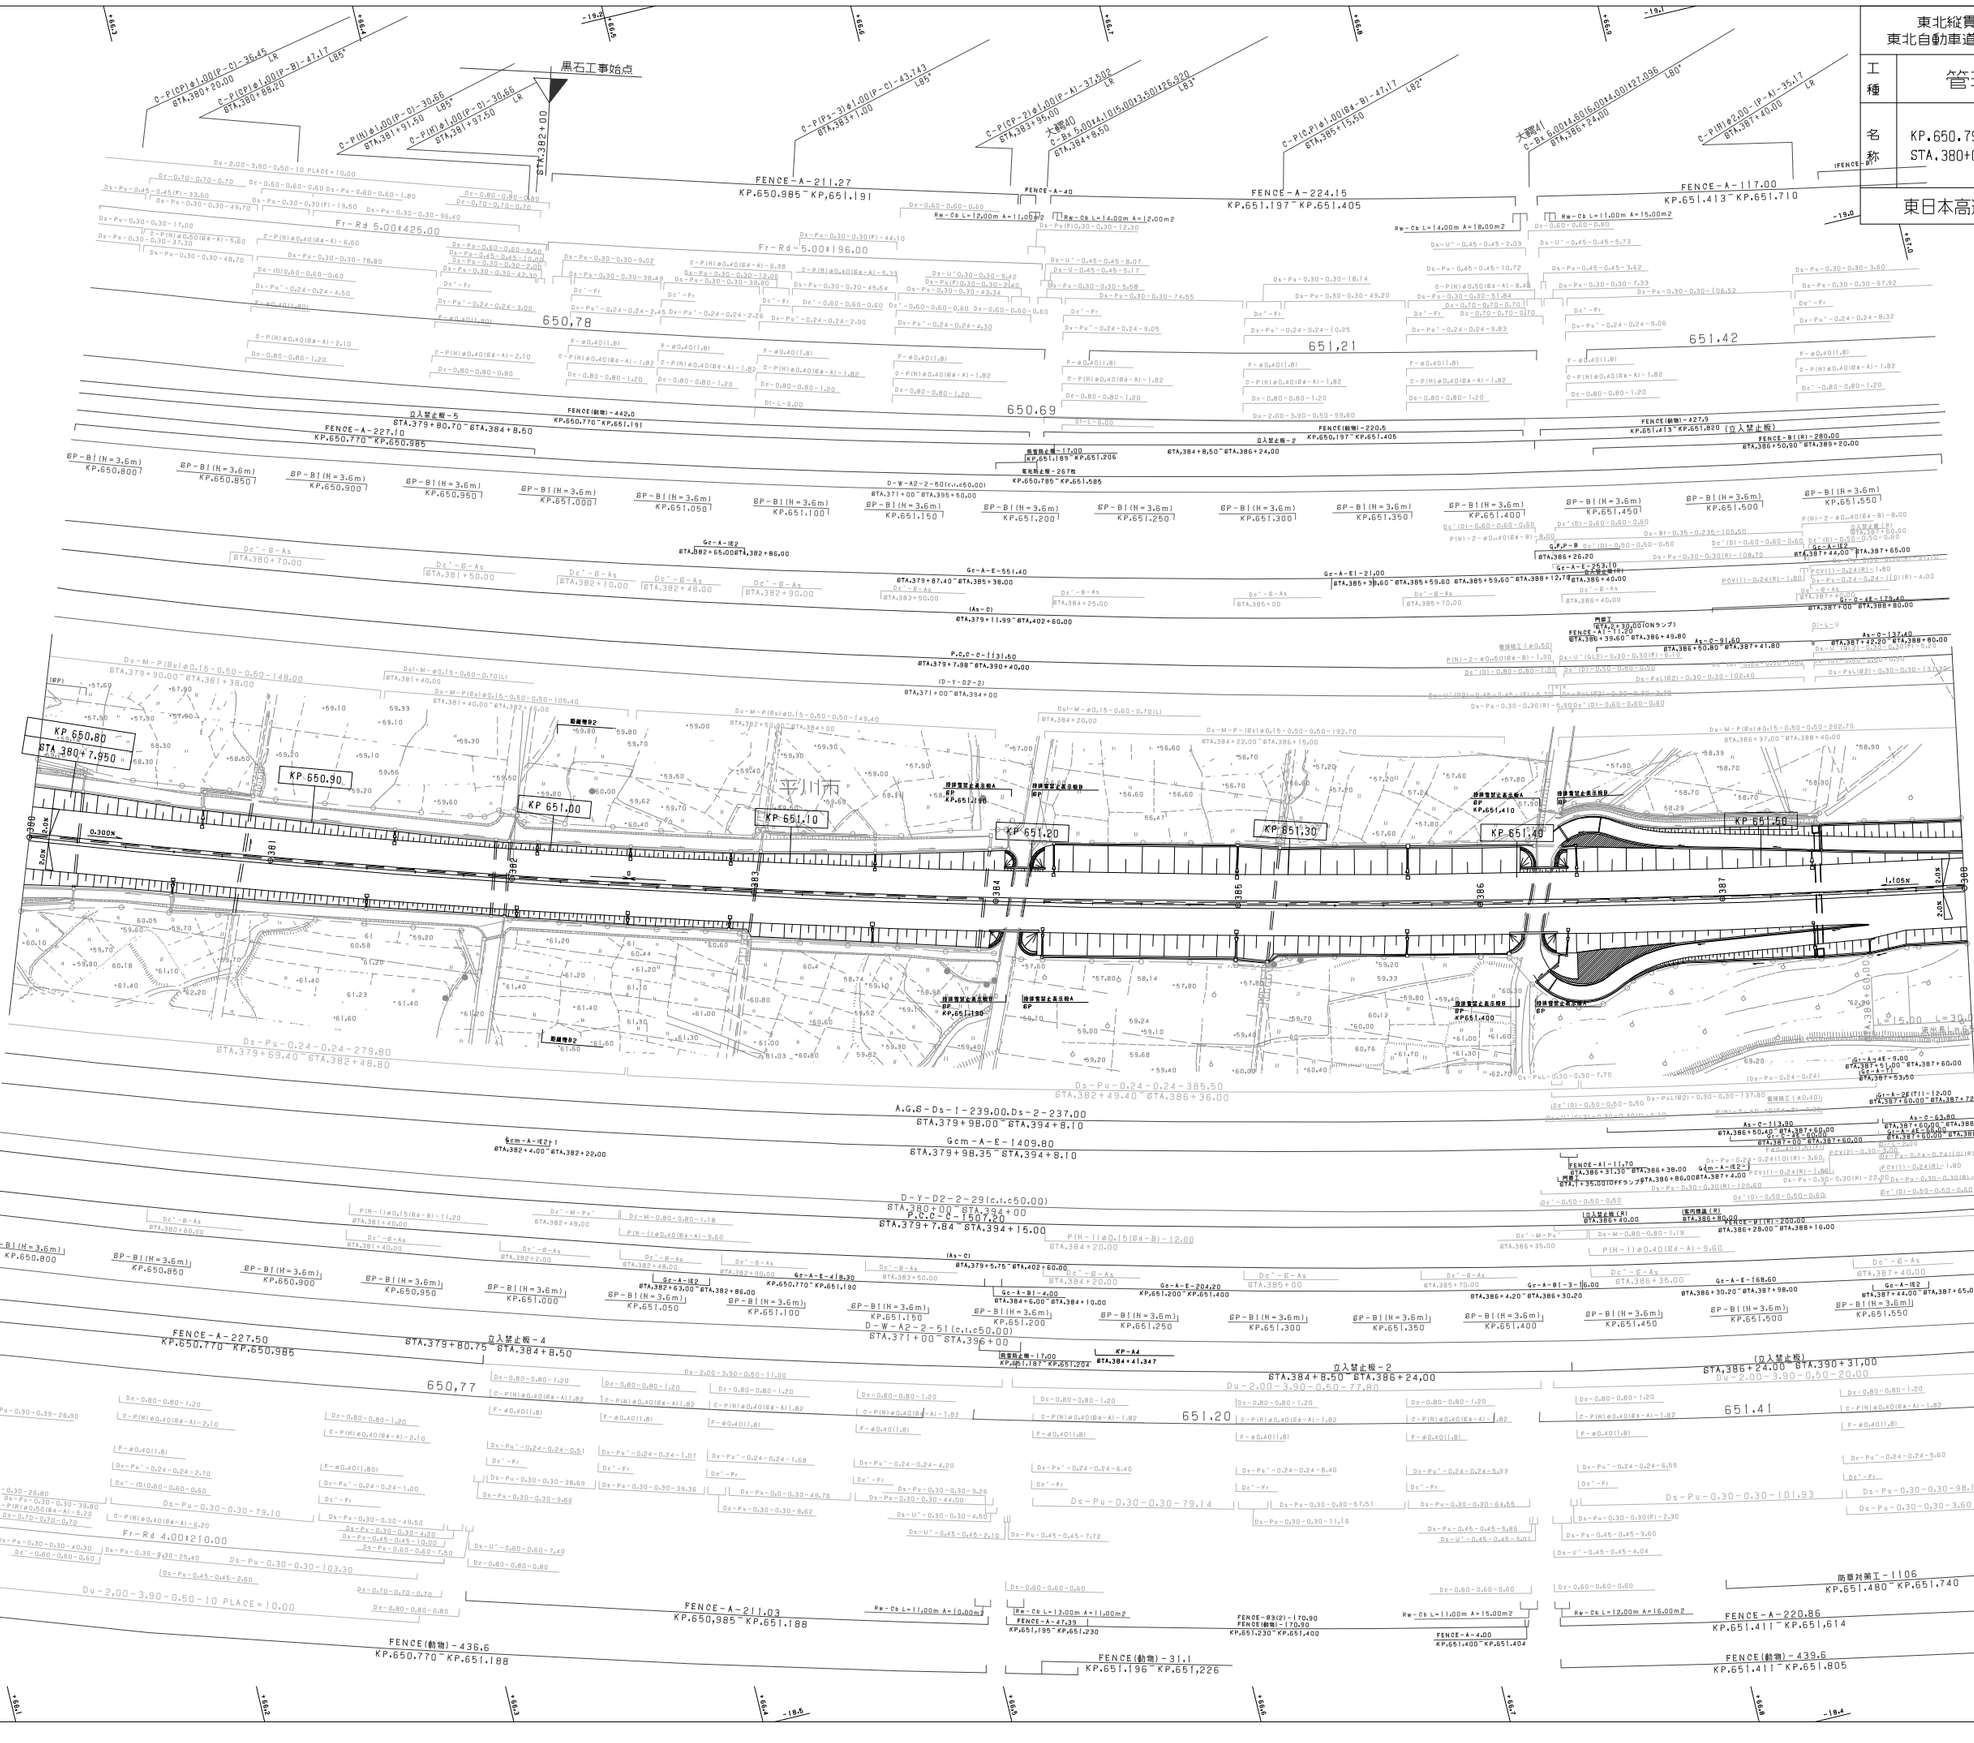
黒石工事始点
STA.382+00
KP.650.985～KP.651.191
KP.651.197～KP.651.405
KP.651.413～KP.651.710
KP 650.80
STA 380+7.950
KP 650.90
KP 651.00
KP 651.10
KP 651.20
KP 651.30
KP 651.40
KP 651.50
平川市
650.78
650.69
651.21
651.42
650.77
651.20
651.41
FENCE-A-227.10
KP.650.770～KP.650.985
FENCE-A-211.27
KP.650.985～KP.651.191
FENCE-A-40
FENCE-A-224.15
KP.651.197～KP.651.405
FENCE-A-117.00
KP.651.413～KP.651.710
FENCE-A-211.03
KP.650.985～KP.651.188
FENCE-A-47.39
KP.651.195～KP.651.230
FENCE-A-4.00
KP.651.400～KP.651.404
FENCE-A-220.86
KP.651.411～KP.651.614
FENCE(動物)-436.6
KP.650.770～KP.651.188
FENCE(動物)-31.1
KP.651.196～KP.651.226
FENCE(動物)-170.90
KP.651.230～KP.651.400
FENCE(動物)-439.6
KP.651.411～KP.651.805
立入禁止板-5
STA.379+80.70～STA.384+8.50
立入禁止板-4
STA.379+80.75～STA.384+8.50
立入禁止板-2
STA.384+8.50～STA.386+24.00
(立入禁止板)
STA.386+24.00～STA.390+31.00
A.G.B-Ds-1-239.00,Ds-2-237.00
STA.379+98.00～STA.394+8.10
Gcm-A-E-1409.80
STA.379+98.35～STA.394+8.10
D-Y-D2-2-29(c.t.c50.00)
STA.380+00～STA.394+00
P.C.C-C-1507.20
STA.379+7.84～STA.394+15.00
D-W-A2-2-50(c.t.c50.00)
STA.379+00～STA.395+50.00
D-W-A2-2-5(c.t.c50.00)
STA.371+00～STA.396+00
P.C.C-C-1131.50
STA.379+7.98～STA.390+40.00
(As-C)
STA.379+11.98～STA.402+60.00
Gc-A-E-551.40
STA.379+87.40～STA.385+38.00
Gc-A-E1-21.00
STA.385+38.60～STA.385+59.60
STA.385+59.60～STA.388+12.60
Gc-A-E-253.10
STA.386+40.00～STA.387+44.00
Gc-A-E2
STA.382+65.00～STA.382+86.00
Gcm-A-E2-?
STA.382+4.00～STA.382+22.00
Gcm-A-E1
STA.387+35.00～STA.388+86.00
Gc-A-E-204.20
KP.651.200～KP.651.400
Gc-A-E1-4.00
STA.384+6.00～STA.384+10.00
Gc-A-E-168.60
STA.386+30.20～STA.387+98.00
Gc-A-E2
STA.387+44.00～STA.387+65.00
Gc-A-E1
STA.387+44.00～STA.387+65.00
Gc-A-E-137.40
STA.387+42.20～STA.388+80.00
Gc-A-E1-26(T1)-12.00
STA.387+60.00～STA.387+72.00
Gc-A-E-113.00
STA.386+50.00～STA.387+60.00
Gc-A-E-63.80
STA.387+60.00～STA.388+25.00
Gc-A-E-113.00
STA.387+60.00～STA.388+25.00
Gc-A-E-137.40
STA.387+60.00～STA.388+80.00
Gc-A-E-?
STA.387+60.00～STA.387+80.00
Gc-A-E-?
STA.387+60.00～STA.387+80.00
Gc-A-E-?
STA.387+60.00～STA.387

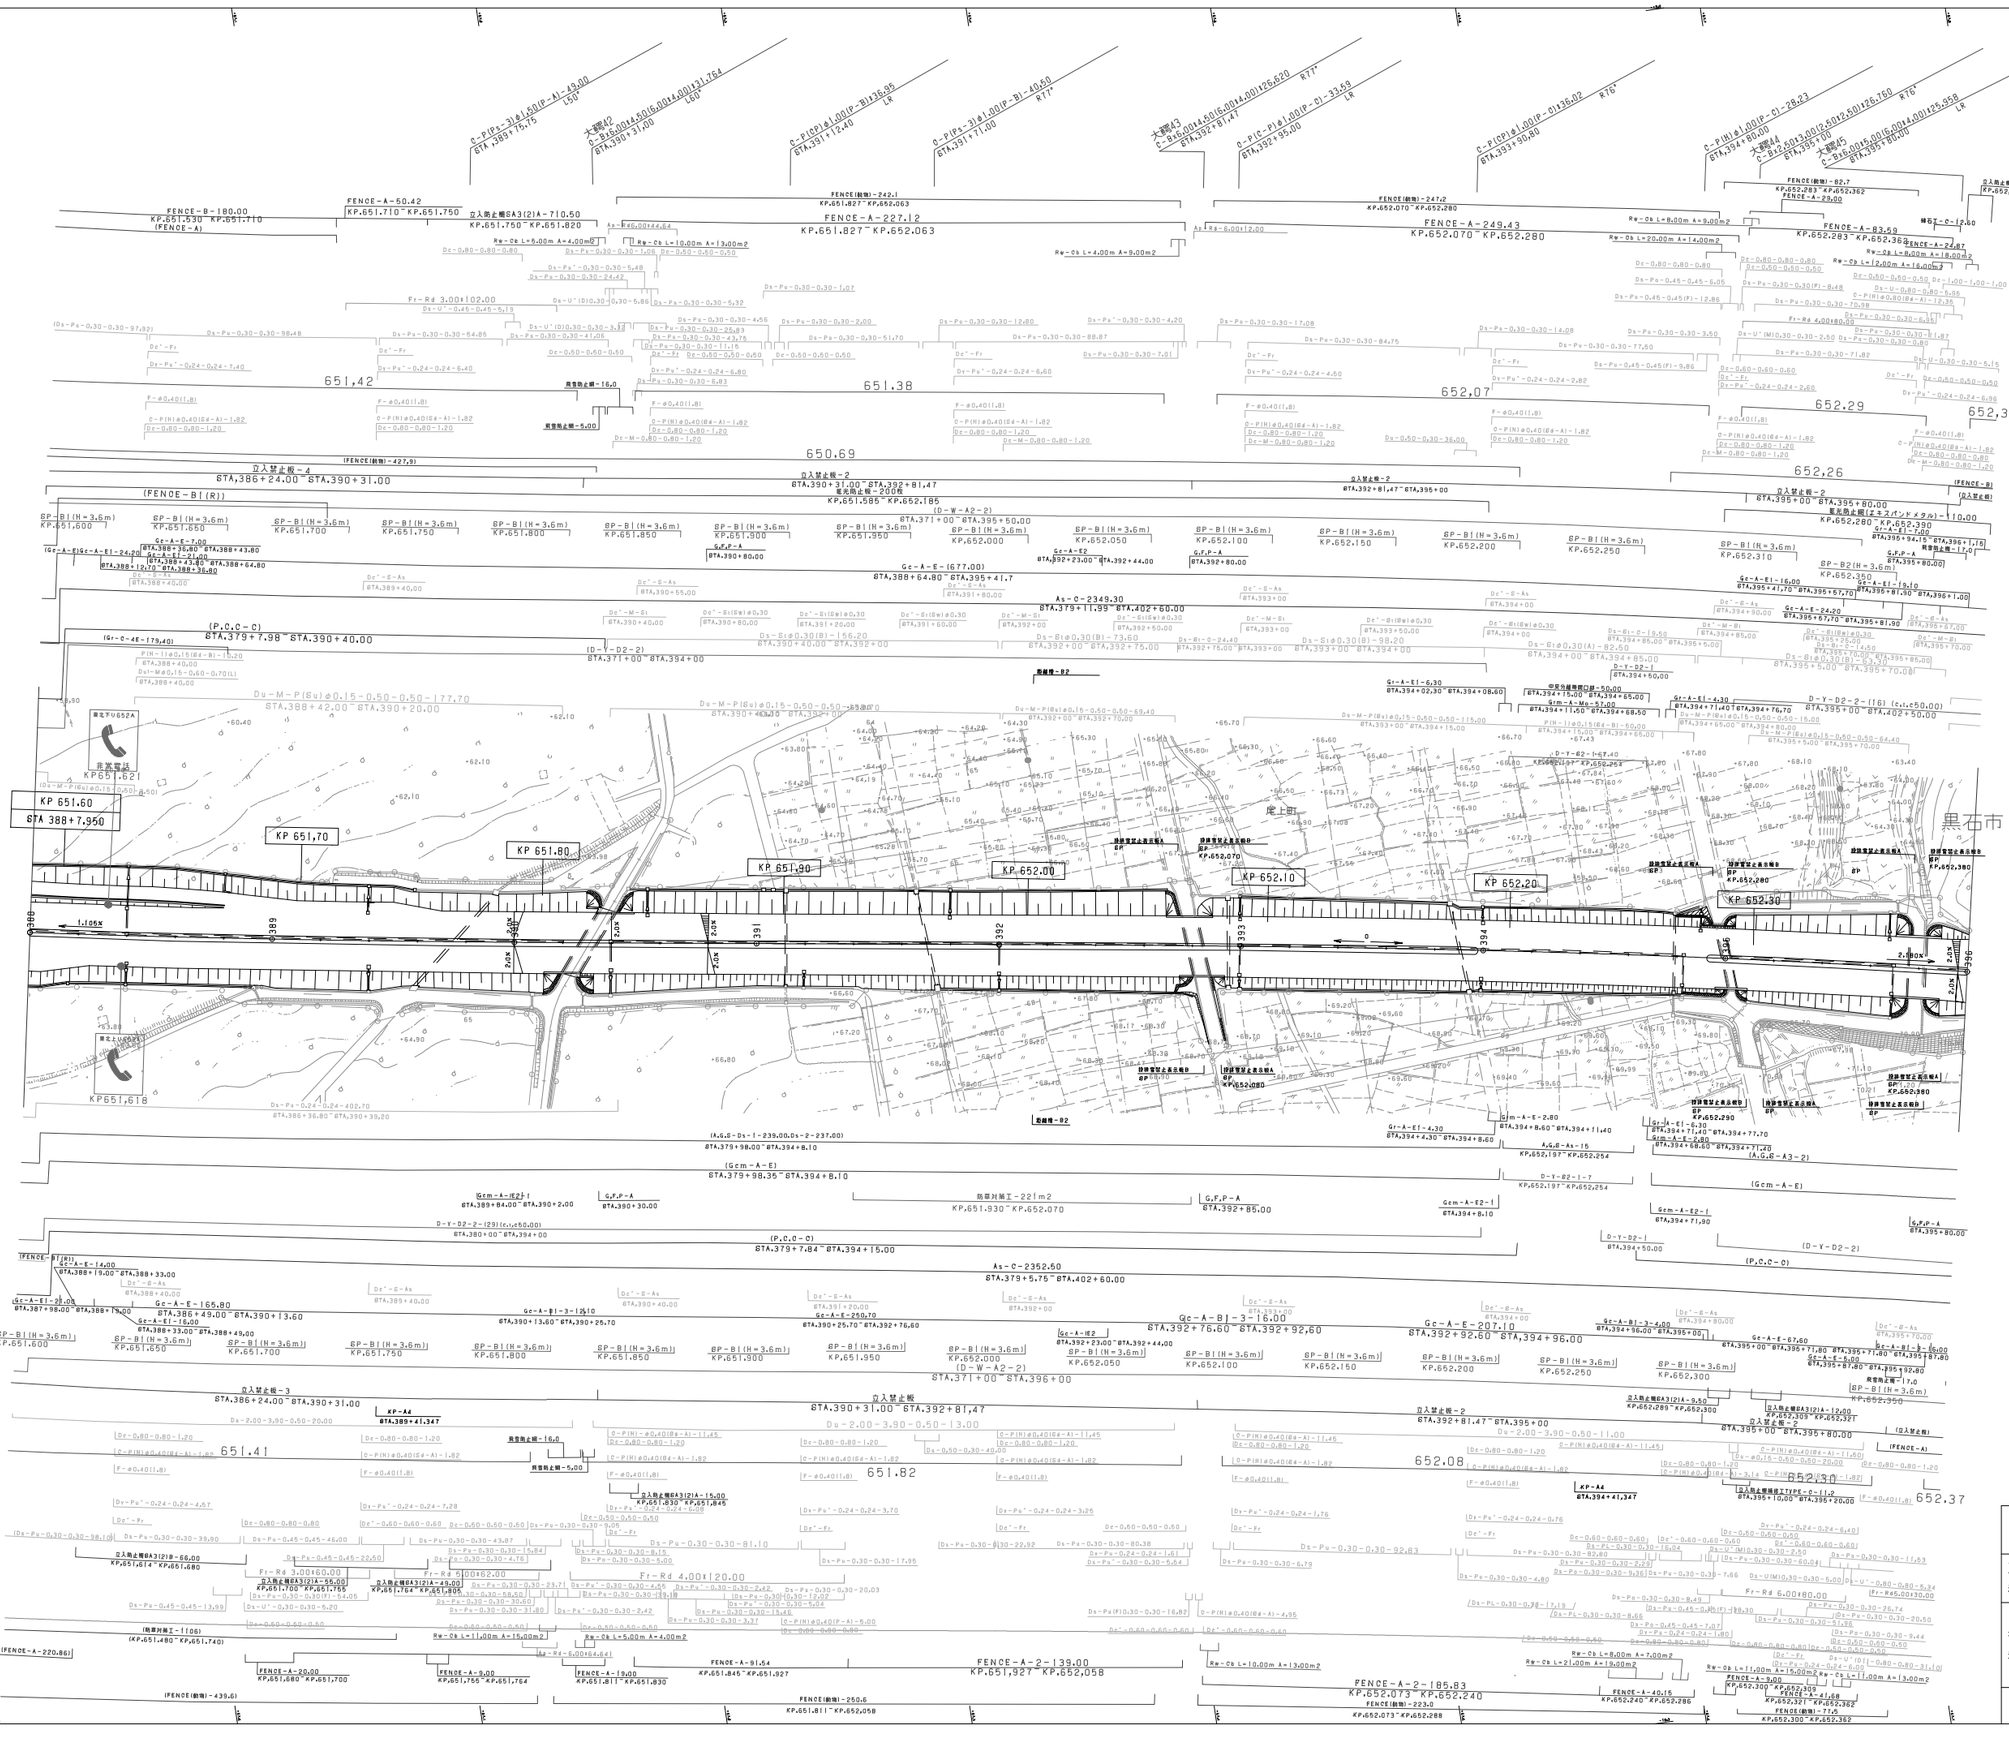
FENCE-A-50.42
KP.651.710~KP.651.750
FENCE-B-180.00
KP.651.530~KP.651.710
(FENCE-A)
立入防止幅SA3(2)A-710.50
KP.651.750~KP.651.820
FENCE(鋳物)-242.1
KP.651.827~KP.652.063
FENCE-A-227.12
KP.651.827~KP.652.063
FENCE(鋳物)-247.2
KP.652.070~KP.652.280
FENCE-A-249.43
KP.652.070~KP.652.280
FENCE(鋳物)-82.7
KP.652.283~KP.652.362
FENCE-A-29.00
FENCE-A-83.59
KP.652.283~KP.652.364
FENCE-A-22.87
FENCE-A-50.00
KP.652.364~KP.652.414
立入防止幅SA3(2)B-12.00
KP.652.370~KP.652.380
補SZ-C-12.00
651,42
651,38
650,69
652,07
652,29
652,37
652,26
立入禁止板-4
STA.386+24.00~STA.390+31.00
立入禁止板-2
STA.390+31.00~STA.392+81.47
立入禁止板-2
STA.392+81.47~STA.395+00
立入禁止板-2
STA.395+00~STA.395+80.00
(FENCE-B(R))
(FENCE-B)
(立入禁止板)
(FENCE-B(R))
SP-B1(H=3.6m)
KP.651.600
SP-B1(H=3.6m)
KP.651.650
SP-B1(H=3.6m)
KP.651.700
SP-B1(H=3.6m)
KP.651.750
SP-B1(H=3.6m)
KP.651.800
SP-B1(H=3.6m)
KP.651.850
SP-B1(H=3.6m)
KP.651.900
SP-B1(H=3.6m)
KP.651.950
SP-B1(H=3.6m)
KP.652.000
SP-B1(H=3.6m)
KP.652.050
SP-B1(H=3.6m)
KP.652.100
SP-B1(H=3.6m)
KP.652.150
SP-B1(H=3.6m)
KP.652.200
SP-B1(H=3.6m)
KP.652.250
SP-B1(H=3.6m)
KP.652.310
SP-B2(H=3.6m)
KP.652.350
(D-W-A2-2)
STA.371+00~STA.395+50.00
(D-W-A2-2)
STA.371+00~STA.396+00
(P.C.C-C)
STA.379+7.98~STA.390+40.00
(P.C.C-C)
STA.379+7.84~STA.394+15.00
(P.C.C-C)
STA.379+7.84~STA.394+15.00
(D-Y-D2-2)
Gc-A-E-7.00
STA.388+36.80~STA.388+43.80
Gc-A-E1-24.20
STA.388+43.80~STA.388+64.80
Gc-A-E-(677.00)
STA.388+64.80~STA.395+41.7
Gc-A-E-207.10
STA.392+92.60~STA.394+96.00
Gc-A-E-67.60
STA.395+00~STA.395+67.60
Gc-A-E1-16.00
STA.395+41.70~STA.395+57.70
Gc-A-E1-19.10
STA.395+57.70~STA.395+81.90
Gc-A-E-24.20
STA.395+67.70~STA.395+91.90
Gc-A-E1-6.30
STA.394+22.30~STA.394+28.60
Gc-A-E1-4.30
STA.394+71.40~STA.394+76.70
Gc-A-E-2.80
STA.394+8.60~STA.394+11.40
Gc-A-E-2.80
STA.394+68.60~STA.394+71.40
Gcm-A-E2-1
STA.394+8.10
Gcm-A-E2-1
STA.394+71.90
Gc-A-E1-2.00
STA.394+11.40~STA.394+13.40
Gc-A-E1-2.00
STA.394+66.70~STA.394+68.60
Gc-A-E1-2.00
STA.394+13.40~STA.394+15.40
Gc-A-E1-2.00
STA.394+64.70~STA.394+66.70
Gc-A-E1-2.00
STA.394+15.40~STA.394+17.40
Gc-A-E1-2.00
STA.394+62.70~STA.394+64.70
Gc-A-E1-2.00
STA.394+17.40~STA.394+19.40
Gc-A-E1-2.00
STA.394+60.70~STA.394+62.70
Gc-A-E1-2.00
STA.394+19.40~STA.394+21.40
Gc-A-E1-2.00
STA.394+58.70~STA.394+60.70
Gc-A-E1-2.00
STA.394+21.40~STA.394+23.40
Gc-A-E1-2.00
STA.394+56.70~STA.394+58.70
Gc-A-E1-2.00
STA.394+23.40~STA.394+25.40
Gc-A-E1-2.00
STA.394+54.70~STA.394+56.70
Gc-A-E1-2.00
STA.394+25.40~STA.394+27.40
Gc-A-E1-2.00
STA.394+52.70~STA.394+54.70
Gc-A-E1-2.00
STA.394+27.40~STA.394+29.40
Gc-A-E1-2.00
STA.394+50.70~STA.394+52.70
Gc-A-E1-2.00
STA.394+29.40~STA.394+31.40
Gc-A-E1-2.00
STA.394+48.70~STA.394+50.70
Gc-A-E1-2.00
STA.394+31.40~STA.394+33.40
Gc-A-E1-2.00
STA.394+46.70~STA.394+48.70
Gc-A-E1-2.00
STA.394+33.40~STA.394+35.40
Gc-A-E1-2.00
STA.394+44.70~STA.394+46.70
Gc-A-E1-2.00
STA.394+35.40~STA.394+37.40
Gc-A-E1-2.00
STA.394+42.70~STA.394+44.70
Gc-A-E1-2.00
STA.394+37.40~STA.394+39.40
Gc-A-E1-2.00
STA.394+40.70~STA.394+42.70
Gc-A-E1-2.00
STA.394+39.40~STA.394+41.40
Gc-A-E1-2.00
STA.394+38.70~STA.394+40.70
Gc-A-E1-2.00
STA.394+41.40~STA.394+43.40
Gc-A-E1-2.00
STA.394+36.70~STA.394+38.70
Gc-A-E1-2.00
STA.394+43.40~STA.394+45.40
Gc-A-E1-2.00
STA.394+34.70~STA.394+36.70
Gc-A-E1-2.00
STA.394+45.40~STA.394+47.40
Gc-A-E1-2.00
STA.394+32.70~STA.394+34.70
Gc-A-E1-2.00
STA.394+47.40~STA.394+49.40
Gc-A-E1-2.00
STA.394+30.70~STA.394+32.70
Gc-A-E1-2.00
STA.394+49.40~STA.394+51.40
Gc-A-E1-2.00
STA.394+28.70~STA.394+30.70
Gc-A-E1-2.00
STA.394+51.40~STA.394+53.40
Gc-A-E1-2.00
STA.394+26.70~STA.394+28.70
Gc-A-E1-2.00
STA.394+53.40~STA.394+55.40
Gc-A-E1-2.00
STA.394+24.70~STA.394+26.70
Gc-A-E1-2.00
STA.394+55.40~STA.394+57.40
Gc-A-E1-2.00
STA.394+22.70~STA.394+24.70
Gc-A-E1-2.00
STA.394+57.40~STA.394+59.40
Gc-A-E1-2.00
STA.394+20.70~STA.394+22.70
Gc-A-E1-2.00
STA.394+59.40~STA.394+61.40
Gc-A-E1-2.00
STA.394+18.70~STA.394+20.70
Gc-A-E1-2.00
STA.394+61.40~STA.394+63.40
Gc-A-E1-2.00
STA.394+16.70~STA.394+18.70
Gc-A-E1-2.00
STA.394+63.40~STA.394+65.40
Gc-A-E1-2.00
STA.394+14.70~STA.394+16.70
Gc-A-E1-2.00
STA.394+65.40~STA.394+67.40
Gc-A-E1-2.00
STA.394+12.70~STA.394+14.70
Gc-A-E1-2.00
STA.394+67.40~STA.394+69.40
Gc-A-E1-2.00
STA.394+10.70~STA.394+12.70
Gc-A-E1-2.00
STA.394+69.40~STA.394+71.40
Gc-A-E1-2.00
STA.394+8.70~STA.394+10.70
Gc-A-E1-2.00
STA.394+71.40~STA.394+73.40
Gc-A-E1-2.00
STA.394+6.70~STA.394+8.70
Gc-A-E1-2.00
STA.394+73.40~STA.394+75.40
Gc-A-E1-2.00
STA.394+4.70~STA.394+6.70
Gc-A-E1-2.00
STA.394+75.40~STA.394+77.40
Gc-A-E1-2.00
STA.394+2.70~STA.394+4.70
Gc-A-E1-2.00
STA.394+77.40~STA.394+79.40
Gc-A-E1-2.00
STA.394+0.70~STA.394+2.70
Gc-A-E1-2.00
STA.394+79.40~STA.394+81.40
Gc-A-E1-2.00
STA.394+81.40~STA.394+83.40
Gc-A-E1-2.00
STA.394+83.40~STA.394+85.40
Gc-A-E1-2.00
STA.394+85.40~STA.394+87.40
Gc-A-E1-2.00
STA.394+87.40~STA.394+89.40
Gc-A-E1-2.00
STA.394+89.40~STA.394+91.40
Gc-A-E1-2.00
STA.394+91.40~STA.394+93.40
Gc-A-E1-2.00
STA.394+93.40~STA.394+95.40
Gc-A-E1-2.00
STA.394+95.40~STA.394+97.40
Gc-A-E1-2.00
STA.394+97.40~STA.394+99.40
Gc-A-E1-2.00
STA.394+99.40~STA.395+01.40
Gc-A-E1-2.00
STA.395+01.40~STA.395+03.40
Gc-A-E1-2.00
STA.395+03.40~STA.395+05.40
Gc-A-E1-2.00
STA.395+05.40~STA.395+07.40
Gc-A-E1-2.00
STA.395+07.40~STA.395+09.40
Gc-A-E1-2.00
STA.395+09.40~STA.395+11.40
Gc-A-E1-2.00
STA.395+11.40~STA.395+13.40
Gc-A-E1-2.00
STA.395+13.40~STA.395+15.40
Gc-A-E1-2.00
STA.395+15.40~STA.395+17.40
Gc-A-E1-2.00
STA.395+17.40~STA.395+19.40
Gc-A-E1-2.00
STA.395+19.40~STA.395+21.40
Gc-A-E1-2.00
STA.395+21.40~STA.395+23.40
Gc-A-E1-2.00
STA.395+23.40~STA.395+25.40
Gc-A-E1-2.00
STA.395+25.40~STA.395+27.40
Gc-A-E1-2.00
STA.395+27.40~STA.395+29.40
Gc-A-E1-2.00
STA.395+29.40~STA.395+31.40
Gc-A-E1-2.00
STA.395+31.40~STA.395+33.40
Gc-A-E1-2.00
STA.395+33.40~STA.395+35.40
Gc-A-E1-2.00
STA.395+35.40~STA.395+37.40
Gc-A-E1-2.00
STA.395+37.40~STA.395+39.40
Gc-A-E1-2.00
STA.395+39.40~STA.395+41.40
Gc-A-E1-2.00

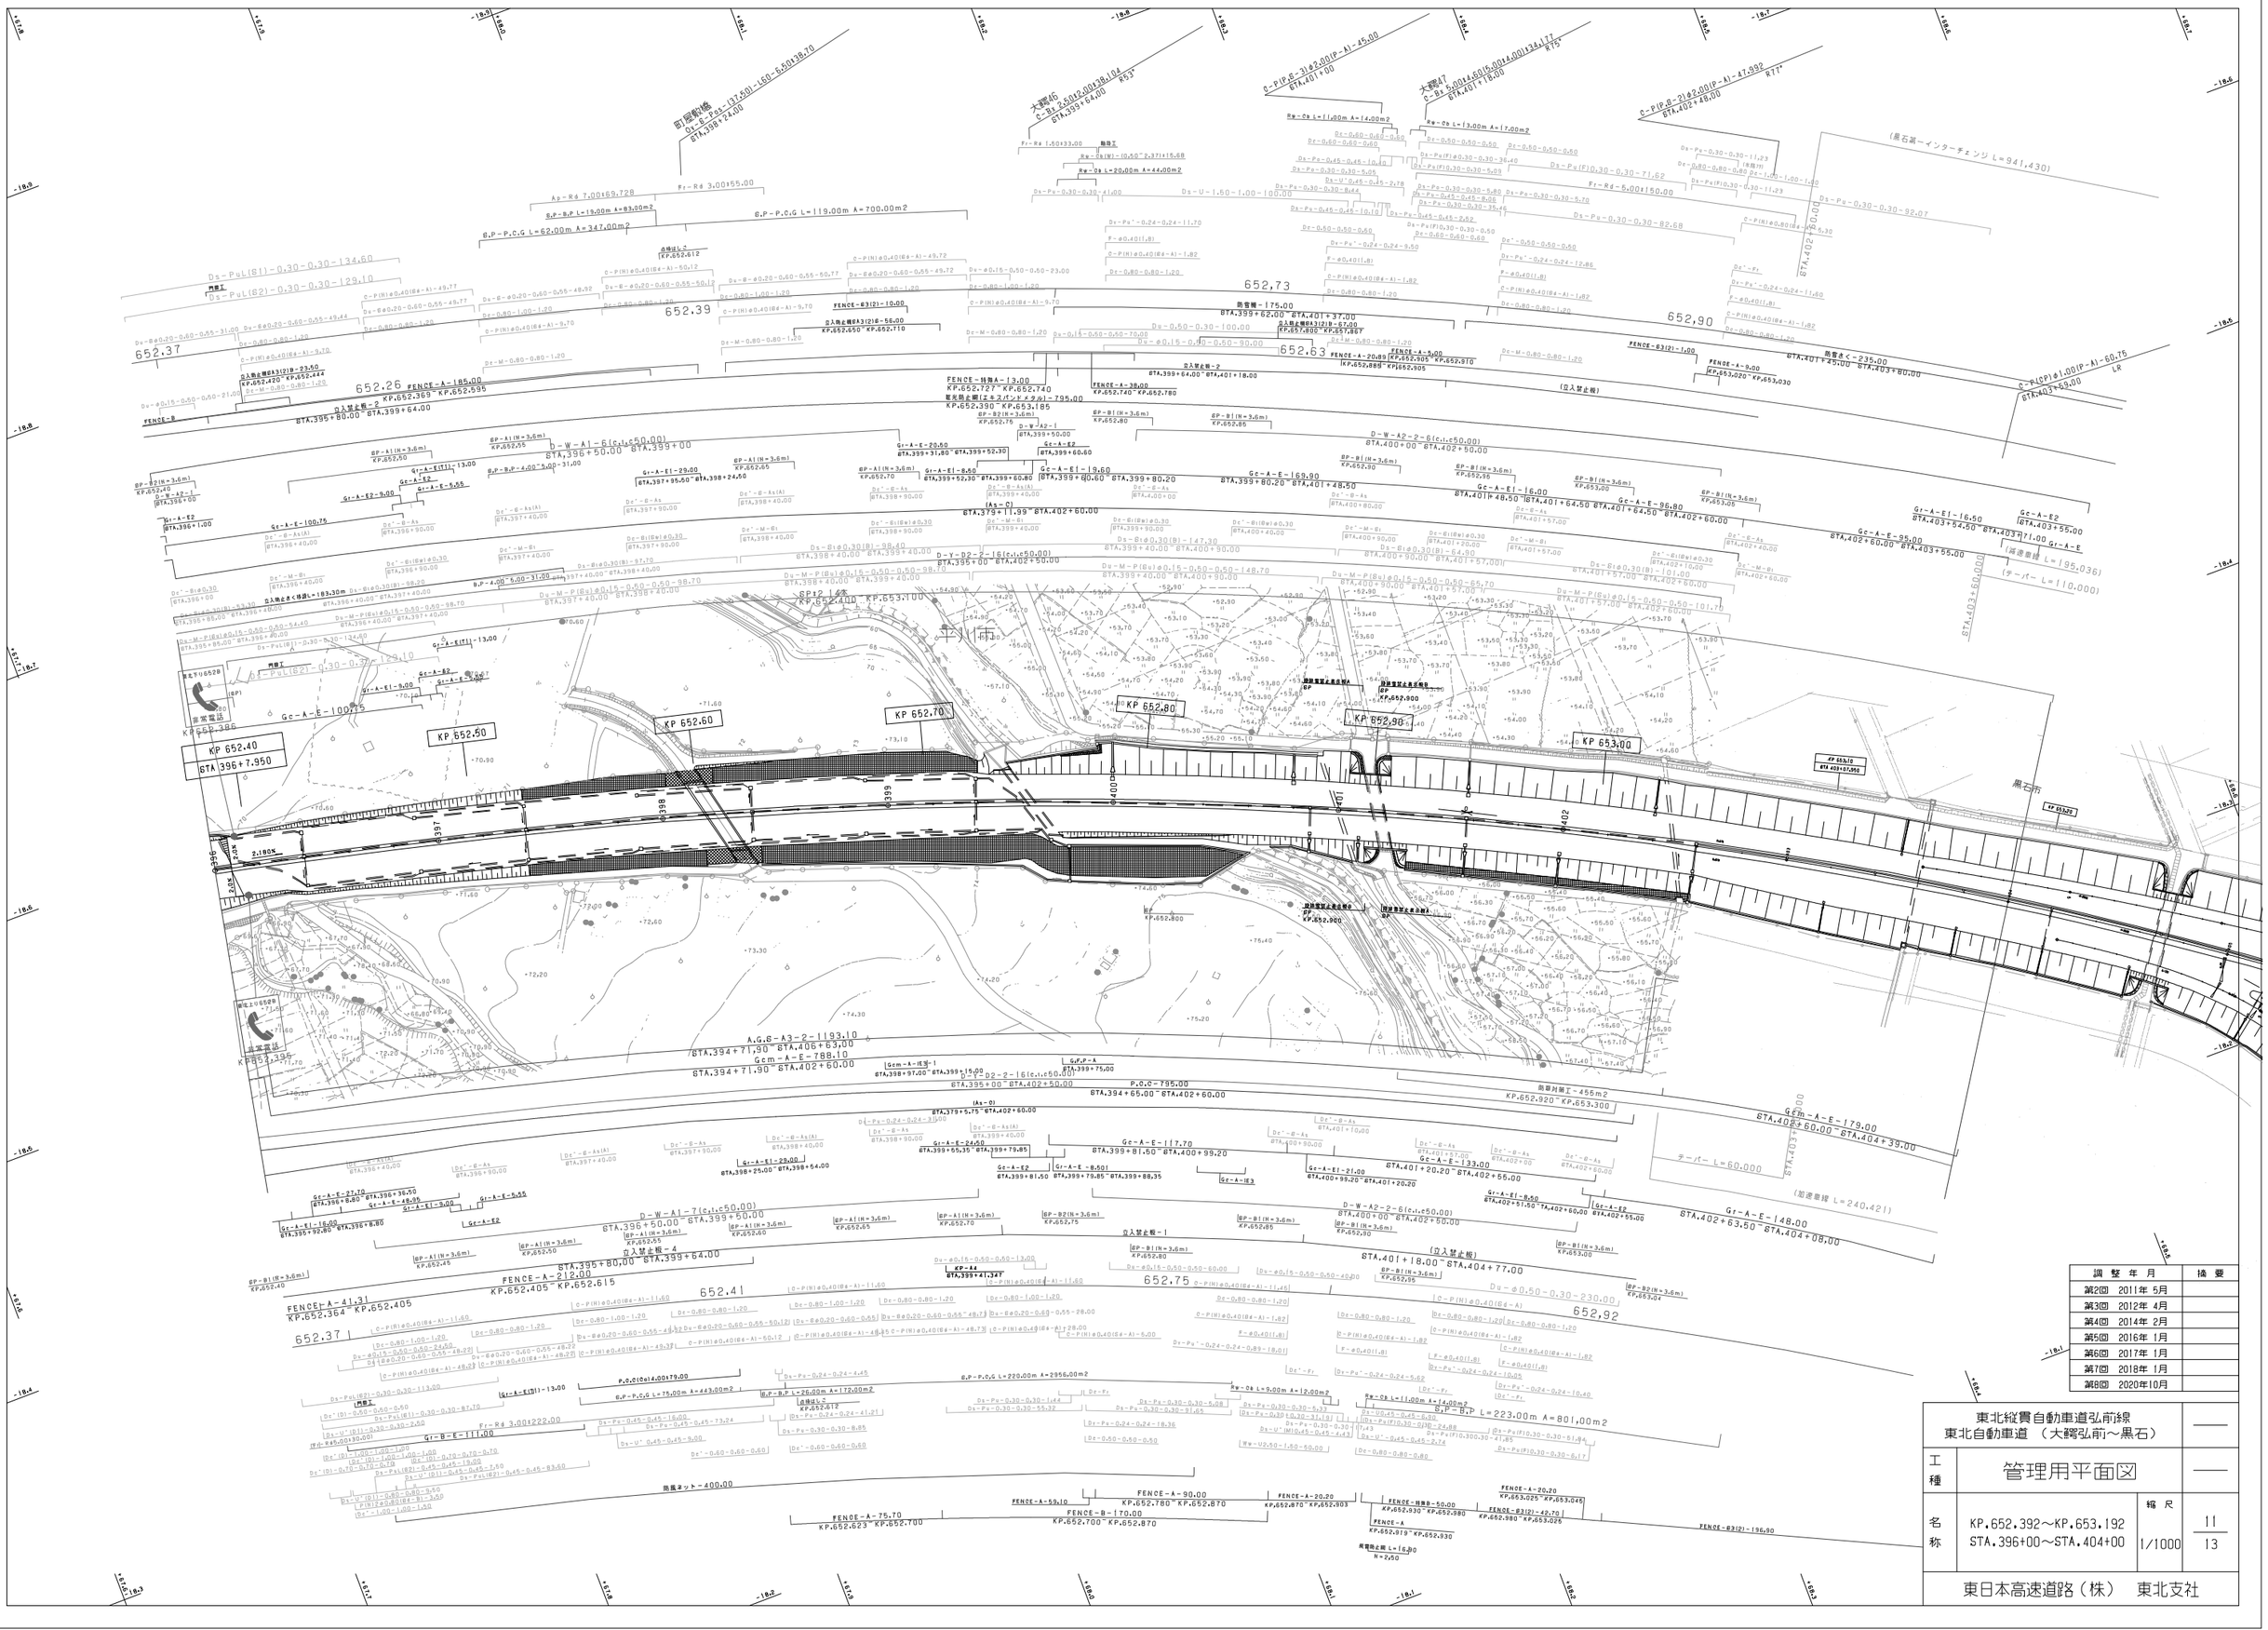
KP 652.40
STA 396+7.950
KP 652.50
KP 652.60
KP 652.70
KP 652.80
KP 652.90
KP 653.00
KP 652.386
KP 652.395
KP 652.920
KP 653.045
KP 653.192
KP 652.880
KP 652.800
KP 652.900
KP 652.903
KP 652.870
KP 652.780
KP 652.623
KP 652.700
KP 652.930
KP 652.980
KP 652.879
KP 652.930
KP 652.644
KP 652.615
KP 652.405
KP 652.364
KP 652.710
KP 652.740
KP 652.780
KP 652.880
KP 652.905
KP 652.910
KP 653.020
KP 653.030
KP 652.422
KP 652.444
KP 652.369
KP 652.595
KP 652.650
KP 652.612
KP 652.518
KP 652.528
KP 652.536
KP 652.538
KP 652.539
KP

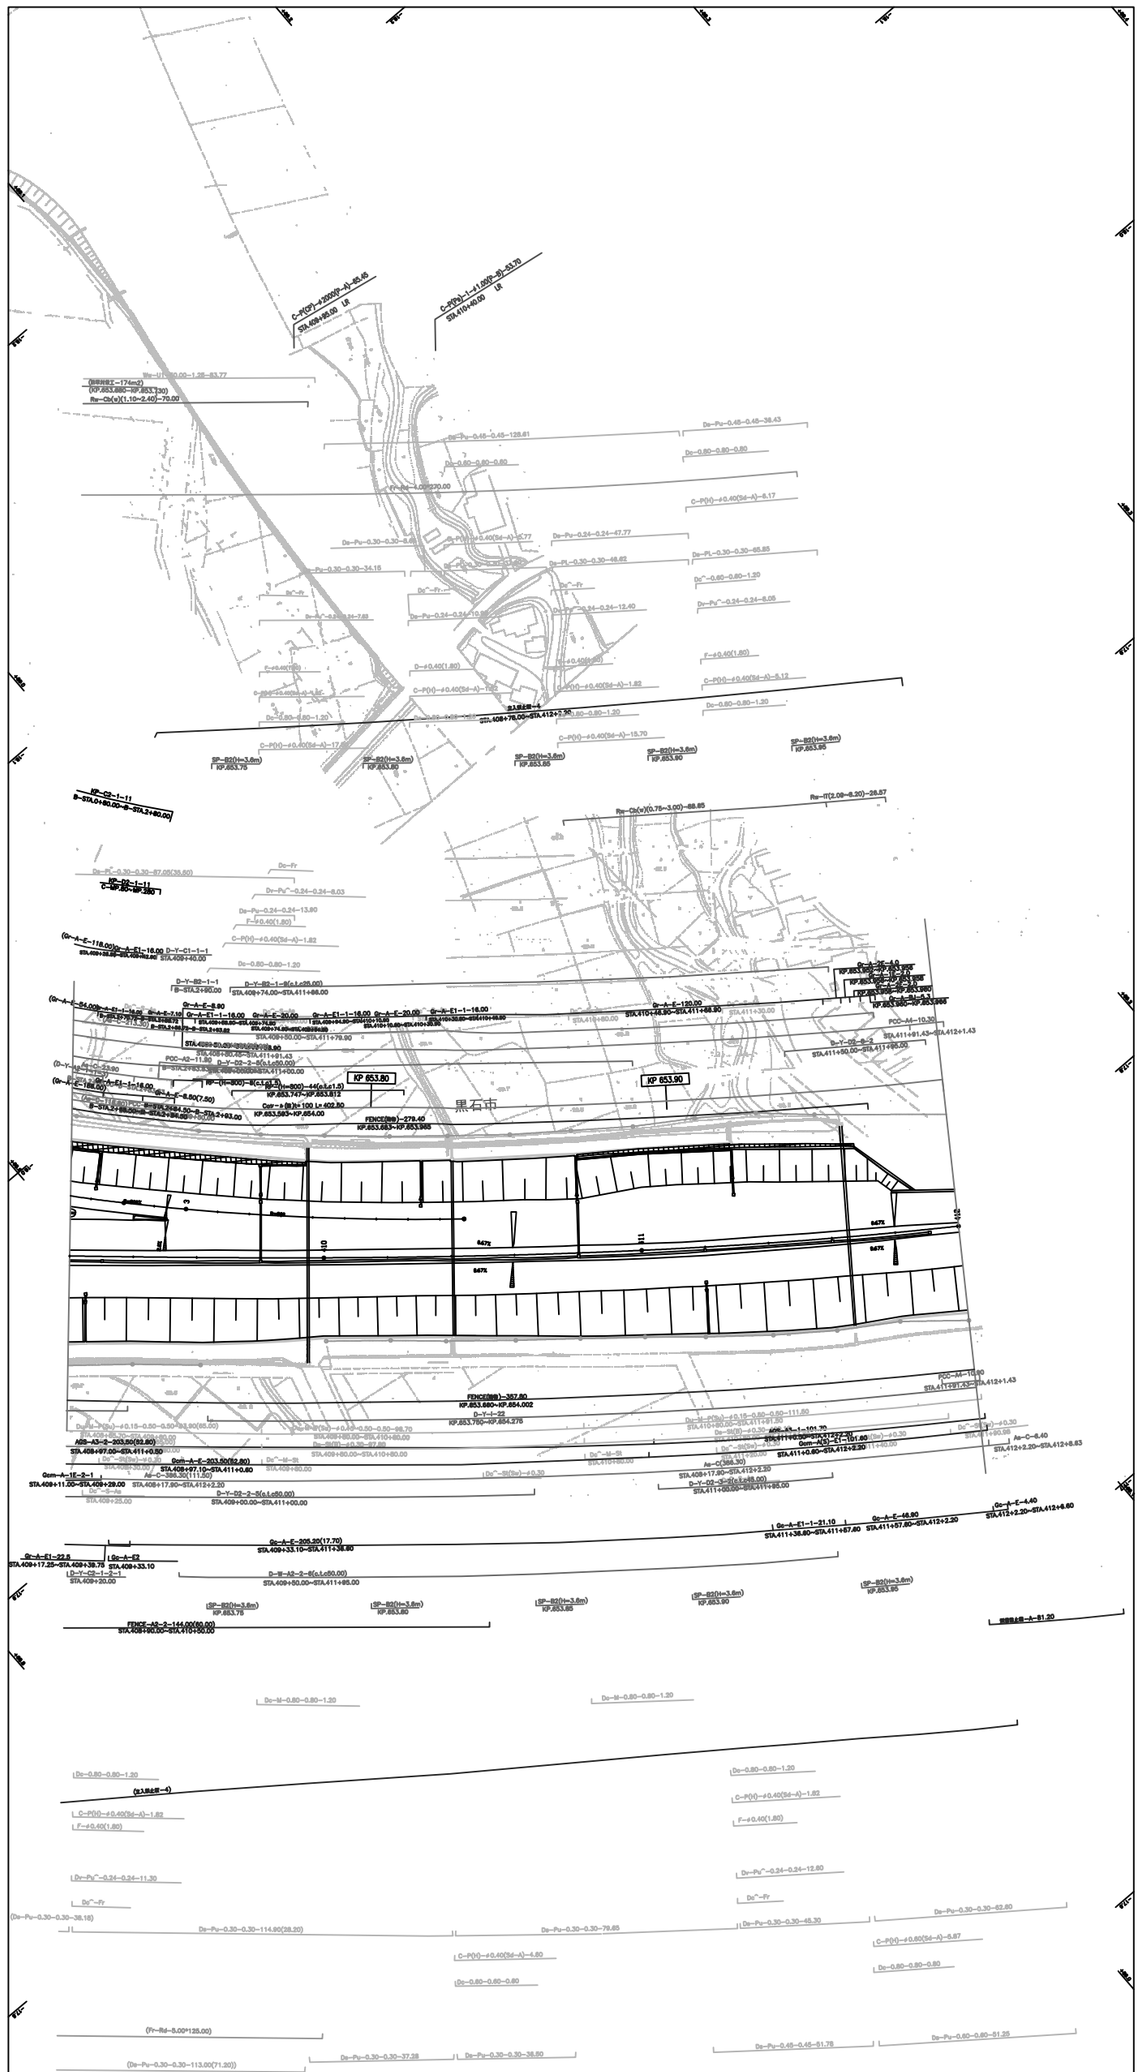
KP 653.80
KP 653.90
黒石中
STA.408+75.00~STA.412+2.30
STA.411+80.00~STA.411+90.00
STA.411+30.00
STA.411+50.00~STA.411+95.00
STA.411+57.80~STA.412+2.30
STA.411+38.60~STA.411+57.60
STA.411+80.00~STA.411+87.60
STA.411+87.60~STA.411+91.30
STA.411+91.43~STA.412+1.43
STA.411+29.43~STA.412+1.43
STA.412+2.20~STA.412+8.83
STA.412+2.30~STA.412+8.60
STA.409+17.25~STA.409+38.75
STA.409+11.00~STA.409+29.00
STA.409+20.00
STA.409+25.00
STA.409+00.00~STA.411+00.00
STA.409+50.00~STA.411+85.00
STA.409+74.00~STA.411+86.00
STA.409+80.00~STA.411+79.90
STA.409+80.00~STA.410+80.00
STA.409+97.00~STA.411+0.80
STA.409+97.10~STA.411+0.60
STA.409+33.10~STA.411+38.80
STA.409+17.80~STA.412+2.30
STA.409+33.10
STA.409+74.85~STA.410+0.00
STA.410+0.00~STA.410+80.00
STA.410+80.00~STA.411+80.00
STA.410+80.00~STA.411+87.60
STA.411+87.60~STA.411+91.30
STA.411+91.30~STA.411+91.43
STA.411+91.43~STA.412+1.43
STA.411+29.43~STA.412+1.43
STA.411+50.00~STA.411+95.00
STA.411+80.00~STA.411+90.00
STA.411+30.00
STA.411+88.80~STA.411+90.00
STA.411+90.00~STA.411+95.00
STA.411+95.00~STA.412+1.43
STA.412+1.43~STA.412+2.20
STA.412+2.20~STA.412+8.83
STA.412+2.30~STA.412+8.60
STA.412+8.60~STA.412+8.83
STA.412+8.83~STA.412+9.00
STA.412+9.00~STA.412+9.20
STA.412+9.20~STA.412+9.40
STA.412+9.40~STA.412+9.60
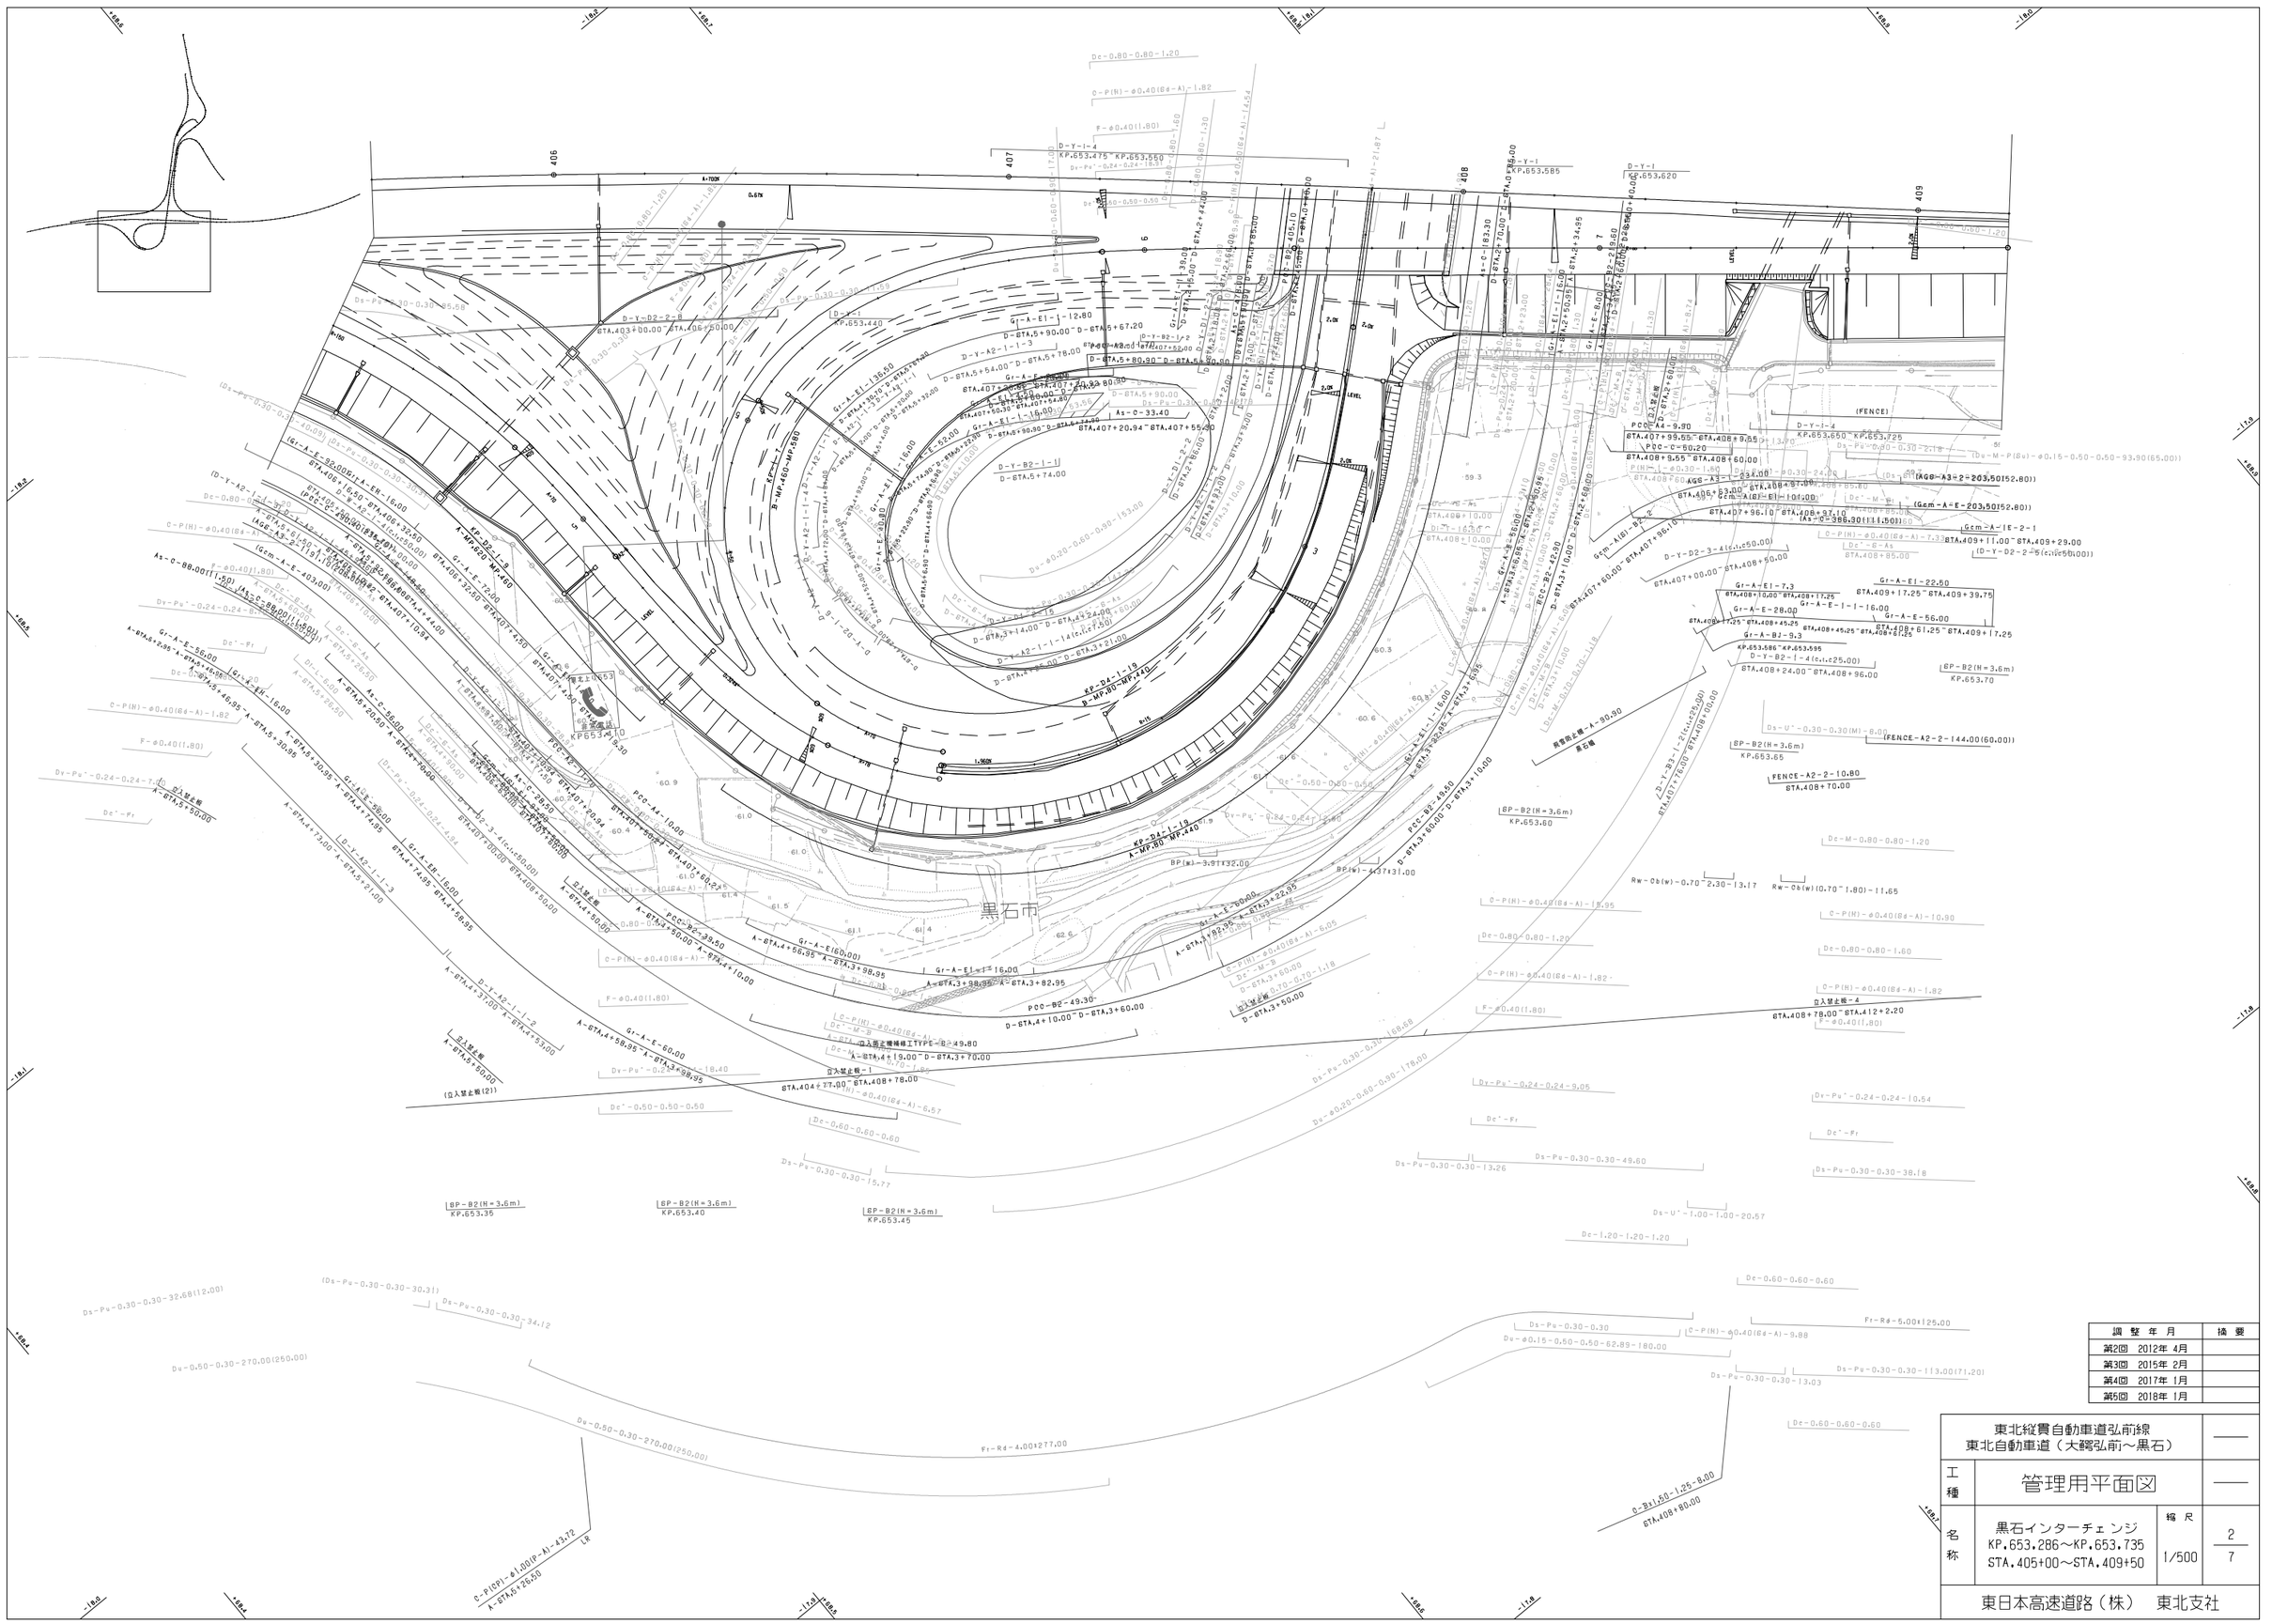
406
407
408
409
黒石市
(FENCE)
(FENCE-A2-2-144.00(60.00))
FENCE-A2-2-10.80
STA.408+70.00
(Gcm-A-E-203.50)
Gcm-A-E-2-1
(D-Y-D2-2-5(c.c.50.00))
Gr-A-E1-22.50
Gr-A-E-56.00
Gr-A-BJ-9.3
(D-Y-B2-1-4(c.c.25.00))
(BP-B2(H=3.6m))
KP.653.70
KP.653.65
KP.653.60
KP.653.35
KP.653.40
KP.653.45
立入禁止柵-4
STA.408+78.00~STA.412+2.20
立入禁止柵-1
STA.404+27.00~STA.408+78.00
立入禁止柵(21)
Rw-Ob(w)-0.70~2.30~13.17
Rw-Ob(w)(0.70~1.80)~11.65
(Ds-Pu-0.30-0.30-32.68(12.00))
(Ds-Pu-0.30-0.30-30.31)
Ds-Pu-0.30-0.30-34.12
Du-0.50-0.30-270.00(250.00)
Ft-R4-4.00×277.00
Ds-Pu-0.30-0.30-49.60
Ds-Pu-0.30-0.30-13.26
Ds-Pu-0.30-0.30-38.18
Ds-U'-1.00-1.00-20.57
Dc-1.20-1.20-1.20
Dc-0.60-0.60-0.60
Ft-R4-5.00×125.00
Ds-Pu-0.30-0.30-113.00(71.20)
Ds-Pu-0.30-0.30-13.03
Du-ø0.15-0.50-0.50-62.89-180.00
O-Pi1.50-1.25-8.00
STA.408+80.00
Z-Y-B3-1-2(c.c.25.00)
STA.407+76.00~STA.408+100.00
Ds-Pu-0.30-0.30-168.68
Ds-Pu-0.30-0.30-178.00
Ds-Pu-0.30-0.30-15.77
Ds-Pu-0.30-0.30-30.00
Ds-Pu-0.30-0.30-18.40
Dv-Pu'-0.24-0.24-3.05
Dv-Pu'-0.24-0.24-10.54
Dc'-Ft
Dc-0.80-0.80-1.20
Dc-0.80-0.80-1.60
Dc-M-0.80-0.80-1.20
O-P(H)-ø0.40(Ø4-A)-1.82
O-P(H)-ø0.40(Ø4-A)-10.90
O-P(H)-ø0.40(Ø4-A)-18.95
O-P(H)-ø0.40(Ø4-A)-6.05
O-P(H)-ø0.40(Ø4-A)-6.57
F-ø0.40(1.80)
Gr-A-E1-16.00
Gr-A-E-60.00
Gr-A-E-16.00
Gr-A-E1-1-16.00
Gr-A-E-66.00
PCC-B2-49.50
PCC-B2-39.50
PCC-B2-49.30
BP(w)-3.91×32.00
BP(w)-4.37×31.00
BP-B2(H=3.6m)
KP.653.586~KP.653.595
STA.408+45.25~STA.408+61.25
STA.408+10.00~STA.408+17.25
STA.408+17.25~STA.409+39.75
STA.408+24.00~STA.408+96.00
STA.407+96.10~STA.408+97.10
STA.407+60.00~STA.407+96.10
STA.407+00.00~STA.408+50.00
STA.406+53.00~STA.408+85.80
STA.408+85.00
STA.408+60.00
STA.408+9.55~STA.408+60.00
STA.407+99.55~STA.408+9.55
PCC-A4-9.80
PCC-C-50.20
STA.403+00.00~STA.406+50.00
STA.406+50.00~STA.407+20.94
STA.407+20.94~STA.407+55.30
STA.407+55.30~STA.407+60.00
STA.407+60.00~STA.407+80.00
STA.407+80.00~STA.407+99.55
STA.407+99.55~STA.408+9.55
STA.408+9.55~STA.408+60.00
STA.408+60.00~STA.408+80.00
STA.408+80.00~STA.408+85.80
STA.408+85.80~STA.409+11.00
STA.409+11.00~STA.409+29.00
STA.409+29.00~STA.409+50.00
KP-B2-1-9
A-MP.420~MP.440
KP-B2-1-19
A-MP.440~MP.460
B-MP.460~MP.480
KP-B2-1-1
KP-B2-1-2
KP-B2-1-3
KP-B2-1-4
KP-B2-1-5
KP-B2-1-6
KP-B2-1-7
KP-B2-1-8
KP-B2-1-9
KP-B2-1-10
KP-B2-1-11
KP-B2-1-12
KP-B2-1-13
KP-B2-1-14
KP-B2-1-15
KP-B2-1-16
KP-B2-1-17
KP-B2-1-18
KP-B2-1-19
KP-B2-1-20
KP-B2-1-21
KP-B2-1-22
KP-B2-1-23
KP-B2-1-24
KP-B2-1-25
KP-B2-1-26
KP-B2-1-27
KP-B2-1-28
KP-B2-1-29
KP-B2-1-30
KP-B2-1-31
KP-B2-1-32
KP-B2-1-33
KP-B2-1-34
KP-B2-1-35
KP-B2-1-36
KP-B2-1-37
KP-B2-1-38
KP-B2-1-39
KP-B2-1-40

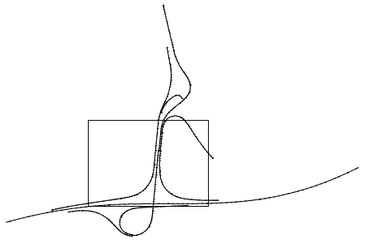

黒石市
黒石橋
KP 653.40
KP 653.50
KP 653.70
KP.653.680～KP.653.730
黒石4
(Ww-U1-60.00-1.25-83.77)
(Fr-Rθ-4.00x270.00)
(PCC-C-3)(0.60(50.00))
(Ww-Ub(w)(0.70~2.30)-14.45)
(Ww-Ub(w)(0.70~2.30)-6.64)
(Ww-Ub(w)(0.70~1.00)-1.20)
(Ww-Ub(w)(0.70~1.00)-13.55)
(Ww-Ub(w)(0.70~1.00)-18.64)
(Ww-Ub(w)(0.70~1.00)-21.87)
(Ww-Ub(w)(0.70~1.00)-9.64)
(Ww-Ub(w)(0.70~1.00)-7.64)
(Ww-Ub(w)(0.70~1.00)-5.64)
(Ww-Ub(w)(0.70~1.00)-3.64)
(Ww-Ub(w)(0.70~1.00)-1.64)
(Ww-Ub(w)(0.70~1.00)-1.20)
(Ww-Ub(w)(0.70~1.00)-3.20)
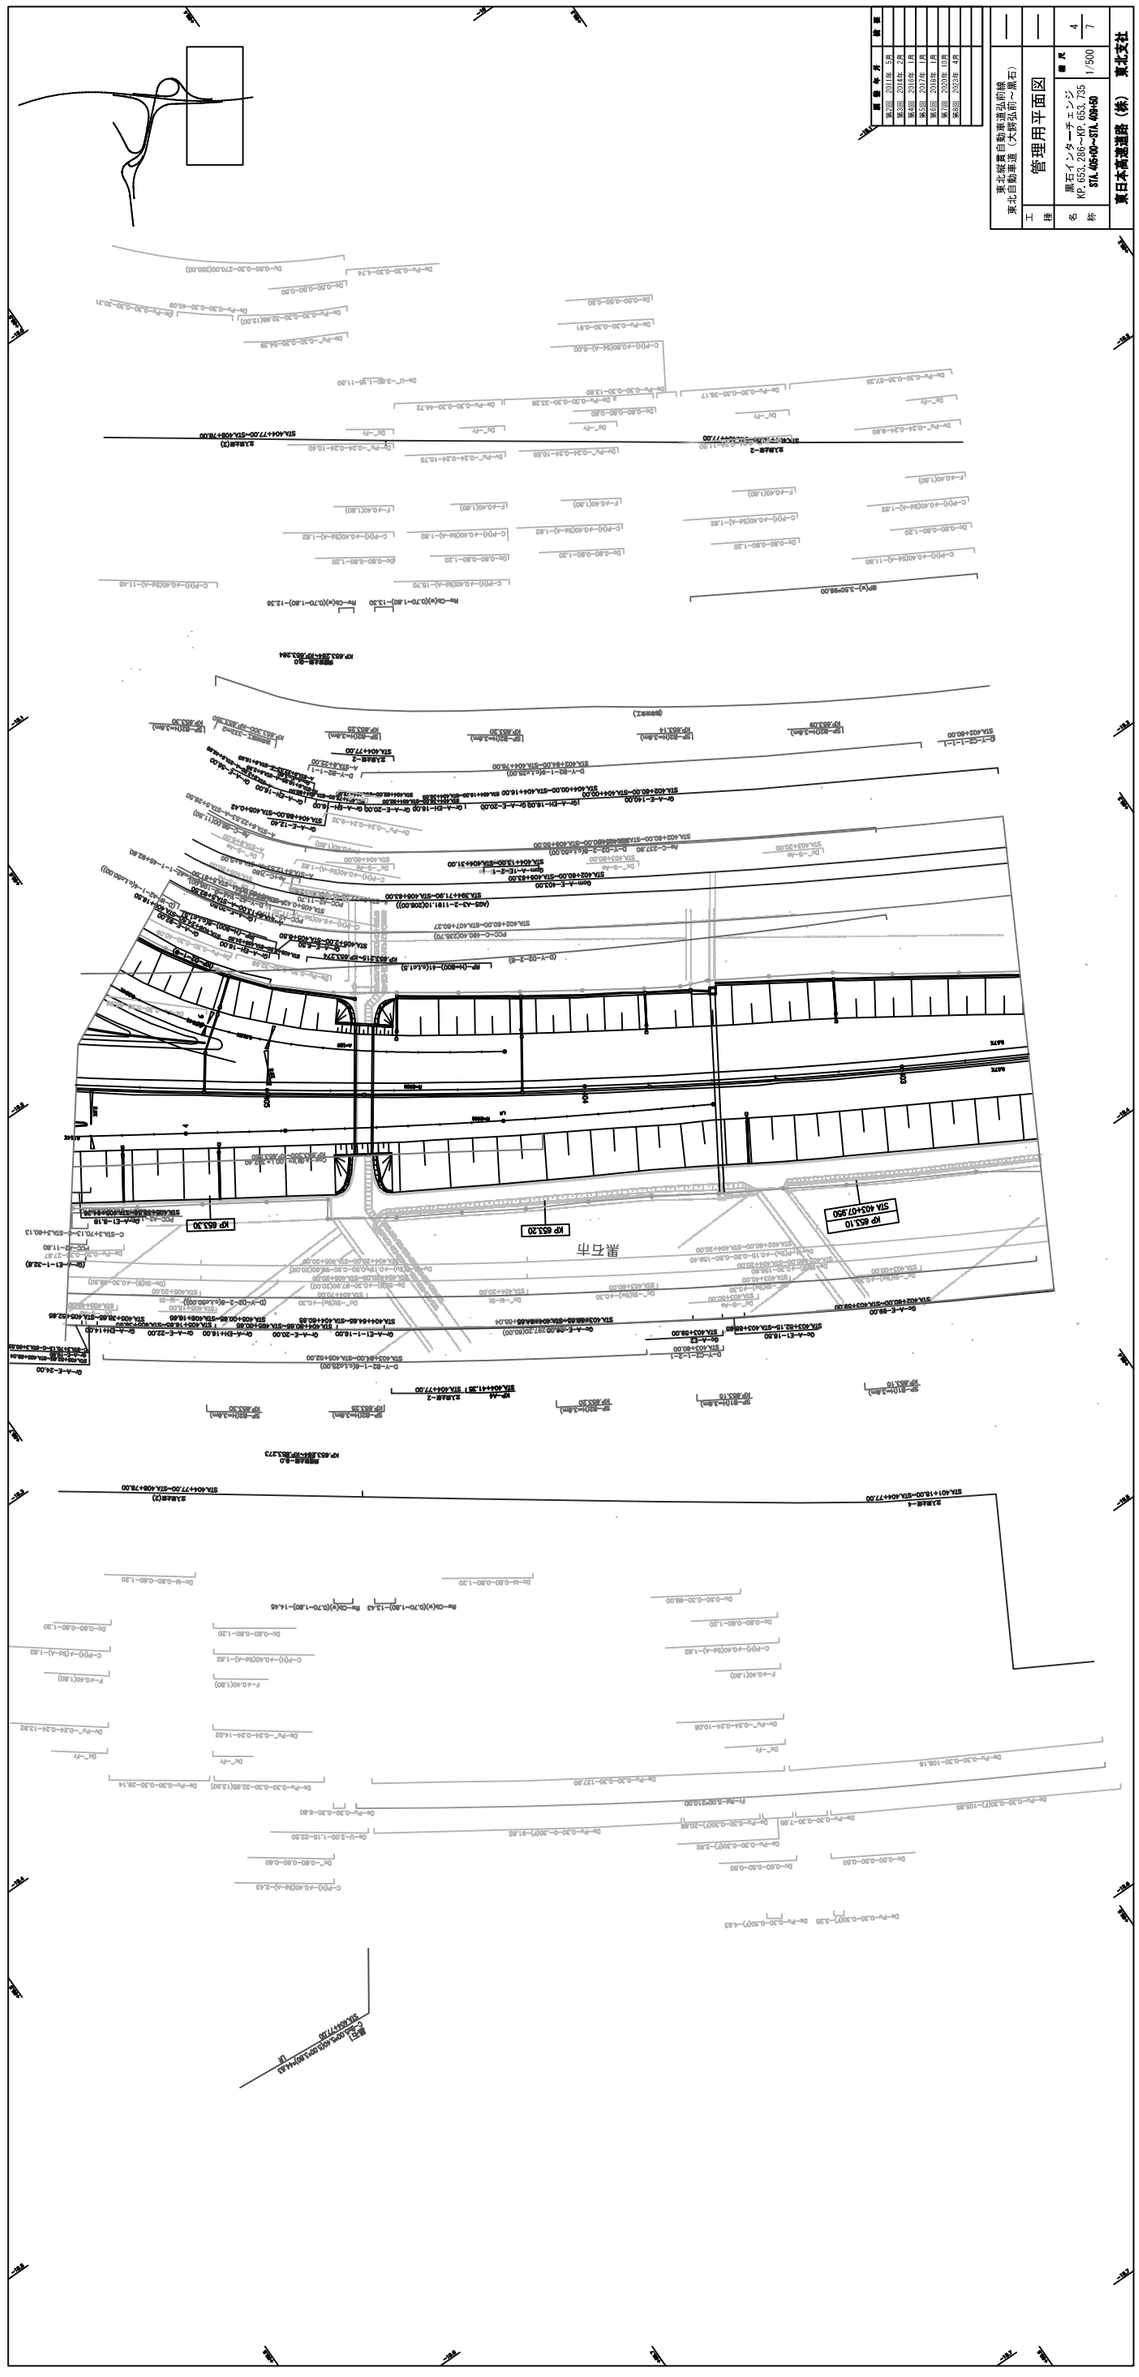

調整年月	検査
第2回 2011年 5月	
第3回 2014年 2月	
第4回 2016年 1月	
第5回 2017年 1月	
第6回 2018年 1月	
第7回 2020年 10月	
第8回 2023年 4月	

東北縦貫自動車道弘前線
東北自動車道（大鰐弘前～黒石）

工種 管理用平面図

名称 黒石インターチェンジ
KP. 653. 286～KP. 653. 735
STA. 405+00～STA. 409+50

縮尺 1/500

4/7

東日本高速道路（株） 東北支社

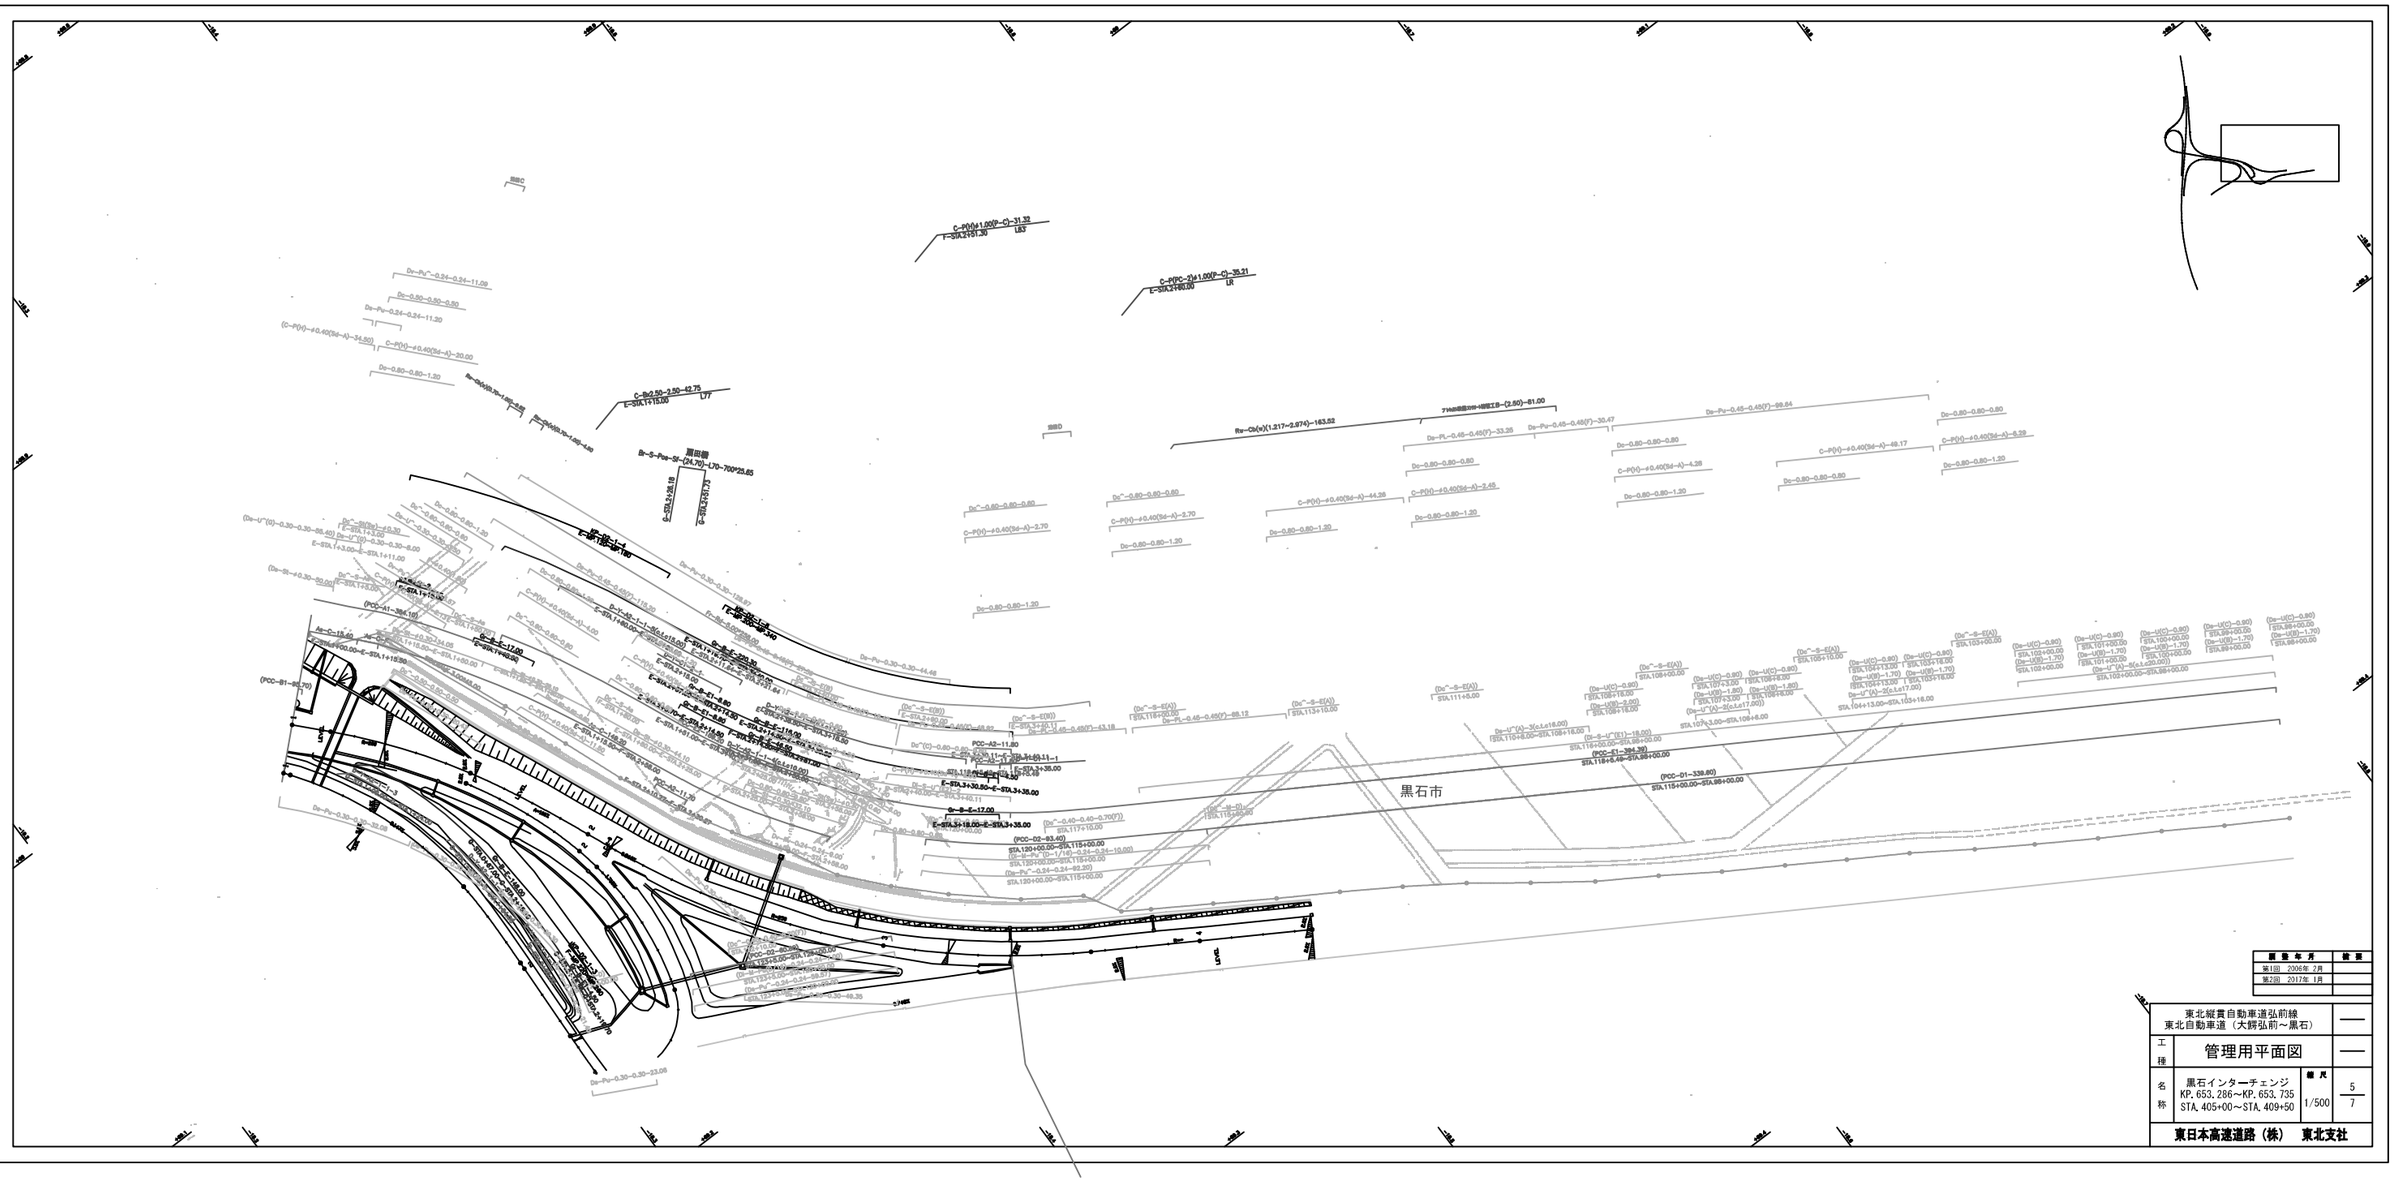
黒石市
黒石橋
Ba-S-Pw-St-(24.70)-L70-700*25.65
C-P(0)-φ1.000(P-C)-31.33
F-STA.2+51.30
LB3
C-P(PC-2)-φ1.00(P-C)-35.21
E-STA.2+60.00
LR
C-B-φ2.50-2.50-42.75
E-STA.1+15.00
L77
Ra-Ck(+x)(1.217~2.974)-163.52
77kN/本固定BR-1段階定着-(2.50)~81.00
E-STA.1+3.00~STA.1+111.00
F-STA.1+70.00
(PCC-A1~384.18)
(PCC-B1~80.70)
E-STA.1+15.00~E-STA.1+152.50
E-STA.1+30.00~E-STA.1+140.00
E-STA.1+30

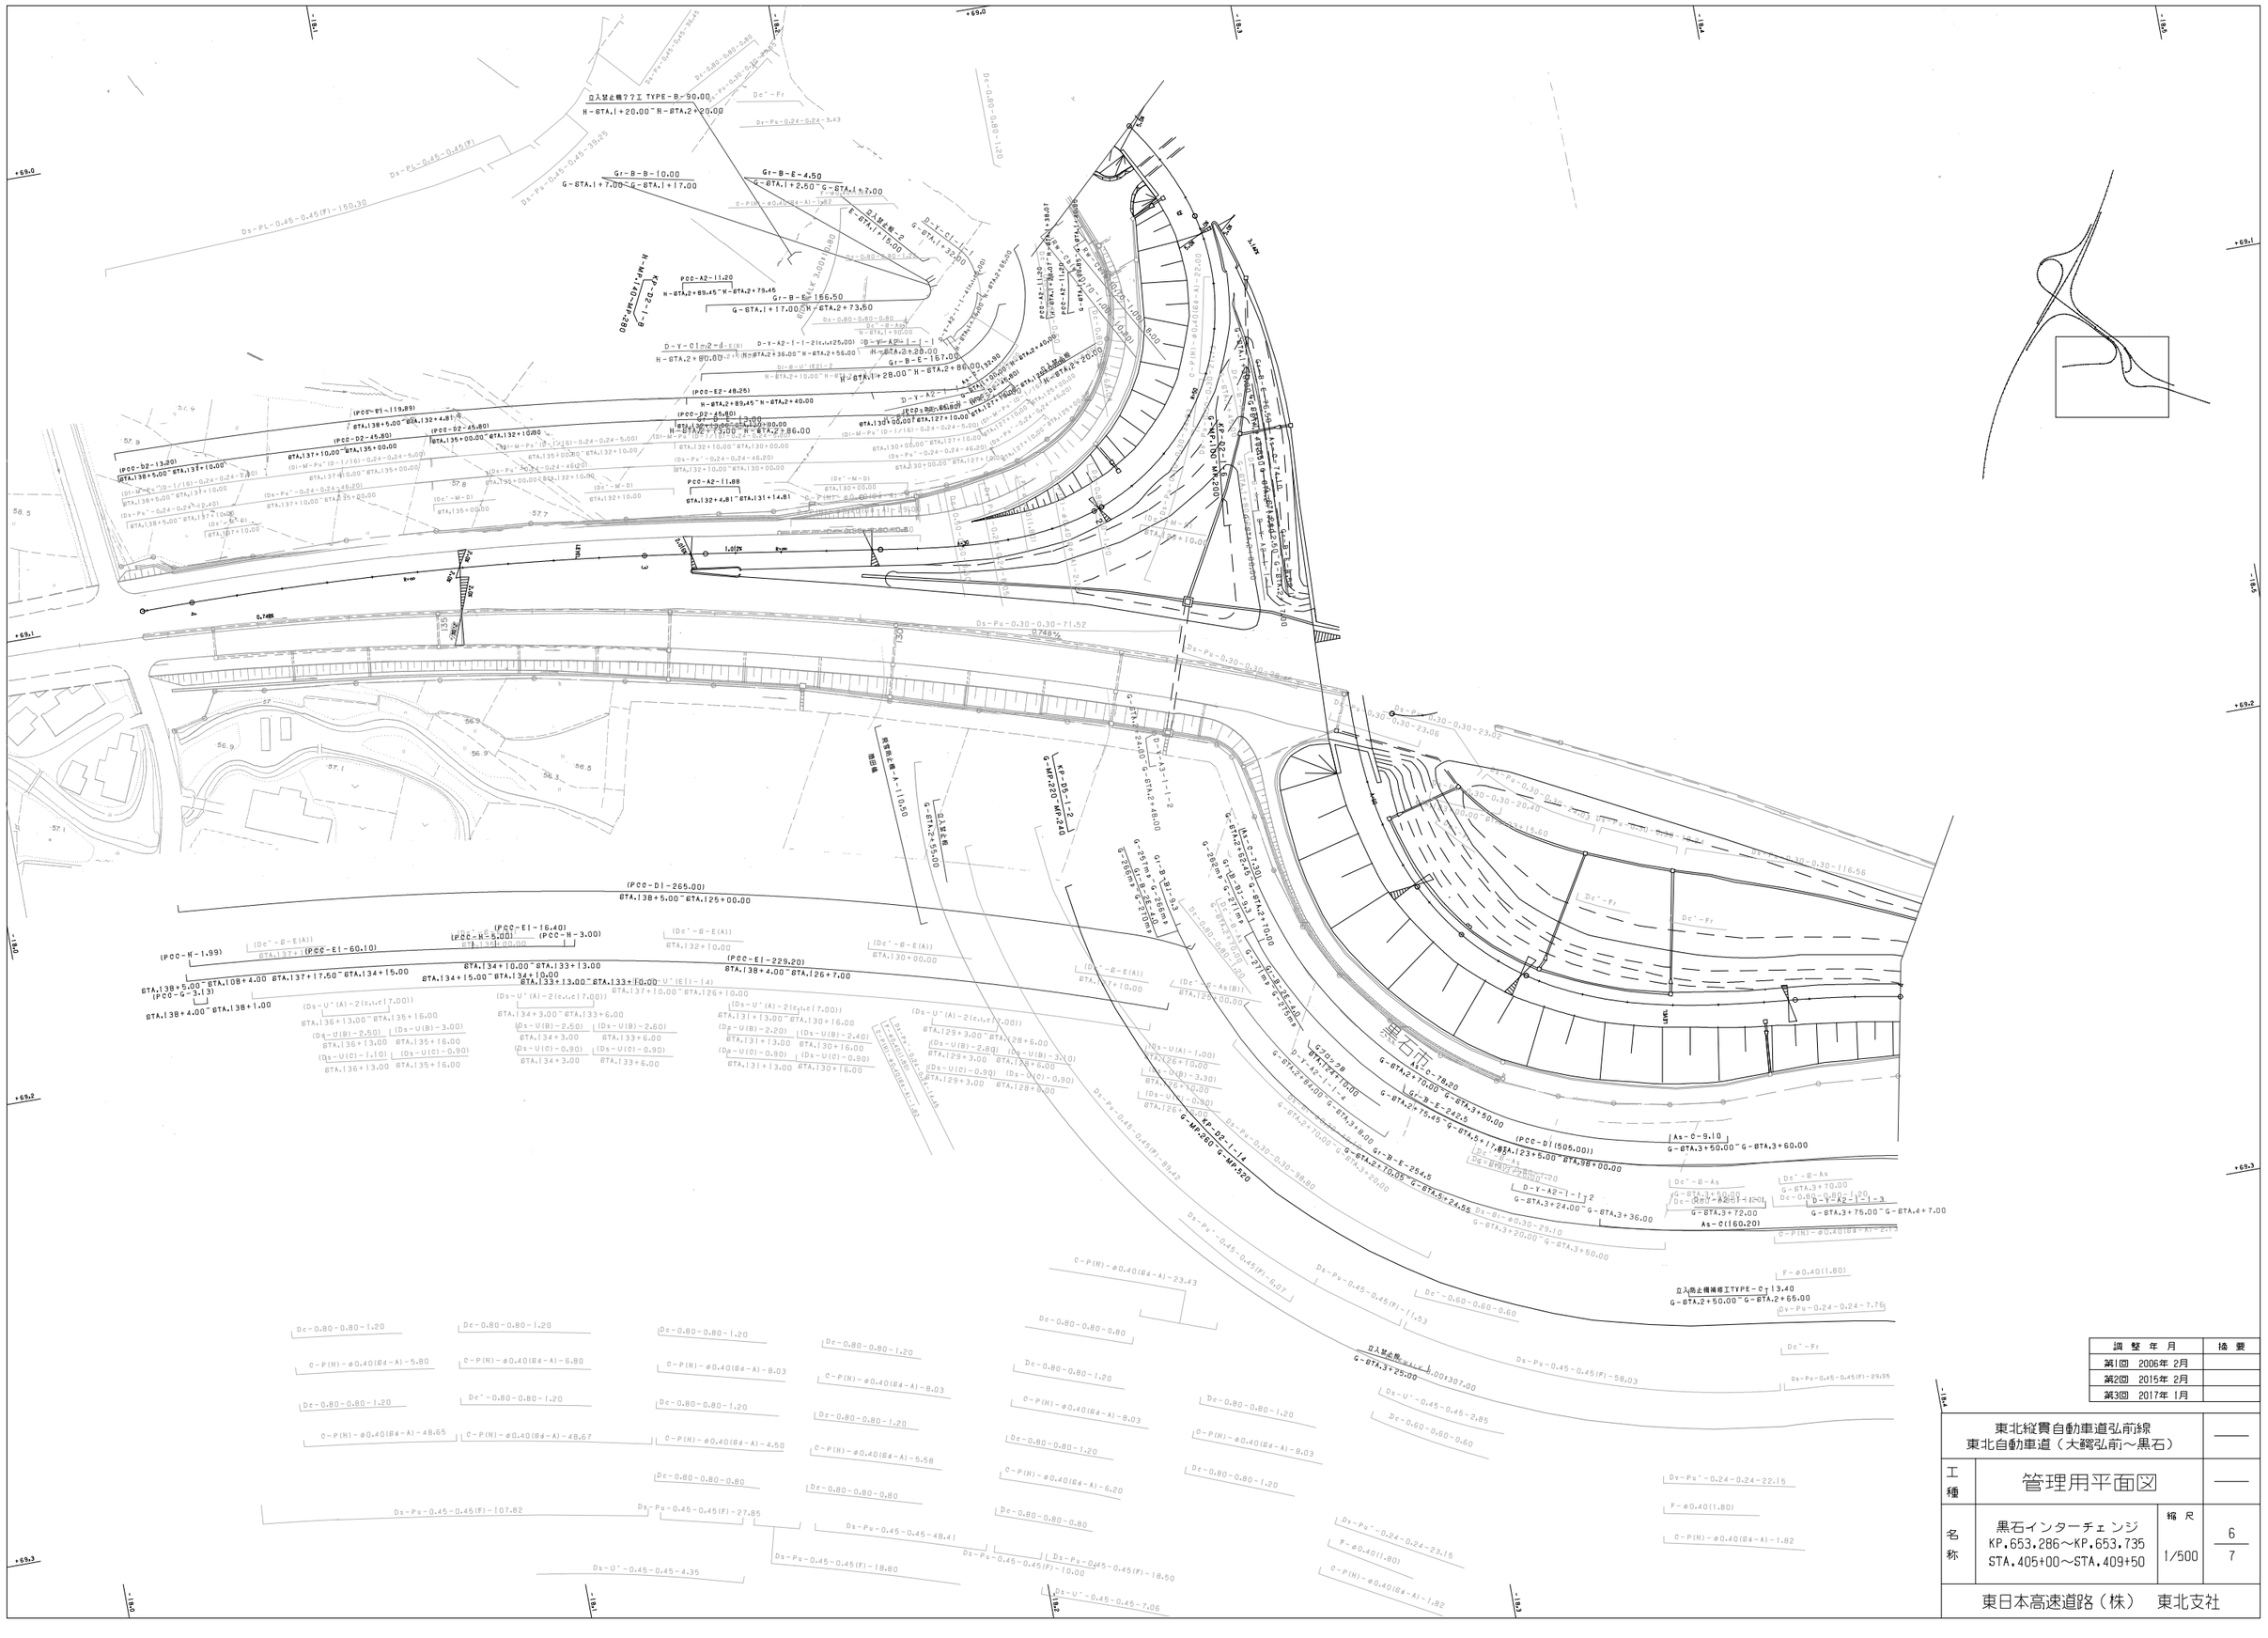

調整年月	摘要
第1回 2006年 2月	
第2回 2015年 2月	
第3回 2017年 1月	

東北縦貫自動車道弘前線 東北自動車道（大鰐弘前～黒石）			——
工種	管理用平面図		——
名称	黒石インターチェンジ KP.653.286～KP.653.735 STA.405+00～STA.409+50	縮尺 1/500	6 7

東日本高速道路（株） 東北支社

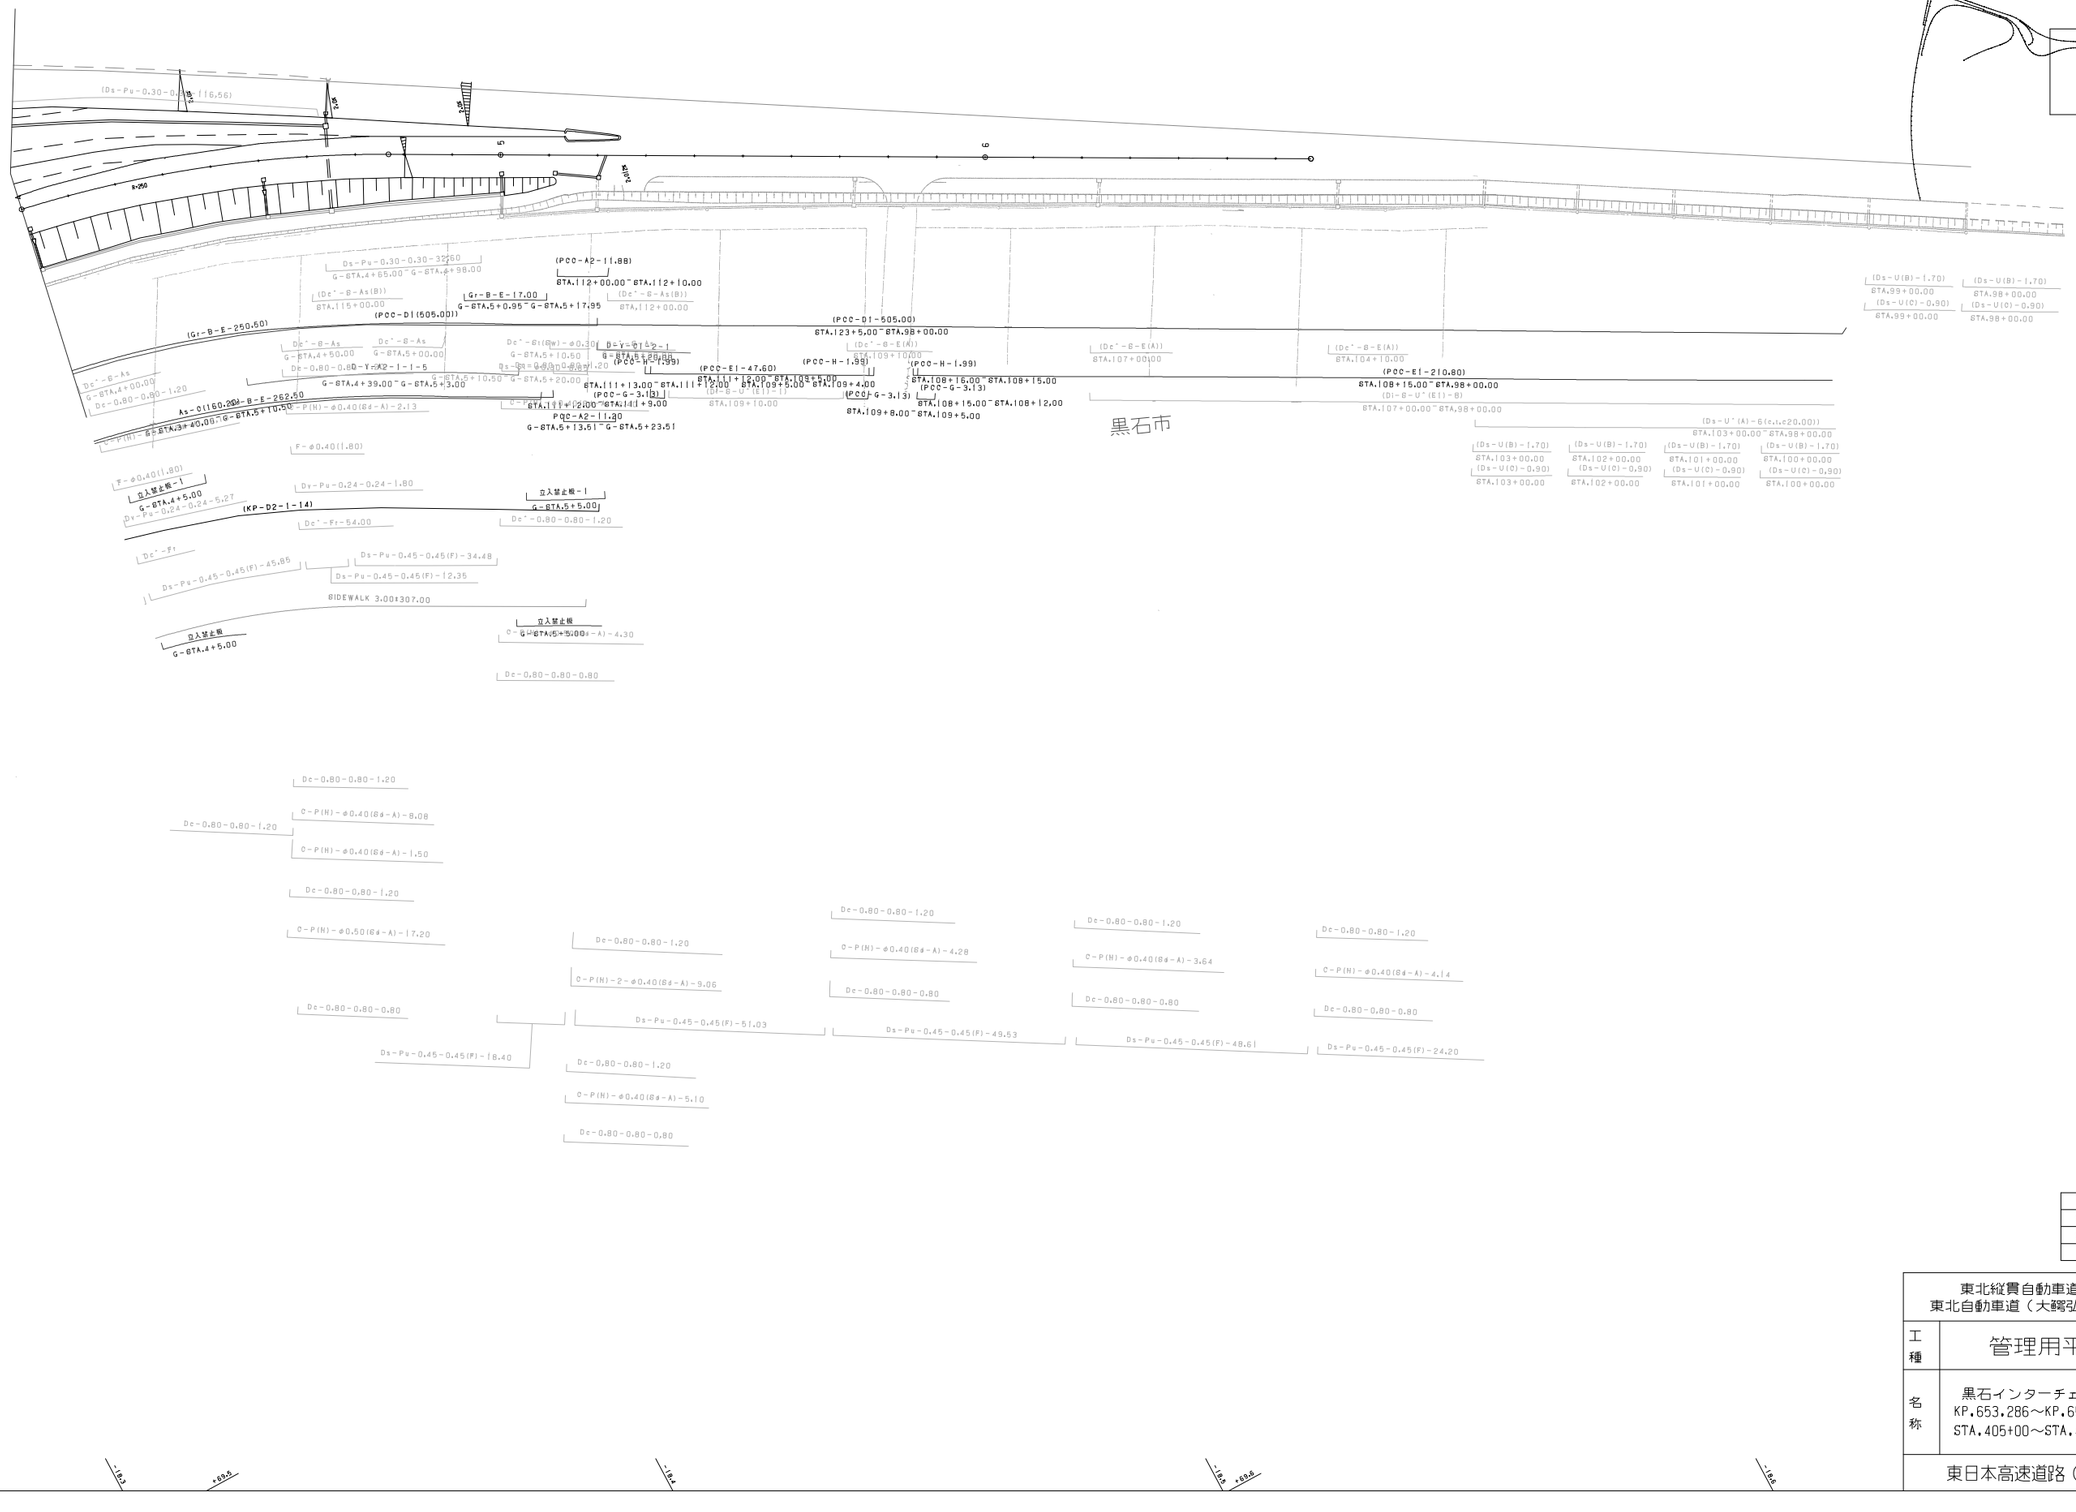

調整年月	摘要
第1回 2006年2月	
第2回 2017年1月	

東北縦貫自動車道弘前線 東北自動車道（大鰐弘前～黒石）			——
工種	管理用平面図		——
名称	黒石インターチェンジ KP.653.286～KP.653.735 STA.405+00～STA.409+50	縮尺 1/500	7 7
東日本高速道路（株） 東北支社			

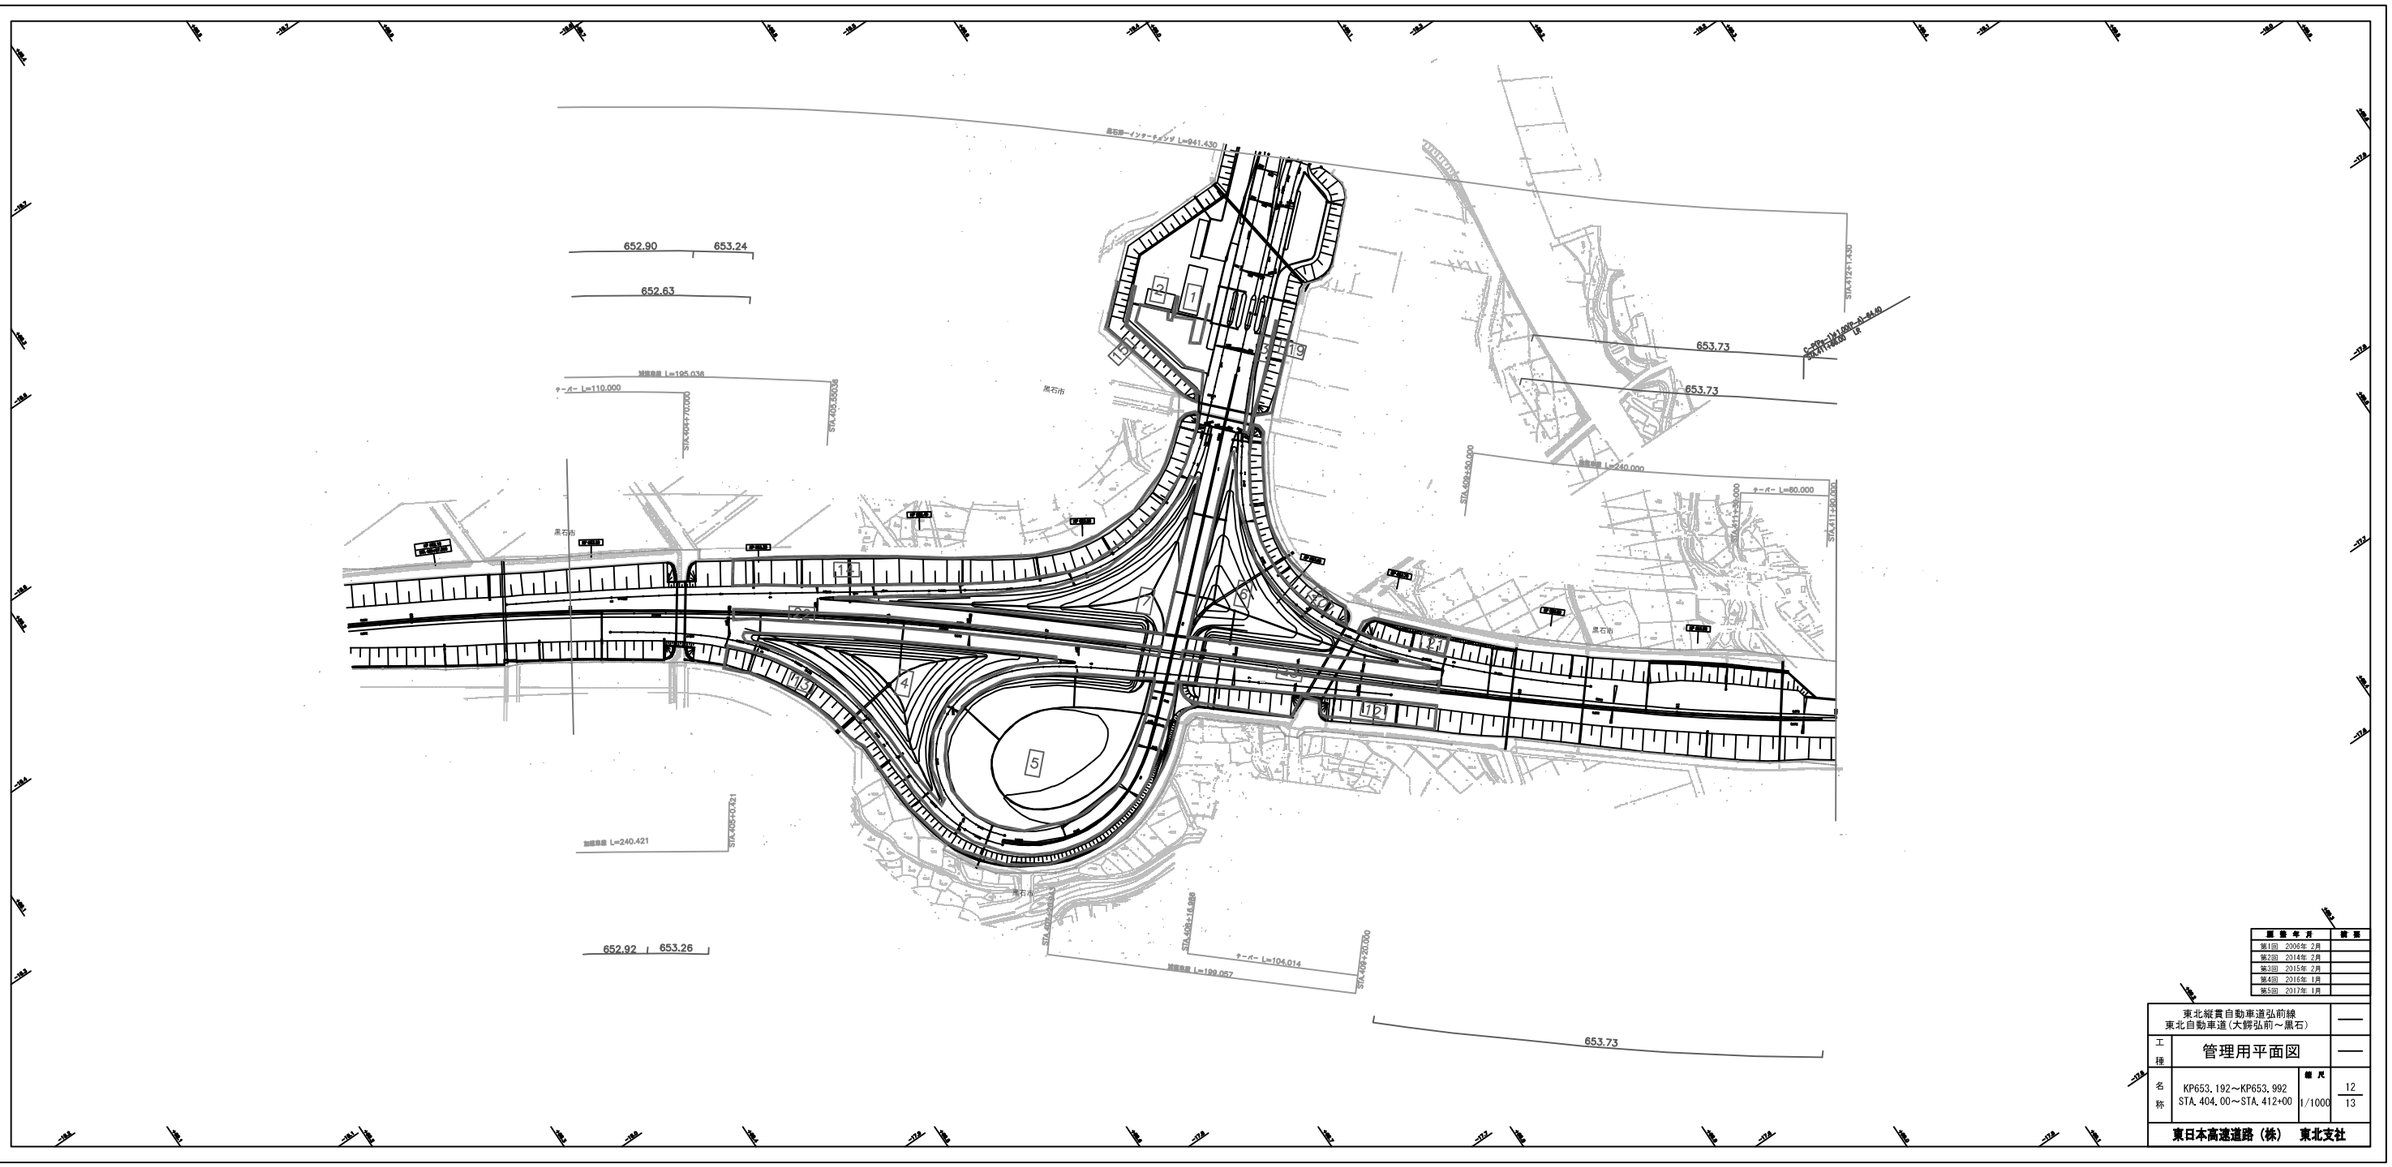

履歴	年月	摘要
第1回	2006年 2月	
第2回	2014年 2月	
第3回	2015年 2月	
第4回	2016年 1月	
第5回	2017年 1月	

東北縦貫自動車道弘前線 東北自動車道（大鰐弘前～黒石）			—
工種	管理用平面図		—
名称	KP653.192～KP653.992 STA.404.00～STA.412+00	縮尺 1/1000	12 13
東日本高速道路（株）　東北支社			

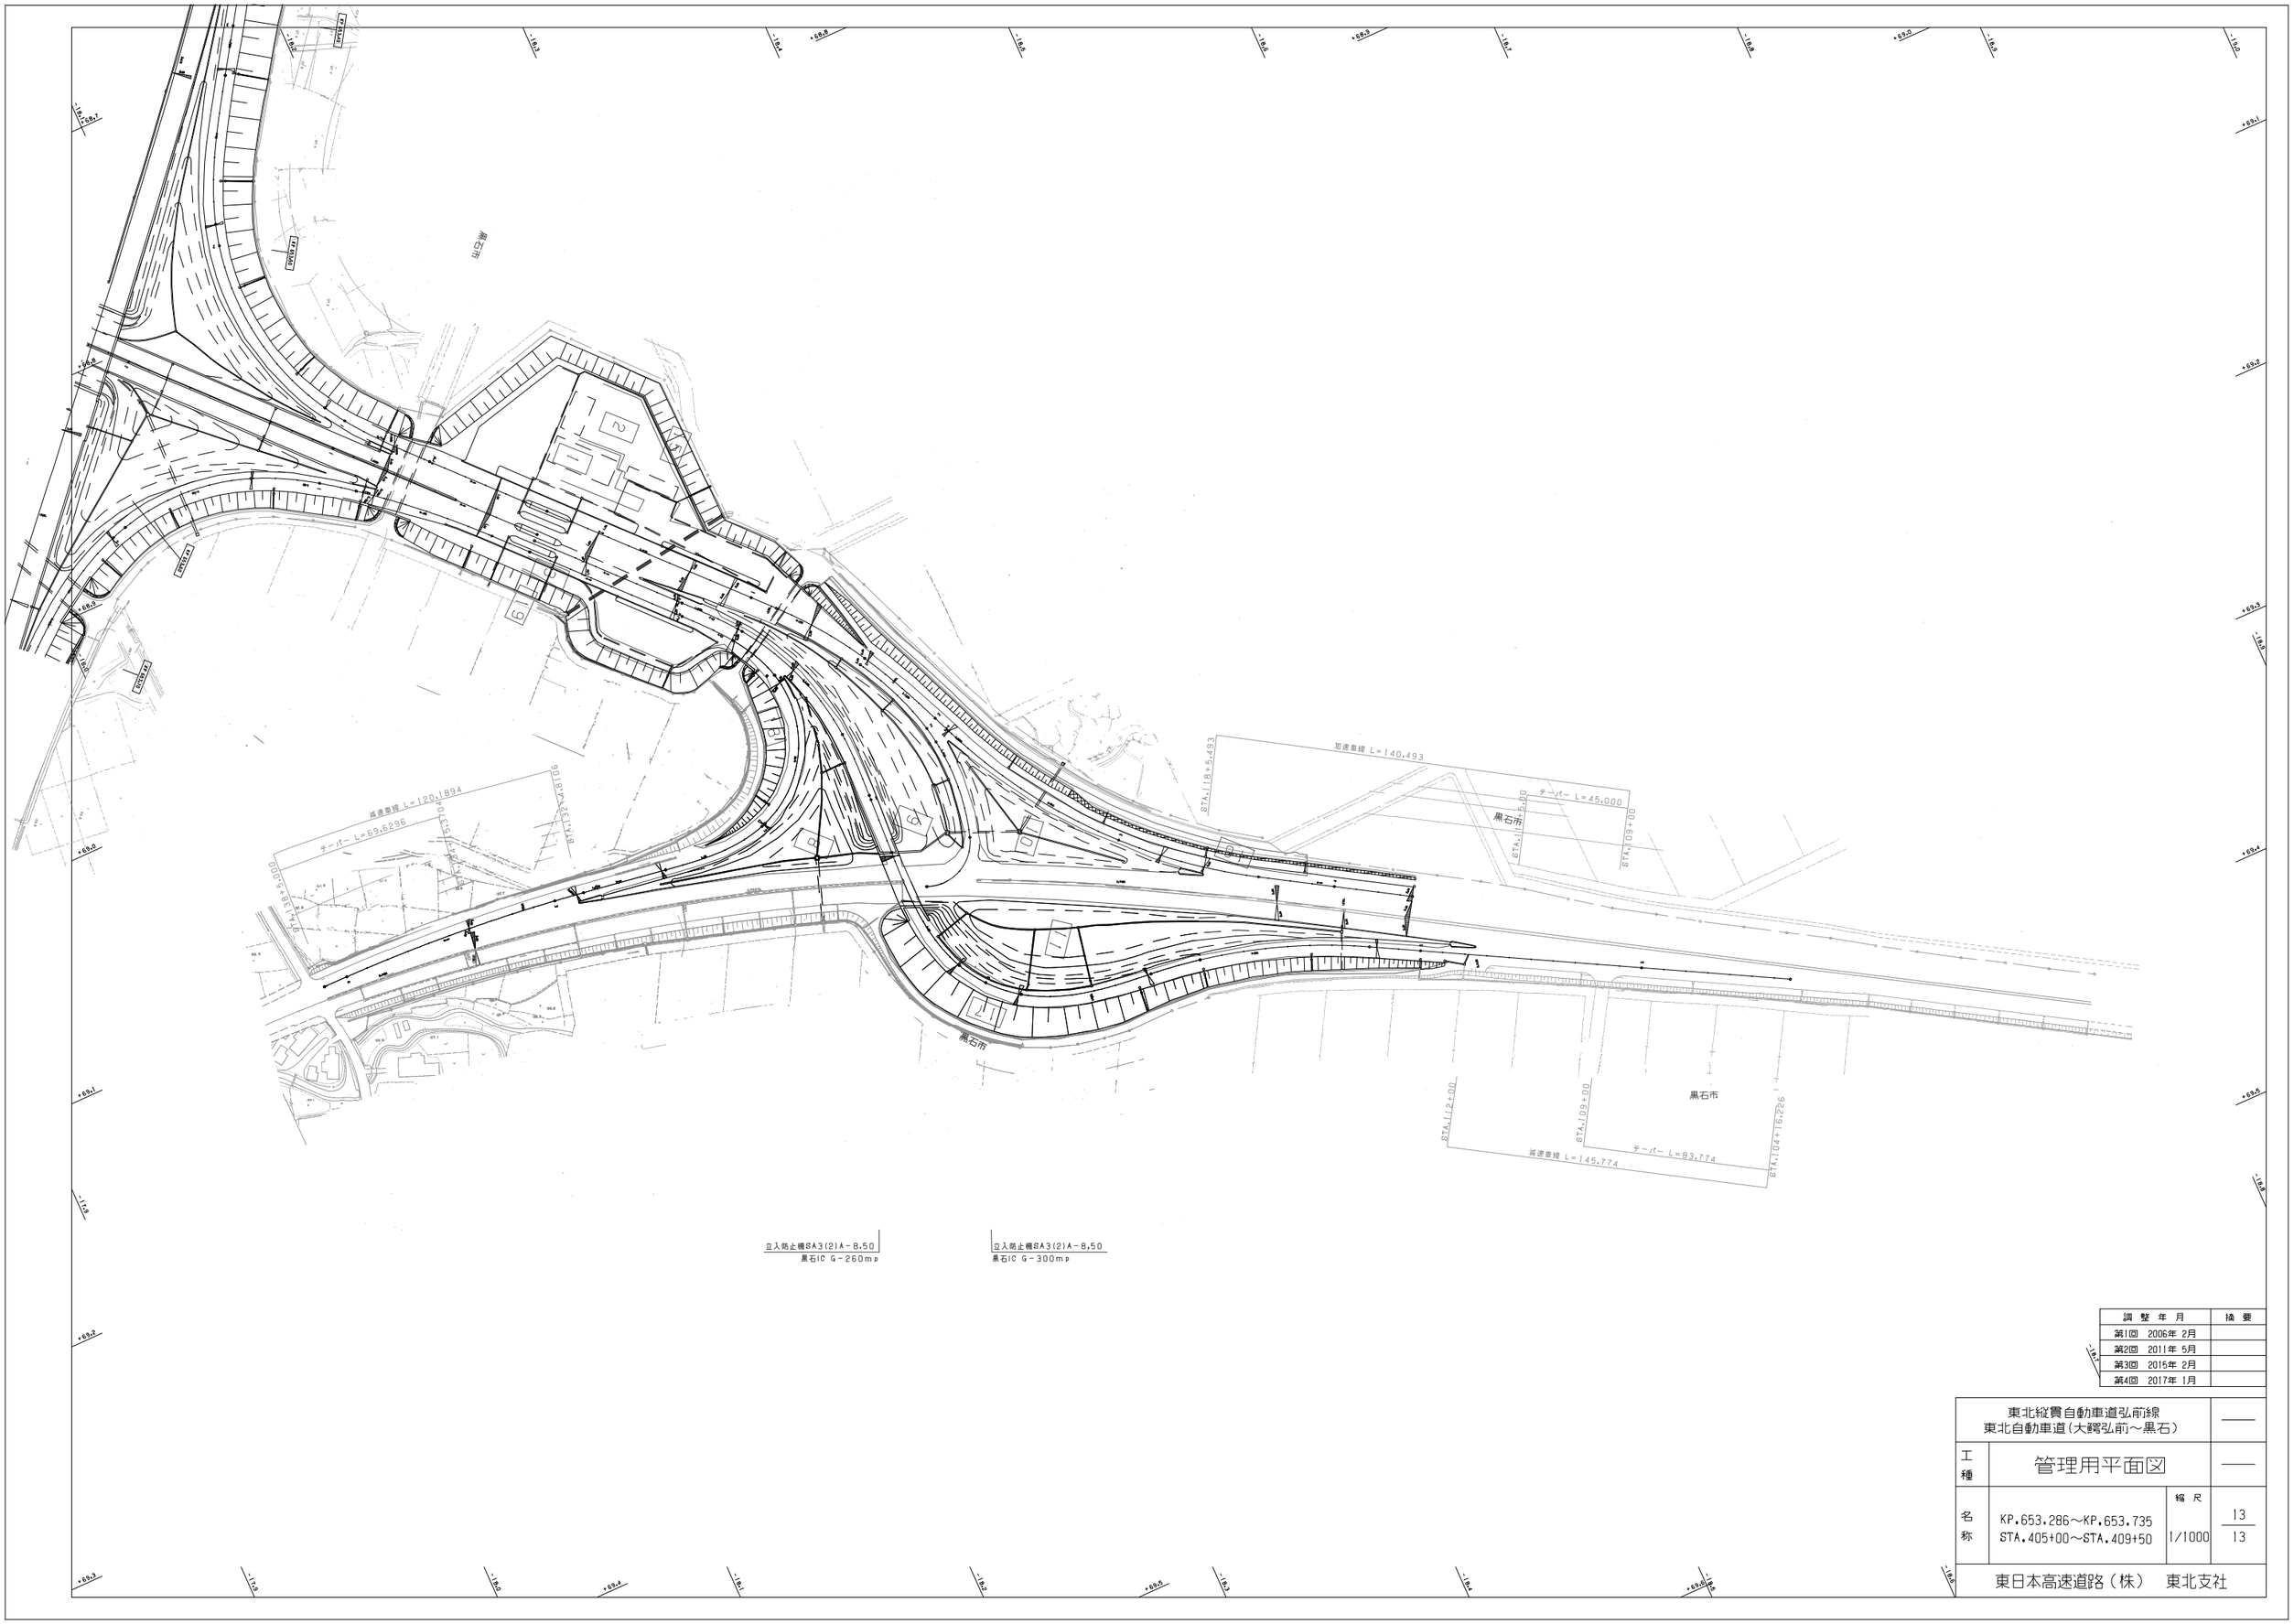

調整年月	摘要
第1回 2006年 2月	
第2回 2011年 5月	
第3回 2015年 2月	
第4回 2017年 1月	

東北縦貫自動車道弘前線 東北自動車道（大鰐弘前～黒石）			——
工種	管理用平面図		——
名称	KP.653.286～KP.653.735 STA.405+00～STA.409+50	縮尺 1/1000	13 13
東日本高速道路（株） 東北支社			

東北縦貫自動車道弘前線 東北自動車道（黒石～浪岡）		——
工種	管理用平面図	——
名称	KP.653.992～KP.654.792 STA.412+00～STA.420+00	縮尺 1/1000 — 1/20
東日本高速道路（株）　東北支社		

調整年月	摘要
第2回　2011年　5月	
第3回　2012年　4月	
第4回　2014年　2月	
第5回　2015年　2月	
第6回　2017年　1月	
第7回　2018年　1月	
第8回　2020年　10月	

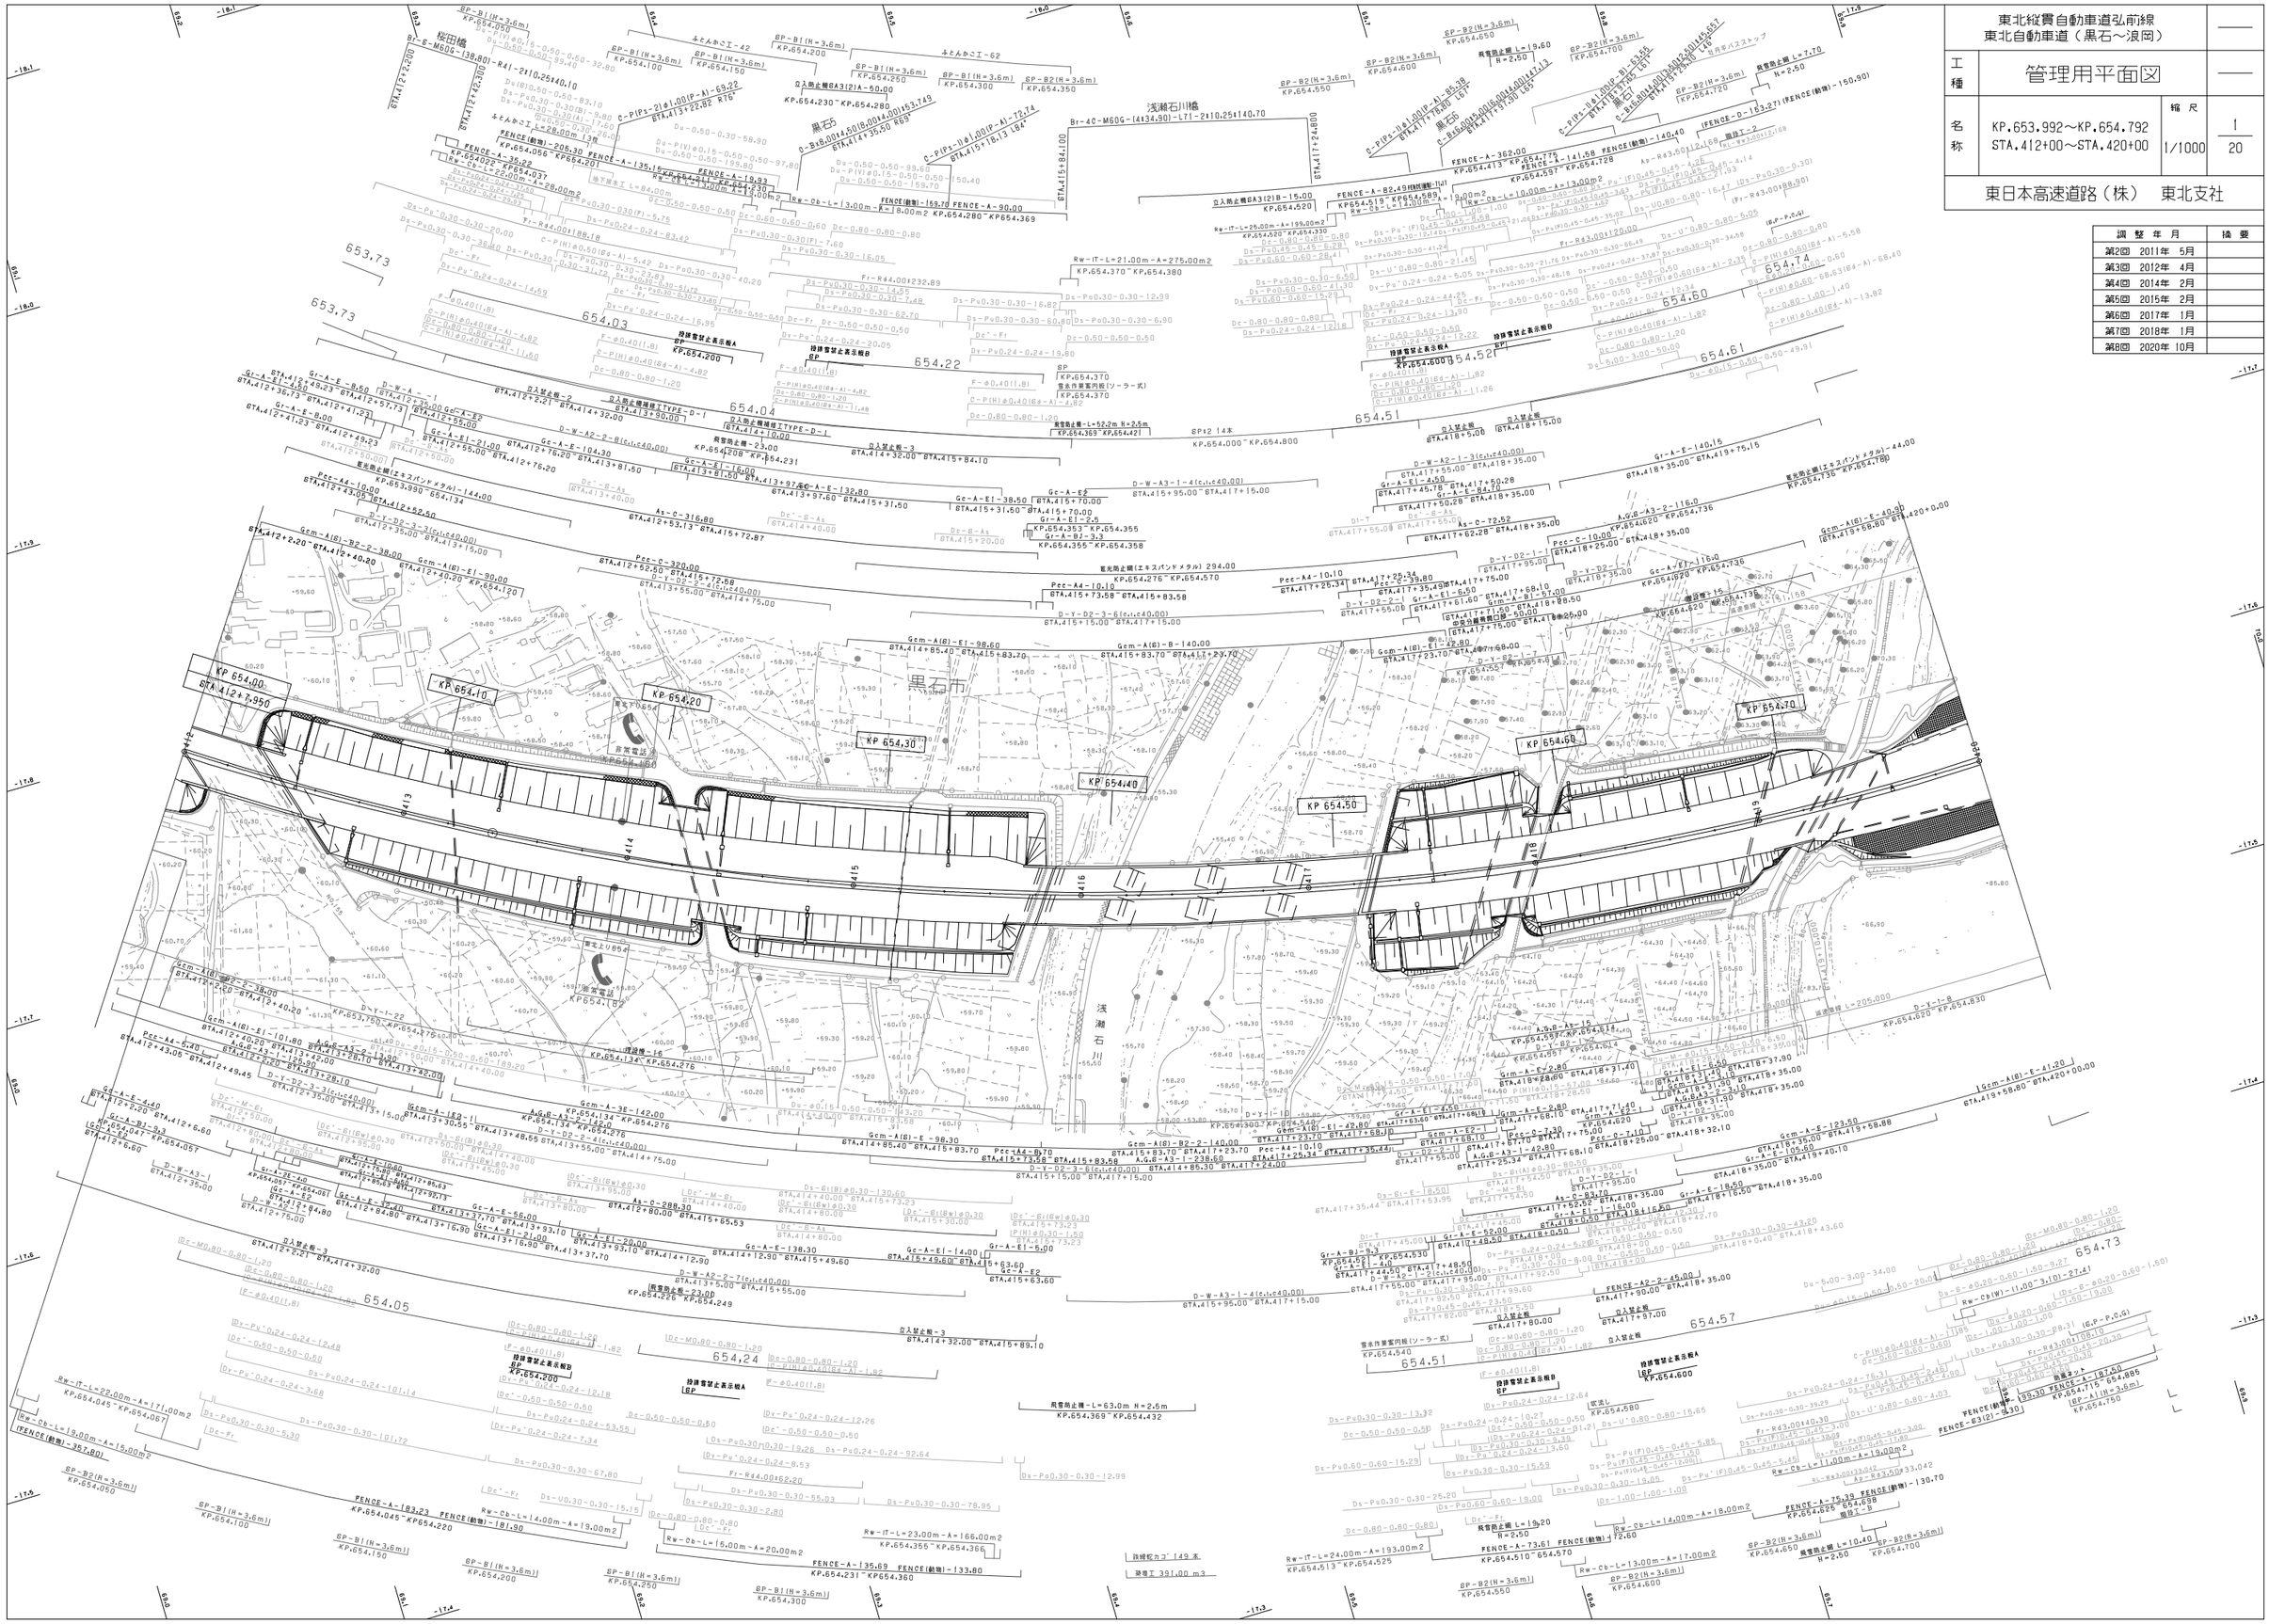

	東北縦貫自動車道弘前線 東北自動車道（黒石～浪岡）	——
工種	管理用平面図	——
名称	KP.654.792～KP.655.592 STA.420+00～STA.428+00	縮尺 1/1000
	東日本高速道路（株）　東北支社	2/20

調整年月	摘要
第1回　2006年 2月	
第2回　2011年 5月	
第3回　2012年 4月	
第4回　2016年 1月	
第5回　2017年 1月	
第6回　2018年 1月	
第7回　2022年 3月	

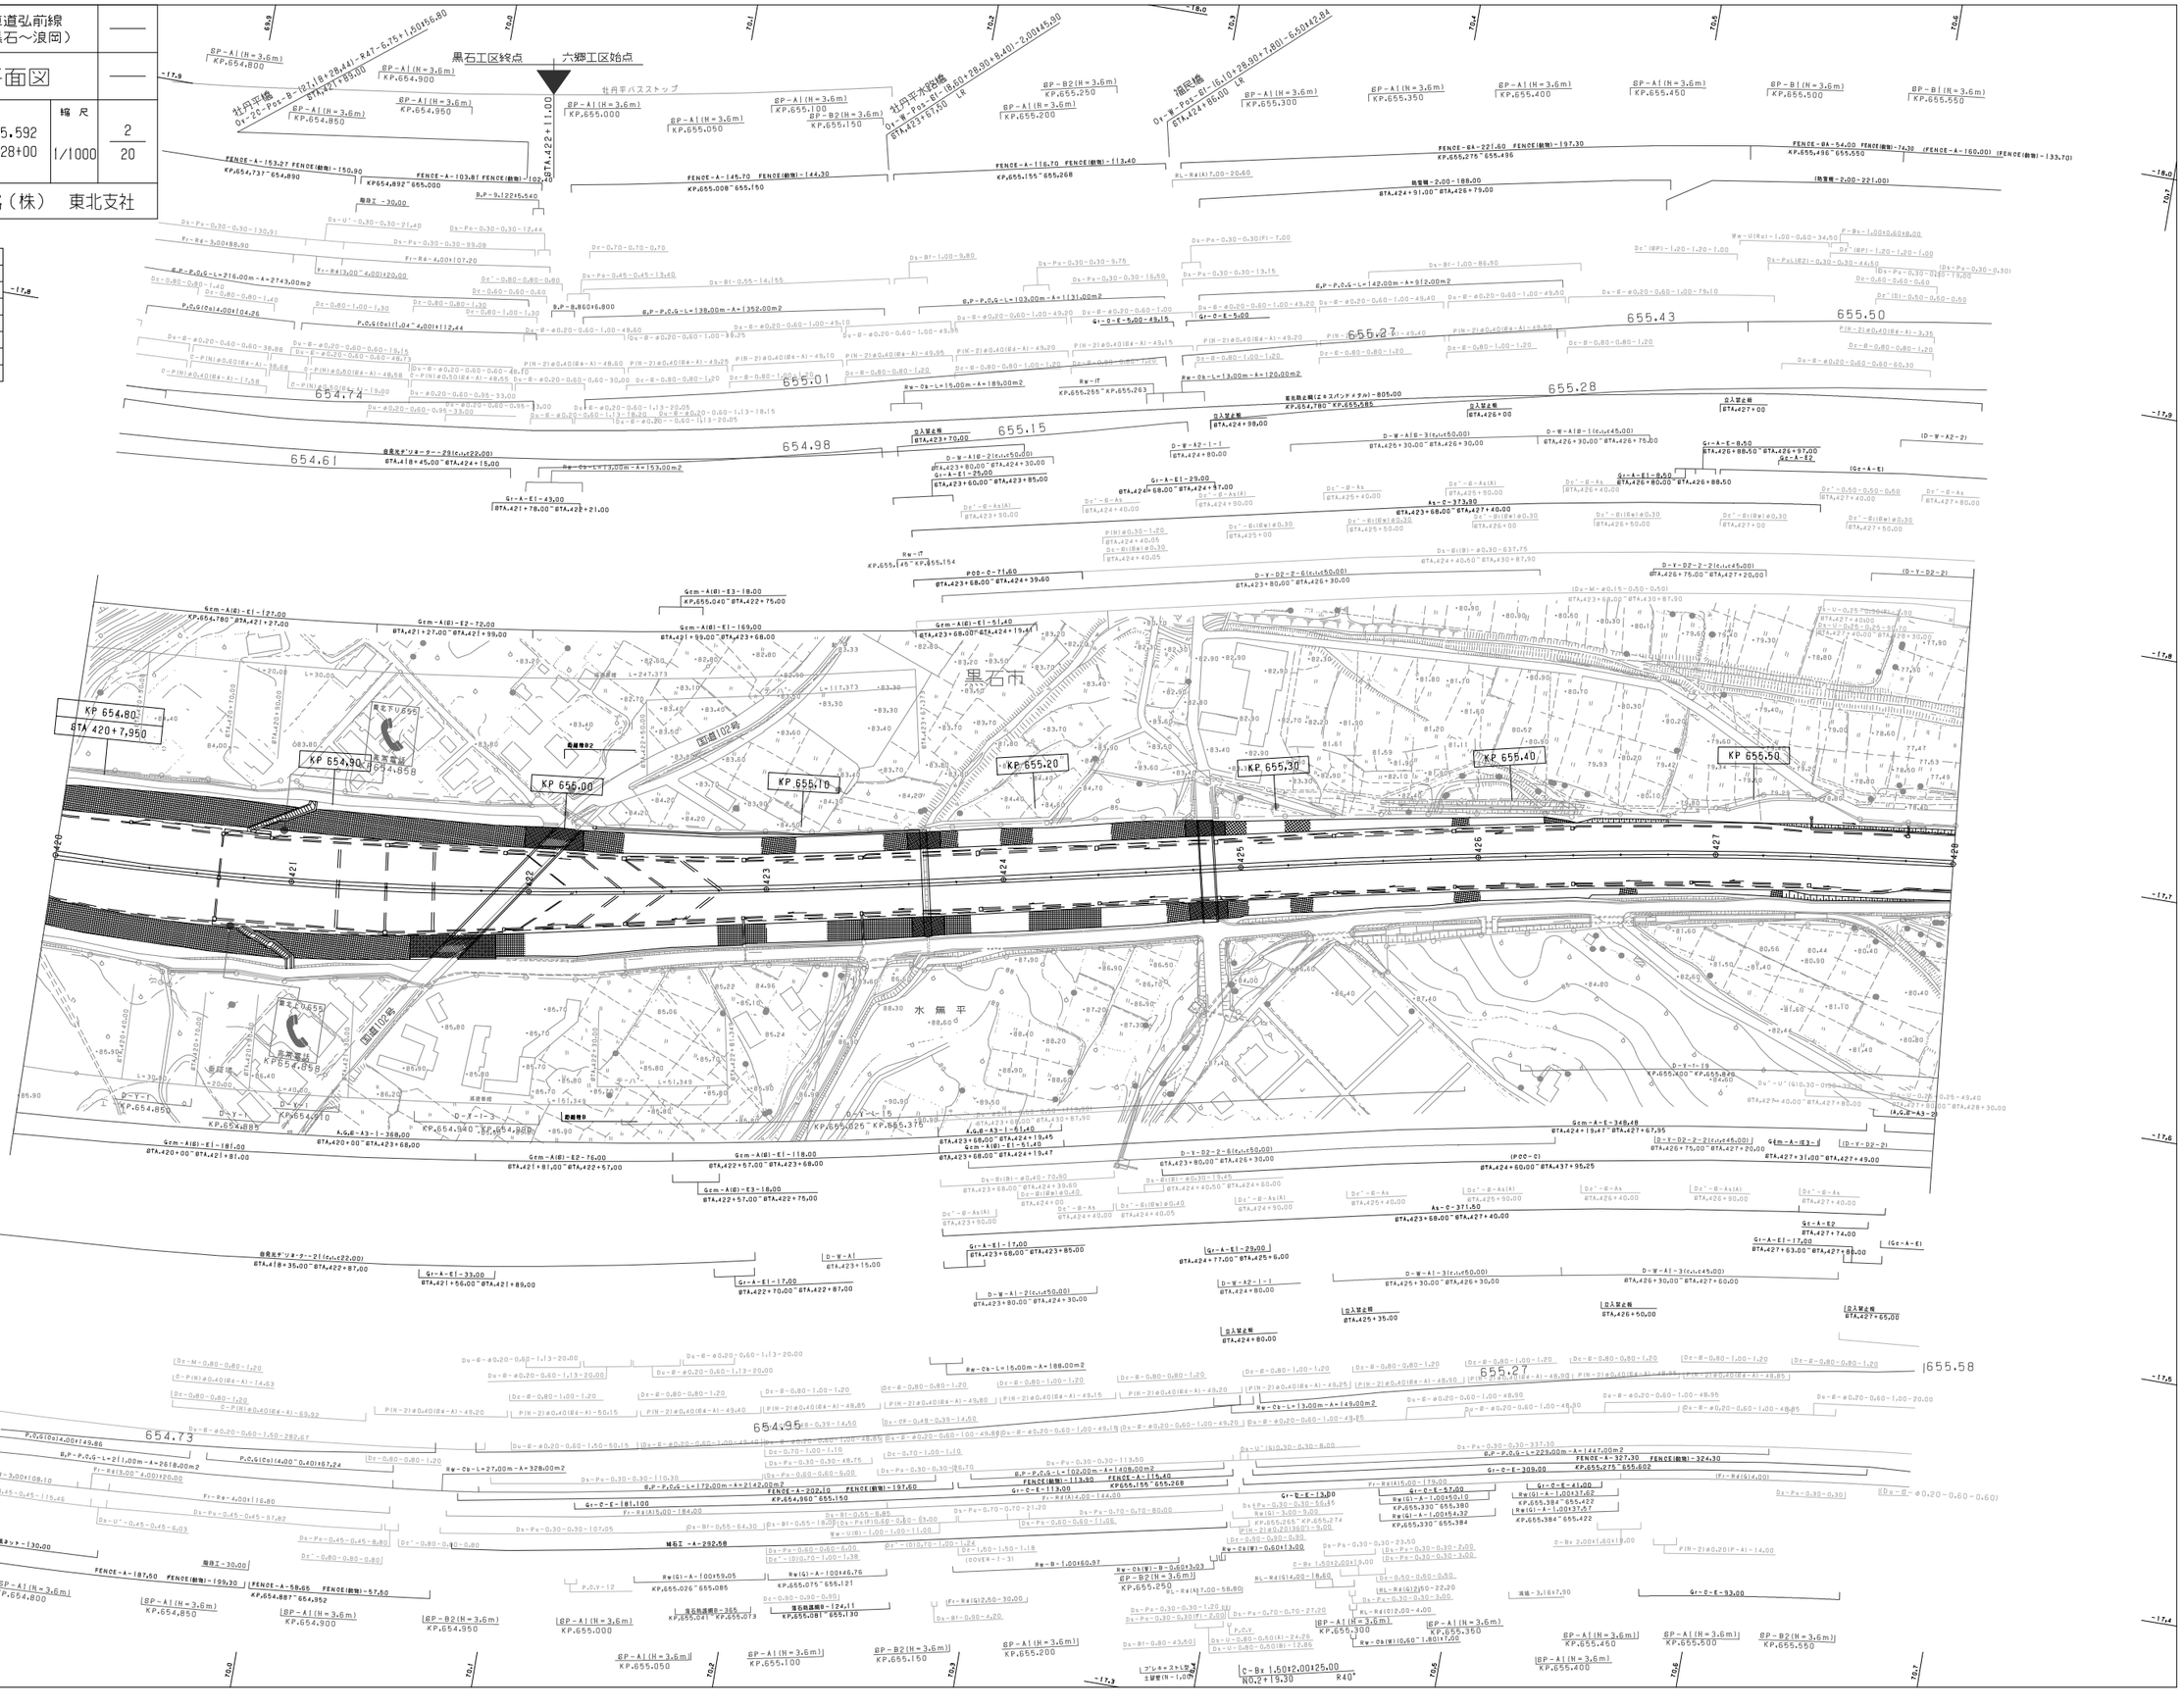

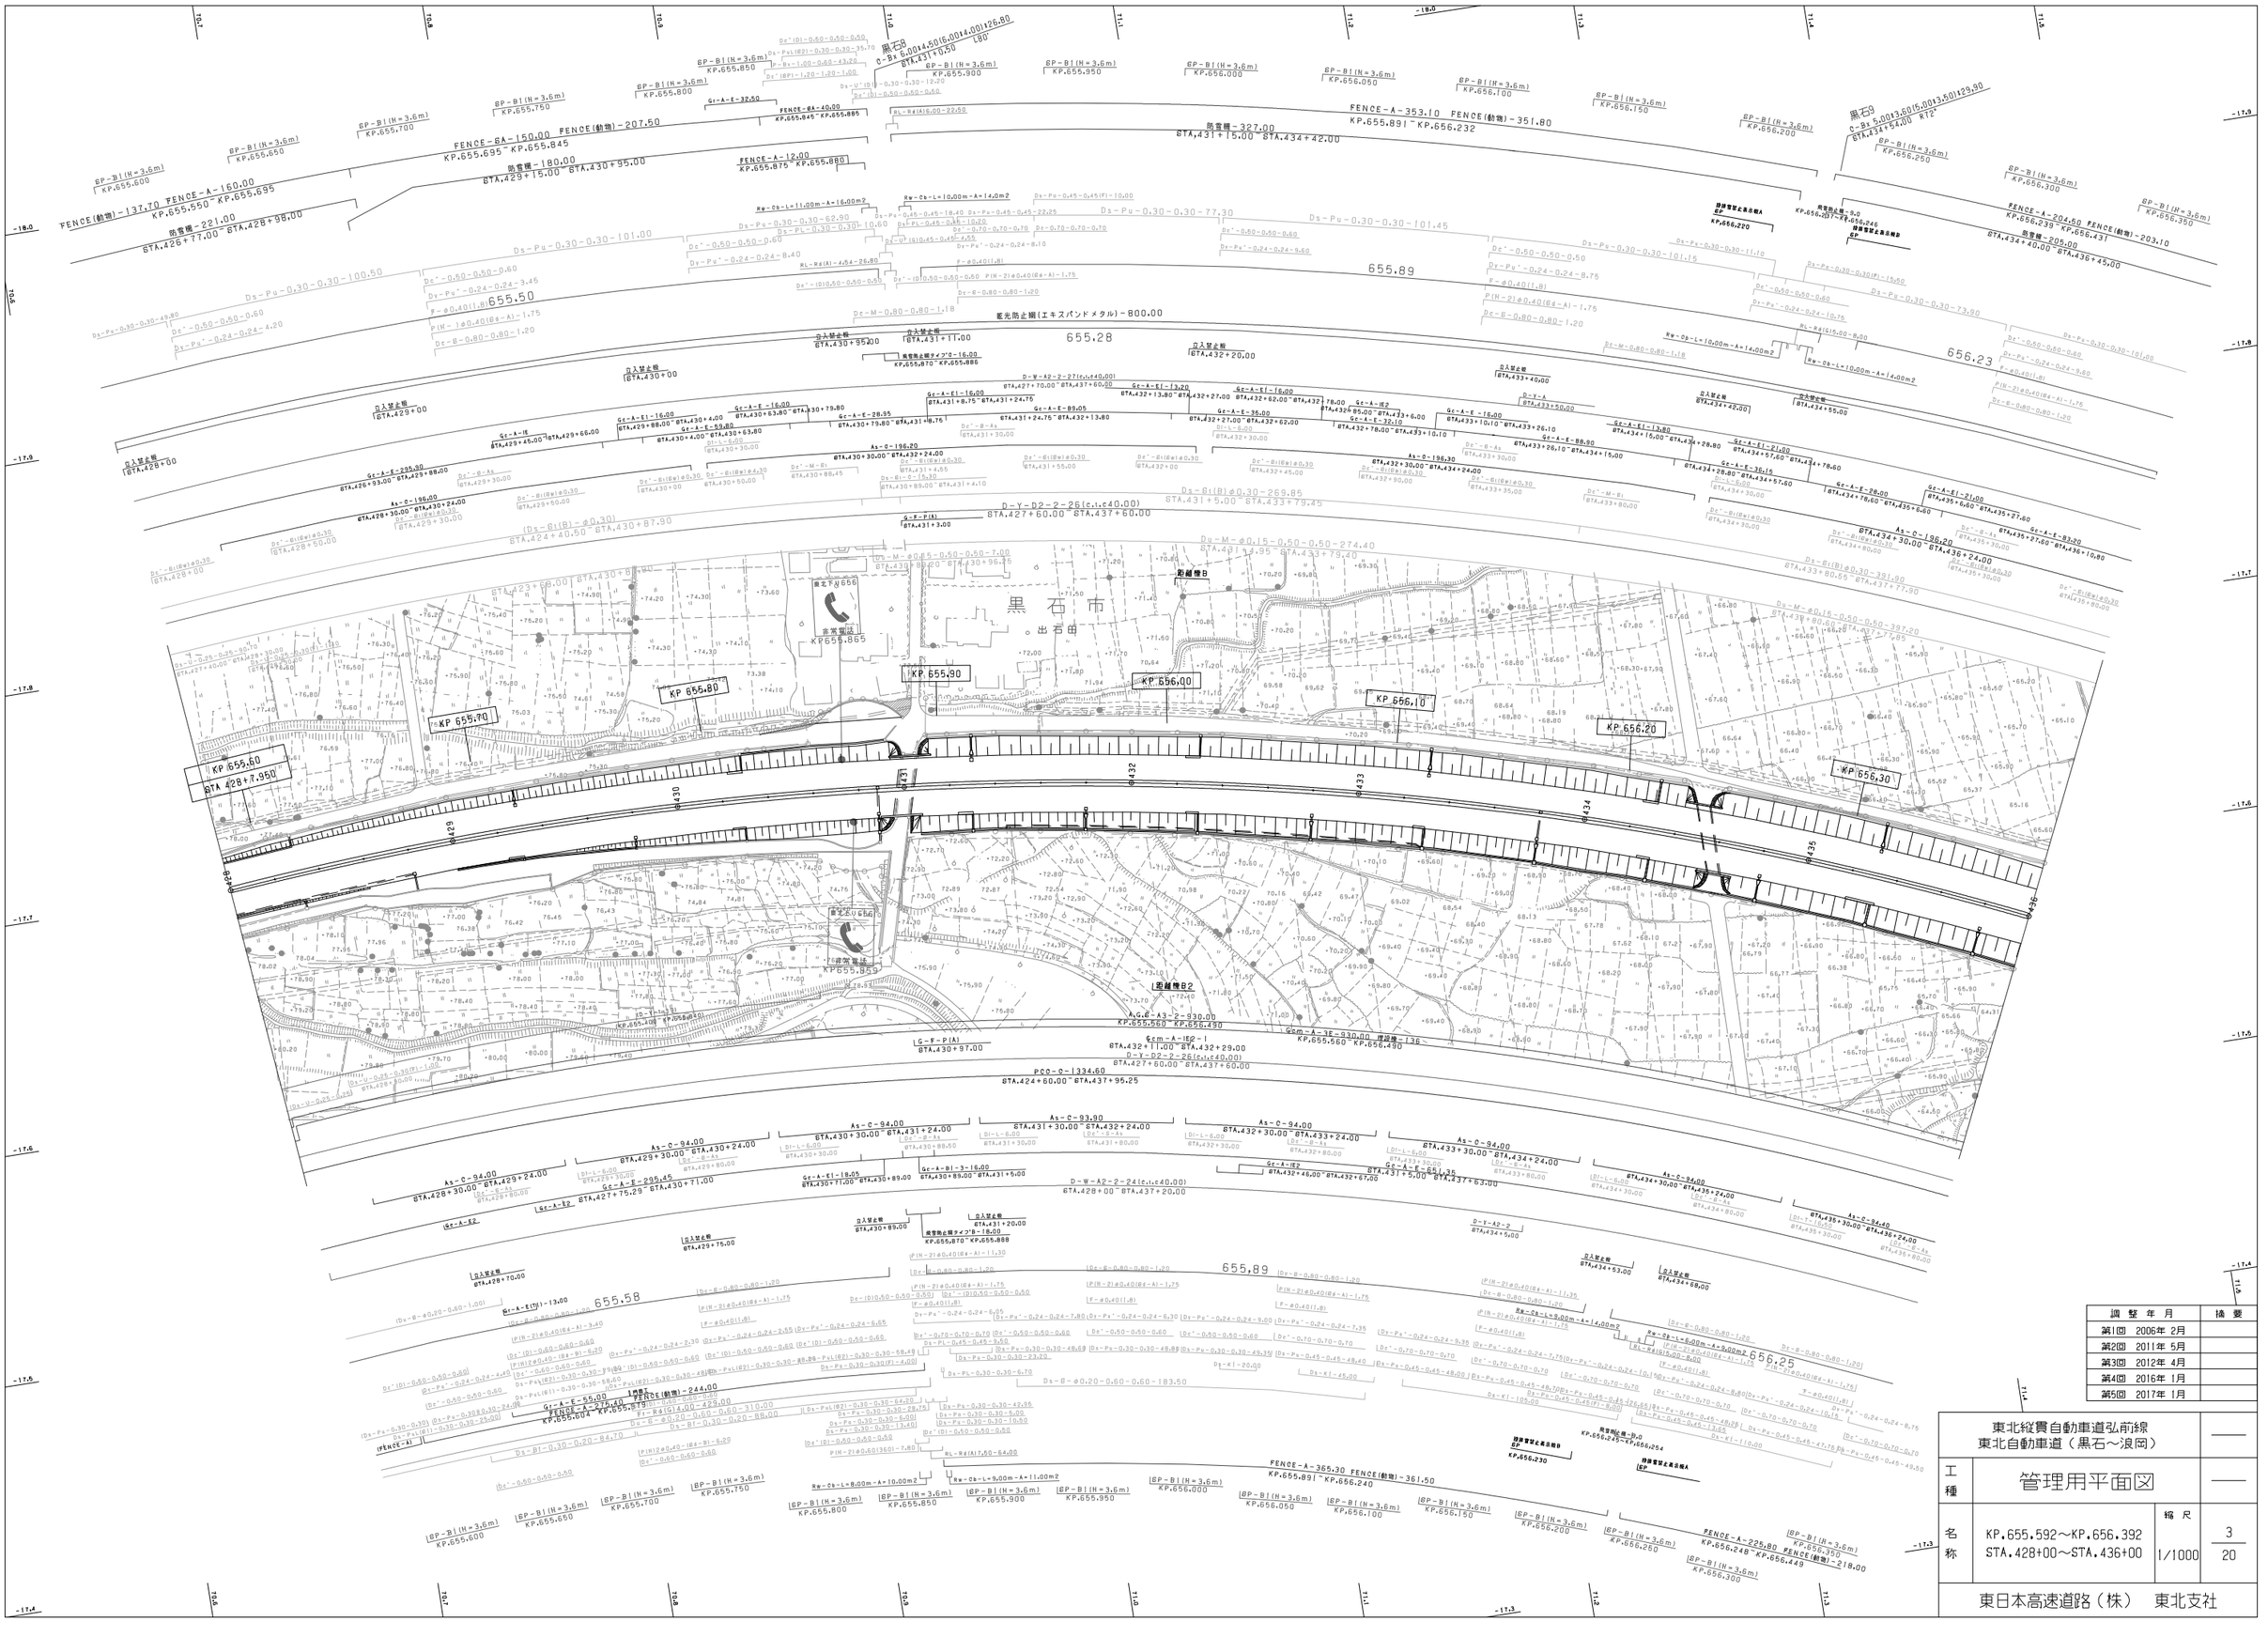
黒石市
出石由
KP.655.80
KP.655.90
KP.656.00
KP.656.10
KP.656.20
KP.655.70
KP.655.60
KP.656.30
KP.655.865
KP.655.859
非常電話
KP655.865
KP655.859
横断管B
横断管B2
BTA.428+7.960
655.89
655.28
656.23
655.58
655.89
655.55
655.695 ~ KP.655.845
KP.655.845 ~ KP.655.885
KP.655.875 ~ KP.655.880
KP.655.891 ~ KP.656.232
KP.656.239 ~ KP.656.431
KP.656.248 ~ KP.656.449
KP.655.891 ~ KP.656.240
KP.655.249 ~ KP.656.254
KP.655.550 ~ KP.655.695
KP.655.880 ~ KP.655.886
KP.655.870 ~ KP.655.888
KP.655.410 ~ KP.655.430
KP.655.560 ~ KP.655.490
KP.656.220
KP.656.230
KP.656.037 ~ KP.656.246
KP.656.249 ~ KP.656.254
KP.656.248 ~ KP.656.449
KP.656.239 ~ KP.656.431
KP.655.680
KP.655.600
KP.655.650
KP.655.700
KP.655.750
KP.655.800
KP.655.850
KP.655.900
KP.655.950
KP.656.000
KP.656.050
KP.656.100
KP.656.150
KP.656.200
KP.656.250
KP.656.300
KP.656.350
BTA.426+77.00 ~ BTA.428+98.00
BTA.429+15.00 ~ BTA.430+95.00
BTA.431+15.00 ~ BTA.434+42.00
BTA.434+40.00 ~ BTA.436+45.00
BTA.424+40.50 ~ BTA.430+87.90
BTA.427+60.00 ~ BTA.437+60.00
BTA.424+60.00 ~ BTA.437+95.25
BTA.428+00 ~ BTA.437+20.00
BTA.431+5.00 ~ BTA.433+79.45
BTA.433+79.40 ~ BTA.436+24.00
BTA.433+88.55 ~ BTA.437+77.90
BTA.423+66.00 ~ BTA.430+87.90
BTA.428+00 ~ BTA.430+96.75
FENCE(動物) - 137.70
FENCE(動物) - 207.50
FENCE(動物) - 351.80
FENCE(動物) - 203.10
FENCE(動物) - 218.00
FENCE(動物) - 361.50
FENCE(動物) - 244.00
FENCE(動物) - 221.00
FENCE(動物) - 205.00
FENCE-A - 160.00
FENCE-A - 150.00
FENCE-A - 353.10
FENCE-A - 204.50
FENCE-A - 225.80
FENCE-A - 365.30
FENCE-A - 275.40
FENCE-BA - 40.00
FENCE-A - 12.00
防雪柵 - 180.00
防雪柵 - 327.00
防雪柵 - 221.00
防雪柵 - 205.00
防雪柵 - 136
防雪柵 - 930.00
防雪柵 - 930.00
防雪柵 - 327.00
防雪柵 - 136
防雪柵 - 930.00
藍光防止柵(エキスパンドメタル) - 800.00
藍光防止柵(エキスパンドメタル) - 800.00
BP - B1 (N = 3.6m)
BP - B1 (N = 3.6m)
BP - B1 (N = 3.6m)

東北縦貫自動車道弘前線
東北自動車道（黒石～浪岡）

工種：管理用平面図

名称：KP.656.392～KP.657.192
STA.436+00～STA.444+00

縮尺：1/1000

4
20

東日本高速道路（株）　東北支社

調整年月	摘要
第1回　2006年 2月	
第2回　2011年 5月	
第3回　2012年 4月	
第4回　2014年 2月	
第5回　2015年 2月	
第6回　2016年 1月	
第7回　2017年 1月	

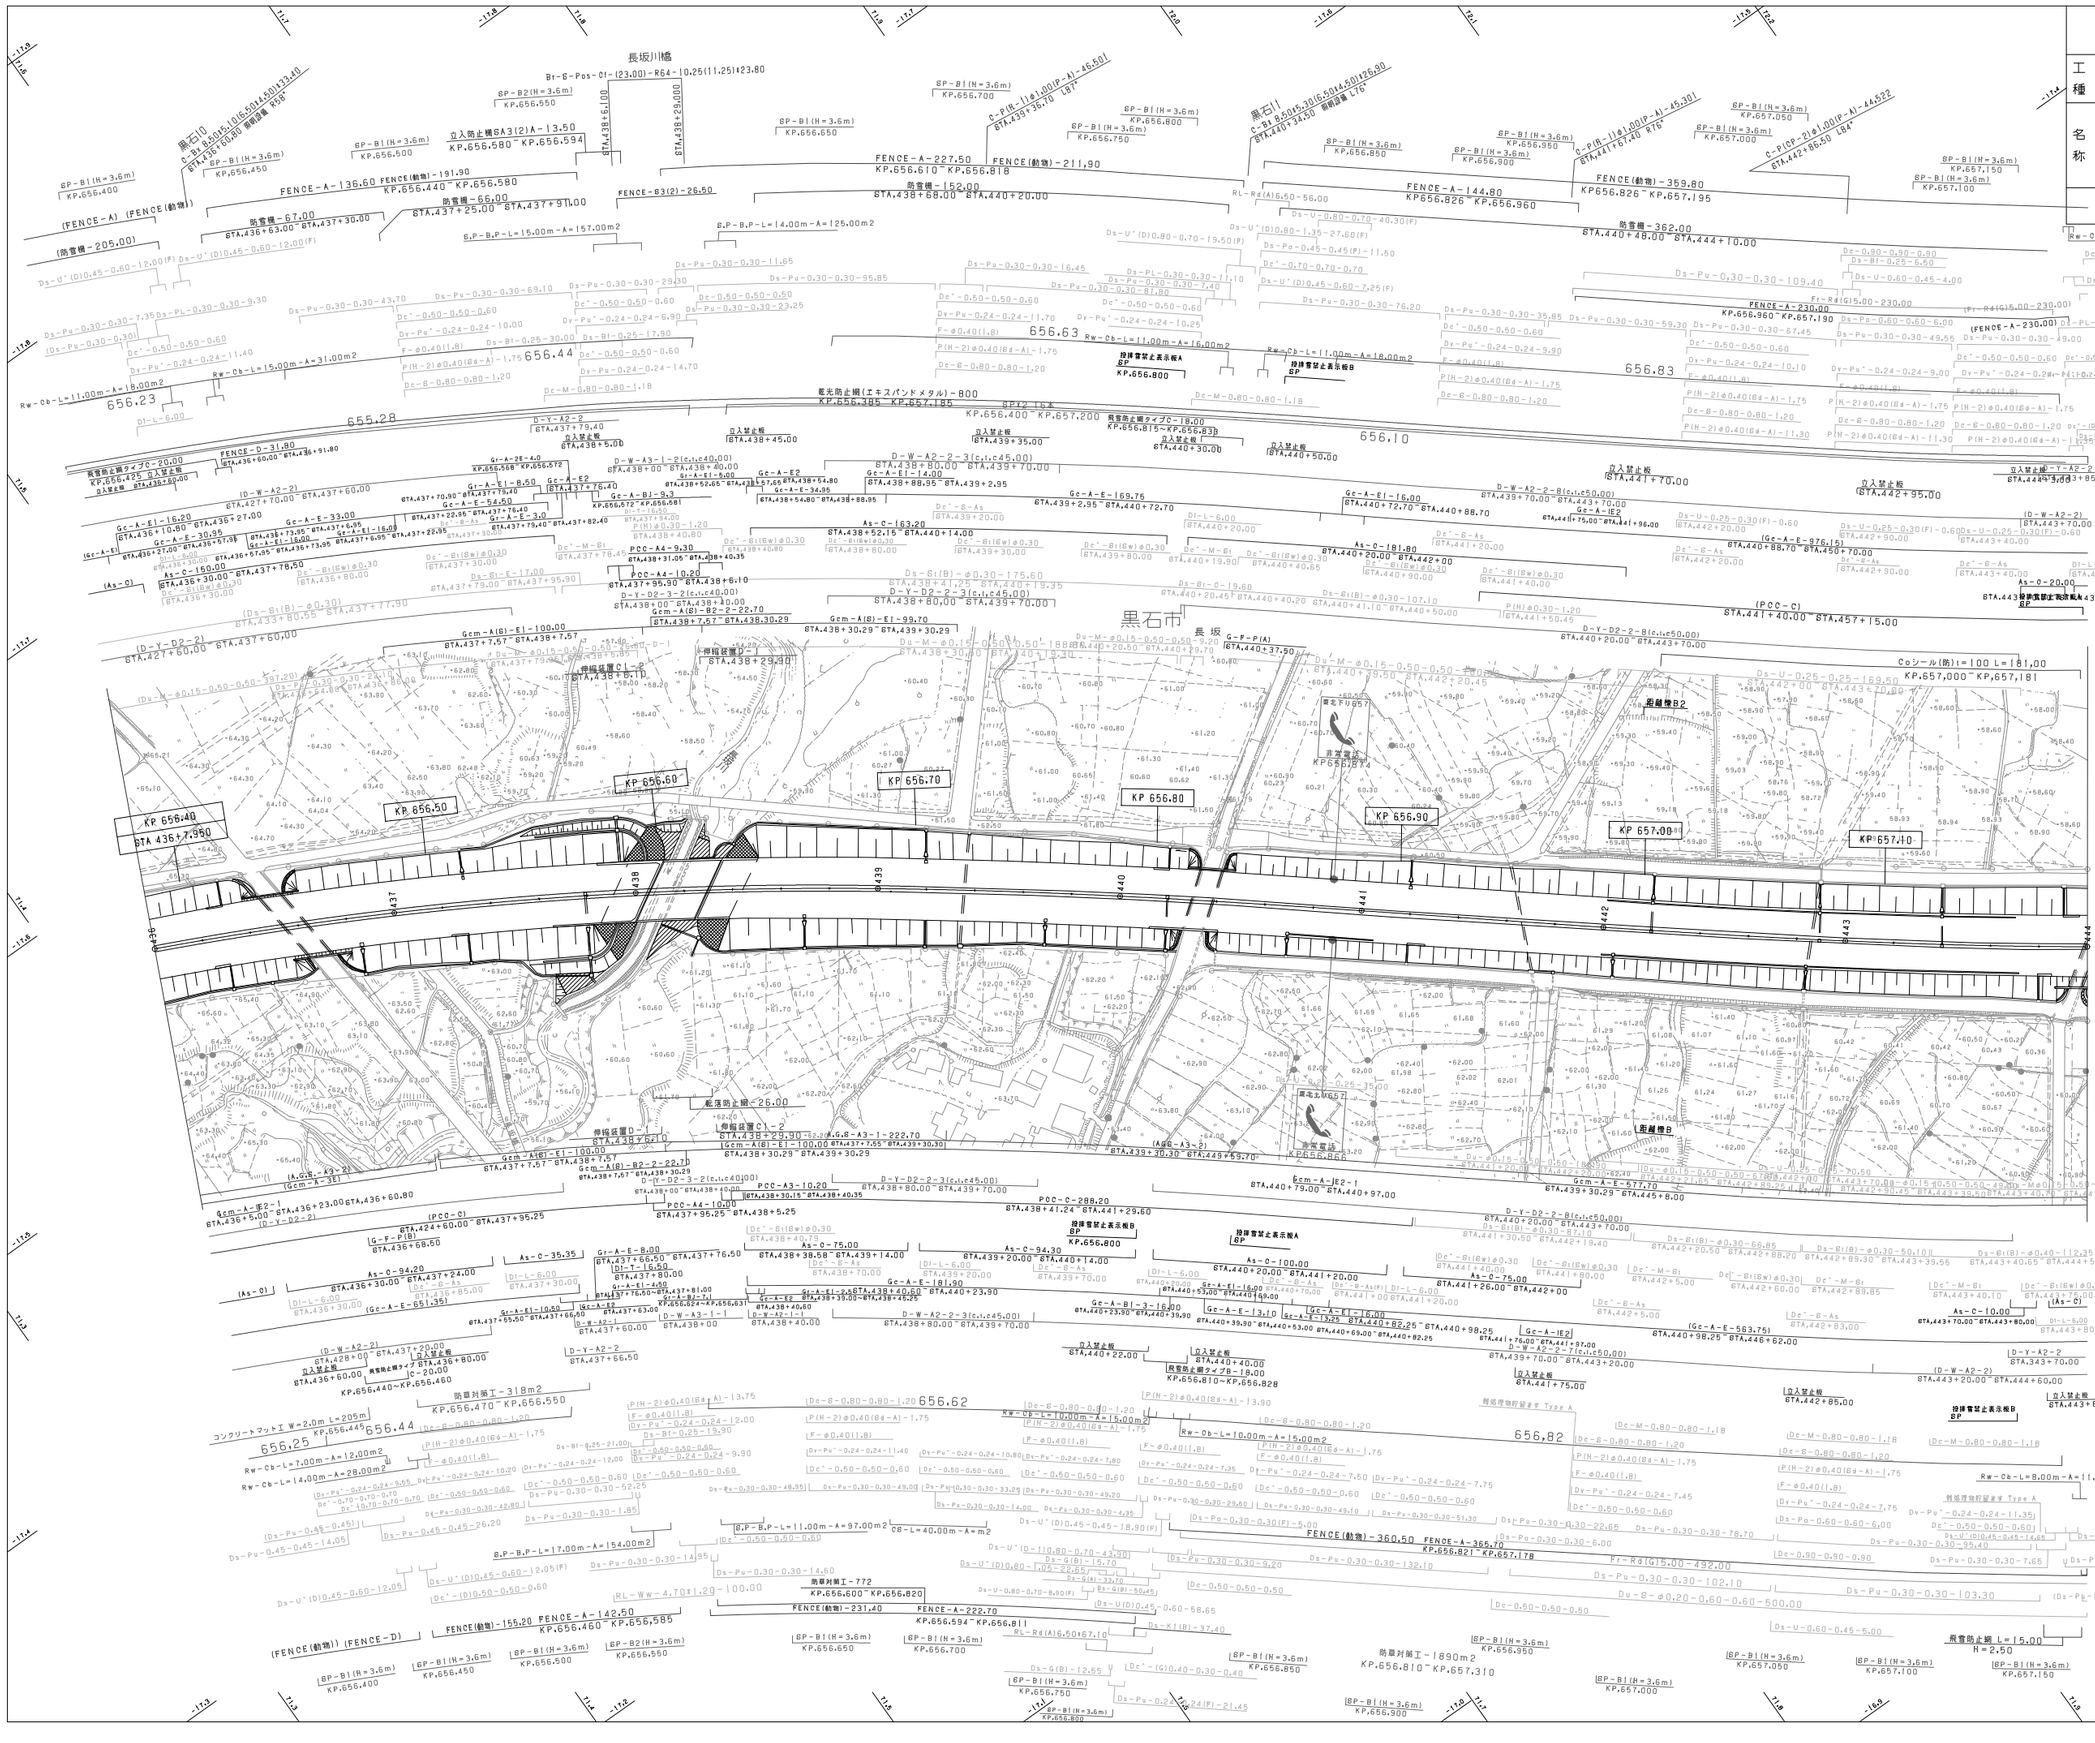

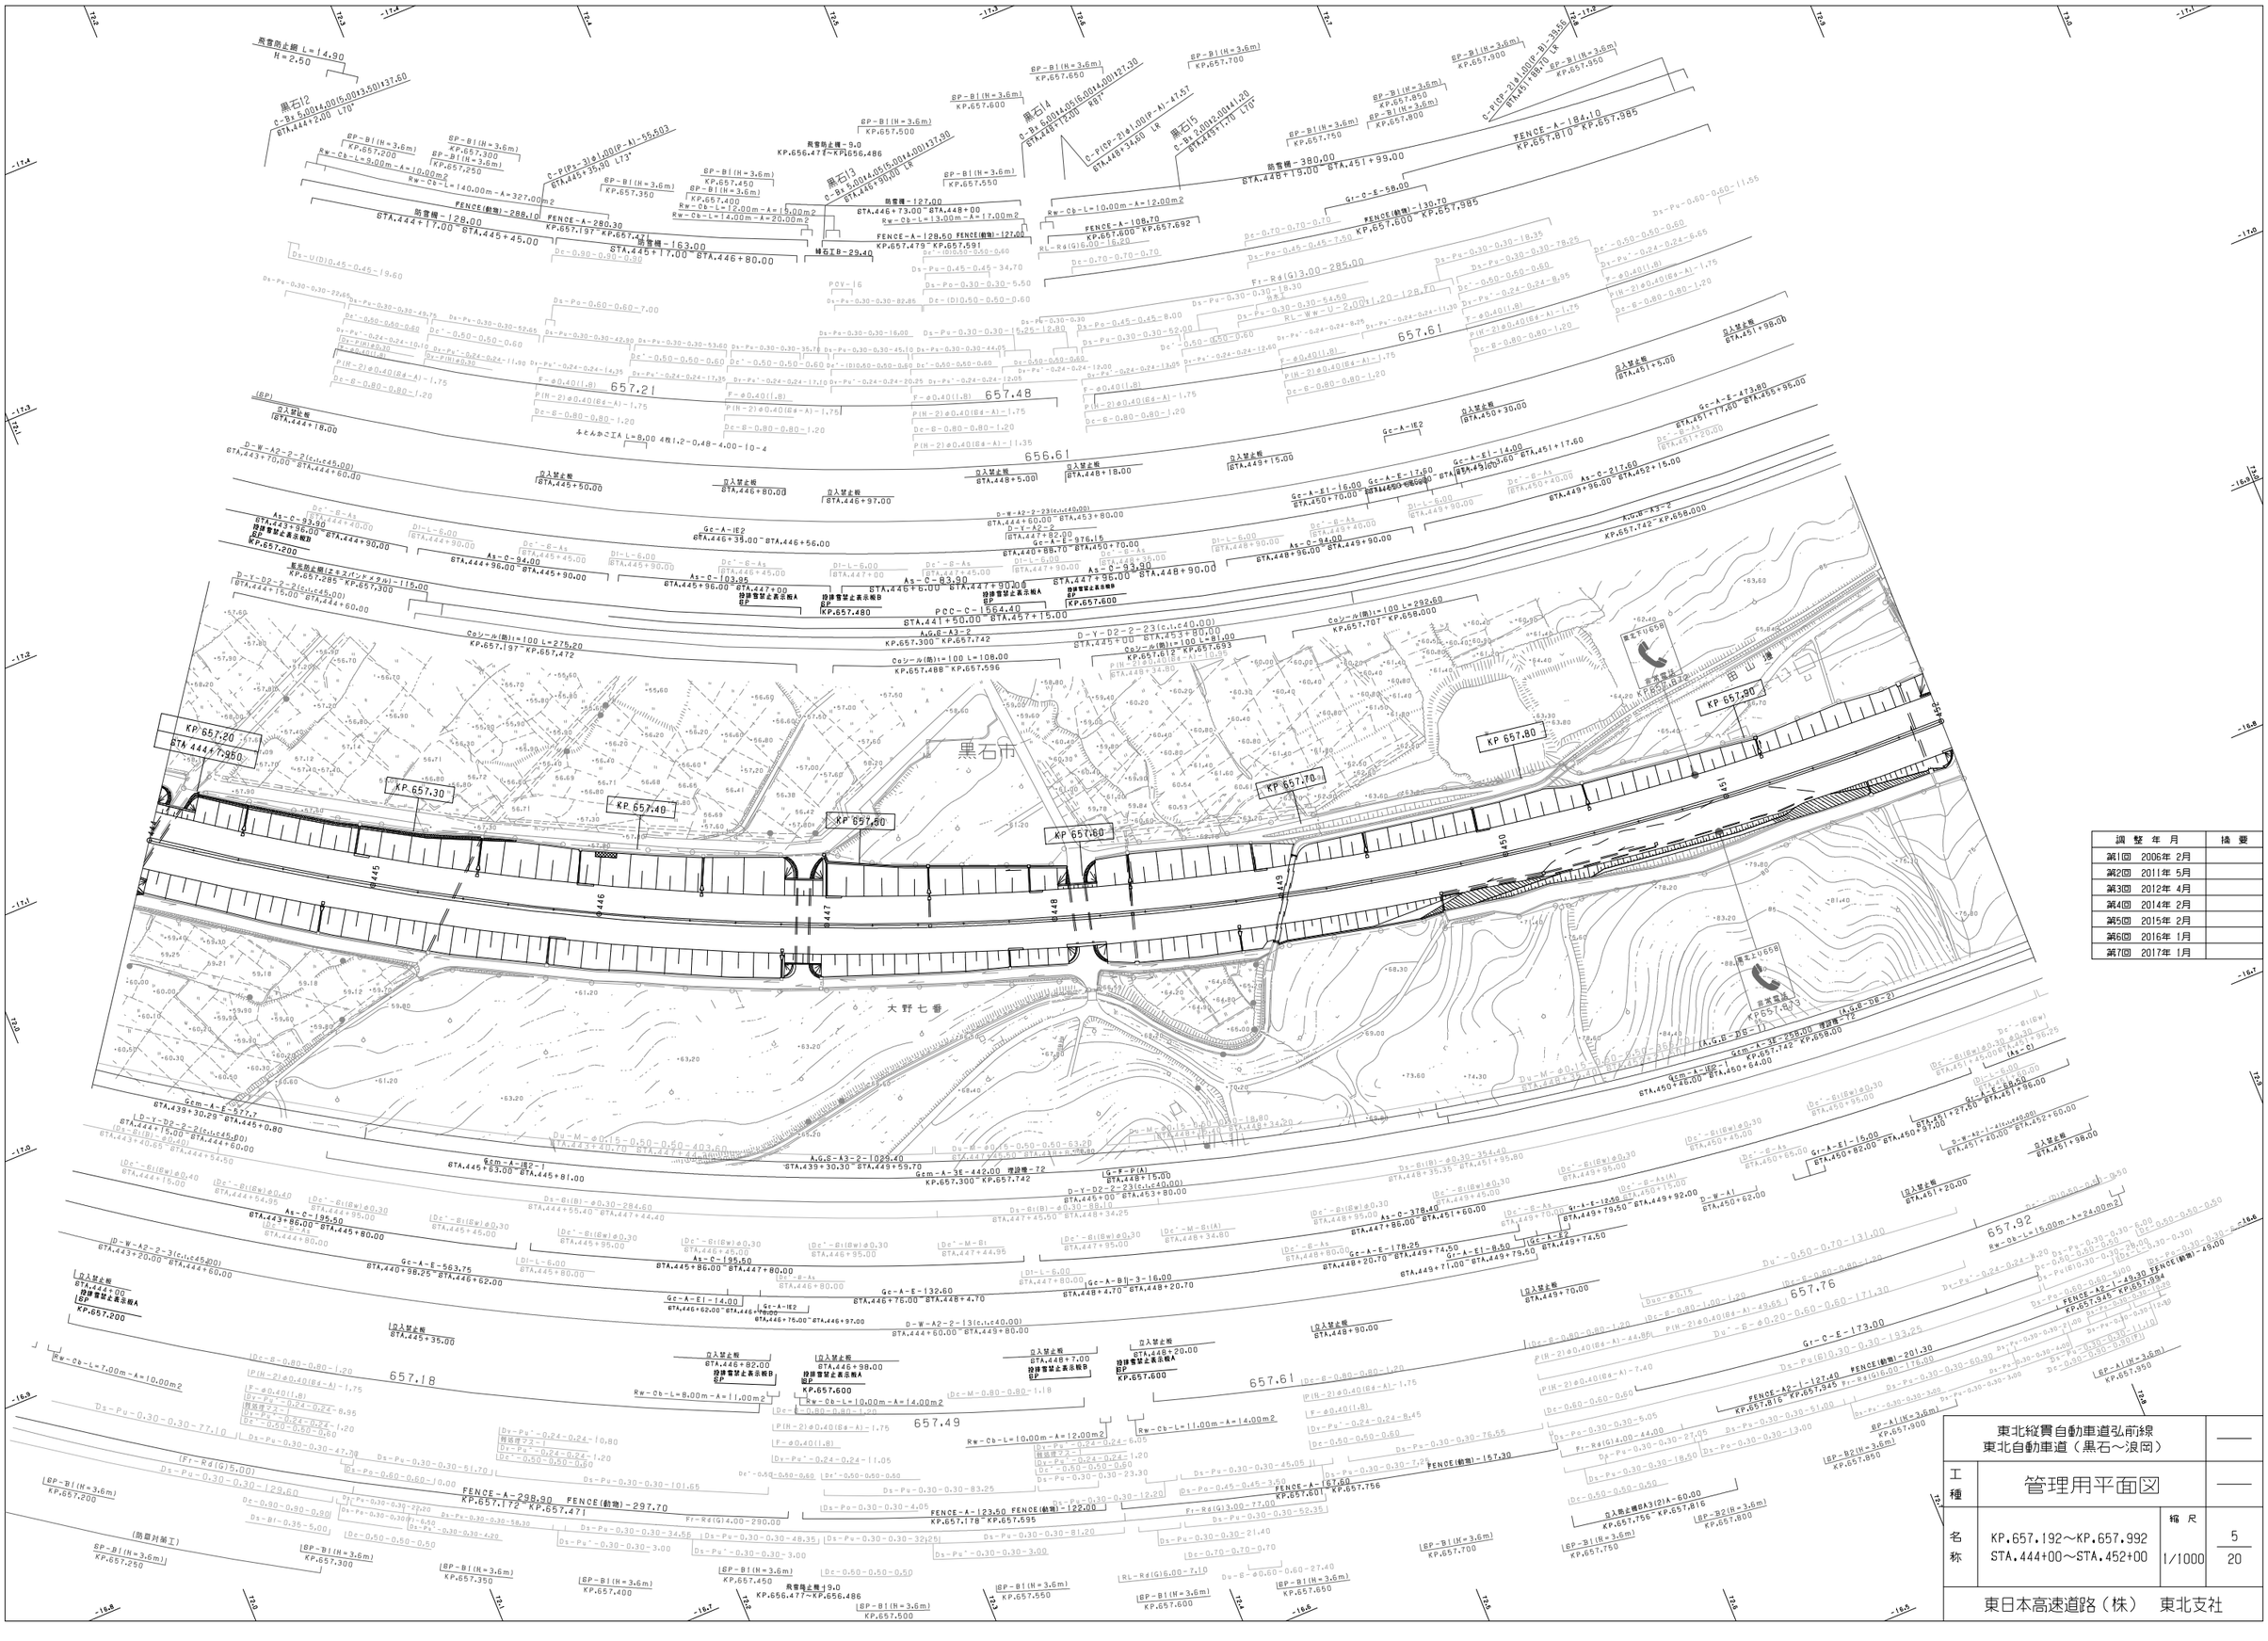
黒石市
大野七番
KP 657.20
KP 657.30
KP 657.40
KP 657.50
KP 657.60
KP 657.70
KP 657.80
KP 657.90
657.21
657.48
656.61
657.18
657.49
657.61
657.76
657.92
657.61
657.61
657.61

東北縦貫自動車道弘前線
東北自動車道（黒石～浪岡）

工種	管理用平面図		
名称	KP.657.992～KP.658.792 STA.452+00～STA.460+00	縮尺 1/1000	6 20

東日本高速道路（株）　東北支社

調整年月	摘要
第1回　2006年 2月	
第2回　2011年 5月	
第3回　2012年 4月	
第4回　2014年 2月	
第5回　2015年 2月	
第6回　2017年 1月	

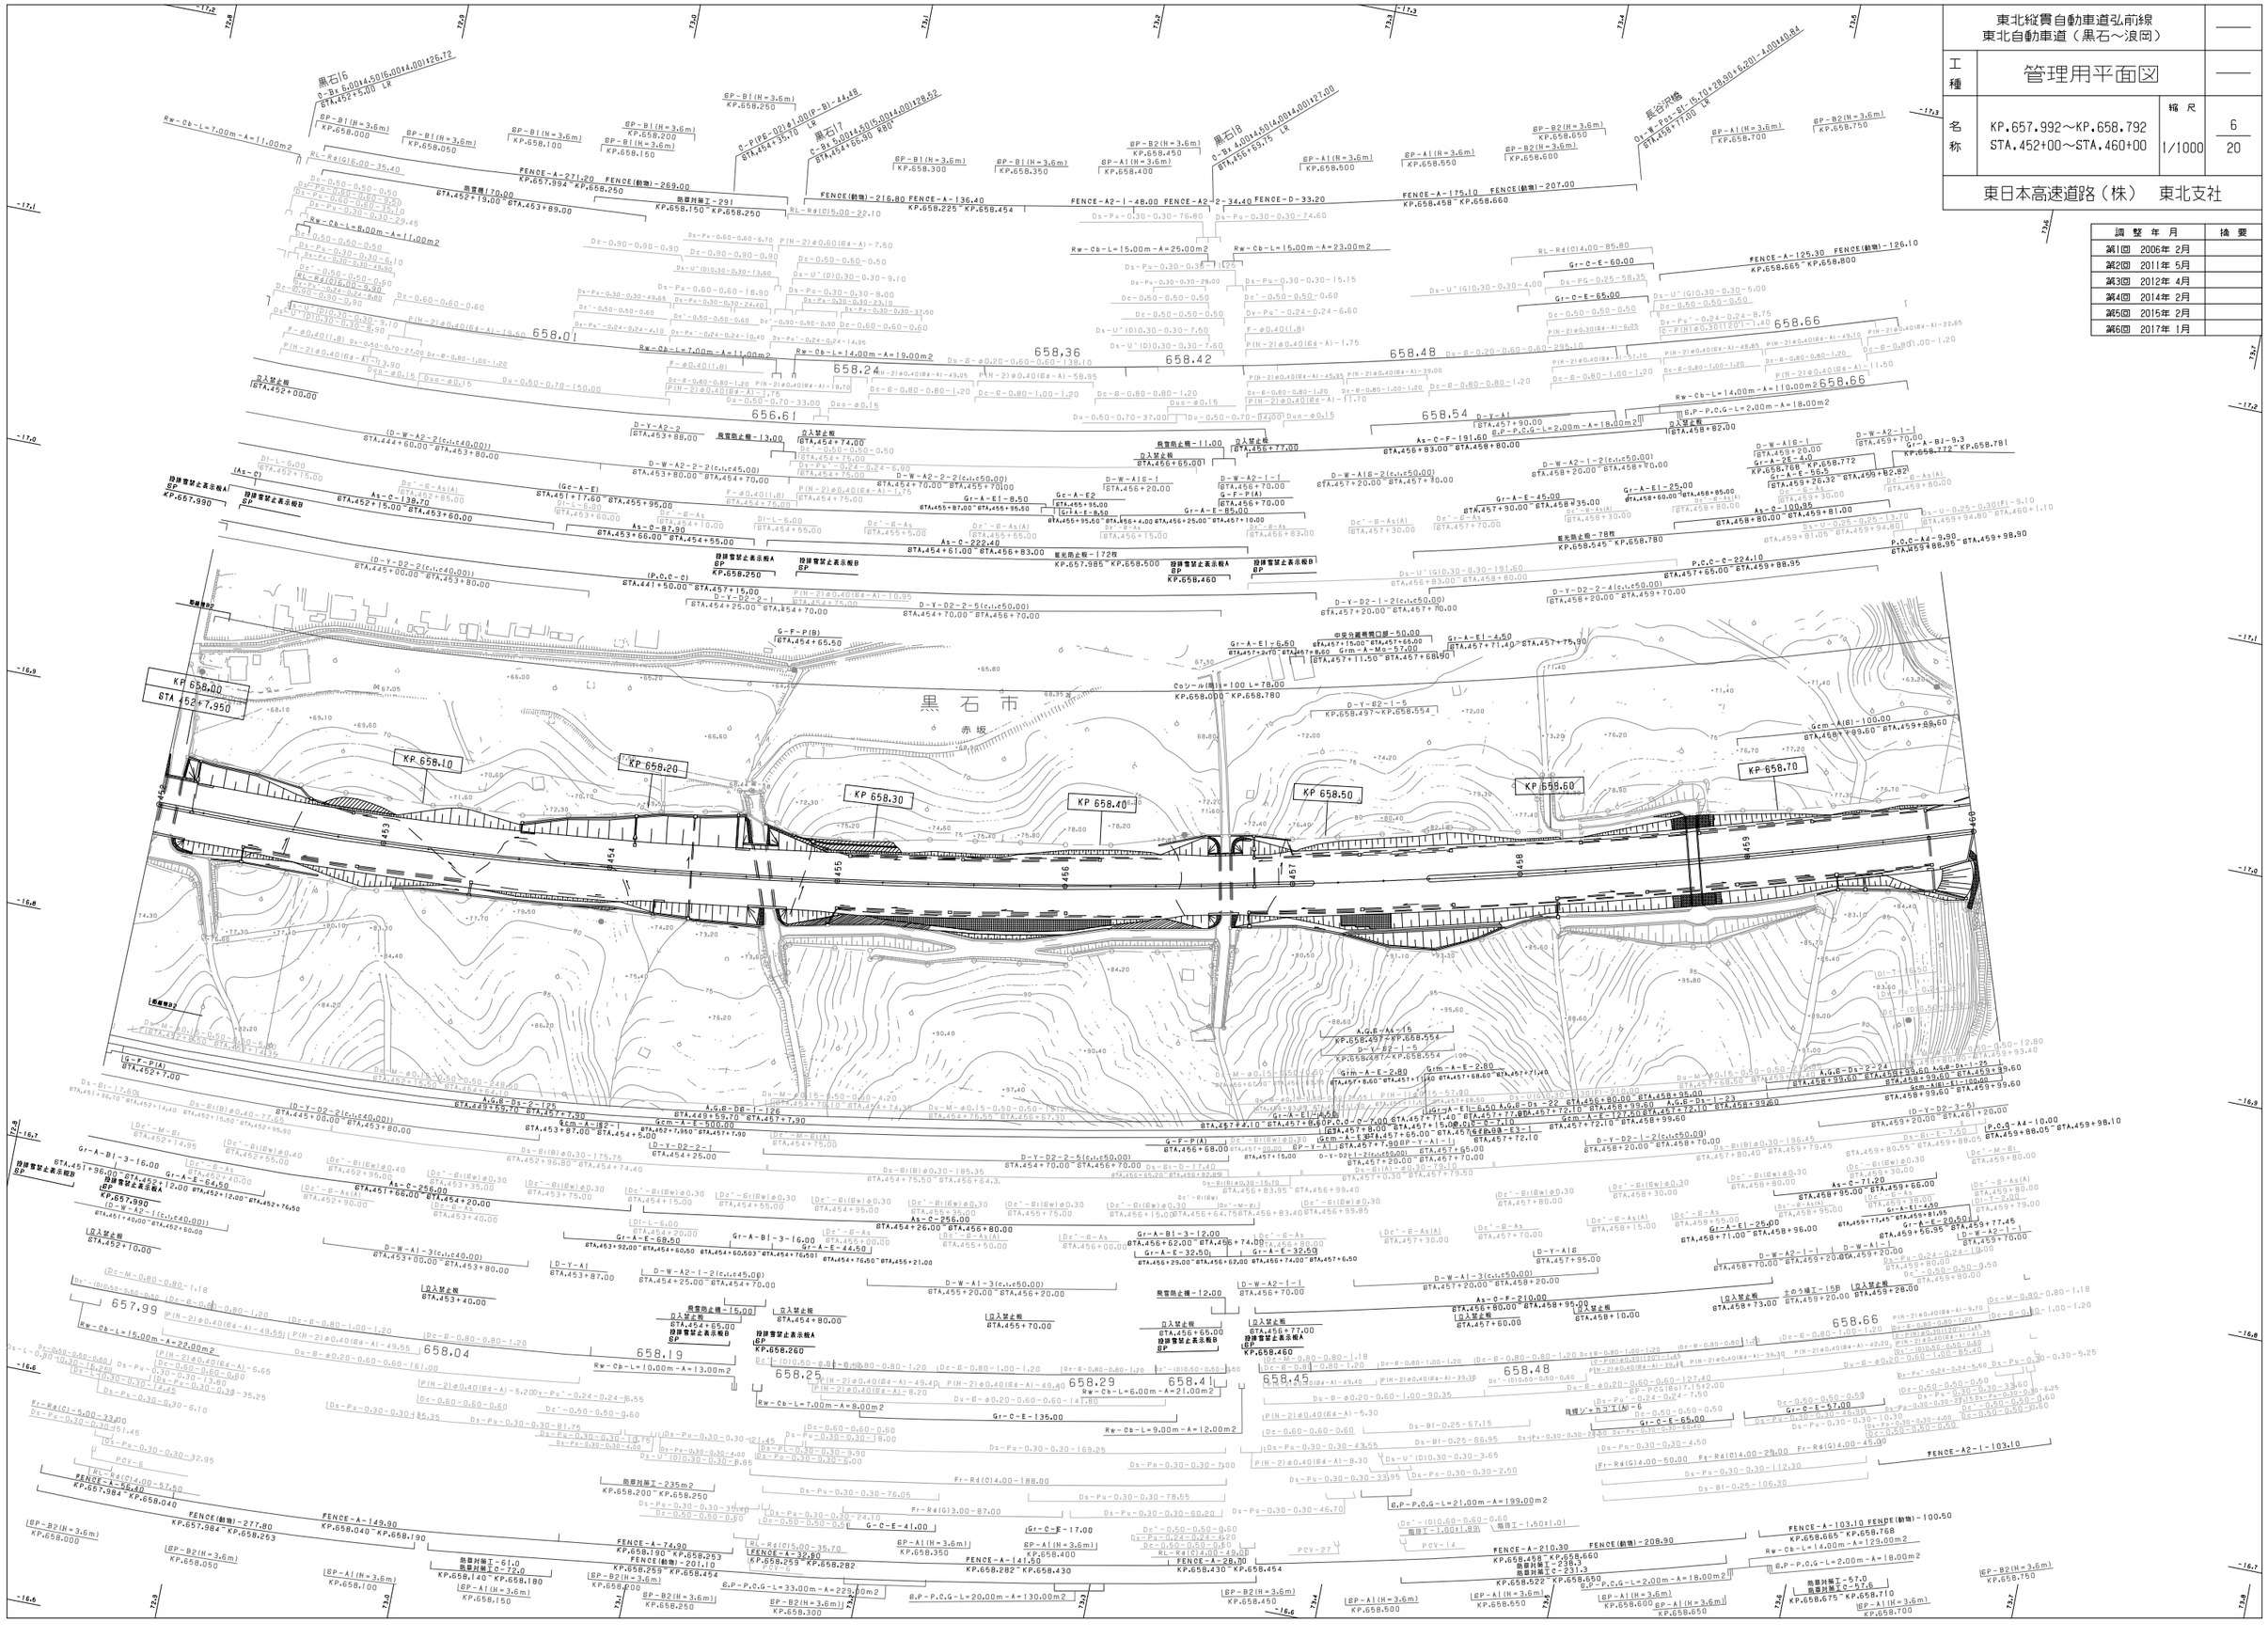
黒石市
赤坂
KP 658.10
KP 658.20
KP 658.30
KP 658.40
KP 658.50
KP 658.60
KP 658.70
KP 658.00
STA 452+7.950
黒石I6
黒石I7
黒石I8
長谷沢橋
FENCE-A-271.20 FENCE(動物)-269.00
FENCE(動物)-216.80 FENCE-A-136.40
FENCE-A2-I-48.00 FENCE-A2-2-34.40 FENCE-D-33.20
FENCE-A-175.10 FENCE(動物)-207.00
FENCE-A-125.30 FENCE(動物)-126.10
FENCE-A-149.90
FENCE(動物)-277.80
FENCE-A-74.90
FENCE(動物)-201.10
FENCE-A-141.50
FENCE-A-28.70
FENCE-A-210.30 FENCE(動物)-208.90
FENCE-A-103.10 FENDE(動物)-100.50
FENCE-A2-I-103.10
658.01
658.24
656.61
658.36
658.42
658.48
658.54
658.66
657.99
658.04
658.19
658.25
658.29
658.41
658.45
658.48
658.66
Rw-Cb-L=7.00m-A=11.00m2
Rw-Cb-L=8.00m-A=11.00m2
Rw-Cb-L=14.00m-A=19.00m2
Rw-Cb-L=7.00m-A=11.00m2
Rw-Cb-L=15.00m-A=25.00m2
Rw-Cb-L=15.00m-A=23.00m2
Rw-Cb-L=14.00m-A=18.00m2
Rw-Cb-L=15.00m-A=22.00m2
Rw-Cb-L=10.00m-A=13.00m2
Rw-Cb-L=7.00m-A=8.00m2
Rw-Cb-L=6.00m-A=21.00m2
Rw-Cb-L=9.00m-A=12.00m2
8.P-P.C.G-L=2.00m-A=18.00m2
8.P-P.C.G-L=33.00m-A=22.00m2
8.P-P.C.G-L=20.00m-A=130.00m2
8.P-P.C.G-L=21.00m-A=199.00m2
8.P-P.C.G-L=2.00m-A=18.00m2
Co ソール(橋)L=100 L=78.00
KP.658.000～KP.658.780
KP.658.497～KP.658.554
A.G.B-As-15
KP.658.457～KP.658.554
A.G.B-Ds-2-125
A.G.B-Ds-1-25
A.G.B-Ds-2-24
A.G.B-Ds-22
A.G.B-Ds-1-23
Gcm-A(B)-100.00
Gcm-A-E-127.50
Gcm-A-E-100.00
Gcm-A-E-80.00
Gcm-A-K-500.00
Gcm-A-I-82-1
Gcm-A-E-2.80
Gcm-A-Mo-5.00
Gr-A-E1-6.50
Gr-A-E1-4.50
Gr-A-E1-8.50
Gr-A-E1-25.00
Gr-A-E1-45.00
Gr-A-E1-20.50
Gr-A-E1-32.50
Gr-A-E1-44.50
Gr-A-E1-64.50
Gr-A-E1-68.50
Gr-A-E1-85.00
Gr-A-E1-135.00
Gr-A-E1-172
Gr-A-E2-56.5
Gr-A-E-45.00
Gr-A-E-100.95
Gr-A-2E-4.0
Gr-A-BJ-9.3
Gr-A-BJ-78
Gr-C-E-65.00
Gr-C-E-67.00
Gr-C-E-60.00
Gr-C-E-41.00
Gr-C-E-17.00
Gr-A-BI-3-16.00
Gr-A-BI-3-12.00
Gr-A-BI-1
Gr-A-BI-2
東北縦貫自動車道弘前線
東北自動車道（黒石～浪岡）

工種：管理用平面図

名称：KP.658.792～KP.659.592
STA.460+00～STA.468+00

縮尺：1/1000

7
20

東日本高速道路（株）　東北支社

調整年月	摘要
第1回　2006年 2月	
第2回　2011年 5月	
第3回　2012年 4月	
第4回　2015年 2月	
第5回　2016年 1月	
第6回　2017年 1月	
第7回　2018年 8月	
第8回　2022年 2月	
第9回　2023年 4月	

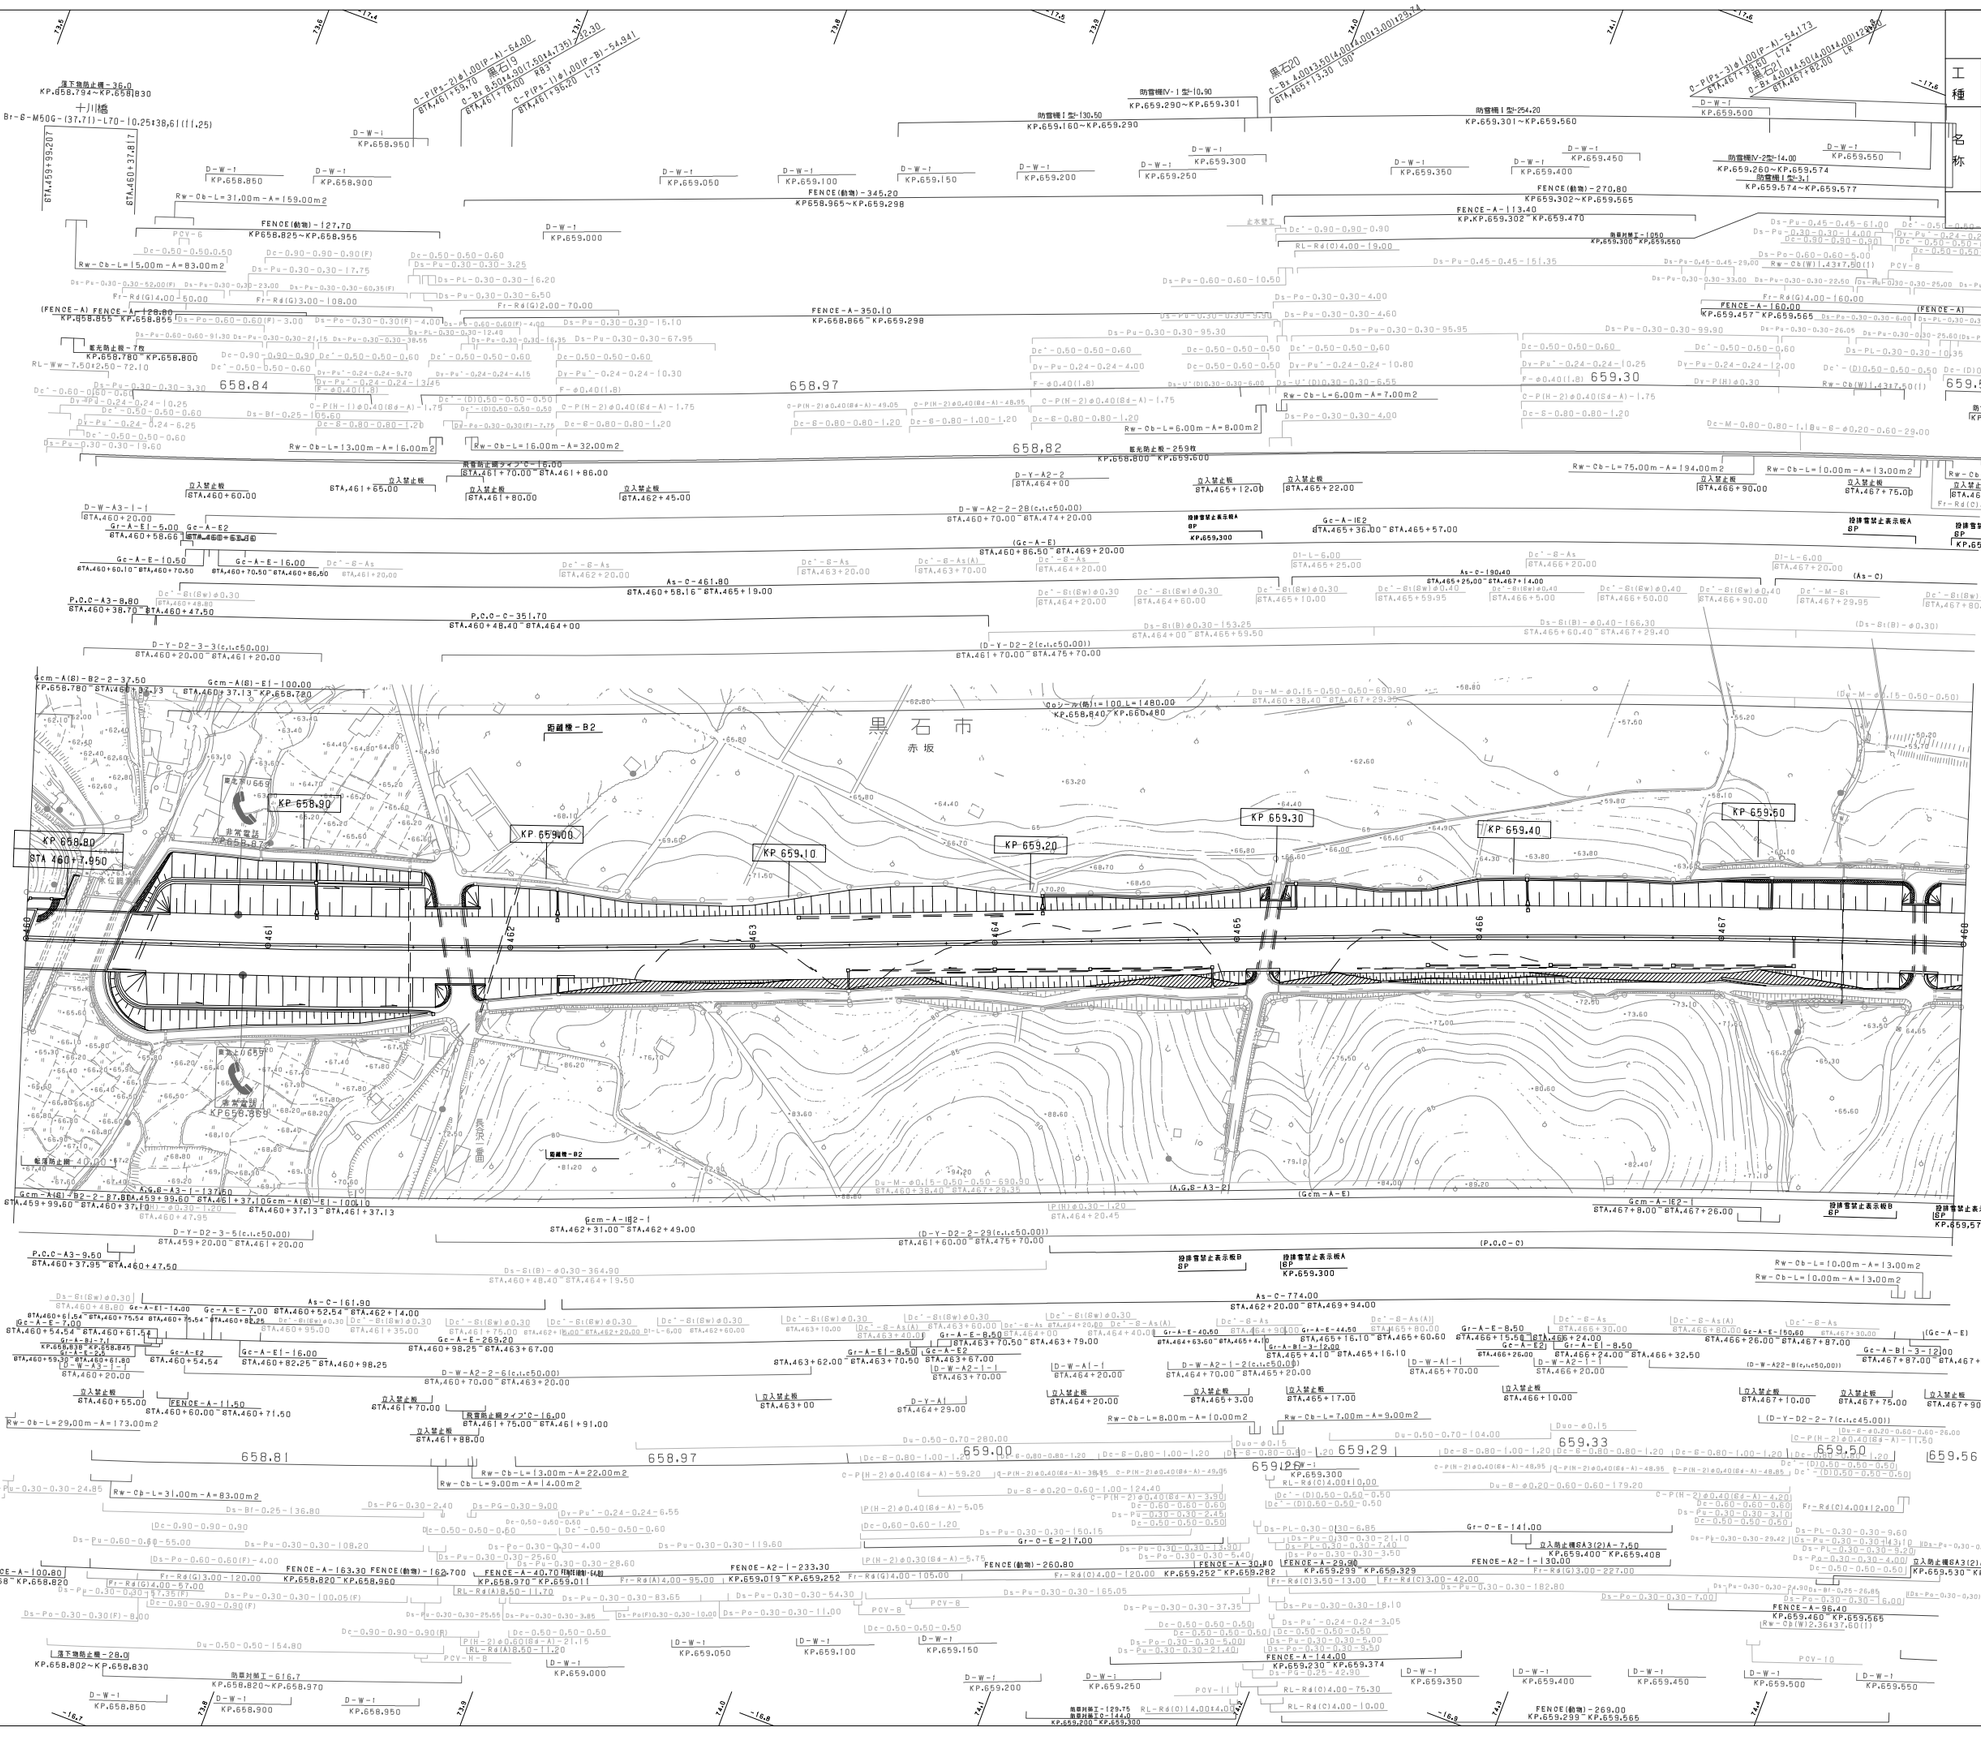
十川橋
Br-B-M50G-(37.71)-L70-10.25×38.61(11.25)
黒石市
赤坂
KP.658.80
KP.658.90
KP.659.00
KP.659.10
KP.659.20
KP.659.30
KP.659.40
KP.659.50
KP.659.570
STA.460+7.950
STA.460+37.95
STA.460+47.95
STA.461+37.13
STA.462+31.00
STA.462+49.00
STA.463+10.00
STA.463+40.00
STA.463+70.00
STA.464+00
STA.464+20.45
STA.464+48.40
STA.464+70.00
STA.464+90.00
STA.465+00
STA.465+10.00
STA.465+16.10
STA.465+25.00
STA.465+36.00
STA.465+38.40
STA.465+57.00
STA.465+59.95
STA.465+60.40
STA.465+70.00
STA.466+00
STA.466+10.00
STA.466+15.56
STA.466+20.00
STA.466+24.00
STA.466+26.00
STA.466+30.00
STA.466+50.00
STA.466+80.00
STA.466+90.00
STA.467+00
STA.467+8.00
STA.467+10.00
STA.467+20.00
STA.467+26.00
STA.467+29.95
STA.467+30.00
STA.467+75.00
STA.467+80.00
STA.467+87.00
STA.467+90.00
STA.468+00
658.84
658.97
658.82
659.56
658.81
659.00
659.29
659.33
659.50
659.25
659.30
659.32
Rw-Ob-L=31.00m-A=159.00m2
Rw-Ob-L=15.00m-A=83.00m2
Rw-Ob-L=13.00m-A=16.00m2
Rw-Ob-L=16.00m-A=32.00m2
Rw-Ob-L=6.00m-A=7.00m2
Rw-Ob-L=6.00m-A=8.00m2
Rw-Ob-L=75.00m-A=194.00m2
Rw-Ob-L=10.00m-A=13.00m2
Rw-Ob-L=11.00m-A=18.00m2
Rw-Ob-L=29.00m-A=173.00m2
Rw-Ob-L=13.00m-A=22.00m2
Rw-Ob-L=9.00m-A=14.00m2
Rw-Ob-L=8.00m-A=10.00m2
Rw-Ob-L=7.00m-A=9.00m2
Rw-Ob-L=10.00m-A=13.00m2
FENCE-A-L=13.40
FENCE-A-L=160.00
FENCE-A-L=100.80
FENCE-A-L=183.30
FENCE-A-L=40.70
FENCE-A-L=144.00
FENCE-A-L=30.90
FENCE-A-L=29.96
FENCE-A-L=96.40
FENCE(防雪)-127.70
FENCE(防雪)-345.20
FENCE(防雪)-270.80
FENCE(防雪)-269.00
FENCE-A-L=350.10
FENCE(防雪)-260.80
FENCE-A2-1-L=233.30
FENCE-A2-1-L=130.00
防雪柵Ⅰ型-130.50
防雪柵Ⅰ型-254.20
防雪柵Ⅰ型-50.31
防雪柵Ⅰ型(H=4.3m)6-L=185.0
防雪柵Ⅳ-1型-10.90
防雪柵Ⅳ-2型-14.00
防雪柵Ⅳ-2型-174.00
防雪柵Ⅳ-2型-54.00
防雪柵Ⅳ-2型-54.173
防雪柵Ⅳ-2型-174.00
防雪柵Ⅳ-2型-54.941
防雪柵Ⅳ-2型-174

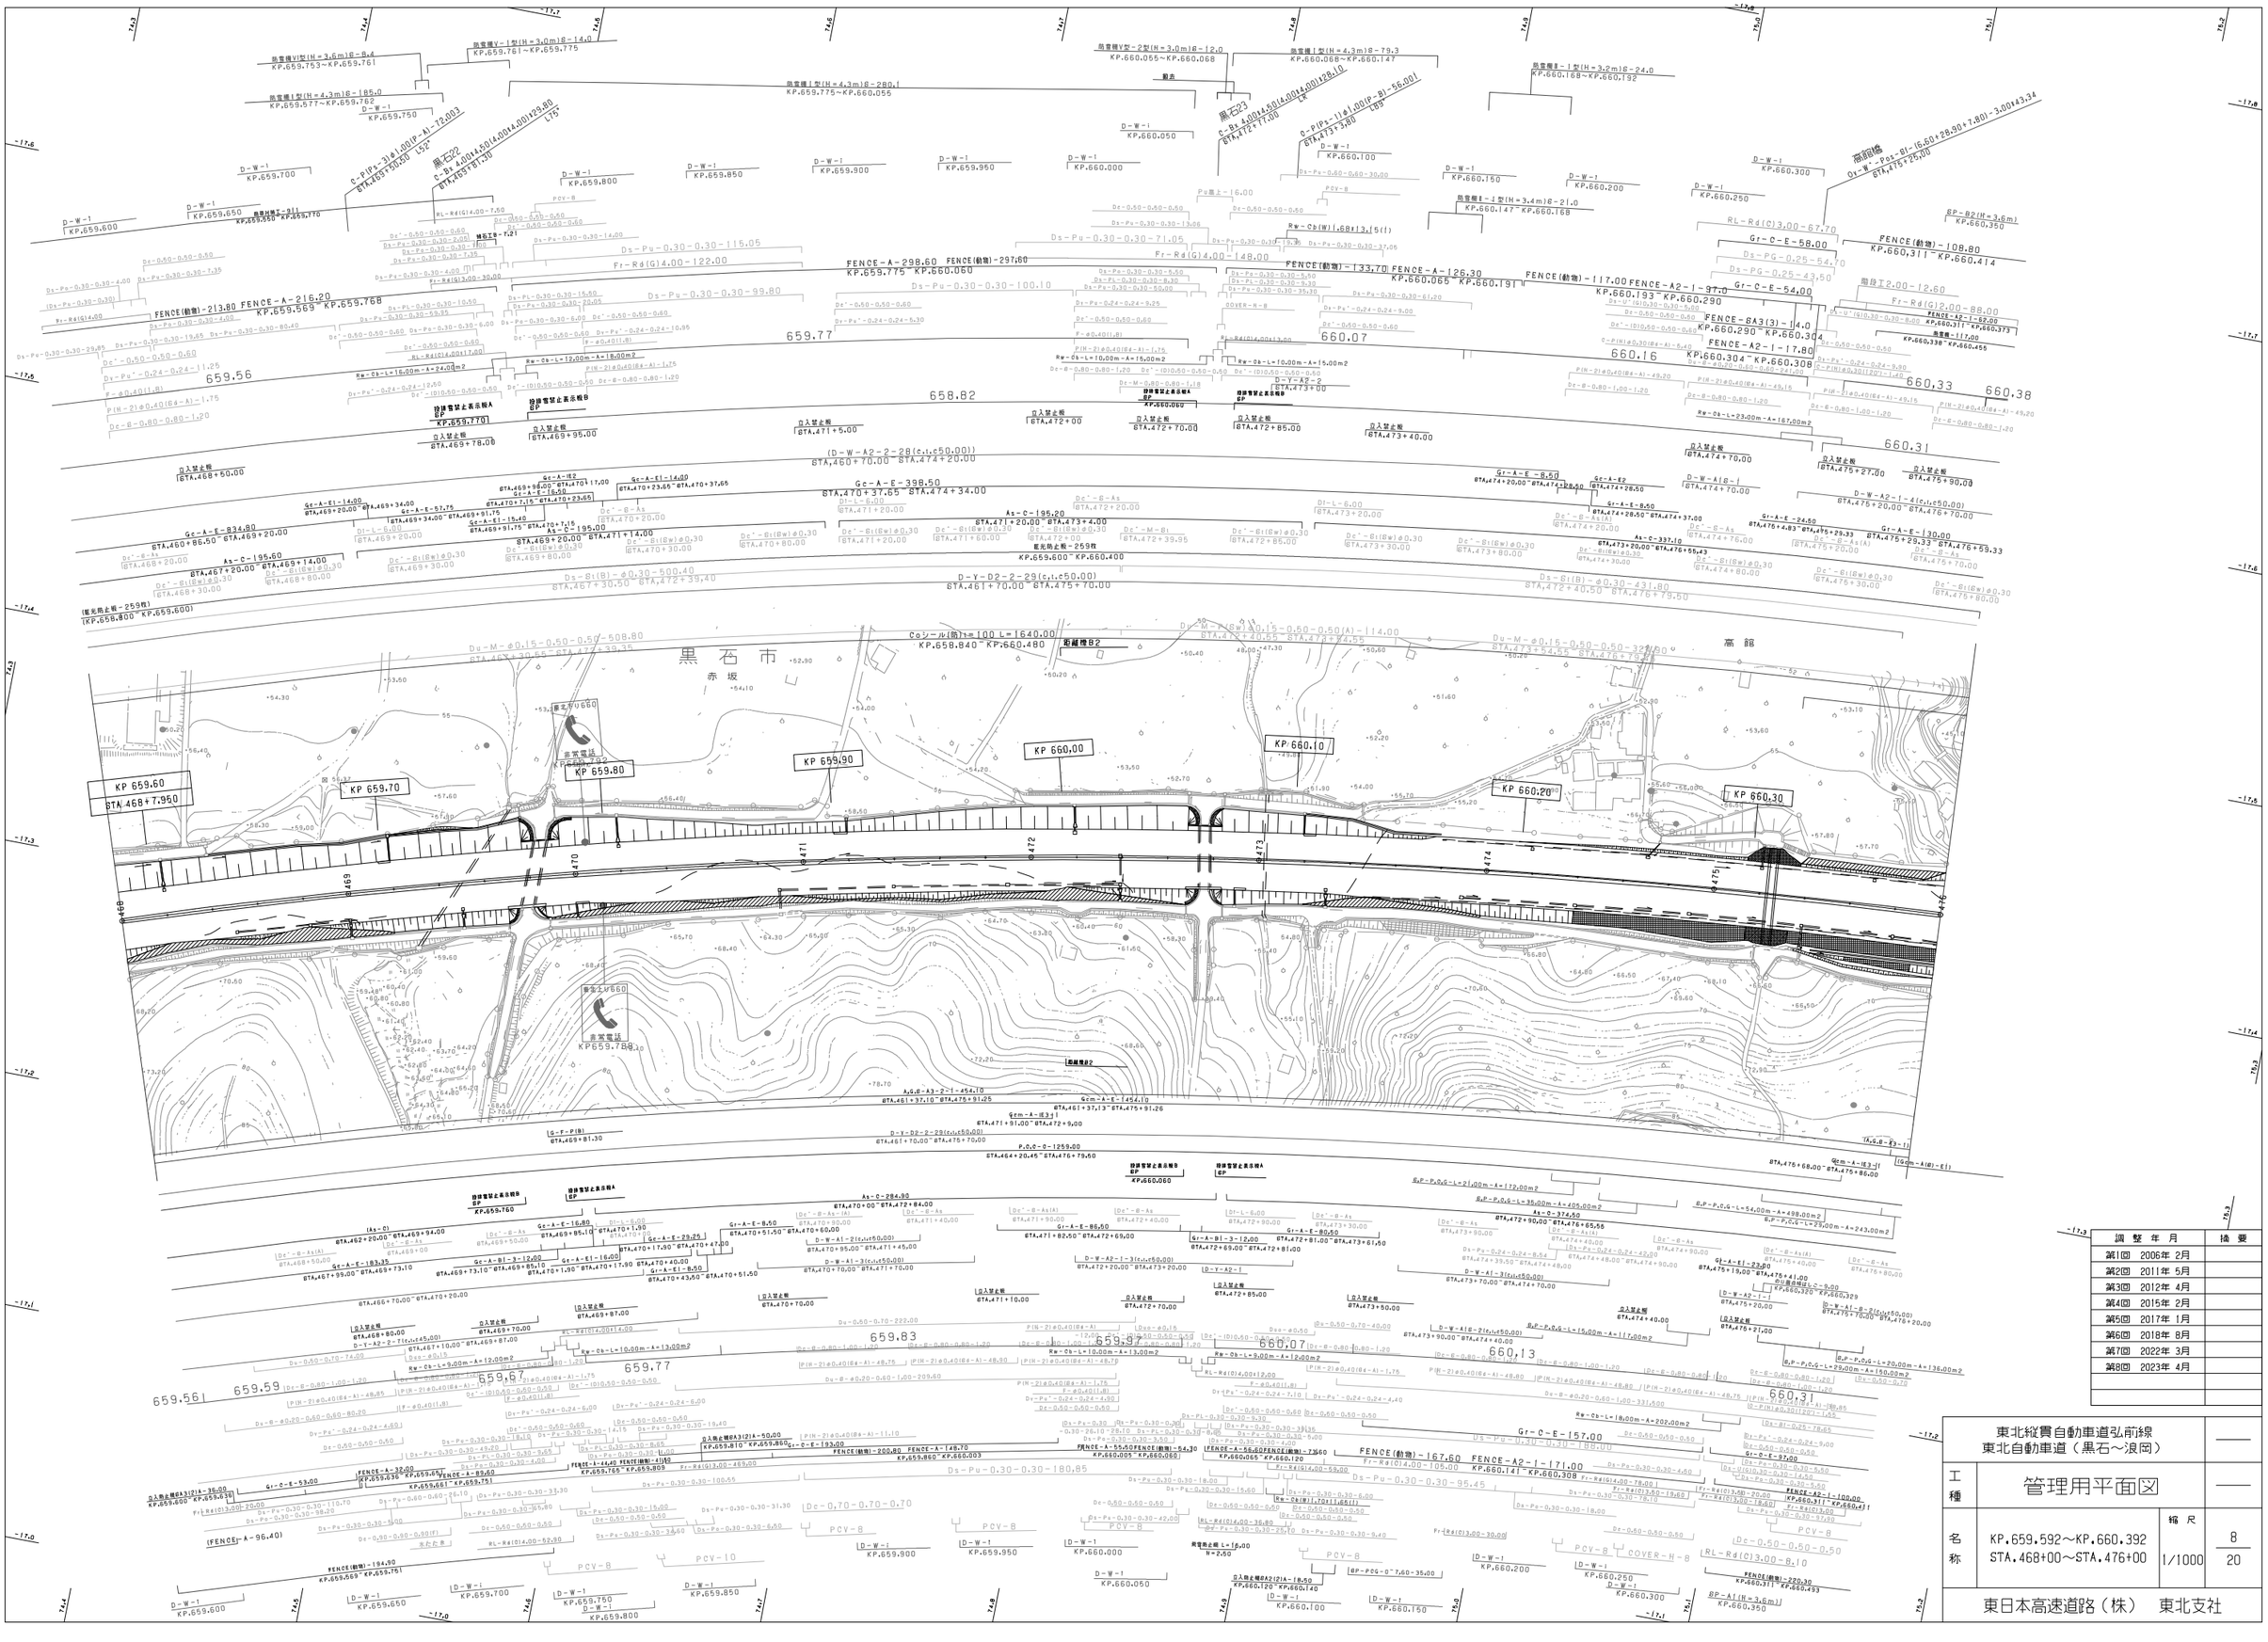
黒石市
赤坂
高舘
KP 659.60
STA 468+7.950
KP 659.70
KP 659.80
KP 659.90
KP 660.00
KP 660.10
KP 660.20
KP 660.30
非常電話
KP659.758
非常電話
KP659.592
KP659.600 ~ KP.660.400
KP.658.840 ~ KP.660.480
KP.659.600 ~ KP.660.480
KP.659.569 ~ KP.659.768
KP.659.775 ~ KP.660.055
KP.660.055 ~ KP.660.068
KP.660.068 ~ KP.660.147
KP.660.147 ~ KP.660.168
KP.660.168 ~ KP.660.192
KP.660.193 ~ KP.660.290
KP.660.290 ~ KP.660.304
KP.660.304 ~ KP.660.308
KP.660.311 ~ KP.660.414
KP.660.317 ~ KP.660.373
KP.660.338 ~ KP.660.455
KP.659.760
KP.659.770
KP.659.750
KP.659.661
KP.659.630
KP.659.569 ~ KP.659.751
KP.659.765 ~ KP.659.903
KP.660.005 ~ KP.660.003
KP.660.065 ~ KP.660.120
KP.660.120 ~ KP.660.140
KP.660.140 ~ KP.660.147
KP.660.308 ~ KP.660.311
KP.660.329 ~ KP.660.493
659.56
659.59
659.67
659.77
659.83
659.37
660.07
660.13
660.16
660.31
660.33
660.38
658.82
659.77
660.07
660.16
660.31
660.33
660.38
FENCE(動物)-213.80 FENCE-A-216.20
FENCE-A-298.60 FENCE(動物)-297.60
FENCE(動物)-133.70 FENCE-A-126.30
FENCE(動物)-117.00 FENCE-A2-1-97.0
FENCE(動物)-108.80
FENCE-A2-1-62.00
FENCE-GA3(3)-14.0
FENCE-A2-1-17.80
FENCE-A2-1-171.00
FENCE(動物)-167.60 FENCE-A2-1-171.00
FENCE(動物)-194.90
FENCE(動物)-220.30
(FENCE)-A-96.40
(擁壁高さ概~259秒)
(KP.658.800 ~ KP.659.600)
(擁壁高さ概~259秒)
(KP.659.600 ~ KP.660.400)
Co-シール(防)t=100 L=1640.00
Du-M-φ0.15-0.50-0.50-508.80
Du-M-φ0.15-0.50-0.50-328.50
Ds-Pu-0.30-0.30-180.85
Ds-Pu-0.30-0.30-95.45
Ds-Pu-0.30-0.30-115.05
Ds-Pu-0.30-0.30-99.80
Ds-Pu-0.30-0.30-100.10
Ds-Pu-0.30-0.30-71.05
Ds-Pu-0.30-0.30-148.00
Fr-Rd(G)4.00-122.00
Fr-Rd(G)4.00-148.00
Fr-Rd(G)2.00-88.00
Fr-Rd(G)3.00-67.70
Fr-Rd(G)3.00-8.10
Gr-C-E-58.00
Gr-C-E-54.00
Gr-C-E-157.00
Gc-A-E-398.50
Gc-A-E-834.80
Gc-A-E-195.60
As-C-195.20
As-C-284.80
As-C-337.10
As-C-374.50
D-W-A2-2-28(c,ic50.00)
D-Y-D2-2-29(c,ic50.00)
D-W-A2-1-4(c,ic50.00)
D-W-A1-2(c,ic50.00)
D-W-A1-3(c,ic50.00)
D-W-A1-8-21(c,ic50.00)
D-W-A1-1-16(c,ic50.00)
D-W-A2-1-3(c,ic50.00)
D-W-A2-1-1
D-W-A1-1
D-W-A1-8-1
D-Y-A2-2
D-Y-A2-1
Rw-Cb-L=12.00m-A=18.00m2
Rw-Cb-L=10.00m-A=15.00m2
Rw-Cb-L=23.00m-A=167.00m2
Rw-Cb-L=10.00m-A=13.00m2
Rw-Cb-L=9.00m-A=12.00m2
Rw-Cb-L=16.00m-A=24.00m2
Rw-Cb-L=18.00m-A=202.00m2
Rw-Cb-L=10.00m-A=15.00m2
Rw-Cb-L=10.00m-A=12.00m2
Rw-Cb-L=9.00m-A=12.00m2
Rw-Cb-L=10.00m-A=13.00m2
Rw-Cb-L=16.00m-A=24.00m2
Gr-A-E-8.50
Gr-A-E-80.50
Gr-A-E-86.50
Gr-A-E-16.80
Gr-A-E-23.25
Gr-A-E-183.35
Gr-A-E-195.60
Gr-A-E-337.10
Gr-A-E-374.50
Gr-A-E-24.50
Gr-A-E-130.00
Gr-A-E-97.00
Gr-A-E1-14.00
Gr-A-E1-57.75
Gr-A-E1-15.40
Gr-A-E1-16.00
Gr-A-E1-8.50
Gr-A-E1-50.00
Gr-A-E2
Gr-A-E3
竹鶴橋
Gr-W-Pos-01-(6.20+35.50+7.50)-4.00|49.24
STA.482+87.00
G-Ex1.00|1.80|14.66
STA.483+58.50
C-PIPs-141.00(P-A)-60.00
STA.483+81.60
R85°
R82°

防雪柵－E型－3.0
KP.661.125～KP.661.128
防雪柵－I型－57.0
KP.661.143～KP.661.200
防雪柵－V型－6.0
KP.661.119～KP.661.125
防雪柵－E型－3.0
KP.661.140～KP.661.143
防雪柵－V型－12.0
KP.661.128～KP.661.140

BP－B2(H＝3.6m)
KP.660.450
BP－B2(H＝3.6m)
KP.660.400
高舘川橋
Br-G-Pos-01-(20.20)-R72-10.25(11.25)121.00
FENCE(動物)－108.80
KP.660.311～KP.660.414
防雪ネ－2.00×117.00
KP.660.338～KP.660.455
STA.476+90.150
STA.477+11.150
高舘パーキングエリア　L＝675.00
Fr-R4(G)2.00×34.00
Fr-R4(G)2.00
FENCE－BA－49.50
KP.660.365～KP.660.414
Ds-Pu-0.30-0.30-49.35
P(M-1)φ1.00(P-C)-13.45
Dc'-0.50-0.50-0.60
Dx-Pu'-0.24-0.24-11.95
Ds-Pu-0.45-0.45-12.50
Dc-0.70-0.70-0.70
Rw-(G)-3.00-12.21
Rw-(IT)-5.18-55.825
(D)0.63-0.50-0.60
立入防止柵BA3(2)A－20.50
KP.660.040～KP.660.060
(D-W-A2-1-4(c.i.c50.001)
Ds-B-φ0.20-0.60-0.60 F-φ0.40(1.80)
Dy-Pu-0.24-0.24-4.50
(Gr-A-E－138.00)
Di-T-20.00
Gr-C-E－13.00
P(R-2)φ0.40(64-A)-4.80
(As-E－337.10)
RL-Ww-6.60×2.00-72.15
Dz-B-0.80-0.80-1.20
(Ds-Si(B)-φ0.30-431.80)
FENCE－A－35.20
KP.660.475～KP.660.493
電光防止板－259枚
KP.660.400～KP.661.200
FENCE－BA3(3)－13.60
KP.660.970～KP.660.984
立入防止柵BA3(2)A－20.50
KP.661.040～KP.661.060
FENCE－BA3(3)－31.1
KP.661.060～KP.661.080
立入防止柵BA3(2)A－21.50
KP.661.130～KP.661.141
(電光防止板－259枚)
(KP.658.600～KP.660.400)
Gr-A-E－138.00
STA.475+28.33～STA.476+07.33
Gr-A-E－4.50
STA.476+67.33～STA.476+73.00
KP.660.40
STA.476+7.950
Gr-C-E－138.00
KP.658.840～KP.660.480
黒石市
KP.660.75
KP.660.85
KP.660.95
KP.661.05
KP.661.10
道路照明施設 L＝285.000
トンネル長 L＝115.000
道路照明施設 L＝190.000
道路照明施設 L＝206.400
トンネル長 L＝112.246
道路照明施設 L＝90.000
STA.479+30.00
STA.480+30.00
AGG-A3-1-120.20
STA.475+91.25～STA.477+11.27
Gsm-A(G)-N1-100.00
STA.475+91.26～STA.476+91.26
Scm-A(G)B2-2-20.00
STA.476+91.26～STA.477+11.26
盛土防止柵－21.00
Dx-0.50-0.70-93.00
(P.O.C-0-1269.001)
Dc-M-0.80-0.80-1.18
Dx-φ0.15
P(H-2)φ0.40(64-A)-11.00
Ds-B1-0.80-1.00-1.20
Dc-E-0.80-0.80-1.20
Dx-B-0.80-1.00-1.20
W.P-P.O.C-L=29.00m-A=243.00m2
P(H-2)φ0.40(64-A)-28.90
(As-O-284.90)
Gr-A-E1-4.50
STA.476+88.50～STA.476+93.00
Gr-A-E－16.50
STA.476+68.00～STA.476+84.50
Gr-A-E－4.00
STA.476+84.50～STA.476+88.50
(D-W-A1-d-21(c.i.c50.001)
P(R-2)φ0.40(64-A)-1.75
Dw-Pu-0.24-0.24-5.50-60.00
Dx-Pu'-0.24-0.24-9.45
C-P(N)φ0.30(120°)-1.75
F-φ0.40(1.80)
Dc-(D)0.50-0.50-0.60
Ds-B1-0.25
Dy-Pu'-0.24-0.24-4.55
Ds-Pu-0.24-0.24-Dm0.29.50-0.50-0.60
Ds-Po-0.30-0.30-4.00
FENCE－A－98.40
KP.660.475～KP.660.493
Fr-R4(G)3.00
FENCE－A2-1-18.92
KP.660.391～KP.660.410
Ds-Pa-0.30-0.30-10.50
Ds-Pu-0.30-0.30-34.48
Ds-Pu'-0.24-0.24-37.78
盛土工(B)－55.60
Ds-Pu-0.24-0.24-98.30
Ds-Pa-0.30-0.30-29.10
Ds-Pa-0.45-0.45-11.10
盛土－15.60
(WENGS-A2-1)
Fr-R4(G)3.00-28.00
Dc-0.50-0.50-0.50
Gr-C-E－5.00
Rw-Ob(W)1.76×1.70(1)
Rw-Ob(W)-34.50-A=193.50
Rw-Ob(W)1.38×1.20(1)
BP－B2(H＝3.6m)
KP.660.450
BP－A1(H＝3.6m)
KP.660.400
Rw-Ob(W)1.94×3.70(1)
Ds-Pa-0.45-0.45-29.30
Dc-0.70-0.70-0.70
FENCE(動物)－220.30
KP.660.311～KP.660.493
落下物防止柵C-G1－41.00
STA.477+09.00～STA.477+30.00
Ds-Pa-0.45-0.45-8.00
Ds-Pa-0.45-0.45-3.60
Dc-0.70-0.70-0.70
Ds-Pa-0.45-0.45-7.20
Dc-0.70-0.70-0.70
盛土防止柵－18.00
(E)
立入防止柵BA3(2)A－12.50
KP.660.620
立入防止柵BA3(2)A－33.00
KP.660.750
立入防止柵BA2(2)A－15.00
KP.661.150～KP.661.165

調整年月	摘要
第1回　2006年 2月	
第2回　2011年 5月	
第3回　2012年 4月	
第4回　2015年 2月	
第5回　2016年 1月	
第6回　2017年 1月	
第7回　2023年 4月	

東北縦貫自動車道弘前線
東北自動車道（黒石～浪岡）

工種：管理用平面図

名称：KP.660.392～KP.661.192
STA.476+00～STA.484+00

縮尺：1/1000

9
20

東日本高速道路（株）　東北支社

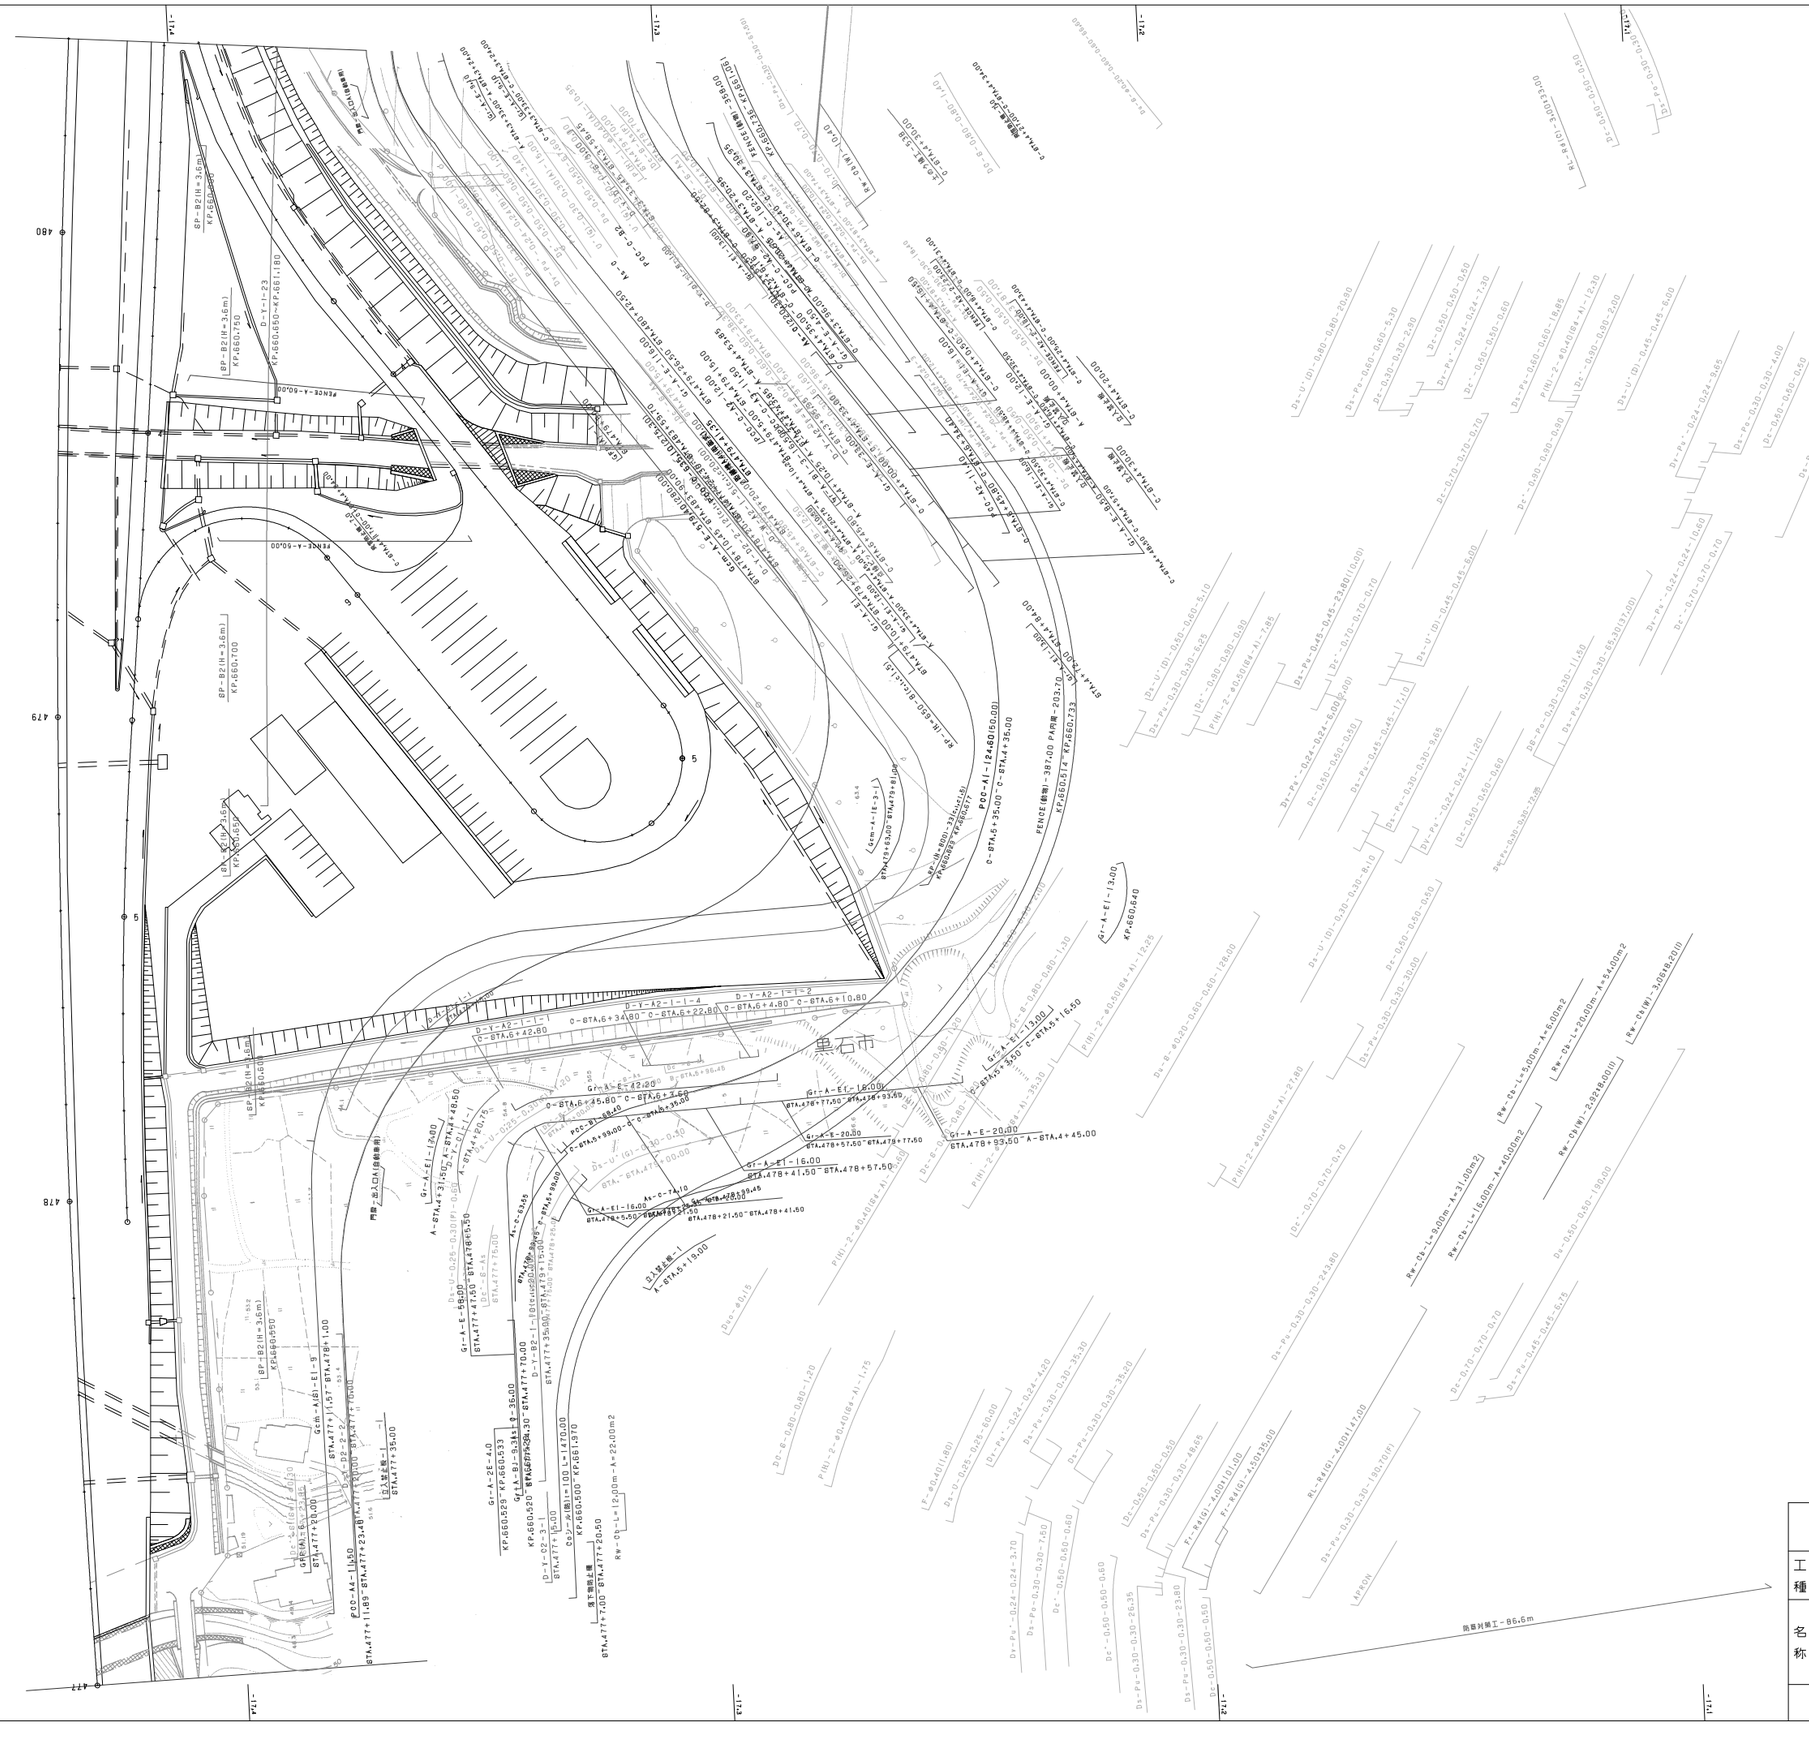

調整年月	摘要
第1回 2006年 2月	
第2回 2011年 5月	
第3回 2012年 4月	
第4回 2015年 2月	
第5回 2016年 1月	
第6回 2017年 1月	

工種	管理用平面図		——
名称	高舘パーキングエリア KP.660.691～KP.660.986 STA.478+98～STA.481+93	縮尺 1/500	1/4

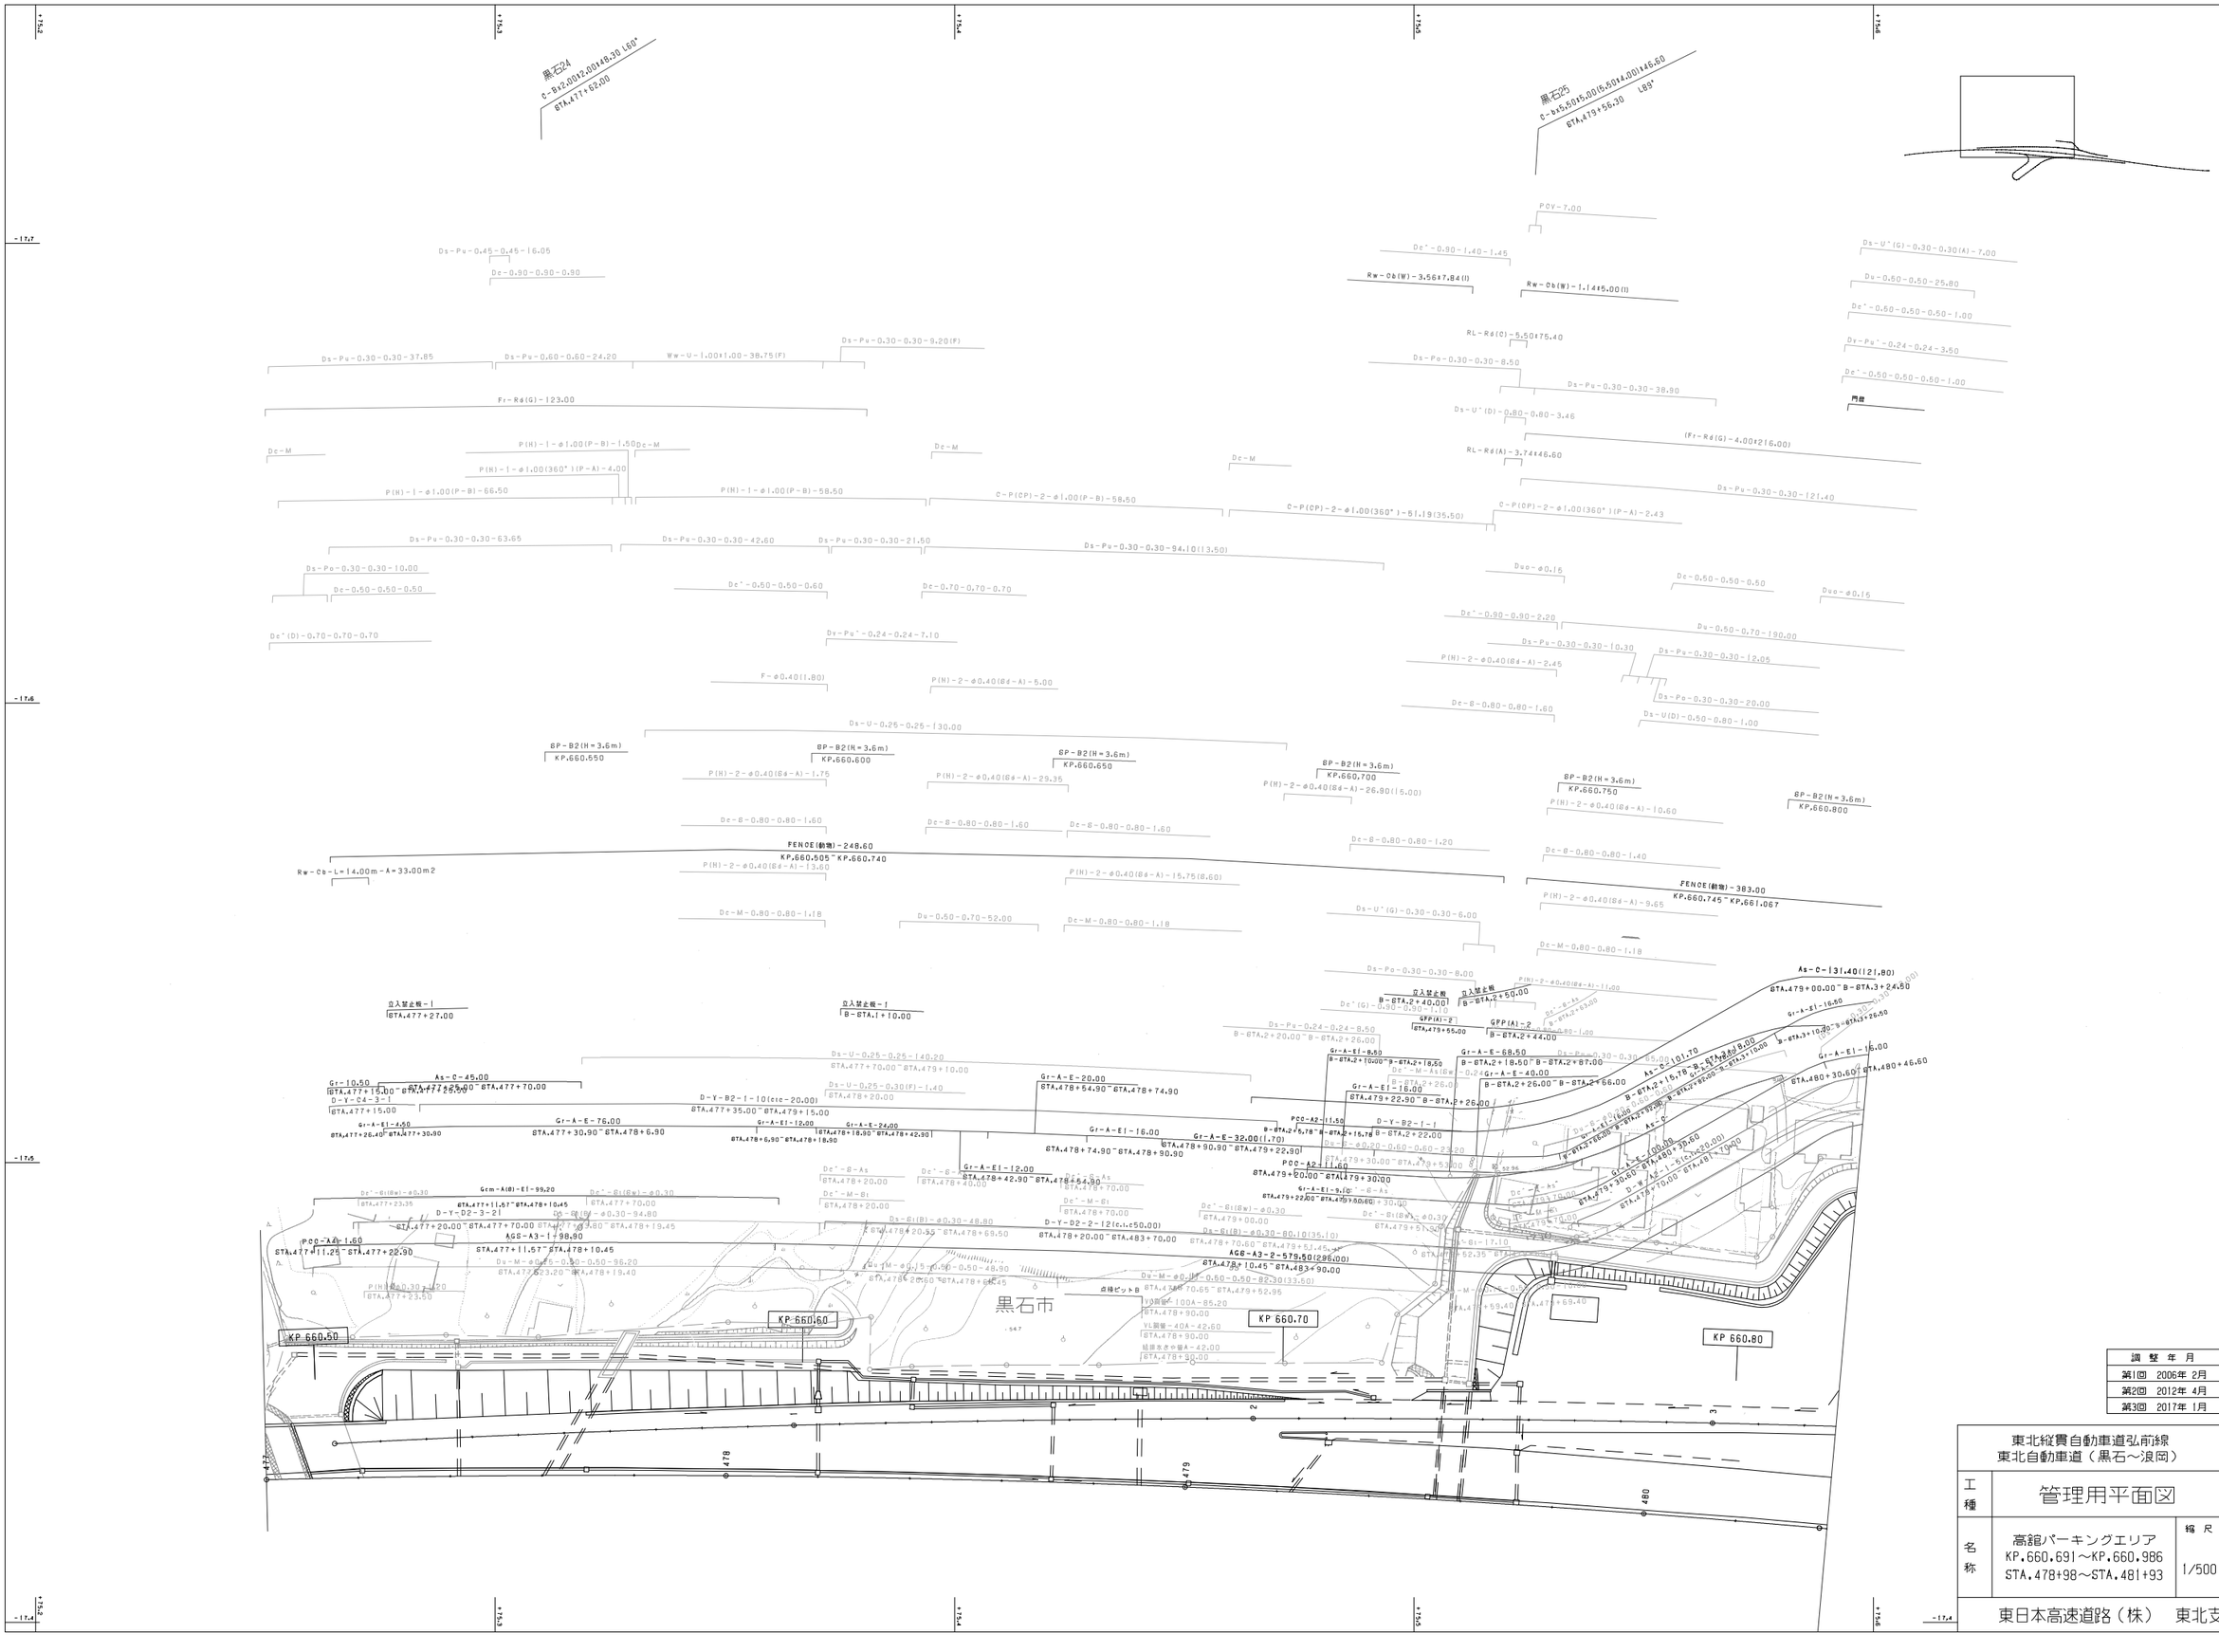

調整年月	摘要
第1回 2006年 2月	
第2回 2012年 4月	
第3回 2017年 1月	

東北縦貫自動車道弘前線 東北自動車道（黒石～浪岡）			——
工種	管理用平面図		——
名称	高舘パーキングエリア KP.660.691～KP.660.986 STA.478+98～STA.481+93	縮尺 1/500	2/4
東日本高速道路（株） 東北支社			

481
482
483
484
黒石市
非常電話 KP660.828
(GP-B2(H=3.6m) KP.660.850
(Gcm-A-E-579.40(280.00))
GP-B2(H=3.6m) KP.660.900
GP-B2(H=3.6m) KP.660.950
GP-B2(H=3.6m) KP.661.000
GP-B2(H=3.6m) KP.661.050
(D-Y-1-23) (KP.660.650~KP.661.180)
GP-A1(H=3.6m) KP.661.100
GP-B2(H=3.6m) KP.661.100
Gcm-A-1-E3-1 STA.483+35.00~STA.483+53.00
(PCC-C-635.10(275.30))
D-Y-D2-2-12(c,,c50.00)
(D-W-A2-1-5(c,,c20.00))
Gr-A-E1-16.00 STA.480+42.50~STA.480+58.00
Gr-A-E-84.00 STA.480+58.50~STA.481+42.50
Gr-A-E1-8.50 STA.481+42.50~STA.481+51.00
Gr-A-E1-13.00 STA.481+78.00~STA.481+91.00
Gr-A-E1-13.00 STA.482+12.00~STA.482+25.00
新篠幌B2
Gr-A-E1-13.00 STA.482+45.00~STA.482+58.00
Gr-A-E1-25.00 STA.482+77.00~STA.483+2.00
Gr-A-E-9.00 A-STA.2+16.00~A-STA.2+25.00
Gr-A-E1-21.00(19.00) A-STA.1+96.00~A-STA.2+17.00
D-Y-C1-2-1 A~STA.3+24.00
Gr-A-E1-13.00 C-STA.3+19.50~C-STA.3+32.50
Gr-A-E1-13.00 C-STA.2+69.50~C-STA.2+82.50
D-Y-B1-B-1 A-STA.2+20.00
D-Y-B2-1-2 STA.481+60.00~STA.481+80.00
D-Y-B1-1 STA.482+00.00
D-Y-B1-B-2(c,,c20.00) STA.482+40.00~STA.482+60.00
D-Y-B2-1-2(c,,c20.00) STA.482+80.00~STA.483+00.00
D-Y-B-3(c,,c20.00) STA.483+00.00~STA.483+40.00
D-Y-C2-1-2-1 STA.483+60.00
Gr-A-E1-16.00 STA.483+61.50~STA.483+77.50
Gr-A-E-12.50 STA.483+77.50~STA.483+90.00
Gr-A-E-16.50 STA.483+45.00~STA.483+61.50
(As-C(220.30))
SP-P.C.G-L=12.00m-A=24.00m2
FENCE(鋼管)-358.00 KP.660.736~KP.661.061
(Cbシール(防)t=100 L=1470) (KP.660.500~KP.661.970)
FENCE(鋼管)-157.30 KP.661.065~KP.661.220
Ds-Pu-0.30-0.30-67.20
Du-0.50-0.70-23.00
Du-0.50-0.70-60.00
Dc-B-0.80-0.80-1.20
Dc-B-0.80-1.00-1.20
Dc-B-0.80-0.80-1.20
Dc-B-0.80-1.00-1.20
Dc-B-0.80-0.80-1.60
Dc-B-0.80-1.00-1.60
P(H)-2-φ0.40(B4-A)-39.00(24.00)
P(H)-2-φ0.40(B4-A)-39.10
P(H)-2-φ0.40(B4-A)-39.10
P(H)-2-φ0.40(B4-A)-39.15
C-P(H)-φ0.30(120°)-1.70
C-P(H)-φ0.30(120°)-1.60
Dc'(D)-0.50-0.50-0.60
P(H)-2-φ0.40(B4-A)-1.75
P(H)-2-φ0.40(B4-A)-8.40
P(H)-2-φ0.60(B4-A)-8.40
P(H)-2-φ0.60(B4-A)-38.70
P(H)-2-φ0.60(B4-A)-38.30
Du-B-φ0.20-0.60-0.60-39.20
Dc(D)-0.50-0.50-0.60
Ds-B-φ0.20-0.60-0.60-39.20
Du-B-φ0.20-0.60-0.60-39.20
Du-B-φ0.20-0.60-0.60-39.20
Du-B-φ0.20-0.60-0.60-71.00
F-φ0.40(1.80)
Du-B-φ0.20-0.60-0.60-48.00
Dy-Pu'-0.24-0.24-10.80
Dy-Pu'-0.24-0.24-10.85
Ds-U'(G)-0.30-0.30-5.55
Dc'-0.50-0.50-1.10
Dy-Pu'-0.24-0.24-9.60
Dy-Pu'-0.24-0.24-10.50
C-P(H)-φ0.30(120°)-1.65
C-P(H)-φ0.30(120°)-1.80
Dc-0.50-0.50-0.50
Dc'(D)-0.50-0.50-0.60
SP-P.C.G-L=20.00m-A=205.00m2
GP-P.C.G-L=57.00m-A=524.00m2
Ds-Bf-0.25-164.50(29.60)
SP-P.C.G-L=54.00m(11.50)-A=326.00m2
SP-P.C.G-L=13.00m-A=104.00m2
SP-BP(W)-7.50×7.00
SP-BP(W)-7.70×7.00
SP-PCG(Bo)(1.20~5.20)×45.15
Rw-Cb(W)-1.16×5.00(1)
Rw-Cb(W)-1.16×5.00(1)
Ds-Po-0.60-0.60(F)-3.50
点検はしご KP.661.072
SP-PCG(Bo)-10.15×
SP-PCG(Bo)(4.15~11.15)×18.15
Ds-Pu-0.30-0.30-8.25
Dc-0.50-0.50-0.60
Ds-Pu-0.30-0.30-36.15
Ds-Pu-0.30-0.30-31.80
Ds-Pu-0.30-0.30-14.25
Ds-Po-0.30-0.30-5.00
Dc-0.50-0.50-0.50
Ds-Pu-0.30-0.30-4.60
Ds-Po-0.30-0.30-36.10
Fr-R4(G)-4.00×466.00
Fr-R4(A)-4.00×24.00
Fr-R4(G)-4.00×23.00
Fr-R4(G)-3.00×60.00
Ds-Pu-0.30-0.30-154.10(33.80)
Ds-Pu-0.30-0.30-68.70
Ds-Pu-0.30-0.30-30.00
Ds-Po-0.30-0.30-12.00
Ds-Po-0.30-0.30-6.50
Dc-0.50-0.50-0.50
Ds-Pu-0.30-0.30-10.45
Ds-Pu-0.30-0.30-19.45
Ds-Po-0.30-0.30-11.00
Dy-Pu'-0.24-0.24-10.95
Dc-0.90-0.90-0.90(F)
Dc-0.50-0.50-0.50
PCV-8.00
調製のり枠工-L=20.00m-A=144.00m2
Fr-R4(G)-3.00×37.50
SP-P.C.G-L=6.00m-A=54.00m2
RL-R4(A)-2.74×17.00
RL-R4(G)-4.00×193.00
(RL-R4(G)-3.00×33.00)
水たまり
Ds-Pu-0.30-0.30-20.60(F)
(Ds-Pu-0.45-0.45)
Dy-0.50-0.60-60.00
ふとん篭-3
Dc-0.50-0.50-0.50
Ds-Pu-0.30-0.30-6.15
Pf-0.25-0.175(A)-20.00(16.40)
Pf-0.25-0.175(A)-24.50
Dy-0.24-0.24-7.10
Dy-0.24-0.24-6.00
Dc'-0.50-0.50-0.50-2.00
Dc'-0.50-0.50-0.50-2.00
東名高速幅員-366.0 MP.114~MP.122
-17.4
-17.3
-17.2
-17.1
+75.5
+75.6
+75.7
+75.8
+75.9

調整年月	摘要
第1回 2006年 2月	
第2回 2012年 4月	
第3回 2017年 1月	
第4回 2020年 10月	

東北縦貫自動車道弘前線
東北自動車道（黒石～浪岡）

工種 管理用平面図

名称 高舘パーキングエリア
KP.660.691～KP.660.986
STA.478+98～STA.481+93

縮尺 1/500

3/4

東日本高速道路（株） 東北支社

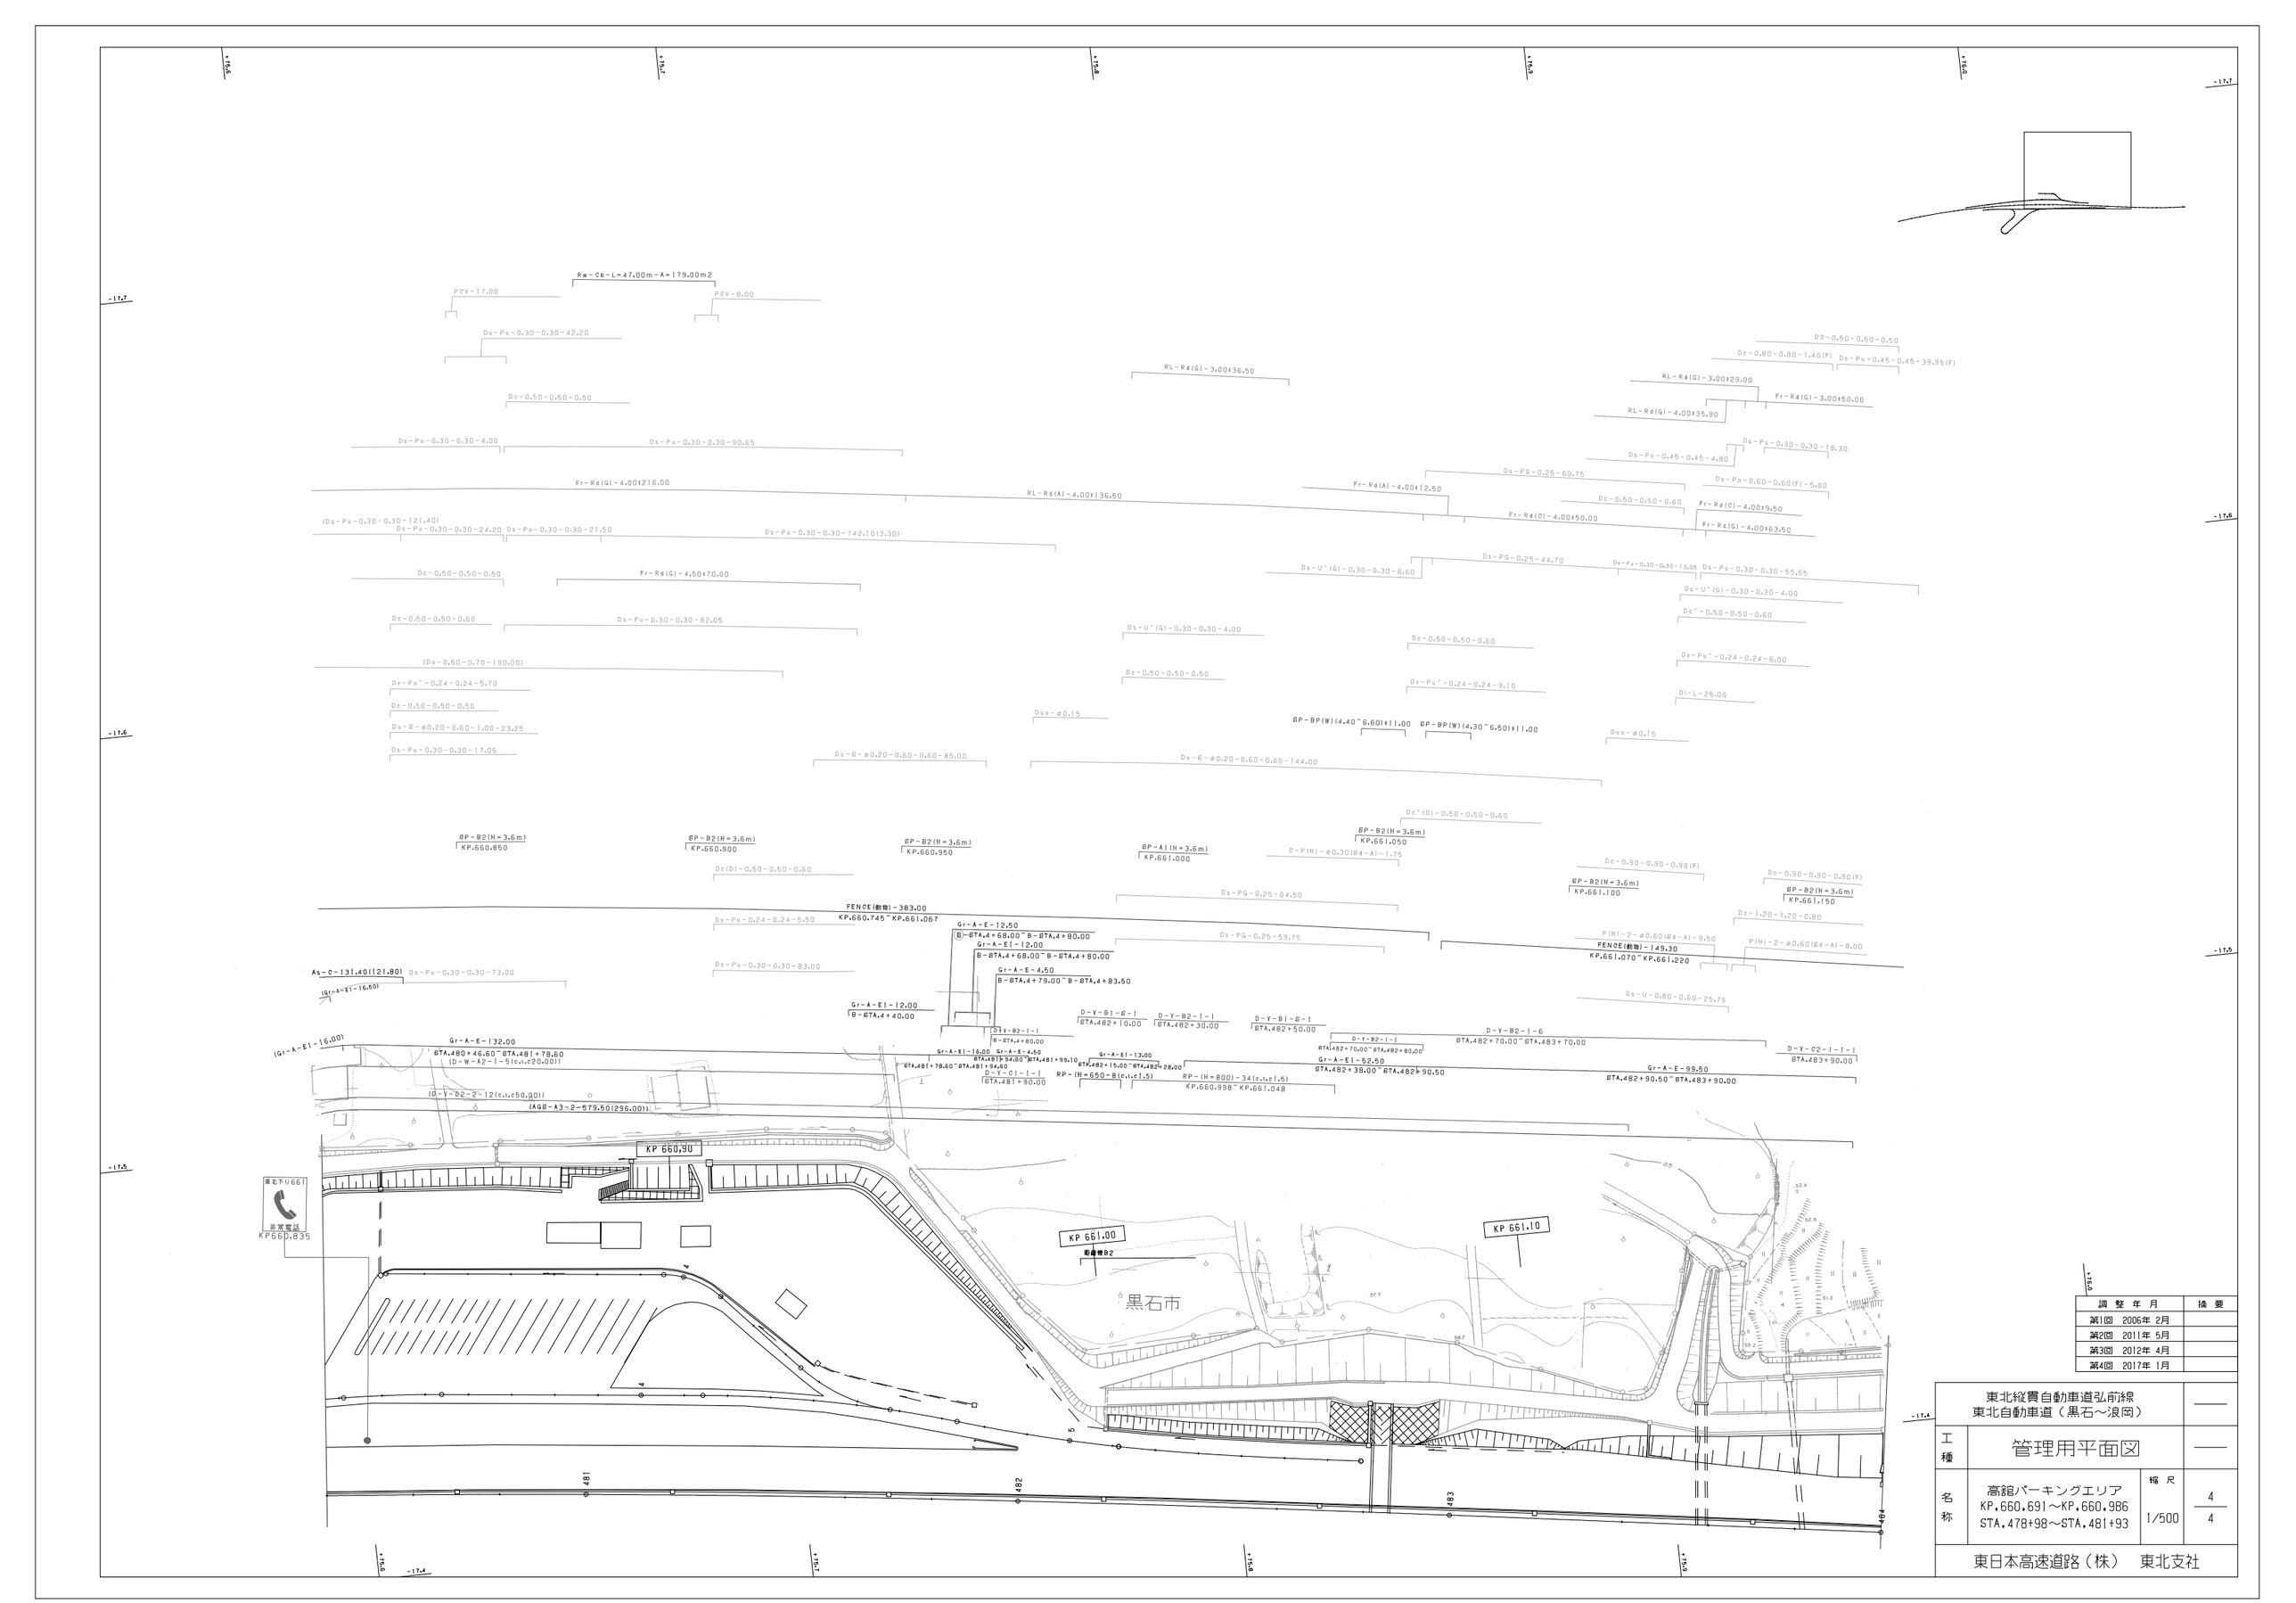

調整年月	摘要
第1回 2006年 2月	
第2回 2011年 5月	
第3回 2012年 4月	
第4回 2017年 1月	

	東北縦貫自動車道弘前線 東北自動車道（黒石～浪岡）		——
工種	管理用平面図		——
名称	高舘パーキングエリア KP.660.691～KP.660.986 STA.478+98～STA.481+93	縮尺 1/500	4 4
	東日本高速道路（株） 東北支社		

東北縦貫自動車道弘前線
東北自動車道（黒石～浪岡）

工種	管理用平面図		
名称	KP.661.192～KP.661.992 STA.484+00～STA.492+00	縮尺 1/1000	10 20

東日本高速道路（株）　東北支社

調整年月	摘要
第1回 2006年 2月	
第2回 2011年 5月	
第3回 2012年 4月	
第4回 2014年 2月	
第5回 2015年 2月	
第6回 2017年 1月	
第7回 2018年 1月	
第8回 2022年 3月	
第9回 2023年 4月	

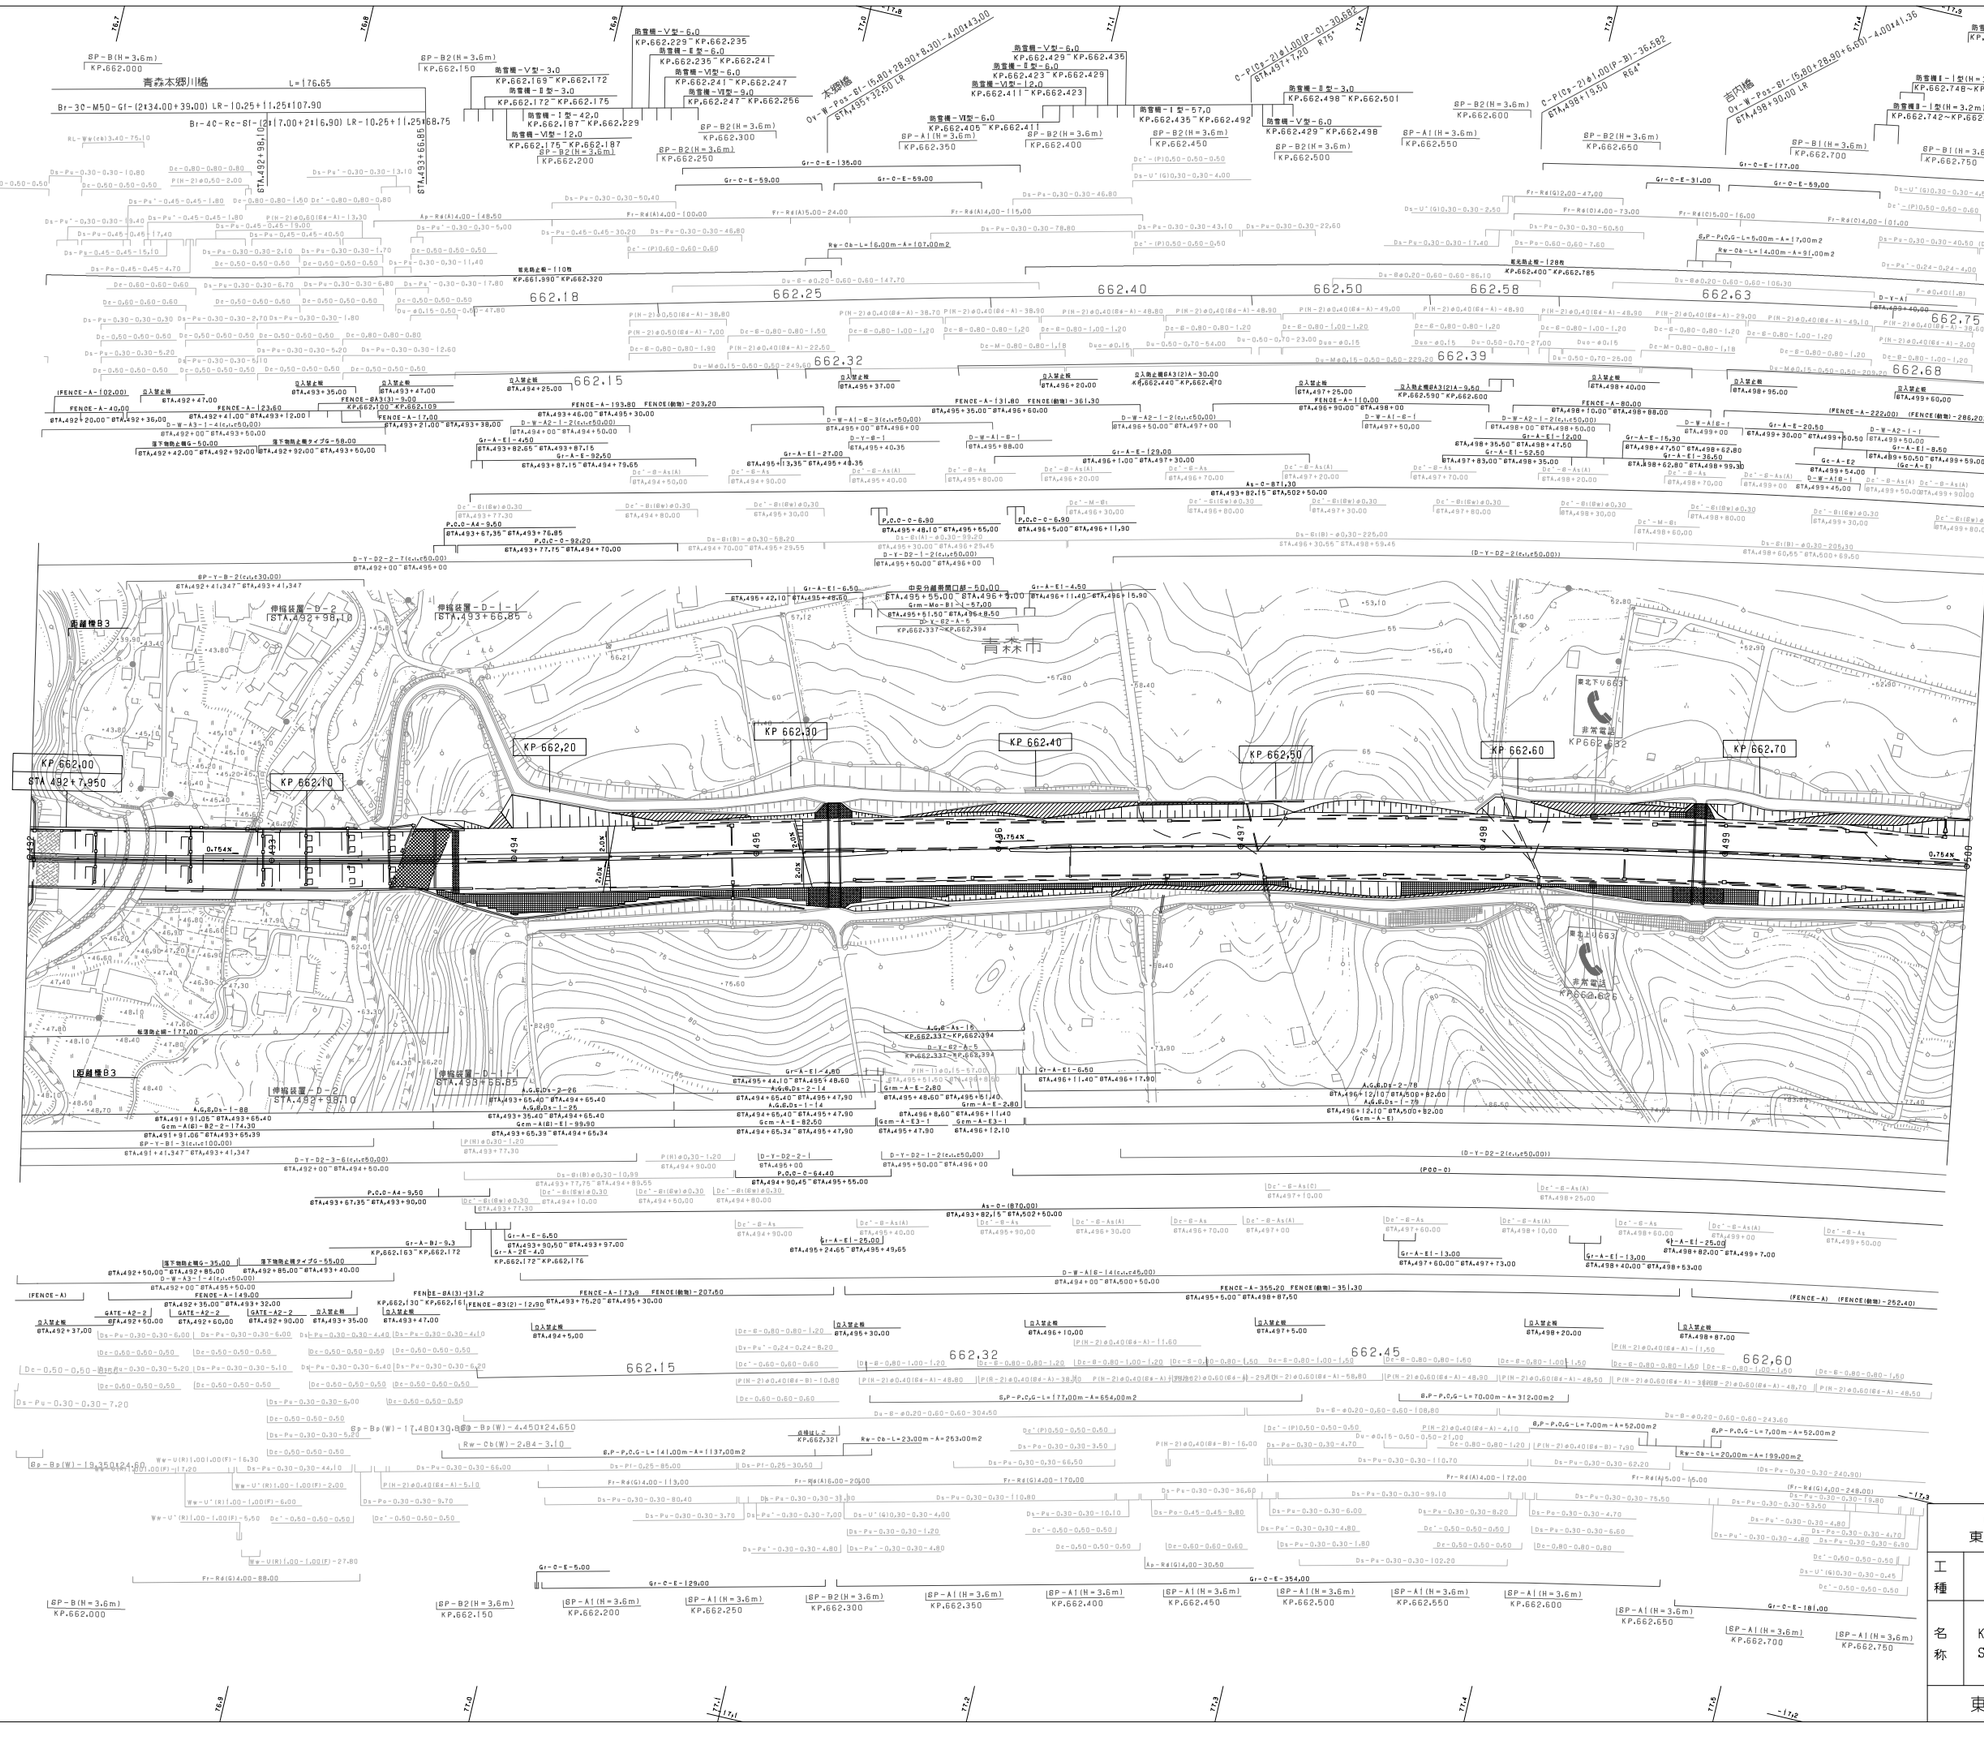

調整年月		摘要
第1回	2006年 2月	
第2回	2011年 5月	
第3回	2012年 4月	
第4回	2015年 2月	
第5回	2017年 1月	
第6回	2018年 8月	
第7回	2020年 10月	
第8回	2022年 3月	

東北縦貫自動車道弘前線
東北自動車道（黒石～浪岡）

工種	管理用平面図		
名称	KP.661.992～KP.662.792 STA.492+00～STA.500+00	縮尺 1/1000	11 20

東日本高速道路（株） 東北支社

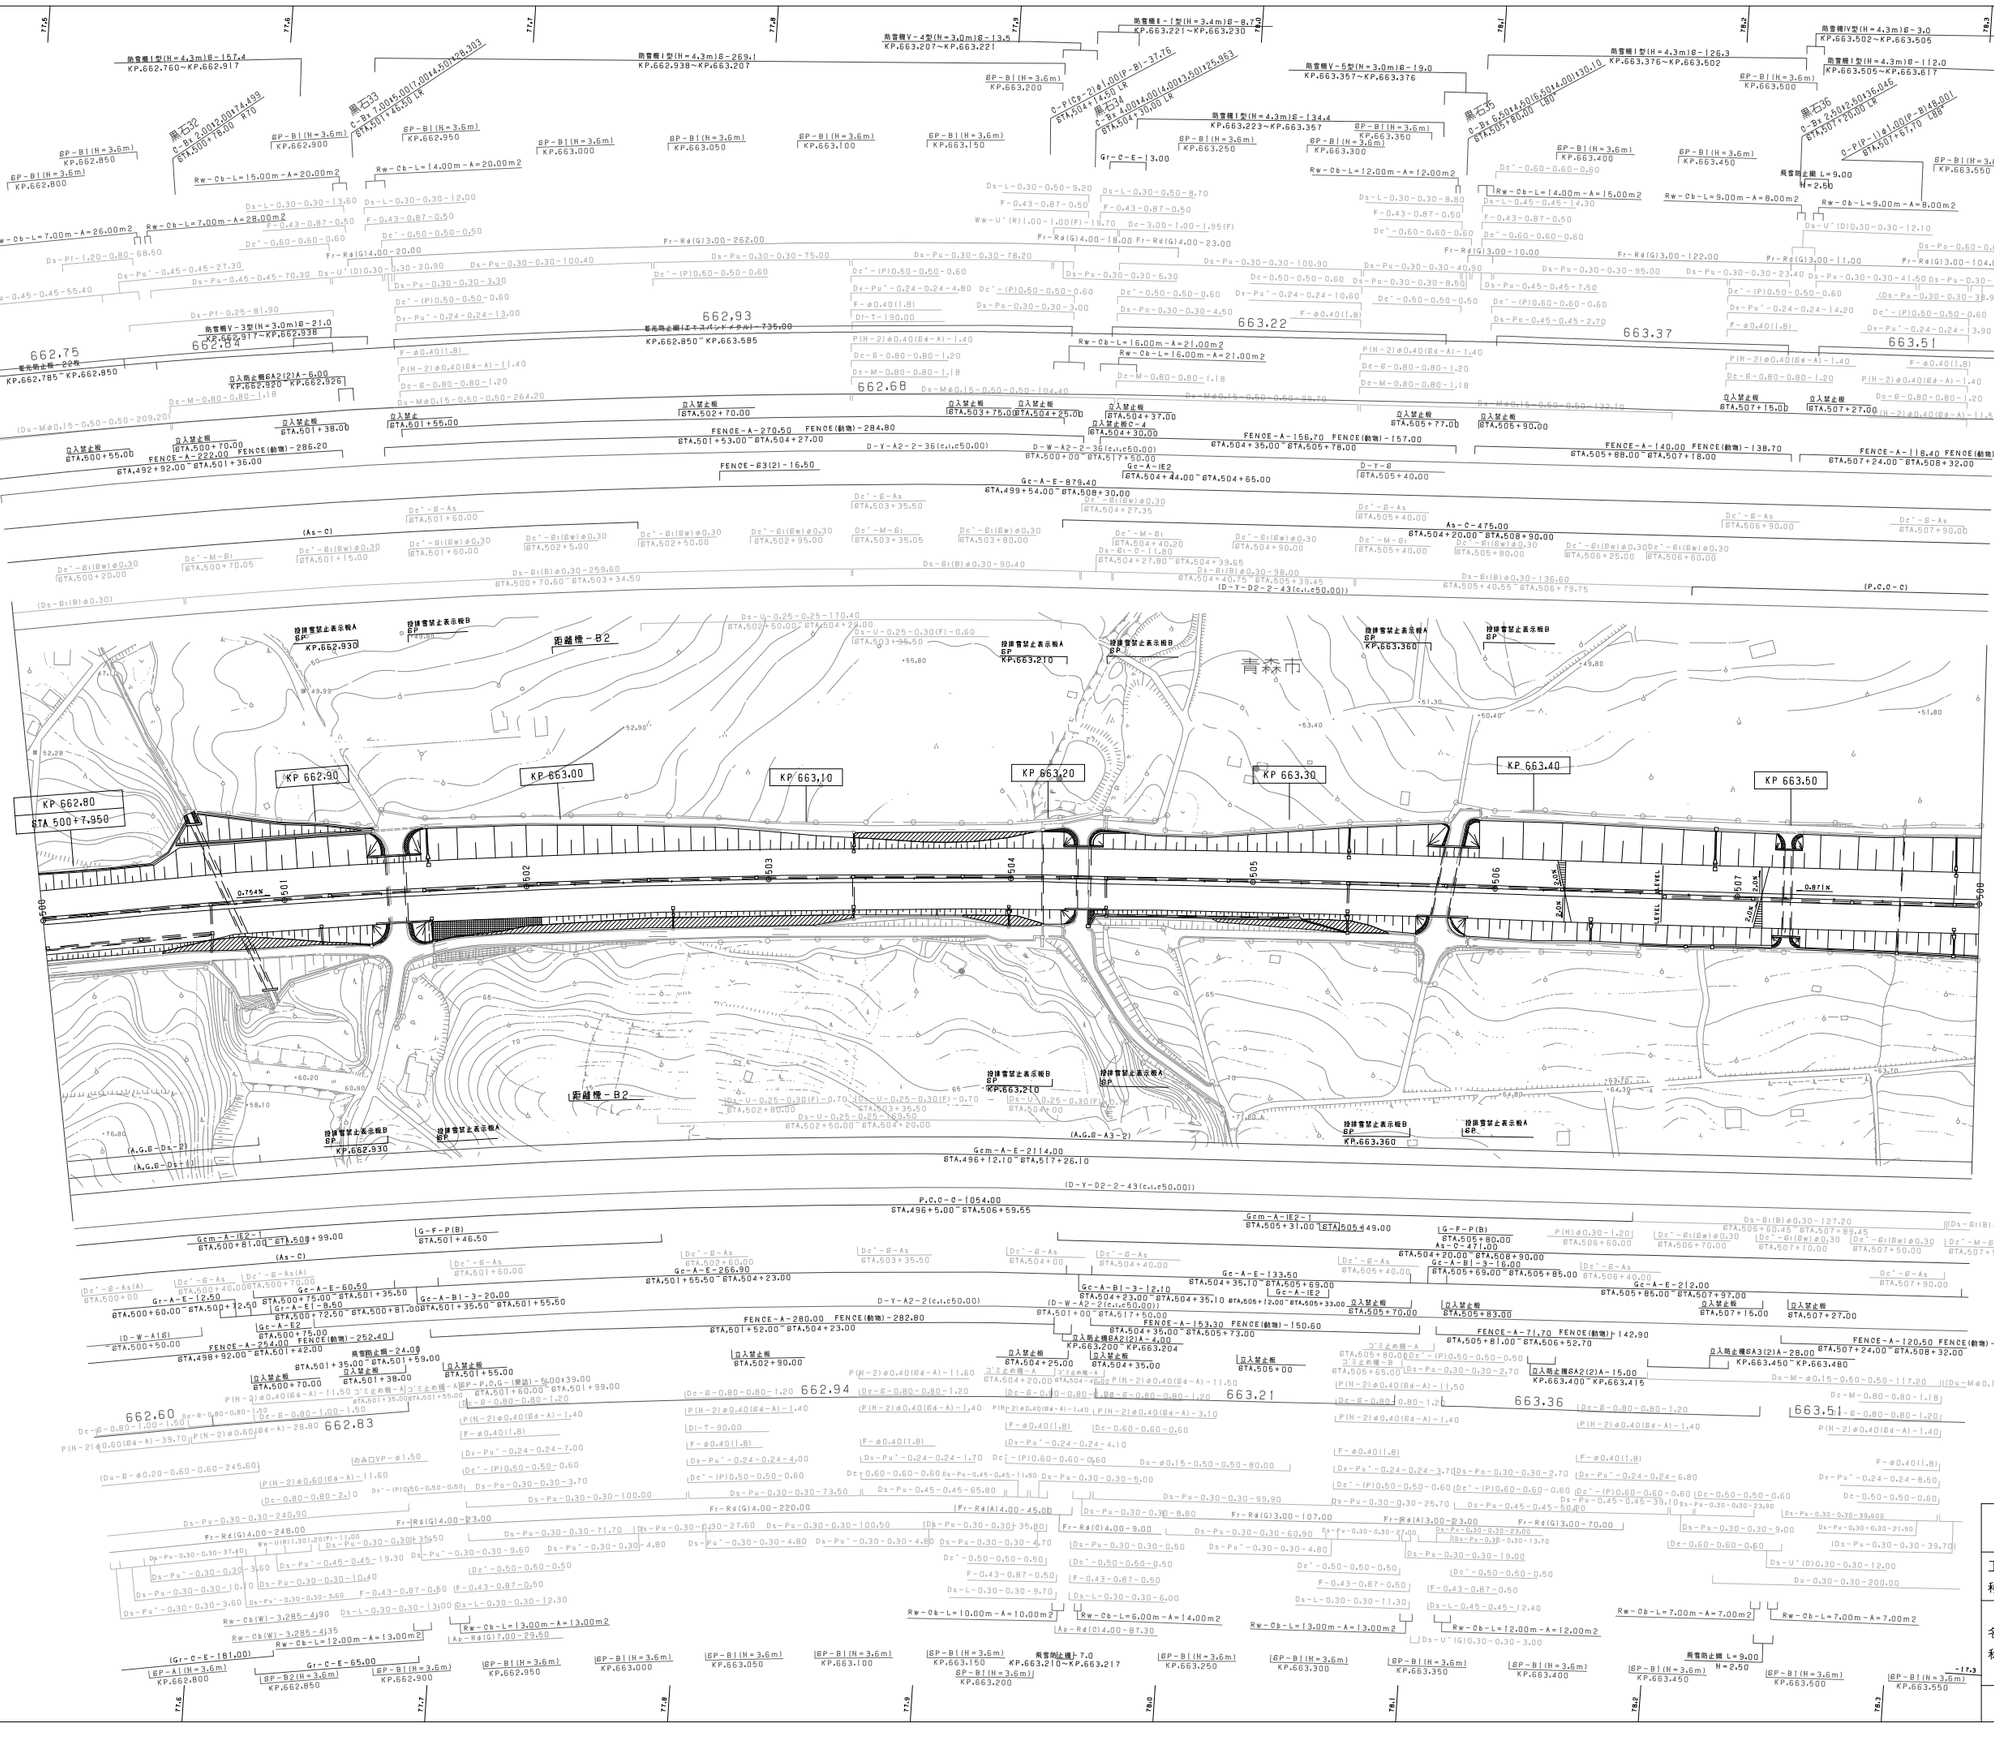

調整年月	摘要
第1回 2006年 2月	
第2回 2011年 5月	
第3回 2012年 4月	
第4回 2016年 1月	
第5回 2017年 1月	
第6回 2018年 8月	

東北縦貫自動車道弘前線 東北自動車道（黒石～浪岡）			――
工種	管理用平面図		――
名称	KP.662.792～KP.663.592 STA.500+00～STA.508+00	縮尺 1/1000	12 20
東日本高速道路（株） 東北支社			

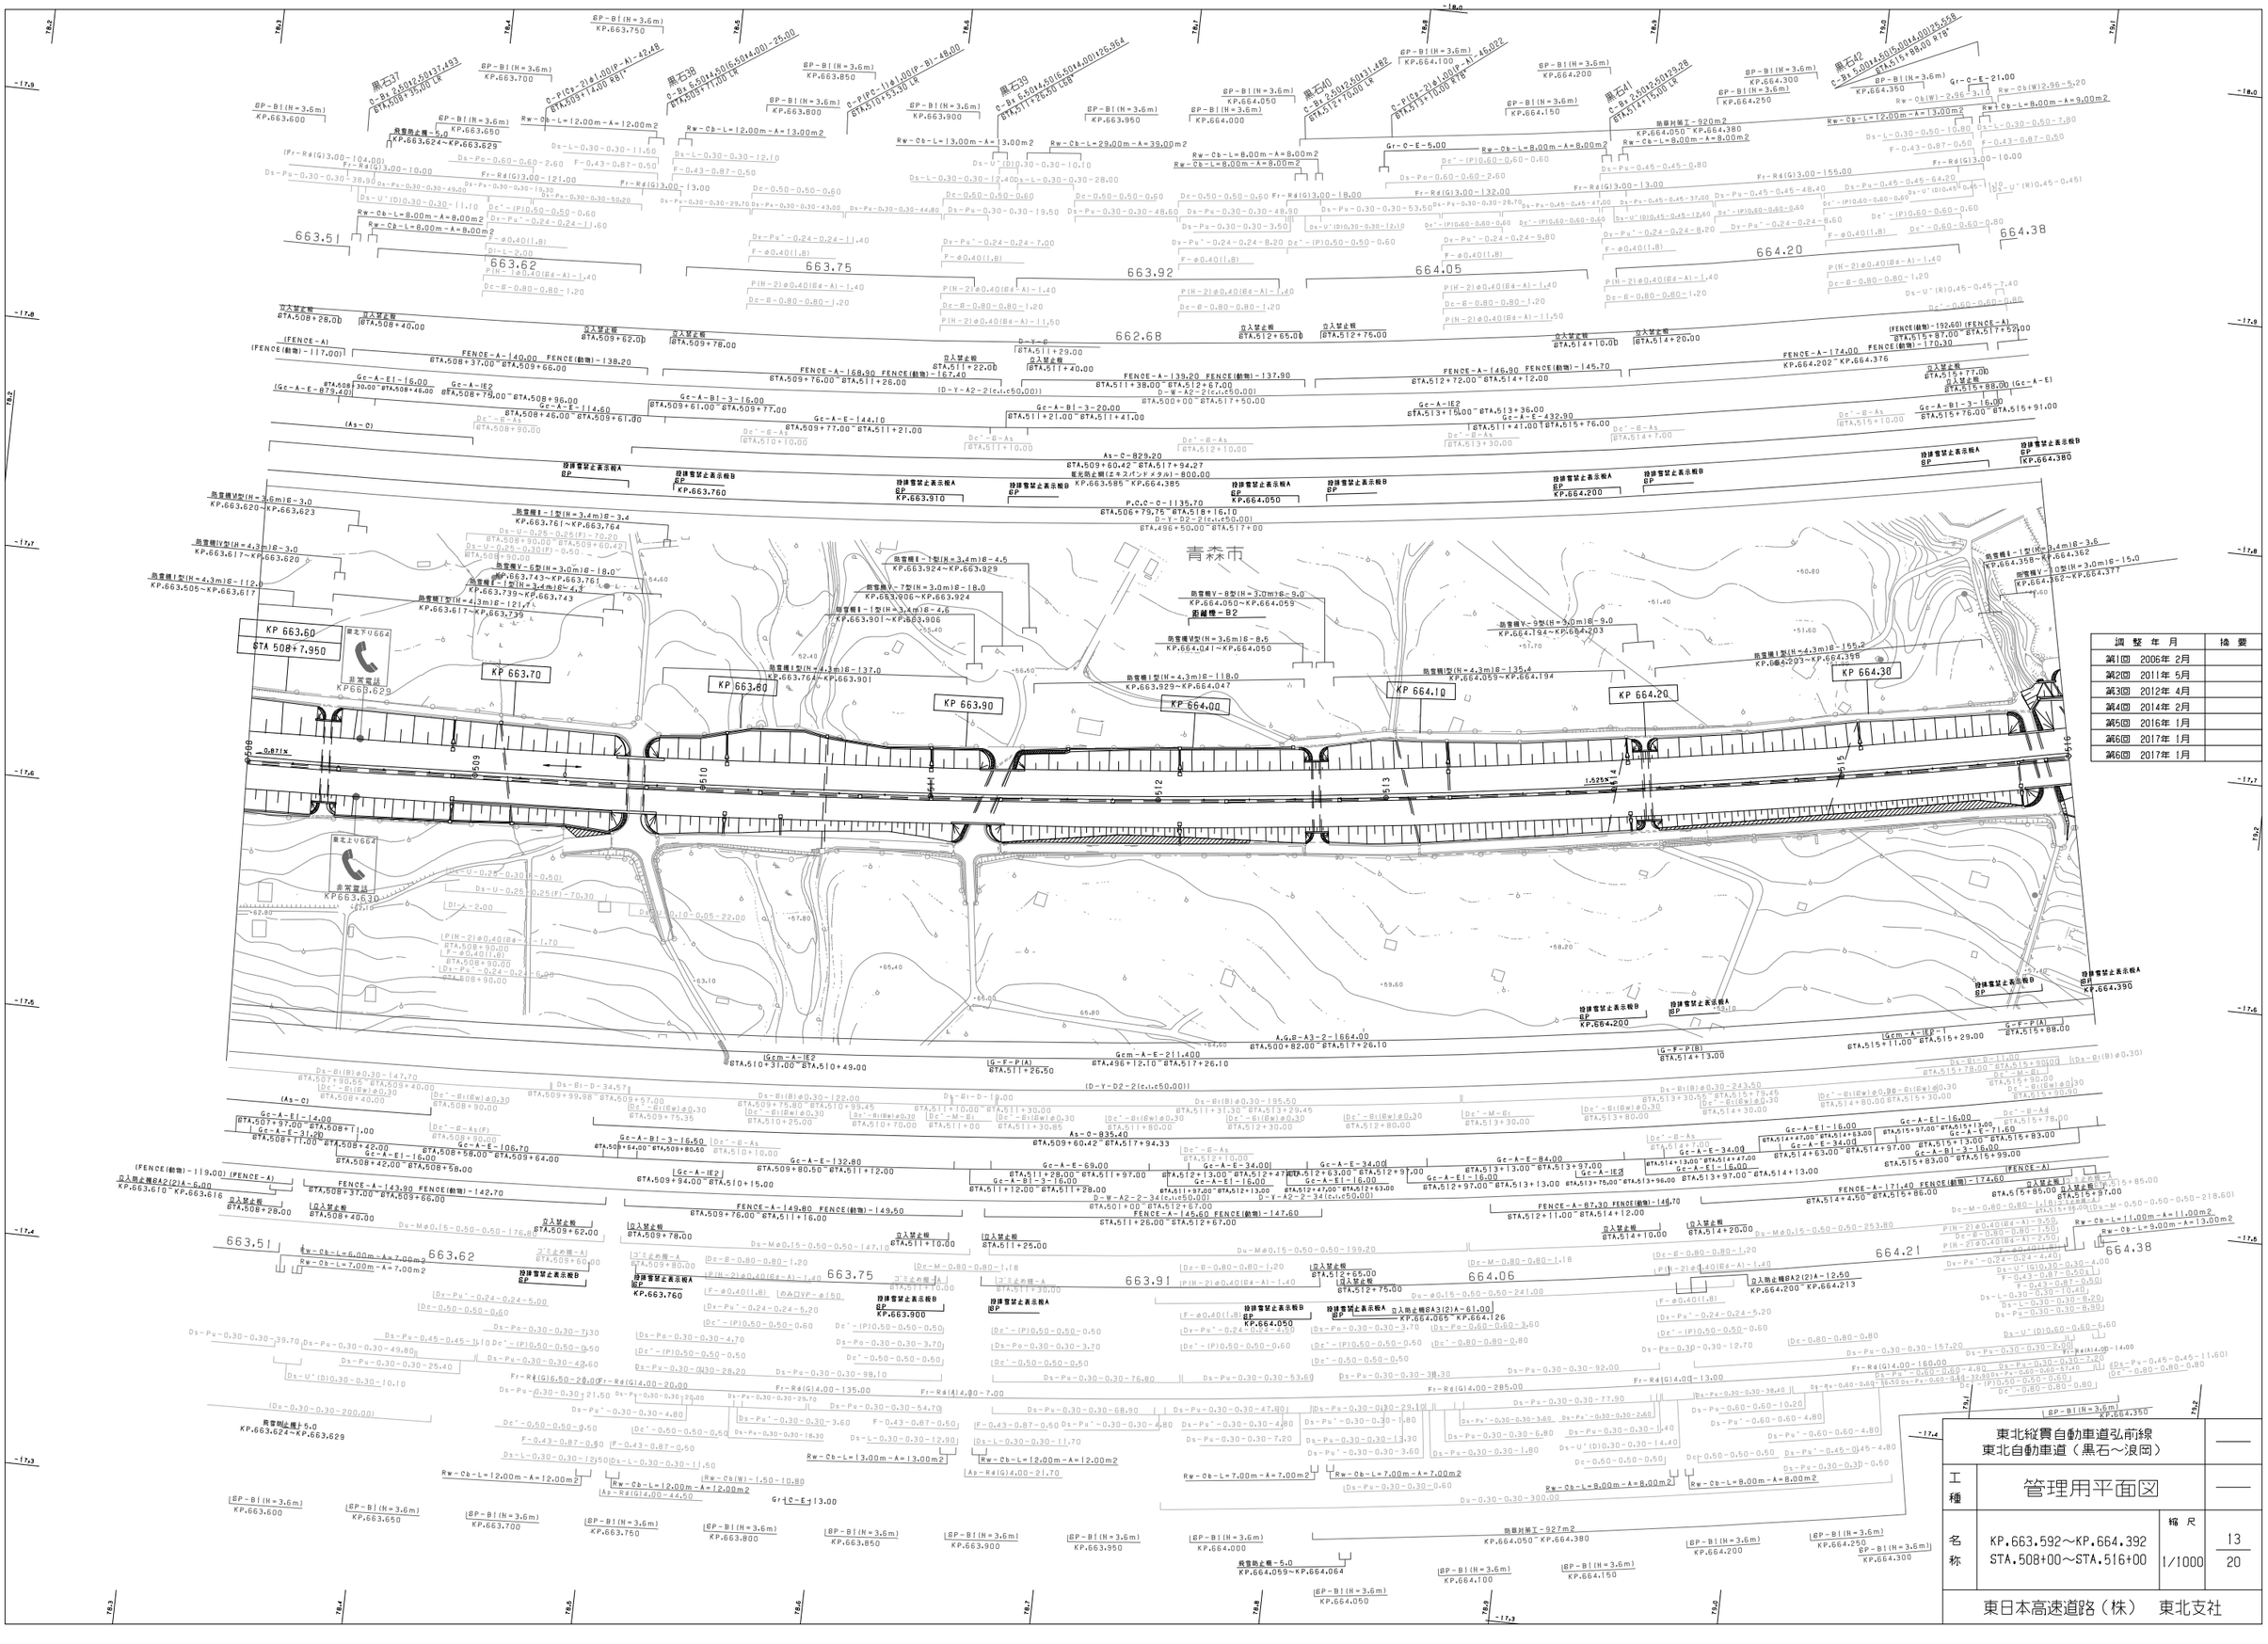
青森市
KP 663.60
STA 508+7.950
KP 663.70
KP 663.80
KP 663.90
KP 664.00
KP 664.10
KP 664.20
KP 664.30
非常電話
KP663.630
非常電話
KP663.623
防雪柵Ⅰ型(H=3.4m)8-3.4
KP.663.761~KP.663.764
防雪柵Ⅰ型(H=3.4m)8-4.5
KP.663.924~KP.663.929
防雪柵Ⅴ-7型(H=3.0m)8-18.0
KP.663.906~KP.663.924
防雪柵Ⅰ型(H=3.4m)8-4.6
KP.663.901~KP.663.906
防雪柵Ⅴ-8型(H=3.0m)8-9.0
KP.664.050~KP.664.059
距離標-B2
防雪柵Ⅵ型(H=3.6m)8-8.5
KP.663.641~KP.664.050
防雪柵Ⅰ型(H=4.3m)8-118.0
KP.663.929~KP.664.047
防雪柵Ⅴ-9型(H=3.0m)8-9.0
KP.664.194~KP.664.203
防雪柵Ⅰ型(H=4.3m)8-135.4
KP.664.059~KP.664.194
防雪柵Ⅰ型(H=4.3m)8-155.2
KP.664.293~KP.664.395
防雪柵Ⅰ型(H=3.4m)8-3.6
KP.664.358~KP.664.362
防雪柵Ⅴ-10型(H=3.0m)8-15.0
KP.664.362~KP.664.377
防雪柵Ⅰ型(H=3.4m)8-3.4
KP.663.620~KP.663.623
防雪柵Ⅳ型(H=4.3m)8-3.0
KP.663.617~KP.663.620
防雪柵Ⅰ型(H=4.3m)8-112.0
KP.663.505~KP.663.617
防雪柵Ⅵ型(H=3.6m)8-18.0
KP.663.739~KP.663.743
防雪柵Ⅰ型(H=4.3m)8-121.4
KP.663.617~KP.663.739
防雪柵Ⅰ型(H=4.3m)8-137.0
KP.663.764~KP.663.901
防雪柵Ⅰ型(H=3.4m)8-4.5
KP.663.924~KP.663.929
防雪柵Ⅴ-7型(H=3.0m)8-18.0
KP.663.906~KP.663.924
防雪柵Ⅰ型(H=3.4m)8-4.6
KP.663.901~KP.663.906
防雪柵Ⅴ-8型(H=3.0m)8-9.0
KP.664.050~KP.664.059
防雪柵Ⅵ型(H=3.6m)8-8.5
KP.663.641~KP.664.050
防雪柵Ⅰ型(H=4.3m)8-118.0
KP.663.929~KP.664.047
防雪柵Ⅴ-9型(H=3.0m)8-9.0
KP.664.194~KP.664.203
防雪柵Ⅰ型(H=4.3m)8-135.4
KP.664.059~KP.664.194
防雪柵Ⅰ型(H=4.3m)8-155.2
KP.664.293~KP.664.395
防雪柵Ⅰ型(H=3.4m)8-3.6
KP.664.358~KP.664.362
防雪柵Ⅴ-10型(H=3.0m)8-15.0
KP.664.362~KP.664.377
防雪柵Ⅰ型(H=3.4m)8-3.4
KP.663.620~KP.663.623
防雪柵Ⅳ型(H=4.3m)8-3.0
KP.663.617~KP.663.620
防雪柵Ⅰ型(H=4.3m)8-112.0
KP.663.505~KP.663.617
防雪柵Ⅵ型(H=3.6m)8-18.0
KP.663.739~KP.663.743
防雪柵Ⅰ型(H=4.3m)8-121.4
KP.663.617~KP.663.739
防雪柵Ⅰ型(H=4.3m)8-137.0
KP.663.764~KP.663.901
防雪柵Ⅰ型(H=4.3m)8-118.0
KP.663.929~KP.664.047
防雪柵Ⅰ型(H=4.3m)8-135.4
KP.664.059~KP.664.194
防雪柵Ⅰ型(H=4.3m)8-155.2
KP.664.293~KP.664.395
防雪柵Ⅰ型(H=3.4m)8-3.6
KP.664.358~KP.664.362
防雪柵Ⅴ-10型(H=3.0m)8-15.0
KP.664.362~KP.664.377
防雪柵Ⅰ型(H=3.4m)8-3.4
KP.663.620~KP.663.623
防雪柵Ⅳ型(H=4.3m)8-3.0
KP.663.617~KP.663.620
防雪柵Ⅰ型(H=4.3m)8-112.0
KP.663.505~KP.663.617
防雪柵Ⅵ型(H=3.6m)8-18.0
KP.663.739~KP.663.743
防雪柵Ⅰ型(H=4.3m)8-121.4
KP.663.617~KP.663.739
防雪柵Ⅰ型(H=4.3m)8-137.0
KP.663.764~KP.663.901
防雪柵Ⅰ型(H=3.4m)8-4.5
KP.663.924~KP.663.929
防雪柵Ⅴ-7型(H=3.0m)8-18.0
KP.663.906~KP.663.924
防雪柵Ⅰ型(H=3.4m)8-4.6
KP.663.901~KP.663.906
防雪柵Ⅴ-8型(H=3.0m)8-9.0
KP.664.050~KP.664.059
防雪柵Ⅵ型(H=3.6m)8-8.5
KP.663.641~KP.664.050
防雪柵Ⅰ型(H=4.3m)8-118.0
KP.663.929~KP.664.047
防雪柵Ⅴ-9型(H=3.0m)8-9.0
KP.664.194~KP.664.203
防雪柵Ⅰ型(H=4.3m)8-135.4
KP.664.059~KP.664.194
防雪柵Ⅰ型(H=4.3m)8-155.2
KP.664.293~KP.664.395
防雪柵Ⅰ型(H=3.4m)8-3.6
KP.664.358~KP.664.362
防雪柵Ⅴ-10型(H=3.0m)8-15.0
KP.664.362~KP.664.377
663.51
663.62
663.75
663.92
662.68
664.05
664.20
664.38
663.51
663.62
663.75
663.91
664.06
664.21
664.38
Gr-C-E-21.00
Gr-C-E-5.00
Gcm-A-IE2
Gcm-A-E-211.400
Gcm-A-E-132.80
Gcm-A-E-69.00
Gcm-A-E-34.00
Gcm-A-E-84.00
Gcm-A-IE2
Gcm-A-IE1-1
Gc-A-IE2
Gc-A-E-114.60
Gc-A-E-144.10
Gc-A-E-31.20
Gc-A-E1-14.00
Gc-A-E1-16.00
Gc-A-E-106.70
Gc-A-B1-3-16.00
Gc-A-B1-3-20.00
Gc-A-E-432.90
Gc-A-E-71.60
Gc-A-B1-3-16.00
Gc-A-E-34.00
Gc-A-E1-16.00
Gc-A-E-34.00
Gc-A-E-34.00
Gc-A-E1-16.00
Gc-A-E-34.00
Gc-A-E1-16.00
Gc-A-E-34.00
Gc-A-E1-16

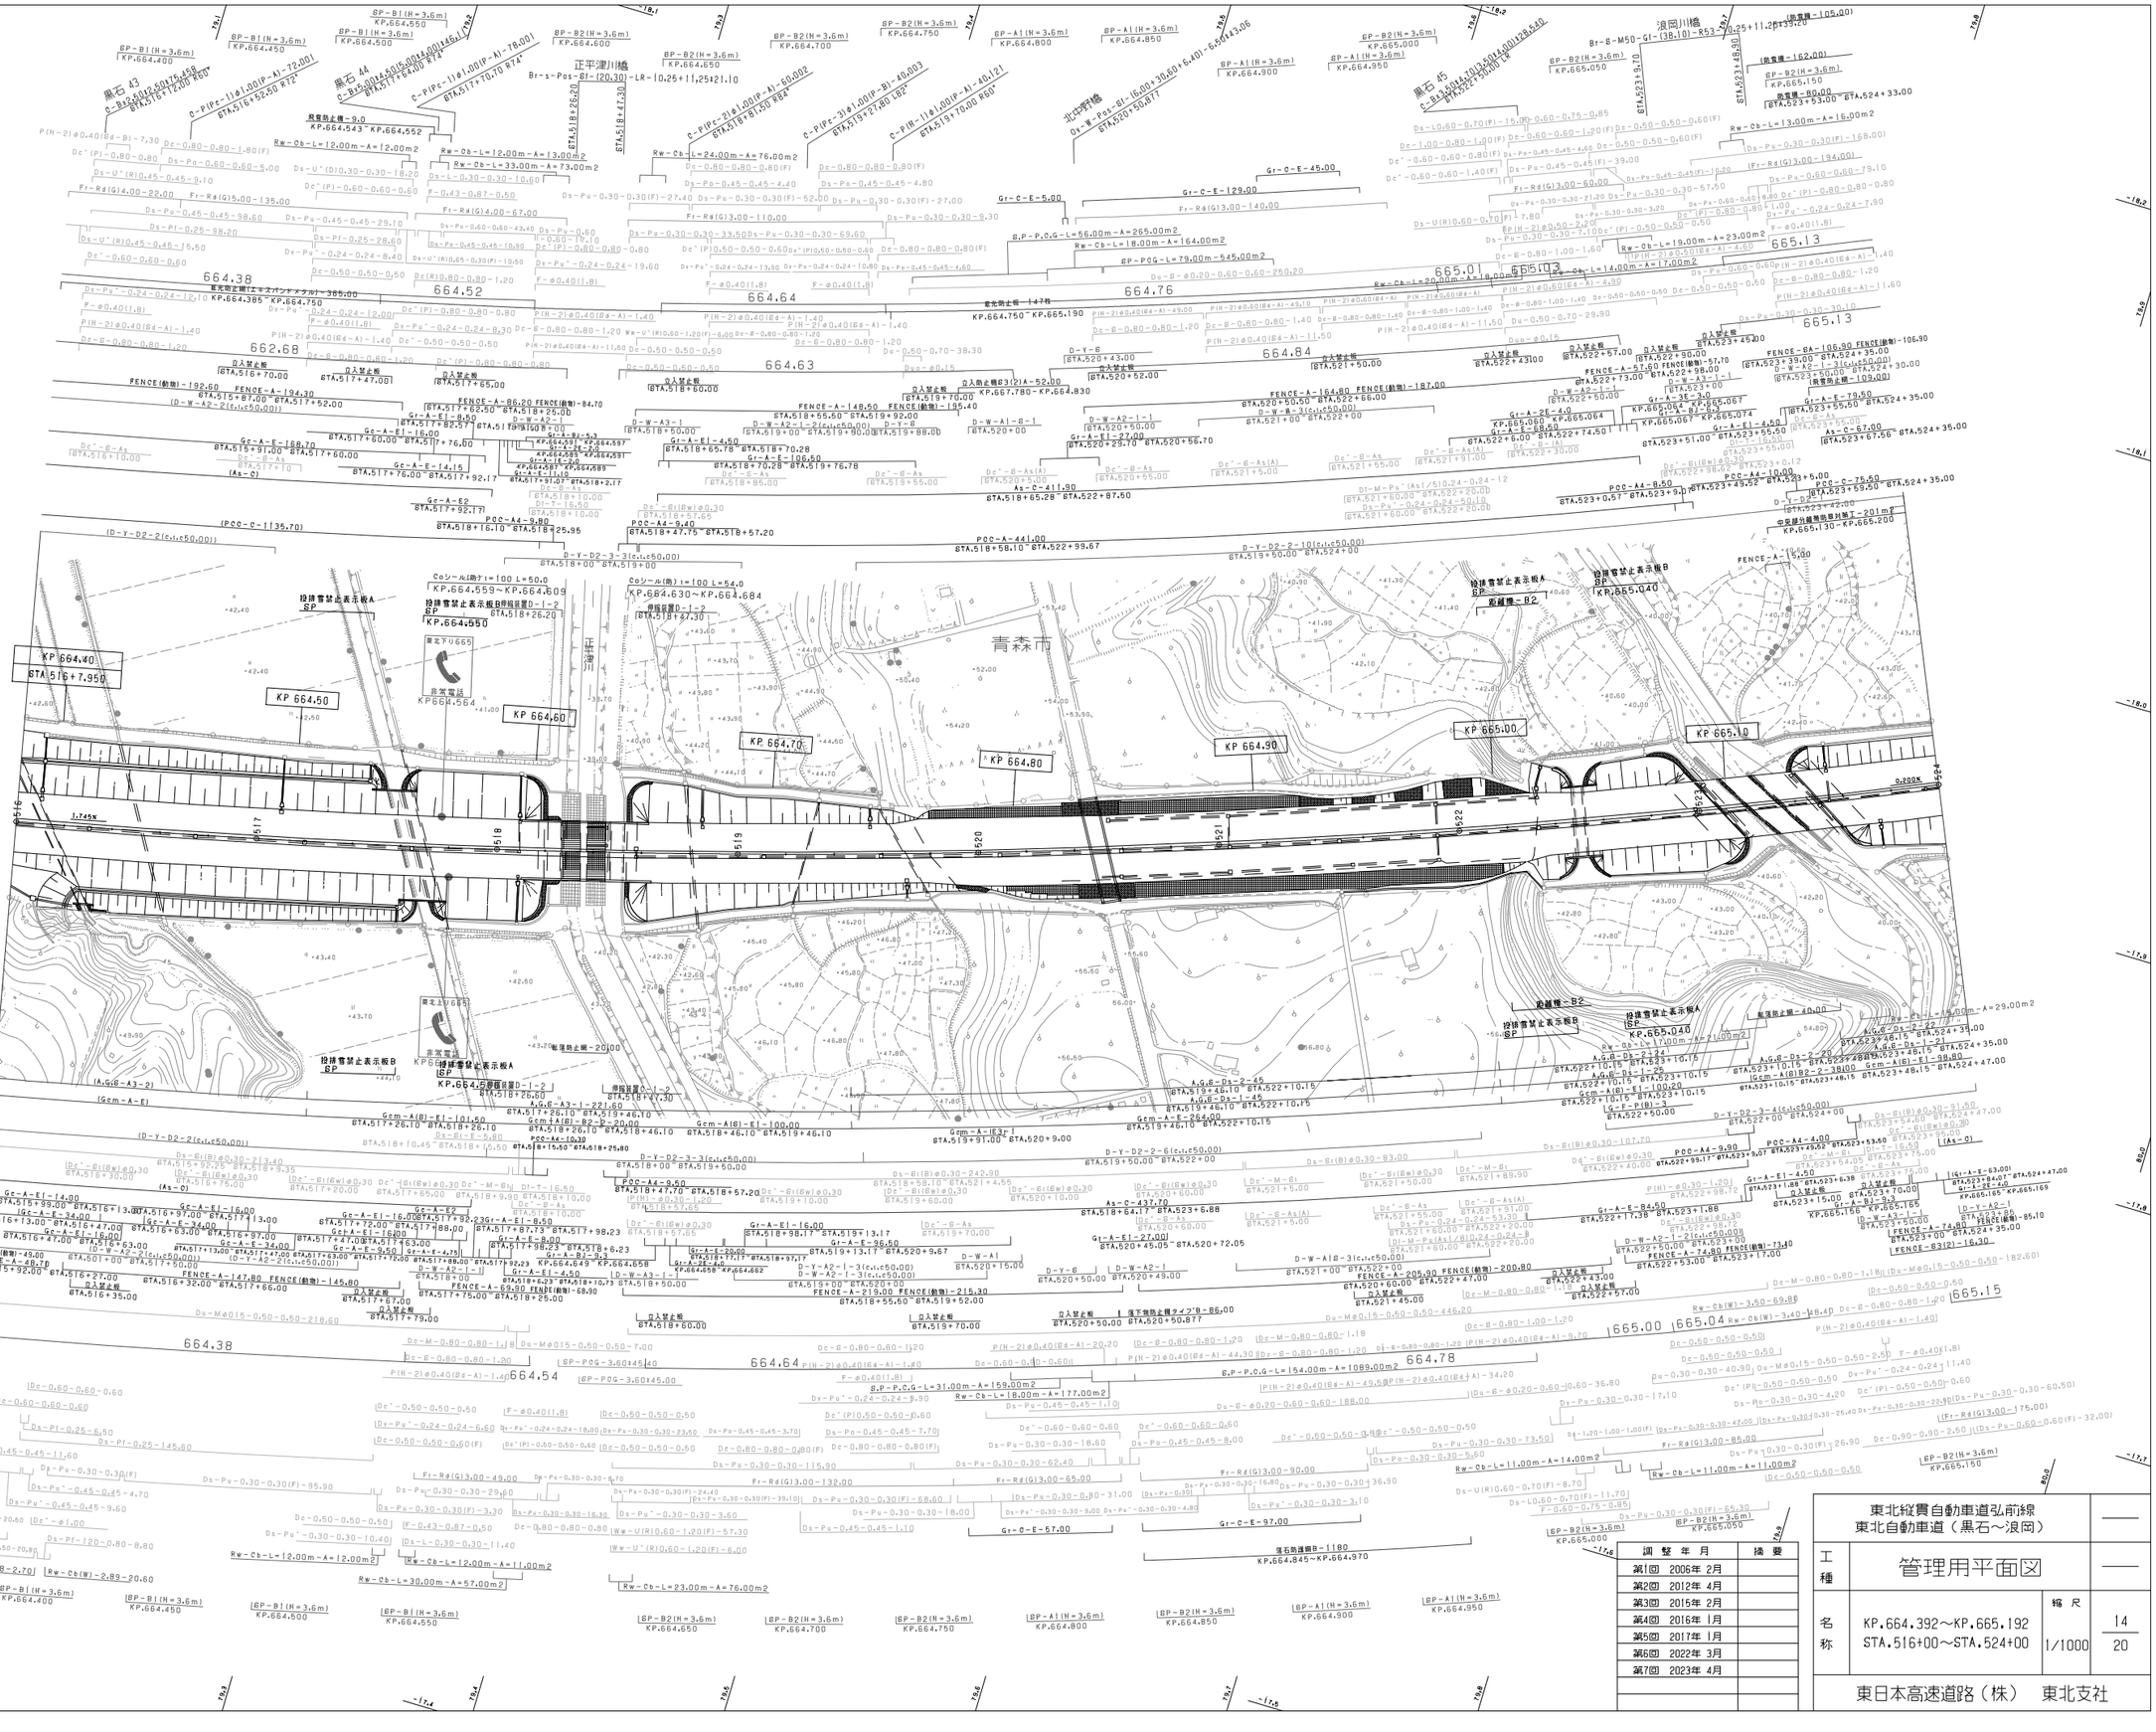

調整年月	摘要
第1回 2006年 2月	
第2回 2012年 4月	
第3回 2015年 2月	
第4回 2016年 1月	
第5回 2017年 1月	
第6回 2022年 3月	
第7回 2023年 4月	

東北縦貫自動車道弘前線
東北自動車道（黒石～浪岡）

工種	管理用平面図		
名称	KP.664.392～KP.665.192 STA.516+00～STA.524+00	縮尺 1/1000	14/20

東日本高速道路（株） 東北支社

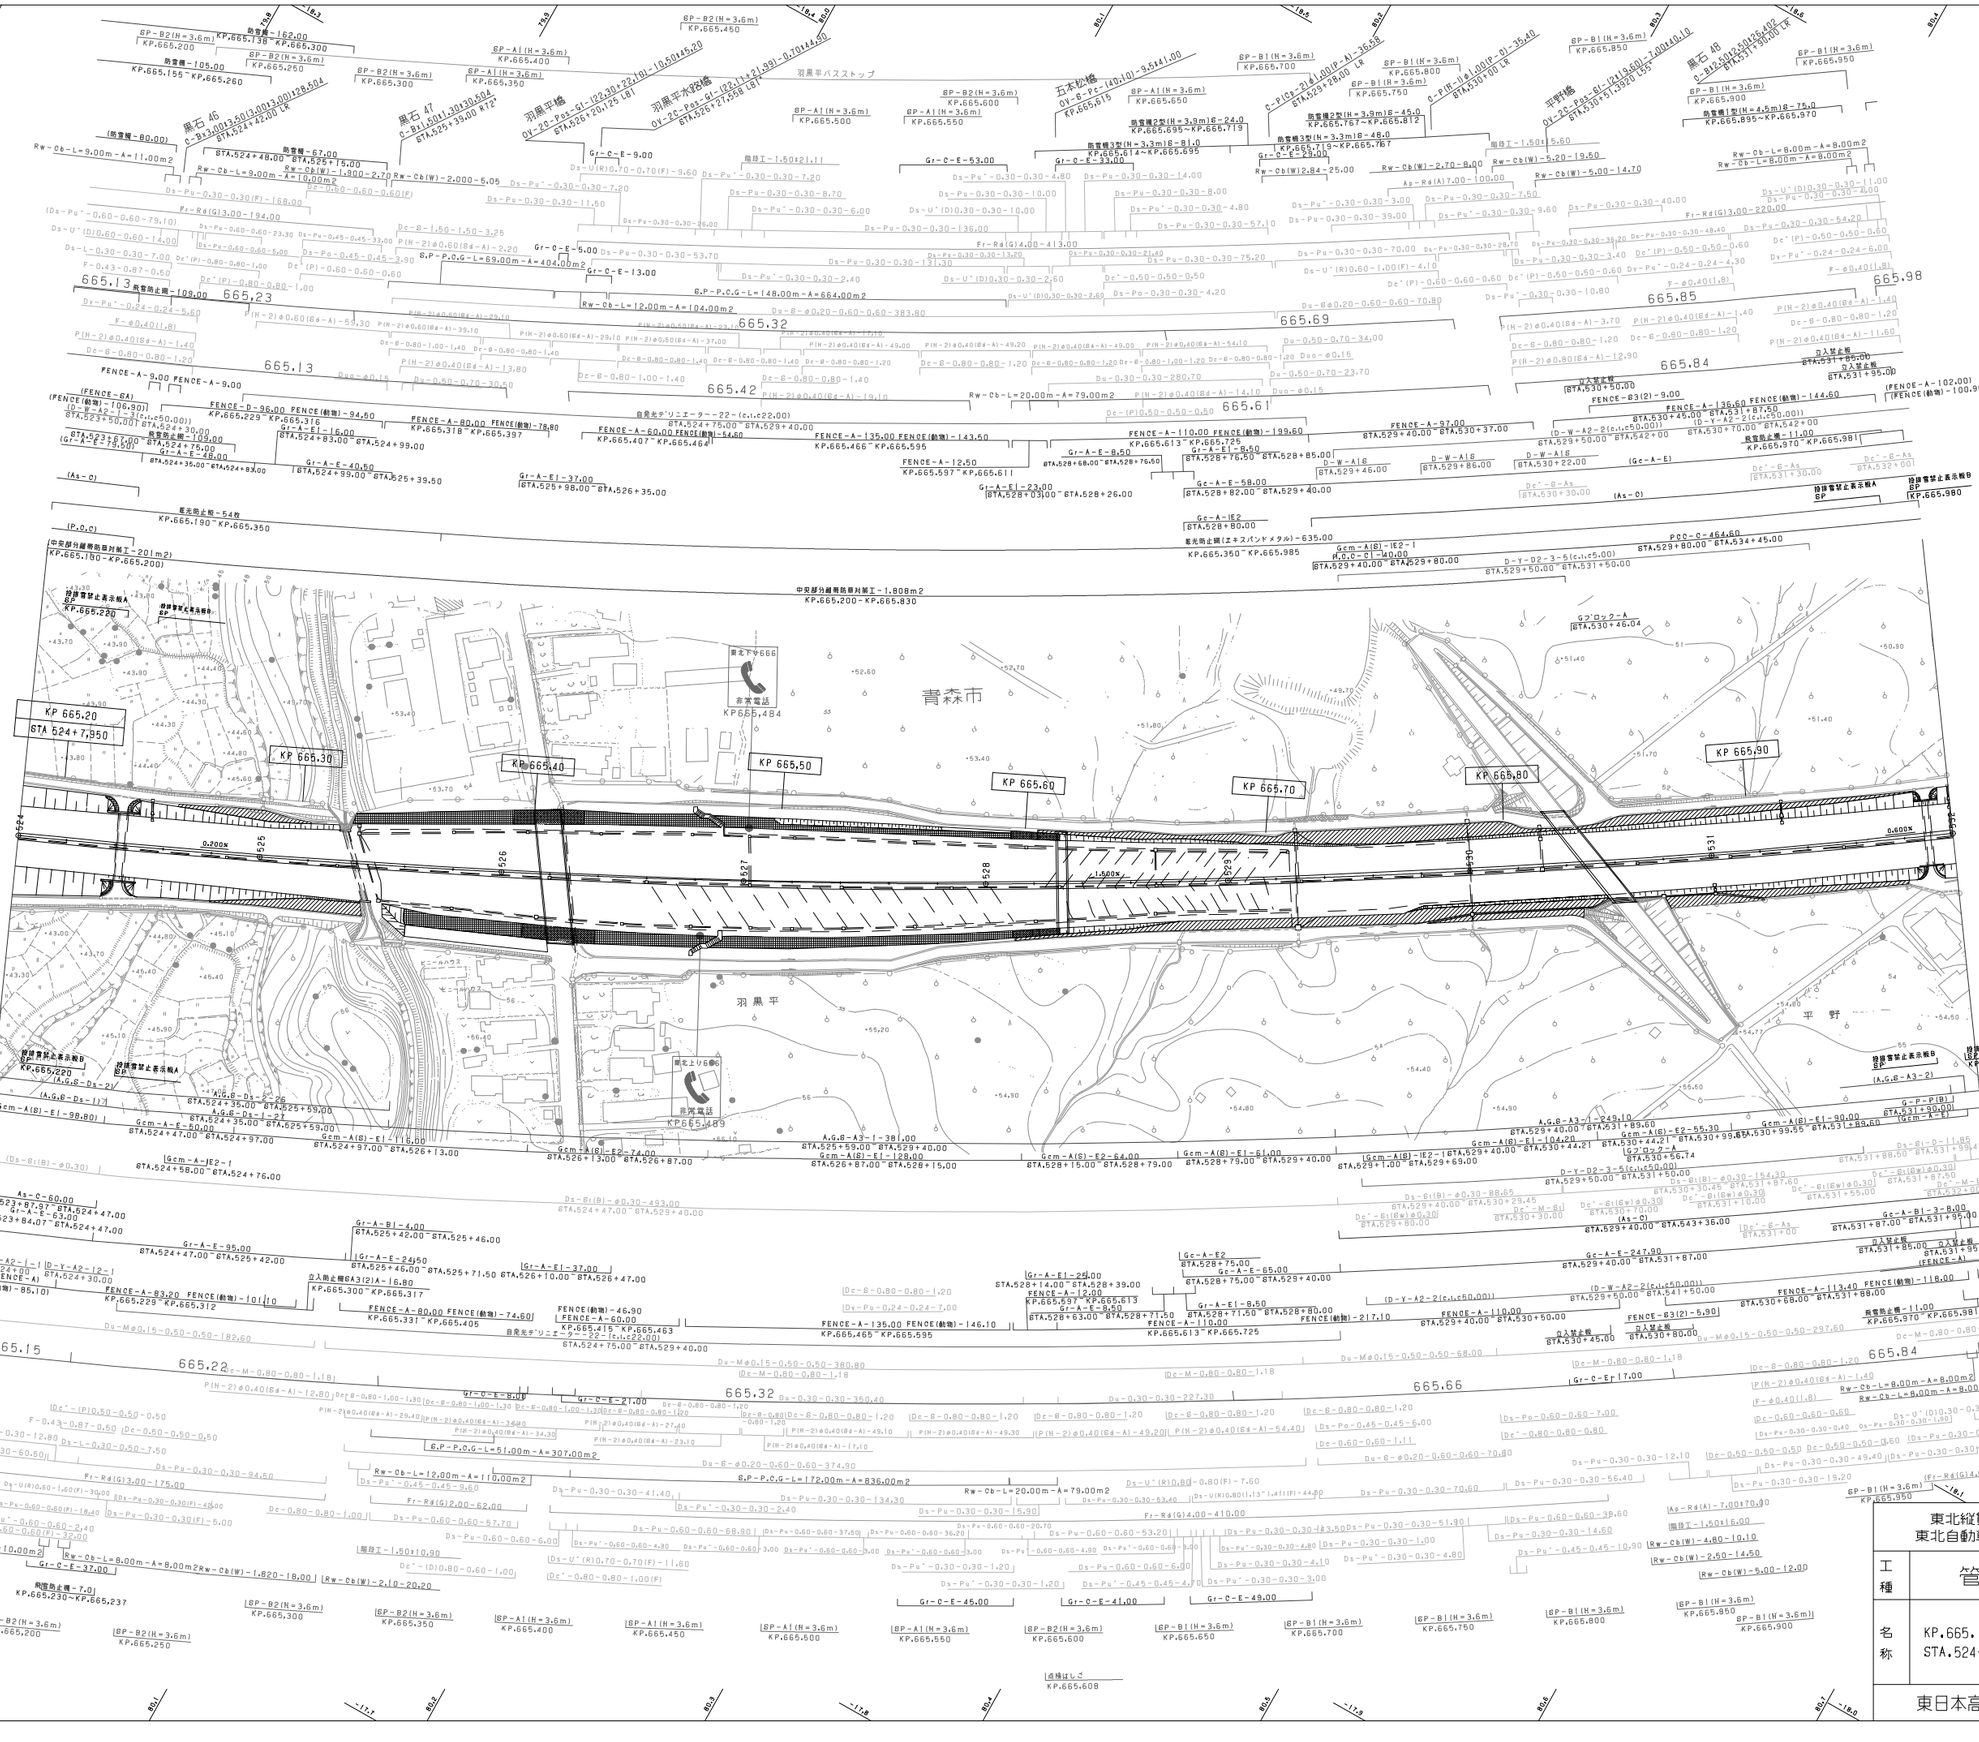
KP 665.20
STA 524+7.950
KP 665.30
KP 665.40
KP 665.50
KP 665.60
KP 665.70
KP 665.80
KP 665.90
青森市
羽黒平
平野
非常電話
KP665.484
KP665.489
中央部分越帯防眩対策工－1,808m2
KP.665.200～KP.665.830
Gr-C-E-6.00
Gr-C-E-21.00
Gr-C-E-45.00
Gr-C-E-41.00
Gr-C-E-49.00
Gr-C-E-37.00
Rw-Cb-L=9.00m-A=10.00m2
Rw-Cb-L=8.00m-A=8.00m2
Rw-Cb(W)-1,820-18.00
Rw-Cb(W)-2,10-20.20
S.P-P.C.G-L=51.00m-A=307.00m2
S.P-P.C.G-L=172.00m-A=836.00m2
Rw-Cb-L=12.00m-A=110.00m2
Rw-Cb-L=20.00m-A=79.00m2
Fr-Rd(G)2.00-62.00
Fr-Rd(G)4.00-410.00
Ds-Pu-0.30-0.30-60.50
Ds-Pu-0.30-0.30-94.50
Ds-Pu-0.30-0.30-41.40
Ds-Pu-0.30-0.30-134.30
Ds-Pu-0.30-0.30-15.90
Ds-Pu-0.60-0.60-57.70
Ds-Pu-0.60-0.60-68.90
Ds-Pu-0.60-0.60-37.50
Ds-Pu-0.60-0.60-63.20
Ds-Pu-0.60-0.60-20.70
Ds-Pu-0.30-0.30-53.40
Ds-Pu-0.30-0.30-70.60
Ds-Pu-0.30-0.30-55.40
Ds-Pu-0.30-0.30-12.10
Ds-Pu-0.30-0.30-49.40
Ds-Pu-0.30-0.30-19.20
Ds-Pu-0.60-0.60-7.00
Ds-Pu-0.45-0.45-6.00
Ds-Pu-0.30-0.30-14.60
Ds-Pu-0.45-0.45-10.90
Ds-Pu-0.30-0.30-4.80
Ds-Pu-0.30-0.30-1.00
Ds-Pu-0.30-0.30-4.10
Ds-Pu-0.30-0.30-3.00
Ds-Pu-0.30-0.30-3.50
Ds-Pu-0.30-0.30-51.90
Ds-Pu-0.60-0.60-38.60
Ds-Pu-0.30-0.30-14.60
Ds-Pu-0.45-0.45-10.90
Ds-Pu-0.30-0.30-4.80
Ds-Pu-0.30-0.30-1.00
Ds-Pu-0.30-0.30-4.10
Ds-Pu-0.30-0.30-3.00
Ds-Pu-0.45-0.45-4.70
Ds-Pu-0.30-0.30-1.20
Ds-Pu-0.60-0.60-6.00
Ds-Pu-0.60-0.60-4.90
Ds-Pu-0.60-0.60-5.00
Ds-Pu-0.60-0.60-4.30
Ds-Pu-0.60-0.60-3.00
Ds-Pu-0.60-0.60-2.40
Ds-Pu-0.30-0.30-1.20
Ds-Pu-0.30-0.30-1.20
Ds-Pu-0.30-0.30-15.90
Ds-Pu-0.30-0.30-2.40
Ds-Pu-0.45-0.45-3.60
Ds-Pu-0.30-0.30-53.40
Ds-Pu-0.30-0.30-134.30
Ds-Pu-0.30-0.30-41.40
Ds-Pu-0.30-0.30-94.50
Ds-Pu-0.30-0.30-60.50
Ds-Pu-0.30-0.30-7.50
Ds-Pu-0.60-0.60-2.40
Ds-Pu-0.60-0.60-12.60
Ds-Pu-0.60-0.60-1.00
Ds-Pu-0.60-0.60-18.40
Ds-Pu-0.60-0.60-45.00
Ds-Pu-0.30-0.30-5.00
Ds-Pu-0.60-0.60-37.00
Ds-U'(R)0.70-0.70(F)-11.60
Ds-U'(D)0.80-0.60-1.00
Ds-U'(D)0.80-0.80-1.00(F)
Ds-U'(R)0.70-0.70(F)-9.60
Ds-U'(D)0.30-0.30-7.20
Ds-U'(D)0.60-0.60-14.00
Ds-U'(D)0.30-0.30-2.60
Ds-U'(D)0.30-0.30-2.60
Ds-U'(D)0.30-0.30-4.20
Ds-U'(D)0.30-0.30-1.00
Ds-U'(R)0.60-0.60-4.10
Ds-U'(D)0.30-0.30-1.00
Ds-U'(D)0.30-0.30-13.20
Ds-U'(D)0.30-0.30-21.40
Ds-U'(D)0.30-0.30-30.20
Ds-U'(D)0.30-0.30-40.20
Ds-U'(D)0.30-0.30-1.00
Ds-U'(D)0.30-0.30-26.00
Ds-U'(D)0.30-0.30-10.00
Ds-U'(D)0.30-0.30-6.00
Ds-U'(D)0.30-0.30-4.80
Ds-U'(D)0.30-0.30-8.70
Ds-U'(D)0.30-0.30-7.20
Ds-U'(D)0.30-0.30-4.80
Ds-U'(D)0.30-0.30-14.00
Ds-U'(D)0.30-0.30-10.00
Ds-U'(D)0.30-0.30-8.00
Ds-U'(D)0.30-0.30-11.50
Ds-U'(D)0.30-0.30-136.00
Ds-U'(D)0.30-0.30-53.70
Ds-U'(D)0.30-0.30-131.30
Ds-U'(D)0.30-0.30-2.40
Ds-U'(D)0.30-0.30-4.80
Ds-U'(D)0.30-0.30-6.00
Ds-U'(D)0.30-0.30-7.20
Ds-U'(D)0.30-0.30-23.30
Ds-U'(D)0.30-0.30-49.00
Ds-U'(D)0.30-0.30-37.00
Ds-U'(D)0.30-0.30-29.10
Ds-U'(D)0.30-0.30-39.10
Ds-U'(D)0.30-0.30-29.10
Ds-U'(D)0.30-0.30-49.20
Ds-U'(D)0.30-0.30-37.10
Ds-U'(D)0.30-0.30-49.20
Ds-U'(D)0.30-0.30-49.20
Ds-U'(D)0.30-0.30-54.10
Ds-U'(D)0.30-0.30-49.20
Ds-U'(D)0.30-0.30-49.20
Ds-U'(D)0.30-0.30-54.40
Ds-U'(D)0.30-0.30-49.20
Ds-U'(D)0.30-0.30-49.20
Ds-U'(D)0.30-0.30-17.10
Ds-U'(D)0.30-0.30-23.10
Ds-U'(D)0.30-0.30-27.40
Ds-U'(D)0.30-0.30-34.30
Ds-U'(D)0.30-0.30-44.40
Ds-U'(D)0.30-0.30-21.40
Ds-U'(D)0.30-0.30-49.10
Ds-U'(D)0.30-0.30-49.30
Ds-U'(D)0.30-0.30-49.20
Ds-U'(D)0.30-0.30-54.40
Ds-U'(D)0.30-0.30-49.20
Ds-U'(D)0.30-0.30-49.20
Ds-U'(D)0.30-0.30-1.13*1.41(F)-44.80
Ds-U'(D)0.80-0.80-7.60
Ds-U'(D)0.80-0.80-1.20
Ds-U'(D)0.80-0.80-1.20
Ds-U'(D)0.80-0.80-1.20

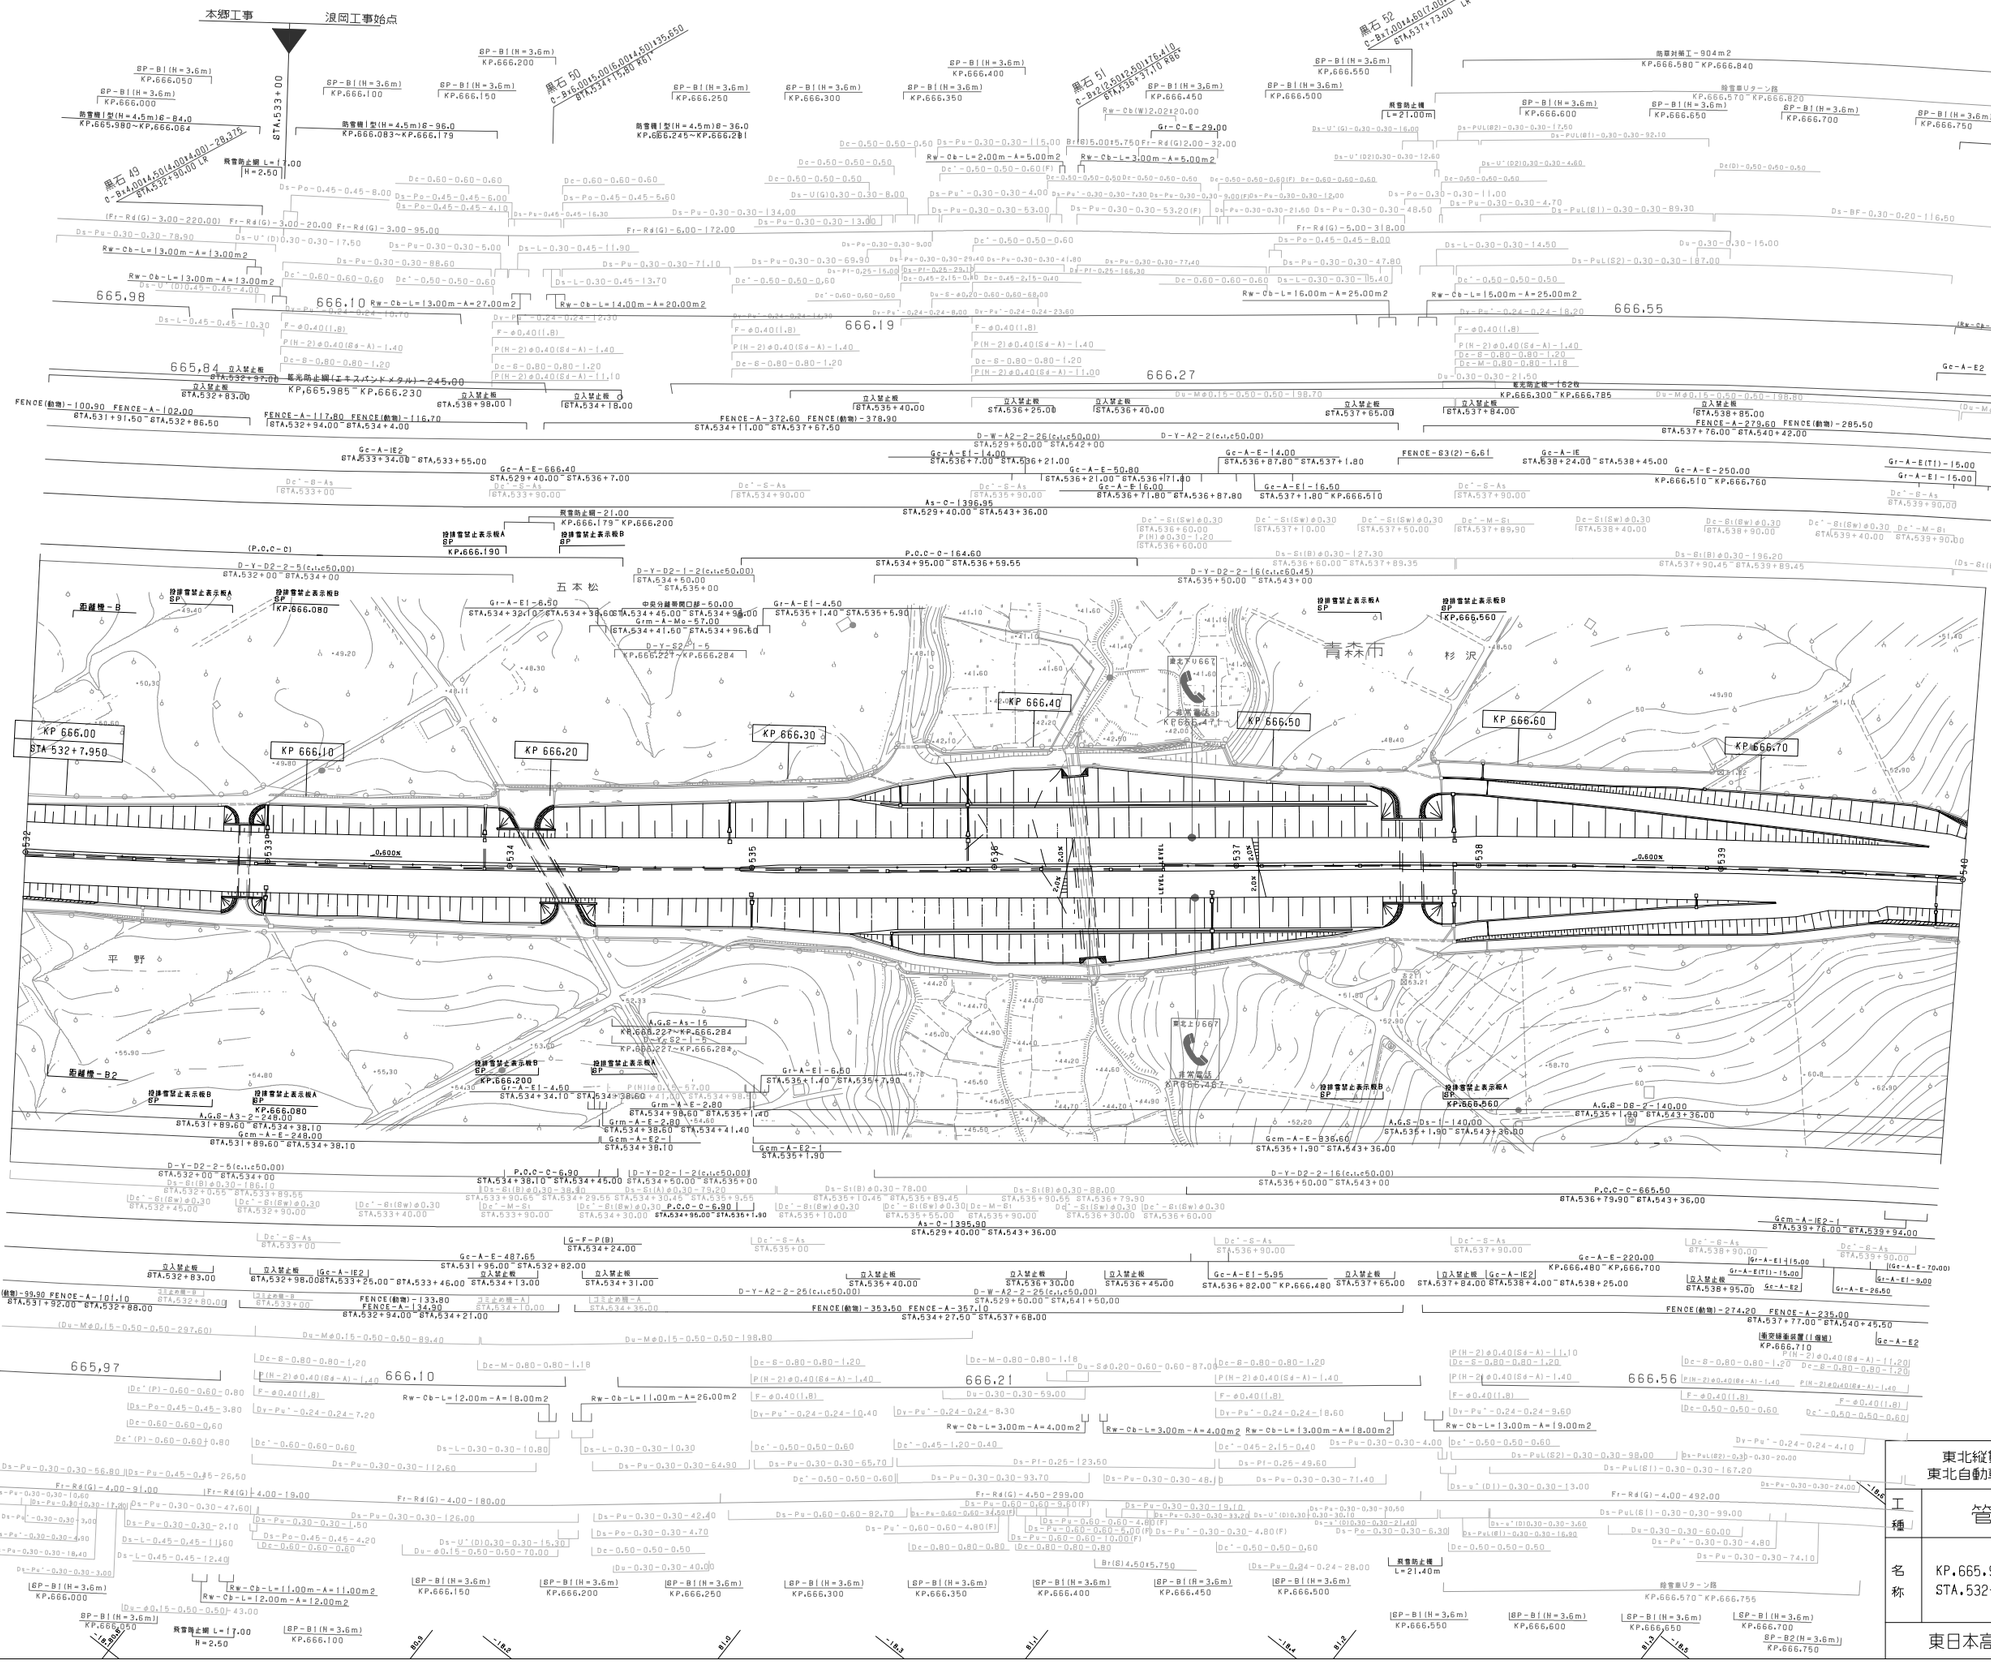
本郷工事
浪岡工事始点
五本松
平野
青森市
杉沢
KP 666.00
STA 532+7.950
KP 666.10
KP 666.20
KP 666.30
KP 666.40
KP 666.50
KP 666.60
KP 666.70
665.98
666.10
666.19
666.27
666.55
665.84
665.97
666.21
666.56
FENCE(動物)-100.90 FENCE-A-102.00
FENCE-A-117.80 FENCE(動物)-116.70
FENCE-A-372.60 FENCE(動物)-378.90
FENCE-A-279.60 FENCE(動物)-285.50
FENCE(動物)-99.90 FENCE-A-101.10
FENCE(動物)-133.80 FENCE-A-134.20
FENCE(動物)-353.50 FENCE-A-357.10
FENCE(動物)-274.20 FENCE-A-235.00
KP.665.985～KP.666.230
KP.666.300～KP.666.785
KP.666.480～KP.666.700
KP.666.510～KP.666.760
KP.666.710～KP.666.755
KP.666.560～KP.666.755
KP.666.179～KP.666.200
KP.666.080
KP.666.190
KP.666.150
KP.666.200
KP.666.250
KP.666.300
KP.666.350
KP.666.400
KP.666.450
KP.666.500
KP.666.550
KP.666.600
KP.666.650
KP.666.700
KP.666.750
KP.666.000
KP.666.050
KP.665.980～KP.666.064
KP.666.083～KP.666.179
KP.666.245～KP.666.281
KP.666.580～KP.666.840
KP.666.570～KP.666.820
KP.666.570～KP.666.755
KP.666.227～KP.666.284
KP.666.227～KP.666.284
KP.666.227～KP.666.284

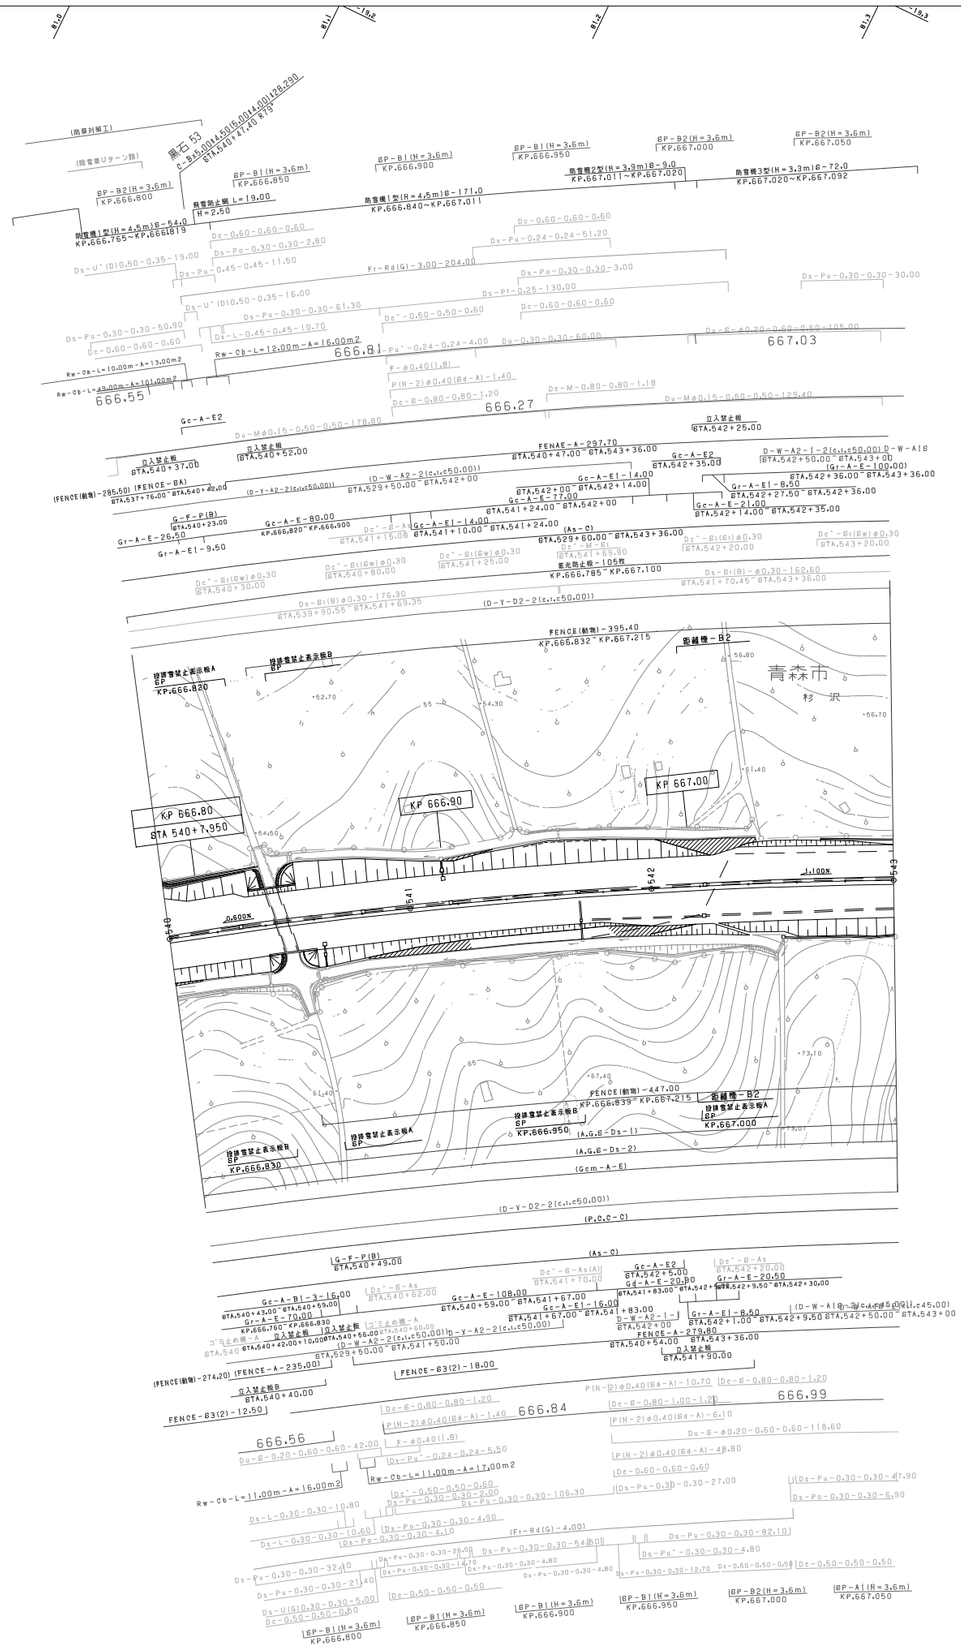
KP 666.80
STA 540+7.950
KP 666.90
KP 667.00
青森市
杉沢
FENCE(動物)-395.40
KP.666.832~KP.667.215
FENCE(動物)-447.00
KP.666.839~KP.667.215
照明塔-B2
KP.667.000
FENCE(動物)-274.20
FENCE-A-235.00
FENCE-B3(2)-18.00
FENCE-B3(2)-12.50
666.56
666.84
666.99
667.03
666.55
666.27
666.81
KP.666.785~KP.667.100
KP.666.765~KP.666.818
KP.666.820~KP.666.900
KP.666.760~KP.666.830
KP.666.820
KP.666.830
KP.666.832
KP.666.839
KP.666.950
KP.667.000
KP.667.011~KP.667.020
KP.667.020~KP.667.092
KP.667.050
BP-B1(H=3.6m) KP.666.800
BP-B2(H=3.6m) KP.666.850
BP-B1(H=3.6m) KP.666.900
BP-B1(H=3.6m) KP.666.950
BP-B2(H=3.6m) KP.667.000
BP-B2(H=3.6m) KP.667.050
BP-A1(H=3.6m) KP.667.050
照明塔2型(H=3.9m)8-9.0
照明塔3型(H=3.3m)6-72.0
照明塔1型(H=4.5m)8-171.0
照明塔1型(H=4.5m)8-54.0
防雪柵止板 L=19.00
H=2.50
Rw-Cb-L=12.00m-A=16.00m2
Rw-Cb-L=10.00m-A=13.00m2
Rw-Cb-L=49.00m-A=101.00m2
Rw-Cb-L=11.00m-A=16.00m2
Rw-Cb-L=11.00m-A=17.00m2
Gc-A-E2
Gc-A-E-80.00
Gc-A-E-108.00
Gc-A-E-16.00
Gc-A-E-17.00
Gc-A-E-14.00
Gc-A-E-21.00
Gc-A-E-20.50
Gr-A-E-26.50
Gr-A-E1-9.50
Gr-A-E-70.00
Gr-A-E1-8.50
Gd-A-E-20.50
G-F-P(B)
FENAE-A-297.70
D-W-A2-1-2(c1,c50.00)
D-W-A2-2(c1,c50.00)
D-Y-A2-2(c1,c50.00)
D-Y-D2-2(c1,c50.00)
D-W-A1(B)-2(c1,c45.00)
D-W-A1(B)-3(c1,c45.00)
(A,G,E-Ds-1)
(A,G,E-Ds-2)
(Gcm-A-E)
(P,C,C-C)
(As-C)
(FENCE(動物)-285.50) (FENCE-BA)
Dc-0.60-0.60-0.60
Ds-Pu-0.30-0.30-2.80
Ds-Pu-0.45-0.45-11.50
Ds-Pu-0.30-0.30-61.30
Ds-Pu-0.30-0.30-50.90
Ds-L-0.45-0.45-10.70
Dc'-0.50-0.50-0.60
Dy-Pu-0.24-0.24-4.00
Ds-Pu-0.30-0.30-50.00
Ds-Pu-0.30-0.30-30.00
Ds-Pu-0.30-0.30-3.00
Ds-Pi-0.25-130.00
Dy-Pu-0.24-0.24-51.20
Fr-Rd(G)-3.00-204.00
Ds-U'(D)0.50-0.35-16.00
Ds-U'(D)0.50-0.35-19.00
Ds-L-0.30-0.30-10.80
Ds-L-0.30-0.30-10.60
Ds-Pu-0.30-0.30-32.10
Ds-Pu-0.30-0.30-21.40
Ds-U(G)0.30-0.30-5.00
Ds-Pu-0.30-0.30-4.90
Ds-Pu-0.30-0.30-4.10
Ds-Pu-0.30-0.30-28.00
Ds-Pu-0.30-0.30-14.70
Ds-Pu-0.30-0.30-54.50
Ds-Pu-0.30-0.30-4.80
Ds-Pu-0.30-0.30-106.30
Ds-Pu-0.30-0.30-27.00
Ds-Pu-0.30-0.30-82.10
Ds-Pu'-0.30-0.30-4.80
Ds-Pu-0.30-0.30-12.70
Ds-Pu-0.30-0.30-47.90
Ds-Pu-0.30-0.30-6.90
Ds-B1(B)ø0.30-176.30
Ds-B1(B)ø0.30-162.60
Dc'-B1(Bw)ø0.30
Dc'-B1(B1)ø0.30
Dc'-E1(Bw)ø0.30
Dc'-M-E1
Dc'-B-As
Dc'-B-As(A)
P(N-2)ø0.40(Bd-A)-1.40
P(N-2)ø0.40(Bd-A)-10.70
P(N-2)ø0.40(Bd-A)-6.10
P(N-2)ø0.40(Bd-A)-48.80
Du-Mø0.15-0.50-0.50-178.80
Du-Mø0.15-0.50-0.50-129.40
Du-Eø0.20-0.60-0.60-105.00
Du-Bø0.20-0.60-0.60-42.00
Du-Bø0.20-0.60-0.60-118.60
Du-Mø0.15-0.50-0.50-106.80
Du-Eø0.20-0.60-0.60-106.00
Dc-E-0.80-0.80-1.20
Dc-E-0.80-1.00-1.20
Dc-M-0.80-0.80-1.18
Dc-0.60-0.60-0.60
Dc-0.50-0.50-0.60
Dc-0.50-0.50-0.50
Dc-0.50-0.50-0.50
Dc-0.50-0.50-0.50

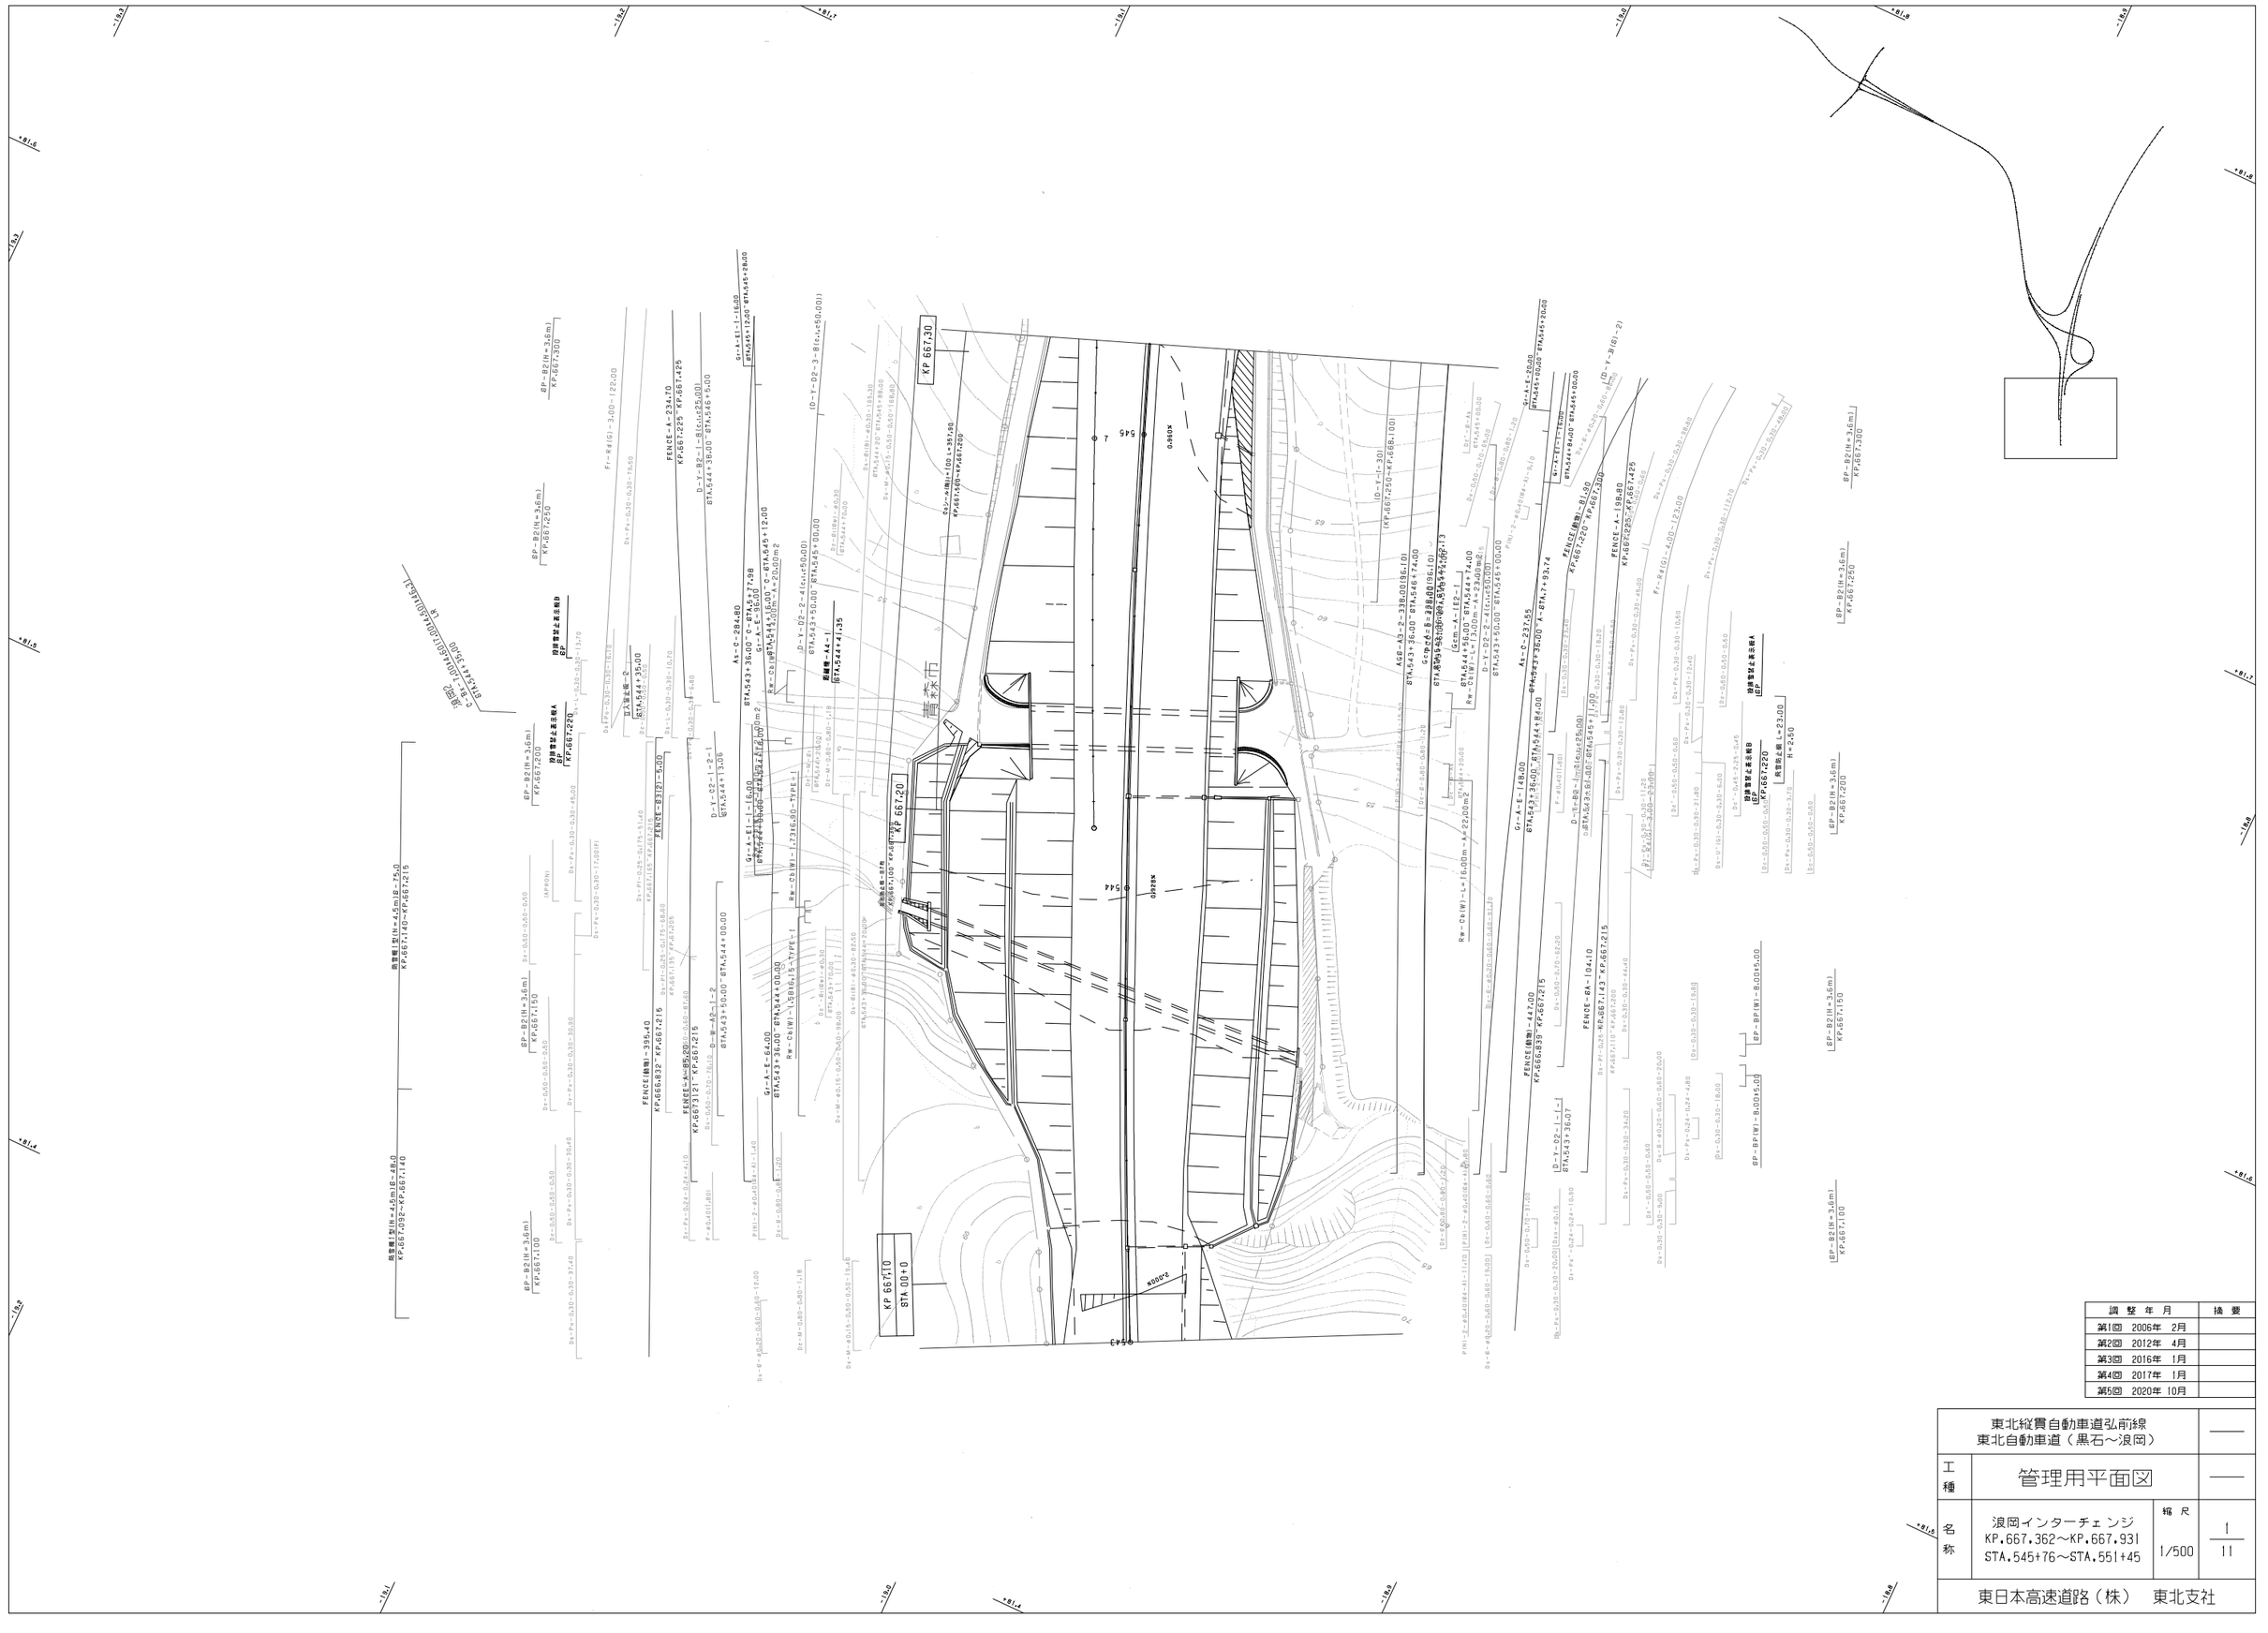
KP 667.30
KP 667.20
KP 667.10
青森市
545
544
543
0.360%
2.000%
FENCE(鉄塔)-396.40
KP.666.832～KP.667.215
FENCE(鉄塔)-447.00
KP.666.839～KP.667.215
FENCE-A-234.70
KP.667.225～KP.667.425
FENCE-A-198.80
KP.667.225～KP.667.425
FENCE-A-104.10
KP.667.215～KP.667.320
FENCE(鉄塔)-85.20
KP.667.121～KP.667.215
FENCE-B(121)-5.00
FENCE-B(鉄塔)-8.00
FENCE-B(鉄塔)-81.30
FENCE-B(鉄塔)-104.10
FENCE-B(鉄塔)-104.10
FENCE-B(鉄塔)-104.10

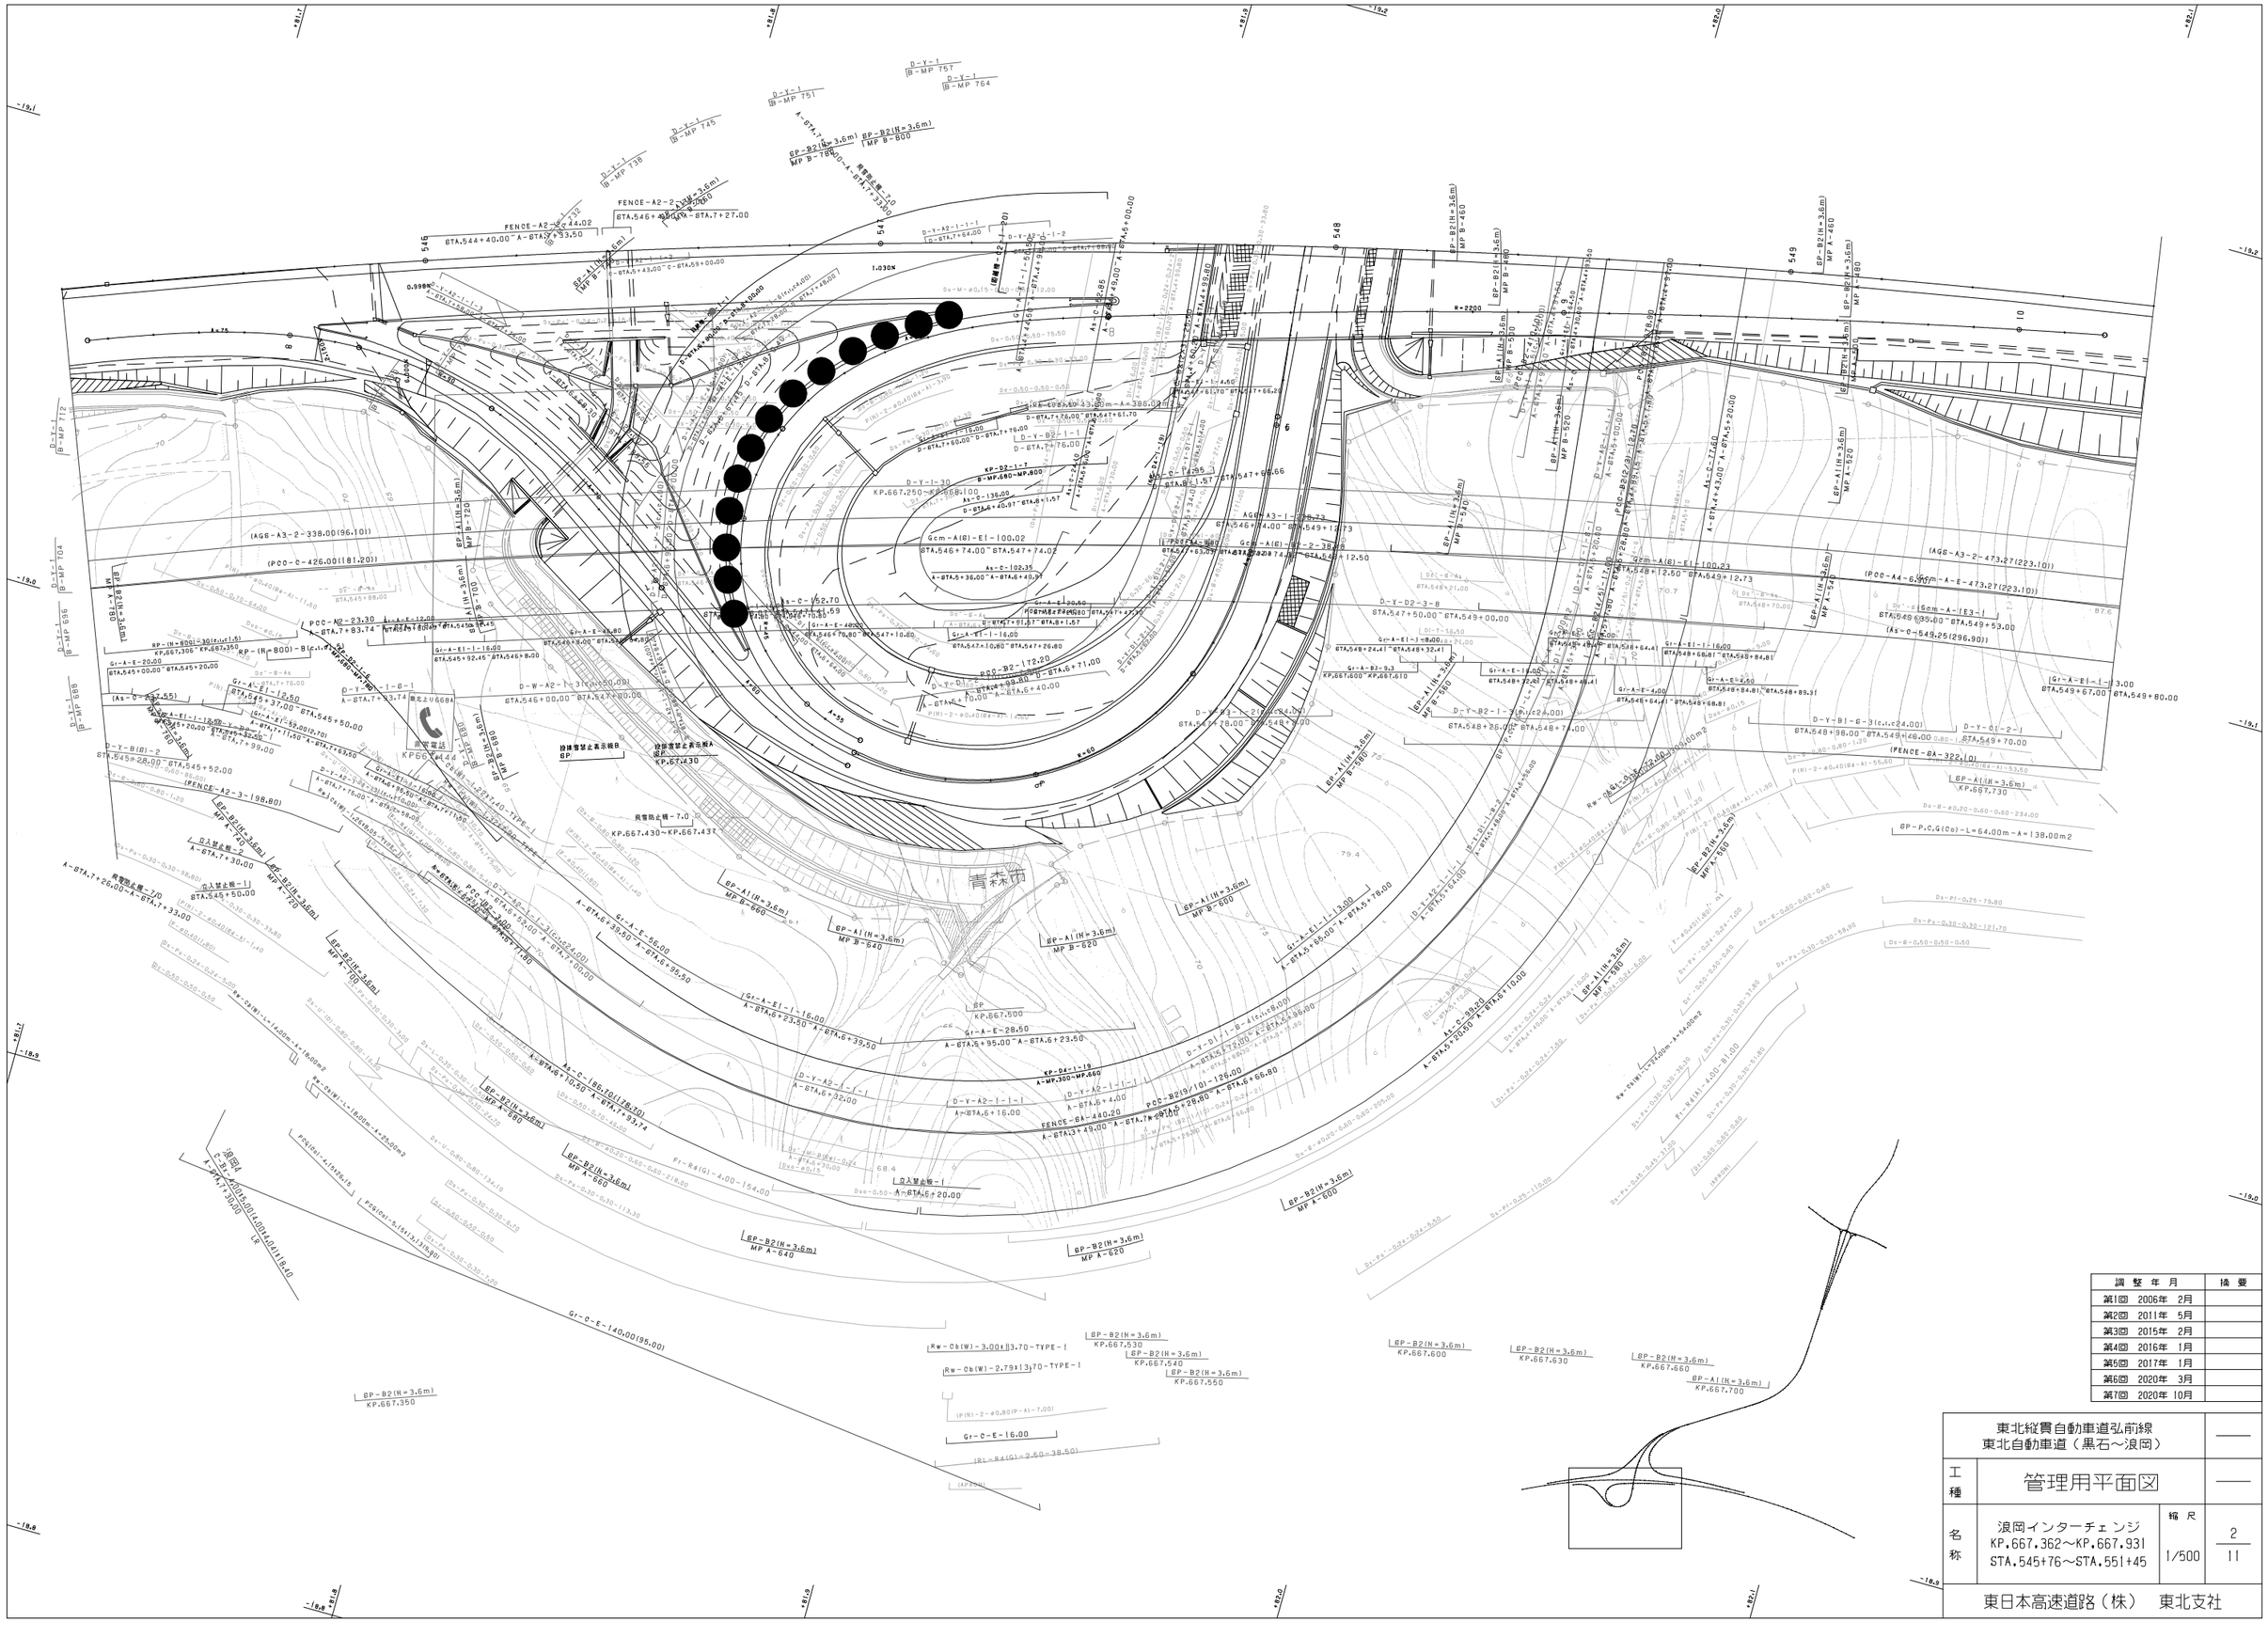
青森市
KP667.430～KP667.437
KP667.730
KP667.500
KP667.530
KP667.540
KP667.550
KP667.600
KP667.630
KP667.660
KP667.700
KP667.350
KP667.410
KP667.370
KP667.390
KP667.305
KP667.360
KP667.450
KP667.490
KP667.510
KP667.560
KP667.590
KP667.620
KP667.640
KP667.680
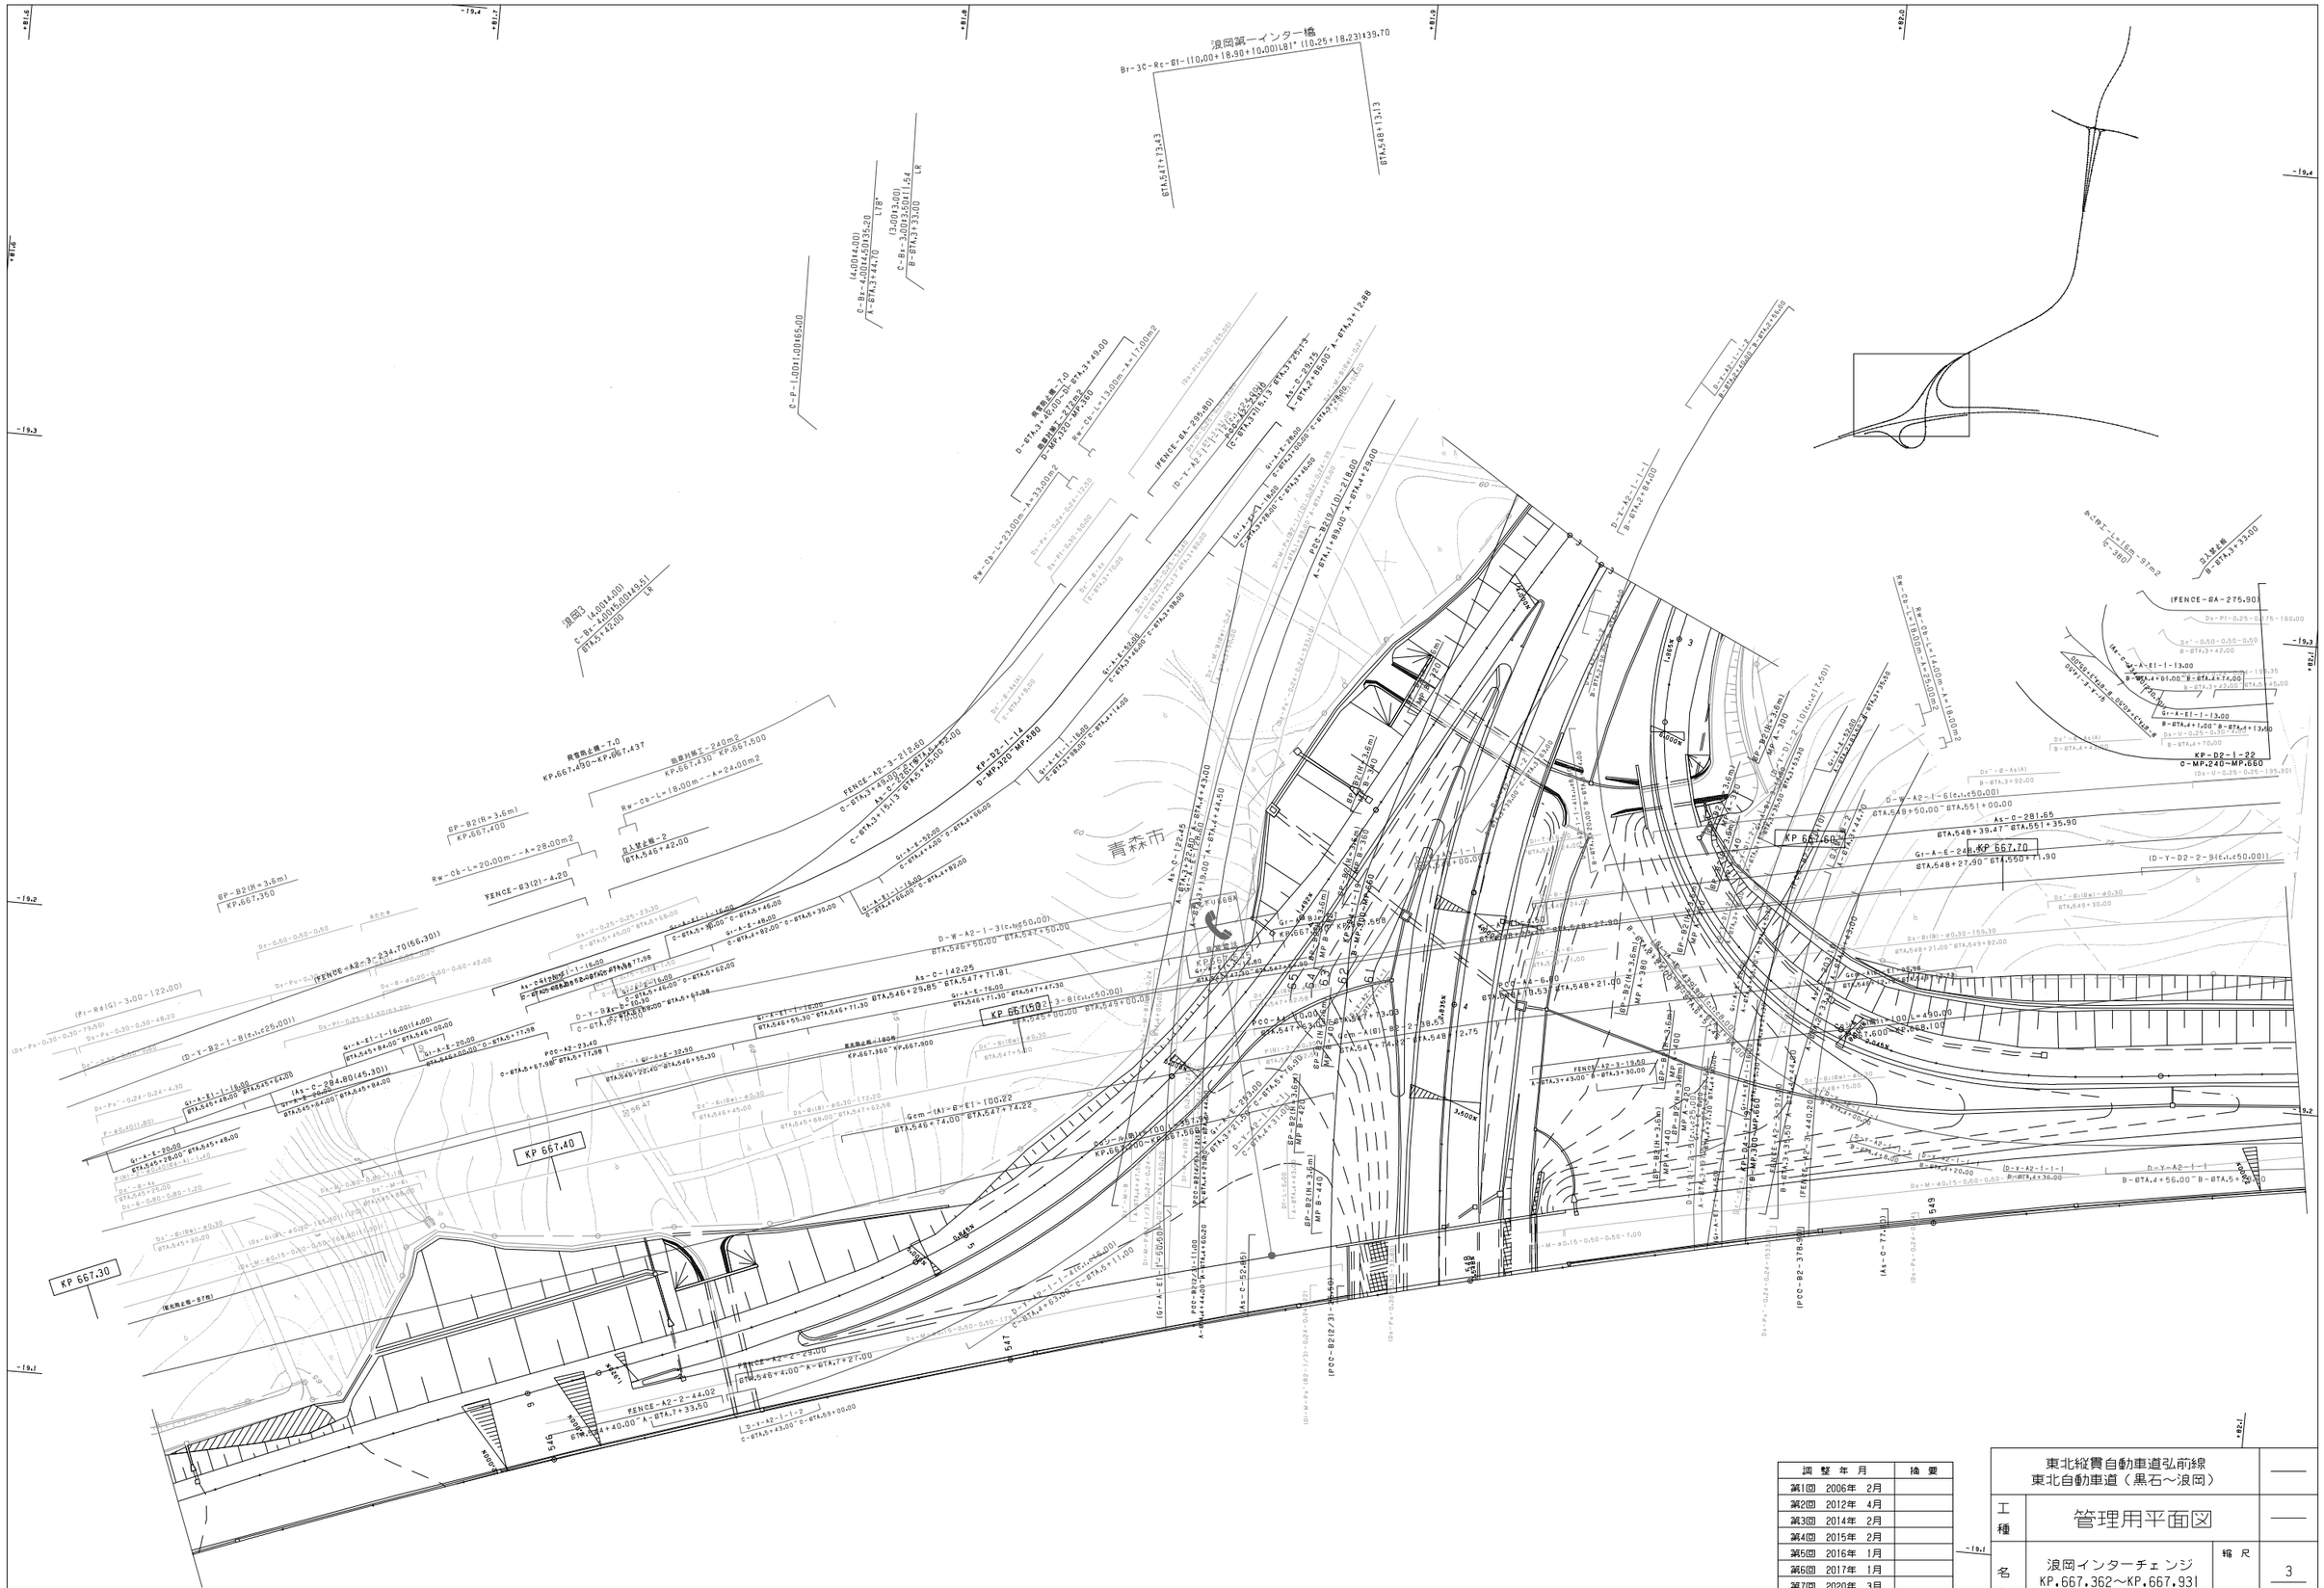
浪岡第一インター橋
KP 667.40
KP 667.60
KP 667.70
KP 667.30
青森市
KP-D2-I-22
O-MP.240~MP.660
(FENCE-BA-275.90)
(FENCE-BA-295.80)
(FENCE-A2-234.70(55.30))
(FENCE-A2-3-212.60)
(FENCE-A2-3-234.70(55.30))
(PCC-B2(19.10)-218.00)
(PCC-B2(12/3)-218.00)
(PCC-B2-378.90)
(PCC-A4-6.00)
(PCC-A2-23.40)
(PCC-A2-19.50)
(PCC-A2-29.00)
(PCC-A2-44.02)
(PCC-A2-33.50)
(PCC-A2-43.00)
(PCC-A2-39.00)
(PCC-A2-44.00)
(PCC-A2-44.00)
(PCC-A2-44

調整年月		摘要
第1回	2006年 2月	
第2回	2011年 5月	
第3回	2012年 4月	
第4回	2014年 2月	
第5回	2015年 2月	
第6回	2017年 1月	
第7回	2020年 10月	

東北縦貫自動車道弘前線 東北自動車道（黒石～浪岡）			——
工種	管理用平面図		——
名称	浪岡インターチェンジ KP.667.362～KP.667.931 STA.545+76～STA.551+45	縮尺 1/500	4 11
東日本高速道路（株） 東北支社			

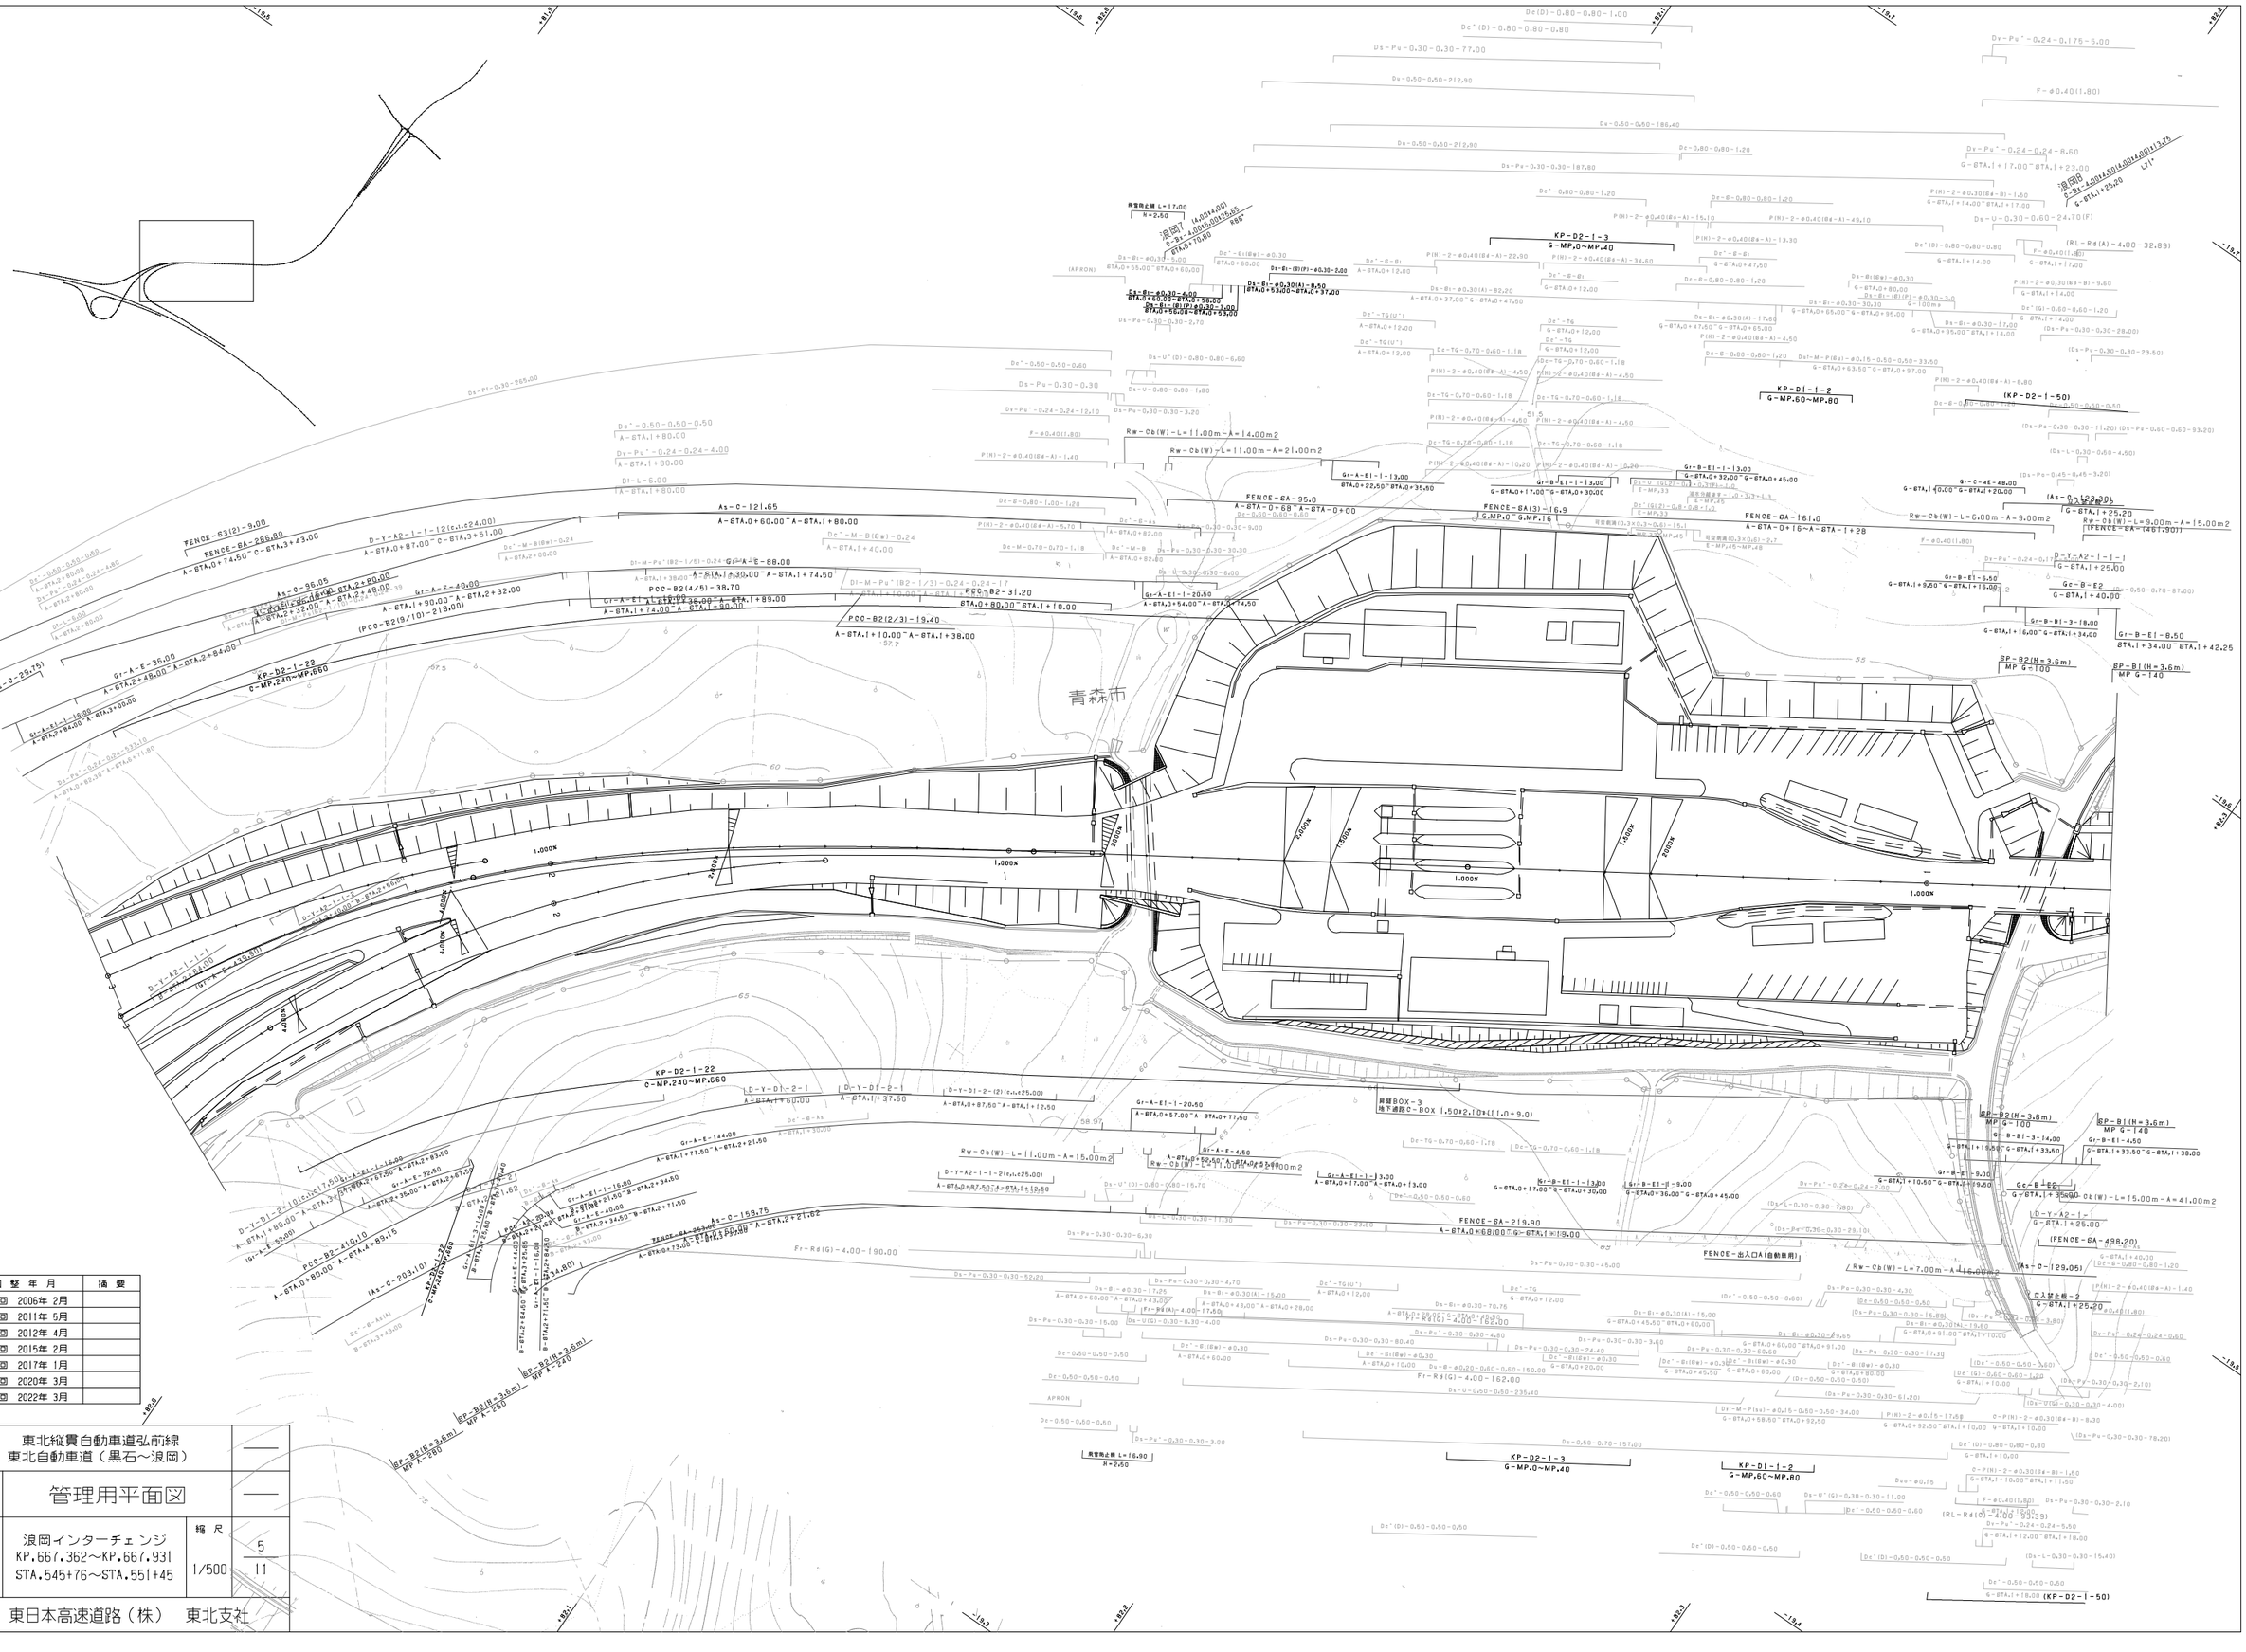
青森市
KP-D2-1-3
G-MP.0~MP.40
KP-D1-1-2
G-MP.60~MP.80
KP-D2-1-22
C-MP.240~MP.660
KP-D2-1-50
FENCE-6A-95.0
FENCE-6A(3)-16.9
FENCE-6A-161.0
FENCE-6A-219.90
FENCE-6A-498.20
FENCE-出入口A(自動車用)
Fr-Rd(G)-4.00-190.00
Fr-Rd(G)-4.00-162.00
Rw-Cb(W)-L=11.00m-A=14.00m2
Rw-Cb(W)-L=11.00m-A=21.00m2
Rw-Cb(W)-L=6.00m-A=9.00m2
Rw-Cb(W)-L=15.00m-A=15.00m2
Rw-Cb(W)-L=11.00m-A=15.00m2
Rw-Cb(W)-L=7.00m-A=10.00m2
Rw-Cb(W)-L=15.00m-A=41.00m2
Rw-Cb(W)-L=9.00m-A=15.00m2
(FENCE-6A-161.90)
(FENCE-6A-146.90)
(FENCE-6A-146.90)
(As-C-123.30)
(As-C-129.05)
(As-C-158.75)
(As-C-203.10)
(As-C-29.75)
As-C-121.65
As-C-36.05
As-C-36.00
FCC-B2-31.20
PCC-B2(4/5)-38.70
PCC-B2(2/3)-19.40
PCC-B2(9/10)-218.00
PCC-B2-210.10
Gr-A-E1-1-20.50
Gr-A-E1-1-13.00
Gr-A-E1-1-3.00
Gr-A-E1-1-16.00
Gr-A-E-144.00
Gr-A-E-40.00
Gr-A-E-36.00
Gr-A-E-32.50
Gr-A-E-4.50
Gr-B-E1-1-13.00
Gr-B-E1-1-9.00
Gr-B-E1-3.00
Gr-B-E1-8.50
Gr-B-E1-6.50
Gr-B-E1-4.50
Gr-B-E2
Gr-C-4E-48.00
D-Y-A2-1-1-2(r=1,124.00)
D-Y-A2-1-1-2(r=1,125.00)
D-Y-A2-1-1-3
D-Y-A2-1-1
D-Y-D1-2-1
D-Y-D1-2-(2)(r=1,125.00)
D-Y-D1-2-(3)(r=1,125.00)
D-Y-D1-2-(4)(r=1,125.00)
D-Y-D1-2-(5)(r=1,125.00)
D-Y-D1-2-(6)(r=1,125.00)
D-Y-D1-2-(7)(r=1,125.00)
D-Y-D1-2-(8)(r=1,125.00)
D-Y-D1-2-(9)(r=1,125.00)
D-Y-D1-2-(10)(r=1,125.00)
D-Y-D1-2-(11)(r=1,125.00)
D-Y-D1-2-(12)(r=1,125.00)
D-Y-D1-2-(13)(r=1,125.00)
D-Y-D1-2-(14)(r=1,125.00)
D-Y-D1-2-(15)(r=1,125.00)
D-Y-D1-2-(16)(r=1,125.00)
D-Y-D1-2-(17)(r=1,125.00)
D-Y-D1-2-(18)(r=1,125.00)
D-Y-D1-2-(19)(r=1,125.00)
D-Y-D1-2-(20)(r=1,125.00)
D-Y-D1-2-(21)(r=1,125.00)
D-Y-D1-2-(22)(r=1,125.00)
D-Y-D1-2-(23)(r=1,125.00)
D-Y-D1-2-(24)(r=1,125.00)
D-Y-D1-2-(25)(r=1,125.00)
D-Y-D1-2-(26)(r=1,125.00)
D-Y-D1-2-(27)(r=1,125.00)
D-Y-D1-2-(28)(r=1,125.00)
D-Y-D1-2-(29)(r=1,125.00)
D-Y-D1-2-(30)(r=1,125.00)
D-Y-D1-2-(31)(r=1,125.00)
D-Y-D1-2-(32)(r=1,125.00)
D-Y-D1-2-(33)(r=1,125.00)
D-Y-D1-2-(34)(r=1,125.00)
D-Y-D1-2-(35)(r=1,125.00)
D-Y-D1-2-(36)(r=1,125.00)
D-Y-D1-2-(37)(r=1,125.00)
D-Y-D1-2-(38)(r=1,125.00)
D-Y-D1-2-(39)(r=1,125.00)
D-Y-D1-2-(40)(r=1,125.00)
D-Y-D1-2-(41)(r=1,125.00)

東北縦貫自動車道弘前線 東北自動車道（黒石～浪岡）			——
工種	管理用平面図		——
名称	浪岡インターチェンジ KP.667.362～KP.667.931 STA.545+76～STA.551+45	縮尺 1/500	6 11
東日本高速道路（株）　東北支社			

調整年月	摘要
第1回　2006年 2月	
第2回　2017年 1月	
第3回　2020年 3月	

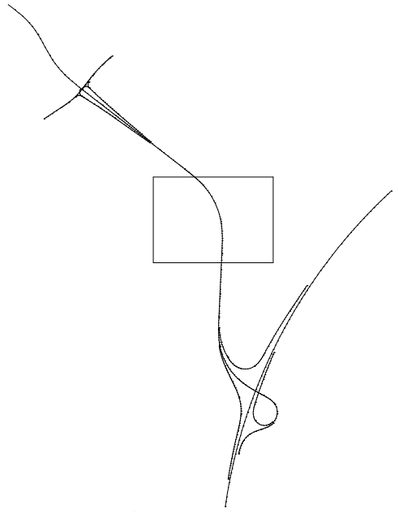

青森市

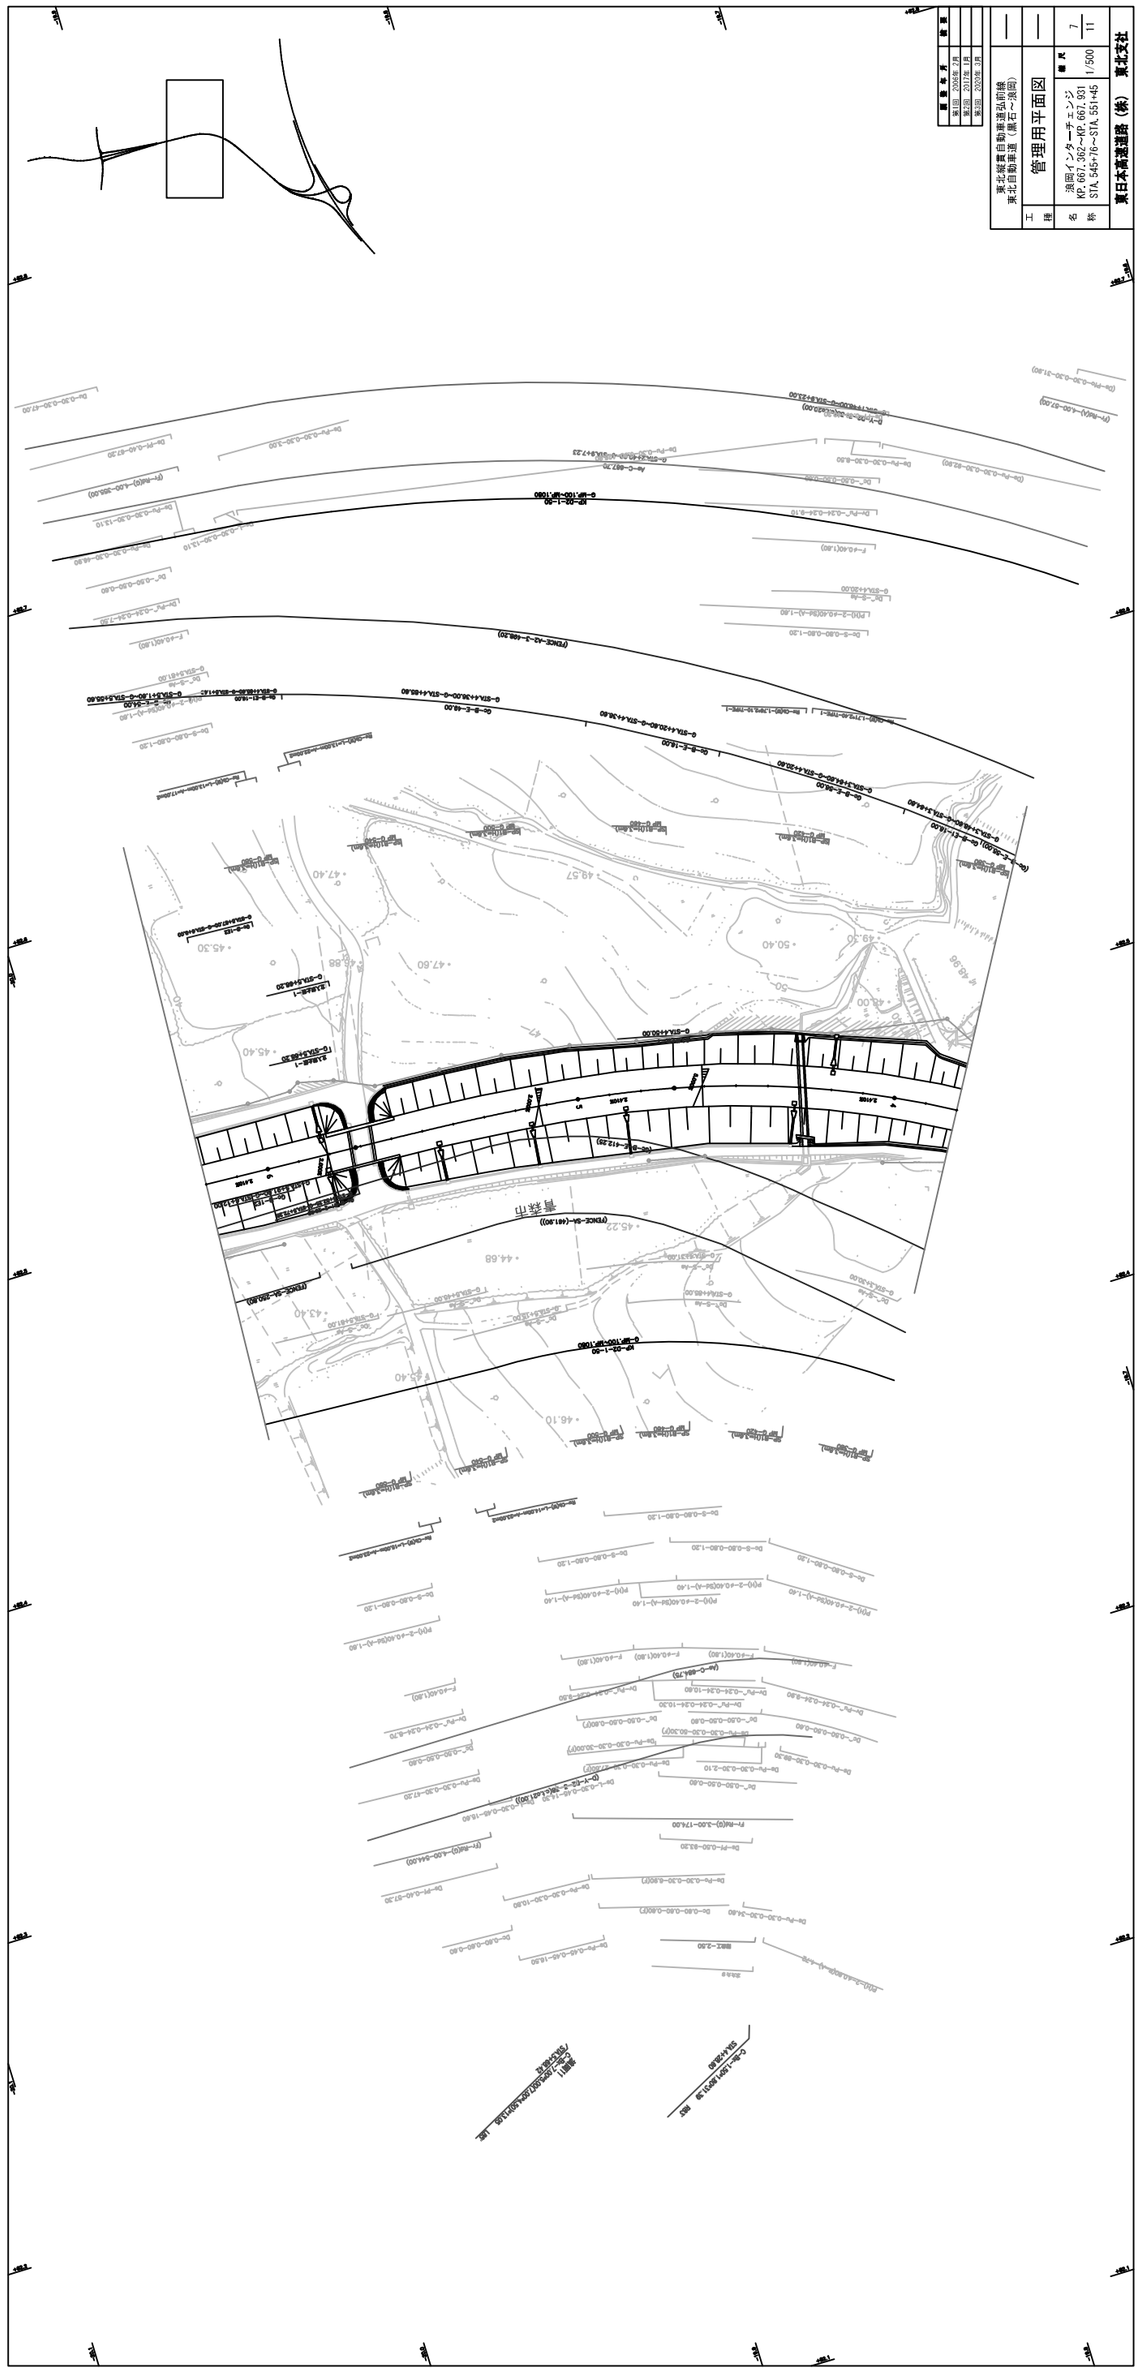

重要年月	建設
第1回 2006年 2月	
第2回 2017年 1月	
第3回 2020年 3月	

東北縦貫自動車道弘前線
東北自動車道（黒石～浪岡）

工種 管理用平面図

名称 浪岡インターチェンジ
KP. 667. 362～KP. 667. 931
STA. 545+76～STA. 551+45

縮尺 1/500

7/11

東日本高速道路（株） 東北支社

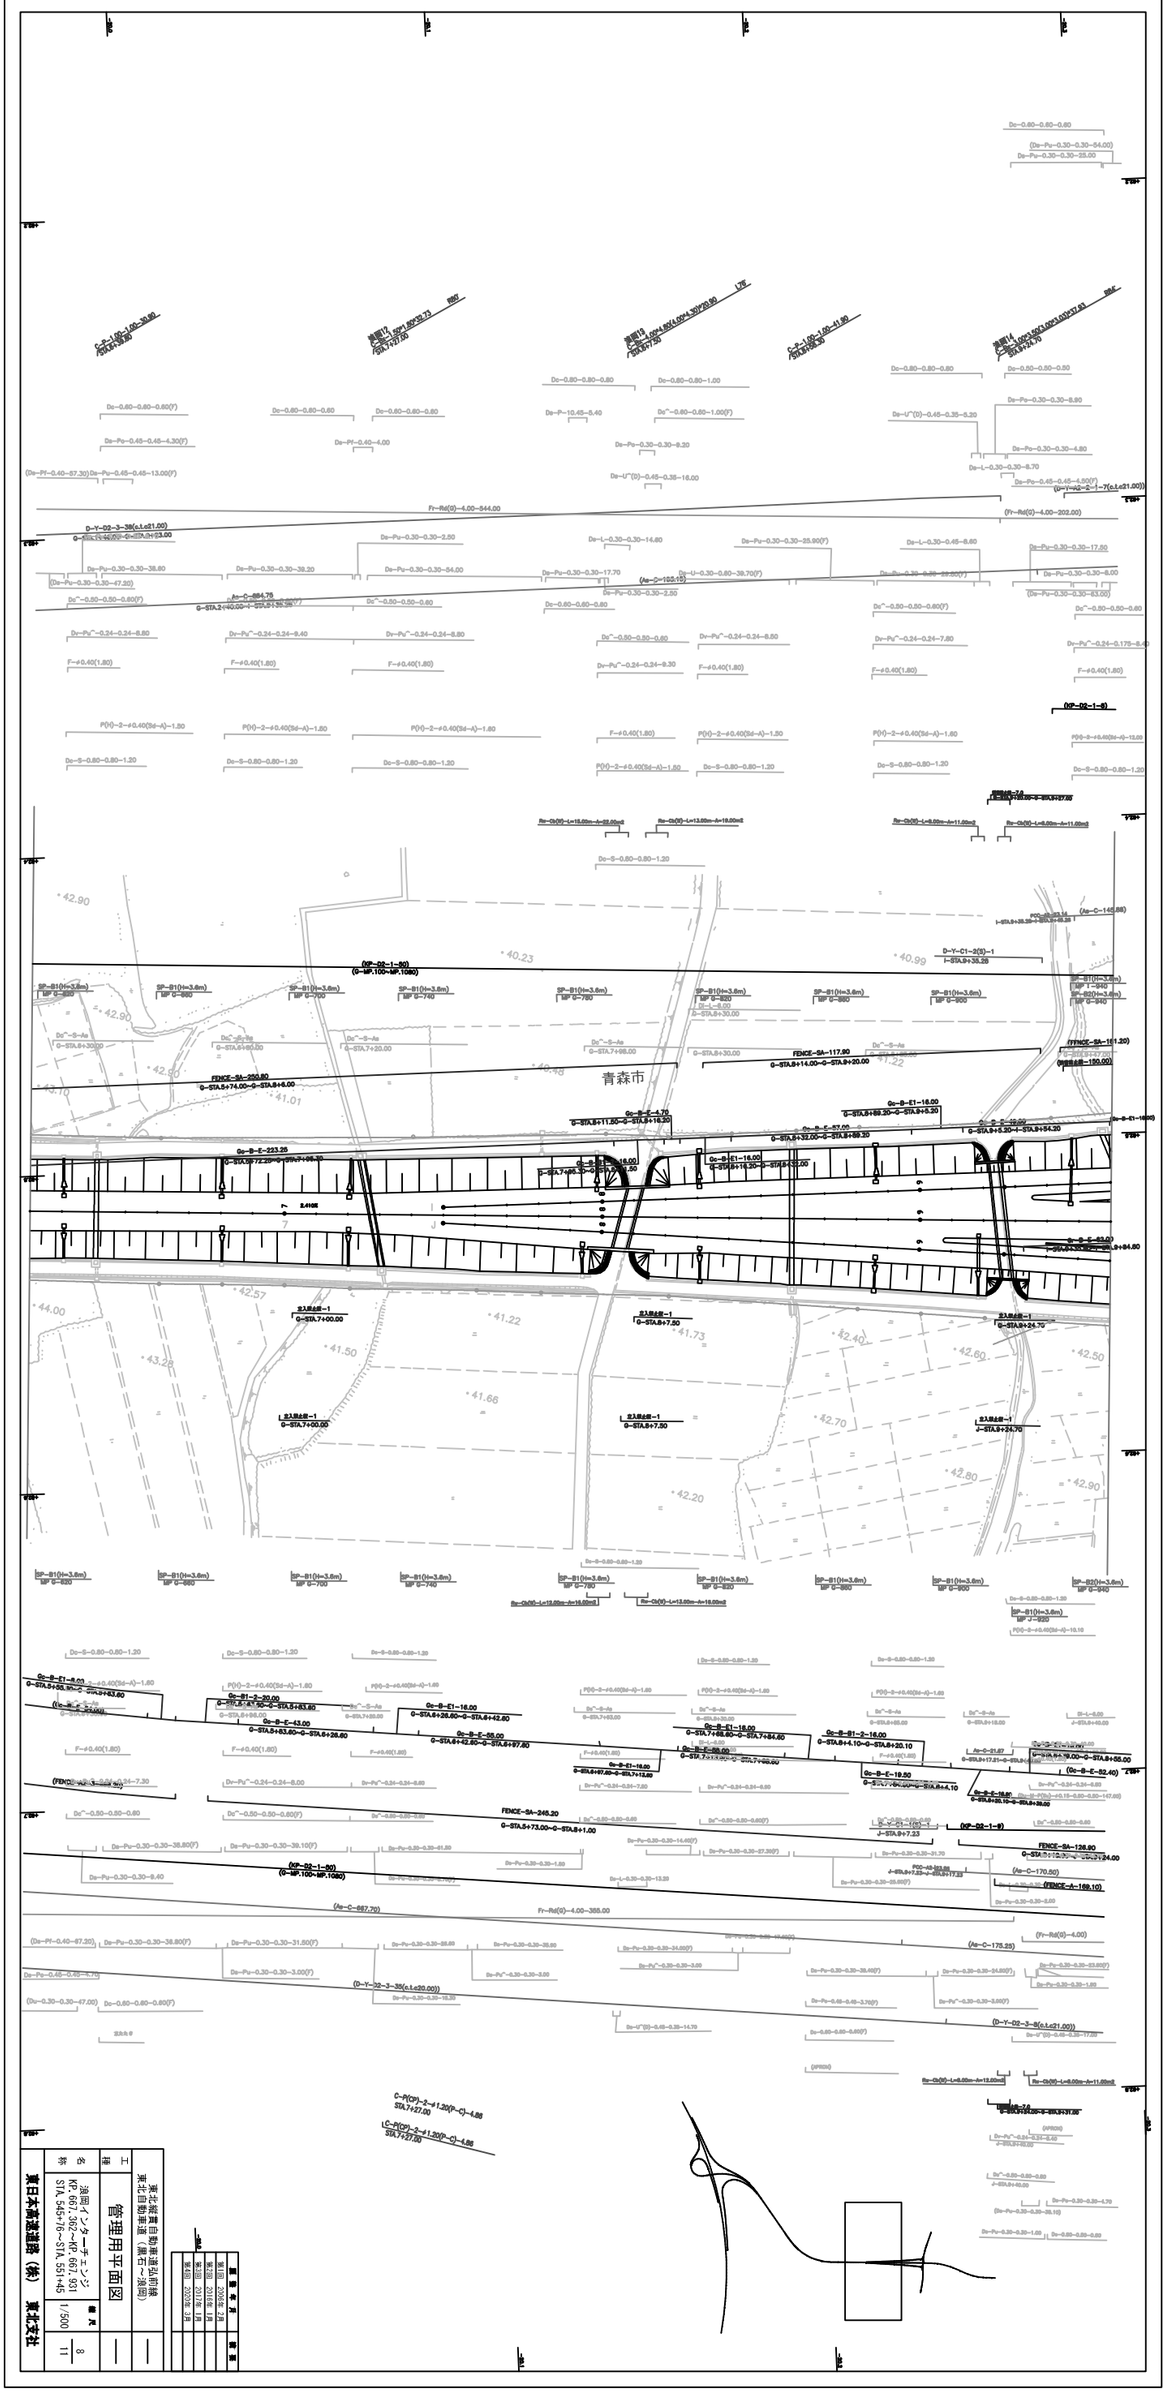

工種	管理用平面図
名称	浪岡インターチェンジ KP. 667.362～KP. 667.391 STA. 545+76～STA. 551+45
縮尺	1/500
図番	8 11

東北横断自動車道弘前線
東北自動車道（黒石～浪岡）

番号	年月日	摘要
第1回	2008年 2月	
第2回	2012年 1月	
第3回	2013年 1月	
第4回	2020年 3月	

東日本高速道路（株） 東北支社

東北縦貫自動車道弘前線
東北自動車道（黒石～浪岡）

工種 管理用平面図

名称 浪岡インターチェンジ
KP. 667.362~KP. 667.831
STA. 545+76~STA. 551+45

縮尺 1/500

9/11

東日本高速道路（株） 東北支社

履歴	年月	備考
第1回	2009年 2月	
第2回	2015年 2月	
第3回	2017年 1月	
第4回	2020年 3月	

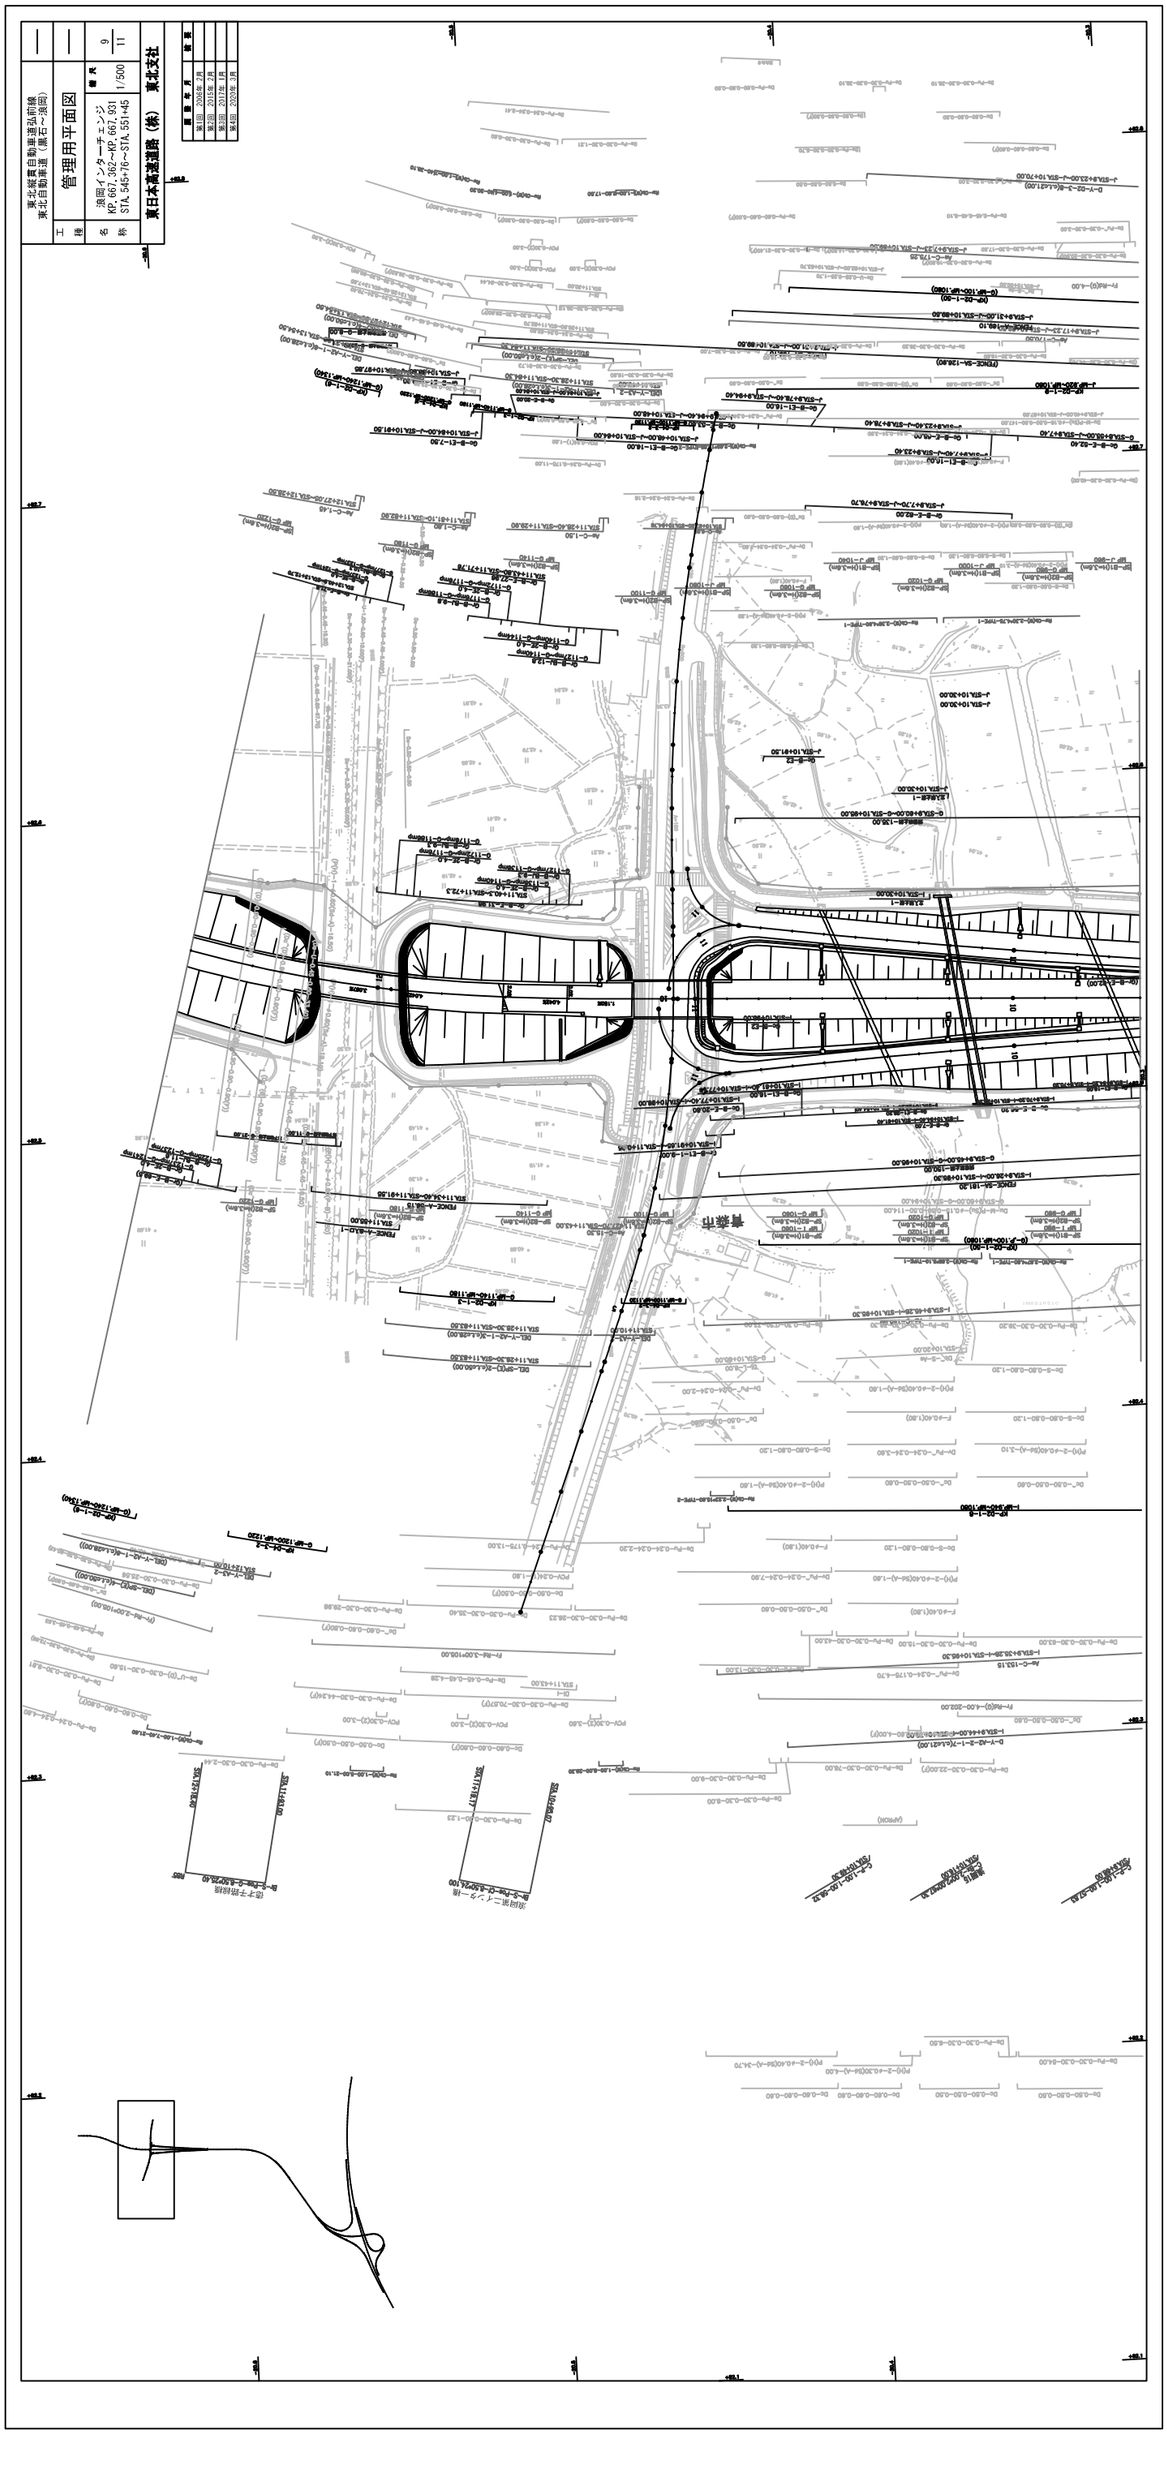

青森市

NO.350

NO.355

NO.358

調整年月	摘要
第1回 2006年 2月	
第2回 2015年 2月	
第3回 2017年 1月	
第4回 2018年 8月	
第5回 2020年 3月	

東北縦貫自動車道弘前線 東北自動車道（黒石～浪岡）			——
工種	管理用平面図		——
名称	浪岡インターチェンジ KP.667.362～KP.667.931 STA.545+76～STA.551+45	縮尺 1/500	10 11
東日本高速道路（株） 東北支社			

浪岡32
C-Br-6.00×45.70-10.71
STA.13+24.00 RT

大釈迦川橋
Br-G-Pre-G-8.50×18.90 R82°

C-P(PC)-2-φ1.00-30.86
STA.14+10.50 LT

浪岡33
C-Br-3.00×3.00-10.00
STA.14+55.00 LT

C-P(PC)-2-φ1.00-24.18
STA.15+41.50 LT

Ds-Pu-0.30-0.30-73.66
Fr-Rd-2.00×105.00
DEL-8P(E)-4(c.r.c50.00)
STA.12+27.10~STA.13+53.20
DEL-Y-A2-1-6(c.r.c28.00)
STA.12+27.10~STA.13+53.20
KP-D2-1-6
G-MP.1240~MP.1340
KP-D4-3-2
G-MP.1360~MP.1380
KP-D2-1-8
G-MP.1400~MP1540
DEL-8P(E)-5(c.r.c50.00)
STA.13+90.40~STA.15+49.50
DEL-Y-A2-1-7(c.r.c28.00)
STA.13+90.40~STA.15+49.50
DEL-Y-A3-2
STA.13+70.00
Fr-Rd-7.30×168.00
Fr-Rd-4.00×168.00
P(H)-1φ600-360(P)-5.65
Gr-B-E-69.5
STA.12+41.0~STA.15+10.50
FENCE-A-96.03
STA.12+20.07~STA.13+17.10
FENCE-A-38.32
STA.13+20.23~STA.13+58.55
FENCE-A-出入口-1
STA.12+68.00
FENCE-A-出入口-1
STA.13+42.00
FENCE-A-出入口-1
STA.14+42.50
FENCE-A-出入口-1
STA.15+22.50
FENCE-A-117.57
STA.13+90.93~STA.15+20.90
FENCE-A-出入口-1
STA.15+49.00~STA.15+50.00
FENCE-A-93.05
STA.14+93.05~STA.15+49.00
Gr-C-E-5.00
Gr-C-E-5.00
Gr-B-E-25.00
STA.13+10.50~STA.13+35.50
Gr-B-E-5.43
STA.13+35.50~STA.13+40.93
Gr-B-E-4.0
Gr-B-E-15.67
Gr-B-E-38.30
STA.14+03.70~STA.14+42.00
Gr-B2φ4E-36.70
STA.14+42.00~STA.14+78.00
Gr-B-E-9.00
STA.14+42.00~STA.14+51.00
Gr-B-E-47.36
STA.15+2.60~STA.15+49.36
Gr-B-E-15.00
STA.14+87.50~STA.15+02.50
Gr-C-E-5.00
STA.14+89.65~STA.15+0.65
Gr-B-B-1.0
Gr-B-B-1.0
Gr-B-B-1.0

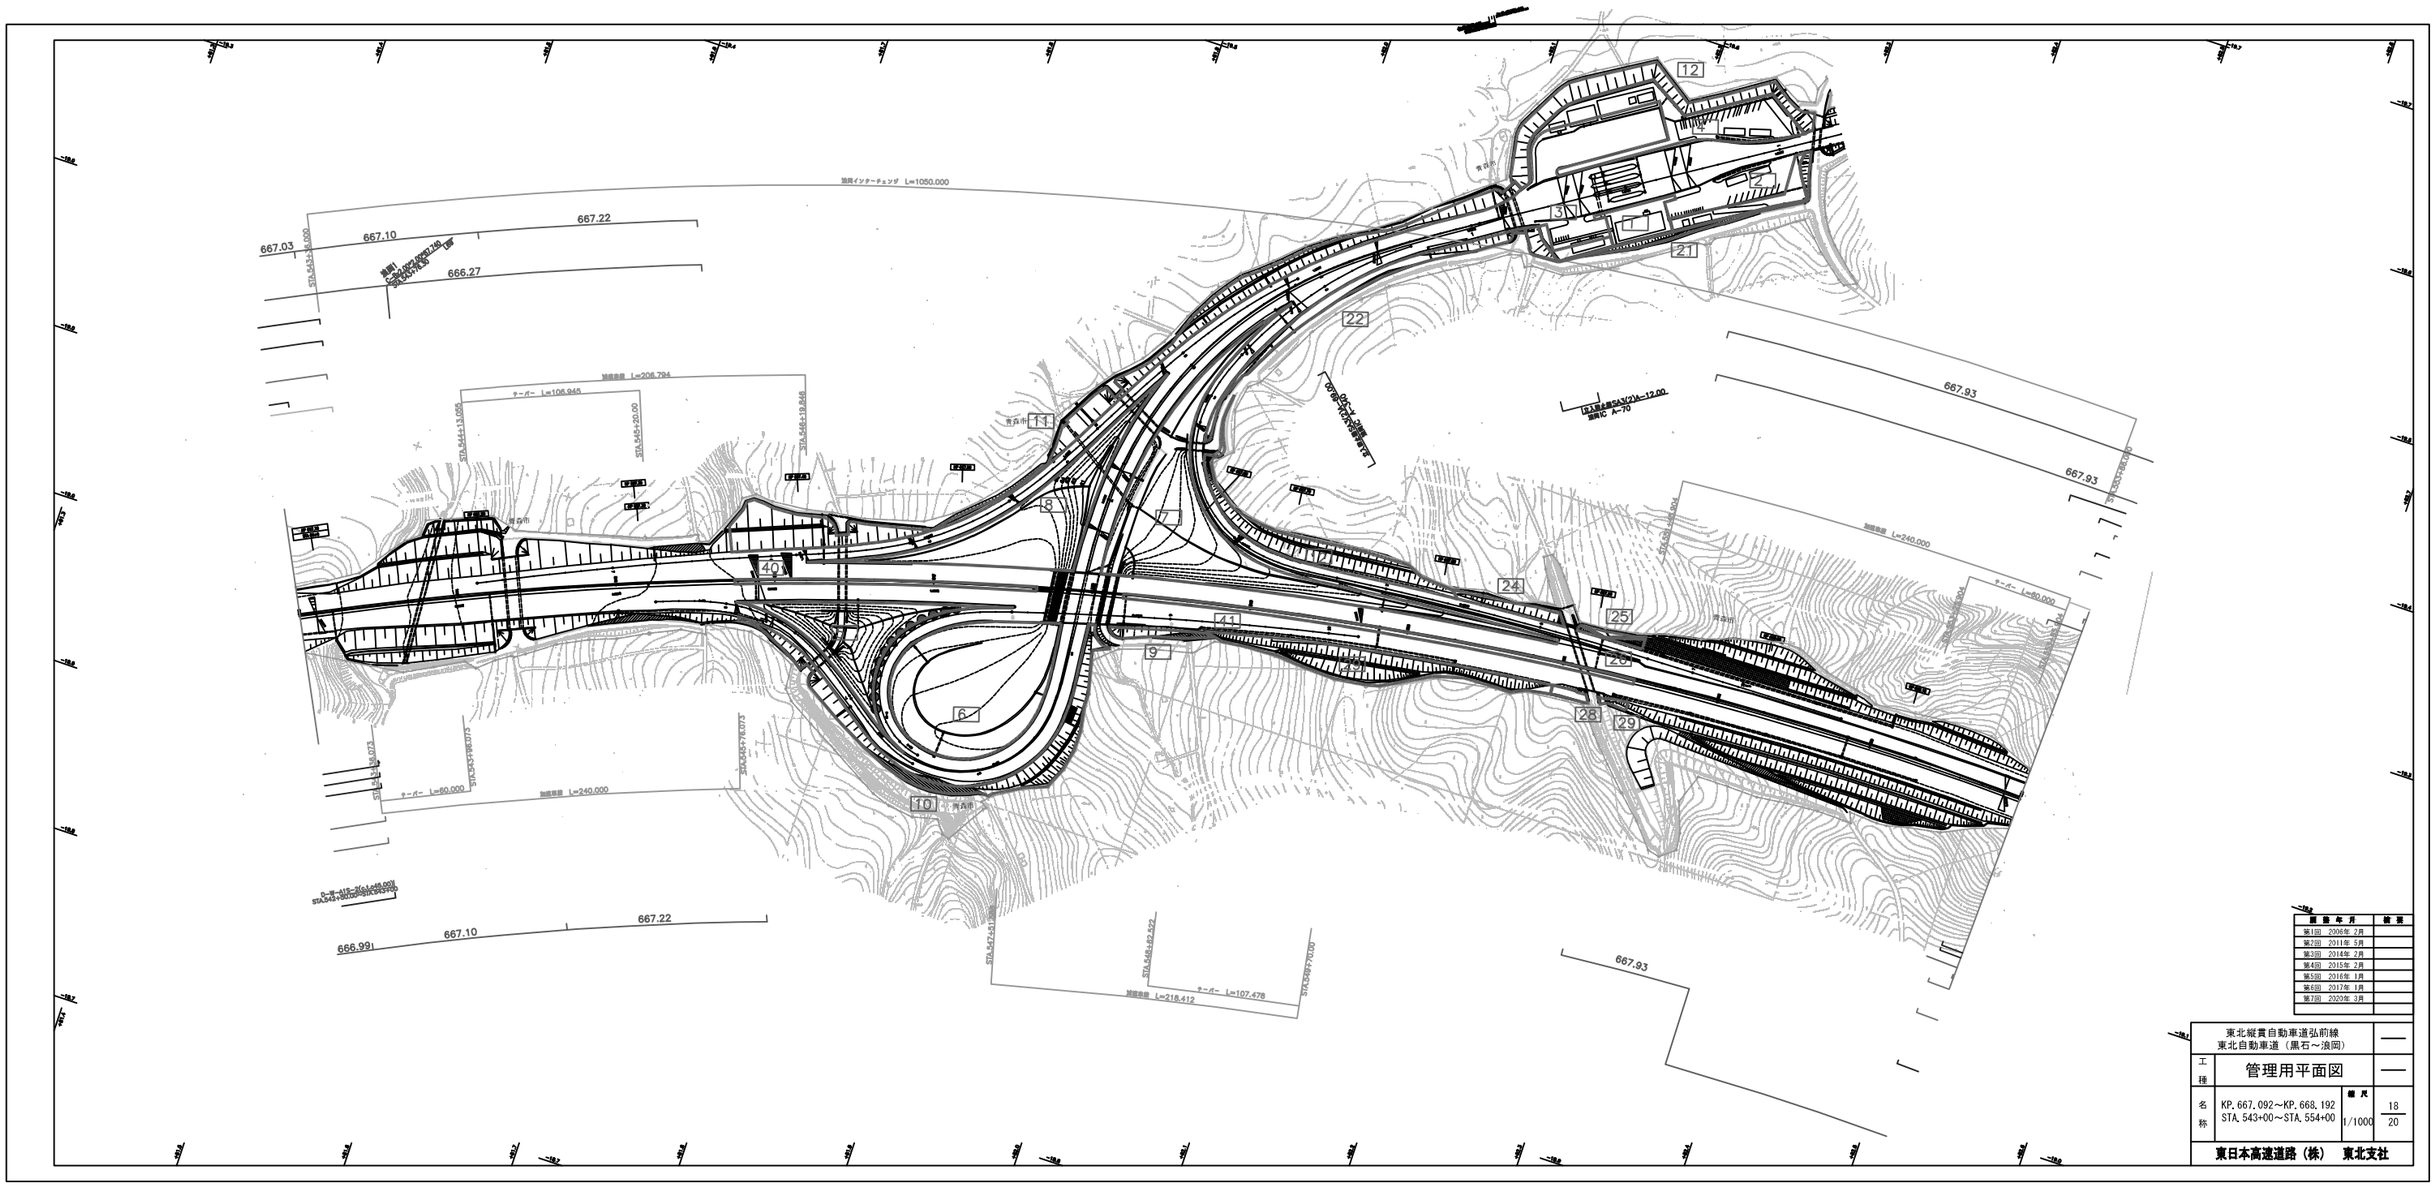

開 放 年 月	摘 要
第1回 2006年 2月	
第2回 2011年 5月	
第3回 2014年 2月	
第4回 2015年 2月	
第5回 2016年 1月	
第6回 2017年 1月	
第7回 2020年 3月	

東北縦貫自動車道弘前線
東北自動車道（黒石～浪岡）

工種 管理用平面図

名称 KP. 667.092～KP. 668.192
STA. 543+00～STA. 554+00

縮尺 1/1000

18
20

東日本高速道路（株） 東北支社

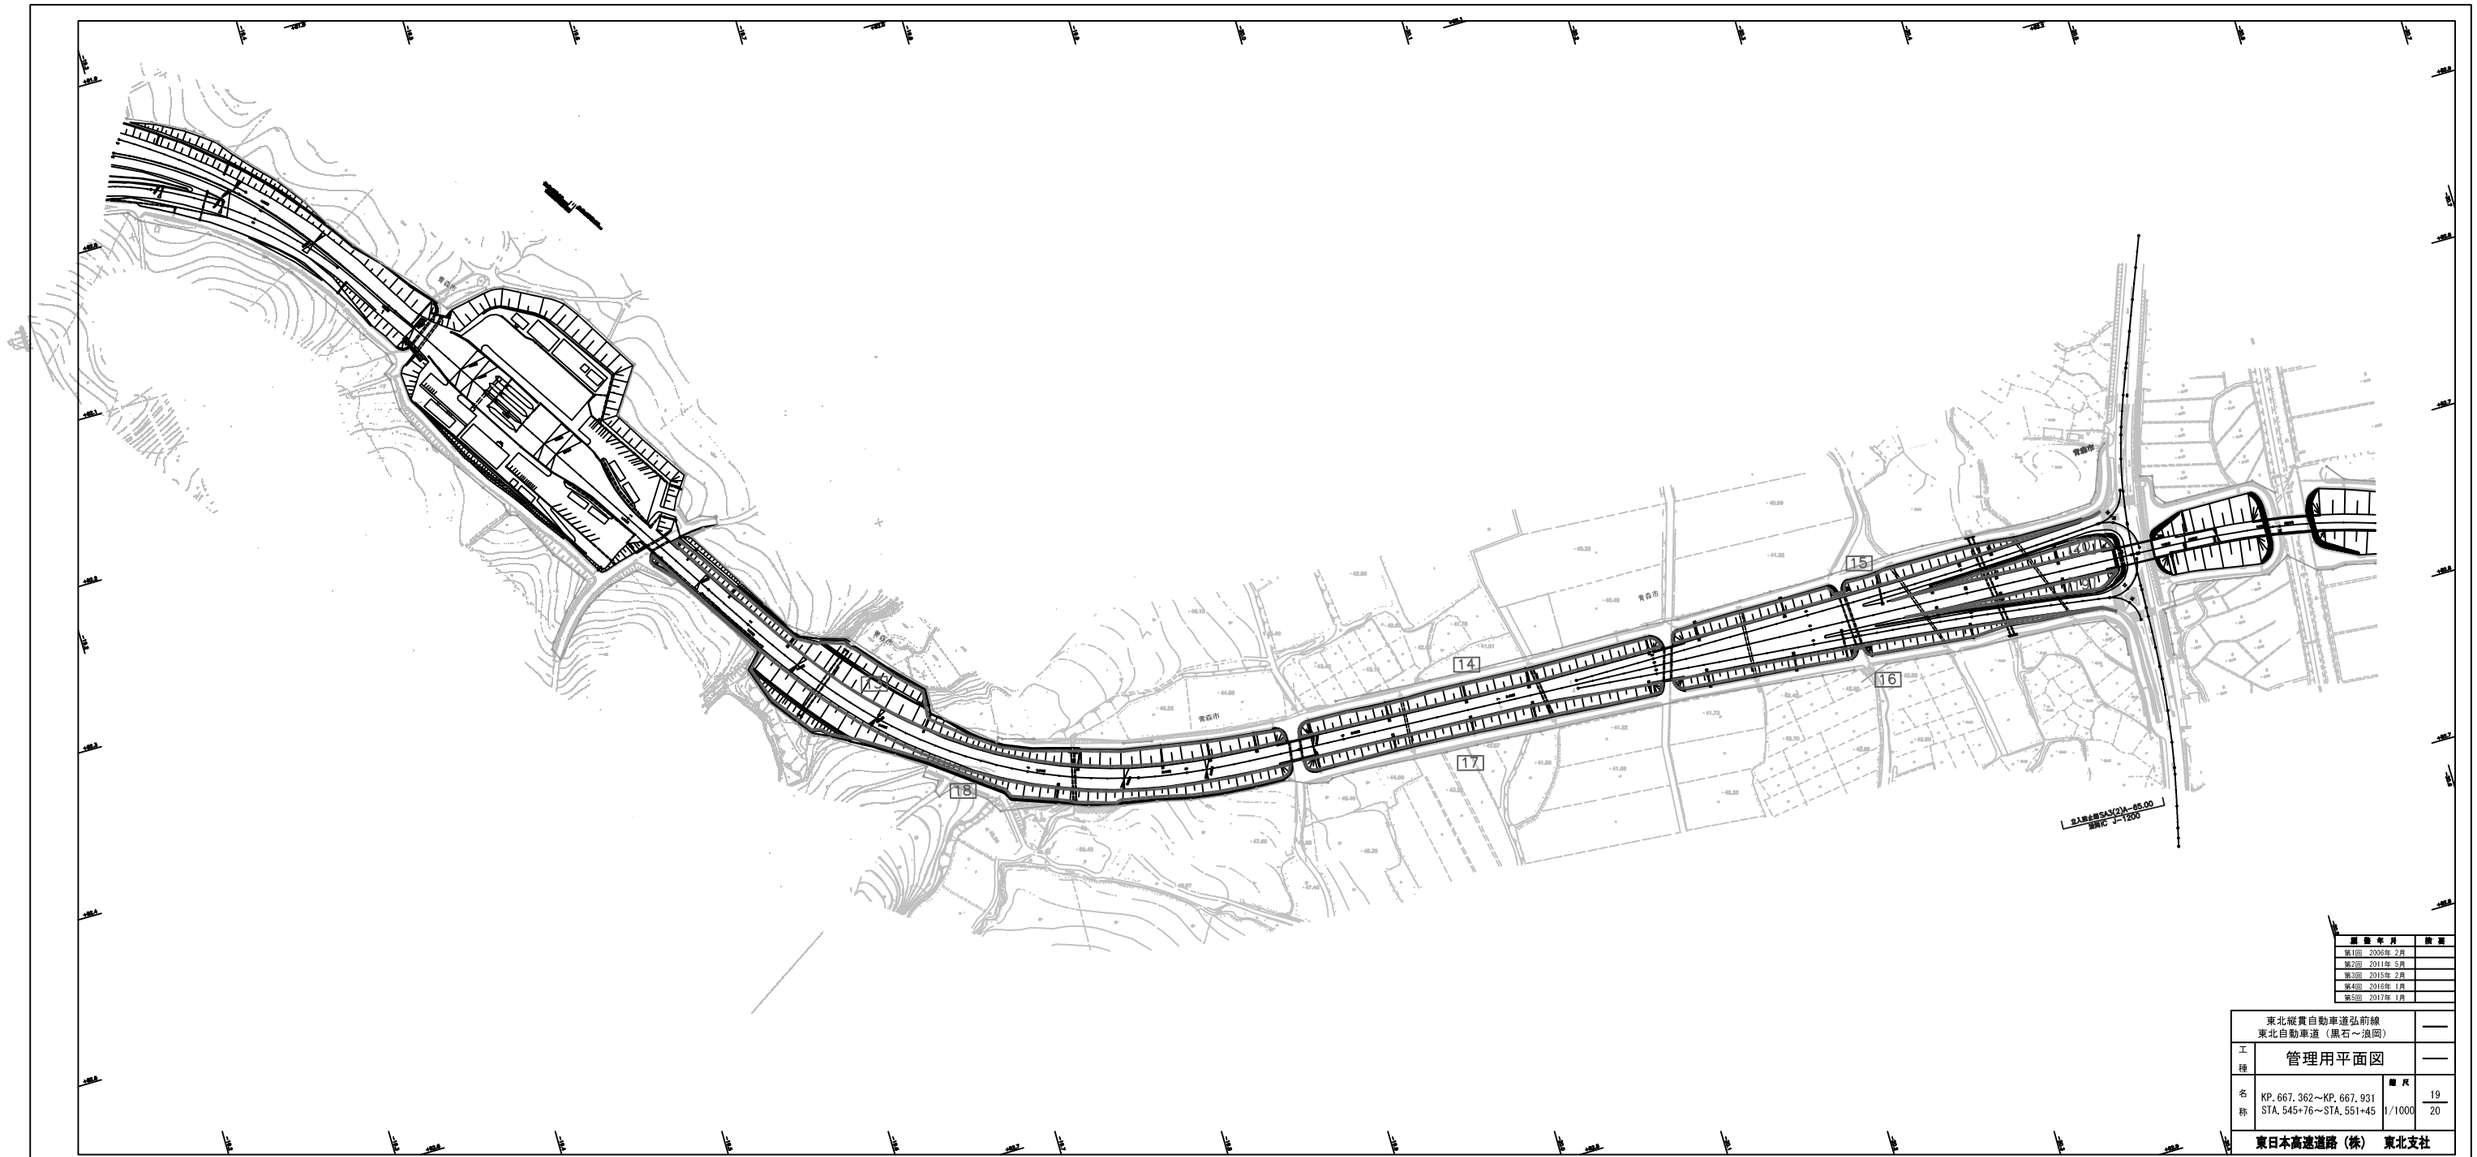

提出年月	摘要
第1回 2006年 2月	
第2回 2011年 5月	
第3回 2015年 2月	
第4回 2016年 1月	
第5回 2017年 1月	

東北縦貫自動車道弘前線 東北自動車道（黒石～浪岡）			—
工種	管理用平面図		—
名称	KP. 667. 362～KP. 667. 931 STA. 545+76～STA. 551+45	縮尺 1/1000	19 20
東日本高速道路（株） 東北支社			

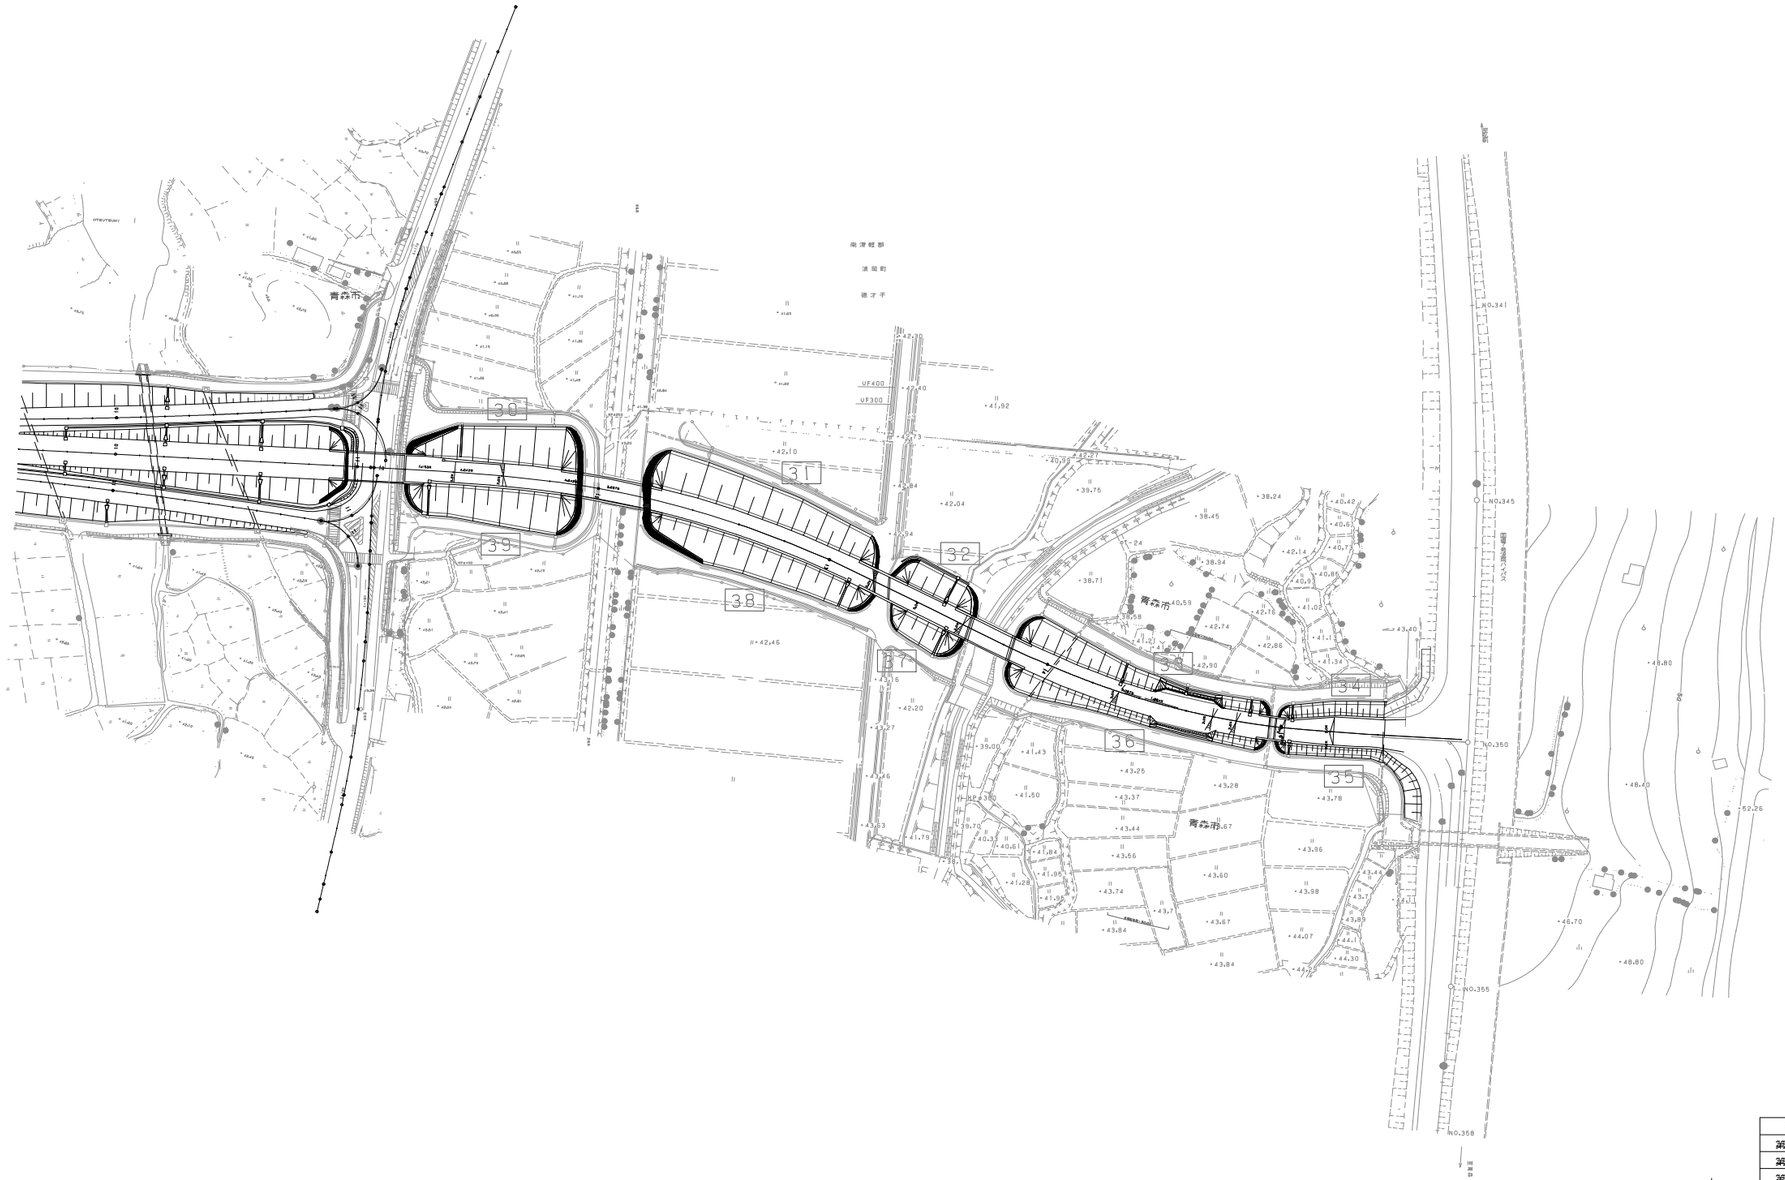

調整年月	摘要
第1回 2006年 2月	
第2回 2015年 2月	
第3回 2017年 1月	
第4回 2018年 8月	

東北縦貫自動車道弘前線 東北自動車道（黒石～浪岡）			——
工種	管理用平面図		——
名称	KP.667.362～KP.667.931 STA.545+76～STA.551+45	縮尺 1/1000	20 20
東日本高速道路（株） 東北支社			

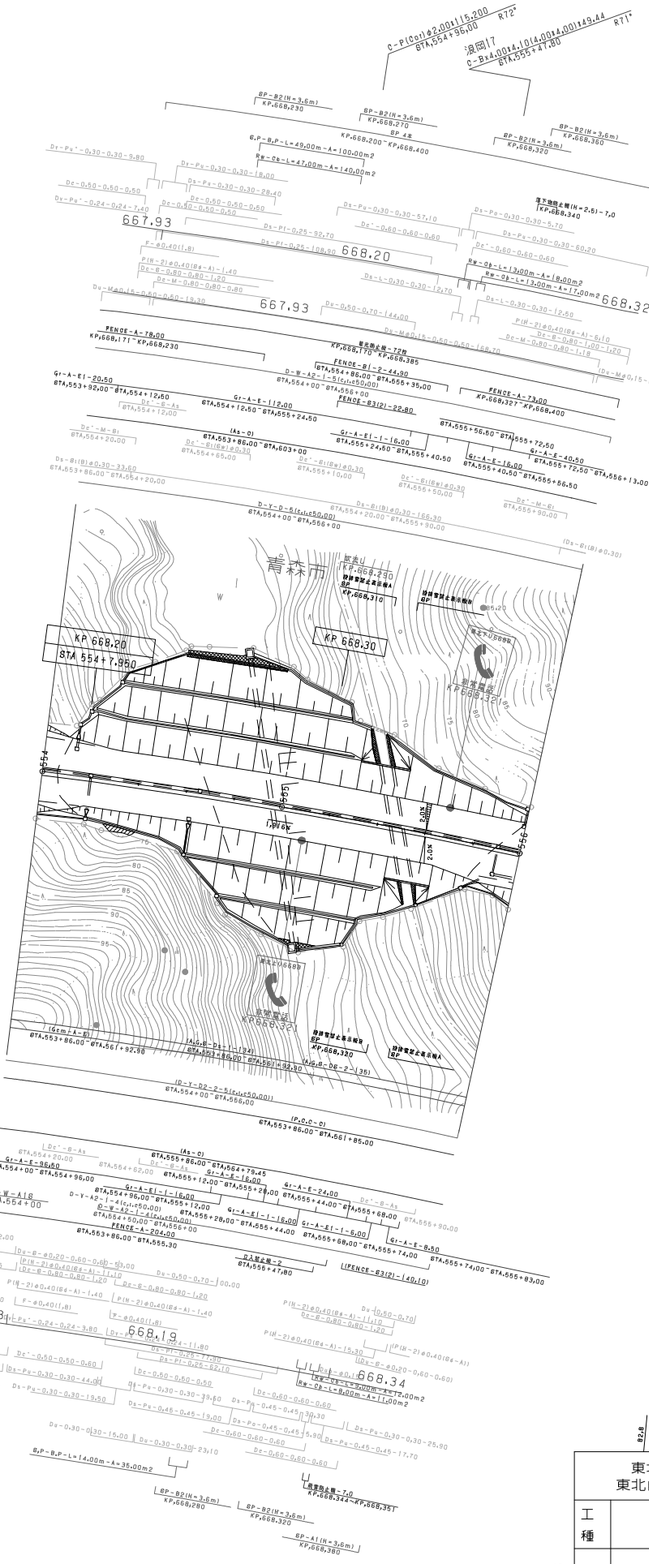

調整年月	摘要
第1回 2006年 2月	
第2回 2012年 4月	
第3回 2016年 1月	
第4回 2017年 1月	

東北縦貫自動車道弘前線 東北自動車道（浪岡～青森）			——
工種	管理用平面図		——
名称	KP.668.192～KP.668.392 STA.554+00～STA.556+00	縮尺 1/1000	1 13
東日本高速道路（株） 東北支社			

調整年月	摘要
第1回 2006年 2月	
第2回 2011年 5月	
第3回 2012年 4月	
第4回 2016年 1月	
第5回 2017年 1月	

東北縦貫自動車道弘前線
東北自動車道（浪岡～青森）

工種：管理用平面図

名称：KP.668.392～KP.669.192
STA.556+00～STA.564+00

縮尺：1/1000

2 / 13

東日本高速道路（株） 東北支社

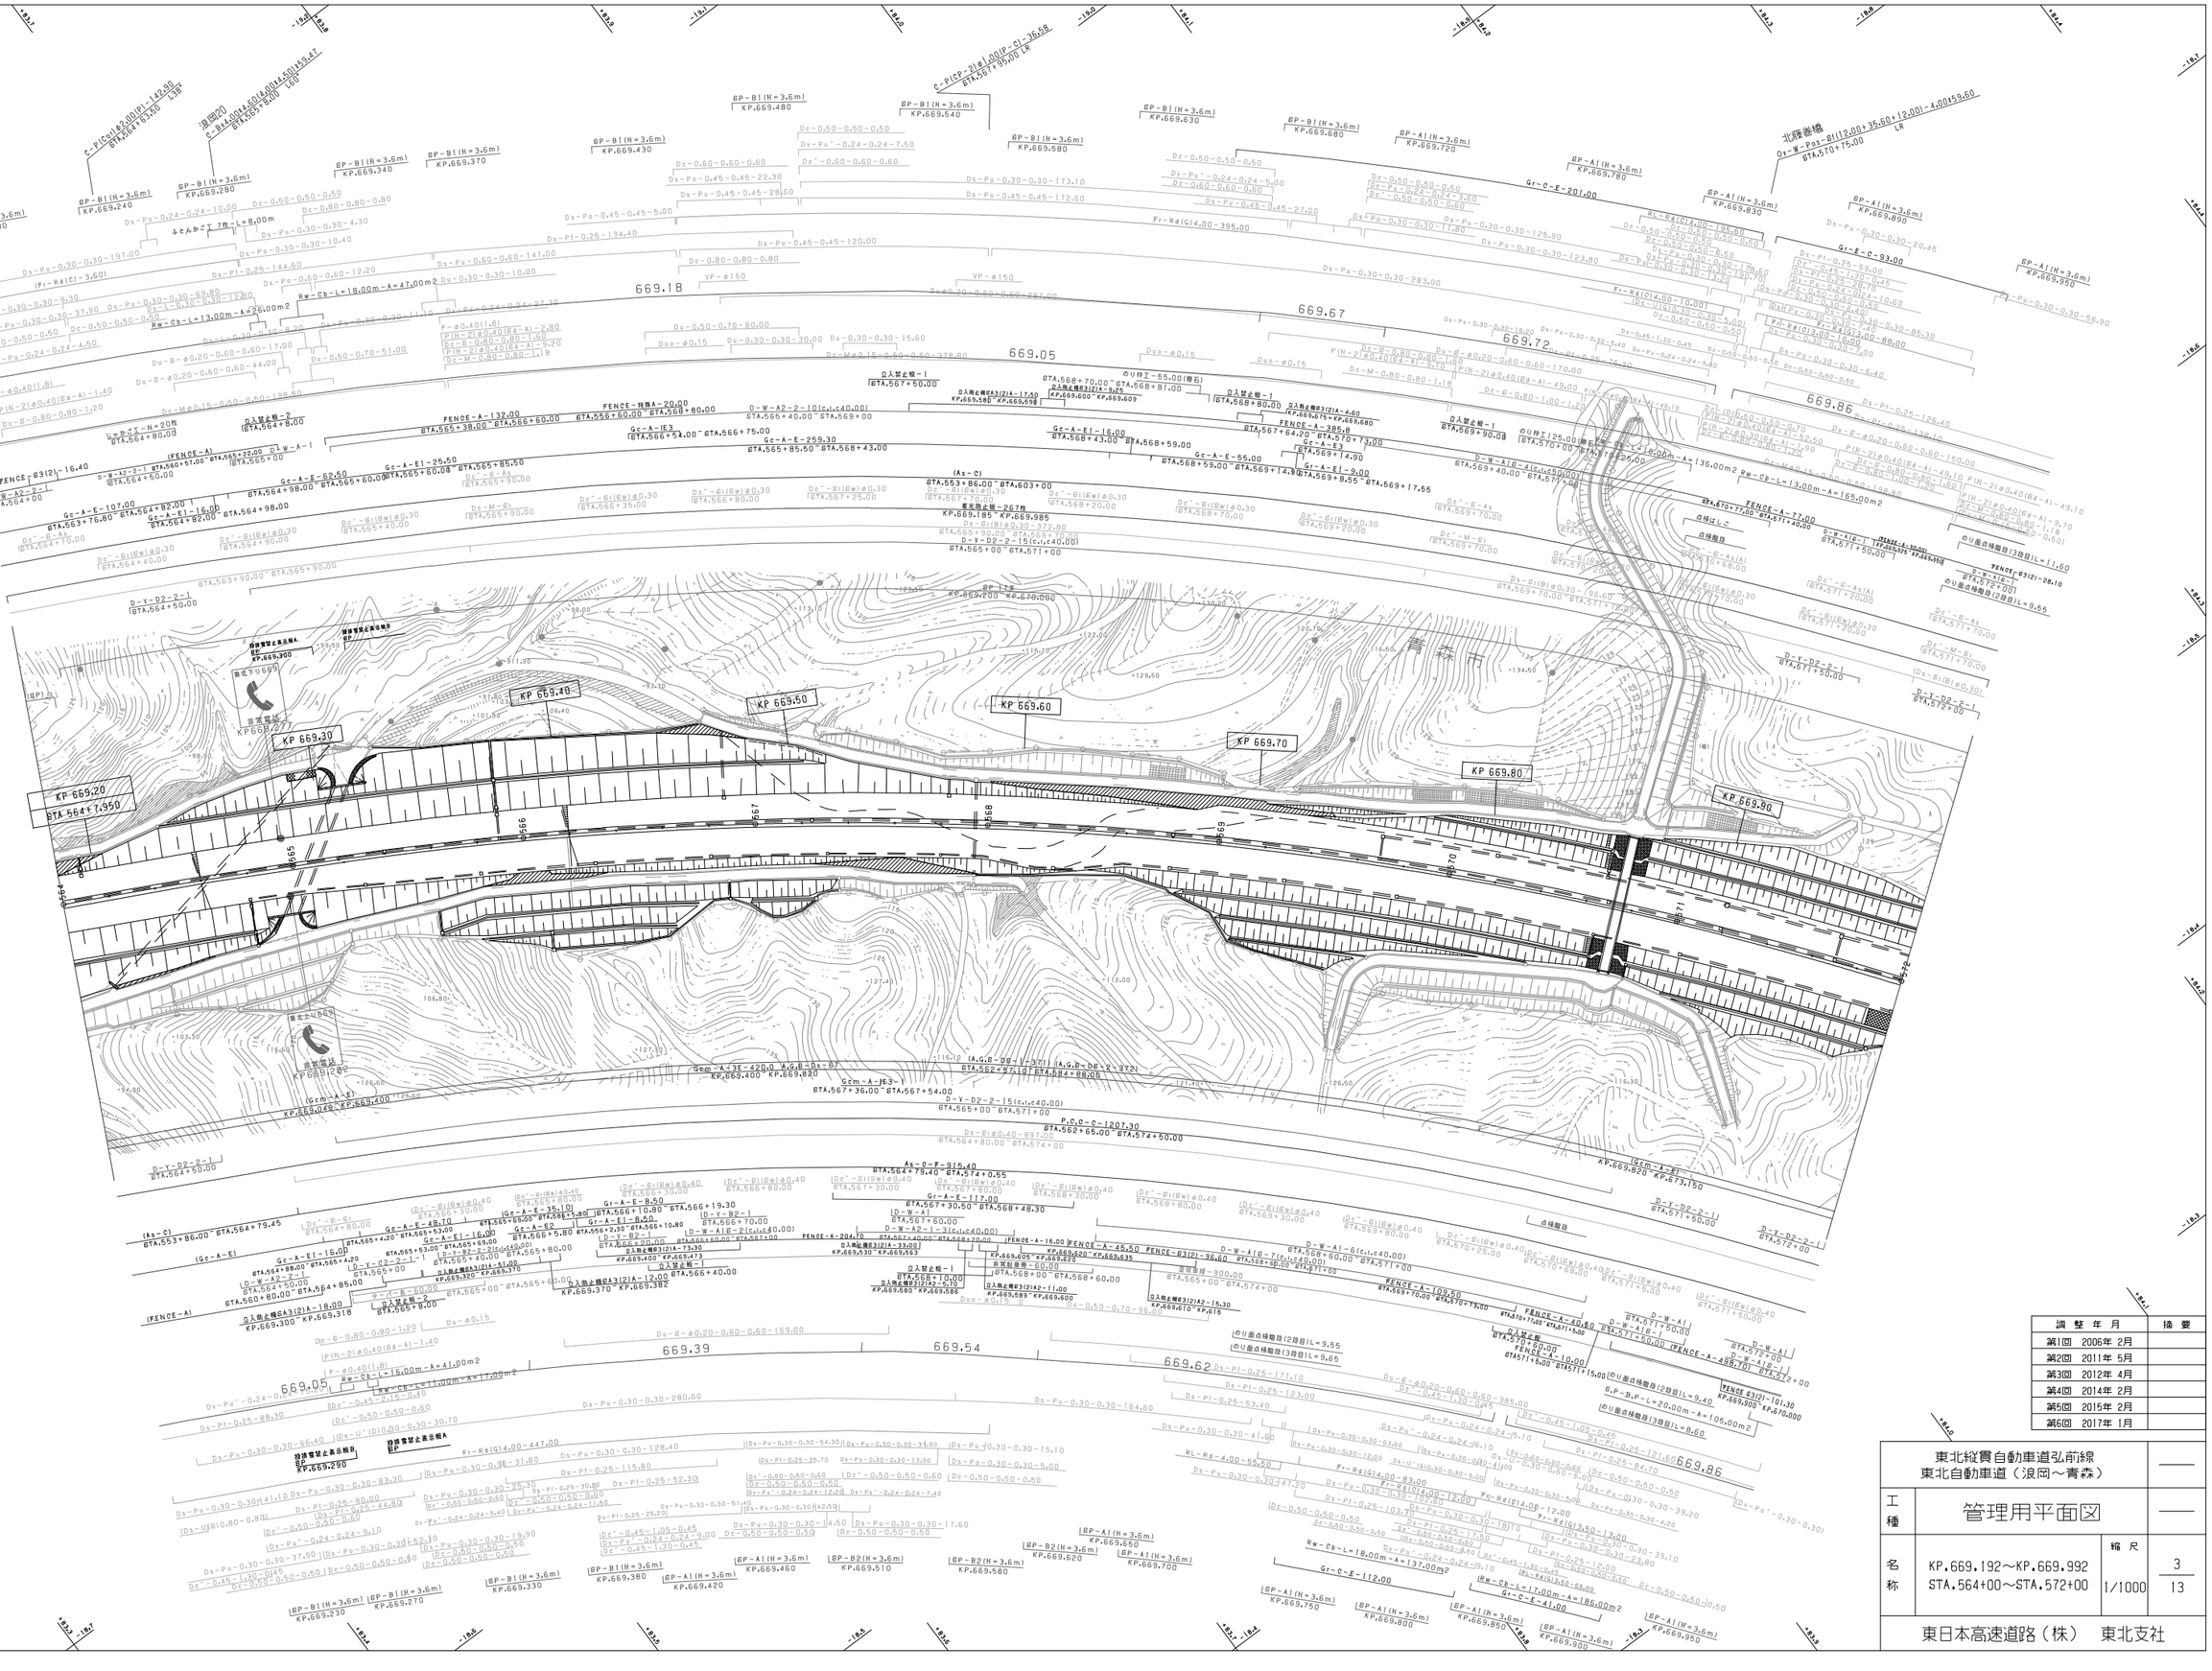
KP 669.20
KP 669.30
KP 669.40
KP 669.50
KP 669.60
KP 669.70
KP 669.80
KP 669.90
669.18
669.67
669.05
669.72
669.86
669.39
669.54
669.62
北陸自動車道
(Gcm-A-E)
(Gcm-A-J63-1)
(Gcm-A-J63-2)
浪岡工事終点　大釈迦工事起点

調整年月	摘要
第1回　2006年 2月	
第2回　2011年 5月	
第3回　2012年 4月	
第4回　2014年 2月	
第5回　2017年 1月	
第6回　2022年 8月	
第7回　2023年 4月	

東北縦貫自動車道弘前線
東北自動車道（浪岡～青森）

工種	管理用平面図		
名称	KP.669.992～KP.670.792 STA.572+00～STA.580+00	縮尺 1/1000	4 13

東日本高速道路（株）　東北支社

調整年月	摘要
第1回 2006年 2月	
第2回 2012年 4月	
第3回 2014年 2月	
第4回 2017年 1月	
第5回 2022年 8月	

東北縦貫自動車道弘前線
東北自動車道（浪岡～青森）

工種 管理用平面図

名称 KP.670.792～KP.671.592
STA.580+00～STA.588+00

縮尺 1/1000

5
13

東日本高速道路（株） 東北支社

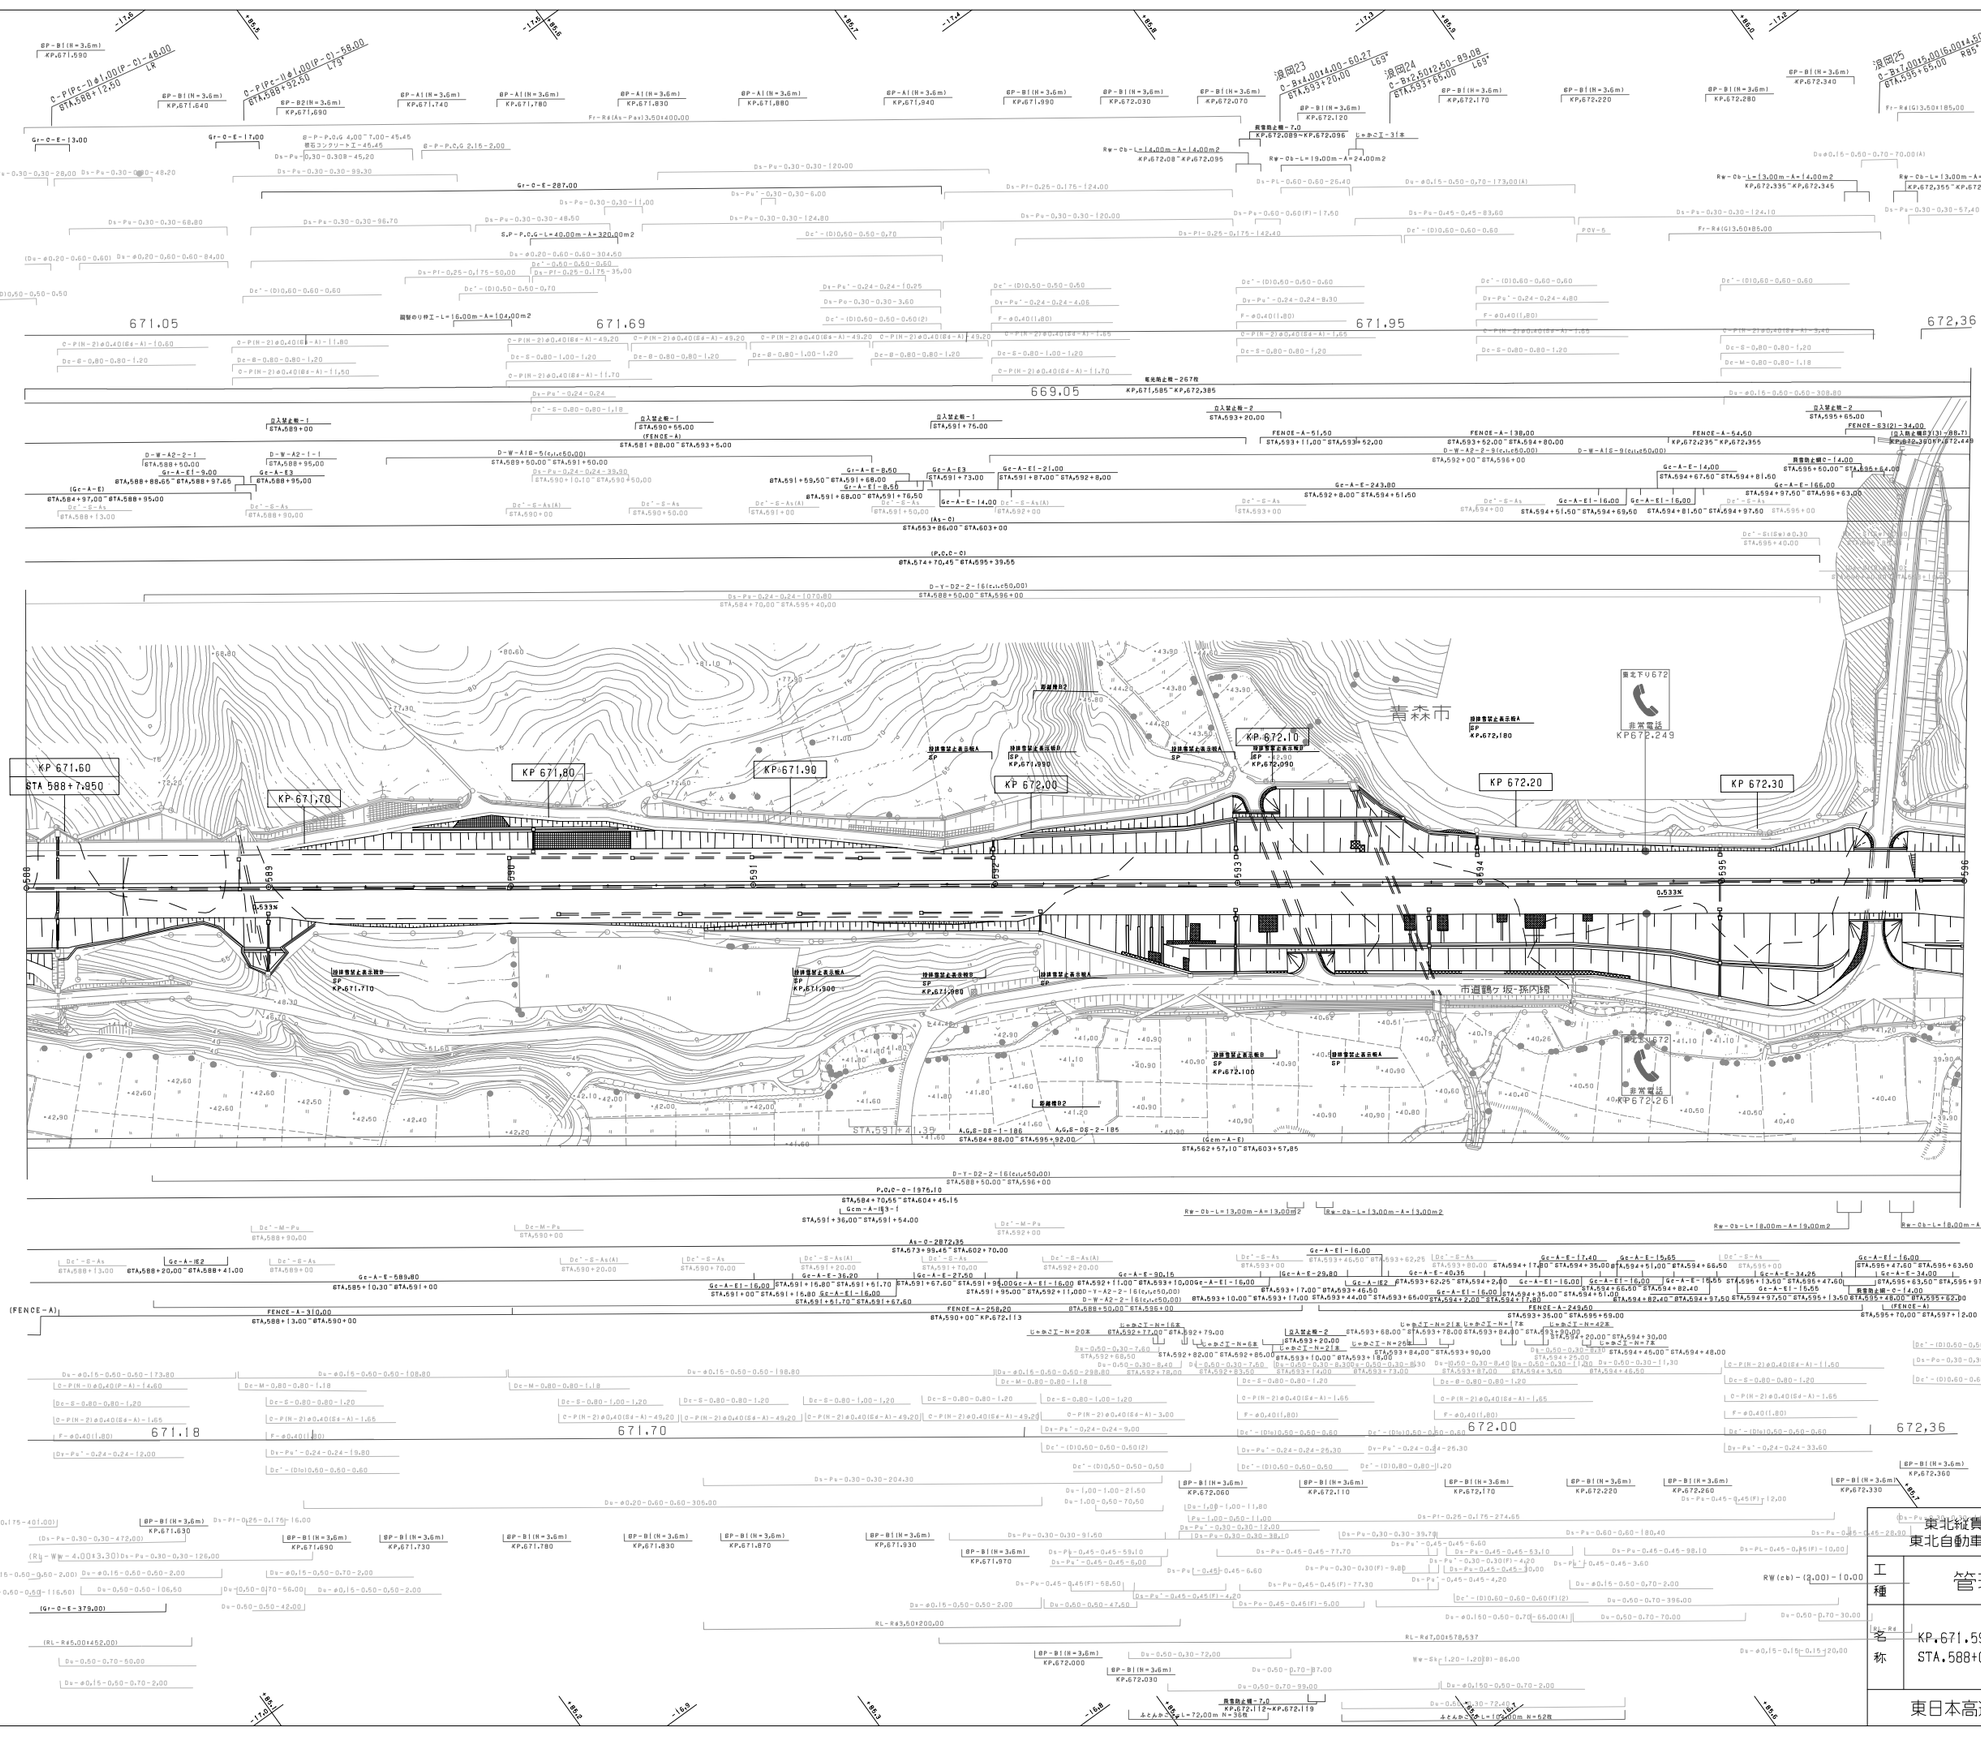
KP 671.60
STA 588+7.950
KP 671.70
KP 671.80
KP 671.90
KP 672.00
KP 672.10
KP 672.20
KP 672.30
青森市
KP672.249
KP672.260
KP672.235
KP672.345
KP672.355
KP672.365
KP672.100
KP672.112
KP672.119
KP672.180
KP672.390
KP672.410
KP672.392
KP672.372
KP672.385
KP672.395
KP672.415
KP672.422
KP672.428
KP672.434
KP672.440
KP672.445
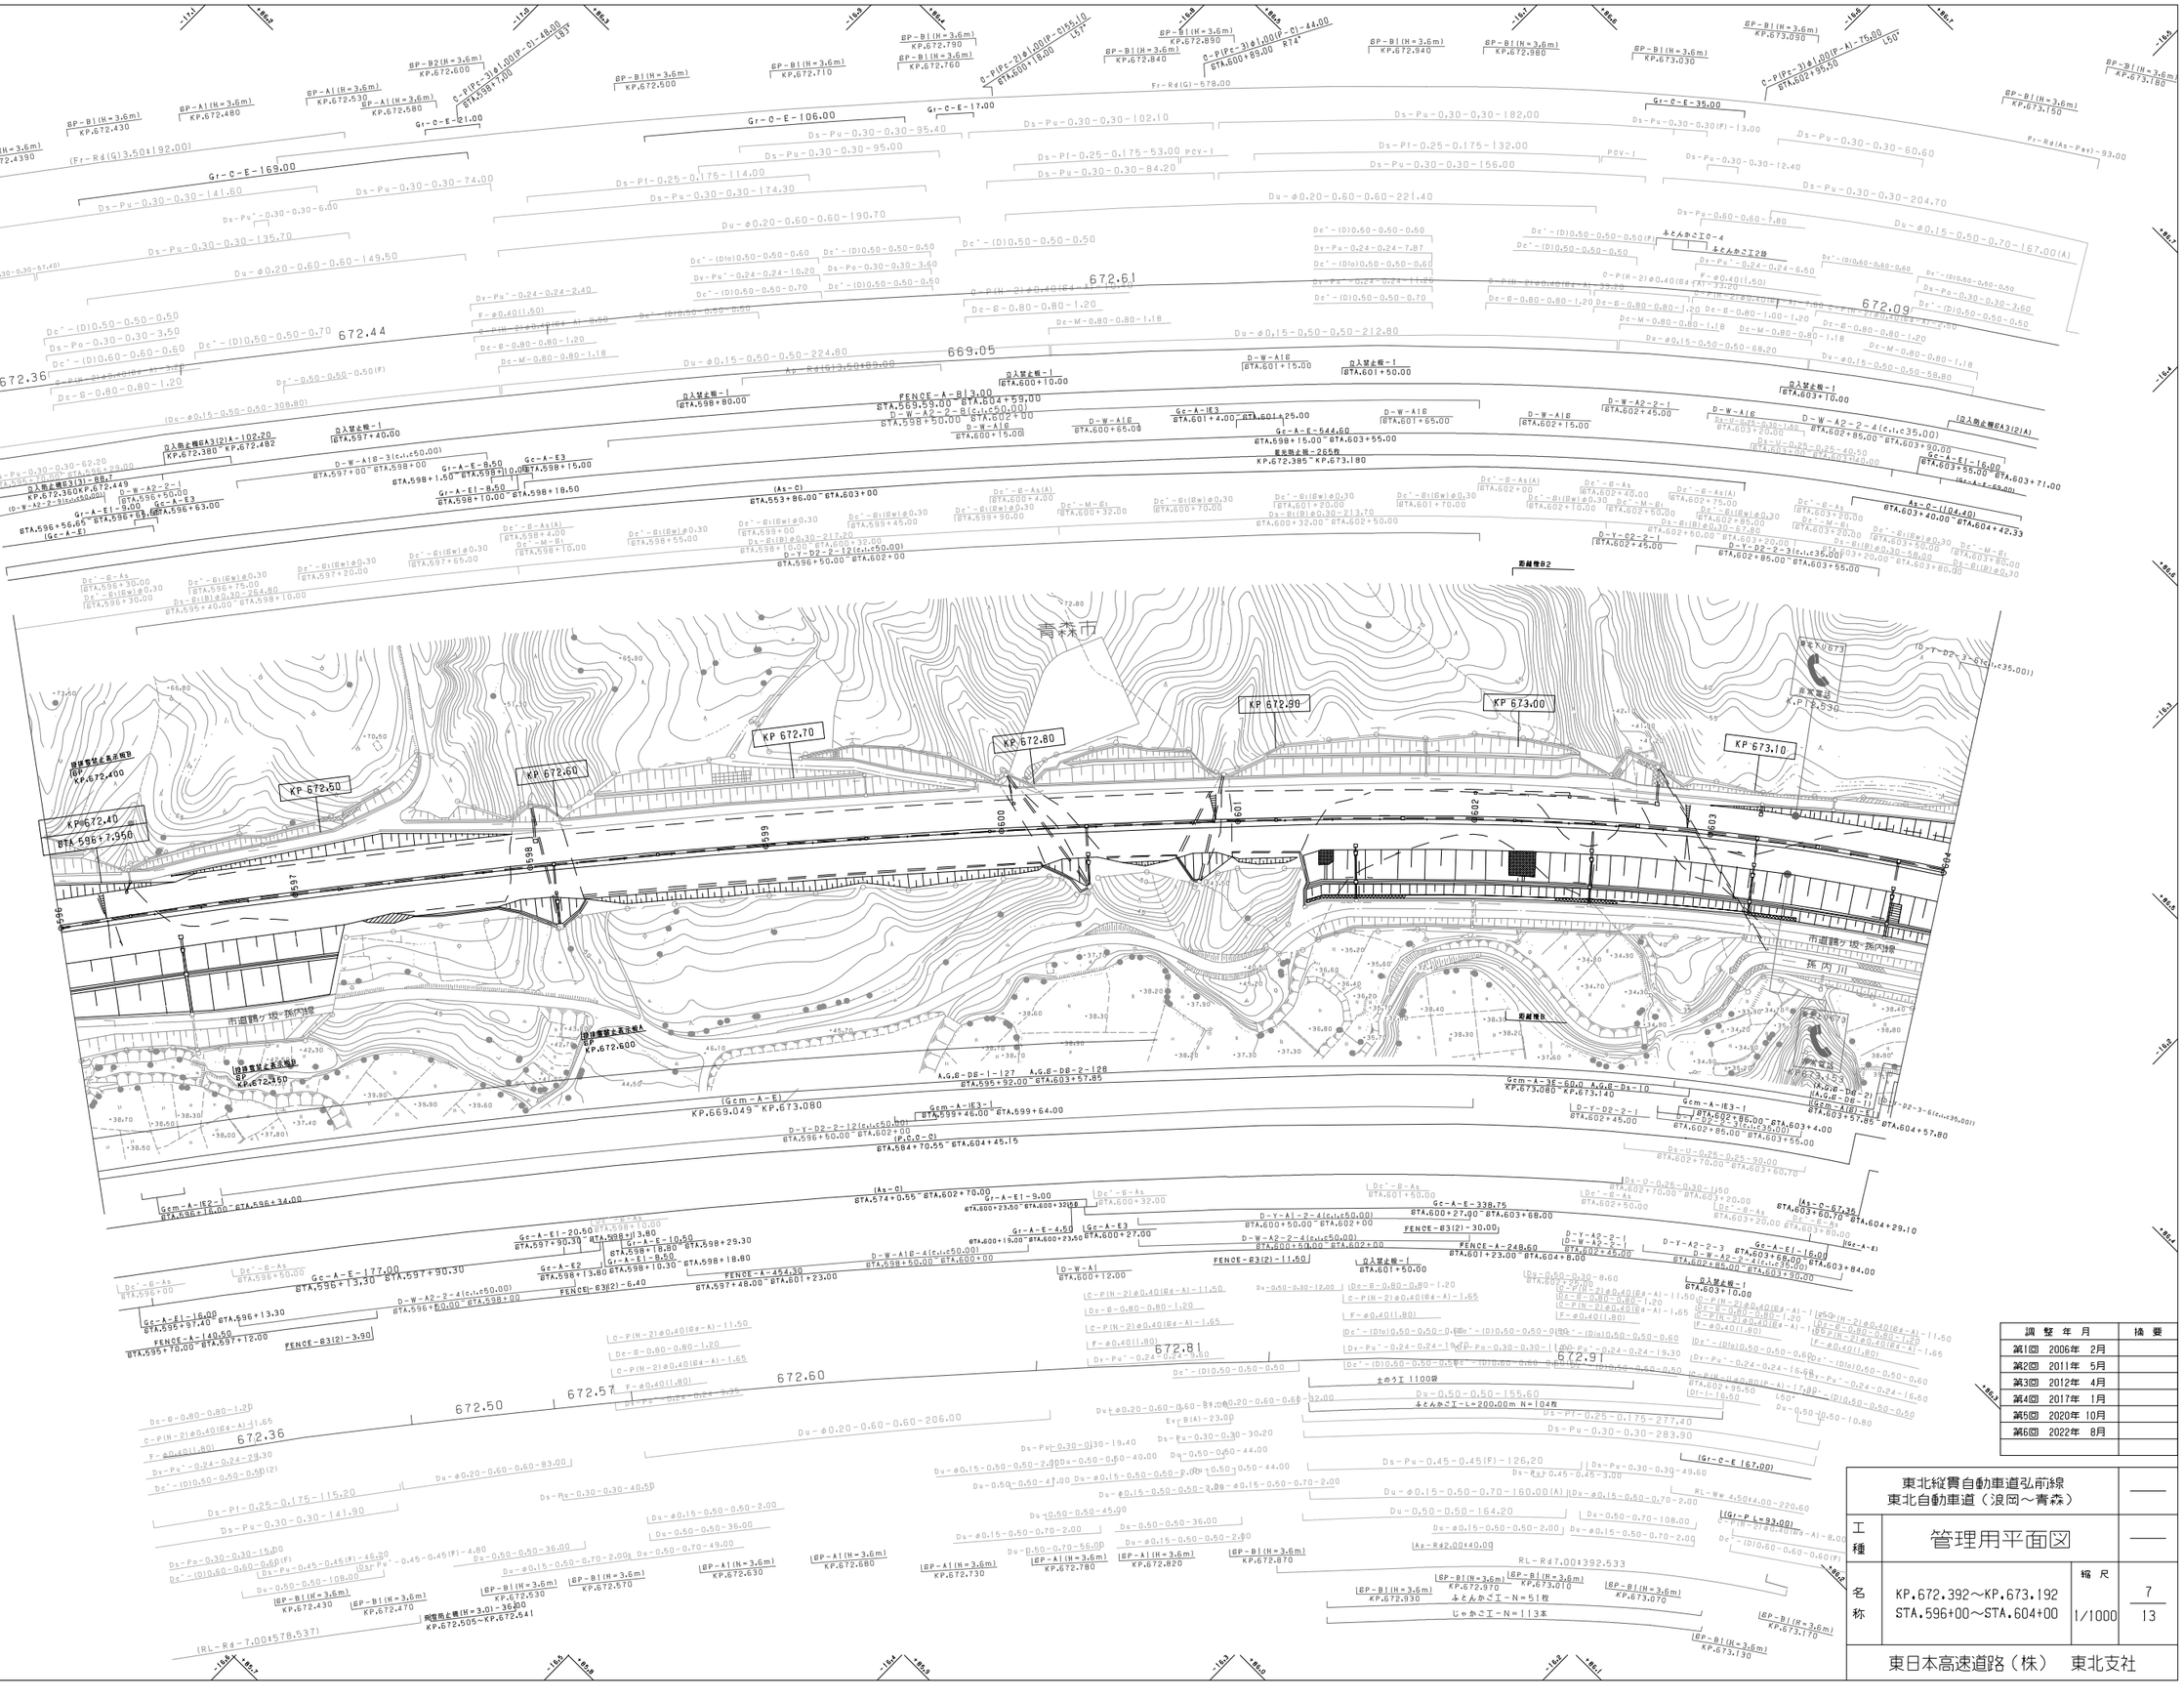

調整年月	摘要
第1回 2006年 2月	
第2回 2011年 5月	
第3回 2012年 4月	
第4回 2017年 1月	
第5回 2020年 10月	
第6回 2022年 8月	

	東北縦貫自動車道弘前線 東北自動車道（浪岡～青森）		——
工種	管理用平面図		——
名称	KP.672.392～KP.673.192 STA.596+00～STA.604+00	縮尺 1/1000	7 13

東日本高速道路（株） 東北支社

調整年月	摘要
第1回 2006年 2月	
第2回 2011年 5月	
第3回 2012年 4月	
第4回 2014年 2月	
第5回 2015年 2月	
第6回 2016年 1月	
第7回 2017年 1月	

東北縦貫自動車道弘前線 東北自動車道（浪岡～青森）			——
工種	管理用平面図		——
名称	KP.673.192～KP.673.992 STA.604+00～STA.612+00	縮尺 1/1000	8 13
東日本高速道路（株） 東北支社			

調整年月	摘要
第2回 2011年 5月	
第3回 2012年 4月	
第4回 2017年 1月	
第5回 2018年 1月	
第6回 2022年 8月	

東北縦貫自動車道弘前線
東北自動車道（浪岡～青森）

工種	管理用平面図		
名称	KP.673.992～KP.674.792 STA.612+00～STA.620+00	縮尺 1/1000	9 13

東日本高速道路（株） 東北支社

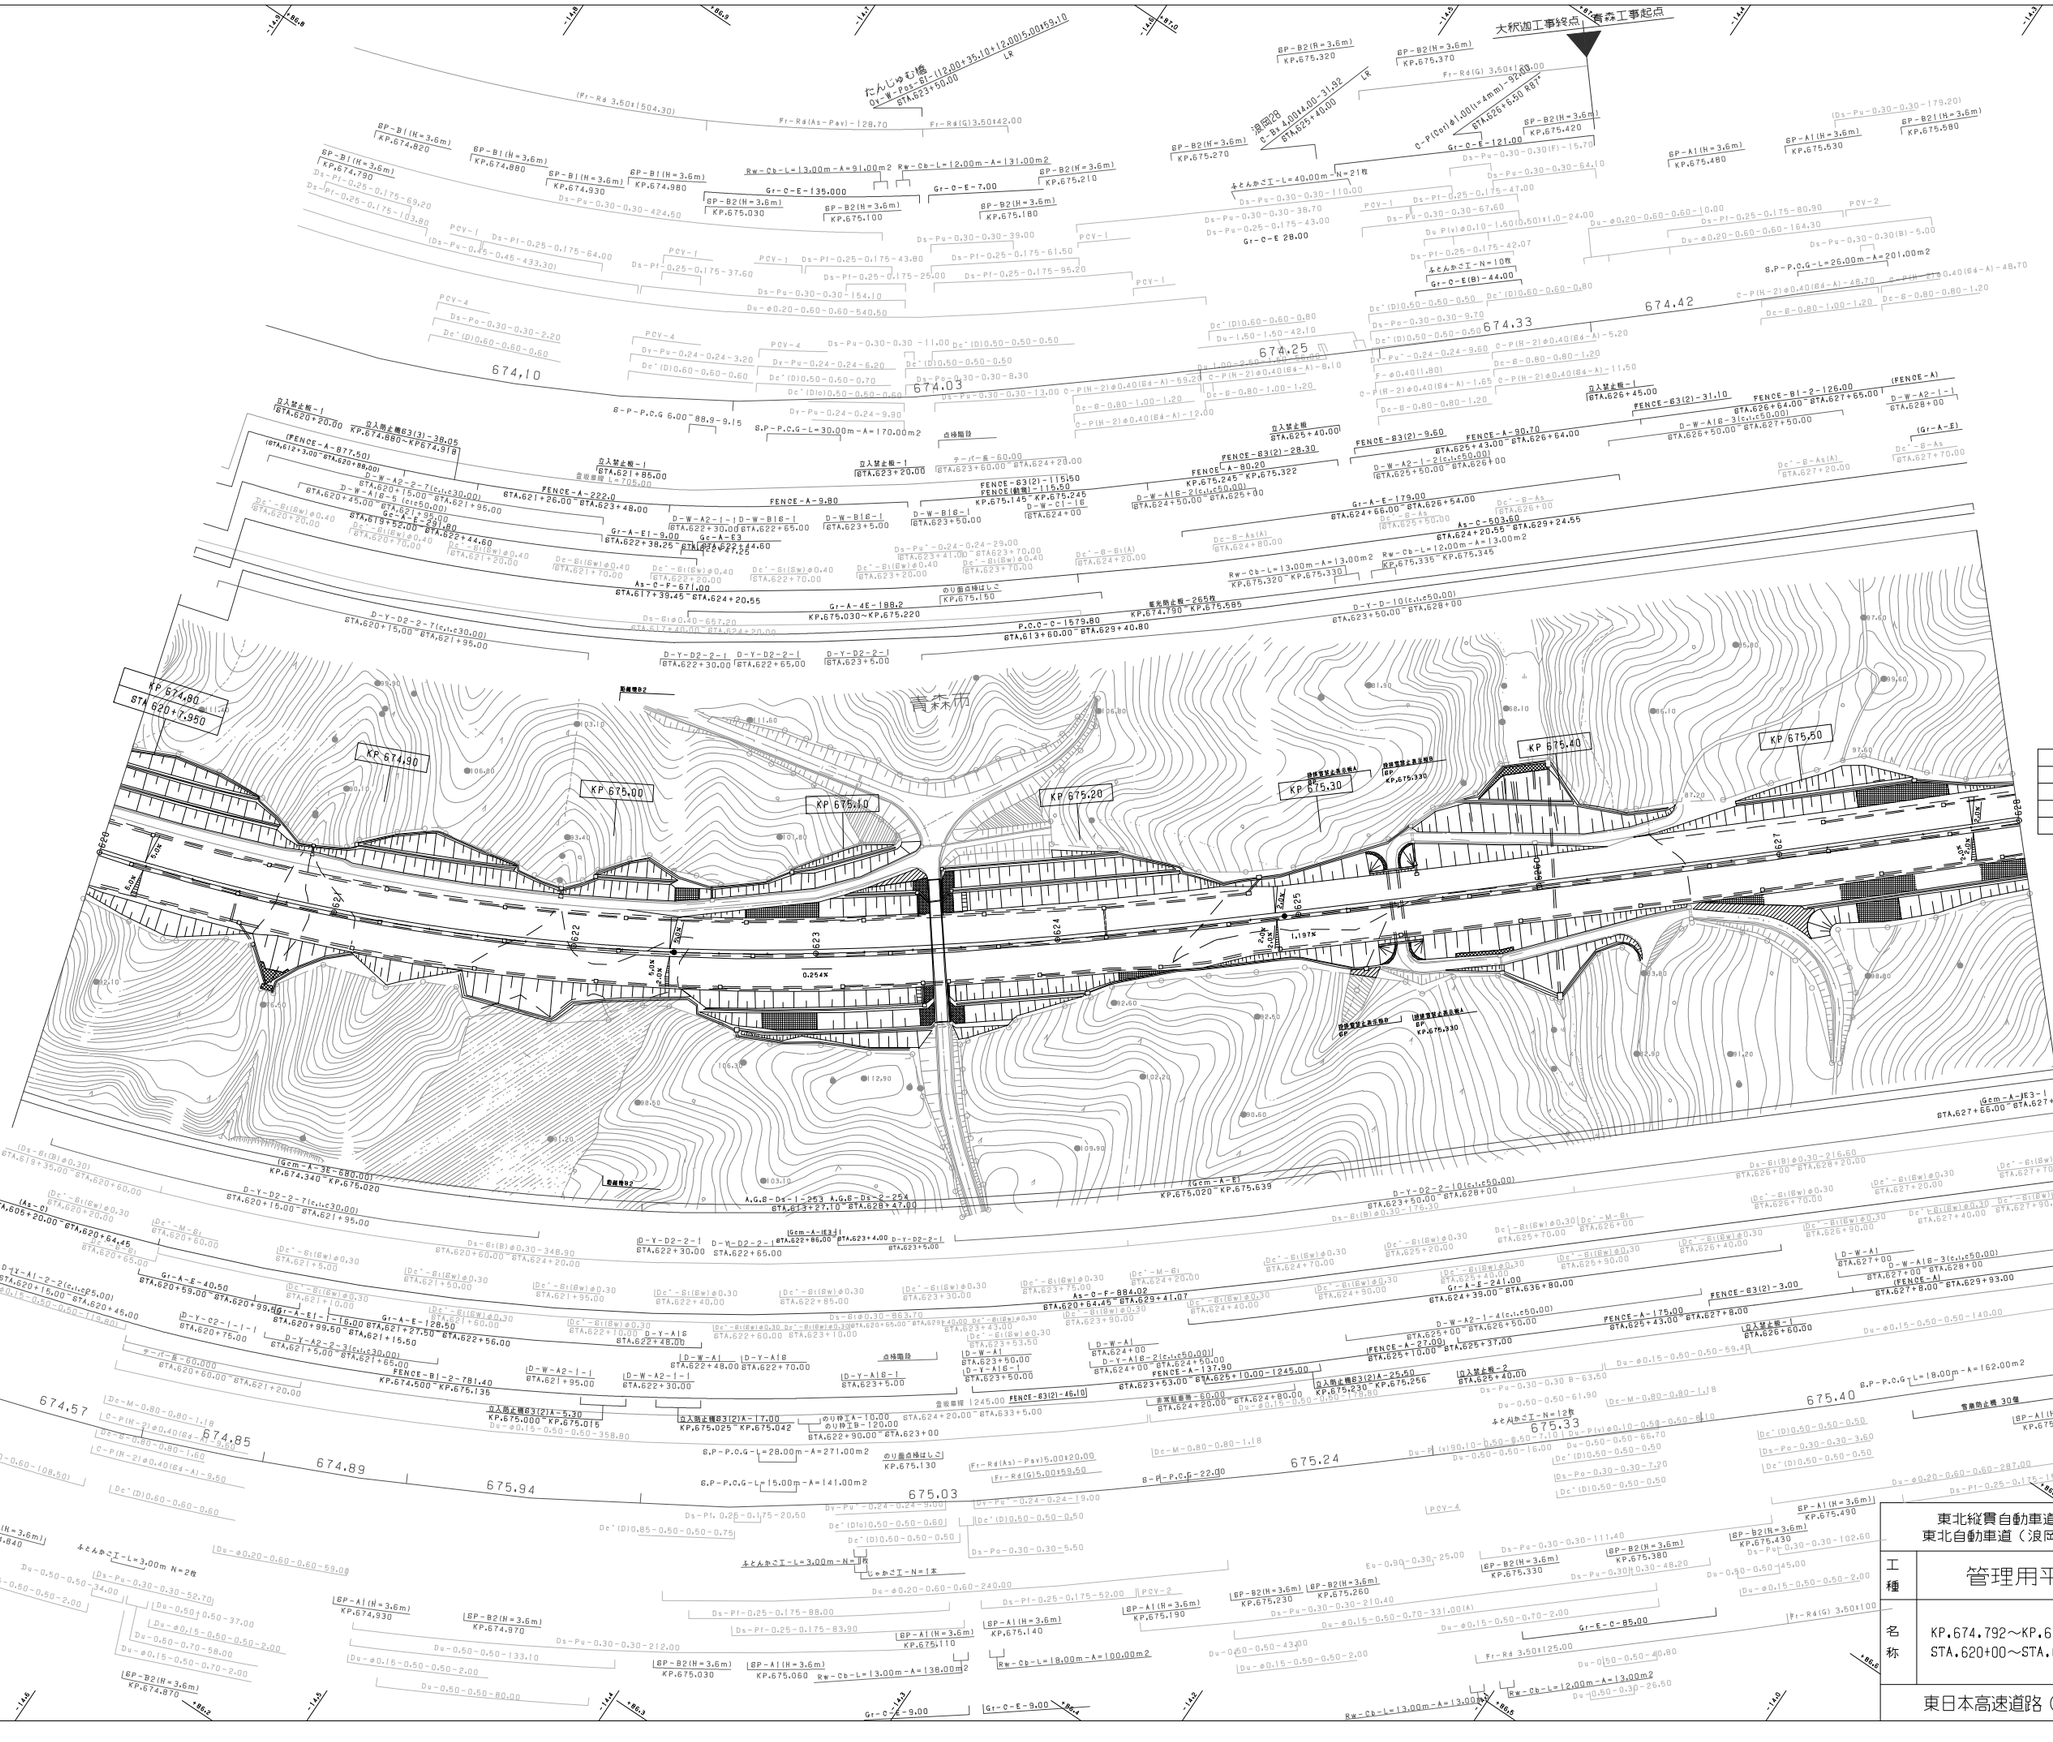

調整年月	摘要
第1回 2006年 2月	
第2回 2011年 5月	
第3回 2012年 4月	
第4回 2022年 8月	

東北縦貫自動車道弘前線
東北自動車道（浪岡～青森）

工種：管理用平面図

名称：KP.674.792～KP.675.592
STA.620+00～STA.628+00

縮尺：1/1000

10
13

東日本高速道路（株） 東北支社

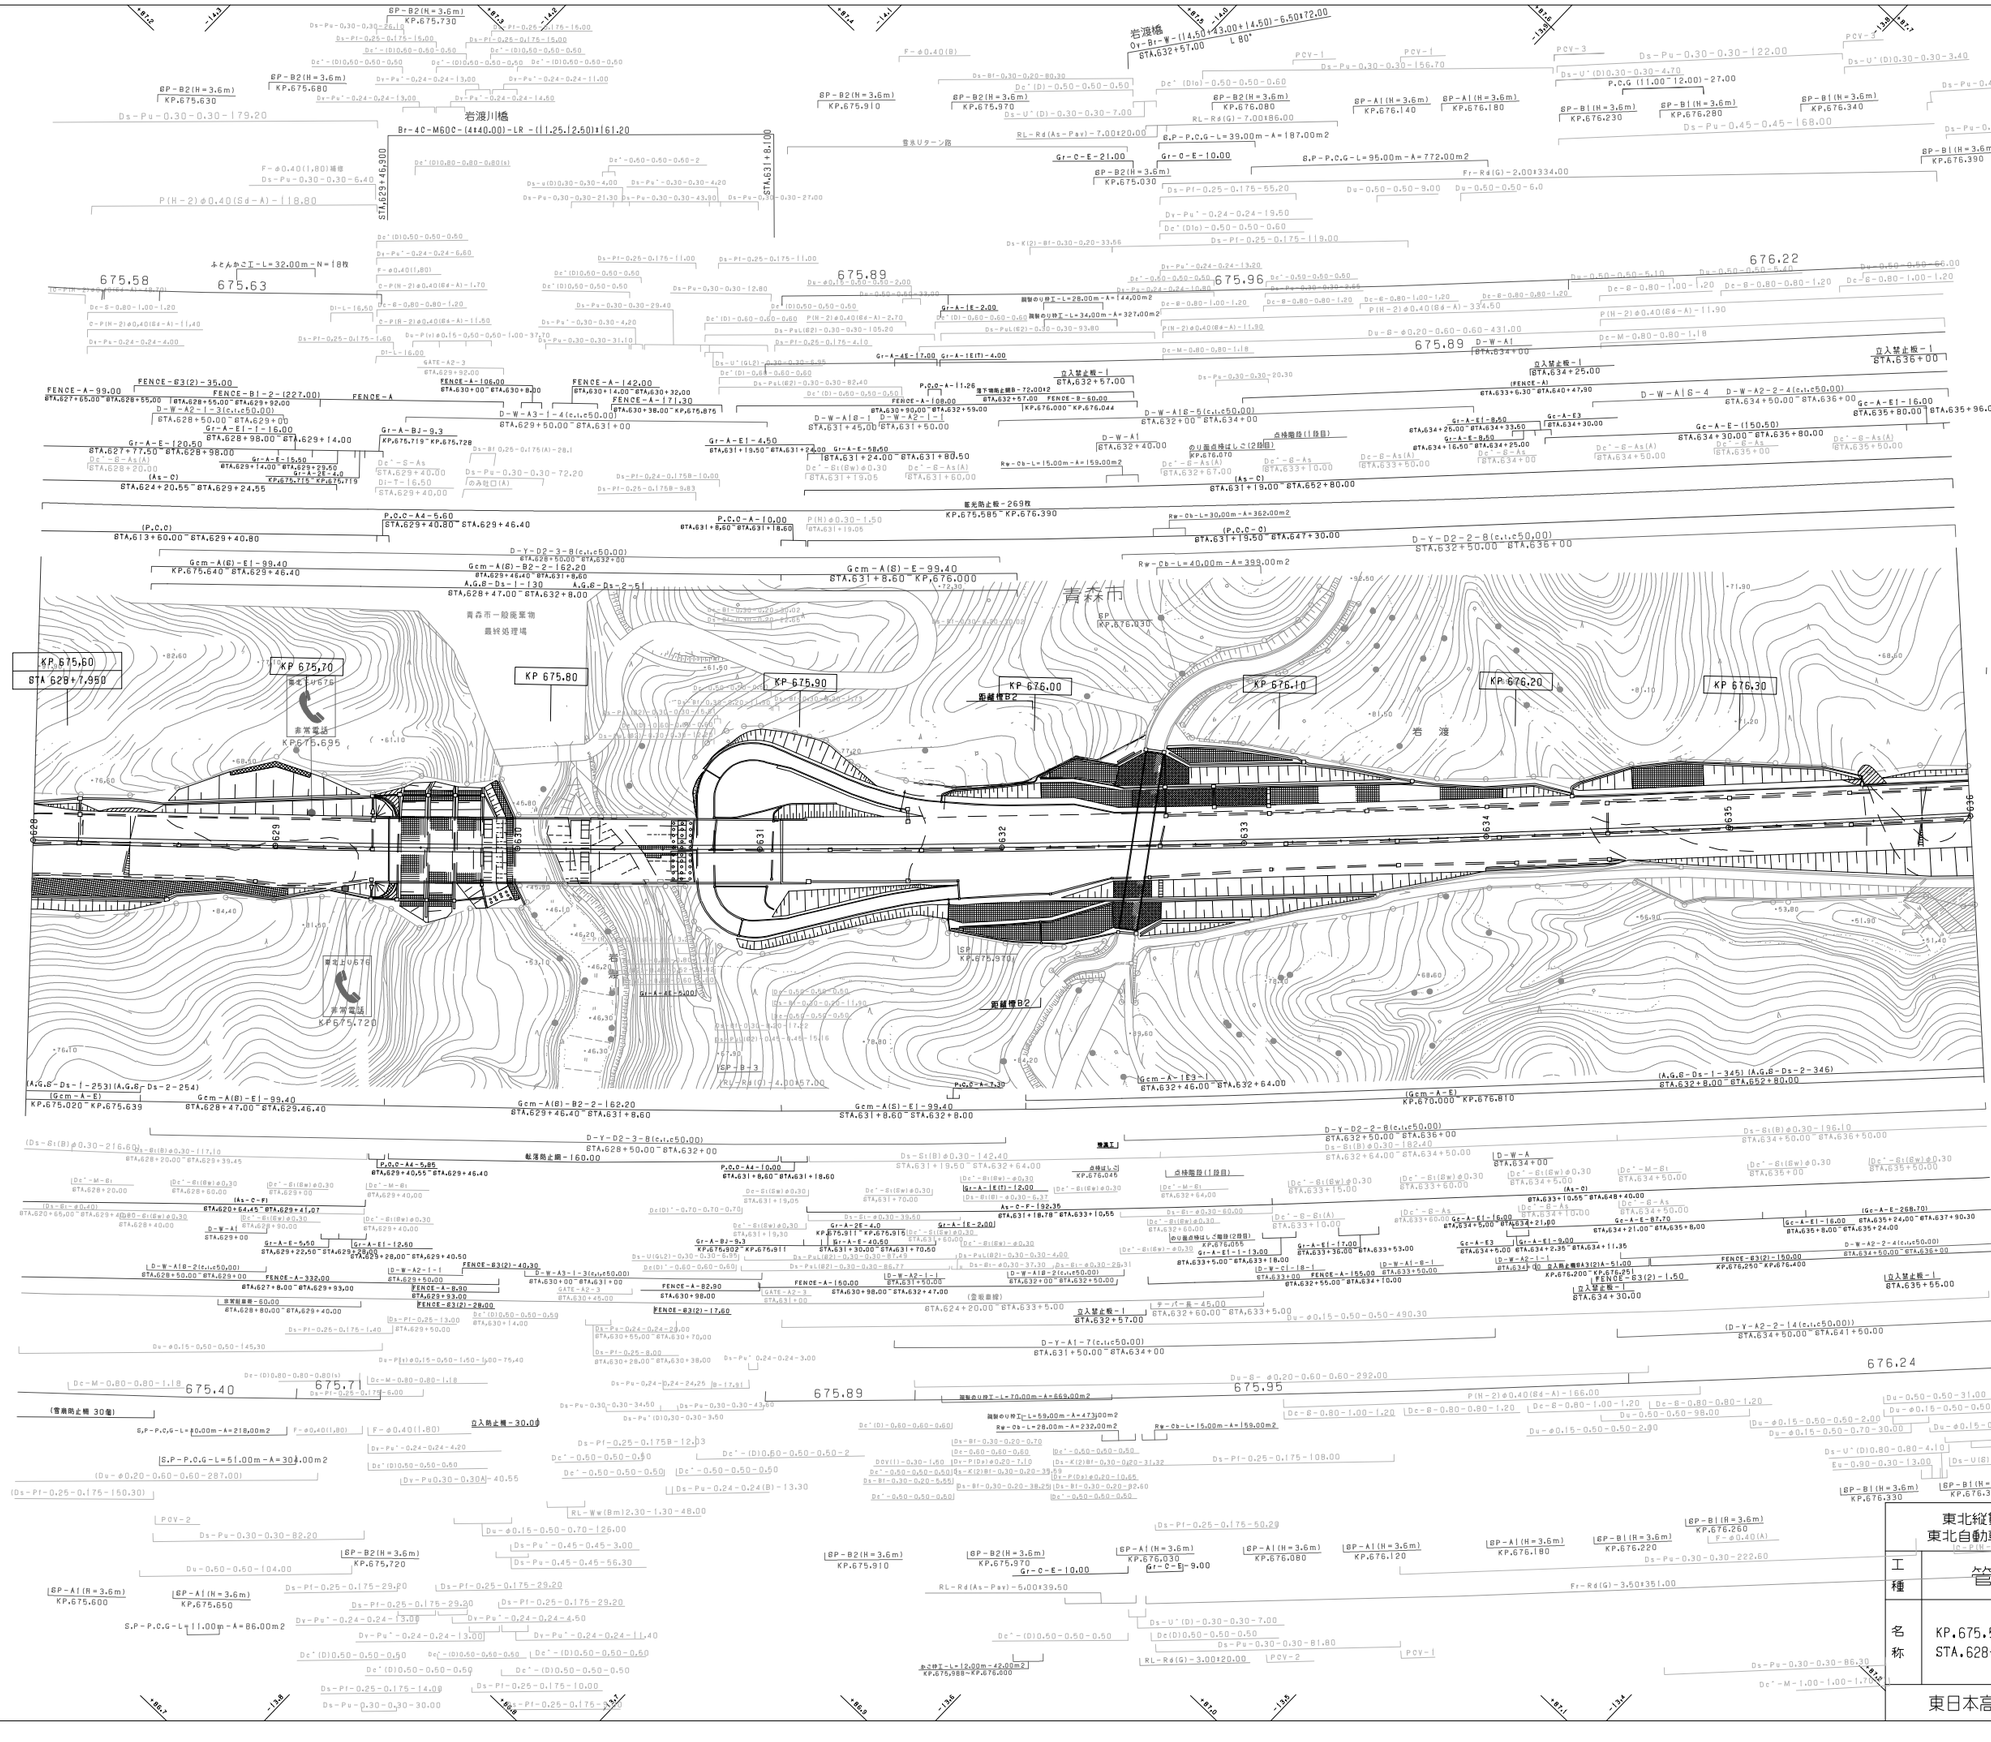
岩渡橋
Br-4C-M60C-(4×40.00)-LR-(11.25,12.50)+(6).20
岩渡川橋
Br-4C-M60C-(4×40.00)-LR-(11.25,12.50)+(6).20
青森市一般廃棄物
最終処理場
青森市
岩渡
非常電話
KP675.695
非常電話
KP675.720
KP 675.60
STA 628+7.950
KP 675.70
KP 675.80
KP 675.90
KP 676.00
KP 676.10
KP 676.20
KP 676.30
675.58
675.63
675.89
675.96
676.22
675.40
675.7
675.89
675.95
676.24
FENCE-A-99.00
FENCE-B1-2-(227.00)
FENCE-A
FENCE-A-106.00
FENCE-A-142.00
FENCE-A-171.30
FENCE-A-160.00
FENCE-B-60.00
FENCE-A-332.00
FENCE-A-150.00
FENCE-A-82.80
FENCE-A-17.60
FENCE-B3(2)-40.30
FENCE-B3(2)-28.00
FENCE-B3(2)-35.00
FENCE-B3(2)-150.00
FENCE-B3(2)-1.50
FENCE-A-155.00
D-W-A1
D-W-A1-1
D-W-A1-2
D-W-A1-3
D-W-A1-4
D-W-A1-5(c,i,c50.00)
D-W-A1-6
D-W-A1-7(c,i,c50.00)
D-W-A1-8
D-W-A2-1
D-W-A2-2-1
D-W-A2-2-2
D-W-A2-2-3
D-W-A2-2-4(c,i,c50.00)
D-W-A2-2-5
D-W-A2-2-6
D-W-A2-2-7
D-W-A2-2-8
D-W-A2-2-9
D-W-A2-2-10
D-W-A2-2-11
D-W-A2-2-12
D-W-A2-2-13
D-W-A2-2-14(c,i,c50.00)
D-W-A3-1-4(c,i,c50.00)
D-Y-D2-2-8(c,i,c50.00)
D-Y-D2-3-8(c,i,c50.00)
D-Y-A1-7(c,i,c50.00)
Gr-A-B2-9.3
Gr-A-E1-16.00
Gr-A-E1-120.50
Gr-A-E1-12.50
Gr-A-E1-5.50
Gr-A-E1-4.50
Gr-A-E1-8.50
Gr-A-E1-7.00
Gr-A-E1-9.00
Gr-A-E1-13.00
Gr-A-E1-18.1
Gr-A-2E-4.0
Gr-A-4E-17.00
Gr-A-1E(T)-4.00
Gr-A-1E-2.00
Gr-A-2E-4.0
Gr-A-3E-9.3
Gr-A-4E-40.50
Gr-A-4E-58.50
Gr-A-E3
Gr-A-E-(150.50)
Gr-A-E-16.00
Gr-A-E-288.70
Gr-A-E-87.70
Gr-A-E-1.50
Gr-A-E-5.00
Gr-A-E-15.50
Gr-A-E-20.50
Gr-A-E-25.50
Gr-A-E-32.50
Gr-A-E-40.50
Gr-A-E-45.50
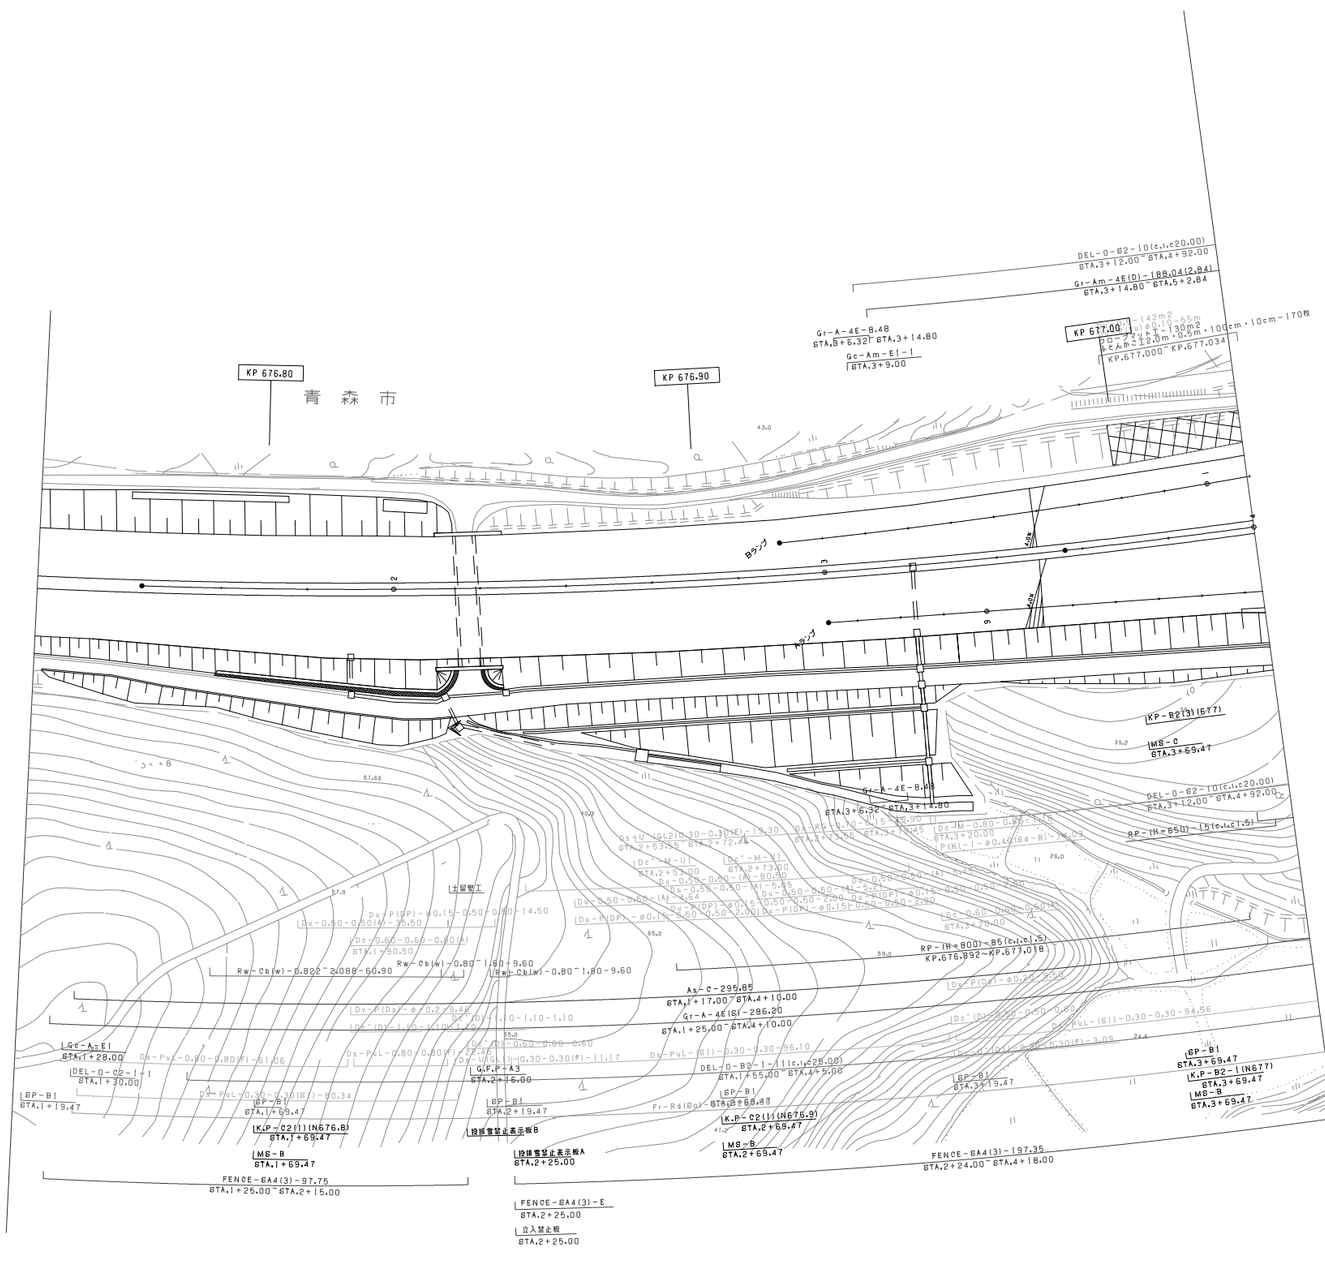

調整年月	摘要
第1回 2006年 2月	
第2回 2011年 5月	
第3回 2017年 1月	
第4回 2020年 11月	

東北縦貫自動車道八戸線 青森自動車道（浪岡～青森）			——
工種	管理用平面図		——
名称	青森分岐 KP.676.752～KP.677.030 STA.1+40～STA.4+00	縮尺 1/500	1/3
東日本高速道路（株） 東北支社			

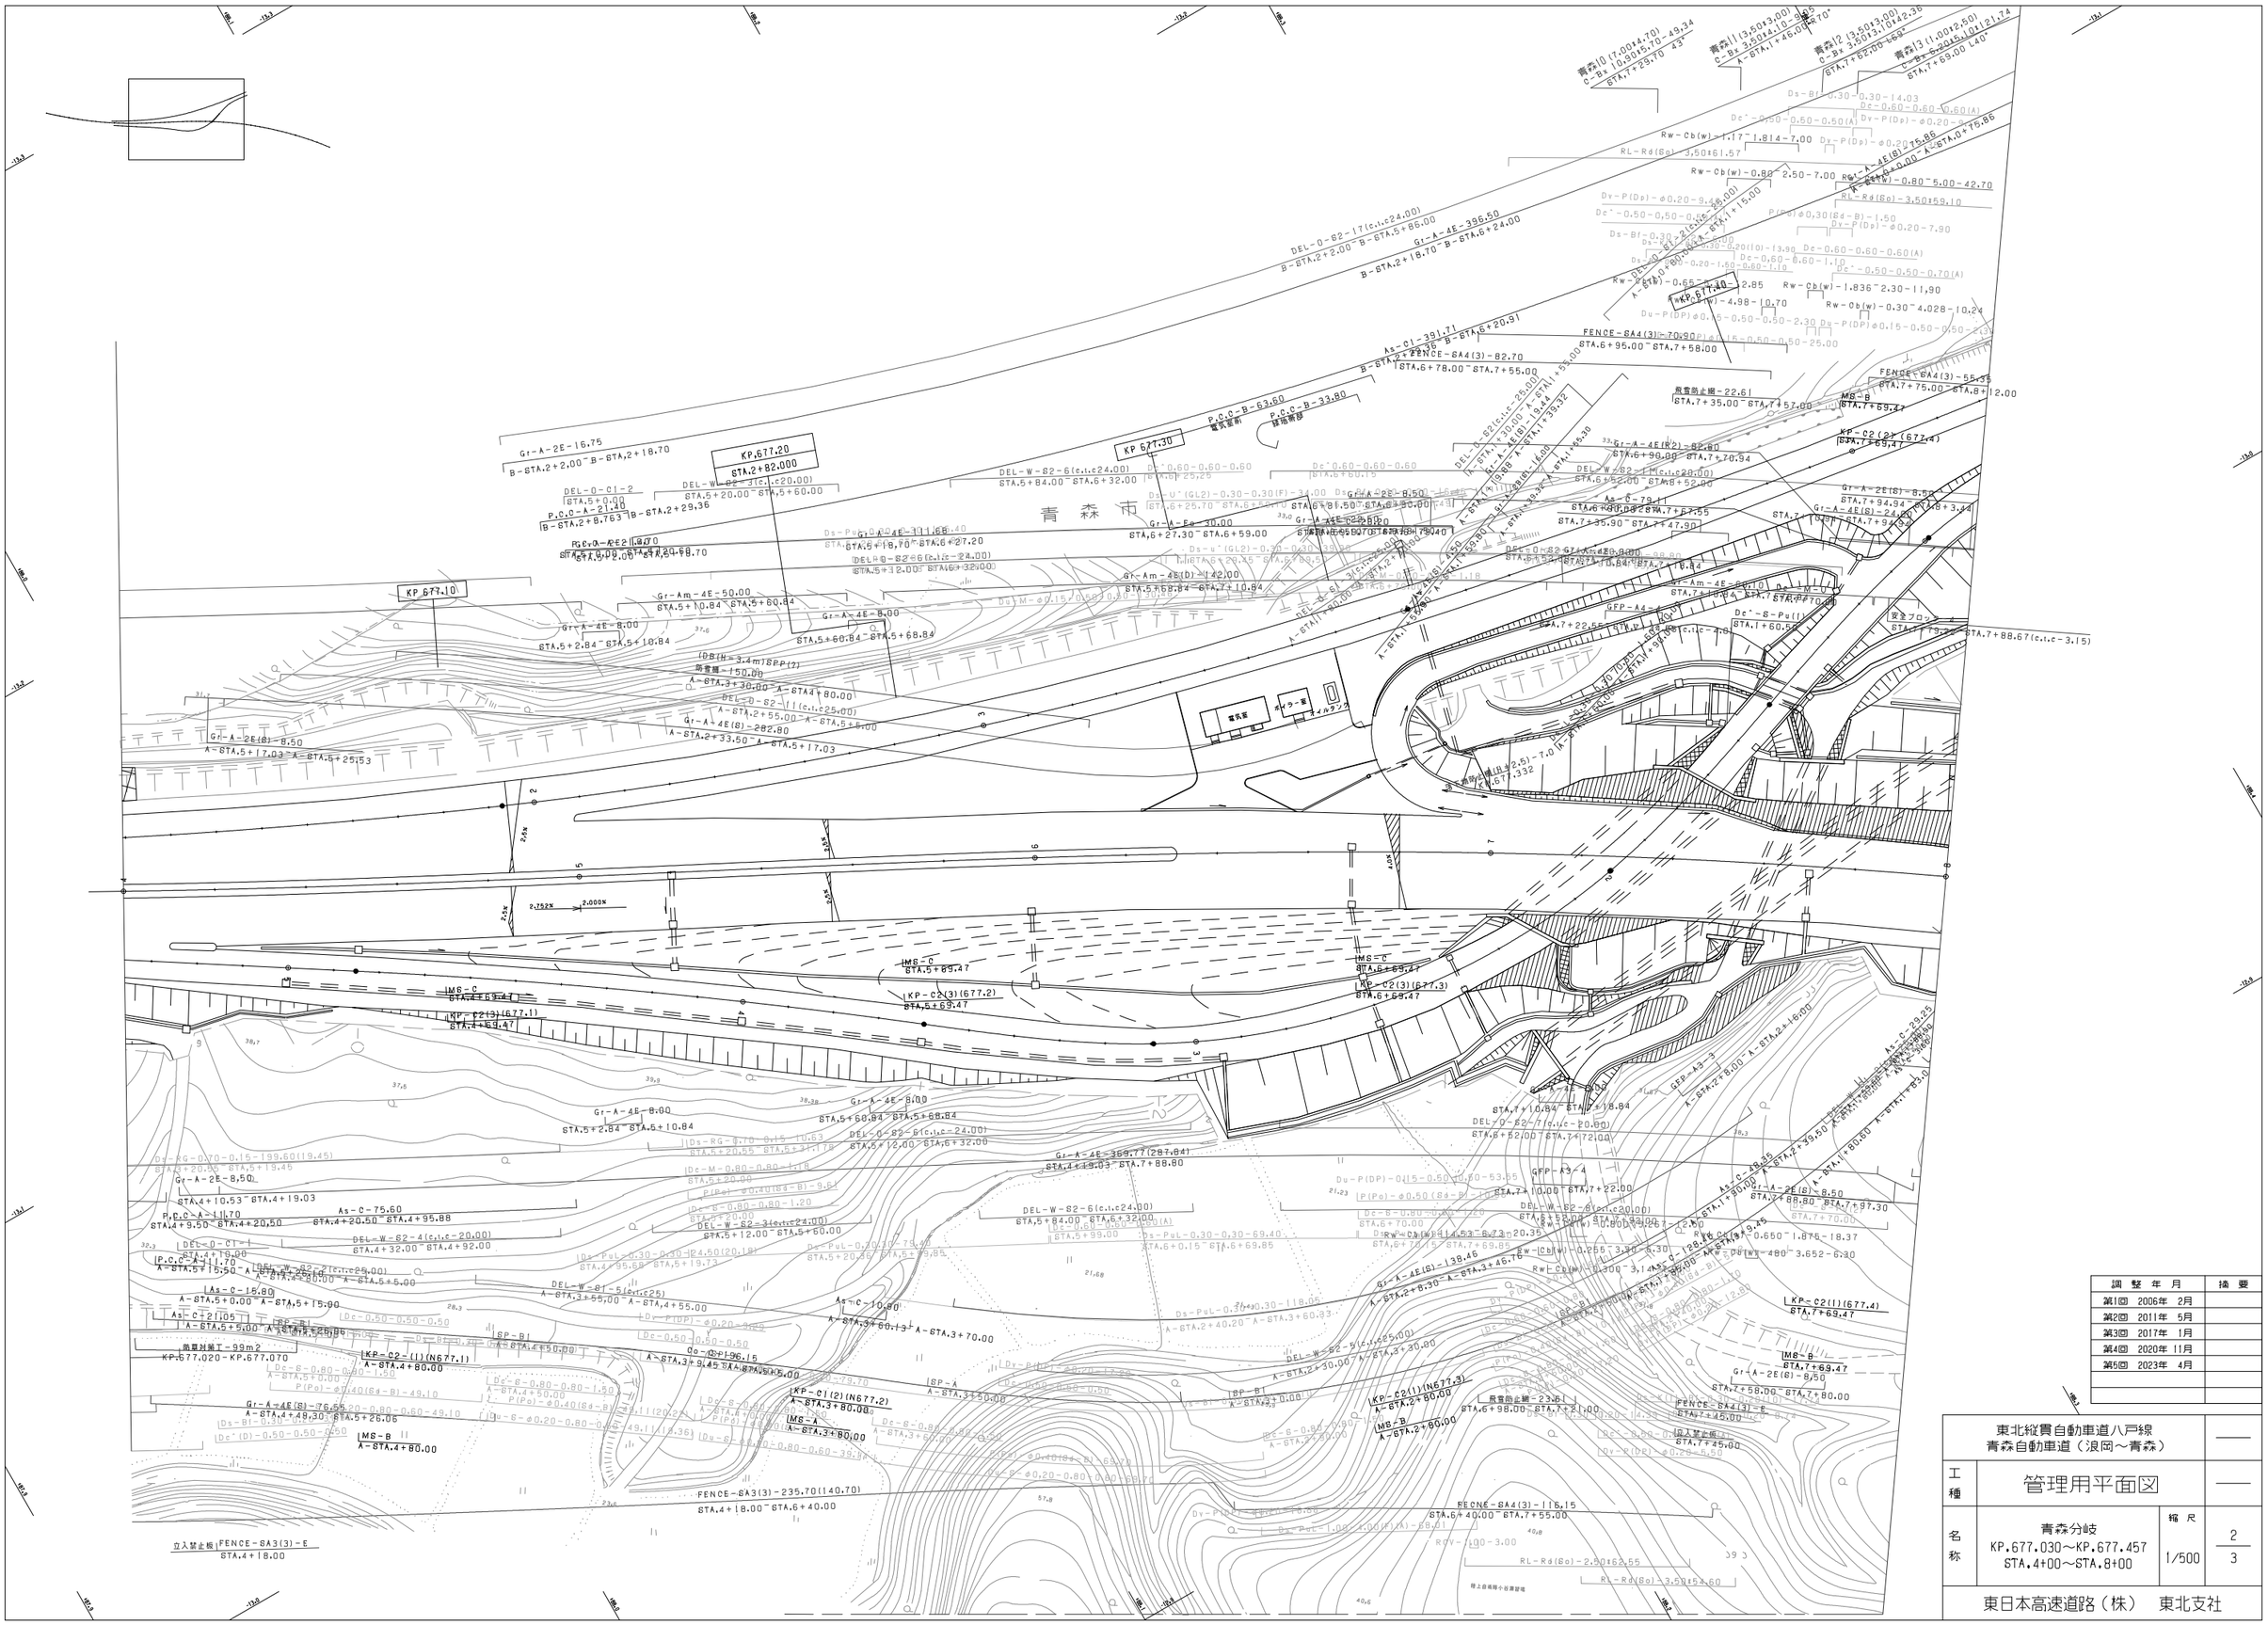
青森市
KP.677.20
STA.2+82.000
KP 677.30
KP 677.10
KP 677.40
KP 677.50
青森I0 (7.00×4.70) C-Bx 10.90×5.70-49.34 A-STA.7+29.70 43°
青森I1 (3.50×3.00) C-Bx 3.50×8.10-42.35 A-STA.1+46.00 70°
青森I2 (3.50×3.00) C-Bx 3.50×3.10-42.35 A-STA.7+82.00 45°
青森I3 (1.00×2.50) C-Bx 5.60×5.10-21.74 A-STA.7+69.00 40°
KP-C2(2)(677.4) STA.7+69.47
KP-C2(3)(677.3) STA.6+69.47
KP-C2(1)(677.1) STA.4+69.47
KP-C2(1)(677.4) STA.7+69.47
KP-C1(2)(677.2) A-STA.3+80.00
KP-C2-(1)(677.1) A-STA.4+80.00
KP-C2(1)(677.3) A-STA.2+80.00
MS-C STA.5+69.47
MS-C STA.6+69.47
MS-A A-STA.3+80.00
MS-B A-STA.4+80.00
MS-B A-STA.2+80.00
MS-B STA.7+69.47
MS-B STA.7+69.47
SP-A A-STA.3+50.00
SP-B1 A-STA.4+50.00
SP-B1 A-STA.2+50.00
SP-B1 A-STA.5+50.00
SP-B1 A-STA.6+50.00
SP-B1 A-STA.7+50.00
SP-B1 A-STA.2+0.00
SP-B1 A-STA.2+50.00
SP-B1 A-STA.3+0.00
SP-B1 A-STA.3+50.00
SP-B1 A-STA.4+0.00
SP-B1 A-STA.5+0.00
SP-B1 A-STA.6+0.00
SP-B1 A-STA.7+0.00
SP-B1 A-STA.7+50.00
SP-B1 A-STA.8+0.00
SP-B1 A-STA.8+50.00
SP-B1

KP 677.50

青 森 市

調 整 年 月	摘 要
第1回 2006年 2月	
第2回 2011年 5月	
第3回 2020年 11月	

東北縦貫自動車道八戸線 青森自動車道（浪岡～青森）			——
工種	管理用平面図		——
名称	青森分岐 KP.677.457～KP.677.878 STA.8+00～STA.10+20	縮尺 1/500	3 3
東日本高速道路（株） 東北支社			

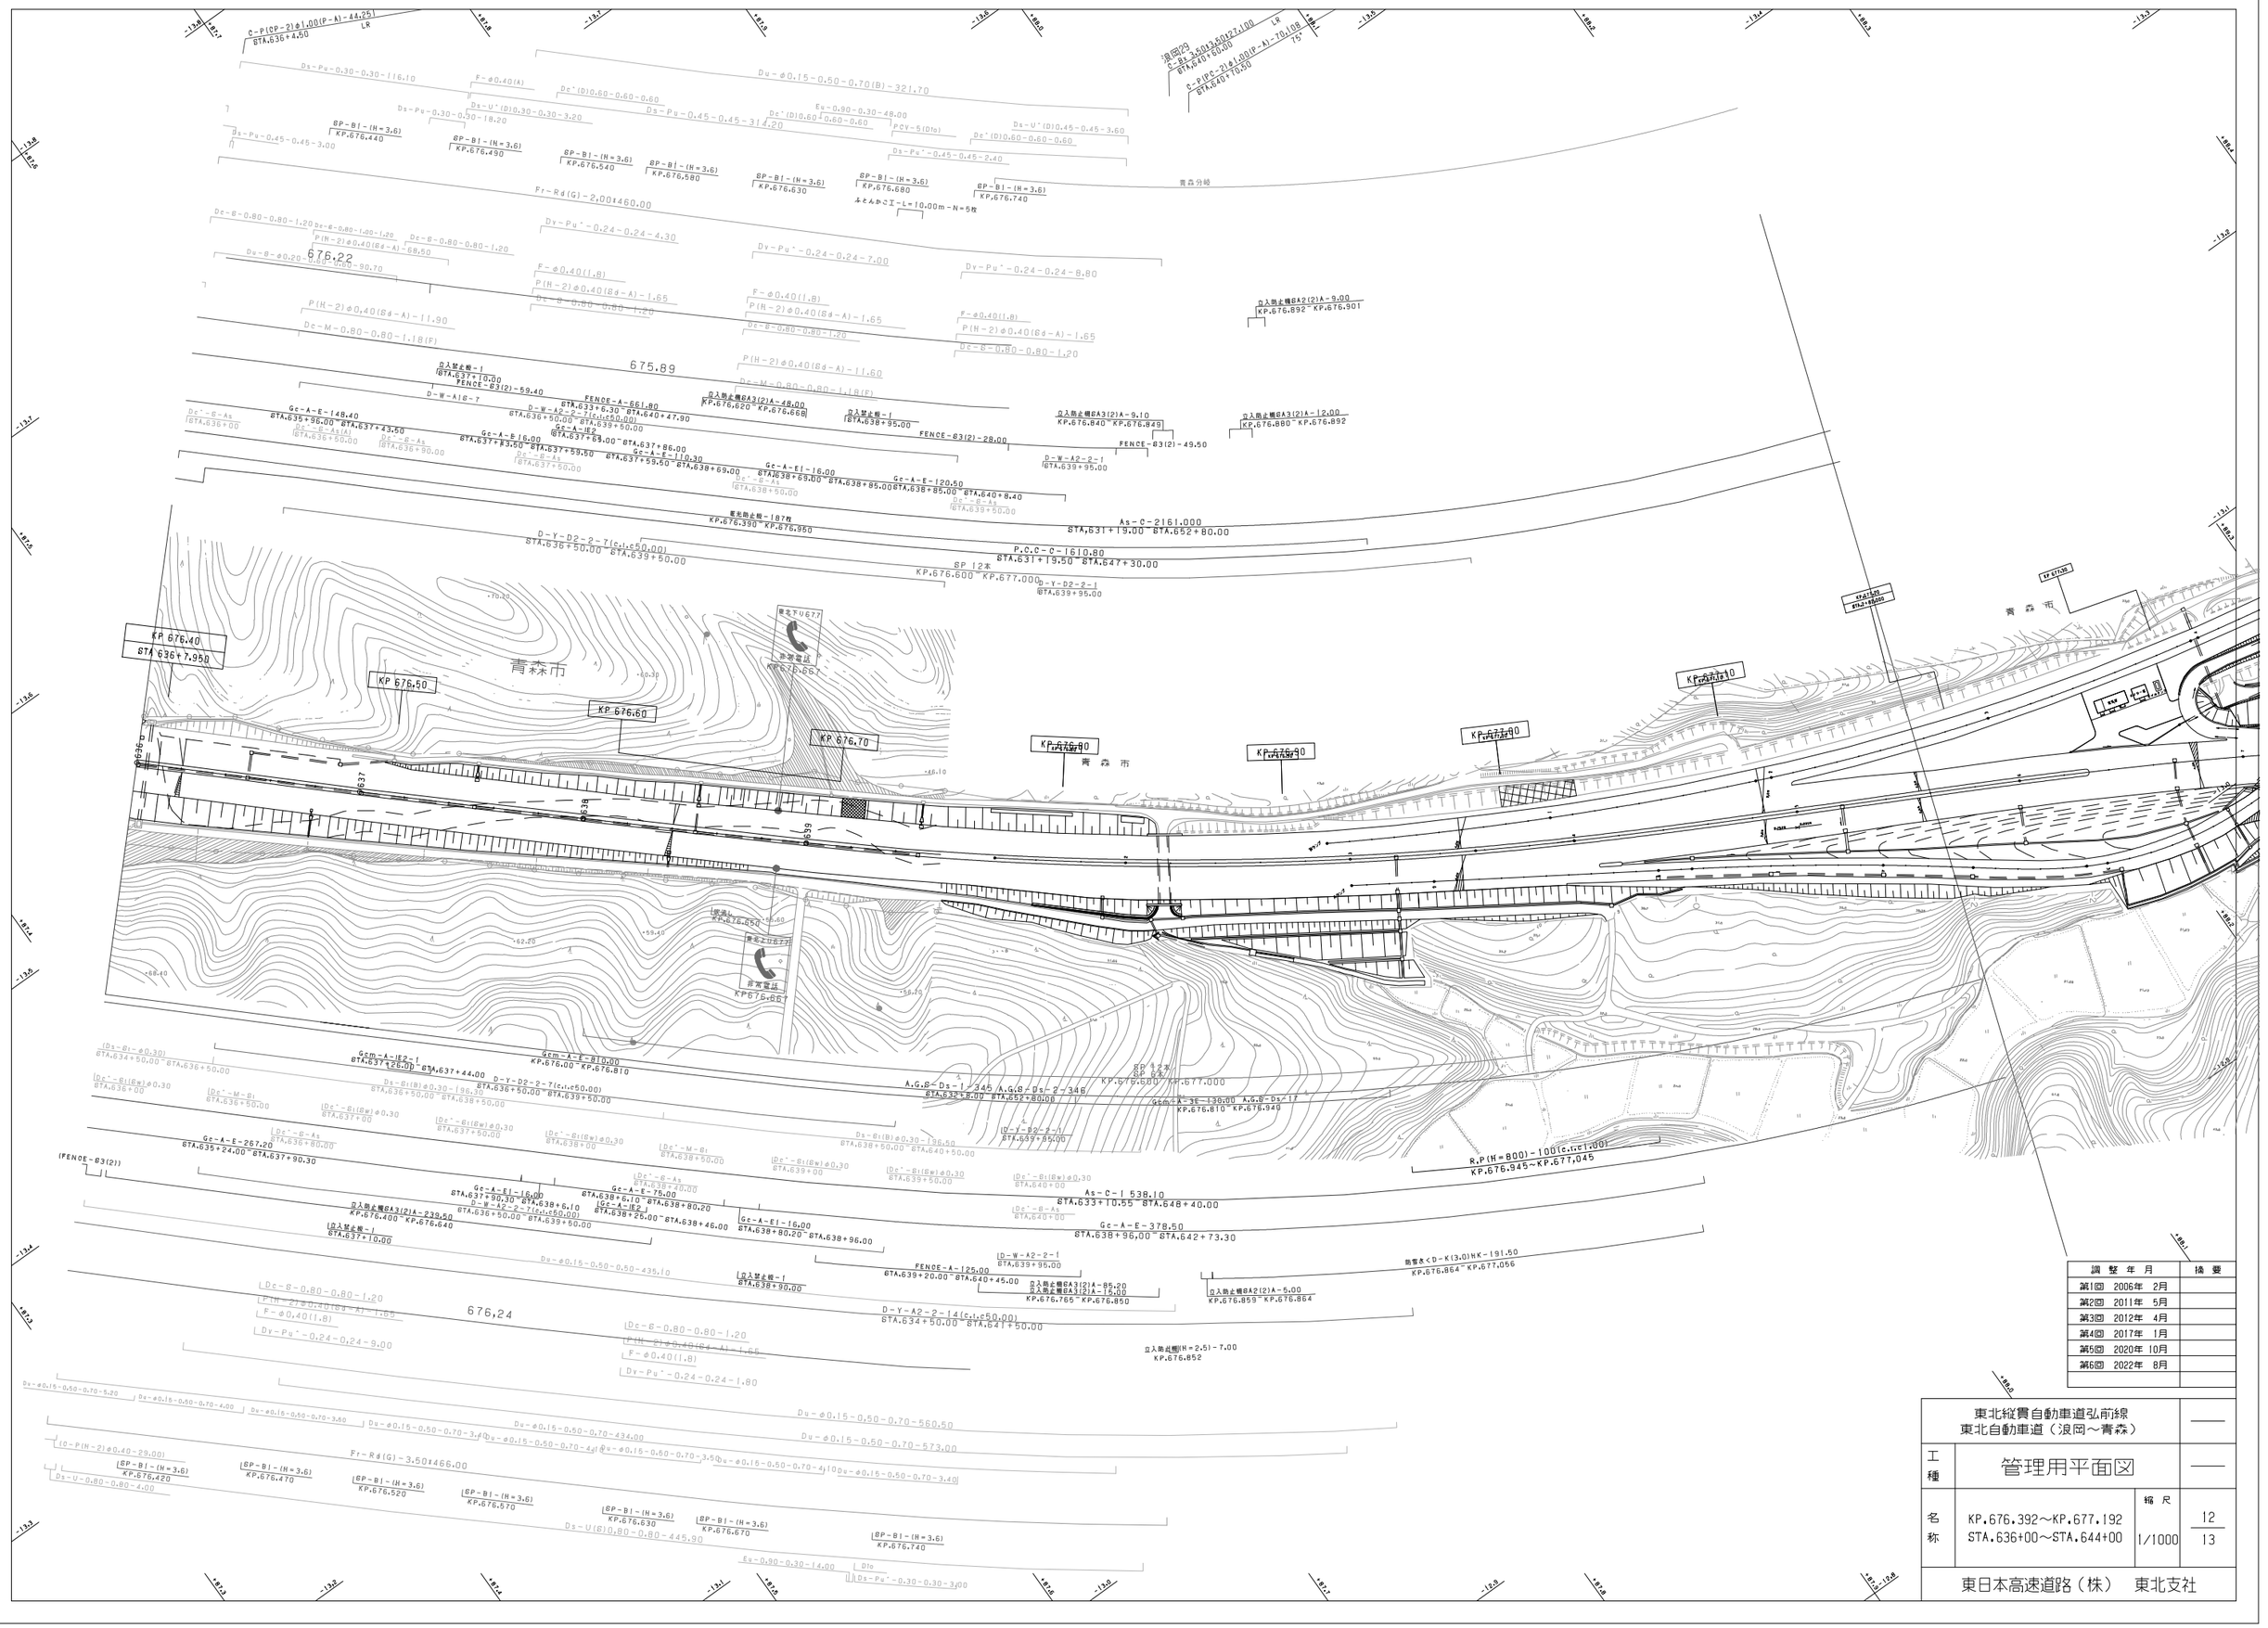

調整年月	摘要
第1回 2006年 2月	
第2回 2011年 5月	
第3回 2012年 4月	
第4回 2017年 1月	
第5回 2020年 10月	
第6回 2022年 8月	

東北縦貫自動車道弘前線 東北自動車道（浪岡～青森）			——
工種	管理用平面図		——
名称	KP.676.392～KP.677.192 STA.636+00～STA.644+00	縮尺 1/1000	12 13
東日本高速道路（株） 東北支社			

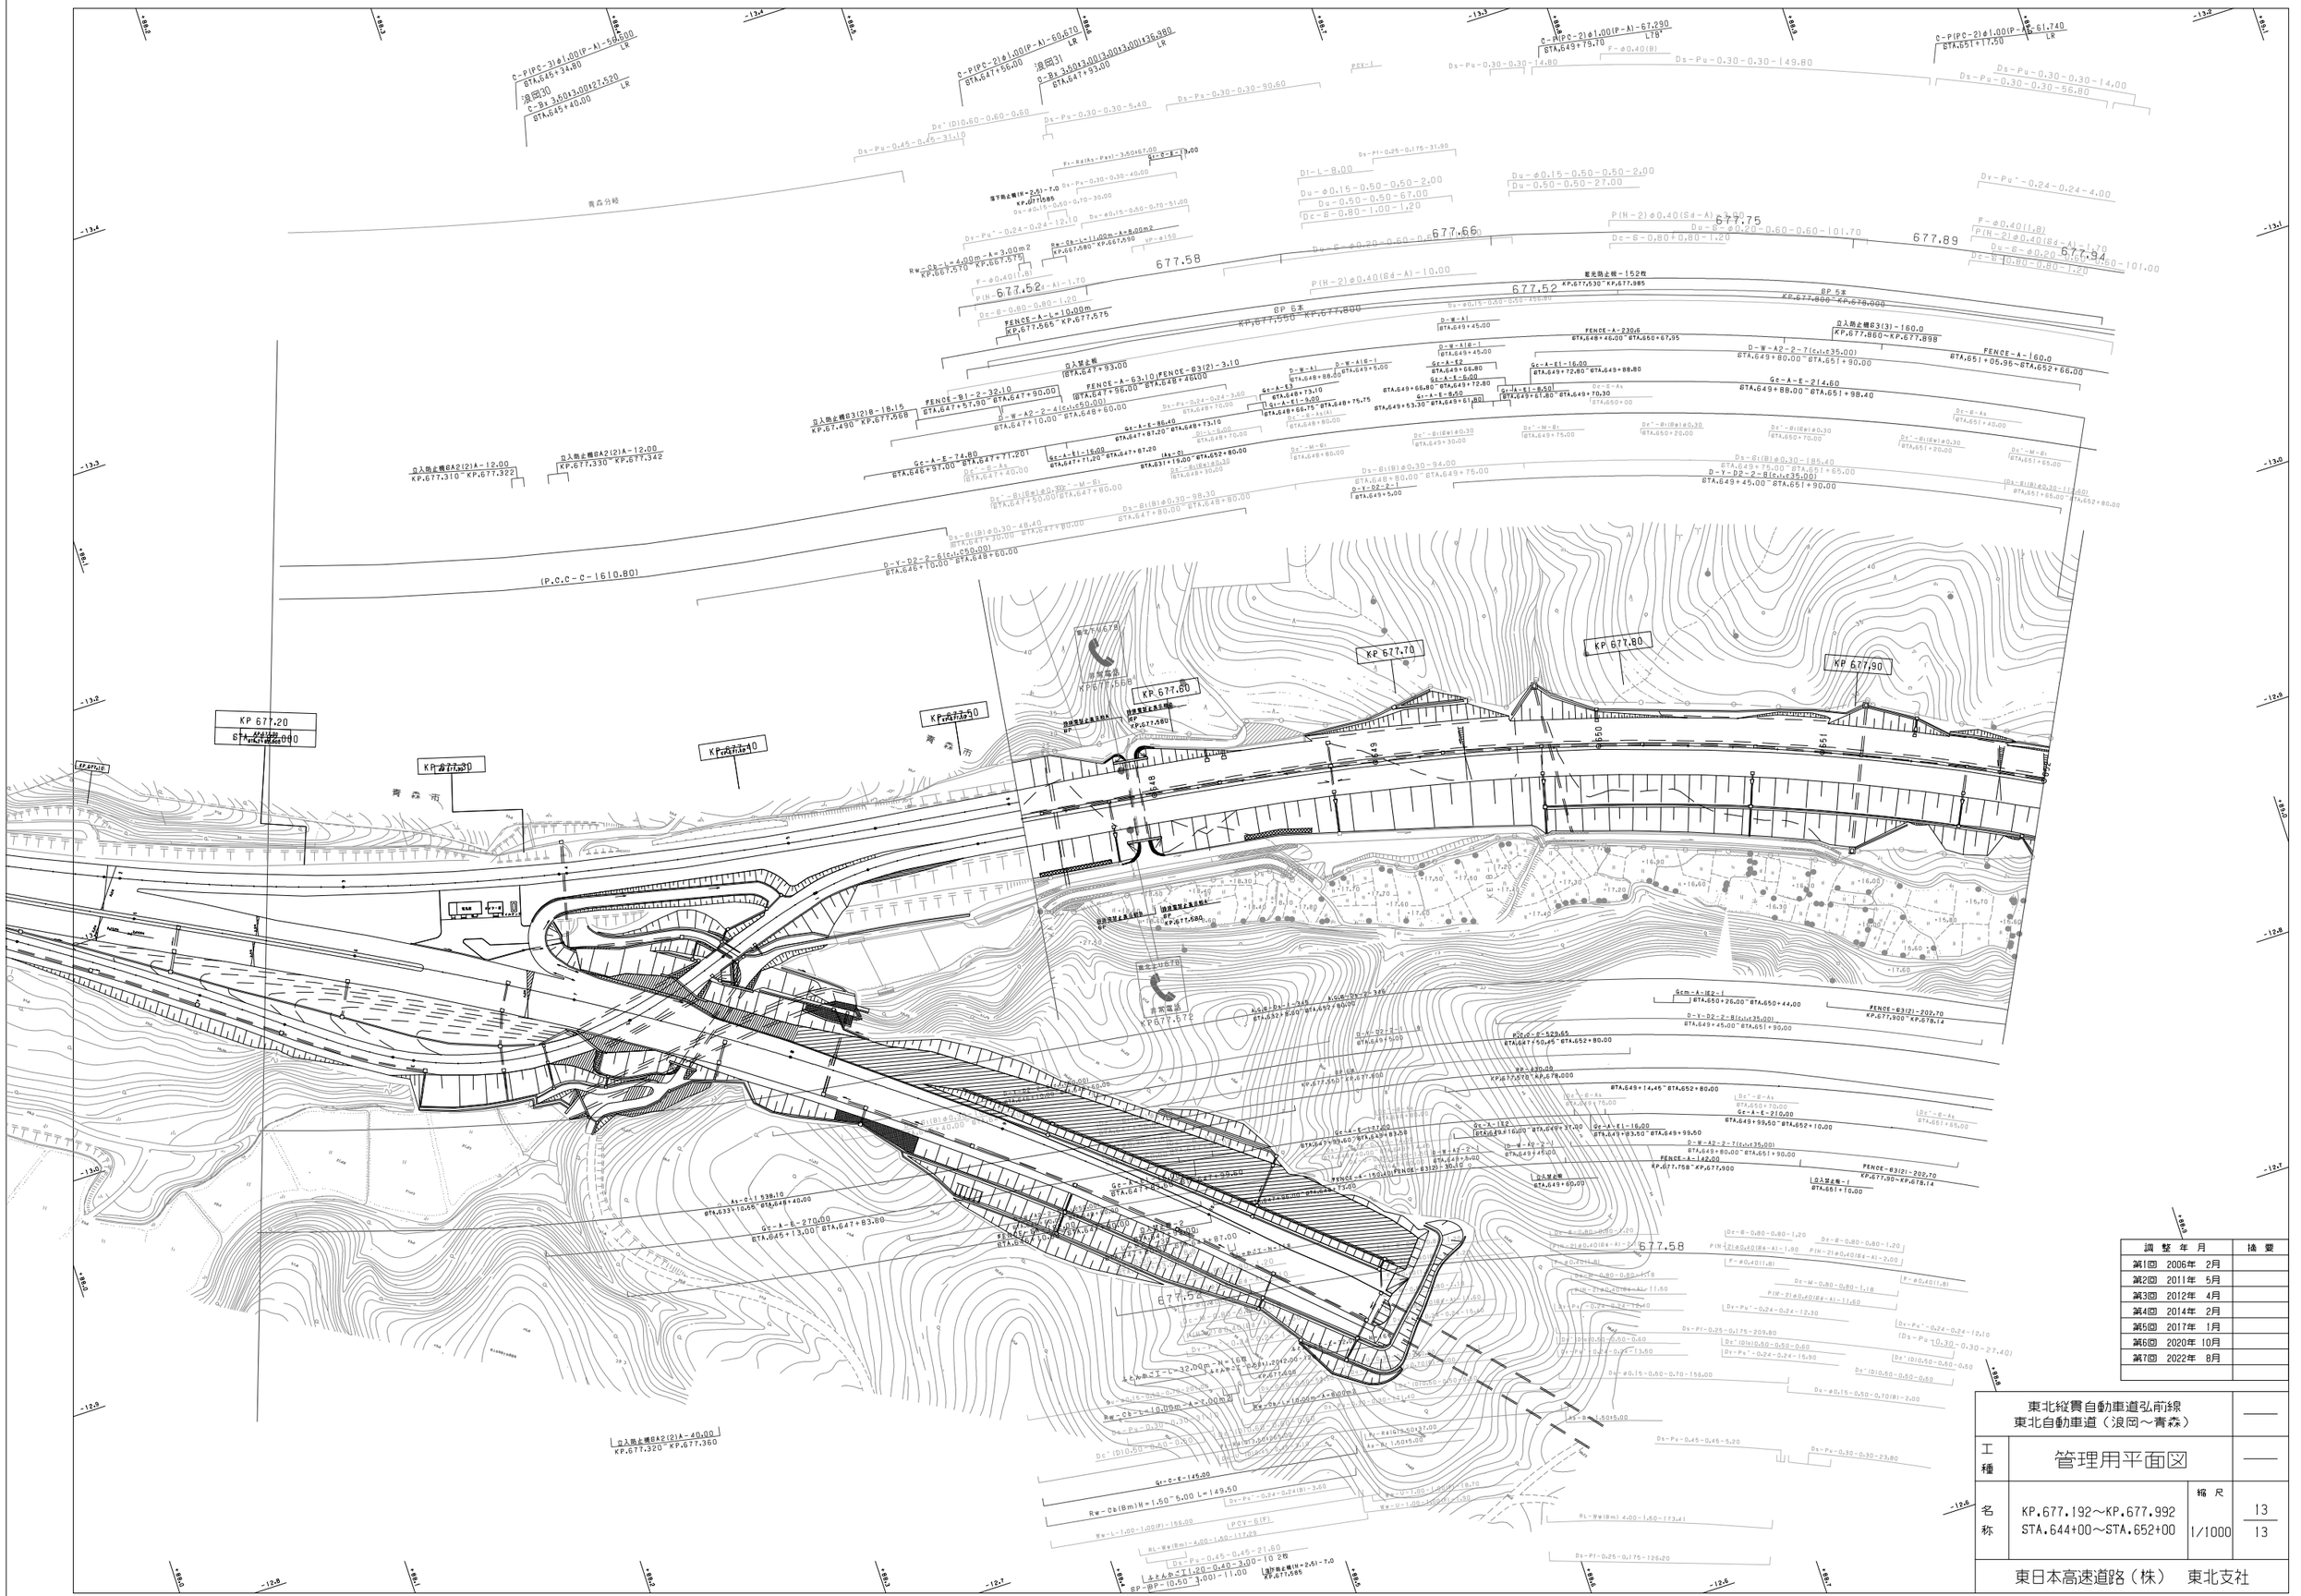
KP 677.70
KP 677.80
KP 677.90
KP 677.20
KP 677.30
KP 677.40
KP 677.50
KP 677.60
KP 677.672
KP 677.568
青森分岐
青森市
(P.C.C-C-1610.80)
677.66
677.75
677.89
677.94
677.52
677.58
677.54
677.58
677.52
677.58
677.54
677.58
677.58
677.58

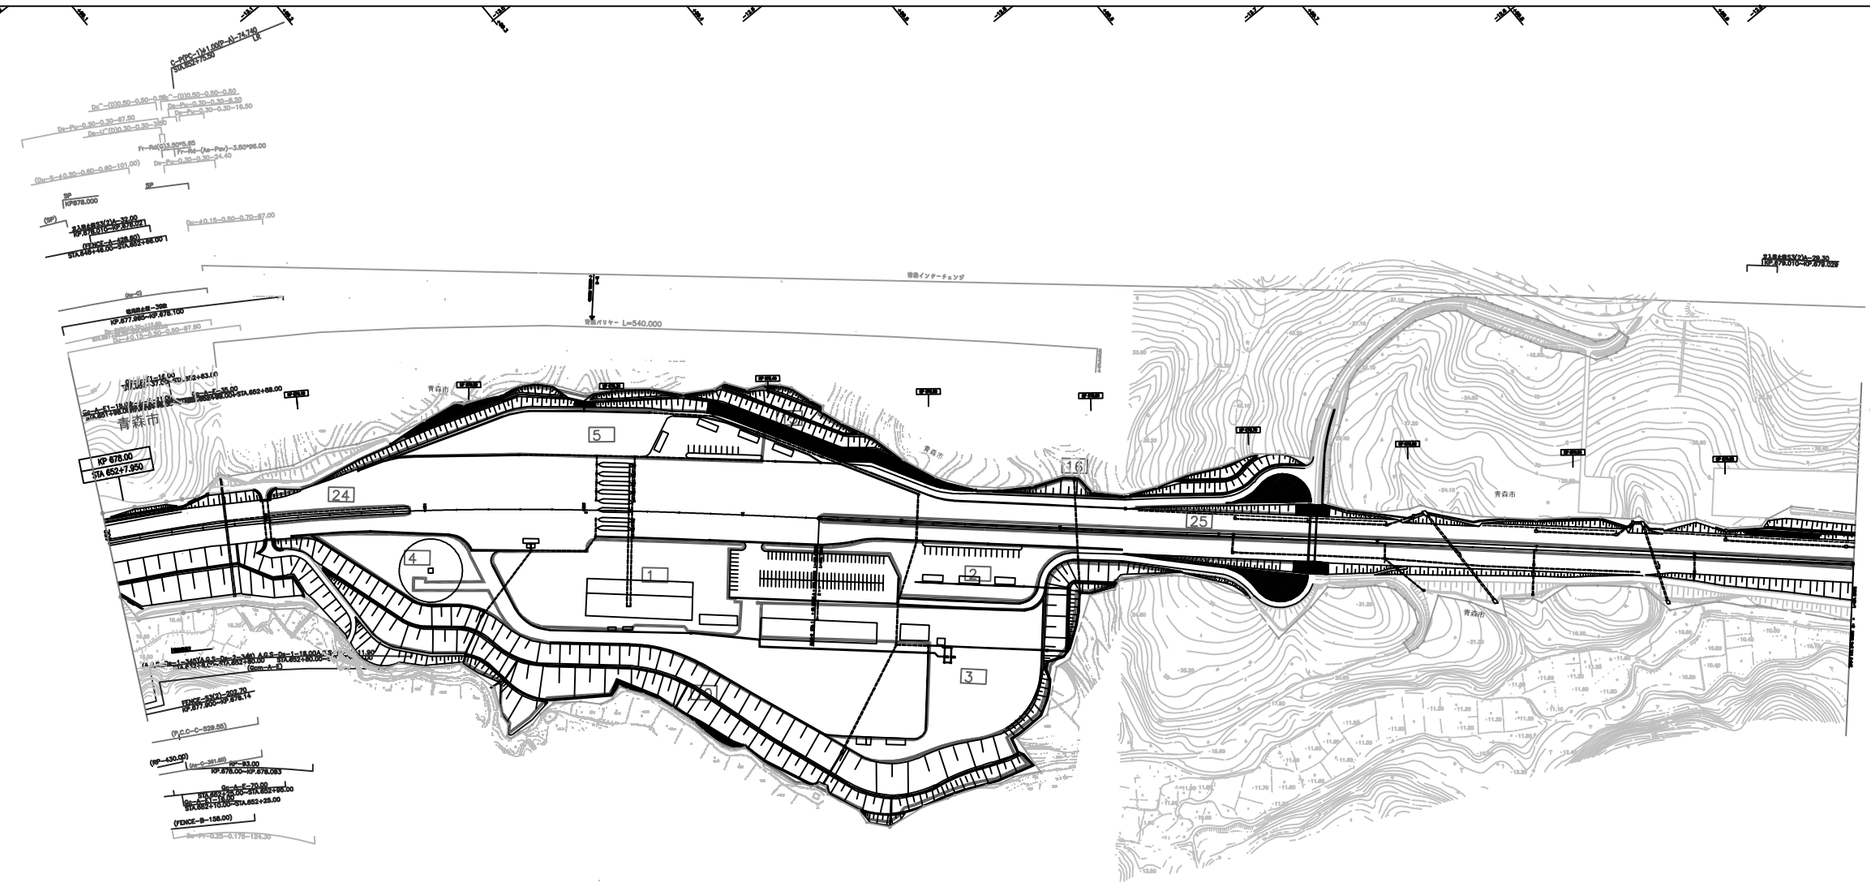

開催年月	備考
第1回 2006年 2月	
第2回 2011年 5月	
第3回 2012年 4月	
第4回 2014年 2月	
第5回 2017年 1月	

東北自動車道(青森分岐～青森)			—
工種	管理用平面図		—
名称	KP. 677. 992～KP. 679. 092 STA. 652+00～STA. 663+00	縮尺 1/1000	1/2

東日本高速道路（株） 東北支社

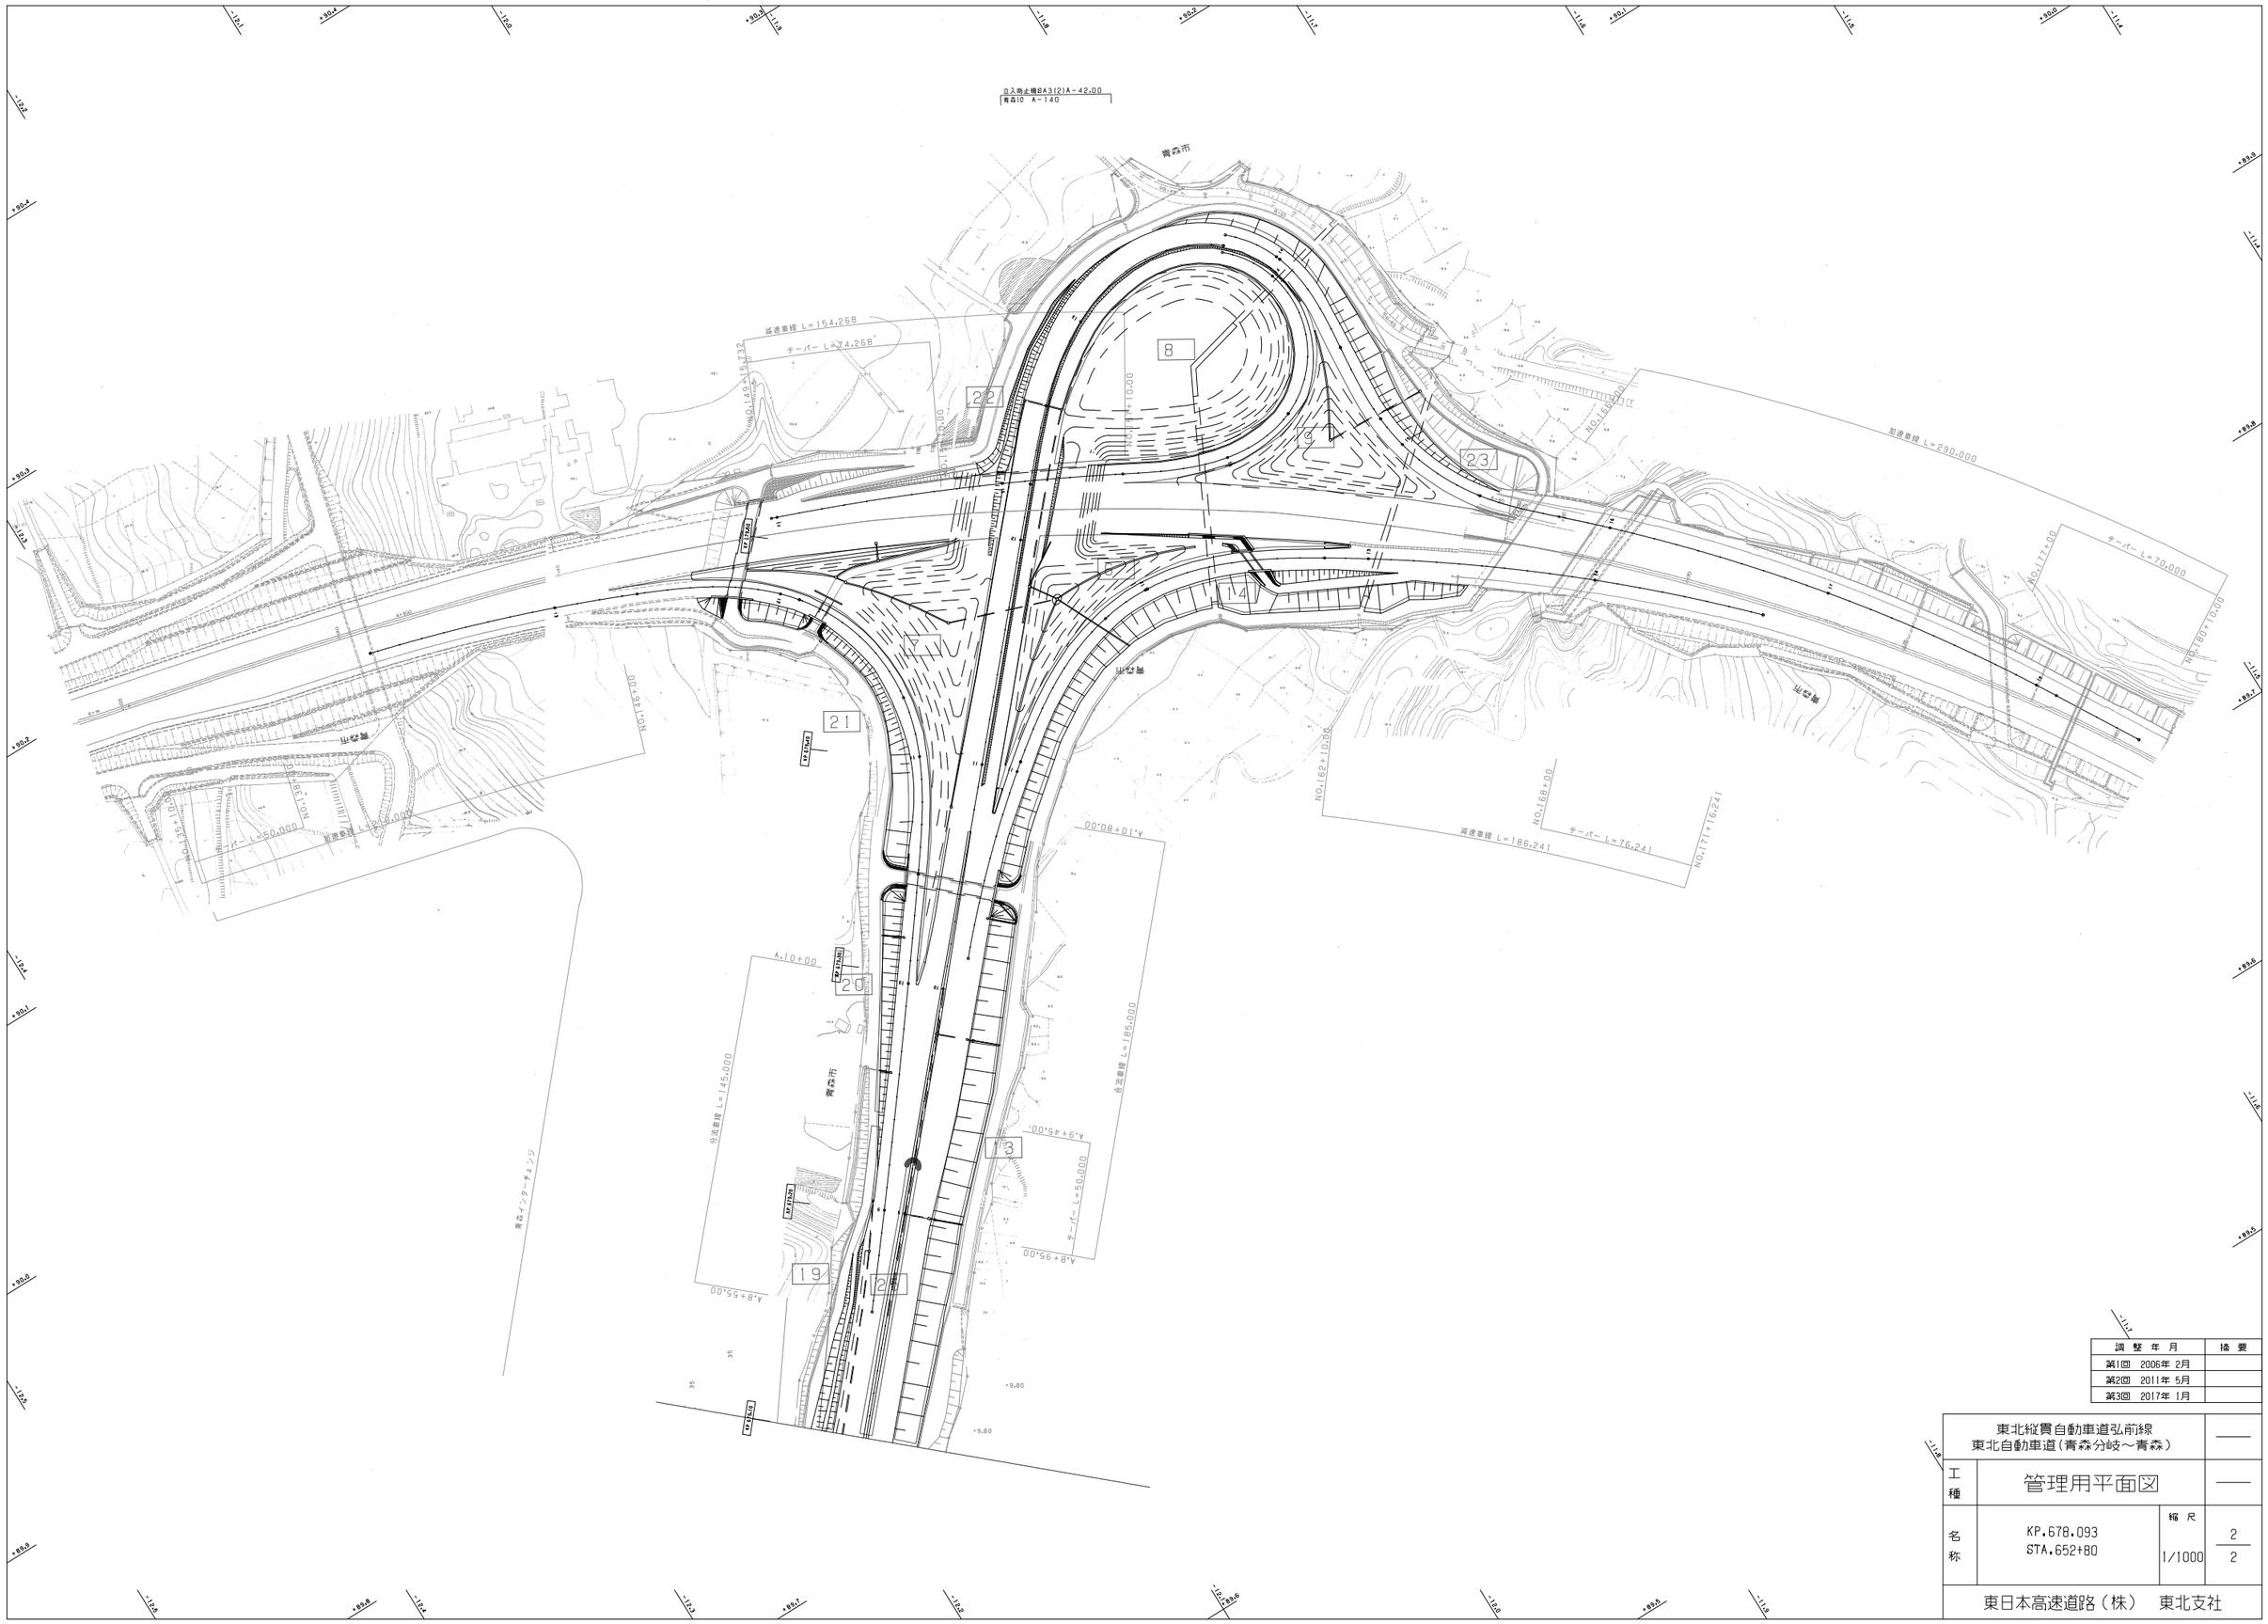

調整年月	摘要
第1回 2006年 2月	
第2回 2011年 5月	
第3回 2017年 1月	

東北縦貫自動車道弘前線 東北自動車道（青森分岐～青森）			——
工種	管理用平面図		——
名称	KP.678.093 STA.652+80	縮尺 1/1000	2 2
東日本高速道路（株） 東北支社			

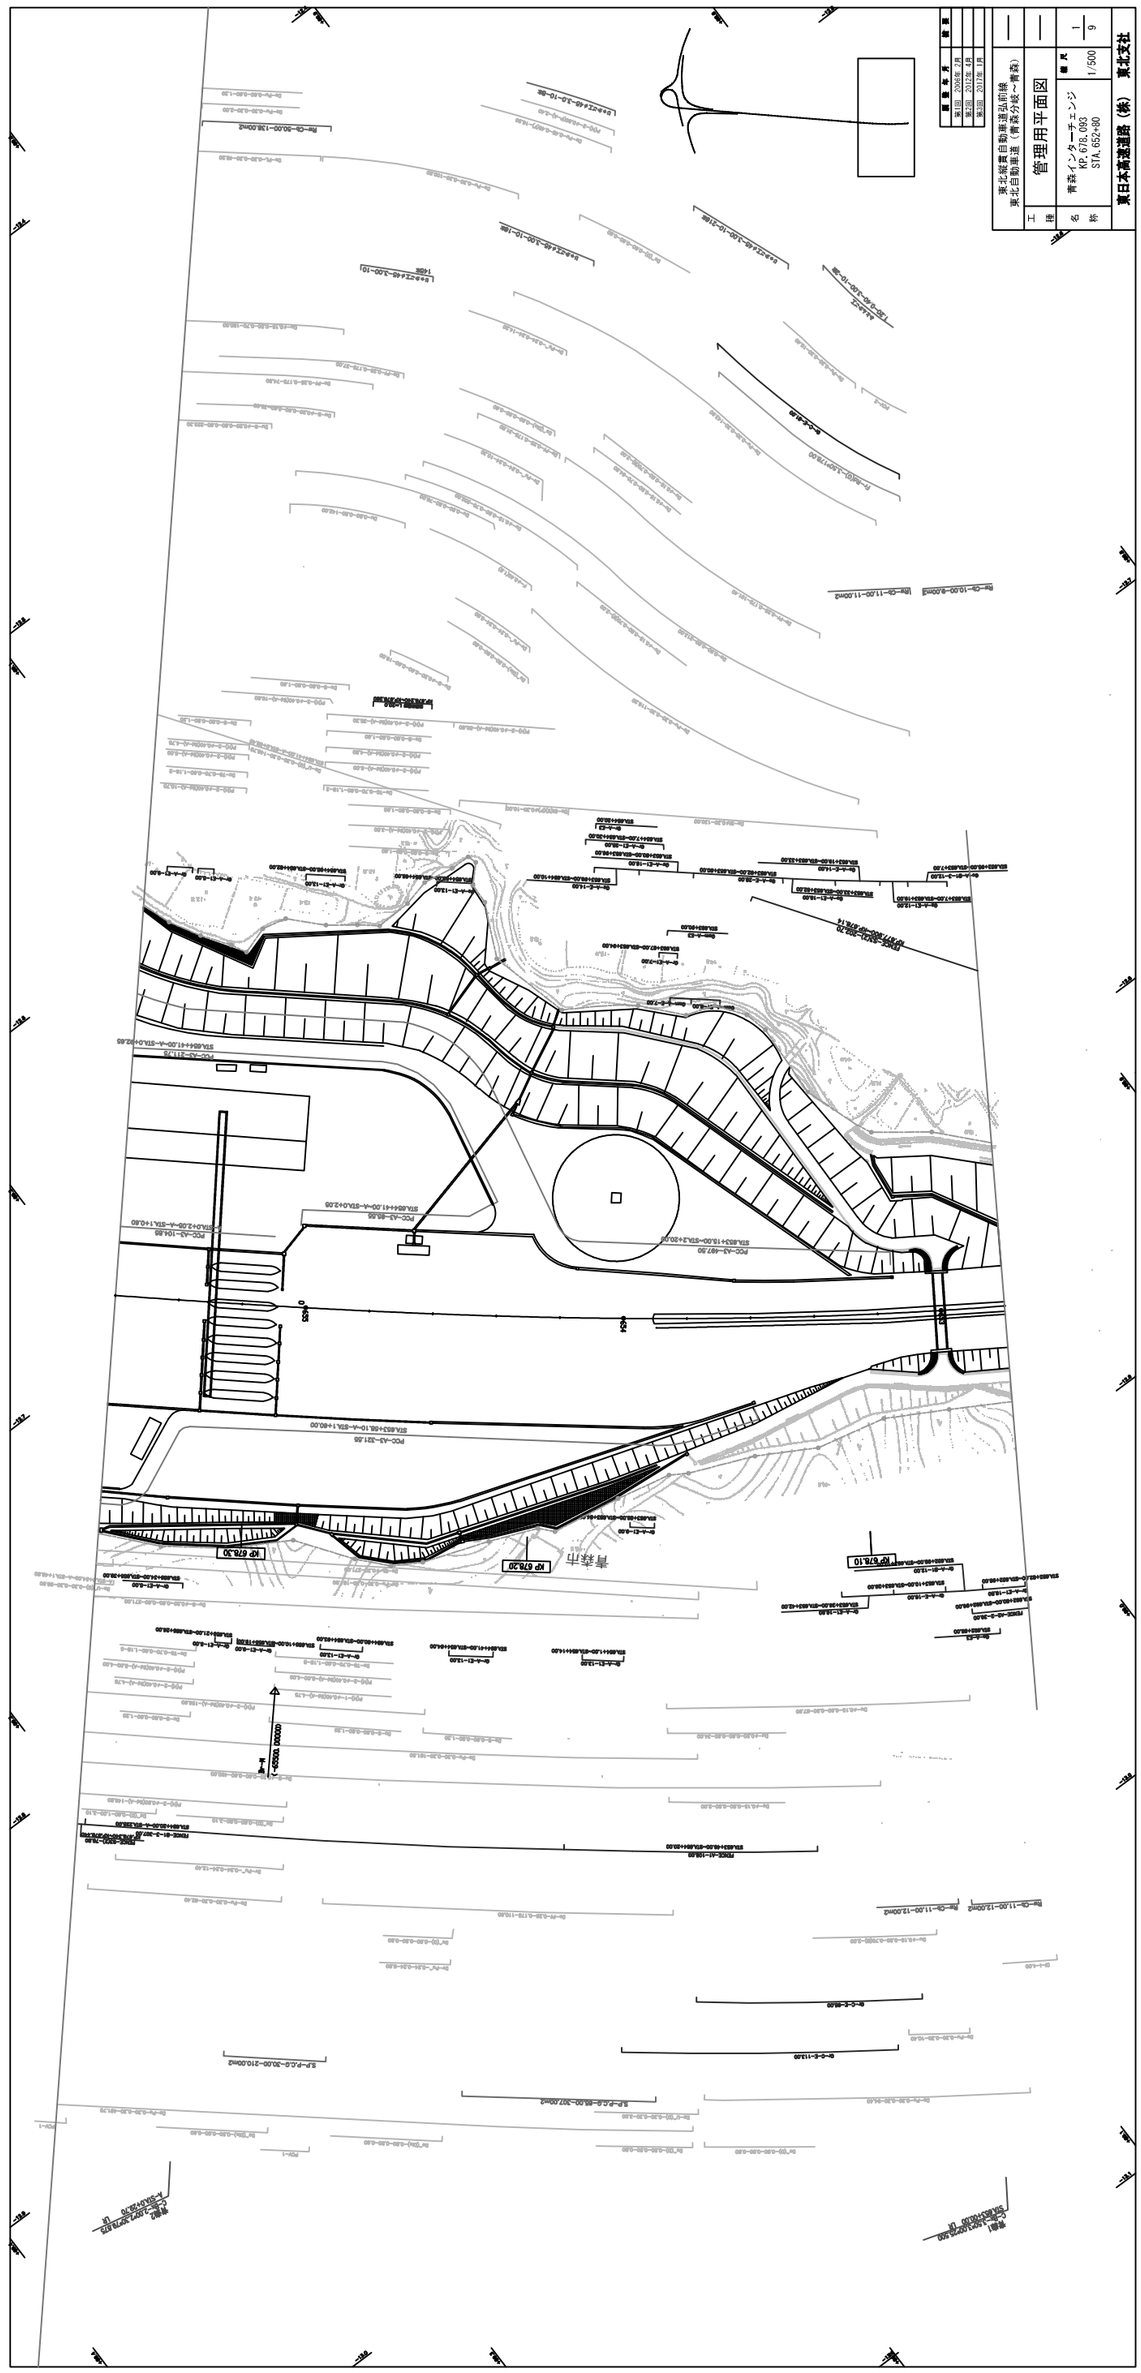

東北縦貫自動車道弘前線
東北自動車道（青森分岐～青森）
管理用平面図
青森インターチェンジ
KP. 678.093
STA. 652+80
1/500
1/9
東日本高速道路（株）
東北支社

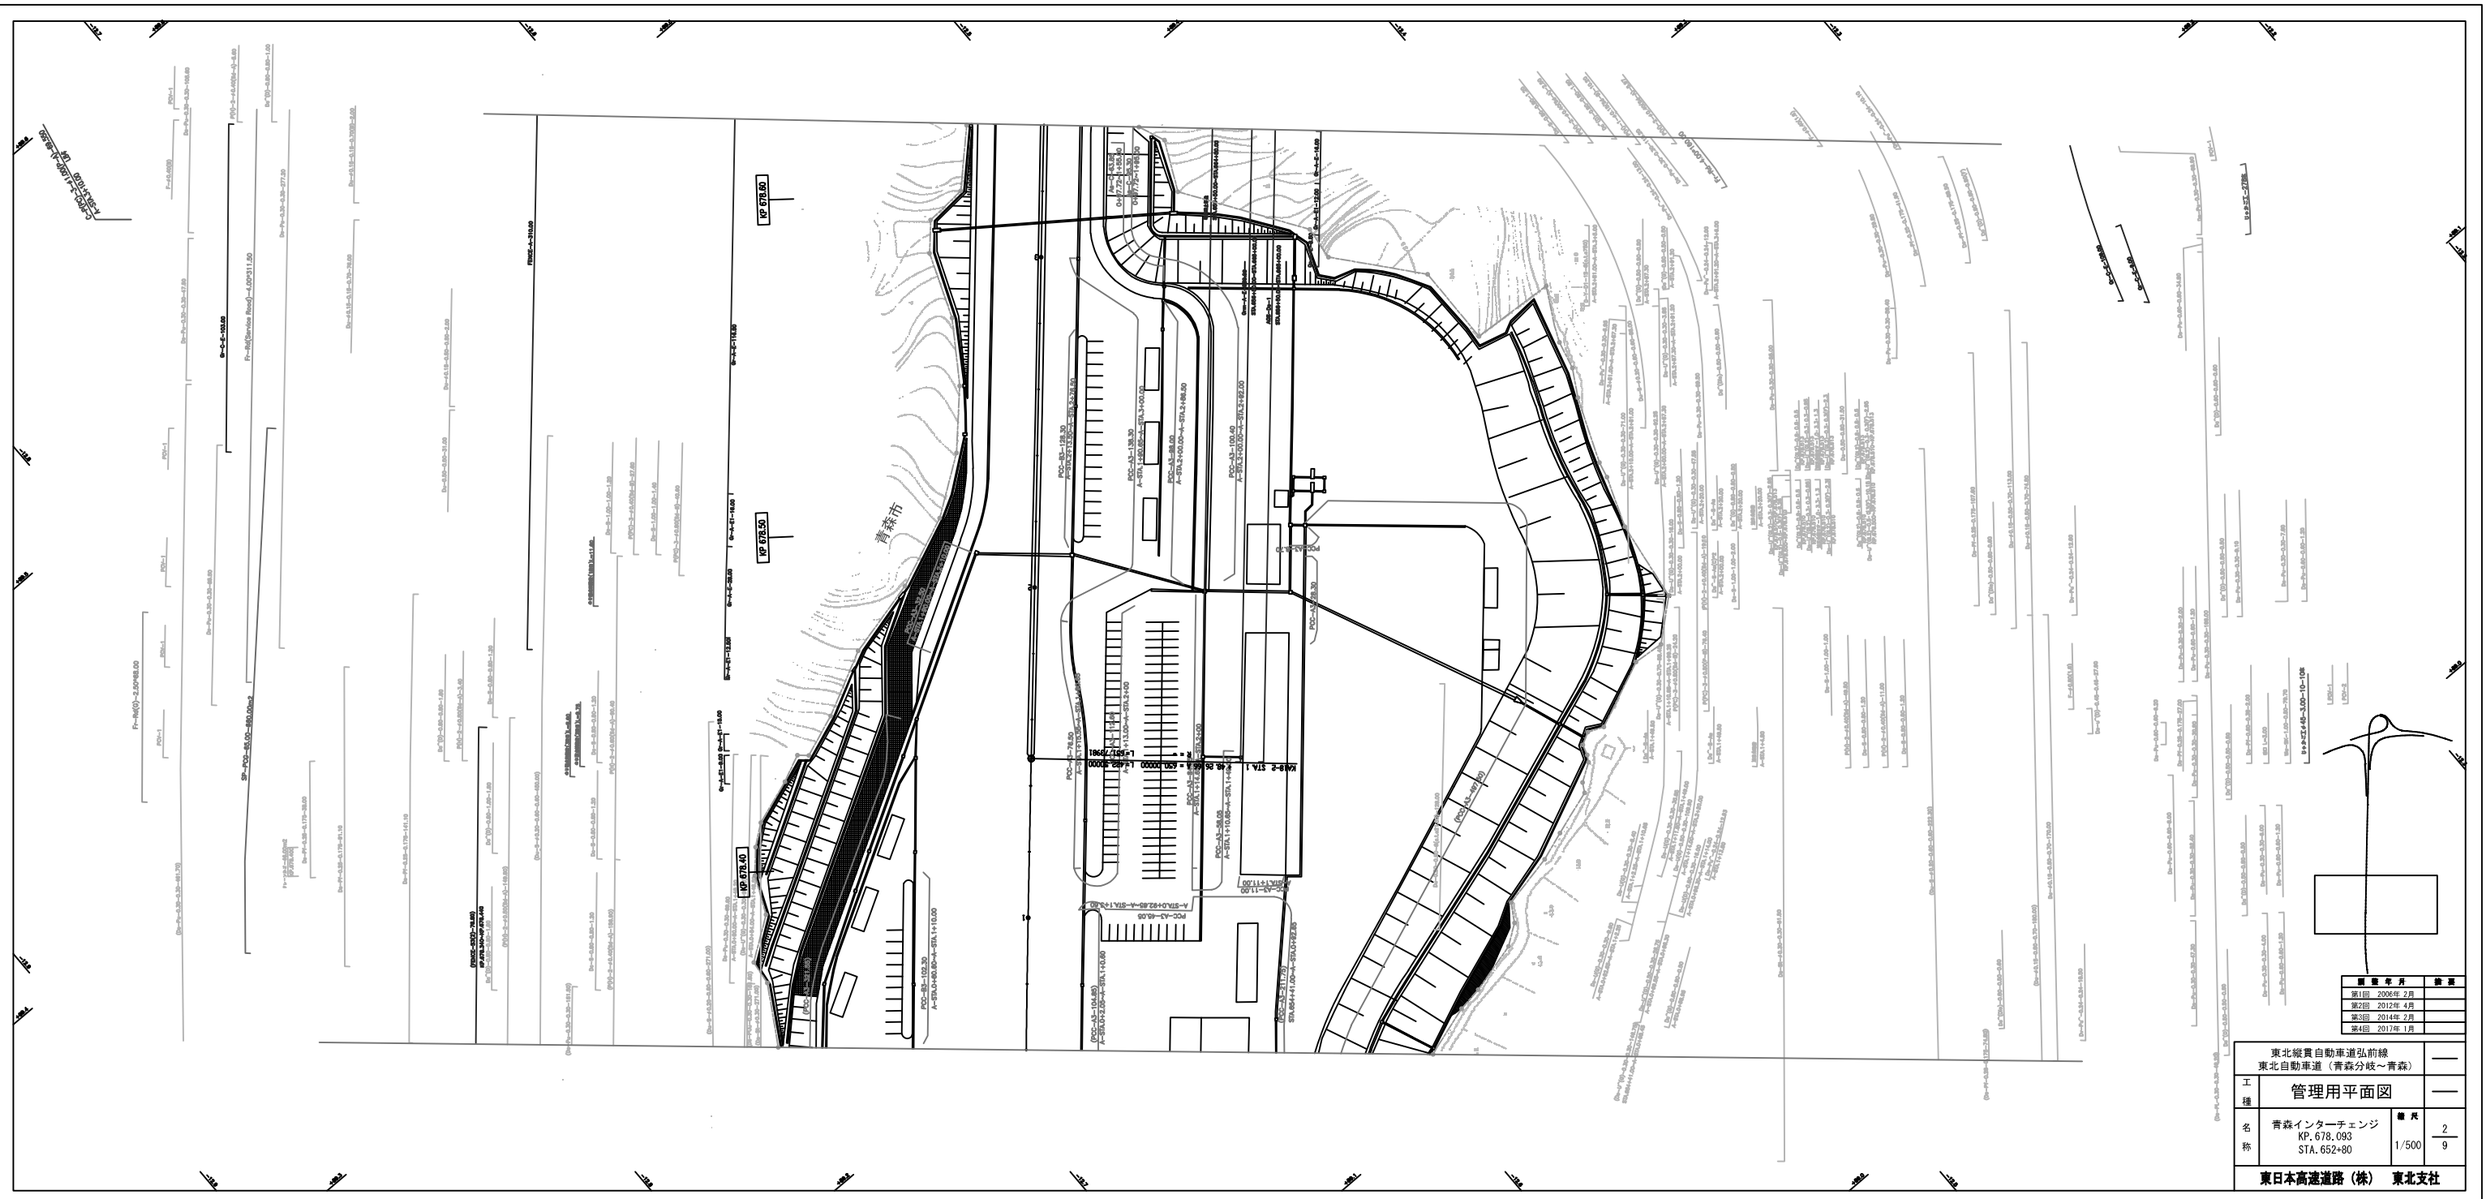

開催年月	摘要
第1回 2006年 2月	
第2回 2012年 4月	
第3回 2014年 2月	
第4回 2017年 1月	

東北縦貫自動車道弘前線 東北自動車道（青森分岐～青森）			—
工種	管理用平面図		—
名称	青森インターチェンジ KP. 678.093 STA. 652+80	縮尺 1/500	2 9
東日本高速道路（株） 東北支社			

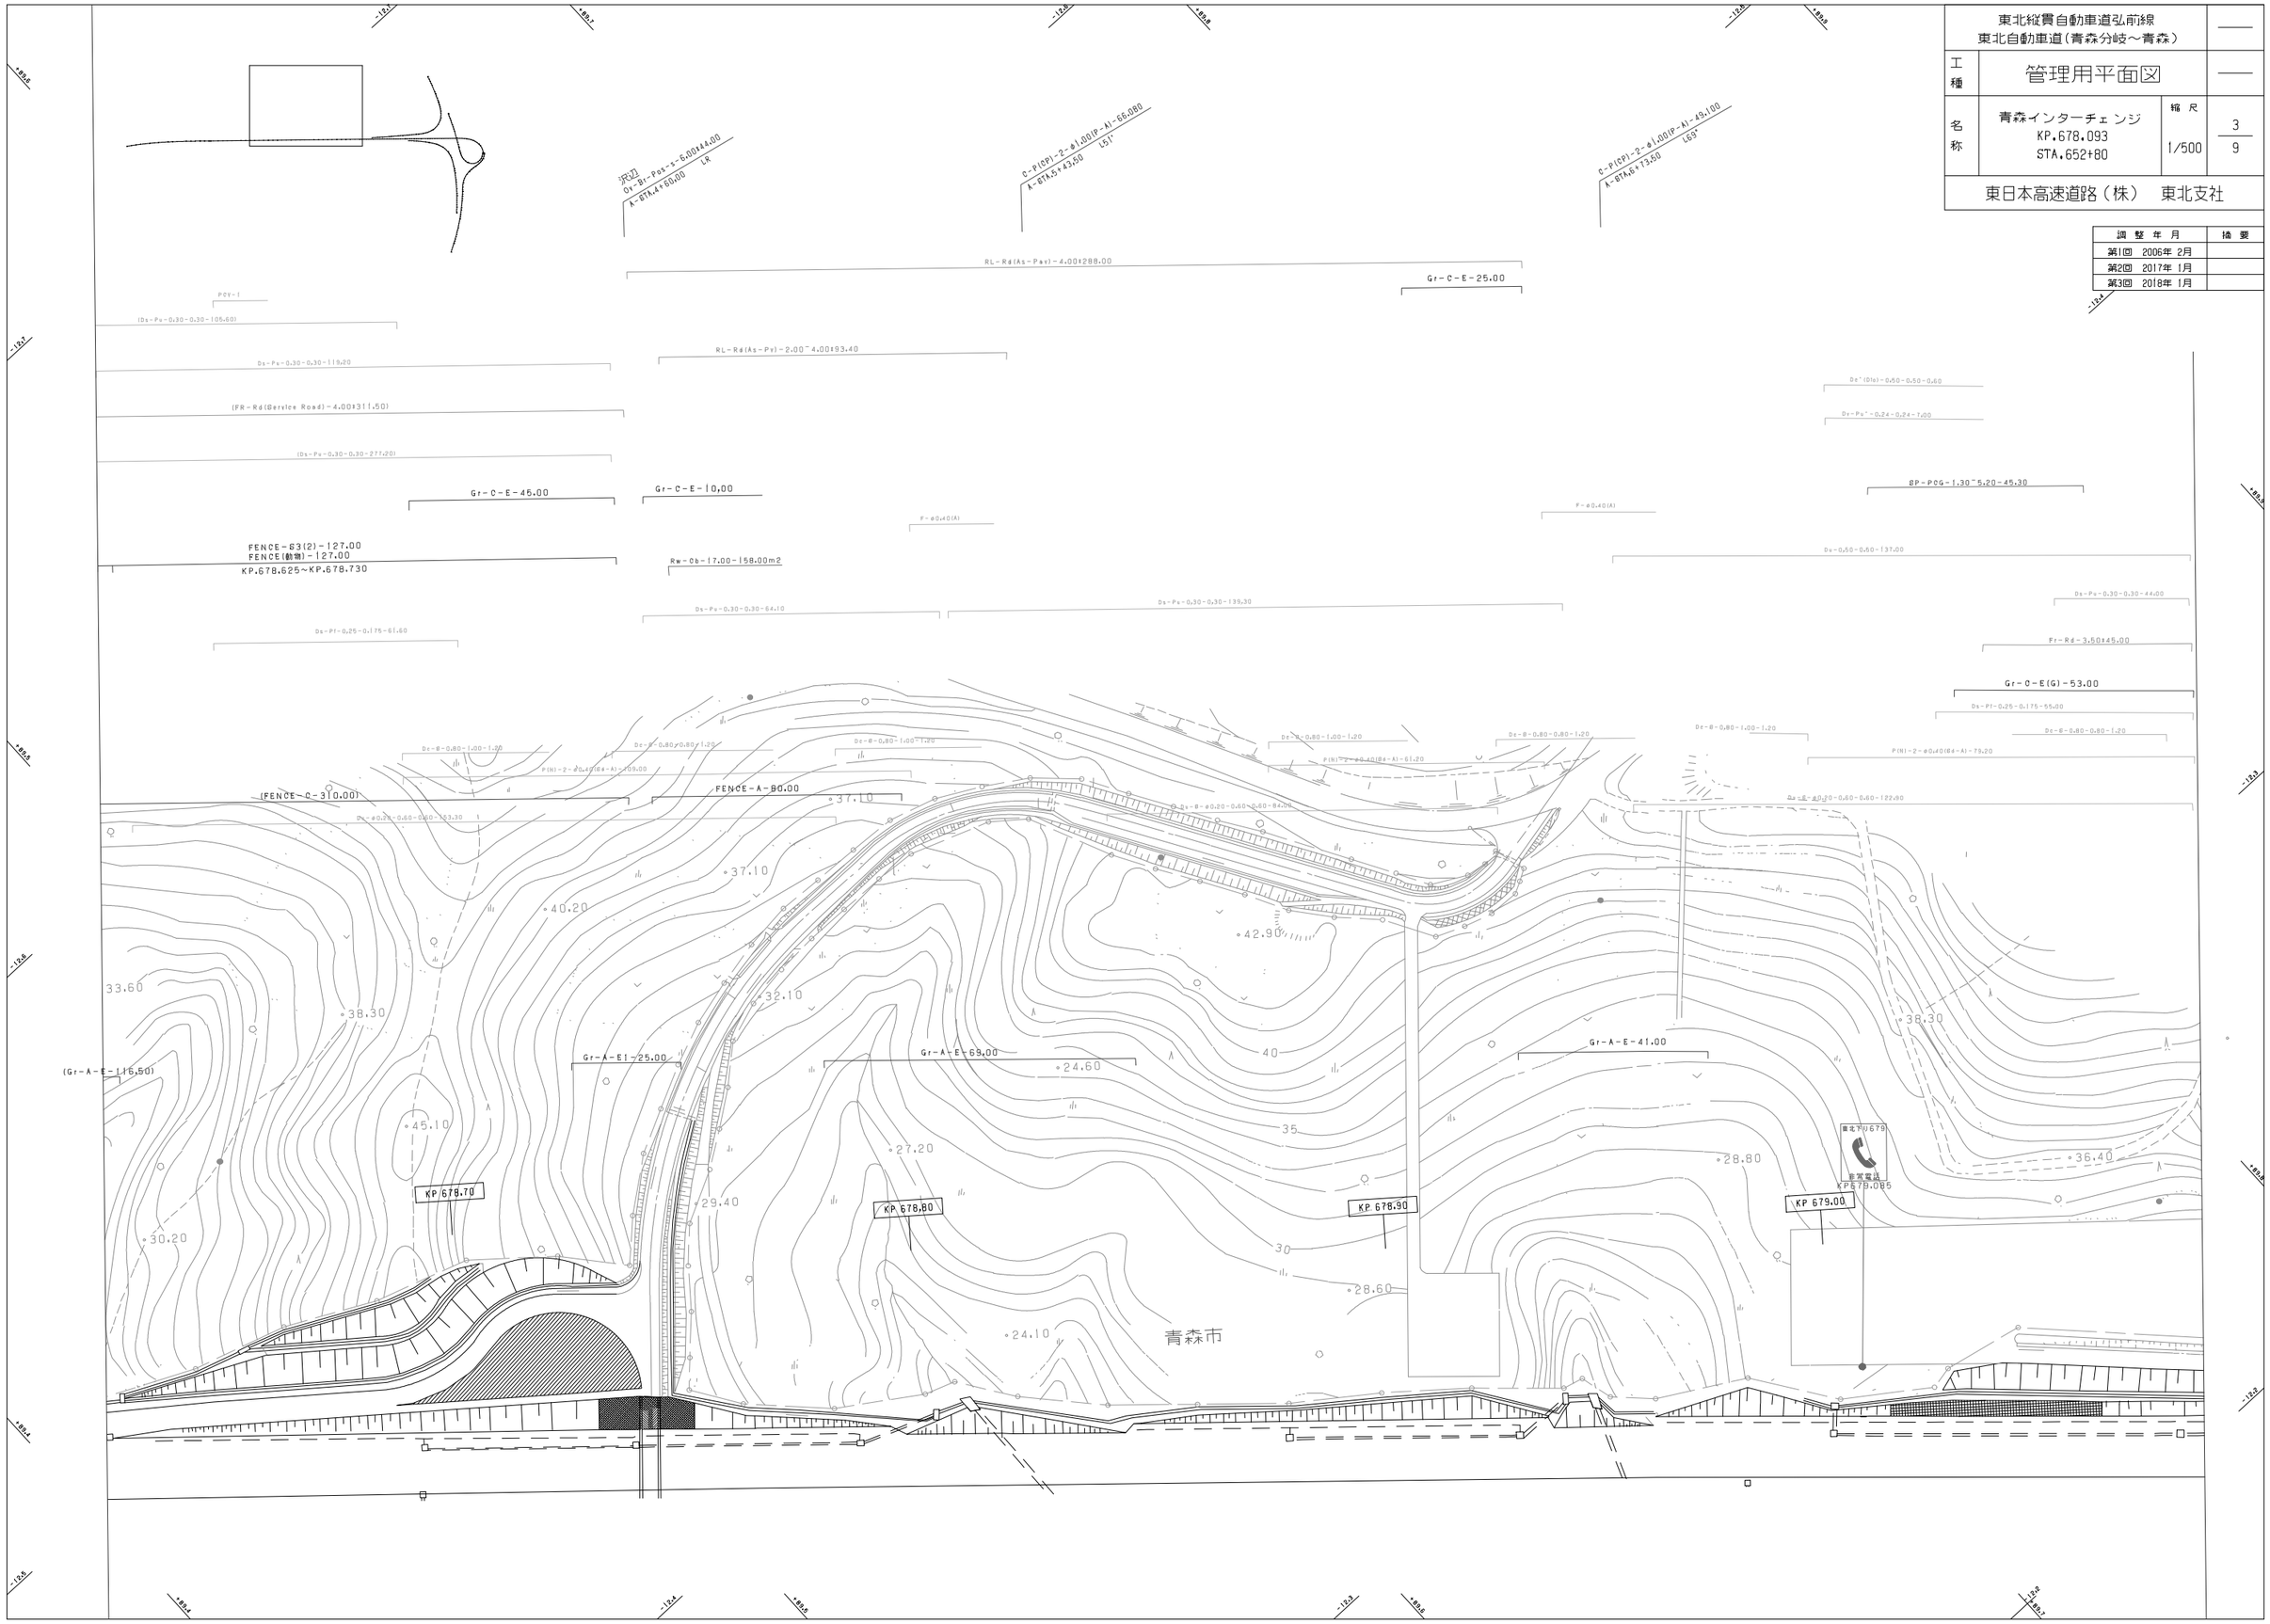

東北縦貫自動車道弘前線 東北自動車道(青森分岐～青森)			
工種	管理用平面図		
名称	青森インターチェンジ KP.678.093 STA.652+80	縮尺 1/500	3/9
東日本高速道路(株) 東北支社			

調整年月	摘要
第1回 2006年 2月	
第2回 2017年 1月	
第3回 2018年 1月	

青森市

(緑光防止植栽)
STA.656+50.00～STA.664+50.00

(Grm-A-E-850.00)
STA.656+50.00～STA.665+00.00

(AGS-Ds-1)
STA.656+50.00～STA.665+00.00

(緑光防止植栽)
STA.656+50.00～STA.664+50.00

(Grm-A-E-850.00)
STA.656+50.00～STA.665+00.00

(AGS-Ds-1)
STA.656+50.00～STA.665+00.00

Gr-A-E1-10.00

Gr-A-E1-8.50

Gr-A-E1-15.00

Gr-A-E1-25.00

Gr-A-E1-13.00

Gr-A-E-164.50

Rw-Cb-17.00-172.00-m2

Gr-C-E-197.00

Gr-C-E-117.00

Gr-C-E-49.00

(Gr-C-E-109.00)

Fr-Rd(As-Psx)-3.50×10.00

Fr-Rd(G)-4.00×280.00

Gr-C-E-89.00

Gr-C-E-117.00

Rw-Cb(W)-2.000~4.862-57.554

Gr-C-E-18.00

RL-Rd(G)-3.50×60.00

Ds-Pu-0.30-0.30-40.70

Ds-Pu-0.30-0.30-96.30

Ds-PL-0.30-0.30-23.20

Ds-PL-0.45-0.45-20.50

Ds'(D)-0.80-0.80-0.80(F)

P(N)-2-ø0.60(P-A)-7.10

じゃかごI-8

じゃかごIø45.3-8本

Ds-Pu-0.30-0.30-35.50

Ds-Pu-0.30-0.30-70.10

Ds-Pu-0.30-0.30-68.90

Ds'(D)-0.50-0.50-0.50

Ds-Pu-0.30-0.30-45.65

Ds-0.50-0.50-30.50

Ds-ø0.15-0.50-0.50-2.00

Ds-0.80-0.80-1.00~1.20

P(N)-1-ø0.15(E4-B)-9.90

P(N)-1-ø0.15(E4-B)-10.20

P(N)-2-ø0.40(E4-A)-19.00

P(N)-2-ø0.40(E4-A)-1.43

Ds-B-ø0.20-0.60-0.60-115.00

Ds-0.50-0.50-53.00

Ds-0.50-0.50-50.00

Ds-ø0.15-0.50-0.50-2.00

Ds-ø0.15-0.50-0.50-2.00

Du-0.50-0.50-32.00

Du-ø0.15-0.50-0.50-2.00

Ds-Pu'-0.24-0.24-1.80

Ds'(D)-0.50-0.50-0.50

Ds-Pu-0.30-0.30-127.10

Du-ø0.15-0.50-0.70-68.00

Du-ø0.15-0.50-0.70(B)-2.00

F-ø0.40(A)

F-ø0.40(1.8)

Ds-B-ø0.20-0.60-0.60-58.00

Du-0.50-0.50-32.00

Du-ø0.15-0.50-0.50-2.00

Ds-Pu'-0.24-0.24-1.80

Ds'(D)-0.50-0.50-0.50

Ds-Pu-0.30-0.30-127.10

Du-ø0.15-0.50-0.70(B)-2.00

Ds-0.50-0.50-30.50

Ds-ø0.15-0.50-0.50-2.00

Ds-Pu-0.30-0.30-35.50

Ds-Pu-0.30-0.30-70.10

Ds-Pu-0.30-0.30-68.90

Ds'(D)-0.50-0.50-0.50

Ds-Pu-0.30-0.30-45.65

F-ø0.40(A)

Ds'(D)-0.50-0.50-0.50

Ds-PL-0.45-0.45-20.50

P(N)-2-ø0.60(P-A)-7.10

じゃかごIø45.3-8本

じゃかごI-8

青森市

KP 679.30

KP.679.20

KP 679.10

調整年月	摘要
第1回 2006年 2月	
第2回 2011年 5月	
第3回 2017年 1月	

東北縦貫自動車道弘前線
東北自動車道（青森分岐～青森）

工種：管理用平面図

名称：青森インターチェンジ
KP.678.093
STA.652+80

縮尺：1/500

5/9

東日本高速道路（株）　東北支社

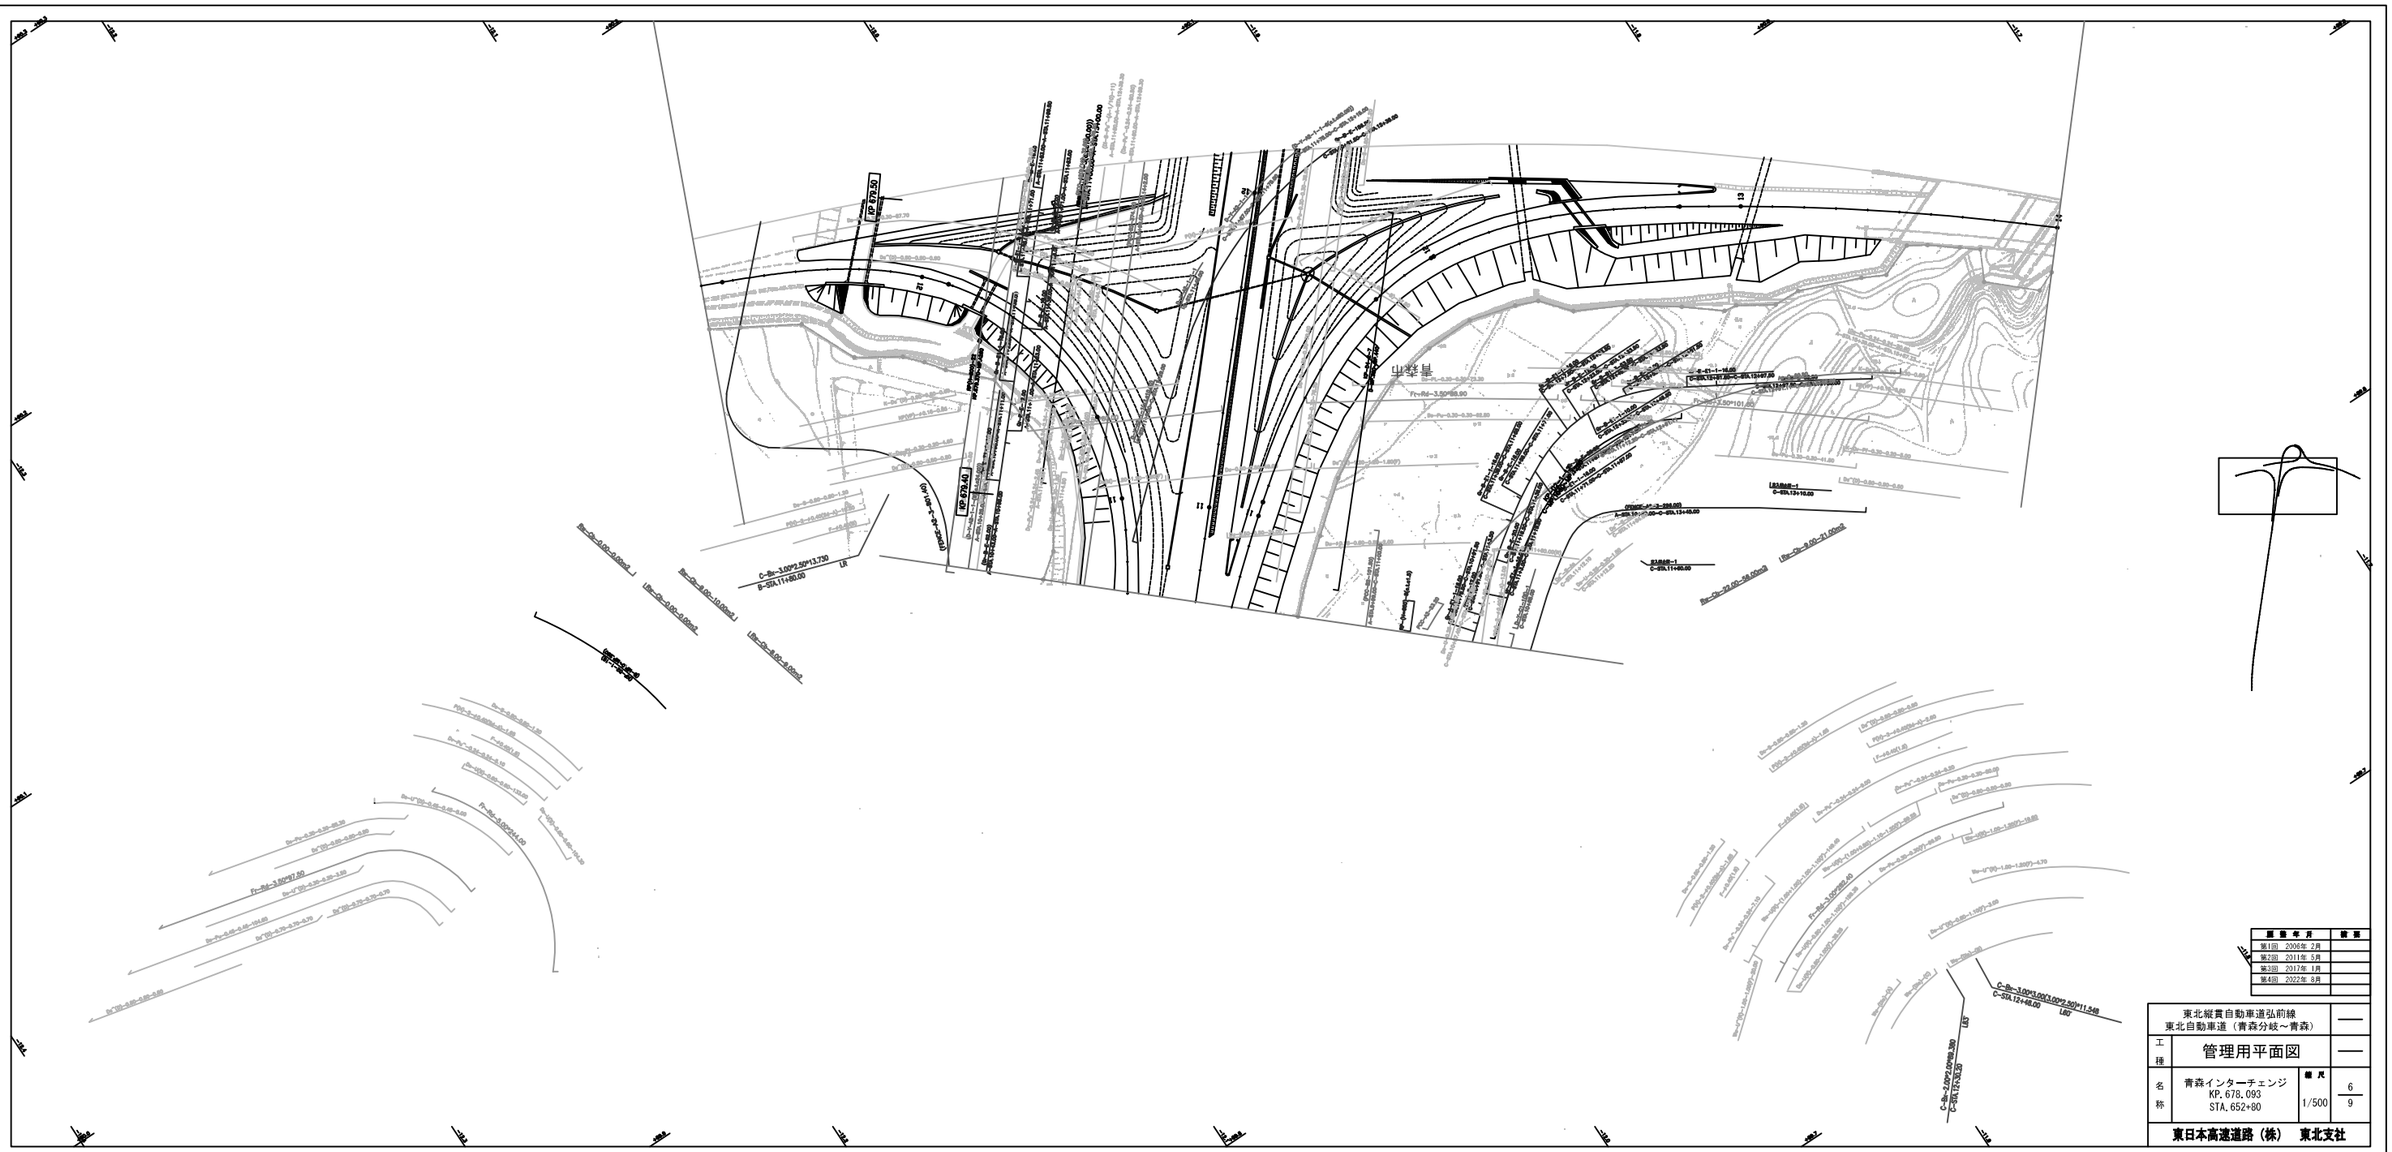

履歴	年月	摘要
第1回	2006年 2月	
第2回	2011年 5月	
第3回	2017年 1月	
第4回	2022年 8月	

東北縦貫自動車道弘前線
東北自動車道（青森分岐～青森）

工種：管理用平面図

名称：青森インターチェンジ
KP. 678.093
STA. 652+80

縮尺：1/500

6/9

東日本高速道路（株）　東北支社

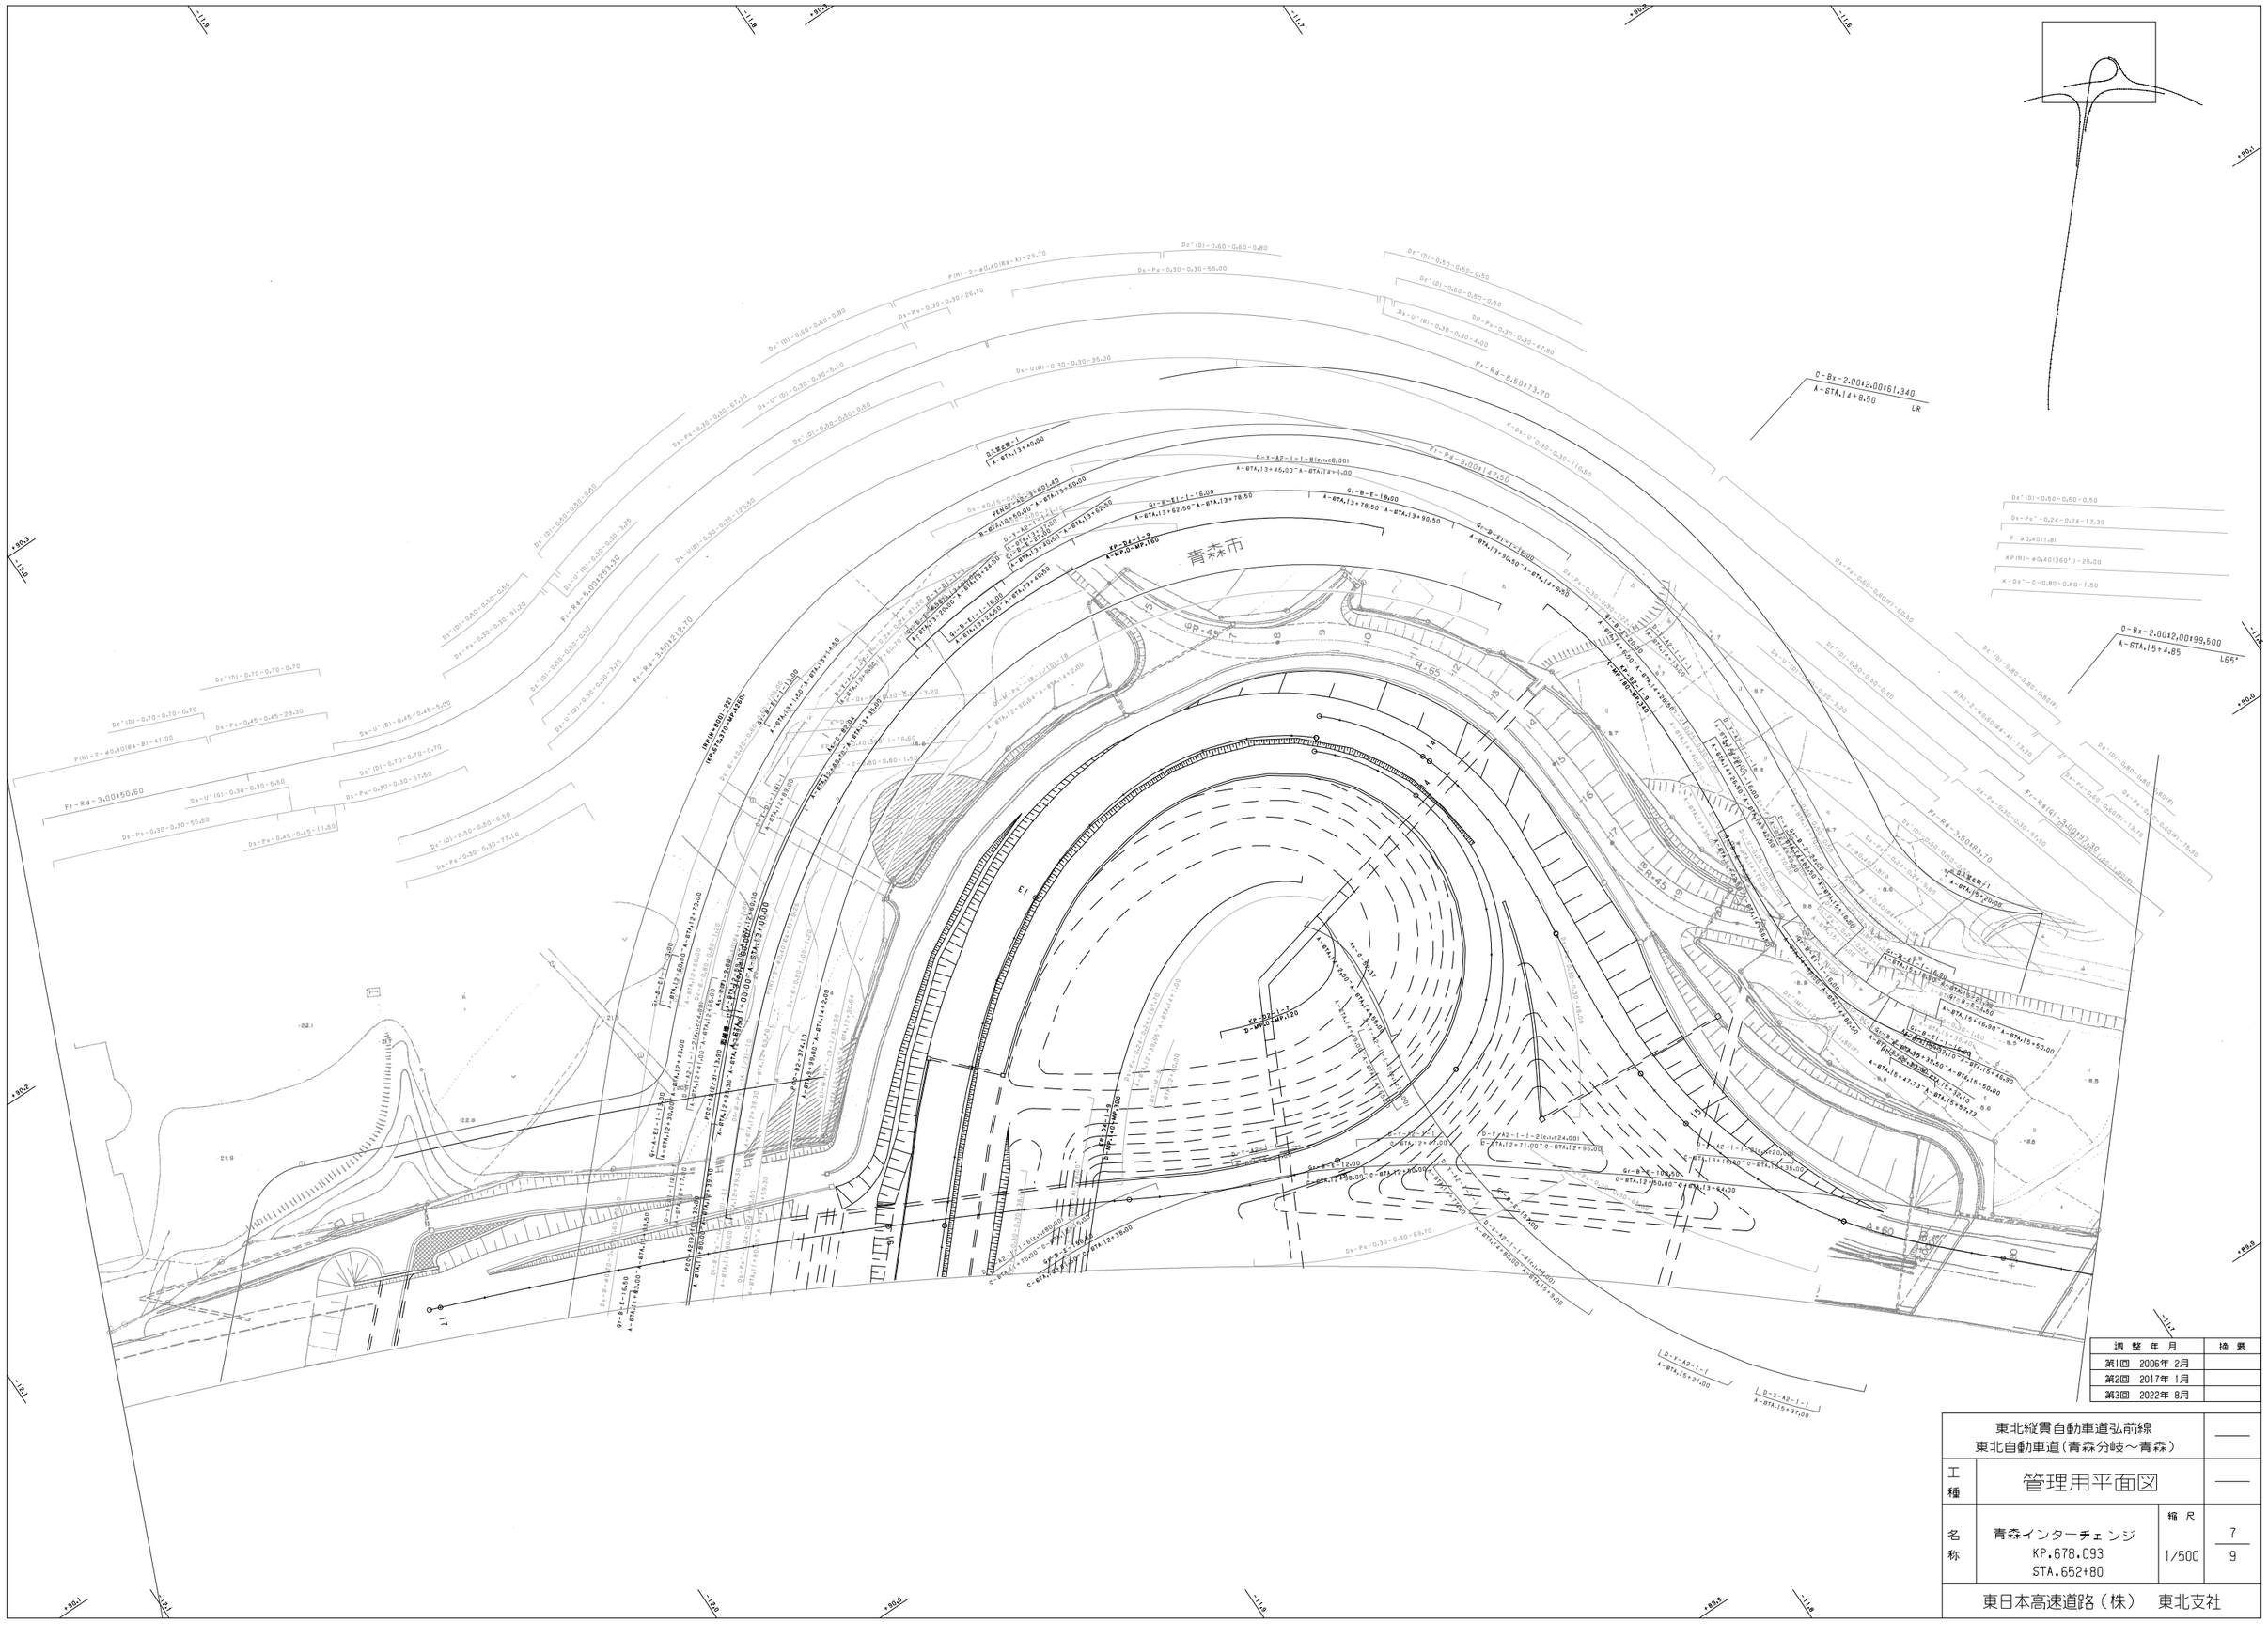

調整年月	摘要
第1回 2006年 2月	
第2回 2017年 1月	
第3回 2022年 8月	

東北縦貫自動車道弘前線
東北自動車道（青森分岐～青森）

工種：管理用平面図

名称：青森インターチェンジ
KP.678.093
STA.652+80

縮尺：1/500

7/9

東日本高速道路（株） 東北支社

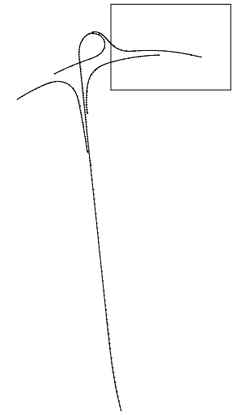

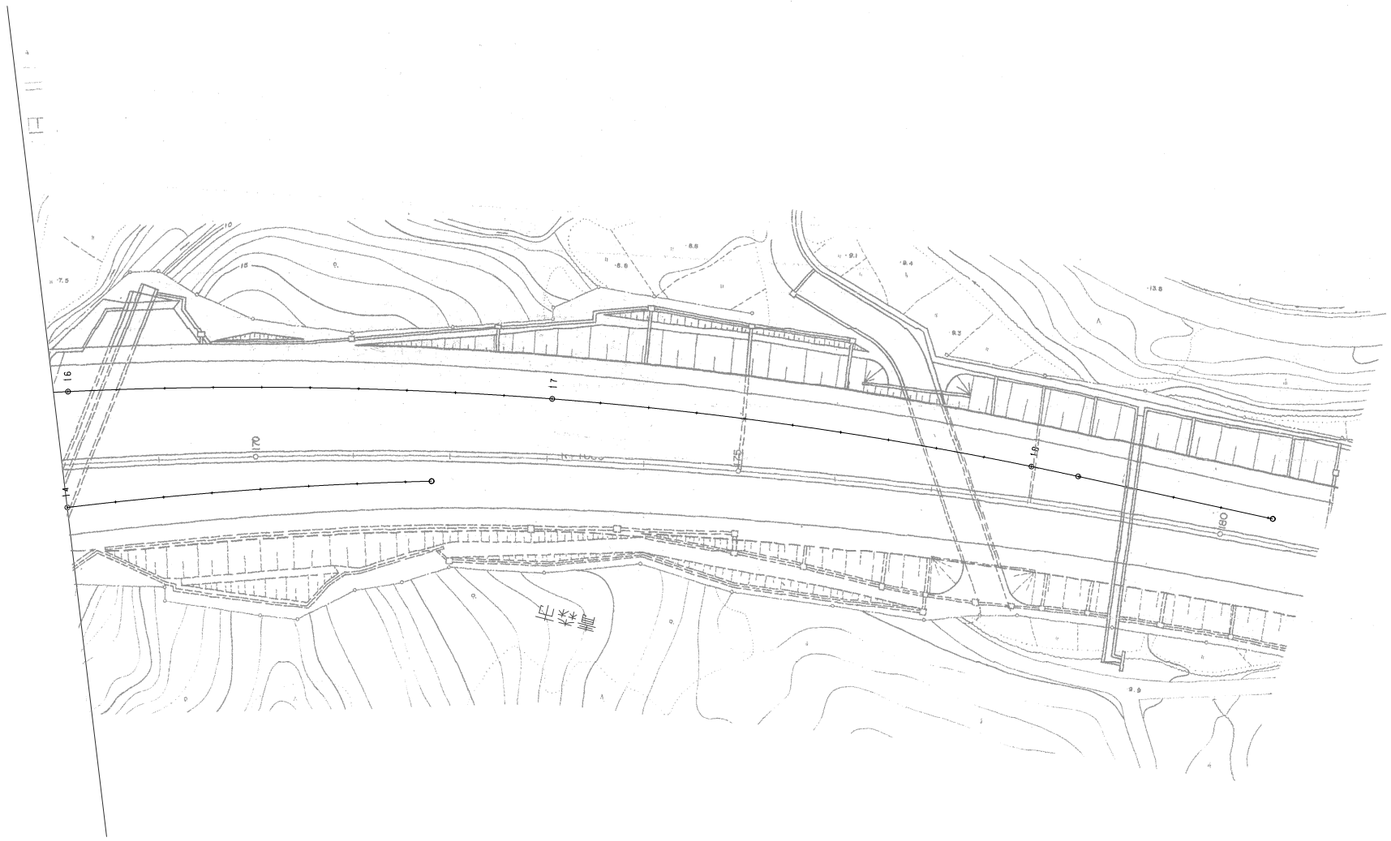

調 整 年 月	摘 要
第1回 2006年 2月	

東北縦貫自動車道弘前線 東北自動車道（青森分岐～青森）		——
工種	管理用平面図	——
名称	青森インターチェンジ KP.678.093 STA.652+80	縮尺 1/500
		8/9
東日本高速道路（株） 東北支社		

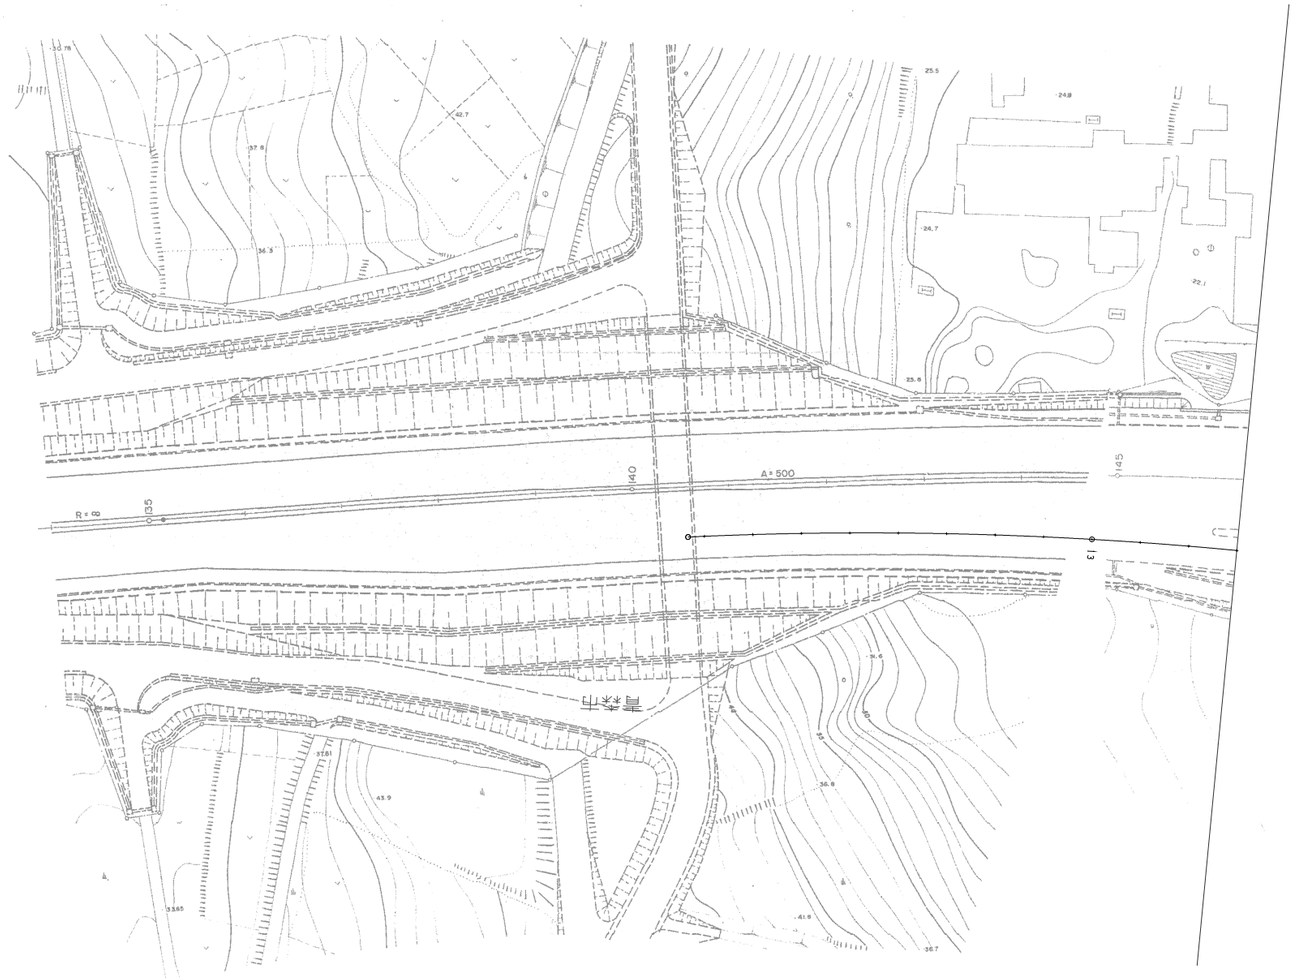

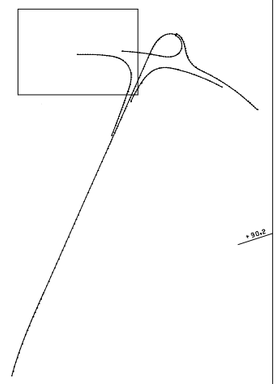

調整年月	摘要
第1回 2006年 2月	

東北縦貫自動車道弘前線 東北自動車道（青森分岐～青森）			——
工種	管理用平面図		——
名称	青森インターチェンジ KP.678.093 STA.652+80	縮尺 1/500	9 9
東日本高速道路（株） 東北支社			